

DEVELOPMENT APPLICATION

AT

26 CRABBES AVENUE, WILLOUGHBY

BY

HYECORP PROPERTY GROUP

DRAWING LIST

DA 1.00	COVER SHEET
DA 1.01	PROJECT SUMMARY
DA 1.02	SITE ANALYSIS
DA 1.03	SITE CONTEXT (MICRO ANALYSIS)
DA 1.04	SITE CONTEXT (MACRO ANALYSIS)
DA 1.05	PHOTOMONTAGE (2 SHEETS)
DA 1.06	MATERIAL FINISHES (6 SHEETS)
DA 2.01	PLAN 1
DA 2.02	PLAN 2
DA 2.03	PLAN 3
DA 2.04	PLAN 4
DA 2.05	PLAN 5
DA 2.06	PLAN 6
DA 2.07	PLAN 7
DA 2.08	PLAN 8
DA 2.09	PLAN 9
DA 3.01	CLUB ELEVATIONS
DA 3.02	RFB ELEVATIONS
DA 3.03	ILU BLOCK A - ELEVATIONS
DA 3.04	ILU BLOCK B - ELEVATIONS
DA 3.05	ILU BLOCK C - ELEVATIONS
DA 3.06	RACF ELEVATIONS
DA 4.01	SECTION A & B
DA 4.02	SECTION C & D
DA 4.03	SECTION E & F
DA 4.04	SECTION G & H
DA 4.05	DRIVEWAY & INTERNAL RAMP SECTION
DA SH-01	SHADOW DIAGRAM SHEET 1 OF 2
DA SH-02	SHADOW DIAGRAM SHEET 2 OF 2
DA-ACP1	ACCESS CONTROL PLAN
DA-ACP2	ACCESS CONTROL PLAN
DA-CMP	CONSTRUCTION MANAGEMENT PLAN
DA-DSL	LANDSCAPE COMPLIANCE DIAGRAM
DA-COM	COMMON SPACE COMPLIANCE DIAGRAM
DA-FSR1	GFA CALCULATION PLAN
DA-FSR2	GFA CALCULATION PLAN
DA-SUN	SOLAR ACCESS DIAGRAM
DA-CV	CROSS VENTILATION
DA-NP	NOTIFICATION PLAN
DA-NE	NOTIFICATION ELEVATIONS

PROJECT INFORMATION			
SITE AREA	14953 Sqm		
ZONING	R3	RE2	R2
FSR (Permissible)	1047.6m²	17861.85m²	753.3m²
HEIGHT CONTROL	8.5m - 20.5m		
ALLOWABLE GFA	19662.75 Sqm		
PROPOSED GFA	18992.5 Sqm		
PROPOSED FSR	1.27 : 1		

UNIT MIX ILU / RACF					
LEVEL	1 BED	2 BED	3 BED	TOTAL	RACF (BEDS)
PLAN 3	4	6	11	21	13
PLAN 4	4	6	12	22	19
PLAN 5	13	5	9	27	13
PLAN 6	3	5	7	15	0
PLAN 7	1	4	6	11	0
PLAN 8	0	3	3	6	0
TOTAL	25	29	48	102	45
	24.5%	28.44%	47.06%	100%	

UNIT MIX RESIDENTIAL FLAT BUILDING					
LEVEL	STUDIO	1 BED	2 BED	3 BED	TOTAL
PLAN 5	1	2	6	0	9
PLAN 6	1	2	2	3	8
PLAN 7	0	0	4	3	7
TOTAL	2	4	12	6	24

CAR PARKING REQUIREMENTS			
ILU	DCP / SEPP	REQUIRED	PROPOSED
1 BED	Min 0.5 - Max 1	Min 10.5 - Max 21	21
2 BED	Min 0.5 - Max 1.2	Min 18 - Max 43.2	36
3 BED	Min 0.5 - Max 1.5	Min 24.5 - Max 73.5	63
ILU VISITORS	NONE - 1 PER 4 UNITS	NONE - 26.5	37
RACF	1 PER 10 BEDS	4.9	5
RACF STAFF	1 PER 2 STAFF	12	12
CLUB VISITORS	1 PER 20m²	180	180
CLUB STAFF	1 PER 2 STAFF	35	35
RFB	1 SPACE PER 1 UNIT	24	24
RFB - SHOPS	1 PER 25m²	22.48	23
RFB - VISITORS	1 PER 4 UNITS	6	6
TOTAL			441
ACCESSIBLE	-	-	106
ACCESSIBLE VISITOR	-	-	18
CARWASH BAY	-	-	1
AMBULANCE BAY	1 SPACE	1	1
MOTOR CYLCLE	1 PER 25 CAR SPACES	17.64	19
BICYCLE RAIL/RACKS	-	15	15

OTHER CONTROLS				
	ADG	ILU	REQUIRED	PROPOSED
CROSS FLOW	60%		75.6 UNITS	84 UNITS (66.67%)
SOLAR ACCESS	70%		88.2 UNITS	108 UNITS (85.71%)
COMMUNAL OPEN SPACE	25%		3738.2m²	6386m² (42.70%)
DEEP SOIL: ADG	7%	15%	1046.71m² (ADG) 2242.95m² (ILU)	2779m² (18.58%)
SENIORS LANDSCAPING: ILU RACF	- - -	30% 25m²/BED	4485.9m² 1225m²	
PLANTING ON STRUCTURES	0m²	0m²	0m²	4123m² (27.57%)
TOTAL LANDSCAPE				6902m² (46.16%)

THERMAL COMFORT SPECIFICATIONS	
GLAZING DOORS/WINDOWS & CLERESTORY	ALUMINIUM FRAMED CLEAR PERFORMANCE GLAZING OR SIMILAR PERFORMING SYSTEM THROUGHOUT: U-VALUE: 4.80 (EQUAL TO OR LOWER THAN) SHGC: 0.59 (±10%) GIVEN VALUES ARE AFRC, TOTAL WINDOW SYSTEM VALUES (GLASS AND FRAME)
ROOF	CONCRETE ROOF, NO INSULATION, LIGHT COLOUR MODELLED
CEILING	PLASTERBOARD CEILING WITH R2.5 INSULATION (INSULATION ONLY VALUE) TO SOFFIT OF CONCRETE WHERE ROOF IS OVER PLASTERBOARD CEILING WITH R4.0 INSULATION (INSULATION ONLY VALUE) TO SOFFIT OF CONCRETE WHERE ROOF IS OVER AS PER THERMAL COMFORT RESULTS TABLE PLASTERBOARD CEILING, NO INSULATION WHERE NEIGHBOURING UNITS ARE ABOVE
EXTERNAL WALLS	BRICK VENEER WITH R2.0 INSULATION (INSULATION ONLY VALUE) LIGHTWEIGHT CLADDING/COLOURBACK GLASS/SPANDREL ON FRAMED WALLS WITH R2.0 INSULATION (INSULATION ONLY VALUE) AS PER STAMPED DOCUMENTATION SLOPED ROOF WALL CONSTRUCTION TO LEVEL 3 OF BUILDING C WITH R2.0 INSULATION (INSULATION ONLY VALUE) BRICK VENEER WITH R2.5 INSULATION (INSULATION ONLY VALUE) AS PER THERMAL COMFORT RESULTS TABLE SLOPED ROOF WALL CONSTRUCTION TO LEVEL 3 OF BUILDING C WITH R3.0INSULATION (INSULATION ONLY VALUE) AS PER THERMAL COMFORT RESULTS TABLE DEFAULT COLOUR MODELLED
INTERNAL WALLS	PLASTERBOARD ON STUDS - NO INSULATION
INTER TENANCY WALLS	75MM HEBEL POWER PANEL TO WALLS ADJACENT TO NEIGHBOURS, NO INSULATION REQUIRED 75MM HEBEL POWER PANEL TO WALLS ADJACENT TO NATURALLY VENTILATED HALLWAYS WITH A MINIMUM R1.7 INSULATION (INSULATION ONLY VALUE) MINIMUM 150MM CONCRETE WITH FURRING CHANNEL AND PLASTERBOARD LINING TO ALL WALLS ADJACENT TO LIFT SHAFTS AND FIRE STAIRS. R1.7 INSULATION (INSULATION ONLY VALUE) INSULATION TO HALLWAYS/LIFT SHAFT/STAIR CORE INCREASED TO R2.2 AS PER THERMAL COMFORT RESULTS TABLE
FLOORS	CONCRETE WITH A MINIMUM R1.2 INSULATION (INSULATION ONLY VALUE) REQUIRED TO UNITS WITH GARAGE BELOW. CONCRETE WITH A MINIMUM R1.2 WHERE OPEN SUB FLOOR IS BELOW. CONCRETE BETWEEN LEVELS, NO INSULATION REQUIRED
EAVES AND SHADING	EAVES AS PER PLANS

BASIX WATER COMMITMENTS	
FIXTURES TO UNITS AND COMMON AREAS	SHOWERHEADS: MID FLOW >6L BUT <=7.5L/MIN, TOILETS: 4.0 STAR, KITCHEN TAPS: 5.0 STAR, BATHROOM VANITY TAPS: 5.0 STAR
APPLIANCES	DISHWASHER 4.0 STAR
ALTERNATIVE WATER	INSTALL RAINWATER TANK, MINIMUM 8,000L CAPACITY HARVESTED FROM MINIMUM 400M2 ROOF AREA TANK CONNECTED TO OUTDOOR TAP FOR COMMON AND PRIVATE
FIRE SPRINKLER	CONTAINED IN A CLOSED LOOP
SWIMMING POOL	70KL SWIMMING POOL

BASIX ENERGY COMMITMENTS	
HOT WATER SYSTEM	ELECTRIC HEAT PUMP - GAS BOOSTED WITH R1.0 (~38MM) INSULATION TO RING MAIN AND SUPPLY RISERS
HEATING AND COOLING SYSTEMS	ALL UNITS TO HAVE AIR CONDITIONING DUCTING ONLY
APPLIANCES IN UNITS	GAS COOKTOP & GAS OVEN, DISHWASHERS: 4.0 STAR, REFRIGERATORS: 4.0 STAR, CLOTHES DRYERS: 2.5 STAR, WELL VENTILATED FRIDGE SPACE
VENTILATION IN UNITS	KITCHEN- INDIVIDUAL FAN, EXTERNALLY DUCTED TO ROOF OR FAÇADE, INTERLOCKED WITH LIGHT BATHROOMS - INDIVIDUAL FAN, DUCTED TO ROOF OR FAÇADE, MANUAL ON/OFF SWITCH LAUNDRY- INDIVIDUAL FAN, DUCTED TO ROOF OR FAÇADE, MANUAL ON/OFF SWITCH
VENTILATION TO COMMON AREAS	CAR PARK AREA - SUPPLY AND EXHAUST AIR WITH A CARBON MONOXIDE MONITOR & VSD FAN GARBAGE ROOMS - EXHAUST AIR, RUNNING CONTINUOUSLY, PLANT, SERVICE AND STORAGE - SUPPLY ONLY, INTERLOCKED TO LIGHT, INDOOR POOL AREA - SUPPLY AND EXHAUST AIR - BMS CONTROLLED, NATURALLY VENTILATED GROUND FLOOR LOBBIES AND HALLWAYS - NATURALLY VENTILATED, MECHANICALLY VENTILATED GROUND FLOOR LOBBIES AND HALLWAYS - VENTILATION SUPPLY ONLY - BMS CONTROLLED
LIGHTING TO COMMON AREAS	CAR PARK AREA - FLUORESCENT LIGHTS WITH ZONED SWITCHING AND MOTION SENSORS LIFTS - LED LIGHTS CONNECTED TO LIFT CALL BUTTON GARBAGE ROOMS - FLUORESCENT LIGHTS WITH MOTION SENSOR PLANT/STORAGE - FLUORESCENT LIGHTS WITH MANUAL ON / MANUAL OFF SWITCH GROUND FLOOR LOBBY - LIGHT EMITTING DIODES (LEDS) WITH MOTION SENSORS HALLWAYS - LIGHT EMITTING DIODES (LEDS) WITH ZONED SWITCHING AND MOTION SENSORS INDOOR POOL AREA - LIGHT EMITTING DIODES (LEDS WITH TIME CLOCK
SWIMMING POOL	ELECTRIC HEAT PUMP HEAT PUMP CONTROLLED BY A TIMER
ALTERNATIVE ENERGY	25 KW SOLAR PV SYSTEM

NO. REVISION DATE DRAWN CHKD					TITLE		
					PROJECT SUMMARY		
A	DA SUBMISSION	14.06.2019	MS	VA	SCALE	DATE	DRAWN
B	DA SUBMISSION	06.08.2020	MS	VA	NTS	08.12.2020	MS
C	DA SUBMISSION	08.12.2020	MS	VA	DRAWING		REVISION
					DA 1.01		
					C		

HYECORP

PROPERTY GROUP

Heritage House, Suite 1, 256 Victoria Avenue,
Chatswood, NSW 2067 Australia
PO Box 779 Artarmon 1570
P (02) 9967 9910 F (02) 9967 9930
E info@hyecorp.com.au
W www.hyecorp.com.au

HYECORP DESIGN
in collaboration with:

Amglen

design, drafting, management.

ARCHITECT: Amglen Pty Ltd
Van Aratoon MRAIA
P (02) 9967 9910
E vahan@hyecorp.com.au

PRELIMINARY


NOT FOR CONSTRUCTION

NOTE:
Do not scale from drawings. All dimensions to be checked on site before commencement of work. All discrepancies to be brought to the attention of the Architect. Larger scale drawings and written dimensions take preference. This drawing is copyright and the property of the author, and must not be retained, copied or used without the express authority of HYECORP PROPERTY GROUP.

PROJECT

ADDRESS

26 CRABBES AVENUE,
WILLOUGHBY, NSW 2068

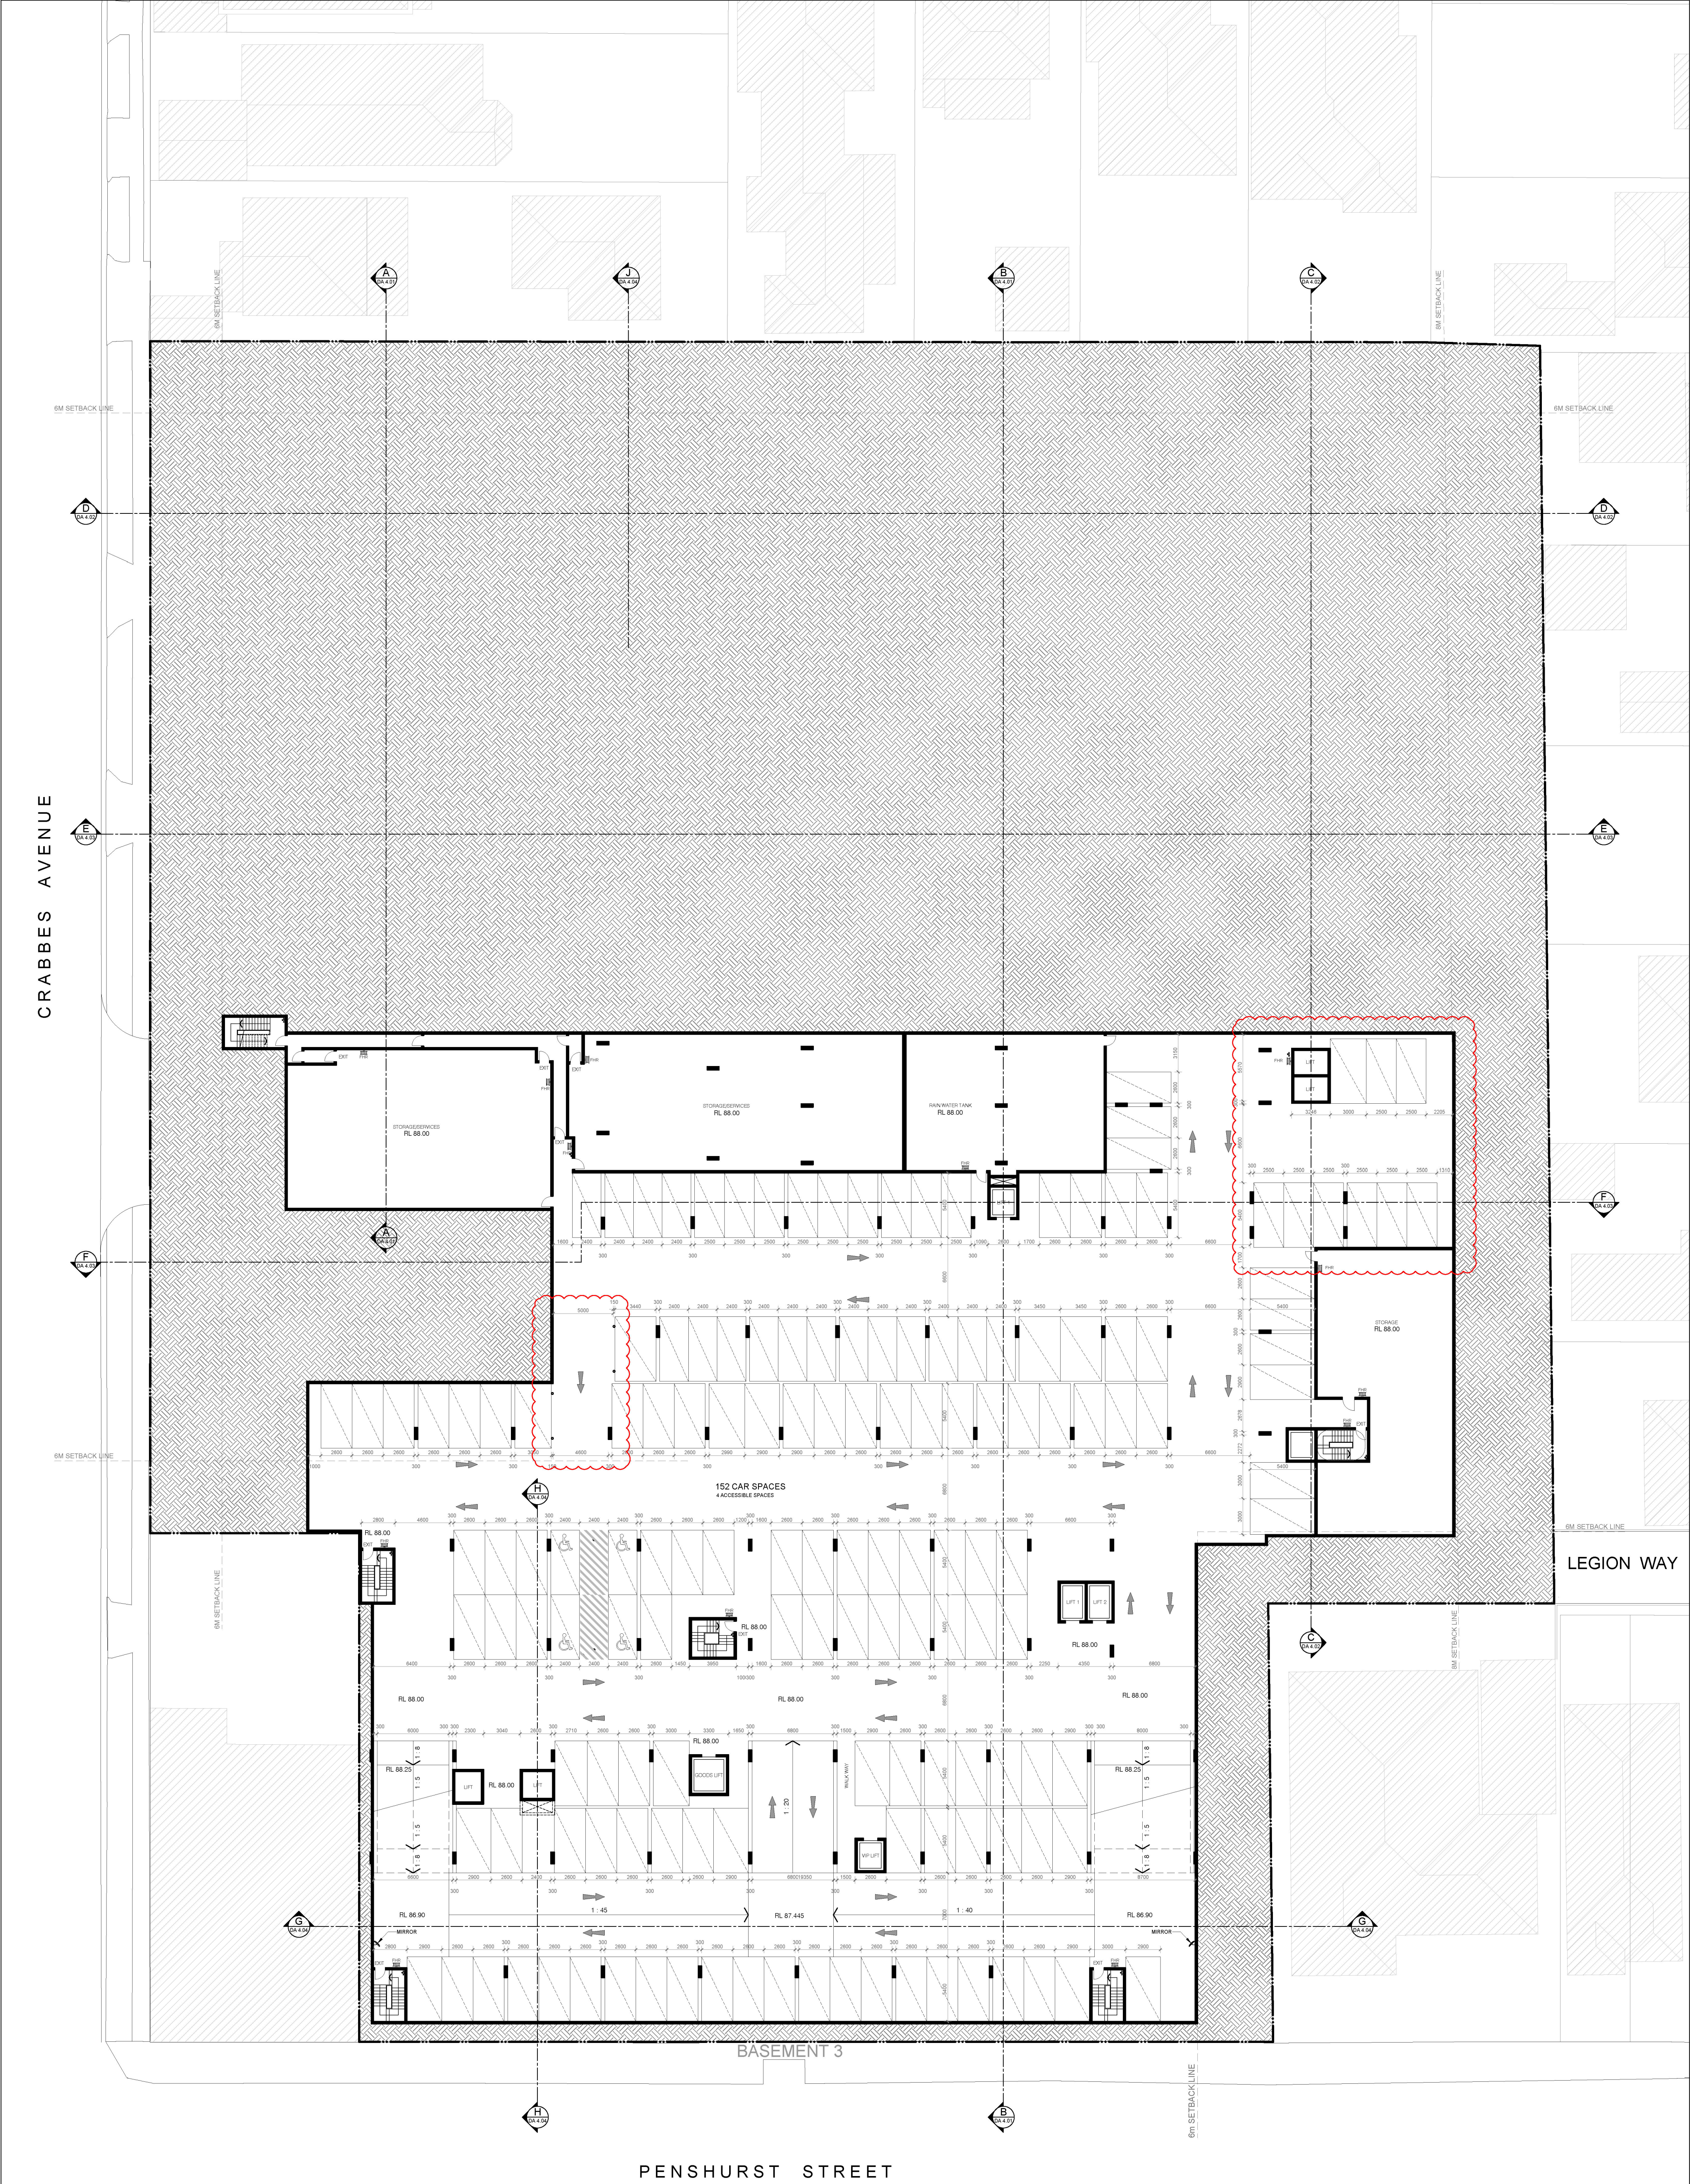

NO.	REVISION	DATE	DRAWN	CHKD
A	DA SUBMISSION	14.06.2019	MS	VA
B	DA SUBMISSION	28.01.2020	MS	VA
C	DA SUBMISSION	06.08.2020	MS	VA



Heritage House, Suite 1, 256 Victoria Avenue,
Chatswood, NSW 2067 Australia
PO Box 779 Artarmon 1570
P (02) 9967 9910 F (02) 9967 9930
E info@hyecorp.com.au
W www.hyecorp.com.au

HYECORP DESIGN
in collaboration with:



ARCHITECT: Amglen Pty Ltd
Van Aratoon MRAIA
P (02) 9967 9910
E vahan@hyecorp.com.au

PRELIMINARY
NOT FOR CONSTRUCTION



NOTE:
Do not scale from drawings. All dimensions to be checked on site before commencement of work. All discrepancies to be brought to the attention of the Architect. Larger scale drawings and written dimensions take preference. This drawing is copyright and the property of the author, and must not be retained, copied or used without the express authority of HYECORP PROPERTY GROUP.


PROJECT

ADDRESS
26 CRABBES AVENUE,
WILLOUGHBY, NSW 2068

TITLE

PLAN 1

SCALE	DATE	DRAWN
1:250 @ A1	06.08.2020	MS
DRAWING	REVISION	
DA 2.01	C	

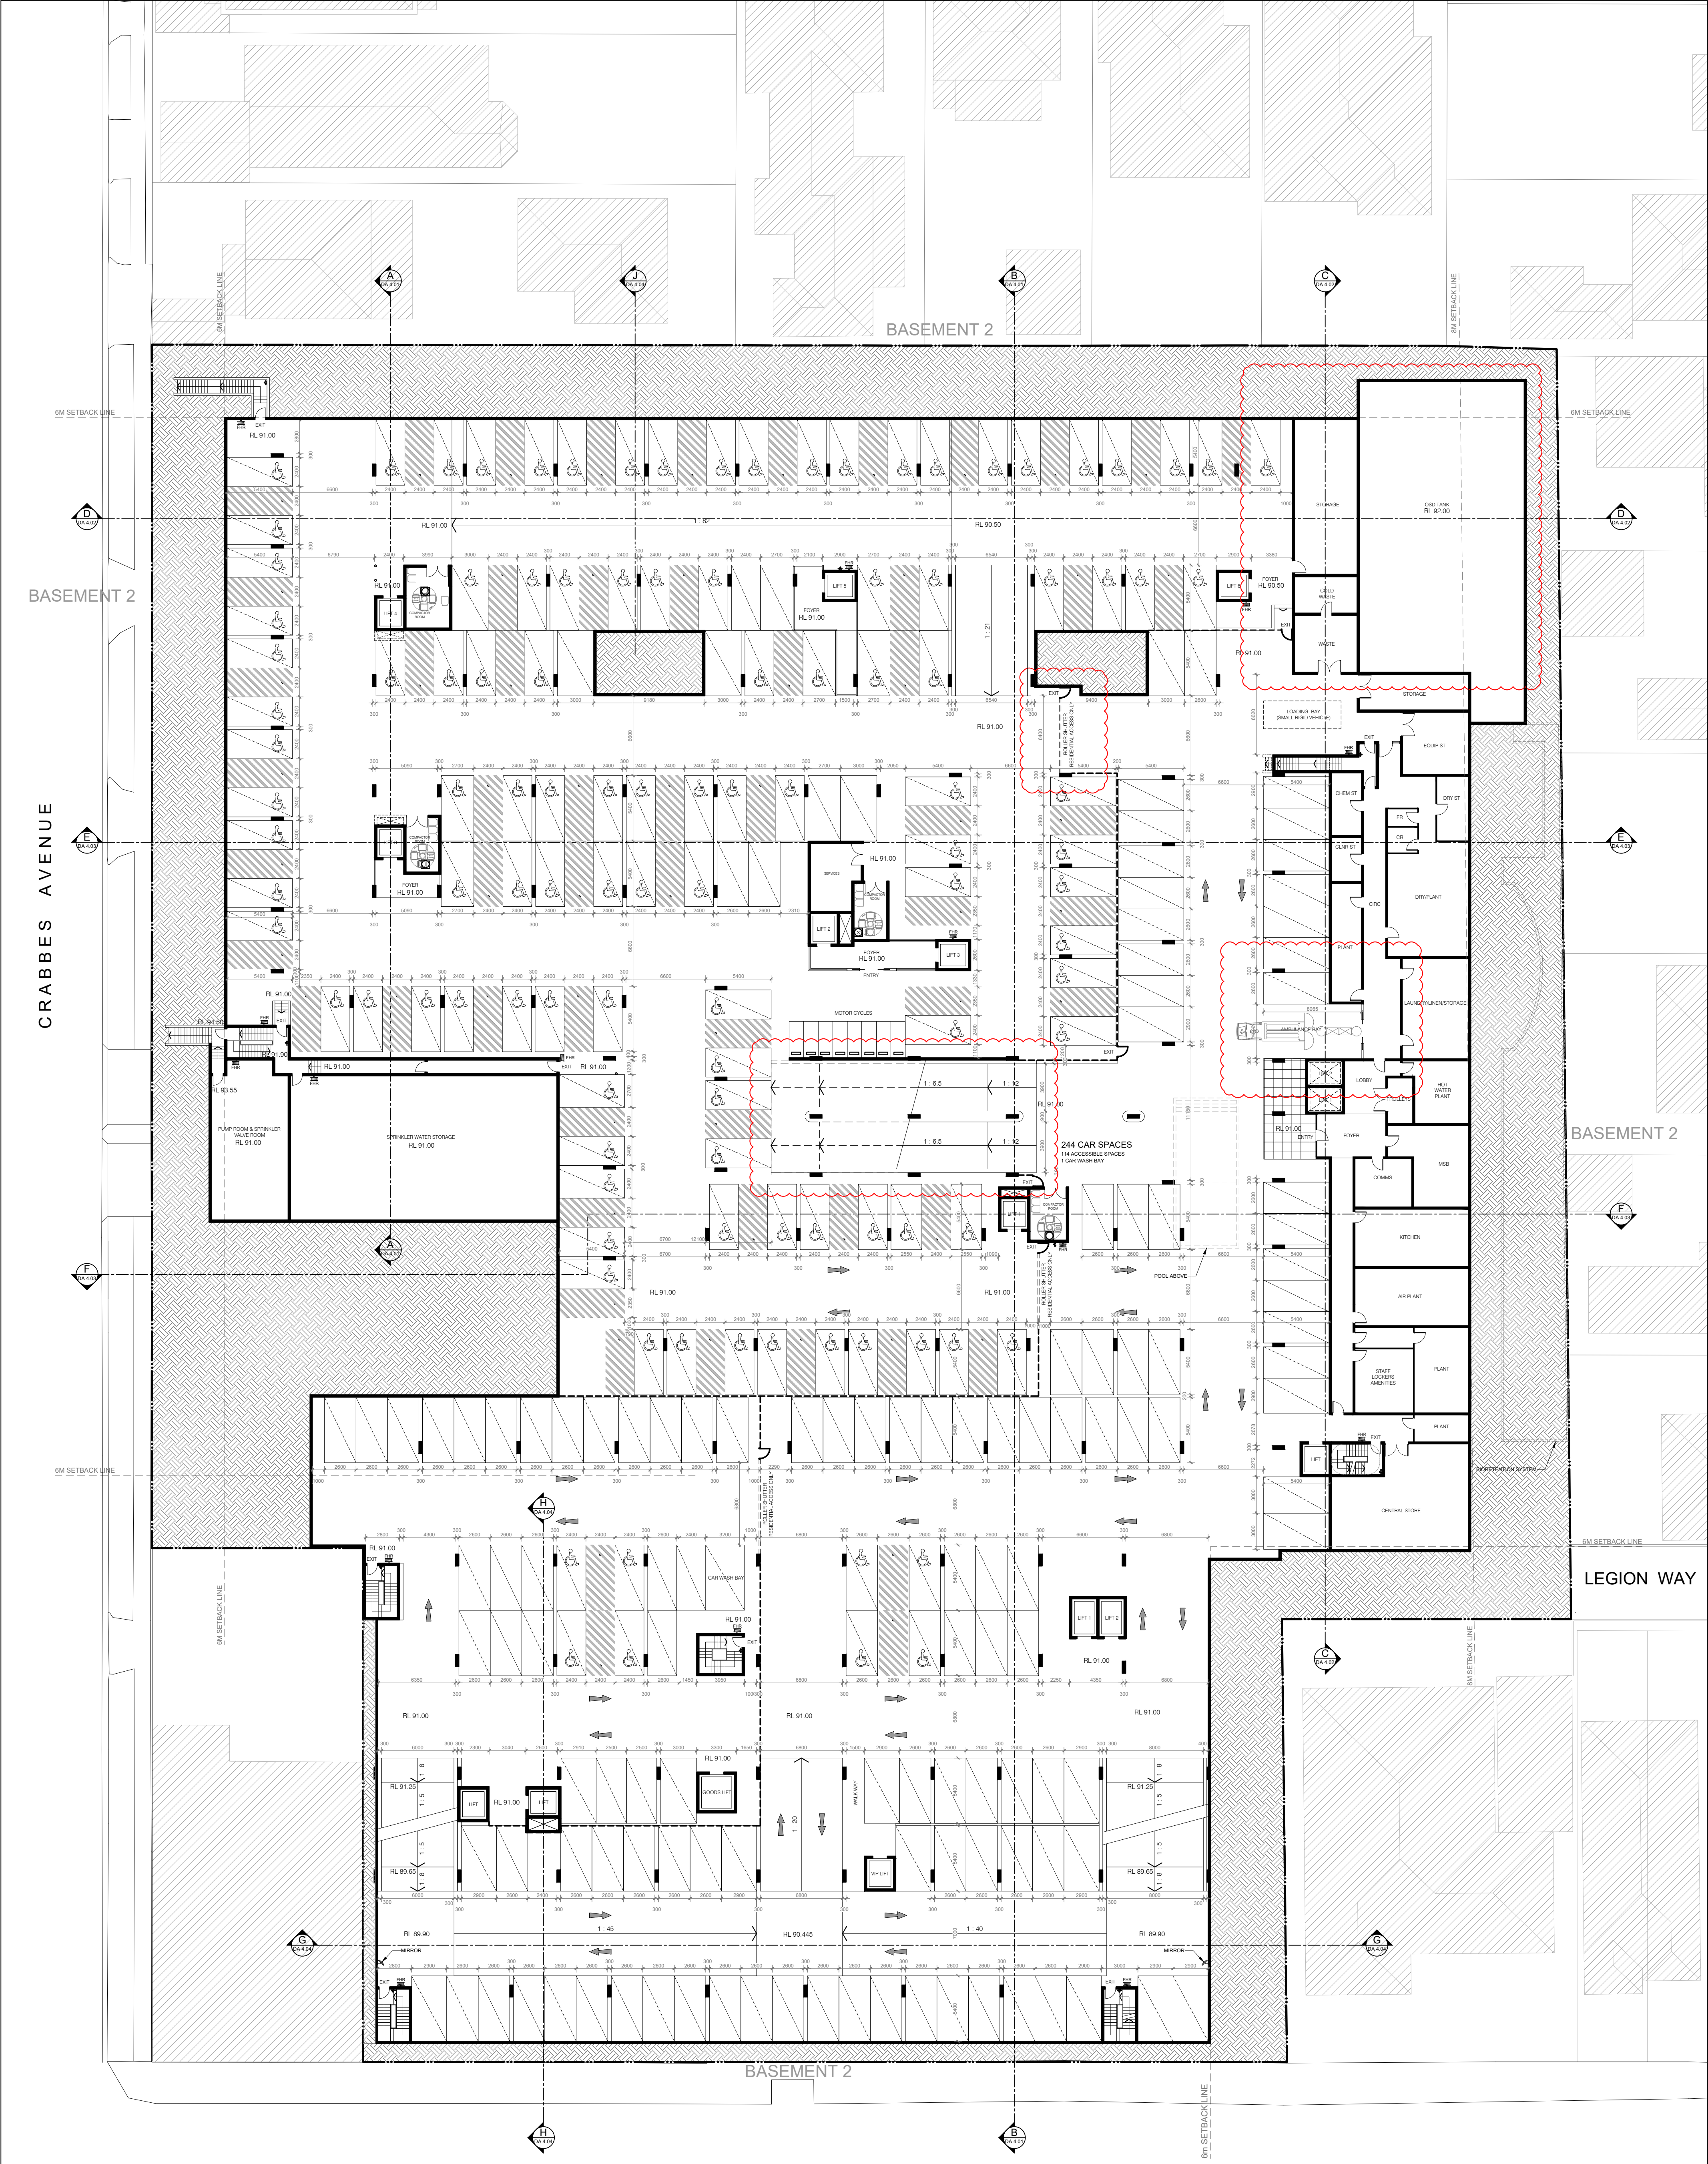

NO.	REVISION	DATE	DRAWN	CHKD
A	DA SUBMISSION	14.06.2019	MS	VA
B	DA SUBMISSION	28.01.2020	MS	VA
C	DA SUBMISSION	06.08.2020	MS	VA



Heritage House, Suite 1, 256 Victoria Avenue,
Chatswood, NSW 2067 Australia
PO Box 779 Artarmon 1570
P (02) 9967 9910 F (02) 9967 9930
E info@hyecorp.com.au
W www.hyecorp.com.au

HYECORP DESIGN
in collaboration with:



ARCHITECT: Amglen Pty Ltd
Van Aratoon MRAIA
P (02) 9967 9910
E vahan@hyecorp.com.au

PRELIMINARY
NOT FOR CONSTRUCTION



NOTE:
Do not scale from drawings. All dimensions to be checked on site before commencement of work. All discrepancies to be brought to the attention of the Architect. Larger scale drawings and written dimensions take preference. This drawing is copyright and the property of the author, and must not be retained, copied or used without the express authority of HYECORP PROPERTY GROUP.

PROJECT


ADDRESS

26 CRABBES AVENUE,
WILLOUGHBY, NSW 2068

TITLE

PLAN 2

SCALE	DATE	DRAWN
1:250 @ A1	06.08.2020	MS
DRAWING	REVISION	
DA 2.02	C	

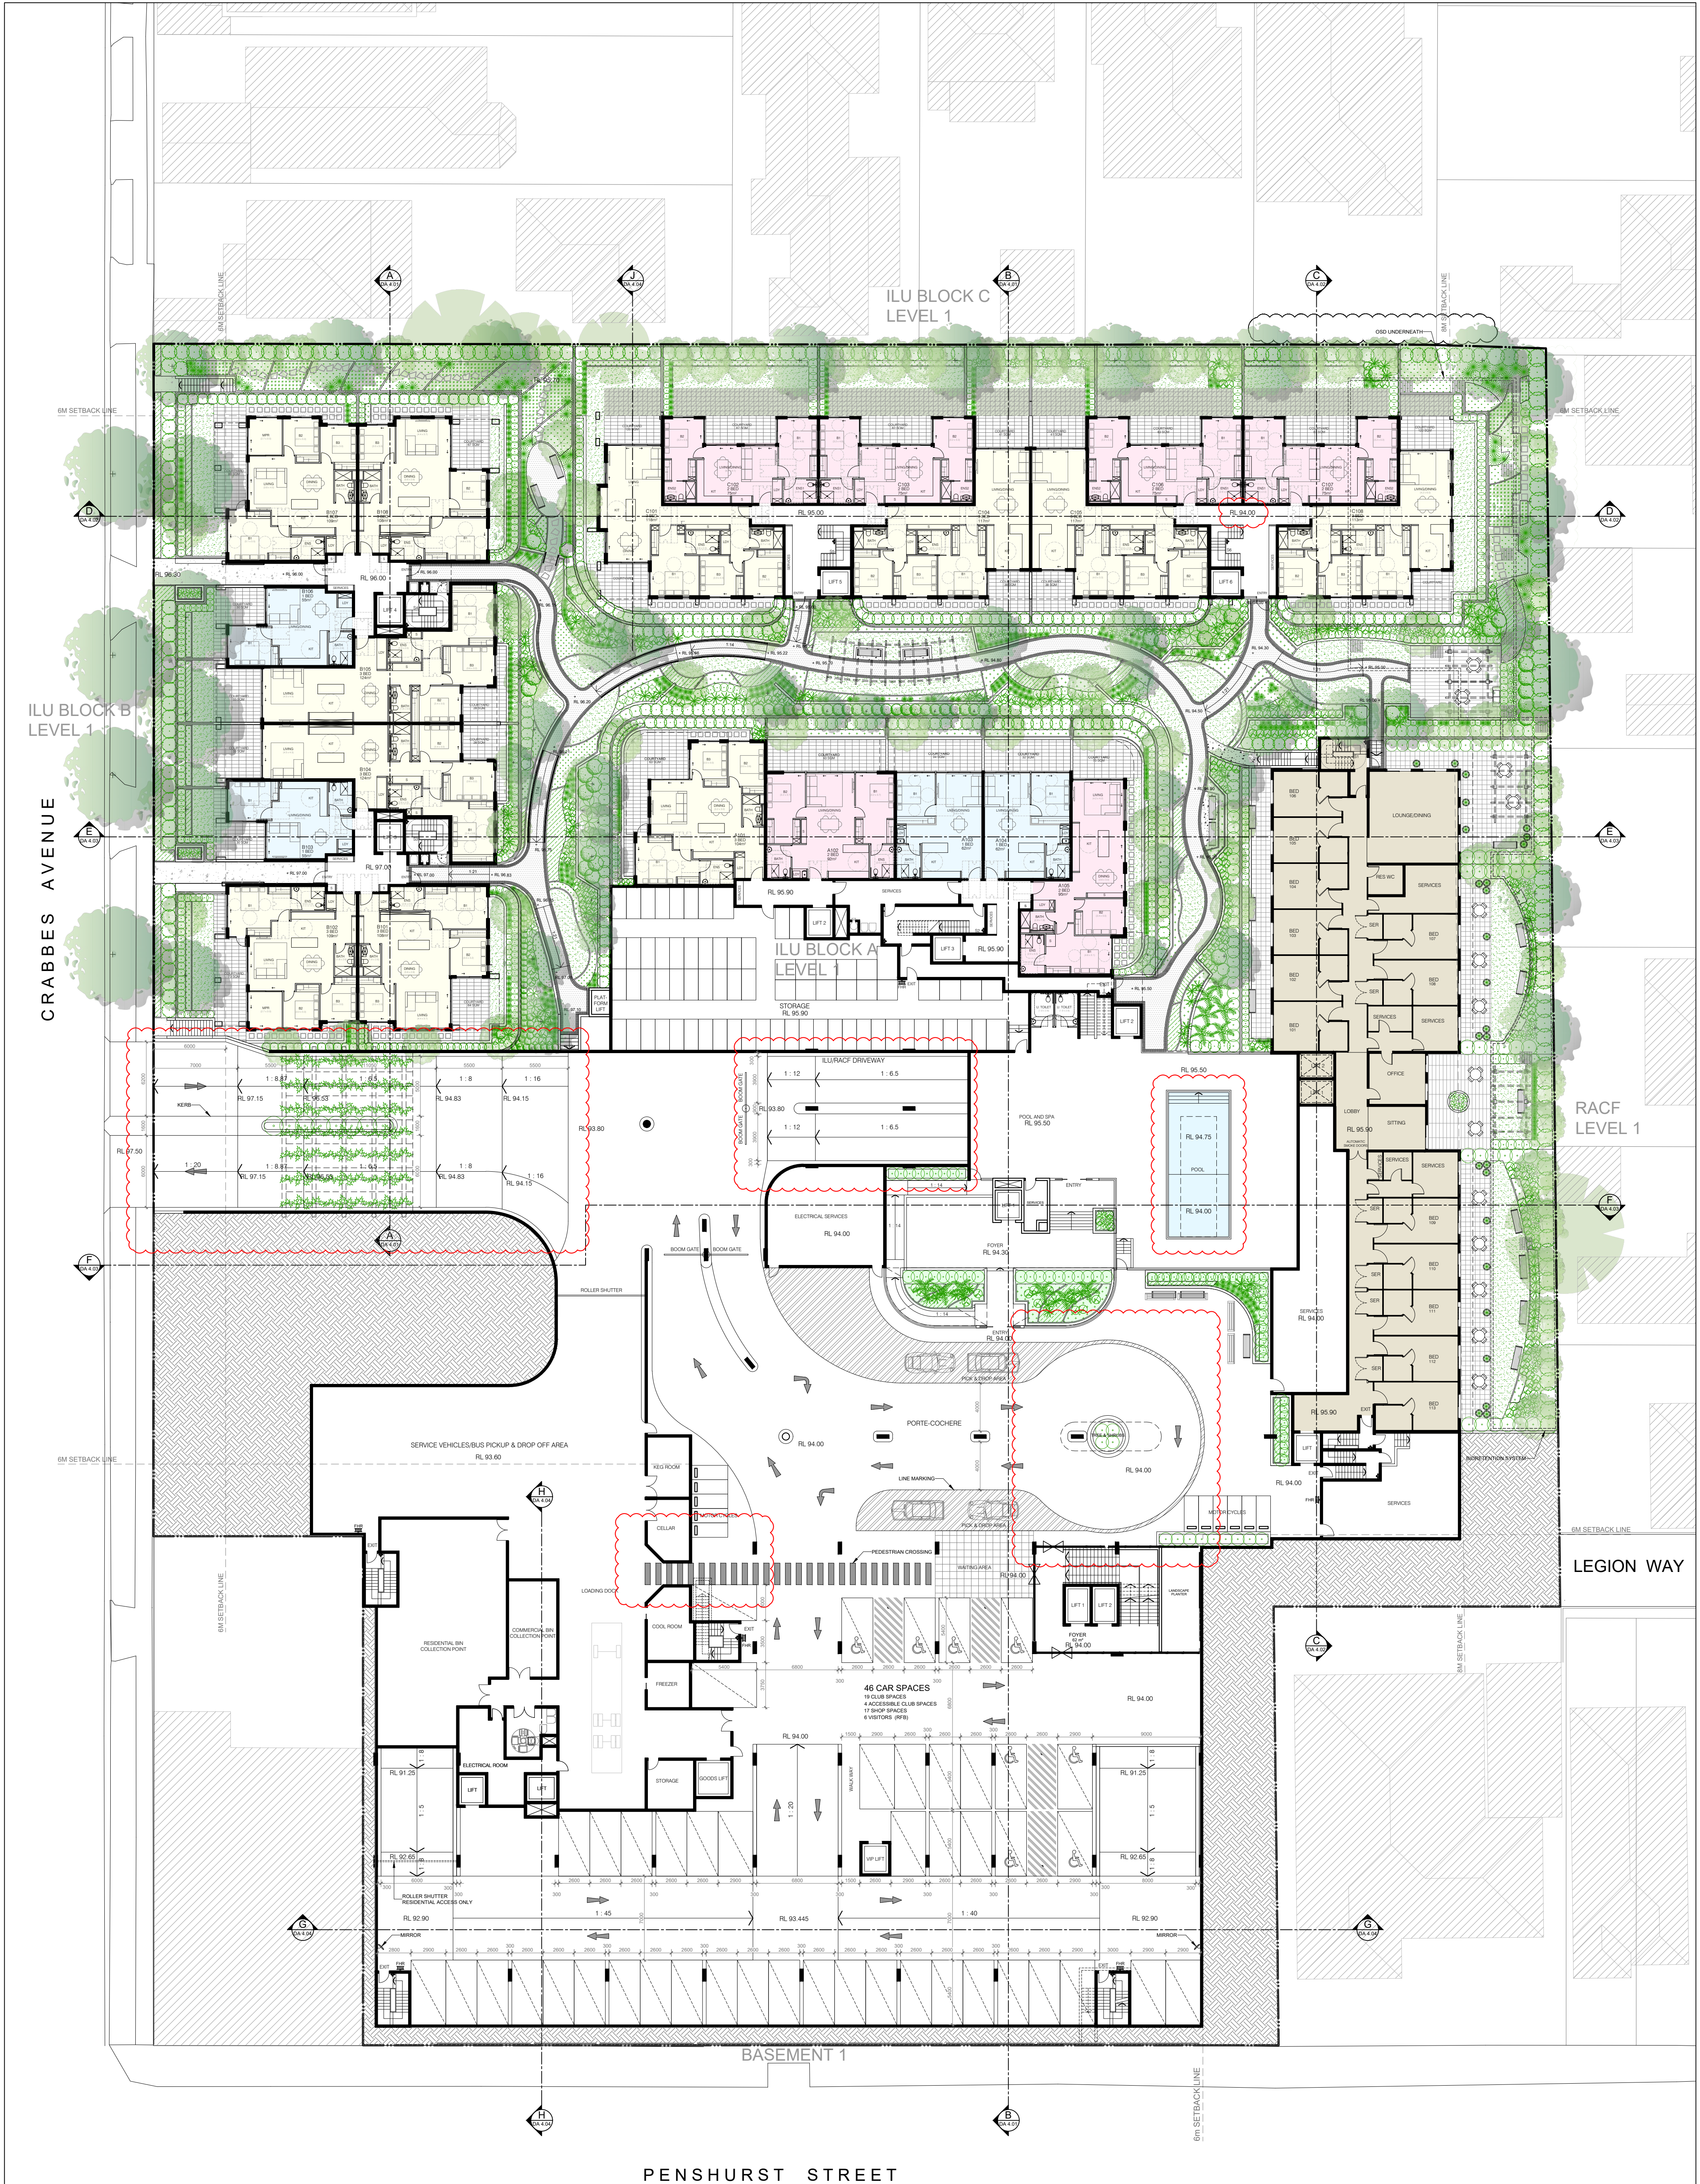

NO.	REVISION	DATE	DRAWN	CHKD
A	DA SUBMISSION	14.06.2019	MS	VA
B	DA SUBMISSION	28.01.2020	MS	VA
C	DA SUBMISSION	06.08.2020	MS	VA

Heritage House, Suite 1, 256 Victoria Avenue, Chatswood, NSW 2067 Australia PO Box 779 Artarmon 1570 P (02) 9967 9910 F (02) 9967 9930 E info@hyecorp.com.au W www.hyecorp.com.au
--

HYECORP
PROPERTY GROUP

HYECORP DESIGN
in collaboration with:

Amglen

design, drafting, management.

ARCHITECT: Amglen Pty Ltd
Van Aratoon MRAIA
P (02) 9967 9910
E vahan@hyecorp.com.au

PRELIMINARY
NOT FOR CONSTRUCTION



NOTE:
Do not scale from drawings. All dimensions to be checked on site before commencement of work. All discrepancies to be brought to the attention of the Architect. Larger scale drawings and written dimensions take preference. This drawing is copyright and the property of the author, and must not be retained, copied or used without the express authority of HYECORP PROPERTY GROUP.


PROJECT

ADDRESS
26 CRABBES AVENUE,
WILLOUGHBY, NSW 2068

TITLE

PLAN 3

SCALE 1:250 @ A1	DATE 06.08.2020	DRAWN MS
DRAWING DA 2.03		REVISION C

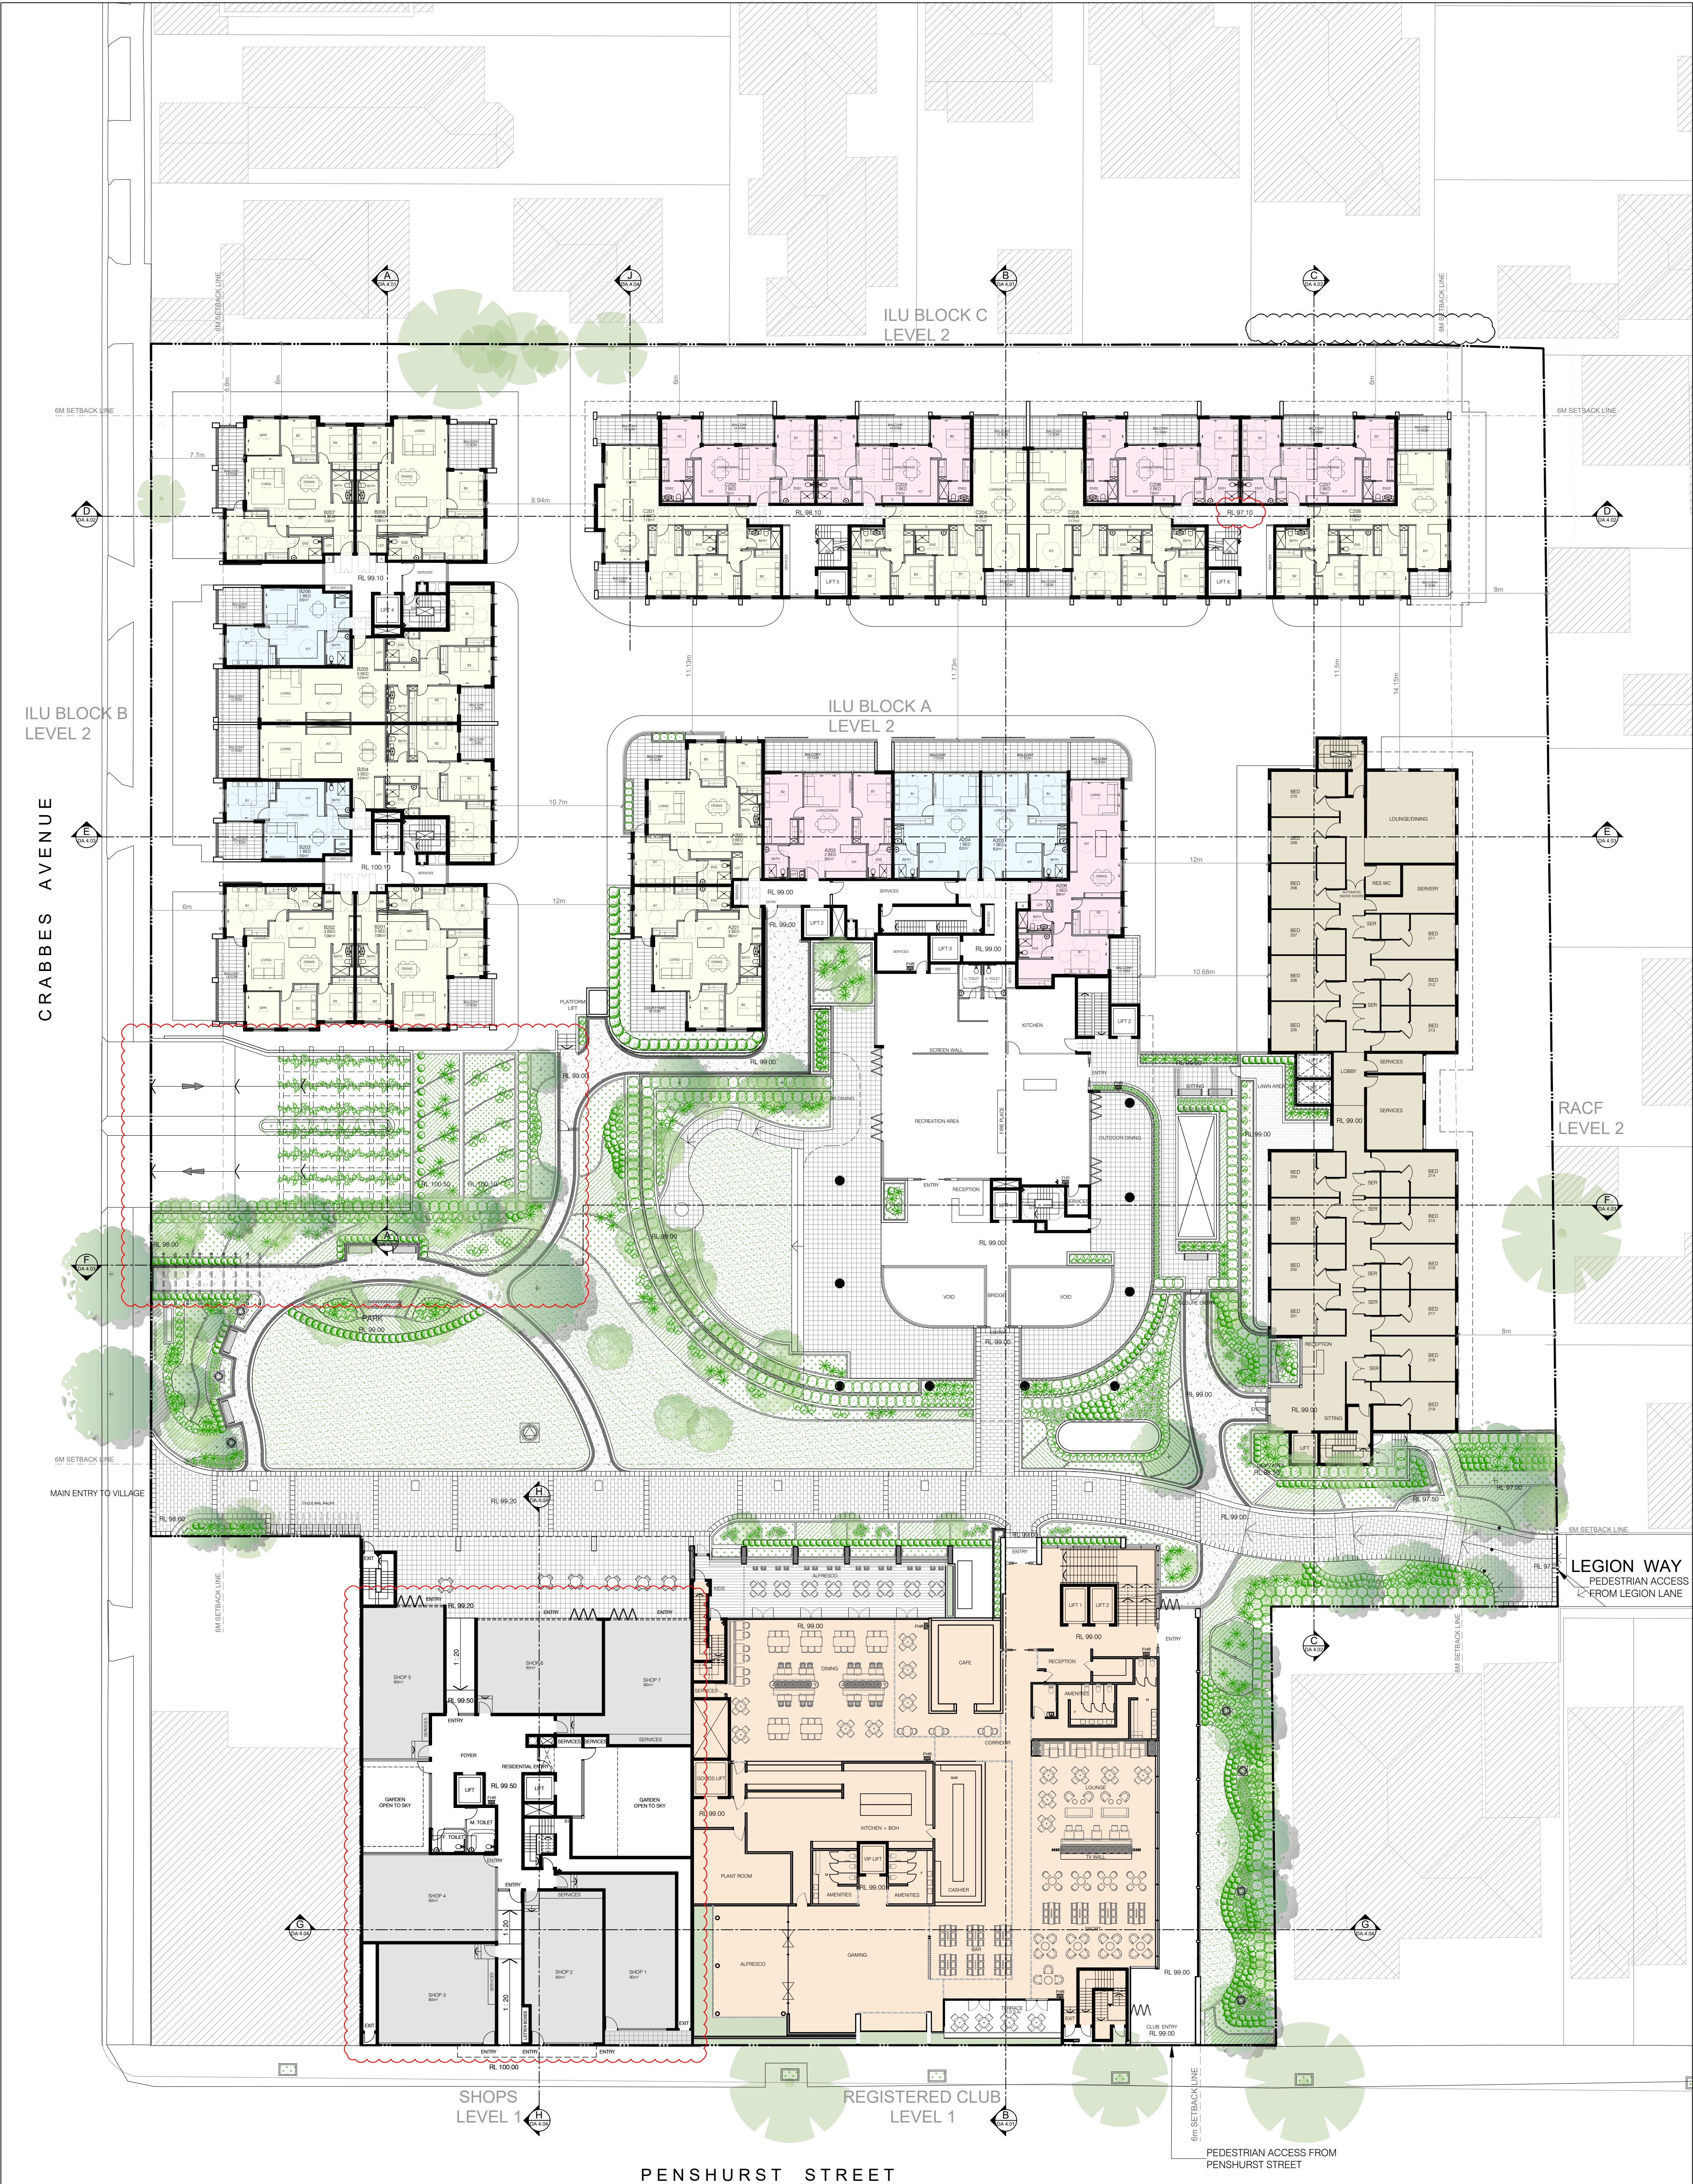

NO.	REVISION	DATE	DRAWN	CHKD
A	DA SUBMISSION	14.06.2019	MS	VA
B	DA SUBMISSION	28.01.2020	MS	VA
C	DA SUBMISSION	06.08.2020	MS	VA



Heritage House, Suite 1, 256 Victoria Avenue,
Chatswood, NSW 2067 Australia
PO Box 779 Artarmon 1570
P (02) 9967 9910 F (02) 9967 9930
E info@hyecorp.com.au
W www.hyecorp.com.au

HYECORP DESIGN
in collaboration with:

Amglen

design, drafting, management.
ARCHITECT: Amglen Pty Ltd
Van Aratoon MRAIA
P (02) 9967 9910
E vahan@hyecorp.com.au

PRELIMINARY
NOT FOR CONSTRUCTION




NOTE:
Do not scale from drawings. All dimensions to be checked on site before commencement of work. All discrepancies to be brought to the attention of the Architect. Larger scale drawings and written dimensions take preference. This drawing is copyright and the property of the author, and must not be retained, copied or used without the express authority of HYECORP PROPERTY GROUP.

PROJECT

ADDRESS
26 CRABBES AVENUE,
WILLOUGHBY, NSW 2068

TITLE
PLAN 4

SCALE 1:250 @ A1	DATE 06.08.2020	DRAWN MS
DRAWING DA 2.04		REVISION C

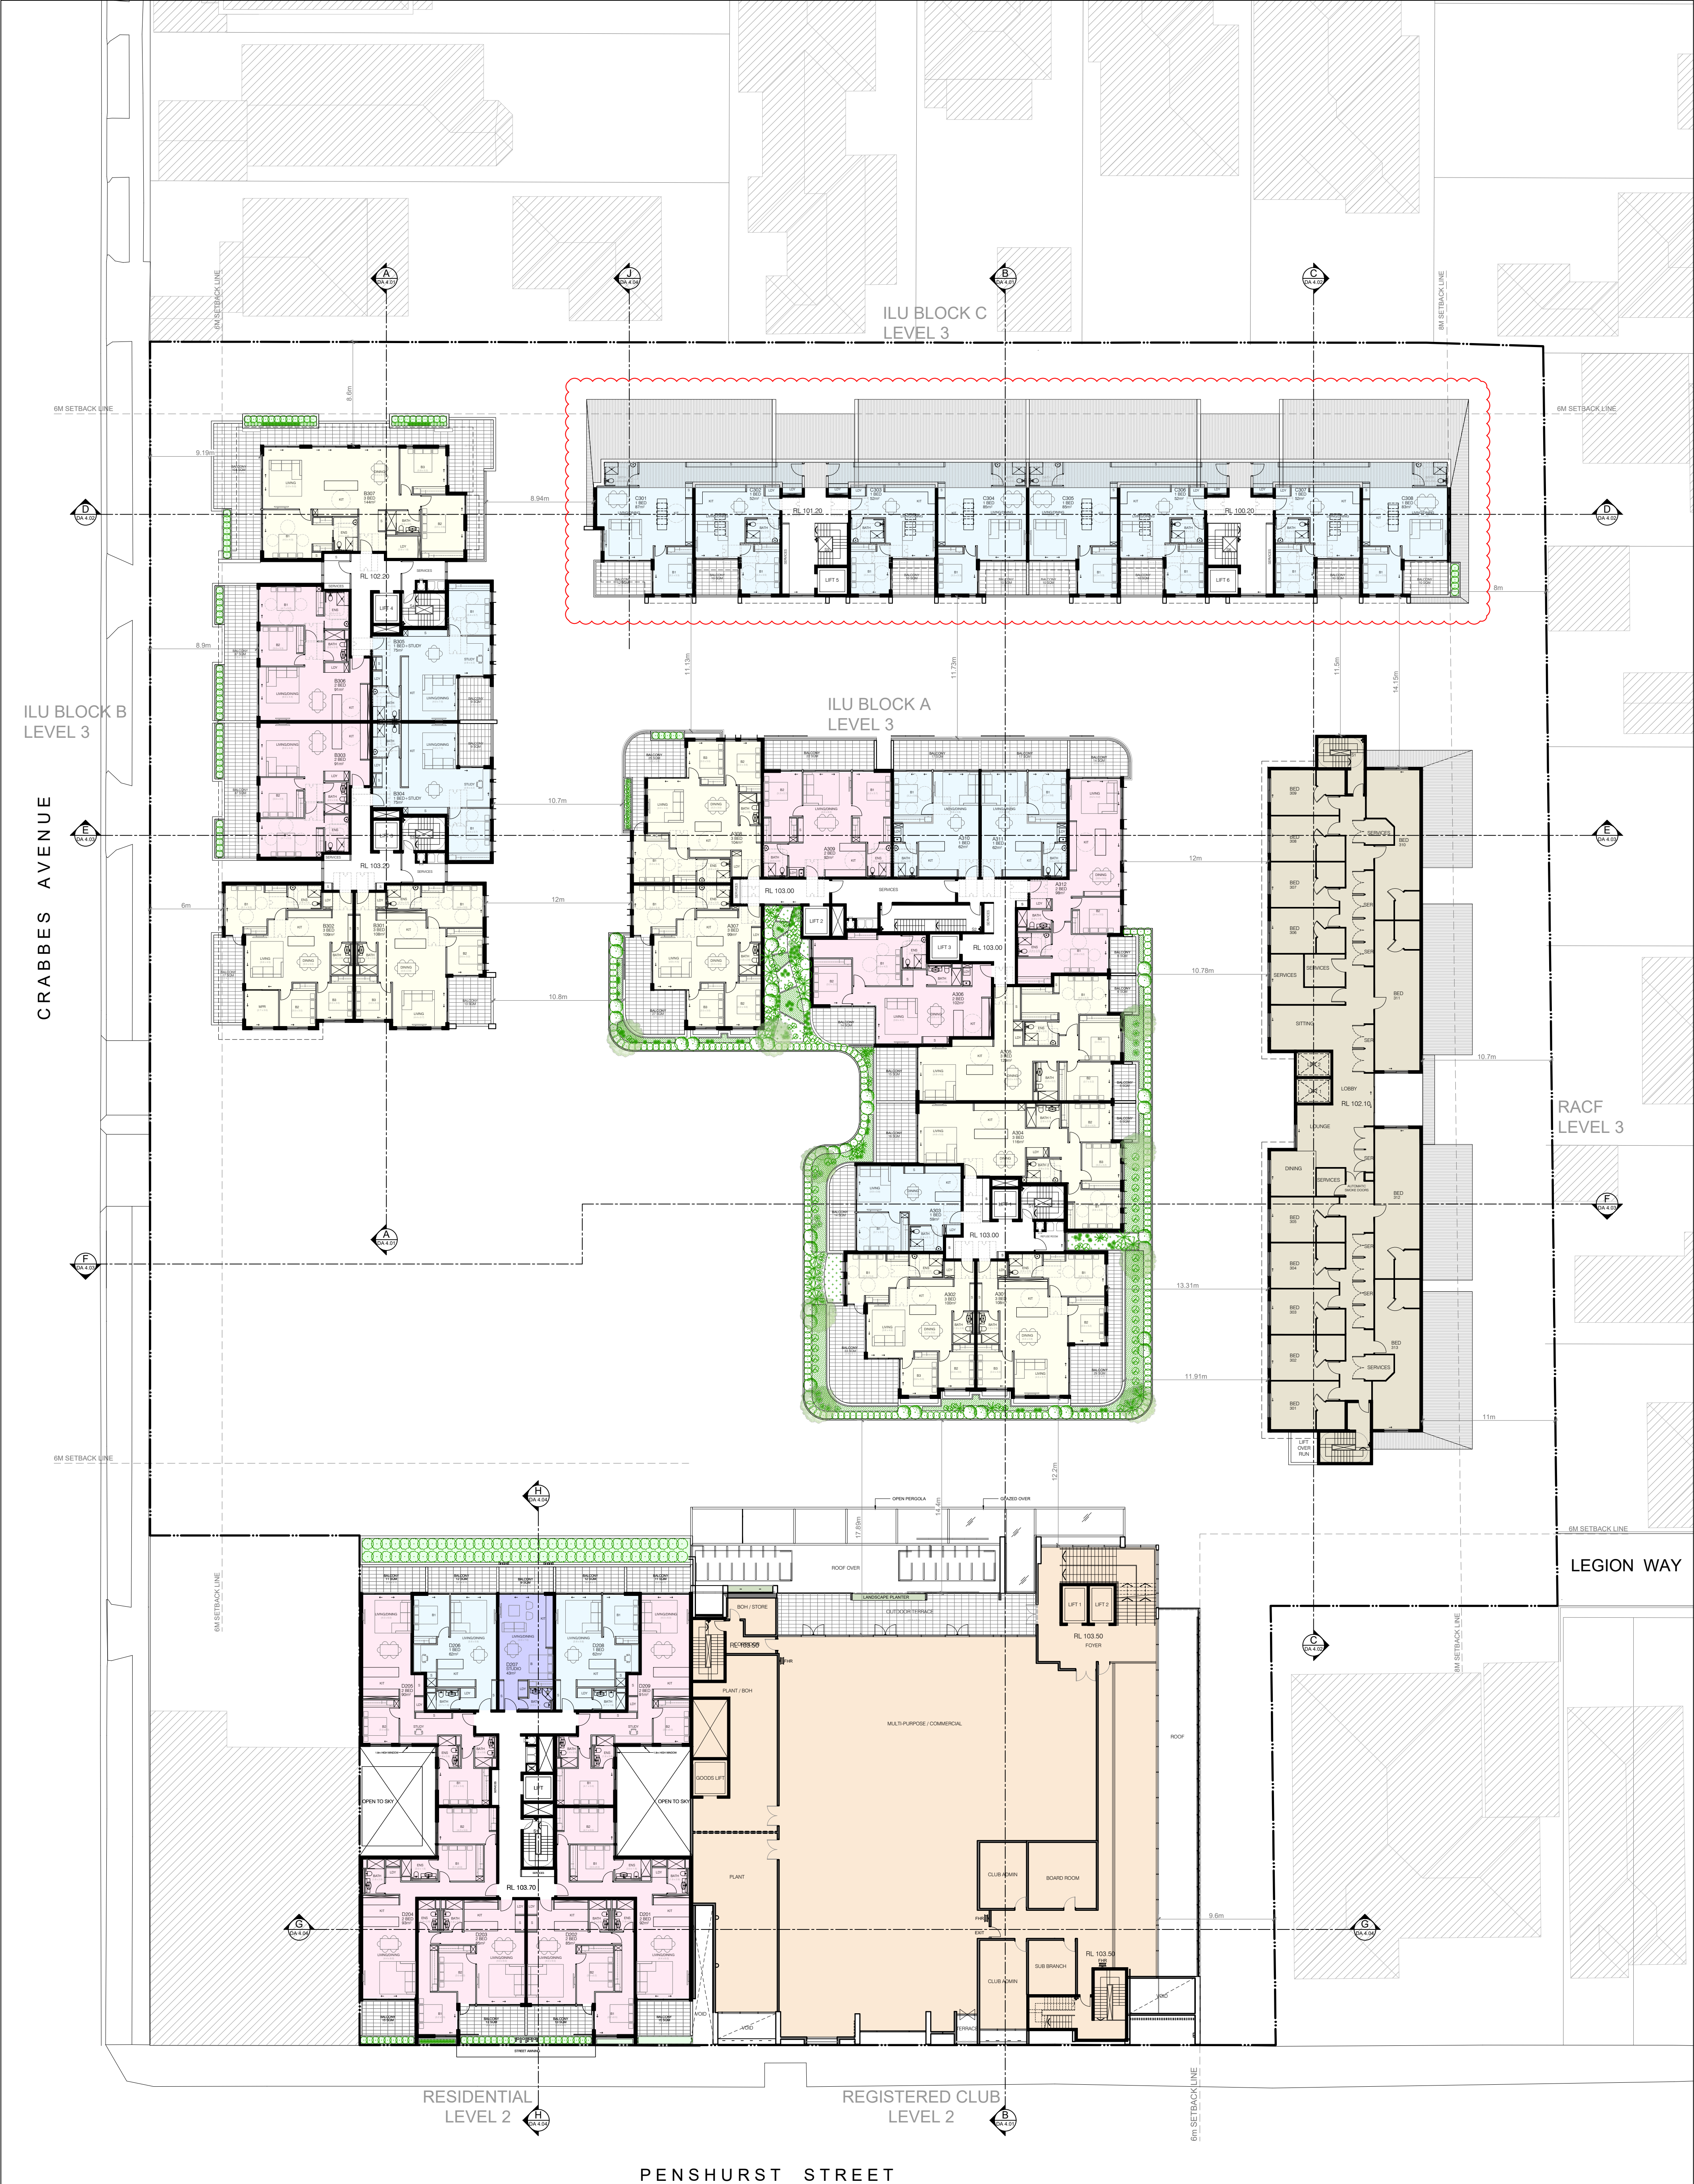

NO.	REVISION	DATE	DRAWN	CHKD
A	DA SUBMISSION	14.06.2019	MS	VA
B	DA SUBMISSION	28.01.2020	MS	VA
C	DA SUBMISSION	06.08.2020	MS	VA
D	DA SUBMISSION	08.12.2020	MS	VA



Heritage House, Suite 1, 256 Victoria Avenue,
Chatswood, NSW 2067 Australia
PO Box 779 Artarmon 1570
P (02) 9967 9910 F (02) 9967 9930
E info@hyecorp.com.au
W www.hyecorp.com.au

HYECORP DESIGN

in collaboration with:

Amglen

design, drafting, management.

ARCHITECT: Amglen Pty Ltd
Van Aratoon MRAIA
P (02) 9967 9910
E vahan@hyecorp.com.au

PRELIMINARY
NOT FOR CONSTRUCTION



NOTE:
Do not scale from drawings. All dimensions to be checked on site before commencement of work. All discrepancies to be brought to the attention of the Architect. Larger scale drawings and written dimensions take preference. This drawing is copyright and the property of the author, and must not be retained, copied or used without the express authority of HYECORP PROPERTY GROUP.

PROJECT

ADDRESS

26 CRABBES AVENUE,
WILLOUGHBY, NSW 2068

TITLE

PLAN 5

SCALE

1:250 @ A1

DRAWING

DA 2.05

DATE


08.12.2020

DRAWN

MS

REVISION

D

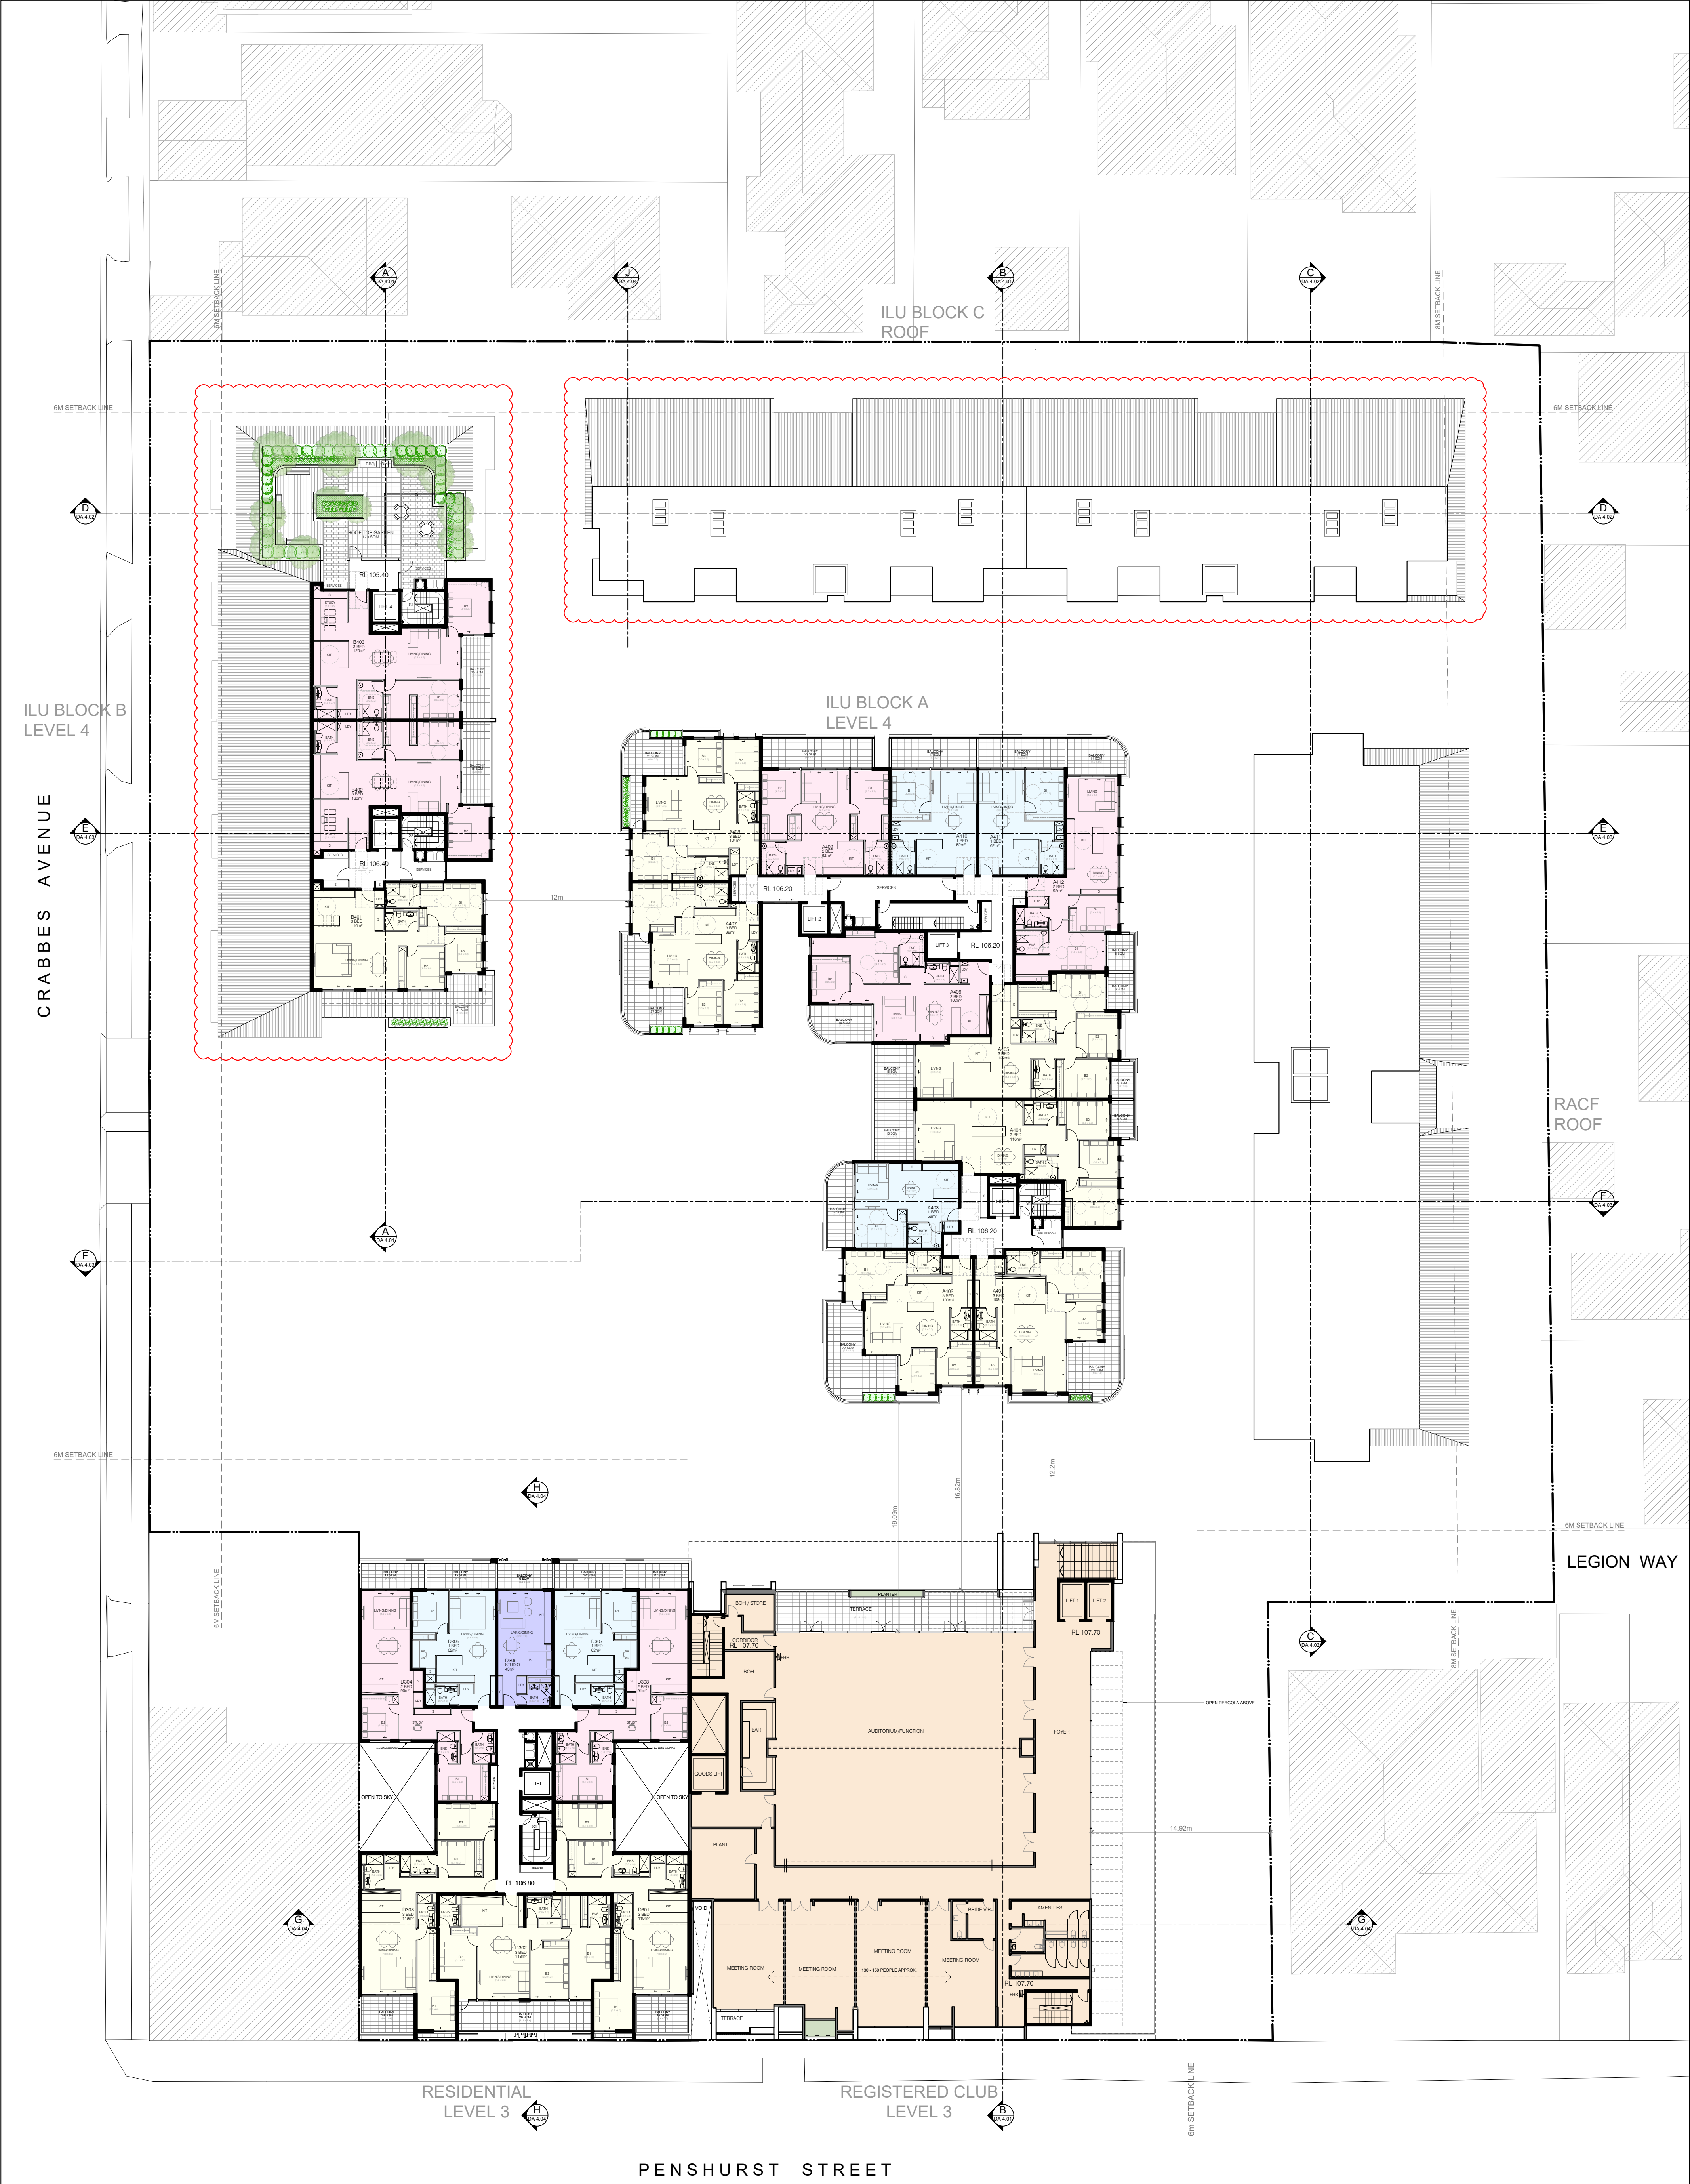

NO.	REVISION	DATE	DRAWN	CHKD
A	DA SUBMISSION	14.06.2019	MS	VA
B	DA SUBMISSION	06.08.2020	MS	VA
C	DA SUBMISSION	08.12.2020	MS	VA

HYECORP
PROPERTY GROUP

Heritage House, Suite 1, 256 Victoria Avenue,
Chatswood, NSW 2067 Australia
PO Box 779 Artarmon 1570
P (02) 9967 9910 F (02) 9967 9930
E info@hyecorp.com.au
W www.hyecorp.com.au

HYECORP DESIGN
in collaboration with:

Amglen

design, drafting, management.
ARCHITECT: Amglen Pty Ltd
Van Aratoom MRAIA
P (02) 9967 9910
E vahan@hyecorp.com.au

PRELIMINARY
NOT FOR CONSTRUCTION

NOTE:
Do not scale from drawings. All dimensions to be checked on site before commencement of work. All discrepancies to be brought to the attention of the Architect. Larger scale drawings and written dimensions take preference. This drawing is copyright and the property of the author, and must not be retained, copied or used without the express authority of HYECORP PROPERTY GROUP.

PROJECT

ADDRESS

26 CRABBES AVENUE,
WILLOUGHBY, NSW 2068

TITLE

PLAN 6

SCALE

1:250 @ A1

DRAWING

DA 2.06

DATE

08.12.2020

DRAWN

MS

REVISION

C



NO.	REVISION	DATE	DRAWN	CHKD
A	DA SUBMISSION	14.06.2019	MS	VA
B	DA SUBMISSION	06.08.2020	MS	VA
C	DA SUBMISSION	08.12.2020	MS	VA



Heritage House, Suite 1, 256 Victoria Avenue,
Chatswood, NSW 2067 Australia
PO Box 779 Artarmon 1570
P (02) 9967 9910 F (02) 9967 9930
E info@hyecorp.com.au
W www.hyecorp.com.au

HYECORP DESIGN
in collaboration with:



ARCHITECT: Amglen Pty Ltd
Van Aratoon MRAIA
P (02) 9967 9910
E vahan@hyecorp.com.au

PRELIMINARY
NOT FOR CONSTRUCTION



NOTE:
Do not scale from drawings. All dimensions to be checked on site before commencement of work. All discrepancies to be brought to the attention of the Architect. Larger scale drawings and written dimensions take preference. This drawing is copyright and the property of the author, and must not be retained, copied or used without the express authority of HYECORP PROPERTY GROUP.

PROJECT

ADDRESS

26 CRABBES AVENUE,
WILLOUGHBY, NSW 2068

TITLE

PLAN 7

SCALE

1:250 @ A1

DRAWING

DA 2.07

DATE


08.12.2020

DRAWN

MS

REVISION

C

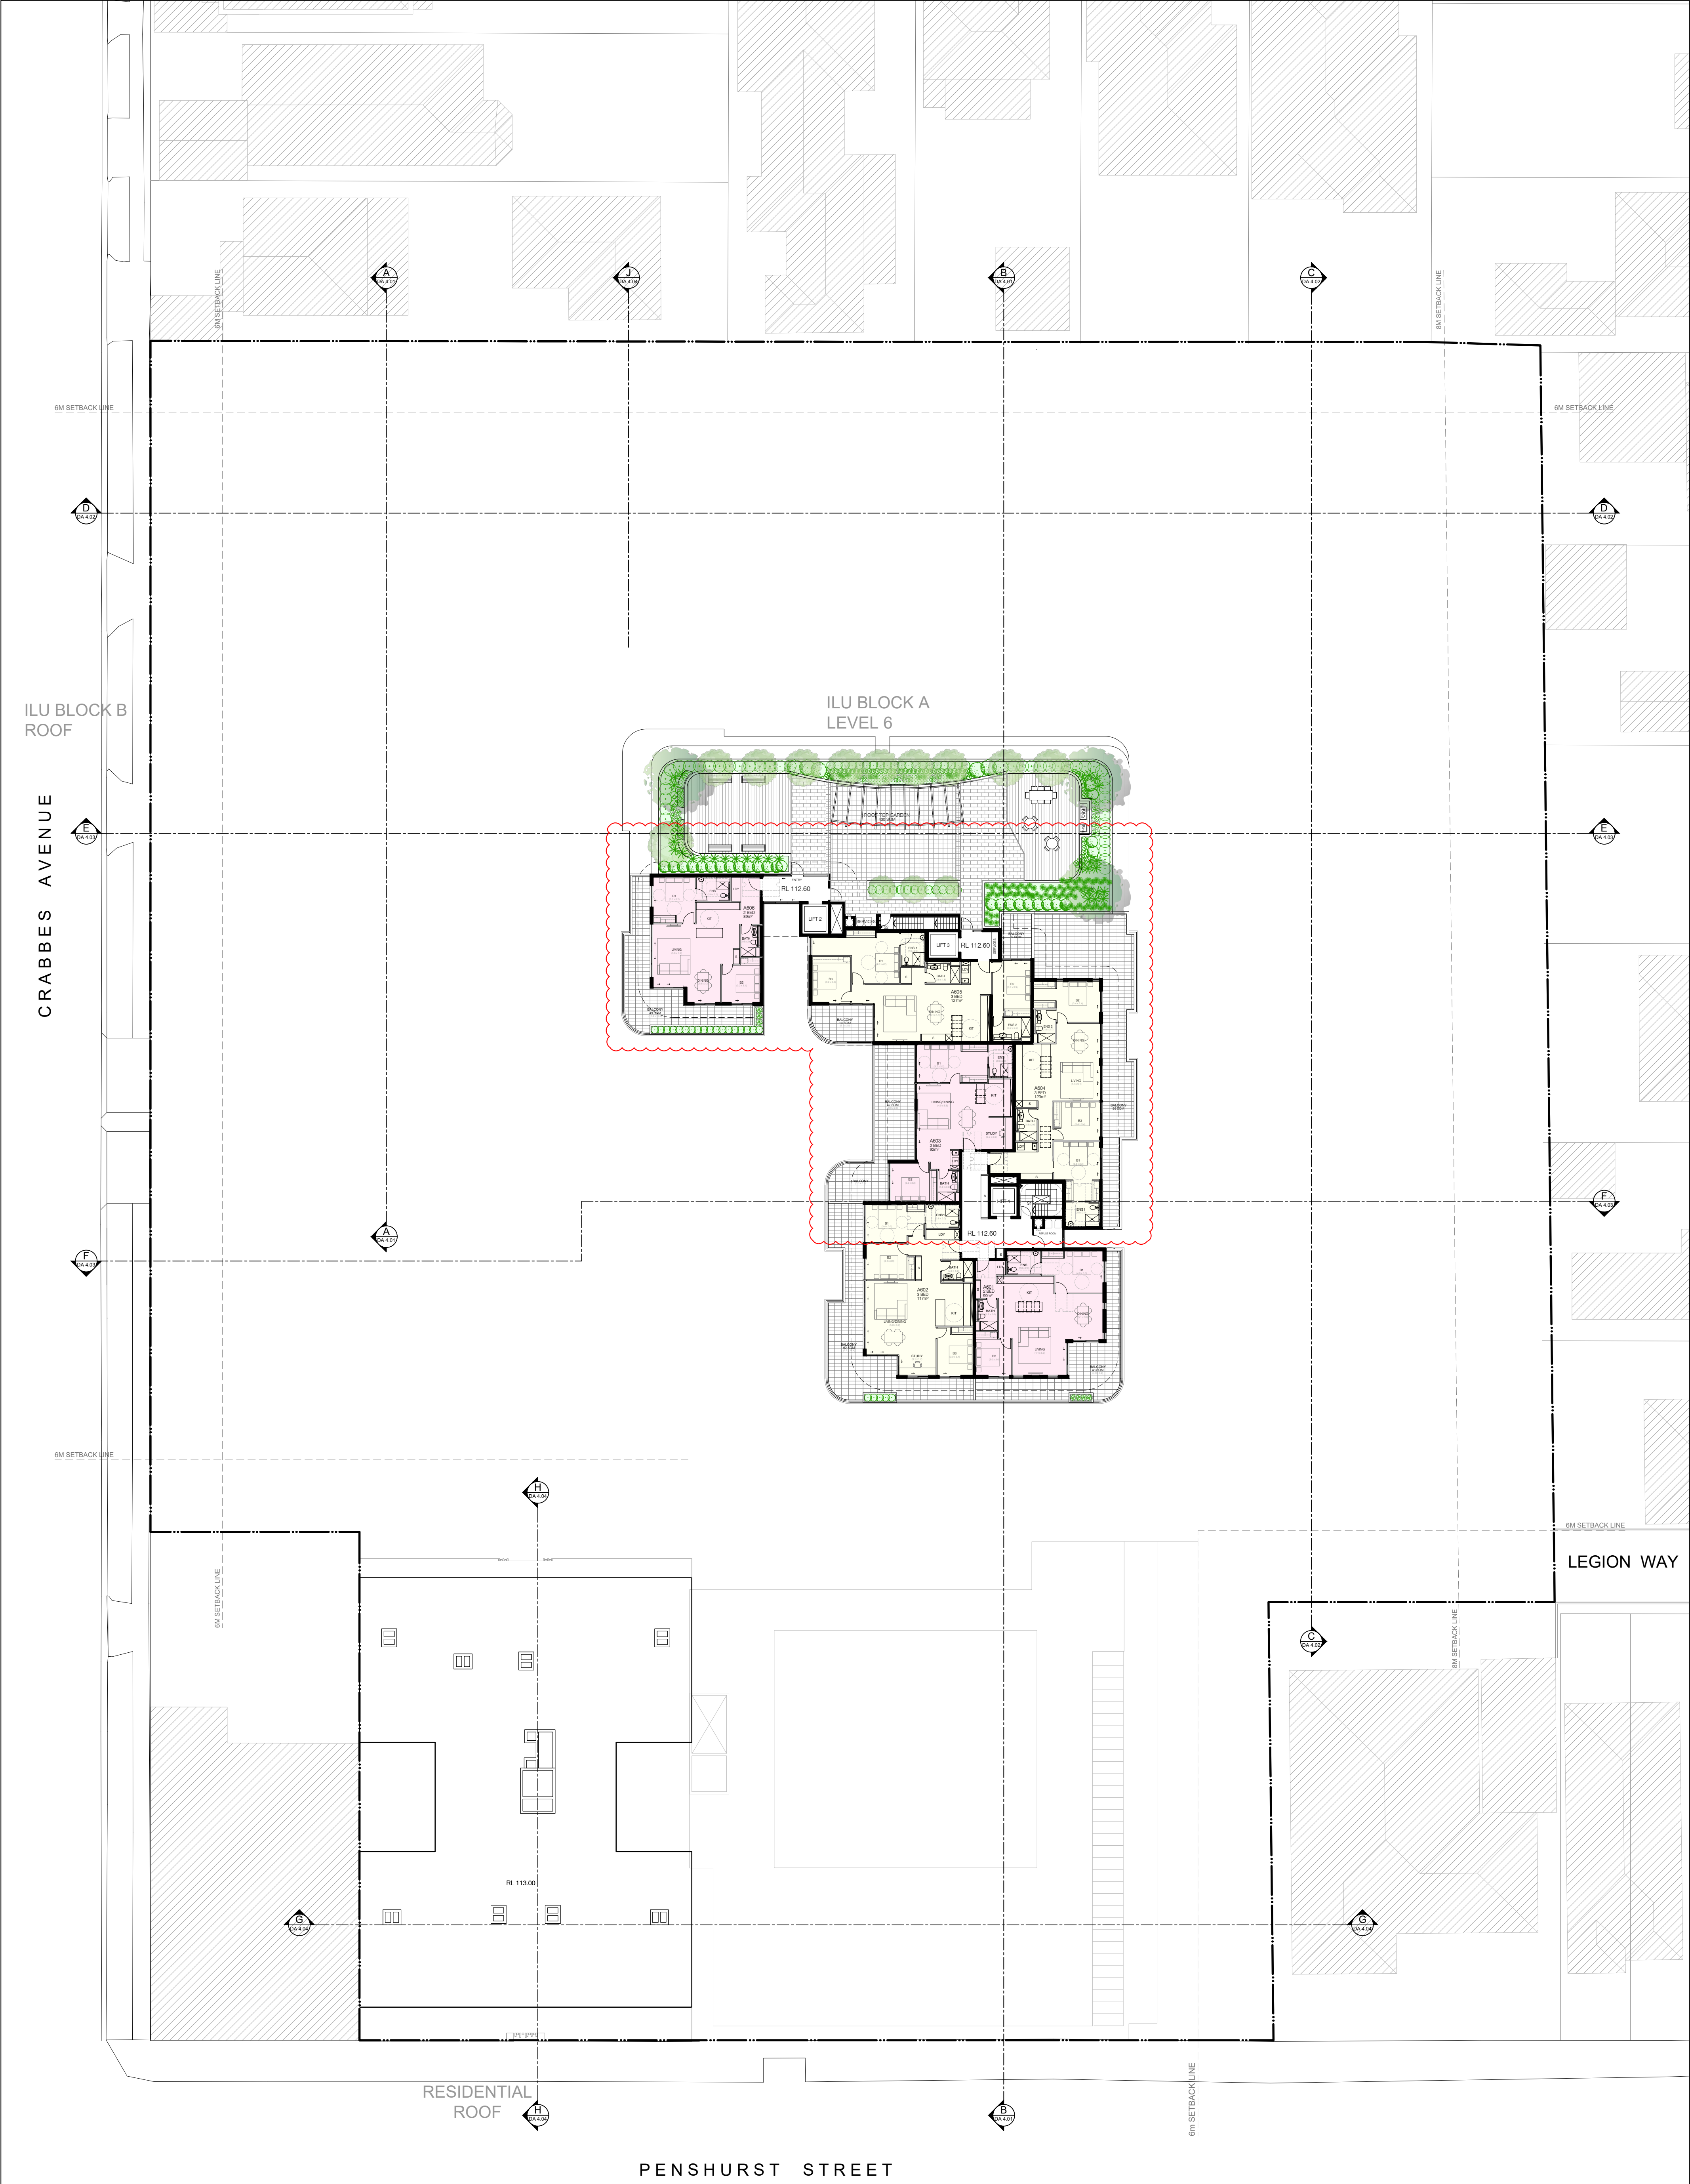

NO.	REVISION	DATE	DRAWN	CHKD
A	DA SUBMISSION	14.06.2019	MS	VA
B	DA SUBMISSION	06.08.2020	MS	VA
C	DA SUBMISSION	08.12.2020	MS	VA



Heritage House, Suite 1, 256 Victoria Avenue,
Chatswood, NSW 2067 Australia
PO Box 779 Artarmon 1570
P (02) 9967 9910 F (02) 9967 9930
E info@hyecorp.com.au
W www.hyecorp.com.au

HYECORP DESIGN
in collaboration with:



ARCHITECT: Amglen Pty Ltd
Van Aratoon MRAIA
P (02) 9967 9910
E vahan@hyecorp.com.au

PRELIMINARY
NOT FOR CONSTRUCTION




NOTE:
Do not scale from drawings. All dimensions to be checked on site before commencement of work. All discrepancies to be brought to the attention of the Architect. Larger scale drawings and written dimensions take preference. This drawing is copyright and the property of the author, and must not be retained, copied or used without the express authority of HYECORP PROPERTY GROUP.



PROJECT

ADDRESS
26 CRABBES AVENUE,
WILLOUGHBY, NSW 2068



TITLE		
PLAN 8		
SCALE 1:250 @ A1	DATE 08.12.2020	DRAWN MS
DRAWING DA 2.08	REVISION C	

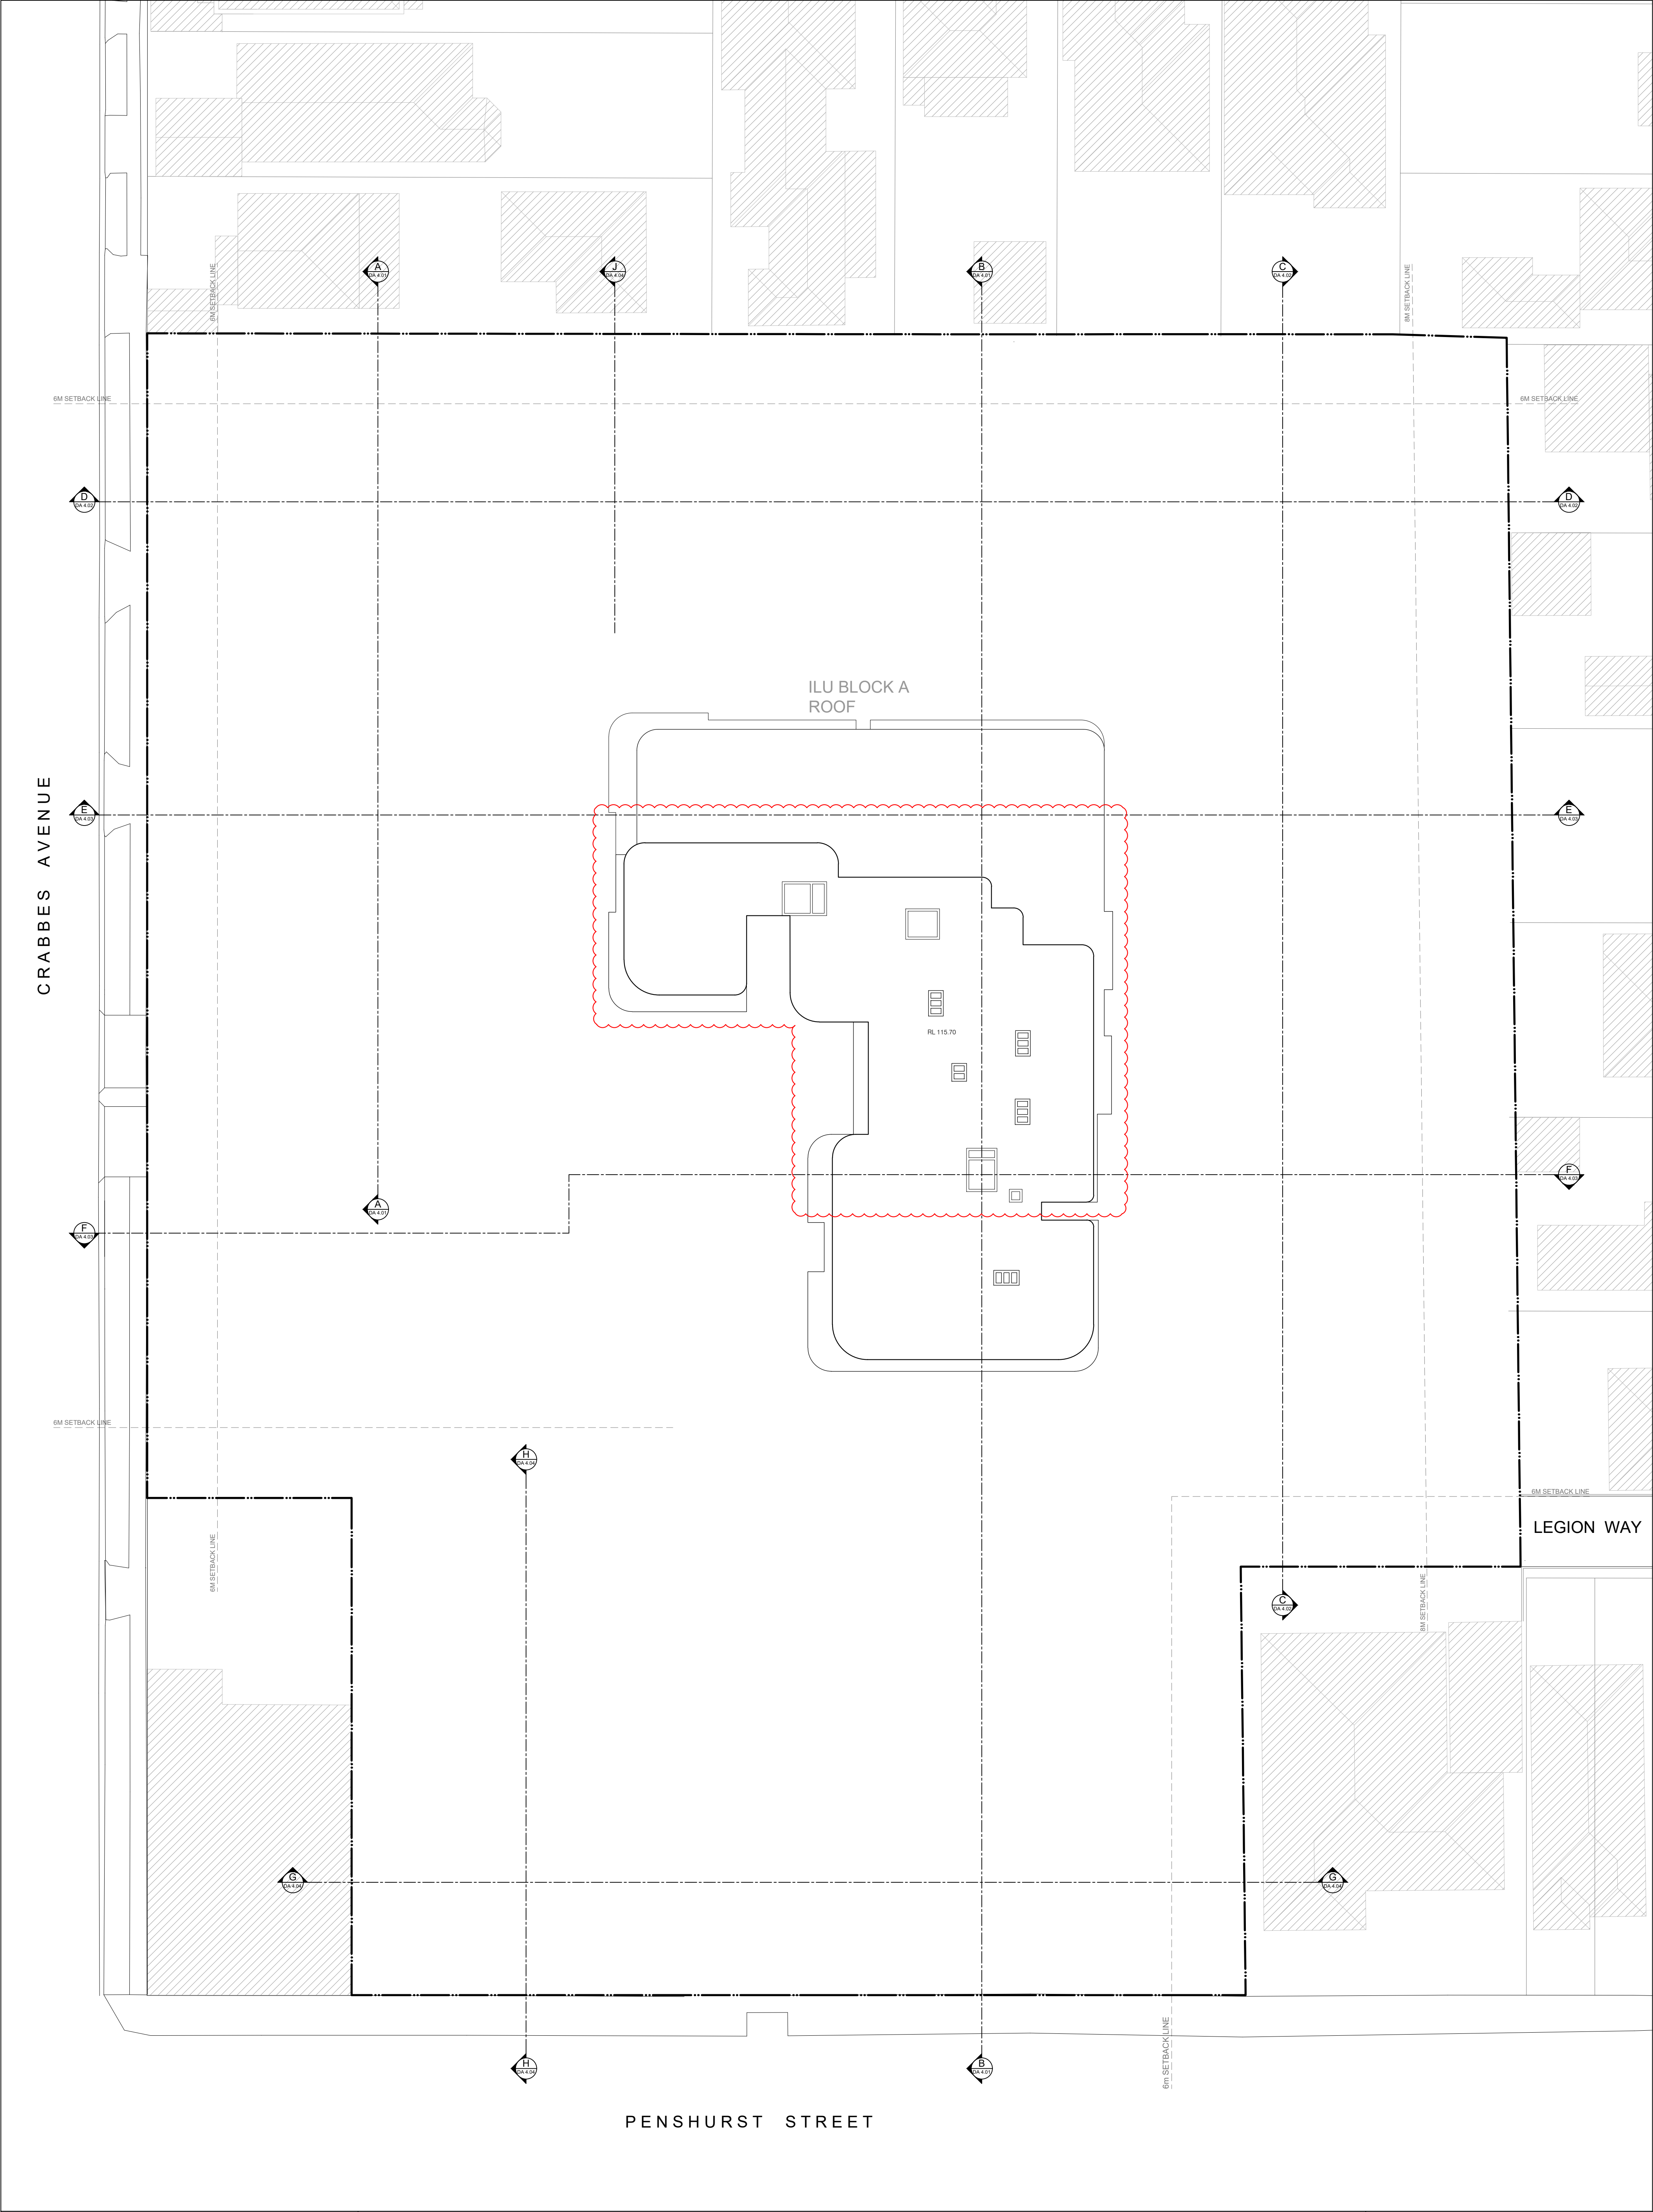



NO. REVISION					DATE		DRAWN	CHKD	HYECORP PROPERTY GROUP			HYECORP DESIGN in collaboration with: Amglen design, drafting, management.			PRELIMINARY NOT FOR CONSTRUCTION			PROJECT			TITLE		
A	DA SUBMISSION	14.06.2019	MS	VA					Heritage House, Suite 1, 256 Victoria Avenue, Chatswood, NSW 2067 Australia PO Box 779 Artarmon 1570 P (02) 9967 9910 F (02) 9967 9930 E info@hyecorp.com.au W www.hyecorp.com.au			ARCHITECT: Amglen Pty Ltd Van Aratoon MRAIA P (02) 9967 9910 E vahan@hyecorp.com.au			Do not scale from drawings. All dimensions to be checked on site before commencement of work. All discrepancies to be brought to the attention of the Architect. Larger scale drawings and written dimensions take preference. This drawing is copyright and the property of the author, and must not be retained, copied or used without the express authority of HYECORP PROPERTY GROUP.			ADDRESS 26 CRABBES AVENUE, WILLOUGHBY, NSW 2068			PLAN 9		
B	DA SUBMISSION	06.08.2020	MS	VA																	SCALE 1:250 @ A1		
C	DA SUBMISSION	08.12.2020	MS	VA																	DATE 08.12.2020		
																					DRAWN MS		
																					REVISION C		
																					DRAWING DA 2.09		

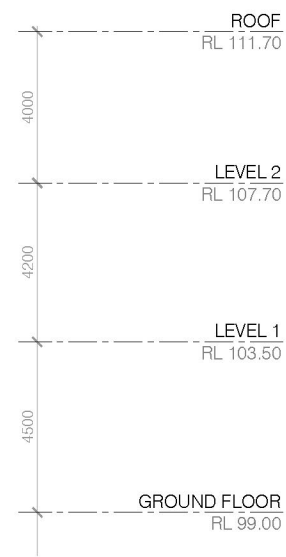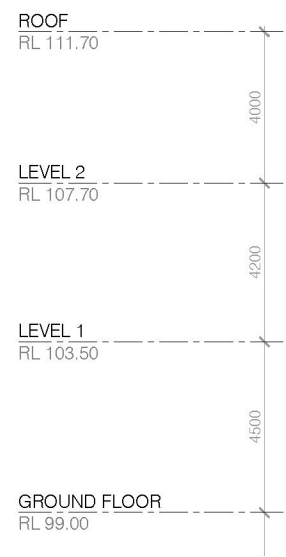

EAST ELEVATION

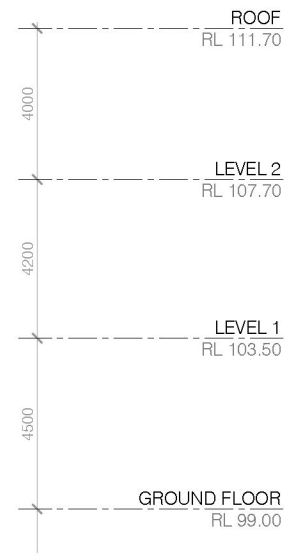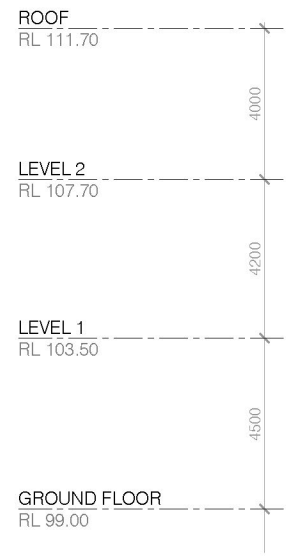

WEST ELEVATION (PENSURST STREET)

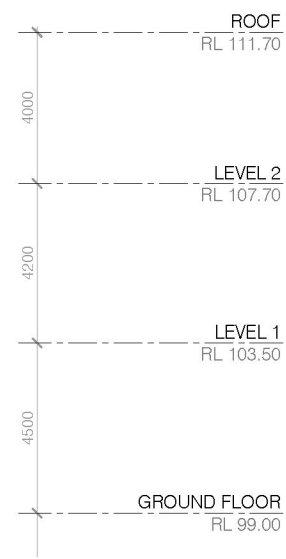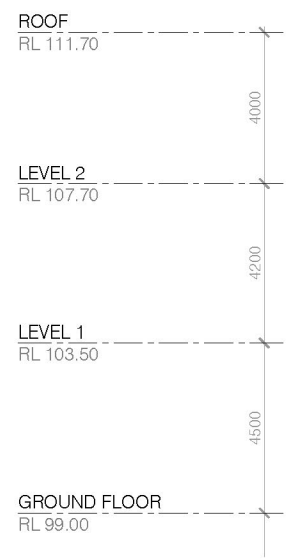

SOUTH ELEVATION

NO.	REVISION	DATE	DRAWN	CHKD
A	DA SUBMISSION	14.06.2019	TK	VA



Heritage House, Suite 1, 256 Victoria Avenue,
Chatswood, NSW 2067 Australia
PO Box 779 Artarmon 1570
P (02) 9967 9910 F (02) 9967 9930
E info@hyecorp.com.au
W www.hyecorp.com.au

HYECORP DESIGN
in collaboration with:



ARCHITECT: Amglen Pty Ltd
Van Aratoon MRAIA
P (02) 9967 9910
E vahan@hyecorp.com.au

PRELIMINARY
NOT FOR CONSTRUCTION

NOTE:
Do not scale from drawings. All dimensions to be checked on site before commencement of work. All discrepancies to be brought to the attention of the Architect. Larger scale drawings and written dimensions take preference. This drawing is copyright and the property of the author, and must not be retained, copied or used without the express authority of HYECORP PROPERTY GROUP.



PROJECT

ADDRESS

26 CRABBES AVENUE,
WILLOUGHBY, NSW 2068

TITLE

CLUB ELEVATIONS

SCALE

1:200 @ A1

DATE

14.06.2019

DRAWN

TK

DRAWING

DA 3.01

REVISION


A



EAST ELEVATION



WEST ELEVATION (PENSURST STREET)

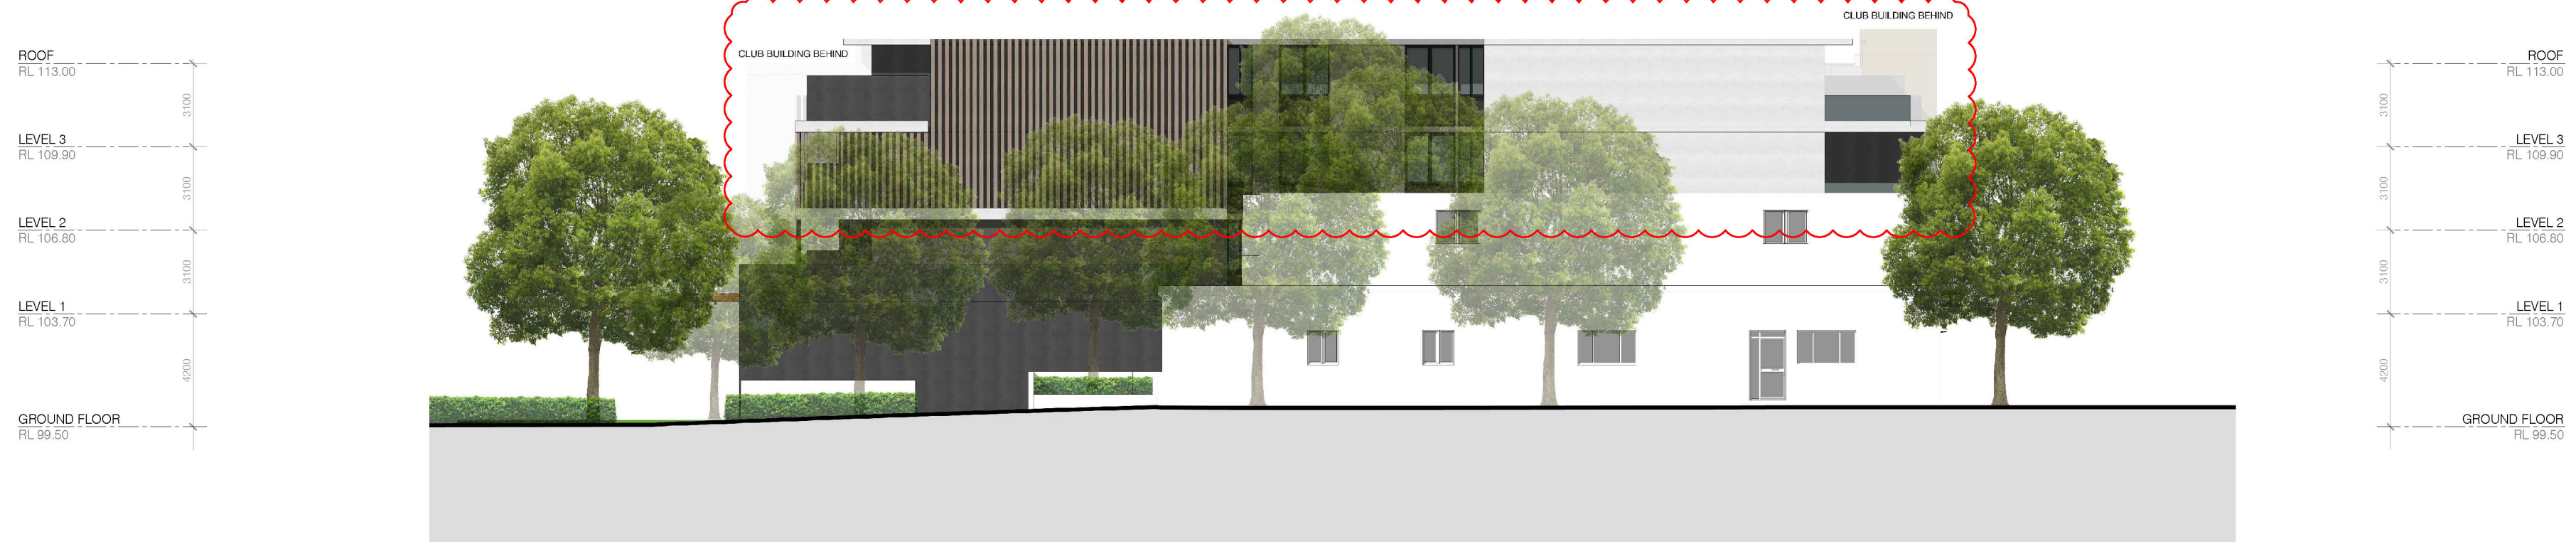

NORTH ELEVATION (CRABBES AVENUE)



SCALE 1:200 @ A1	DATE 08.12.2020	DRAWN TK
DRAWING DA 3.03		REVISION B



NORTH ELEVATION (CRABBES AVENUE)



SOUTH ELEVATION



EAST ELEVATION



WEST ELEVATION

NO.	REVISION	DATE	DRAWN	CHKD
A	DA SUBMISSION	14.06.2019	TK	VA
B	DA SUBMISSION	06.08.2020	TK	VA
C	DA SUBMISSION	08.12.2020	MS	VA



Heritage House, Suite 1, 256 Victoria Avenue,
Chatswood, NSW 2067 Australia
PO Box 779 Artarmon 1570
P (02) 9967 9910 F (02) 9967 9930
E info@hyecorp.com.au
W www.hyecorp.com.au

HYECORP DESIGN
in collaboration with:



ARCHITECT: Amglen Pty Ltd
Van Aratoon MRAIA
P (02) 9967 9910
E vahan@hyecorp.com.au

PRELIMINARY
NOT FOR CONSTRUCTION

NOTE:
Do not scale from drawings. All dimensions to be checked on site before
commencement of work. All discrepancies to be brought to the attention of the
Architect. Larger scale drawings and written dimensions take preference. This
drawing is copyright and the property of the author, and must not be retained,
copied or used without the express authority of HYECORP PROPERTY GROUP.



PROJECT

ADDRESS

26 CRABBES AVENUE,
WILLOUGHBY, NSW 2068

TITLE

ILU BLOCK B - ELEVATIONS

SCALE	DATE	DRAWN
1:200 @ A1	08.12.2020	TK
DRAWING		REVISION
DA 3.04		C



EAST ELEVATION



WEST ELEVATION



NORTH ELEVATION



SOUTH ELEVATION

NO.	REVISION	DATE	DRAWN	CHKD
A	DA SUBMISSION	14.06.2019	TK	VA
B	DA SUBMISSION	28.01.2020	TK	VA
C	DA SUBMISSION	06.08.2020	TK	VA
D	DA SUBMISSION	08.12.2020	MS	VA



Heritage House, Suite 1, 256 Victoria Avenue,
Chatswood, NSW 2067 Australia
PO Box 779 Artarmon 1570
P (02) 9967 9910 F (02) 9967 9930
E info@hyecorp.com.au
W www.hyecorp.com.au

HYECORP DESIGN
in collaboration with:

Amglen
design, drafting, management.

ARCHITECT: Amglen Pty Ltd
Van Aratoon MRAIA
P (02) 9967 9910
E vahan@hyecorp.com.au

PRELIMINARY
NOT FOR CONSTRUCTION

NOTE:
Do not scale from drawings. All dimensions to be checked on site before
commencement of work. All discrepancies to be brought to the attention of the
Architect. Larger scale drawings and written dimensions take preference. This
drawing is copyright and the property of the author, and must not be retained,
copied or used without the express authority of HYECORP PROPERTY GROUP.



PROJECT


ADDRESS

26 CRABBES AVENUE,
WILLOUGHBY, NSW 2068

TITLE

ILU BLOCK C - ELEVATIONS


SCALE	DATE	DRAWN
1:200 @ A1	08.12.2020	TK
DRAWING	REVISION	
DA 3.05	D	

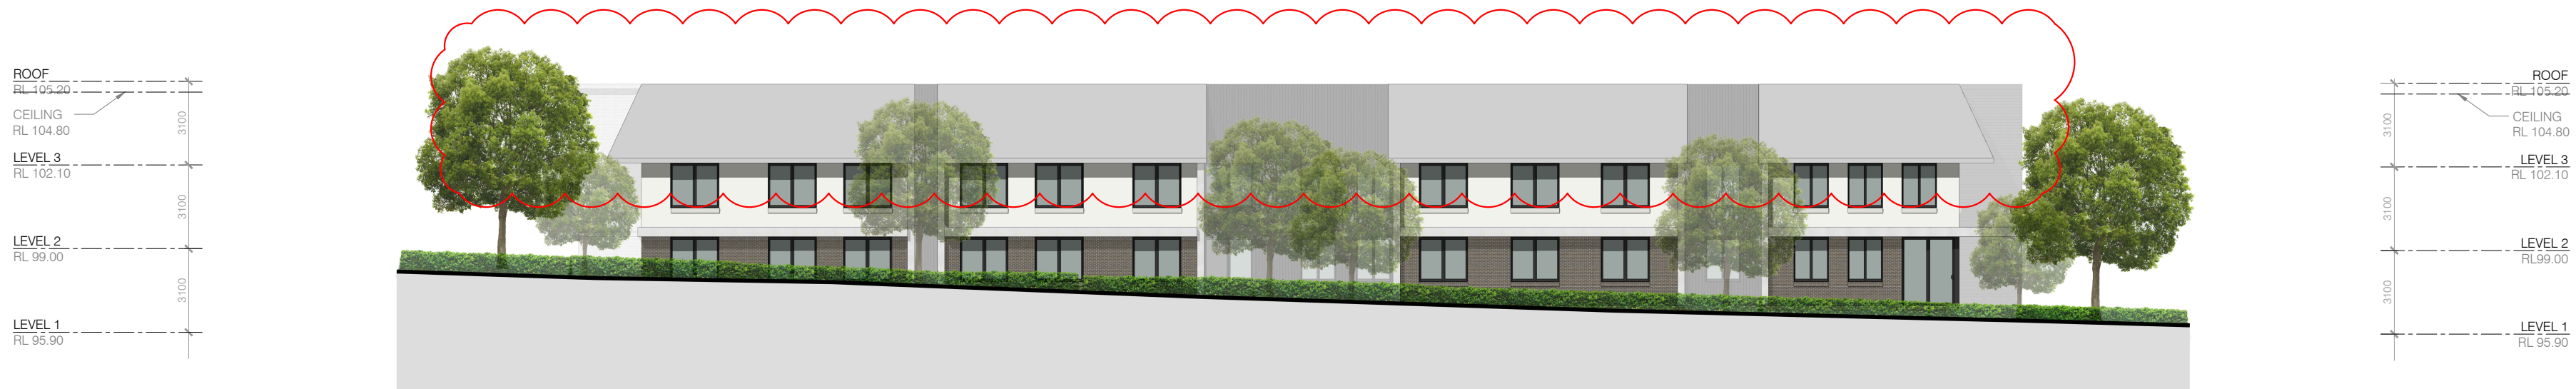

SOUTH ELEVATION



NORTH ELEVATION

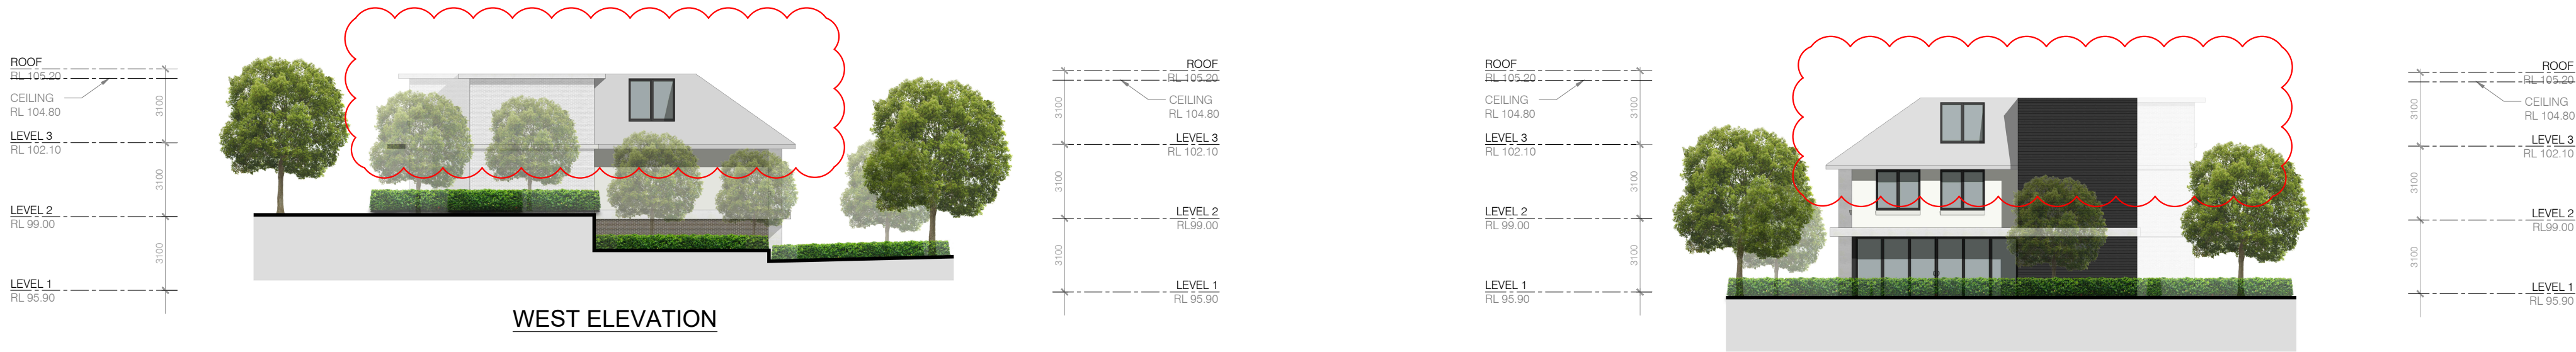

EAST ELEVATION

NO.	REVISION	DATE	DRAWN	CHKD
A	DA SUBMISSION	14.06.2019	TK	VA
B	DA SUBMISSION	08.12.2020	MS	VA



Heritage House, Suite 1, 256 Victoria Avenue,
Chatswood, NSW 2067 Australia
PO Box 779 Artamon 1570
P (02) 9967 9910 F (02) 9967 9930
E info@hyecorp.com.au
W www.hyecorp.com.au


HYECORP DESIGN
in collaboration with:



ARCHITECT: Amglen Pty Ltd
Van Aratoon MRAIA
P (02) 9967 9910
E vahan@hyecorp.com.au

PRELIMINARY
NOT FOR CONSTRUCTION

NOTE:
Do not scale from drawings. All dimensions to be checked on site before
commencement of work. All discrepancies to be brought to the attention of the
Architect. Larger scale drawings and written dimensions take preference. This
drawing is copyright and the property of the author, and must not be retained,
copied or used without the express authority of HYECORP PROPERTY GROUP.

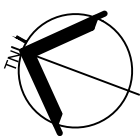


PROJECT

ADDRESS


26 CRABBES AVENUE,
WILLOUGHBY, NSW 2068

TITLE
RACF ELEVATIONS

SCALE	DATE	DRAWN
1:200 @ A1	08.12.2020	TK
DRAWING	REVISION	
DA 3.06	B	

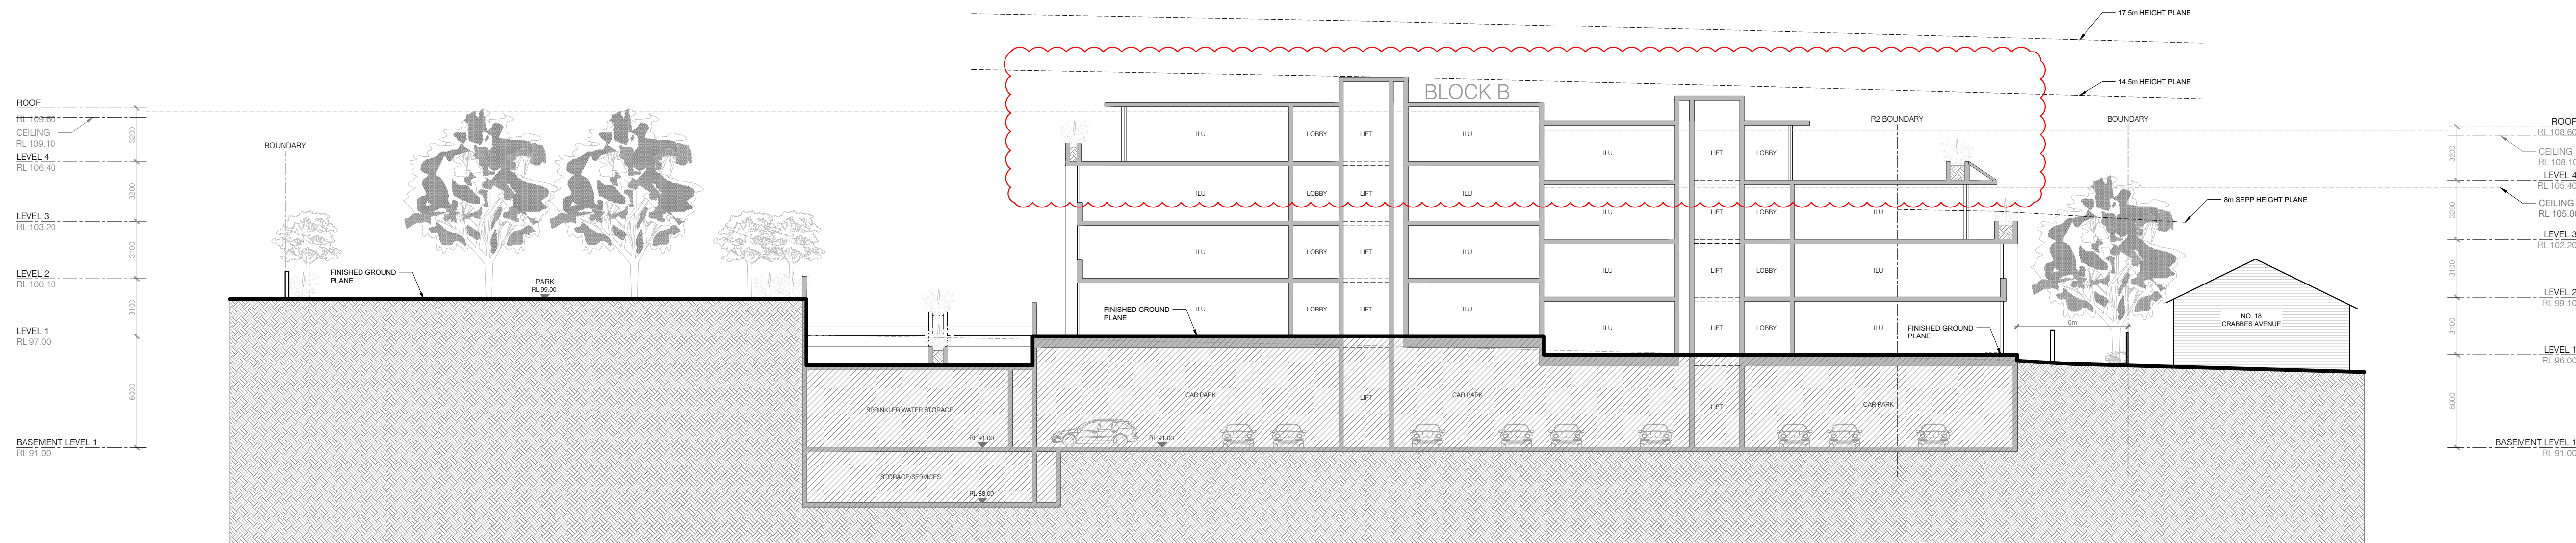

SECTION A

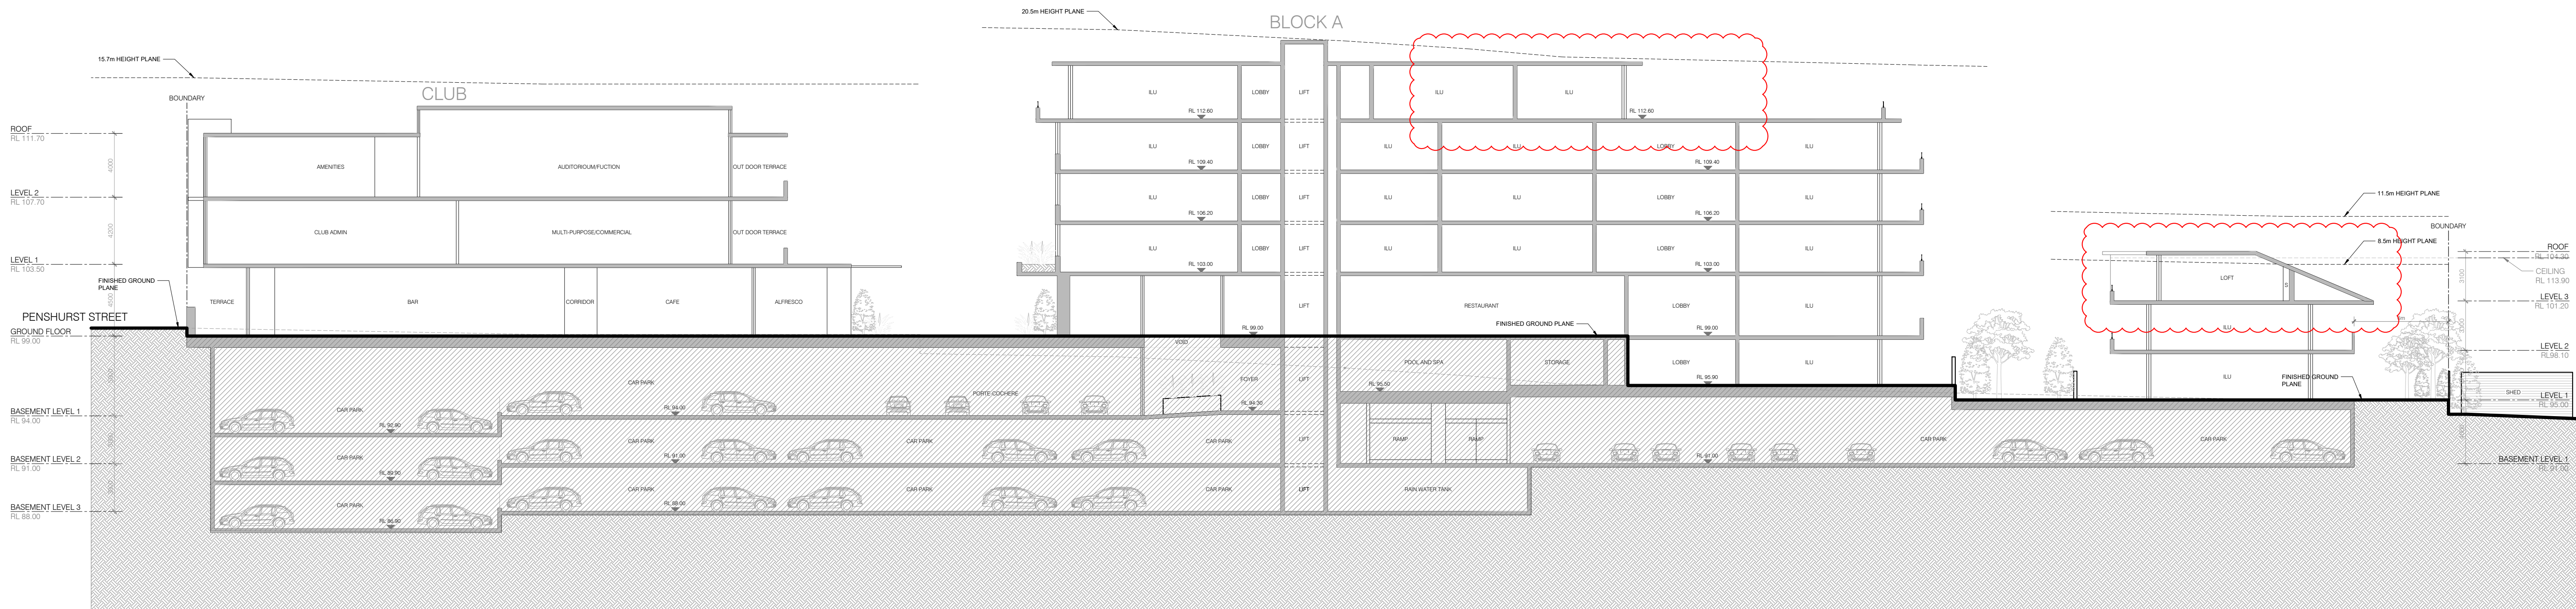

SECTION B

NO.	REVISION	DATE	DRAWN	CHKD
A	DA SUBMISSION	14.06.2019	MS	VA
B	DA SUBMISSION	06.08.2020	MS	VA
C	DA SUBMISSION	08.12.2020	MS	VA



Heritage House, Suite 1, 256 Victoria Avenue,
Chatswood, NSW 2067 Australia
PO Box 779 Artamon 1570
P (02) 9967 9910 F (02) 9967 9930
E info@hyecorp.com.au
W www.hyecorp.com.au

HYECORP DESIGN
in collaboration with:

Amglen
design, drafting, management.

ARCHITECT: Amglen Pty Ltd
Van Aratoon MRAIA
P (02) 9967 9910
E vahan@hyecorp.com.au

PRELIMINARY
NOT FOR CONSTRUCTION

NOTE:

Do not scale from drawings. All dimensions to be checked on site before commencement of work. All discrepancies to be brought to the attention of the Architect. Larger scale drawings and written dimensions take preference. This drawing is copyright and the property of the author, and must not be retained, copied or used without the express authority of HYECORP PROPERTY GROUP.



PROJECT

ADDRESS

26 CRABBES AVENUE,
WILLOUGHBY, NSW 2068

TITLE

SECTION A & B

SCALE

1:200 @ A1

DATE

08.12.2020

DRAWN


MS

DRAWING


DA 4.01

REVISION

C

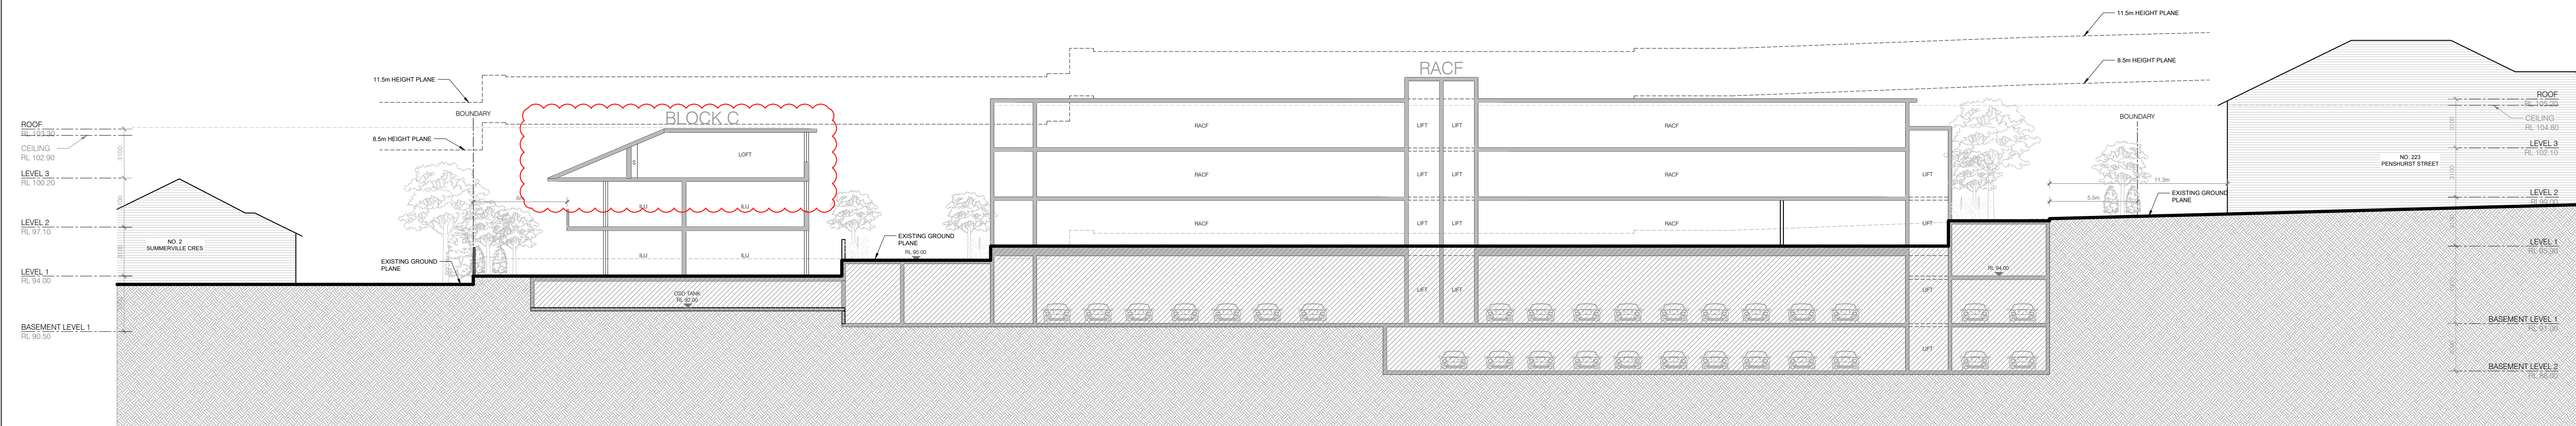

SECTION C

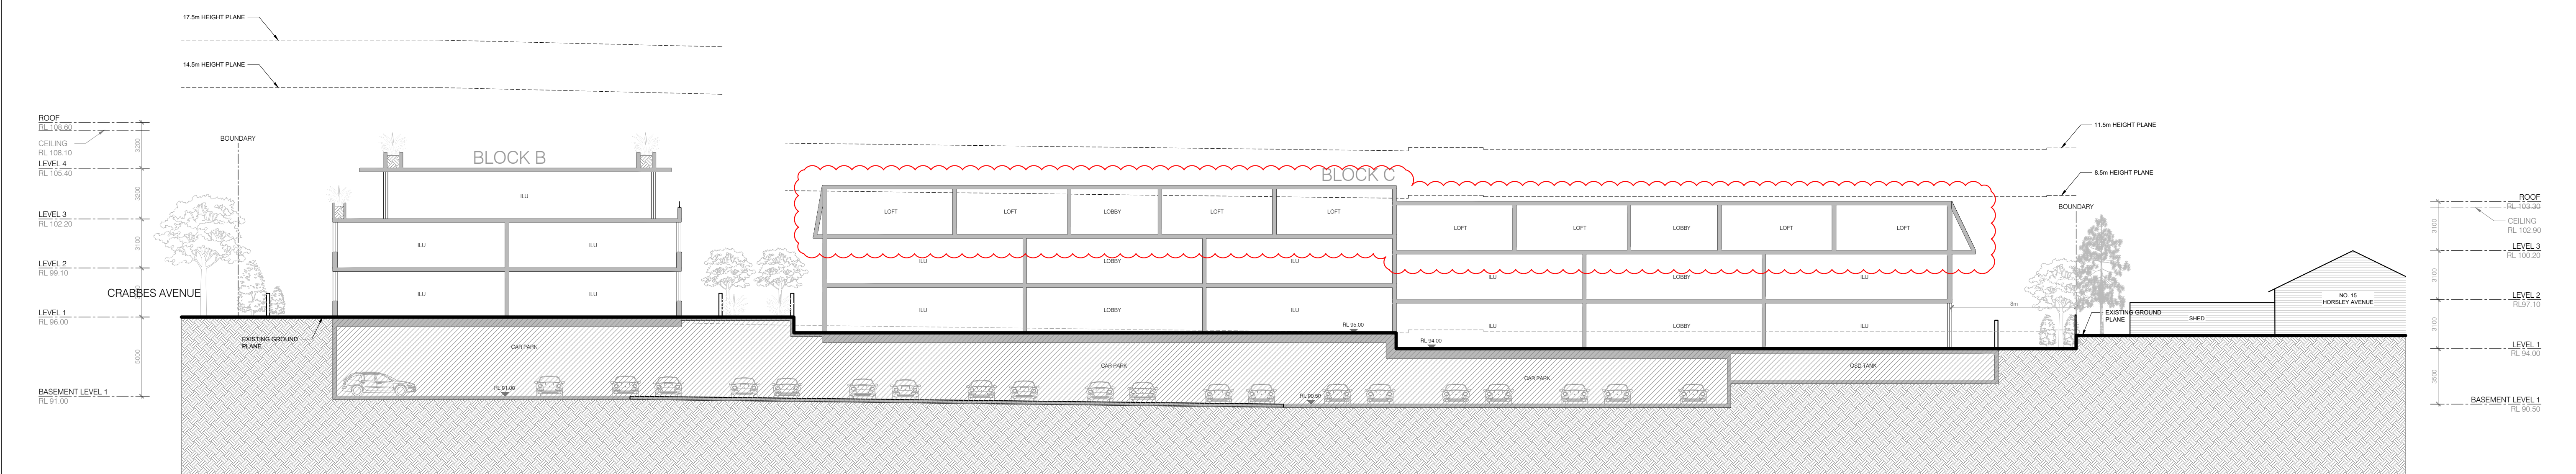

SECTION D

NO. REVISION DATE DRAWN CHKD					TITLE		
A	DA SUBMISSION	14.06.2019	MS	VA	SECTION C & D		
B	DA SUBMISSION	28.01.2020	MS	VA			
C	DA SUBMISSION	06.08.2020	MS	VA			
D	DA SUBMISSION	08.12.2020	MS	VA			
					SCALE	DATE	DRAWN
					1:200 @ A1	08.12.2020	MS
					DRAWING	REVISION	
					DA 4.02	D	

HYECORP

PROPERTY GROUP

Heritage House, Suite 1, 256 Victoria Avenue,
Chatswood, NSW 2067 Australia
PO Box 779 Artarmon 1570
P (02) 9967 9910 F (02) 9967 9930
E info@hyecorp.com.au
W www.hyecorp.com.au

HYECORP DESIGN
in collaboration with:

Amglen
design, drafting, management.

ARCHITECT: Amglen Pty Ltd
Van Aratoon MRAIA
P (02) 9967 9910
E vahan@hyecorp.com.au


PRELIMINARY
NOT FOR CONSTRUCTION

NOTE:
Do not scale from drawings. All dimensions to be checked on site before commencement of work. All discrepancies to be brought to the attention of the Architect. Larger scale drawings and written dimensions take preference. This drawing is copyright and the property of the author, and must not be retained, copied or used without the express authority of HYECORP PROPERTY GROUP.


PROJECT

ADDRESS


26 CRABBES AVENUE,
WILLOUGHBY, NSW 2068

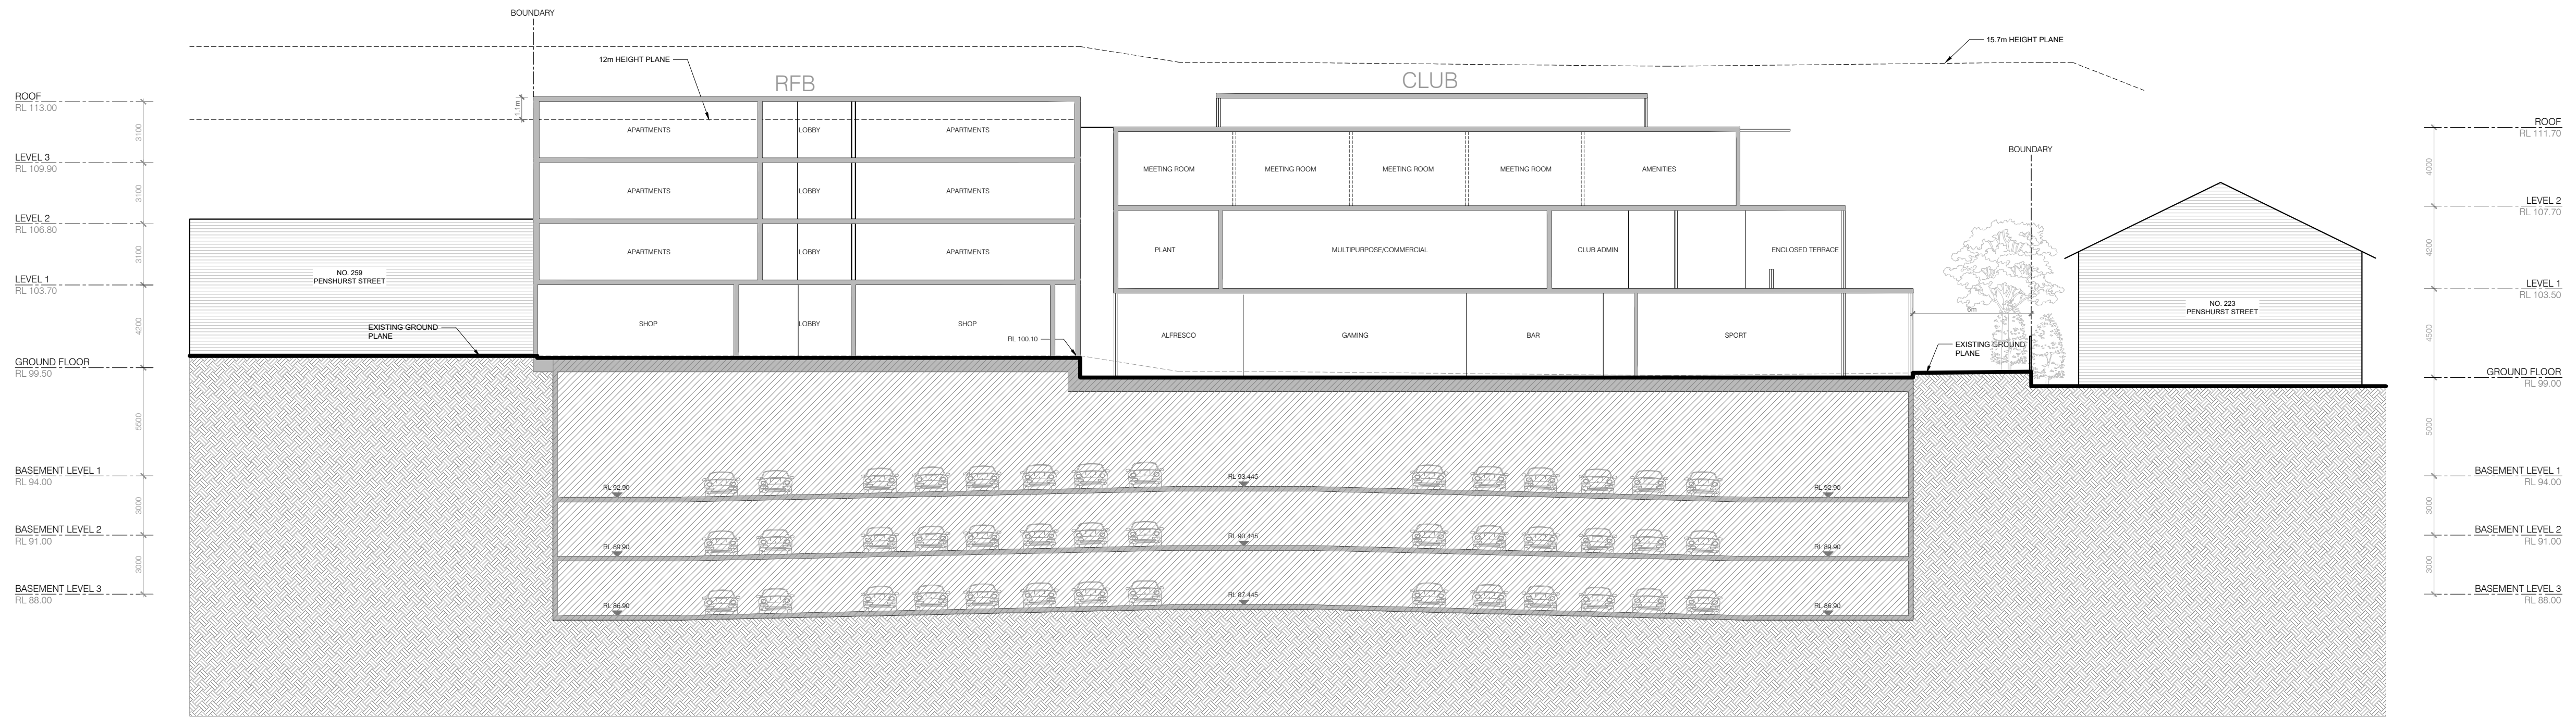

SECTION G

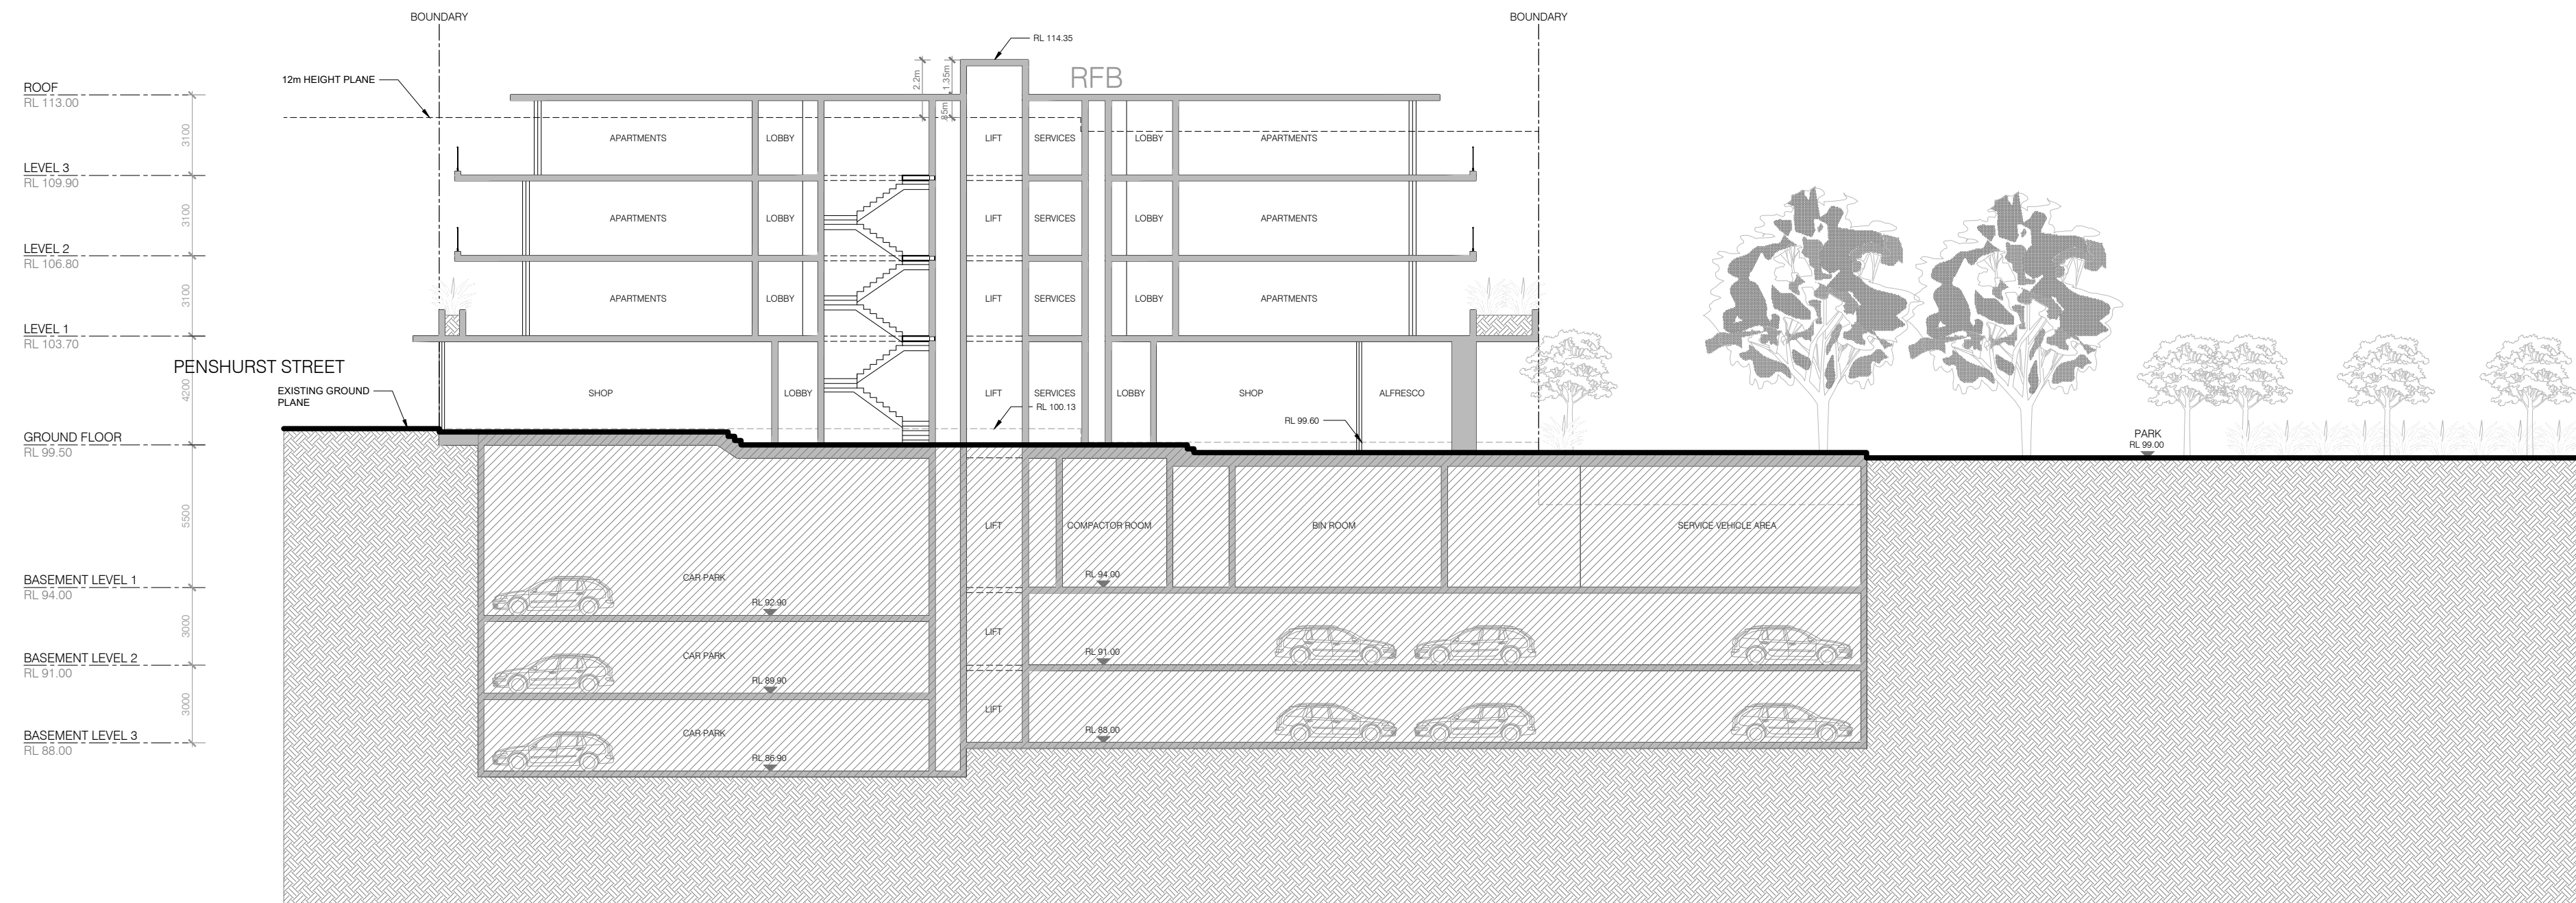

SECTION H

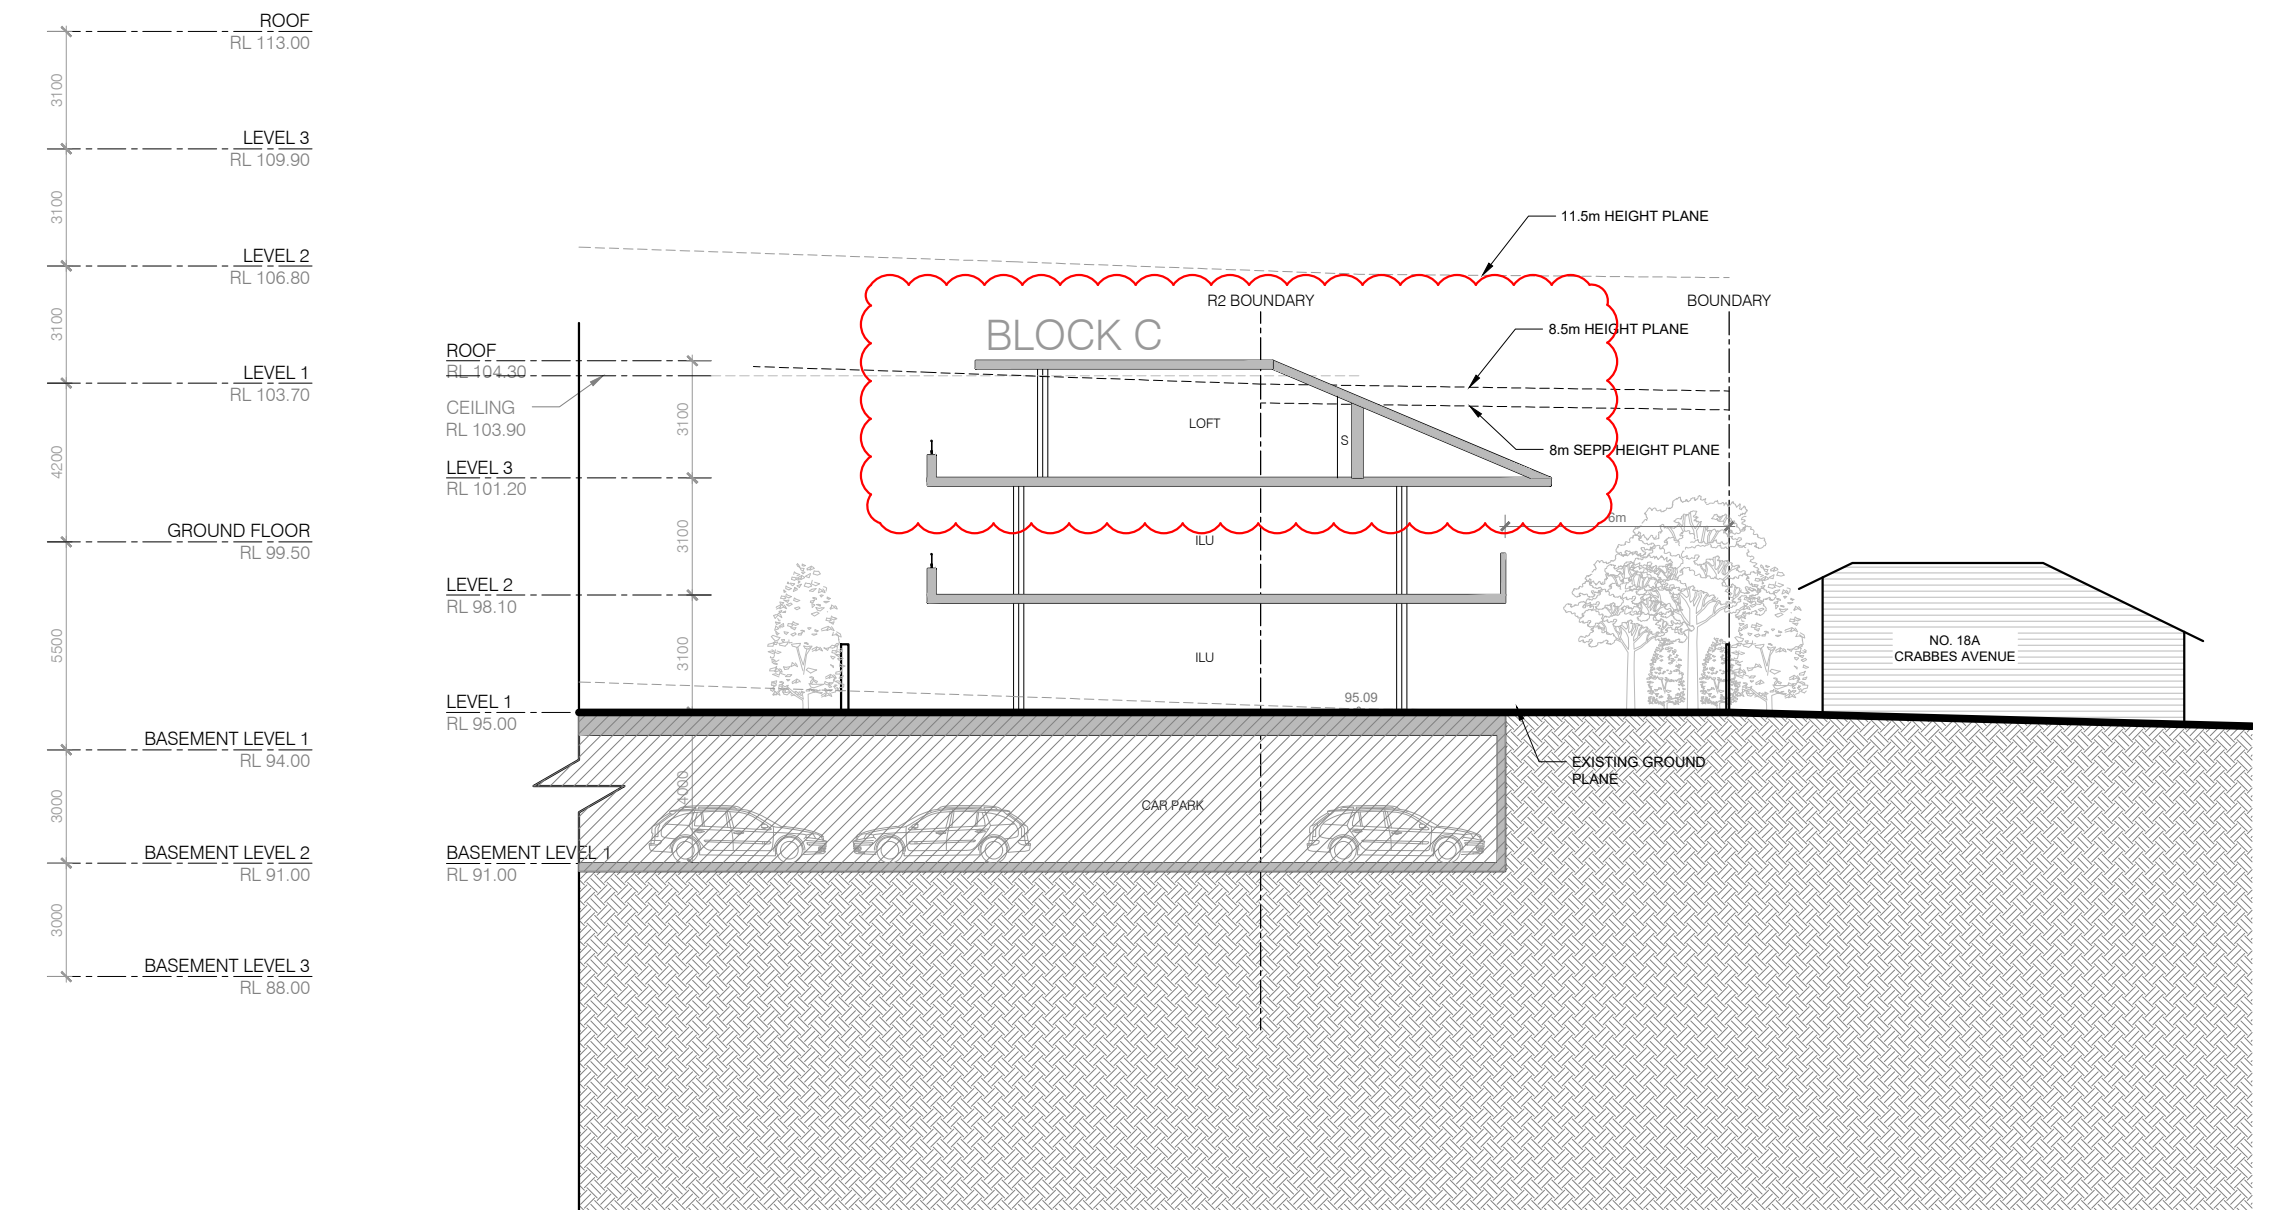

SECTION J

NO.	REVISION	DATE	DRAWN	CHKD
A	DA SUBMISSION	14.06.2019	MS	VA
B	DA SUBMISSION	06.08.2020	MS	VA
C	DA SUBMISSION	08.12.2020	MS	VA



Heritage House, Suite 1, 256 Victoria Avenue,
Chatswood, NSW 2067 Australia
PO Box 779 Artarmon 1570
P (02) 9967 9910 F (02) 9967 9930
E info@hyecorp.com.au
W www.hyecorp.com.au

HYECORP DESIGN
in collaboration with:

Amglen
design, drafting, management.

ARCHITECT: Amglen Pty Ltd
Van Aratoon MRAIA
P (02) 9967 9910
E vahan@hyecorp.com.au

PRELIMINARY
NOT FOR CONSTRUCTION

NOTE:
Do not scale from drawings. All dimensions to be checked on site before commencement of work. All discrepancies to be brought to the attention of the Architect. Larger scale drawings and written dimensions take preference. This drawing is copyright and the property of the author, and must not be retained, copied or used without the express authority of HYECORP PROPERTY GROUP.



PROJECT

ADDRESS

26 CRABBES AVENUE,
WILLOUGHBY, NSW 2068

TITLE

SECTION G, H & J

SCALE

1:200 @ A1

DATE

08.12.2020

DRAWN

MS

DRAWING

DA 4.04

REVISION

C



LEGEND

ACHIEVES CROSS VENTILATION

**CROSS VENTILATION
(RESIDENTIAL FLAT BUILDING)**

TOTAL NO OF APARTMENTS	24
REQUIRED C.V. APARTMENTS	14.4 (60%)
ACHIEVED C.V. APARTMENTS	15 (62.5%)

CROSS VENTILATION (C.V.)

TOTAL NO OF APARTMENTS	126
REQUIRED C.V. APARTMENTS	75.6 (60%)
ACHIEVED C.V. APARTMENTS	84 (66.67%)

NO.	REVISION	DATE	DRAWN	CHKD
A	DA SUBMISSION	14.06.2019	TK	VA
B	DA SUBMISSION	06.08.2020	TK	VA
C	DA SUBMISSION	08.12.2020	TK	VA

HYECORP
PROPERTY GROUP


Heritage House, Suite 1, 256 Victoria Avenue,
Chatswood, NSW 2067 Australia
PO Box 779 Artarmon 1570
P (02) 9967 9910 F (02) 9967 9930
E info@hyecorp.com.au
W www.hyecorp.com.au

HYECORP DESIGN
in collaboration with:

Amglen
design, drafting, management.

ARCHITECT: Amglen Pty Ltd
Van Aratoon MRAIA
P (02) 9967 9910
E vahan@hyecorp.com.au

PRELIMINARY
NOT FOR CONSTRUCTION

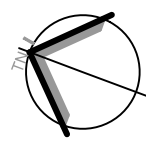

NOTE:
Do not scale from drawings. All dimensions to be checked on site before commencement of work. All discrepancies to be brought to the attention of the Architect. Larger scale drawings and written dimensions take preference. This drawing is copyright and the property of the author, and must not be retained, copied or used without the express authority of HYECORP PROPERTY GROUP.


PROJECT

ADDRESS
**26 CRABBES AVENUE,
WILLOUGHBY, NSW 2068**


TITLE

CROSS VENTILATION


SCALE NTS	DATE 08.12.2020	DRAWN TK
DRAWING DA-CV		REVISION C

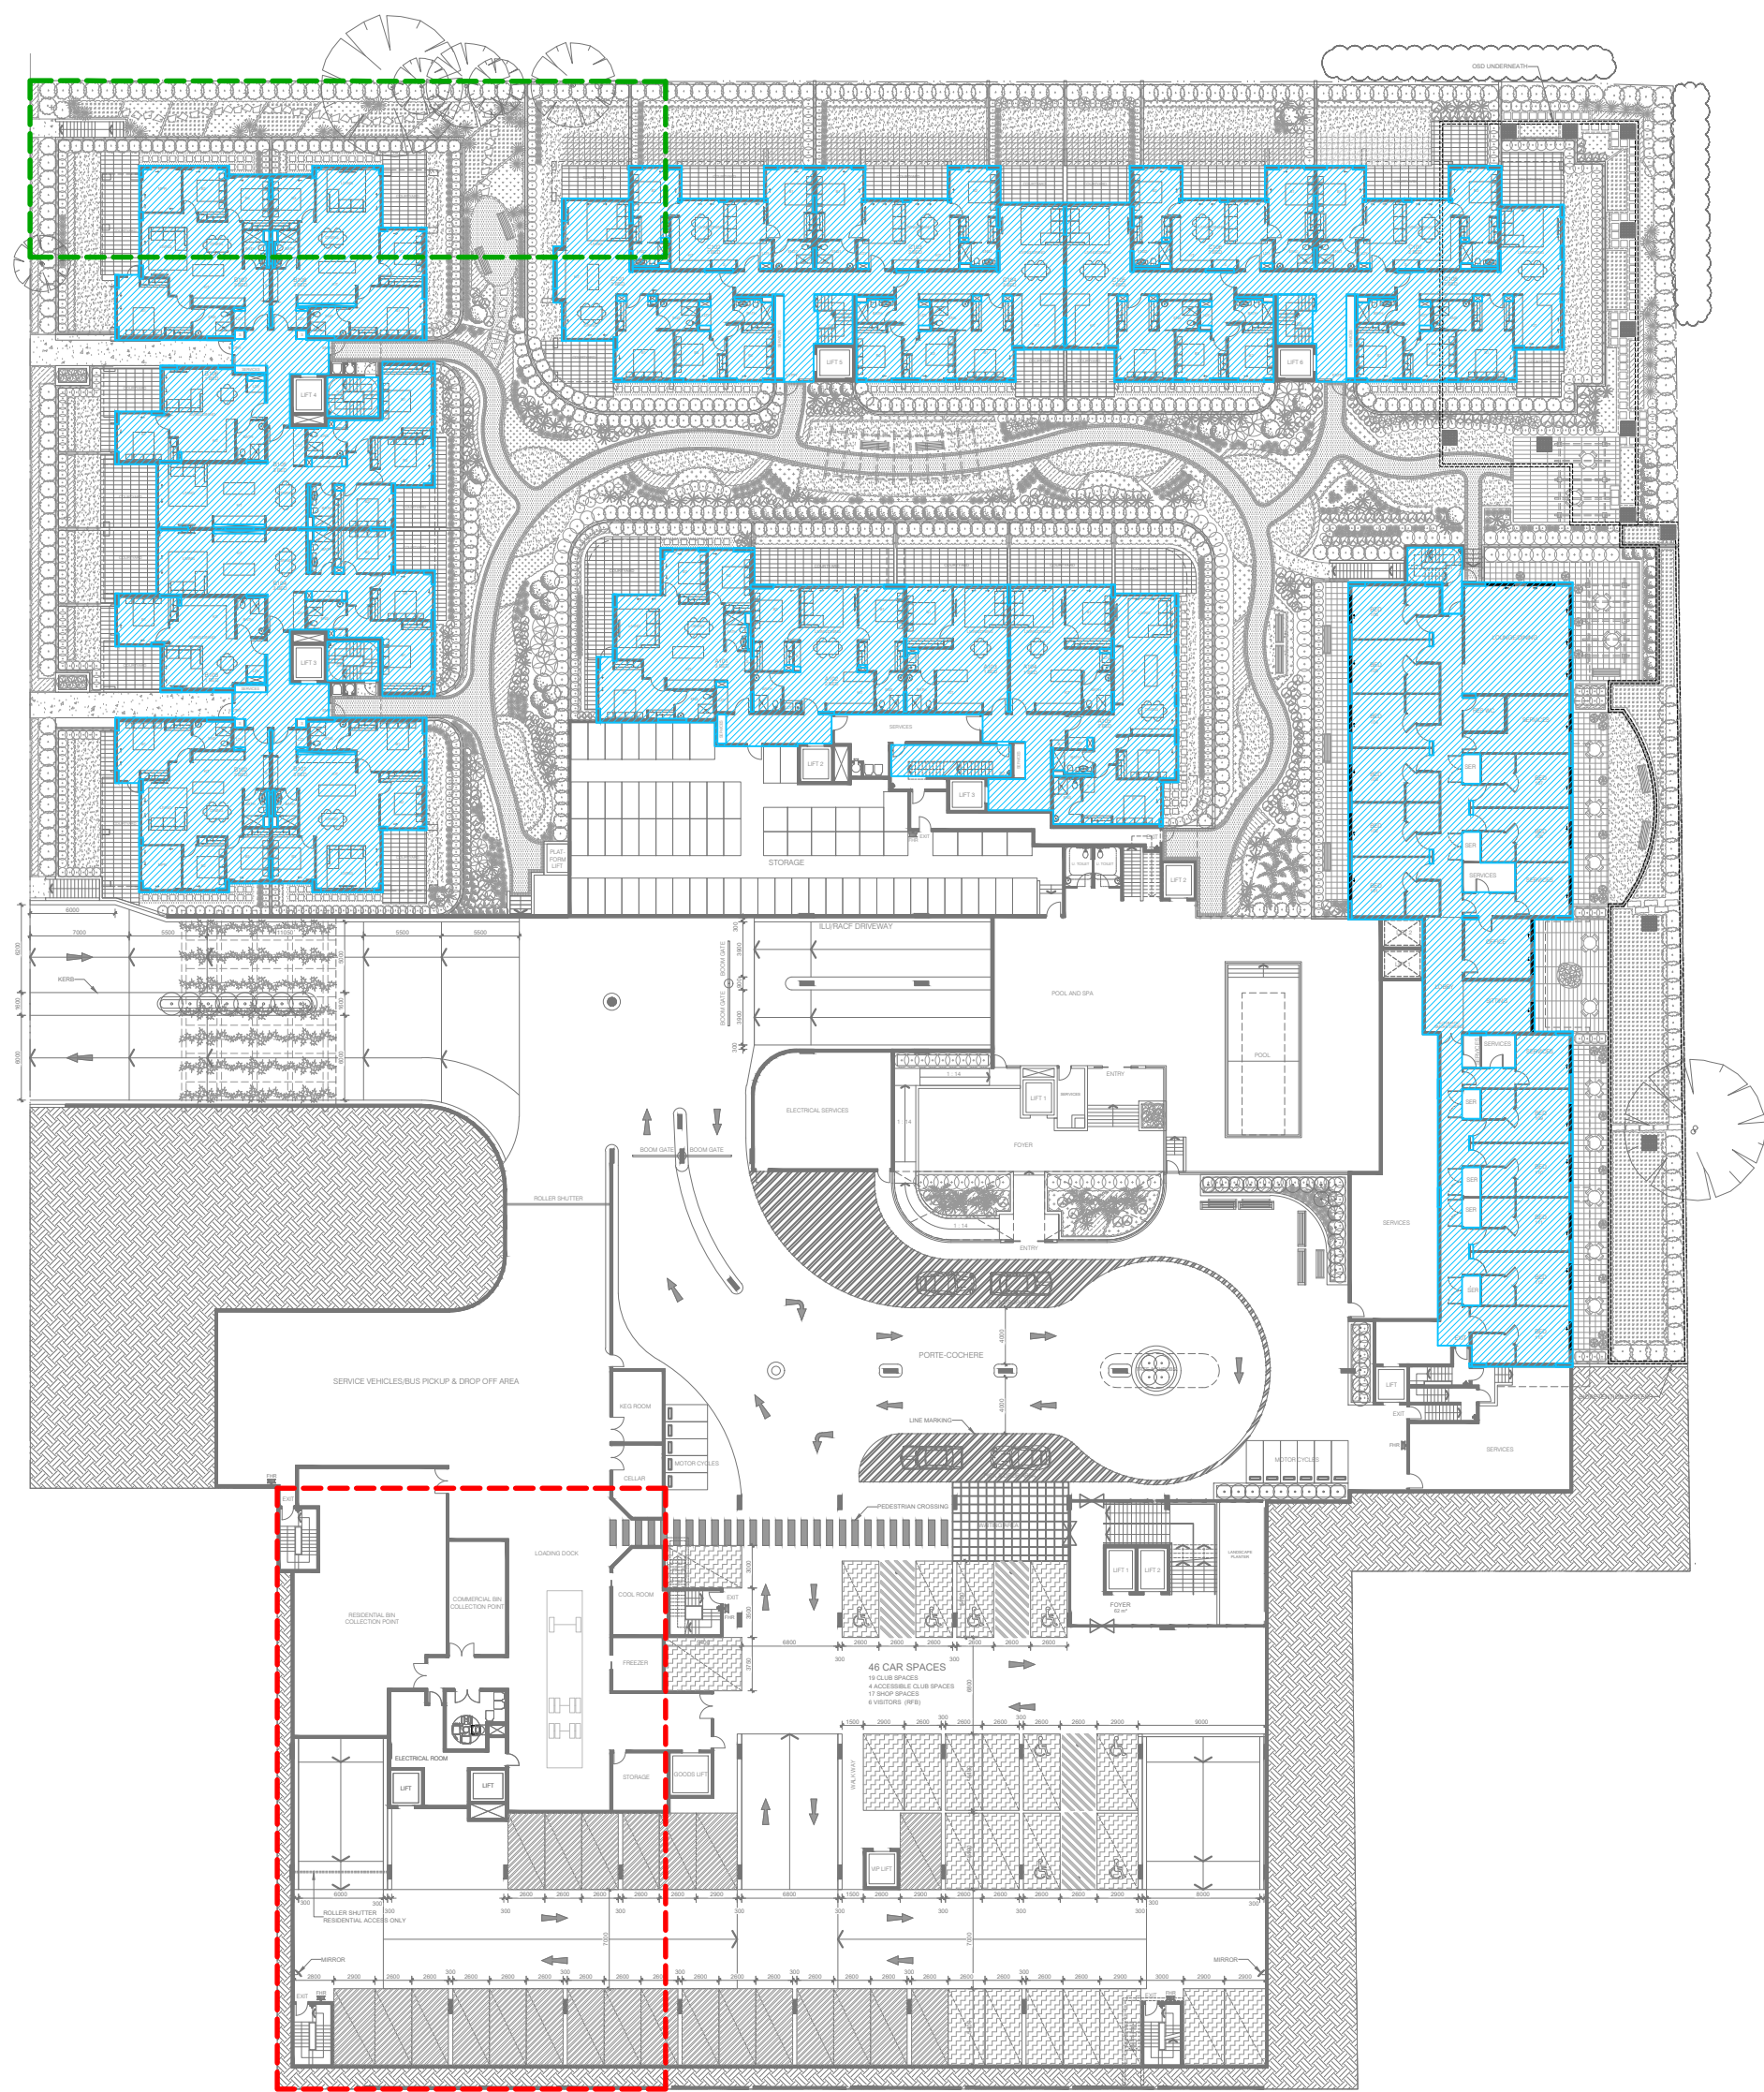

1 PLAN 3
GFA : 2895m²

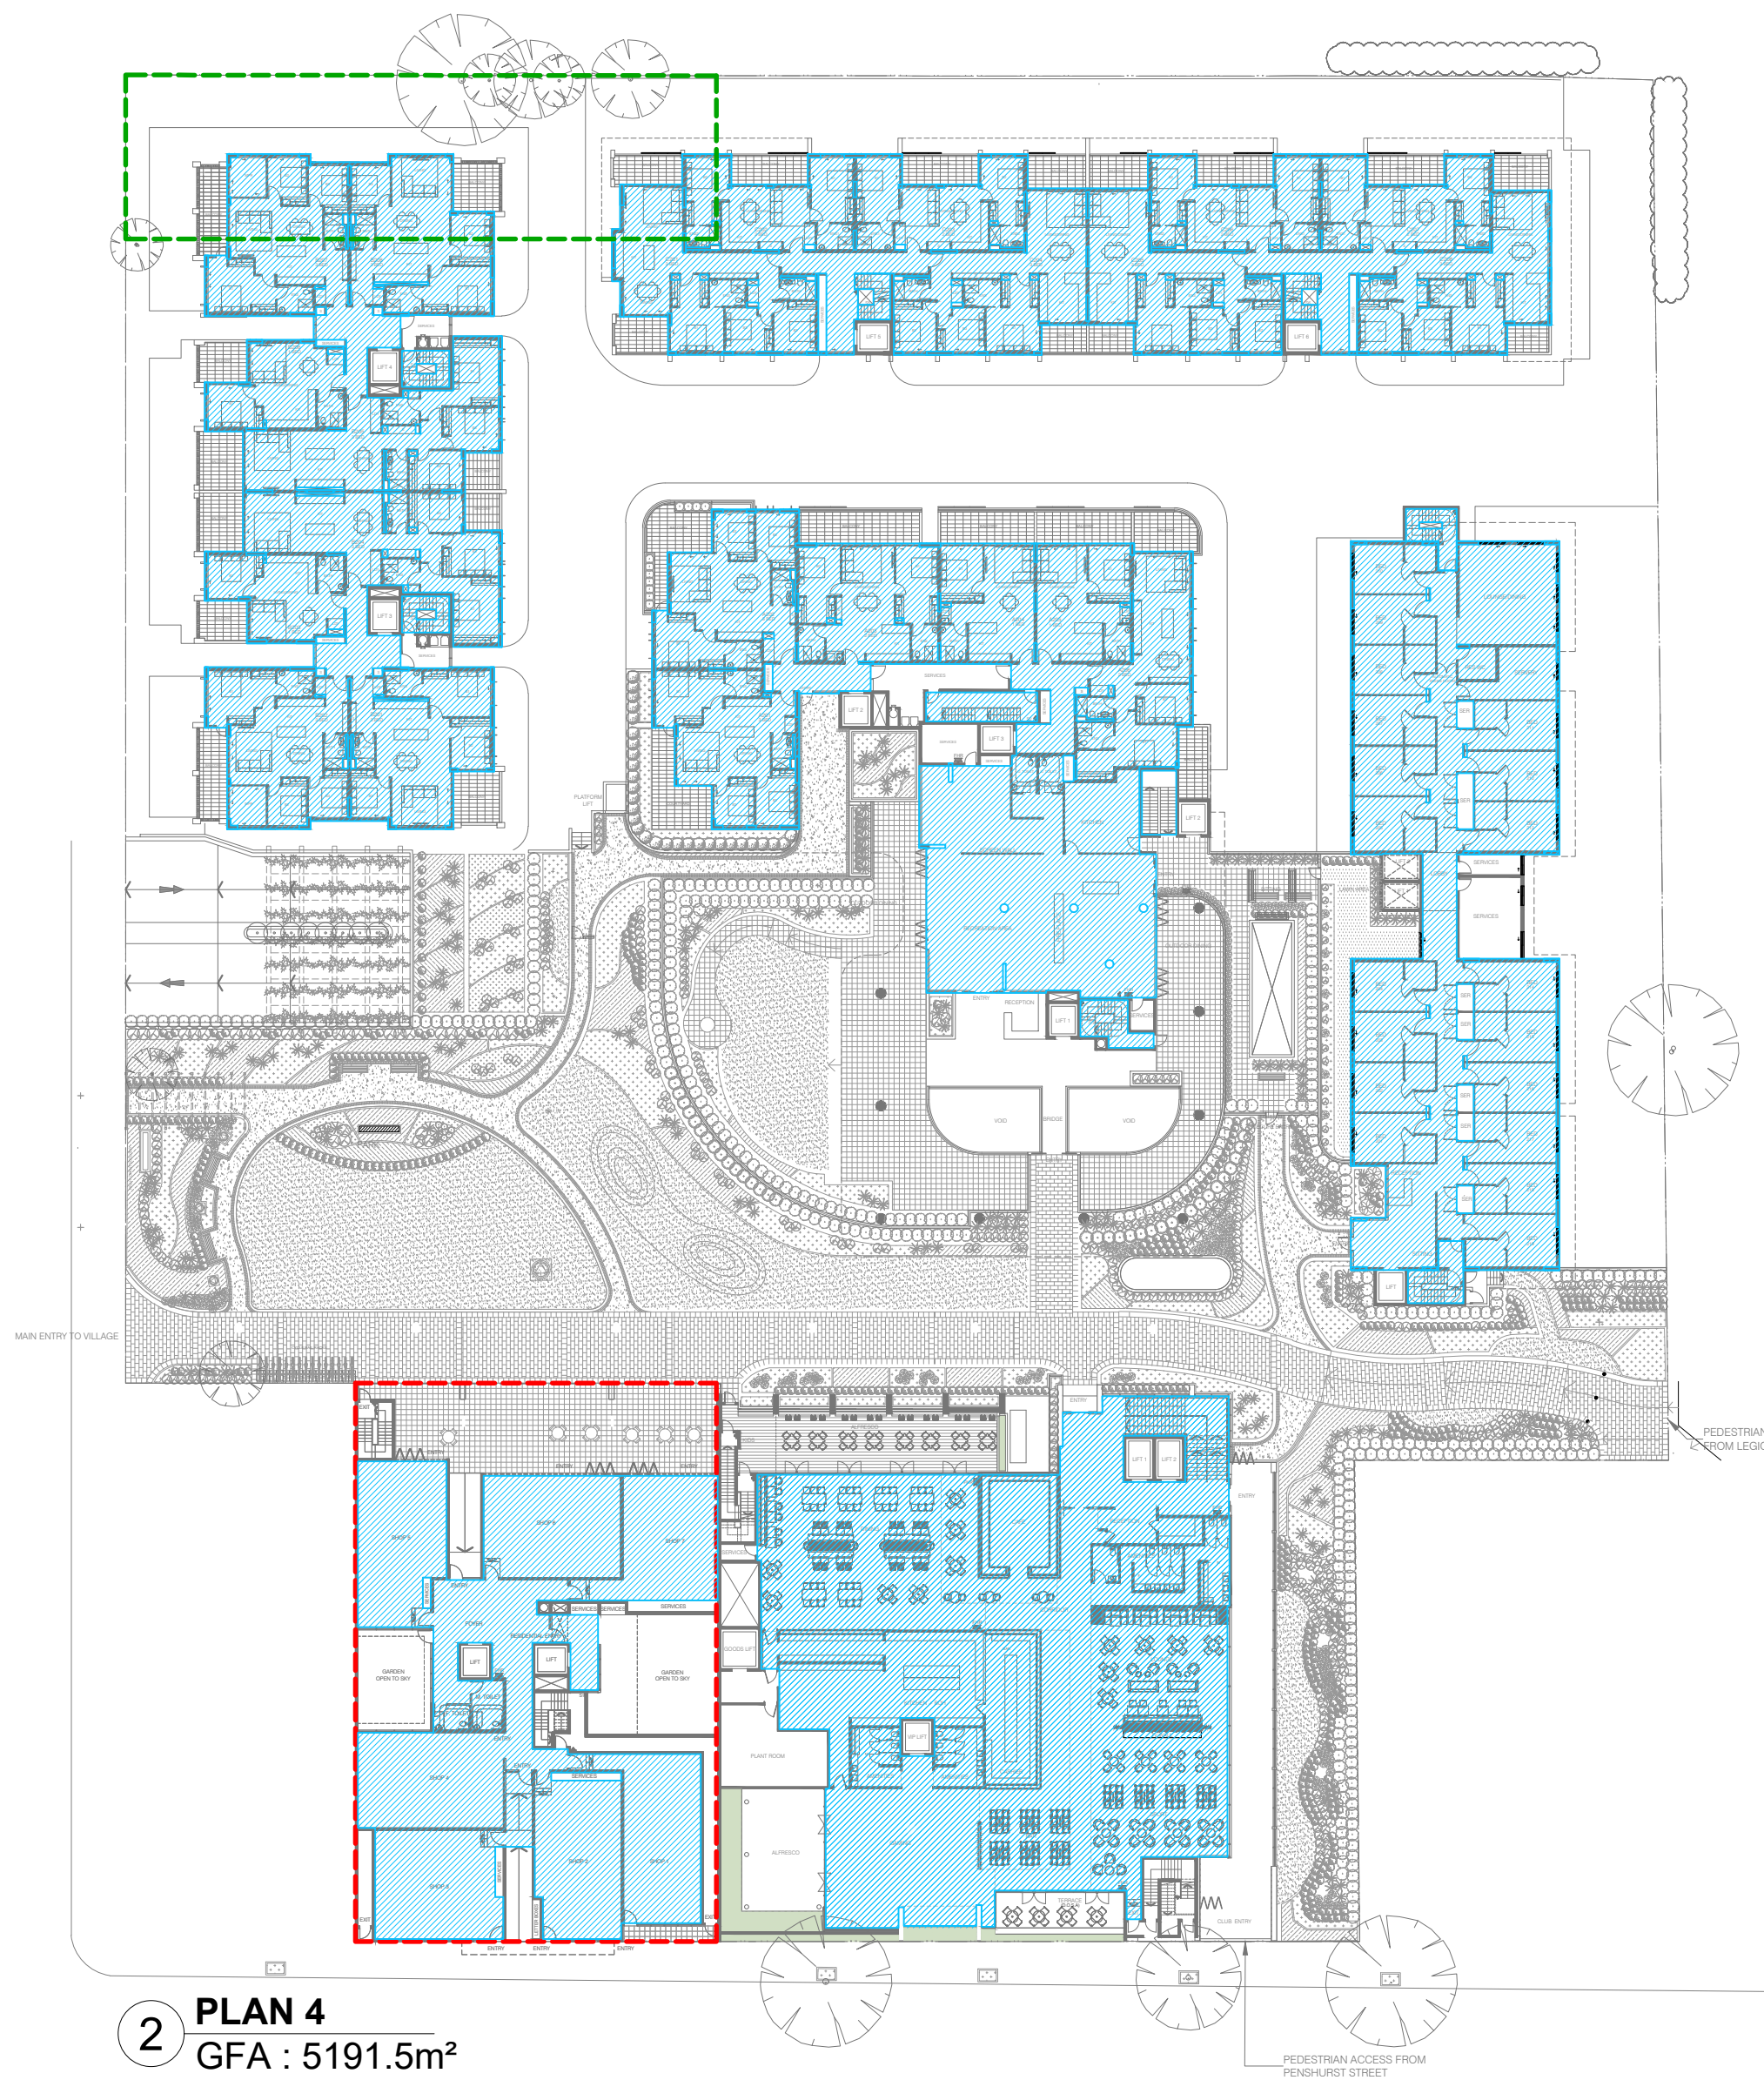


2 PLAN 4
GFA : 5191.5m²

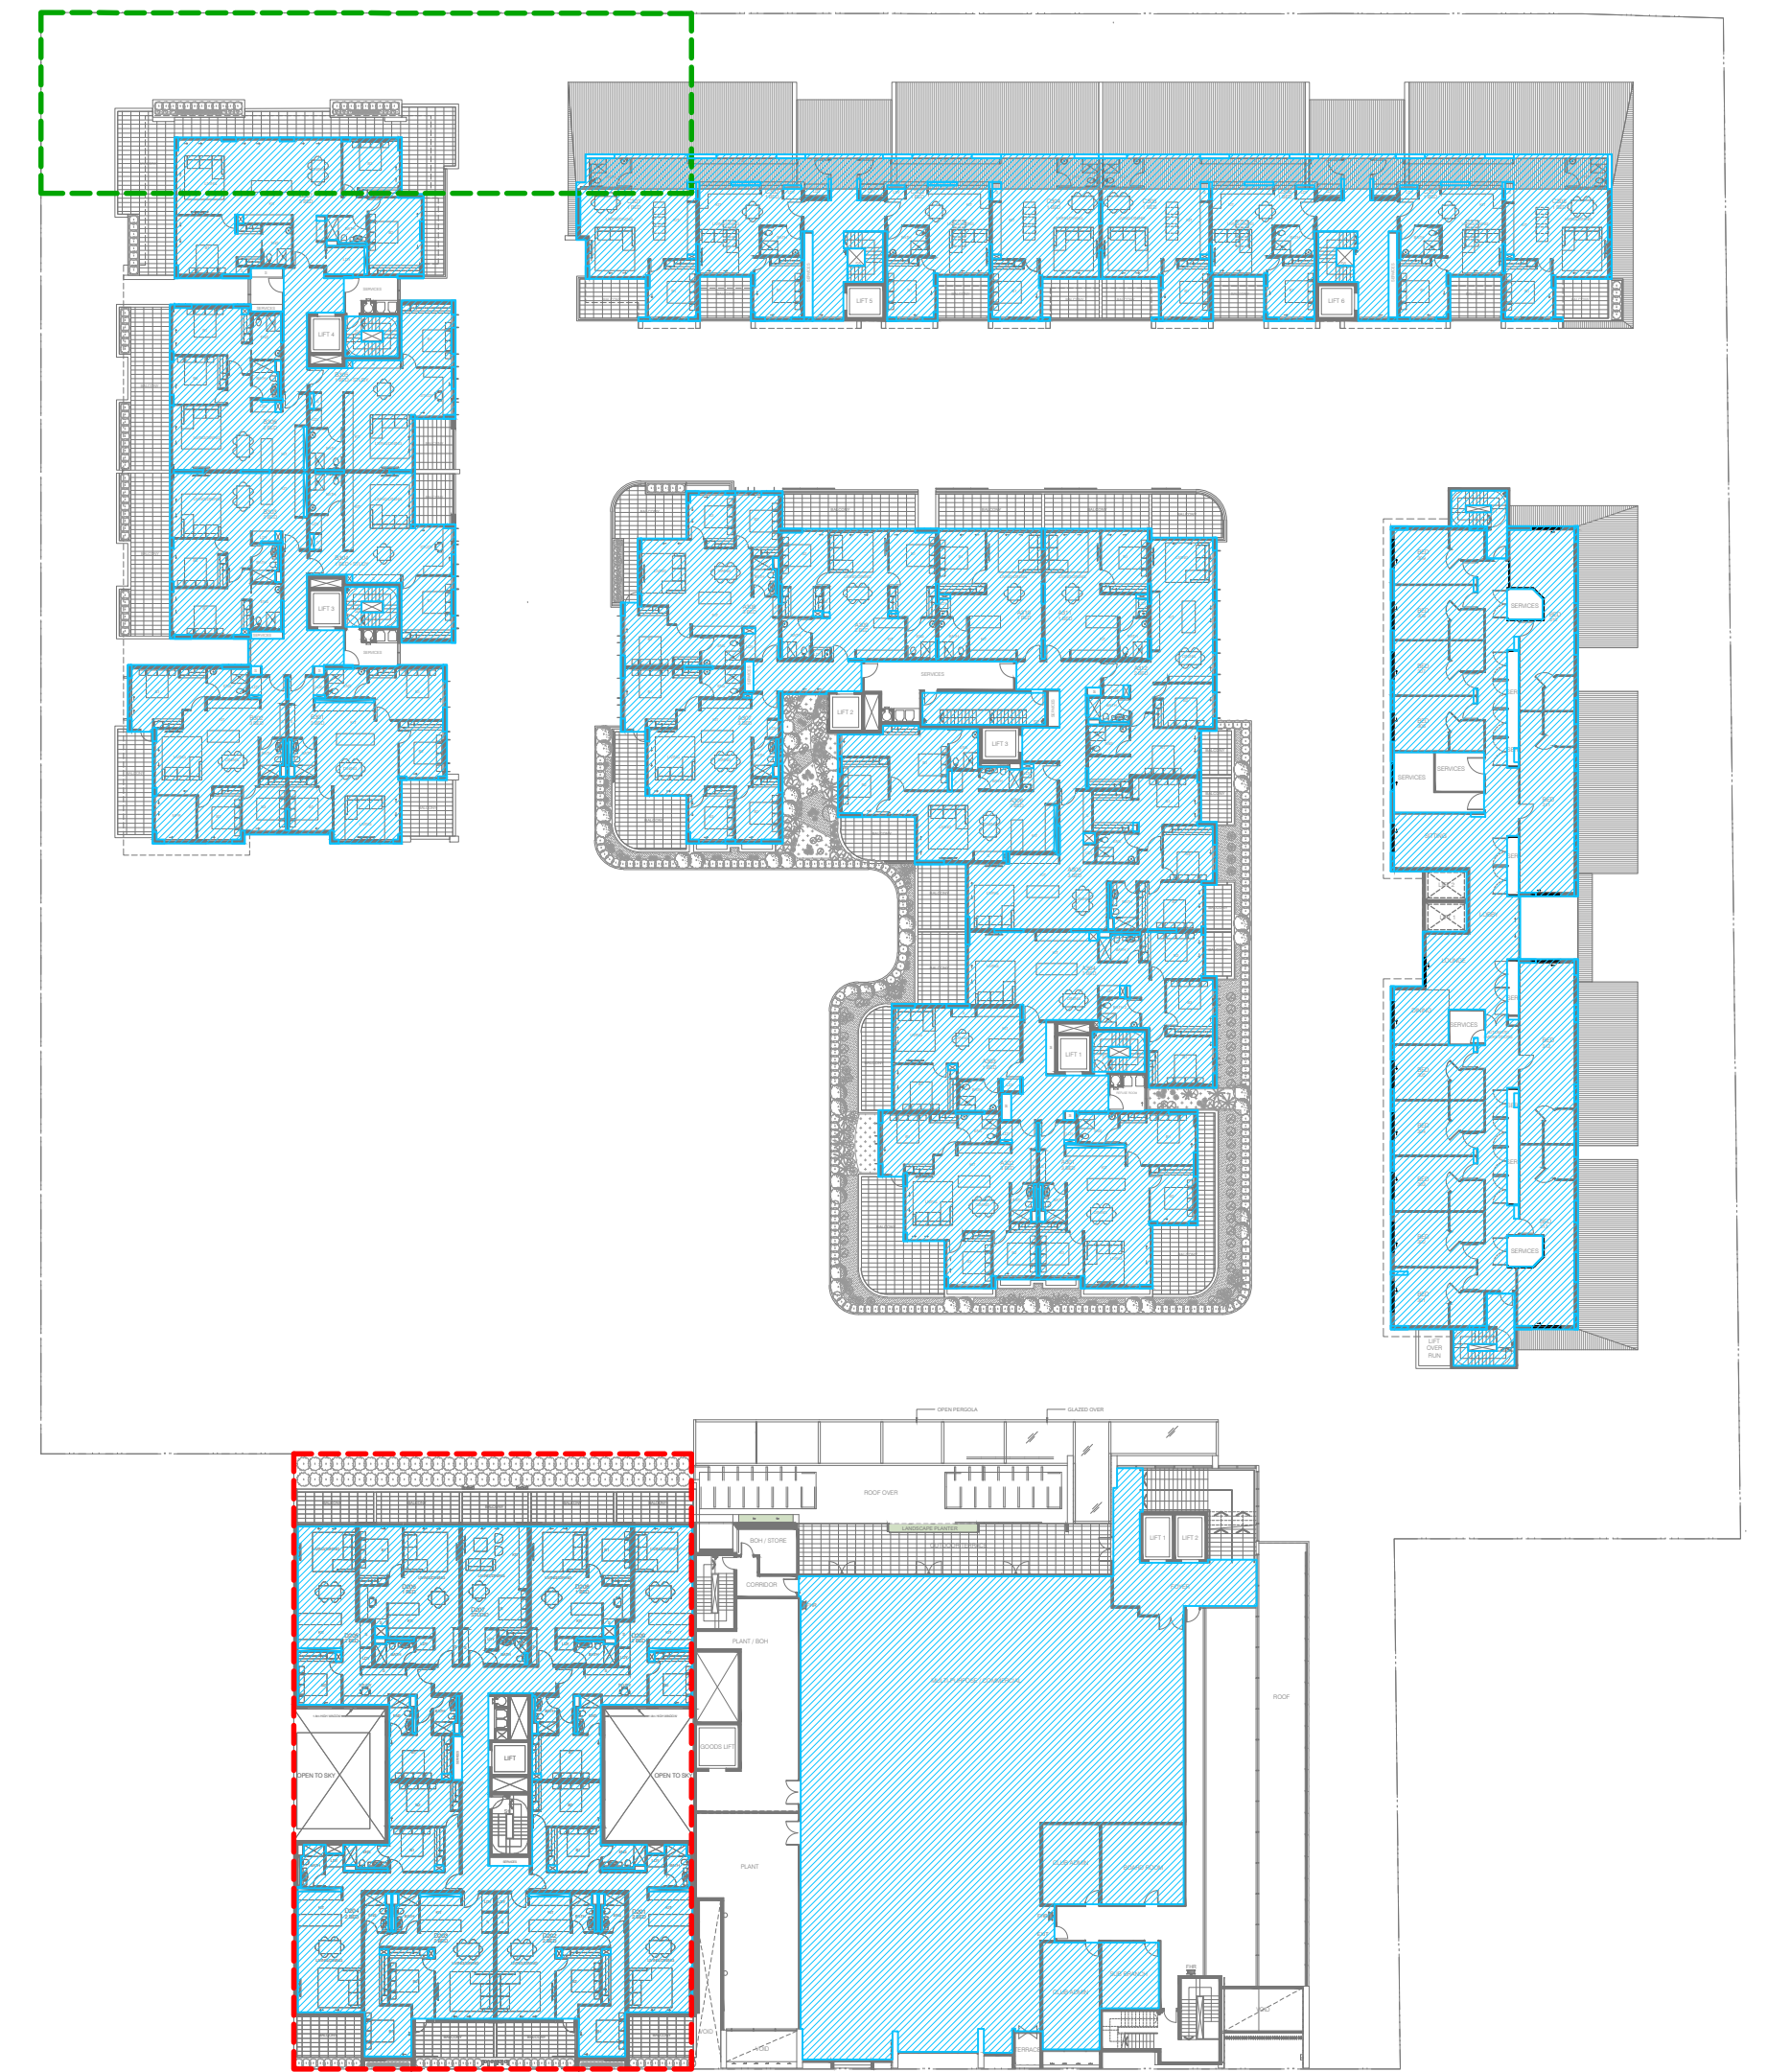

3 PLAN 5
GFA : 4884.5m²

LEGEND:-

 -  GROSS FLOOR AREA
-  R2 ZONE
-  R3 ZONE

FSR CALCULATION

ZONING	R3	RE2	R2	TOTAL
LAND SIZE	1164 m ²	13231 m ²	558 m ²	14953 m ²
PERMISSIBLE GFA	1047.6 m ²	17861.85m ²	753.3m ²	19662.75m ²
PERMISSIBLE FSR	0.9 : 1	1.35 : 1	1.35 : 1	1.31 : 1
GFA	2882.5m ²	15458.08m ²	651.92m ²	18992.5m ²
FSR	2.48 : 1	1.17 : 1	1.17 : 1	1.27 : 1

NO.	REVISION	DATE	DRAWN	CHKD
A	DA SUBMISSION	14.06.2019	MS	VA
B	DA SUBMISSION	06.08.2020	MS	VA
C	DA SUBMISSION	08.12.2020	MS	VA



Heritage House, Suite 1, 256 Victoria Avenue,
Chatswood, NSW 2067 Australia
PO Box 779 Artarmon 1570
P (02) 9967 9910 F (02) 9967 9930
E info@hyecorp.com.au
W www.hyecorp.com.au


HYECORP DESIGN
in collaboration with:



ARCHITECT: Amglen Pty Ltd
Van Aratoon MRAIA
P (02) 9967 9910
E vahan@hyecorp.com.au

PRELIMINARY
NOT FOR CONSTRUCTION

NOTE:
Do not scale from drawings. All dimensions to be checked on site before commencement of work. All discrepancies to be brought to the attention of the Architect. Larger scale drawings and written dimensions take preference. This drawing is copyright and the property of the author, and must not be retained, copied or used without the express authority of HYECORP PROPERTY GROUP.

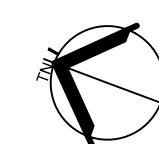

PROJECT


ADDRESS

26 CRABBES AVENUE,
WILLOUGHBY, NSW 2068

TITLE

GFA PLAN


SCALE NTS	DATE 08.12.2020	DRAWN MS
DRAWING DA-FSR1		REVISION C

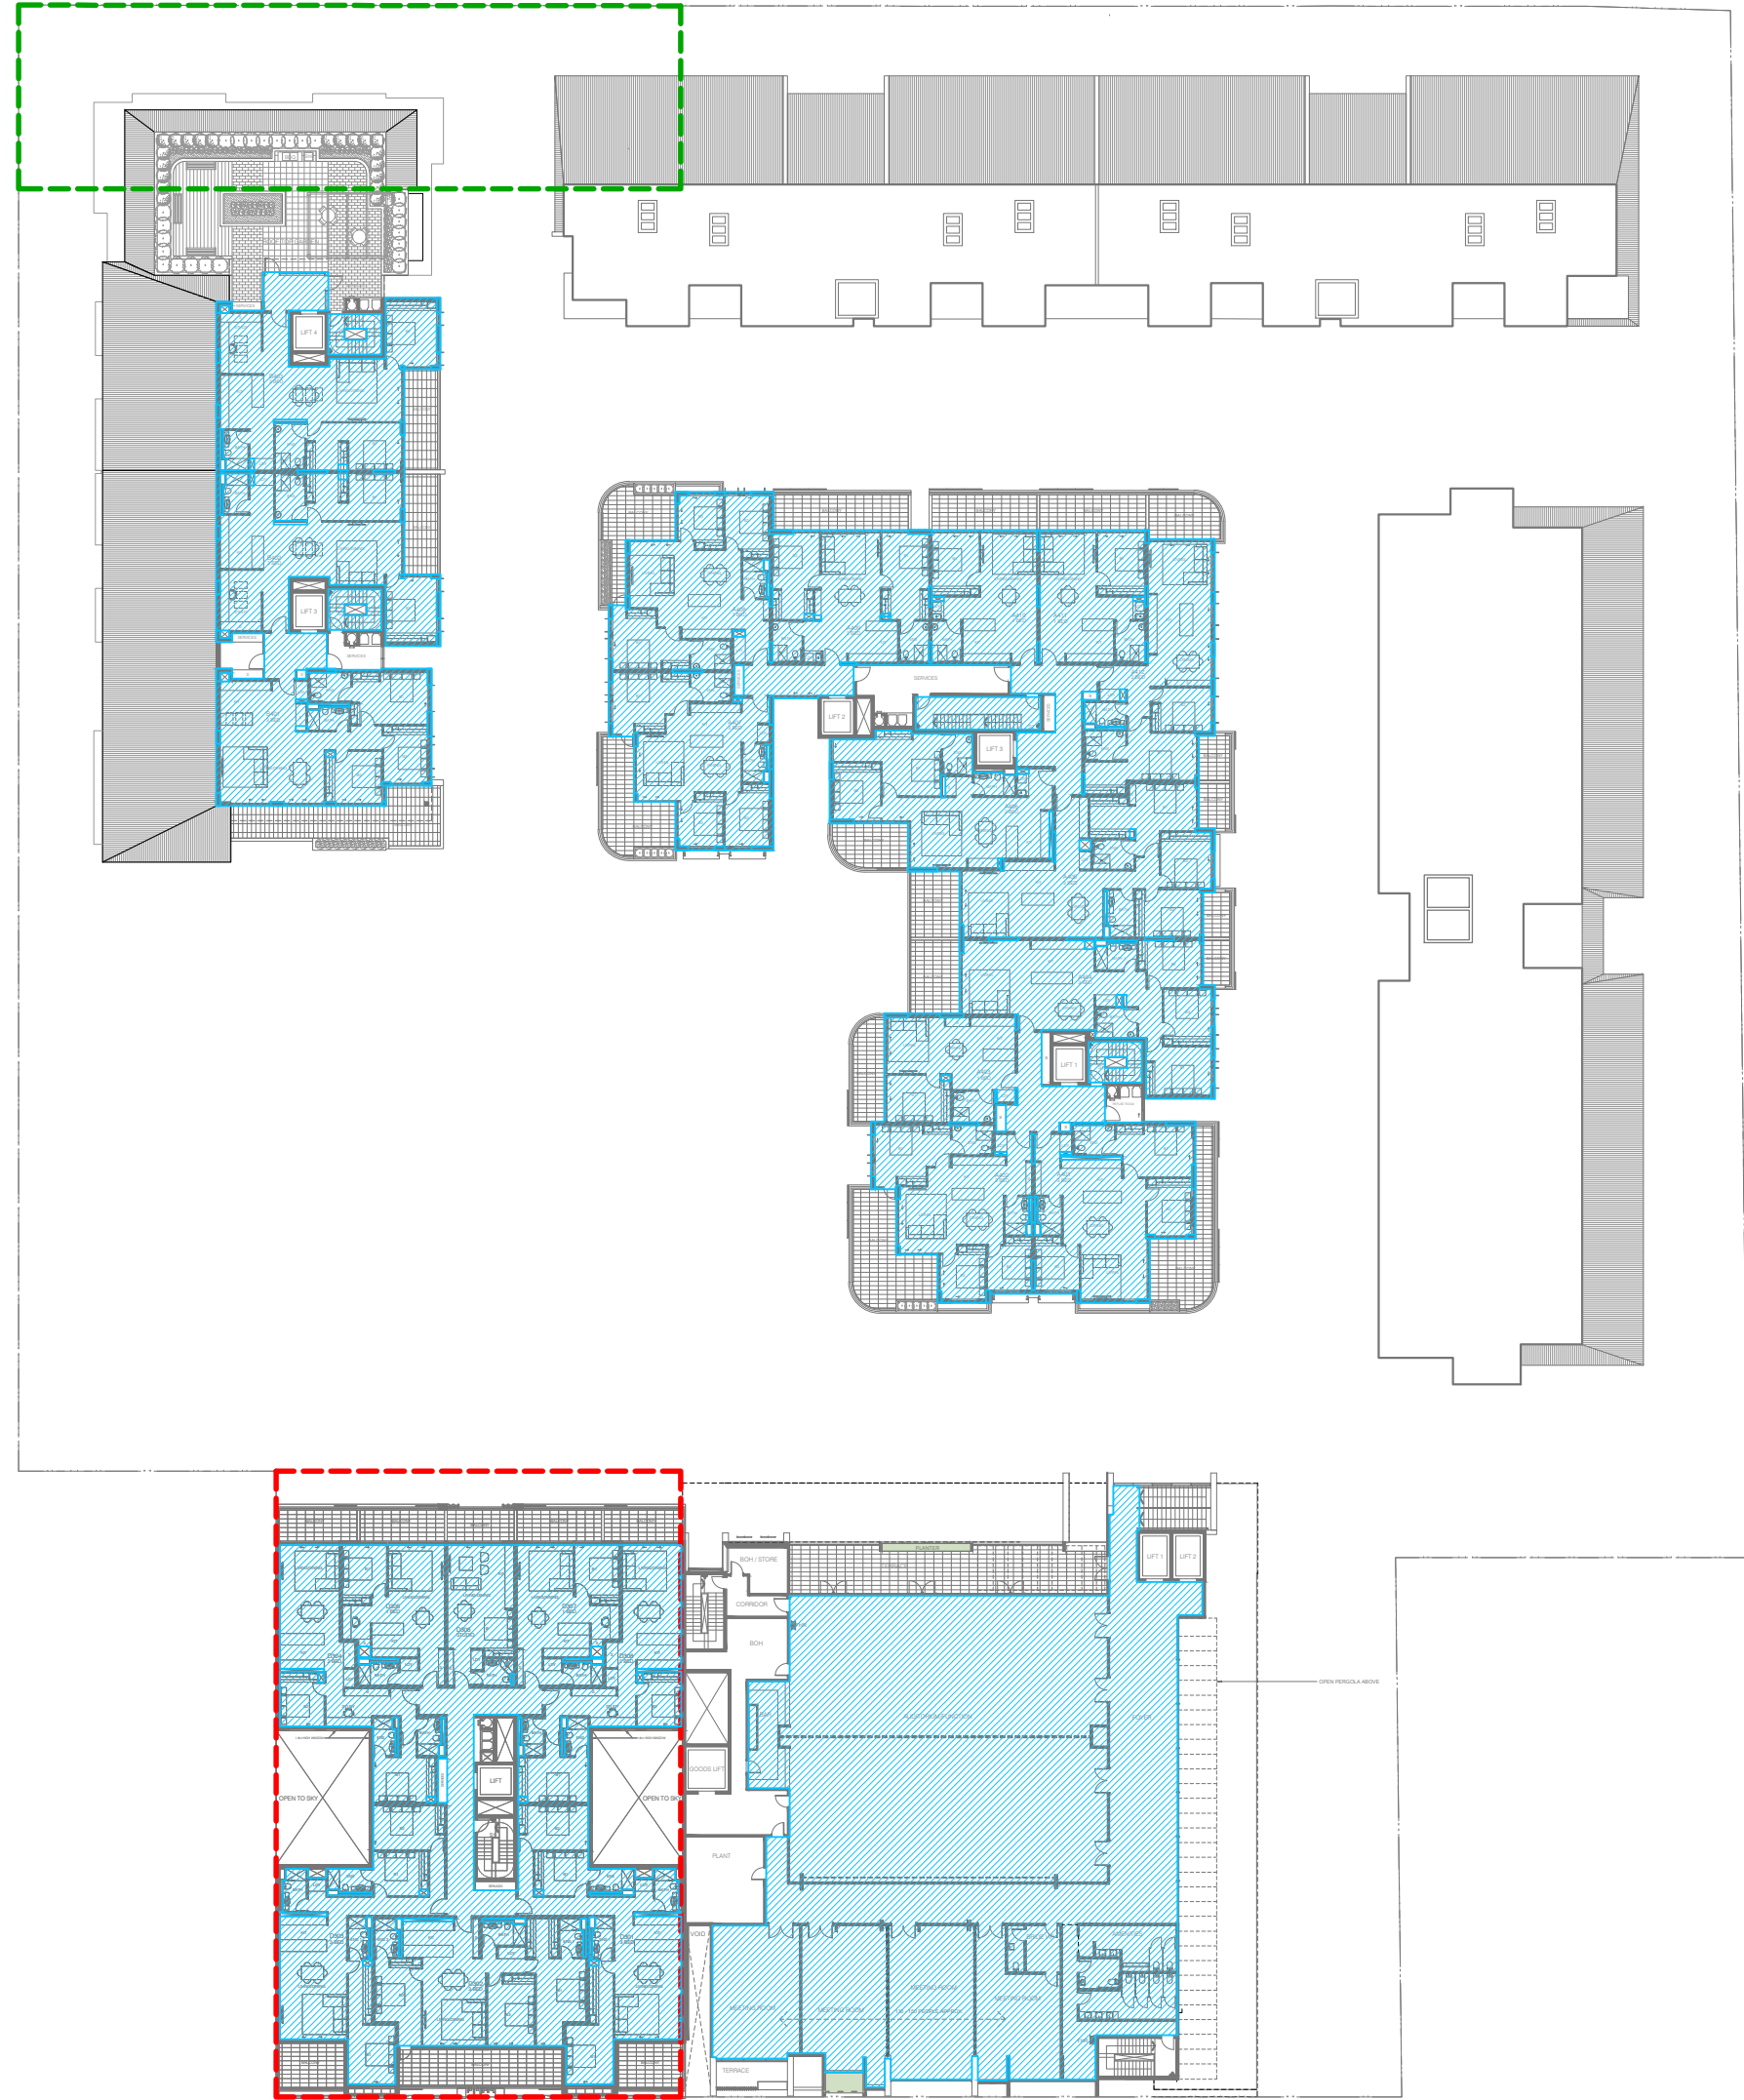

4 PLAN 6
GFA : 3343m²



5 PLAN 7
GFA : 1951.5m²

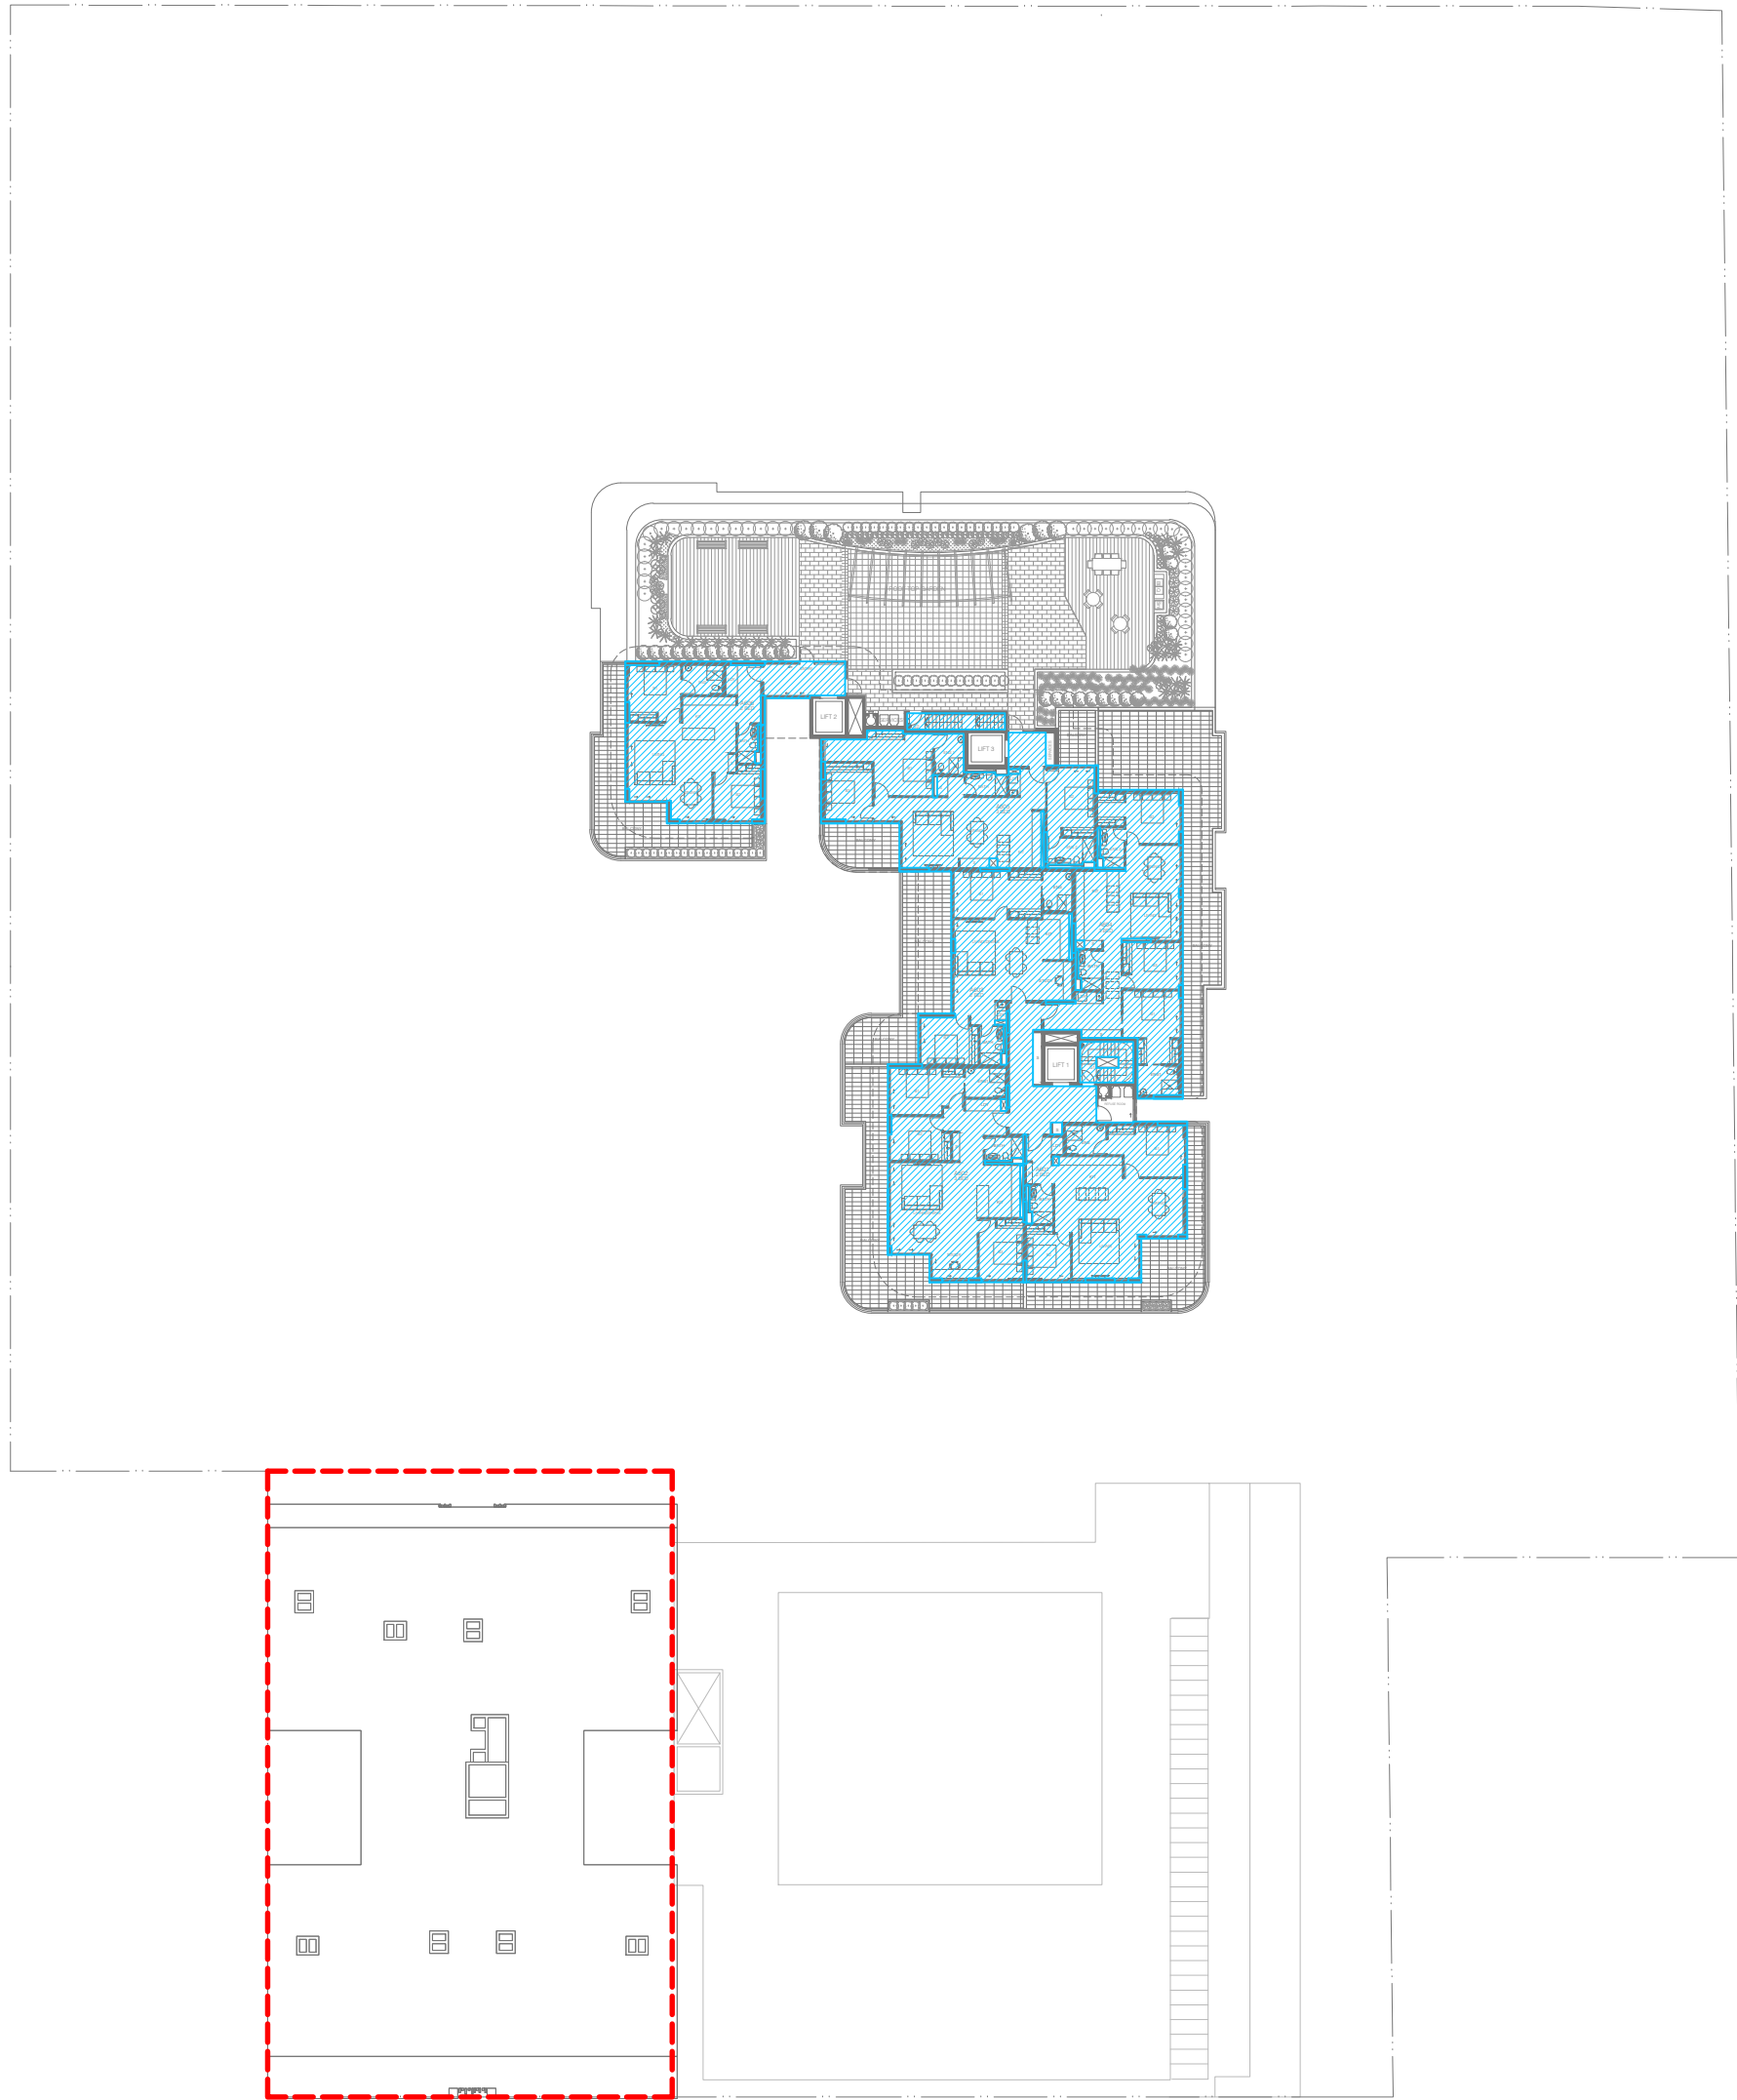

6 PLAN 8
GFA : 727m²

- LEGEND:-
- GROSS FLOOR AREA
 - R2 ZONE
 - R3 ZONE

FSR CALCULATION				
ZONING	R3	RE2	R2	TOTAL
LAND SIZE	1164 m ²	13231 m ²	558 m ²	14953 m ²
PERMISSIBLE GFA	1047.6 m ²	17861.85m ²	753.3m ²	19662.75m ²
PERMISSIBLE FSR	0.9 : 1	1.35 : 1	1.35 : 1	1.31 : 1
GFA	2882.5m ²	15458.08m ²	651.92m ²	18992.5m ²
FSR	2.48 : 1	1.17 : 1	1.17 : 1	1.27 : 1

NO.	REVISION	DATE	DRAWN	CHKD
A	DA SUBMISSION	14.06.2019	MS	VA
B	DA SUBMISSION	06.08.2020	MS	VA
C	DA SUBMISSION	08.12.2020	MS	VA



Heritage House, Suite 1, 256 Victoria Avenue,
Chatswood, NSW 2067 Australia
PO Box 779 Artarmon 1570
P (02) 9967 9910 F (02) 9967 9930
E info@hyecorp.com.au
W www.hyecorp.com.au

HYECORP DESIGN
in collaboration with:



ARCHITECT: Amglen Pty Ltd
Van Aratoon MRAIA
P (02) 9967 9910
E vahan@hyecorp.com.au

PRELIMINARY
NOT FOR CONSTRUCTION

NOTE:
Do not scale from drawings. All dimensions to be checked on site before commencement of work. All discrepancies to be brought to the attention of the Architect. Larger scale drawings and written dimensions take preference. This drawing is copyright and the property of the author, and must not be retained, copied or used without the express authority of HYECORP PROPERTY GROUP.



PROJECT

ADDRESS

26 CRABBES AVENUE,
WILLOUGHBY, NSW 2068

TITLE
GFA PLAN

SCALE NTS	DATE 08.12.2020	DRAWN MS
DRAWING DA-FSR2	REVISION C	



NORTH ELEVATION (CRABBES AVENUE)



WEST ELEVATION (PENS HurST STREET)



WEST ELEVATION (PENS HurST STREET)

NO.	REVISION	DATE	DRAWN	CHKD
A	DA SUBMISSION	14.06.2019	MS	VA
B	DA SUBMISSION	08.12.2020	MS	VA

HYECORP
PROPERTY GROUP

Heritage House, Suite 1, 256 Victoria Avenue,
Chatswood, NSW 2067 Australia
PO Box 779 Artarmon 1570
P (02) 9967 9910 **F** (02) 9967 9930
E info@hyecorp.com.au
W www.hyecorp.com.au

HYECORP DESIGN


in collaboration with:

Amglen

design, drafting, management.

ARCHITECT: Amglen Pty Ltd
Van Aratoon MRAIA
P (02) 9967 9910
E vahan@hyecorp.com.au

PRELIMINARY
NOT FOR CONSTRUCTION

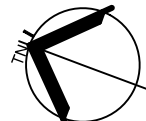


NOTE:
Do not scale from drawings. All dimensions to be checked on site before commencement of work. All discrepancies to be brought to the attention of the Architect. Larger scale drawings and written dimensions take preference. This drawing is copyright and the property of the author, and must not be retained, copied or used without the express authority of HYECORP PROPERTY GROUP.

PROJECT

ADDRESS

26 CRABBES AVENUE,
WILLOUGHBY, NSW 2068

TITLE		
NOTIFICATION ELEVATIONS		
SCALE	DATE	DRAWN
NTS	08.12.2020	MS
DRAWING	REVISION	
DA-NE	B	

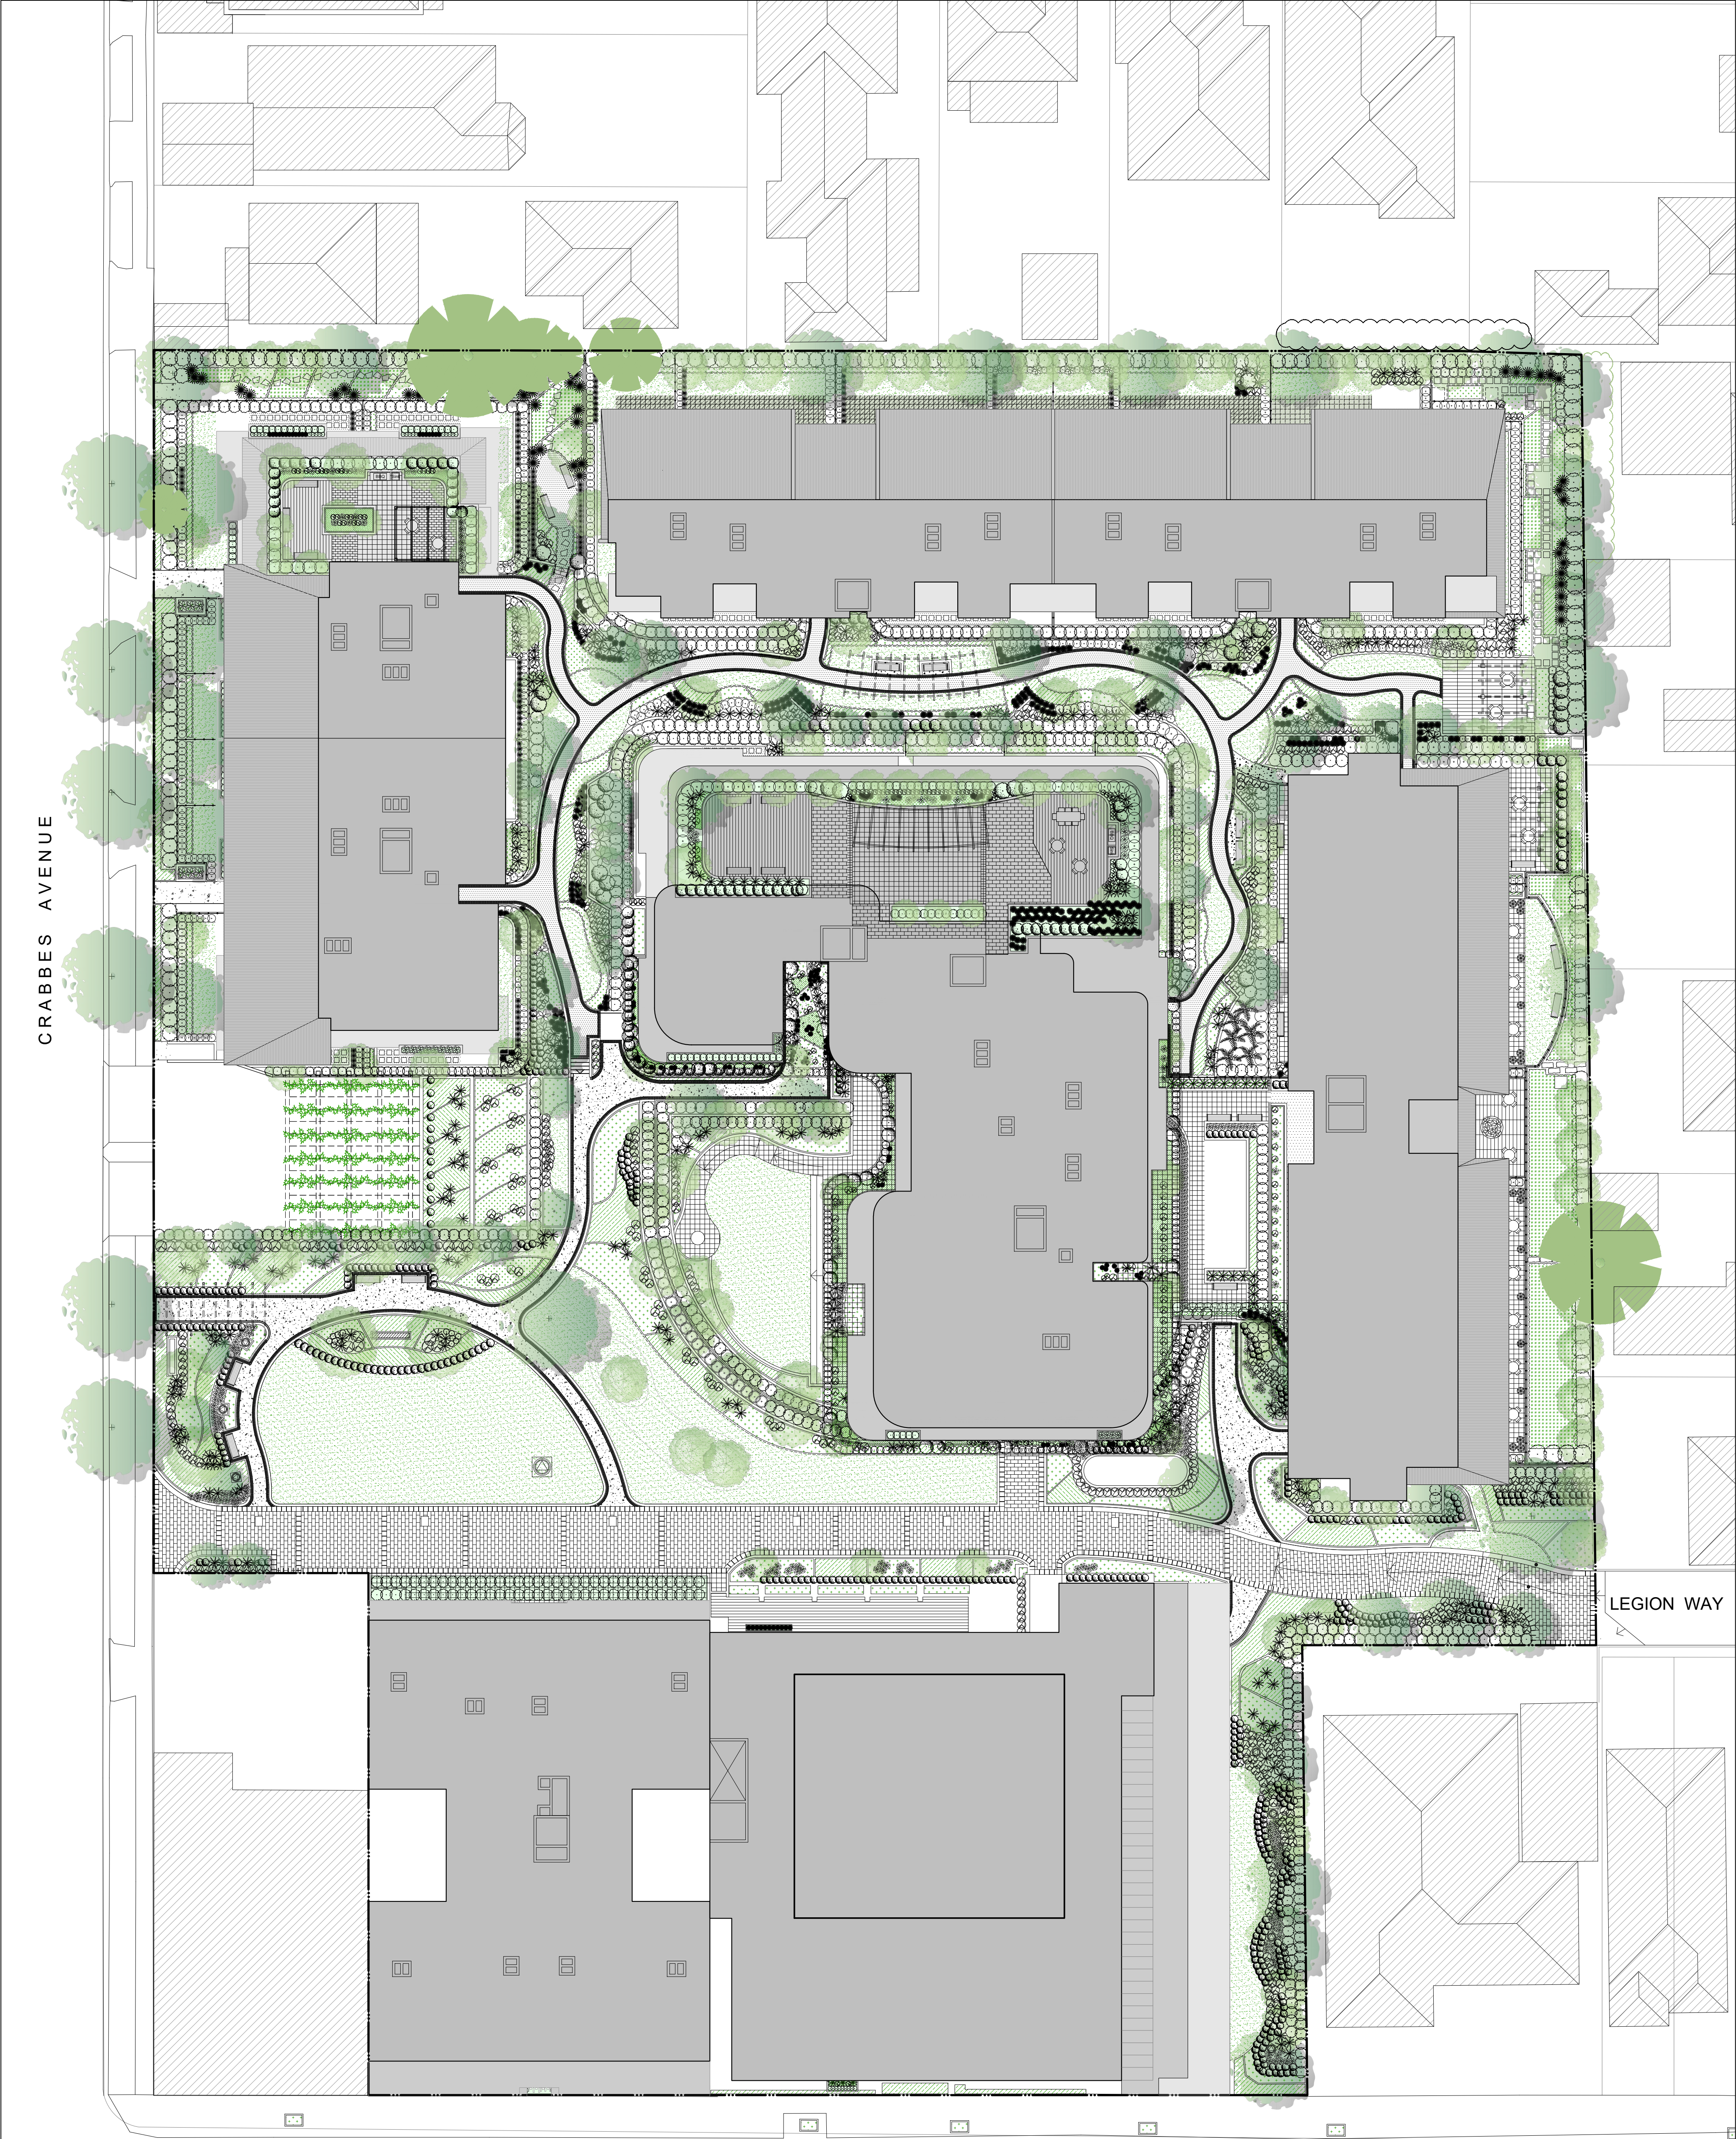

CRABBES AVENUE

LEGION WAY

PENSHURST STREET

NO.	REVISION	DATE	DRAWN	CHKD
A	DA SUBMISSION	14.06.2019	MS	VA
B	DA SUBMISSION	08.12.2020	MS	VA



Heritage House, Suite 1, 256 Victoria Avenue,
Chatswood, NSW 2067 Australia
PO Box 779 Artarmon 1570
P (02) 9967 9910 F (02) 9967 9930
E info@hyecorp.com.au
W www.hyecorp.com.au

HYECORP DESIGN

in collaboration with:

Amglen

design, drafting, management.

ARCHITECT: Amglen Pty Ltd
Van Aratoon MRAIA
P (02) 9967 9910
E vahan@hyecorp.com.au

PRELIMINARY
NOT FOR CONSTRUCTION



NOTE:
Do not scale from drawings. All dimensions to be checked on site before commencement of work. All discrepancies to be brought to the attention of the Architect. Larger scale drawings and written dimensions take preference. This drawing is copyright and the property of the author, and must not be retained, copied or used without the express authority of HYECORP PROPERTY GROUP.

PROJECT

ADDRESS

26 CRABBES AVENUE,
WILLOUGHBY, NSW 2068

TITLE
NOTIFICATION PLAN

SCALE	DATE	DRAWN
NTS	08.12.2020	MS
DRAWING	REVISION	
DA-NP	B	



- LEGEND**
- RECEIVES > 2 HOURS SUNLIGHT
 - RECEIVES < 2 HOURS SUNLIGHT
 - RECEIVES NO DIRECT SUNLIGHT

SOLAR ACCESS (RESIDENTIAL FLAT BUILDING)

TOTAL NO OF APARTMENTS	24
REQUIRED S.A. > 2 HOURS	16.8 (70%)
TOTAL RECEIVING > 2 HOURS	17 (70.83%)
TOTAL RECEIVING < 2 HOURS	7 (29.17%)
TOTAL RECEIVING NO DIRECT	0

SOLAR ACCESS (S.A.)

TOTAL NO OF APARTMENTS	126
REQUIRED S.A. > 2 HOURS	88.2 (70%)
TOTAL RECEIVING > 2 HOURS	108 (85.71%)
TOTAL RECEIVING < 2 HOURS	16 (12.69%)
TOTAL RECEIVING NO DIRECT	2 (1.58%)

NO.	REVISION	DATE	DRAWN	CHKD
A	DA SUBMISSION	14.06.2019	TK	VA
B	DA SUBMISSION	06.08.2020	TK	VA
C	DA SUBMISSION	08.12.2020	TK	VA




Heritage House, Suite 1, 256 Victoria Avenue,
Chatswood, NSW 2067 Australia
PO Box 779 Artarmon 1570
P (02) 9967 9910 F (02) 9967 9930
E info@hyecorp.com.au
W www.hyecorp.com.au

HYECORP DESIGN
in collaboration with:



ARCHITECT: Amglen Pty Ltd
Van Aratoon MRAIA
P (02) 9967 9910
E vahan@hyecorp.com.au

PRELIMINARY
NOT FOR CONSTRUCTION

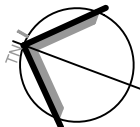

NOTE:
Do not scale from drawings. All dimensions to be checked on site before commencement of work. All discrepancies to be brought to the attention of the Architect. Larger scale drawings and written dimensions take preference. This drawing is copyright and the property of the author, and must not be retained, copied or used without the express authority of HYECORP PROPERTY GROUP.

PROJECT

ADDRESS
26 CRABBES AVENUE,
WILLOUGHBY, NSW 2068

SOLAR ACCESS

SCALE NTS	DATE 08.12.2020	DRAWN TK
DRAWING DA-SUN		REVISION C



ANGLE 1 - INDICATIVE PERSPECTIVE OF BLOCK C EASTERN BOUNDARY (FACING WEST)



ANGLE 2 - INDICATIVE PERSPECTIVE OF BLOCK C EASTERN BOUNDARY (FACING WEST)



ANGLE 3 - INDICATIVE PERSPECTIVE OF BLOCK A TOWARDS THE SOUTH (CENTRE OF SITE)




ANGLE 4 - INDICATIVE PERSPECTIVE OF RACF SOUTHERN BOUNDARY (FACING NORTH)




ANGLE 5 - INDICATIVE PERSPECTIVE OF BLOCK B NORTHERN BOUNDARY (FACING SOUTH)



ANGLE 6 - INDICATIVE PERSPECTIVE OF BLOCK B NORTHERN BOUNDARY (FACING SOUTH WEST)

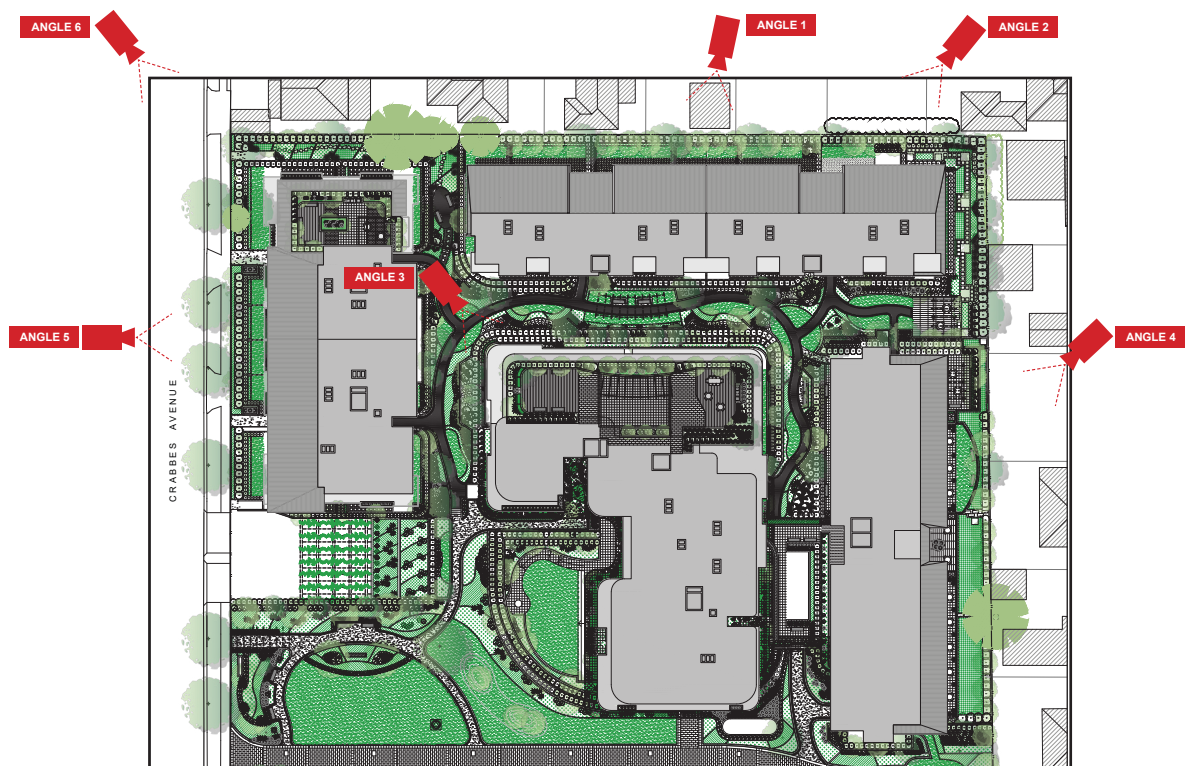

ANGLE LOCATION MAP

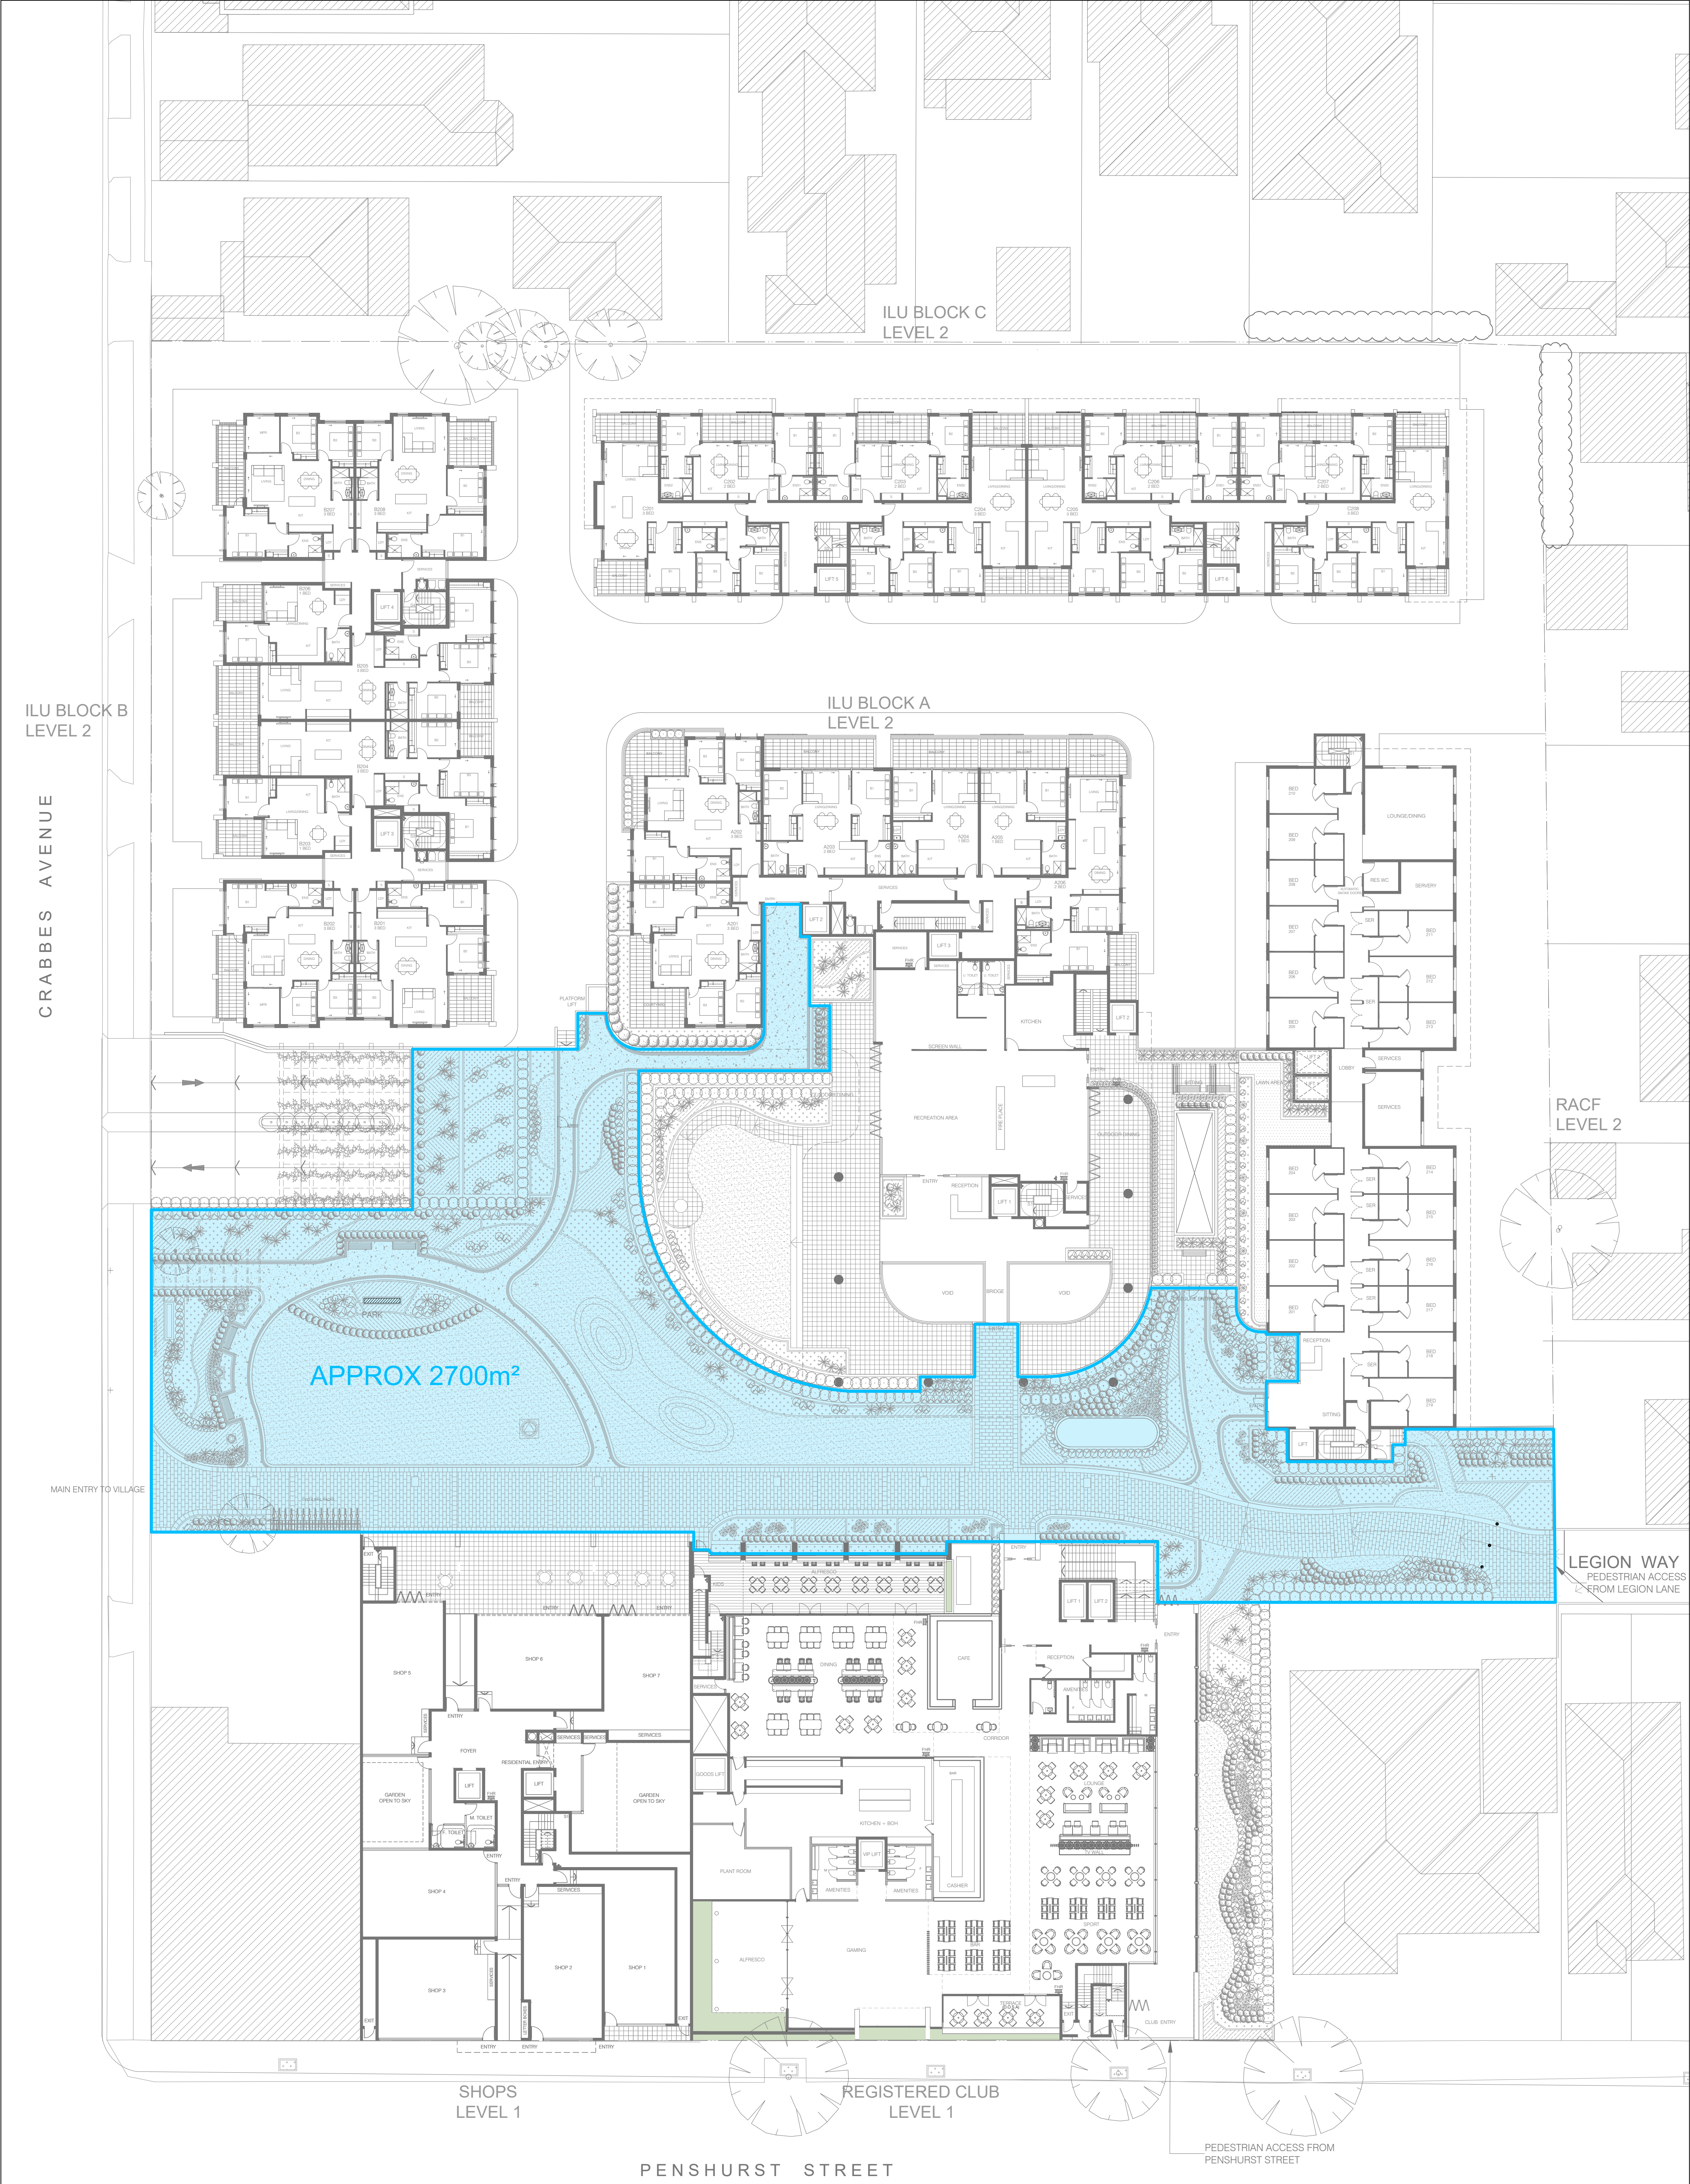

LEGEND

PUBLICLY ACCESSIBLE AREA

NO.	REVISION	DATE	DRAWN	CHKD
A	PRELIMINARY	29.10.2020	TK	VA



Heritage House, Suite 1, 256 Victoria Avenue,
Chatswood, NSW 2067 Australia
PO Box 779 Artarmon 1570
P (02) 9967 9910 F (02) 9967 9930
E info@hyecorp.com.au
W www.hyecorp.com.au

HYECORP DESIGN


in collaboration with:



design, drafting, management.

ARCHITECT: Amglen Pty Ltd
Van Aratoon MRAIA
P (02) 9967 9910
E vahan@hyecorp.com.au

PRELIMINARY
NOT FOR CONSTRUCTION

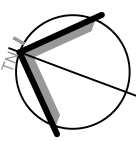

NOTE:
Do not scale from drawings. All dimensions to be checked on site before commencement of work. All discrepancies to be brought to the attention of the Architect. Larger scale drawings and written dimensions take preference. This drawing is copyright and the property of the author, and must not be retained, copied or used without the express authority of HYECORP PROPERTY GROUP.

PROJECT

ADDRESS
26 CRABBES AVENUE,
WILLOUGHBY, NSW 2068

TITLE

PUBLICLY ACCESSIBLE AREA

SCALE	DATE	DRAWN
1:250 @ A1	29.10.2020	TK
DRAWING	REVISION	
SKT-01	P1	