

MOUNT ST BENEDICT COLLEGE

MSB CENTRE UPGRADE

DEVELOPMENT APPLICATION

DRAWING SCHEDULE

Drawing No.	Drawing Title	Scale	Issue
AR.DA.0000	Cover Page & Location Plan	NTS	P7
AR.DA.1001	Aerial Existing Campus Plan	NTS	P3
AR.DA.1002	Existing Campus Plan	1:500	P3
AR.DA.1004	Aerial Site Plan	NTS	P3
AR.DA.1005	Proposed Site Plan	1:350	P4
AR.DA.1101	Ground Floor Demolition Plan	1:100	P5
AR.DA.1102	First Floor Demolition Plan	1:100	P5
AR.DA.1103	Second Floor Demolition Plan	1:100	P5
AR.DA.1104	Basement Floor Demolition Plan	1:100	P5
AR.DA.2001	Proposed Ground Floor Plan	1:100	P6
AR.DA.2002	Proposed First Floor Plan	1:100	P6
AR.DA.2003	Proposed Second Floor Plan	1:100	P6
AR.DA.2004	Proposed Basement Floor Plan	1:100	P6
AR.DA.2005	Proposed Roof Plan	1:100	P3
AR.DA.2501	Proposed Ground Floor RCP	1:100	P2
AR.DA.2502	Proposed First Floor RCP	1:100	P2
AR.DA.2503	Proposed Second Floor RCP	1:100	P2
AR.DA.2504	Proposed Basement Floor RCP	1:100	P2
AR.DA.3001	Existing Elevations 1	1:100	P1
AR.DA.3002	Existing Elevations 2	1:100	P1
AR.DA.3003	Proposed Elevations 1	1:100	P4
AR.DA.3004	Proposed Elevations 2	1:100	P4
AR.DA.3101	Proposed Section	1:100	P3
AR.DA.4001	External Materials and Finishes	NTS	P3
AR.DA.8201	Shadow Analysis Diagram - June 21	1:500	P3



01 SITE LOCATION PLAN
- NTS

CLIENT
Mount St Benedict College

449c Pennant Hills Rd, Pennant Hills
NSW 2120

T +61 2 9980 0425



PROJECT MANAGER
TSA Management

Level 15/207 Kent St, Sydney NSW
2000

T +61 2 9276 1400



HERITAGE CONSULTANT
Heritage 21

T +61 2 9519 2521

STRUCTURAL & CIVIL ENGINEER
Henry & Hymas

T +61 2 9417 8400 F +61 2 9417 8337

BUILDING SERVICES ENGINEER
Evolved Engineering

T +61 403 530 168

FIRE ENGINEER
Warrington Fire

T +61 2 3813 8398

BCA CONSULTANT
Group DLA

T +61 2 8355 3160 F +61 2 8355 3169

ACCESS CONSULTANT
Access-1

T +61 457 767 775

ACOUSTIC ENGINEER
Acoustic Logic

T +61 2 8339 8000 F +61 2 8338 8399

QUANTITY SURVEYOR
Turner & Townsend

T +61 2 8245 0000 F +61 2 8245 0099

URBAN PLANNER
Mecone

T +61 2 8967 8608 F +61 2 8079 6656

TRAFFIC CONSULTANT
Seca Solution

T +61 2 4032-7979

Abbreviations

(E) EXISTING
(N) NEW
EWC EXTERNAL WALL CLADDING
FB FACE BRICK
FG FIXED GLASS
GL GLASS LOUVRES
MRS METAL ROOF SHEETING
TRT TERRACOTTA ROOF TILES
AW ALUMINIUM WINDOW

Legend

Rev	Date	Description	Checked	Auth.
P1	17.08.21	Preliminary Issue	IB	RD
P2	23.08.21	Revised Preliminary Issue	IB	RD
P3	03.09.21	Issue for Client Sign-Off	IB	RD
P4	09.09.21	Revised Issue for Client Sign-Off	IB	RD
P5	10.09.21	Issue for Review	IB	RD
P6	16.11.21	DRAFT DA Reissue	IB	RD
P6	19.11.21	Issue for DA Clarification	IB	RD

Proj. Dir	Proj. Arch	Drawn
RD	IB	FF
Job No.	Sheet	Scale
210084	A1	NTS

NSW Nominated Architects:
Robert Denton Registration No. 5782
Alex Kibble Registration No. 6015

Do not scale drawings. Verify all dimensions on site. Notify architect of all discrepancies

10 20 30 40 50

Project

Mount St Benedict's College
MSB Centre Upgrade

Drawing Title
COVER PAGE AND LOCATION PLAN

Drawing No.

AR.DA.0000

Revision

P7

Tanner Kibble Denton Architects Pty Ltd

PO Box 860 Darlinghurst NSW 1300 Australia
Level 1, 19 Foster Street, Surry Hills NSW 2010 Australia

T +61 2 9281 4399
F +61 2 9281 4337

www.tkda.com.au



TKD Architects
Tanner Kibble Denton



01 AERIAL CAMPUS PLAN
NTS

CLIENT
Mount St Benedict College
449c Pennant Hills Rd, Pennant Hills
NSW 2120
T +61 2 9980 0425



PROJECT MANAGER
TSA Management
Level 15/207 Kent St, Sydney NSW
2000
T +61 2 9276 1400
TSA
HERITAGE CONSULTANT
Heritage 21
T +61 2 9519 2521

STRUCTURAL & CIVIL ENGINEER
Henry & Hymas
T +61 2 9417 8400 F +61 2 9417 8337
BUILDING SERVICES ENGINEER
Evolved Engineering
T +61 403 530 168
FIRE ENGINEER
Warrington Fire
T +61 2 3813 8398

BCA CONSULTANT
Group DLA
T +61 2 8355 3160 F +61 2 8355 3169
ACCESS CONSULTANT
Access-1
T +61 457 767 775
ACOUSTIC ENGINEER
Acoustic Logic
T +61 2 8339 8000 F +61 2 8338 8399

QUANTITY SURVEYOR
Turner & Townsend
T +61 2 8245 0000 F +61 2 8245 0099
URBAN PLANNER
Mecone
T +61 2 8967 8608 F +61 2 8079 8656
TRAFFIC CONSULTANT
Seca Solution
T +61 2 4032-7979

Abbreviations
(E) EXISTING
(N) NEW
(E)C EXTERNAL WALL CLADDING
(F)C FACE BRICK
(F)G FIXED GLASS
(G)L GLASS LOUVRES
(M)S METAL ROOF SHEETING
(T)R TERRACOTTA ROOF TILES
(A)W ALUMINIUM WINDOW

Legend

Rev	Date	Description	Checked	Auth.
P1	17.08.21	Preliminary Issue	IB	RD
P2	26.08.21	Revised Preliminary Issue	IB	RD
P3	03.09.21	Issue for Client Sign-Off	IB	RD

Proj. Dir	Proj. Arch	Drawn
RD	IB	FF
Job No.	Sheet	Scale
210084	A1	NTS

NSW Nominated Architects:
Robert Denton
Alice Kibble
Registration No. 5782
Registration No. 6015

Do not scale drawings. Verify all dimensions on site. Notify architect of all discrepancies

10 20 30 40 50

Project
Mount St Benedict's College
MSB Centre Upgrade
Drawing Title
AERIAL CAMPUS PLAN

Drawing No.
AR.DA.1001

Revision
P3

Tanner Kibble Denton Architects Pty Ltd
PO Box 660 Darlinghurst NSW 1300 Australia
Level 1, 19 Foster Street, Surry Hills NSW 2010 Australia
T +61 2 9281 4399
F +61 2 9281 4337
www.tkda.com.au





01 EXISTING CAMPUS PLAN
1:500

CLIENT
Mount St Benedict College
449c Pennant Hills Rd, Pennant Hills
NSW 2120
T +61 2 9980 0425



PROJECT MANAGER
TSA Management
Level 15/207 Kent St, Sydney NSW
2000
T +61 2 9276 1400
TSA
HERITAGE CONSULTANT
Heritage 21
T +61 2 9519 2521

STRUCTURAL & CIVIL ENGINEER
Henry & Hymas
T +61 2 9417 8400 F +61 2 9417 8337
BUILDING SERVICES ENGINEER
Evolved Engineering
T +61 403 530 168
FIRE ENGINEER
Warrington Fire
T +61 2 3813 8398

BCA CONSULTANT
Group DLA
T +61 2 8355 3160 F +61 2 8355 3169
ACCESS CONSULTANT
Access-1
T +61 457 767 775
ACOUSTIC ENGINEER
Acoustic Logic
T +61 2 8339 8000 F +61 2 8338 8399

QUANTITY SURVEYOR
Turner & Townsend
T +61 2 8245 0000 F +61 2 8245 0099
URBAN PLANNER
Mecone
T +61 2 8967 8668 F +61 2 8079 6656
TRAFFIC CONSULTANT
Seca Solution
T +61 2 4032-7979

Abbreviations
(E) EXISTING
(N) NEW
EWC EXTERNAL WALL CLADDING
FB FACE BRICK
FG FIXED GLASS
GL GLASS LOUVRES
MRS METAL ROOF SHEETING
TRT TERRACOTTA ROOF TILES
AW ALUMINIUM WINDOW

Legend

Rev	Date	Description	Checked	Auth.
P1	17.08.21	Preliminary Issue	IB	RD
P2	26.08.21	Revised Preliminary Issue	IB	RD
P3	03.09.21	Issue for Client Sign-Off	IB	RD

Proj. Dir	Proj. Arch	Drawn
RD	IB	FF
Job No.	Sheet	Scale
210084	A1	1:500

NSW Nominated Architects:
Robert Denton Registration No. 5782
Alex Kibble Registration No. 60115

Do not scale drawings. Verify all dimensions on site. Notify architect of all discrepancies

10 20 30 40 50

Project
Mount St Benedict's College
MSB Centre Upgrade
Drawing Title
EXISTING CAMPUS PLAN

Drawing No.
AR.DA.1002

Revision
P3

Tanner Kibble Denton Architects Pty Ltd
PO Box 660 Darlinghurst NSW 1300 Australia
Level 1, 19 Foster Street, Surry Hills NSW 2010 Australia
T +61 2 9281 4399
F +61 2 9281 4337
www.tkda.com.au





01 AERIAL SITE PLAN
- NTS

CLIENT
Mount St Benedict College
449c Pennant Hills Rd, Pennant Hills
NSW 2120
T +61 2 9980 0425



PROJECT MANAGER
TSA Management
Level 15/207 Kent St, Sydney NSW
2000
T +61 2 9276 1400
TSA
HERITAGE CONSULTANT
Heritage 21
T +61 2 9519 2521

STRUCTURAL & CIVIL ENGINEER
Henry & Hymas
T +61 2 9417 8400 F +61 2 9417 8337
BUILDING SERVICES ENGINEER
Evolved Engineering
T +61 403 530 168
FIRE ENGINEER
Warrington Fire
T +61 2 3813 8398

BCA CONSULTANT
Group DLA
T +61 2 8355 3160 F +61 2 8355 3169
ACCESS CONSULTANT
Access-I
T +61 457 767 775
ACOUSTIC ENGINEER
Acoustic Logic
T +61 2 8339 8000 F +61 2 8338 8399

QUANTITY SURVEYOR
Turner & Townsend
T +61 2 8245 0000 F +61 2 8245 0099
URBAN PLANNER
Mecone
T +61 2 8967 8608 F +61 2 8079 6656
TRAFFIC CONSULTANT
Seca Solution
T +61 2 4032-7979

Abbreviations	Legend
(E) EXISTING	
(N) NEW	
EWC EXTERNAL WALL CLADDING	
FB FACE BRICK	
FG FIXED GLASS	
GL GLASS LOUVRES	
MRS METAL ROOF SHEETING	
TRT TERRACOTTA ROOF TILES	
AW ALUMINIUM WINDOW	

Rev	Date	Description	Checked	Auth.
P1	17.08.21	Preliminary Issue	IB	RD
P2	26.08.21	Revised Preliminary Issue	IB	RD
P3	03.09.21	Issue for Client Sign-Off	IB	RD

Proj. Dir	Proj. Arch	Drawn
RD	IB	FF
Job No.	Sheet	Scale
210084	A1	NTS
NSW Nominated Architects: Robert Denton Registration No. 5782 Alex Kibble Registration No. 6015		

Do not scale drawings. Verify all dimensions on site. Notify architect of all discrepancies

10 20 30 40 50

Project
Mount St Benedict's College
MSB Centre Upgrade
Drawing Title
AERIAL SITE PLAN

Drawing No.
AR.DA.1004
Revision
P3

Tanner Kibble Denton Architects Pty Ltd
PO Box 660 Darlinghurst NSW 1300 Australia
Level 1, 19 Foster Street, Surry Hills NSW 2010 Australia
T +61 2 9281 4399
F +61 2 9281 4337
www.tkda.com.au





01 PROPOSED SITE PLAN
1:350

CLIENT
Mount St Benedict College
449c Pennant Hills Rd, Pennant Hills
NSW 2120
T +61 2 9980 0425



PROJECT MANAGER
TSA Management
Level 15/207 Kent St, Sydney NSW
2000
T +61 2 9276 1400
TSA
HERITAGE CONSULTANT
Heritage 21
T +61 2 9519 2521

STRUCTURAL & CIVIL ENGINEER
Henry & Hymas
T +61 2 9417 8400 F +61 2 9417 8337
BUILDING SERVICES ENGINEER
Evolved Engineering
T +61 403 530 168
FIRE ENGINEER
Warrington Fire
T +61 2 3813 8398

BCA CONSULTANT
Group DLA
T +61 2 8355 3160 F +61 2 8355 3169
ACCESS CONSULTANT
Access-1
T +61 457 767 775
ACOUSTIC ENGINEER
Acoustic Logic
T +61 2 8339 8000 F +61 2 8338 8399

QUANTITY SURVEYOR
Turner & Townsend
T +61 2 8245 0000 F +61 2 8245 0099
URBAN PLANNER
Mecone
T +61 2 8967 8608 F +61 2 8079 6656
TRAFFIC CONSULTANT
Seca Solution
T +61 2 4032-7979

Abbreviations
(E) EXISTING
(N) NEW
(W) EXTERNAL WALL CLADDING
(B) FACE BRICK
(G) FIXED GLASS
(L) GLASS LOUVRES
(M) METAL ROOF SHEETING
(T) TERRACOTTA ROOF TILES
(A) ALUMINIUM WINDOW

Legend
----- DEMOLITION

Rev	Date	Description	Checked	Auth.
P1	17.08.21	Preliminary Issue	IB	RD
P2	23.08.21	Revised Preliminary Issue	IB	RD
P3	03.09.21	Issue for Client Sign-Off	IB	RD
P4	09.09.21	Revised Issue for Client Sign-Off	IB	RD

Proj. Dir	Proj. Arch	Drawn
RD	IB	FF
Job No.	Sheet	Scale
210084	A1	1:350

NSW Nominated Architects:
Robert Denton Registration No. 5782
Alex Kibble Registration No. 6015

Do not scale drawings. Verify all dimensions on site. Notify architect of all discrepancies

Project
Mount St Benedict's College
MSB Centre Upgrade
Drawing Title
PROPOSED SITE PLAN


Drawing No.
AR.DA.1005
Revision
P4

Tanner Kibble Denton Architects Pty Ltd
PO Box 660 Darlinghurst NSW 1300 Australia
Level 1, 19 Foster Street, Surry Hills NSW 2010 Australia
T +61 2 9281 4399
F +61 2 9281 4337
www.tkda.com.au



DEMOLITION NOTES

- EXISTING SINGLE DOORS WIDENED AS REQUIRED TO ACHIEVE 850mm MINIMUM CLEAR WIDTH FOR ACCESS
- EXISTING DOUBLE DOORS MODIFIED TO ENSURE THAT ONE LEAF ACHIEVES 850mm MINIMUM CLEAR WIDTH FOR ACCESS
- EXISTING CEILINGS DEMOLISHED UNLESS NOTED OTHERWISE

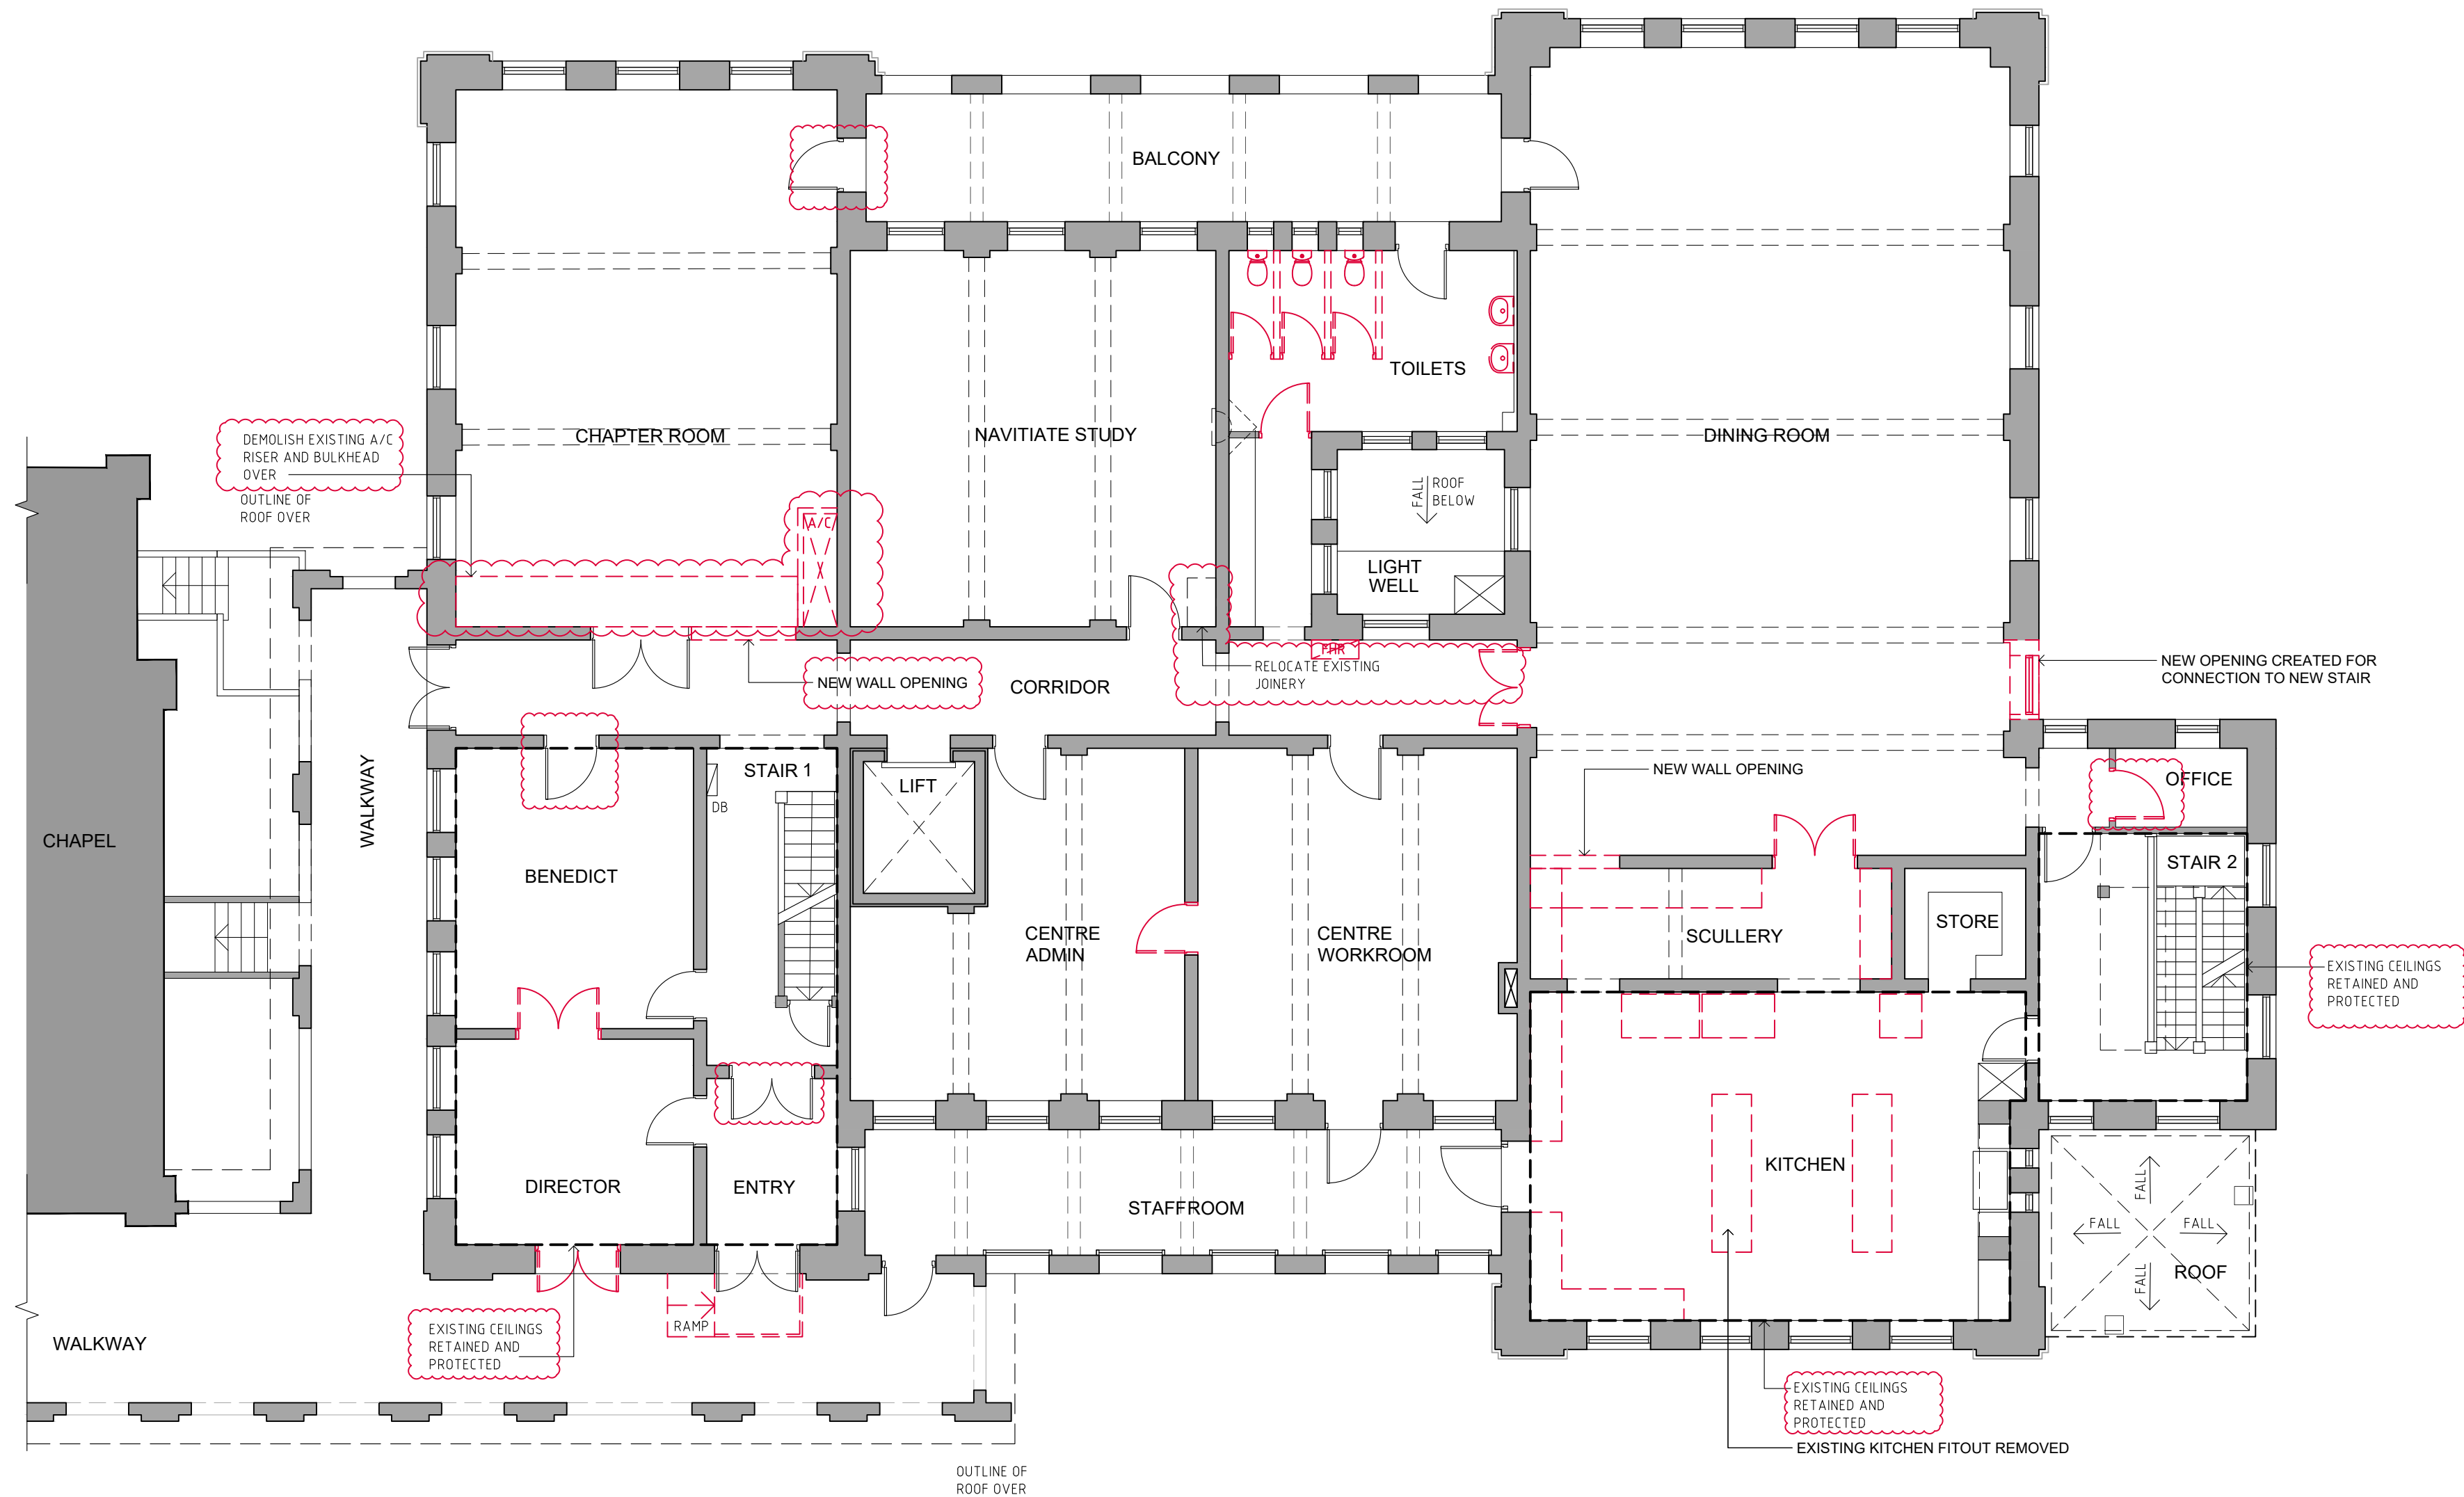

01 GROUND FLOOR DEMOLITION PLAN
1:100

CLIENT
Mount St Benedict College

449c Pennant Hills Rd, Pennant Hills
NSW 2120

T +61 2 9980 0425



PROJECT MANAGER
TSA Management

Level 15/207 Kent St, Sydney NSW
2000

T +61 2 9276 1400

TSA

HERITAGE CONSULTANT
Heritage 21

T +61 2 9519 2521

STRUCTURAL & CIVIL ENGINEER
Henry & Hymas

T +61 2 9417 8400 F +61 2 9417 8337

BUILDING SERVICES ENGINEER
Evolved Engineering

T +61 403 530 168

FIRE ENGINEER
Warrington Fire

T +61 2 3813 8398

BCA CONSULTANT
Group DLA

T +61 2 8355 3160 F +61 2 8355 3169

ACCESS CONSULTANT
Access-1

T +61 457 767 775

ACOUSTIC ENGINEER
Acoustic Logic

T +61 2 8339 8000 F +61 2 8338 8399

QUANTITY SURVEYOR
Turner & Townsend

T +61 2 8245 0000 F +61 2 8245 0099

URBAN PLANNER
Mecone

T +61 2 8967 8608 F +61 2 8079 6656

TRAFFIC CONSULTANT
Seca Solution

T +61 2 4032-7979

Abbreviations

(E) EXISTING
(N) NEW
EWC EXTERNAL WALL CLADDING
FB FACE BRICK
FG FIXED GLASS
GL GLASS LOUVRES
MRS METAL ROOF SHEETING
TRT TERRACOTTA ROOF TILES
AW ALUMINIUM WINDOW

Legend

***** DEMOLITION

Rev	Date	Description	Checked	Auth.
P1	17.08.21	Preliminary Issue	IB	RD
P2	26.08.21	Revised Preliminary Issue	IB	RD
P3	03.09.21	Issue for Client Sign-Off	IB	RD
P4	16.11.21	DRAFT DA Reissue	IB	RD
P5	19.11.21	Issue for DA Clarification	IB	RD

Proj. Dir

Proj. Arch

Drawn

Job No.

Sheet

Scale

210084

A1

1:100

NSW Nominated Architects:
Robert Denton
Alex Kibble
Registration No. 5752
Registration No. 6015

Do not scale drawings. Verify all dimensions on site. Notify architect of all discrepancies

10 20 30 40 50

Project

Mount St Benedict's College

MSB Centre Upgrade

Drawing Title

GROUND FLOOR DEMOLITION PLAN

Drawing No.

AR.DA.1101

Revision

P5

Tanner Kibble Denton Architects Pty Ltd

PO Box 660 Darlinghurst NSW 1300 Australia

Level 1, 19 Foster Street, Surry Hills NSW 2010 Australia

T +61 2 9281 4399

F +61 2 9281 4337


www.tkda.com.au

TKDArchitects

Tanner Kibble Denton

DEMOLITION NOTES

- EXISTING SINGLE DOORS WIDENED AS REQUIRED TO ACHIEVE 850mm MINIMUM CLEAR WIDTH FOR ACCESS
- EXISTING DOUBLE DOORS MODIFIED TO ENSURE THAT ONE LEAF ACHIEVES 850mm MINIMUM CLEAR WIDTH FOR ACCESS
- EXISTING CEILINGS DEMOLISHED UNLESS NOTED OTHERWISE

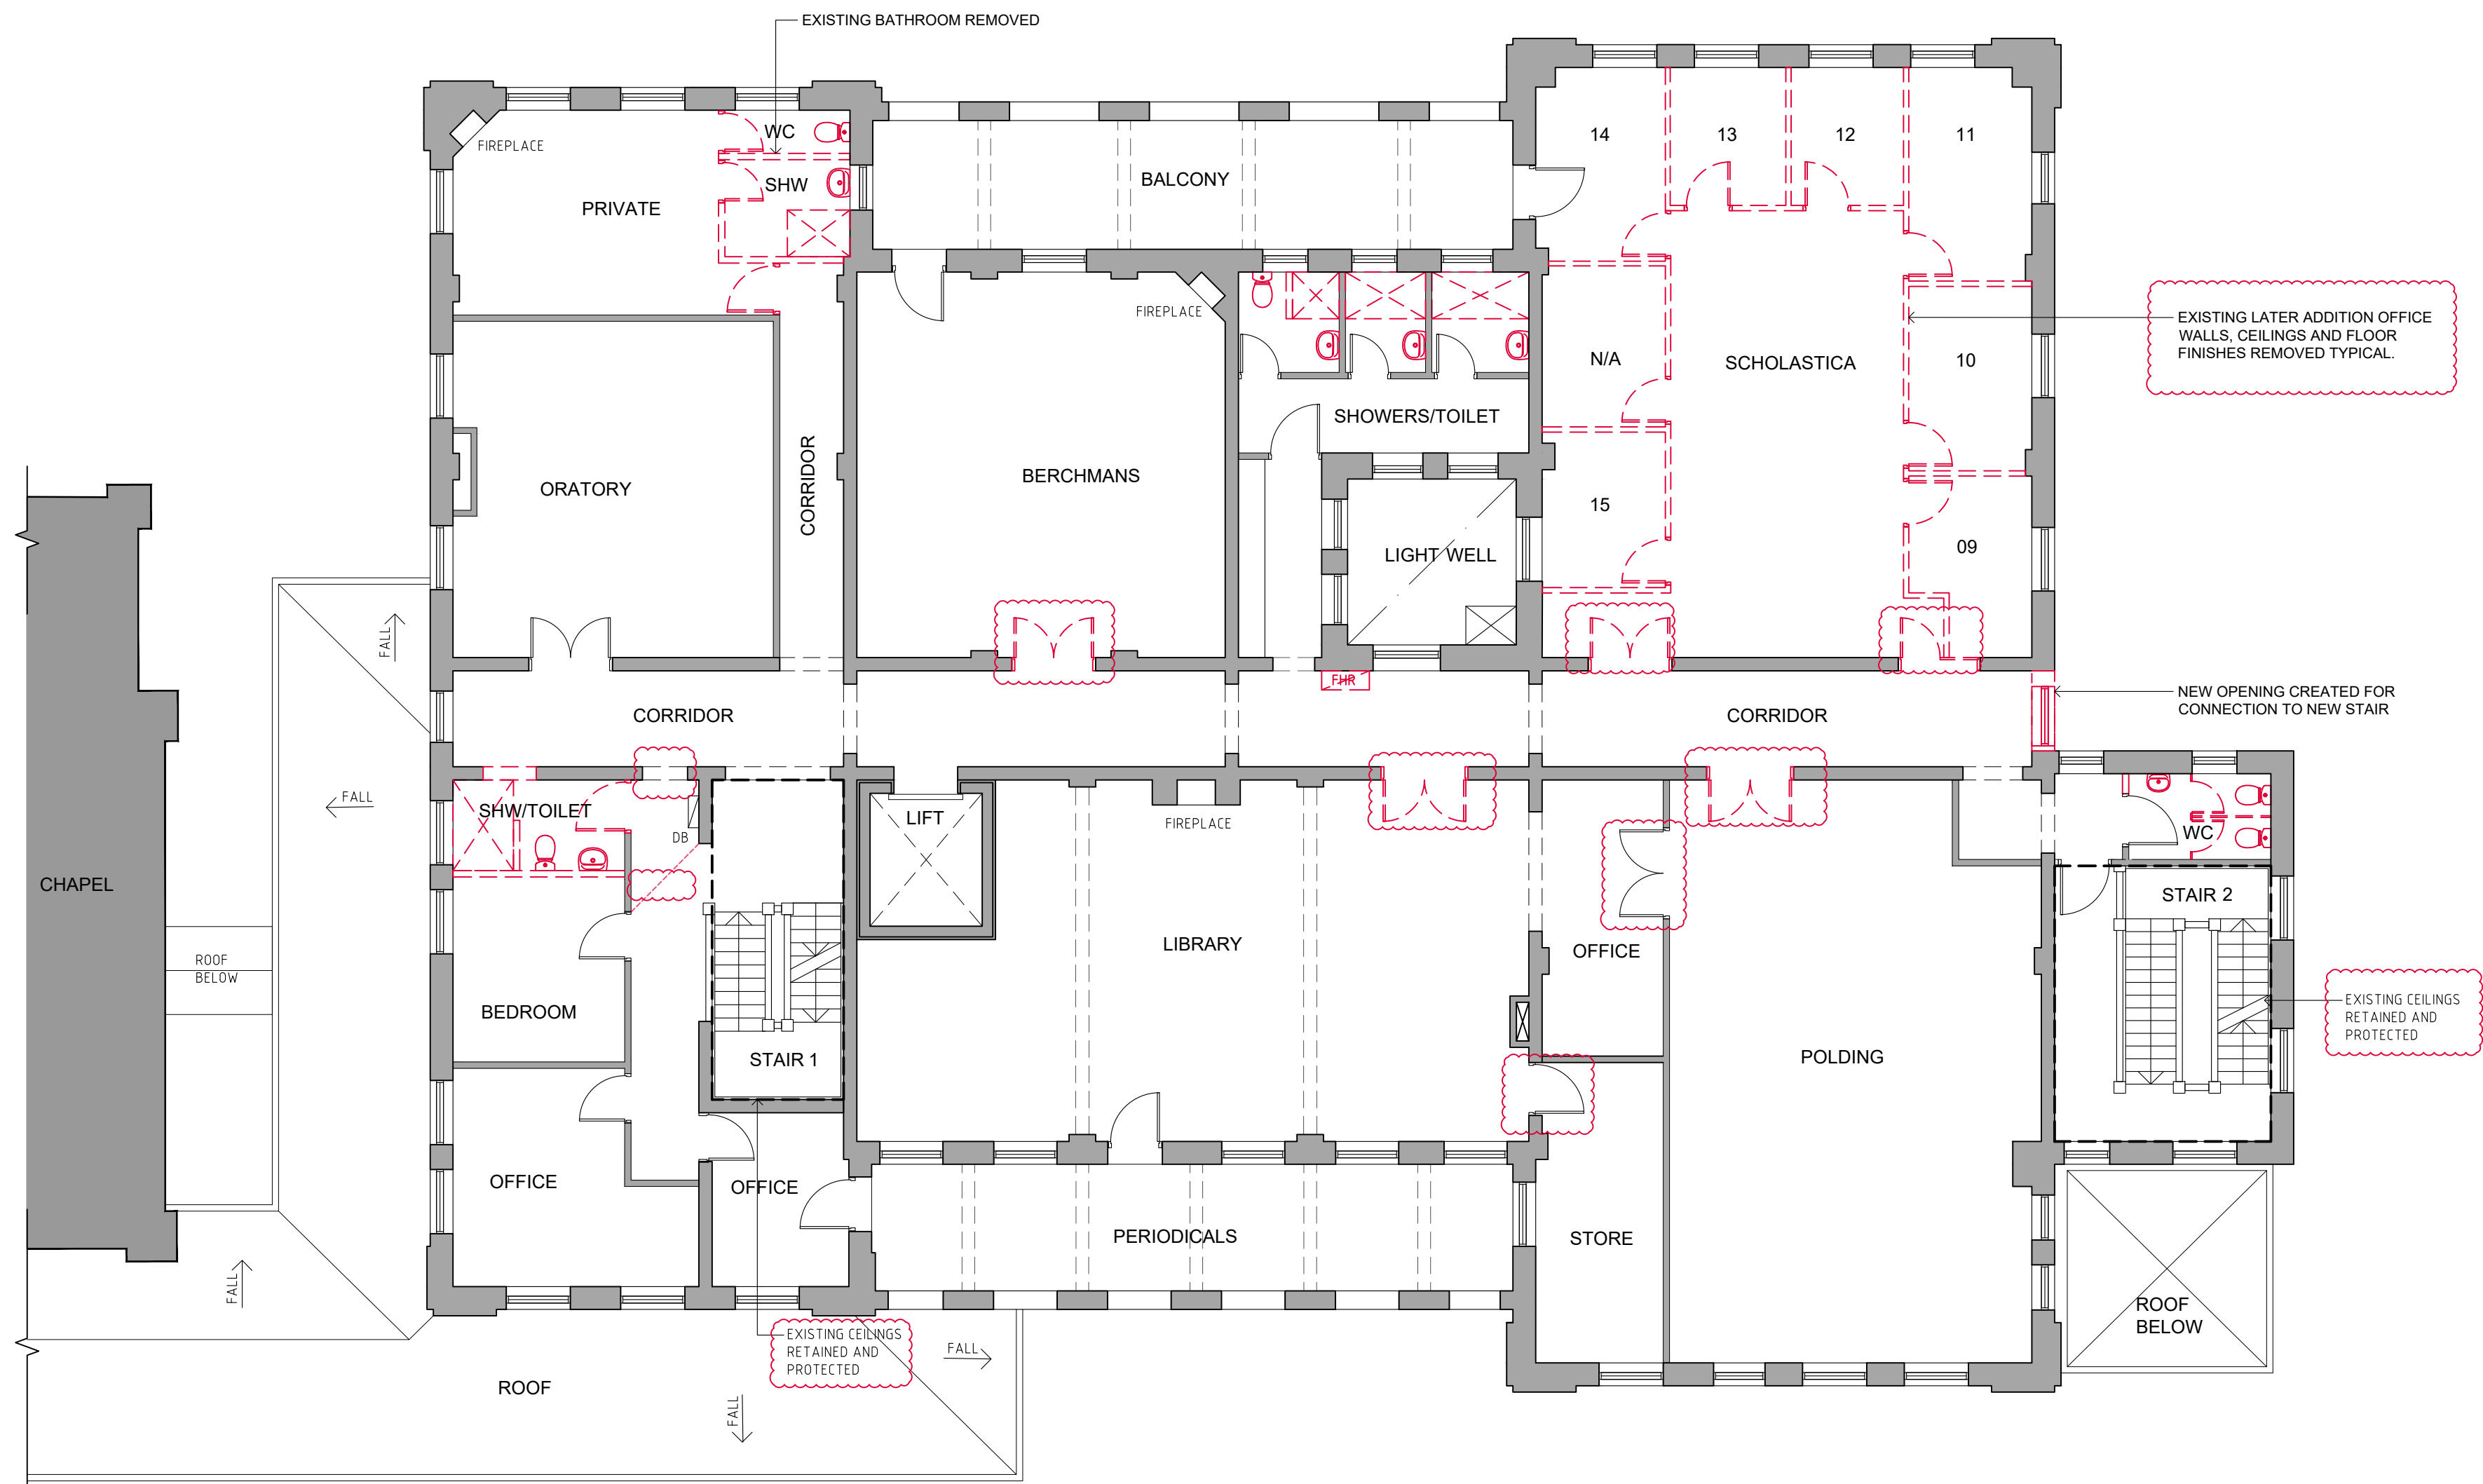

01 FIRST FLOOR DEMOLITION PLAN
1:100

CLIENT
Mount St Benedict College

449c Pennant Hills Rd, Pennant Hills
NSW 2120

T +61 2 9980 0425



PROJECT MANAGER
TSA Management

Level 15/207 Kent St, Sydney NSW
2000

T +61 2 9276 1400

TSA

HERITAGE CONSULTANT
Heritage 21

T +61 2 9519 2521

STRUCTURAL & CIVIL ENGINEER
Henry & Hymas

T +61 2 9417 8400 F +61 2 9417 8337

BUILDING SERVICES ENGINEER
Evolved Engineering

T +61 403 530 168

FIRE ENGINEER
Warrington Fire

T +61 2 3813 8398

BCA CONSULTANT
Group DLA

T +61 2 8355 3160 F +61 2 8355 3169

ACCESS CONSULTANT
Access-1

T +61 457 767 775

ACOUSTIC ENGINEER
Acoustic Logic

T +61 2 8339 8000 F +61 2 8338 8399

QUANTITY SURVEYOR
Turner & Townsend

T +61 2 8245 0000 F +61 2 8245 0099

URBAN PLANNER
Mecone

T +61 2 8967 8608 F +61 2 8079 6656

TRAFFIC CONSULTANT
Seca Solution

T +61 2 4032-7979

Abbreviations

(E) EXISTING
(N) NEW
EWC EXTERNAL WALL CLADDING
FB FACE BRICK
FG FIXED GLASS
GL GLASS LOUVRES
MRS METAL ROOF SHEETING
TRT TERRACOTTA ROOF TILES
AW ALUMINIUM WINDOW

Legend

***** DEMOLITION

Rev	Date	Description	Checked	Auth.
P1	17.08.21	Preliminary Issue	IB	RD
P2	26.08.21	Revised Preliminary Issue	IB	RD
P3	03.09.21	Issue for Client Sign-Off	IB	RD
P4	16.11.21	DRAFT DA Reissue	IB	RD
P5	19.11.21	Issue for DA Clarification	IB	RD

Proj. Dir

Proj. Arch

Drawn

Job No.

Sheet

Scale

210084

A1

1:100

NSW Nominated Architects:
Robert Denton
Alex Kibble

Registration No. 5752
Registration No. 6015

Do not scale drawings. Verify all dimensions on site. Notify architect of all discrepancies

10 20 30 40 50

Project

Mount St Benedict's College

MSB Centre Upgrade

Drawing Title

FIRST FLOOR DEMOLITION PLAN

Drawing No.

AR.DA.1102

Revision

P5

Tanner Kibble Denton Architects Pty Ltd

PO Box 660 Darlinghurst NSW 1300 Australia

Level 1, 19 Foster Street, Surry Hills NSW 2010 Australia

T +61 2 9281 4399


F +61 2 9281 4337

www.tkda.com.au

TKDArchitects

Tanner Kibble Denton

- DEMOLITION NOTES**
- EXISTING SINGLE DOORS WIDENED AS REQUIRED TO ACHIEVE 850mm MINIMUM CLEAR WIDTH FOR ACCESS
 - EXISTING DOUBLE DOORS MODIFIED TO ENSURE THAT ONE LEAF ACHIEVES 850mm MINIMUM CLEAR WIDTH FOR ACCESS
 - EXISTING CEILINGS DEMOLISHED UNLESS NOTED OTHERWISE

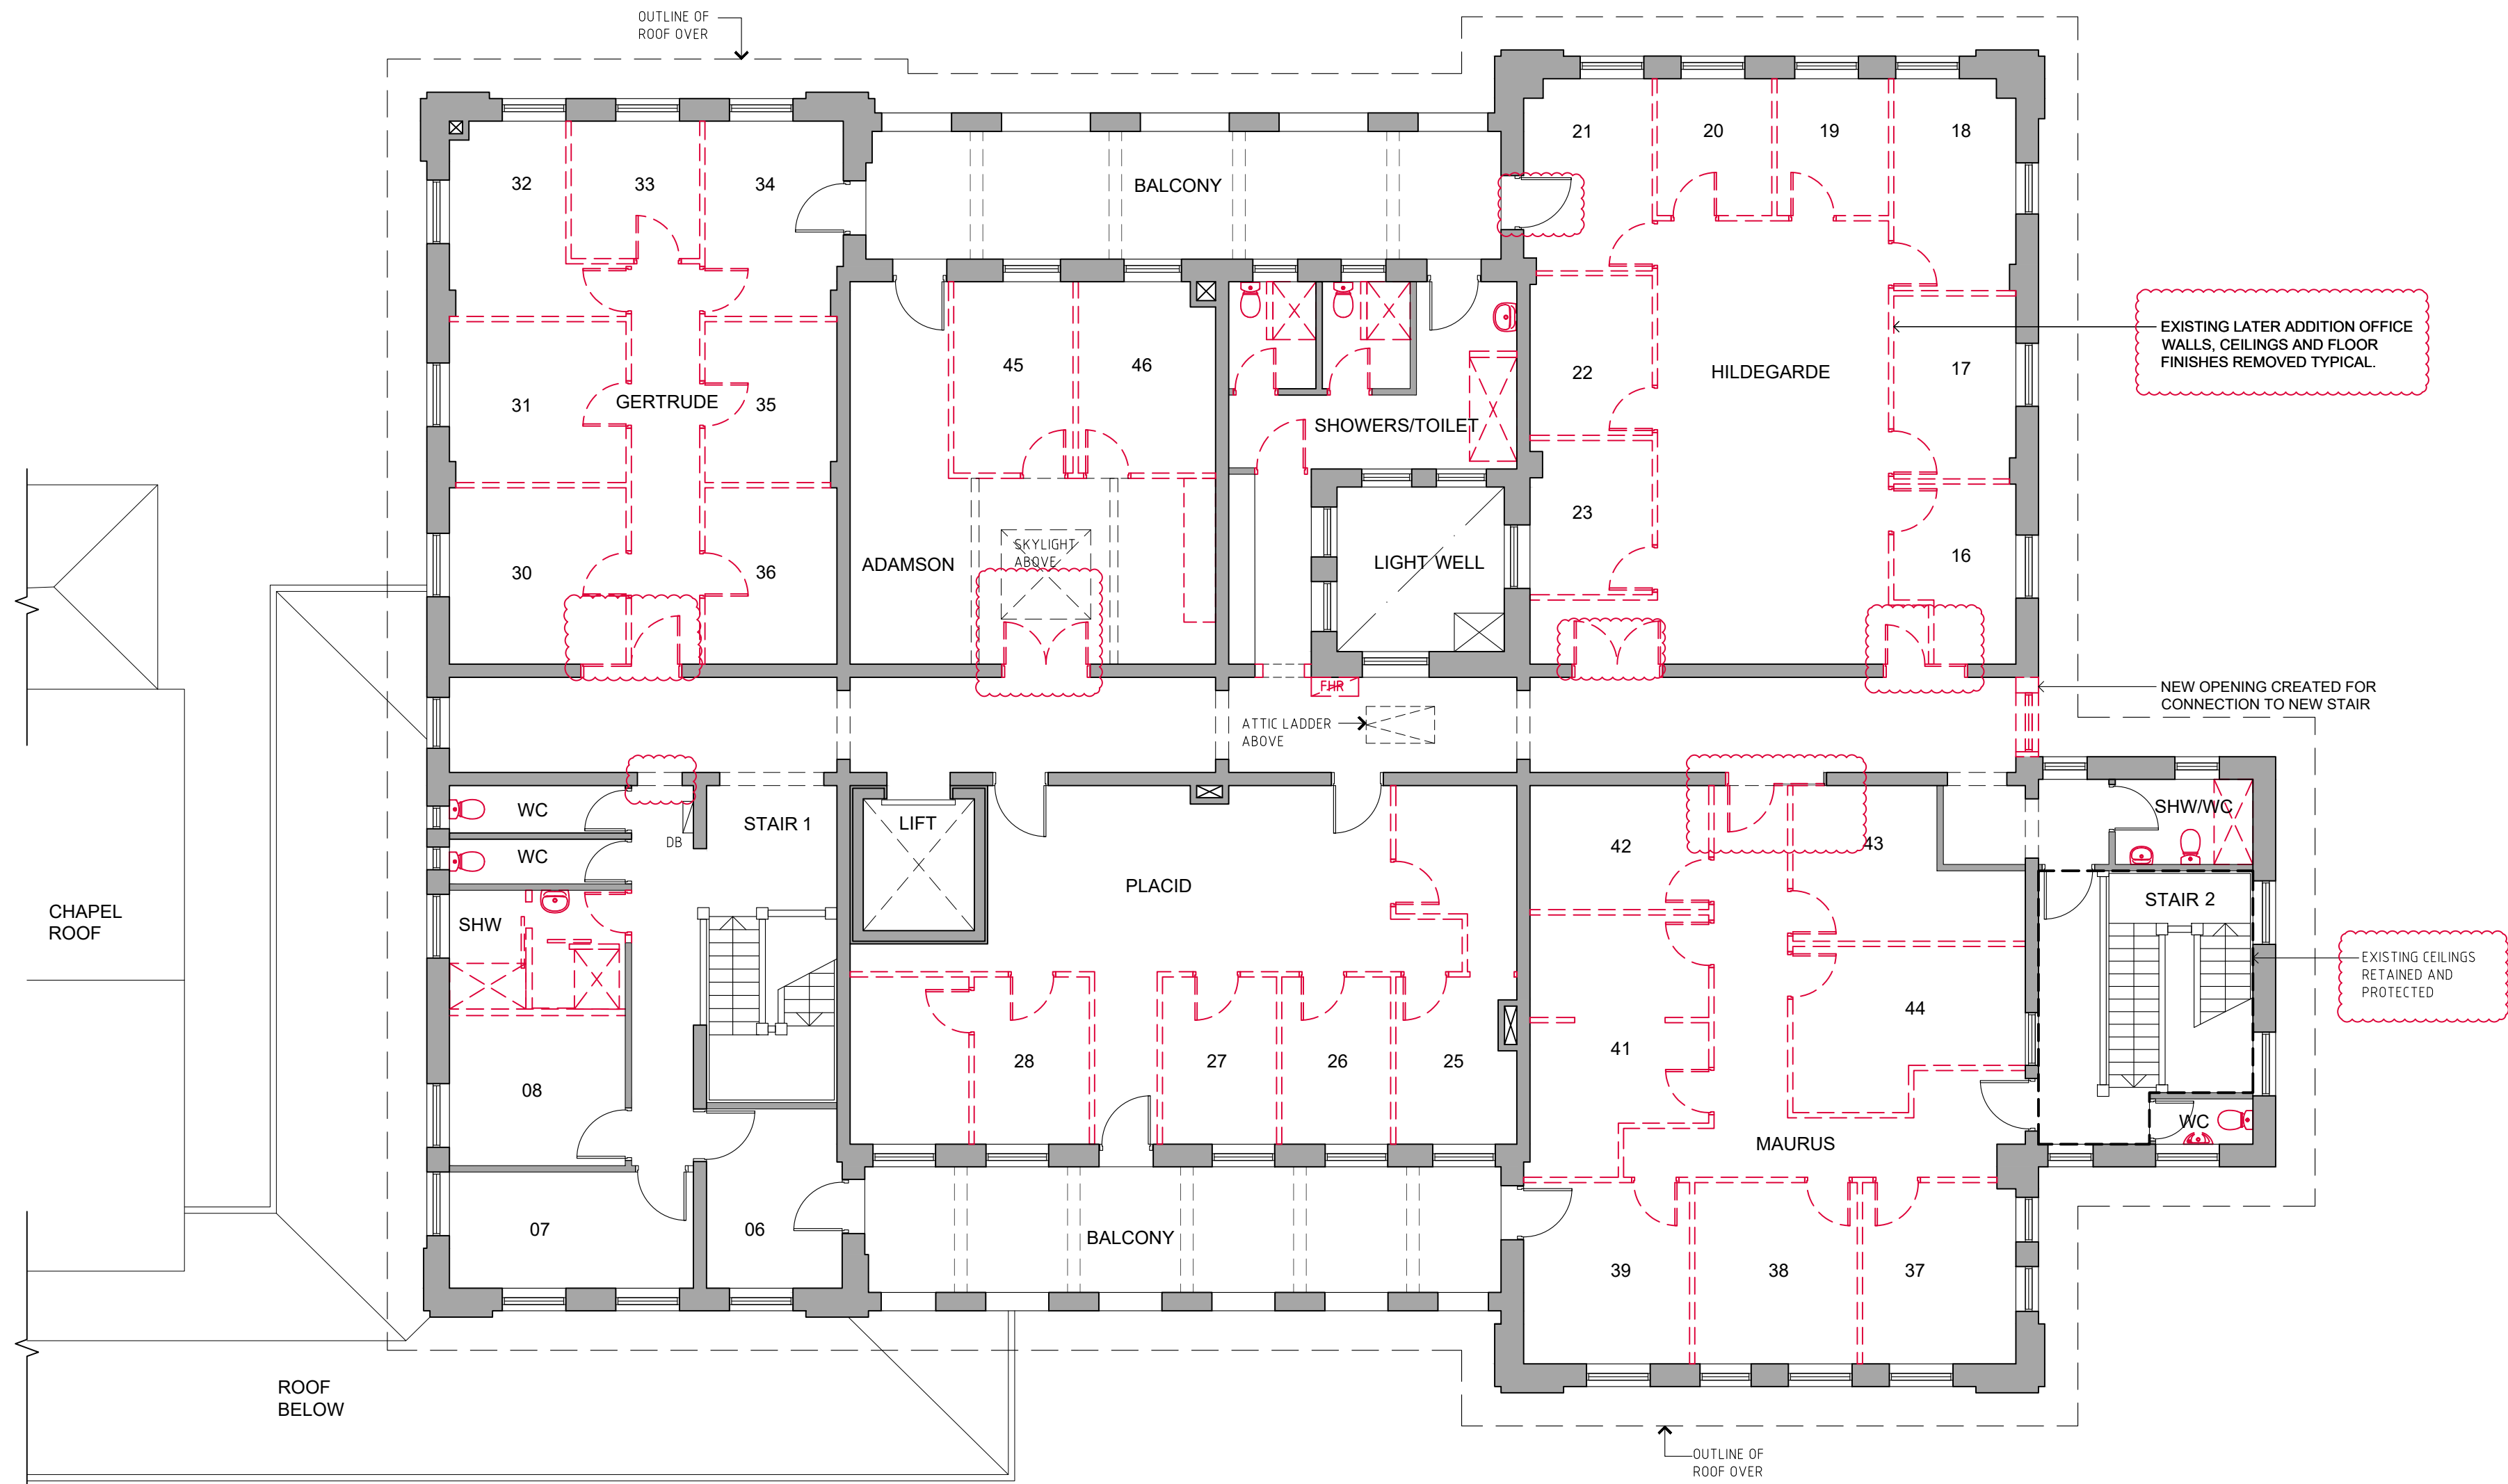

01 SECOND FLOOR DEMOLITION PLAN
1:100

CLIENT
Mount St Benedict College

449c Pennant Hills Rd, Pennant Hills
NSW 2120

T +61 2 9980 0425



PROJECT MANAGER
TSA Management

Level 15/207 Kent St, Sydney NSW
2000

T +61 2 9276 1400

TSA

HERITAGE CONSULTANT
Heritage 21

T +61 2 9519 2521

STRUCTURAL & CIVIL ENGINEER
Henry & Hymas

T +61 2 9417 8400 F +61 2 9417 8337

BUILDING SERVICES ENGINEER
Evolved Engineering

T +61 403 530 168

FIRE ENGINEER
Warrington Fire

T +61 2 3813 8398

BCA CONSULTANT
Group DLA

T +61 2 8355 3160 F +61 2 8355 3169

ACCESS CONSULTANT
Access-1

T +61 457 767 775

ACOUSTIC ENGINEER
Acoustic Logic

T +61 2 8339 8000 F +61 2 8338 8399

QUANTITY SURVEYOR
Turner & Townsend

T +61 2 8245 0000 F +61 2 8245 0099

URBAN PLANNER
Mecone

T +61 2 8967 8608 F +61 2 8079 6656

TRAFFIC CONSULTANT
Seca Solution

T +61 2 4032-7979

Abbreviations

(E) EXISTING
(N) NEW
EWCL EXTERNAL WALL CLADDING
FB FACE BRICK
FG FIXED GLASS
GL GLASS LOUVRES
MRS METAL ROOF SHEETING
TRT TERRACOTTA ROOF TILES
AW ALUMINIUM WINDOW

Legend

***** DEMOLITION

Rev	Date	Description	Checked	Auth.
P1	17.08.21	Preliminary Issue	IB	RD
P2	26.08.21	Revised Preliminary Issue	IB	RD
P3	03.09.21	Issue for Client Sign-Off	IB	RD
P4	16.11.21	DRAFT DA Reissue	IB	RD
P5	19.11.21	Issue for DA Clarification	IB	RD

Proj. Dir

Proj. Arch

Drawn

Job No.

Sheet

Scale

210084

A1

1:100

NSW Nominated Architects:
Robert Denton
Alice Kibble
Registration No. 5752
Registration No. 6015

Do not scale drawings. Verify all dimensions on site. Notify architect of all discrepancies

10

20

30

40

50

Project

Mount St Benedict's College
MSB Centre Upgrade

Drawing Title
SECOND FLOOR DEMOLITION PLAN

Drawing No.

AR.DA.1103

Revision

P5

Tanner Kibble Denton Architects Pty Ltd

PO Box 660 Darlinghurst NSW 1300 Australia
Level 1, 19 Foster Street, Surry Hills NSW 2010 Australia

T +61 2 9281 4399


F +61 2 9281 4337

www.tkda.com.au



TKD Architects
Tanner Kibble Denton

- DEMOLITION NOTES**
- EXISTING SINGLE DOORS WIDENED AS REQUIRED TO ACHIEVE 850mm MINIMUM CLEAR WIDTH FOR ACCESS
 - EXISTING DOUBLE DOORS MODIFIED TO ENSURE THAT ONE LEAF ACHIEVES 850mm MINIMUM CLEAR WIDTH FOR ACCESS
 - EXISTING CEILINGS DEMOLISHED UNLESS NOTED OTHERWISE

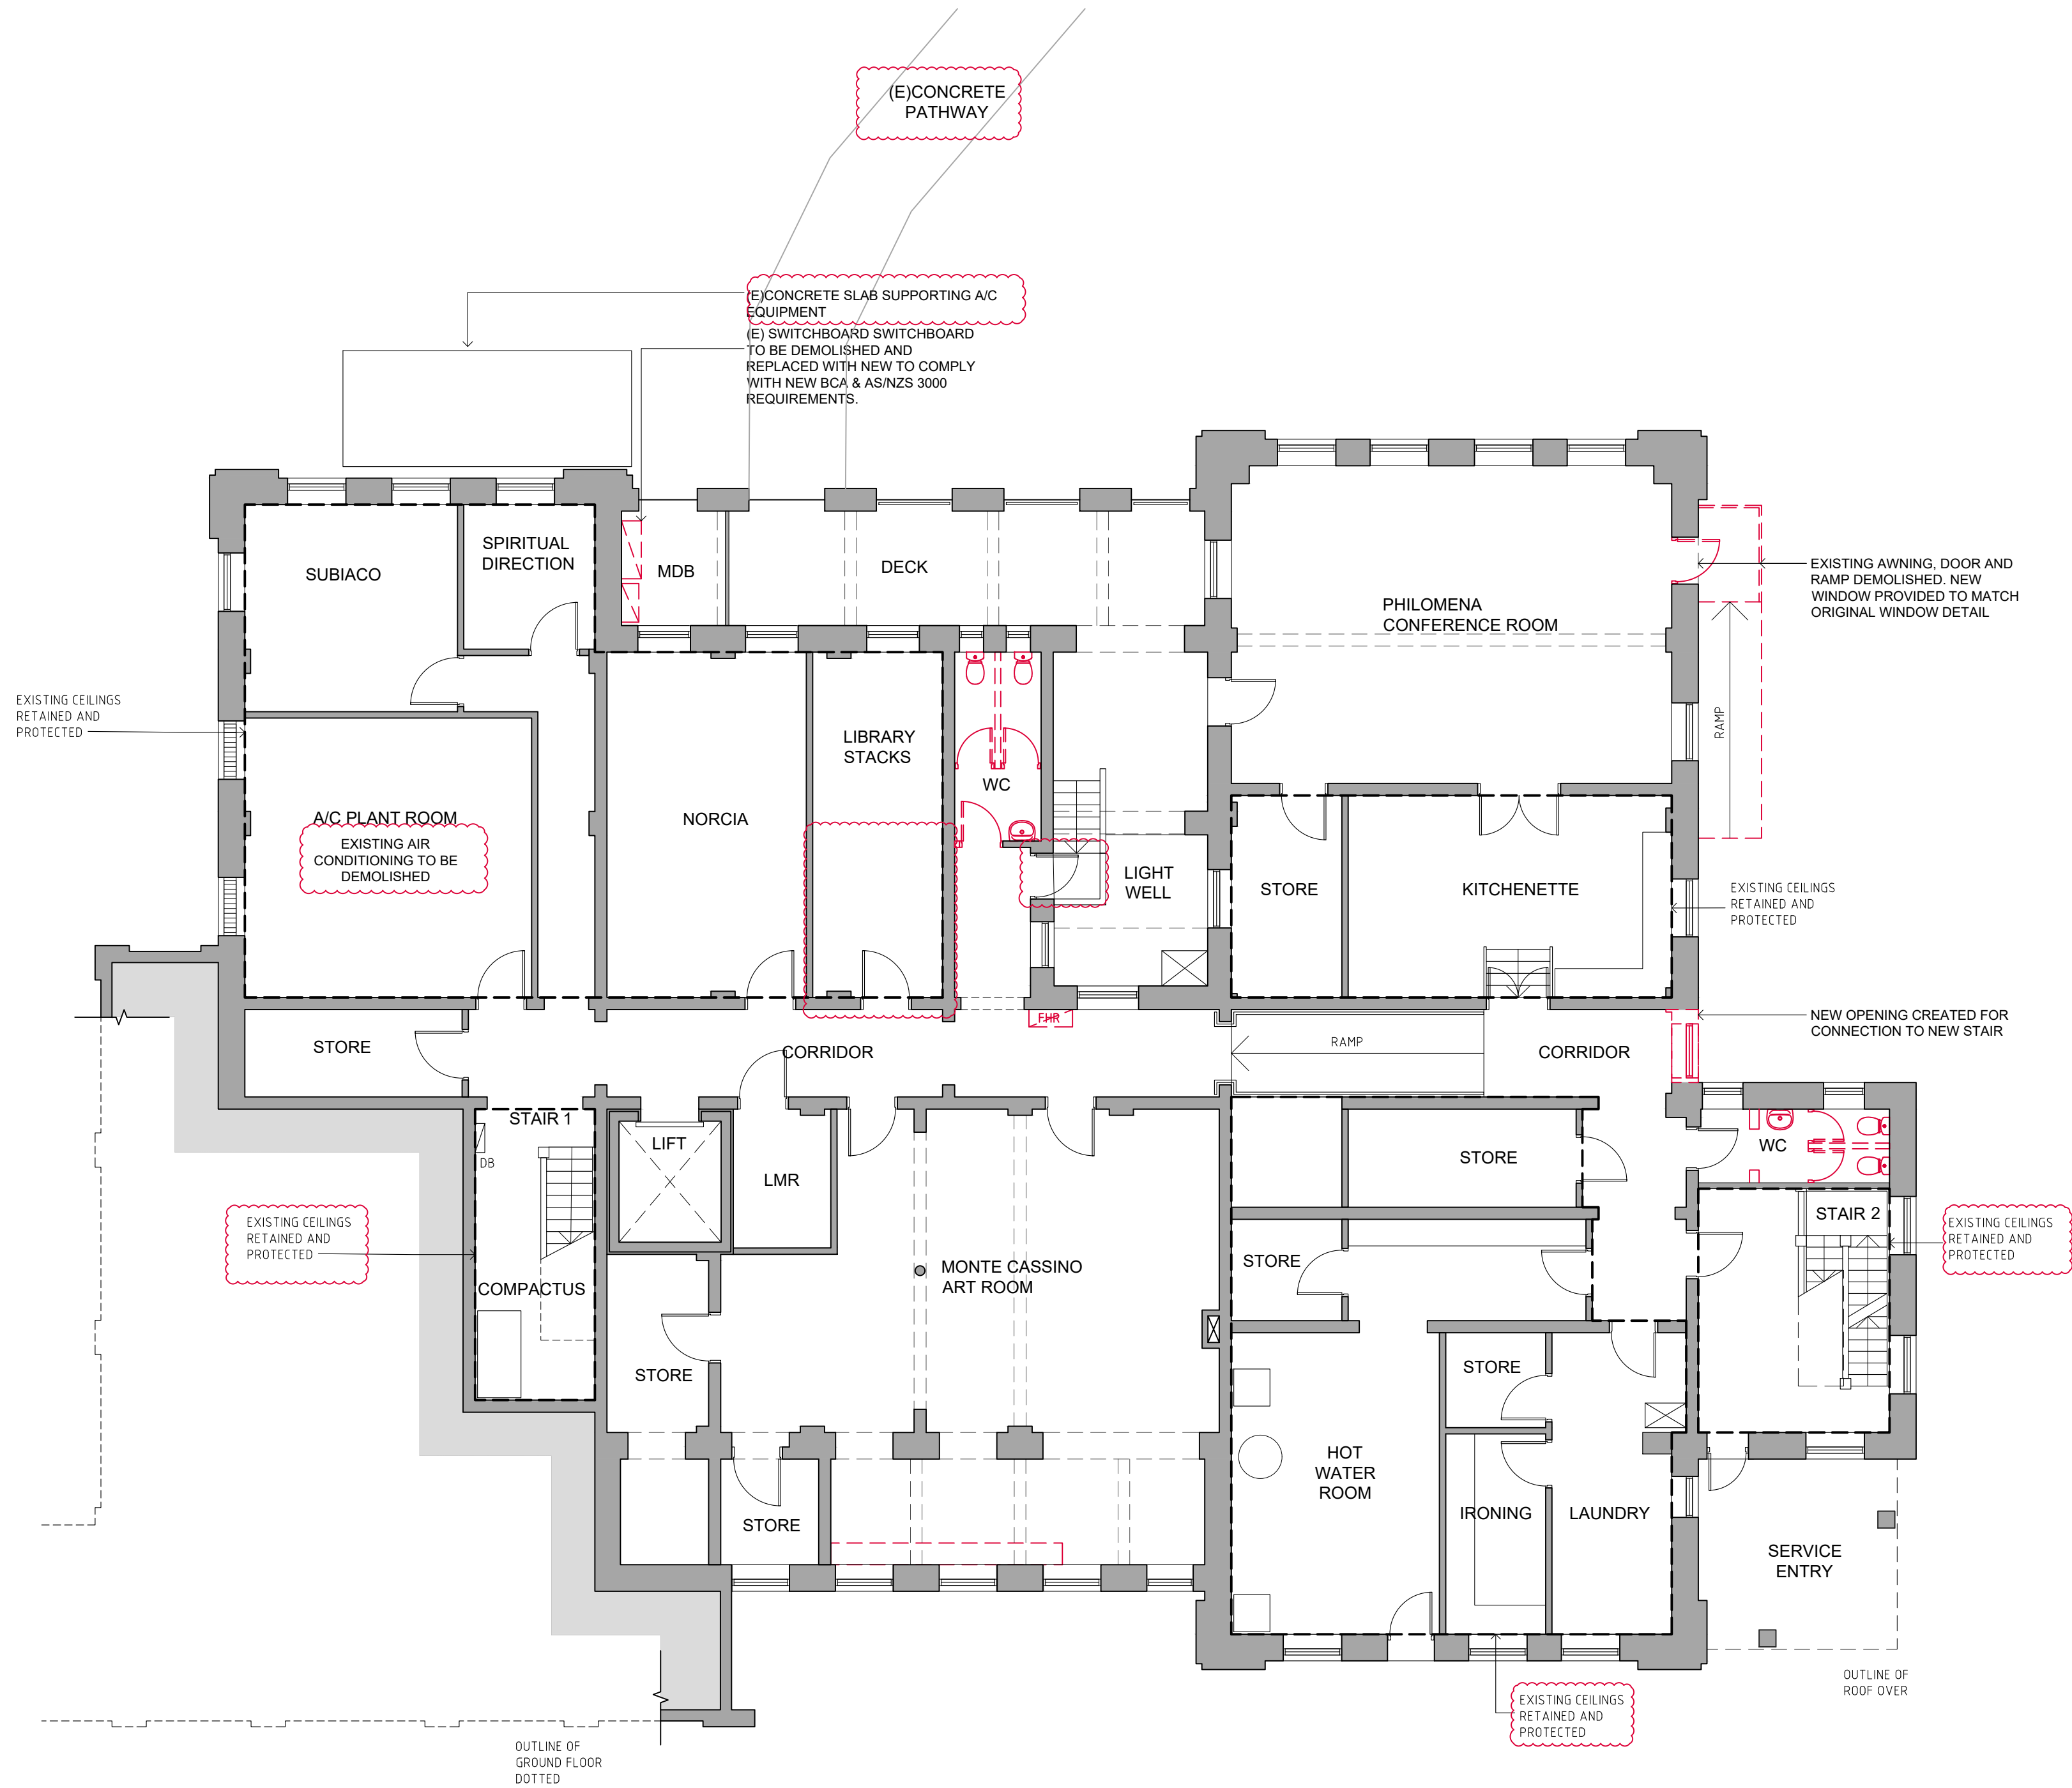

01 BASEMENT FLOOR DEMOLITION PLAN
1:100

CLIENT
Mount St Benedict College

449c Pennant Hills Rd, Pennant Hills
NSW 2120

T +61 2 9980 0425



PROJECT MANAGER
TSA Management

Level 15/207 Kent St, Sydney NSW
2000

T +61 2 9276 1400

TSA

HERITAGE CONSULTANT
Heritage 21

T +61 2 9519 2521

STRUCTURAL & CIVIL ENGINEER
Henry & Hymas

T +61 2 9417 8400 F +61 2 9417 8337

BUILDING SERVICES ENGINEER
Evolved Engineering

T +61 403 530 168

FIRE ENGINEER
Warrington Fire

T +61 2 3813 8398

BCA CONSULTANT
Group DLA

T +61 2 8355 3160 F +61 2 8355 3169

ACCESS CONSULTANT
Access-I

T +61 457 767 775

ACOUSTIC ENGINEER
Acoustic Logic

T +61 2 8339 8000 F +61 2 8338 8399

QUANTITY SURVEYOR
Turner & Townsend

T +61 2 8245 0000 F +61 2 8245 0099

URBAN PLANNER
Mecore

T +61 2 8967 8608 F +61 2 8079 6656

TRAFFIC CONSULTANT
Seca Solution

T +61 2 4032-7979

Abbreviations

(E) EXISTING
(N) NEW
EW/C EXTERNAL WALL CLADDING
FB FACE BRICK
FG FIXED GLASS
GL GLASS LOUVRES
MRS METAL ROOF SHEETING
TRT TERRACOTTA ROOF TILES
AW ALUMINIUM WINDOW

Legend

***** DEMOLITION

Rev	Date	Description	Checked	Auth.
P1	17.08.21	Preliminary Issue	IB	RD
P2	26.08.21	Revised Preliminary Issue	IB	RD
P3	03.09.21	Issue for Client Sign-Off	IB	RD
P4	16.11.21	DRAFT DA Reissue	IB	RD
P5	19.11.21	Issue for DA Clarification	IB	RD

Proj. Dir

Proj. Arch

Drawn

Job No.

Sheet

Scale

210084

A1

1:100

NSW Nominated Architects:

Robert Denton

Registration No. 5752

Registration No. 6015

Do not scale drawings. Verify all dimensions on site. Notify architect of all discrepancies

10 20 30 40 50

Project

Mount St Benedict's College
MSB Centre Upgrade

Drawing Title

BASEMENT FLOOR DEMOLITION PLAN

Drawing No.

AR.DA.1104

Revision

P5

Tanner Kibble Denton Architects Pty Ltd


PO Box 660 Darlinghurst NSW 1300 Australia

Level 1, 19 Foster Street, Surry Hills NSW 2010 Australia


T +61 2 9281 4399

F +61 2 9281 4337

www.tkda.com.au

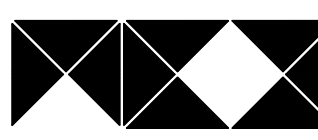

TKD Architects
Tanner Kibble Denton

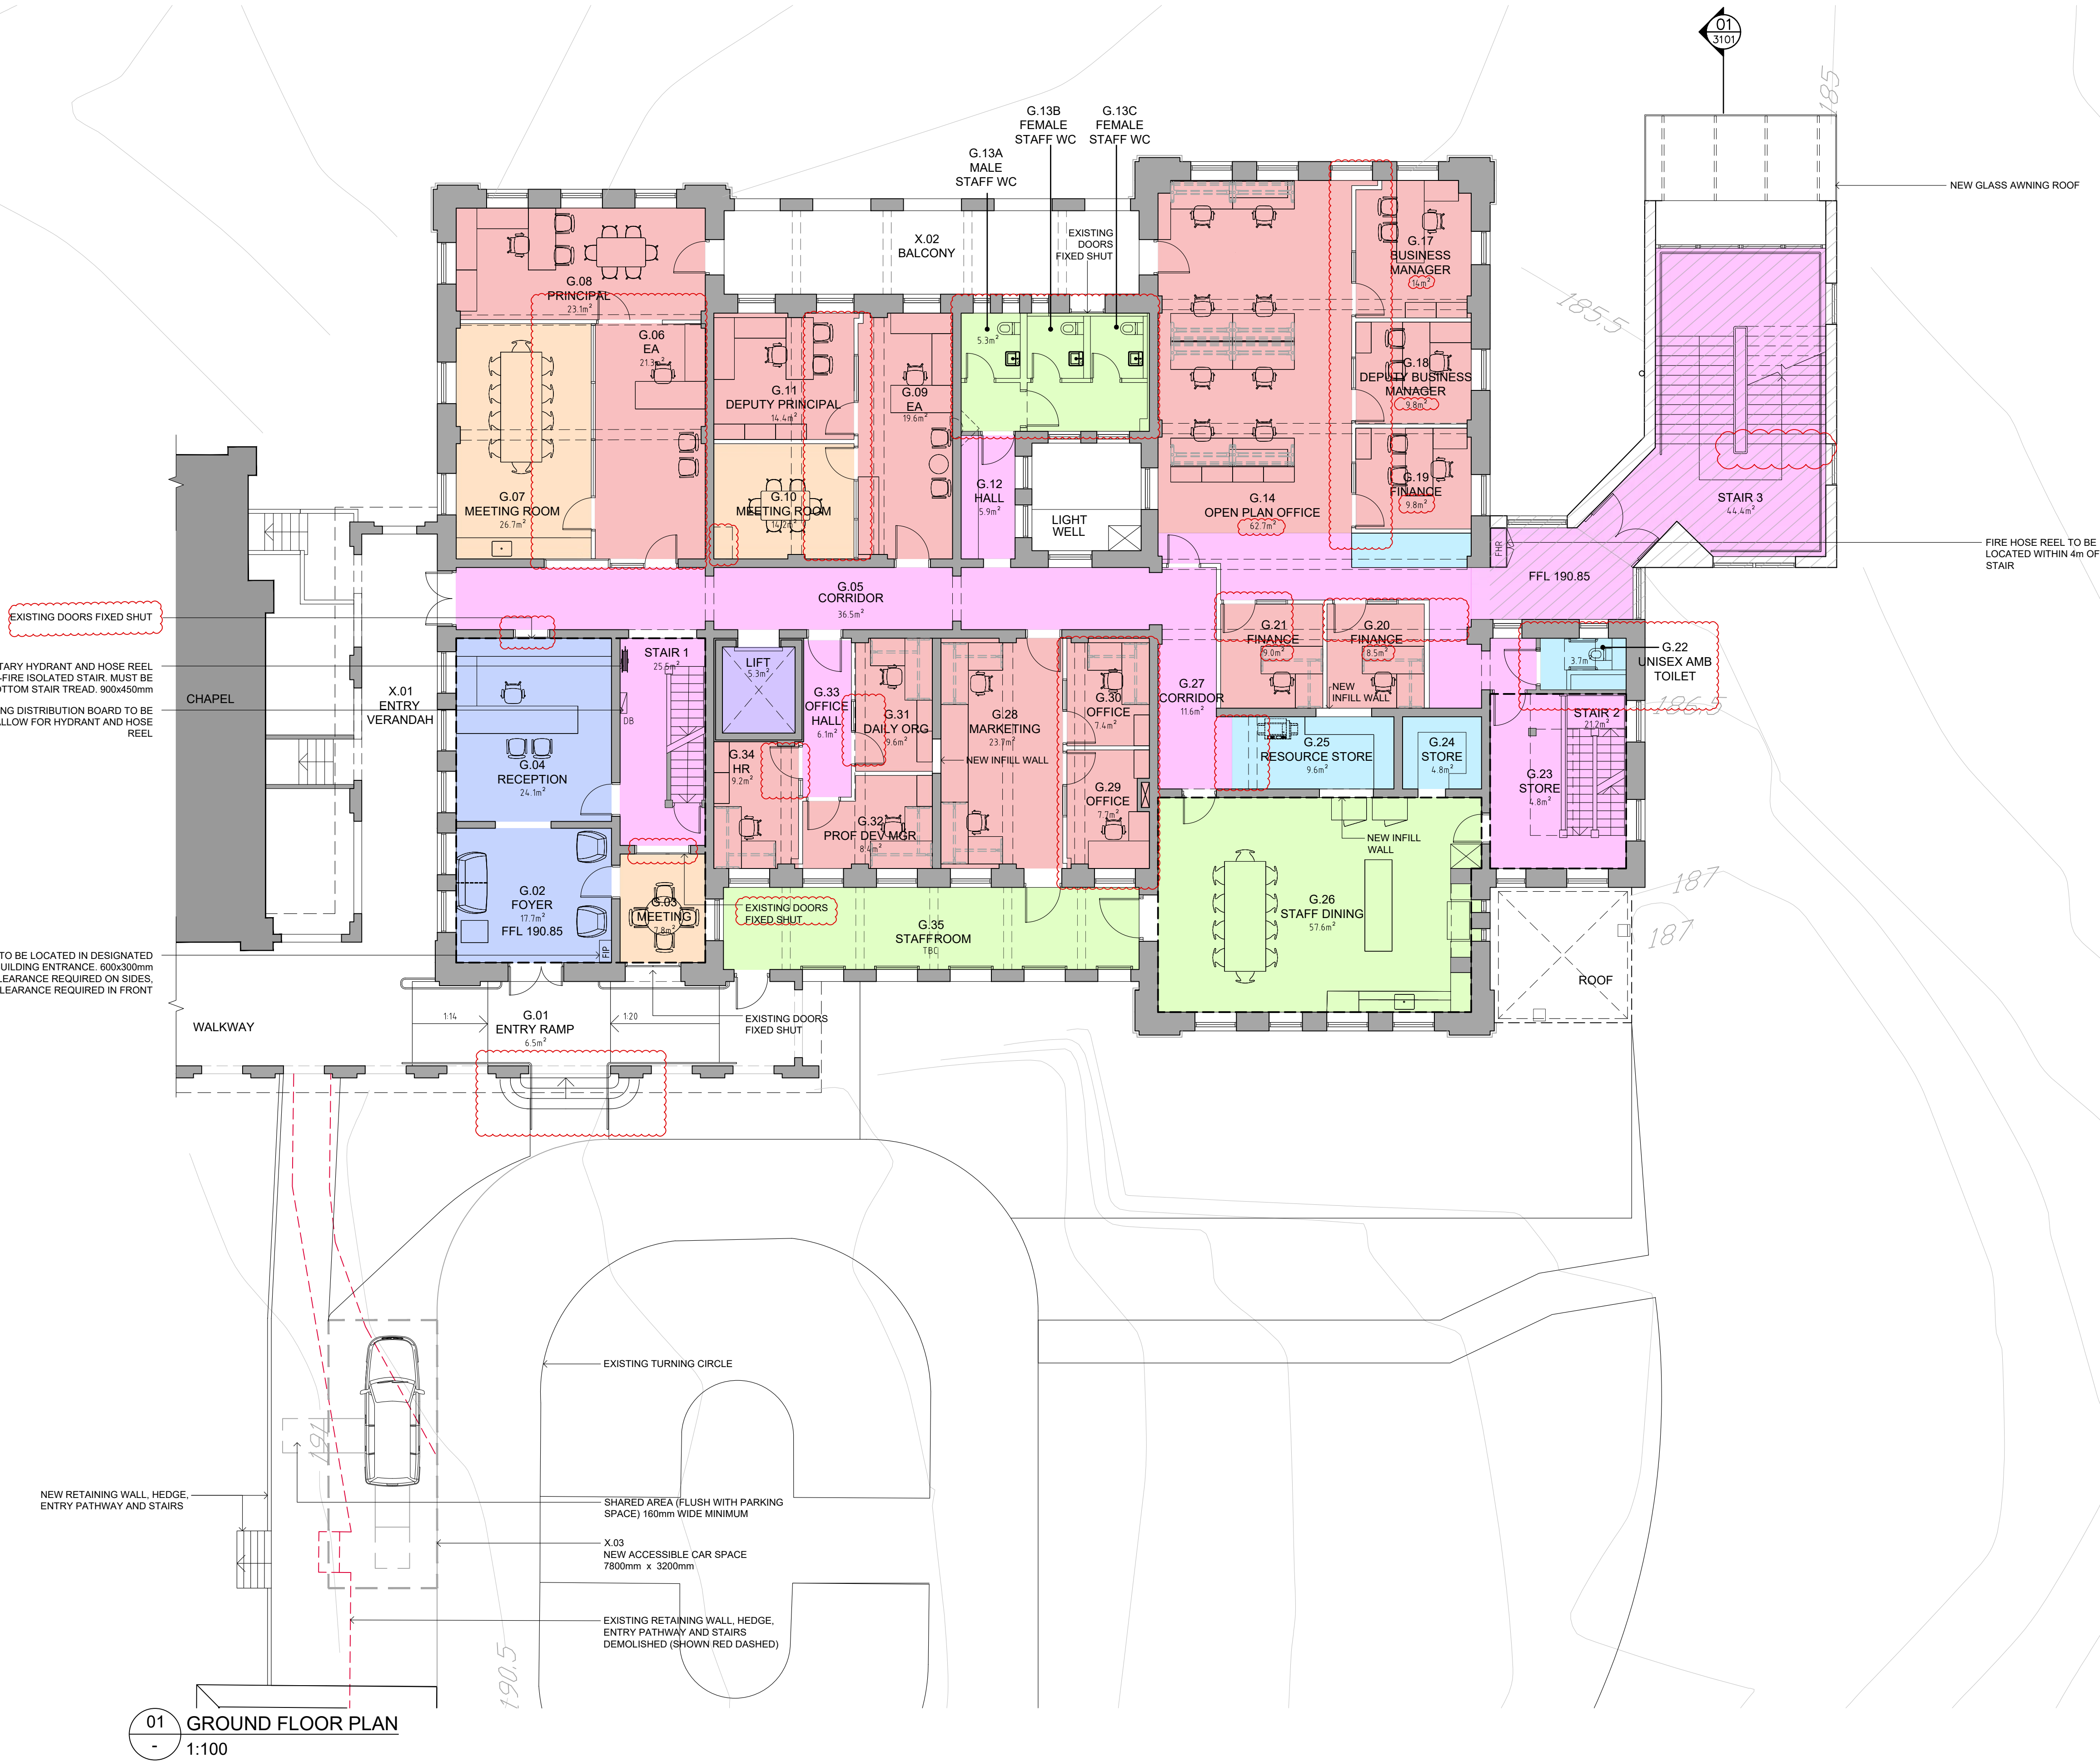

01
-
GROUND FLOOR PLAN
1:100

CLIENT
Mount St Benedict College
449c Pennant Hills Rd, Pennant Hills
NSW 2120
T +61 2 9980 0425



PROJECT MANAGER
TSA Management
Level 15/207 Kent St, Sydney NSW
2000
T +61 2 9276 1400
TSA
HERITAGE CONSULTANT
Heritage 21
T +61 2 9519 2521

STRUCTURAL & CIVIL ENGINEER
Henry & Hymas
T +61 2 9417 8400 F +61 2 9417 8337
BUILDING SERVICES ENGINEER
Evolved Engineering
T +61 403 530 168
FIRE ENGINEER
Warrington Fire
T +61 2 3813 8398

BCA CONSULTANT
Group DLA
T +61 2 8355 3160 F +61 2 8355 3169
ACCESS CONSULTANT
Access-1
T +61 457 767 775
ACOUSTIC ENGINEER
Acoustic Logic
T +61 2 8339 8000 F +61 2 8338 8399

QUANTITY SURVEYOR
Turner & Townsend
T +61 2 8245 0000 F +61 2 8245 0099
URBAN PLANNER
Mecone
T +61 2 8967 8668 F +61 2 8079 6656
TRAFFIC CONSULTANT
Seca Solution
T +61 2 4032-7979

Abbreviations
(E) EXISTING
(N) NEW
(N) EXTERNAL WALL CLADDING
EWC FACE BRICK
FG FIXED GLASS
GL GLASS LOUVRES
MRS METAL ROOF SHEETING
TRT TERRACOTTA ROOF TILES
AW ALUMINIUM WINDOW

Legend

Rev	Date	Description	Checked	Auth.
P1	17.08.21	Preliminary Issue	IB	RD
P2	23.08.21	Revised Preliminary Issue	IB	RD
P3	03.09.21	Issue for Client Sign-Off	IB	RD
P4	08.09.21	Revised Issue for Client Sign-Off	IB	RD
P5	16.11.21	DRAFT DA Reissue	IB	RD
P6	19.11.21	Issue for DA Clarification	IB	RD

Proj. Dir	Proj. Arch	Drawn
RD	IB	FF
Job No.	Sheet	Scale
210084	A1	1:100

NSW Nominated Architects:
Robert Denton Registration No. 5782
Alex Kibble Registration No. 6015

Do not scale drawings. Verify all dimensions on site. Notify architect of all discrepancies

Project
Mount St Benedict's College
MSB Centre Upgrade
Drawing Title
PROPOSED GROUND FLOOR PLAN

Drawing No.
AR.DA.2001

Revision
P6

Tanner Kibble Denton Architects Pty Ltd
PO Box 660 Darlinghurst NSW 1300 Australia
Level 1, 19 Foster Street, Surry Hills NSW 2010 Australia
T +61 2 9281 4399
F +61 2 9281 4337
www.tkda.com.au



SPACE ALLOCATION

	STAFF OFFICE
	STAFF MEETING ROOM
	LEARNING SPACE
	STAFF AMENITIES
	STUDENT AMENITIES
	STORAGE
	ANCILLARY SPACES
	BUILDING SERVICES
	CIRCULATION SPACE

LEGEND


	EXISTING WALLS
	NEW WALLS
	NEW WORKS EXTERNAL TO BUILDING

PROPOSED INTERNAL REFURBISHMENT WORKS


- NEW FLOOR LININGS, INCLUDING CARPET AND VINYL FLOOR FINISHES
- REPAINT ALL EXISTING AND NEW PAINTED ELEMENTS INTERNALLY AND EXTERNALLY
- NEW PLASTERBOARD WALLS TO FORM NEW STAFF OFFICES
- NEW PLASTERBOARD CEILINGS INCORPORATING NEW LIGHTING AND MECHANICAL SERVICES
- NEW PINBOARDS, WHITEBOARDS AND AV EQUIPMENT FIXED TO LEARNING SPACE WALLS
- EXISTING TOILETS AND SHOWERS REFURBISHED AND RECONFIGURED TO MEET ACCESS REQUIREMENTS

PROPOSED BCA AND BUILDING SERVICES UPGRADES

- FORMAL CHANGE OF BUILDING CLASSIFICATION
- FIRE PROTECTION FROM ADJACENT BUILDINGS
- SPRINKLER SYSTEM THROUGHOUT THE BUILDING
- FIRE DETECTION SYSTEM
- EMERGENCY LIGHTING
- ADDITIONAL NEW EGRESS STAIR
- FIRE HYDRANTS + NEW HYDRANT BOOSTER SYSTEM FROM HULL RD
- NEW AIR CONDITIONING SYSTEMS
- NEW DATA POINTS AND WAPS

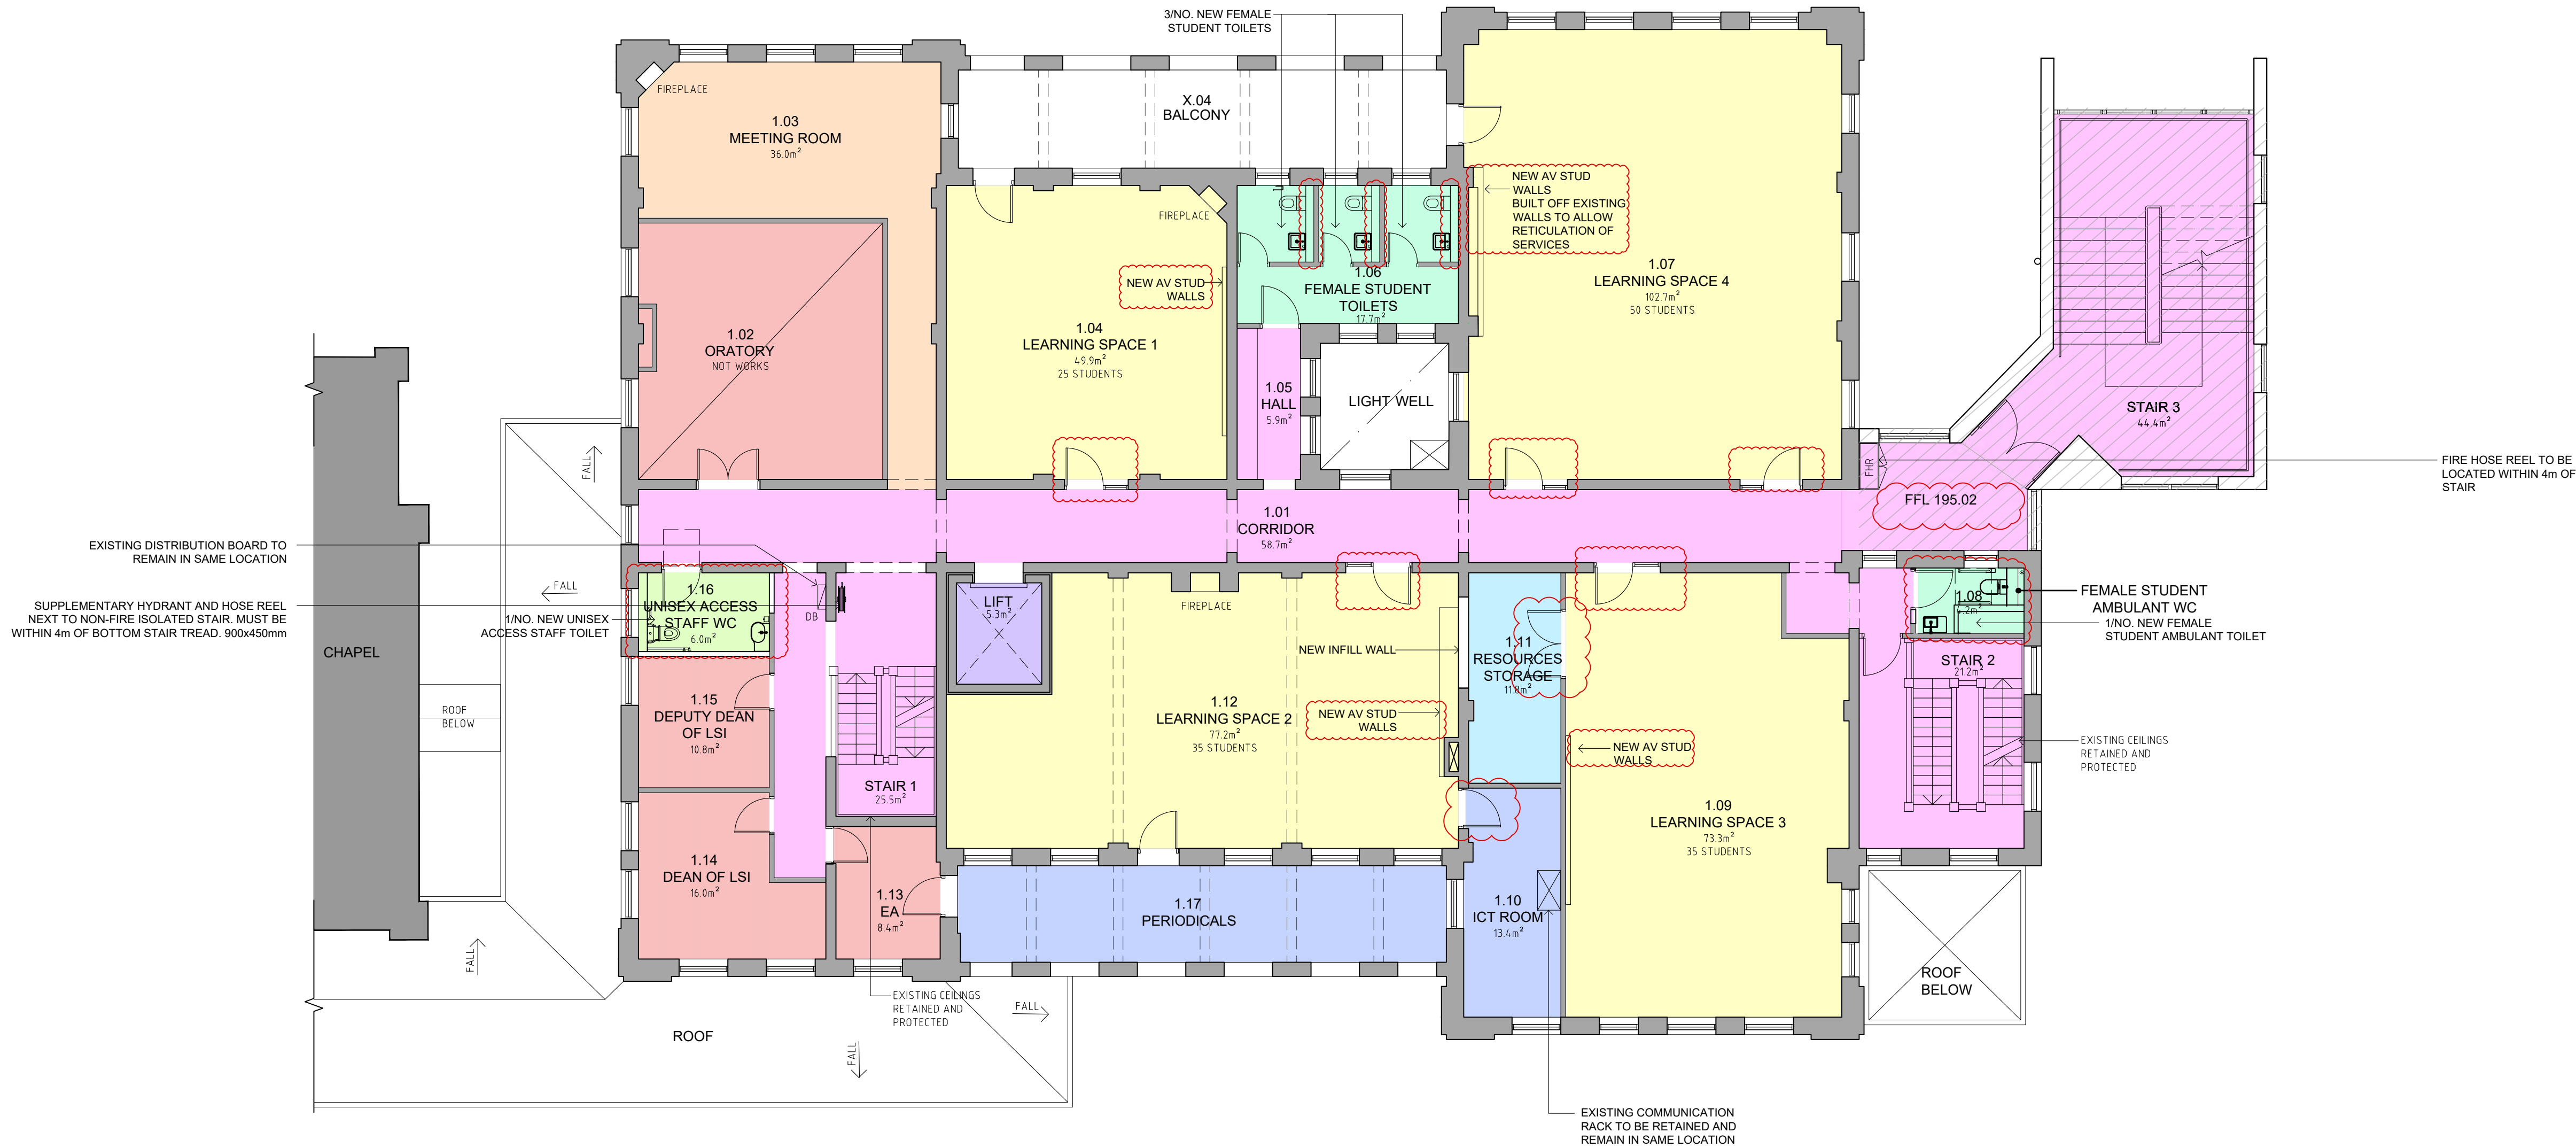

01 FIRST FLOOR PLAN
1:100

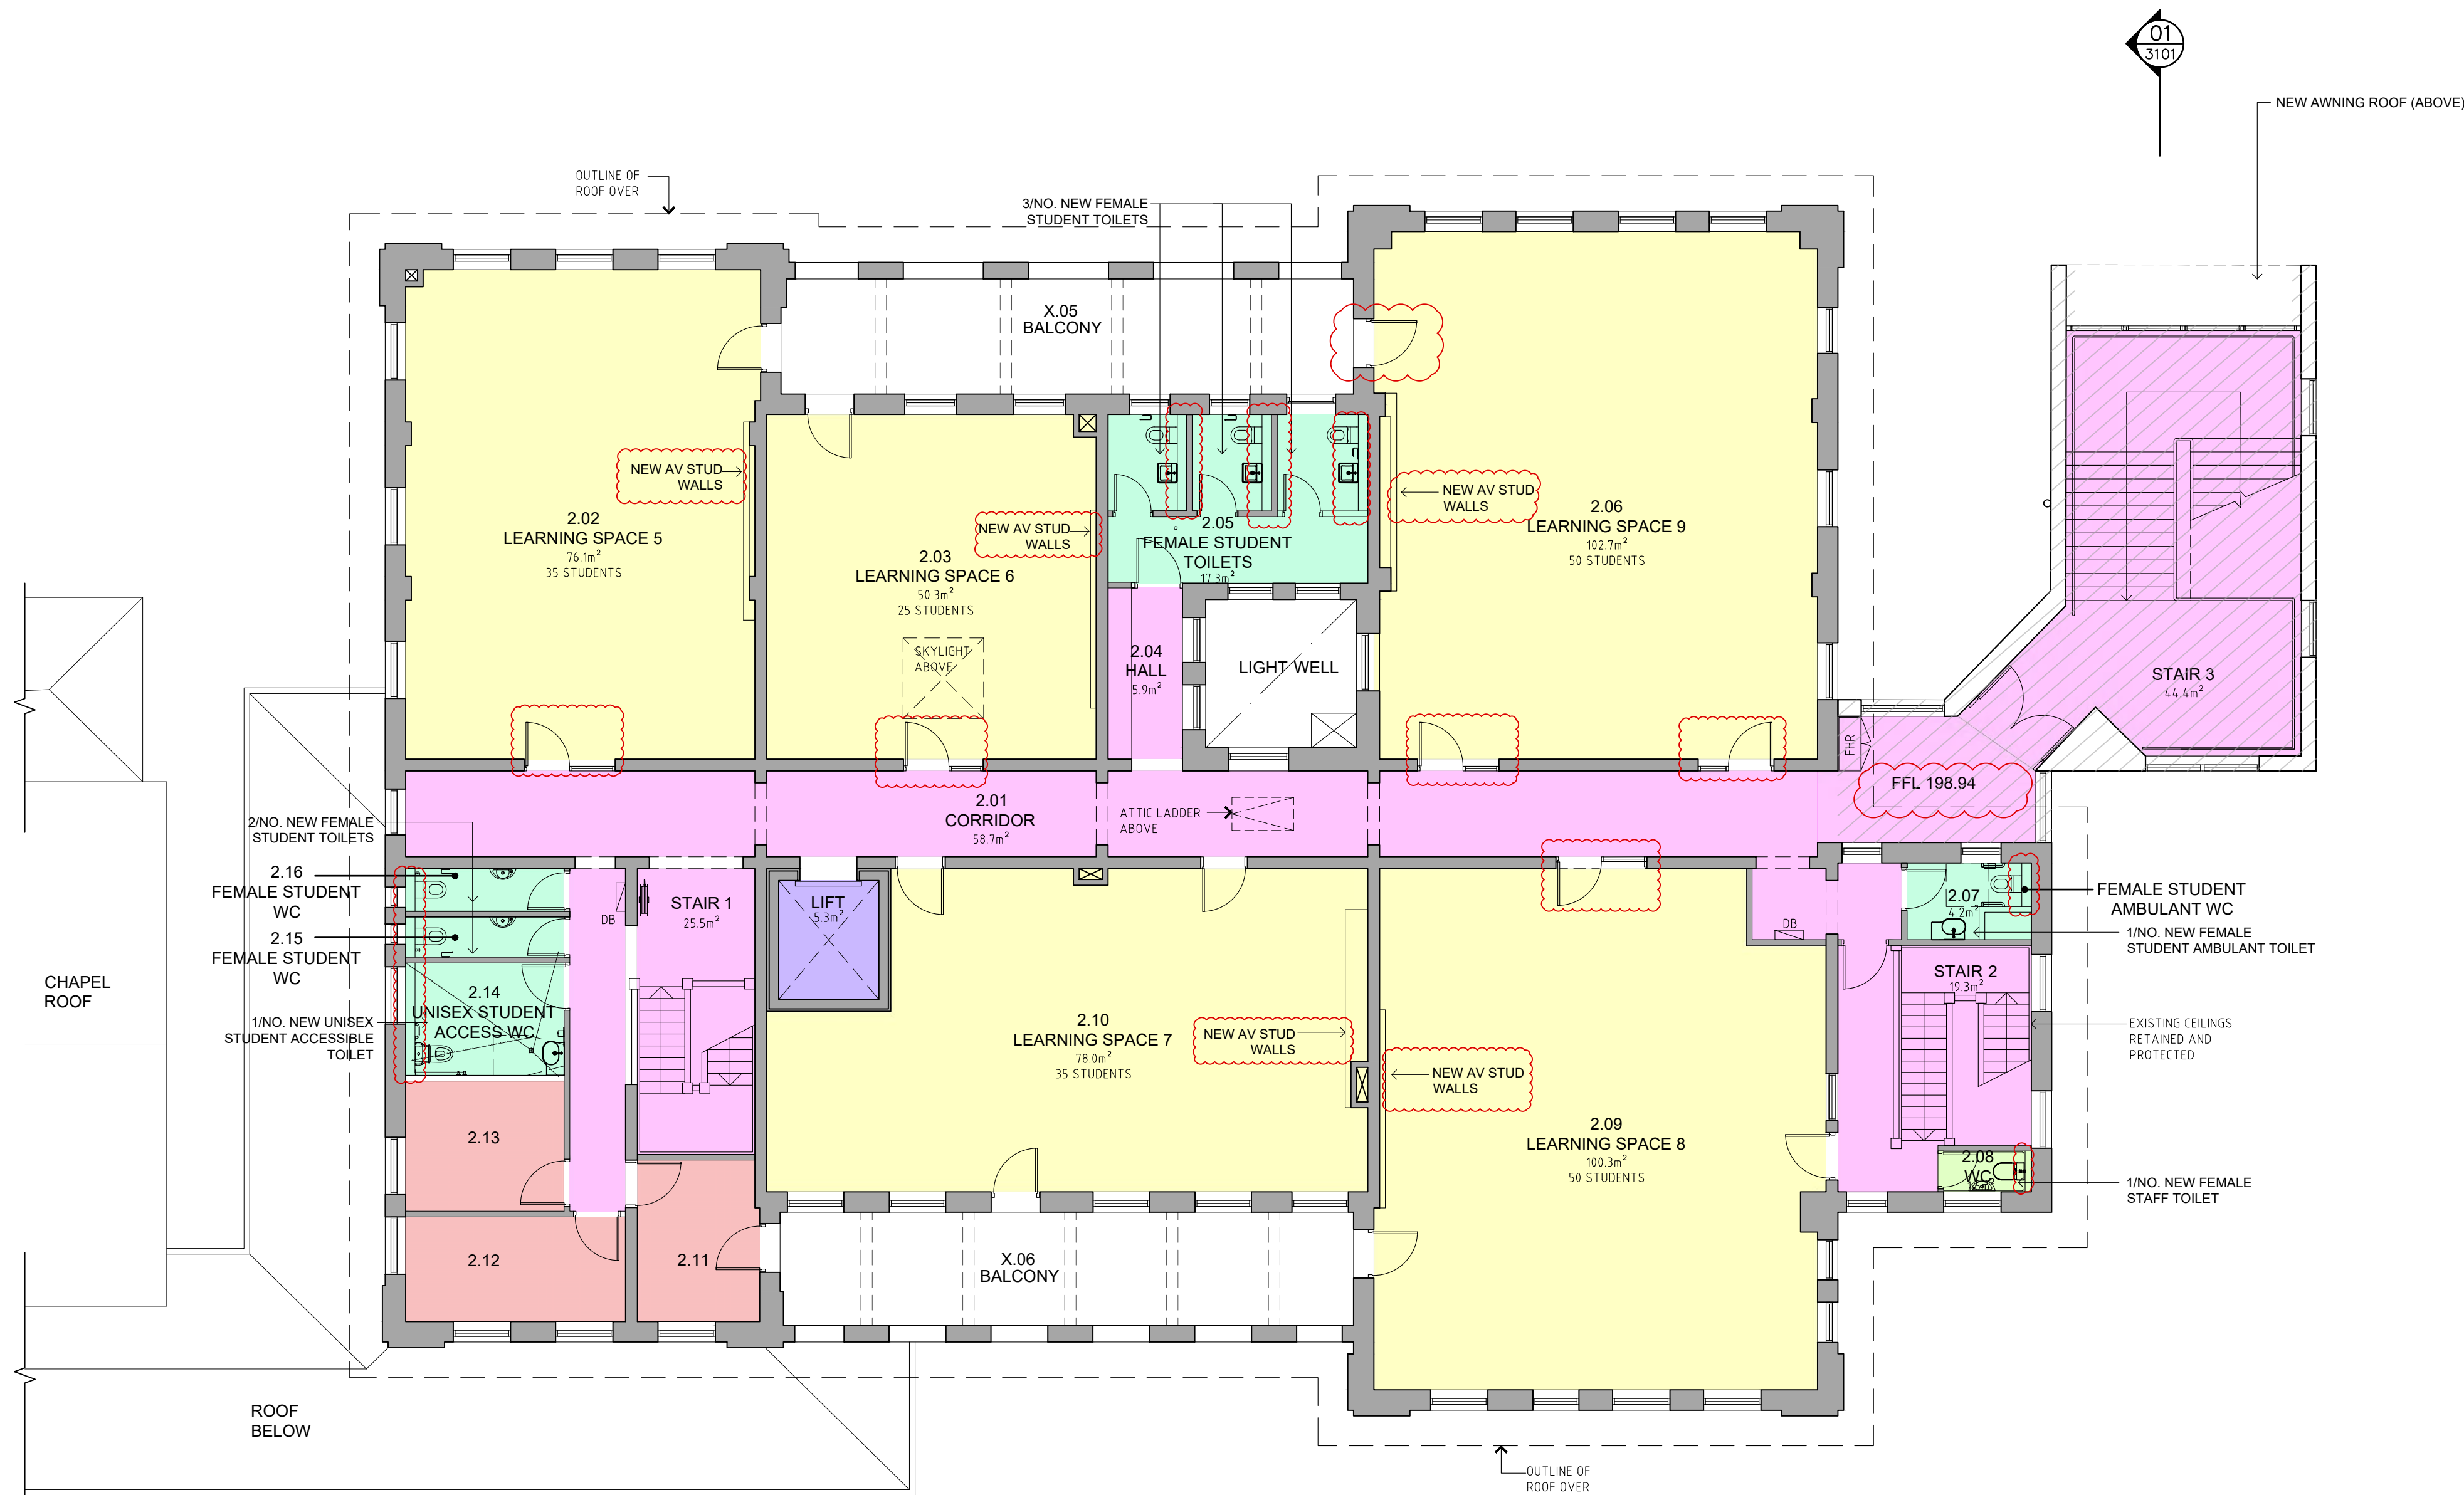

SPACE ALLOCATION	
	STAFF OFFICE
	STAFF MEETING ROOM
	LEARNING SPACE
	STAFF AMENITIES
	STUDENT AMENITIES
	STORAGE
	ANCILLARY SPACES
	BUILDING SERVICES
	CIRCULATION SPACE

LEGEND	
	EXISTING WALLS
	NEW WALLS
	NEW WORKS EXTERNAL TO BUILDING

- PROPOSED INTERNAL REFURBISHMENT WORKS**
 - NEW FLOOR LININGS, INCLUDING CARPET AND VINYL FLOOR FINISHES
 - REPAINT ALL EXISTING AND NEW PAINTED ELEMENTS INTERNALLY AND EXTERNALLY
 - NEW PLASTERBOARD WALLS TO FORM NEW STAFF OFFICES
 - NEW PLASTERBOARD CEILINGS INCORPORATING NEW LIGHTING AND MECHANICAL SERVICES
 - NEW PINBOARDS, WHITEBOARDS AND AV EQUIPMENT FIXED TO LEARNING SPACE WALLS
 - EXISTING TOILETS AND SHOWERS REFURBISHED AND RECONFIGURED TO MEET ACCESS REQUIREMENTS
- PROPOSED BCA AND BUILDING SERVICES UPGRADES**
 - FORMAL CHANGE OF BUILDING CLASSIFICATION
 - FIRE PROTECTION FROM ADJACENT BUILDINGS
 - SPRINKLER SYSTEM THROUGHOUT THE BUILDING
 - FIRE DETECTION SYSTEM
 - EMERGENCY LIGHTING
 - ADDITIONAL NEW EGRESS STAIR
 - FIRE HYDRANTS + NEW HYDRANT BOOSTER SYSTEM FROM HULL RD
 - NEW AIR CONDITIONING SYSTEMS
 - NEW DATA POINTS AND WAP'S

01 SECOND FLOOR PLAN
1:100

CLIENT
Mount St Benedict College

449c Pennant Hills Rd, Pennant Hills
NSW 2120

T +61 2 9980 0425



PROJECT MANAGER
TSA Management

Level 15/207 Kent St, Sydney NSW
2000

T +61 2 9276 1400

TSA

HERITAGE CONSULTANT
Heritage 21

T +61 2 9519 2521

STRUCTURAL & CIVIL ENGINEER
Henry & Hymas

T +61 2 9417 8400 F +61 2 9417 8337

BUILDING SERVICES ENGINEER
Evolved Engineering

T +61 403 530 168

FIRE ENGINEER
Warrington Fire

T +61 2 3813 8398

BCA CONSULTANT
Group DLA

T +61 2 8355 3160 F +61 2 8355 3169

ACCESS CONSULTANT
Access-1

T +61 457 767 775

ACOUSTIC ENGINEER
Acoustic Logic

T +61 2 8339 8000 F +61 2 8338 8399

QUANTITY SURVEYOR
Turner & Townsend

T +61 2 8245 0000 F +61 2 8245 0099

URBAN PLANNER
Mecone

T +61 2 8967 8608 F +61 2 8079 6656

TRAFFIC CONSULTANT
Seca Solution

T +61 2 4032-7979

Abbreviations	
(E)	EXISTING
(N)	NEW
EWV	EXTERNAL WALL CLADDING
FB	FACE BRICK
FG	FIXED GLASS
GL	GLASS LOUVRES
MRS	METAL ROOF SHEETING
TRT	TERRACOTTA ROOF TILES
AW	ALUMINIUM WINDOW

Legend

Rev	Date	Description	Checked	Auth.
P1	17.08.21	Preliminary Issue	IB	RD
P2	23.08.21	Revised Preliminary Issue	IB	RD
P3	03.09.21	Issue for Client Sign-Off	IB	RD
P4	03.09.21	Revised Issue for Client Sign-Off	IB	RD
P5	16.11.21	DRAFT DA Reissue	IB	RD
P6	19.11.21	Issue for DA Clarification	IB	RD

NSW Nominated Architects:
Robert Denton Registration No. 5782
Alex Kibble Registration No. 62015

Do not scale drawings. Verify all dimensions on site. Notify architect of all discrepancies

10 20 30 40 50

Proj. Dir	Proj. Arch	Drawn
RD	IB	FF
Job No.	Sheet	Scale
210084	A1	1:100

Project

Mount St Benedict's College
MSB Centre Upgrade

Drawing Title
PROPOSED SECOND FLOOR PLAN

Drawing No.

AR.DA.2003

Revision

P6

Tanner Kibble Denton Architects Pty Ltd

PO Box 660 Darlinghurst NSW 1300 Australia


Level 1, 19 Foster Street, Surry Hills NSW 2010 Australia

T +61 2 9281 4399

F +61 2 9281 4337

www.tkda.com.au



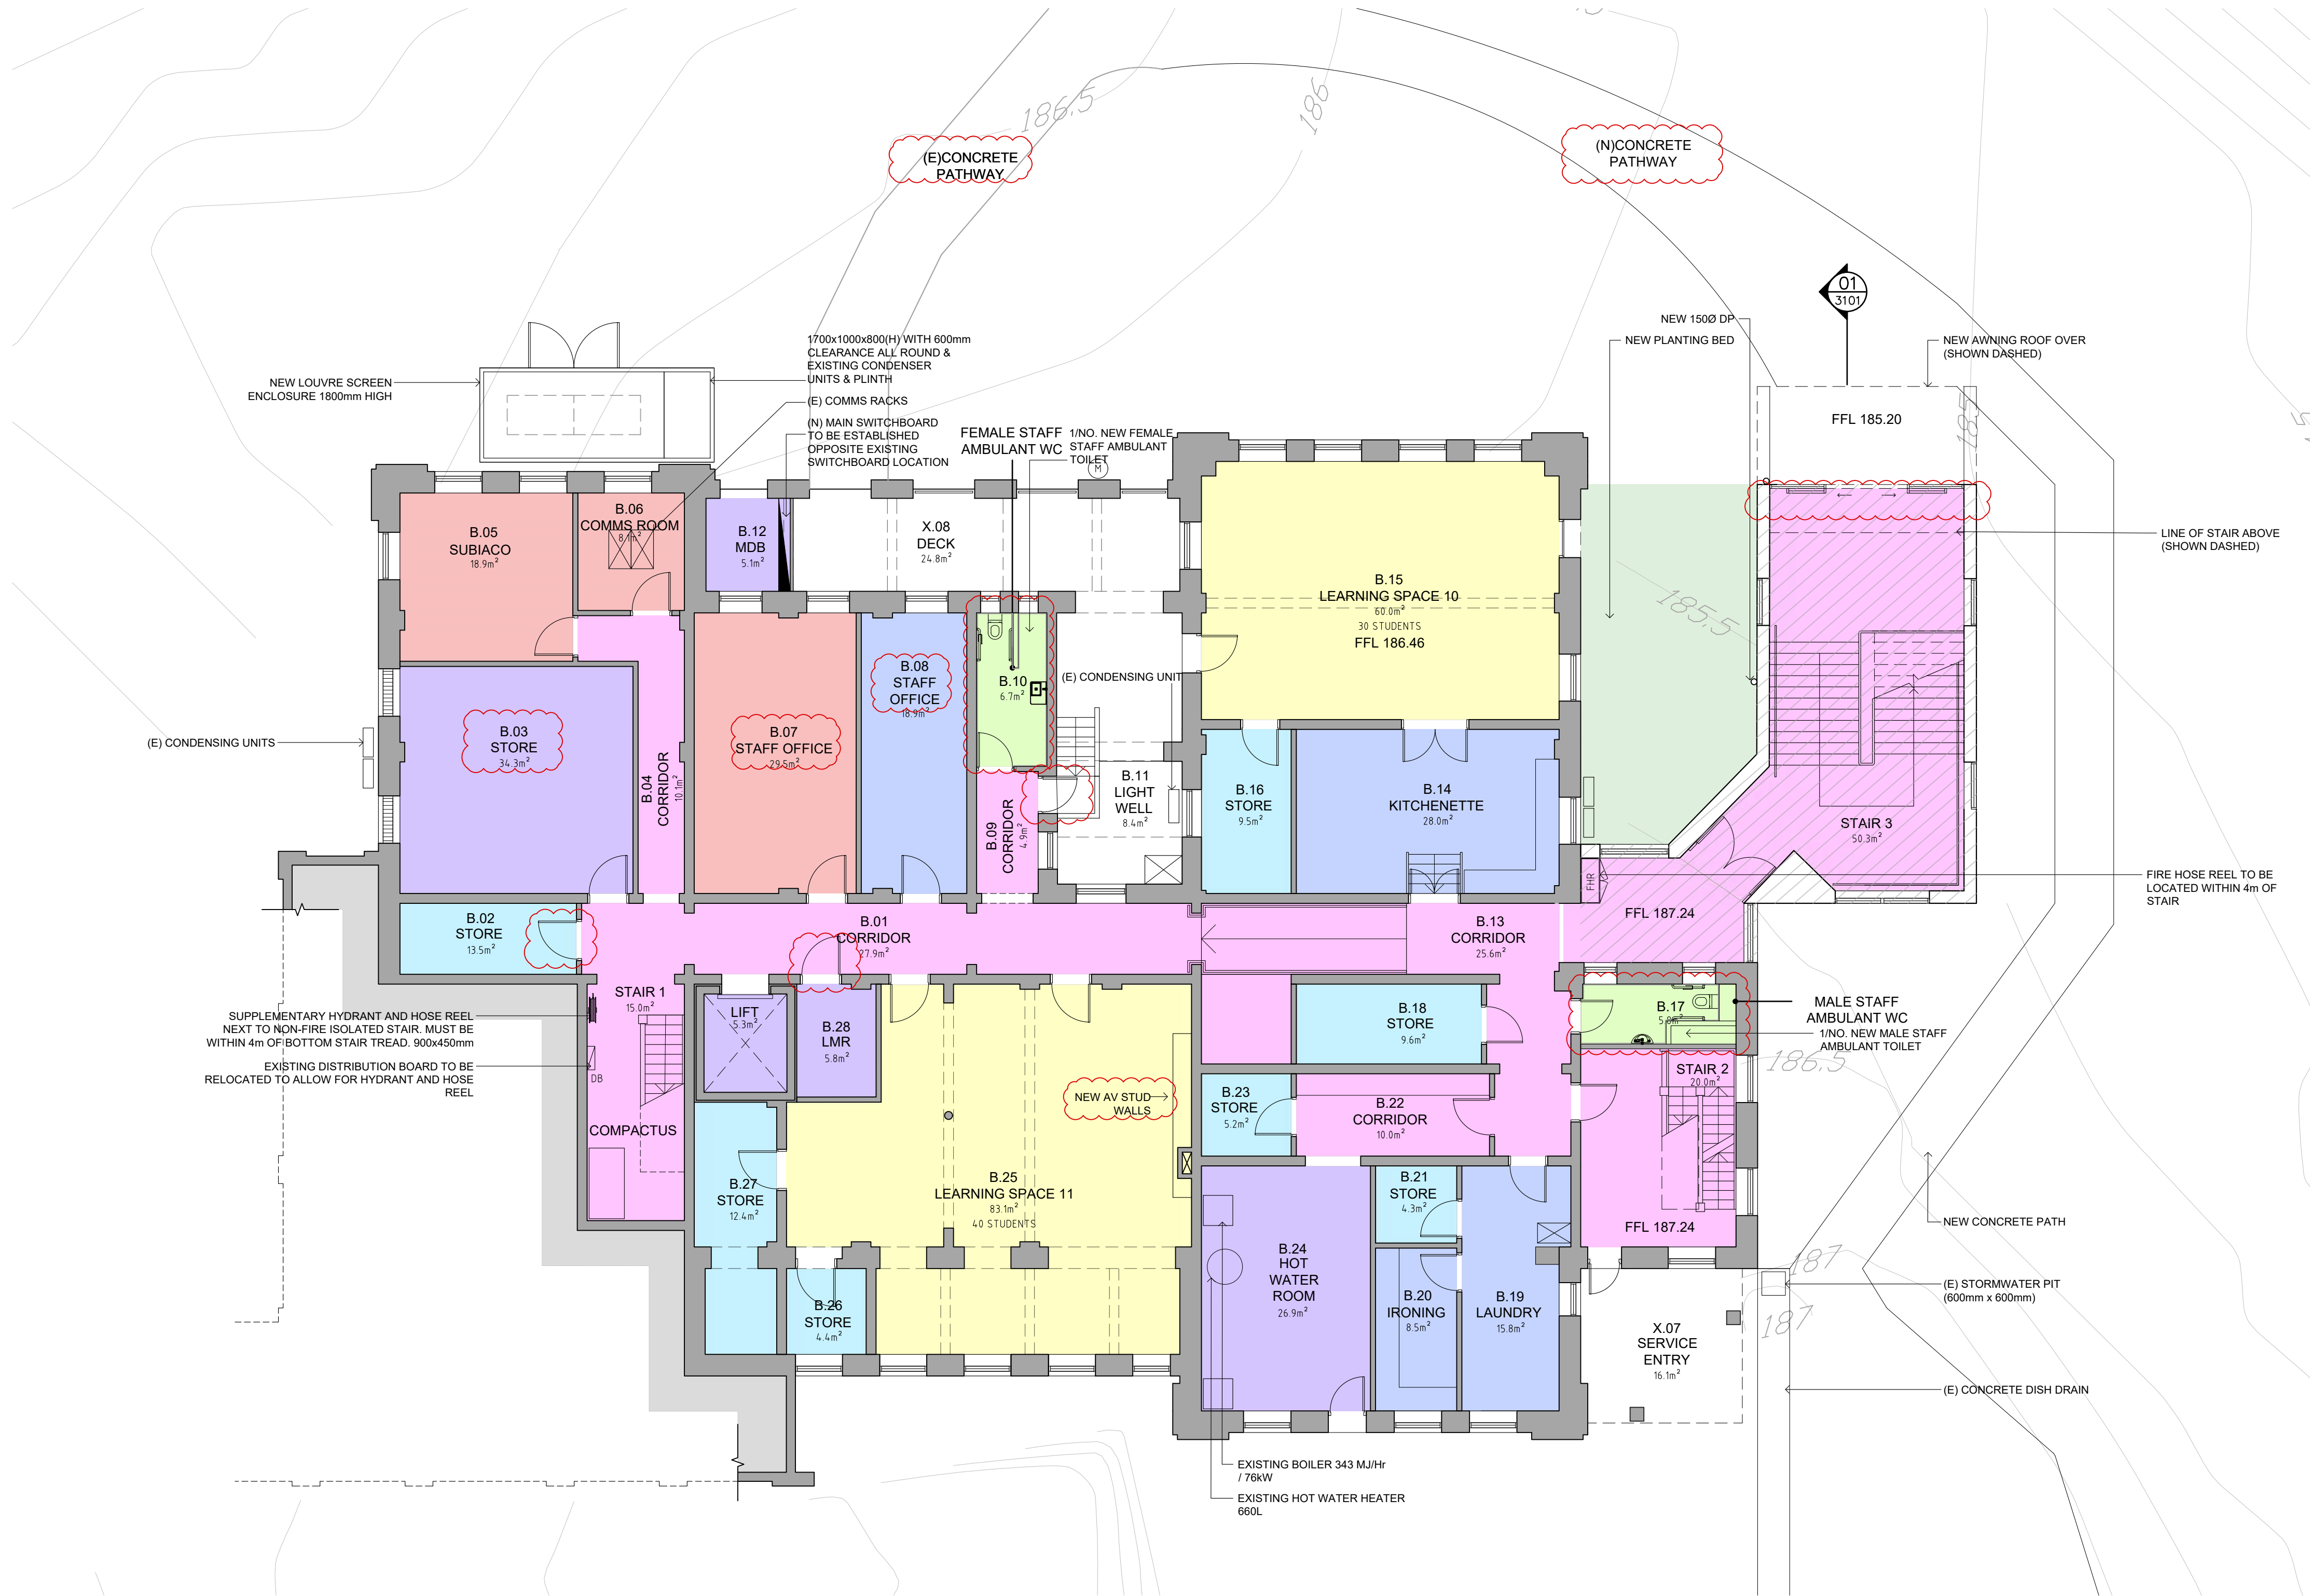

SPACE ALLOCATION	
	STAFF OFFICE
	STAFF MEETING ROOM
	LEARNING SPACE
	STAFF AMENITIES
	STUDENT AMENITIES
	STORAGE
	ANCILLARY SPACES
	BUILDING SERVICES
	CIRCULATION SPACE

LEGEND	
	EXISTING WALLS
	NEW WALLS
	NEW WORKS EXTERNAL TO BUILDING

- PROPOSED INTERNAL REFURBISHMENT WORKS**
- NEW FLOOR LININGS, INCLUDING CARPET AND VINYL FLOOR FINISHES
 - REPAINT ALL EXISTING AND NEW PAINTED ELEMENTS INTERNALLY AND EXTERNALLY
 - NEW PLASTERBOARD WALLS TO FORM NEW STAFF OFFICES
 - NEW PLASTERBOARD CEILINGS INCORPORATING NEW LIGHTING AND MECHANICAL SERVICES
 - NEW PINBOARDS, WHITEBOARDS AND AV EQUIPMENT FIXED TO LEARNING SPACE WALLS
 - EXISTING TOILETS AND SHOWERS REFURBISHED AND RECONFIGURED TO MEET ACCESS REQUIREMENTS
- PROPOSED BCA AND BUILDING SERVICES UPGRADES**
- FORMAL CHANGE OF BUILDING CLASSIFICATION
 - FIRE PROTECTION FROM ADJACENT BUILDINGS
 - SPRINKLER SYSTEM THROUGHOUT THE BUILDING
 - FIRE DETECTION SYSTEM
 - EMERGENCY LIGHTING
 - ADDITIONAL NEW EGRESS STAIR
 - FIRE HYDRANTS + NEW HYDRANT BOOSTER SYSTEM FROM HULL RD
 - NEW AIR CONDITIONING SYSTEMS
 - NEW DATA POINTS AND WAPS

01 BASEMENT FLOOR PLAN
1:100

CLIENT
Mount St Benedict College
449c Pennant Hills Rd, Pennant Hills NSW 2120
T +61 2 9980 0425



PROJECT MANAGER
TSA Management
Level 15/207 Kent St, Sydney NSW 2000
T +61 2 9276 1400



HERITAGE CONSULTANT
Heritage 21
T +61 2 9519 2521

STRUCTURAL & CIVIL ENGINEER
Henry & Hymas
T +61 2 9417 8400 F +61 2 9417 8337

BUILDING SERVICES ENGINEER
Evolved Engineering
T +61 403 530 168

FIRE ENGINEER
Warrington Fire
T +61 2 3813 8398

BCA CONSULTANT
Group DLA
T +61 2 8355 3160 F +61 2 8355 3169

ACCESS CONSULTANT
Access-1
T +61 457 767 775

ACOUSTIC ENGINEER
Acoustic Logic
T +61 2 8339 8000 F +61 2 8338 8399

QUANTITY SURVEYOR
Turner & Townsend
T +61 2 8245 0000 F +61 2 8245 0099

URBAN PLANNER
Mecone
T +61 2 8967 8668 F +61 2 8079 6656

TRAFFIC CONSULTANT
Seca Solution
T +61 2 4032-7979

Abbreviations	Legend
(E) EXISTING	
(N) NEW	
EWVC EXTERNAL WALL CLADDING	
FB FACE BRICK	
FG FIXED GLASS	
GL GLASS LOUVRES	
MRS METAL ROOF SHEETING	
TRT TERRACOTTA ROOF TILES	
AW ALUMINIUM WINDOW	

Rev	Date	Description	Checked	Auth.
P1	17.08.21	Preliminary Issue	IB	RD
P2	23.08.21	Revised Preliminary Issue	IB	RD
P3	03.09.21	Issue for Client Sign-Off	IB	RD
P4	03.09.21	Revised Issue for Client Sign-Off	IB	RD
P5	16.11.21	DRAFT DA Reissue	IB	RD
P6	19.11.21	Issue for DA Clarification	IB	RD

Proj. Dir	Proj. Arch	Drawn
RD	IB	FF
Job No.	Sheet	Scale
210084	A1	1:100
NSW Nominated Architects: Robert Denton Registration No. 5782 Alex Kibble Registration No. 6015		
Do not scale drawings. Verify all dimensions on site. Notify architect of all discrepancies		


Project
Mount St Benedict's College
MSB Centre Upgrade
Drawing Title
PROPOSED BASEMENT FLOOR PLAN

Drawing No.
AR.DA.2004

Revision
P6

Tanner Kibble Denton Architects Pty Ltd
PO Box 660 Darlinghurst NSW 1300 Australia
Level 1, 19 Foster Street, Surry Hills NSW 2010 Australia
T +61 2 9281 4399
F +61 2 9281 4337
www.tkda.com.au

TKDArchitects
Tanner Kibble Denton

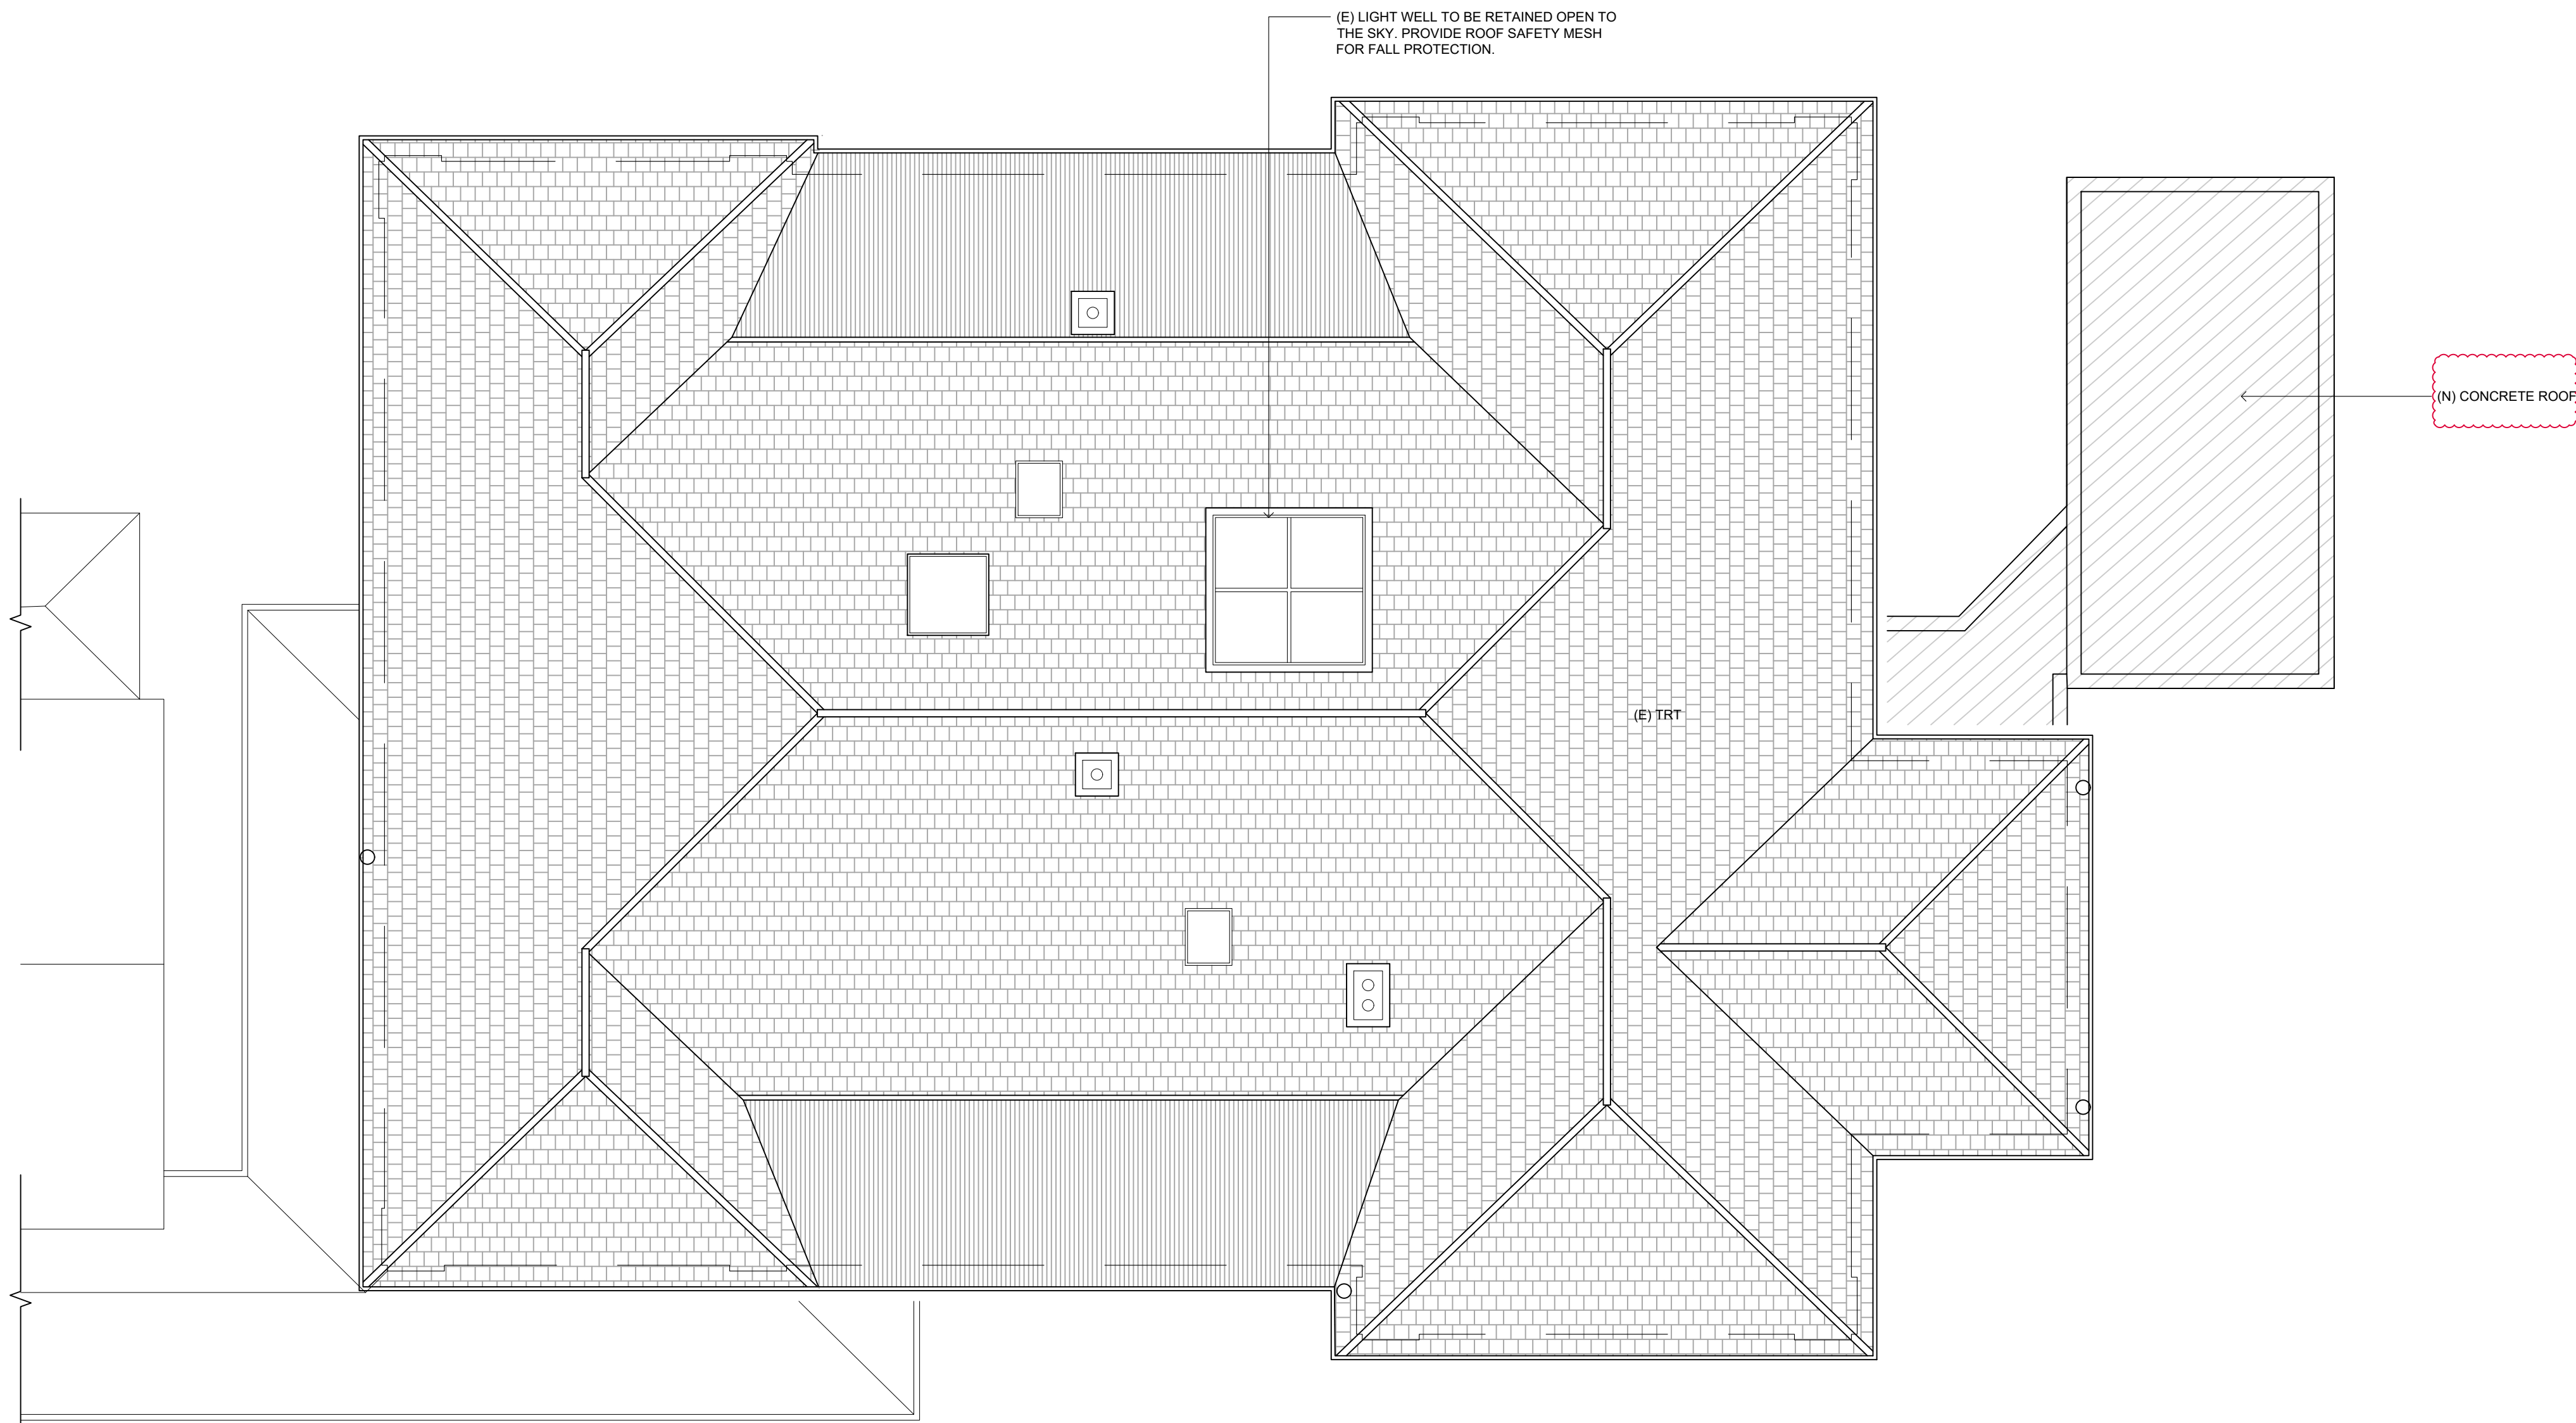

LEGEND

EXISTING WALLS

NEW WALLS

NEW WORKS EXTERNAL TO BUILDING

PROPOSED INTERNAL REFURBISHMENT WORKS

- NEW FLOOR LININGS, INCLUDING CARPET AND VINYL FLOOR FINISHES
- REPAINT EXISTING BUILDING INTERIOR, INCLUDING WALLS AND ORIGINAL HERITAGE CEILINGS
- NEW SUSPENDED LED LIGHTING
- NEW PLASTERBOARD WALLS AND SUSPENDED CEILINGS (SET BELOW ORIGINAL HERITAGE CEILINGS) TO STAFF OFFICES
- NO WORK TO EXISTING TOILETS AND SHOWERS

PROPOSED BCA AND BUILDING SERVICES UPGRADES

- FORMAL CHANGE OF BUILDING CLASSIFICATION
- FIRE PROTECTION FROM ADJACENT BUILDINGS
- SPRINKLER SYSTEM THROUGHOUT THE BUILDING
- FIRE DETECTION SYSTEM
- EMERGENCY LIGHTING
- ADDITIONAL NEW EGRESS STAIR
- FIRE HYDRANTS + NEW HYDRANT BOOSTER SYSTEM FROM HULL RD
- NEW AIR CONDITIONING SYSTEMS
- NEW DATA POINTS AND WAP'S

01 ROOF PLAN
- 1:100

CLIENT
Mount St Benedict College

449c Pennant Hills Rd, Pennant Hills
NSW 2120

T +61 2 9980 0425



PROJECT MANAGER
TSA Management

Level 15/207 Kent St, Sydney NSW
2000

T +61 2 9276 1400

TSA

HERITAGE CONSULTANT
Heritage 21

T + 61 2 9519 2521

STRUCTURAL & CIVIL ENGINEER
Henry & Hymas

T + 61 2 9417 8400 F +61 2 9417 8337

BUILDING SERVICES ENGINEER
Evolved Engineering

T + 61 403 530 168

FIRE ENGINEER
Warrington Fire

T + 61 2 3813 8398

BCA CONSULTANT
Group DLA

T + 61 2 8355 3160 F +61 2 8355 3169

ACCESS CONSULTANT
Access-1

T + 61 457 767 775

ACOUSTIC ENGINEER
Acoustic Logic

T + 61 2 8339 8000 F +61 2 8338 8399

QUANTITY SURVEYOR
Turner & Townsend

T + 61 2 8245 0000 F +61 2 8245 0099

URBAN PLANNER
Mecone

T + 61 2 8967 8668 F +61 2 8079 6656

TRAFFIC CONSULTANT
Seca Solution

T + 61 2 4032-7979

Abbreviations

(E) EXISTING
(N) NEW
EWC EXTERNAL WALL CLADDING
FB FACE BRICK
FG FIXED GLASS
GL GLASS LOUVRES
MRS METAL ROOF SHEETING
TRT TERRACOTTA ROOF TILES
AW ALUMINIUM WINDOW

Legend

Rev	Date	Description	Checked	Auth.
P1	17.08.21	Preliminary Issue	IB	RD
P2	03.09.21	Issue for Client Sign-Off	IB	RD
P3	19.11.21	Issue for DA Clarification	IB	RD

Proj. Dir	Proj. Arch	Drawn
RD	IB	FF
Job No.	Sheet	Scale
210084	A1	1:500

NSW Nominated Architects:
Robert Denton
Alice Kibble
Registration No. 5752
Registration No. 6015

Do not scale drawings. Verify all dimensions on site. Notify architect of all discrepancies

10 20 30 40 50

Project

Mount St Benedict's College
MSB Centre Upgrade

Drawing Title
PROPOSED ROOF PLAN

Drawing No.

AR.DA.2005

Revision

P3

Tanner Kibble Denton Architects Pty Ltd

PO Box 660 Darlinghurst NSW 1300 Australia
Level 1, 19 Foster Street, Surry Hills NSW 2010 Australia


T +61 2 9281 4399

F +61 2 9281 4337

www.tkda.com.au



TKD Architects
Tanner Kibble Denton

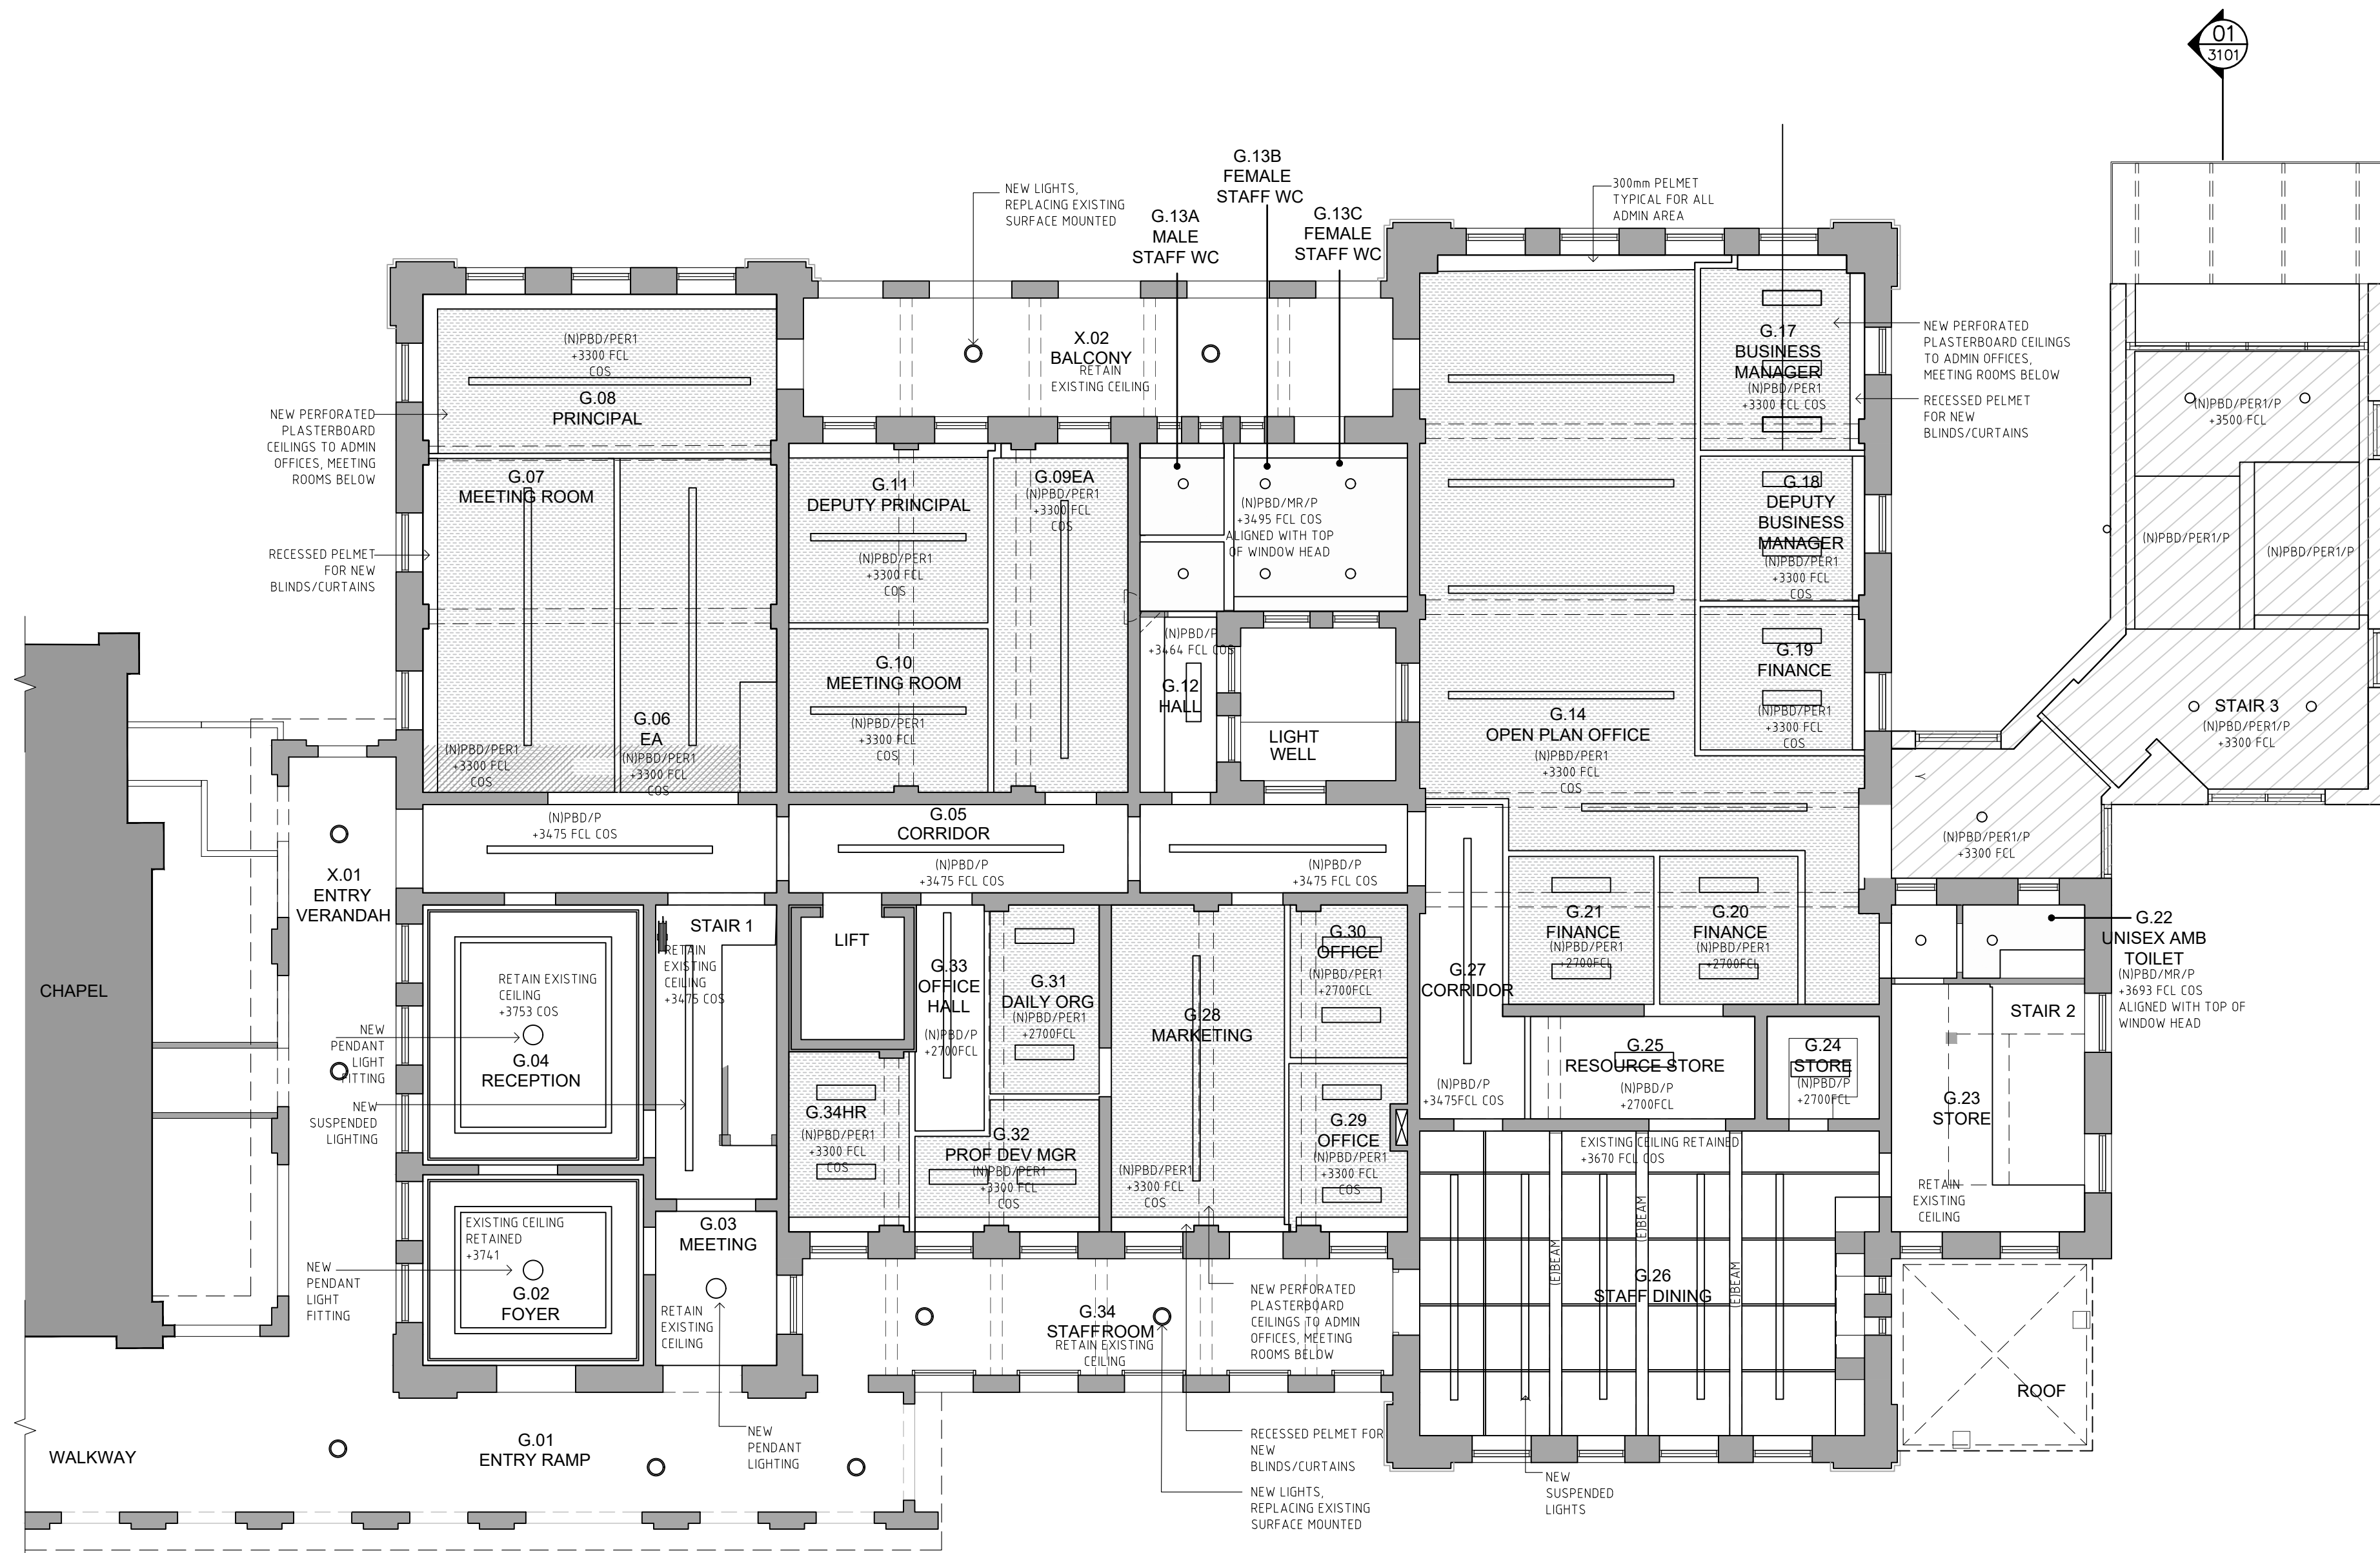

01
-
GROUND FLOOR PROPOSED RCP
1:100

CLIENT
Mount St Benedict College

449c Pennant Hills Rd, Pennant Hills
NSW 2120

T +61 2 9980 0425



PROJECT MANAGER
TSA Management

Level 15/207 Kent St, Sydney NSW
2000

T +61 2 9276 1400

TSA

HERITAGE CONSULTANT
Heritage 21

T +61 2 9519 2521

STRUCTURAL & CIVIL ENGINEER
Henry & Hymas

T +61 2 9417 8400 F +61 2 9417 8337

BUILDING SERVICES ENGINEER
Evolved Engineering

T +61 403 530 168

FIRE ENGINEER
Warrington Fire

T +61 2 3813 8398

BCA CONSULTANT
Group DLA

T +61 2 8355 3160 F +61 2 8355 3169

ACCESS CONSULTANT
Access-1

T +61 457 767 775

ACOUSTIC ENGINEER
Acoustic Logic

T +61 2 8339 8000 F +61 2 8338 8399

QUANTITY SURVEYOR
Turner & Townsend

T +61 2 8245 0000 F +61 2 8245 0099

URBAN PLANNER
Mecone

T +61 2 8967 8608 F +61 2 8079 6656

TRAFFIC CONSULTANT
Seca Solution

T +61 2 4032-7979

Abbreviations

(E) EXISTING
(N) NEW
EVC EXTERNAL WALL CLADDING
FB FACE BRICK
FG FIXED GLASS
GL GLASS LOUVRES
MRS METAL ROOF SHEETING
TRT TERRACOTTA ROOF TILES
AW ALUMINIUM WINDOW

Legend

Rev	Date	Description	Checked	Auth.
P1	16.11.21	DRAFT DA Reissue	IB	RD
P2	19.11.21	Issue for DA Clarification	IB	RD

Proj. Dir	Proj. Arch	Drawn
RD	IB	MB

NSW Nominated Architects:
Robert Denton
Alex Kibble
Registration No. 5782
Registration No. 6015

Do not scale drawings. Verify all dimensions on site. Notify architect of all discrepancies

10 20 30 40 50

Job No.	Sheet	Scale
210084	A1	1:100

Project
Mount St Benedict's College
MSB Centre Upgrade

Drawing Title
PROPOSED GROUND FLOOR RCP

Project
Mount St Benedict's College
MSB Centre Upgrade

Drawing Title
PROPOSED GROUND FLOOR RCP

Project
Mount St Benedict's College
MSB Centre Upgrade

Tanner Kibble Denton Architects Pty Ltd
PO Box 660 Darlinghurst NSW 1300 Australia
Level 1, 19 Foster Street, Surry Hills NSW 2010 Australia


T +61 2 9281 4399
F +61 2 9281 4337

www.tkdla.com.au

TKDArchitects

Tanner Kibble Denton

Tanner Kibble Denton

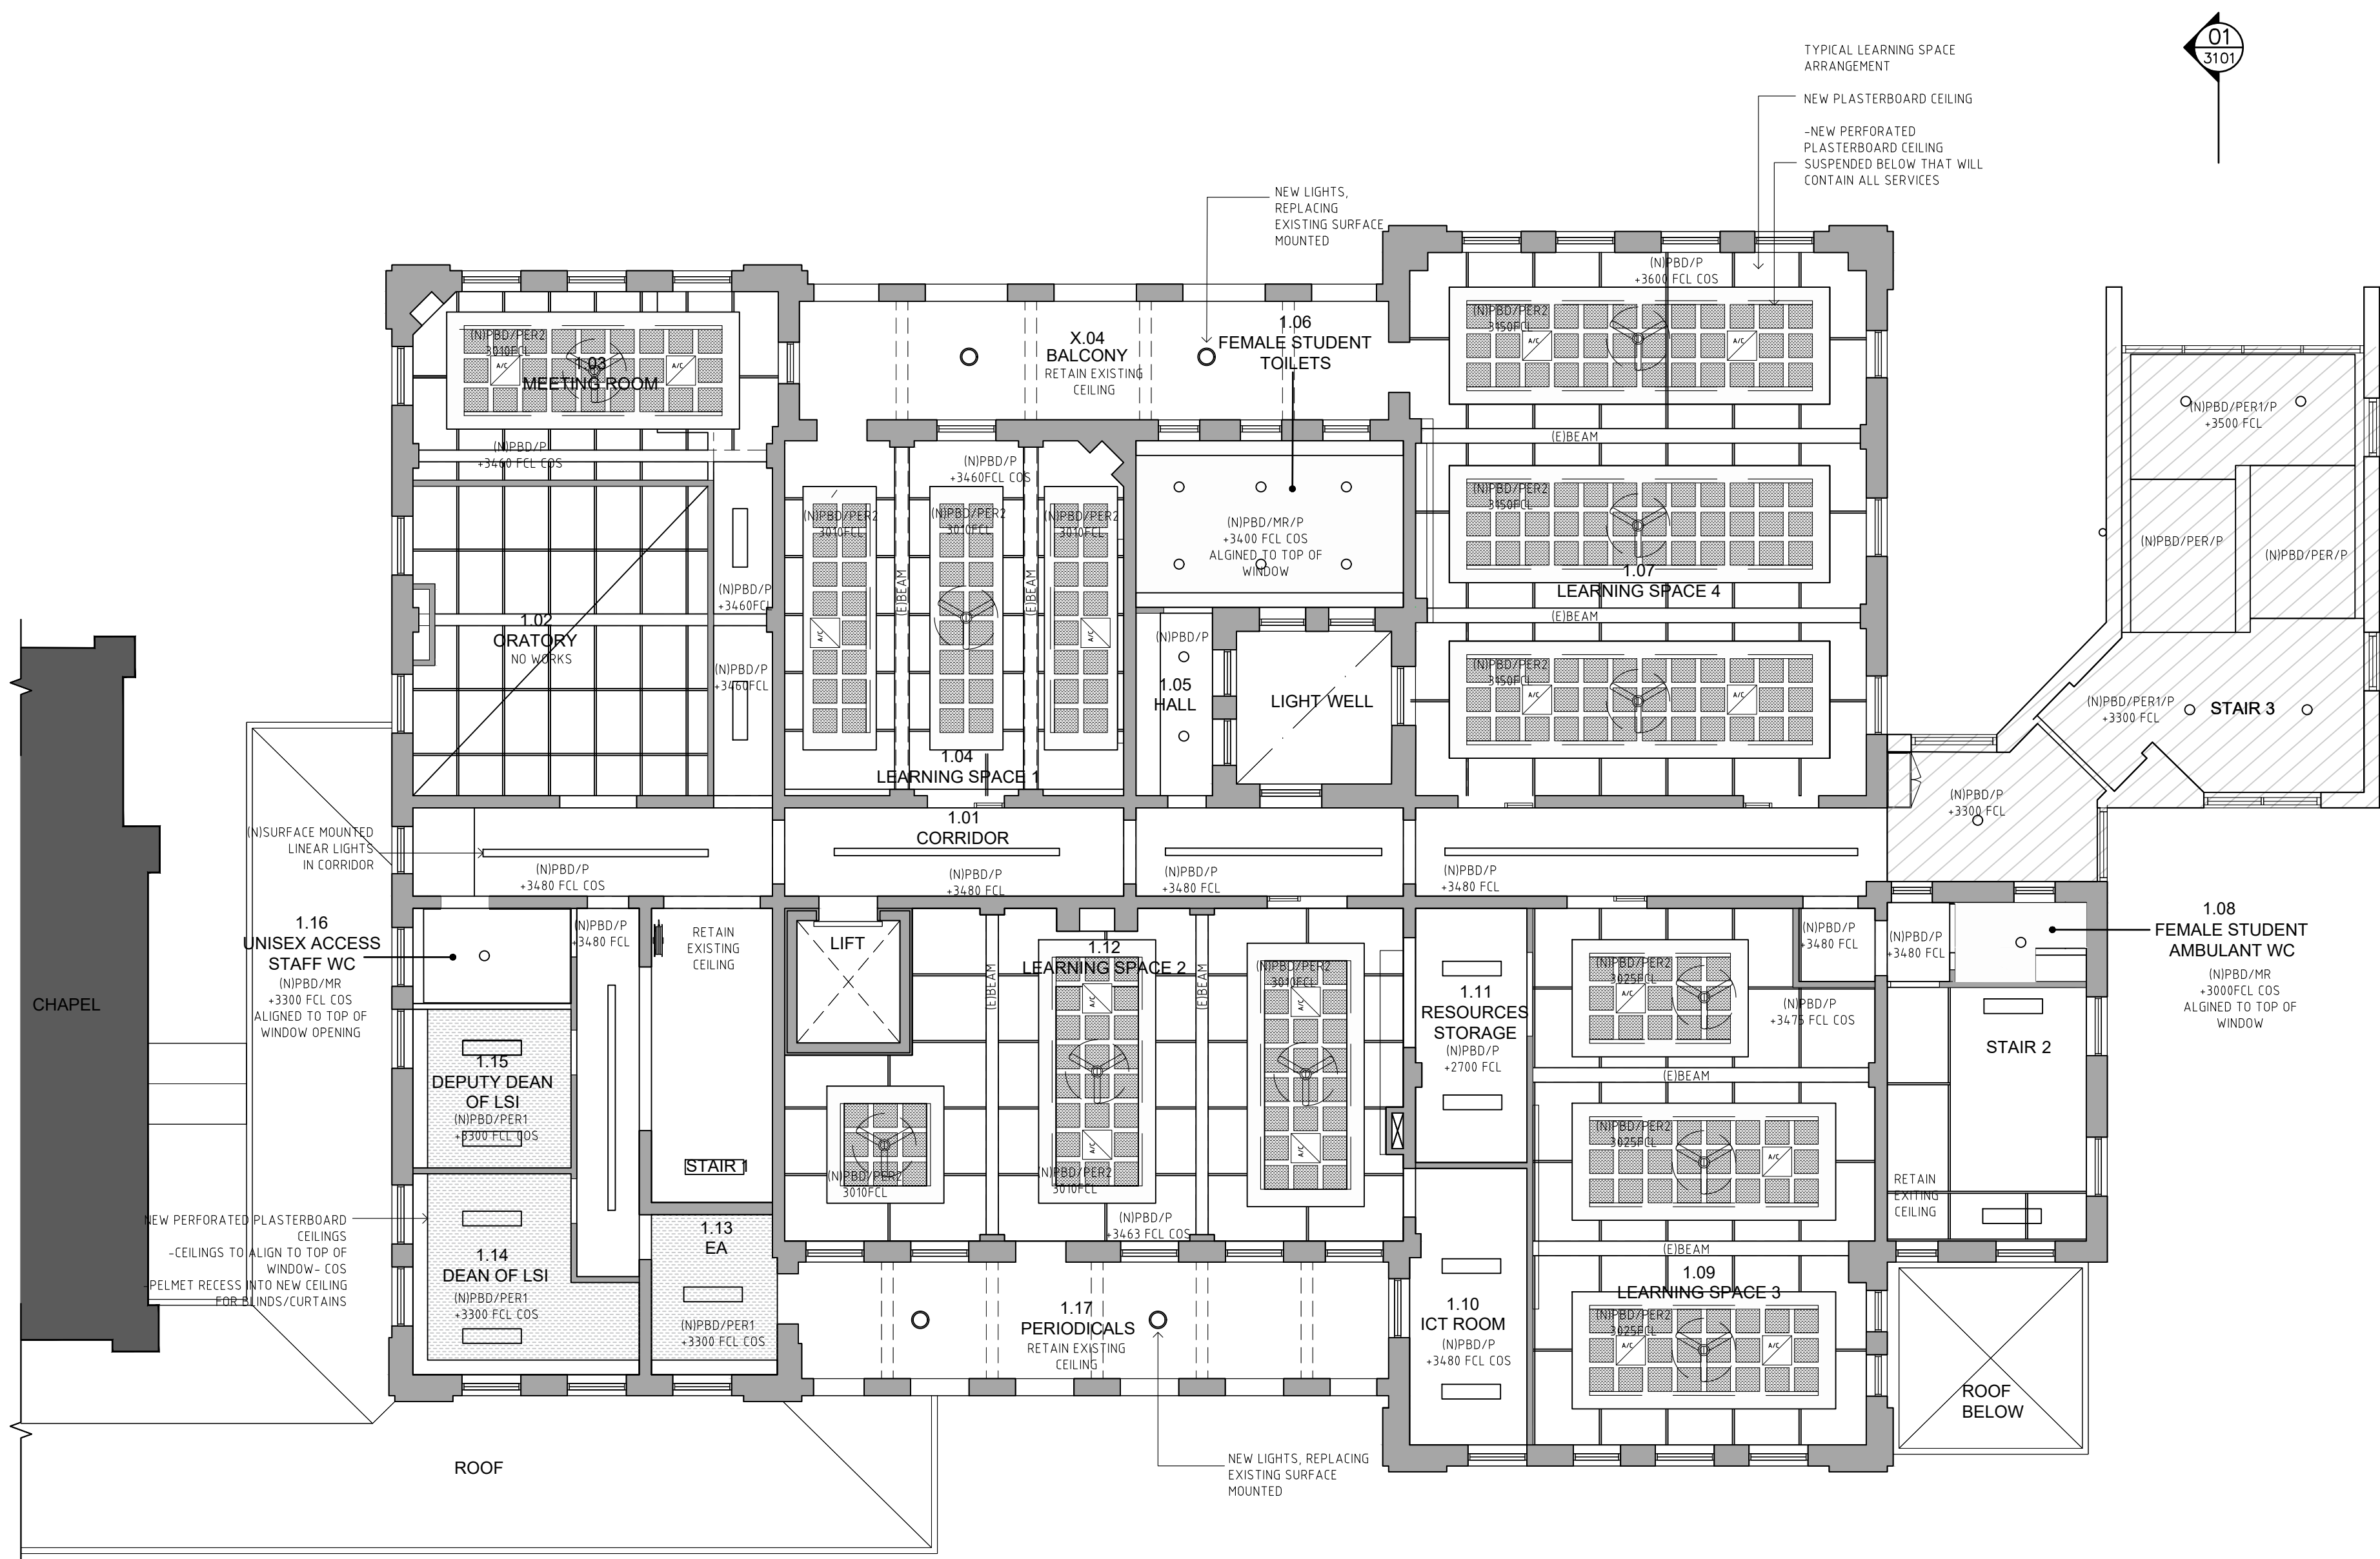

01 FIRST FLOOR RCP
1:100

CLIENT
Mount St Benedict College

449c Pennant Hills Rd, Pennant Hills
NSW 2120

T +61 2 9980 0425



PROJECT MANAGER
TSA Management

Level 15/207 Kent St, Sydney NSW
2000

T +61 2 9276 1400



HERITAGE CONSULTANT
Heritage 21

T +61 2 9519 2521

STRUCTURAL & CIVIL ENGINEER
Henry & Hymas

T +61 2 9417 8400 F +61 2 9417 8337

BUILDING SERVICES ENGINEER
Evolved Engineering

T +61 403 530 168

FIRE ENGINEER
Warrington Fire

T +61 2 3813 8398

BCA CONSULTANT
Group DLA

T +61 2 8355 3160 F +61 2 8355 3169

ACCESS CONSULTANT
Access-1

T +61 457 767 775

ACOUSTIC ENGINEER
Acoustic Logic

T +61 2 8339 8000 F +61 2 8338 8399

QUANTITY SURVEYOR
Turner & Townsend

T +61 2 8245 0000 F +61 2 8245 0099

URBAN PLANNER
Mecone

T +61 2 8967 8608 F +61 2 8079 6656

TRAFFIC CONSULTANT
Seca Solution

T +61 2 4032-7979

Abbreviations

(E) EXISTING
(N) NEW
EWC EXTERNAL WALL CLADDING
FB FACE BRICK
FG FIXED GLASS
GL GLASS LOUVRES
MRS METAL ROOF SHEETING
TRT TERRACOTTA ROOF TILES
AW ALUMINIUM WINDOW

Legend

Rev	Date	Description	Checked	Auth.
P1	16.11.21	DRAFT DA Reissue	IB	RD
P2	19.11.21	Issue for DA Clarification	IB	RD

Proj. Dir	Proj. Arch	Drawn
RD	IB	MB
Job No.	Sheet	Scale
210084	A1	1:100

NSW Nominated Architects:
Robert Denton
Alex Kibble
Registration No. 5782
Registration No. 6015

Do not scale drawings. Verify all dimensions on site. Notify architect of all discrepancies

10 20 30 40 50

Project

Mount St Benedict's College
MSB Centre Upgrade

Drawing Title
PROPOSED FIRST FLOOR RCP

Drawing No.

AR.DA.2502

Revision

P2

Tanner Kibble Denton Architects Pty Ltd


PO Box 860 Darlinghurst NSW 1300 Australia
Level 1, 19 Foster Street, Surry Hills NSW 2010 Australia

T +61 2 9281 4399
F +61 2 9281 4337

www.tkda.com.au



TKD Architects
Tanner Kibble Denton

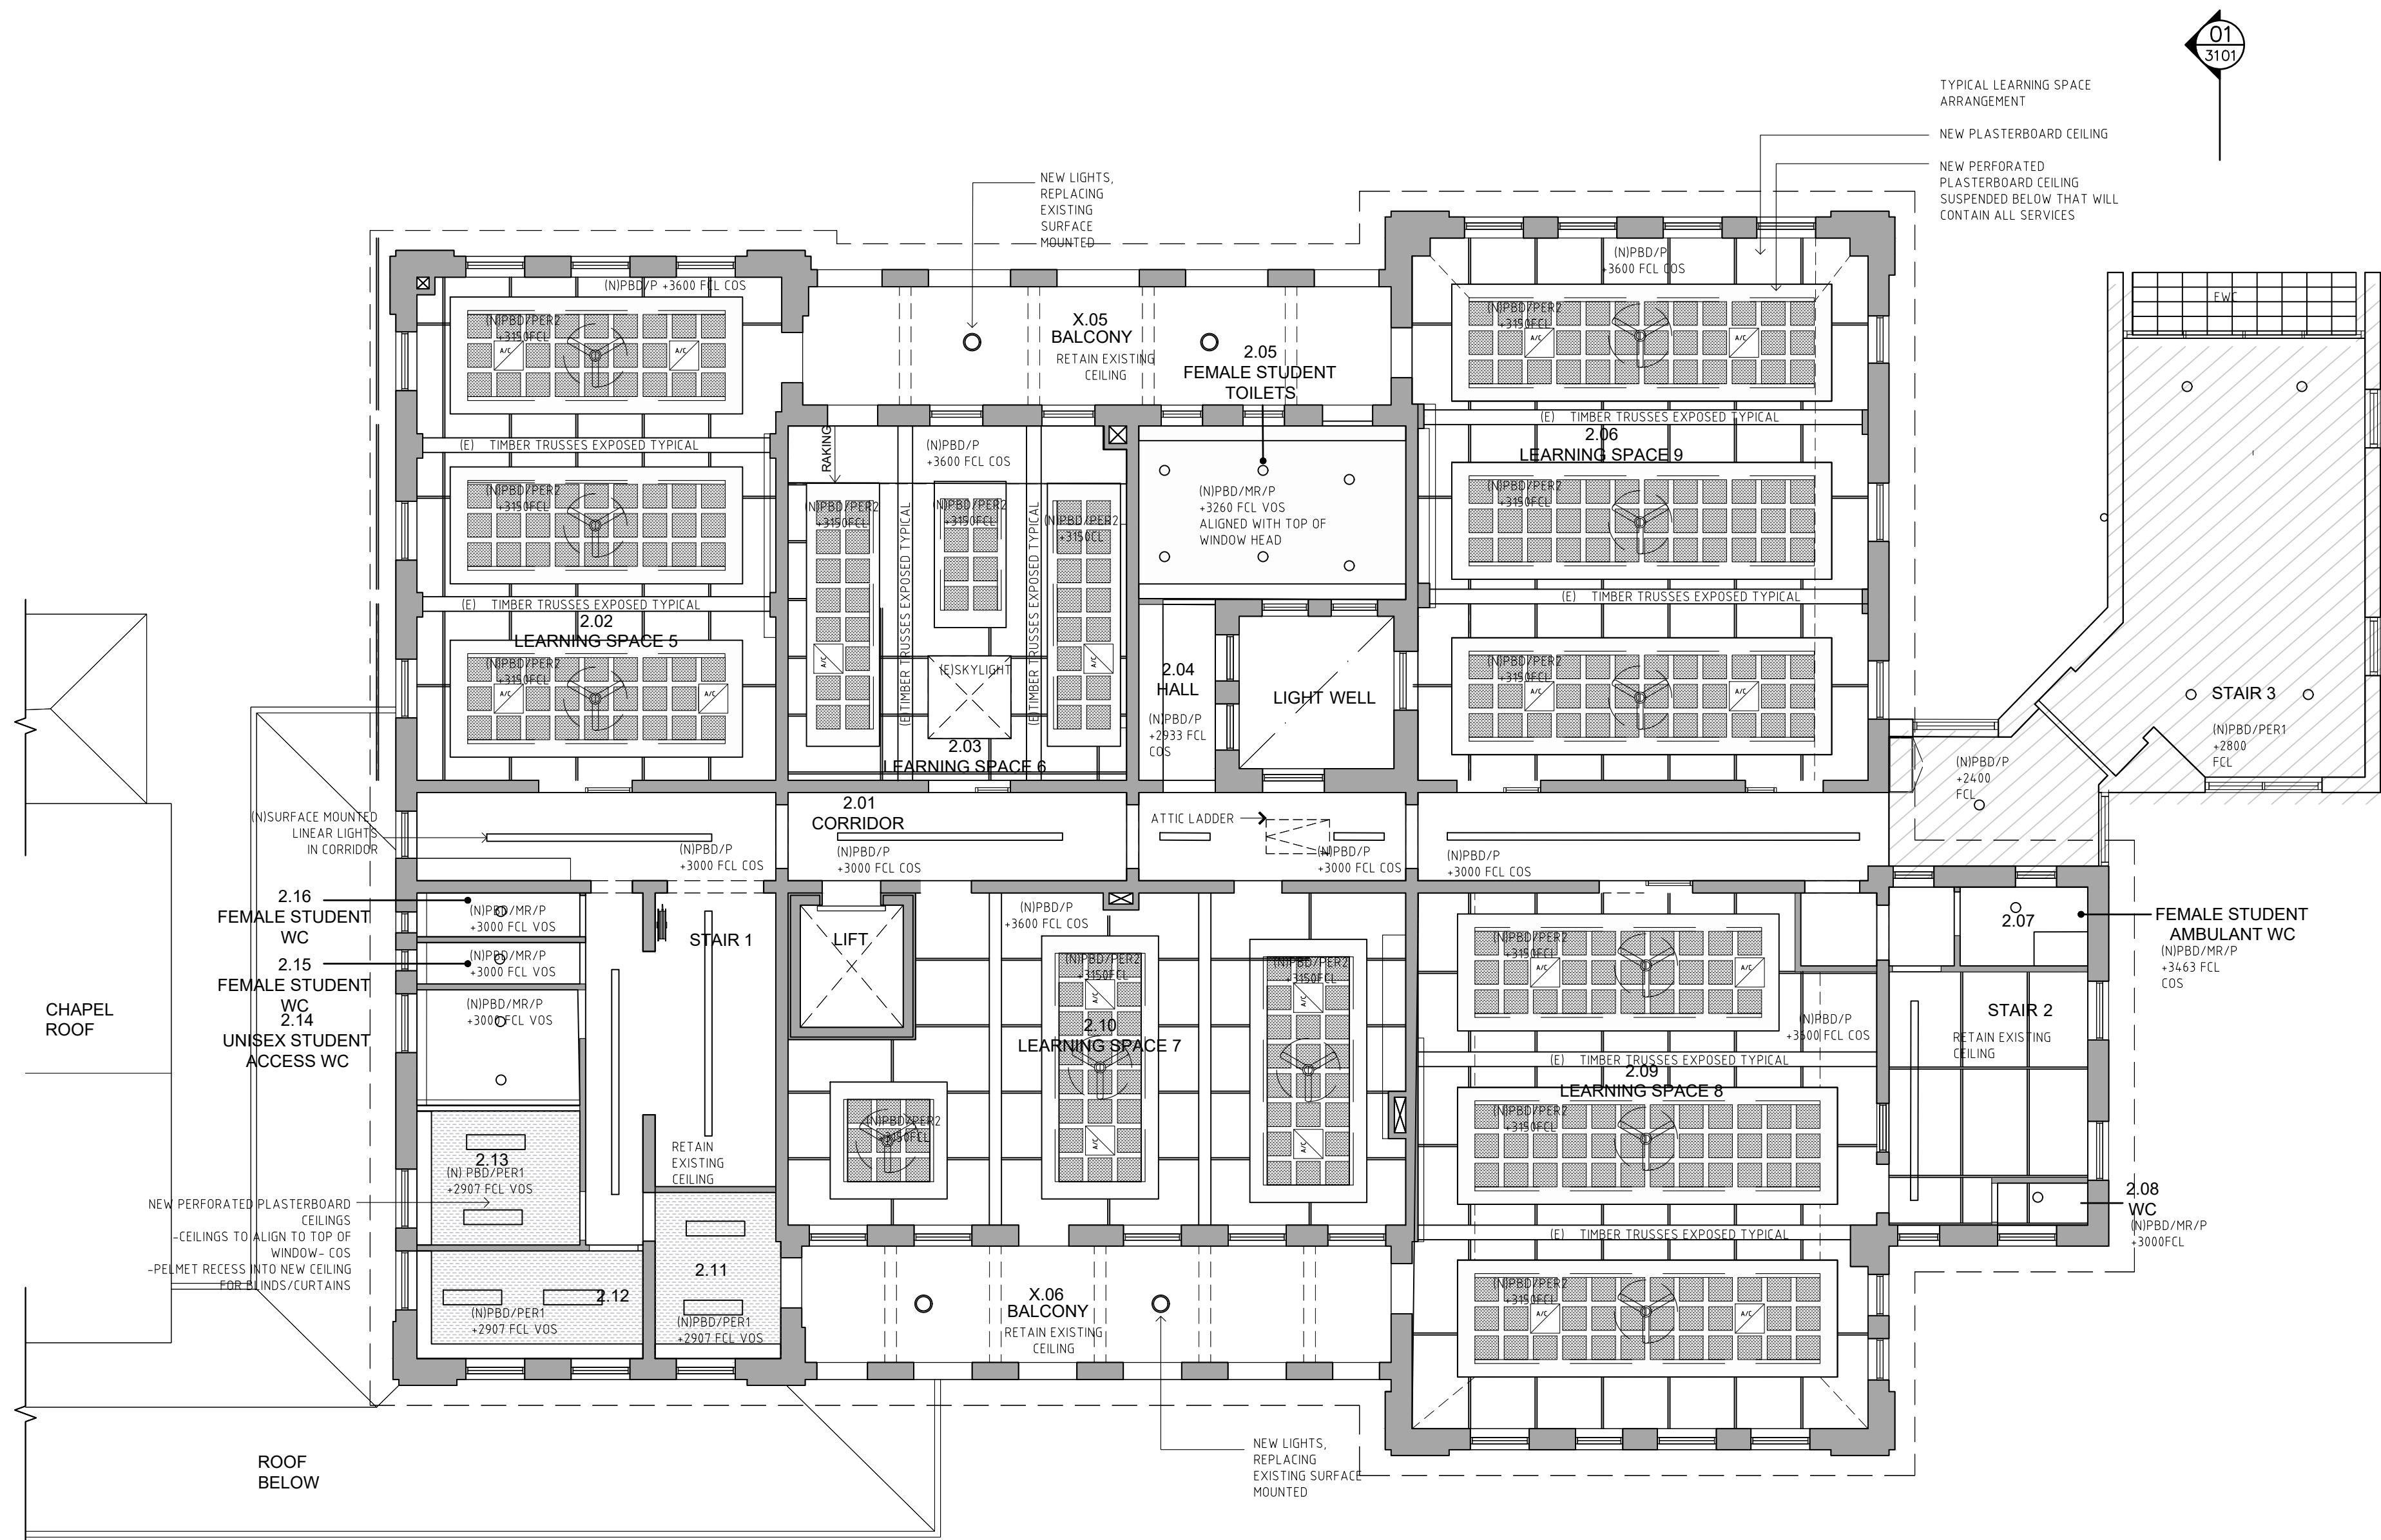

01 SECOND FLOOR RCP
1:100

CLIENT
Mount St Benedict College

449c Pennant Hills Rd, Pennant Hills
NSW 2120

T +61 2 9980 0425



PROJECT MANAGER
TSA Management

Level 15/207 Kent St, Sydney NSW
2000

T +61 2 9276 1400



HERITAGE CONSULTANT
Heritage 21

T +61 2 9519 2521

STRUCTURAL & CIVIL ENGINEER
Henry & Hymas

T +61 2 9417 8400 F +61 2 9417 8337

BUILDING SERVICES ENGINEER
Evolved Engineering

T +61 403 530 168

FIRE ENGINEER
Warrington Fire

T +61 2 3813 8398

BCA CONSULTANT
Group DLA

T +61 2 8355 3160 F +61 2 8355 3169

ACCESS CONSULTANT
Access-1

T +61 457 767 775

ACOUSTIC ENGINEER
Acoustic Logic

T +61 2 8339 8000 F +61 2 8338 8399

QUANTITY SURVEYOR
Turner & Townsend

T +61 2 8245 0000 F +61 2 8245 0099

URBAN PLANNER
Mecone

T +61 2 8667 8608 F +61 2 8079 6656

TRAFFIC CONSULTANT
Seca Solution

T +61 2 4032-7979

Abbreviations

(E) EXISTING
(N) NEW
EWC EXTERNAL WALL CLADDING
FB FACE BRICK
FG FIXED GLASS
GL GLASS LOUVRES
MRS METAL ROOF SHEETING
TRT TERRACOTTA ROOF TILES
AW ALUMINIUM WINDOW

Legend

Rev	Date	Description	Checked	Auth.
P1	16.11.21	DRAFT DA Release	IB	RD
P2	19.11.21	Issue for DA Clarification	IB	RD

Checked

Auth.

Proj. Dir

Proj. Arch

Drawn

Job No.

Sheet

Scale

210084

A1

1:100

NSW Nominated Architects:
Robert Denton
Alex Kibble
Registration No. 5752
Registration No. 6015

Do not scale drawings. Verify all dimensions on site. Notify architect of all discrepancies

Project

Mount St Benedict's College
MSB Centre Upgrade

Drawing Title

PROPOSED SECOND FLOOR RCP

Drawing No.


AR.DA.2503

Revision

P2

Tanner Kibble Denton Architects Pty Ltd
PO Box 860 Darlinghurst NSW 1300 Australia
Level 1, 19 Foster Street, Surry Hills NSW 2010 Australia
T +61 2 9281 4399
F +61 2 9281 4337
www.tkda.com.au

TKDArchitects
Tanner Kibble Denton

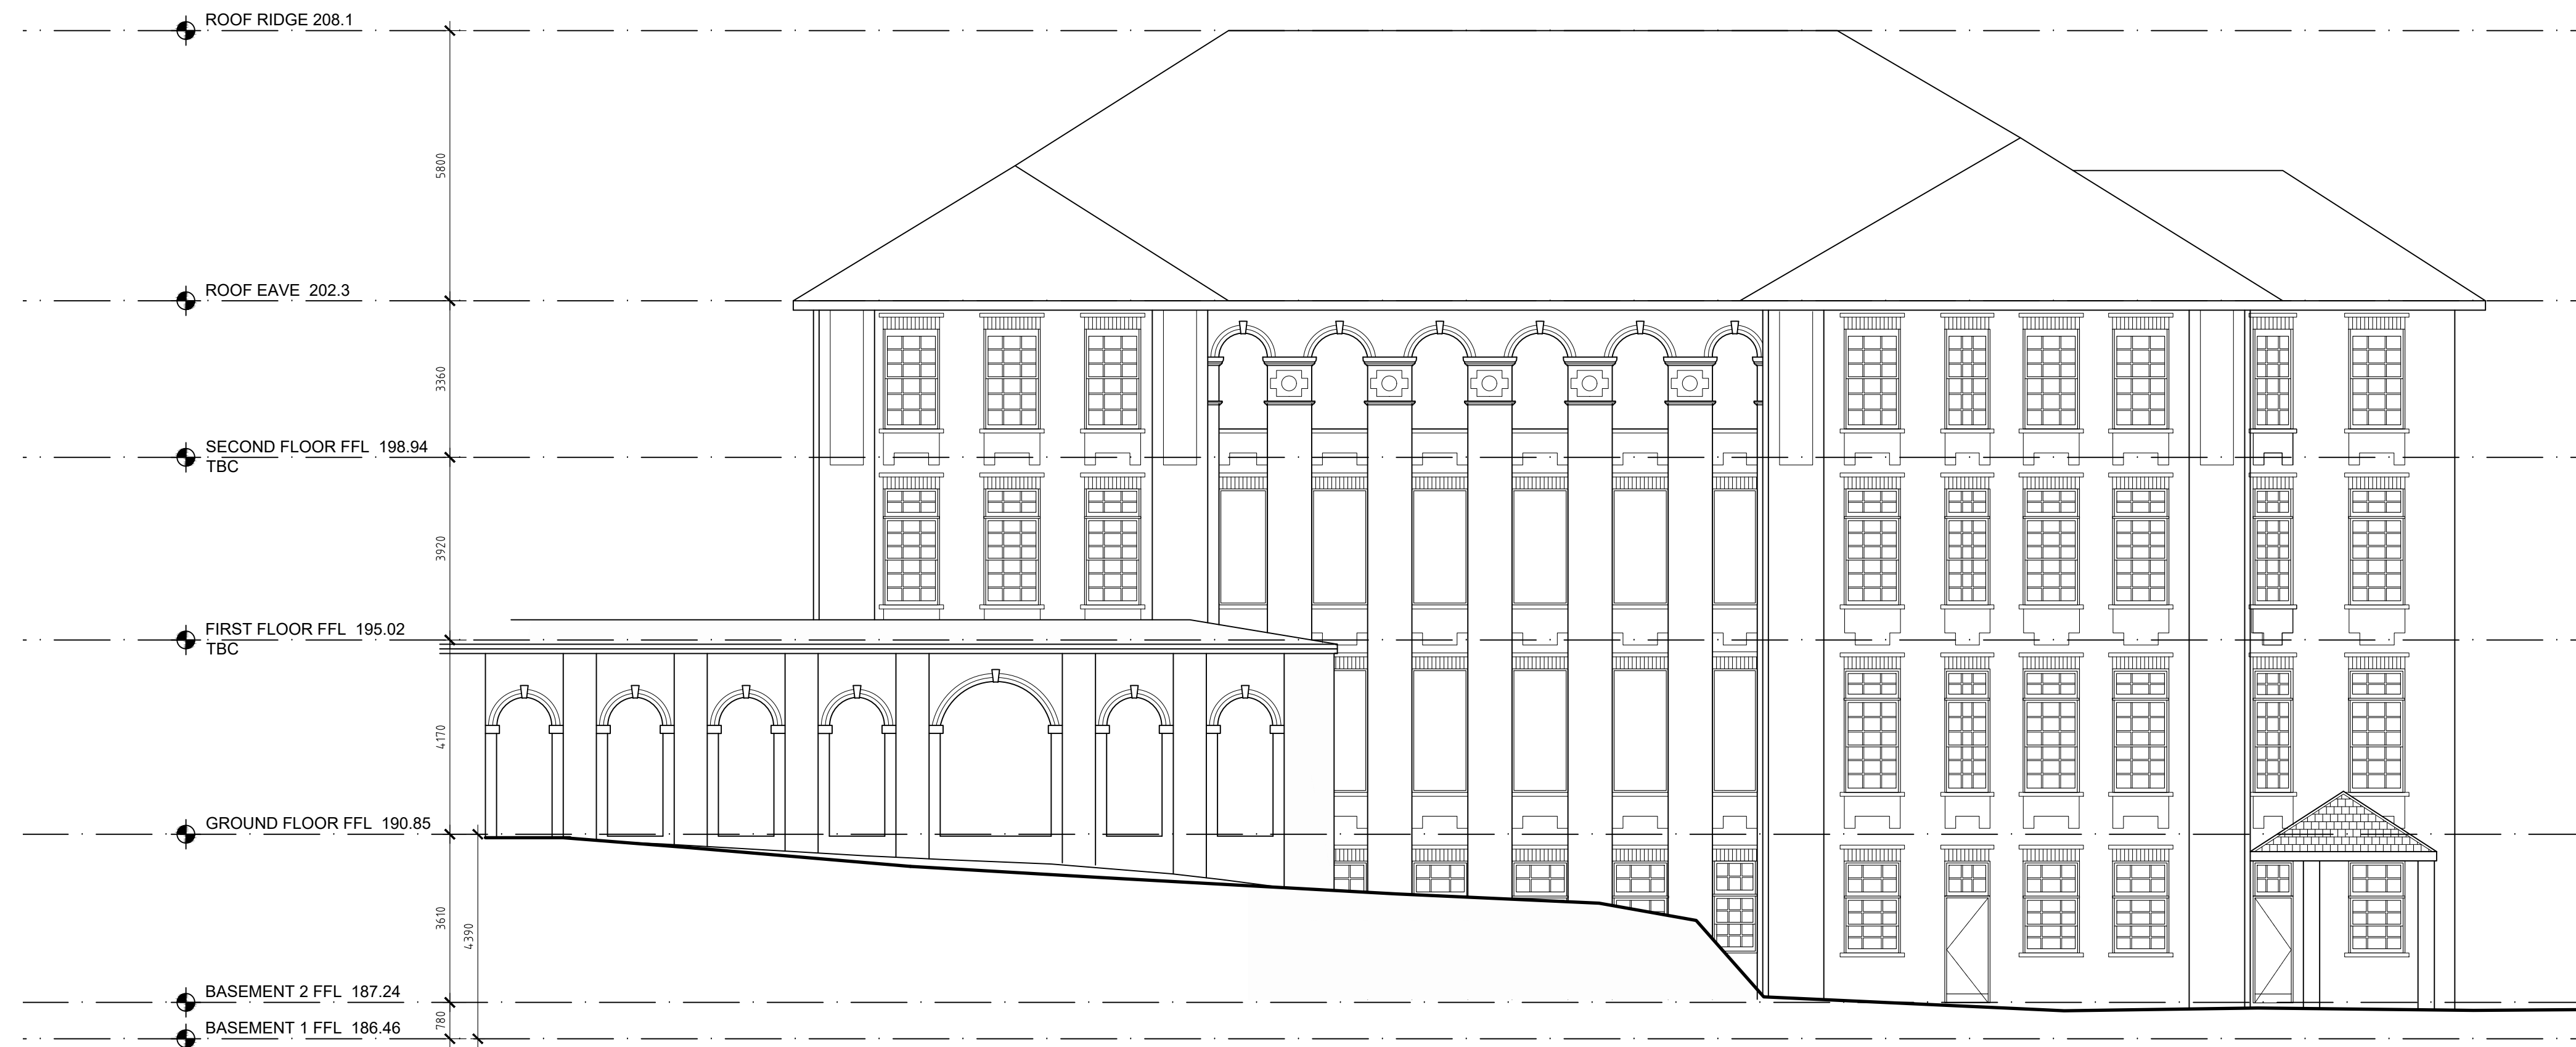

1 EXISTING WEST ELEVATION - FRONT ELEVATION
1101 1:100



2 EXISTING SOUTH ELEVATION
1101 1:100

CLIENT
Mount St Benedict College

449c Pennant Hills Rd, Pennant Hills
NSW 2120

T +61 2 9980 0425



PROJECT MANAGER
TSA Management

Level 15/207 Kent St, Sydney NSW
2000

T +61 2 9276 1400

TSA

HERITAGE CONSULTANT
Heritage 21

T +61 2 9519 2521

STRUCTURAL & CIVIL ENGINEER
Henry & Hymas

T +61 2 9417 8400 F +61 2 9417 8337

BUILDING SERVICES ENGINEER
Evolved Engineering

T +61 403 530 168

FIRE ENGINEER
Warrington Fire

T +61 2 3813 8398

BCA CONSULTANT
Group DLA

T +61 2 8355 3160 F +61 2 8355 3169

ACCESS CONSULTANT
Access-1

T +61 457 767 775

ACOUSTIC ENGINEER
Acoustic Logic

T +61 2 8339 8000 F +61 2 8338 8399

QUANTITY SURVEYOR
Turner & Townsend

T +61 2 8245 0000 F +61 2 8245 0099

URBAN PLANNER
Mecone

T +61 2 8967 8608 F +61 2 8079 6656

TRAFFIC CONSULTANT
Seca Solution

T +61 2 4032-7979

Abbreviations

(E) EXISTING
(N) NEW
(W) EXTERNAL WALL CLADDING
(F) FACE BRICK
(FG) FIXED GLASS
(GL) GLASS LOUVRES
(MRS) METAL ROOF SHEETING
(TRT) TERRACOTTA ROOF TILES
(AW) ALUMINIUM WINDOW

Legend

***** DEMOLITION

Rev	Date	Description	Checked	Auth.
P1	03.09.21	Issue for Client Sign-Off	IB	RD

Proj. Dir	Proj. Arch	Drawn
RD	IB	FF

Job No.	Sheet	Scale
210084	A1	1:100

NSW Nominated Architects:
Robert Denton Registration No. 5752
Alex Kibble Registration No. 6015

Do not scale drawings. Verify all dimensions on site. Notify architect of all discrepancies

10 20 30 40 50

Project

Mount St Benedict's College
MSB Centre Upgrade

Drawing Title
EXISTING ELEVATIONS 1

Drawing No.

AR.DA.3001

Revision

P1

Tanner Kibble Denton Architects Pty Ltd

PO Box 660 Darlinghurst NSW 1300 Australia
Level 1, 19 Foster Street, Surry Hills NSW 2010 Australia

T +61 2 9281 4399
F +61 2 9281 4337

www.tkda.com.au





1 EXISTING EAST ELEVATION
1:100



2 EXISTING NORTH ELEVATION
1:100

CLIENT
Mount St Benedict College
449c Pennant Hills Rd, Pennant Hills
NSW 2120
T +61 2 9980 0425



PROJECT MANAGER
TSA Management
Level 15/207 Kent St, Sydney NSW
2000
T +61 2 9276 1400
TSA
HERITAGE CONSULTANT
Heritage 21
T +61 2 9519 2521

STRUCTURAL & CIVIL ENGINEER
Henry & Hymas
T +61 2 9417 8400 F +61 2 9417 8337
BUILDING SERVICES ENGINEER
Evolved Engineering
T +61 403 530 168
FIRE ENGINEER
Warrington Fire
T +61 2 3813 8398

BCA CONSULTANT
Group DLA
T +61 2 8355 3160 F +61 2 8355 3169
ACCESS CONSULTANT
Access-1
T +61 457 767 775
ACOUSTIC ENGINEER
Acoustic Logic
T +61 2 8339 8000 F +61 2 8338 8399

QUANTITY SURVEYOR
Turner & Townsend
T +61 2 8245 0000 F +61 2 8245 0099
URBAN PLANNER
Mecone
T +61 2 8967 8608 F +61 2 8079 6656
TRAFFIC CONSULTANT
Seca Solution
T +61 2 4032-7979

Abbreviations
(E) EXISTING
(N) NEW
EWC EXTERNAL WALL CLADDING
FB FACE BRICK
FG FIXED GLASS
GL GLASS LOUVRES
MRS METAL ROOF SHEETING
TRT TERRACOTTA ROOF TILES
AW ALUMINIUM WINDOW

Legend
***** DEMOLITION

Rev	Date	Description	Checked	Auth.
P1	03.09.21	Issue for Client Sign-Off	IB	RD

Proj. Dir	Proj. Arch	Drawn
RD	IB	FF
Job No.	Sheet	Scale
210084	A1	1:100

NSW Nominated Architects:
Robert Denton Registration No. 5752
Alex Kibble Registration No. 6015

Do not scale drawings. Verify all dimensions on site. Notify architect of all discrepancies

10 20 30 40 50


Project
Mount St Benedict's College
MSB Centre Upgrade
Drawing Title
EXISTING ELEVATIONS 2

Drawing No.
AR.DA.3002


Revision
P1

Tanner Kibble Denton Architects Pty Ltd
PO Box 660 Darlinghurst NSW 1300 Australia
Level 1, 19 Foster Street, Surry Hills NSW 2010 Australia
T +61 2 9281 4399
F +61 2 9281 4337
www.tkda.com.au



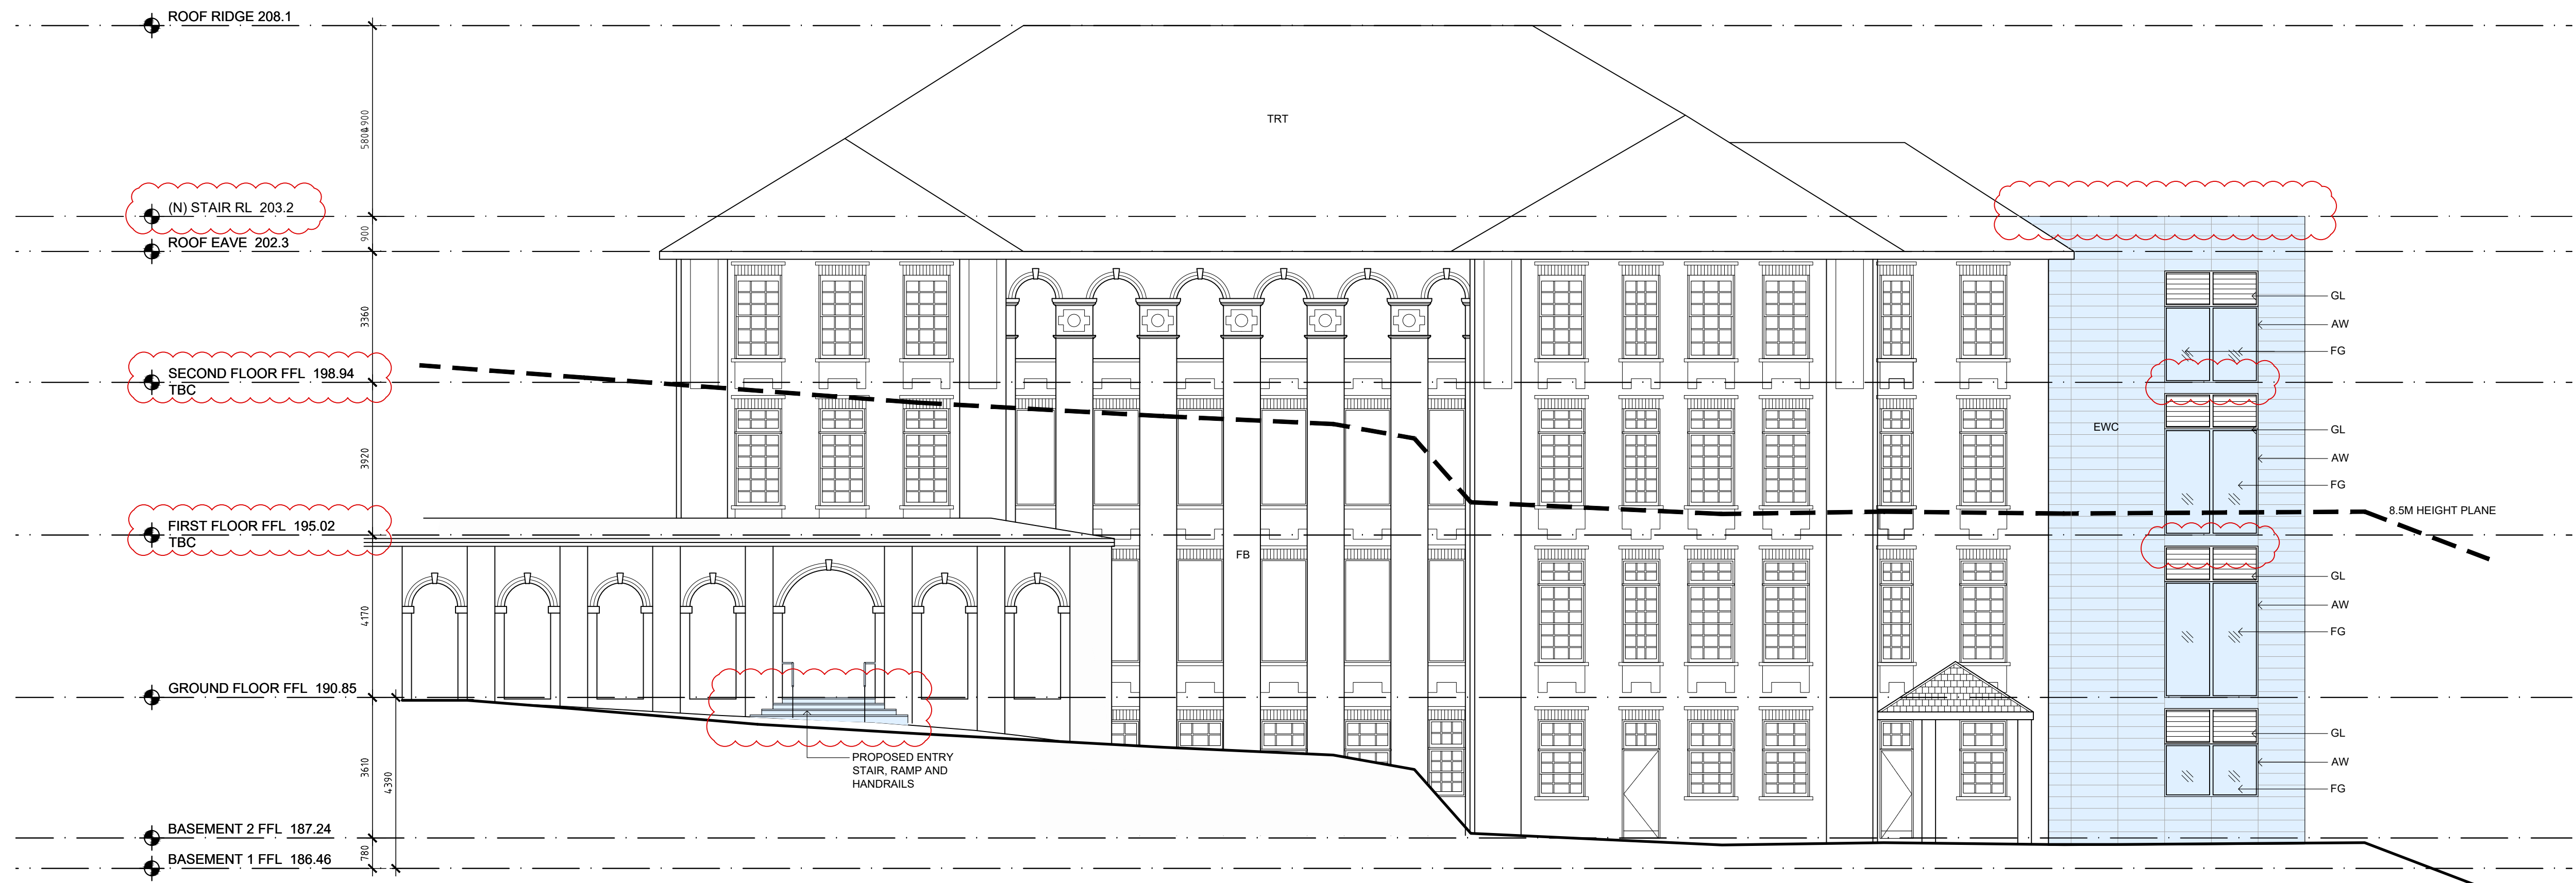

1 PROPOSED WEST ELEVATION - FRONT ELEVATION
2001 1:100

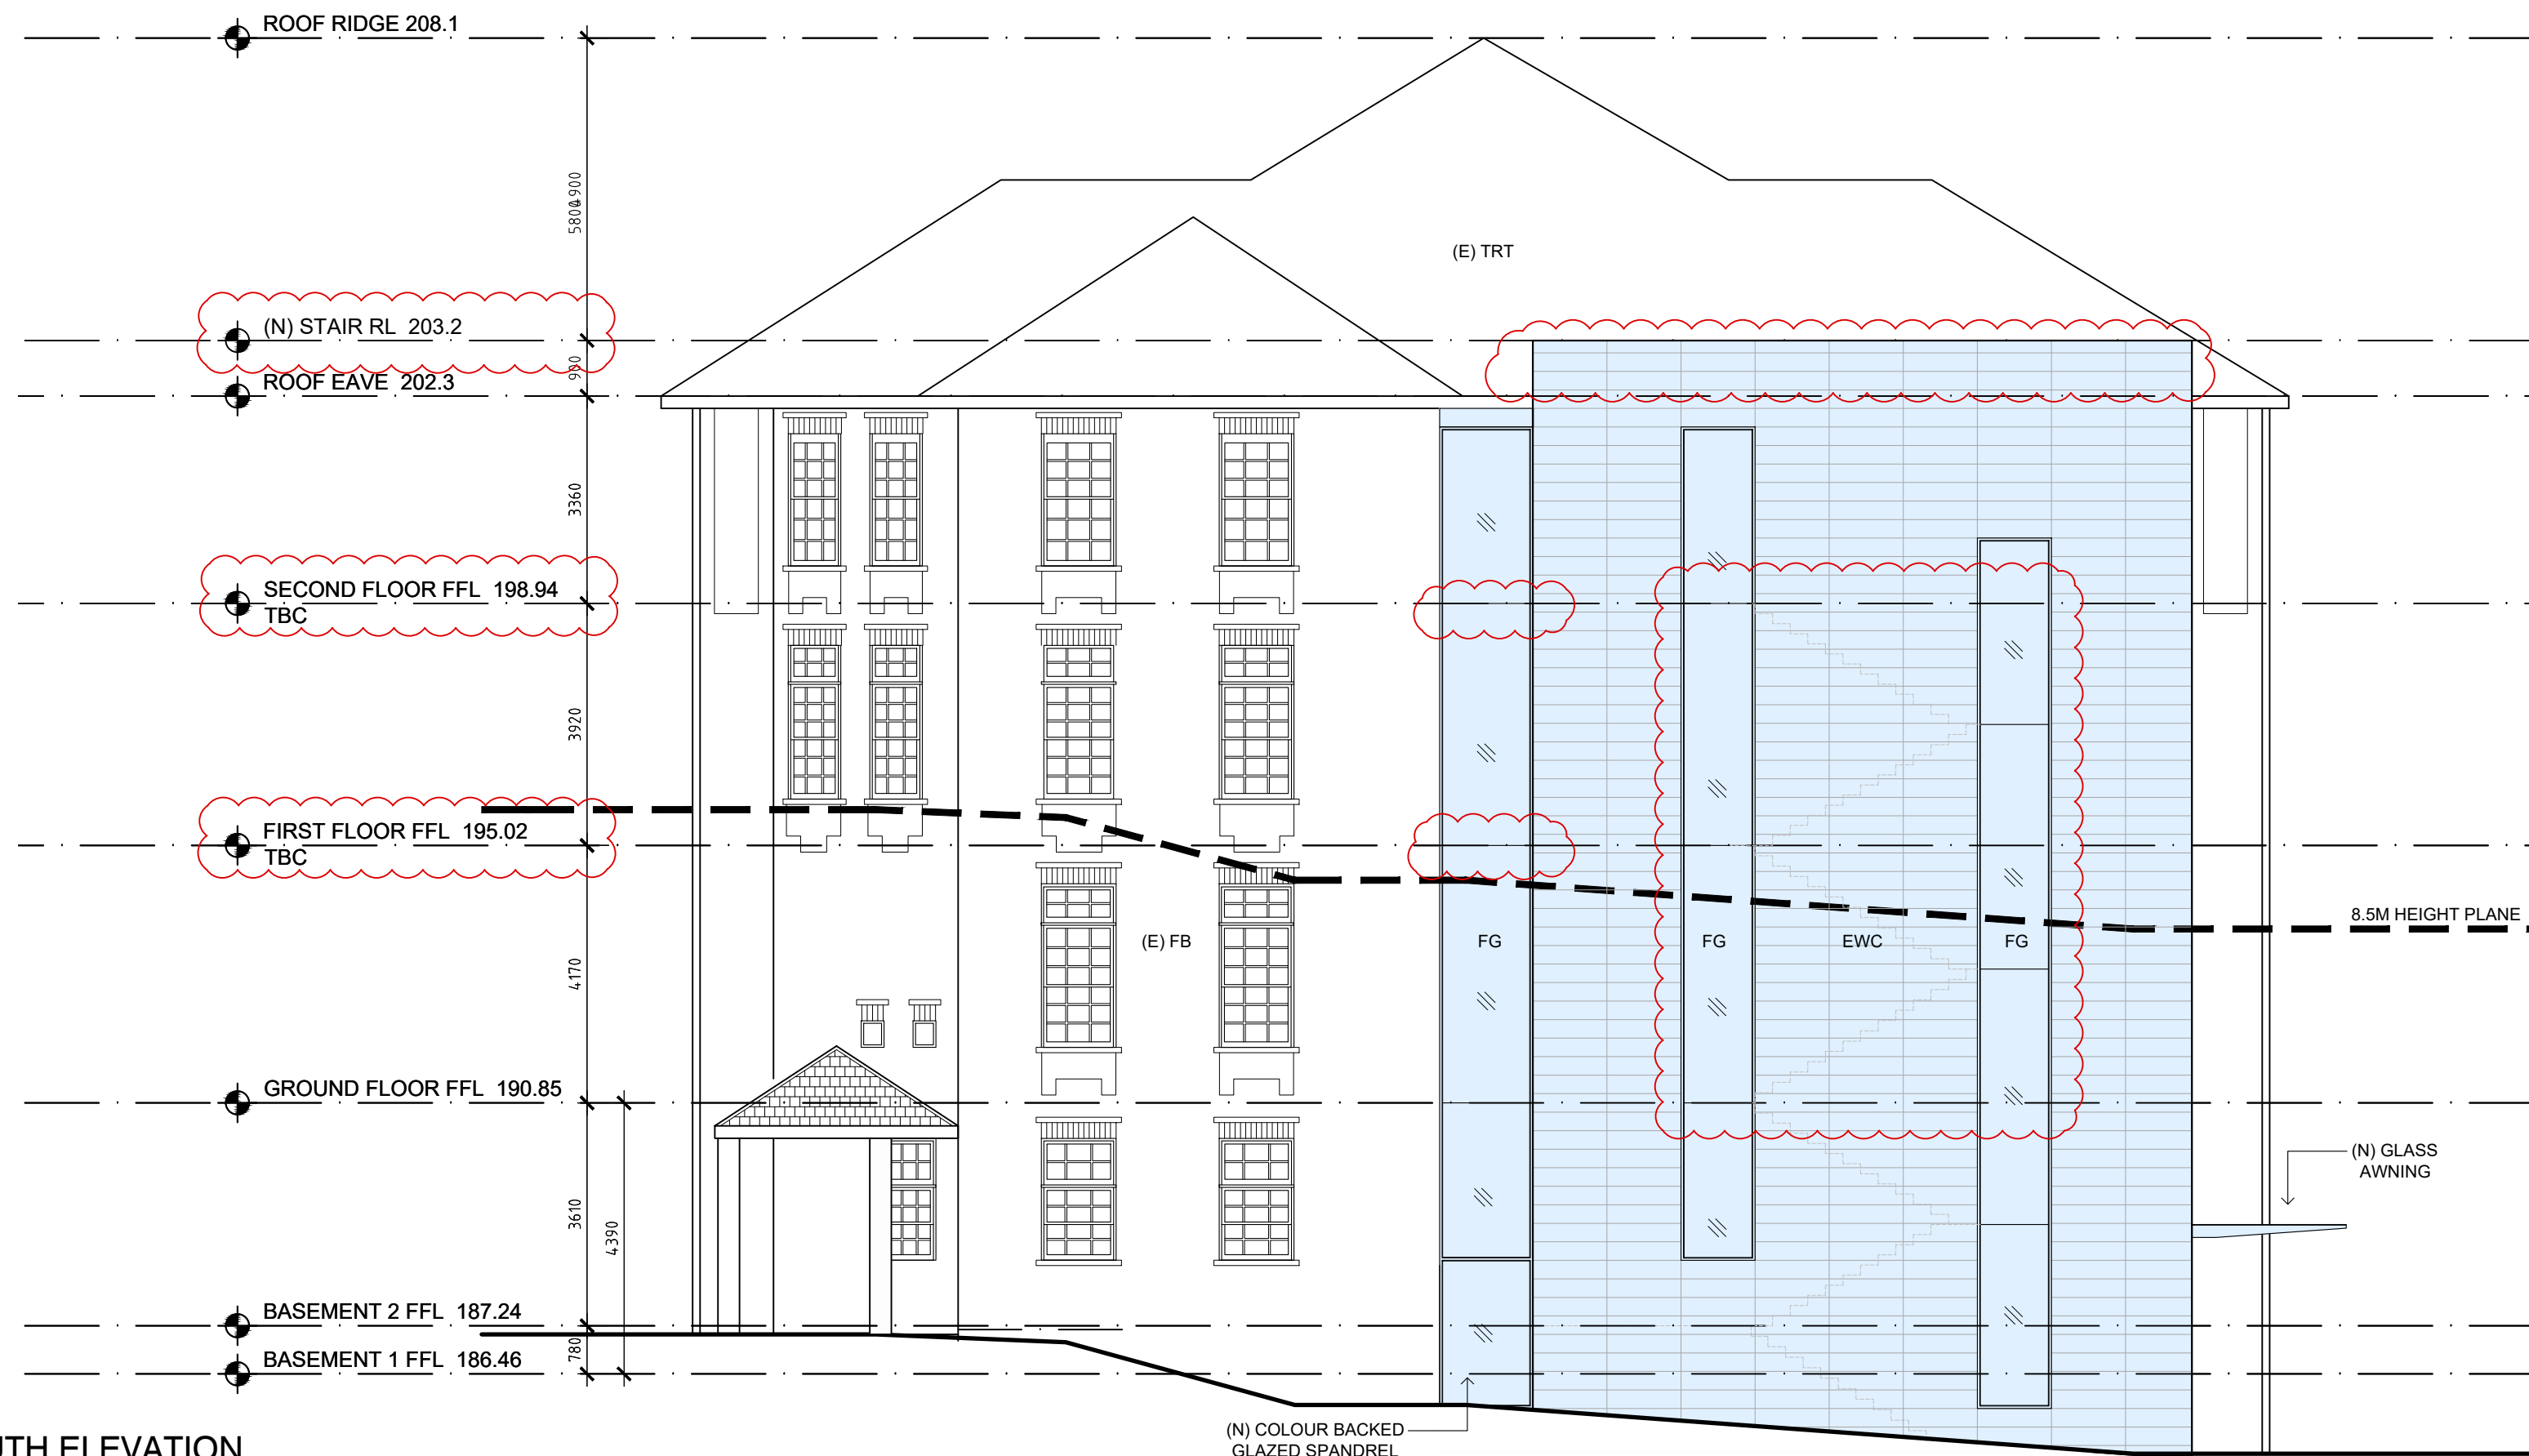

2 PROPOSED SOUTH ELEVATION
2001 1:100

CLIENT
Mount St Benedict College

449c Pennant Hills Rd, Pennant Hills
NSW 2120

T +61 2 9980 0425



PROJECT MANAGER
TSA Management

Level 15/207 Kent St, Sydney NSW
2000

T +61 2 9276 1400

TSA

HERITAGE CONSULTANT
Heritage 21

T +61 2 9519 2521

STRUCTURAL & CIVIL ENGINEER
Henry & Hymas

T +61 2 9417 8400 F +61 2 9417 8337

BUILDING SERVICES ENGINEER
Evolved Engineering

T +61 403 530 168

FIRE ENGINEER
Warrington Fire

T +61 2 3813 8398

BCA CONSULTANT
Group DLA

T +61 2 8355 3160 F +61 2 8355 3169

ACCESS CONSULTANT
Access-1

T +61 457 767 775

ACOUSTIC ENGINEER
Acoustic Logic

T +61 2 8339 8000 F +61 2 8338 8399

QUANTITY SURVEYOR
Turner & Townsend

T +61 2 8245 0000 F +61 2 8245 0099

URBAN PLANNER
Mecone

T +61 2 8967 8608 F +61 2 8079 6656

TRAFFIC CONSULTANT
Seca Solution

T +61 2 4032-7979

Abbreviations

(E) EXISTING
(N) NEW
EWC EXTERNAL WALL CLADDING
FB FACE BRICK
FG FIXED GLASS
GL GLASS LOUVRES
MRS METAL ROOF SHEETING
TRT TERRACOTTA ROOF TILES
AW ALUMINIUM WINDOW

Legend

NEW EXTERNAL WORKS

Rev	Date	Description	Checked	Auth.
P1	03.09.21	Issue for Client Sign-Off	IB	RD
P2	09.09.21	Revised Issue for Client Sign-Off	IB	RD
P3	16.11.21	DRAFT DA Reissue	IB	RD
P4	19.11.21	Issue for DA Clarification	IB	RD

Proj. Dir

Proj. Arch

Drawn

Job No.

Sheet

Scale

210084

A1

1:100

NSW Nominated Architects:
Robert Denton
Alex Kibble
Registration No. 5752
Registration No. 6015

Do not scale drawings. Verify all dimensions on site. Notify architect of all discrepancies

10 20 30 40 50

Project

Mount St Benedict's College
MSB Centre Upgrade

Drawing Title

PROPOSED ELEVATIONS 1

Drawing No.

AR.DA.3003

Revision

P4

Tanner Kibble Denton Architects Pty Ltd


PO Box 660 Darlinghurst NSW 1300 Australia
Level 1, 19 Foster Street, Surry Hills NSW 2010 Australia

T +61 2 9281 4399

F +61 2 9281 4337

www.tkda.com.au

TKDArchitects
Tanner Kibble Denton

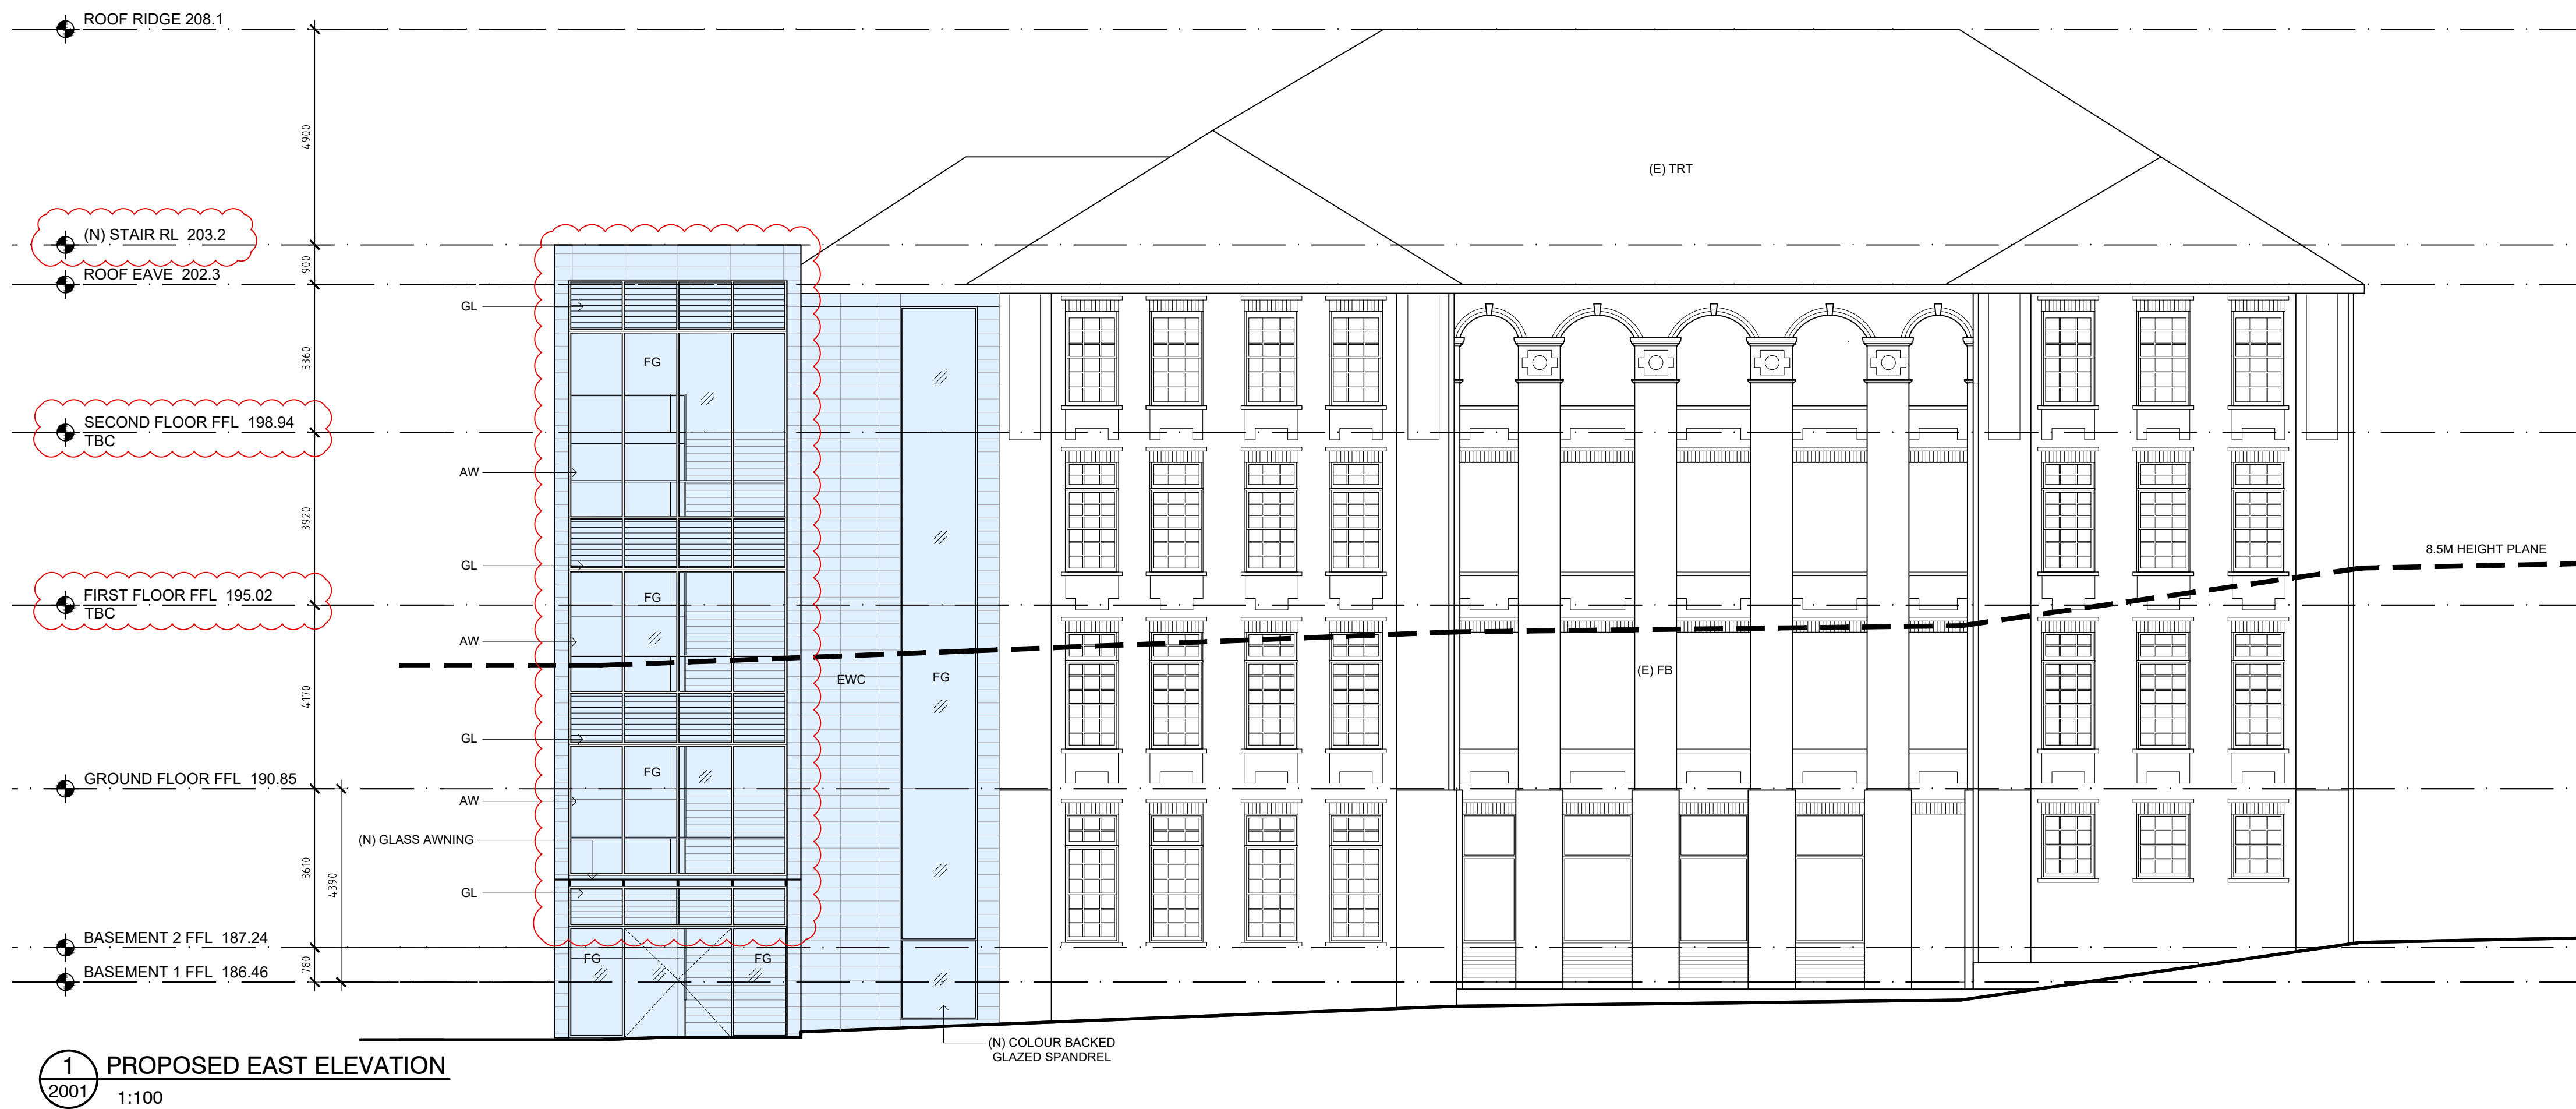

CLIENT
Mount St Benedict College
449c Pennant Hills Rd, Pennant Hills
NSW 2120
T +61 2 9980 0425



PROJECT MANAGER
TSA Management
Level 15/207 Kent St, Sydney NSW
2000
T +61 2 9276 1400
TSA
HERITAGE CONSULTANT
Heritage 21
T +61 2 9519 2521

STRUCTURAL & CIVIL ENGINEER
Henry & Hymas
T +61 2 9417 8400 F +61 2 9417 8337
BUILDING SERVICES ENGINEER
Evolved Engineering
T +61 403 530 168
FIRE ENGINEER
Warrington Fire
T +61 2 3813 8398

BCA CONSULTANT
Group DLA
T +61 2 8355 3160 F +61 2 8355 3169
ACCESS CONSULTANT
Access-1
T +61 457 767 775
ACOUSTIC ENGINEER
Acoustic Logic
T +61 2 8339 8000 F +61 2 8338 8399

QUANTITY SURVEYOR
Turner & Townsend
T +61 2 8245 0000 F +61 2 8245 0099
URBAN PLANNER
Mecone
T +61 2 8967 8668 F +61 2 8079 6656
TRAFFIC CONSULTANT
Seca Solution
T +61 2 4032-7979

Abbreviations
(E) EXISTING
(N) NEW
EWC EXTERNAL WALL CLADDING
FB FACE BRICK
FG FIXED GLASS
GL GLASS LOUVRES
MRS METAL ROOF SHEETING
TRT TERRACOTTA ROOF TILES
AW ALUMINIUM WINDOW

Legend
NEW EXTERNAL WORKS

Rev	Date	Description	Checked	Auth.
P1	03.09.21	Issue for Client Sign-Off	IB	RD
P2	09.09.21	Revised Issue for Client Sign-Off	IB	RD
P3	16.11.21	DRAFT DA Reissue	IB	RD
P4	19.11.21	Issue for DA Clarification	IB	RD

Proj. Dir	Proj. Arch	Drawn
RD	IB	FF
Job No.	Sheet	Scale
210084	A1	1:100
NSW Nominated Architects: Robert Denton Registration No. 5752 Alex Kibble Registration No. 6215		
Do not scale drawings. Verify all dimensions on site. Notify architect of all discrepancies		


Project
Mount St Benedict's College
MSB Centre Upgrade
Drawing Title
PROPOSED ELEVATIONS 2

Drawing No.
AR.DA.3004

Revision
P4

Tanner Kibble Denton Architects Pty Ltd
PO Box 660 Darlinghurst NSW 1300 Australia
Level 1, 19 Foster Street, Surry Hills NSW 2010 Australia
T +61 2 9281 4399
F +61 2 9281 4337
www.tkda.com.au

TKDArchitects
Tanner Kibble Denton

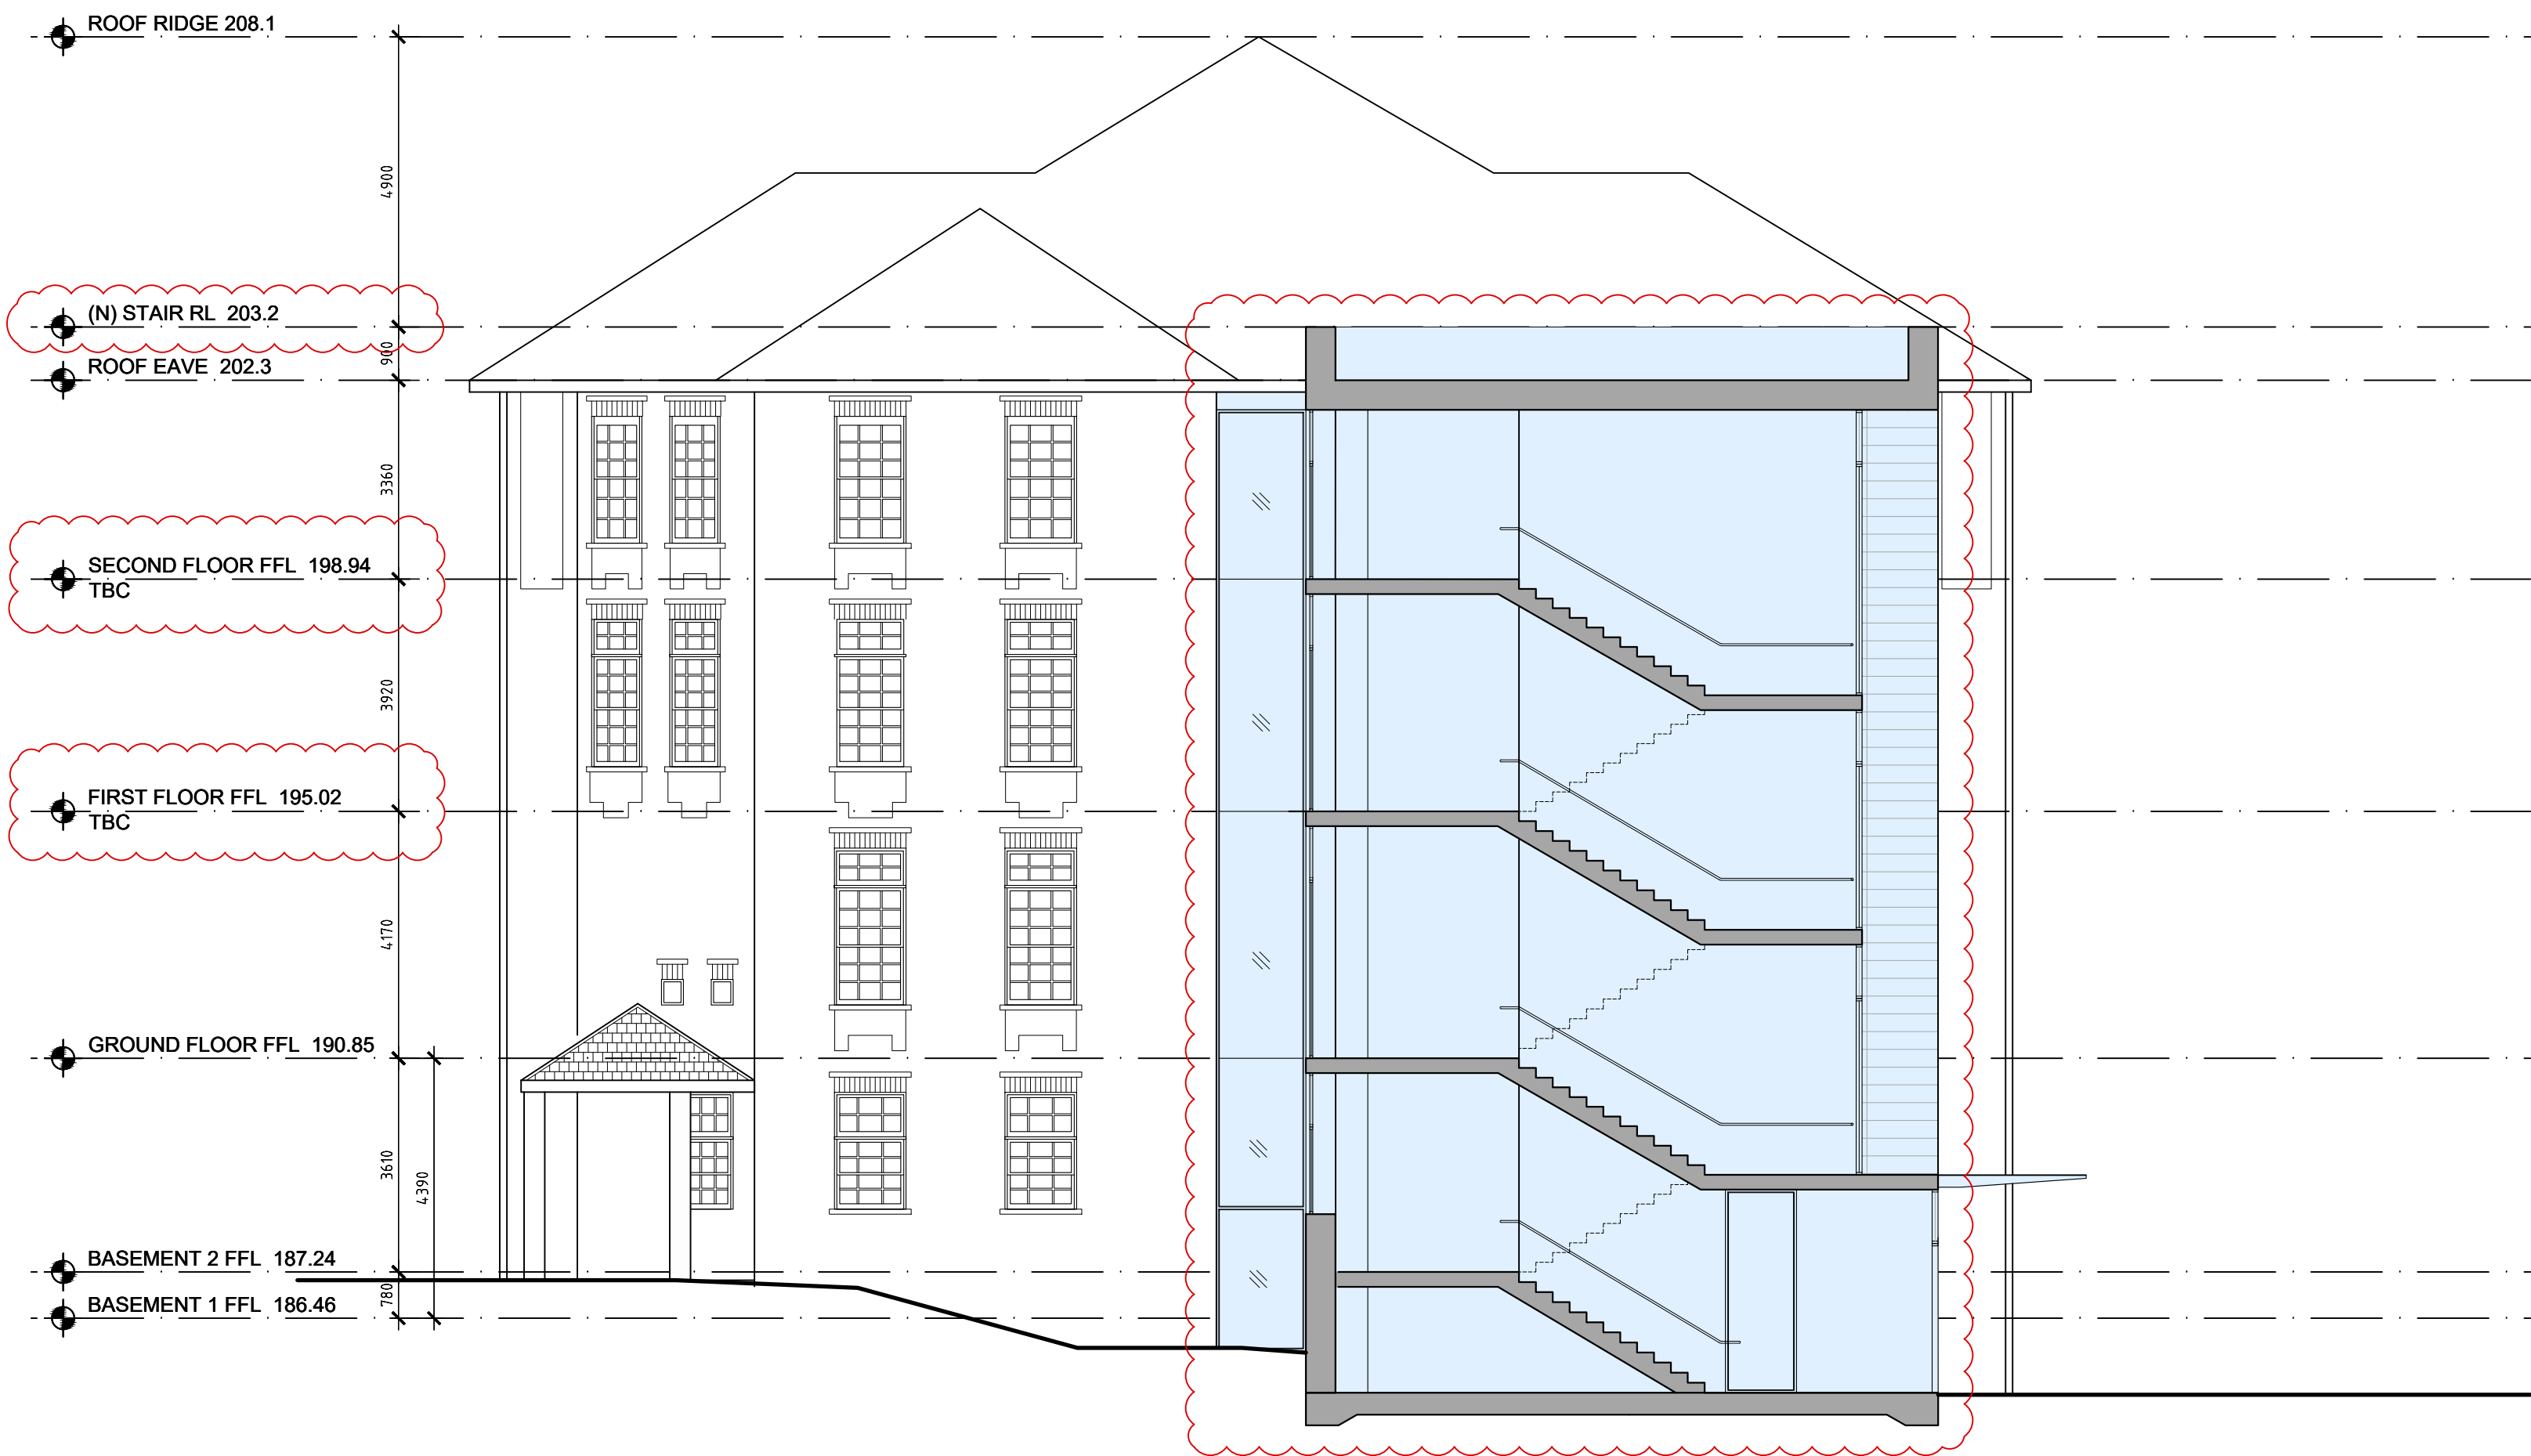

1
2001

PROPOSED SOUTH SECTION

1:100

CLIENT
Mount St Benedict College

449c Pennant Hills Rd, Pennant Hills
NSW 2120

T +61 2 9980 0425



PROJECT MANAGER
TSA Management

Level 15/207 Kent St, Sydney NSW
2000

T +61 2 9276 1400

TSA

HERITAGE CONSULTANT
Heritage 21

T +61 2 9519 2521

STRUCTURAL & CIVIL ENGINEER
Henry & Hymas

T +61 2 9417 8400 F +61 2 9417 8337

BUILDING SERVICES ENGINEER
Evolved Engineering

T +61 403 530 168

FIRE ENGINEER
Warrington Fire

T +61 2 8338 8398

BCA CONSULTANT
Group DLA

T +61 2 8355 3160 F +61 2 8355 3169

ACCESS CONSULTANT
Access-1

T +61 457 767 775

ACOUSTIC ENGINEER
Acoustic Logic

T +61 2 8339 8000 F +61 2 8338 8399

QUANTITY SURVEYOR
Turner & Townsend

T +61 2 8245 0000 F +61 2 8245 0099

URBAN PLANNER
Mecone

T +61 2 8967 8668 F +61 2 8079 8656

TRAFFIC CONSULTANT
Seca Solution

T +61 2 4032-7979

Abbreviations

(E) EXISTING
(N) NEW
EVC EXTERNAL WALL CLADDING
FB FACE BRICK
FG FIXED GLASS
GL GLASS LOUVRES
MRS METAL ROOF SHEETING
TRT TERRACOTTA ROOF TILES
AW ALUMINIUM WINDOW

Legend

NEW EXTERNAL WORKS

Rev	Date	Description	Checked	Auth.
P1	10.09.21	Revised Issue for Client Sign-Off	IB	RD
P2	16.11.21	DRAFT DA Reissue	IB	RD
P3	19.11.21	Issue for DA Clarification	IB	RD

Proj. Dir	Proj. Arch	Drawn
RD	IB	FF
Job No.	Sheet	Scale
210084	A1	1:100

NSW Nominated Architects:
Robert Denton
Alice Kibble
Registration No. 5752
Registration No. 6015

Do not scale drawings. Verify all dimensions on site. Notify architect of all discrepancies

10 20 30 40 50

Project

Mount St Benedict's College
MSB Centre Upgrade

Drawing Title
PROPOSED SECTION

Drawing No.

AR.DA.3101

Revision

P3

Tanner Kibble Denton Architects Pty Ltd

PO Box 660 Darlinghurst NSW 1300 Australia

Level 1, 19 Foster Street, Surry Hills NSW 2010 Australia

T +61 2 9281 4399

F +61 2 9281 4337

www.tkda.com.au

TKDArchitects
Tanner Kibble Denton




GL - GLASS LOUVRES
WITHIN ALUMINUM FRAMED WINDOW
FRAMING COLOUR : MONUMENT




AW - ALUMINIUM WINDOWS
FRAMING COLOUR : MONUMENT




EWC - EXTERNAL WALL CLADDING
TERRACOTTA CLADDING
COLOUR: TERRACOTTA

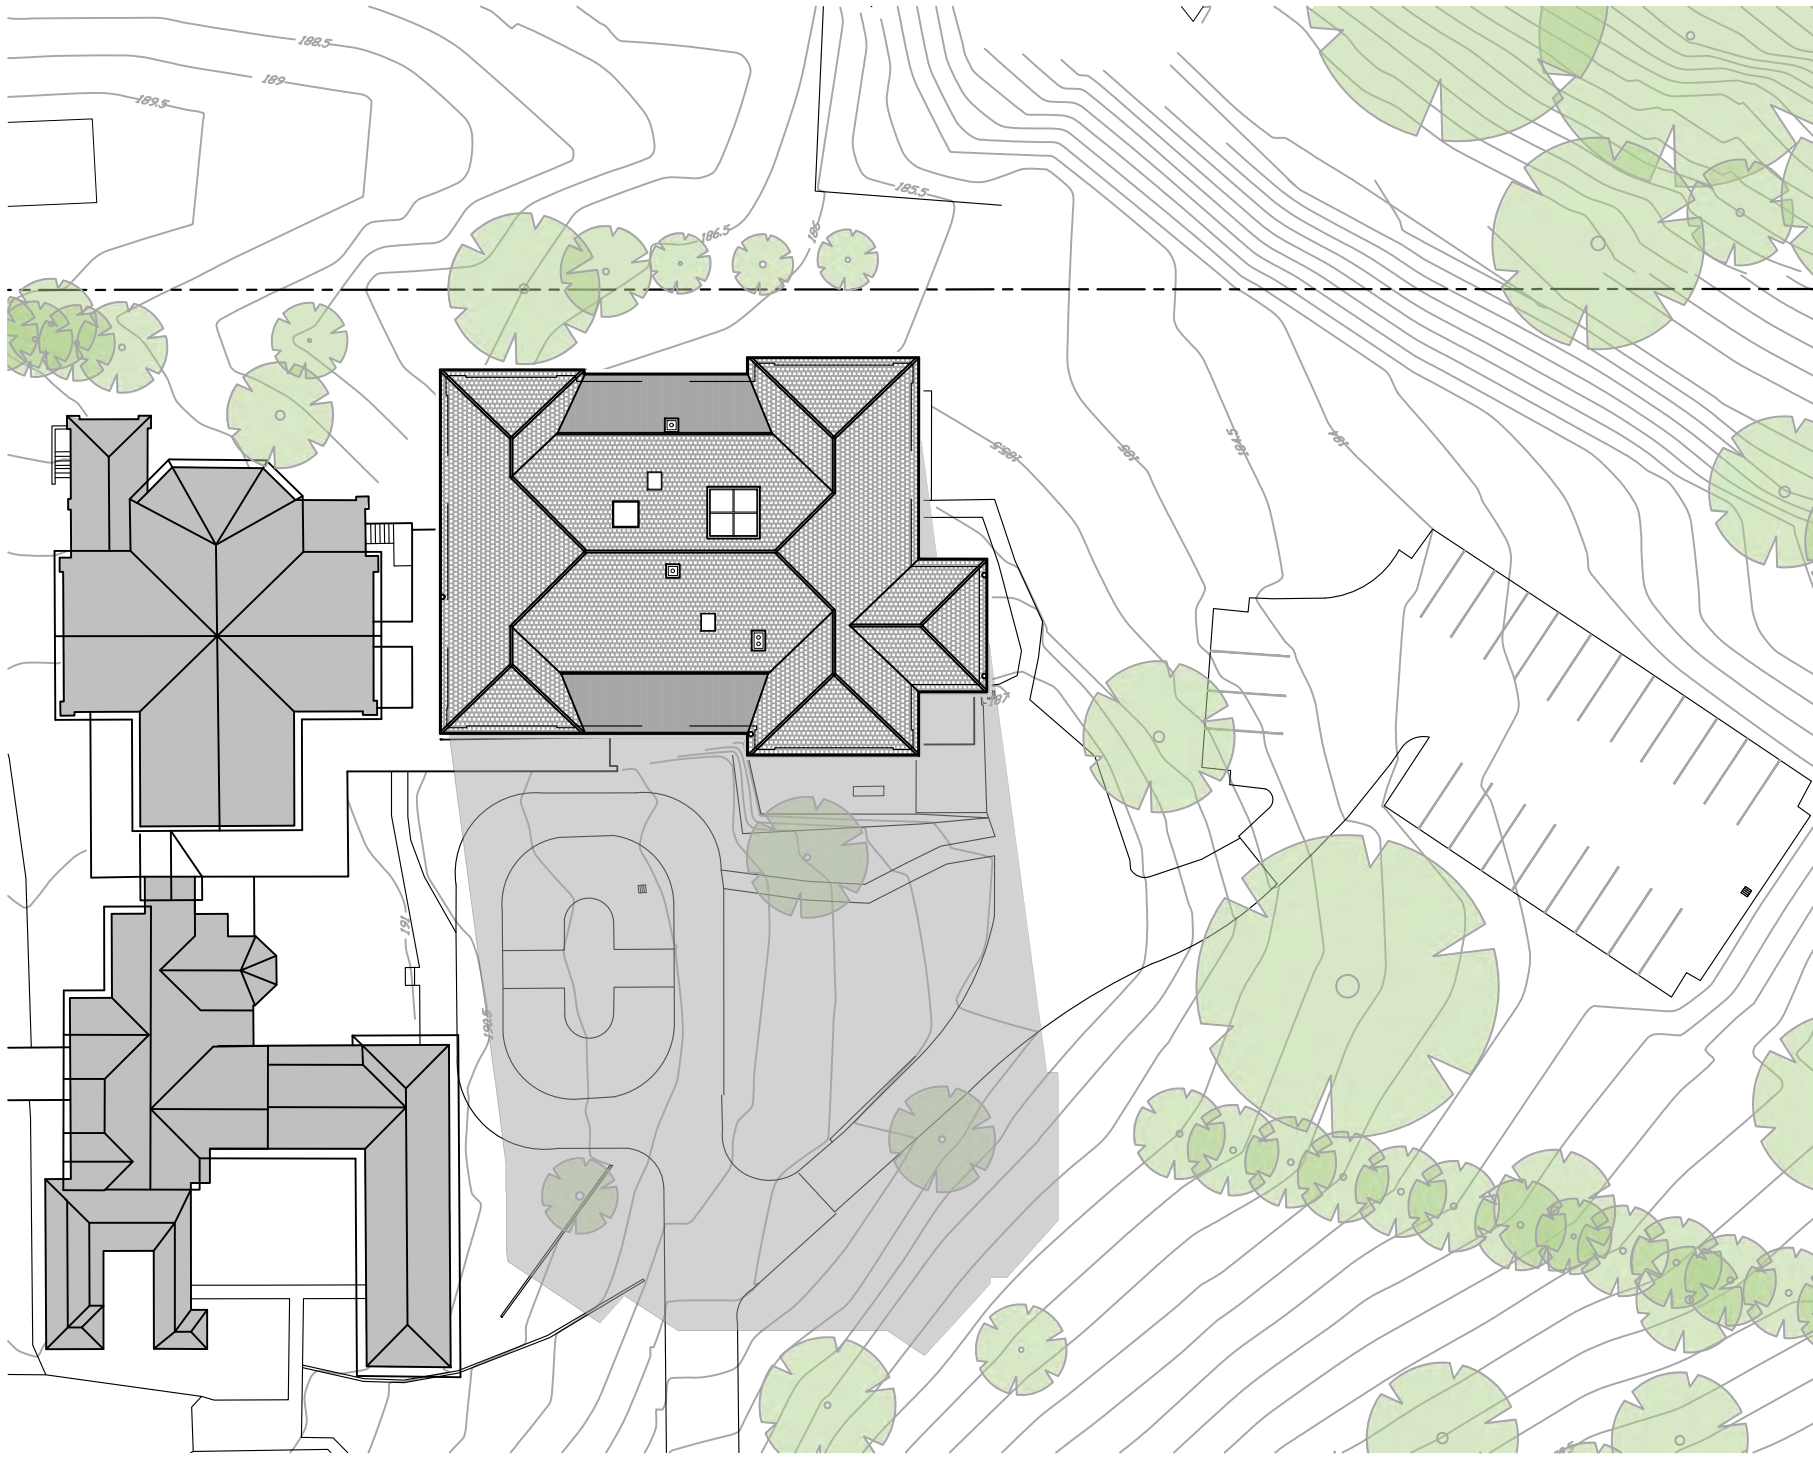


01 JUNE 21 - 9AM - EXISTING
- 1:500

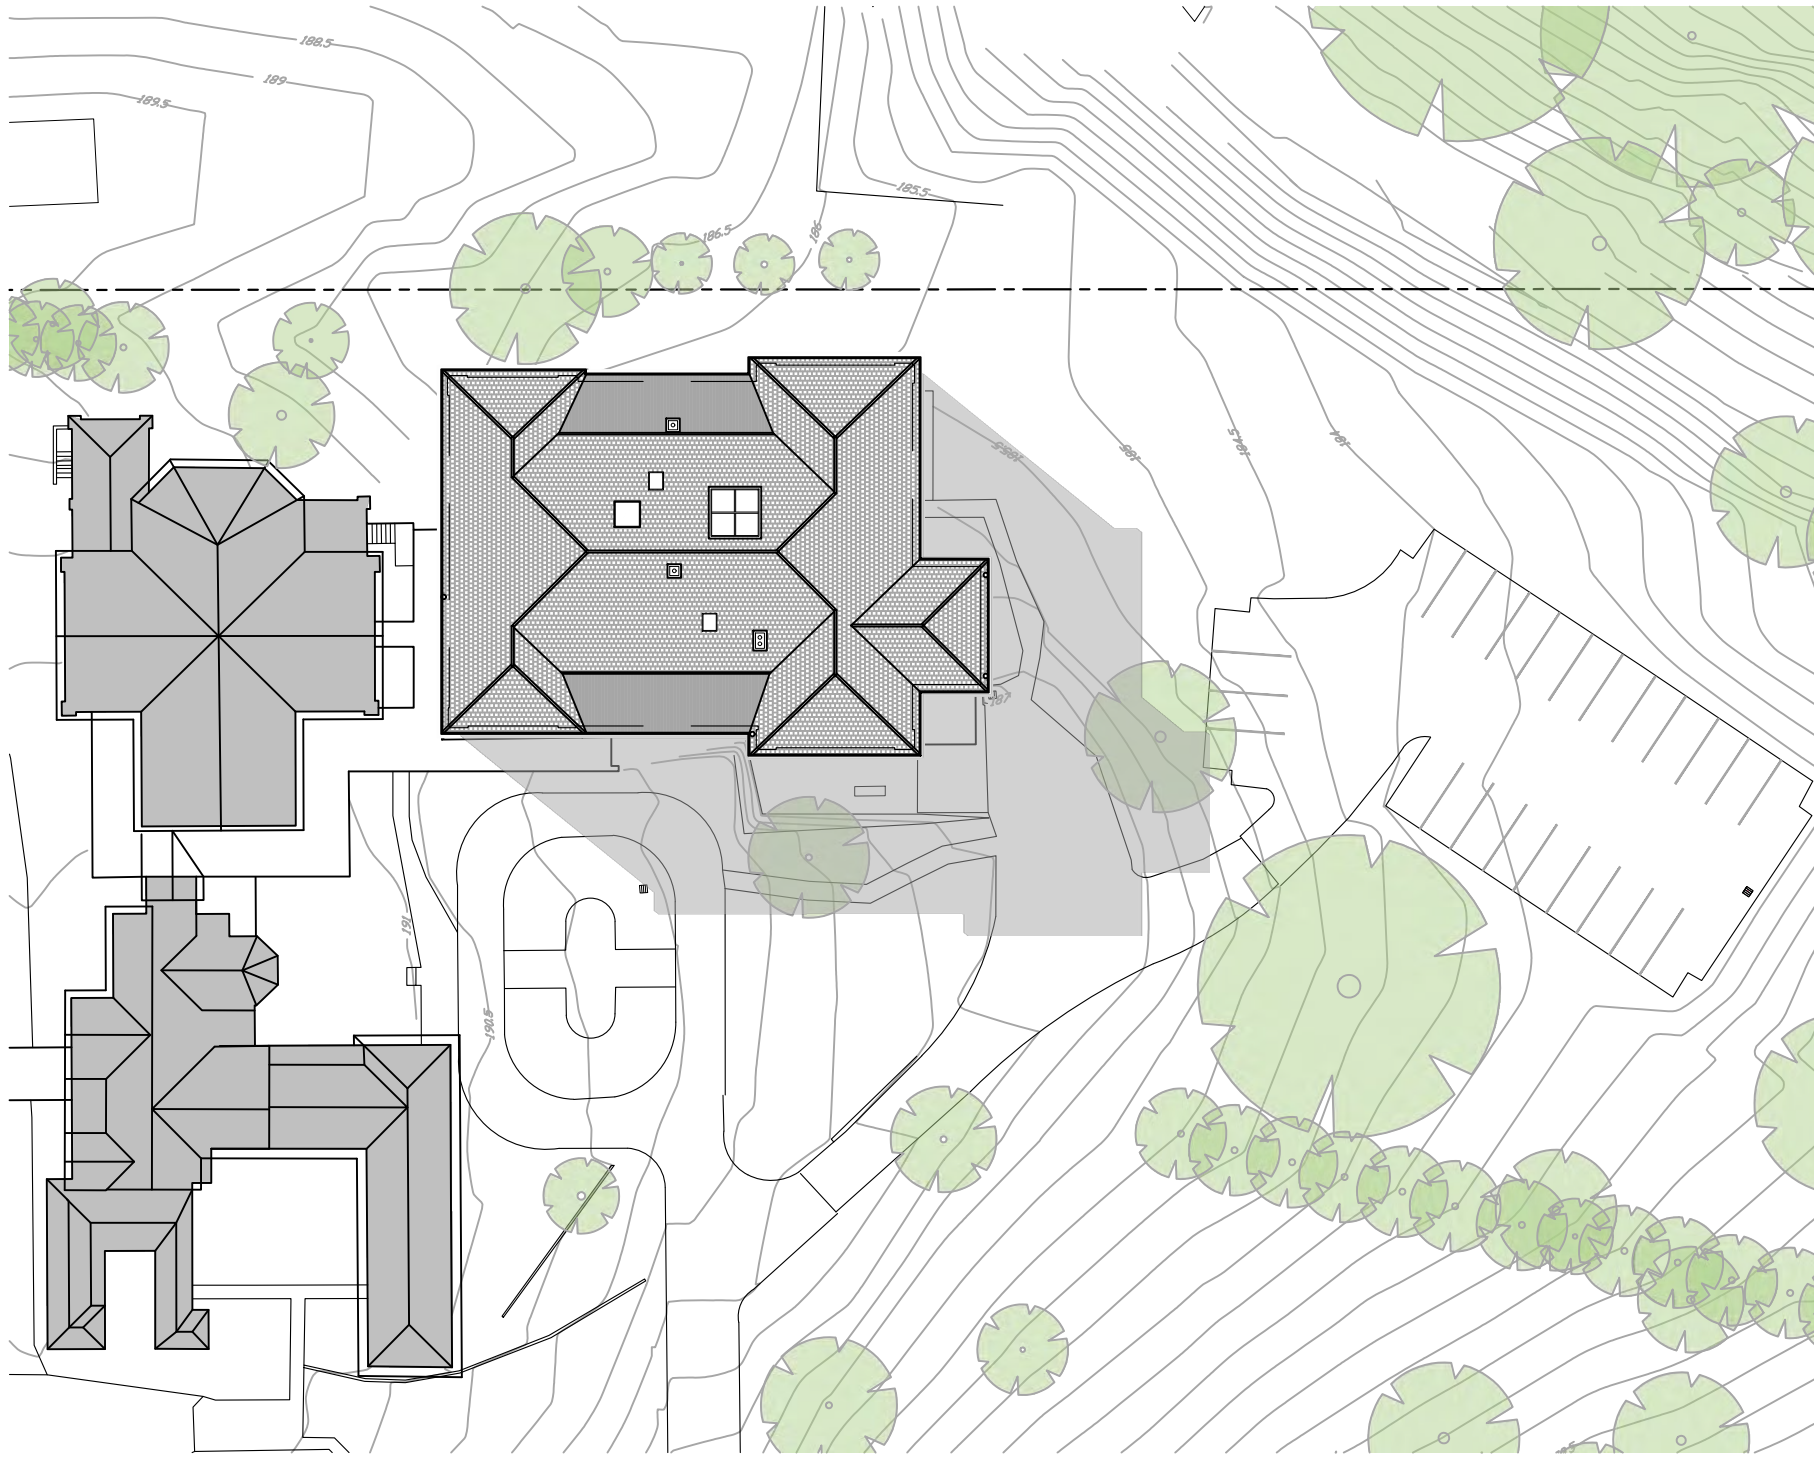


03 JUNE 21 - 12PM - EXISTING
- 1:500

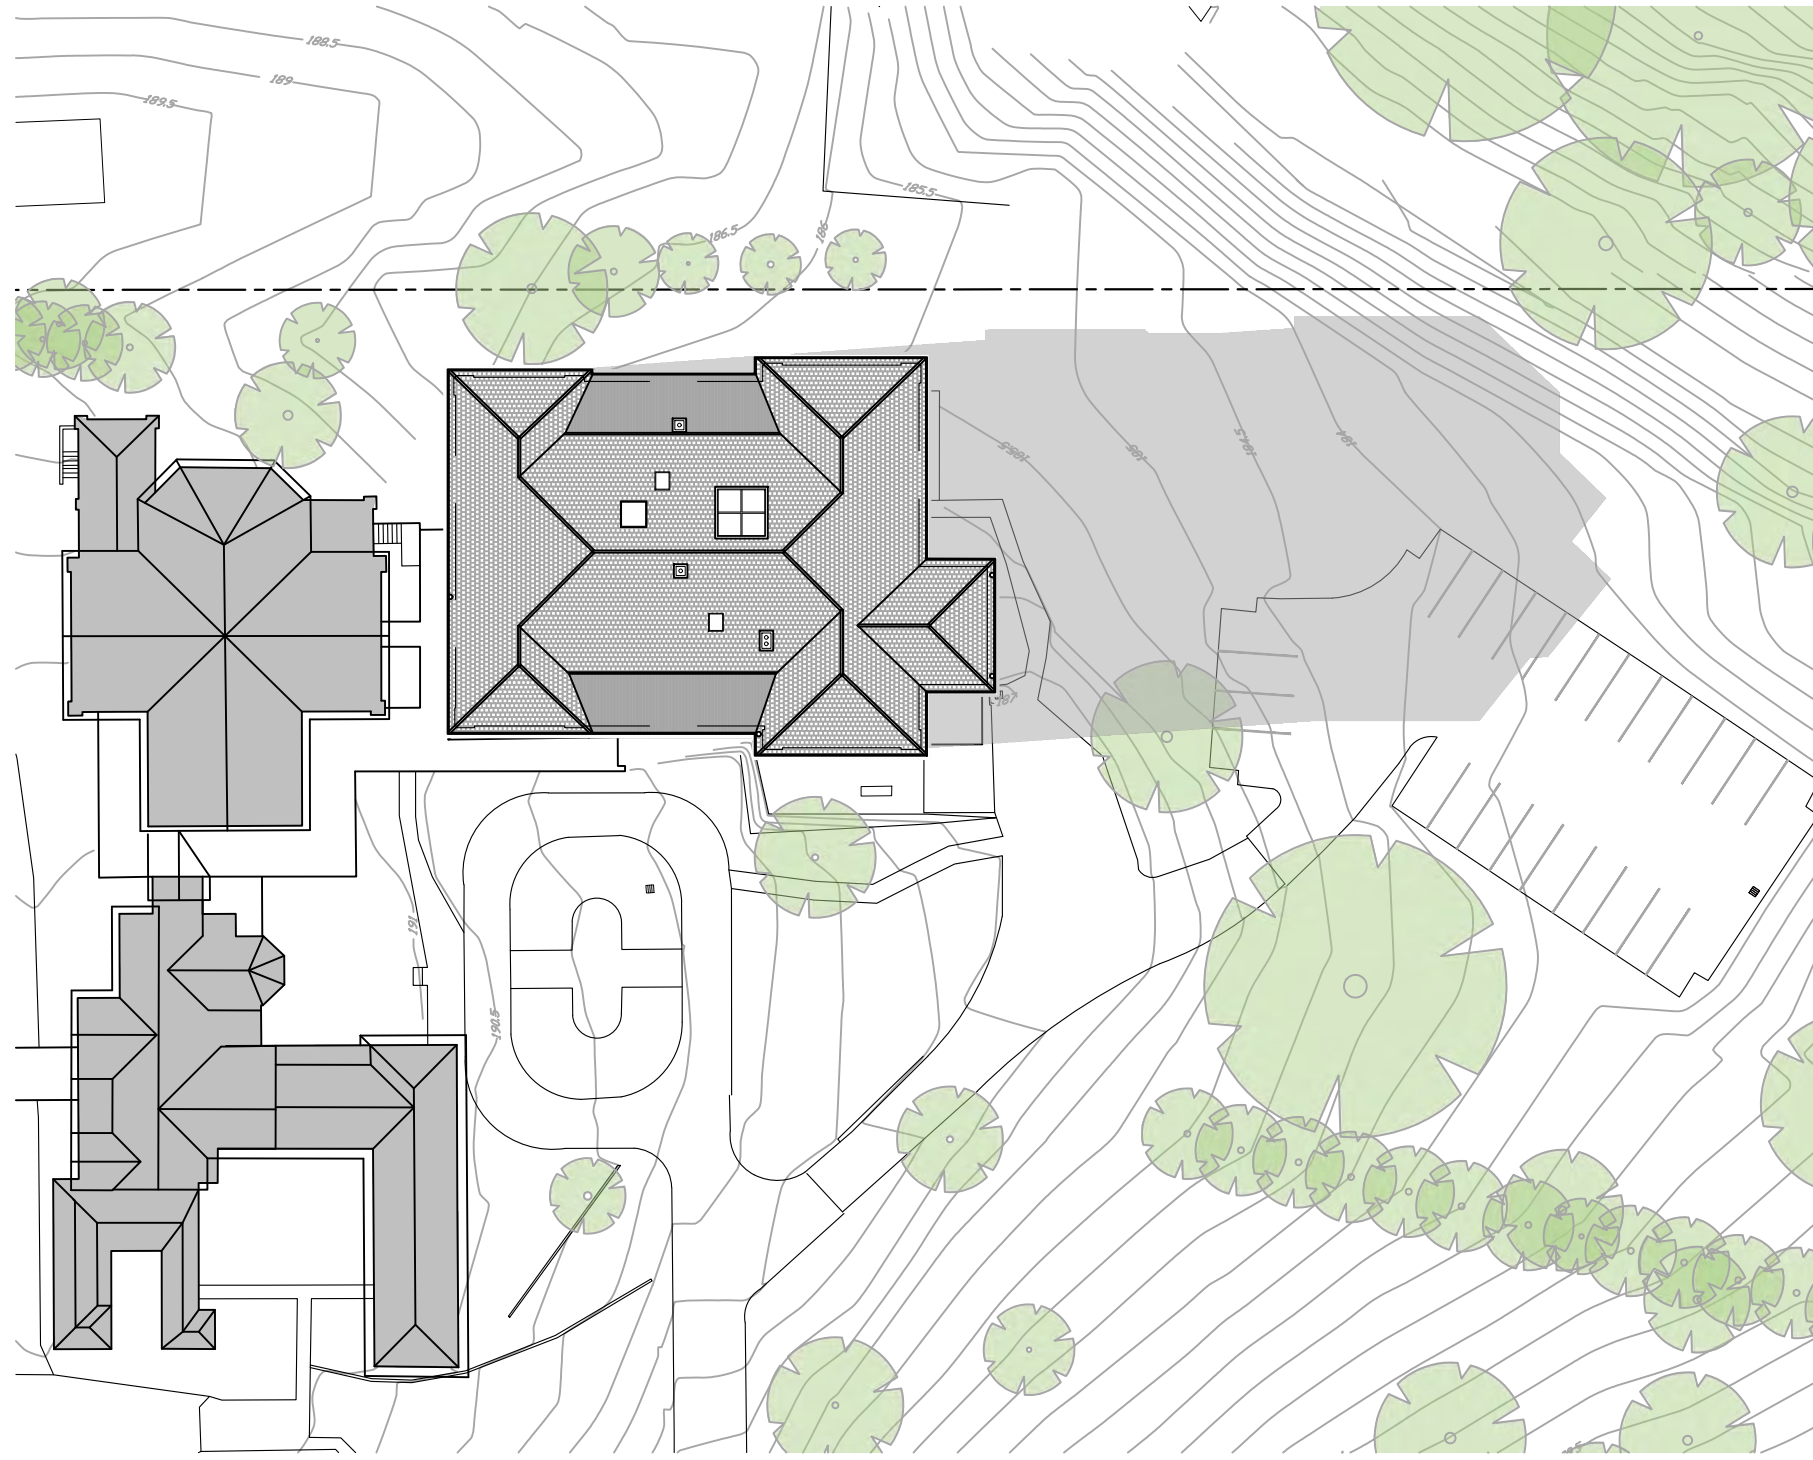


05 JUNE 21 - 3PM - EXISTING
- 1:500

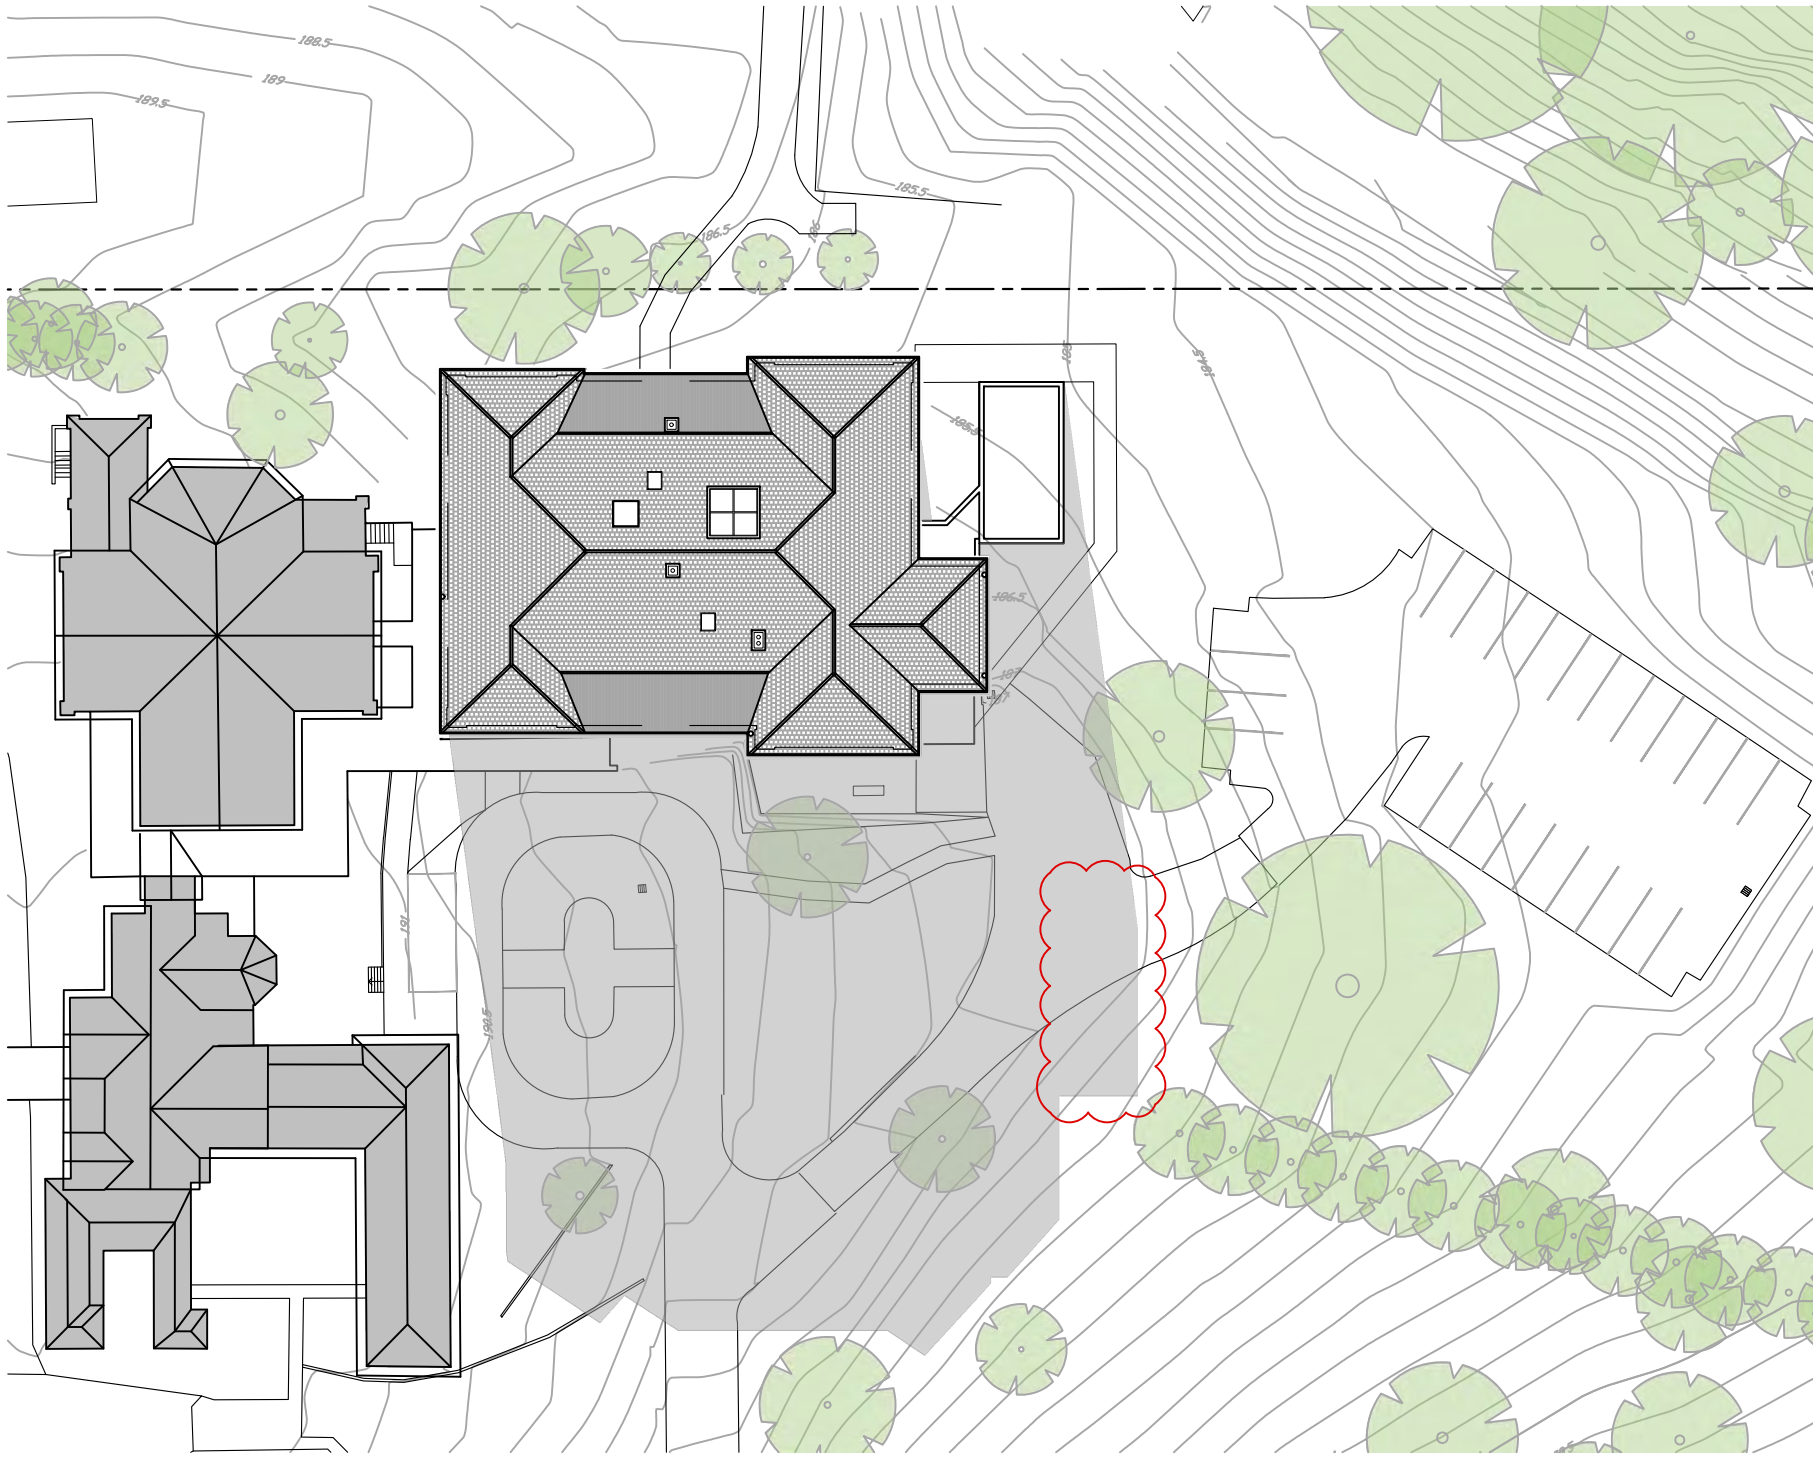

02 JUNE 21 - 9AM - PROPOSED
- 1:500

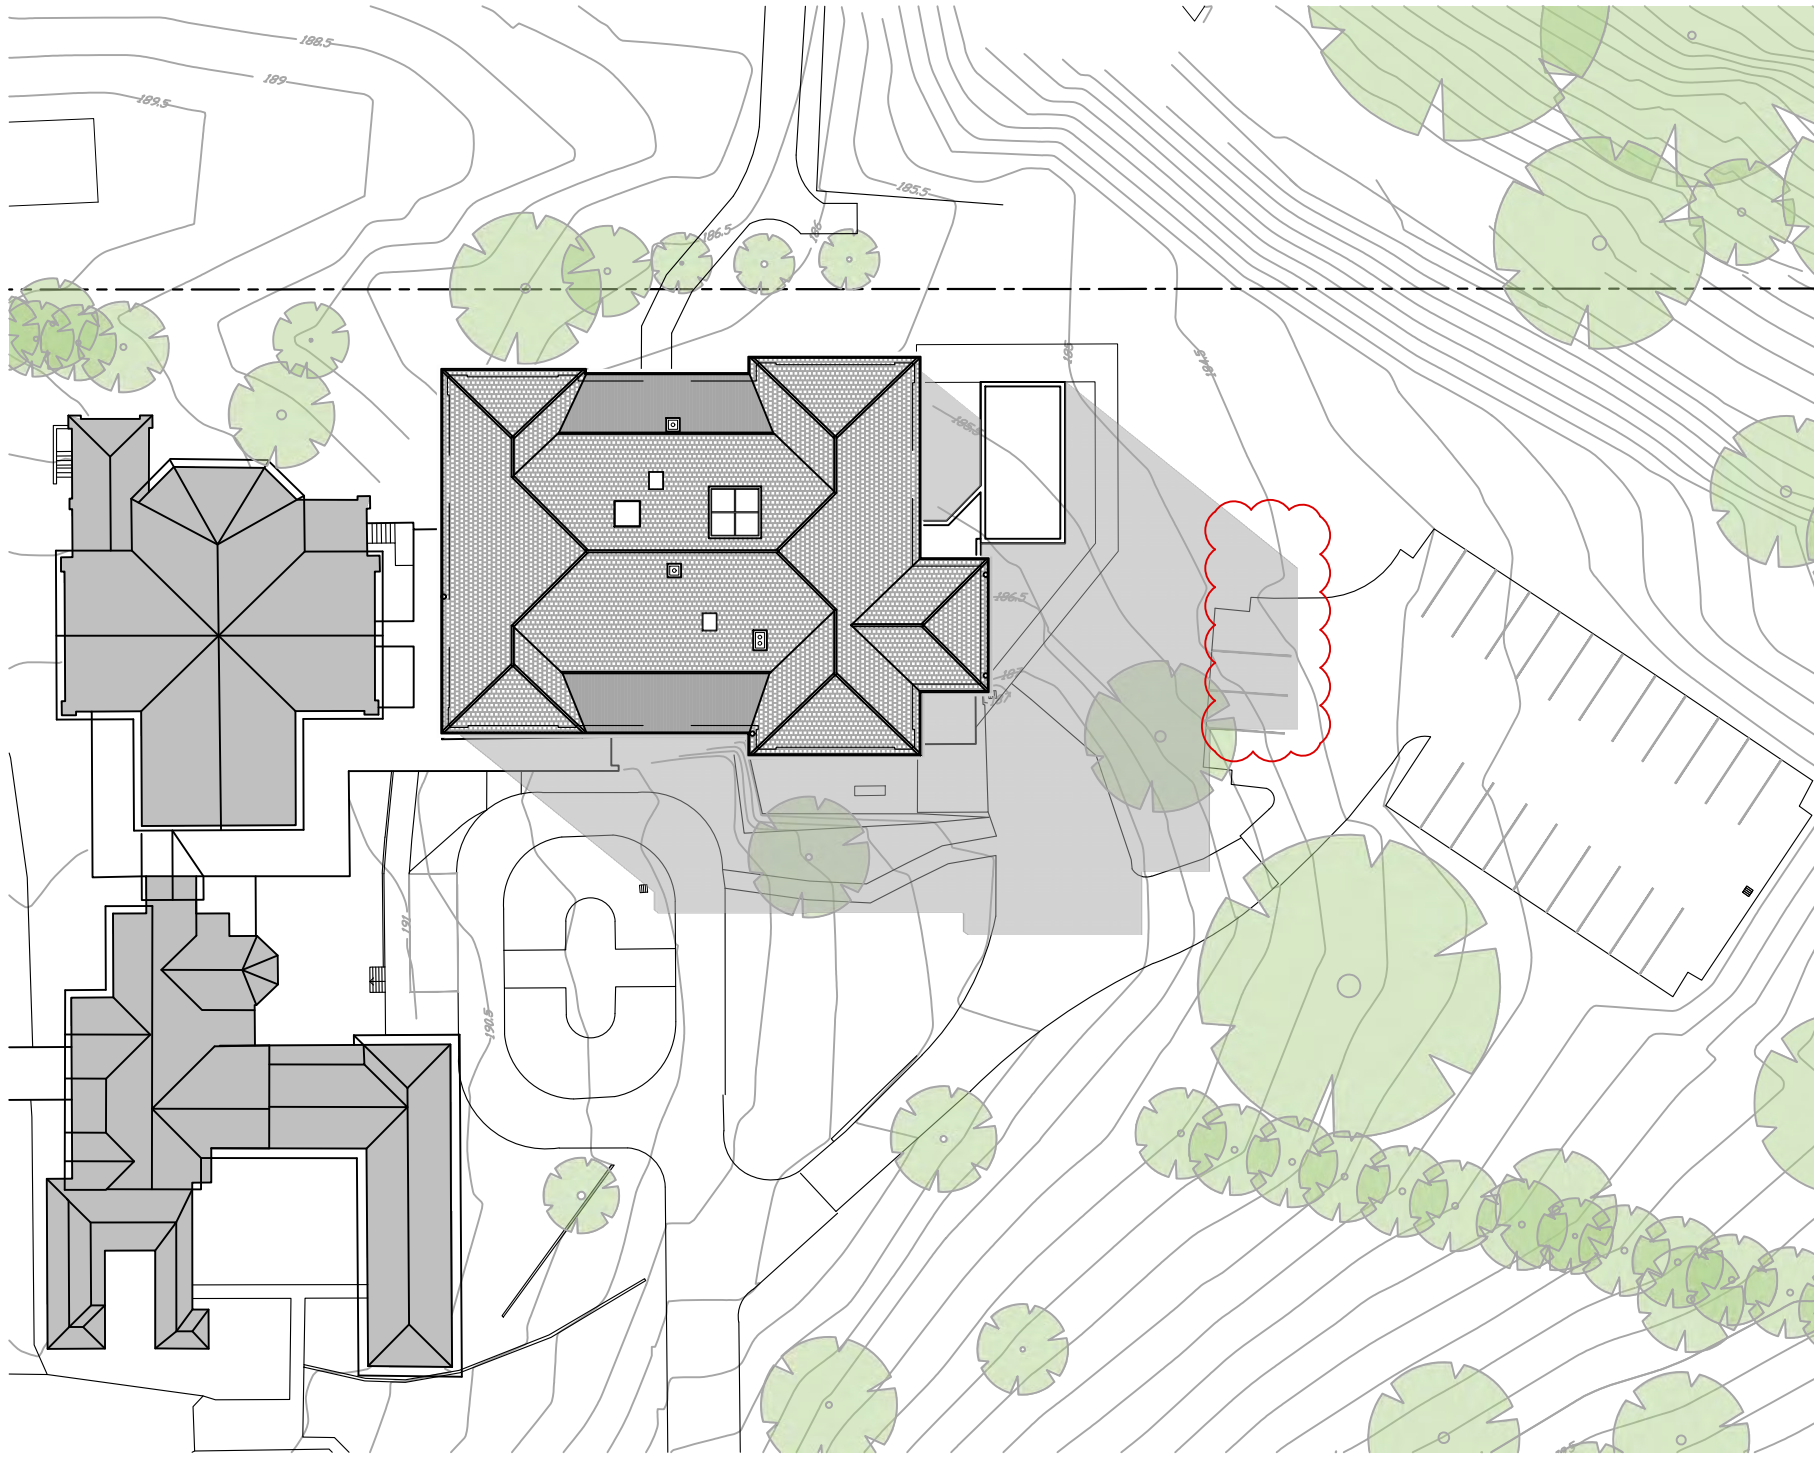

04 JUNE 21 - 12PM - PROPOSED
- 1:500

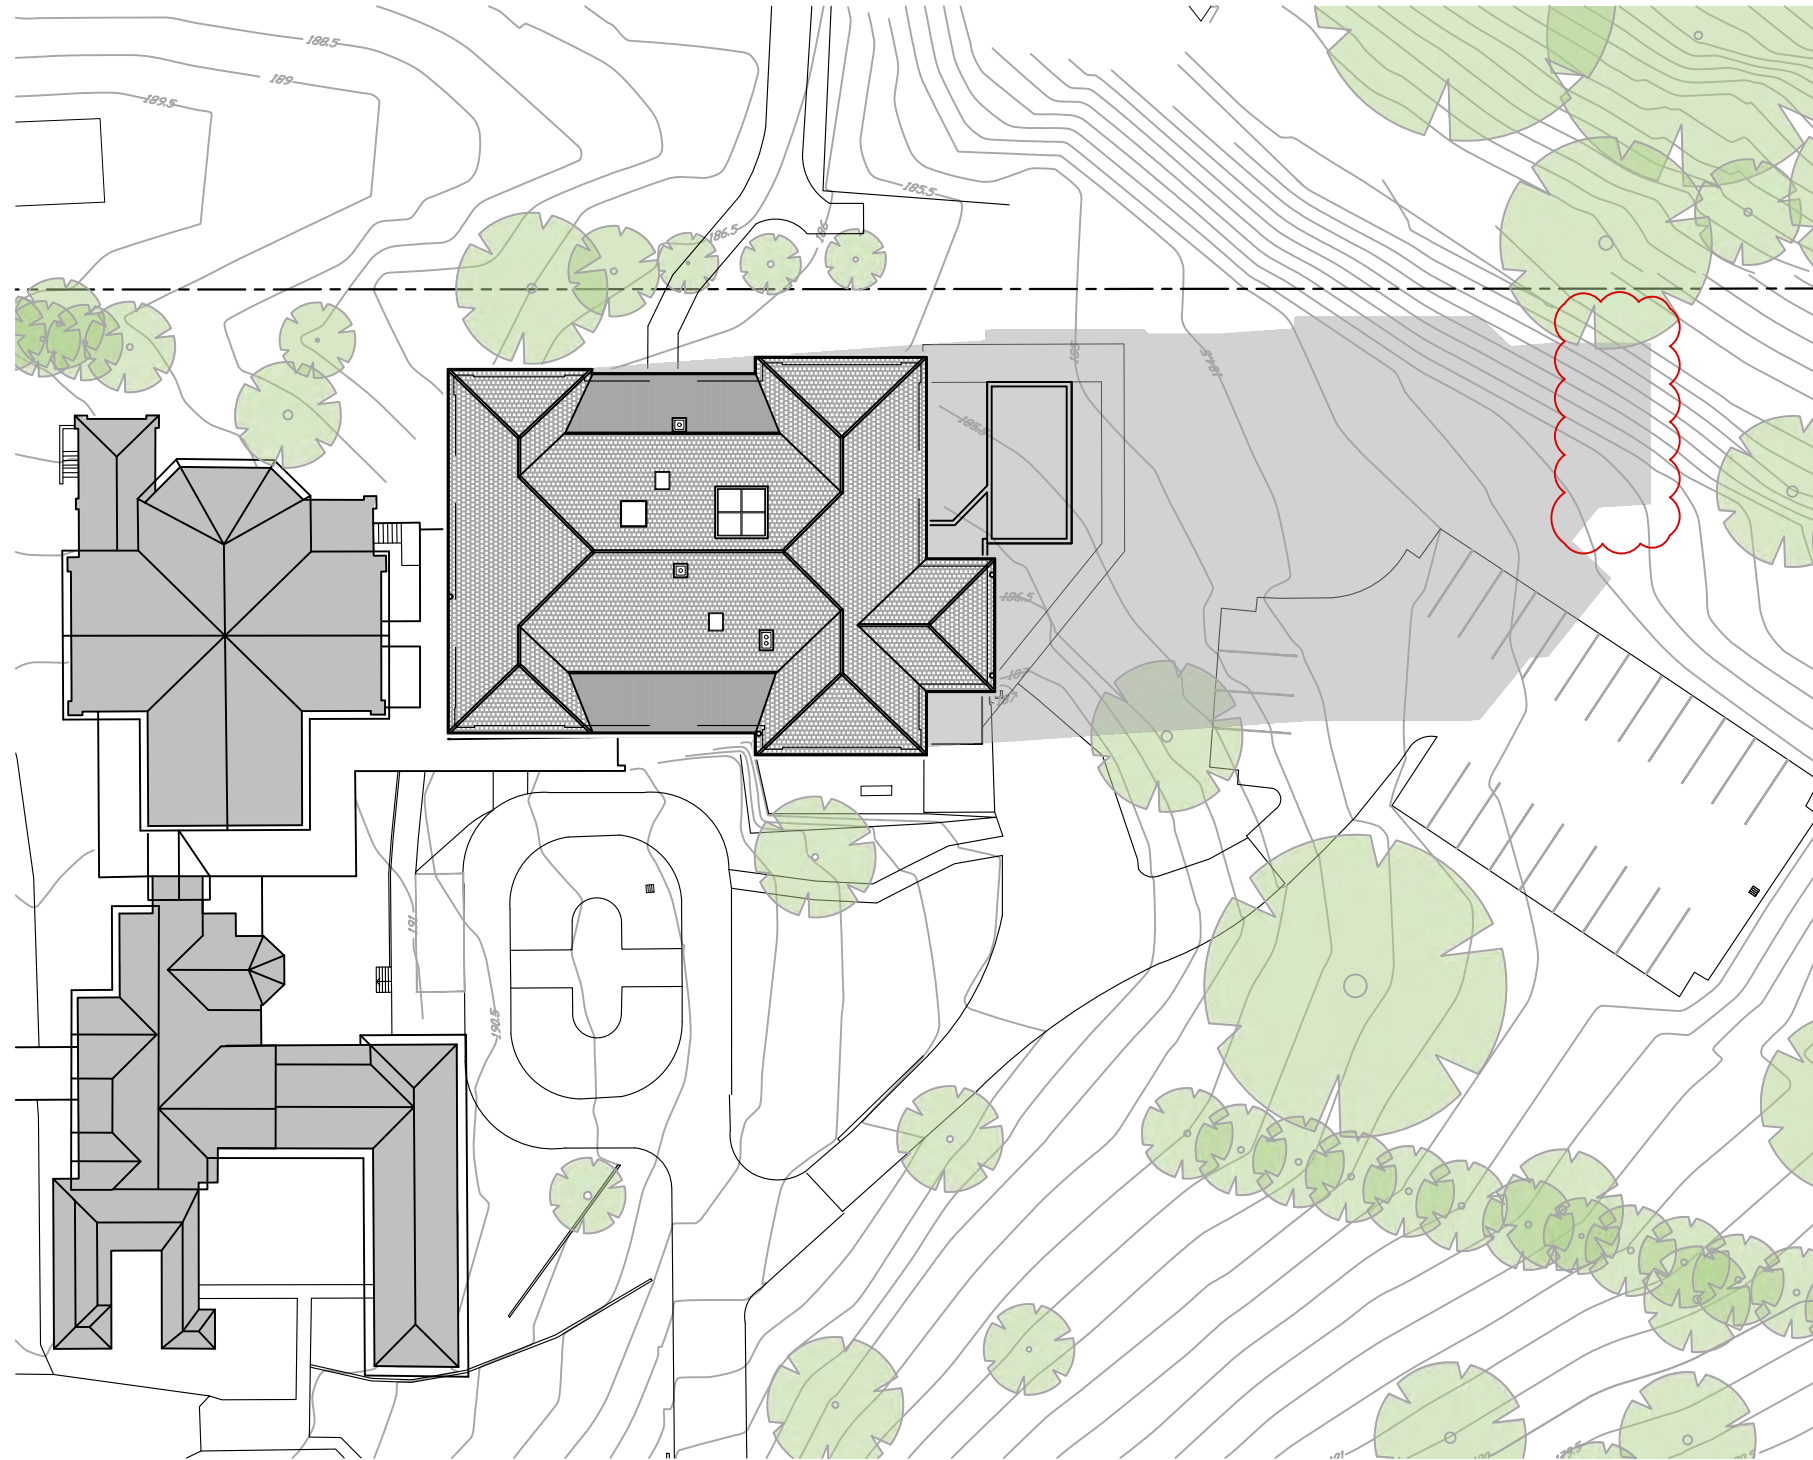

06 JUNE 21 - 3PM - PROPOSED
- 1:500

CLIENT
Mount St Benedict College
443c Pennant Hills Rd, Pennant Hills
NSW 2120
T +61 2 9980 0425



PROJECT MANAGER
TSA Management
Level 15/207 Kent St, Sydney NSW
2000
T +61 2 9276 1400
TSA
HERITAGE CONSULTANT
Heritage 21
T +61 2 9519 2521

STRUCTURAL & CIVIL ENGINEER
Henry & Hymas
T +61 2 9417 8400 F +61 2 9417 8337
BUILDING SERVICES ENGINEER
Evolved Engineering
T +61 403 530 168
FIRE ENGINEER
Warrington Fire
T +61 2 3813 8398

BCA CONSULTANT
Group DLA
T +61 2 8355 3160 F +61 2 8355 3169
ACCESS CONSULTANT
Access-I
T +61 457 767 775
ACOUSTIC ENGINEER
Acoustic Logic
T +61 2 8339 8000 F +61 2 8338 8399

QUANTITY SURVEYOR
Turner & Townsend
T +61 2 8245 0000 F +61 2 8245 0099
URBAN PLANNER
Mecone
T +61 2 8967 8668 F +61 2 8079 6656
TRAFFIC CONSULTANT
Seca Solution
T +61 2 4032-7979

Abbreviations
(E) EXISTING
(N) NEW
EW/C EXTERNAL WALL CLADDING
FB FACE BRICK
FG FIXED GLASS
GL GLASS LOUVRES
MRS METAL ROOF SHEETING
TRT TERRACOTTA ROOF TILES
AW ALUMINIUM WINDOW

Legend

Rev	Date	Description	Checked	Auth.
P1	10.09.21	Issue for Review	IB	RD
P2	16.11.21	DRAFT DA for Reissue	IB	RD
P3	19.11.21	Issue for DA Clarification	IB	RD

Proj. Dir	Proj. Arch	Drawn
RD	IB	FF
Job No.	Sheet	Scale
210084	A1	1:100

NSW Nominated Architects:
Robert Denton
Alice Kibble
Registration No. 5752
Registration No. 6215

Do not scale drawings. Verify all dimensions on site. Notify architect of all discrepancies

10 20 30 40 50

Project
Mount St Benedict's College
MSB Centre Upgrade
Drawing Title
SHADOW ANALYSIS DIAGRAMS - JUNE 21

Drawing No.
AR.DA.8201

Revision

P3

Tanner Kibble Denton Architects Pty Ltd
PO Box 660 Darlinghurst NSW 1300 Australia
Level 1, 19 Foster Street, Surry Hills NSW 2010 Australia
T +61 2 9281 4399
F +61 2 9281 4337
www.tkda.com.au

