

1-27A WALTER STREET & 452-460 WILLOUGHBY ROAD, WILLOUGHBY

Multi-unit Residential Buildings

SHEET NUMBER	SHEET NAME	Current Revision
A.011	YIELD & ADG COMPLIANCE SCHEDULE	E
A.020	DEMOLITION PLAN	C
A.021	LOCATION PLAN	C
A.022	SITE ANALYSIS	C
A.023	BUILDING SETBACK AND SEPARATION	D
A.030	SITE SURVEY_1	C
A.031	SITE SURVEY_2	C
A.050	SITE CALCULATION	E
A.100	SITE PLAN	D
A.101/ST1	SITE 1 BASEMENT -2	D
A.102/ST1	SITE 1 BASEMENT -1	D
A.103/ST1	SITE 1 GROUND FLOOR	D
A.104/ST1	SITE 1 LEVEL 1	D
A.105/ST1	SITE 1 LEVEL 2	D
A.106/ST1	SITE 1 LEVEL 3	D
A.107/ST1	SITE 1 LEVEL 4	D
A.108/ST1	SITE 1 LEVEL 5	D
A.109/ST1	SITE 1 LEVEL 6	D
A.110/ST1	SITE 1 LEVEL 7	D
A.111/ST1	SITE 1 ROOF	D
A.112/ST2	SITE 2 BASEMENT -2	D
A.113/ST2	SITE 2 BASEMENT -1	D
A.114/ST2	SITE 2 GROUND FLOOR	D
A.115/ST2	SITE 2 LEVEL 1	D
A.116/ST2	SITE 2 LEVEL 2	D
A.117/ST2	SITE 2 LEVEL 3	D
A.118/ST2	SITE 2 LEVEL 4	D
A.119/ST2	SITE 2 LEVEL 5	D
A.120/ST2	SITE 2 LEVEL 6	D
A.121/ST2	SITE 2 LEVEL 7	D
A.122/ST2	SITE 2 ROOF	D
A.151/1	CROSS SECTION BLDG B	D
A.151/2	CROSS SECTION BLDG C DRIVE WAY	D
A.153/1	CROSS SECTION BLDG D	D
A.154/1	CROSS SECTION BLDG E	D
A.155/1	CROSS SECTION BLDG F	D
A.156/1	LONG SECTION	D
A.160	EAST ELEVATION/WILLOUGHBY ROAD	D
A.160A	WILLOUGHBY ROAD ELEVATION	D
A.161	SOUTH ELEVATION (WALTER ST)/NORTH ELEVATION	D
A.162	BUILDING B SOUTH ELEVATION	D
A.163	BUILDING B NORTH ELEVATION	D
A.164	BUILDING B WEST ELEVATION	D
A.166	BUILDING C SOUTH ELEVATION	D
A.167	BUILDING C NORTH ELEVATION	D
A.168	BUILDING C WEST ELEVATION	D
A.169	BUILDING C EAST ELEVATION	D
A.170	BUILDIND D SOUTH ELEVATION	D
A.171	BUILDING D NORTH ELEVATION	D
A.172	BUILDING D WEST ELEVATION	D
A.173	BUILDING D EAST ELEVATION	D
A.174	BUILDING E SOUTH ELEVATION	D
A.175	BUILDING E NORTH ELEVATION	D
A.176	BUILDING E WEST ELEVATION	D
A.177	BUILDING E EAST ELEVATION	D
A.178	BUILDING F SOUTH ELEVATION	D
A.179	BUILDING F NORTH ELEVATION	D
A.179A	BUILDING F WEST ELEVATION	D
A.179B	BUILDING F EAST ELEVATION	D
A.181	GFA CALCULATION_GF-L3	D
A.182	GFA CALCULATION_L4-L7	D
A.402	ADAPTABLE/LIVEABLE TYPICAL BLDG B	D
A.403	ADAPTABLE TYPICAL BLDG B	D
A.404	ADAPTABLE TYPICAL BLDG B	D
A.405	ADAPTABLE TYPICAL BLDG B	D
A.406	ADAPTABLE TYPICAL BLDG B	D
A.407	ADAPTABLE TYPICAL BLDG B	D
A.408	ADAPTABLE TYPICAL BLDG C	D
A.409	ADAPTABLE TYPICAL BLDG C	D
A.410	ADAPTABLE TYPICAL BLDG C	D
A.411	ADAPTABLE TYPICAL BLDG C	D
A.413	ADAPTABLE TYPICAL 1 BLDG D	D
A.414	ADAPTABLE TYPICAL BLDG D	D
A.414A	ADAPTABLE TYPICAL BLDG D	D

SHEET NUMBER	SHEET NAME	Current Revision
A.414B	ADAPTABLE TYPICAL BLDG D	D
A.414D	ADAPTABLE TYPICAL BLDG D	D
A.415	ADAPTABEL/LIVEABLE TYPICAL BLDG E&F	D
A.416	ADAPTABLE TYPICAL BLDG D	D
A.417	ADAPTABLE/LIVEABLE TYPICALBLDG E&F	D
A.418	ADAPTABLE / LIVEABLE TYPICAL BLDG E&F	D
A.419	ADAPTABLE/LIVEABLE TYPICALBLDG E&F	D
A.420	ADAPTABLE/LIVEABLE TYPICALBLDG E&F	D
A.800	VIEW FROM SUN 9 AM	E
A.801	VIEW FROM SUN 10 AM	E
A.802	VIEW FROM SUN 11 AM	E
A.803	VIEW FROM SUN 12 PM	E
A.804	VIEW FROM SUN 13 PM	E
A.805	VIEW FROM SUN 14 PM	E
A.806	VIEW FROM SUN 15 PM	E
A.807A	SHADOW STUDY EXISTING	C
A.808A	SHADOW STUDY APPROVED	C
A.809A	SHADOW STUDY PROPOSED	C
A.850	SOLAR ACCESS STUDY_GF-L1	E
A.851	SOLAR ACCESS STUDY_L2-L3	E
A.852	SOLAR ACCESS STUDY_L4-L5	E
A.853	SOLAR ACCESS STUDY_L6-L7	E
A.860	CROSS VENTILATION STUDY_GF-L3	D
A.861	CROSS VENTILATION STUDY_L4-L7	D
A.0004	UNIT SCHEDULES/ B	E
A.0005	UNIT SCHEDULES/ C	E
A.0006	UNIT SCHEDULES/ D	E
A.0007	UNIT SCHEDULES/ E	E
A.0008	UNIT SCHEDULES/ F	E



SITE 1

TOTAL GFA - SITE 1	
LEVEL	GFA

BLDG B	
Level 0 FRL	607 m²
Level 1 FRL	619 m²
Level 2 FRL	619 m²
Level 3 FRL	491 m²
Level 4 FRL	259 m²
BLDG B	2595 m²

BLDG C	
Level 0 FRL	537 m²
Level 1 FRL	593 m²
Level 2 FRL	593 m²
Level 3 FRL	487 m²
Level 4 FRL	485 m²
Level 5 FRL	485 m²
Level 6 FRL	400 m²
BLDG C	3580 m²

BLDG D	
Level 0 FRL	29 m²
Level 0 FRL	57 m²
Level 1 FRL	496 m²
Level 2 FRL	496 m²
Level 3 FRL	503 m²
Level 4 FRL	497 m²
Level 5 FRL	497 m²
Level 6 FRL	497 m²
Level 7 FRL	497 m²
BLDG D	3566 m²
TOTAL GFA	9741 m²

SITE 1 AREA: 6278.4 m²

PROPOSED FSR: 1.552:1
PROPOSED GFA: 9,741 m²

TOTAL

GFA-TOTAL	
BLDG	GFA

BLDG B	2595 m²
BLDG C	3580 m²
BLDG D	3566 m²
BLDG E	3595 m²
BLDG F	3534 m²
TOTAL GFA	16871 m²

TOTAL SITE AREA: 11247.4 m²

PROPOSED FSR: 1.5:1
PROPOSED GFA: 16,871 m²

ALLOWABLE FSR: 1.5:1
ALLOWABLE GFA: 16,871 m²

UNIT TYPE - SITE 1	
Name	Count

BLDG B	
1 BED	3
1 BED + S	3
2 BED	5
2 BED + S	14
3 BED	2
3 BED + S	1
28	

BLDG C	
1 BED + S	6
2 BED	16
2 BED + S	5
3 BED	9
36	

BLDG D	
3 BED+S	28
28	

TOTAL UNIT TYPE - SITE 1	
Name	Count

1 BED	3
1 BED + S	9
2 BED	21
2 BED + S	19
3 BED	11
3 BED + S	29

SITE 1 TOTAL: 92

TOTAL UNIT TYPE	
Name	Count

1 BED	3	} 9%
1 BED + S	12	
2 BED	56	} 60%
2 BED + S	43	
3 BED	21	} 31%
3 BED + S	29	

TOTAL UNIT NUMBER: 164

SITE CALCULATION-STAGE 1			
ITEMS	AREA PROPOSED	% PROPOSED	WDCP CONTROLS
LANDSCAPED AREA	2404 m²	38.3%	> 35%
SITE COVERAGE	2044 m²	32.6%	< 30%
DEEPSOIL LANDSCAPE	2117 m²	28.6%	> 15%
COMMUNAL OPEN SPACE (INCL. ROOFTOP)	2018 m²	32.1%	>25%

2HR SOLAR ACCESS (LIVING RM & POS) / SITE 1		
COMPLY	TOTAL	PERCENTAGE
YES	69	75%
Grand total: 68	69	75%

2HR SOLAR ACCESS (LIVING RM & POS)/ TOTAL BLDG B			
COMPLY	UNIT NUMBER	TOTAL	PERCENTAGE
YES	28	23	82.1%
Grand total: 23	23	82.1%	

2HR SOLAR ACCESS (LIVING RM & POS)/ TOTAL BLDG C			
COMPLY	UNIT NUMBER	TOTAL	PERCENTAGE
YES	36	25	69.4%
Grand total: 25	25	69.4%	

2HR SOLAR ACCESS (LIVING RM & POS) / TOTAL BLDG D			
COMPLY	UNIT NUMBER	TOTAL	PERCENTAGE
YES	28	21	75.0%
Grand total: 21	21	75.0%	

CROSS VENTILATION / SITE 1		
COMPLY	TOTAL	PERCENTAGE
YES	76	83%
Grand total: 76	76	83%

CAR PARKING_RESIDENTIAL_SITE 1		
TYPE	DCP REQUIRED	PROVIDED
[R]	92	61
[R][A]	10	41
	102	102

CAR PARKING_VISITOR_SITE 1		
TYPE	DCP REQUIRED	PROVIDED
[V]	21	20
[V][A]	2	3
	23	23

CAR PARKING_BICYCLE_SITE 1		
TYPE	DCP REQUIRED	PROVIDED
[B]	9	10
[B][V]	7	7
	16	17

CAR PARKING_MOTORCYCLE_SITE 1		
TYPE	DCP REQUIRED	PROVIDED
[MB]	4	5
	4	5

CAR PARKING_RESIDENTIAL_TOTAL		
TYPE	DCP REQUIRED	PROVIDED

[R]	160	122
[R][A]	17	55
	177	177

CAR PARKING_VISITOR_TOTAL		
TYPE	DCP REQUIRED	PROVIDED

[V]	37	36
[V][A]	4	5
	41	41

SITE CALCULATION-TOTAL				
Name	Area	%	WDCP REQUIRED	COMPLY
LANDSCAPED AREA	5383 m²	47.0%	>35%	Yes
SITE COVERAGE	3367 m²	29.9%	<30%	Yes
DEEPSOIL LANDSCAPE	4365 m²	38.8%	> 15%	Yes
COMMUNAL OPEN SPACE (INCL. ROOFTOP)	3437 m²	30.56%	>25%	Yes
BAL (PRIVATE OPEN SPACE)	3902 m²	34.69%	>30%	Yes

TOTAL GFA - SITE 2	
LEVEL	GFA

BLDG E	
Level 0 FRL	192 m²
Level 1 FRL	596 m²
Level 1 FRL	26 m²
Level 2 FRL	595 m²
Level 3 FRL	493 m²
Level 4 FRL	472 m²
Level 5 FRL	472 m²
Level 6 FRL	472 m²
Level 7 FRL	278 m²
BLDG E	3595 m²

BLDG F	
Level 0 FRL	167 m²
Level 1 FRL	594 m²
Level 2 FRL	594 m²
Level 3 FRL	491 m²
Level 4 FRL	470 m²
Level 5 FRL	470 m²
Level 6 FRL	470 m²
Level 7 FRL	278 m²
BLDG F	3534 m²
TOTAL GFA: 17	7130 m²

SITE 2 AREA: 4969 m² (including 66m² easement)

PROPOSED FSR: 1.434:1
PROPOSED GFA: 7,130 m²

CAR PARKING_MOTORCYCLE_TOTAL		
TYPE	DCP REQUIRED	PROVIDED

[MB]	10	12
	10	12

CAR PARKING_BICYCLE_TOTAL		
TYPE	DCP REQUIRED	PROVIDED

[B]	17	18
[B][V]	14	14
	31	32

2HR SOLAR ACCESS(LIVING RM ONLY) / TOTAL		
COMPLY	TOTAL	PERCENTAGE
YES	133	81%
PAR	15	9%
NO	16	10%
Grand total: 164	164	100%
2HR SOLAR ACCESS (LIVING RM & POS) / TOTAL		
COMPLY	TOTAL	PERCENTAGE
YES	125	76%
Grand total: 125	125	76%

CROSS VENTILATION / TOTAL		
COMPLY	TOTAL	PERCENTAGE
YES	131	80%
Grand total: 131	131	80%

ADAPTABLE/TOTAL		
COMPLY	TOTAL	PERCENTAGE
Yes	82	50%
Grand total: 82	82	50%

LIVABLE/TOTAL		
COMPLY	TOTAL	PERCENTAGE
Yes	36	22%
Grand total: 36	36	22%

AFFORDABLE/TOTAL			
COMPLY	TOTAL UNIT NO.	TOTAL NSA	AREA PERCENTAGE
Yes	9	683 m²	5%
Grand total: 9	9	683 m²	5%

UNIT TYPE - SITE2	
Name	Count

BLDG E	
1 BED + S	1
2 BED	18
2 BED + S	12
3 BED	5
36	

BLDG F	
1 BED + S	2
2 BED	17
2 BED + S	12
3 BED	5
36	

TOTAL UNIT TYPE - SITE 2	
Name	Count

1 BED + S	3
2 BED	35
2 BED + S	24
3 BED	10
SITE 2 TOTAL: 72	

SITE CALCULATION-STAGE 2			
ITEM	PROPOSED AREA	% PROPOSED	WDCP CONTROLS
LANDSCAPED AREA	2360 m²	47.5%	
SITE COVERAGE	1322 m²	26.6%	< 30%
DEEPSOIL LANDSCAPE	2248 m²	45.2%	> 15%
COMMUNAL OPEN SPACE (INCL. ROOFTOP)	1419 m²	28.56%	>25%

2HR SOLAR ACCESS (LIVING RM & POS) / SITE 2		
COMPLY	TOTAL	PERCENTAGE
YES	56	78%
Grand total: 56	56	78%

2HR SOLAR ACCESS(LIVING RM & POS) TOTAL BLDG E			
COMPLY	UNIT NUMBER	TOTAL	PERCENTAGE
YES	36	28	77.8%
Grand total: 28	28	77.8%	

2HR SOLAR ACCESS(LIVING RM & POS) / TOTAL BLDG F			
COMPLY	UNIT NUMBER	TOTAL	PERCENTAGE
YES	36	28	77.8%
Grand total: 28	28	77.8%	

CROSS VENTILATION / SITE 2		
COMPLY	TOTAL	PERCENTAGE
YES	55	76%
Grand total: 55		76%

CAR PARKING_RESIDENTIAL_SITE 2		
CAR SPACES TYPE	DCP REQUIRED	PROVIDED
[R]	68	61
[R][A]	7	14
	75	75

CAR PARKING_VISITOR_SITE 2		
TYPE	DCP REQUIRED	PROVIDED
[V]	16	16
[V][A]	2	2
	18	18

CAR PARKING_BICYCLE_SITE 2		
TYPE	DCP REQUIRED	PROVIDED
[B]	8	8
[B][V]	7	7
	15	15


CAR PARKING_MOTORCYCLE_SITE 2		
TYPE	DCP REQUIRED	PROVIDED
[MB]	6	7
	6	7

Rev	Description	Date
A	DESIGN EXCELLENCE SUBMISSION	10/08/21
B	DRAFT ISSUE FOR REVIEW	15/09/21
C	DA SUBMISSION	27/09/21
D	AMENDMENT TO RESPONSE COUNCIL RFI	08/12/21
E	SOLAR ACCESS AND AREA CORRECTED	13/12/21


Note
[R] Residential Carpark
[A] Adaptable Carpark
[V] Visitor Carpark
[B] Bicycle Parking
[MB] Motorcycle Parking

Project	Client
1-27A WALTER STREET & 452-460 WILLOUGHBY ROAD, WILLOUGHBY	WALTER PROJECTS
	ABN 50169207818 M. CHEHELNABI REGD. ARCHITECT NO. 7057 1/ 53 HUME STREET CROWS NEST NSW T. 02 8094 8420 www.architectureurbaneia.com.au M: 061 404110316

Drawing	Scale @ A0 (HALF SCALE @ A1)	Drawing Number	Revision
YIELD & ADG COMPLIANCE SCHEDULE	Drawn by YK Checked by MC Date 13/12/21 Issued For SOLAR ACCESS CORRECTED Graphic scale 0 1 2 4 8 12 1:200	A.011	E
Do not scale off this drawing. Use figured dimensions only. Verify all dimensions on site prior to commencement of any work. © 2009 Copyright remains the property of ARCHITECTURE URBANEAIA PTY LTD ABN50169207818. All works to be in accordance with the Australian Standards, the Building Code of Australia and manufacturers recommendations and instructions.			

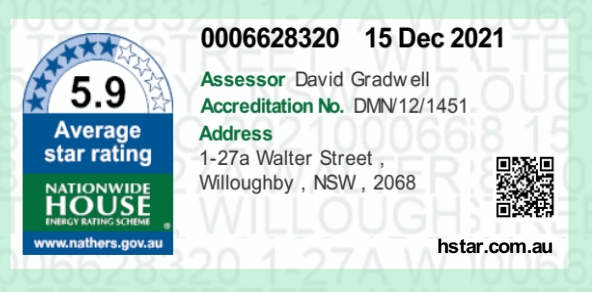

Drawing SITE 1 BASEMENT -2	Scale @ A1: 1 : 200	(Half Scale @ A3)	
	Date: 08/12/21		
	Drawn by: Author	Checked by: Checker	
	Issued For:		
	Drawing Number		
	A.101/ST1		Revision D

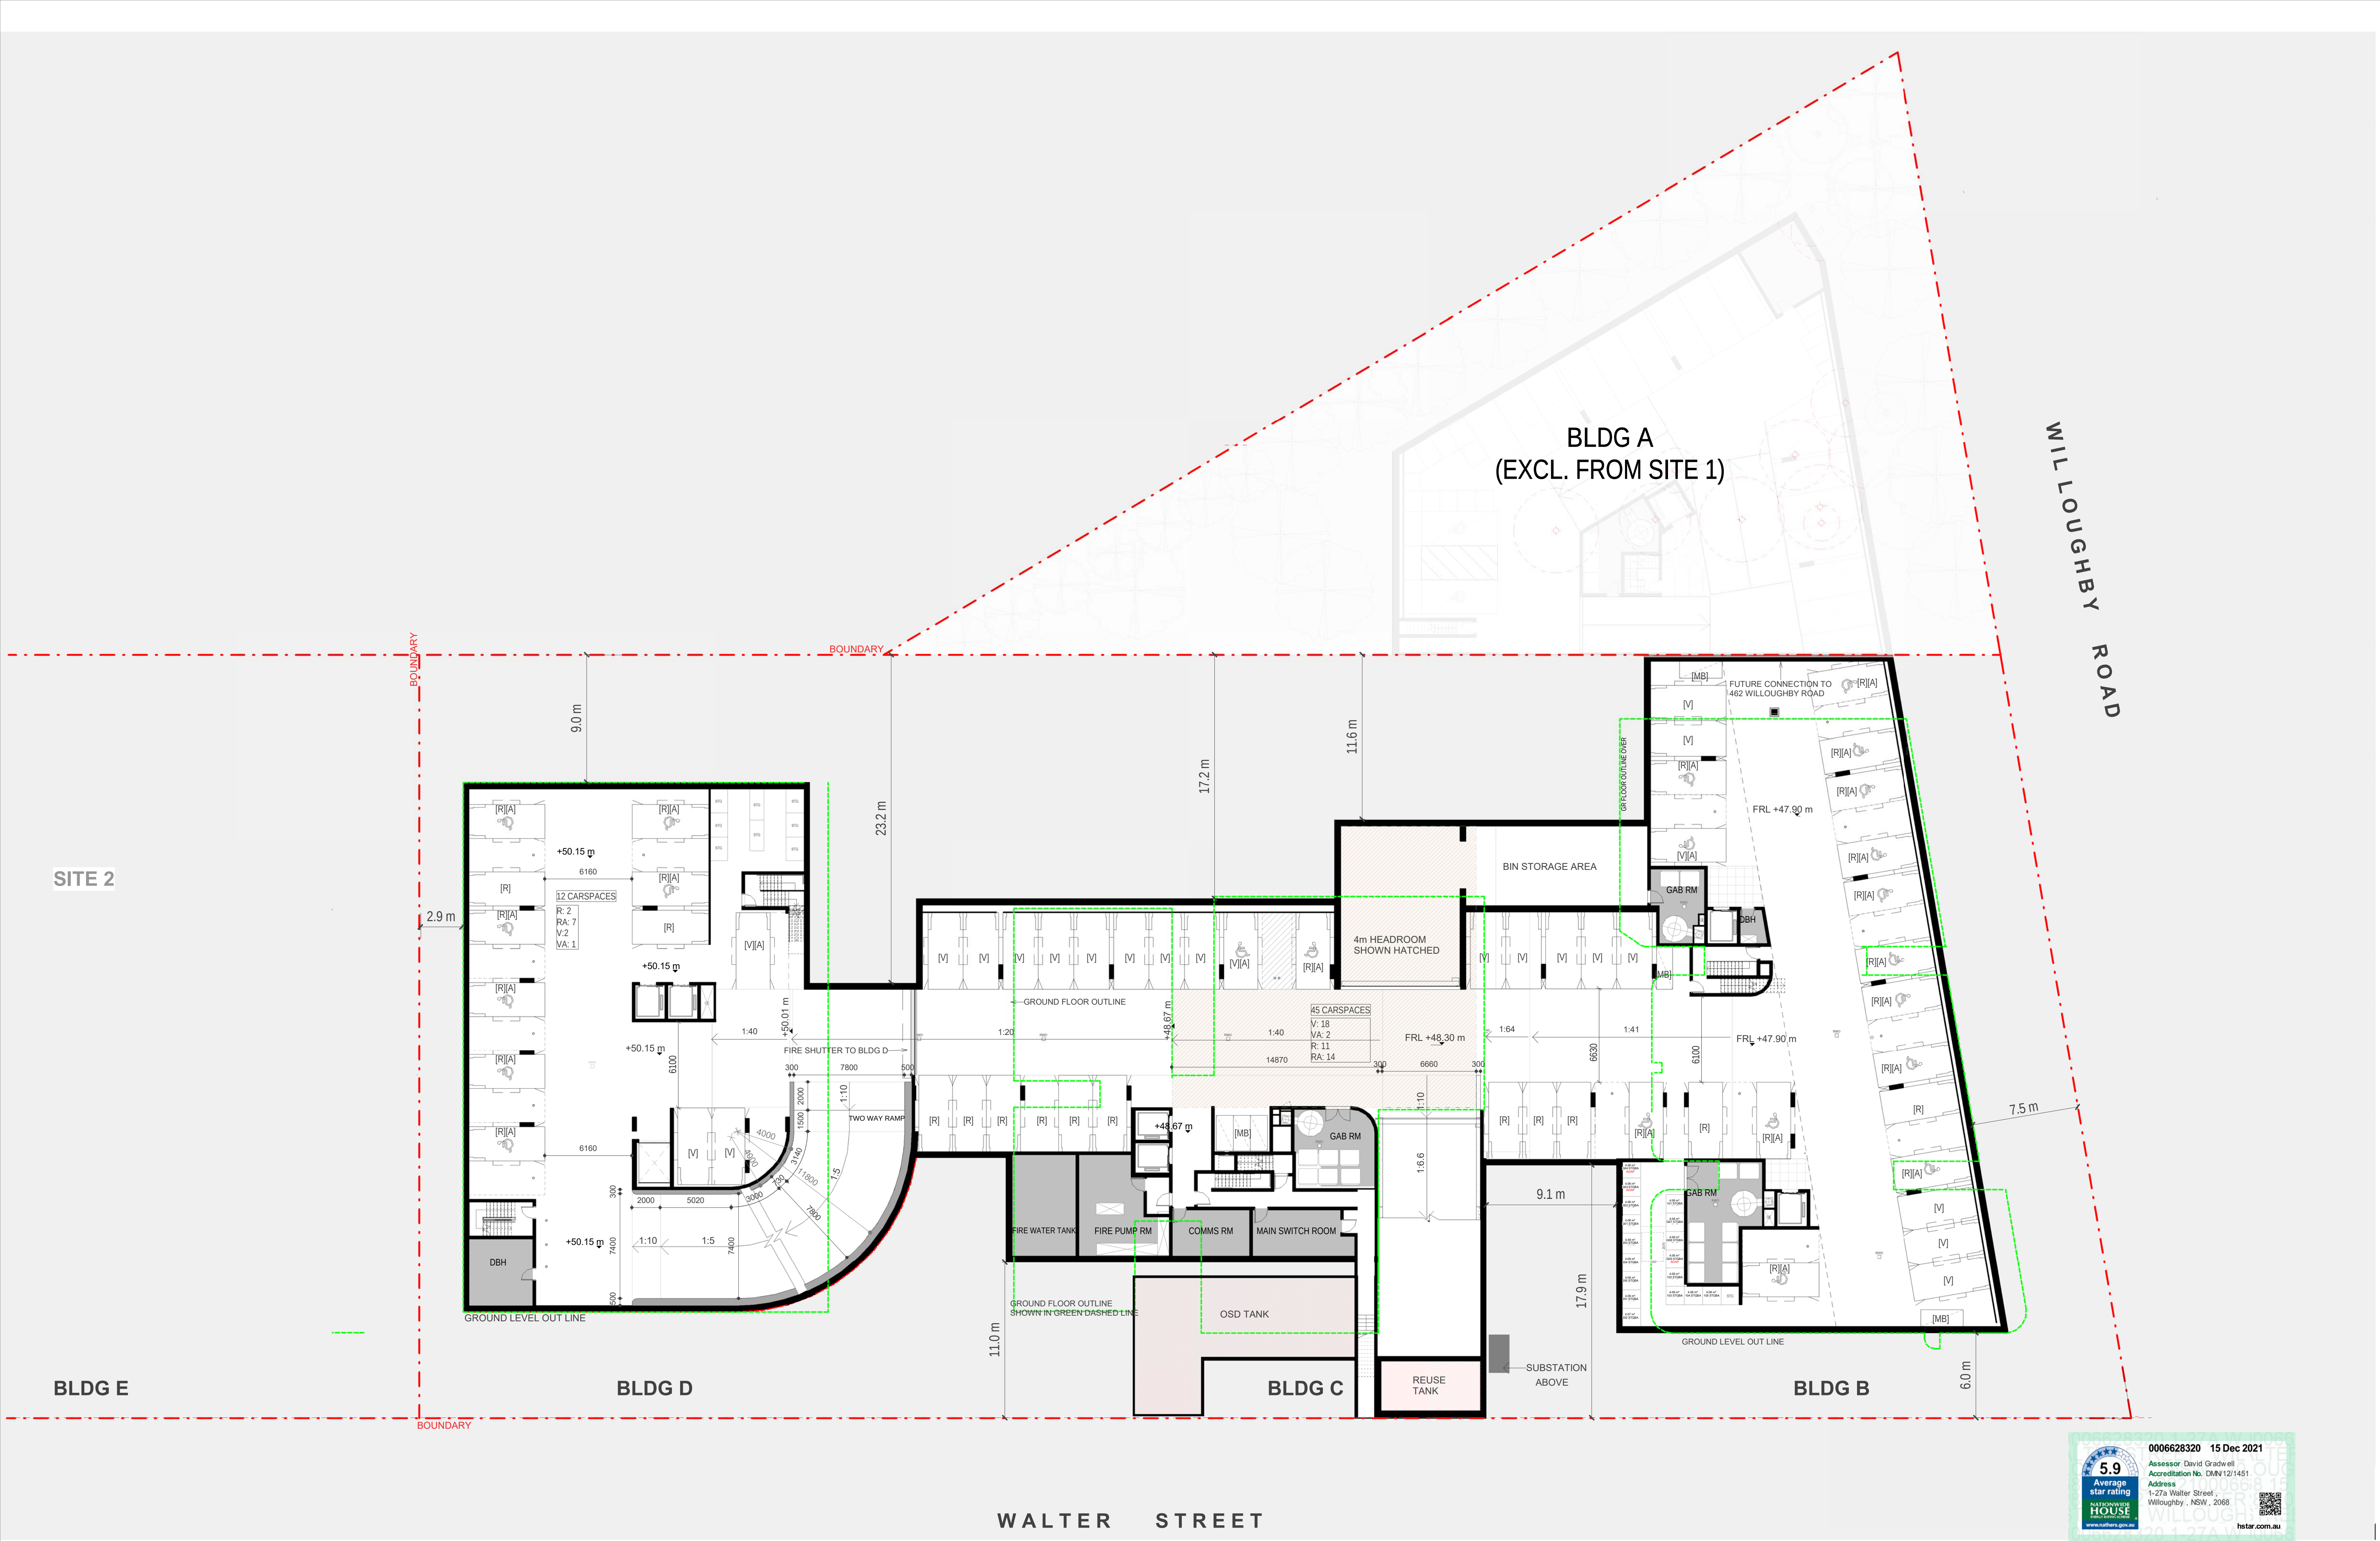


Rev	Description
C	DA SUBMISSION
D	TRUCK TURNING AREA AMENDED, BLDG D CAR RAMP&LEVELS AMENDED, CAR SPACES REDUCED, FIRE STAIRS RELOCATED

Date
27/09/21
08/12/21

Notes **STGXA**

ABN 50168207818 M. CHEHELNABI REGD. ARCHITECTNO. 7057
1/53 HUME STREET CROWS NEST NSW
T: 02 8094 8420 M: 061 404110316
www.architectureurbaneia.com.au

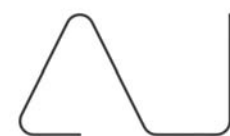


architecture
urbaneia

Graphic scale
0 1 2 4 8 12
1:200


Client
WALTER PROJECTS


Project
1-27A WALTER STREET & 452-460 WILLOUGHBY ROAD, WILLOUGHBY

Drawing
SITE 1 BASEMENT -1

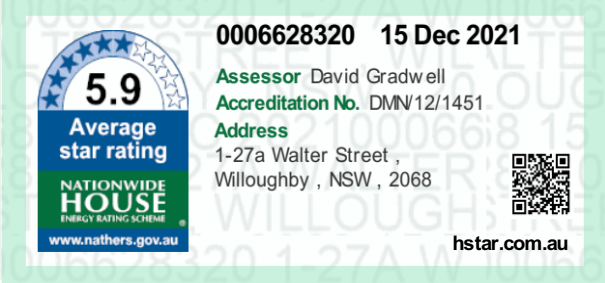

Scale @ A1: 1 : 200 (Half Scale @ A3)
Date: 08/12/21
Drawn by: Author
Issued For: Author
Drawing Number
A.102/ST1

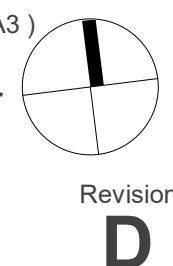

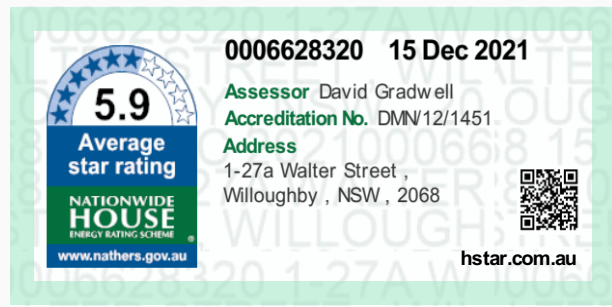

Rev	Description	Date	Notes
B	DRAFT ISSUE FOR REVIEW	15/09/21	
C	DA SUBMISSION	27/09/21	
D	BLDG C DRIVEWAY AMENDED, BLDG D CAR RAMP&GF LEVEL AMENDED	08/12/21	

ABN 50168207818 M. CHEHELNABI REGD. ARCHITECTNO. 7057
1/53 HUME STREET CROWS NEST NSW
T: 02 8094 8420 M: 061 404110316
www.architectureurbaneia.com.au



architecture
urbaneia



Client
WALTER PROJECTS
Project
1-27A WALTER STREET & 452-460 WILLOUGHBY ROAD, WILLOUGHBY

Drawing
SITE 1 GROUND FLOOR

Scale @ A1: 1 : 200 (Half Scale @ A3)
Date: 08/12/21
Drawn by: YK
Issued For: MC
Drawing Number
A.103/ST1
Revision
D



Rev Description		Date	Notes	Client		Drawing		Scale @ A1: 1 : 200 Date: 08/12/21 Drawn by: CK Issued For: CK Drawing Number: A.104/ST1		Revision D	
B	DRAFT ISSUE FOR REVIEW	15/09/21		WALTER PROJECTS		SITE 1 LEVEL 1					
C	DA SUBMISSION	27/09/21		Project							
D	MORE DIMENSIONS ADDED	08/12/21		1-27A WALTER STREET & 452-460 WILLOUGHBY ROAD, WILLOUGHBY							
			ABN 50168207818 M. CHEHELNABI REGD. ARCHITECTNO. 7057 1/53 HUME STREET CROWS NEST NSW T: 02 8094 8420 M: 061 404110316 www.architectureurbaneia.com.au	architecture urbaneia							

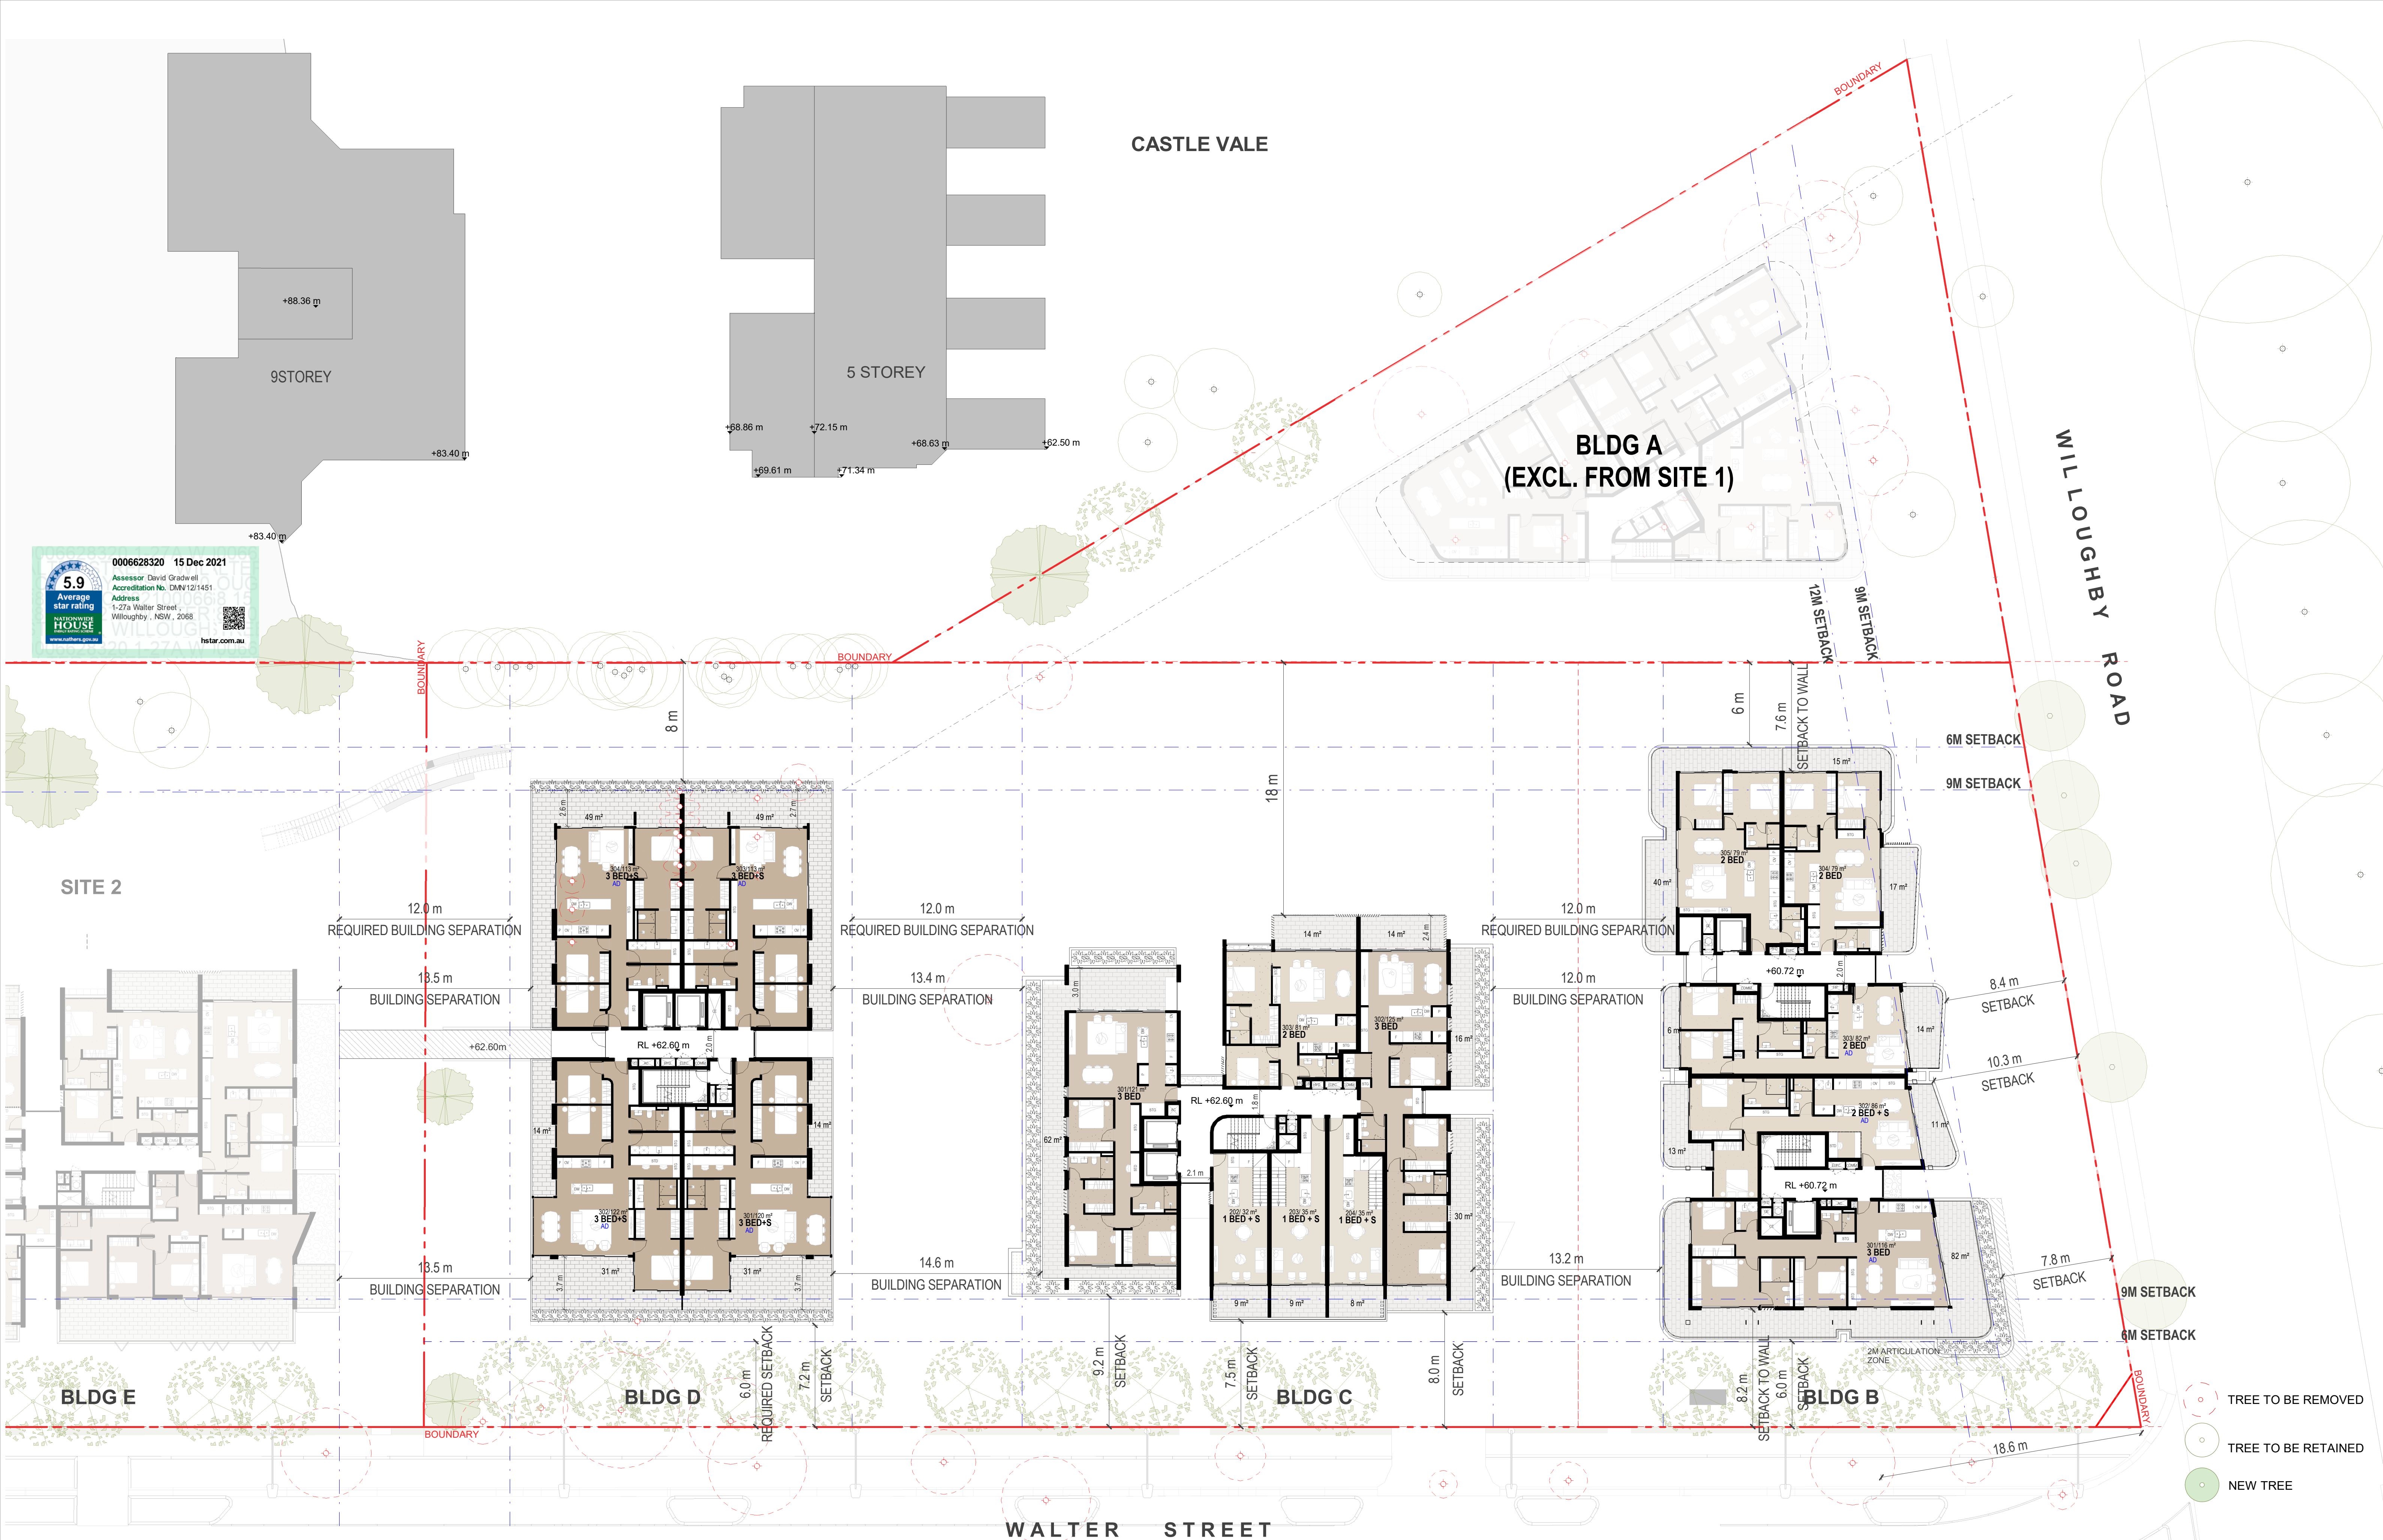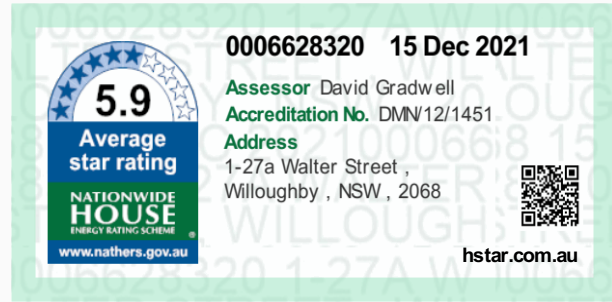

Rev	Description	Date	Notes	Graphic scale 0 1 2 4 8 12 1:200	Client WALTER PROJECTS	Drawing SITE 1 LEVEL 3	Scale @ A1: 1 : 200 Date: 08/12/21 Drawn by: Author Issued For: Author Drawing Number A.106/ST1	(Half Scale @ A3) Checked by: Checker Revision D
B	DRAFT ISSUE FOR REVIEW	15/09/21						
C	DA SUBMISSION	27/09/21						
D	MORE DIMENSIONS ADDED	08/12/21	ABN 50168207818 M. CHEHELNABI REGD. ARCHITECTNO. 7057 1/53 HUME STREET CROWS NEST NSW T: 02 8094 8420 M: 061 404110316 www.architectureurbaneia.com.au		Project 1-27A WALTER STREET & 452-460 WILLOUGHBY ROAD, WILLOUGHBY			




Rev	Description
B	DRAFT ISSUE FOR REVIEW
C	DA SUBMISSION
D	MORE DIMENSIONS ADDED

Date
15/09/21
27/09/21
08/12/21

Notes

ABN 50168207818 M. CHEHELNABI REGD. ARCHITECTNO. 7057
1/53 HUME STREET CROWS NEST NSW
T: 02 8094 8420 M: 061 404110316
www.architectureurbaneia.com.au

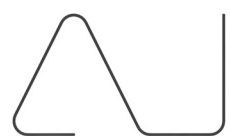

architecture
urbaneia

Graphic scale
0 1 2 4 8 12
1:200

Client

WALTER PROJECTS

Project

1-27A WALTER STREET & 452-460 WILLOUGHBY ROAD, WILLOUGHBY


Drawing

SITE 1 LEVEL 4


Scale @ A1: 1 : 200 (Half Scale @ A3)
Date: 08/12/21
Drawn by: YK
Issued For:
Drawing Number
Checked by: MC

A.107/ST1

Revision
D

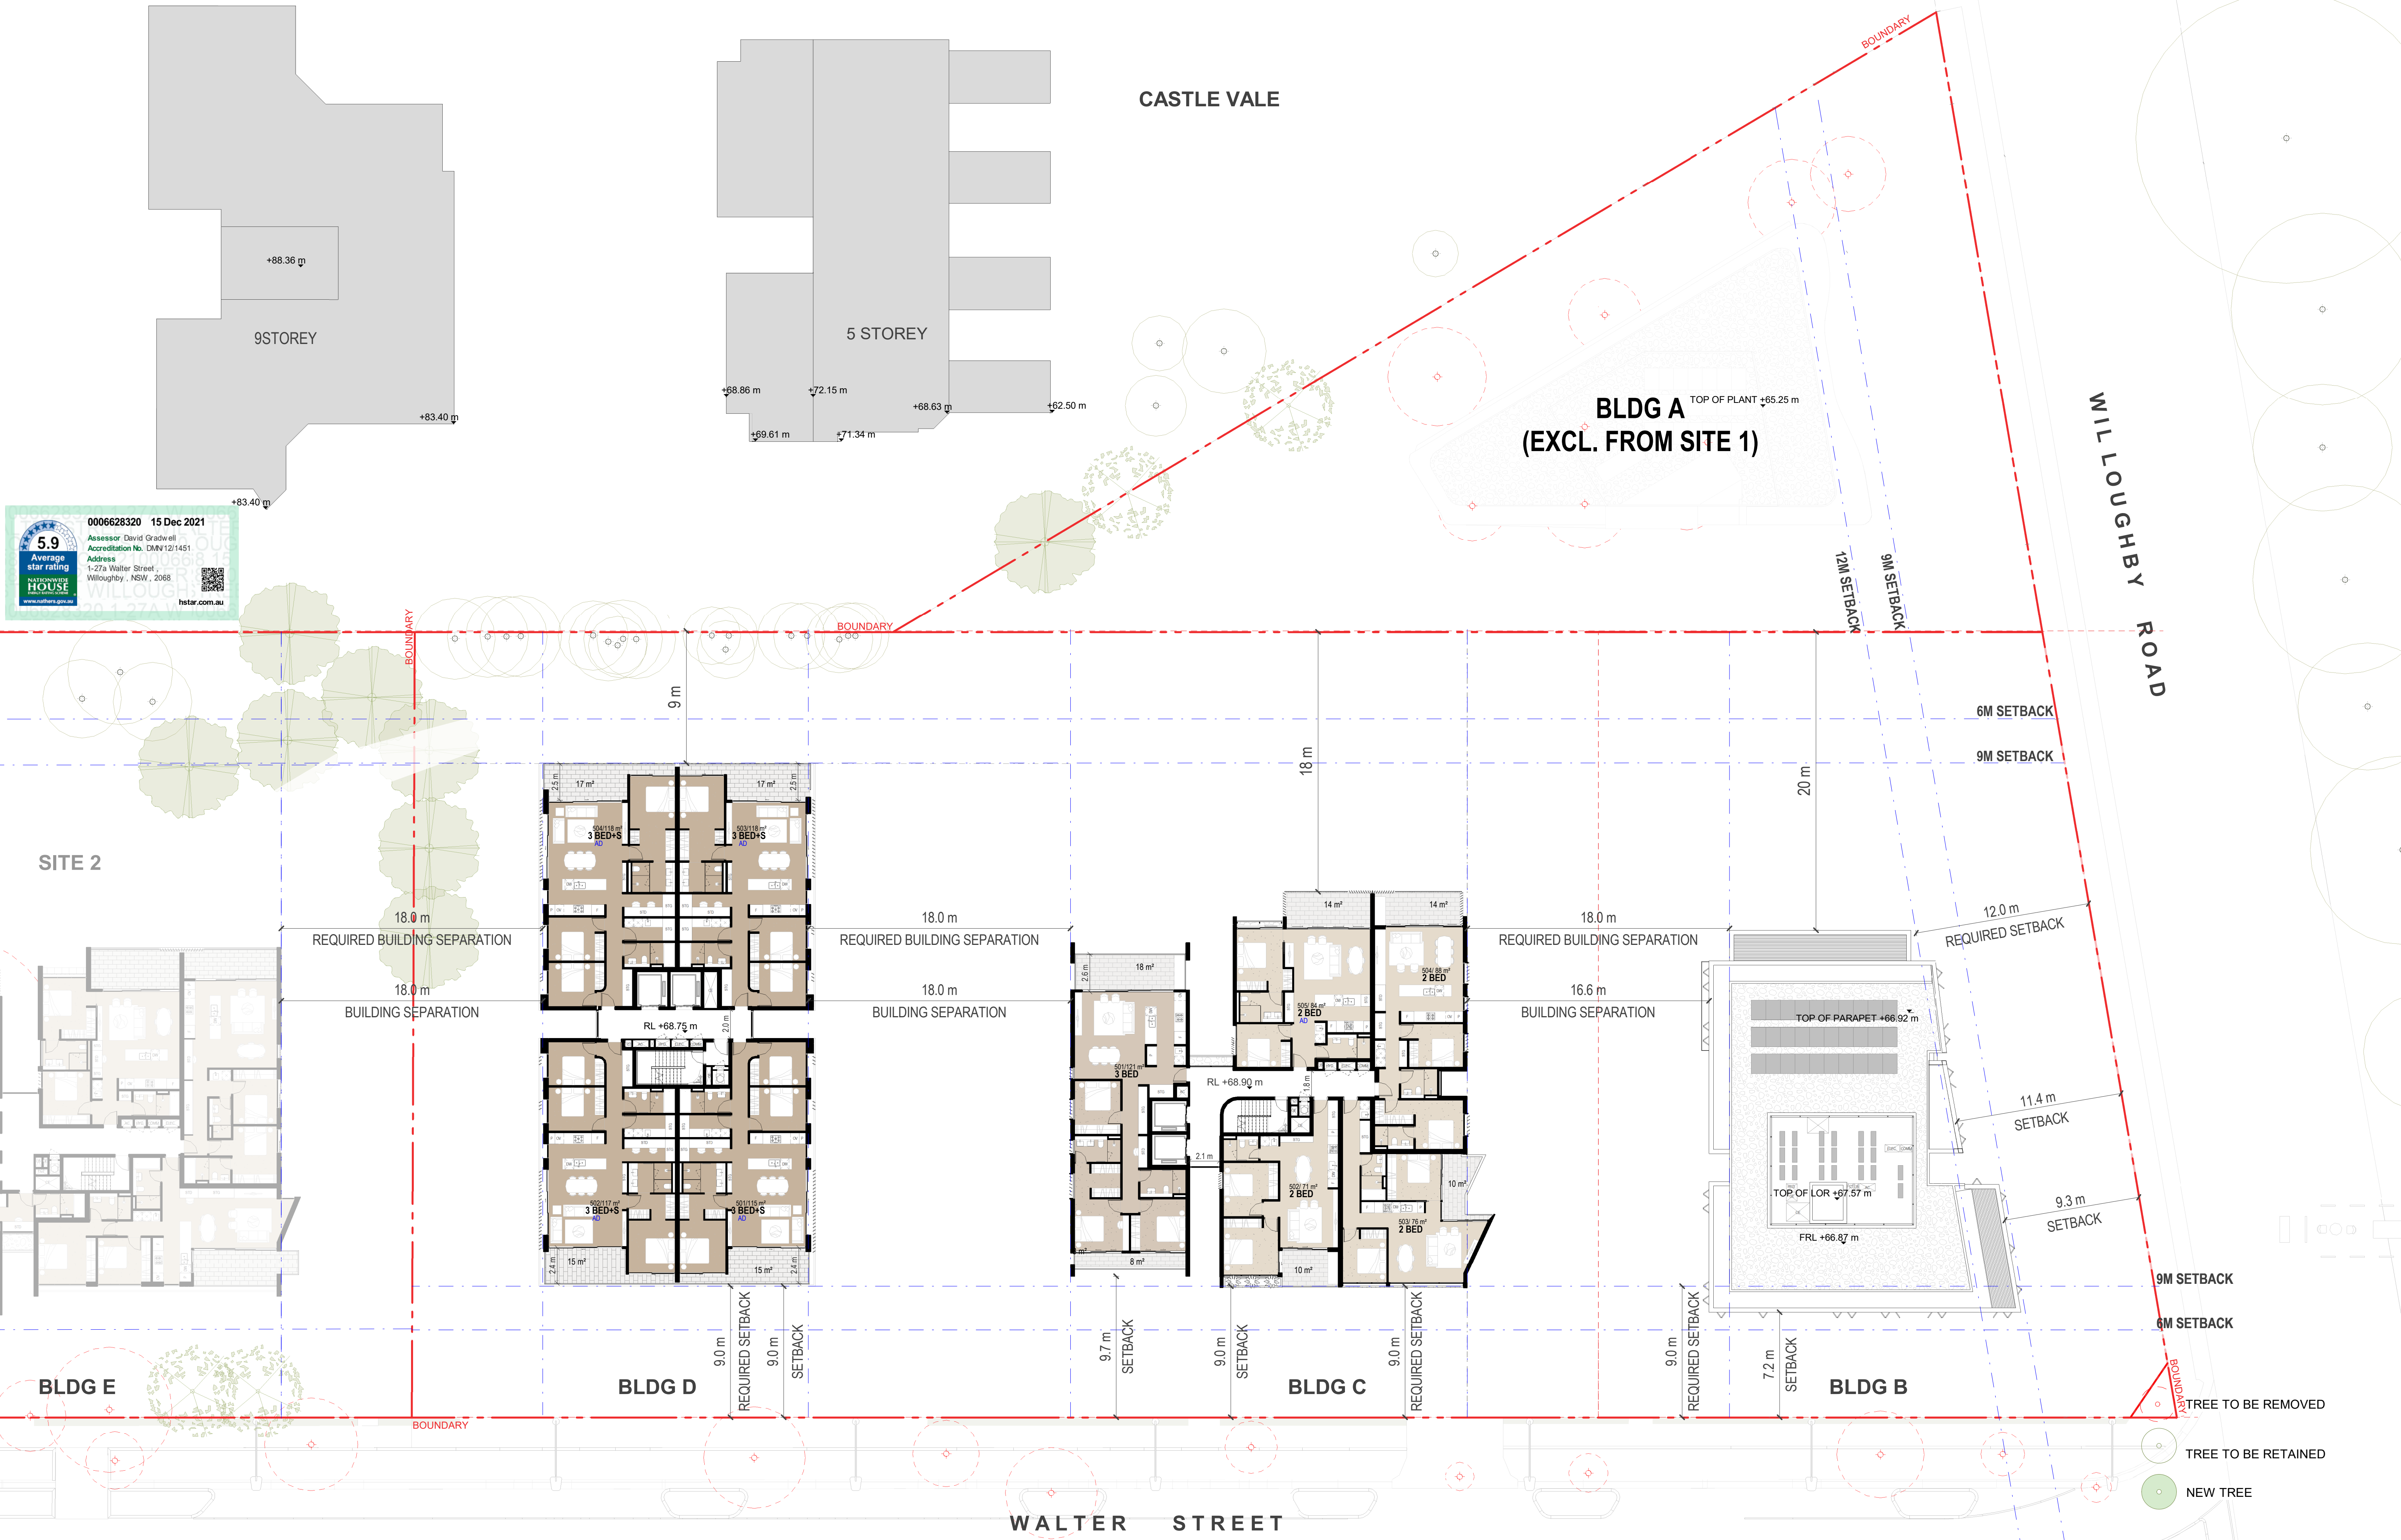

Rev	Description	Date	Notes	Graphic scale 0 1 2 4 8 12 1:200	Client WALTER PROJECTS	Drawing SITE 1 LEVEL 5	Scale @ A1: 1 : 200 (Half Scale @ A3) Date: 08/12/21 Drawn by: Author Issued For: Checker Drawing Number: A.108/ST1
B	DRAFT ISSUE FOR REVIEW	15/09/21					
C	DA SUBMISSION	27/09/21					
D	MORE DIMENSIONS ADDED	08/12/21					
ABN 50168207818 M. CHEHELNABI REGD. ARCHITECTNO. 7057 1/53 HUME STREET CROWS NEST NSW T: 02 8094 8420 M: 061 404110316 www.architectureurbaneia.com.au				architecture urbaneia	Project 1-27A WALTER STREET & 452-460 WILLOUGHBY ROAD, WILLOUGHBY		Revision D

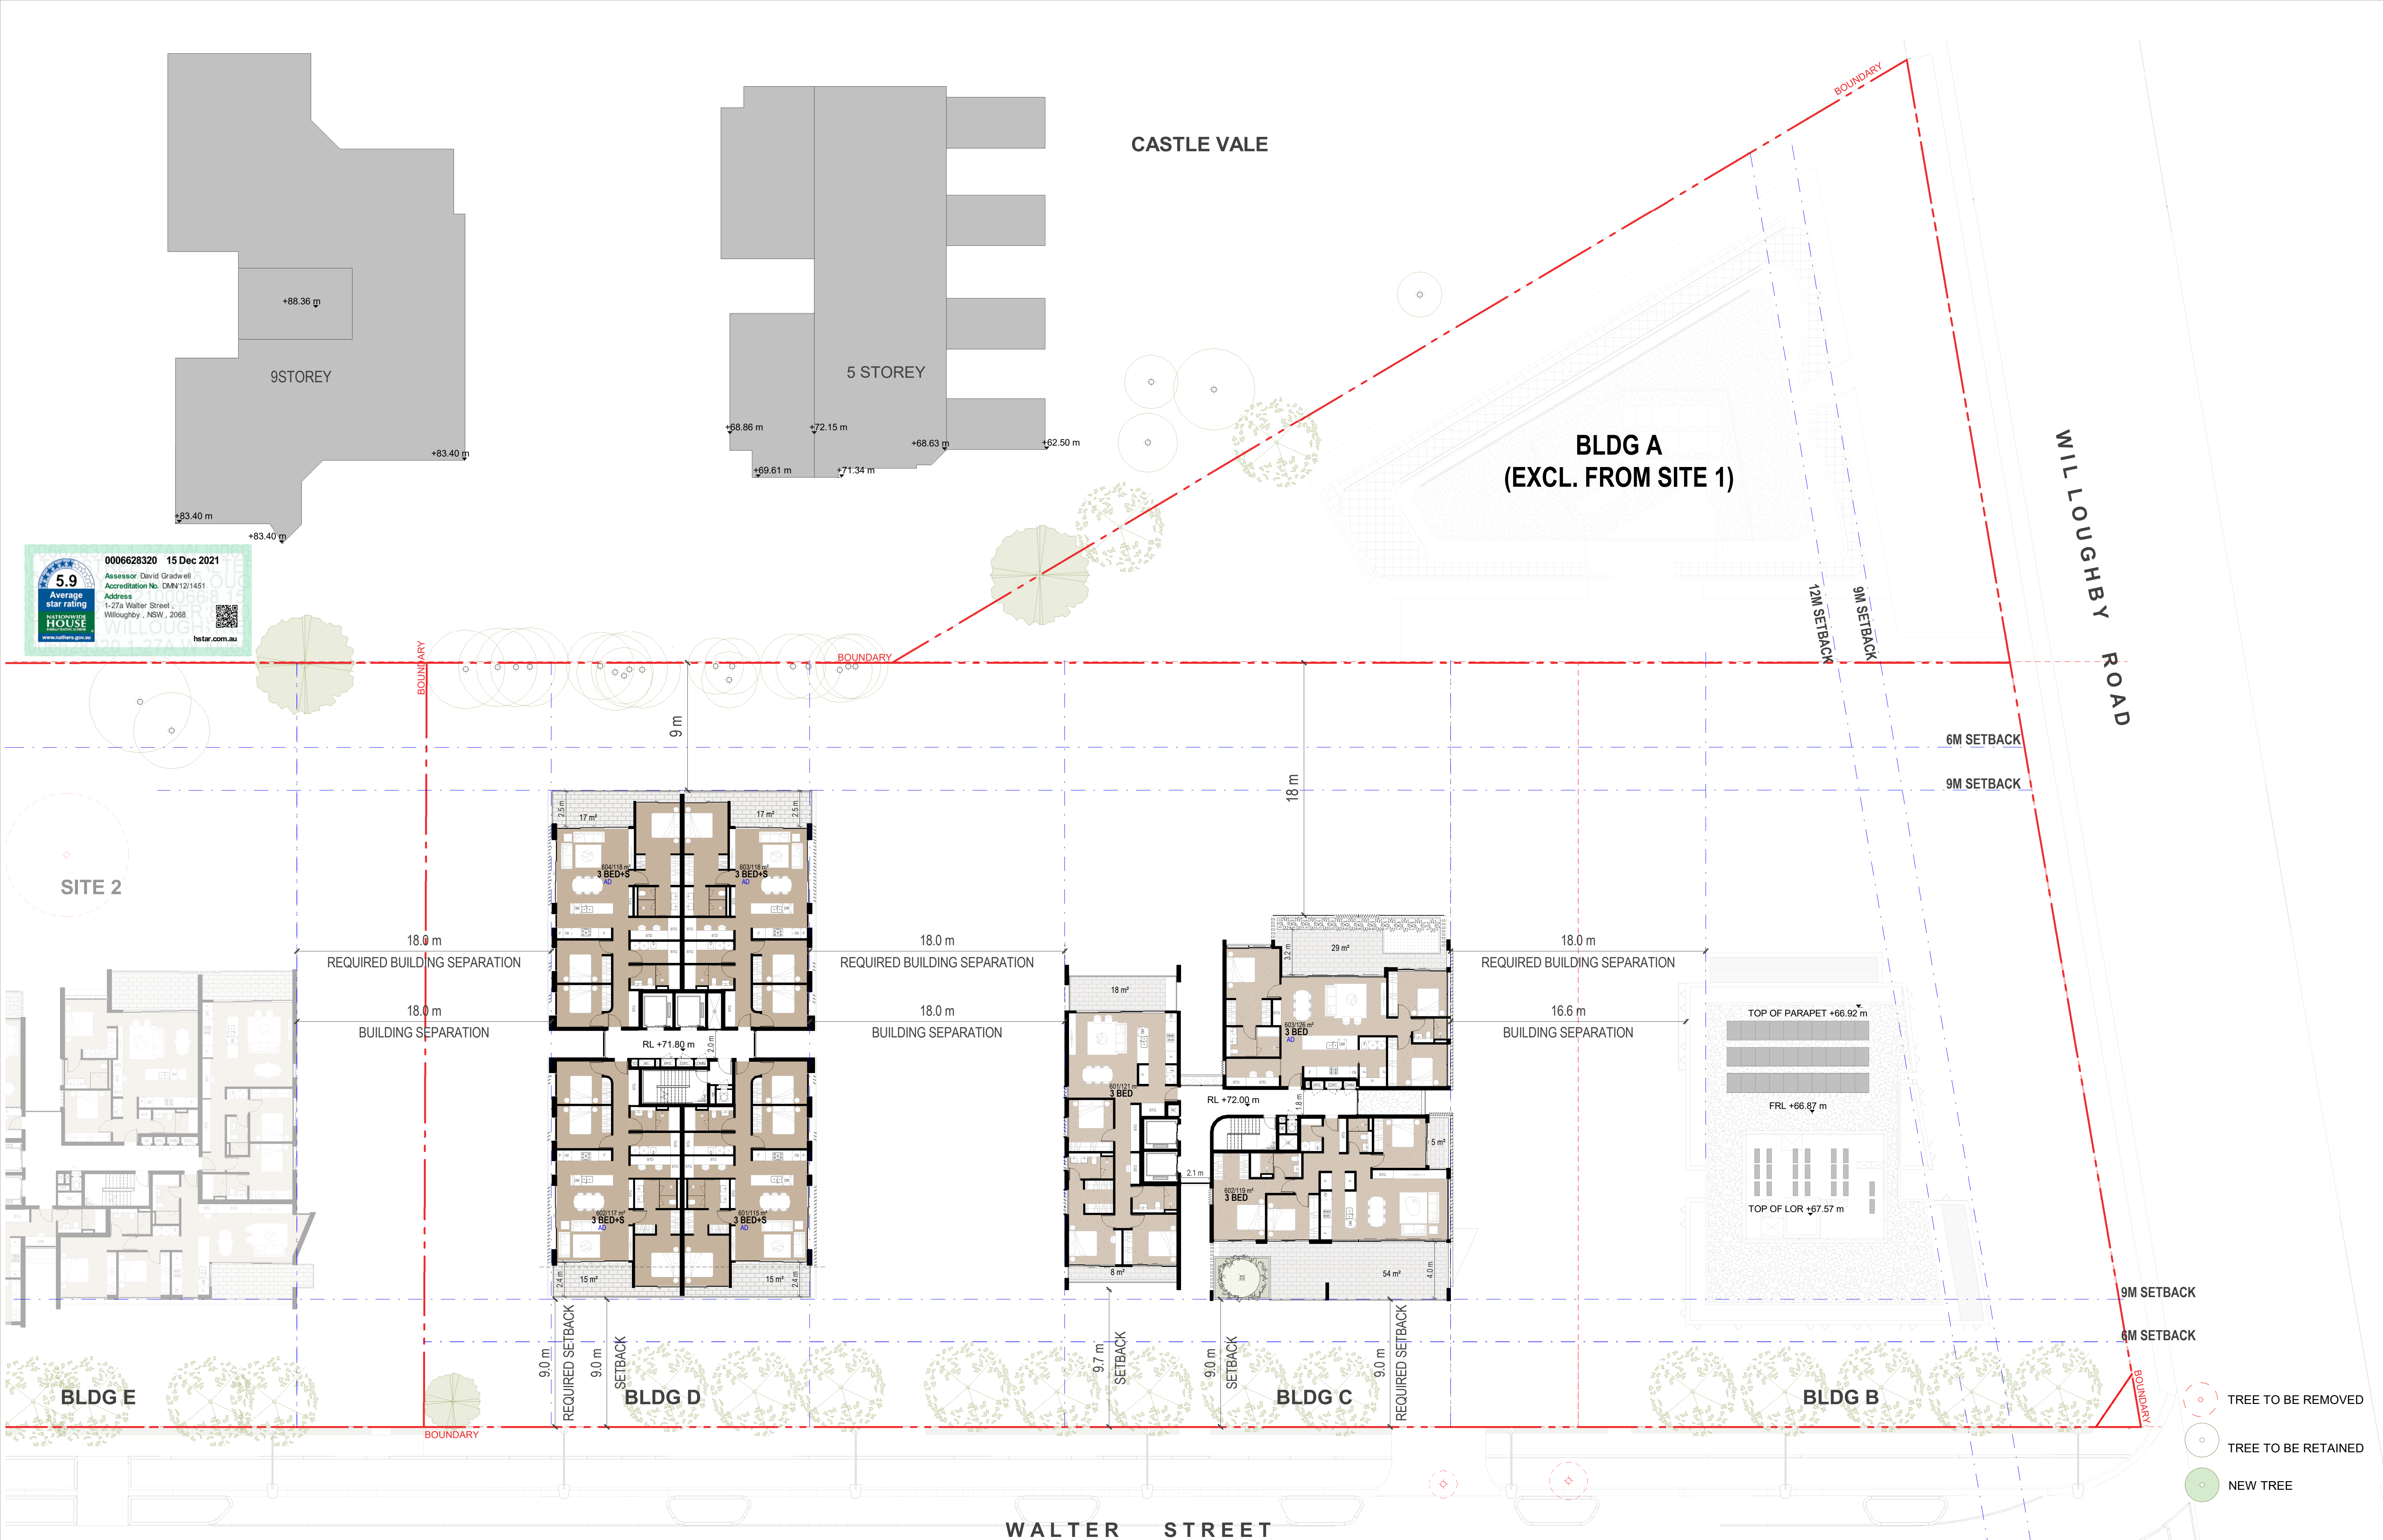



BOUNDARY

BOUNDARY

SITE 1

+53.05 m

BOUNDARY

STAGE BOUNDARY

BOUNDARY




Rev	Description
B	DRAFT ISSUE FOR REVIEW
C	DA SUBMISSION
D	BASEMENT FLOOR LEVELS CHANGED, CAR SPACES REDUCED

Date
15/09/21
27/09/21
08/12/21

Notes **STGXA**

← BUILDING NAME

ABN 50168207818 M. CHEHELNABI REGD. ARCHITECTNO. 7057
1/ 53 HUME STREET CROWS NEST NSW
T: 02 8094 8420 M: 061 404110316
www.architectureurbaneia.com.au

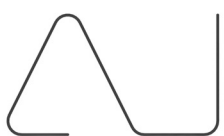

Graphic scale
0 1 2 4 8 12 1:200

architecture
urbaneia

Client

WALTER PROJECTS

Project

1-27A WALTER STREET & 452-460 WILLOUGHBY ROAD, WILLOUGHBY

Drawing

SITE 2 BASEMENT -2

Scale @ A1: 1 : 200 (Half Scale @ A3)
Date: 08/12/21
Drawn by: Author Checked by: Checker
Issued For:
Drawing Number

A.112/ST2



Revision

D

MIRVAC-CHANNLE 9
4 STORY DEVELOPMENT
UNDER CONSTRUCTION

9STOREY

5 STOREY

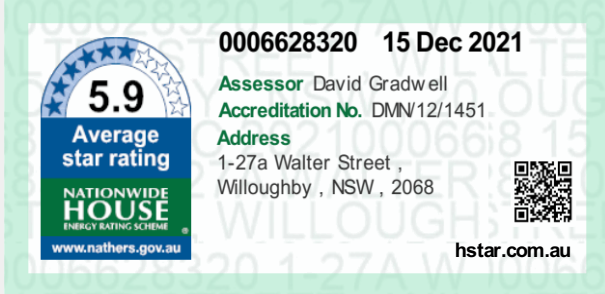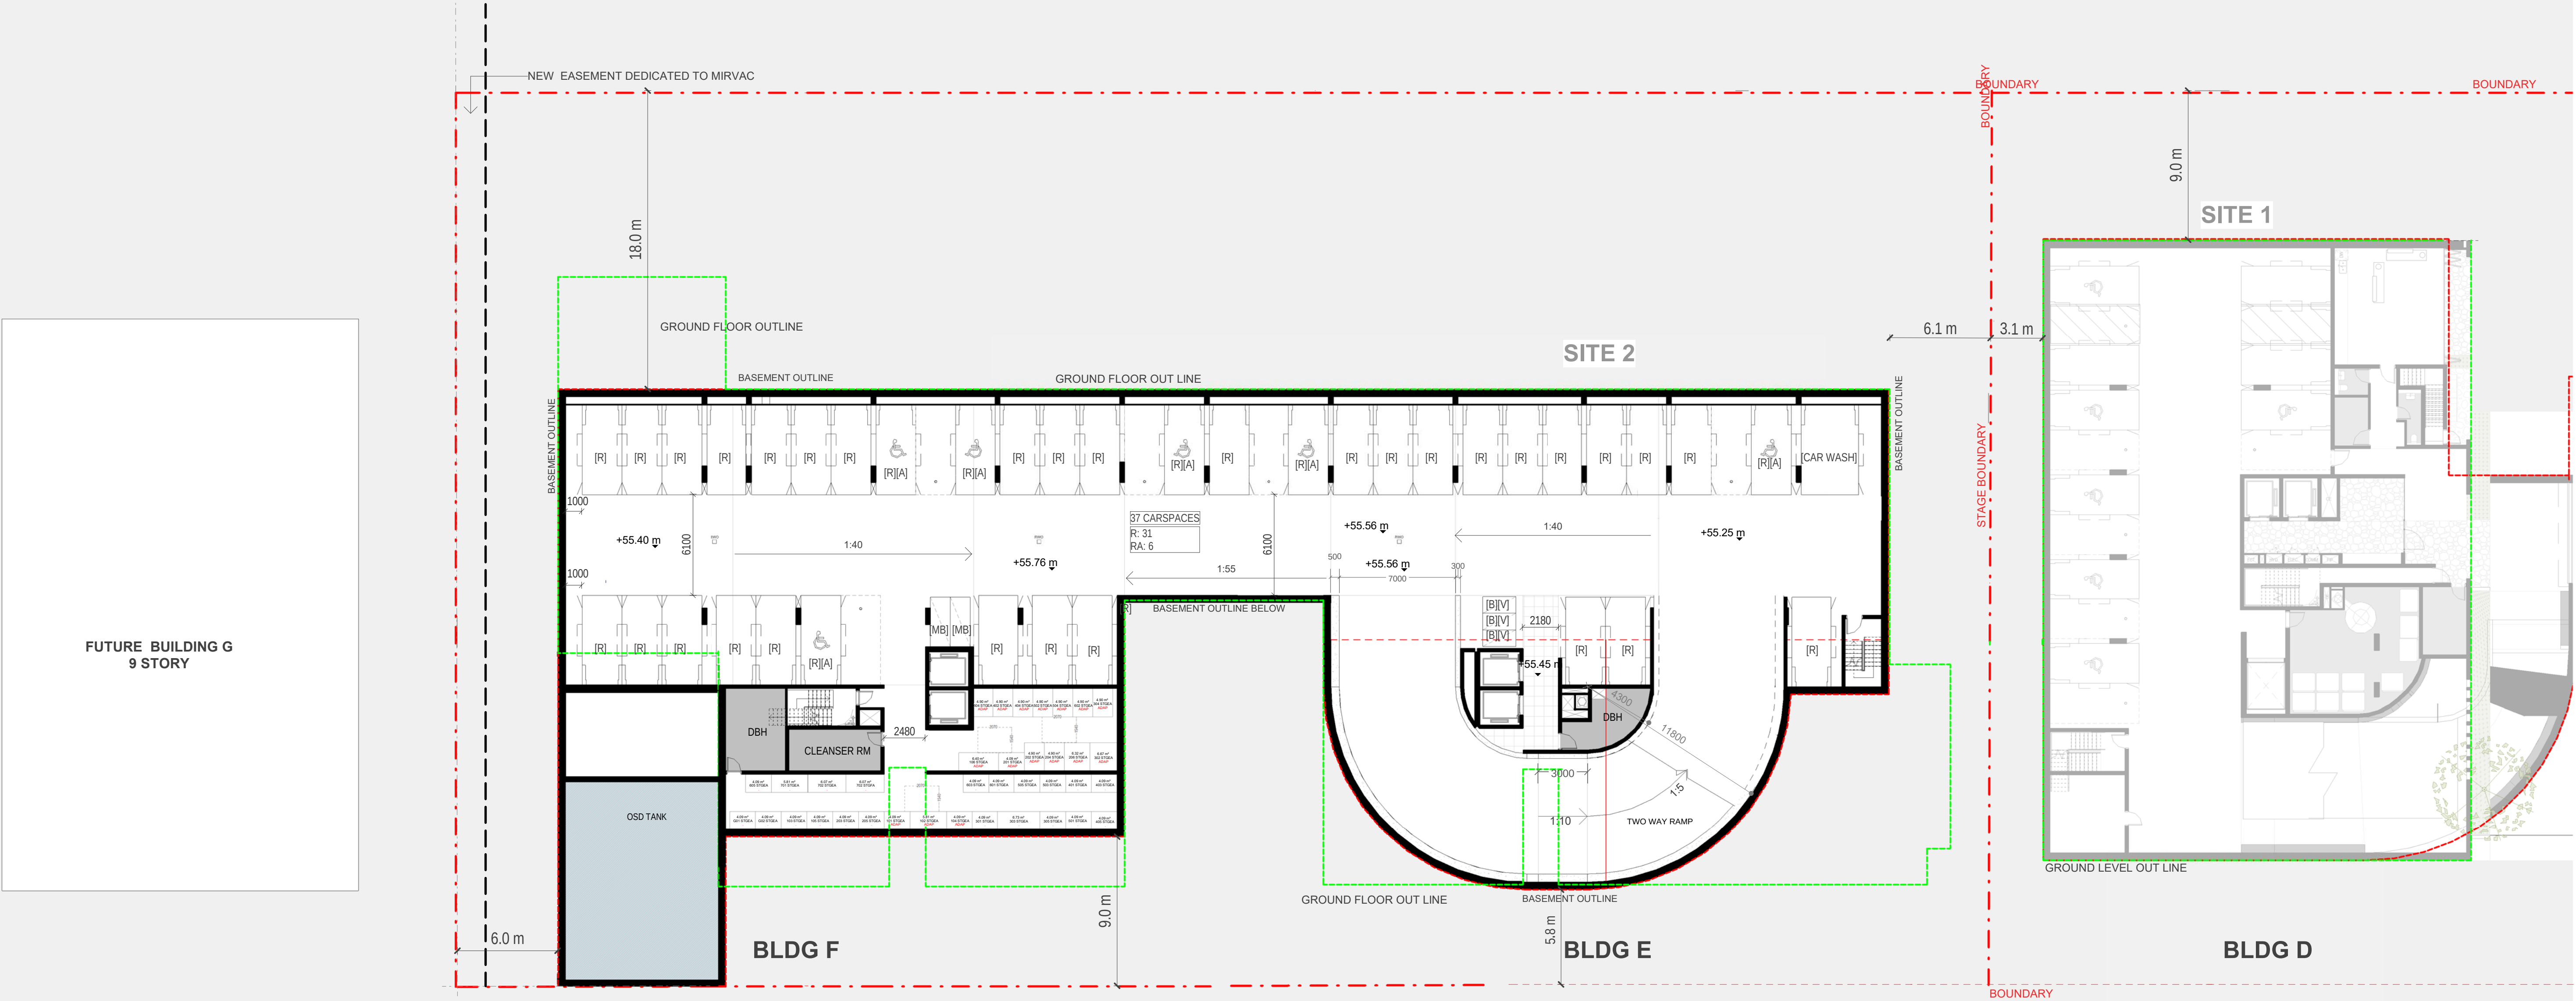

NO :18

NO :16

NO :14

Rev	Description
B	DRAFT ISSUE FOR REVIEW
C	DA SUBMISSION
D	BASEMENT FLOOR LEVELS CHANGED, CAR SPACES REDUCED

Date
15/09/21
27/09/21
08/12/21

Notes **STGXA**

BUILDING NAME

ABN 50168207818 M. CHEHELNABI REGD. ARCHITECTNO. 7057
1/53 HUME STREET CROWS NEST NSW
T: 02 8094 8420 M: 061 404110316
www.architectureurbaneia.com.au




Graphic scale
0 1 2 4 8 12 1:200
architecture
urbaneia

Client
WALTER PROJECTS
Project
1-27A WALTER STREET & 452-460 WILLOUGHBY ROAD, WILLOUGHBY



Drawing
SITE 2 BASEMENT -1


Scale @ A1: 1 : 200 (Half Scale @ A3)
Date: 08/12/21
Drawn by: Author Checked by: Checker
Issued For:
Drawing Number
A.113/ST2





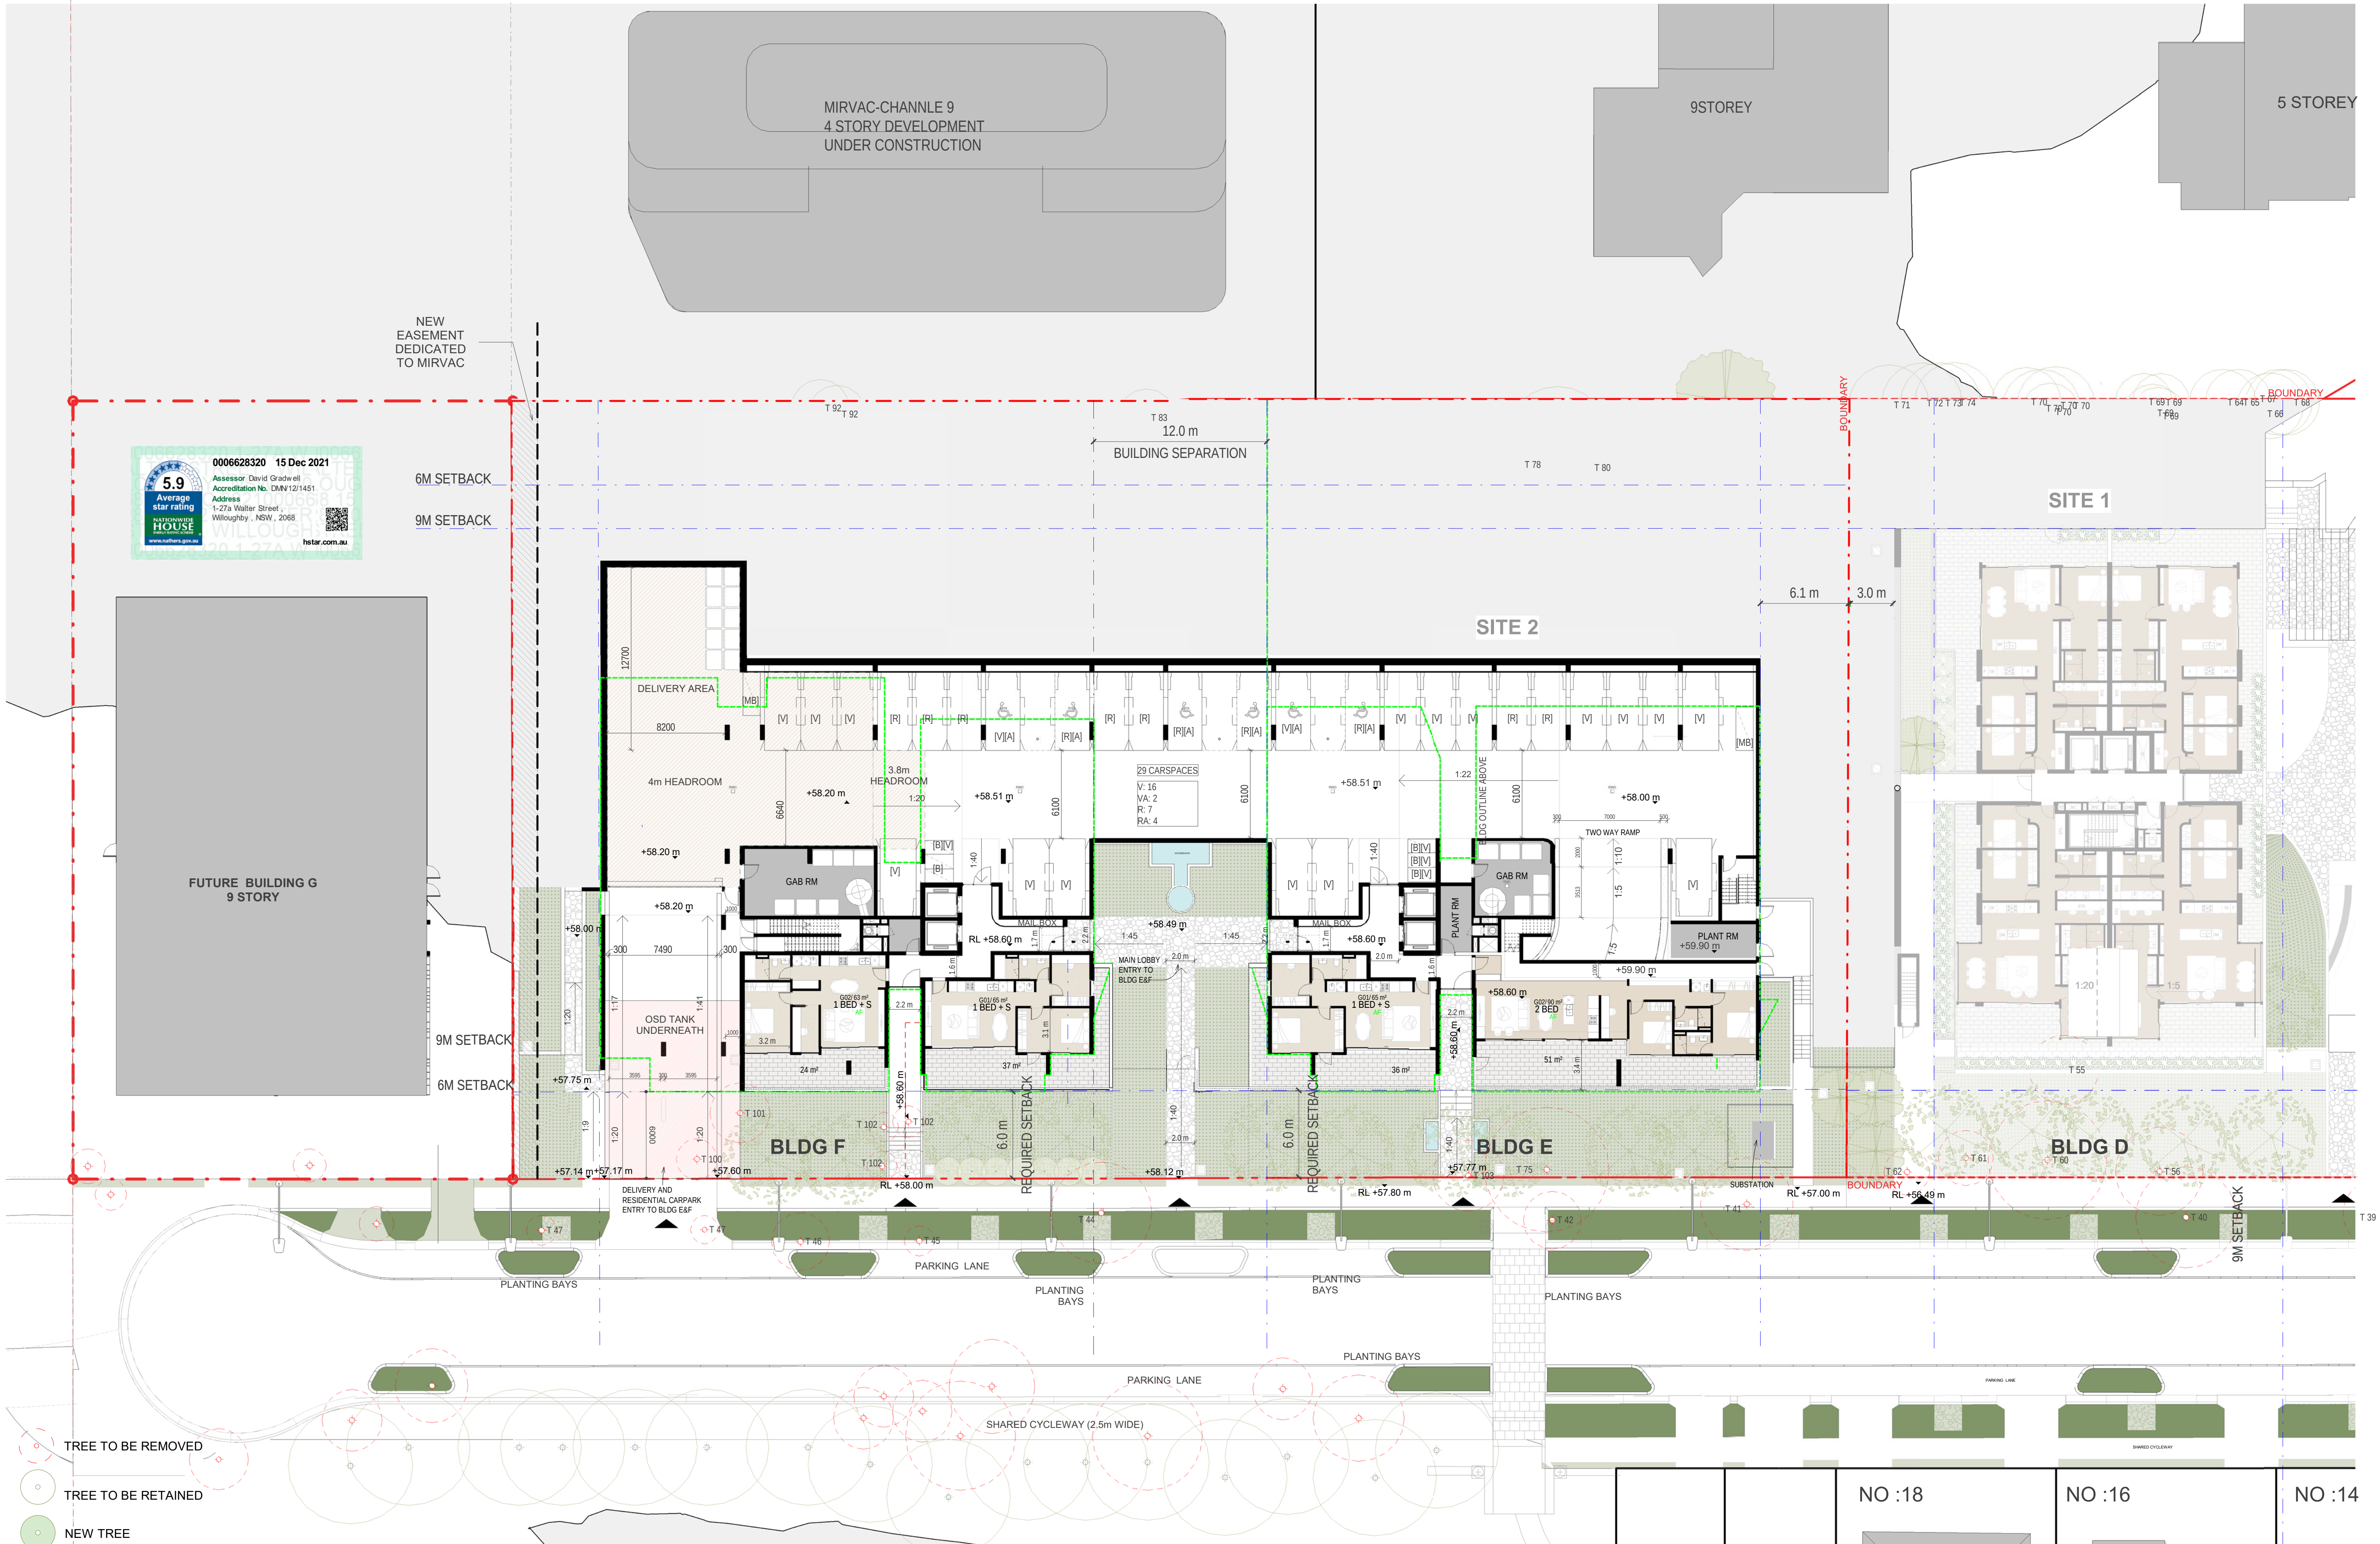


Rev	Description	Date	Notes	Graphic scale	Client	Drawing	Scale @ A1: 1 : 200
B	DRAFT ISSUE FOR REVIEW	15/09/21		0 1 2 4 8 12 1:200	WALTER PROJECTS	SITE 2 GROUND FLOOR	Date: 08/12/21
C	DA SUBMISSION	27/09/21					Drawn by: Author
D	DRIVEWAY&TRUCK TURNING AREA AMENDED, GF LEVEL AMENDED	08/12/21	ABN 50168207818 M. CHEHELNABI REGD. ARCHITECTNO. 7057 1/53 HUME STREET CROWS NEST NSW T: 02 8094 8420 M: 061 404110316 www.architectureurbaneia.com.au		Project 1-27A WALTER STREET & 452-460 WILLOUGHBY ROAD, WILLOUGHBY		Issued For: Drawing Number
							A.114/ST2
							Scale @ A3: (Half Scale @ A3)
							Date: 08/12/21
							Drawn by: Author
							Checked by: Checker
							Revision
							D

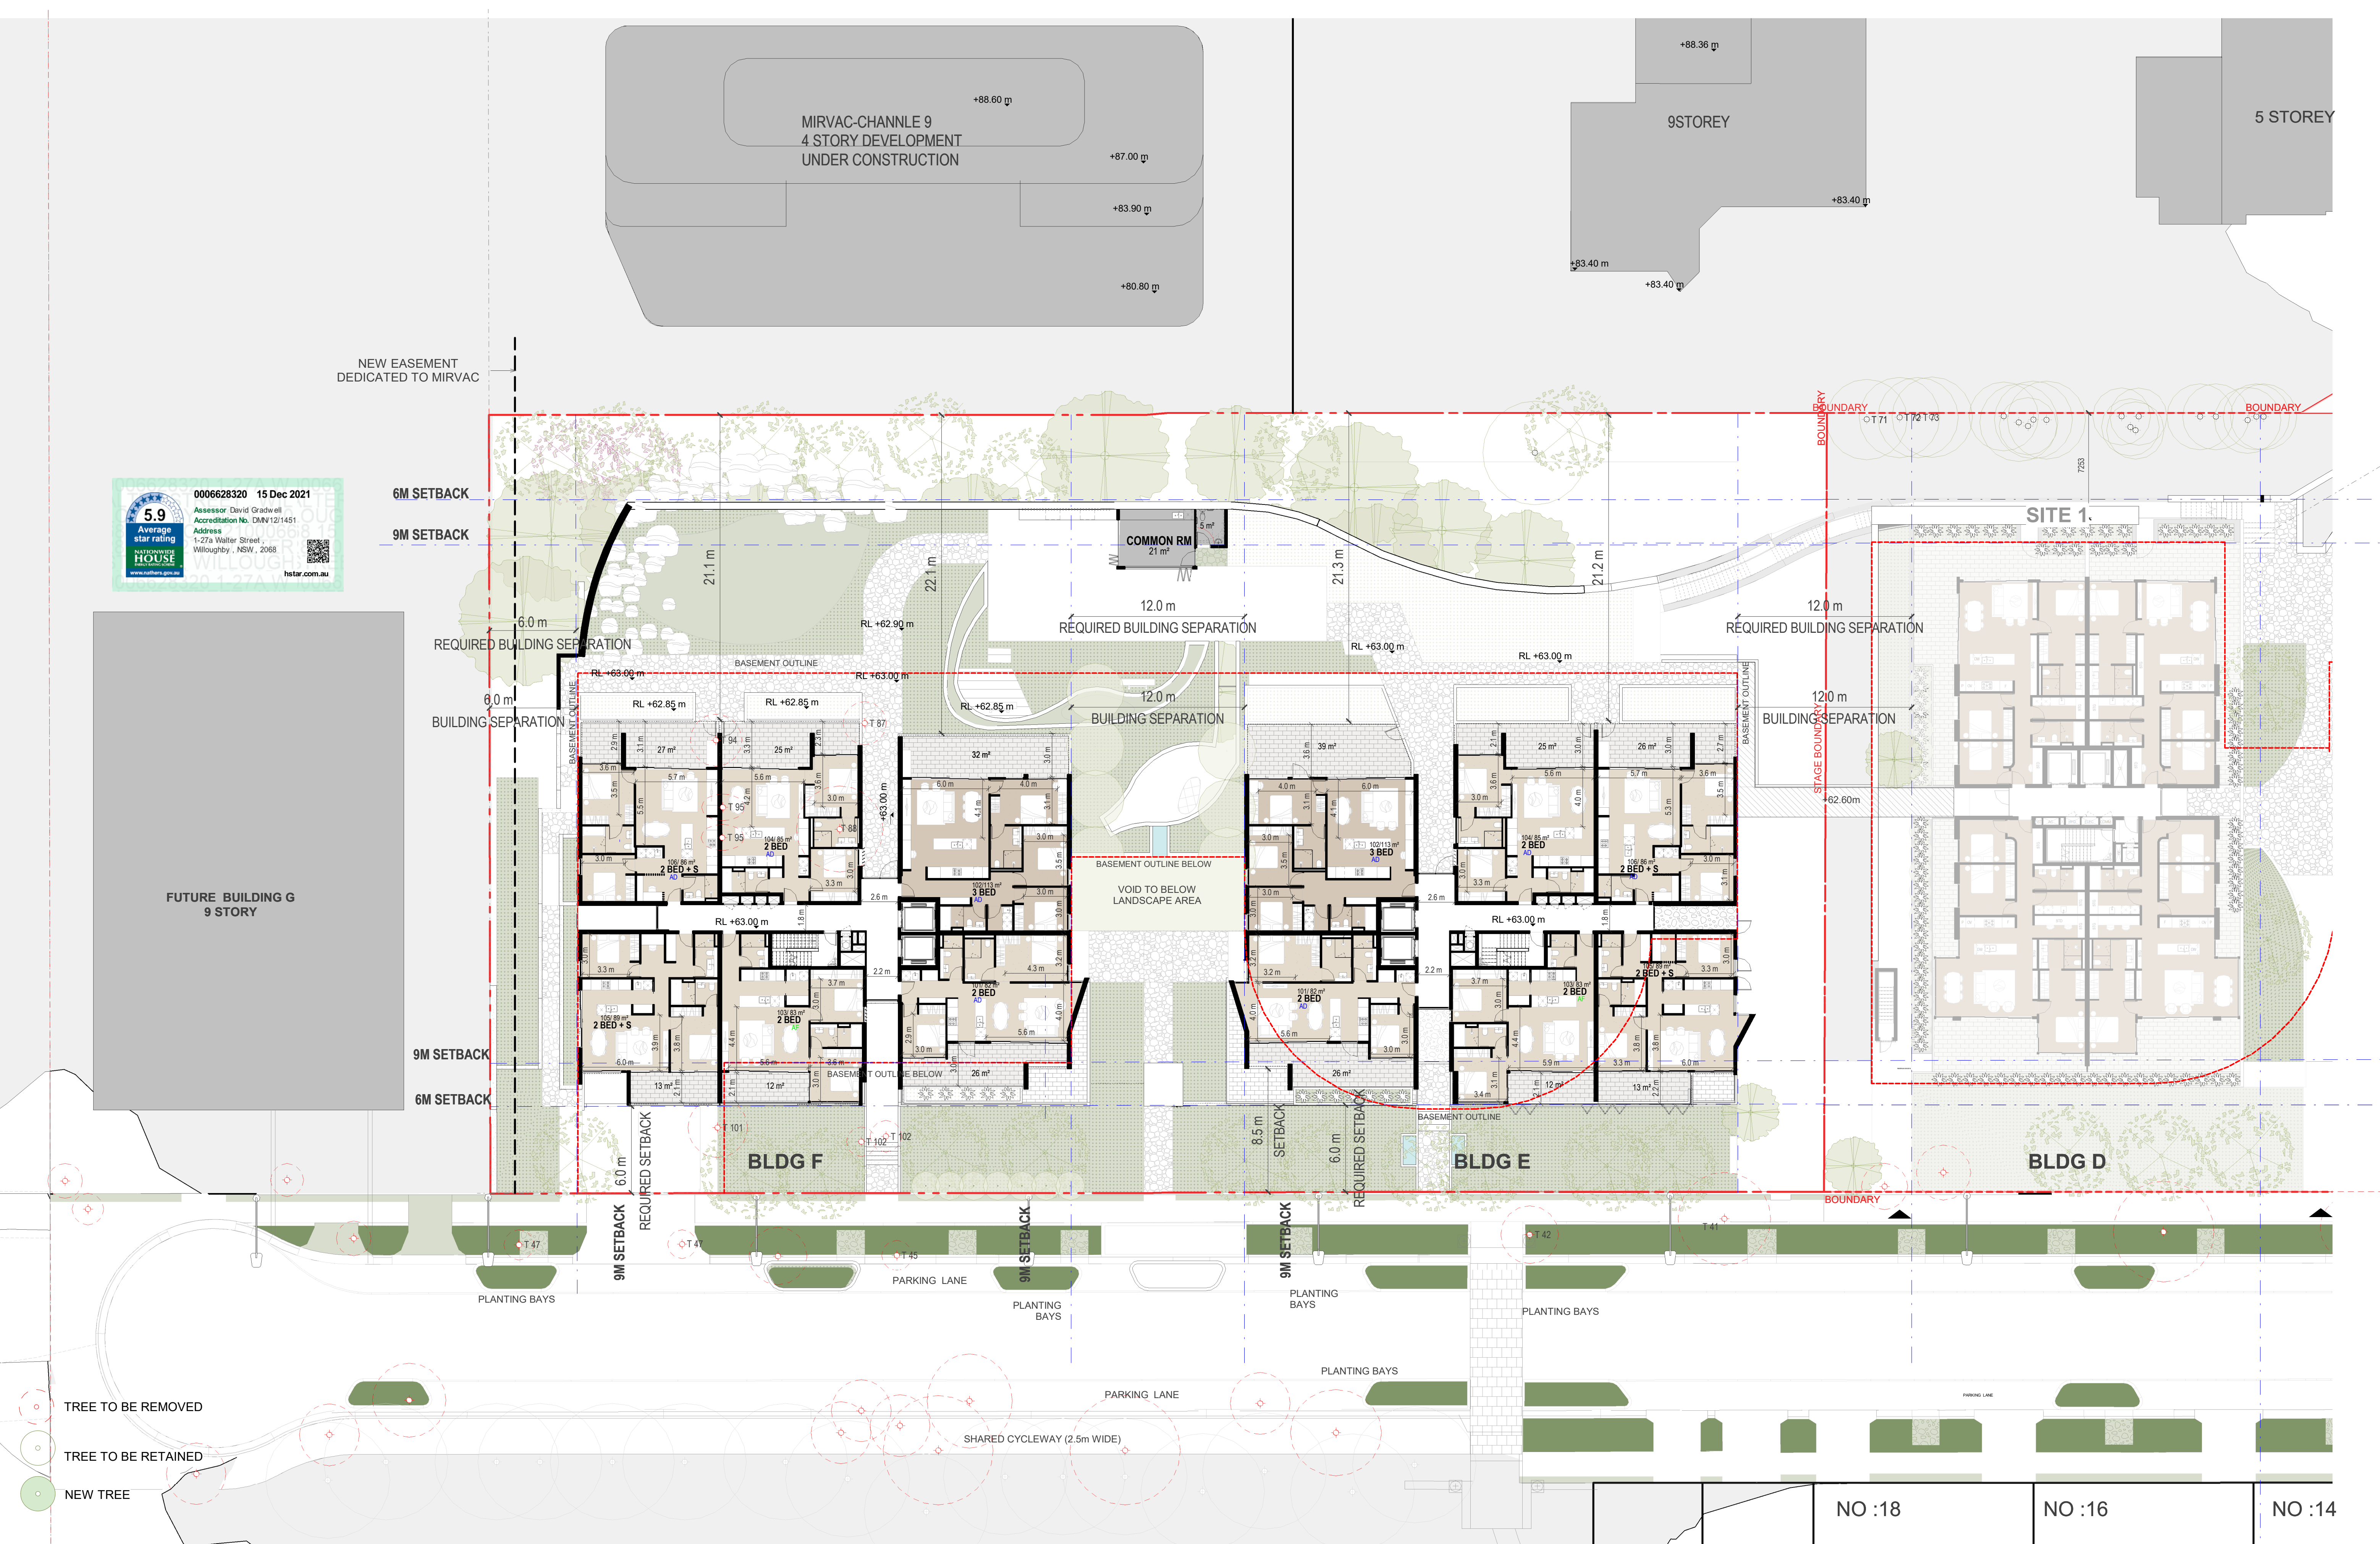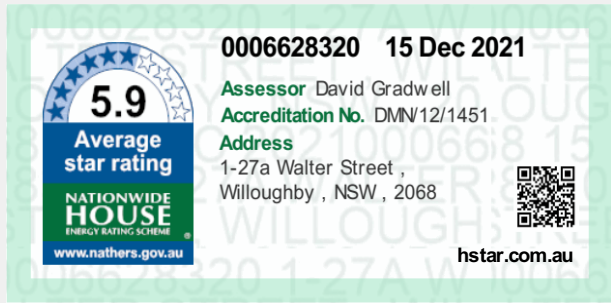

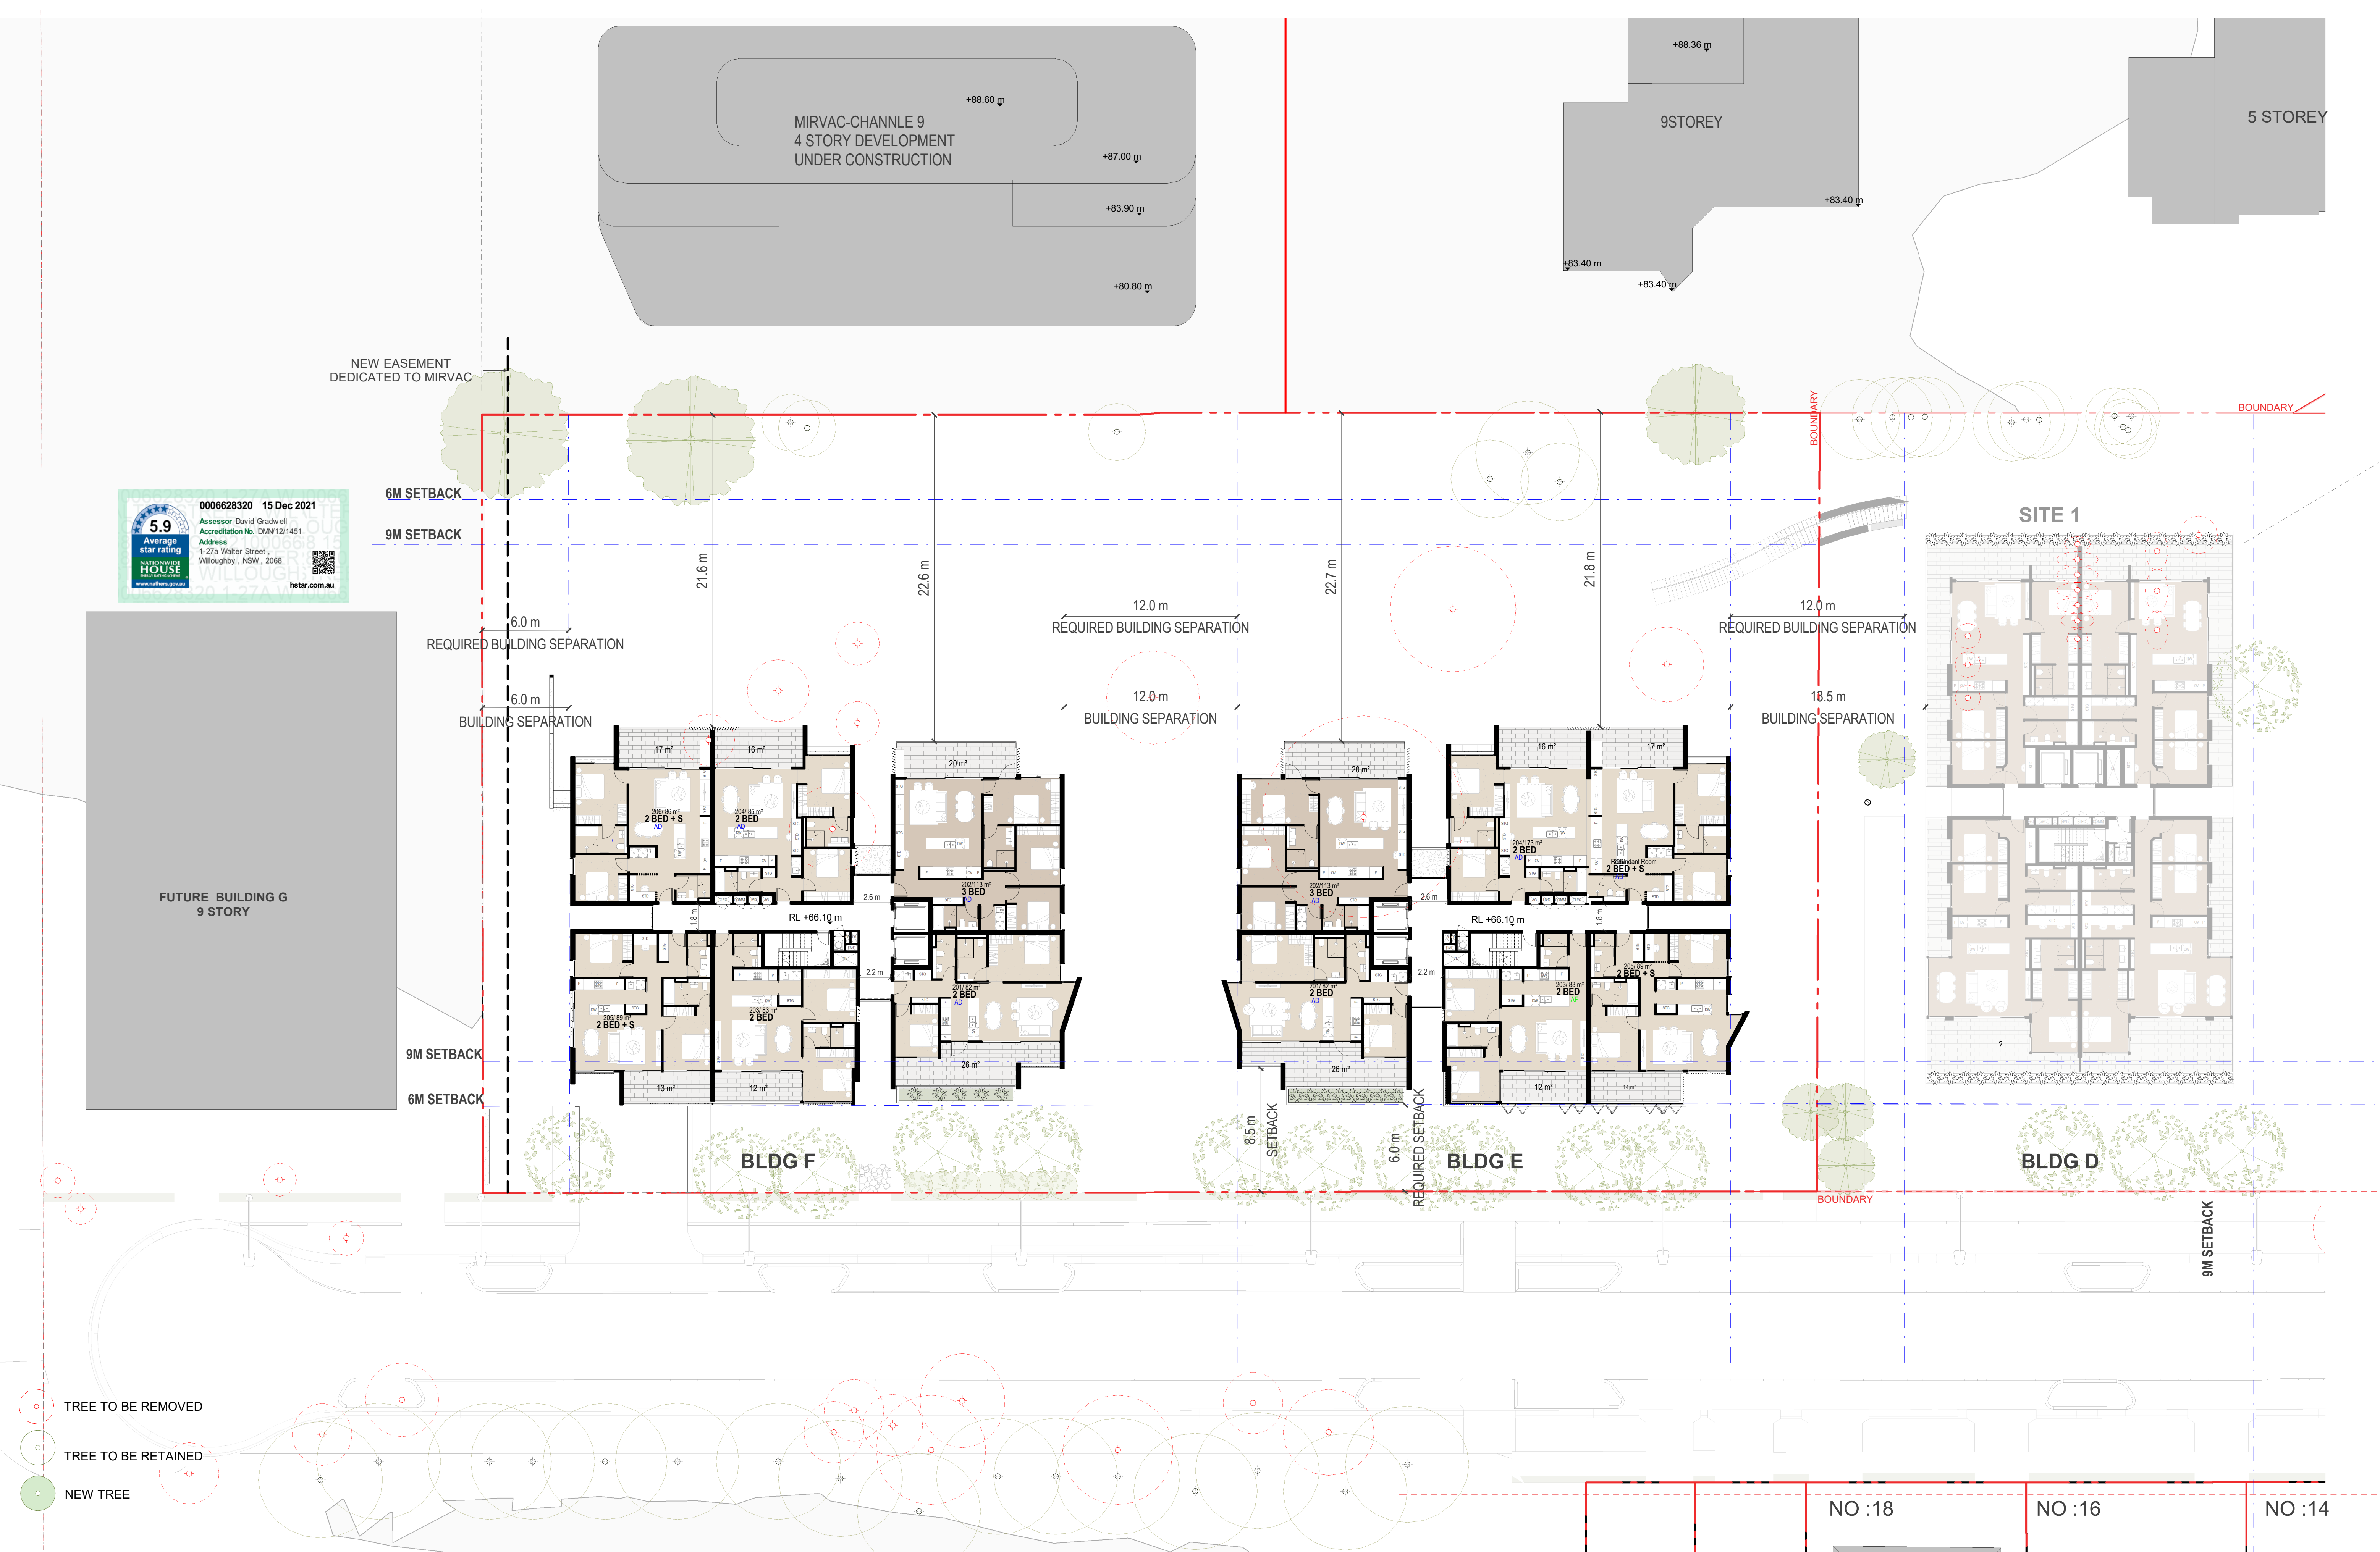


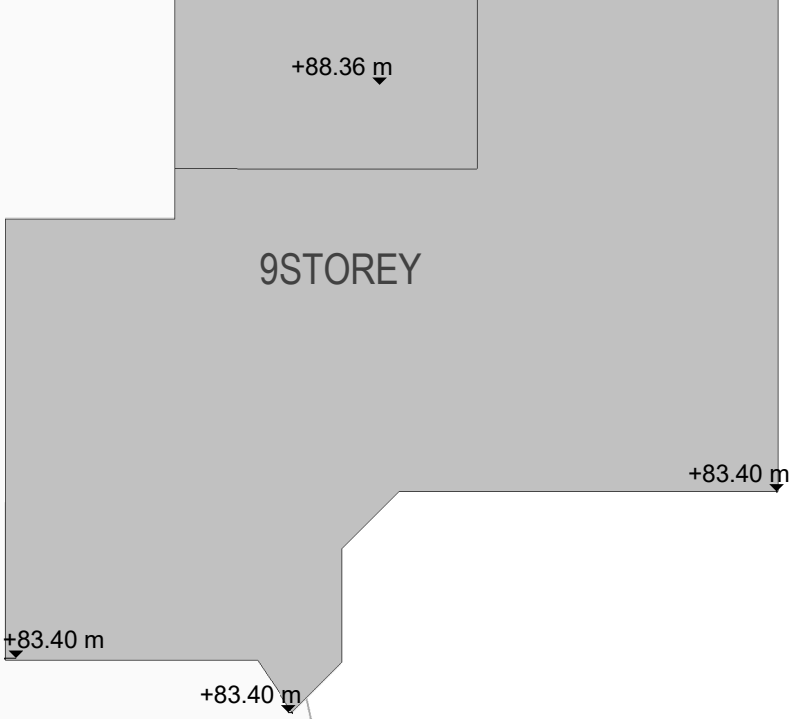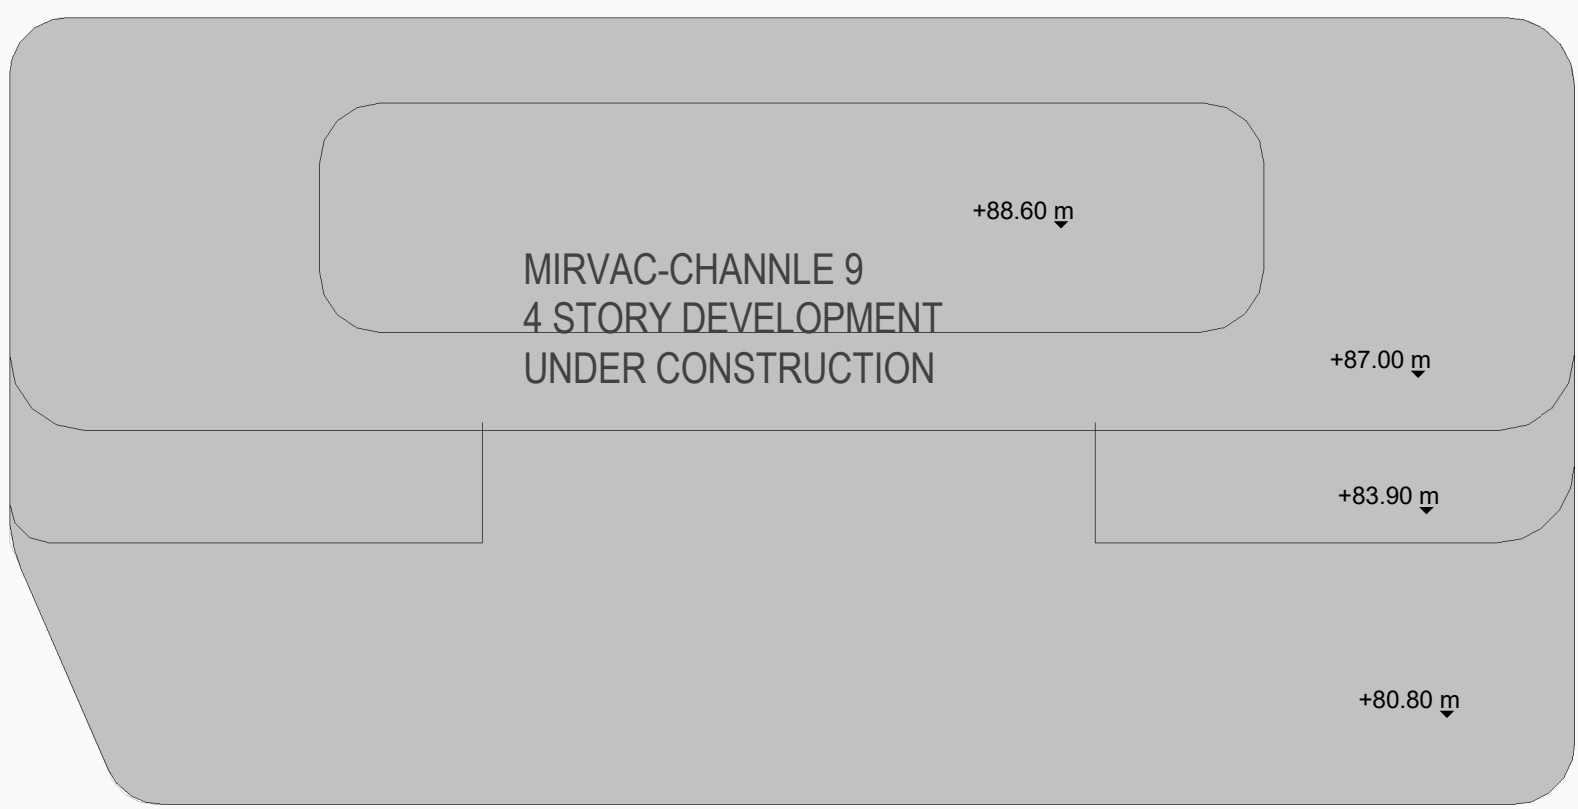


- TREE TO BE REMOVED
- TREE TO BE RETAINED
- NEW TREE

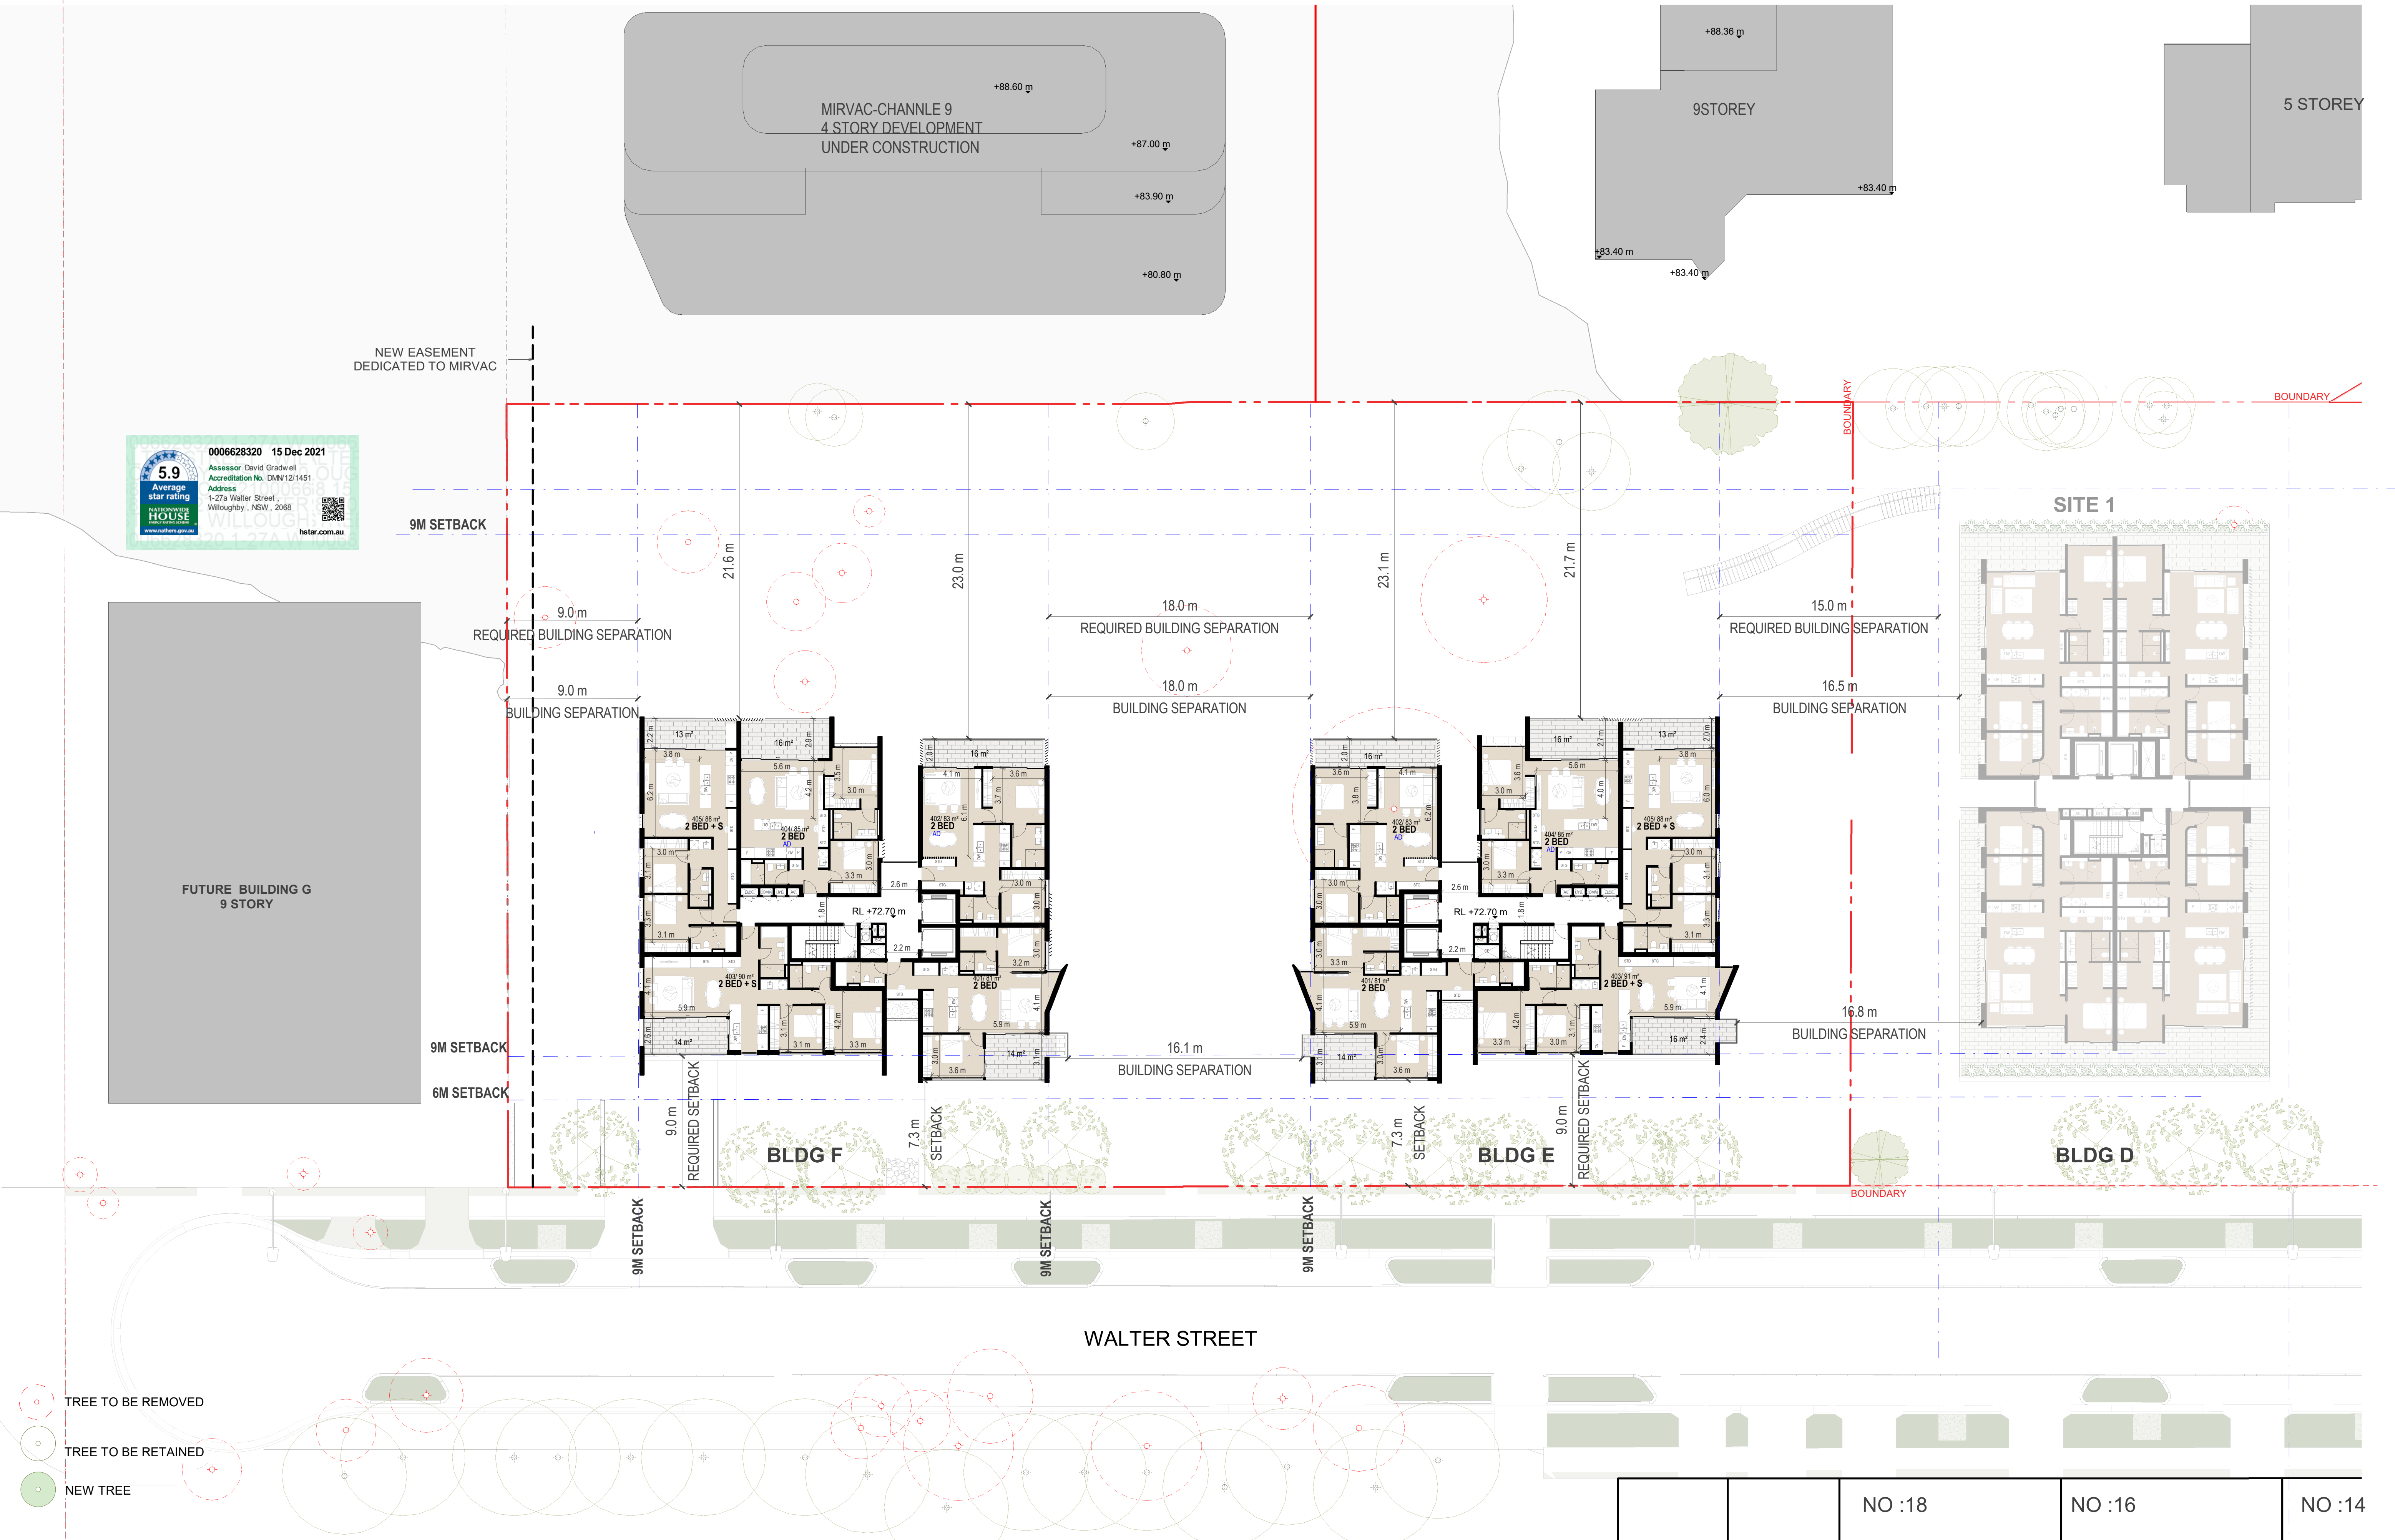


Rev	Description	Date	Notes	Graphic scale 0 1 2 4 8 12 1:200	Client WALTER PROJECTS	Drawing SITE 2 LEVEL 4	Scale @ A1: 1 : 200 Date: 08/12/21 Drawn by: Author Issued For: Checker Drawing Number A.118/ST2
B	DRAFT ISSUE FOR REVIEW	15/09/21					(Half Scale @ A3)
C	DA SUBMISSION	27/09/21					Revision D
D	MORE DIMENSIONS ADDED	08/12/21	ABN 50168207818 M. CHEHELNABI REGD. ARCHITECTNO. 7057 1/53 HUME STREET CROWS NEST NSW T: 02 8094 8420 M: 061 404110316 www.architectureurbaneia.com.au		Project 1-27A WALTER STREET & 452-460 WILLOUGHBY ROAD, WILLOUGHBY		





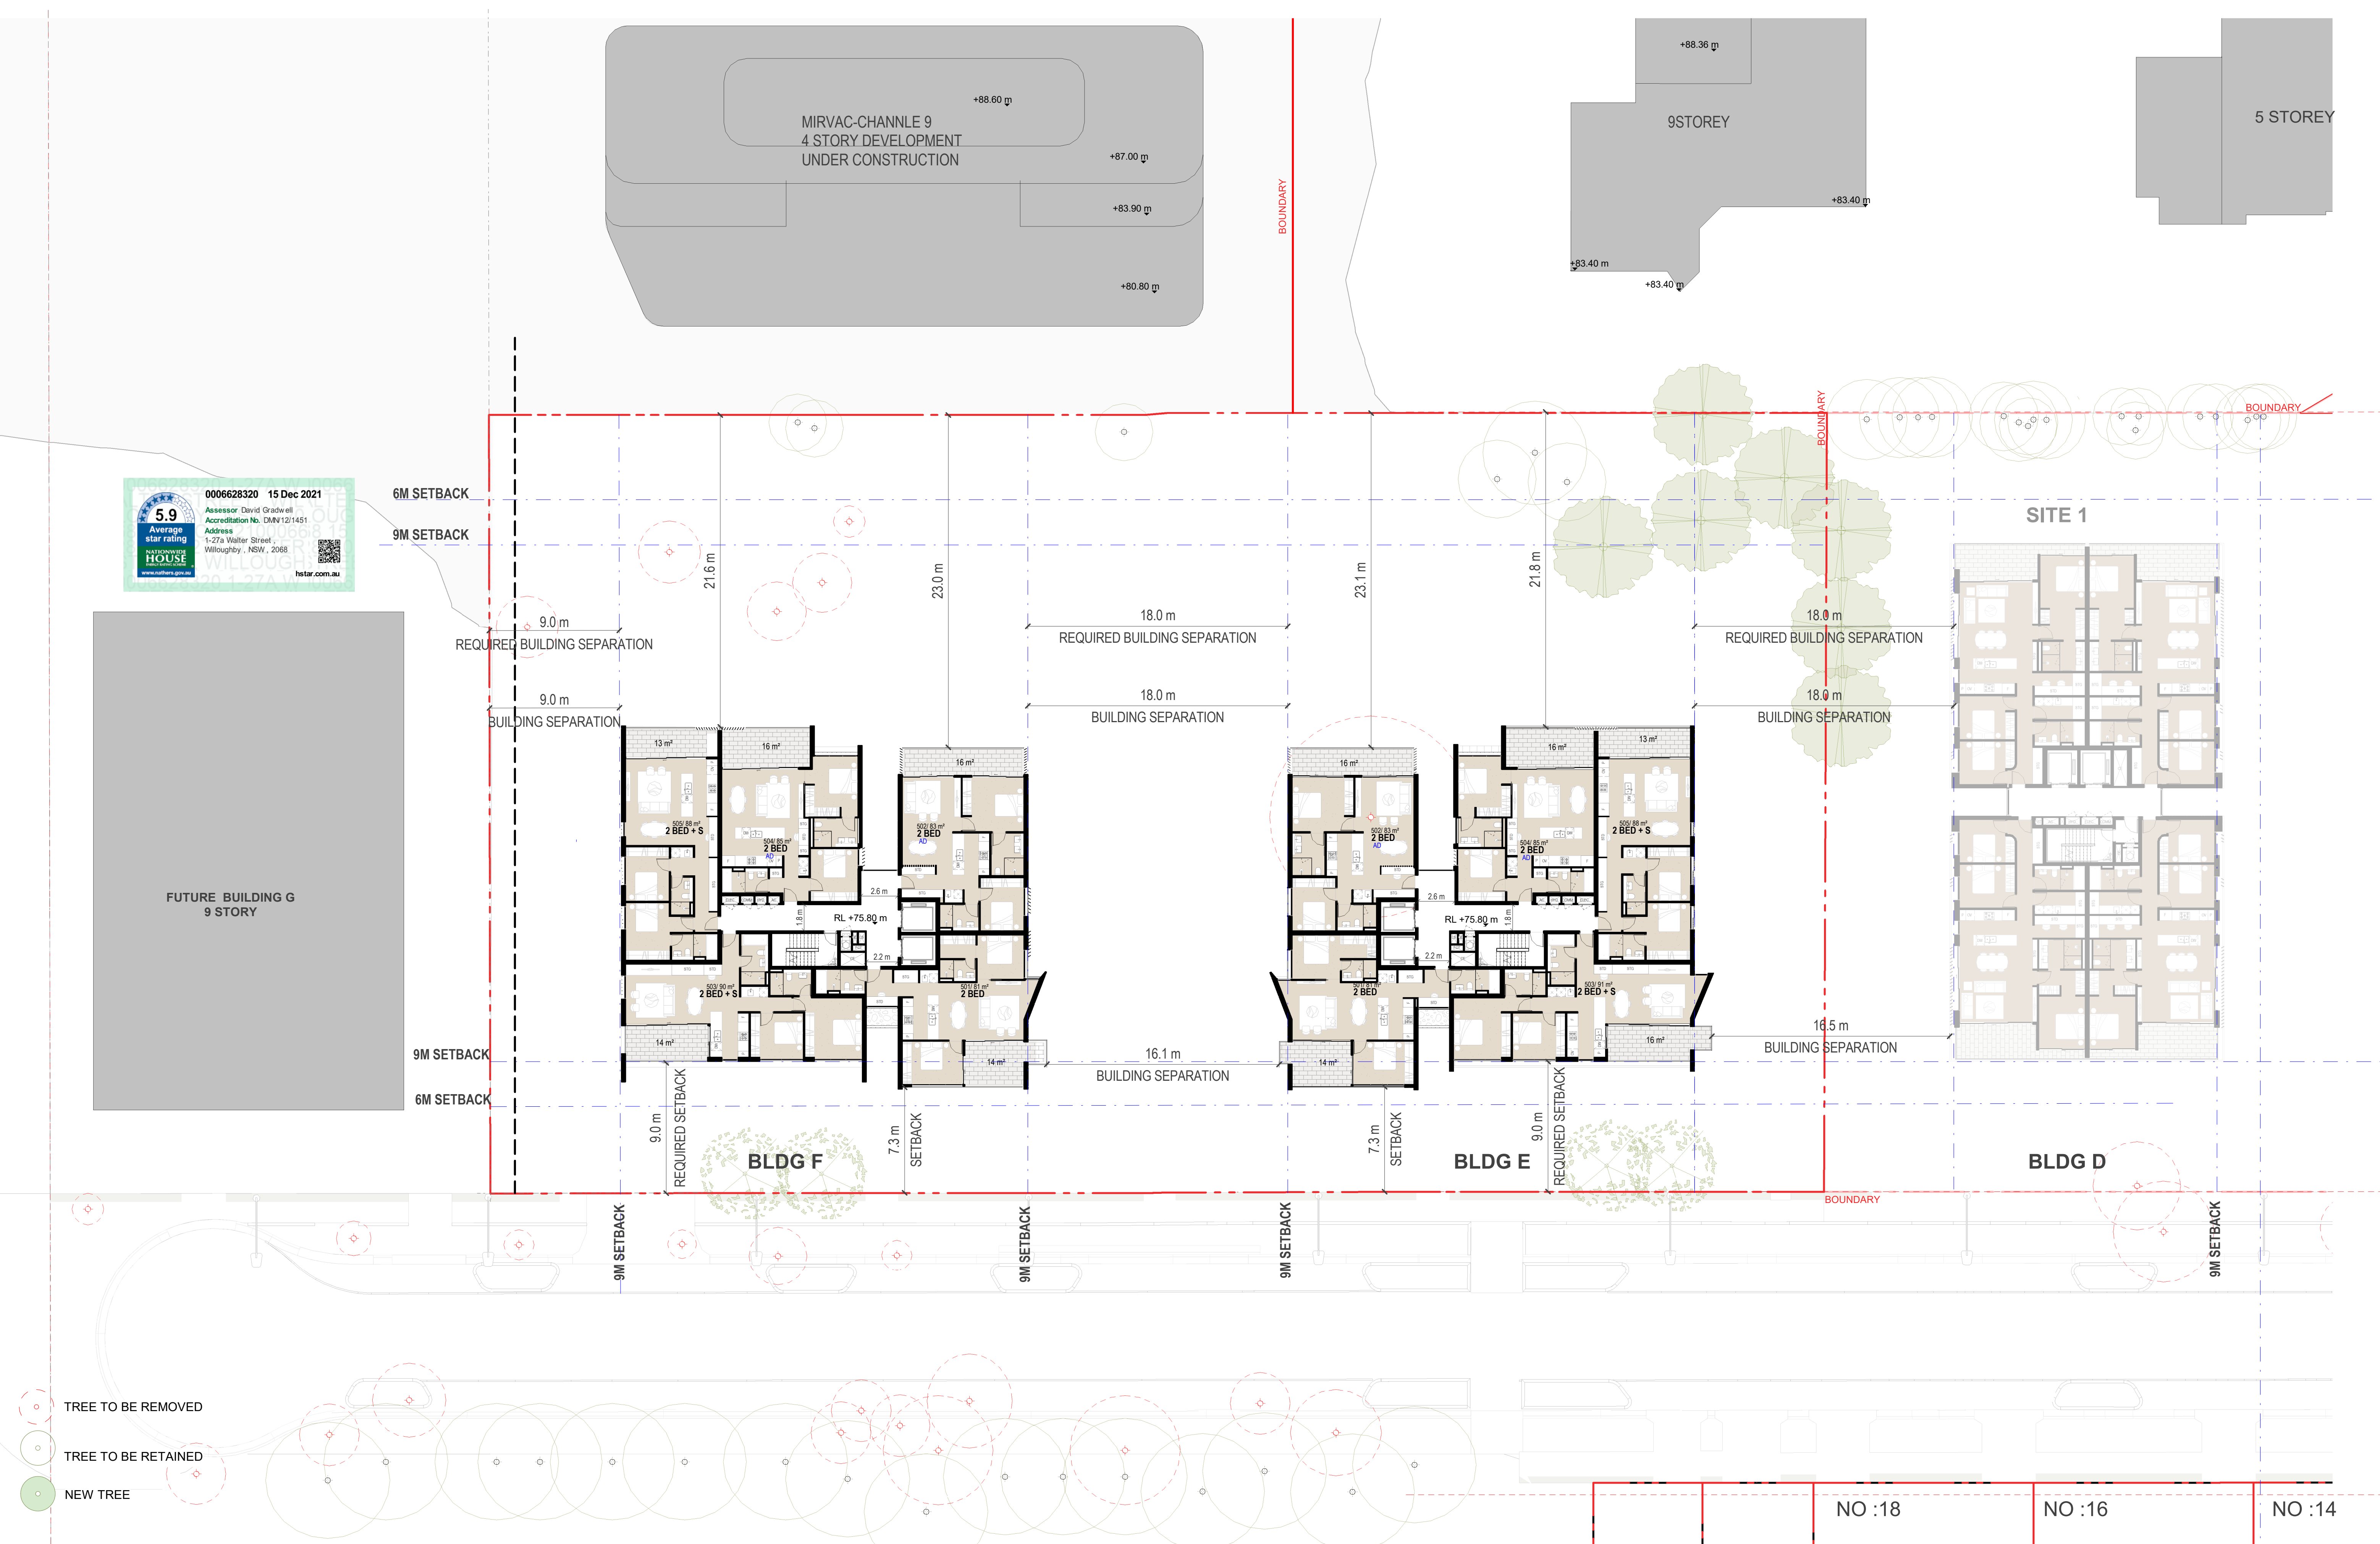




RevDescription B DRAFT ISSUE FOR REVIEW C DA SUBMISSION D MORE DIMENSIONS ADDED	Date 15/09/21 27/09/21 08/12/21	Notes ABN 50168207818 M. CHEHELNABI REGD. ARCHITECTNO. 7057 1/ 53 HUME STREET CROWS NEST NSW T: 02 8094 8420 M: 061 404110316 www.architectureurbaneia.com.au	Graphic scale 0 1 2 4 8 12 1:200	Client WALTER PROJECTS Project 1-27A WALTER STREET & 452-460 WILLOUGHBY ROAD, WILLOUGHBY	Drawing SITE 2 LEVEL 5	Scale @ A1: 1 : 200 (Half Scale @ A3) Date: 08/12/21 Drawn by: Author Issued For: Checker Checked by: Checker Drawing Number A.119/ST2 Revision D
---	---	--	--	--	--	--

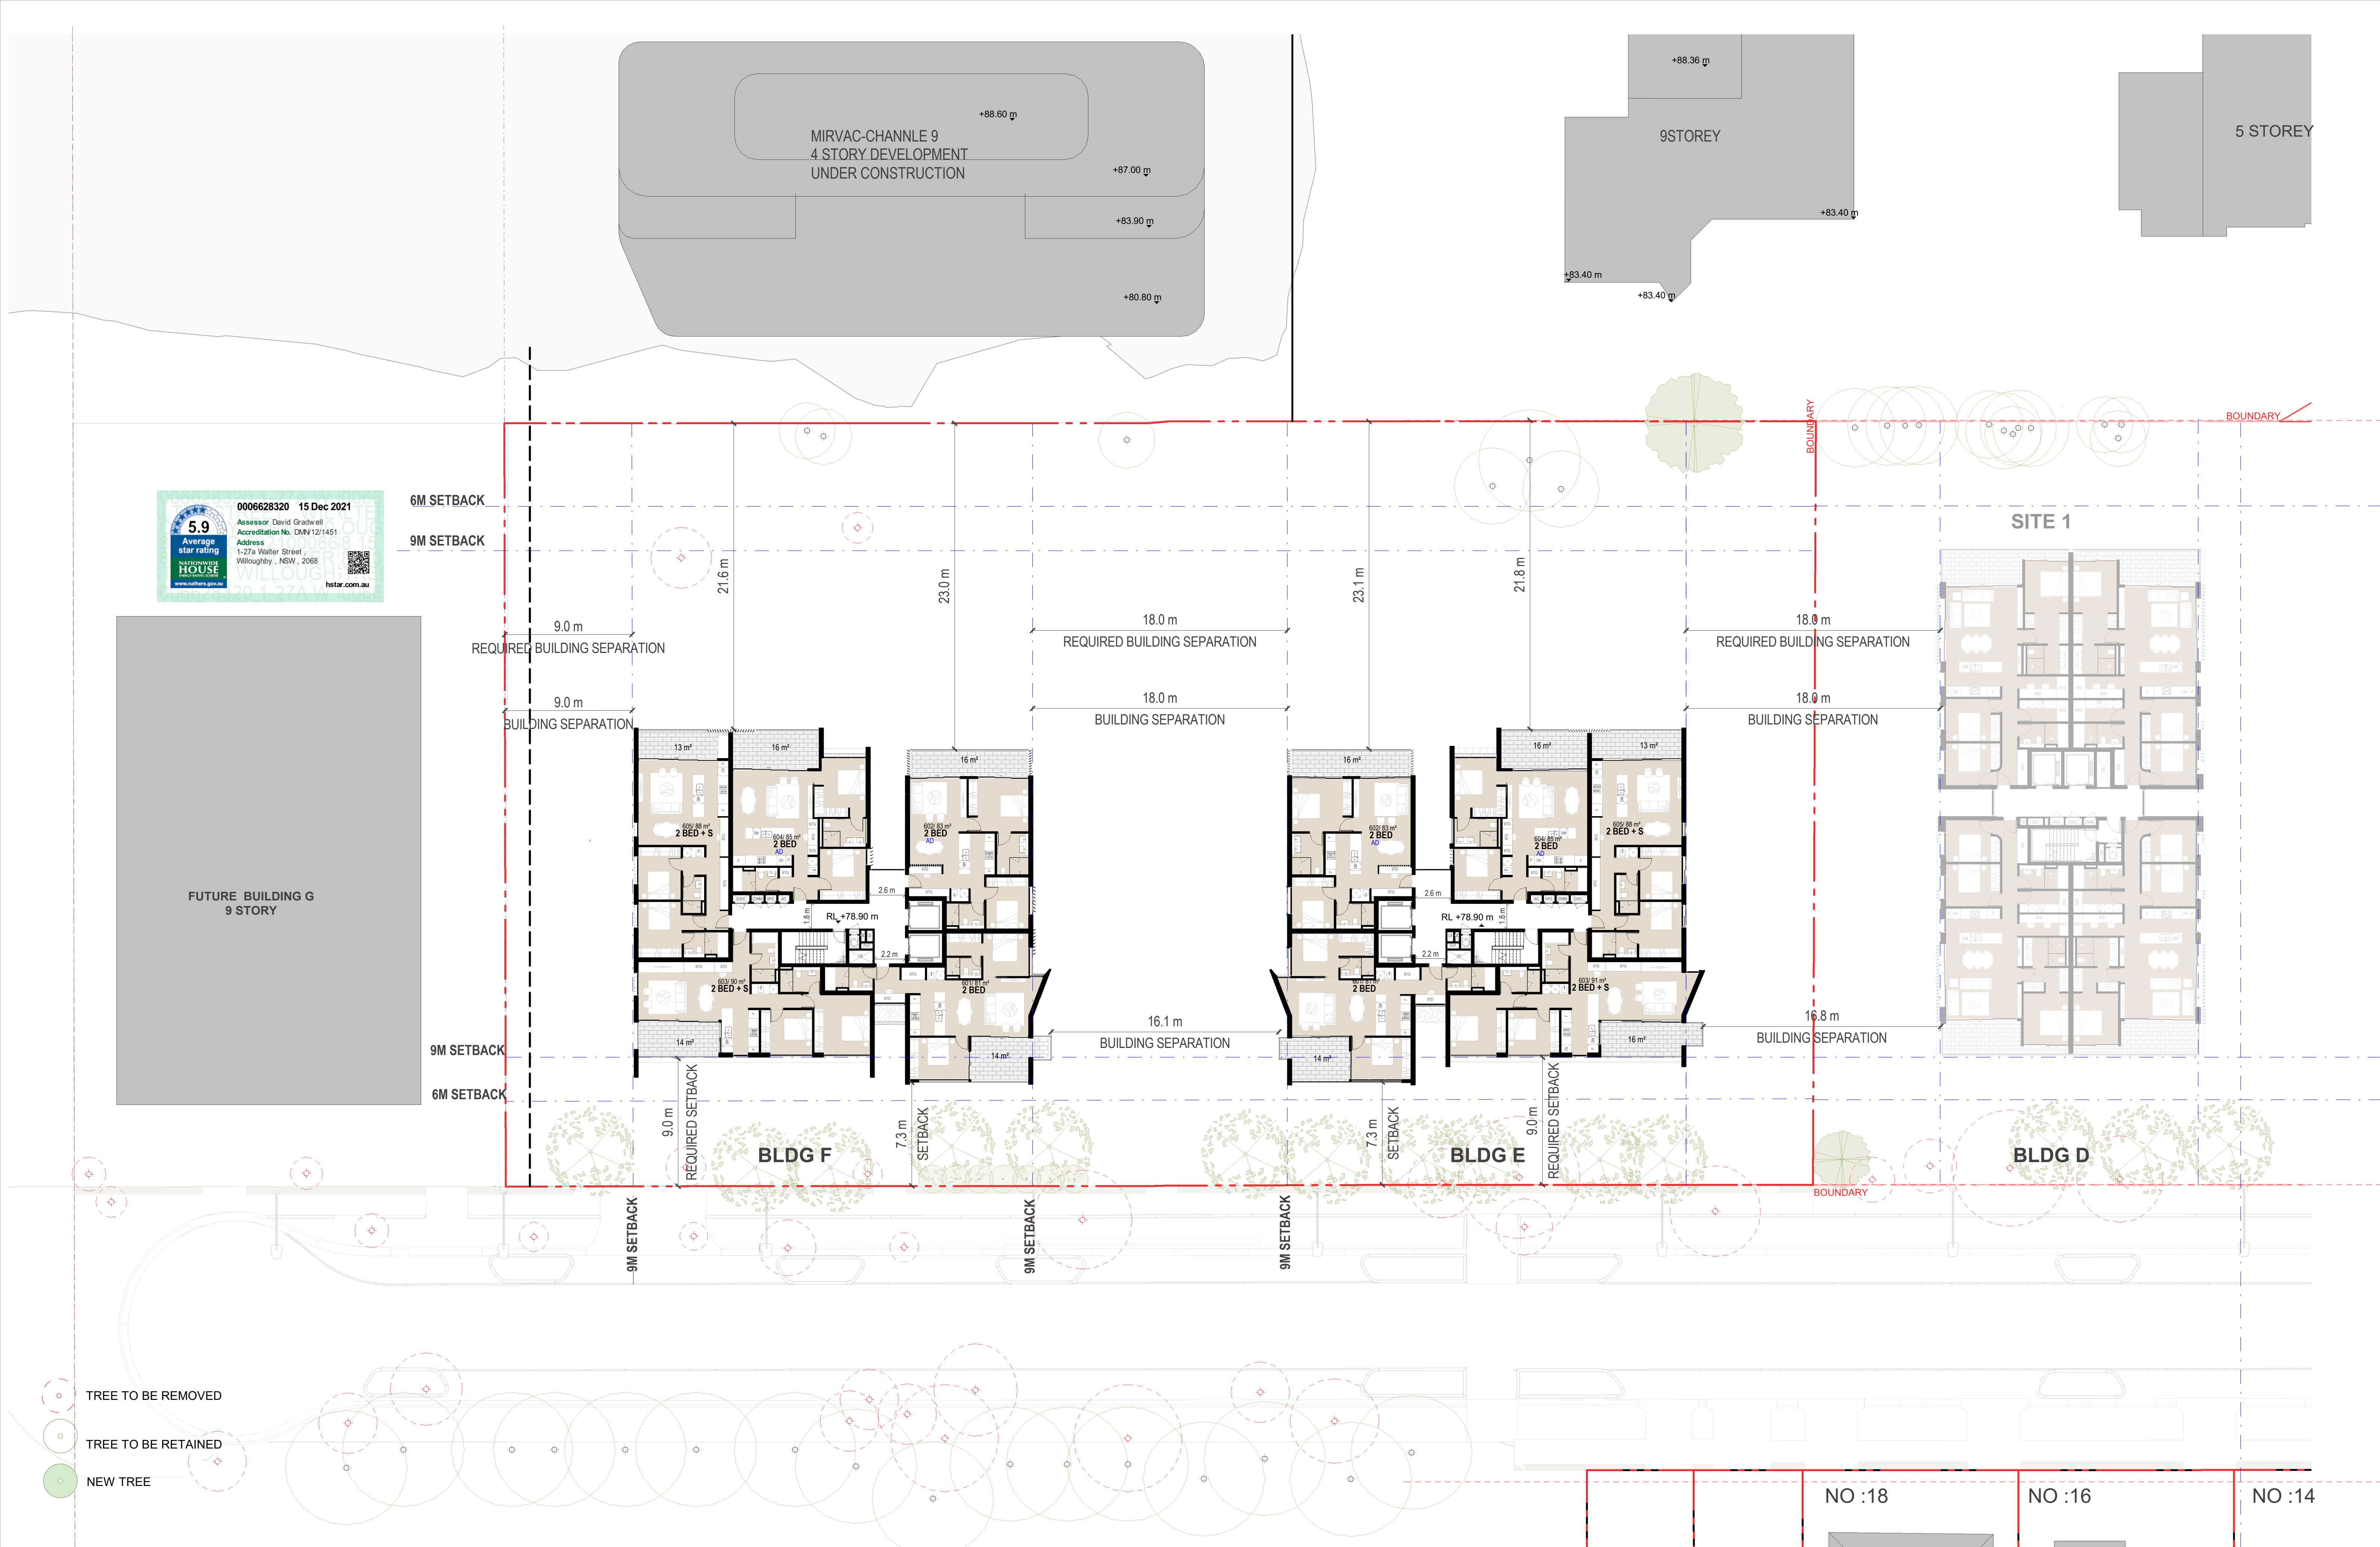


Rev	Description	Date	Notes	Graphic scale 0 1 2 4 8 12 1:200	Client WALTER PROJECTS	Drawing SITE 2 LEVEL 6	Scale @ A1: 1 : 200 Date: 08/12/21 Drawn by: Author Issued For: Drawing Number A.120/ST2	(Half Scale @ A3) Checked by: Checker Revision D
B	DRAFT ISSUE FOR REVIEW	15/09/21						
C	DA SUBMISSION	27/09/21						
D	MORE DIMENSIONS ADDED	08/12/21	ABN 50169207818 M. CHEHELNABI REGD. ARCHITECTNO. 7057 1/53 HUME STREET CROWS NEST NSW T: 02 8094 8420 M: 061 404110316 www.architectureurbaneia.com.au		Project 1-27A WALTER STREET & 452-460 WILLOUGHBY ROAD, WILLOUGHBY			

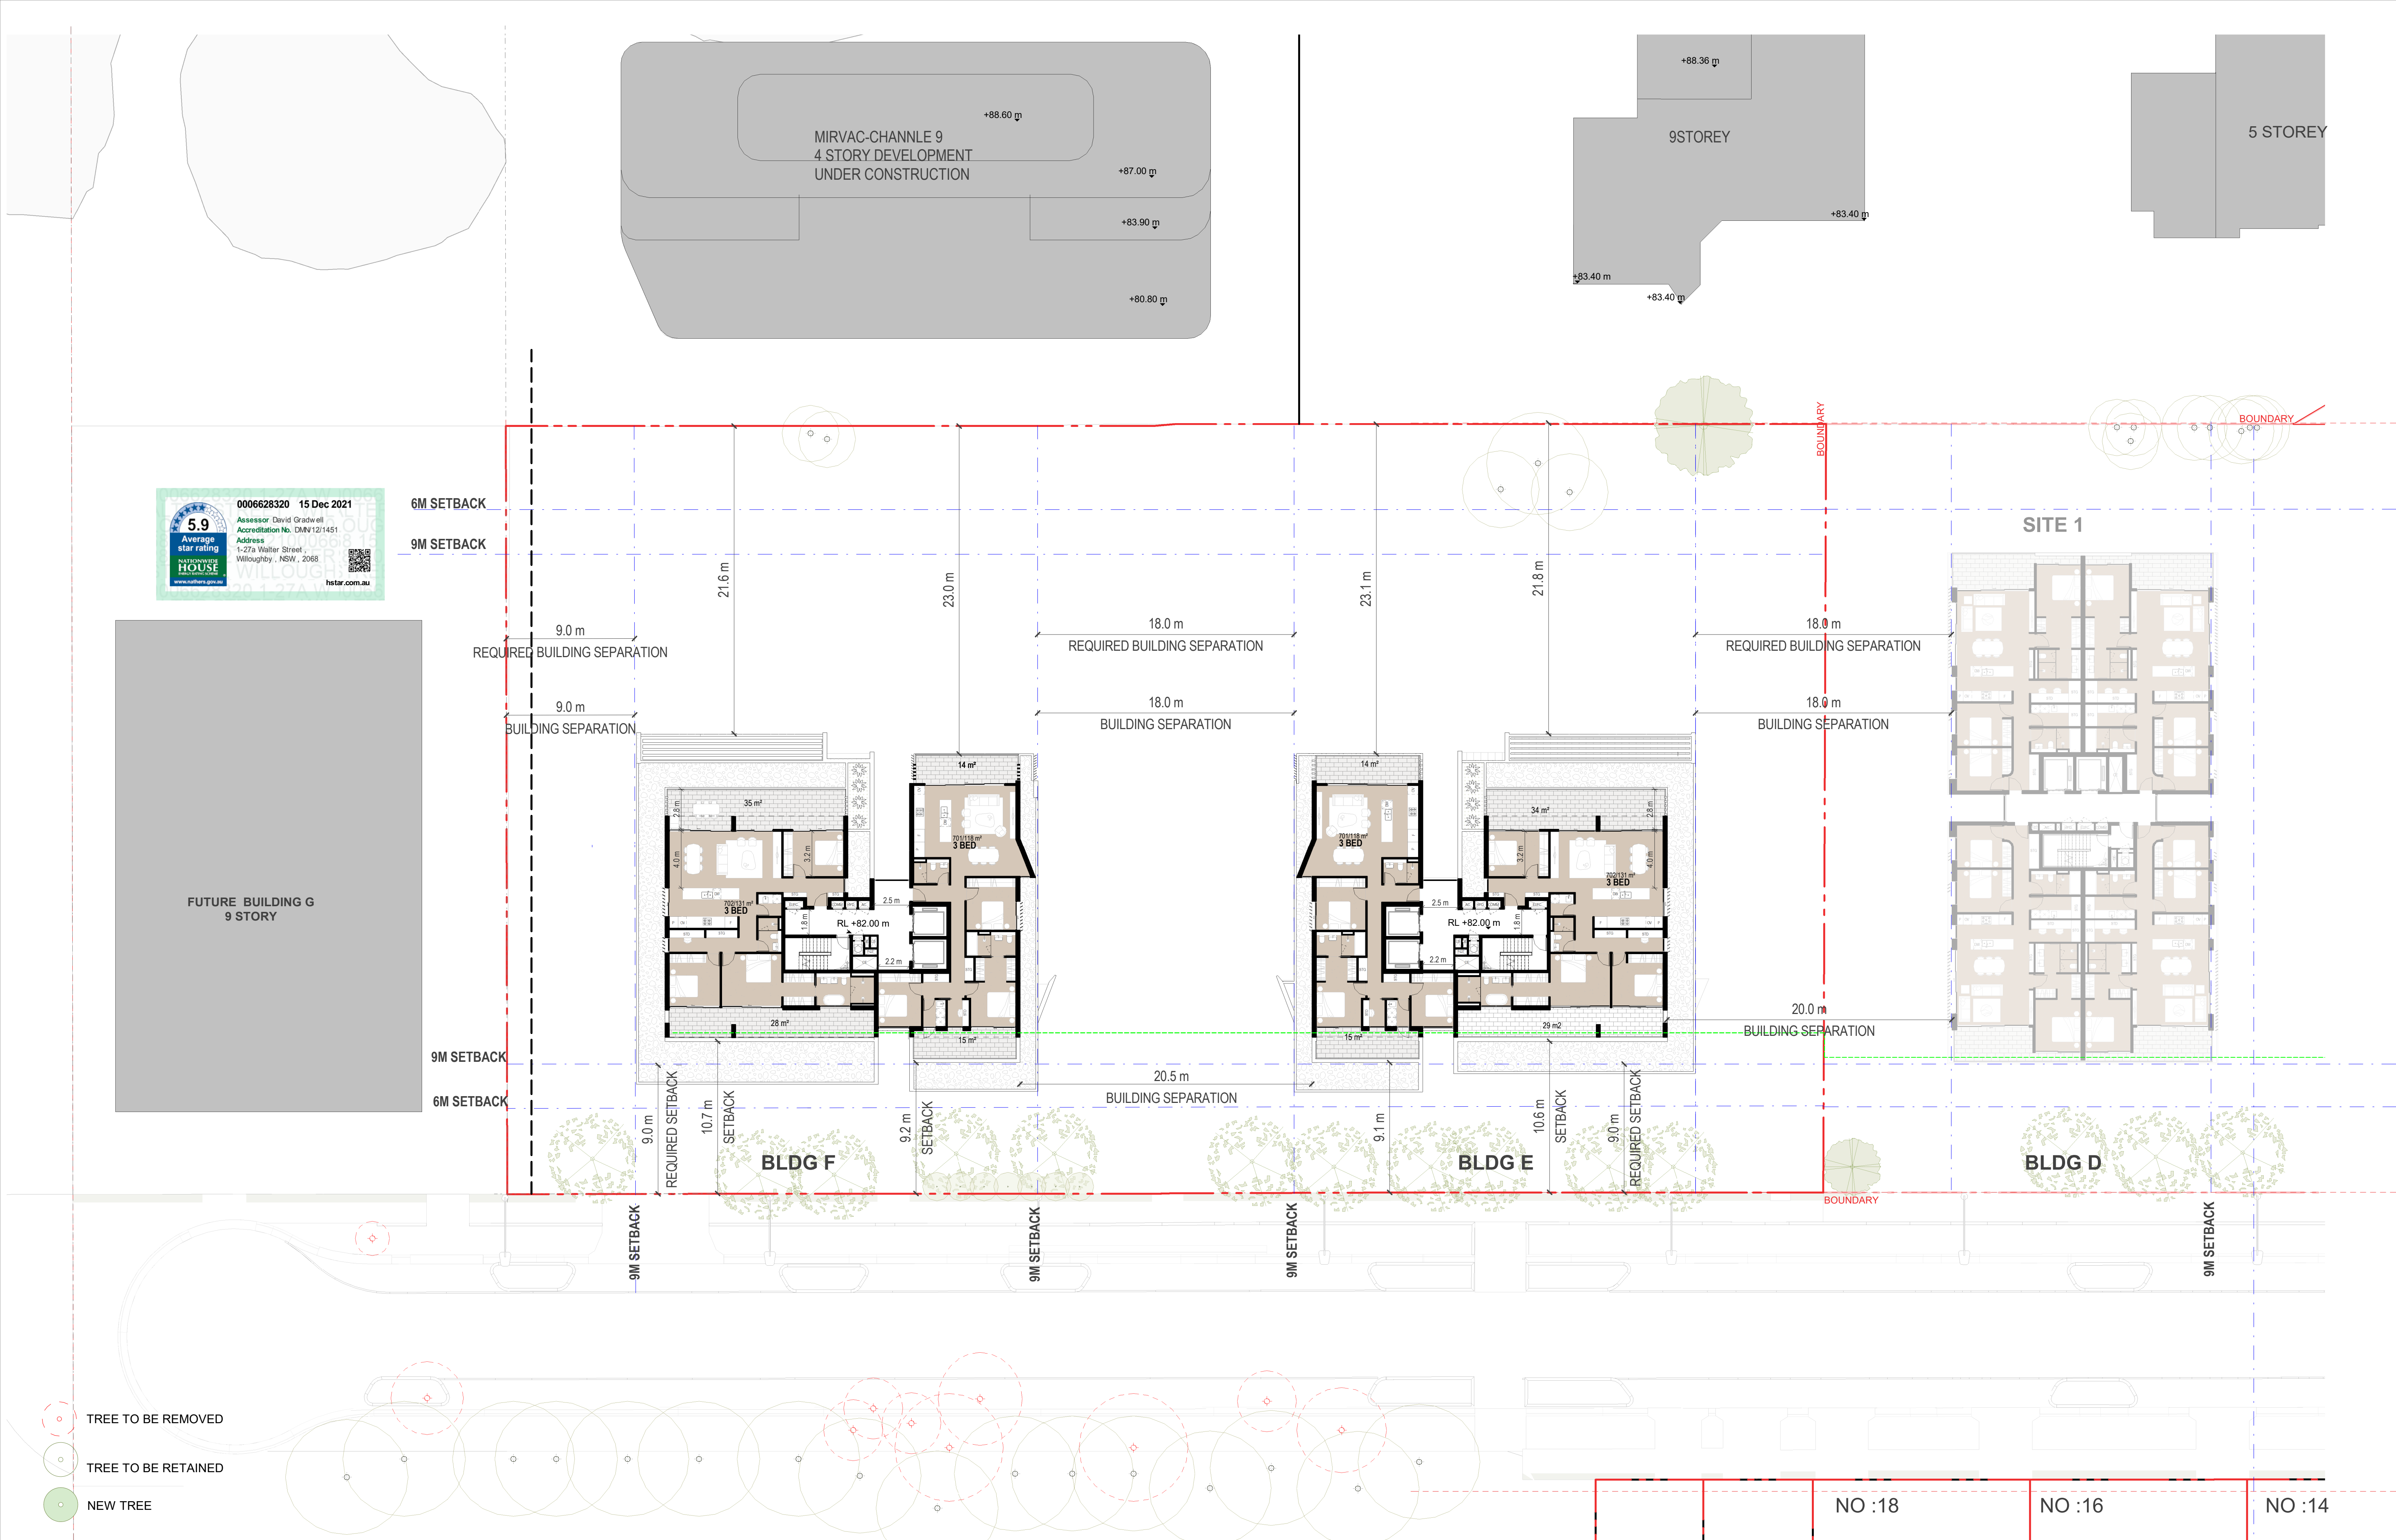

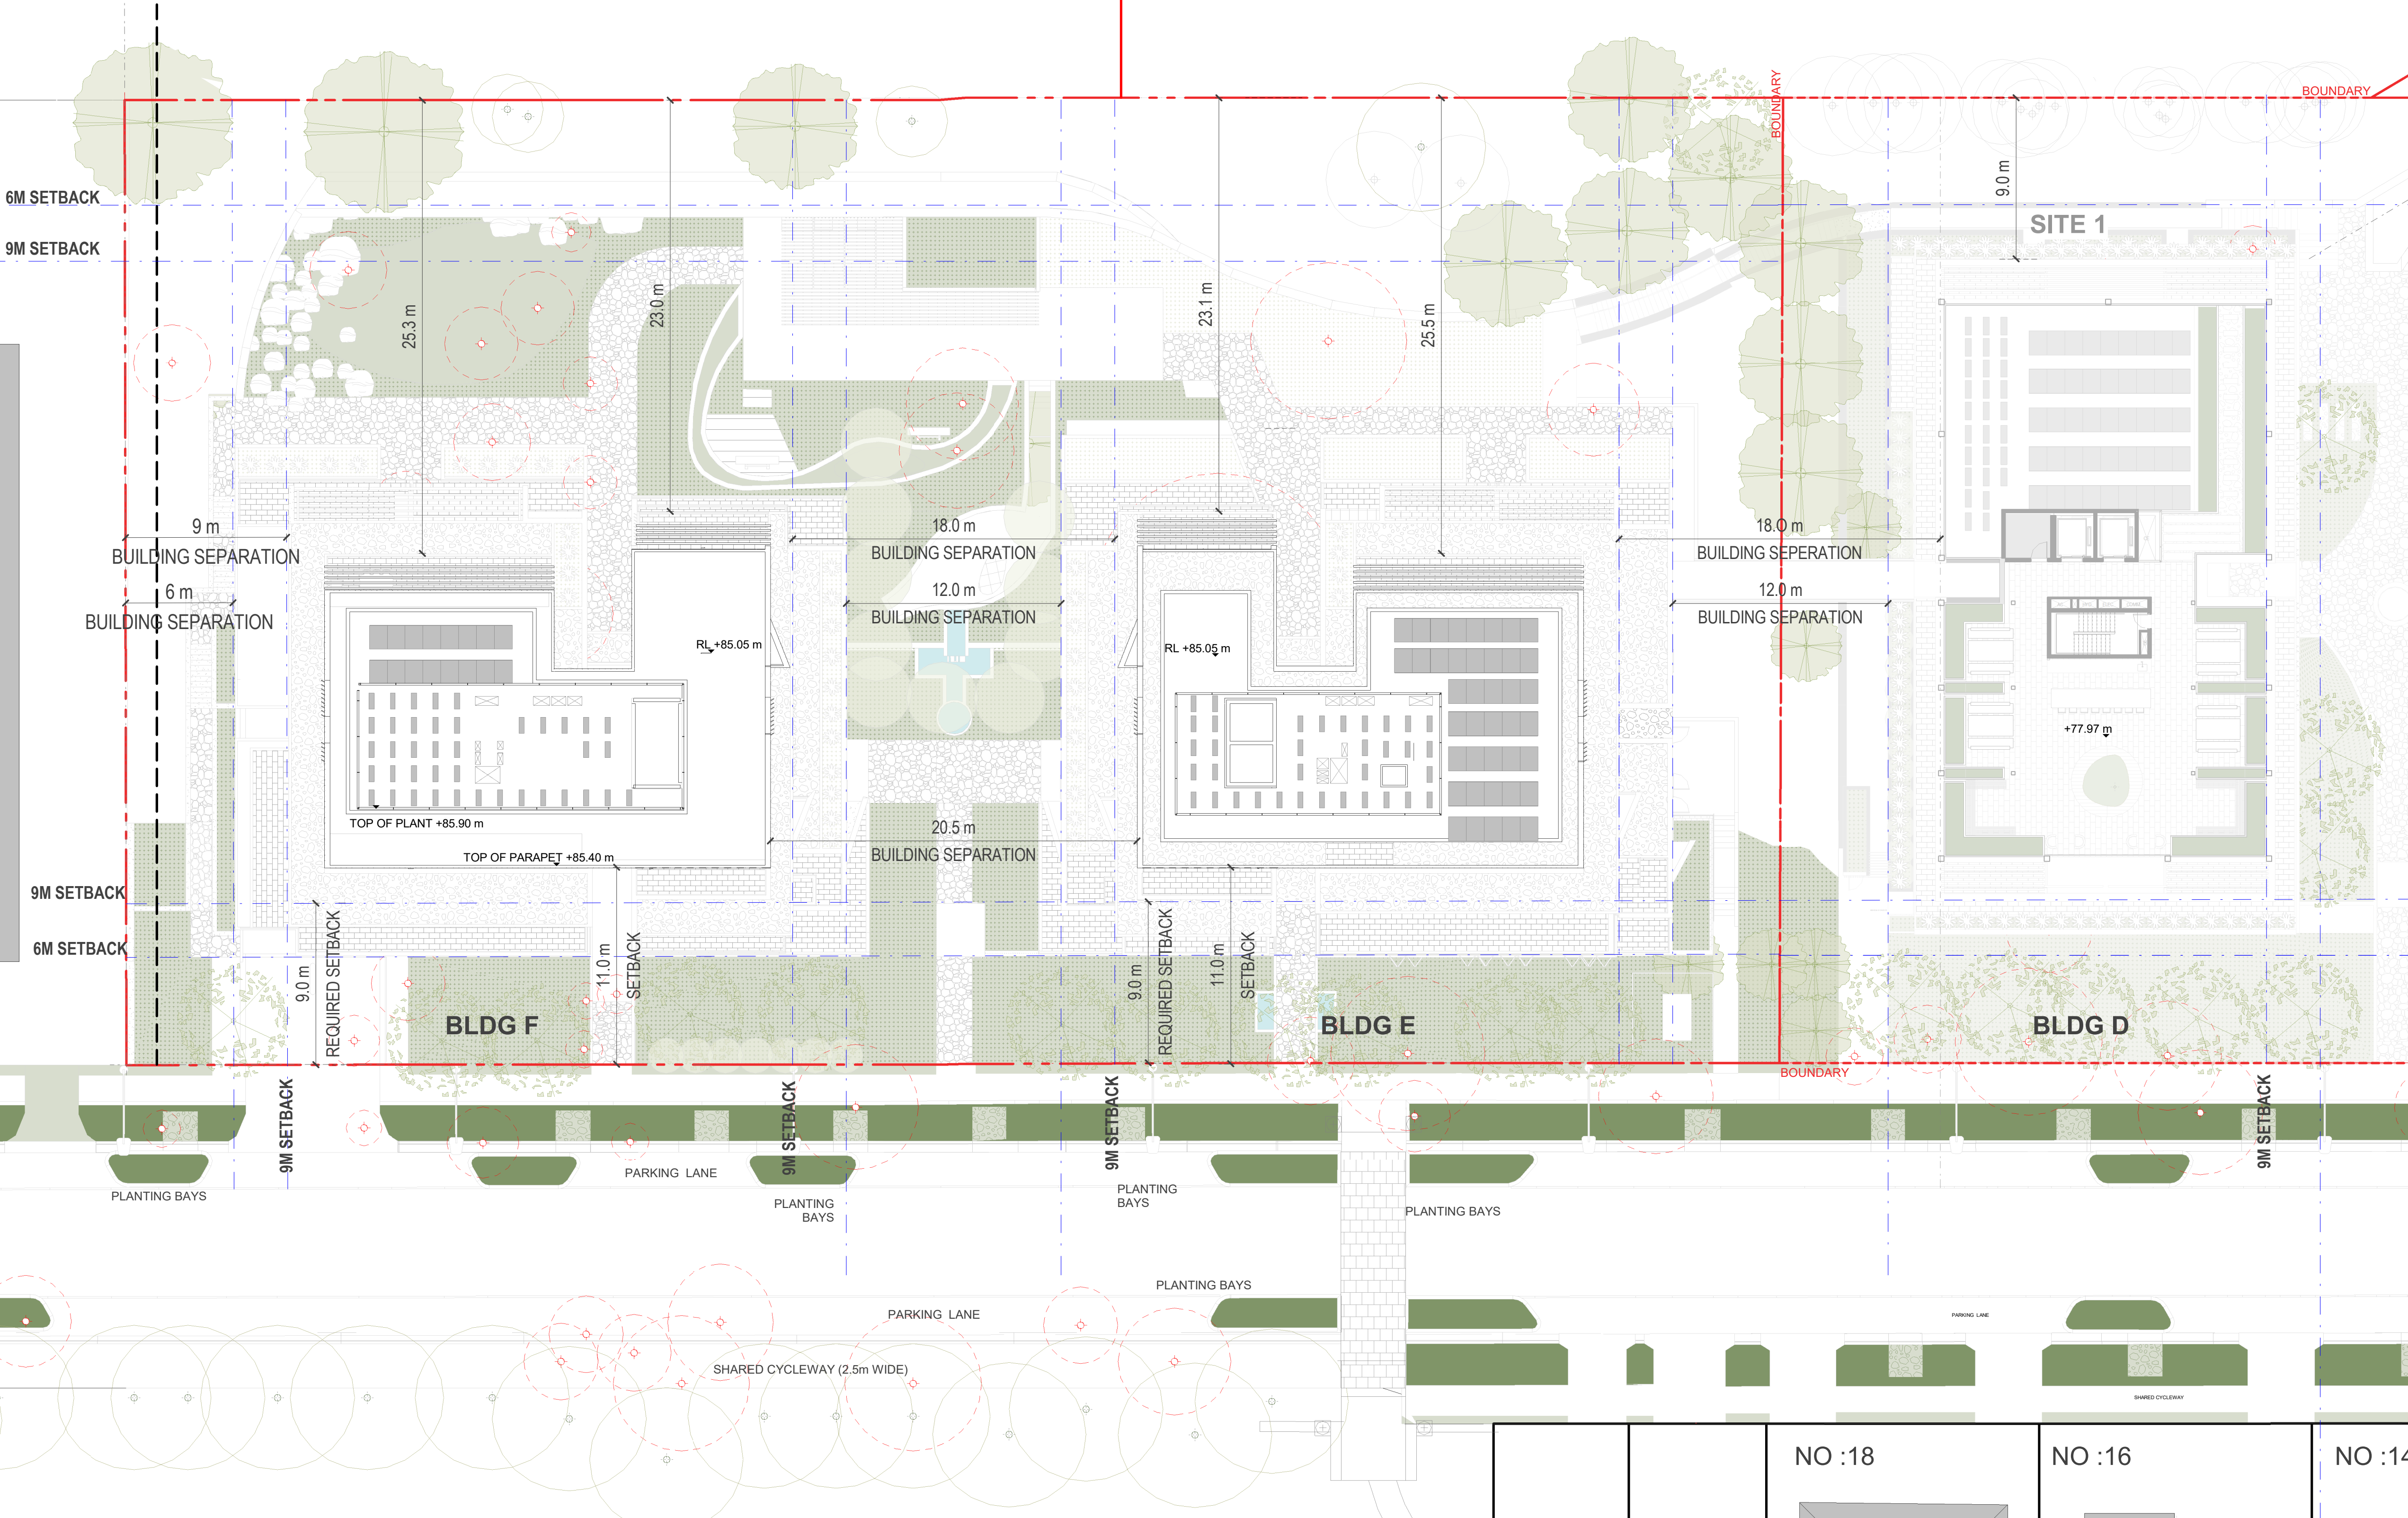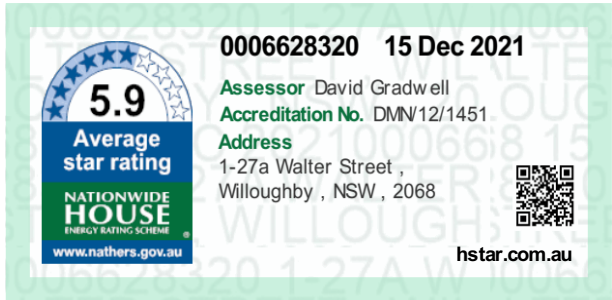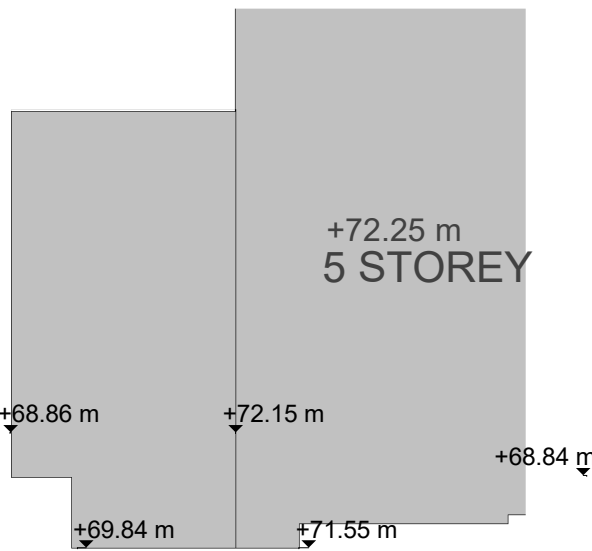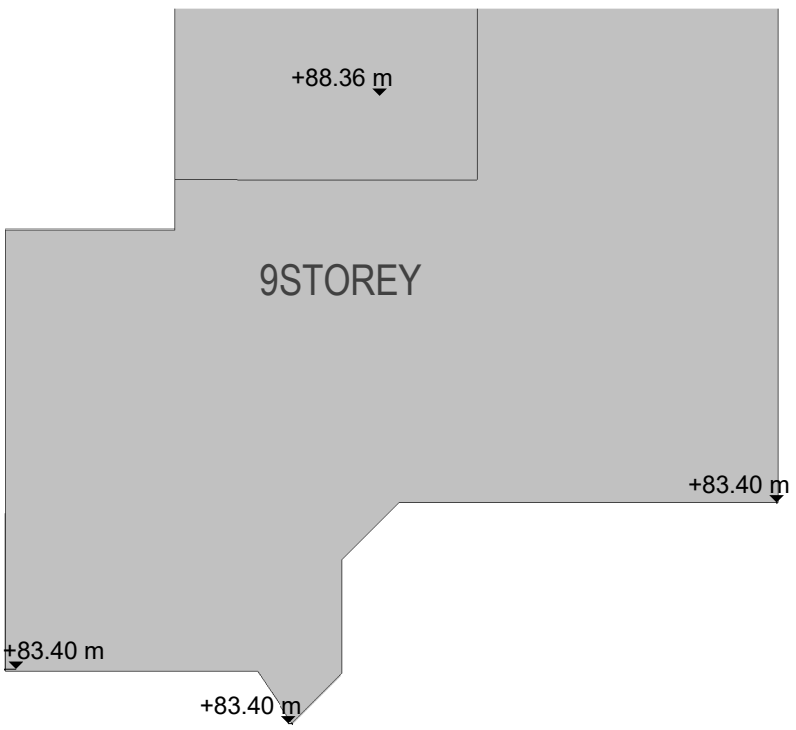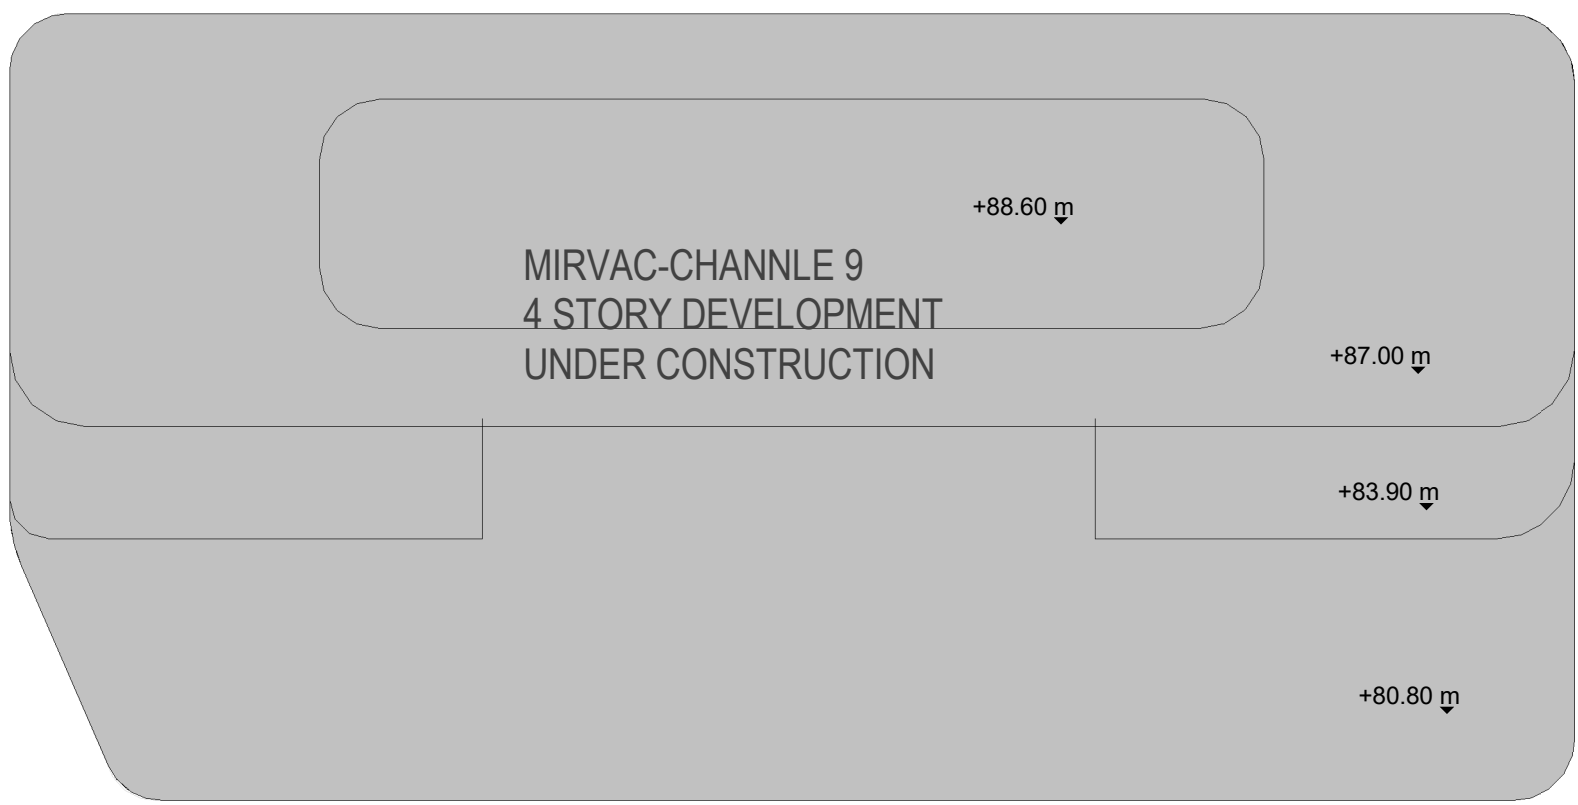

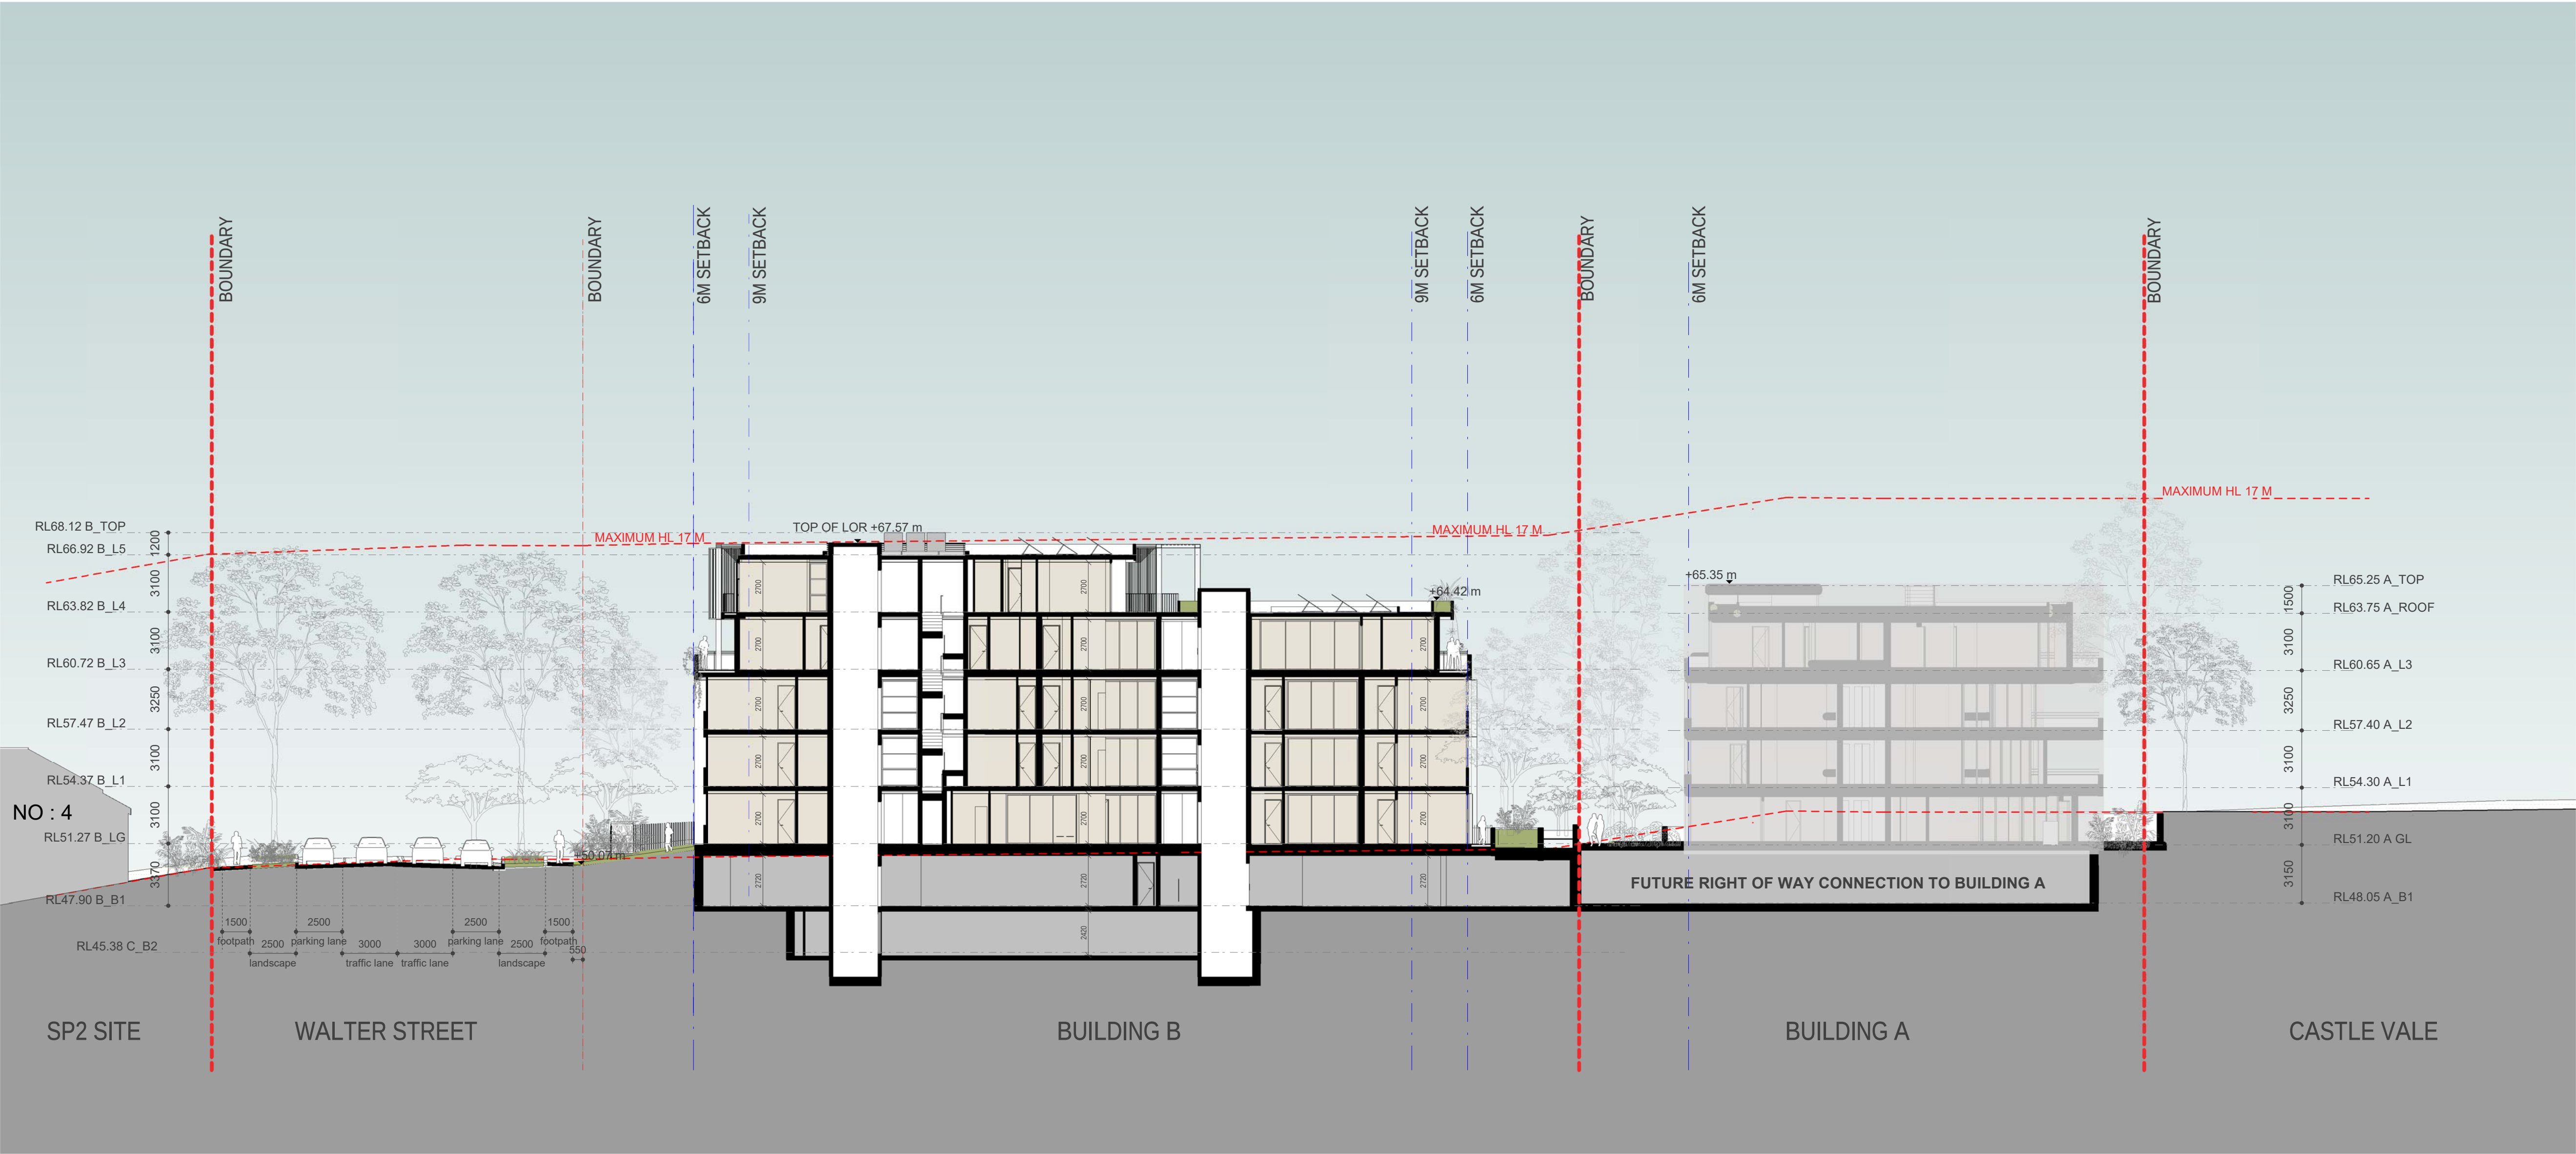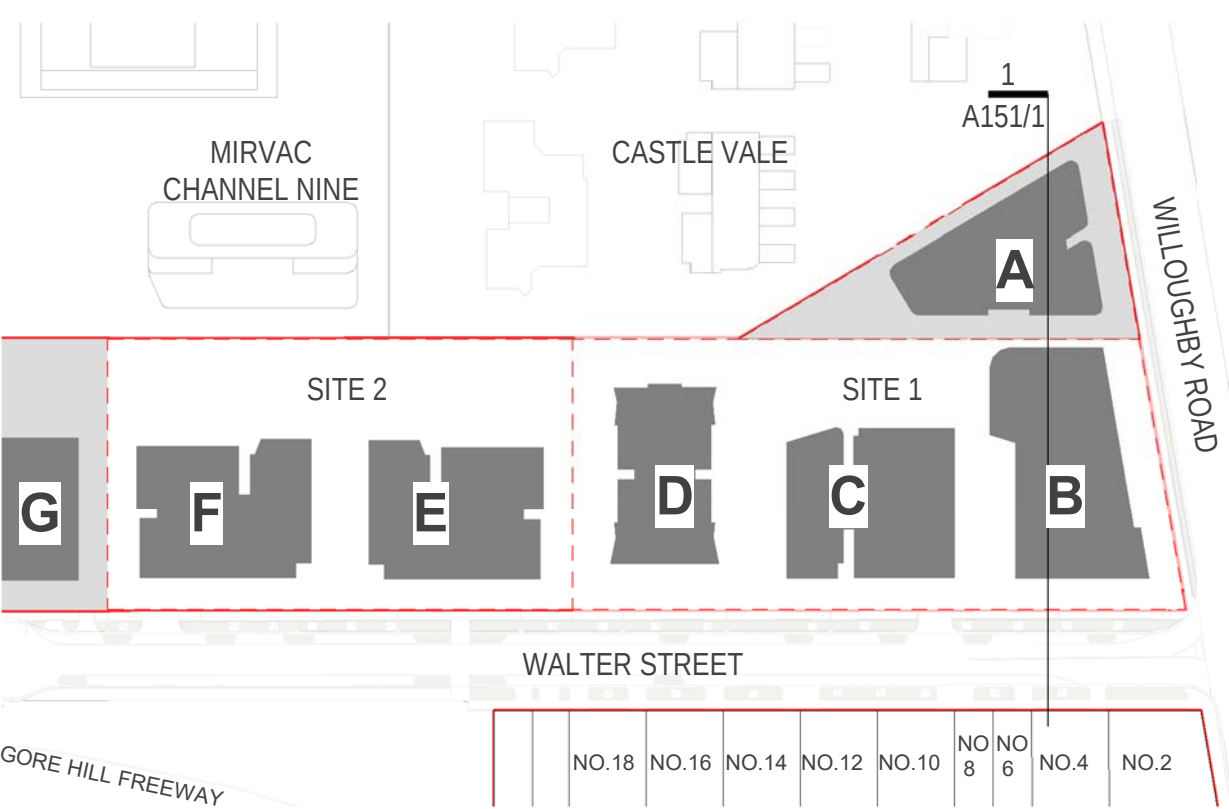

CROSS SECTION BLDG B
1 : 200

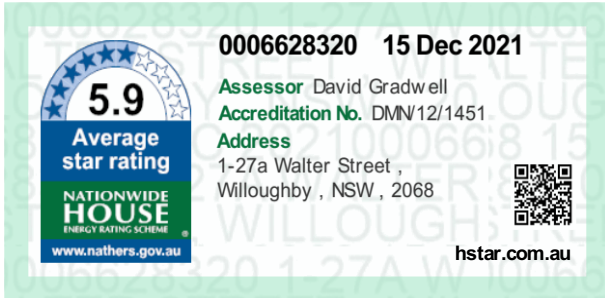

Rev	Description	Date
B	DRAFT ISSUE FOR REVIEW	15/09/21
C	DA SUBMISSION	27/09/21
D	DRIVEWAY, CAR RAMP&TRUCK TURNING AREA AMENDED, BLDG D LEVELS CHANGED	08/12/21

Notes

ABN 50168207818 M. CHEHELNABI REGD. ARCHITECTNO. 7057
1/ 53 HUME STREET CROWS NEST NSW
T: 02 8094 8420 M: 061 404110316
www.architectureurbaneia.com.au



Graphic scale
0 1 2 4 8 12 1:200

architecture
urbaneia


Client
WALTER PROJECTS

Project
1-27A WALTER STREET & 452-460 WILLOUGHBY ROAD, WILLOUGHBY


Drawing
CROSS SECTION BLDG B

Scale @ A1: **As indicated** (Half Scale @ A3)
Date: **08/12/21**
Drawn by: **Author** Checked by: **Checker**
Issued For:
Drawing Number
A.151/1



Revision
D

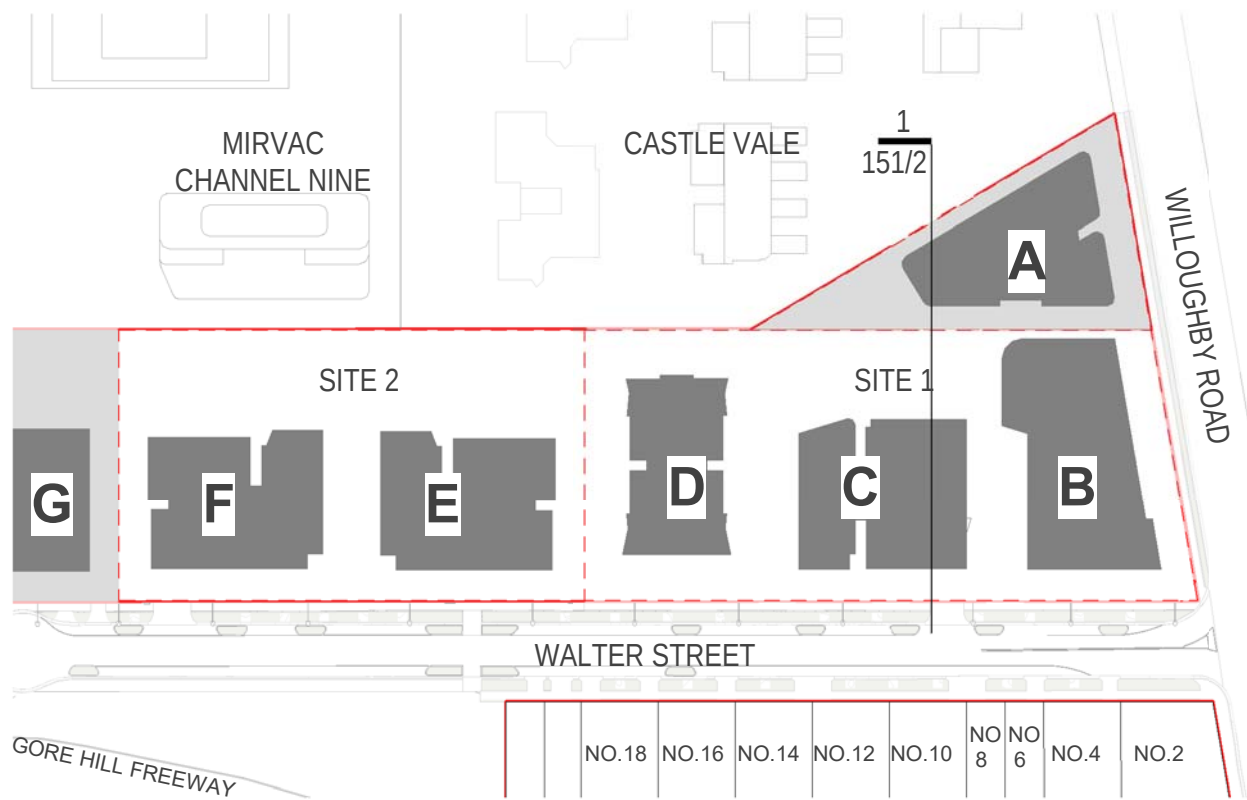


CROSS SECTION BLDG C DRIVE WAY
1 : 200

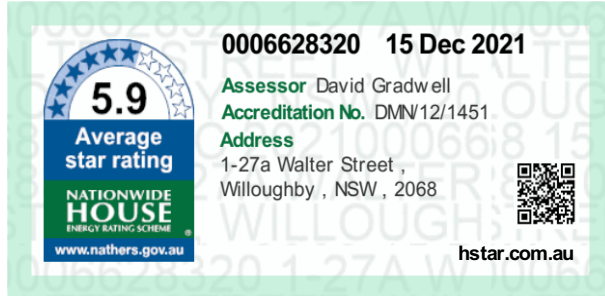



Rev	Description	Date	Notes	Graphic scale 0 1 2 4 8 12 1:200	Client WALTER PROJECTS	Drawing CROSS SECTION BLDG C DRIVE WAY	Scale @ A1: As indicated (Half Scale @ A3) Date: 08/12/21 Drawn by: Author Checked by: Checker Issued For: Drawing Number A.151/2
B	DRAFT ISSUE FOR REVIEW	15/09/21					
C	DA SUBMISSION	27/09/21					
D	DRIVEWAY, CAR RAMP&TRUCK TURNING AREA AMENDED, BLDG D LEVELS CHANGED	08/12/21	ABN 50168207818 M. CHEHELNABI REGD. ARCHITECTNO. 7057 1/ 53 HUME STREET CROWS NEST NSW T: 02 8094 8420 M: 061 404110316 www.architectureurbaneia.com.au	architecture urbaneia	Project 1-27A WALTER STREET & 452-460 WILLOUGHBY ROAD, WILLOUGHBY		Revision D

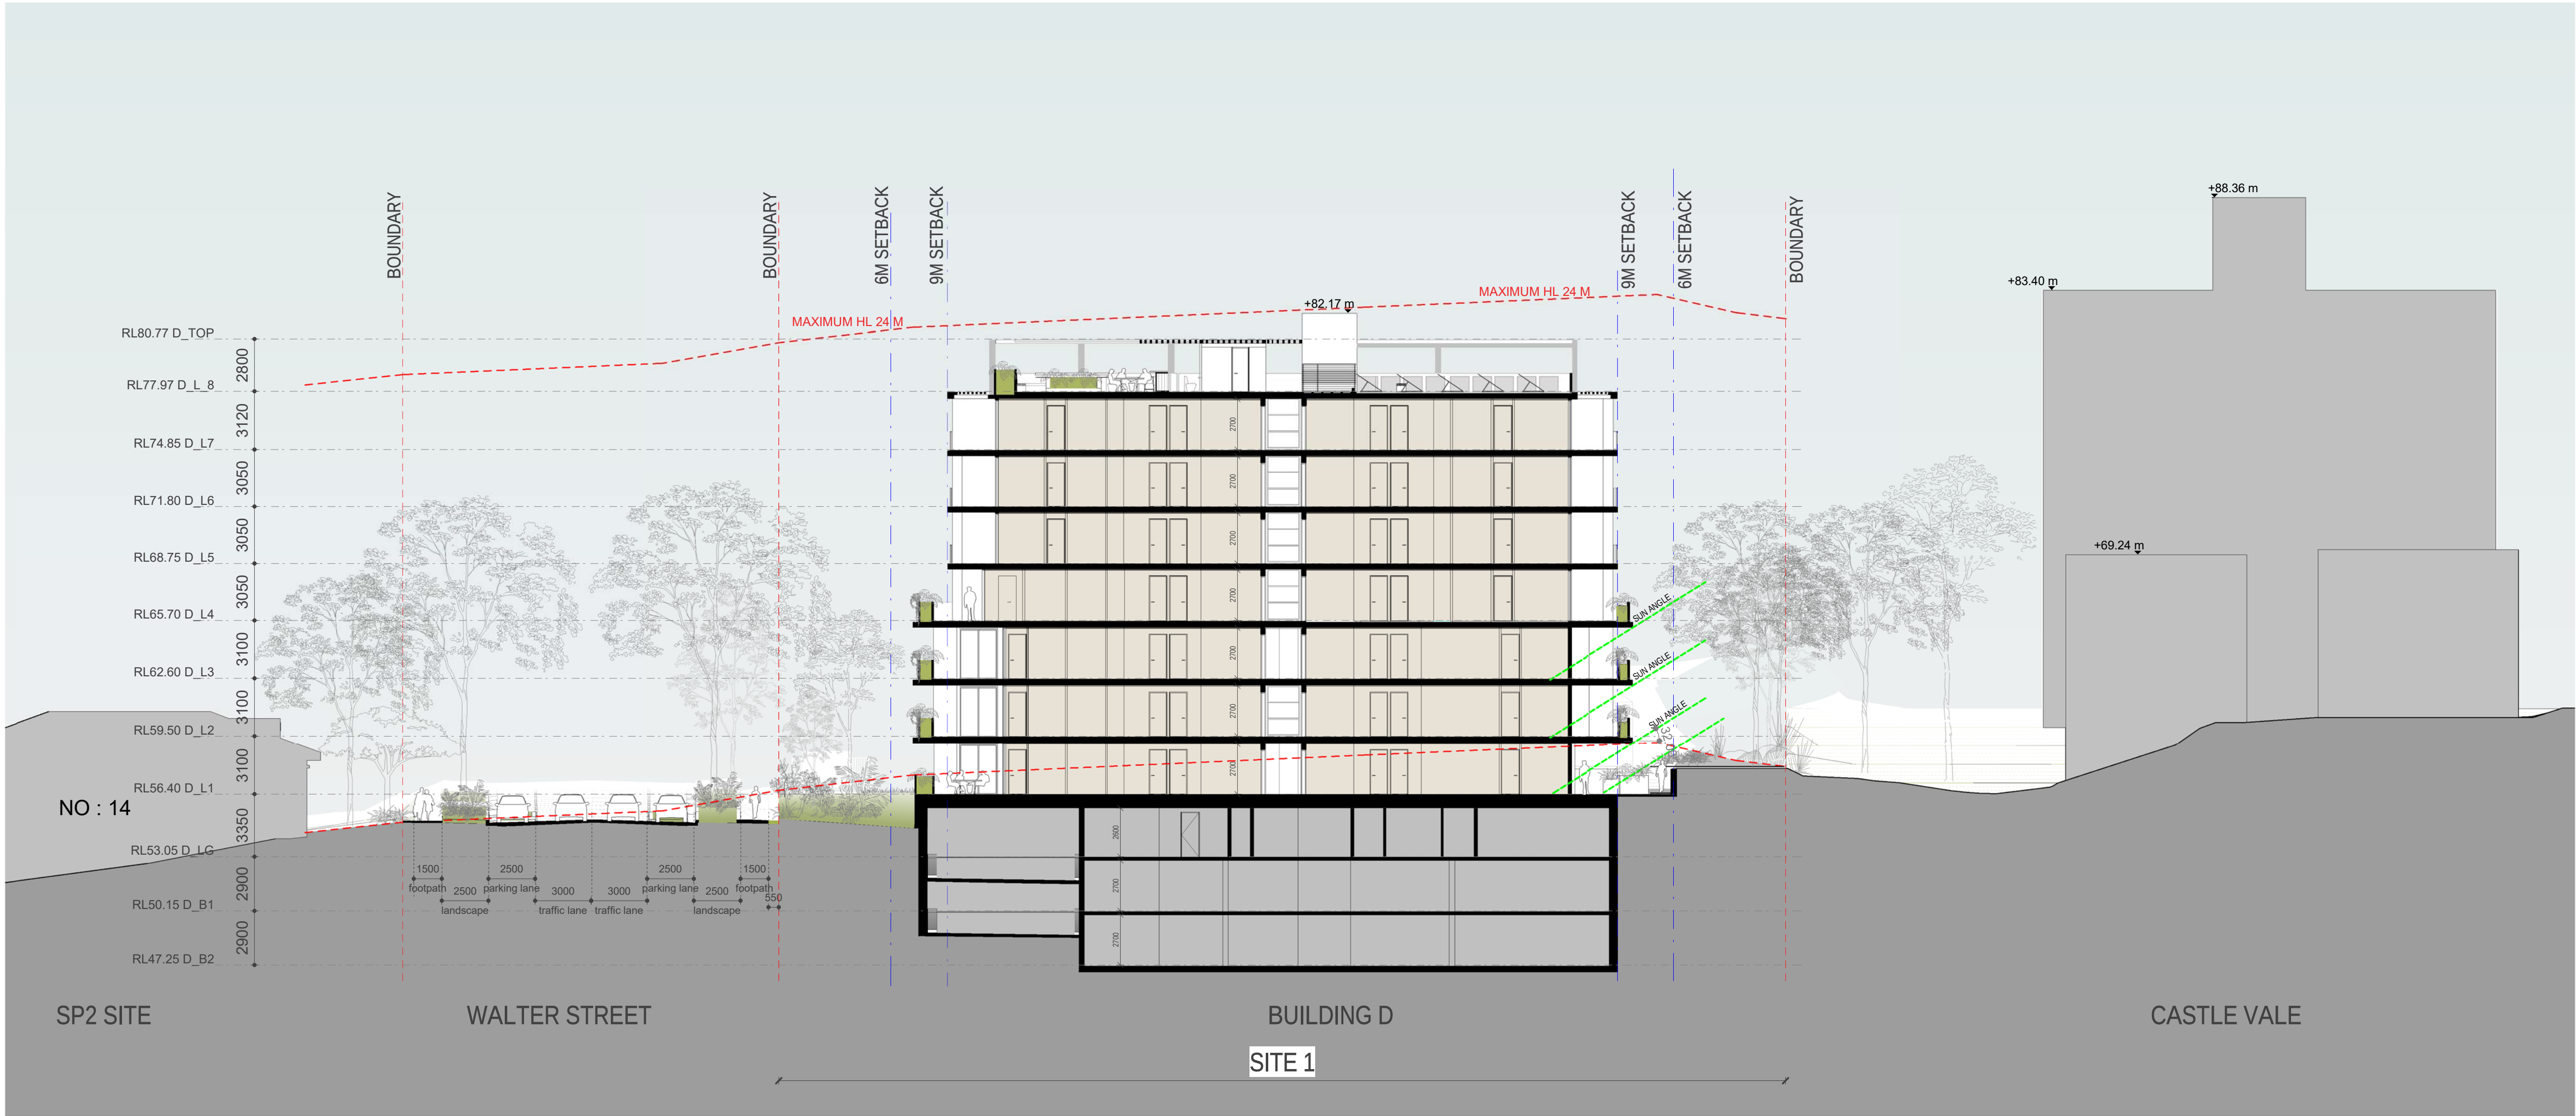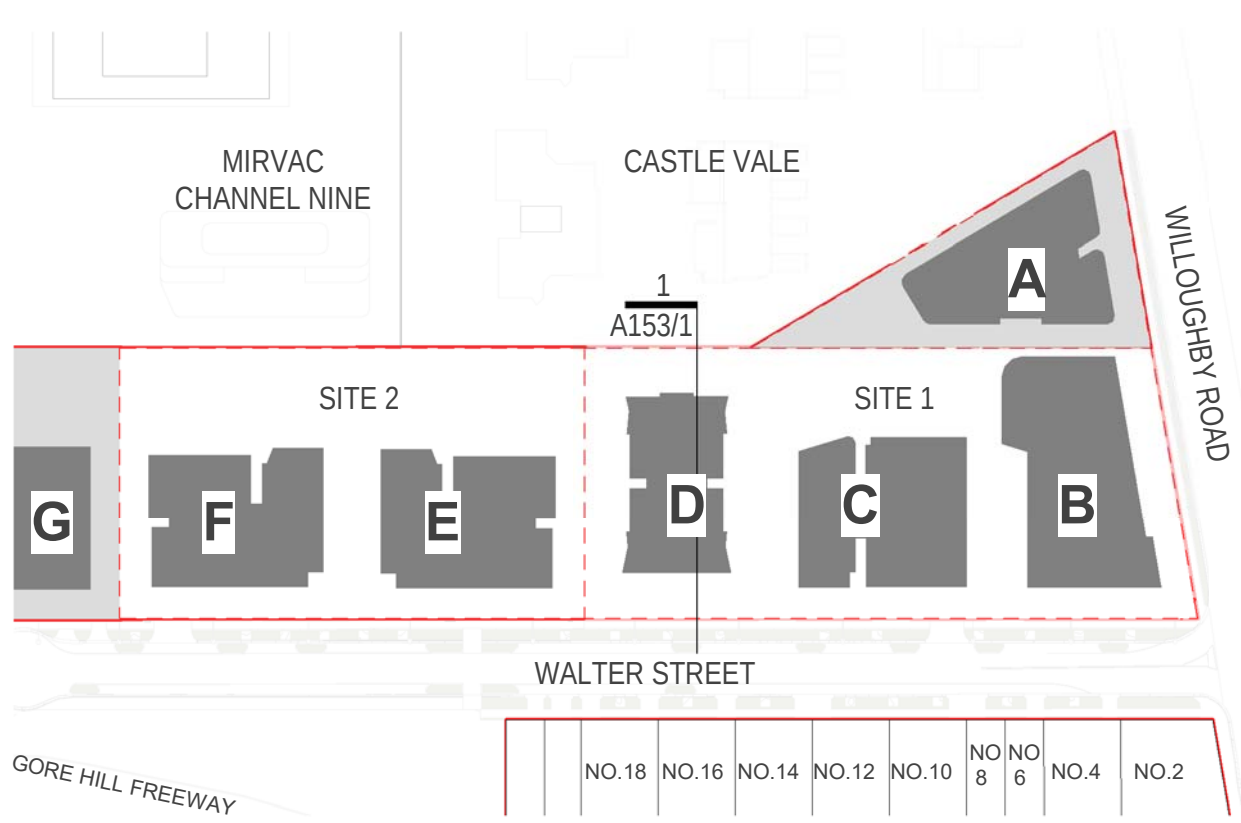


CROSS SECTION BLDG D
1 : 200

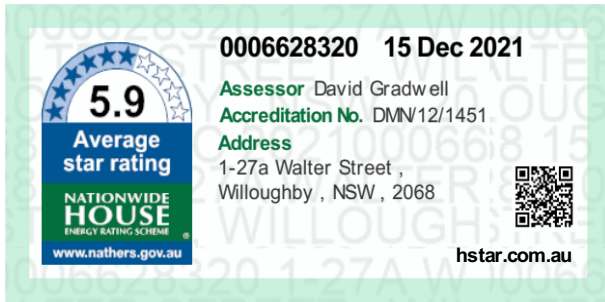

Rev	Description	Date	Notes	Graphic scale 0 1 2 4 8 12 1:200	Client WALTER PROJECTS	Drawing CROSS SECTION BLDG D	Scale @ A1: As indicated (Half Scale @ A3) Date: 08/12/21 Drawn by: Author Checked by: Checker Issued For: Drawing Number A.153/1
B	DRAFT ISSUE FOR REVIEW	15/09/21					
C	DA SUBMISSION	27/09/21					
D	DRIVEWAY, CAR RAMP&TRUCK TURNING AREA AMENDED, BLDG D LEVELS CHANGED	08/12/21	ABN 50168207818 M. CHEHELNABI REGD. ARCHITECTNO. 7057 1/ 53 HUME STREET CROWS NEST NSW T: 02 8094 8420 M: 061 404110316 www.architectureurbaneia.com.au		Project 1-27A WALTER STREET & 452-460 WILLOUGHBY ROAD, WILLOUGHBY		Revision D

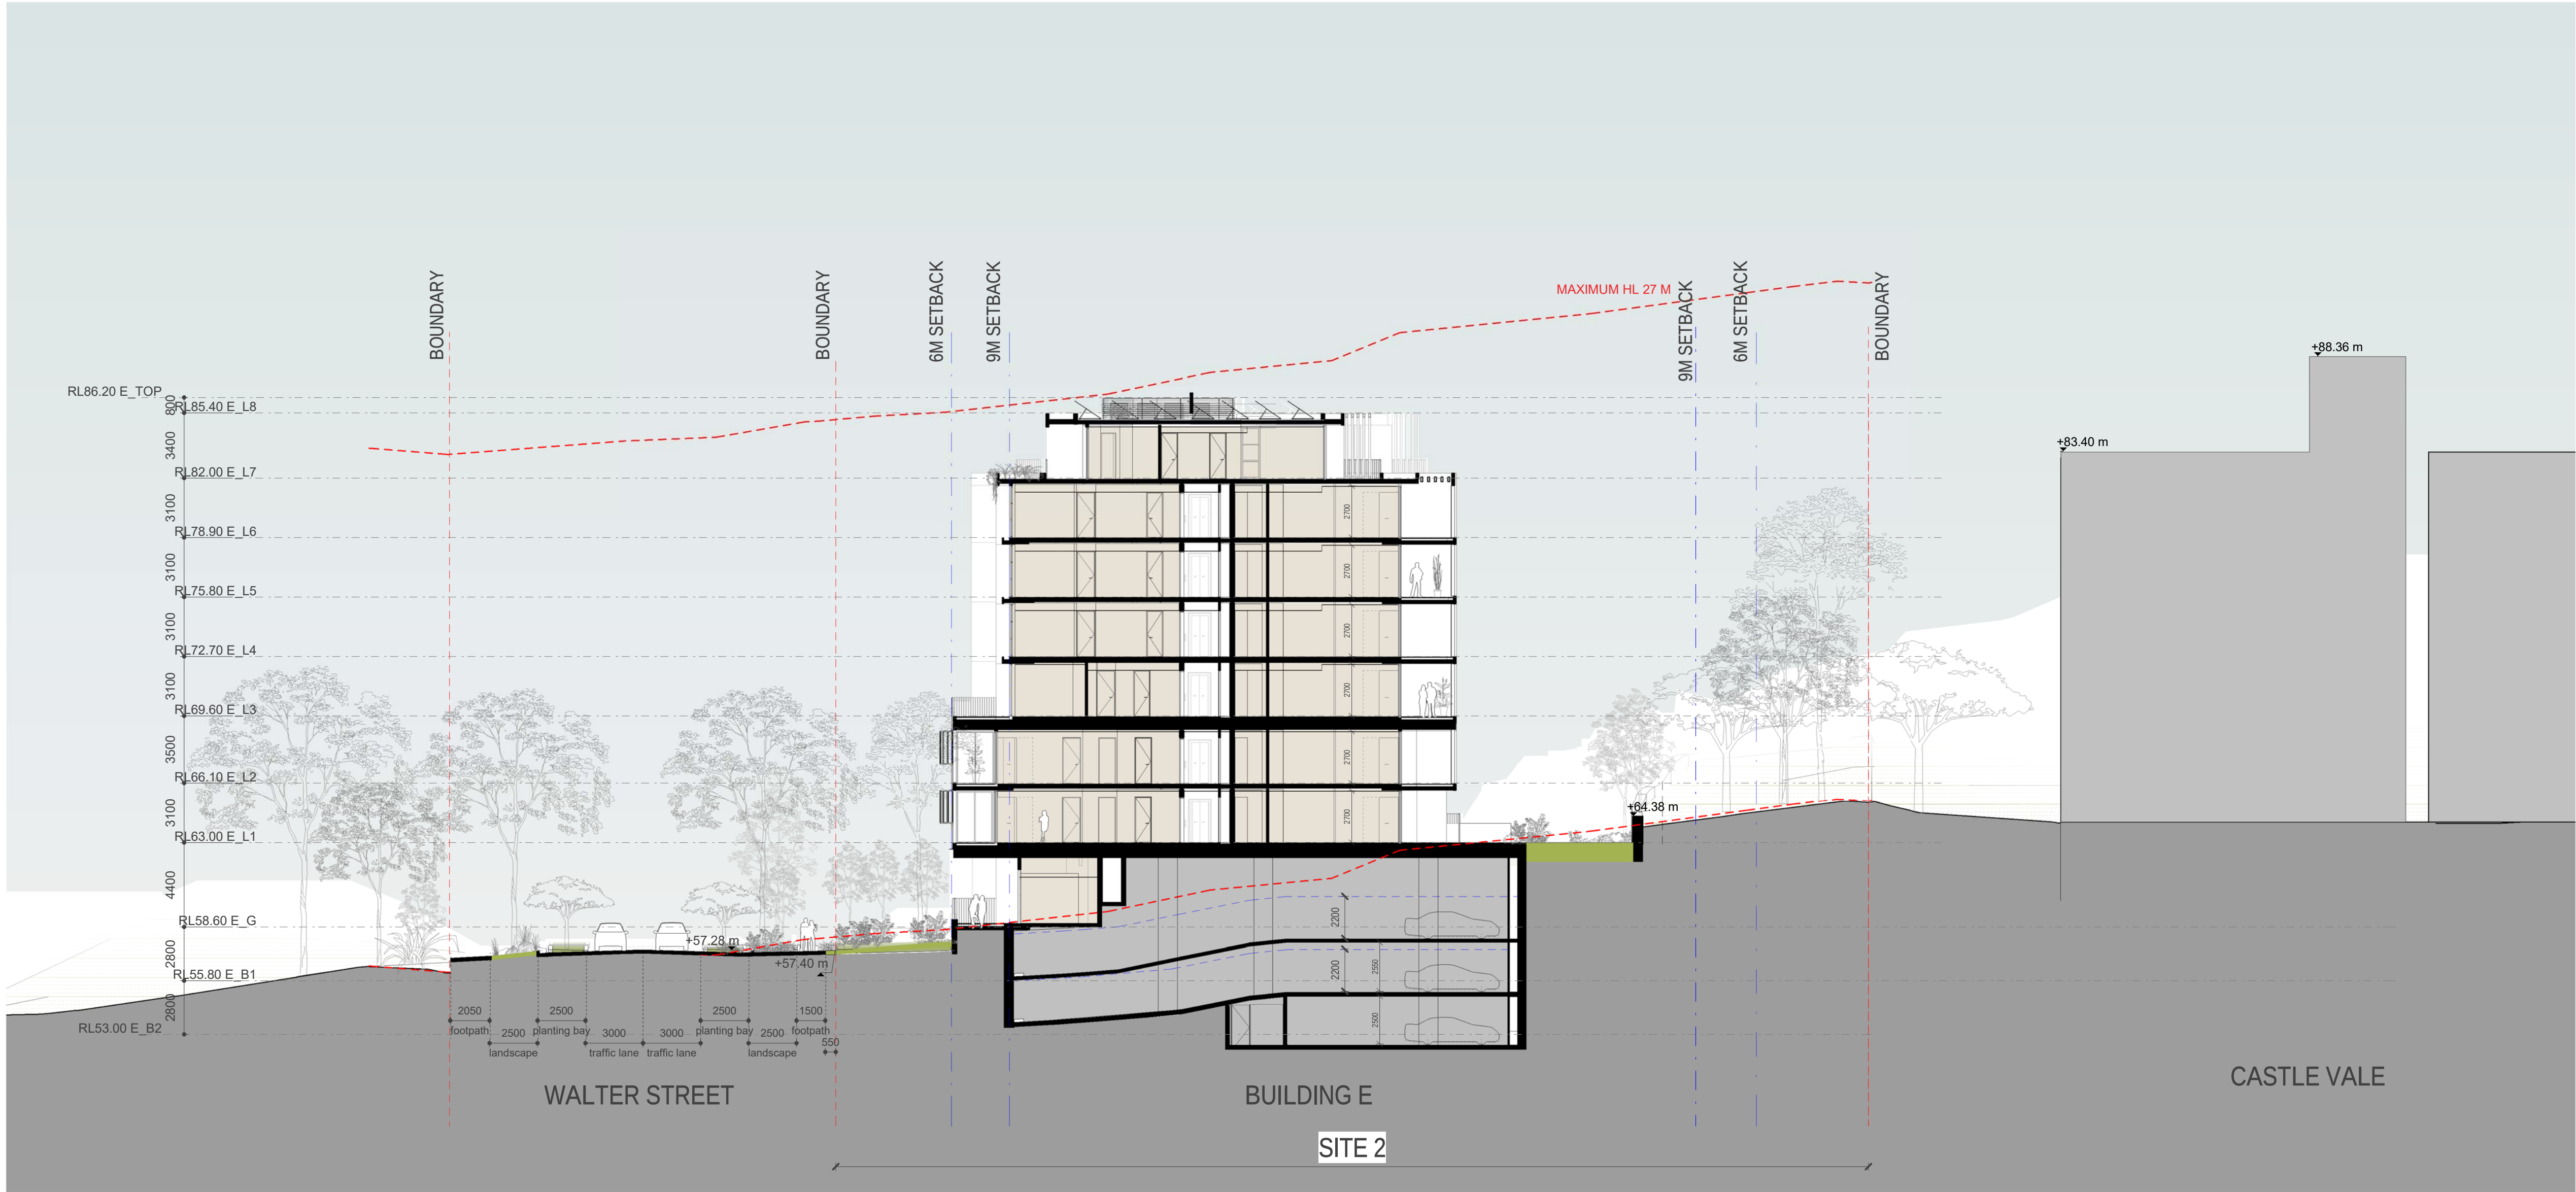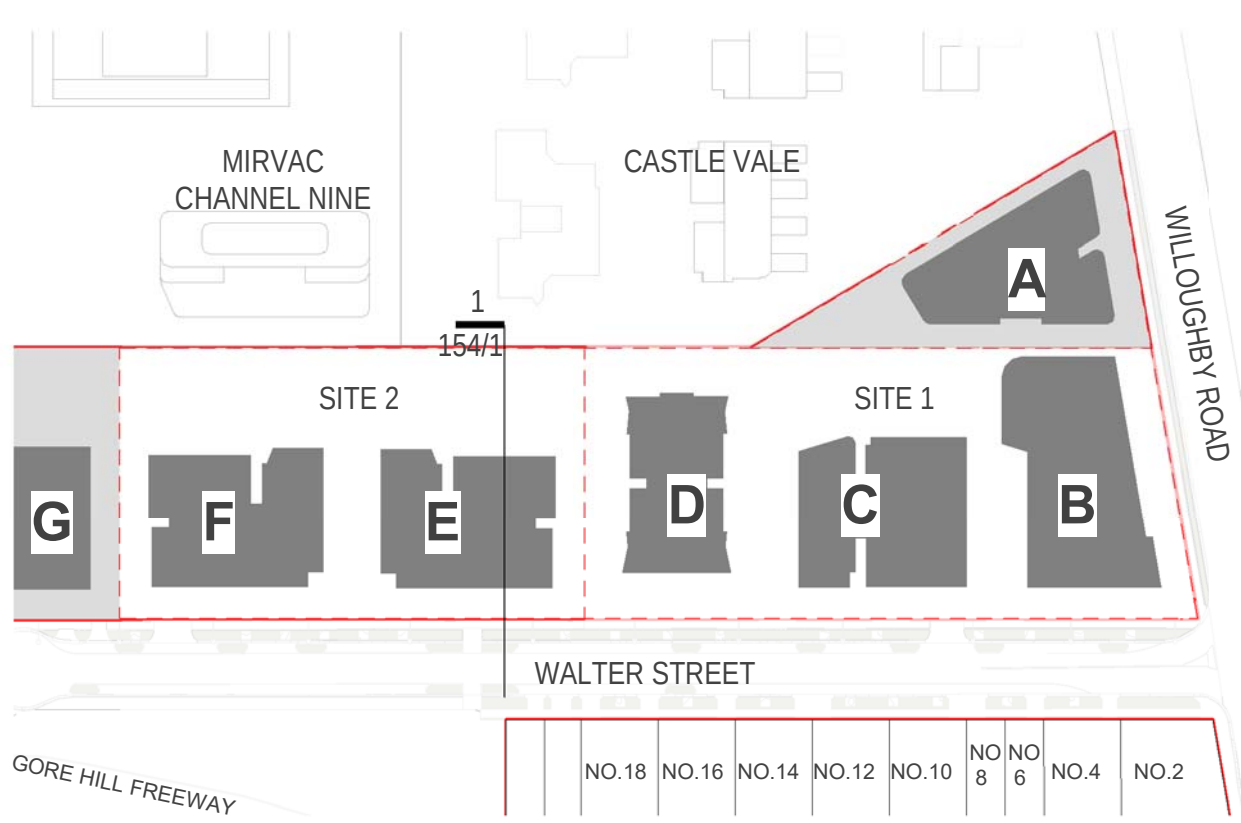

CROSS SECTION BLDG E
1 : 200

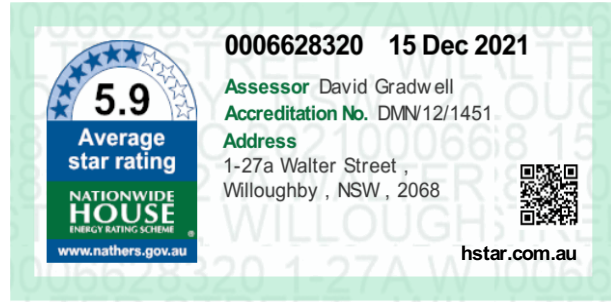

Rev	Description	Date
B	DRAFT ISSUE FOR REVIEW	15/09/21
C	DA SUBMISSION	27/09/21
D	DRIVEWAY&TRUCK TURNING AREA AMENDED, GF&BASEMENT LEVELS CHANGED	08/12/21

Notes
ABN 50168207818 M. CHEHELNABI REGD. ARCHITECTNO. 7057 1/53 HUME STREET CROWS NEST NSW T: 02 8094 8420 M: 061 404110316 www.architectureurbaneia.com.au





Graphic scale
0 1 2 4 8 12 1:200
architecture
urbaneia


Client
WALTER PROJECTS
Project
1-27A WALTER STREET & 452-460 WILLOUGHBY ROAD, WILLOUGHBY

Drawing
CROSS SECTION BLDG E

Scale @ A1: As indicated (Half Scale @ A3)
Date: 08/12/21
Drawn by: Author Checked by: Checker
Issued For:
Drawing Number
A.154/1
Revision
D

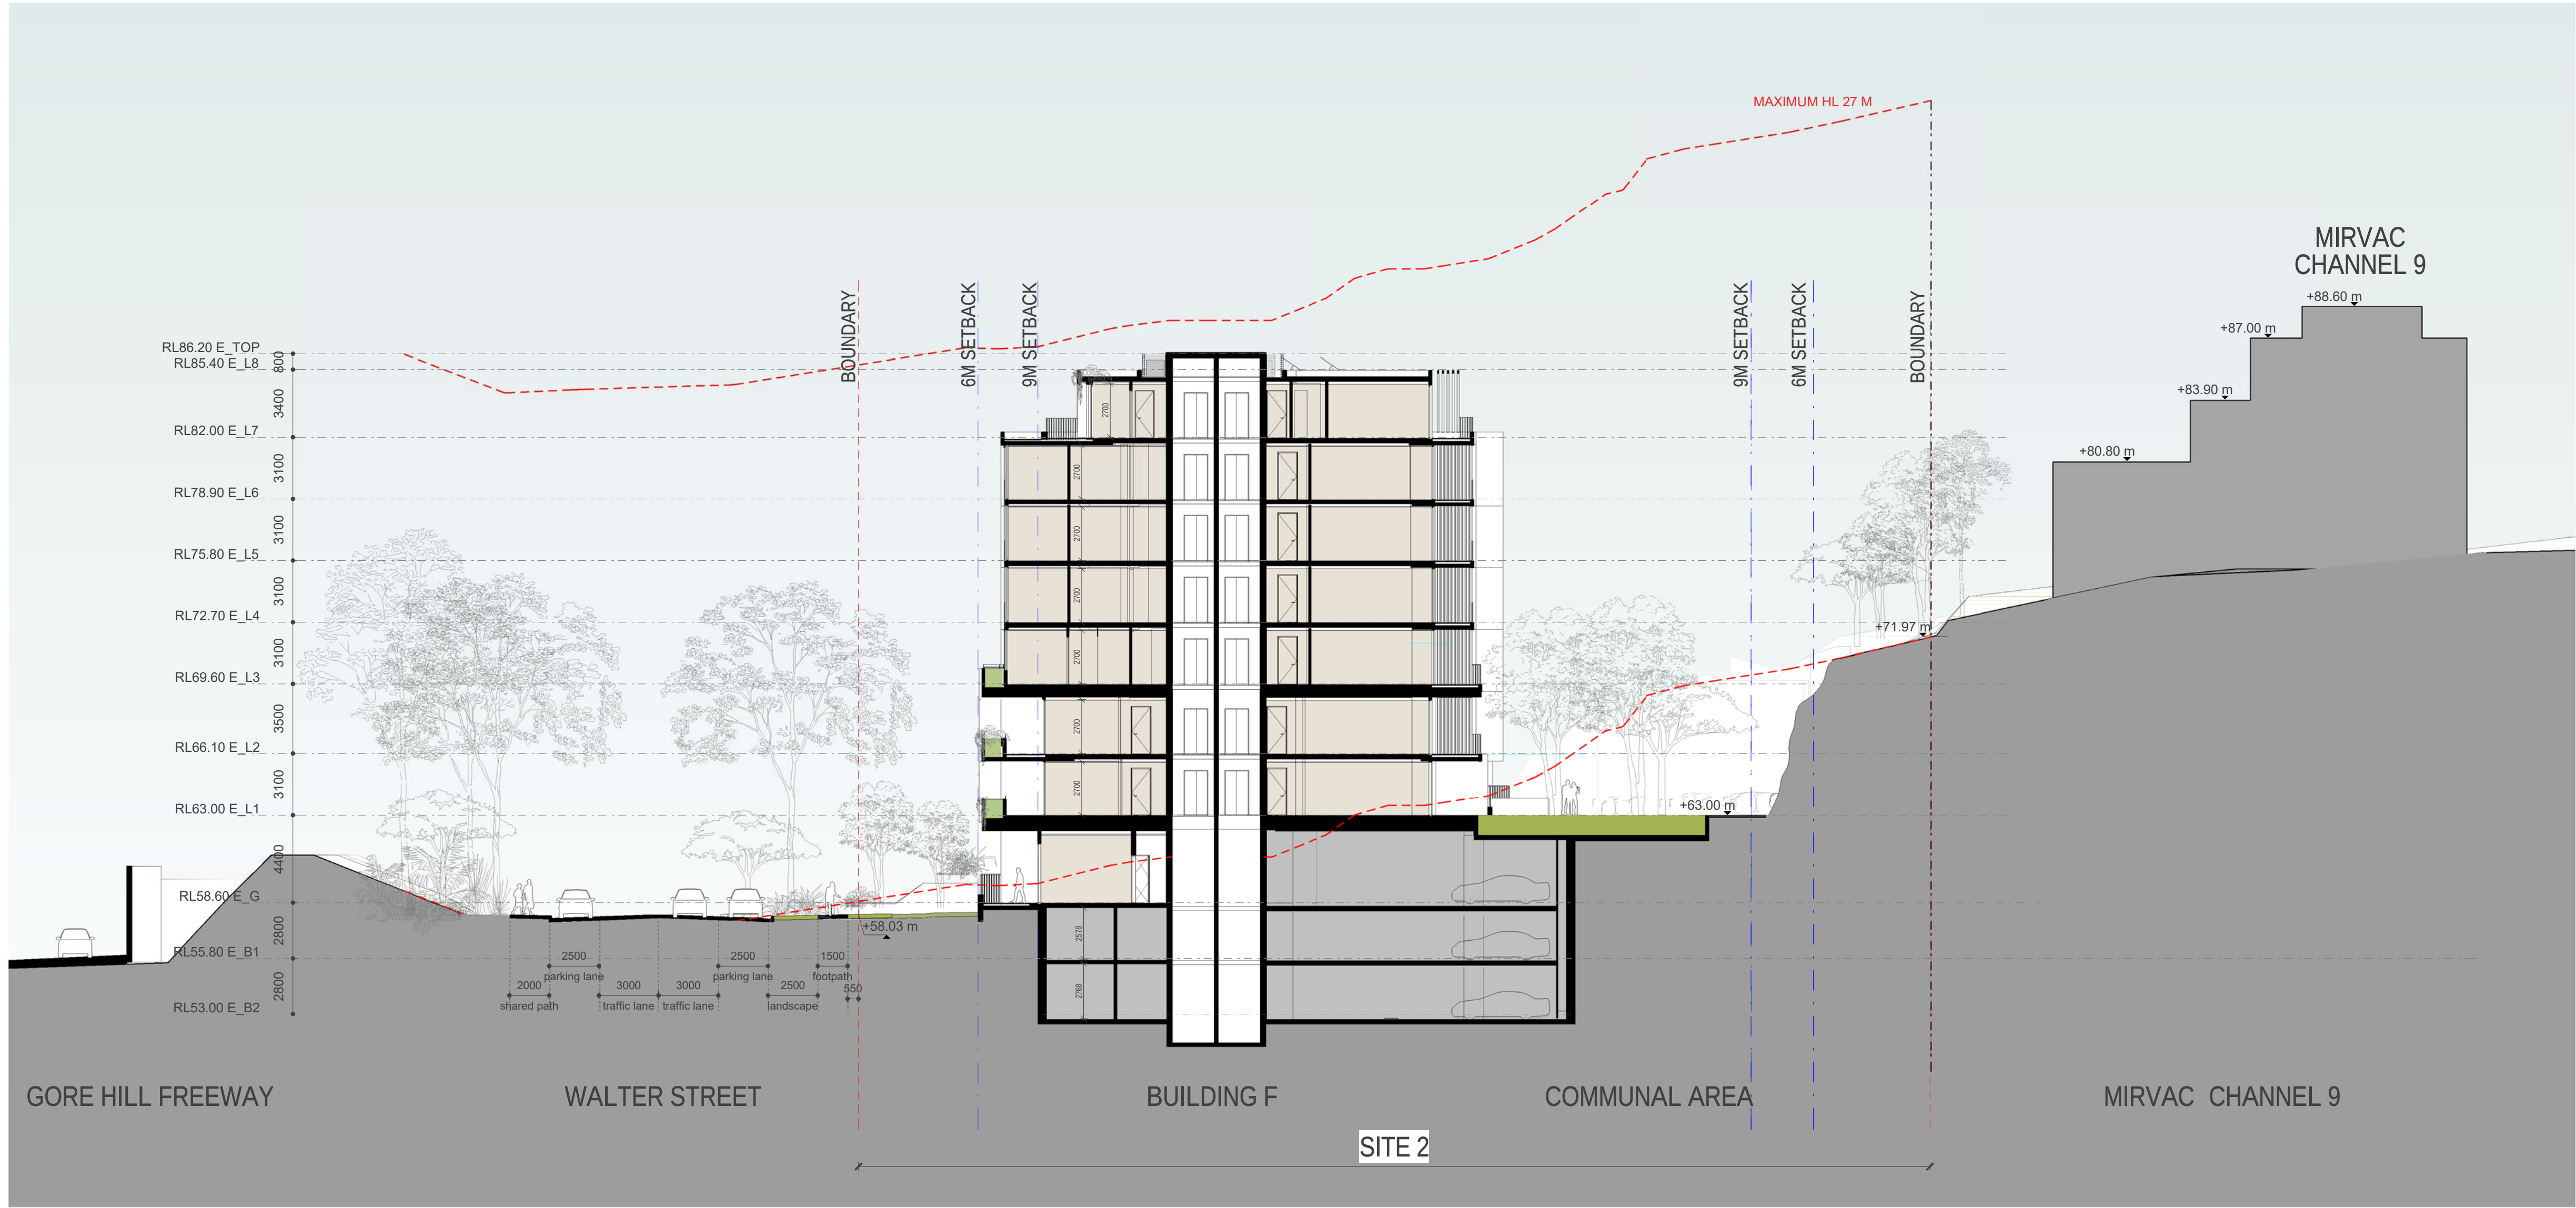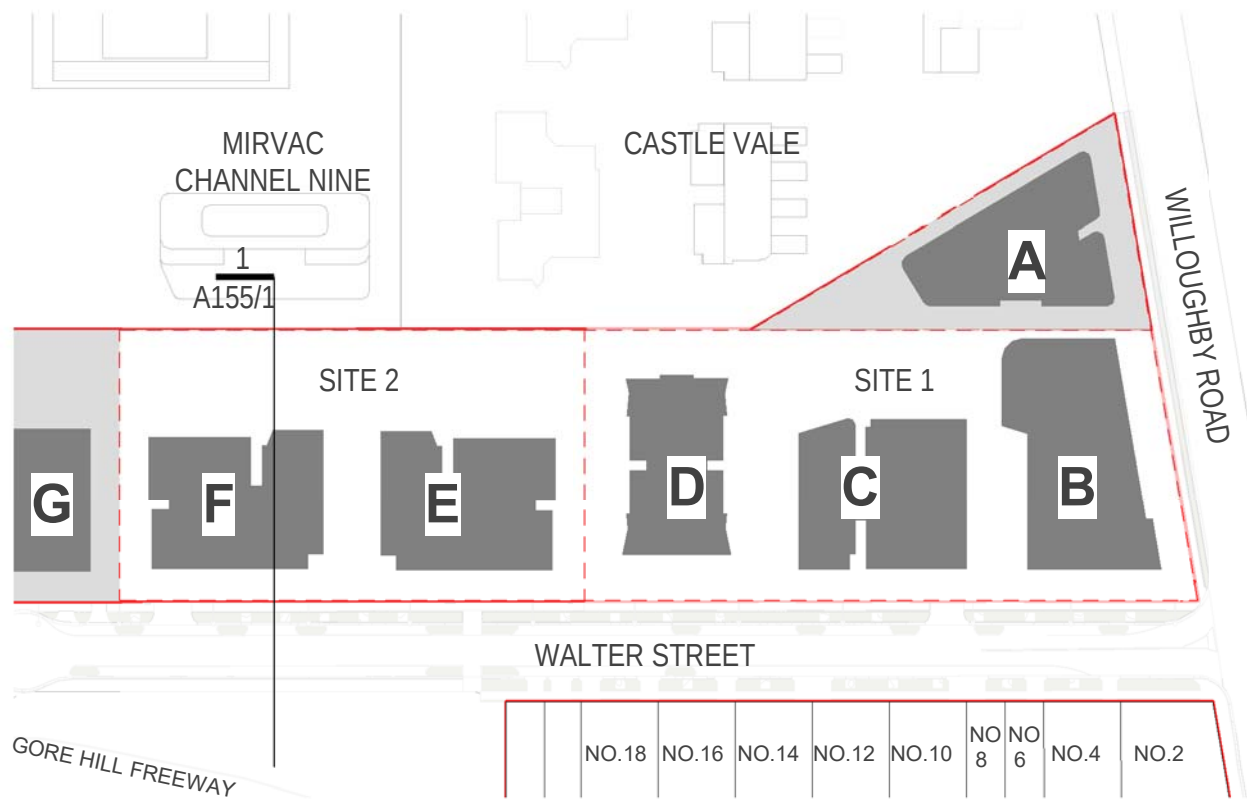

CROSS SECTION BLDG F
1:200

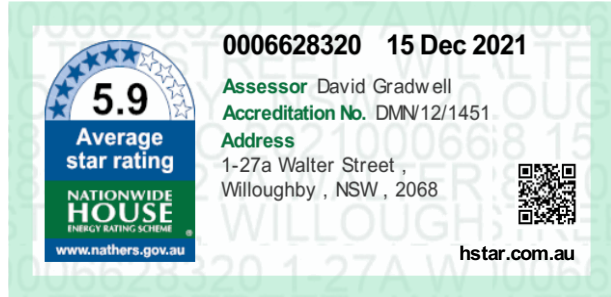

Rev	Description	Date
B	DRAFT ISSUE FOR REVIEW	15/09/21
C	DA SUBMISSION	27/09/21
D	DRIVEWAY&TRUCK TURNING AREA AMENDED, GF&BASEMENT LEVELS CHANGED	08/12/21

Notes
ABN 50168207818 M. CHEHELNABI REGD. ARCHITECTNO. 7057 1/53 HUME STREET CROWS NEST NSW T: 02 8094 8420 M: 061 404110316 www.architectureurbaneia.com.au




Graphic scale
0 1 2 4 8 12 1:200
architecture
urbaneia

Client	WALTER PROJECTS
Project	1-27A WALTER STREET & 452-460 WILLOUGHBY ROAD, WILLOUGHBY



Drawing	CROSS SECTION BLDG F
---------	----------------------

Scale @ A1: As indicated (Half Scale @ A3)
Date: 08/12/21
Drawn by: Author Checked by: Checker
Issued For:
Drawing Number
A.155/1
Revision
D

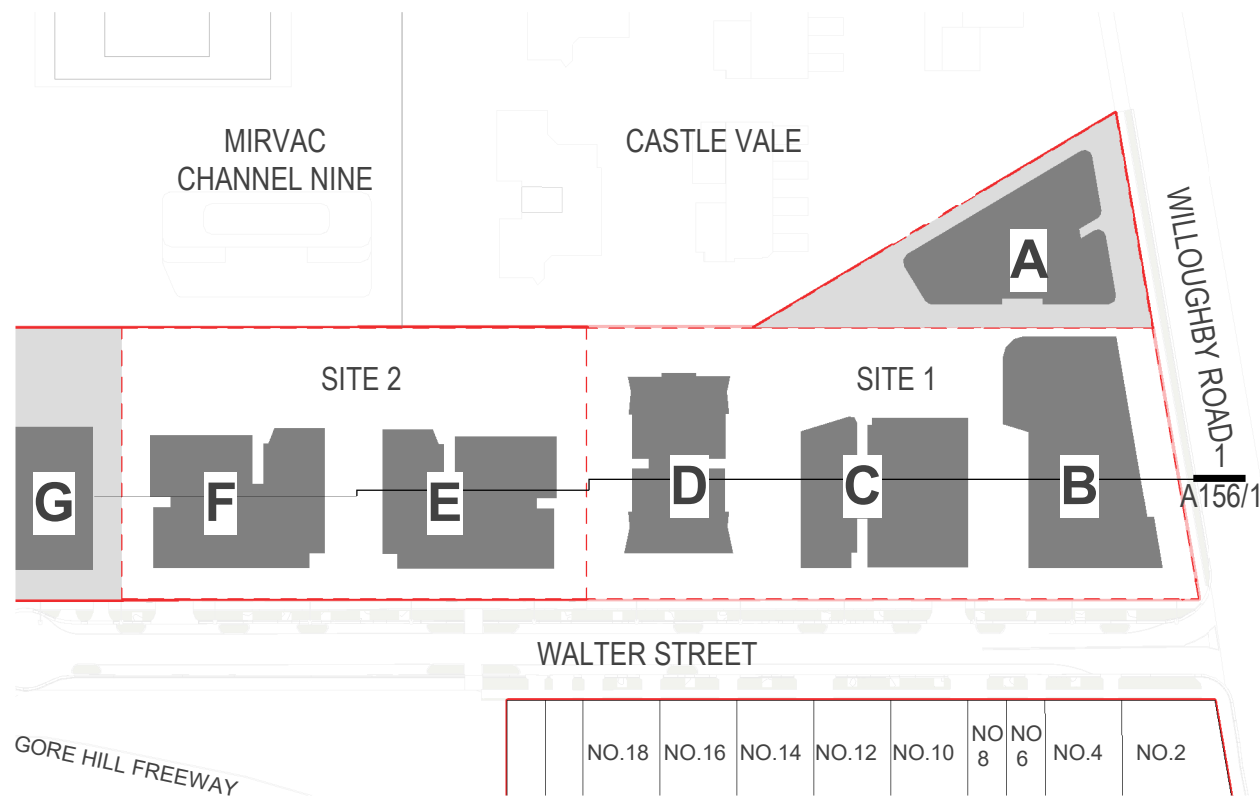


Ext. Walls:	Construction	Insulation	Colour	Details	
	Brick Veneer	R2.0 added	Medium	As per plans	
	Brick Veneer+Metal Clad	R2.0 added	Medium	As per plans	
Int. Walls:	Construction	Insulation		Details	
	AAC with Plasterboard	None		Intertency	
	Concrete with Plasterboard	None		To stairs/lift	
	Plasterboard on Stud	None		As per plans	
Floors:	Construction	Insulation		Details	
	Concrete	R1.4 added		Where open and car park below	
Ceilings:	Construction	Insulation		Details	
	Plasterboard	None		As per plans	
Roof:	Construction	Insulation	Colour	Details	
	Concrete	50mm PIR or equiv (R2.5)	Medium	As per plans	
Windows:	Product ID	Glass	Frame	Uw/SHGCw	Details
Group A	ALM-003-03 A	Double Clear	Aluminium	4.3/0.47	Casement, Entry Door - EG01, FG01
Group B	ALM-004-03 A	Double Clear	Aluminium	4.3/0.53	Fixed, Sliding, Double Hung - EG01, EG02, FG01, F105, F603
Group A	ALM-003-01 A	Double Clear	Aluminium	4.8/0.51	Casement, Entry Door - E101, E201, F201, F303
Group B	ALM-004-01 A	Double Clear	Aluminium	4.8/0.59	Fixed, Sliding, Double Hung - BG01, BG02, BG06, BG07, B106, B107, B201, B202, B205, B206, B207, B301, B303, B401, B402, CG01, C101, C201, C205, C602, C603, D101, D102, D104, D201, D202, D204, D301, D302, D304, D401, D402, D404, D501, D502, D601, D602, D701, D702, E101, E103, E201, E203, E301, E401, E403, E501, E503, E601, E603, E702, FG02, F103, F201, F203, F205, F301, F303, F401, F403, F501, F503, F601, F702


Group A	ALM-001-01 A	Single Clear	Aluminium	6.7/0.57	Casement, Entry Door (Elsewhere)
	ALM-002-01 A	Single Clear	Aluminium	6.7/0.70	Fixed, Sliding, Double Hung (Elsewhere)
Skylights:	Product ID	Glass	Type	Uw/SHGCw	Details
Other:	Orientation	Terrain	Rangehood	Recessed Downlights	Software Version
	7	Suburban	Ducted	Sealed LED - 1 per 2.5m²	Bers Pro 4.4
Notes: 1200mm ceiling fan added to kitchen/living room of EG01 and FG01					

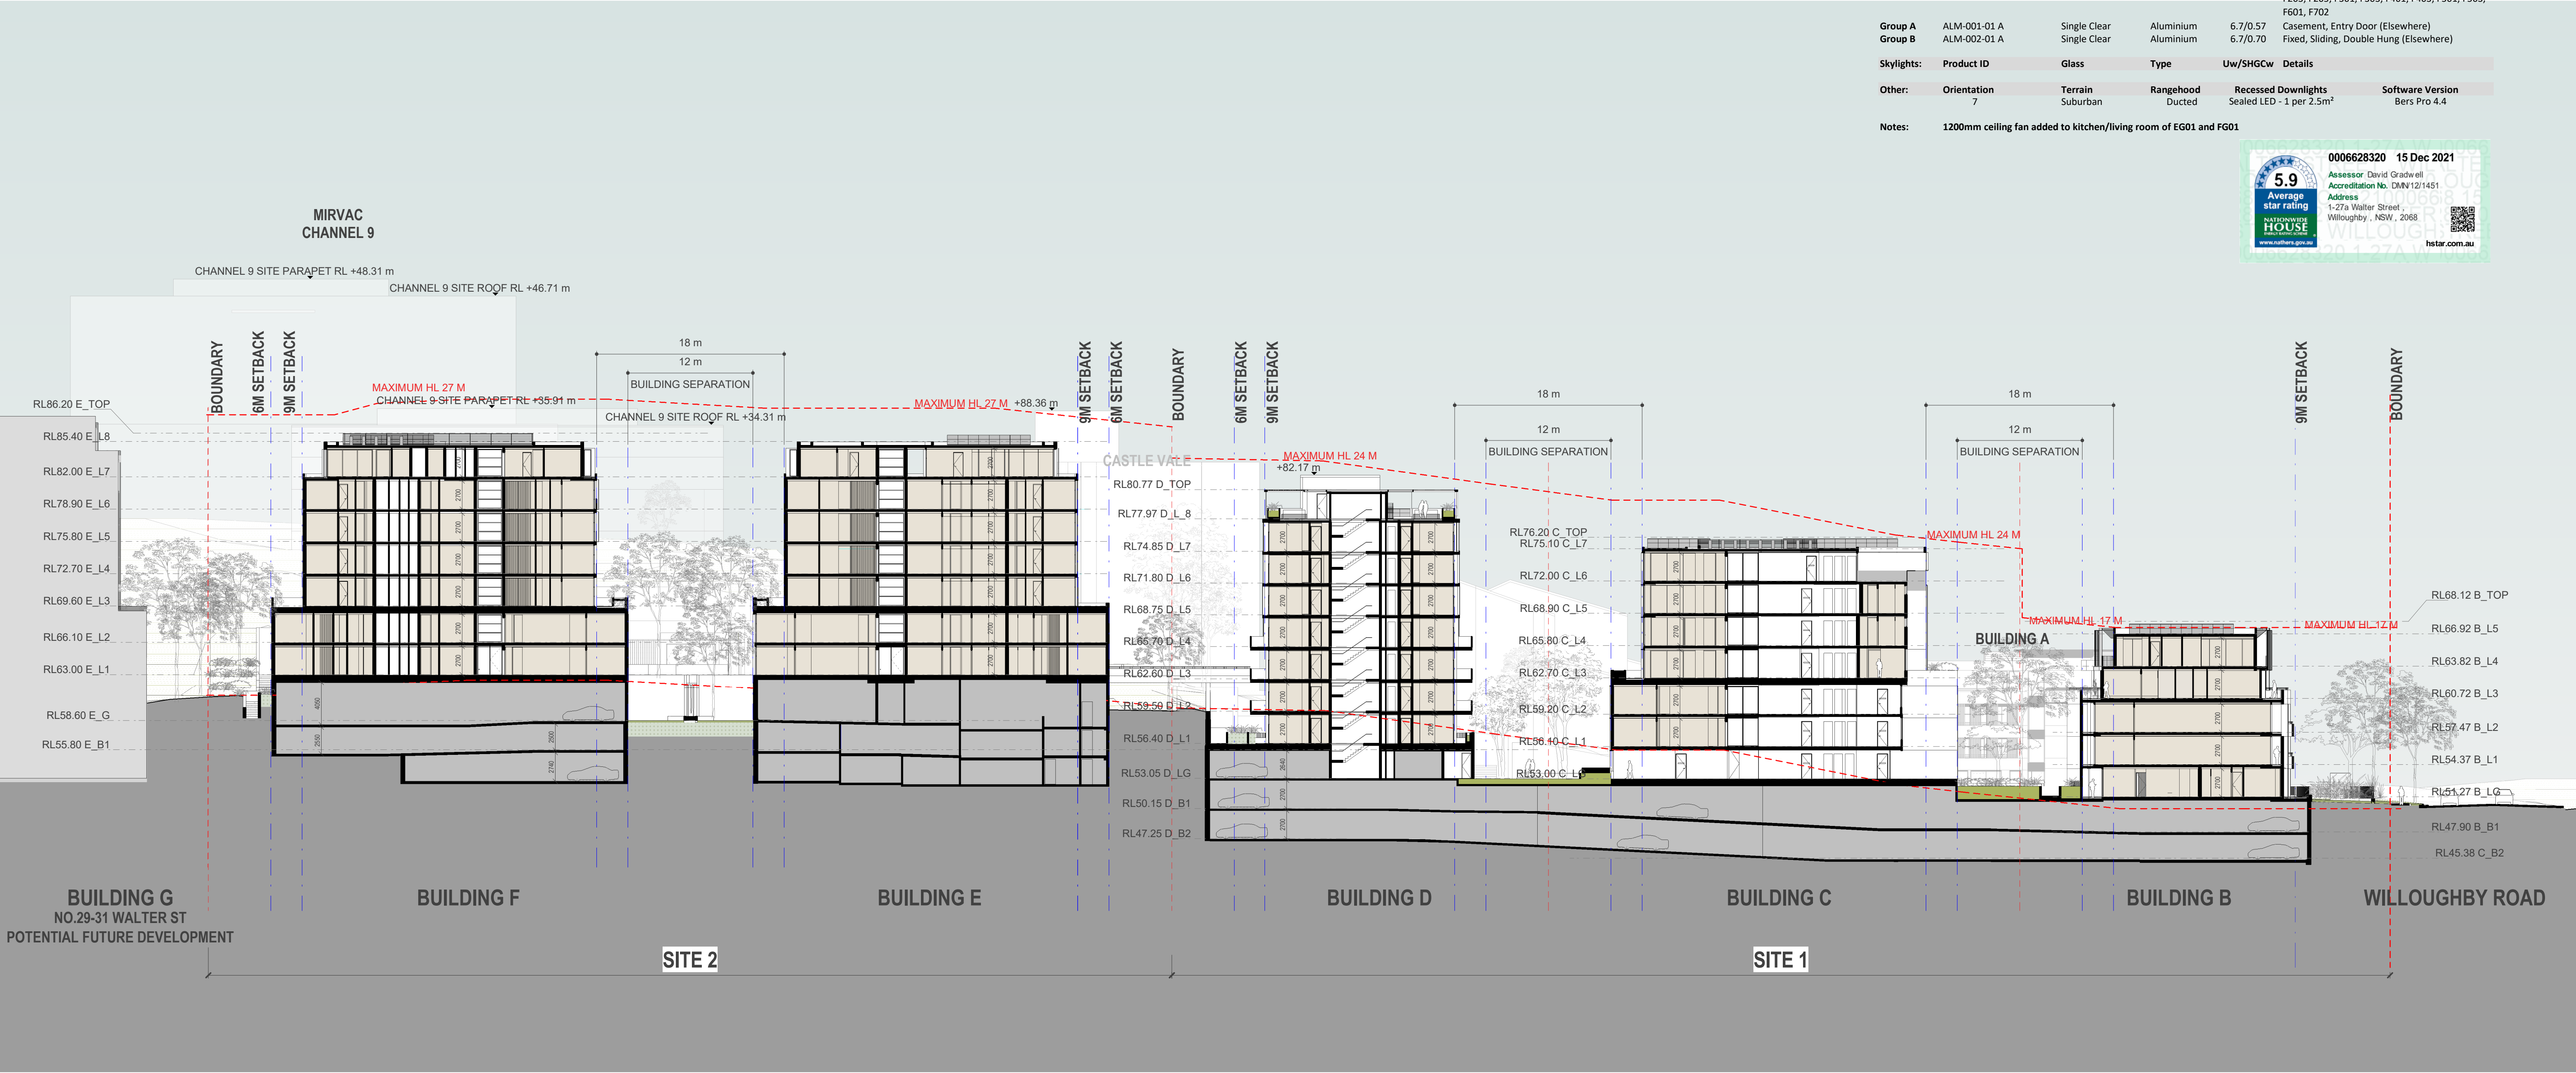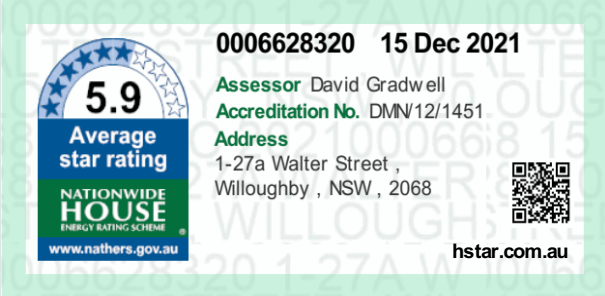

LONG SECTION
1 : 300

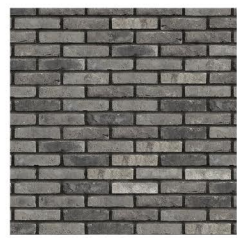

FB: FACE BRICK

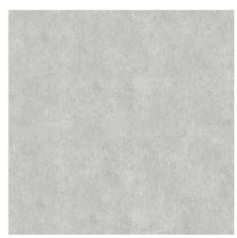


CO: CONCRETE



MC: METAL CLADDING




ST: STONE

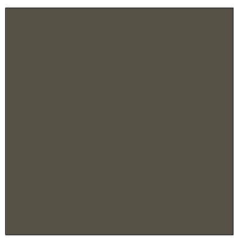

BL: BALUSTRDAE


VL: VERTICAL LOUVRES

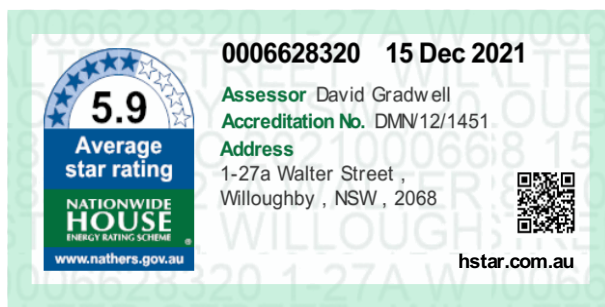

Rev	Description	Date
B	DRAFT ISSUE FOR REVIEW	15/09/21
C	DA SUBMISSION	27/09/21
D	AMENDMENT TO RESPONSE COUNCIL RFI	08/12/21

Notes

ABN 50169207818 M. CHEHELNABI REGD. ARCHITECTNO. 7057
1/ 53 HUME STREET CROWS NEST NSW
T: 02 8094 8420 M: 061 404110316
www.architectureurbaneia.com.au

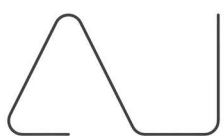

Graphic scale
0 1 2 4 8 12 1:200


architecture
urbaneia

Client
WALTER PROJECTS


Project
1-27A WALTER STREET & 452-460 WILLOUGHBY ROAD, WILLOUGHBY

Drawing
EAST ELEVATION/WILLOUGHBY ROAD

Scale @ A1: 1 : 100 (Half Scale @ A3)
Date: 08/12/21
Drawn by: Author Checked by: Checker
Issued For:
Drawing Number
A.160
Revision
D

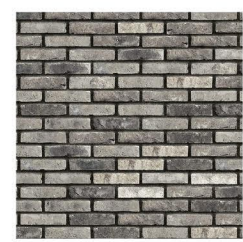

FB: FACE BRICK

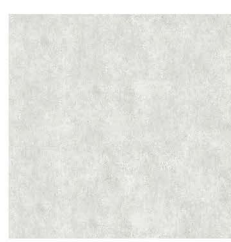


CO: CONCRETE



MC: METAL CLADDING




ST: STONE

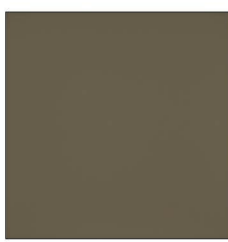

BL: BALUSTRADE

VL: VERTICAL LOUVRES

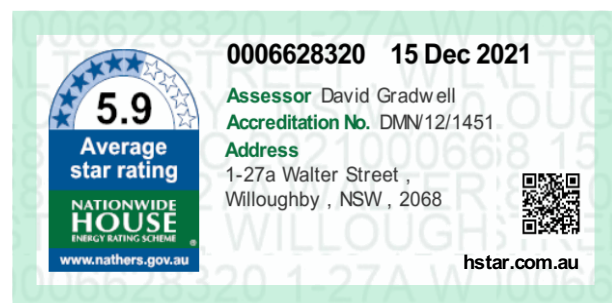


Rev	Description	Date	Notes	Client	Drawing	Scale @ A1: 1 : 200 (Half Scale @ A3)
A	DESIGN EXCELLENCE SUBMISSION	10/08/21		WALTER PROJECTS	WILLOUGHBY ROAD ELEVATION	Scale: 1 : 200 (Half Scale @ A3)
B	DRAFT ISSUE FOR REVIEW	15/09/21				Date: 27/09/21
C	DA SUBMISSION	27/09/21				Drawn by: Author Checked by: Checker
ABN 50169207818 M. CHEHELNABI REGD. ARCHITECT NO. 7057 1/53 HUME STREET CROWS NEST NSW T: 02 8094 8420 M: 061 404110316 www.architectureurbaneia.com.au				Project 1-27A WALTER STREET & 452-460 WILLOUGHBY ROAD, WILLOUGHBY		Issued For: Drawing Number A.160A
architect urbaneia						Revision C




SOUTH ELEVATION (WALTER STREET)




NORTH ELEVATION (WALTER STREET)

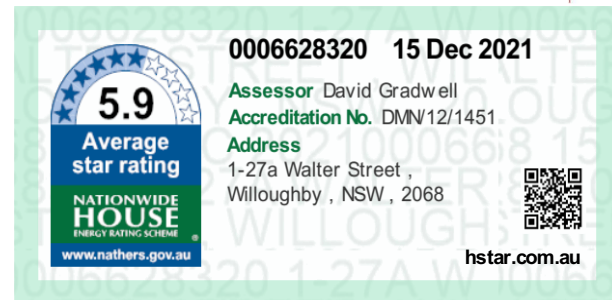

Rev	Description	Date	Note	Project	Client	Drawing	Scale @ A0 1:200 (HALF SCALE @ A1)	Drawing Number	Revision
A	DESIGN EXCELLENCE SUBMISSION	10/08/21		1-27A WALTER STREET & 452-460 WILLOUGHBY ROAD, WILLOUGHBY	WALTER PROJECTS	SOUTH ELEVATION (WALTER ST)/NORTH ELEVATION	Drawn by Author	A.161	D
B	DRAFT ISSUE FOR REVIEW	15/09/21					Checked by Checker		
C	DA SUBMISSION	27/09/21					Date 08/12/21		
D	LEVELS CHANGED - BLDG D, GROUND LEVEL E&F	08/12/21					Issued For AMENDMENT TO RESPONSE COUNCIL		
							Graphic scale RFI		
							0 1 2 4 8 12 1:200		

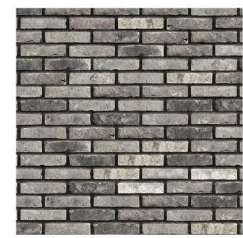

FB: FACE BRICK

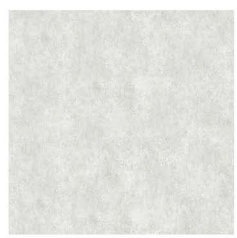

CO: CONCRETE



MC: METAL CLADDING



ST: STONE



BL: BALUSTRADE


VL: VERTICAL LOUVRES



Rev	Description	Date
B	DRAFT ISSUE FOR REVIEW	15/09/21
C	DA SUBMISSION	27/09/21
D	AMENDMENT TO RESPONSE COUNCIL RFI - RAMP SLOP CHANGED	08/12/21

Notes

ABN 50169207818 M. CHEHELNABI REGD. ARCHITECTNO. 7057
1/ 53 HUME STREET CROWS NEST NSW
T: 02 8094 8420 M: 061 404110316
www.architectureurbaneia.com.au

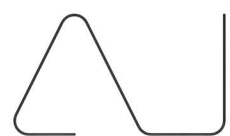

architecture
urbaneia




Client
WALTER PROJECTS

Project
1-27A WALTER STREET & 452-460 WILLOUGHBY ROAD, WILLOUGHBY


Drawing
BUILDING B SOUTH ELEVATION

Scale @ A1: 1 : 100 (Half Scale @ A3)
Date: 08/12/21
Drawn by: Author Checked by: Checker
Issued For:
Drawing Number
A.162


Revision
D

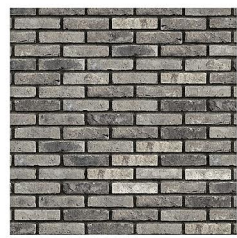


FB: FACE BRICK

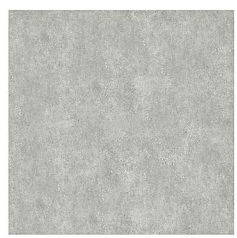


CO: CONCRETE

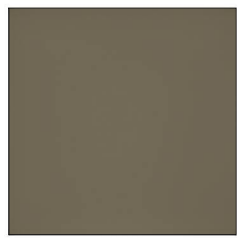

MC: METAL CLADDING

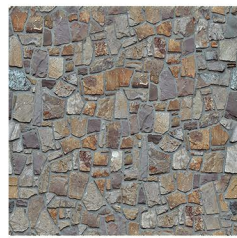


ST: STONE

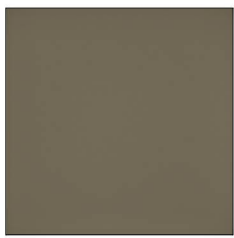

BL: BALUSTRDAE


VL: VERTICAL LOUVRES

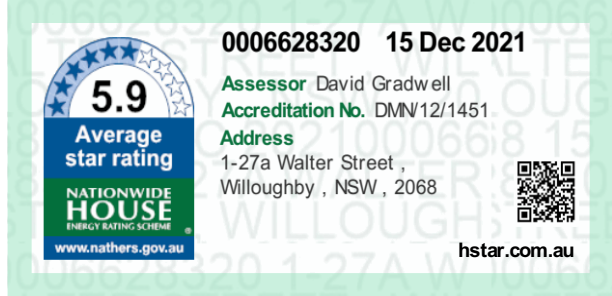

Rev	Description	Date
B	DRAFT ISSUE FOR REVIEW	15/09/21
C	DA SUBMISSION	27/09/21
D	AMENDMENT TO RESPONSE COUNCIL RFI - RAMP SLOP CHANGED	08/12/21

Notes

ABN 50169207818 M. CHEHELMABI REGD. ARCHITECTNO. 7057
1/ 53 HUME STREET CROWS NEST NSW
T: 02 8094 8420 M: 061 404110316
www.architectureurbaneia.com.au

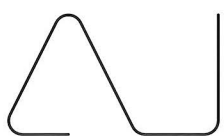

Graphic scale
0 1 2 4 8 12 1:200

architecture
urbaneia


Client
WALTER PROJECTS

Project
1-27A WALTER STREET & 452-460 WILLOUGHBY ROAD, WILLOUGHBY


Drawing
BUILDING B NORTH ELEVATION

Scale @ A1: 1 : 100 (Half Scale @ A3)
Date: 08/12/21
Drawn by: Author Checked by: Checker
Issued For:
Drawing Number
A.163


Revision
D

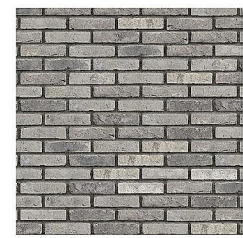

FB: FACE BRICK

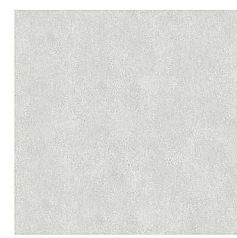


CO: CONCRETE

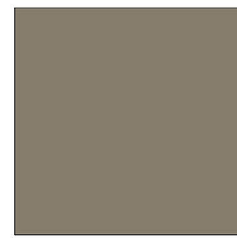

MC: METAL CLADDING



ST: STONE

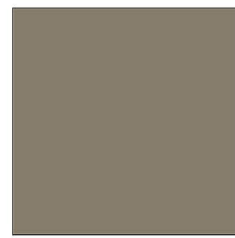

BL: BALUSTRADE


VL: VERTICAL LOUVRES



Rev	Description	Date
B	DRAFT ISSUE FOR REVIEW	15/09/21
C	DA SUBMISSION	27/09/21
D	AMENDMENT TO RESPONSE COUNCIL RFI - RAMP SLOP CHANGED	08/12/21

Notes

ABN 50169207818 M. CHEHELMABI REGD. ARCHITECTNO. 7057
1/ 53 HUME STREET CROWS NEST NSW
T: 02 8094 8420 M: 061 404110316
www.architectureurbaneia.com.au

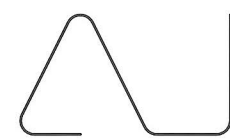

architecture
urbaneia



Client

WALTER PROJECTS

Project

1-27A WALTER STREET & 452-460 WILLOUGHBY ROAD, WILLOUGHBY

Drawing

BUILDING B WEST ELEVATION

Scale @ A1: 1 : 100 (Half Scale @ A3)

Date: 08/12/21

Drawn by: Author Checked by: Checker


Issued For:

Drawing Number


A.164

Revision


D

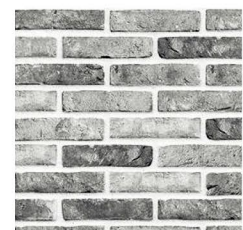

FB: FACE BRICK

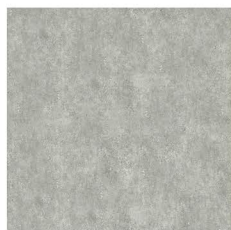

CO: CONCRETE

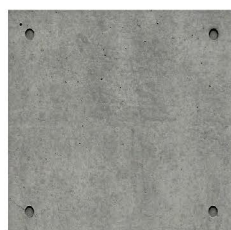

PR: PRECAST CONCRETE




MC: METAL CLADDING



ST: STONE




BL: BALUSTRADE
PG: PERGOLA
VL: VERTICAL LOUVRES
HL: HORIZONTAL LOUVRES

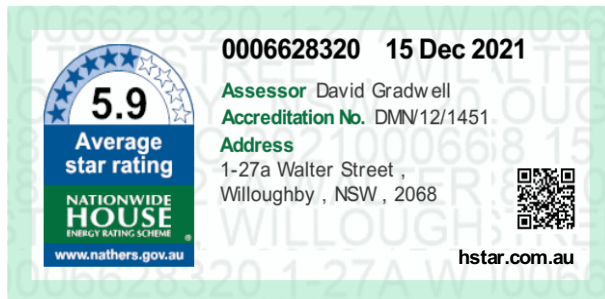


Rev	Description	Date
B	DRAFT ISSUE FOR REVIEW	15/09/21
C	DA SUBMISSION	27/09/21
D	FENCE EXTENDED,RAMP SLOP CHANGED ,DISABLE RAMP ADDED	08/12/21

Notes

ABN 50169207818 M. CHEHELNABI REGD. ARCHITECTNO. 7057
1/ 53 HUME STREET CROWS NEST NSW
T: 02 8094 8420 M: 061 404110316
www.architectureurbaneia.com.au

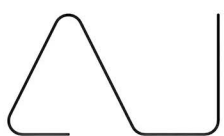

architecture
urbaneia

 

Client
WALTER PROJECTS

Project
1-27A WALTER STREET & 452-460 WILLOUGHBY ROAD, WILLOUGHBY


Drawing
BUILDING C SOUTH ELEVATION

Scale @ A1: 1 : 100 (Half Scale @ A3)
Date: 08/12/21
Drawn by: Author Checked by: Checker
Issued For:
Drawing Number
A.166


Revision
D




FB: FACE BRICK

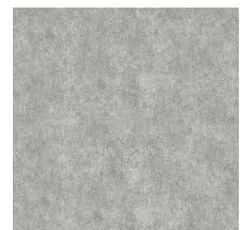

CO: CONCRETE

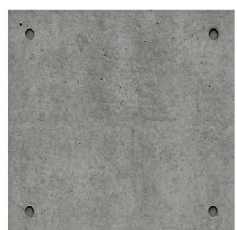


PR: PRECAST CONCRETE

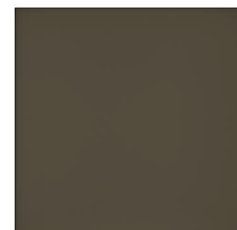

MC: METAL CLADDING



ST: STONE

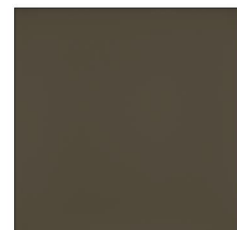


BL: BALUSTRADE

PG: PERGOLA

VL: VERTICAL LOUVRES


HL: HORIZONTAL LOUVRES

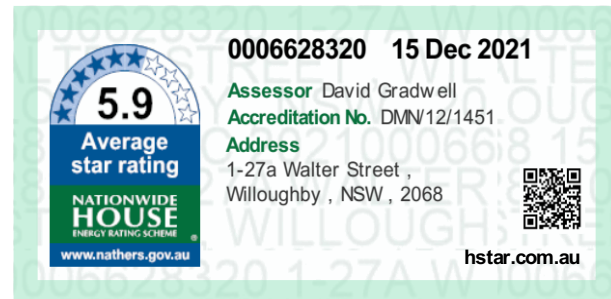


Rev	Description	Date	Notes	Client	Drawing	Scale @ A1: 1 : 100 (Half Scale @ A3)
A	DESIGN EXCELLENCE SUBMISSION	10/08/21		WALTER PROJECTS	BUILDING C NORTH ELEVATION	Date: 27/09/21
B	DRAFT ISSUE FOR REVIEW	15/09/21				Drawn by: Author Checked by: Checker
C	DA SUBMISSION	27/09/21		Project 1-27A WALTER STREET & 452-460 WILLOUGHBY ROAD, WILLOUGHBY		Issued For: Drawing Number A.167
ABN 50169207818 M. CHEHELNABI REGD. ARCHITECTNO. 7057 1/ 53 HUME STREET CROWS NEST NSW T: 02 8094 8420 M: 061 404110316 www.architectureurbaneia.com.au architectureurbaneia				Revision C		




FB: FACE BRICK

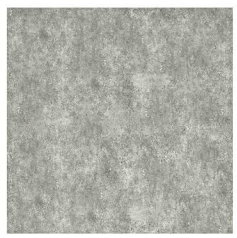

CO: CONCRETE

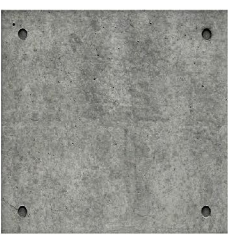

PR: PRECAST CONCRETE

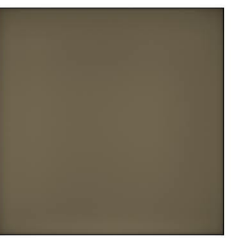


MC: METAL CLADDING




ST: STONE




BL: BALUSTRADE
PG: PERGOLA
VL: VERTICAL LOUVRES
HL: HORIZONTAL LOUVRES

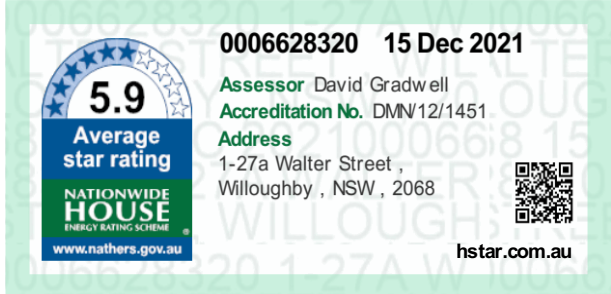


Rev	Description	Date	Notes	Client	Drawing	Scale @ A1: 1 : 100 (Half Scale @ A3)
A	DESIGN EXCELLENCE SUBMISSION	10/08/21		WALTER PROJECTS	BUILDING C WEST ELEVATION	Date: 27/09/21
B	DRAFT ISSUE FOR REVIEW	15/09/21				Drawn by: Author Checked by: Checker
C	DA SUBMISSION	27/09/21		Project 1-27A WALTER STREET & 452-460 WILLOUGHBY ROAD, WILLOUGHBY		Issued For: Drawing Number A.168
			ABN 50169207818 M. CHEHELNABI REGD. ARCHITECTNO. 7057 1/ 53 HUME STREET CROWS NEST NSW T: 02 8094 8420 M: 061 404110316 www.architectureurbaneia.com.au	architecture urbaneia	Revision C	

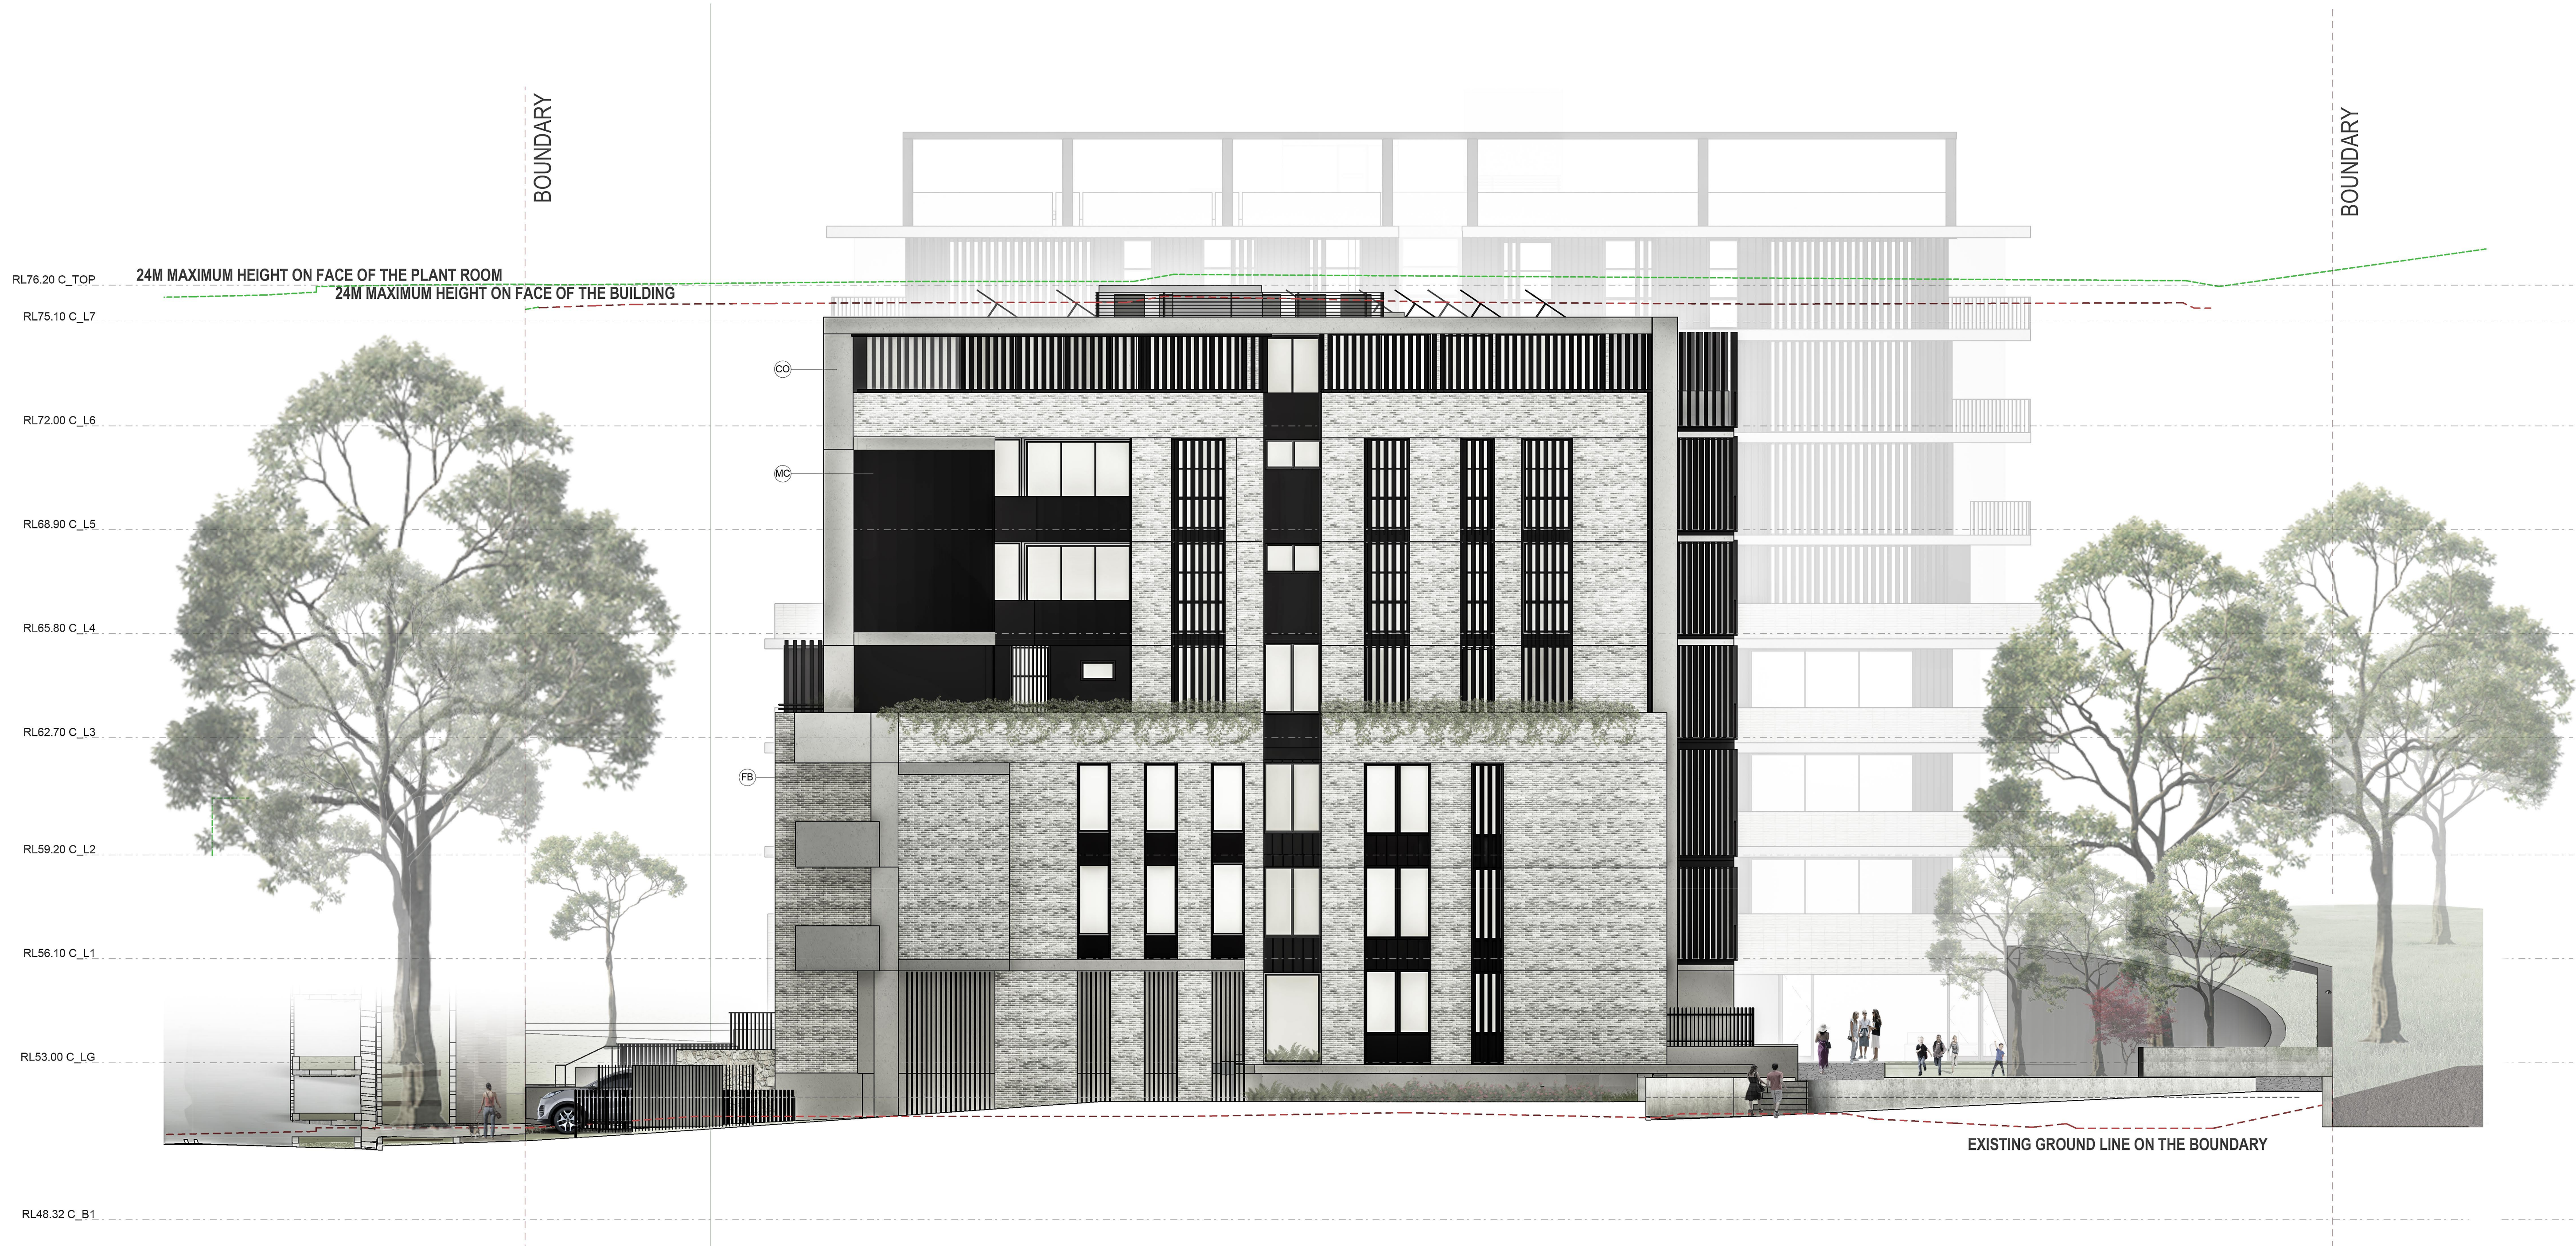

FB: FACE BRICK

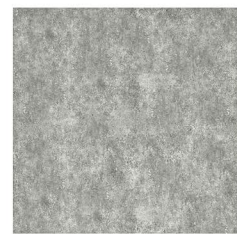

CO: CONCRETE

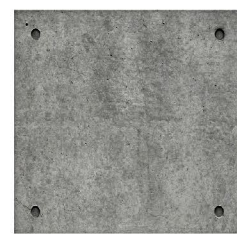

PR: PRECAST CONCRETE




MC: METAL CLADDING



ST: STONE




BL: BALUSTRDAE
PG: PERGOLA
VL: VERTICAL LOUVRES
HL: HORIZONTAL LOUVRES

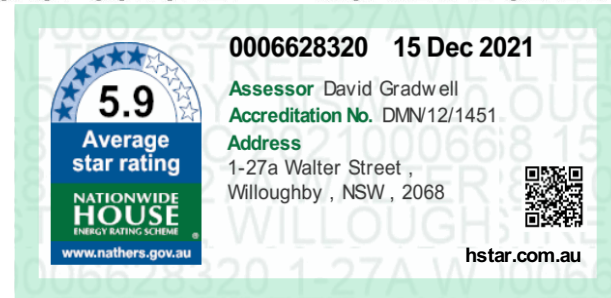


Rev	Description	Date
B	DRAFT ISSUE FOR REVIEW	15/09/21
C	DA SUBMISSION	27/09/21
D	FENCE ADDED	08/12/21

Notes

ABN 50168207818 M. CHEHELMABI REGD. ARCHITECTNO. 7057
1/ 53 HUME STREET CROWS NEST NSW
T: 02 8094 8420 M: 061 404110316
www.architectureurbaneia.com.au

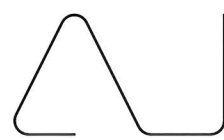

architecture
urbaneia

 

Client
WALTER PROJECTS

Project
1-27A WALTER STREET & 452-460 WILLOUGHBY ROAD, WILLOUGHBY


Drawing
BUILDING C EAST ELEVATION

Scale @ A1: 1 : 100 (Half Scale @ A3)
Date: 08/12/21
Drawn by: Author Checked by: Checker
Issued For:
Drawing Number
A.169


Revision
D




FB: FACE BRICK

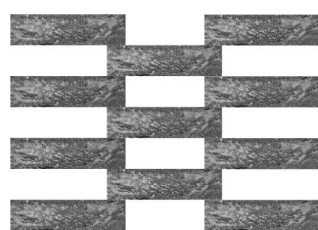

BZ: BREEZE BRICK

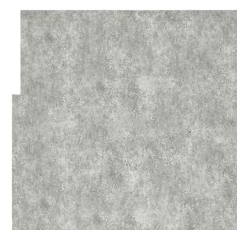

CO: CONCRETE

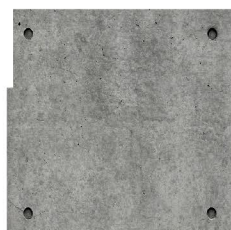


PR: PRECAST CONCRETE



MC: METAL CLADDING



ST: STONE
VL: VERTICAL LOUVRES

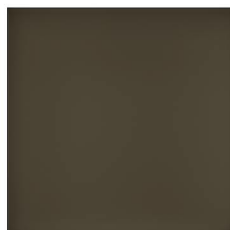


BL: BALUSTRADE




Rev	Description	Date
B	DRAFT ISSUE FOR REVIEW	15/09/21
C	DA SUBMISSION	27/09/21
D	LEVELS CHANGED	08/12/21

Notes

ABN 50169207818 M. CHEHELNABI REGD. ARCHITECT NO. 7057
1/53 HUME STREET CROWS NEST NSW
T: 02 8094 8420 M: 081 404110316
www.architectureurbaneia.com.au

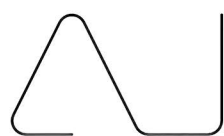

architecture
urbaneia

 

Client
WALTER PROJECTS

Project
1-27A WALTER STREET & 452-460 WILLOUGHBY ROAD, WILLOUGHBY


Drawing
BUILDIND D SOUTH ELEVATION

Scale @ A1: 1 : 100 (Half Scale @ A3)
Date: 08/12/21
Drawn by: Author Checked by: Checker
Issued For:
Drawing Number
A.170


Revision
D




FB: FACE BRICK

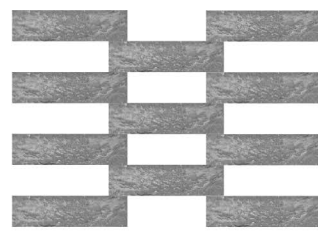


BZ: BREEZE BRICK

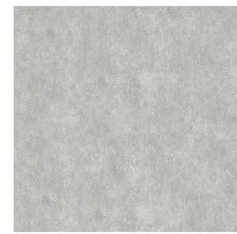

CO: CONCRETE

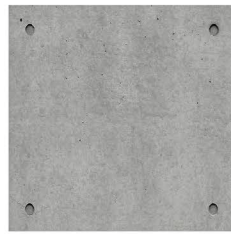


PR: PRECAST CONCRETE

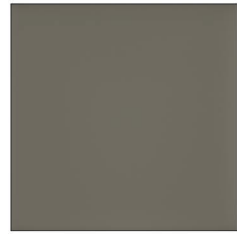


MC: METAL CLADDING



ST: STONE
VL: VERTICAL LOUVRES

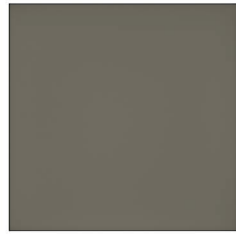

BL: BALUSTRADE

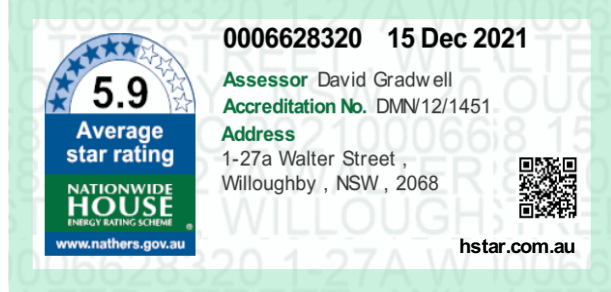

Rev	Description	Date
B	DRAFT ISSUE FOR REVIEW	15/09/21
C	DA SUBMISSION	27/09/21
D	LEVELS CHANGED	08/12/21

Notes

ABN 50169207918 M. CHEHELNABI REGD. ARCHITECT NO. 7057
1/53 HUME STREET CROWS NEST NSW
T: 02 8094 8420 M: 061 404110316
www.architectureurbaneia.com.au



Graphic scale
0 1 2 4 8 12 1:200

architecture
urbaneia

Client
WALTER PROJECTS

Project
1-27A WALTER STREET & 452-460 WILLOUGHBY ROAD, WILLOUGHBY


Drawing
BUILDING D WEST ELEVATION

Scale @ A1: 1 : 100 (Half Scale @ A3)
Date: 08/12/21
Drawn by: Author Checked by: Checker
Issued For:
Drawing Number
A.172


Revision
D




FB: FACE BRICK

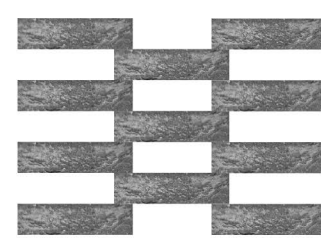

BZ: BREEZE BRICK

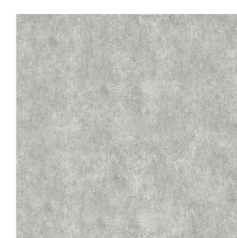

CO: CONCRETE

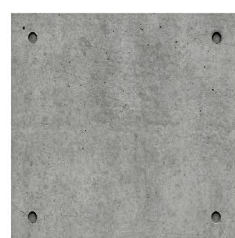

PR: PRECAST CONCRETE




MC: METAL CLADDING



ST: STONE
VL: VERTICAL LOUVRES




BL: BALUSTRDAE

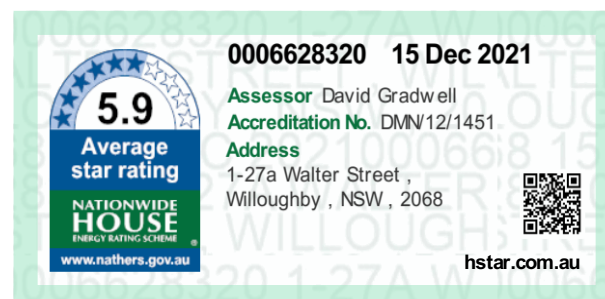


Rev	Description	Date
B	DRAFT ISSUE FOR REVIEW	15/09/21
C	DA SUBMISSION	27/09/21
D	LEVELS CHANGED	08/12/21

Notes

ABN 50169207919 M. CHEHELNABI REGD. ARCHITECTNO. 7057
1/ 53 HUME STREET CROWS NEST NSW
T: 02 8094 8420 M: 061 404110316
www.architectureurbaneia.com.au

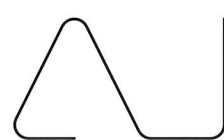

architecture
urbaneia

 

Client

WALTER PROJECTS

Project

1-27A WALTER STREET & 452-460 WILLOUGHBY ROAD, WILLOUGHBY

Drawing

BUILDING D EAST ELEVATION

Scale @ A1: 1 : 100 (Half Scale @ A3)

Date: 08/12/21

Drawn by: Author Checked by: Checker

Issued For:

Drawing Number

A.173

Revision

D

27M MAXIMUM HEIGHT ON FACE OF THE BUILDING

27M MAXIMUM HEIGHT ON FACE OF THE PLANT ROOM

BOUNDARY

BOUNDARY



RL86.20 E_TOP

RL85.40 E_L8

RL82.00 E_L7

RL78.90 E_L6

RL75.80 E_L5

RL72.70 E_L4

RL69.60 E_L3


RL66.10 E_L2

RL63.00 E_L1


RL58.60 E_G

RL55.80 E_B1


RL53.00 E_B2

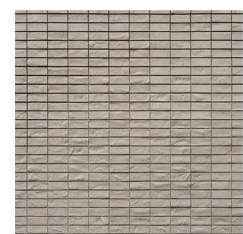


FB: FACE BRICK

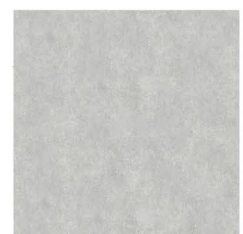


CO: CONCRETE

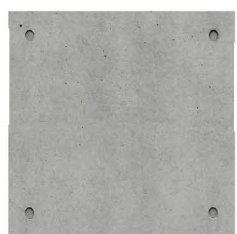


PR: PRECAST CONCRETE

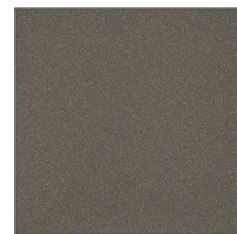

MC: METAL CLADDING

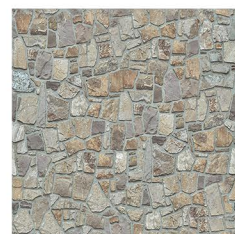

ST: STONE

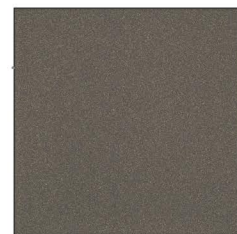


BL: BALUSTRAE
VL: VERTICAL LOUVRES
BF: BIFOLD SCREEN



Rev	Description	Date
B	DRAFT ISSUE FOR REVIEW	15/09/21
C	DA SUBMISSION	27/09/21
D	WINDOWS HEIGHT CHANGED , GROUND LEVEL CHANGED	08/12/21

Notes

ABN 50169207818 M. CHEHELMABI REGD. ARCHITECTNO. 7057
1/ 53 HUME STREET CROWS NEST NSW
T: 02 8094 8420 M: 061 404110316
www.architectureurbaneia.com.au

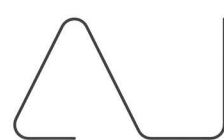

architecture
urbaneia

Graphic scale
0 1 2 4 8 12 1:200


Client
WALTER PROJECTS

Project
1-27A WALTER STREET & 452-460 WILLOUGHBY ROAD, WILLOUGHBY


Drawing
BUILDING E SOUTH ELEVATION

Scale @ A1: 1 : 100 (Half Scale @ A3)
Date: 08/12/21
Drawn by: Author Checked by: Checker
Issued For:
Drawing Number
A.174


Revision
D

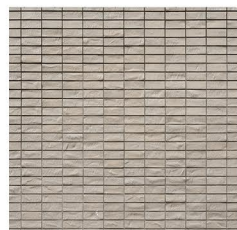

FB: FACE BRICK

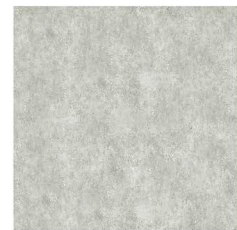

CO: CONCRETE

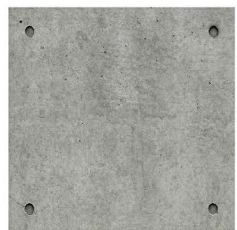

PR: PRECAST CONCRETE



MC: METAL CLADDING




ST: STONE




BL: BALUSTRADE
VL: VERTICAL LOUVRES
BF: BIFOLD SCREEN




Rev	Description	Date	Notes	Graphic scale	Client	Drawing	Scale @ A1: 1 : 100 (Half Scale @ A3)
B	DRAFT ISSUE FOR REVIEW	15/09/21		0 1 2 4 8 12 1:200	WALTER PROJECTS	BUILDING E NORTH ELEVATION	Date: 08/12/21
C	DA SUBMISSION	27/09/21					Drawn by: Author Checked by: Checker
D	GROUND LEVEL CHANGED	08/12/21			Project 1-27A WALTER STREET & 452-460 WILLOUGHBY ROAD, WILLOUGHBY		Issued For: Drawing Number A.175
			ABN 50169207818 M. CHEHELMABI REGD. ARCHITECT NO. 7057 1/53 HUME STREET CROWS NEST NSW T: 02 8094 8420 M: 061 404110316 www.architectureurbaneia.com.au	architecture urbaneia			Revision D

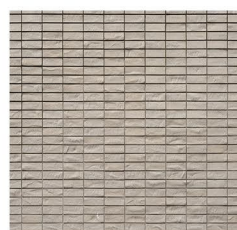

FB: FACE BRICK

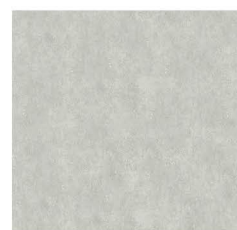

CO: CONCRETE

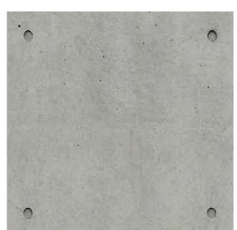

PR: PRECAST CONCRETE




MC: METAL CLADDING




ST: STONE




BL: BALUSTRADE
VL: VERTICAL LOUVRES
BF: BIFOLD SCREEN

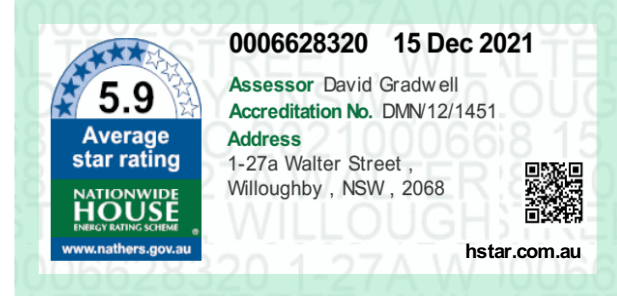

Rev	Description	Date	Notes	Client	Drawing	Scale @ A1: 1 : 100 (Half Scale @ A3)
B	DRAFT ISSUE FOR REVIEW	15/09/21		WALTER PROJECTS	BUILDING E WEST ELEVATION	Date: 08/12/21
C	DA SUBMISSION	27/09/21				Drawn by: Author Checked by: Checker
D	GROUND LEVEL CHANGED	08/12/21				Issued For: Drawing Number
			ABN 50169207818 M. CHEHELNABI REGD. ARCHITECTNO. 7057 1 / 53 HUME STREET CROWS NEST NSW T: 02 8094 8420 M: 061 404110316 www.architectureurbaneia.com.au	Project 1-27A WALTER STREET & 452-460 WILLOUGHBY ROAD, WILLOUGHBY		A.176
			architecture urbaneia			Revision D

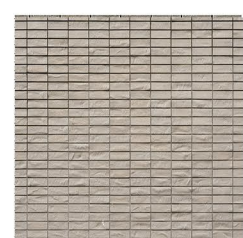


FB: FACE BRICK

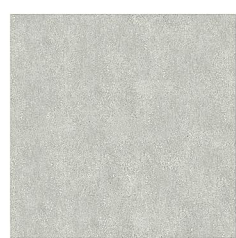

CO: CONCRETE



PR: PRECAST CONCRETE

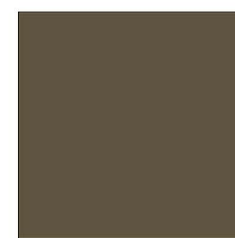


MC: METAL CLADDING



ST: STONE



BL: BALUSTRADE
VL: VERTICAL LOUVRES
BF: BIFOLD SCREEN

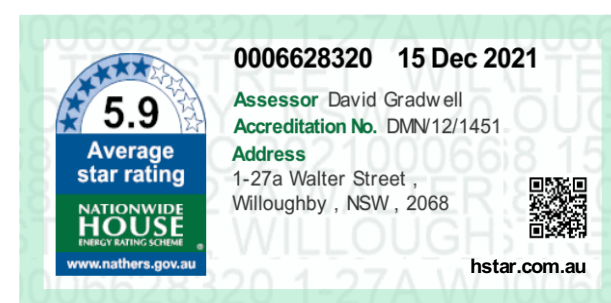

Rev	Description	Date
B	DRAFT ISSUE FOR REVIEW	15/09/21
C	DA SUBMISSION	27/09/21
D	GROUND LEVEL CHANGED	08/12/21

Notes

ABN 50168207818 M. CHEHELMABI REGD. ARCHITECTNO. 7057
1/ 53 HUME STREET CROWS NEST NSW
T: 02 8094 8420 M: 061 404110316
www.architectureurbaneia.com.au



architecture
urbaneia




Client
WALTER PROJECTS

Project
1-27A WALTER STREET & 452-460 WILLOUGHBY ROAD, WILLOUGHBY


Drawing
BUILDING E EAST ELEVATION

Scale @ A1: 1 : 100 (Half Scale @ A3)
Date: 08/12/21
Drawn by: Author Checked by: Checker
Issued For:
Drawing Number
A.177


Revision
D

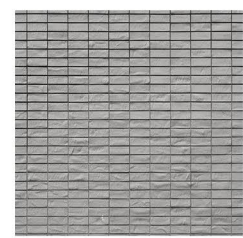

FB: FACE BRICK

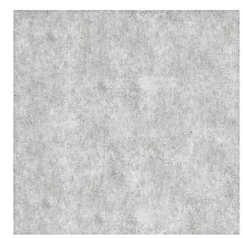


CO: CONCRETE

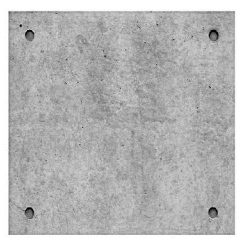

PR: PRECAST CONCRETE



MC: METAL CLADDING

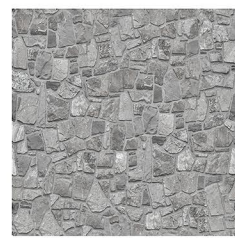

ST: STONE



BL: BALUSTRADE

VL: VERTICAL LOUVRES

BF: BIFOLD SCREEN




Rev	Description
A	DESIGN EXCELLENCE SUBMISSION
B	DRAFT ISSUE FOR REVIEW
C	DA SUBMISSION


Date
10/08/21
15/09/21
27/09/21

Notes

ABN 50169207818 M. CHEHELNABI REGD. ARCHITECTNO. 7057
1/ 53 HUME STREET CROWS NEST NSW
T: 02 8094 8420 M: 061 404110316
www.architectureurbaneia.com.au

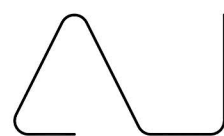

architecture
urbaneia

 

Client

WALTER PROJECTS

Project

1-27A WALTER STREET & 452-460 WILLOUGHBY ROAD, WILLOUGHBY

Drawing

BUILDING F SOUTH ELEVATION

Scale @ A1: 1 : 100 (Half Scale @ A3)

Date: 08/12/21

Drawn by: Author Checked by: Checker

Issued For:

Drawing Number

A.178


Revision

C

27M MAXIMUM HEIGHT ON FACE OF THE BUILDING




FB: FACE BRICK

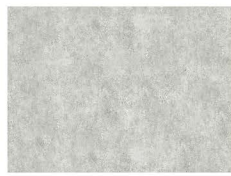

CO: CONCRETE




PR: PRECAST CONCRETE

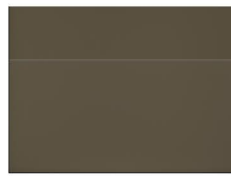


MC: METAL CLADDING



ST: STONE

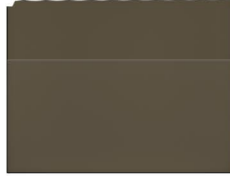


BL: BALUSTRADE
VL: VERTICAL LOUVRES
BF: BIFOLD SCREEN

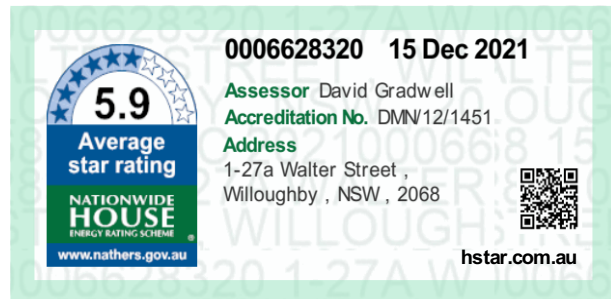


Rev	Description	Date	Notes	Client	Drawing	Scale @ A1: 1 : 100 (Half Scale @ A3)
B	DRAFT ISSUE FOR REVIEW	15/09/21		WALTER PROJECTS	BUILDING F NORTH ELEVATION	Date: 08/12/21
C	DA SUBMISSION	27/09/21				Drawn by: Author Checked by: Checker
D	GROUND LEVEL CHANGED	08/12/21		Project 1-27A WALTER STREET & 452-460 WILLOUGHBY ROAD, WILLOUGHBY		Issued For: Drawing Number A.179
			ABN 50169207818 M. CHEHELNABI REGD. ARCHITECT NO. 7057 1/ 53 HUME STREET CROWS NEST NSW T: 02 8094 8420 M: 061 404110316 www.architectureurbaneia.com.au	architecture urbaneia		
						Revision D



FB: FACE BRICK

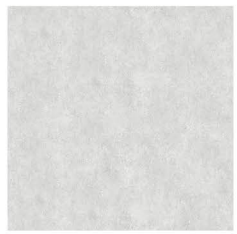

CO: CONCRETE

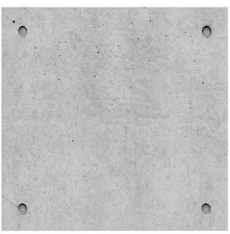

PR: PRECAST CONCRETE




MC: METAL CLADDING



ST: STONE



BL: BALUSTRADE
VL: VERTICAL LOUVRES
BF: BIFOLD SCREEN

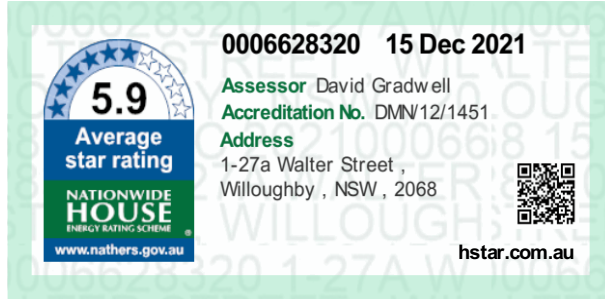

Rev	Description	Date	Notes	Graphic scale	Client	Drawing	Scale @ A1: 1 : 100 (Half Scale @ A3)
B	DRAFT ISSUE FOR REVIEW	15/09/21		0 1 2 4 8 12 1:200	WALTER PROJECTS	BUILDING F WEST ELEVATION	Date: 08/12/21
C	DA SUBMISSION	27/09/21			Project 1-27A WALTER STREET & 452-460 WILLOUGHBY ROAD, WILLOUGHBY		Drawn by: Author Checked by: Checker
D	GROUND LEVEL CHANGED	08/12/21					Issued For: Drawing Number A.179A
							Revision D

