



DEVELOPMENT APPLICATION FALCON STREET DEVELOPMENT

27-57 Falcon St, Crows Nest, NSW 2065

DRAWING LIST


DA0000	COVER SHEET	3
DA1000	SITE PLAN	4
DA1001	ANALYSIS PLAN	4
DA1100	DEMOLITION PLAN	4
DA2001	BASEMENT 2 PLAN	8
DA2101	LEVEL 1 EAST + BASEMENT 1 WEST PLAN	8
DA2102	LEVEL 2 EAST + LEVEL 1 WEST PLAN	9
DA2103	LEVEL 3 EAST + LEVEL 2 WEST PLAN	8
DA2104	LEVEL 4 EAST+ LEVEL 3 WEST PLAN	8
DA2105	LEVEL 5 EAST + LEVEL 4 WEST PLAN	8
DA2106	LEVEL 5 WEST PLAN	8
DA2107	LEVEL 6 WEST PLAN	8
DA2108	LEVEL 7 WEST PLAN	8
DA2109	LEVEL 8 WEST PLAN	8
DA2701	GFA PLANS	4
DA2710	DEVELOPMENT METRICS	4
DA3100	FALCON STREET + HAYBERRY LANE ELEVATIONS	8
DA3101	BUILDING A + B ELEVATIONS	7
DA3102	BUILDING C + TOWNHOUSES ELEVATIONS	8
DA3200	LONG SECTION THROUGH SITE	6
DA3201	SECTIONS THROUGH BUILDINGS A + B	7
DA3203	SECTION THROUGH BUILDING C + TOWNHOUSE 8	5
DA3210	ALEXANDER LANE SECTION	2
DA3211	BUILDING D - BRICK DETAILING VARIATIONS	2
DA3212	BUILDING A & B - FACADE DETAILS	2
DA3213	BUILDING C - FACADE DETAILS	2
DA4000	PERSPECTIVE VIEWS - SHEET 1	4
DA4001	PERSPECTIVE VIEWS - SHEET 2	4
DA5001	SHADOW DIAGRAMS - EXISTING - MARCH 21	4
DA5002	SHADOW DIAGRAMS - PROPOSED - MARCH 21	4
DA5003	SHADOW DIAGRAMS - EXISTING - JUNE 21	4
DA5004	SHADOW DIAGRAMS - PROPOSED - JUNE 21	4
DA5005	SHADOW DIAGRAMS - EXISTING - SEPTEMBER 21	4
DA5006	SHADOW DIAGRAMS - PROPOSED - SEPTEMBER 21	4
DA5101	SUN EYE DIAGRAMS - JUNE 21 - EXISTING - 9.00AM TO 9.45AM	4
DA5102	SUN EYE DIAGRAMS - JUNE 21 - EXISTING - 10.00AM TO 10.45AM	4
DA5103	SUN EYE DIAGRAMS - JUNE 21 - EXISTING - 11.00AM TO 11.45AM	4
DA5104	SUN EYE DIAGRAMS - JUNE 21 - EXISTING - 12.00PM TO 12.45PM	4
DA5105	SUN EYE DIAGRAMS - JUNE 21 - EXISTING - 1.00PM TO 1.45PM	4
DA5106	SUN EYE DIAGRAMS - JUNE 21 - EXISTING - 2.00PM TO 2.45PM	4
DA5107	SUN EYE DIAGRAMS - JUNE 21 - EXISTING - 3.00PM	4
DA5108	SUN EYE DIAGRAMS - JUNE 21 - PROPOSED - 9.00AM TO 9.45AM	4
DA5109	SUN EYE DIAGRAMS - JUNE 21 - PROPOSED - 10.00AM TO 10.45AM	4
DA5110	SUN EYE DIAGRAMS - JUNE 21 - PROPOSED - 11.00AM TO 11.45AM	4
DA5111	SUN EYE DIAGRAMS - JUNE 21 - PROPOSED - 12.00PM TO 12.45PM	4
DA5112	SUN EYE DIAGRAMS - JUNE 21 - PROPOSED - 1.00PM TO 1.45PM	4
DA5113	SUN EYE DIAGRAMS - JUNE 21 - PROPOSED - 2.00PM TO 2.45PM	4
DA5114	SUN EYE DIAGRAMS - JUNE 21 - PROPOSED - 3.00PM	4
DA5115	SUN EYE DIAGRAMS - JUNE 21 - PP - 9.00AM TO 9.45AM	4
DA5116	SUN EYE DIAGRAMS - JUNE 21 - PP - 10.00AM TO 10.45AM	3
DA5117	SUN EYE DIAGRAMS - JUNE 21 - PP - 11.00AM TO 11.45AM	3
DA5118	SUN EYE DIAGRAMS - JUNE 21 - PP - 12.00PM TO 12.45PM	3
DA5119	SUN EYE DIAGRAMS - JUNE 21 - PLANING PP - 1.00PM TO 1.45PM	3
DA5120	SUN EYE DIAGRAMS - JUNE 21 - PP - 2.00PM TO 2.45PM	3
DA5121	SUN EYE DIAGRAMS - JUNE 21 - PP - 3.00PM	3
DA5201	ADAPTABLE AND LIVEABLE APARTMENTS	4
DA6000	SOLAR ACCESS DIAGRAM	4
DA6100	CROSS VENTILATION DIAGRAMS	4
DA6200	PRIVACY DIAGRAMS	4
DA8000	MATERIALS BOARD	4
DA9000	NOTIFICATION PLAN	3

ABBREVIATIONS


A/C	AIR CONDITIONING	M	MIRROR
AL	ALUMINIUM	MC	METAL CLADDING
AO	ACCESS OPENING	MDF	MEDIUM DENSITY FIBREBOARD
AP	ACCESS PANEL	MH	MANHOLE
AT	ACUSTIC TILE	MISC	MISCELLANEOUS
B	BOLLARD	MJ	MOVEMENT JOINT
BAL	BALUSTRADE	MLM	MELAMINE
BDY	BOUNDARY	MO	MICROWAVE OVEN
BH	BOREHOLE	MR	MOISTURE RESISTANT
BHD	BULKHEAD	MRS	METAL ROOF SHEETING
BK	BRICK	MS	MILD STEEL
BLDG	BUILDING	MSB	MAIN SWITCHBOARD
BLK	BLOCKWORK	MY	MECHANICAL VENT
BN	BULLNOSE	MW	METALWORK
BOE	BRICK-ON-EDGE	NGL	NATURAL GROUND LEVEL
BSN	BASIN	NIC	NOT IN CONTRACT
BTH	BATH	NO	NUMBER
BWK	BRICKWORK	NOM	NOMINAL
BWJ	BOILING WATER UNIT	NTS	NOT TO SCALE
CB	CONCRETE BLOCK	OD	OUTSIDE DIAMETER
CCTV	CLOSED CIRCUIT TELEVISION	OF	OVERFLOW-RAINWATER
CD	CLOTHES DRYER	OFC	OFF-FORM CONCRETE
CFC	COMPRESSED FIBROUS CEMENT	OHD	OVERHEAD DOOR
CHS	CIRCULAR HOLLOW SECTION	OP	OPAQUE
CI	CAST IRON	OV	OVEN
CIP	CAST IRON PIPE	P	PAINT (FINISH)
CJ	CONTROL JOINT	PAV	PAVING
CL	CENTRE LINE	PB	PLASTERBOARD
CLNR	CLEANER	PC	PRECAST CONCRETE
COL	COLUMN	PEB	PEBBLE BALLAST
CONC	CONCRETE	PFC	PARALLEL FLANGE CHANNEL
CP	CHROME-PLATED	PLY	PLYWOOD
CPD	CUPBOARD	PTD	PAPER TOWEL DISPENSER
CRPT	CARPET	REF	REFRIGERATOR
CR	CEMENT RENDER	RA	RETURN AIR
CSK	COUNTERSINK	RAD	RADIUS
CT	COOK TOP	RC	REINFORCED CONCRETE
CTR	CENTRE	RGH	RANGE HOOD
CW	COLD WATER	RH	ROBE HOOK
D	DOOR	RHS	RECTANGULAR HOLLOW SECTION
DF	DRINKING FOUNTAIN	RJ	RENDER JOINT (V-JOINT)
DG	DRIP GROOVE	RL	REDUCED LEVEL
DIA	DIAMETER	RW	RIGHT OF WAY
DIM	DIMENSION	RS	ROLLER SHUTTER
DP	DOWNPIPE	RW	RETAINING WALL
DPC	DAMP-PROOF COURSE	RWH	RAINWATER HEAD
DPM	DAMP-PROOF MEMBRANE	RWO	RAINWATER OUTLET TO STORMWATER
DRG	DRAWING	RWP	RAINWATER PIPE
DS	DUCTED SKIRTING	SA	SUPPLY AIR
DW	DISHWASHER	SC	STEEL COLUMN
EACH	EACH	SUNSCREEN	SUNSCREEN
EDB	ELECTRICAL DISTRIBUTION BOARD	SCT	SUSPENDED CEILING TILE
EJ	EXPANSION JOINT	SD	SEWER DRAIN
EQ	EQUAL	SFL	STRUCTURAL FLOOR LEVEL
ESB	ELECTRICAL SWITCHBOARD	SHB	SHOWER BATH
EX	EXISTING (PRIOR TO)	SHR	SHOWER
EXT	EXTERNAL	SHS	SQUARE HOLLOW SECTION
F	FIXED GLAZING	SK	SKIRTING
FB	FACE BRICK	SKL	SKYLIGHT
FNK	FACE BLOCK	SNK	SINK
FC	FIBROUS CEMENT	SP	SEWER PIT
FCL	FINISHED CEILING LEVEL	SPEC	SPECIFICATION
FCU	FAN COIL UNIT	SPL	SPLASHBACK
FEN	FENCE	SR	SHOWER ROSE
FFL	FINISHED FLOOR LEVEL	SS	STAINLESS STEEL
FGL	FINISHED GROUND LEVEL	ST	STONE
FHR	FIRE HOSE REEL	SVP	SEWER VENT PIPE
FI	FIRE INDICATOR PANEL	SW	STORM WATER
FLR	FLOOR	SWD	SOFTWOOD
FP	FIBROUS PLASTER	SWP	STORMWATER PIT
FRL	FIRE RESISTANCE LEVEL	T	TILE
FSL	FINISHED STRUCTURAL LEVEL	T&G	TONGUE AND GROOVE
FV	FLOOR WASTE TO SEWER	TEL	TELEPHONE
GALV	GALVANISED	TGSI	TACTILE INDICATORS
GD	GRADED DRAIN	TIMB	TIMBER
GL	GLAZING	TOK	TOP OF KERB
GND	GROUND	TOW	TOP OF WALL
GPO	GENERAL PURPOSE (POWER) OUTLET	TP	TAP
GR	GRAB RAIL	TPH	TOILET PAPER HOLDER
GRANO	GRANOLITHIC	TR	TOWEL RAIL
GRC	GLASS REINFORCED CONCRETE/CEMENT	TRZO	TERRAZZO
GT	GATE	TUB	LAUNDRY TUB
GTP	GREASE TRAP	TV	TELEVISION
HYD	HYDRANT	TYP	TYPICAL
HC	HOSE COCK	UIS	UNDERGROUND
HMR	HIGH MOISTURE RESISTANT	UIS	UNDERSIDE
HR	HANDRAIL	UB	UNIVERSAL BEAM
HTR	HEATER	UC	UNIVERSAL COLUMN
HW	HOT WATER	UR	URNAL
HWD	HARDWOOD	V	VINYL
HWU	HOT WATER UNIT	VB	VANITY BASIN
ID	INSIDE DIAMETER	VOS	VERIFY ON SITE
IL	INVERT LEVEL	VP	VENT PIPE
INCL	INCLUDE	W	WINDOW
INT	INTERNAL	WB	WEATHERBOARD
IO	INSPECTION OPENING	WC	WATER CLOSET
J	JOINERY	WIR	WALK-IN ROBE
JOINT	JOINT	WM	WASHING MACHINE
KB	KERB	WO	WALL OVEN
KG	KERB AND GUTTER	WP	WASTE PIPE
KIT	KITCHEN	WPM	WATERPROOF MEMBRANE
L	LOUVRE	WR	WARDROBE
LDY	LAUNDRY	WS	WALL STIFFENER
LS	LOUVRE SCREEN		

LEGEND

-  SILVER LIVEABLE APARTMENT
-  ADAPTABLE APARTMENT
-  TREE TO REMAIN

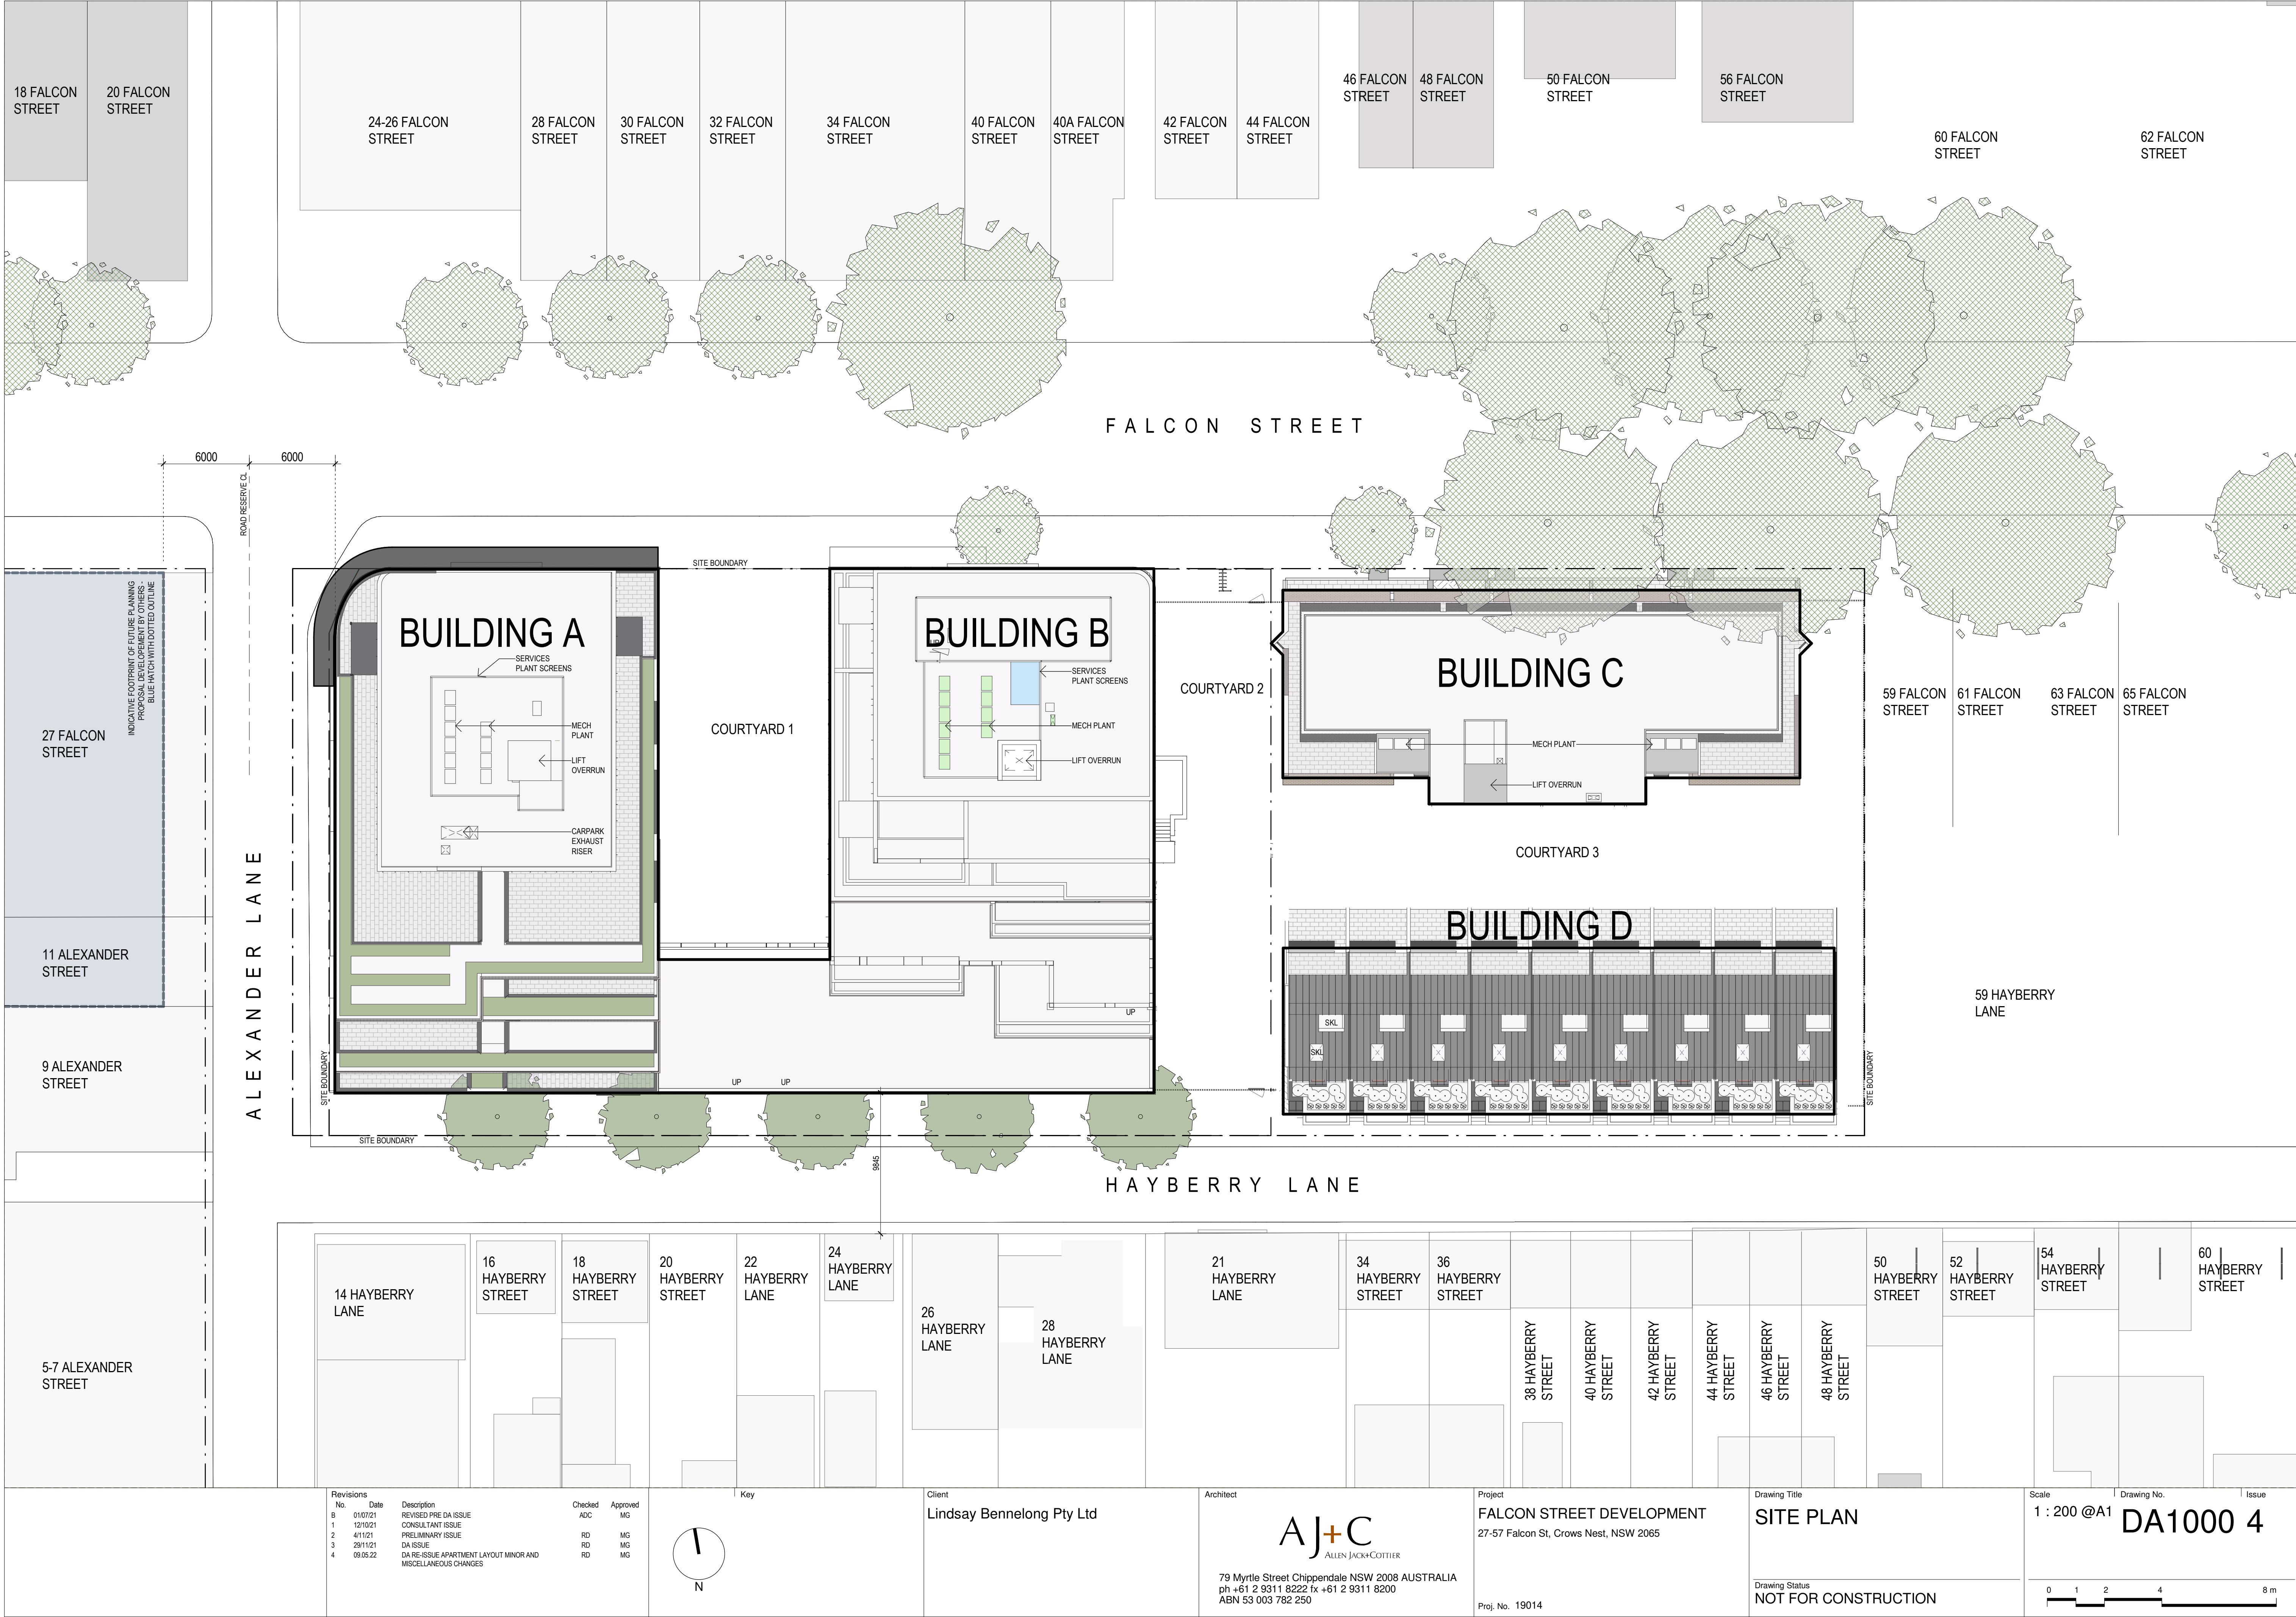

Revisions	No.	Date	Description	Checked	Approved
1	01/07/21	REVISED PRE DA ISSUE	ADC	MG	
2	12/10/21	CONSULTANT ISSUE	RD	MG	
3	4/11/21	PRELIMINARY ISSUE	RD	MG	
4	29/11/21	DA ISSUE	RD	MG	
5	09/05/22	DA RE-ISSUE APARTMENT LAYOUT MINOR AND MISCELLANEOUS CHANGES	RD	MG	

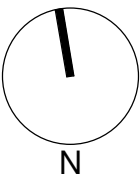

Client
Lindsay Bennelong Pty Ltd


Architect
AJ+C
ALLEN JACK+COTTIER
79 Myrtle Street Chippendale NSW 2008 AUSTRALIA
ph +61 2 9311 8222 fx +61 2 9311 8200
ABN 53 003 782 250

Project
FALCON STREET DEVELOPMENT
27-57 Falcon St, Crows Nest, NSW 2065
Proj. No. 19014

Drawing Title
SITE PLAN
Drawing Status
NOT FOR CONSTRUCTION

Scale
1 : 200 @A1
Drawing No.
DA1000 4
Issue



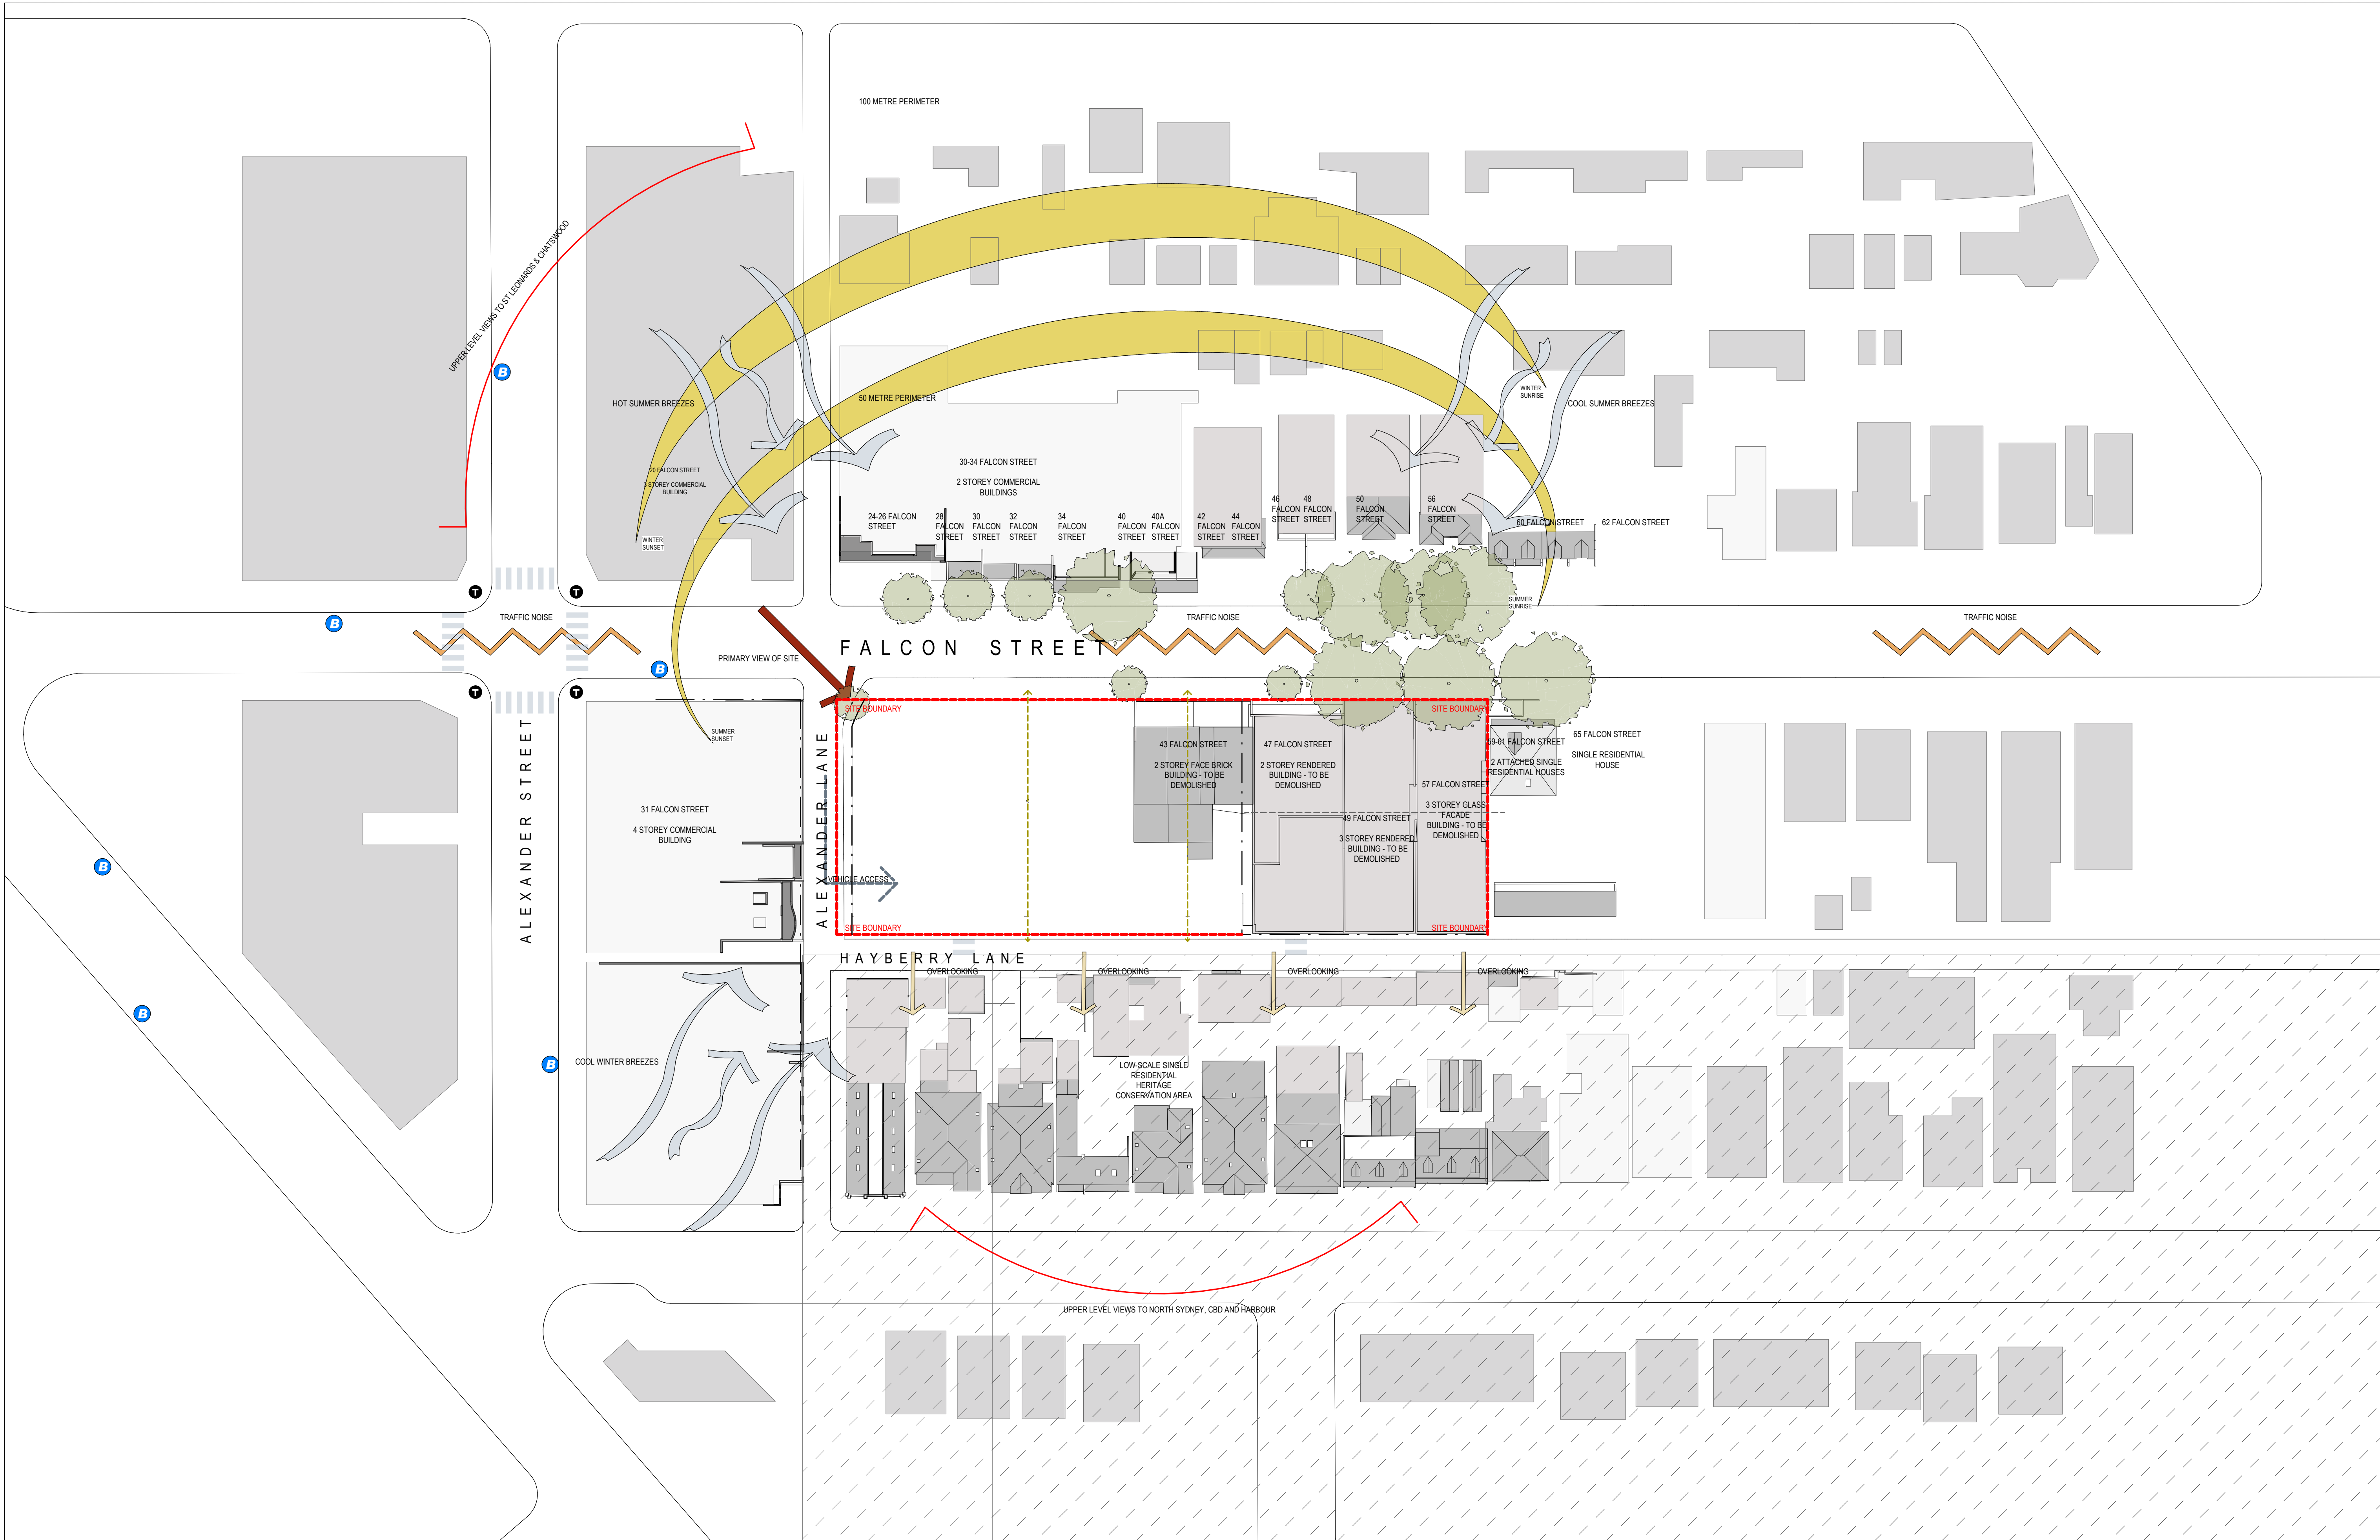


Revisions <table><tr><th>No.</th><th>Date</th><th>Description</th></tr><tr><td>1</td><td>12/10/21</td><td>CONSULTANT ISSUE</td></tr><tr><td>2</td><td>4/11/21</td><td>PRELIMINARY ISSUE</td></tr><tr><td>3</td><td>29/11/21</td><td>DA ISSUE</td></tr><tr><td>4</td><td>09.05.22</td><td>DA RE-ISSUE APARTMENT LAYOUT MINOR AND MISCELLANEOUS CHANGES</td></tr></table>			No.	Date	Description	1	12/10/21	CONSULTANT ISSUE	2	4/11/21	PRELIMINARY ISSUE	3	29/11/21	DA ISSUE	4	09.05.22	DA RE-ISSUE APARTMENT LAYOUT MINOR AND MISCELLANEOUS CHANGES	Checked <table><tr><td>RD</td><td>MG</td></tr><tr><td>RD</td><td>MG</td></tr><tr><td>RD</td><td>MG</td></tr></table>	RD	MG	RD	MG	RD	MG	Approved <table><tr><td>RD</td><td>MG</td></tr><tr><td>RD</td><td>MG</td></tr><tr><td>RD</td><td>MG</td></tr></table>	RD	MG	RD	MG	RD	MG	Key	Client Lindsay Bennelong Pty Ltd	Architect AJ+C ALLEN JACK+COTTIER 79 Myrtle Street Chippendale NSW 2008 AUSTRALIA ph +61 2 9311 8222 fx +61 2 9311 8200 ABN 53 003 782 250	Project FALCON STREET DEVELOPMENT 27-57 Falcon St, Crows Nest, NSW 2065 Proj. No. 19014	Drawing Title ANALYSIS PLAN Drawing Status NOT FOR CONSTRUCTION	Scale 1 : 500 @A1	Drawing No. DA1001	Issue 4
No.	Date	Description																																					
1	12/10/21	CONSULTANT ISSUE																																					
2	4/11/21	PRELIMINARY ISSUE																																					
3	29/11/21	DA ISSUE																																					
4	09.05.22	DA RE-ISSUE APARTMENT LAYOUT MINOR AND MISCELLANEOUS CHANGES																																					
RD	MG																																						
RD	MG																																						
ALL EXISTING BUILDINGS AND STRUCTURES
WITHIN THE SITE BOAUNDARY TO BE DEMOLISHED
FOR FUTURE DEVELOPMENT

SITE BOUNDARY. SHOWN RED

Revisions		Description	Checked	Approved
No.	Date			
1	12/10/21	CONSULTANT ISSUE	RD	MG
2	4/11/21	PRELIMINARY ISSUE	RD	MG
3	29/11/21	DA ISSUE	RD	MG
4	09/05/22	DA RE-ISSUE APARTMENT LAYOUT MINOR AND MISCELLANEOUS CHANGES	RD	MG

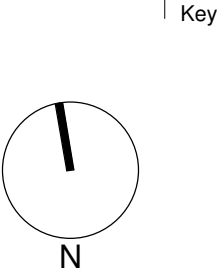


Client
Lindsay Bennelong Pty Ltd

Architect
AJ+C ALLEN JACK+COTTIER
79 Myrtle Street Chippendale NSW 2008 AUSTRALIA ph +61 2 9311 8222 fx +61 2 9311 8200 ABN 53 003 782 250


Project
FALCON STREET DEVELOPMENT 27-57 Falcon St, Crows Nest, NSW 2065
Proj. No. 19014

Drawing Title
DEMOLITION PLAN
Drawing Status
NOT FOR CONSTRUCTION

Scale
@A1
Drawing No.
DA1100
Issue
4

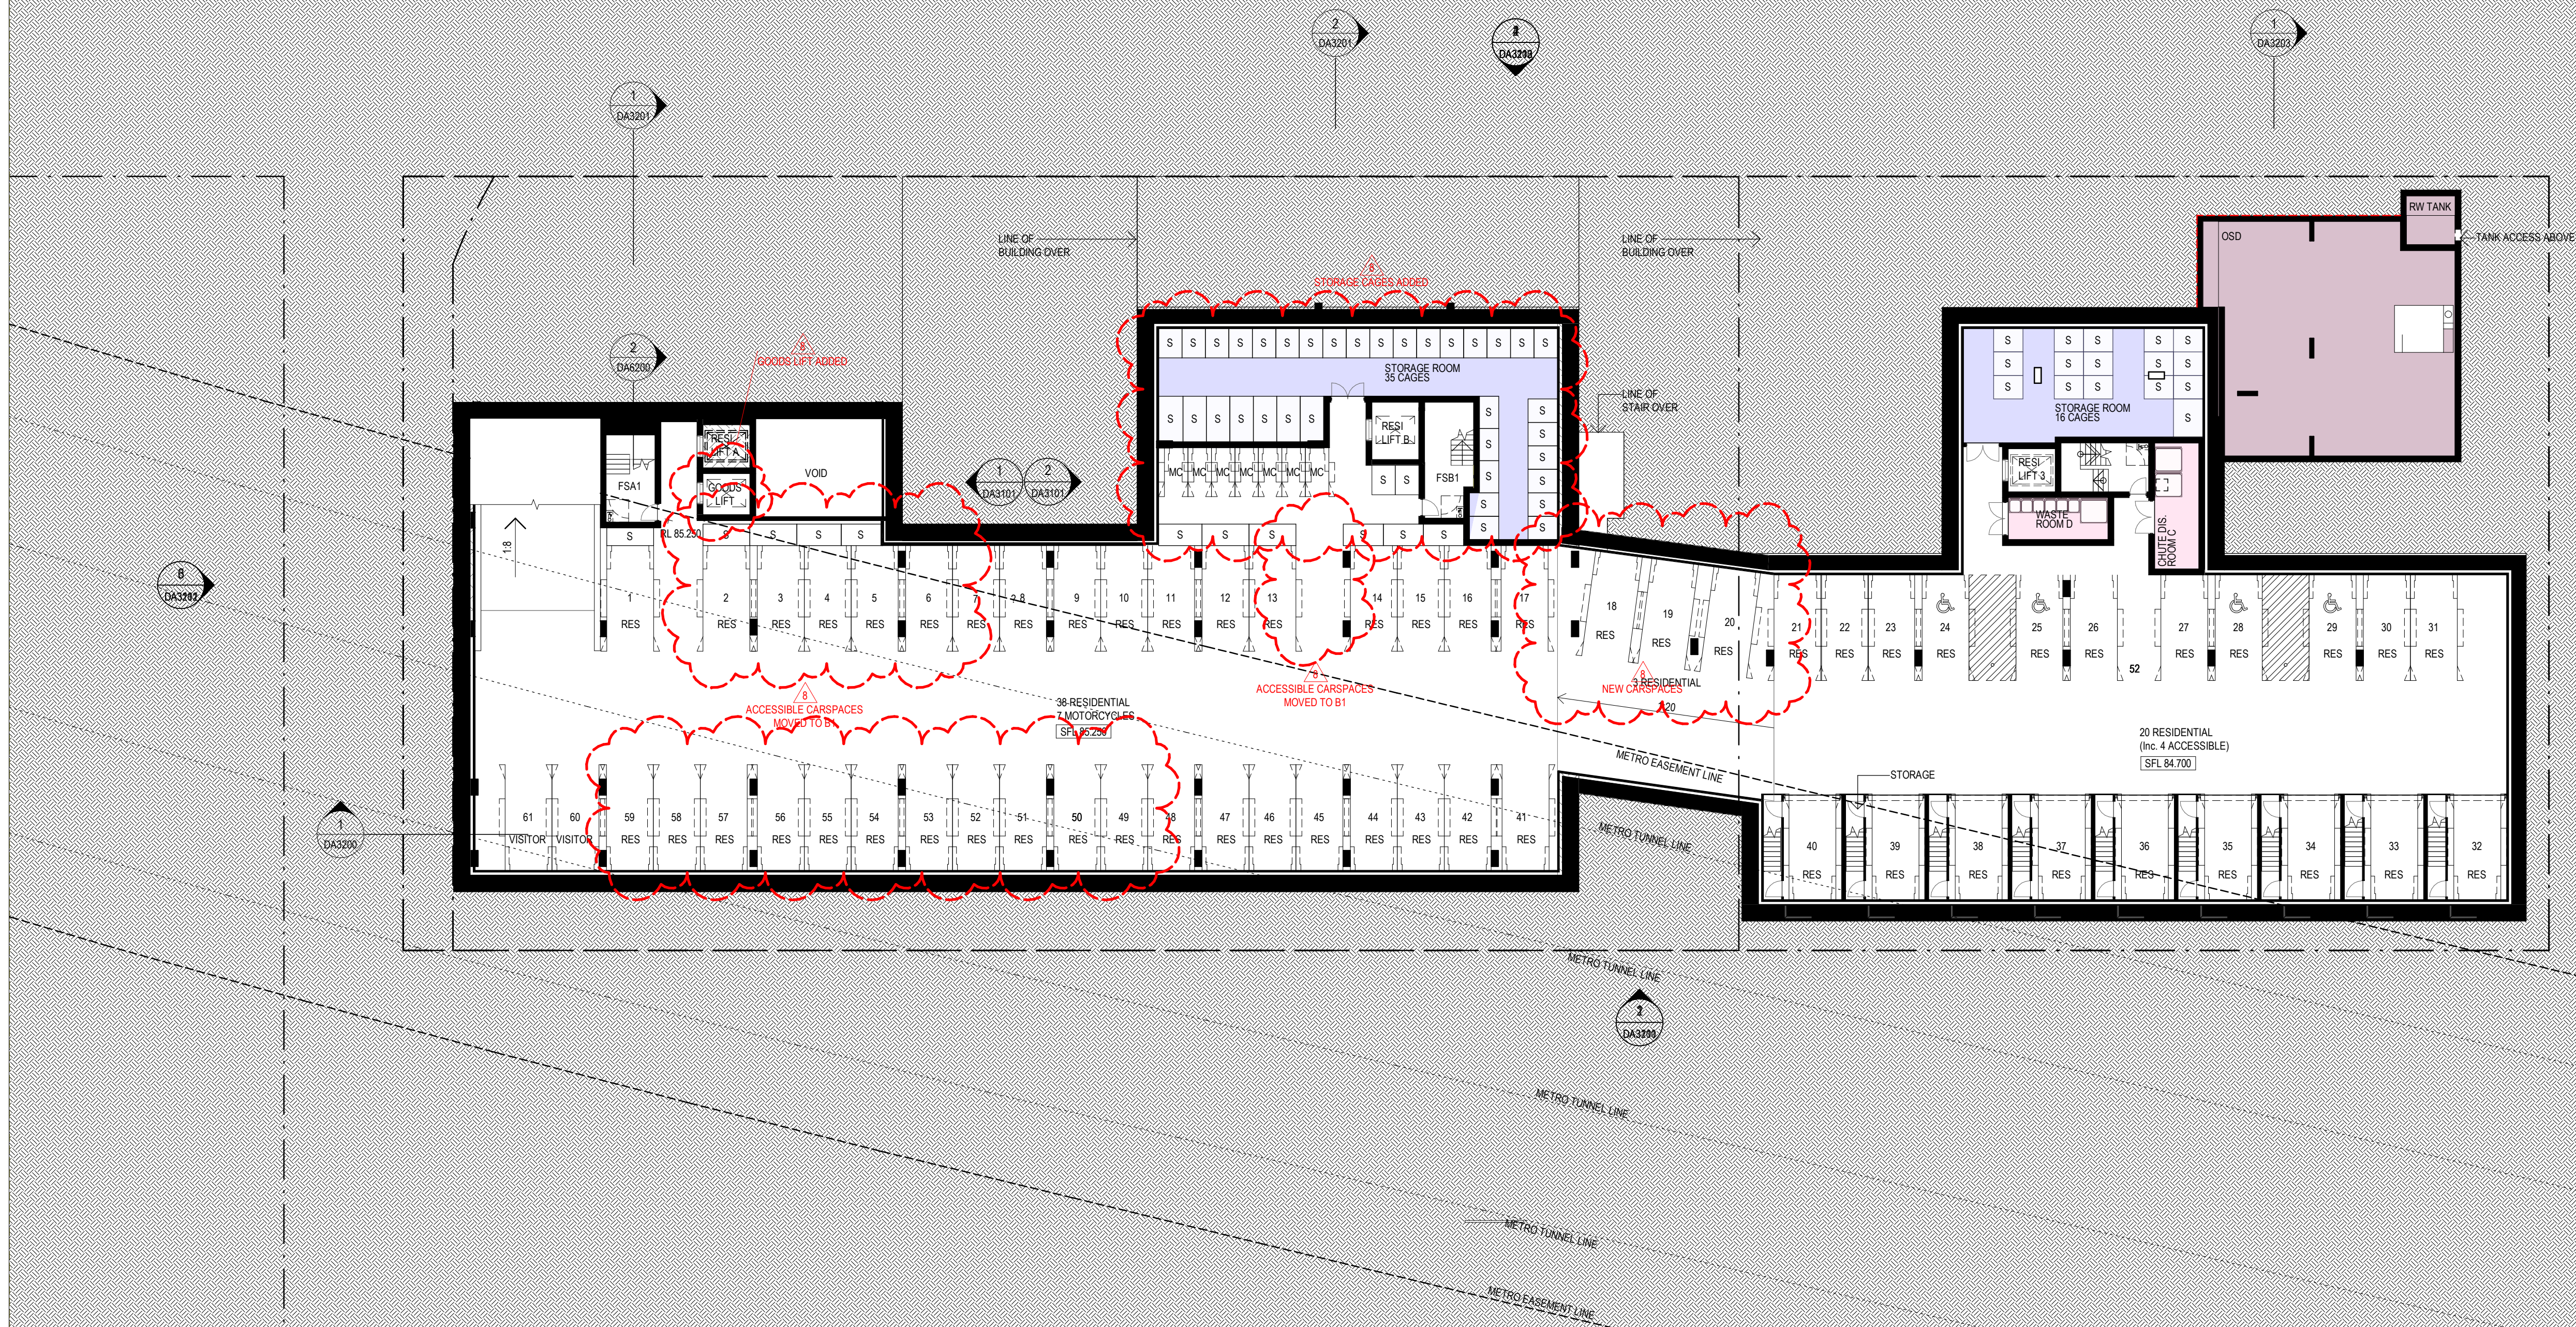

Revisions	No.	Date	Description	Checked	Approved
4	4/11/21		PRELIMINARY ISSUE	RD	MG
5	29/11/21		DA ISSUE	RD	MG
6	04/03/22		ISSUED FOR CONSULTANT CO-ORDINATION	HJ	MG
7	13/04/22		ISSUED FOR CONSULTANT CO-ORDINATION	HJ	MG
8	09/05/22		DA RE-ISSUE APARTMENT LAYOUT MINOR AND MISCELLANEOUS CHANGES	RD	MG

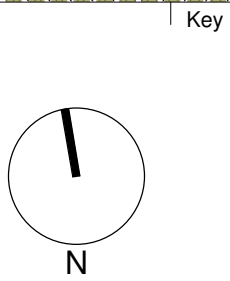


Client
Lindsay Bennelong Pty Ltd

Architect
AJ+C
ALLEN JACK+COTTIER
79 Myrtle Street Chippendale NSW 2008 AUSTRALIA
ph +61 2 9311 8222 fx +61 2 9311 8200
ABN 53 003 782 250

Project
FALCON STREET DEVELOPMENT
27-57 Falcon St, Crows Nest, NSW 2065
Proj. No. 19014

Drawing Title
BASEMENT 2 PLAN
Drawing Status
NOT FOR CONSTRUCTION


Scale
1 : 200 @A1
Drawing No.
DA2001 8
Issue
8
0 2 4 8 16 m

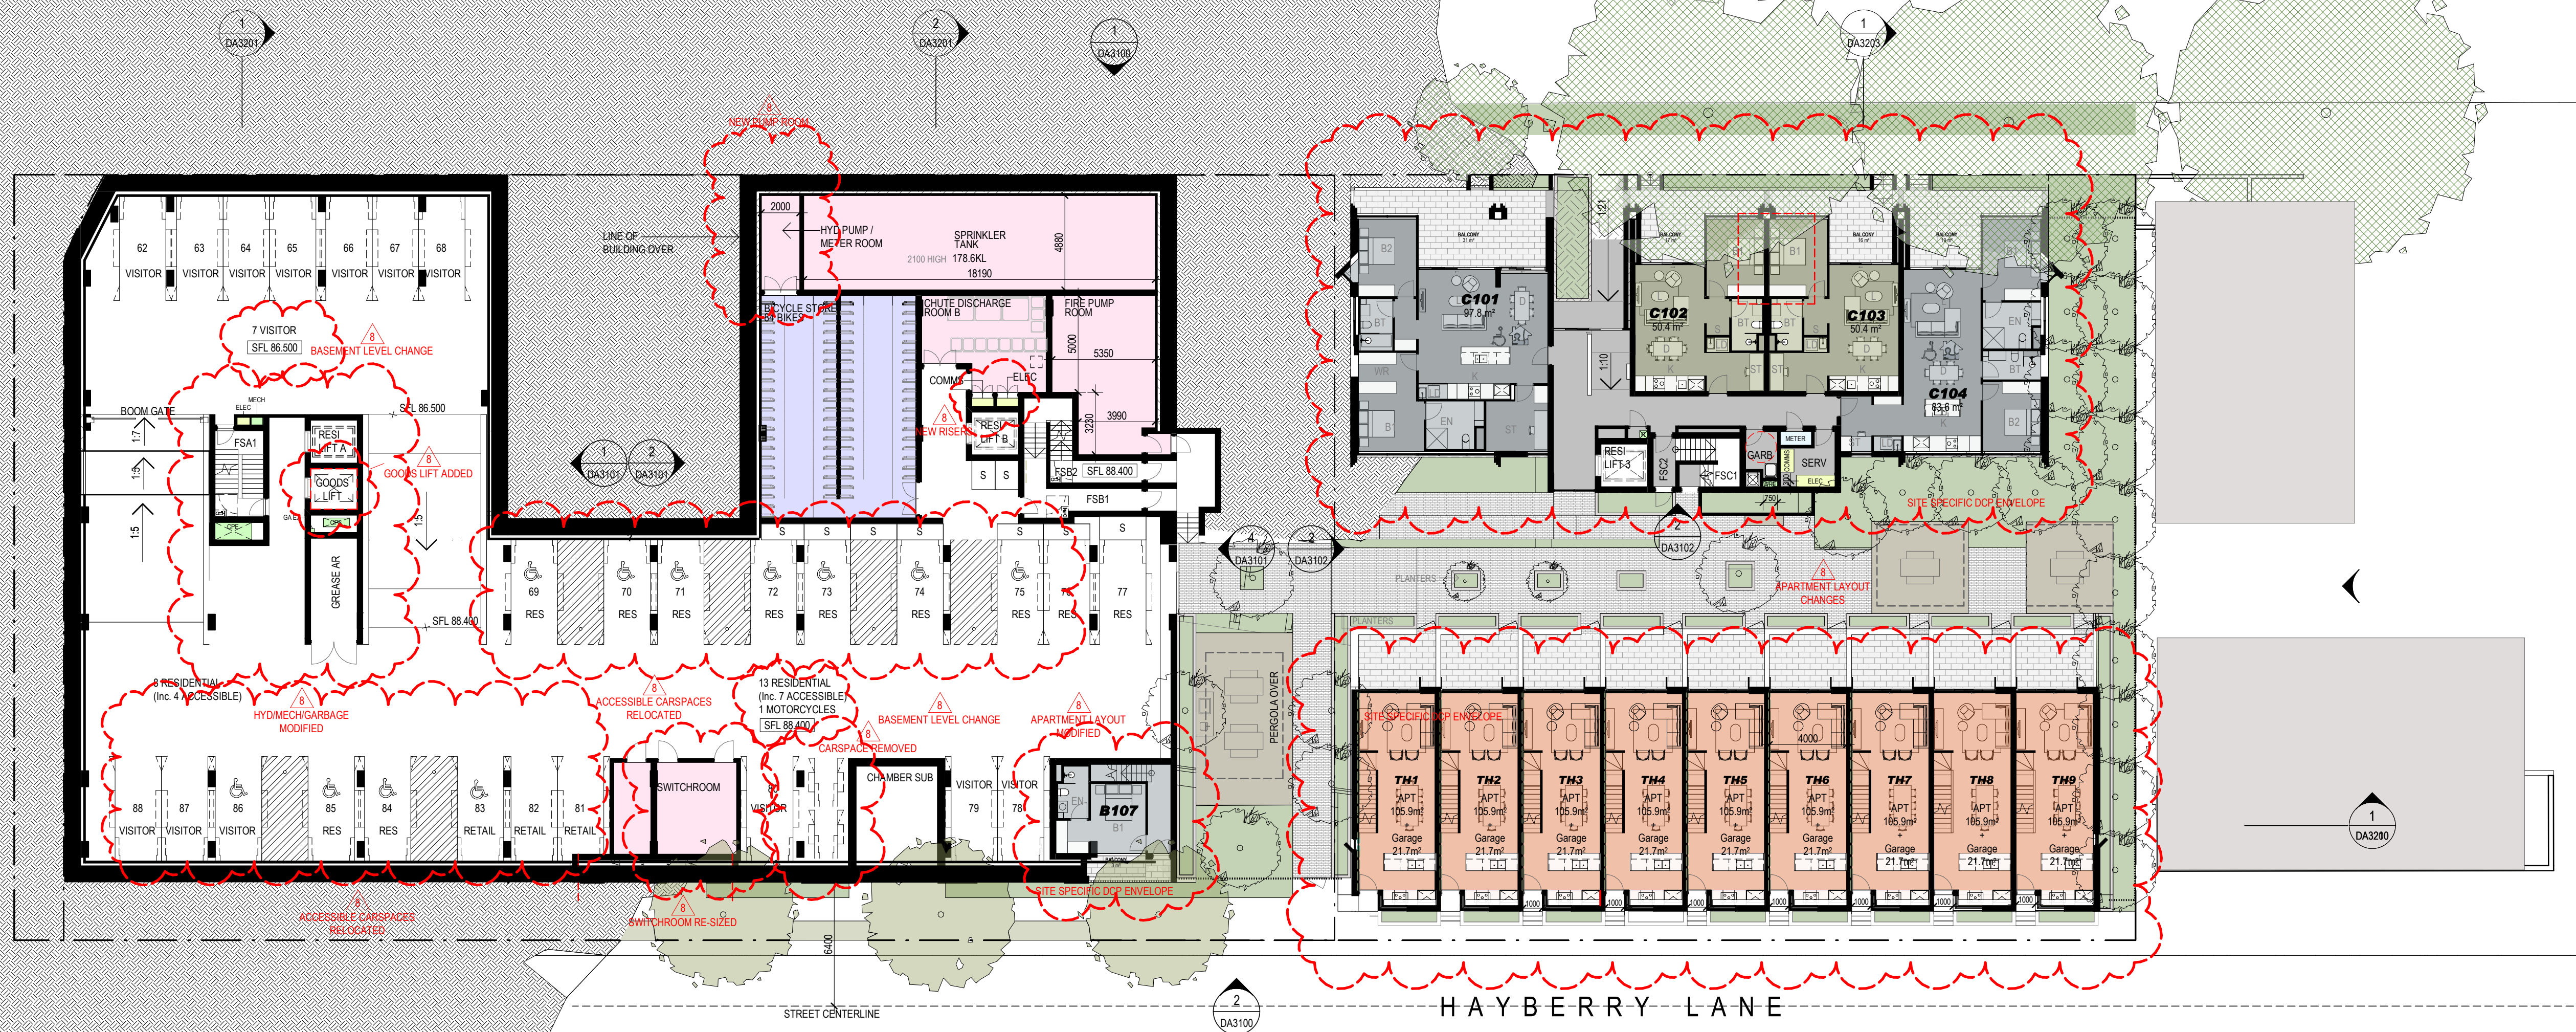

NSA LEGEND

- RETAIL
- STUDIO APARTMENT
- 1 BEDROOM APARTMENT
- 2 BEDROOM APARTMENT
- 3 BEDROOM APARTMENT
- 3 BEDROOM TOWNHOUSE

Revisions No.	Date	Description	Checked	Approved
4	4/11/21	PRELIMINARY ISSUE	RD	MG
5	29/11/21	DA ISSUE	RD	MG
6	04/03/22	ISSUED FOR CONSULTANT CO-ORDINATION	HJ	MG
7	13/04/22	ISSUED FOR CONSULTANT CO-ORDINATION	HJ	MG
8	09/05/22	DA RE-ISSUE APARTMENT LAYOUT MINOR AND MISCELLANEOUS CHANGES	RD	MG

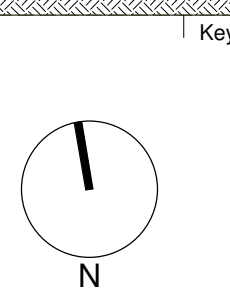

Client
Lindsay Bennelong Pty Ltd


Architect
AJ+C
ALLEN JACK + COTTIER
79 Myrtle Street Chippendale NSW 2008 AUSTRALIA
ph +61 2 9311 8222 fx +61 2 9311 8200
ABN 53 003 782 250

Project
FALCON STREET DEVELOPMENT
27-57 Falcon St, Crows Nest, NSW 2065
Proj. No. 19014

Drawing Title
LEVEL 1 EAST + BASEMENT 1 WEST PLAN
Drawing Status
NOT FOR CONSTRUCTION

Scale
1 : 200 @A1
Drawing No.
DA2101 8
Issue



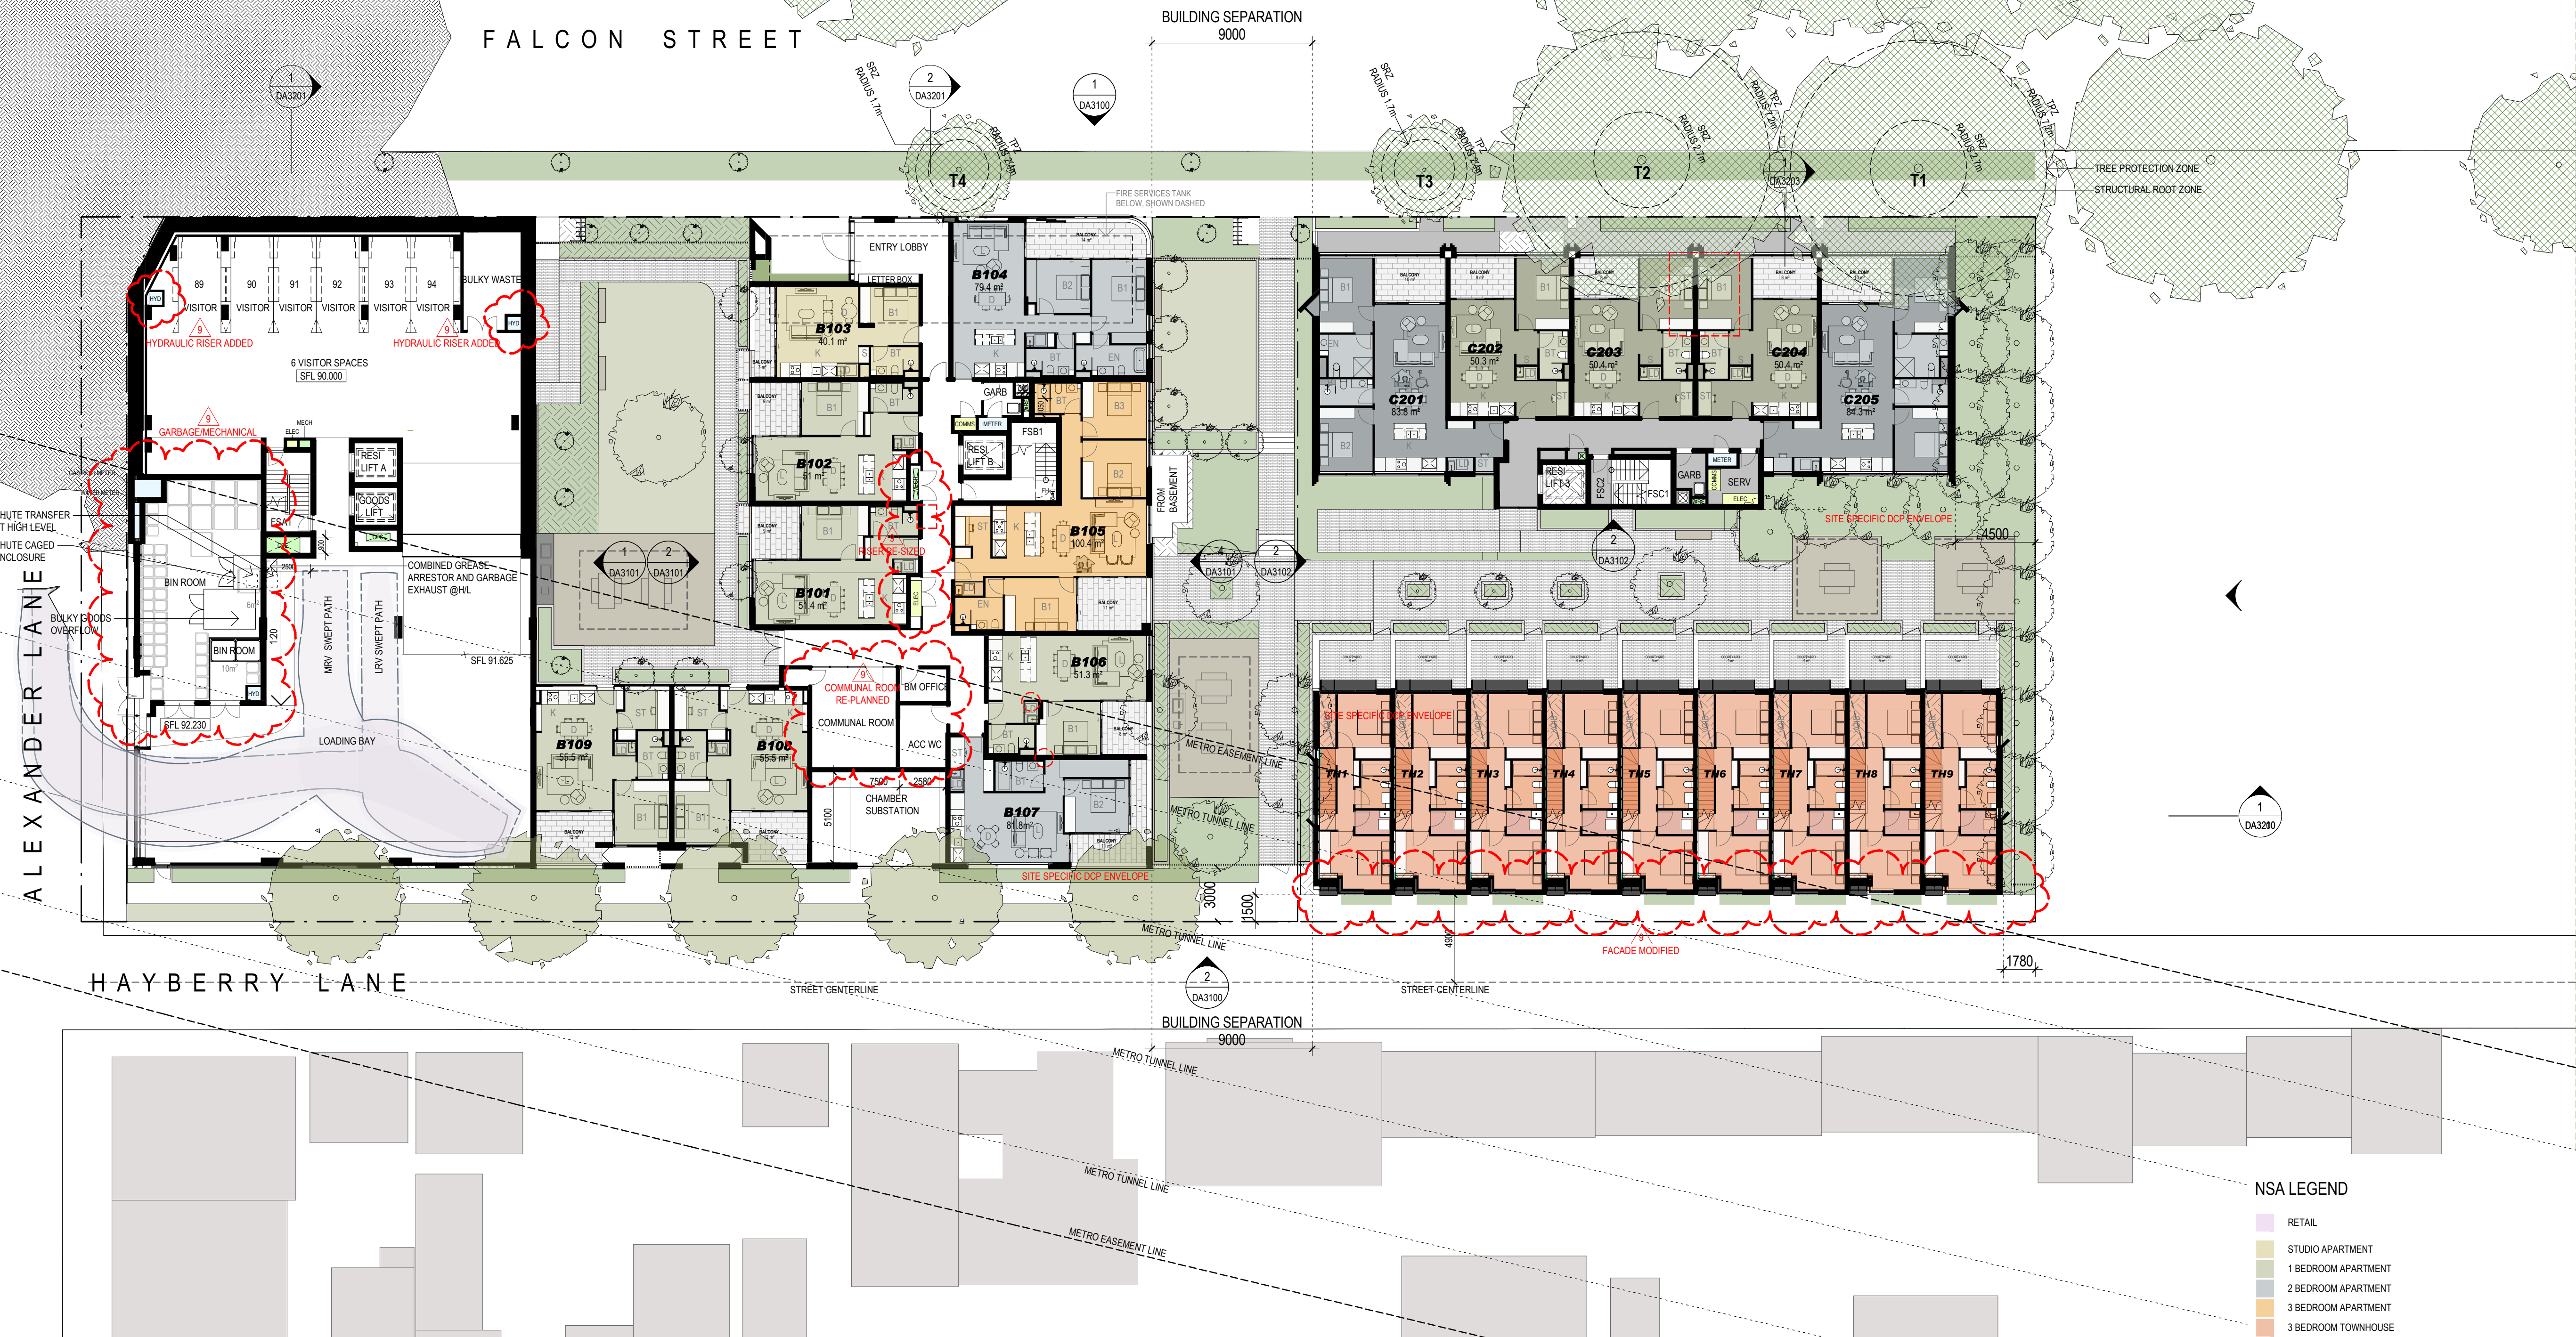




NSA LEGEND

- RETAIL
- STUDIO APARTMENT
- 1 BEDROOM APARTMENT
- 2 BEDROOM APARTMENT
- 3 BEDROOM APARTMENT
- 3 BEDROOM TOWNHOUSE

Revisions	No.	Date	Description	Checked	Approved
4	4/11/21	PRELIMINARY ISSUE	RD	MG	
5	29/11/21	DA ISSUE	RD	MG	
6	04/03/22	ISSUED FOR CONSULTANT CO-ORDINATION	HJ	MG	
7	13/04/22	ISSUED FOR CONSULTANT CO-ORDINATION	HJ	MG	
8	09/05/22	DA RE-ISSUE APARTMENT LAYOUT MINOR AND MISCELLANEOUS CHANGES	RD	MG	

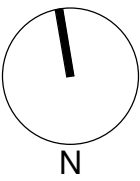

Key

Client
Lindsay Bennelong Pty Ltd

Architect
AJ+C
ALLEN JACK+COTTIER
79 Myrtle Street Chippendale NSW 2008 AUSTRALIA
ph +61 2 9311 8222 fx +61 2 9311 8200
ABN 53 003 782 250

Project
FALCON STREET DEVELOPMENT
27-57 Falcon St, Crows Nest, NSW 2065

Proj. No. 19014


Drawing Title
LEVEL 3 EAST + LEVEL 2 WEST PLAN

Drawing Status
NOT FOR CONSTRUCTION

Scale
1 : 200 @A1

Drawing No.
DA2103 8

Issue

 




NSA LEGEND

- RETAIL
- STUDIO APARTMENT
- 1 BEDROOM APARTMENT
- 2 BEDROOM APARTMENT
- 3 BEDROOM APARTMENT
- 3 BEDROOM TOWNHOUSE

Revisions No.	Date	Description	Checked	Approved
4	4/11/21	PRELIMINARY ISSUE	RD	MG
5	29/11/21	DA ISSUE	RD	MG
6	04/03/22	ISSUED FOR CONSULTANT CO-ORDINATION	HJ	MG
7	13/04/22	ISSUED FOR CONSULTANT CO-ORDINATION	HJ	MG
8	09/05/22	DA RE-ISSUE APARTMENT LAYOUT MINOR AND MISCELLANEOUS CHANGES	RD	MG

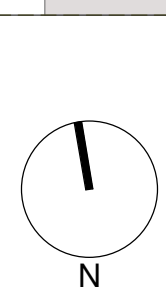

Client
Lindsay Bennelong Pty Ltd

Architect
AJ+C
ALLEN JACK+COTTIER
79 Myrtle Street Chippendale NSW 2008 AUSTRALIA
ph +61 2 9311 8222 fx +61 2 9311 8200
ABN 53 003 782 250

Project
FALCON STREET DEVELOPMENT
27-57 Falcon St, Crows Nest, NSW 2065

Proj. No. 19014


Drawing Title
LEVEL 4 EAST+ LEVEL 3 WEST PLAN


Drawing Status
NOT FOR CONSTRUCTION


Scale
1 : 200 @A1

Drawing No.
DA2104 8


Issue

 

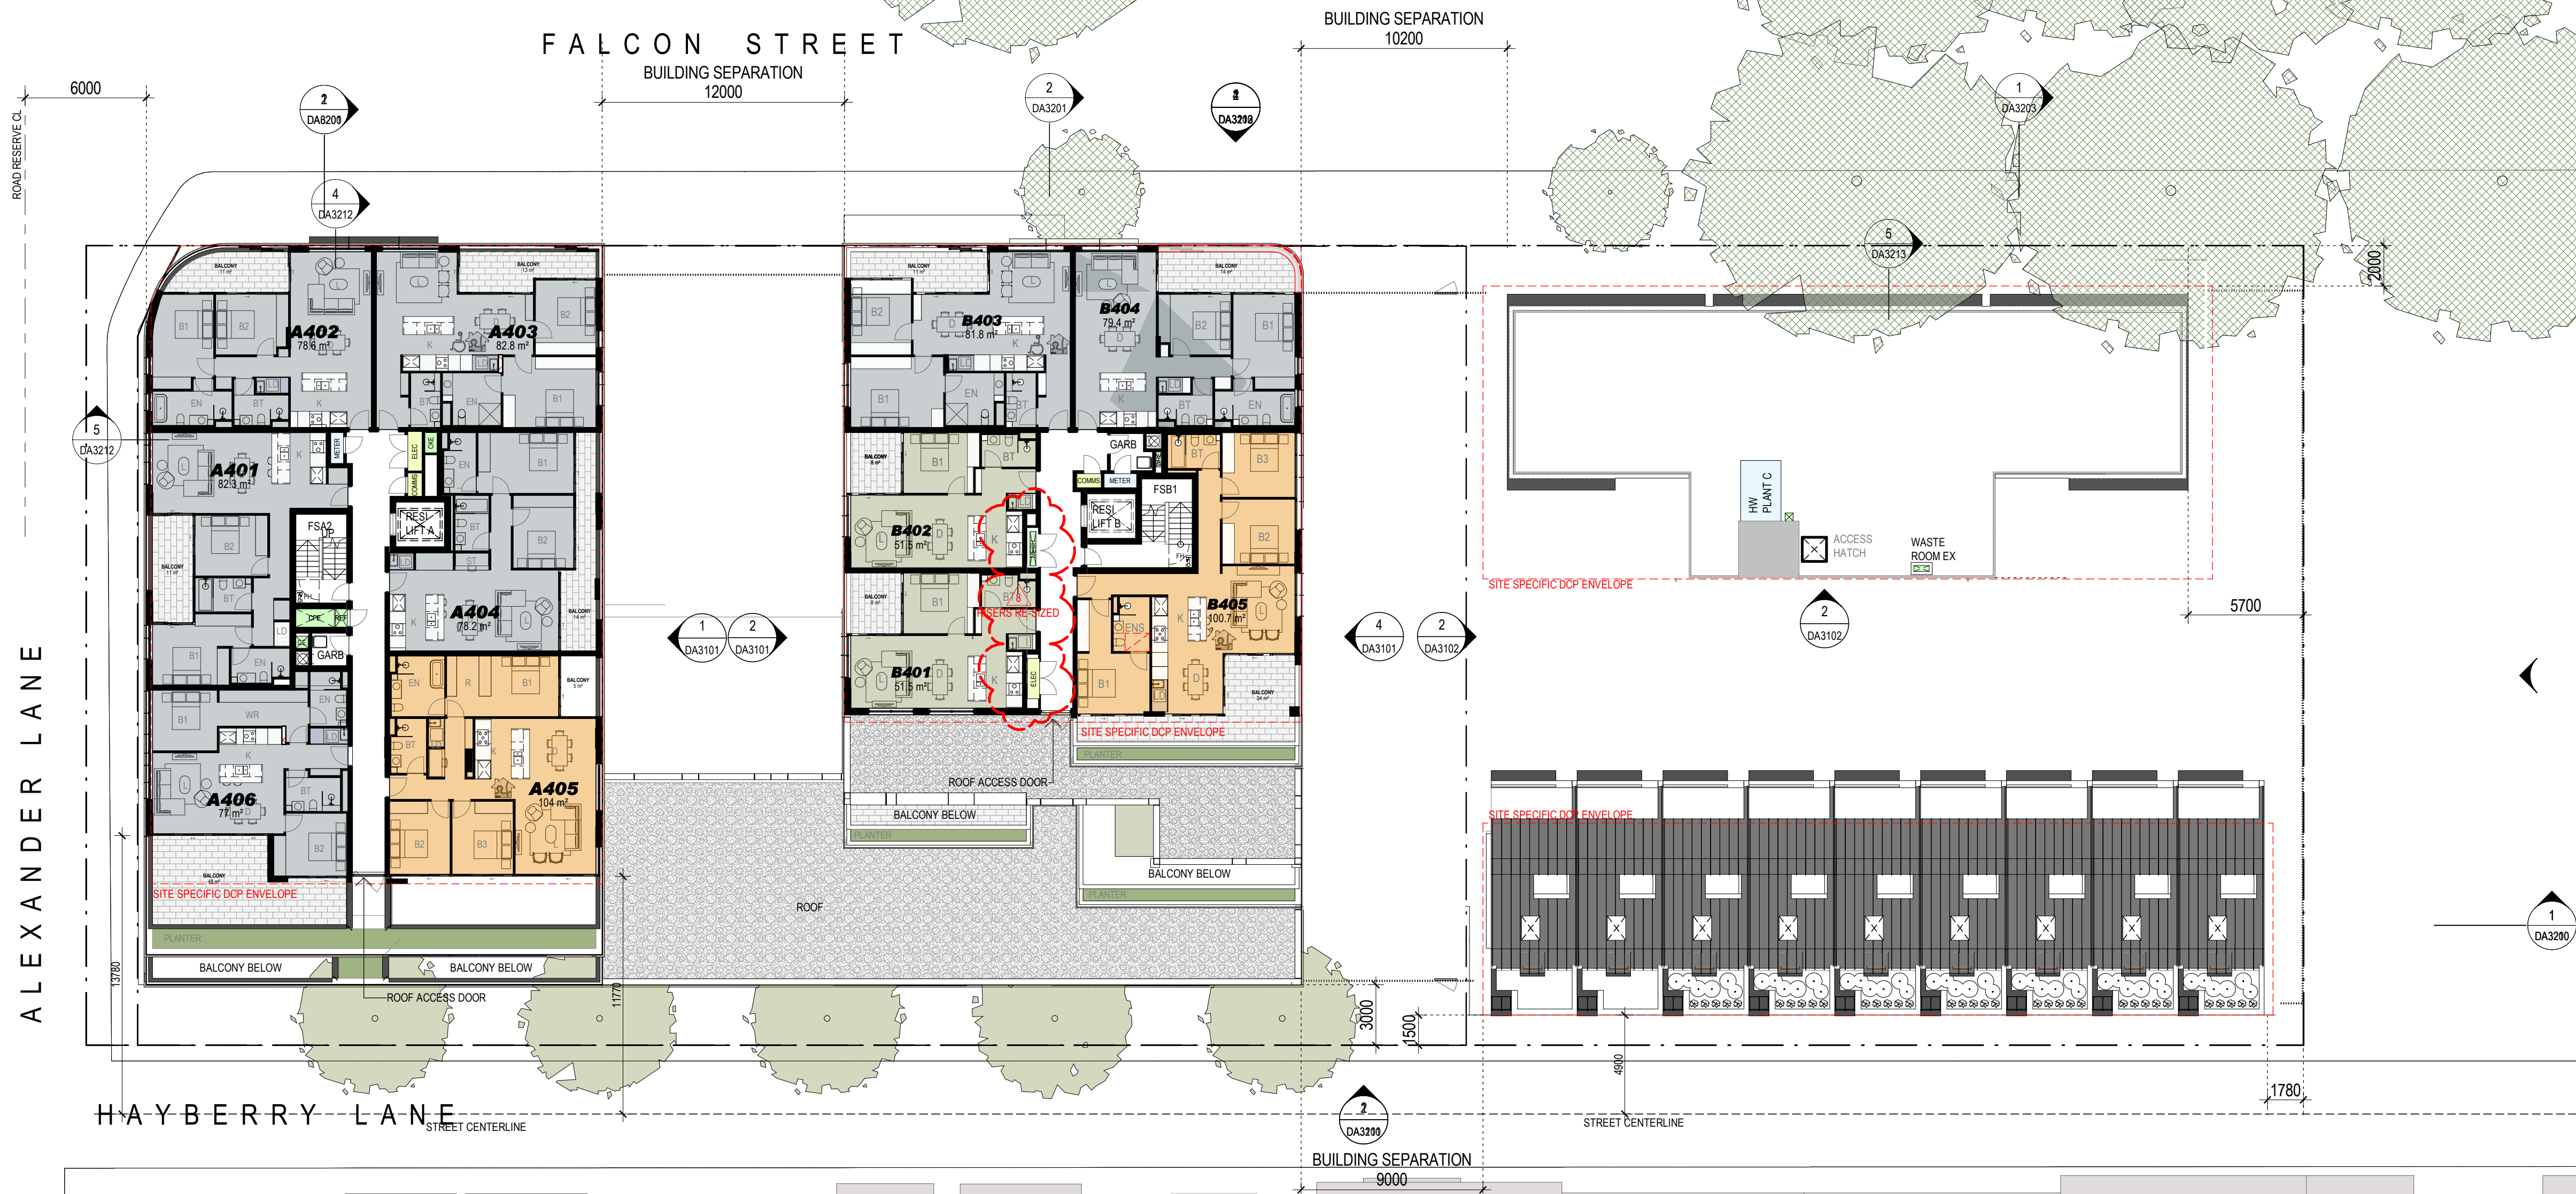

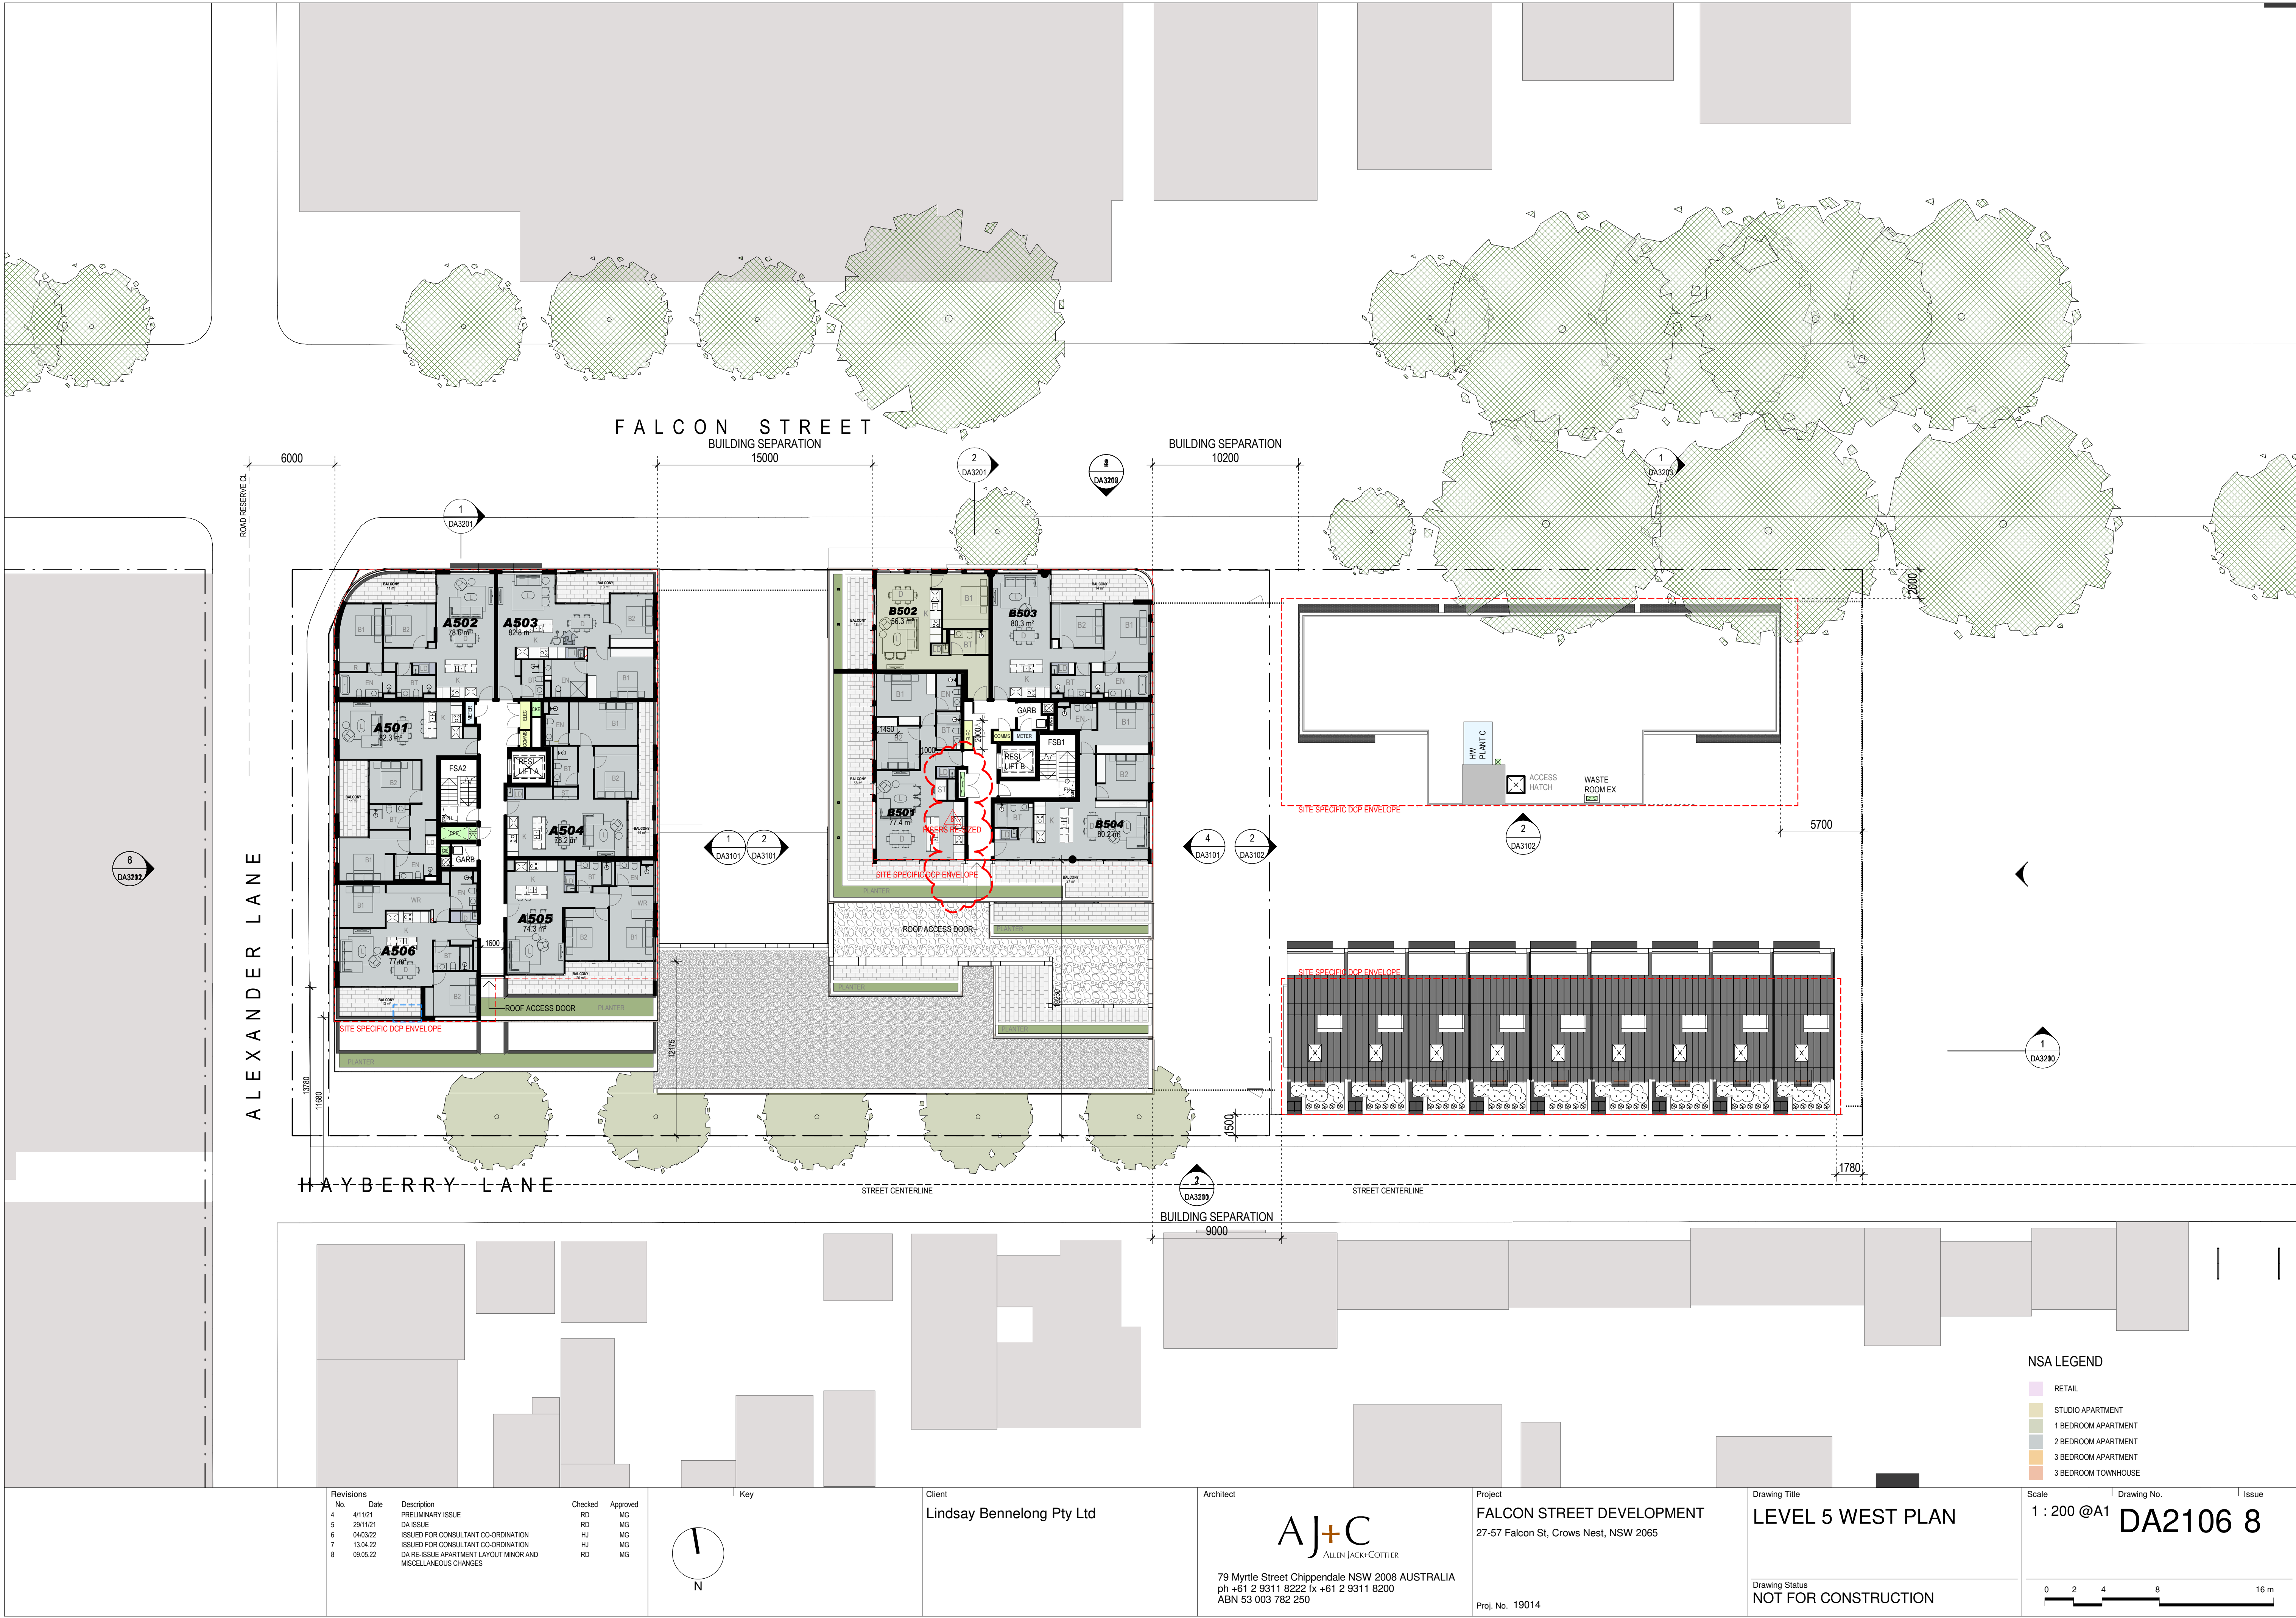

Revisions		Description	Checked	Approved
No.	Date			
4	4/11/21	PRELIMINARY ISSUE	RD	MG
5	29/11/21	DA ISSUE	HJ	MG
6	04/03/22	ISSUED FOR CONSULTANT CO-ORDINATION	HJ	MG
7	13/04/22	ISSUED FOR CONSULTANT CO-ORDINATION	HJ	MG
8	09/05/22	DA RE-ISSUE APARTMENT LAYOUT MINOR AND MISCELLANEOUS CHANGES	RD	MG

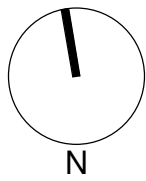

Client
Lindsay Bennelong Pty Ltd


Architect
AJ+C
ALLEN JACK+COTTIER
79 Myrtle Street Chippendale NSW 2008 AUSTRALIA
ph +61 2 9311 8222 fx +61 2 9311 8200
ABN 53 003 782 250


Project
FALCON STREET DEVELOPMENT
27-57 Falcon St, Crows Nest, NSW 2065
Proj. No. 19014

Drawing Title
LEVEL 5 WEST PLAN
Drawing Status
NOT FOR CONSTRUCTION

NSA LEGEND
RETAIL
STUDIO APARTMENT
1 BEDROOM APARTMENT
2 BEDROOM APARTMENT
3 BEDROOM APARTMENT
3 BEDROOM TOWNHOUSE

Scale
1 : 200 @A1
Drawing No.
DA2106 8
Issue

 


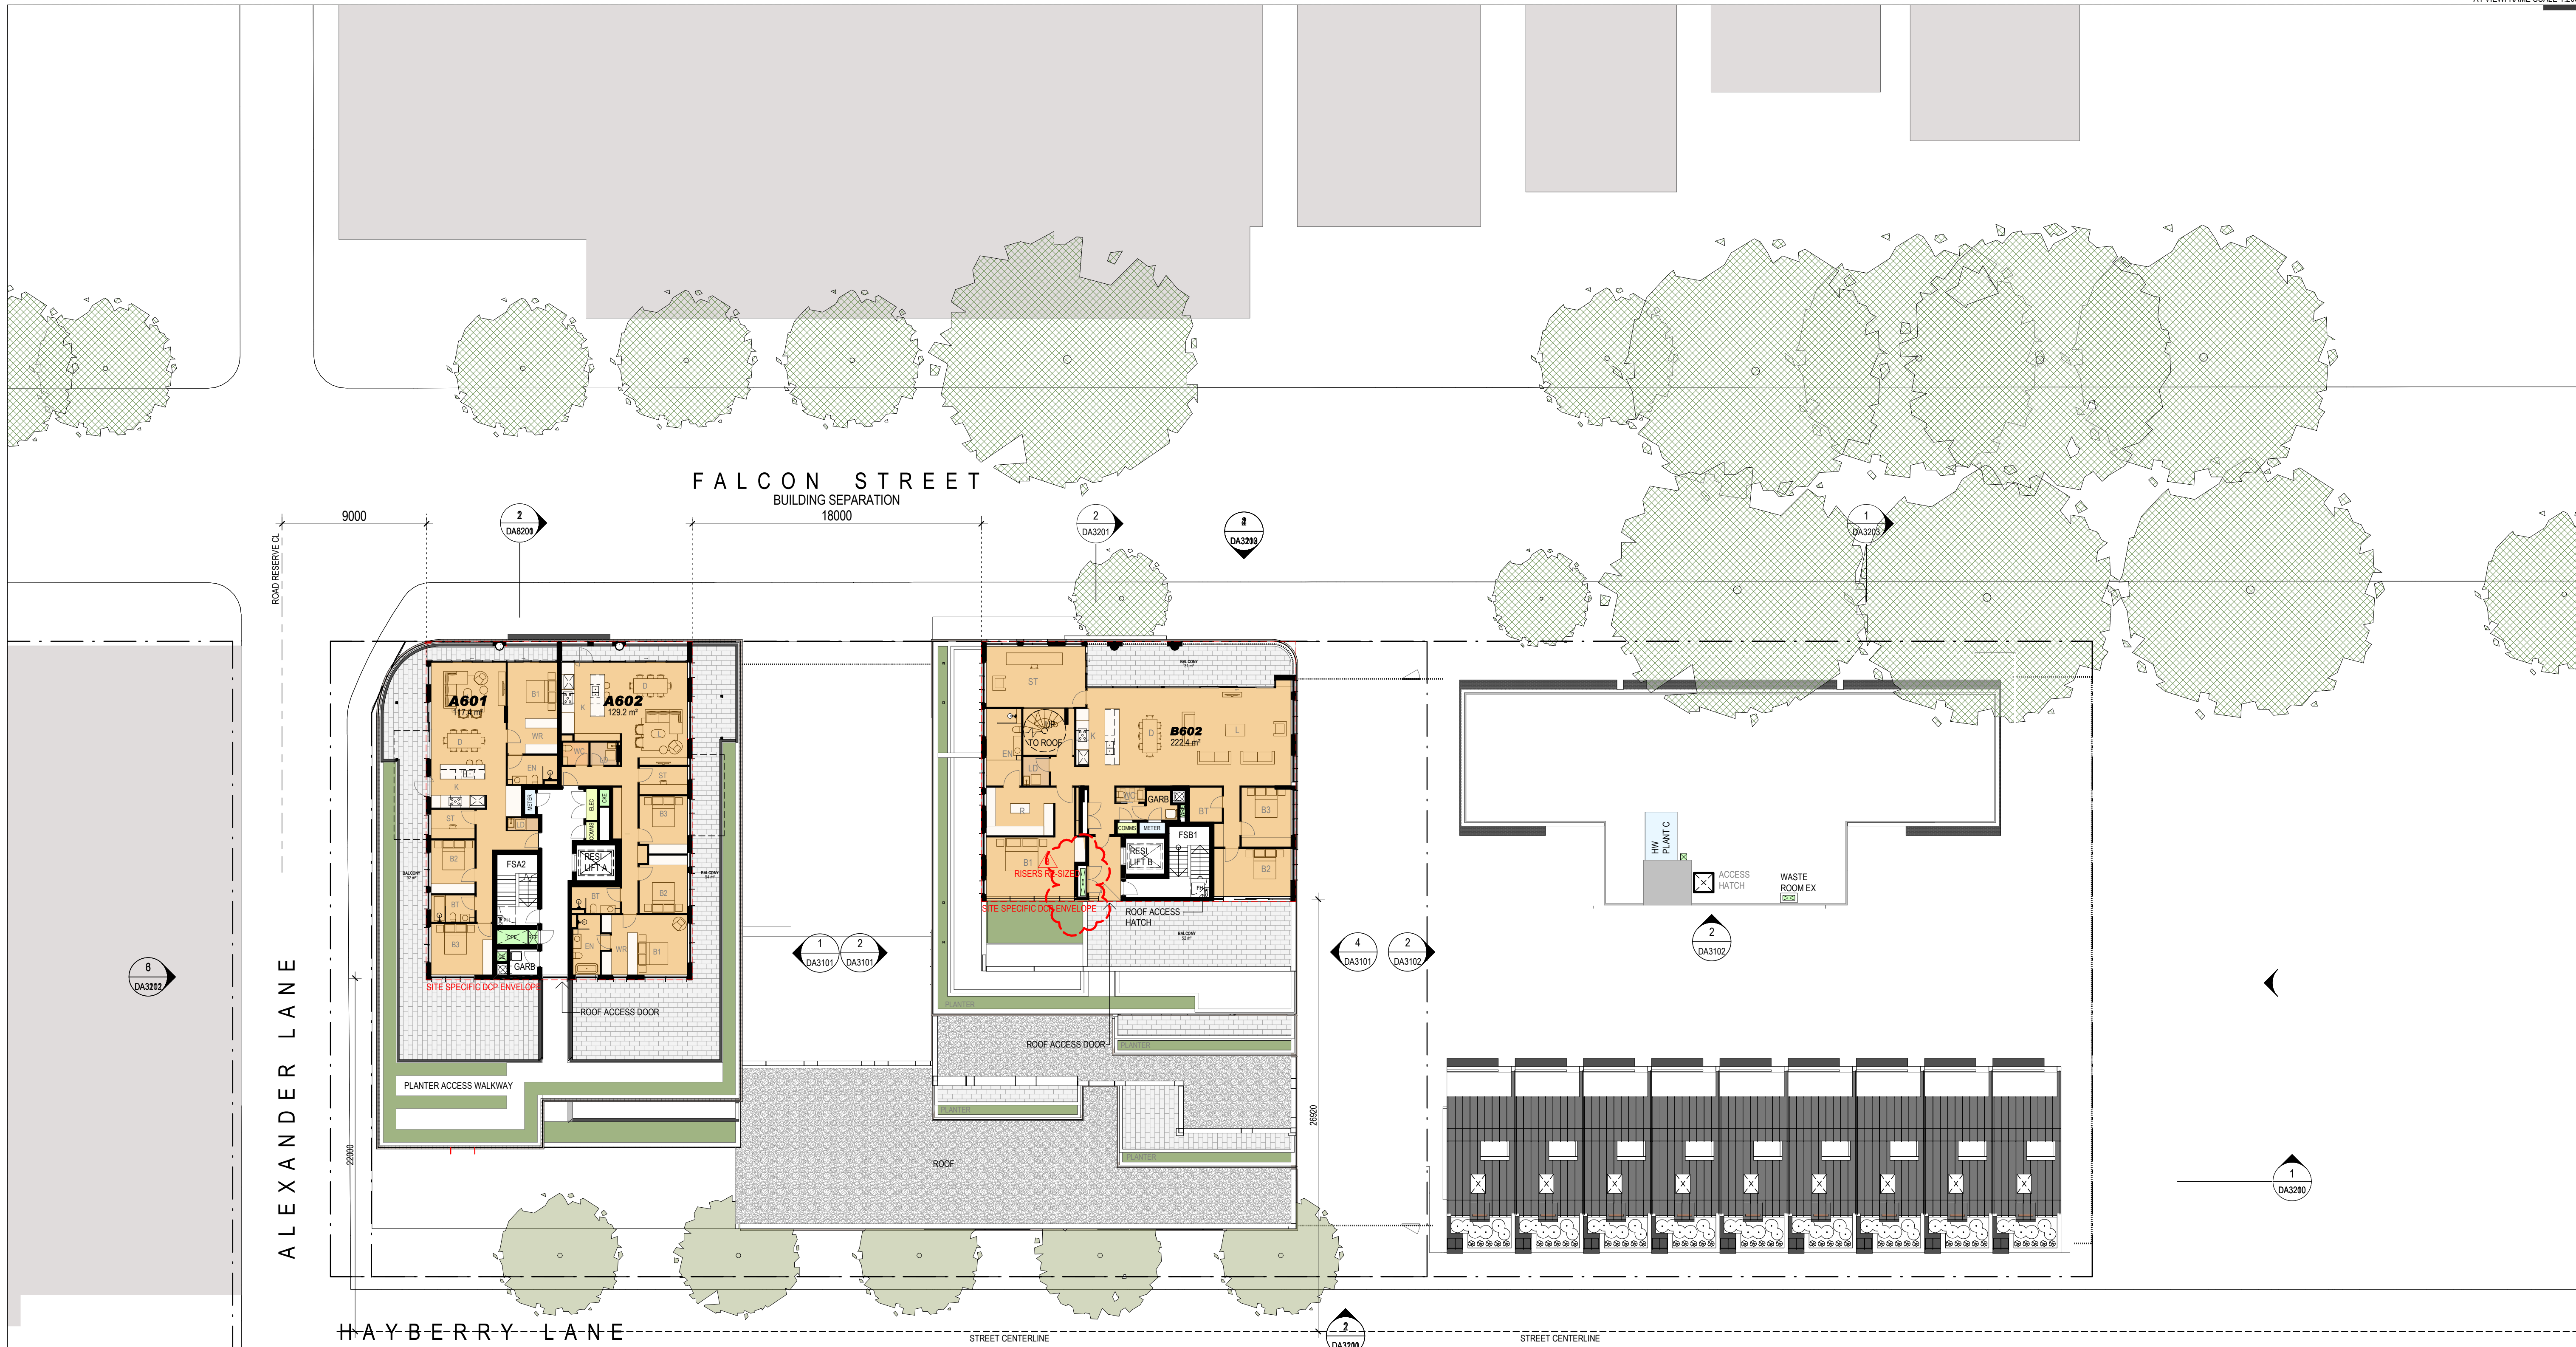

NSA LEGEND

- RETAIL
- STUDIO APARTMENT
- 1 BEDROOM APARTMENT
- 2 BEDROOM APARTMENT
- 3 BEDROOM APARTMENT
- 3 BEDROOM TOWNHOUSE

Revisions	No.	Date	Description	Checked	Approved
4	4/11/21		PRELIMINARY ISSUE	RD	MG
5	29/11/21		DA ISSUE	RD	MG
6	04/03/22		ISSUED FOR CONSULTANT CO-ORDINATION	HJ	MG
7	13/04/22		ISSUED FOR CONSULTANT CO-ORDINATION	HJ	MG
8	09/05/22		DA RE-ISSUE APARTMENT LAYOUT MINOR AND MISCELLANEOUS CHANGES	RD	MG

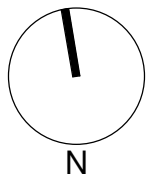


Client
Lindsay Bennelong Pty Ltd


Architect
AJ+C
ALLEN JACK+COTTIER
79 Myrtle Street Chippendale NSW 2008 AUSTRALIA
ph +61 2 9311 8222 fx +61 2 9311 8200
ABN 53 003 782 250


Project
FALCON STREET DEVELOPMENT
27-57 Falcon St, Crows Nest, NSW 2065
Proj. No. 19014

Drawing Title
LEVEL 6 WEST PLAN
Drawing Status
NOT FOR CONSTRUCTION


Scale
1 : 200 @ A1
Drawing No.
DA2107 8
Issue

 

 

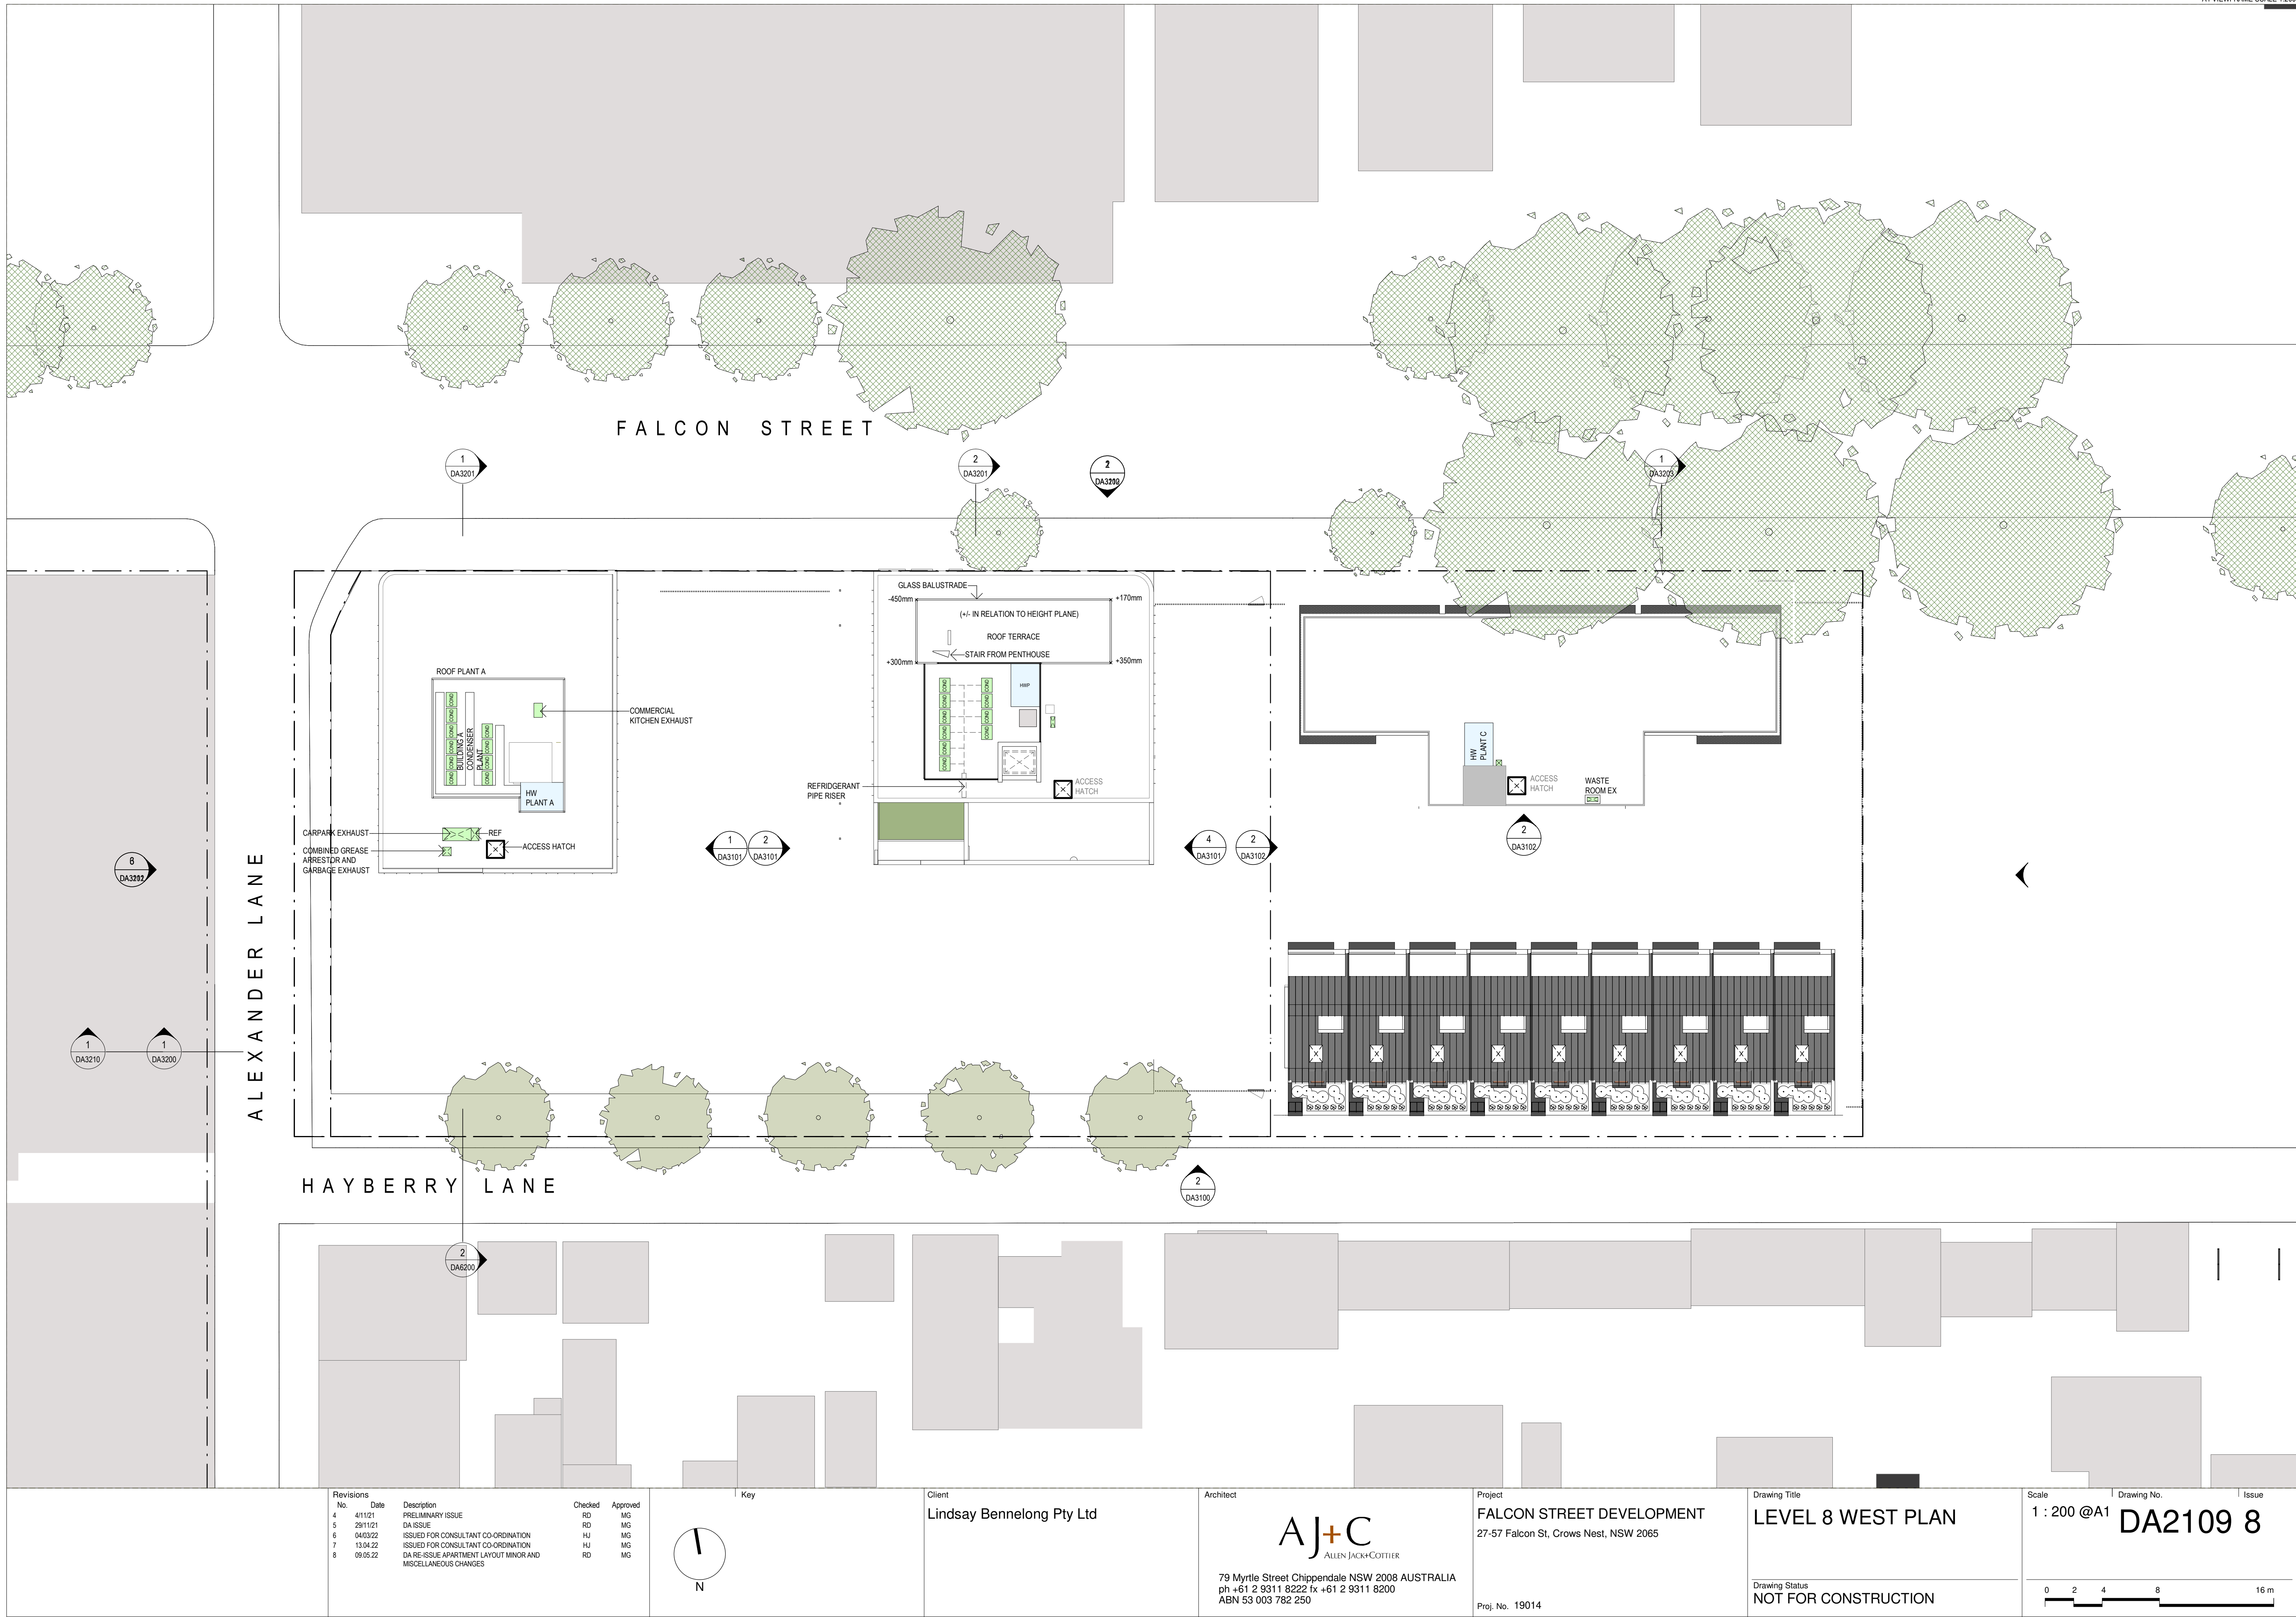

Revisions		Description	Checked	Approved
No.	Date			
4	4/11/21	PRELIMINARY ISSUE	RD	MG
5	29/11/21	DA ISSUE	RD	MG
6	04/03/22	ISSUED FOR CONSULTANT CO-ORDINATION	HJ	MG
7	13/04/22	ISSUED FOR CONSULTANT CO-ORDINATION	HJ	MG
8	09/05/22	DA RE-ISSUE APARTMENT LAYOUT MINOR AND MISCELLANEOUS CHANGES	RD	MG

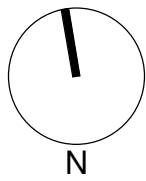


Client
Lindsay Bennelong Pty Ltd


Architect
AJ+C
ALLEN JACK+COTTIER
79 Myrtle Street Chippendale NSW 2008 AUSTRALIA
ph +61 2 9311 8222 fx +61 2 9311 8200
ABN 53 003 782 250

Project
FALCON STREET DEVELOPMENT
27-57 Falcon St, Crows Nest, NSW 2065
Proj. No. 19014


Drawing Title
LEVEL 8 WEST PLAN
Drawing Status
NOT FOR CONSTRUCTION

Scale
1 : 200 @ A1
Drawing No.
DA2109 8
Issue

 


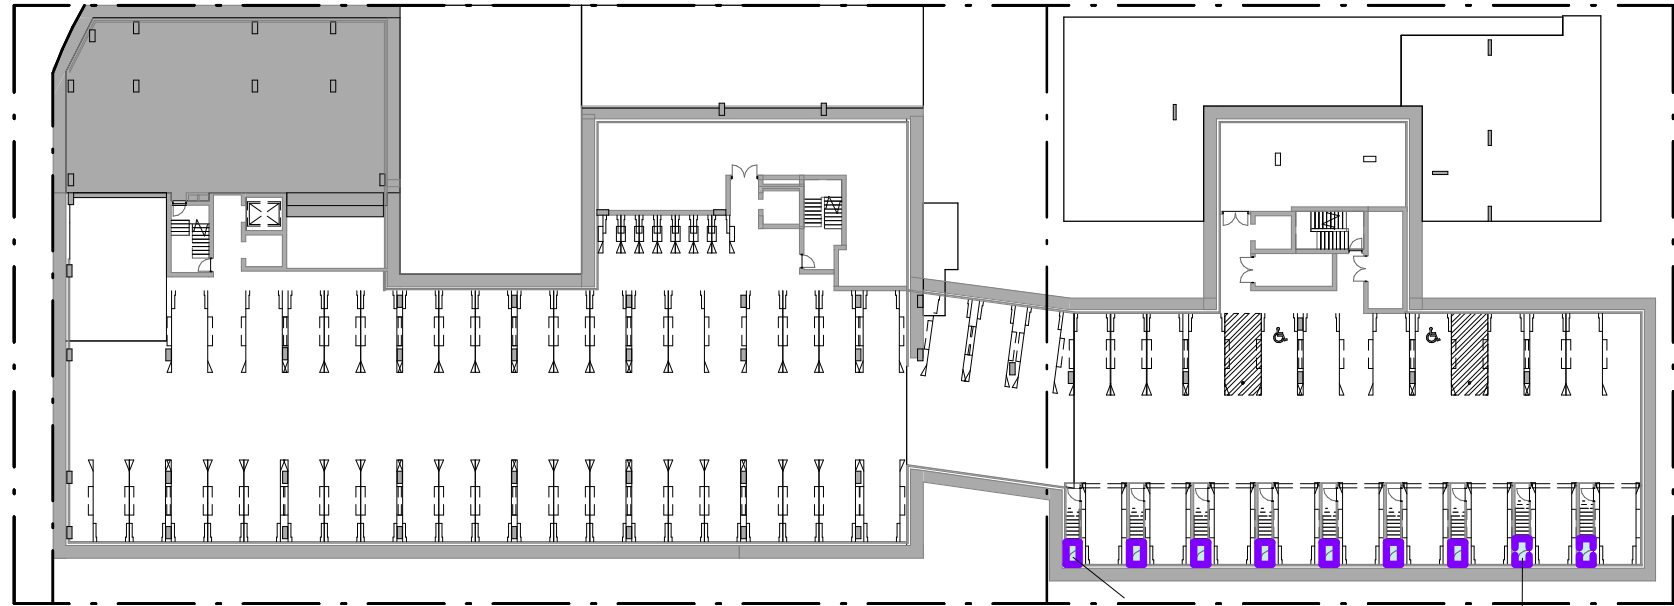


9 BASEMENT 2 - WEST
1:500

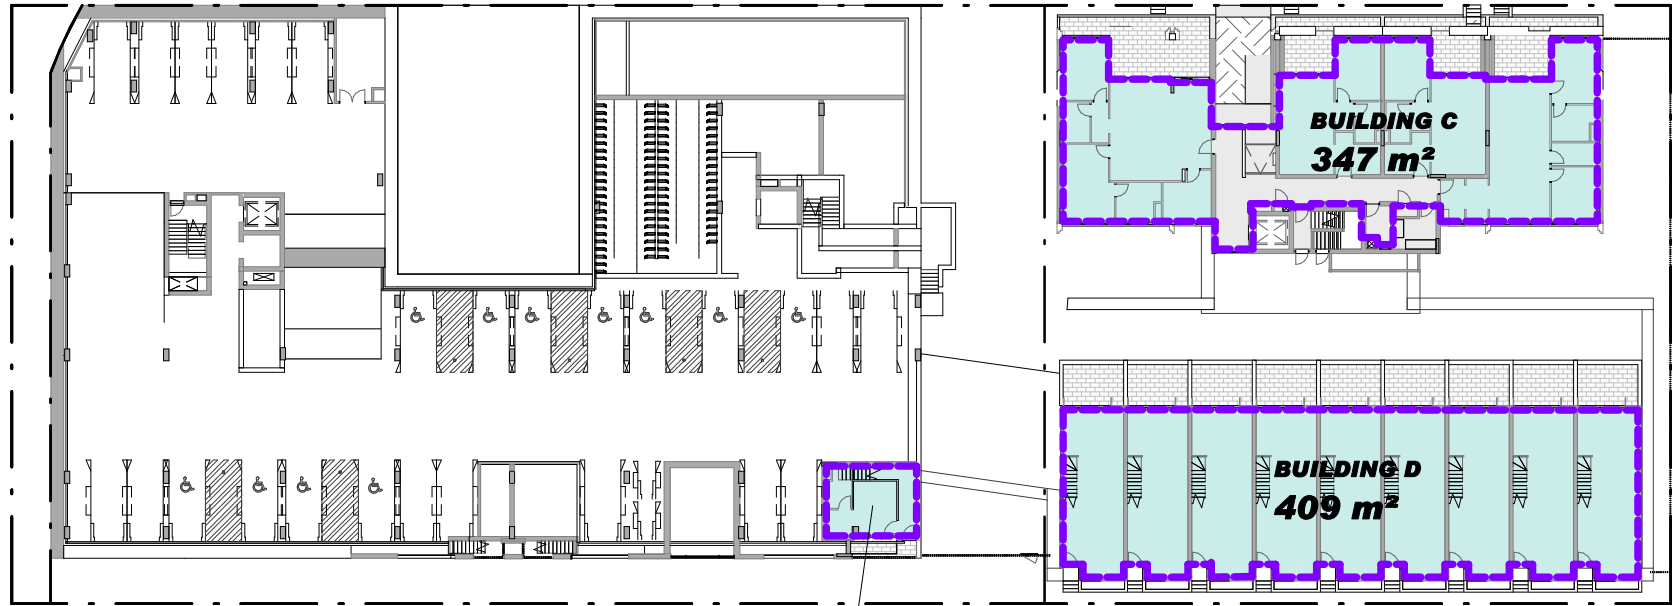


1 LEVEL 1 EAST + BASEMENT 1 WEST
1:500

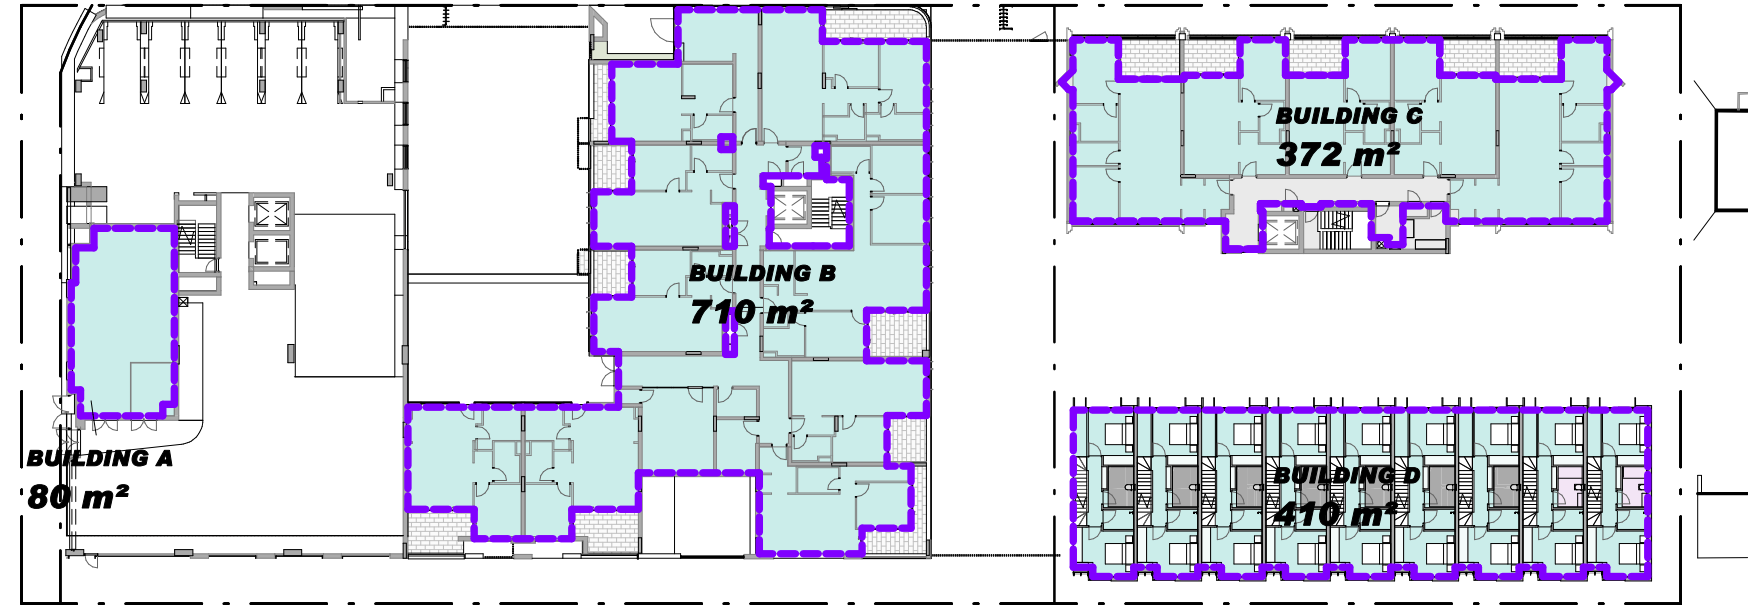


2 LEVEL 2 EAST + LEVEL 1 WEST
1:500

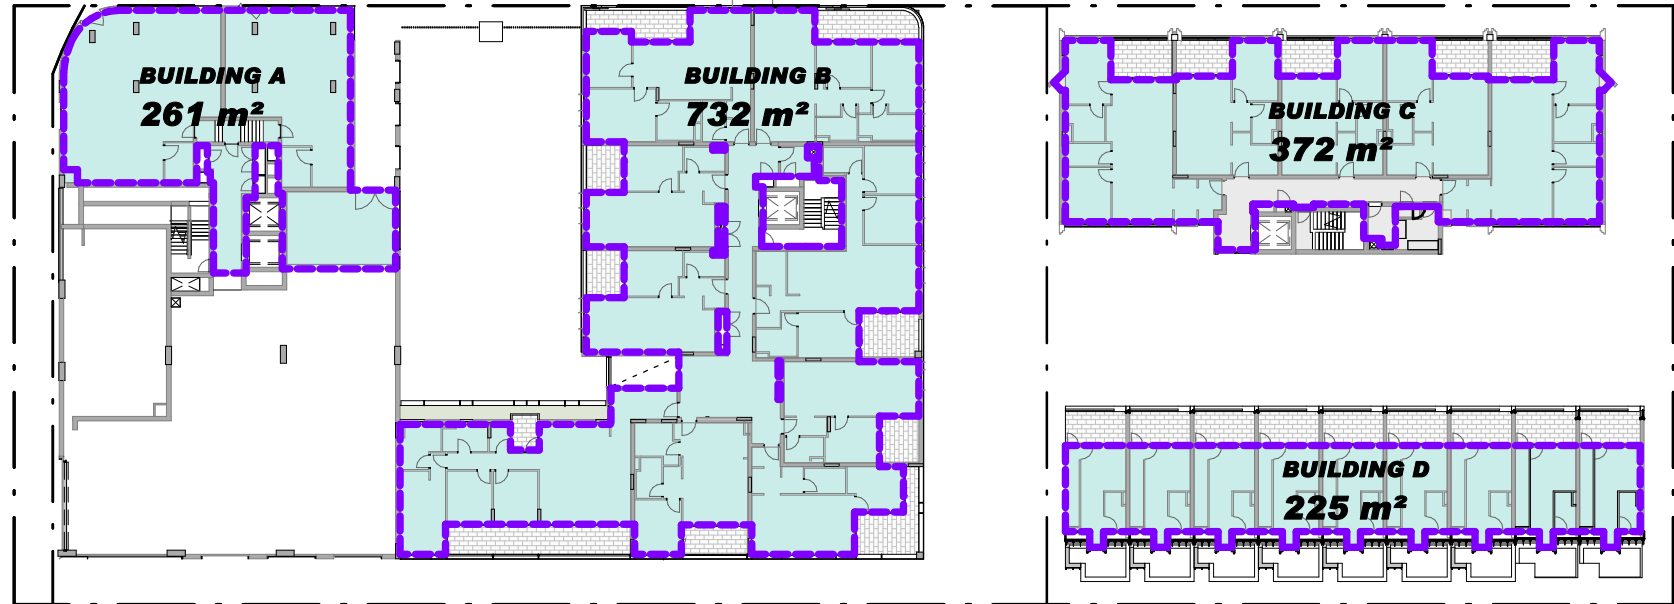


3 LEVEL 3 EAST + LEVEL 2 WEST
1:500

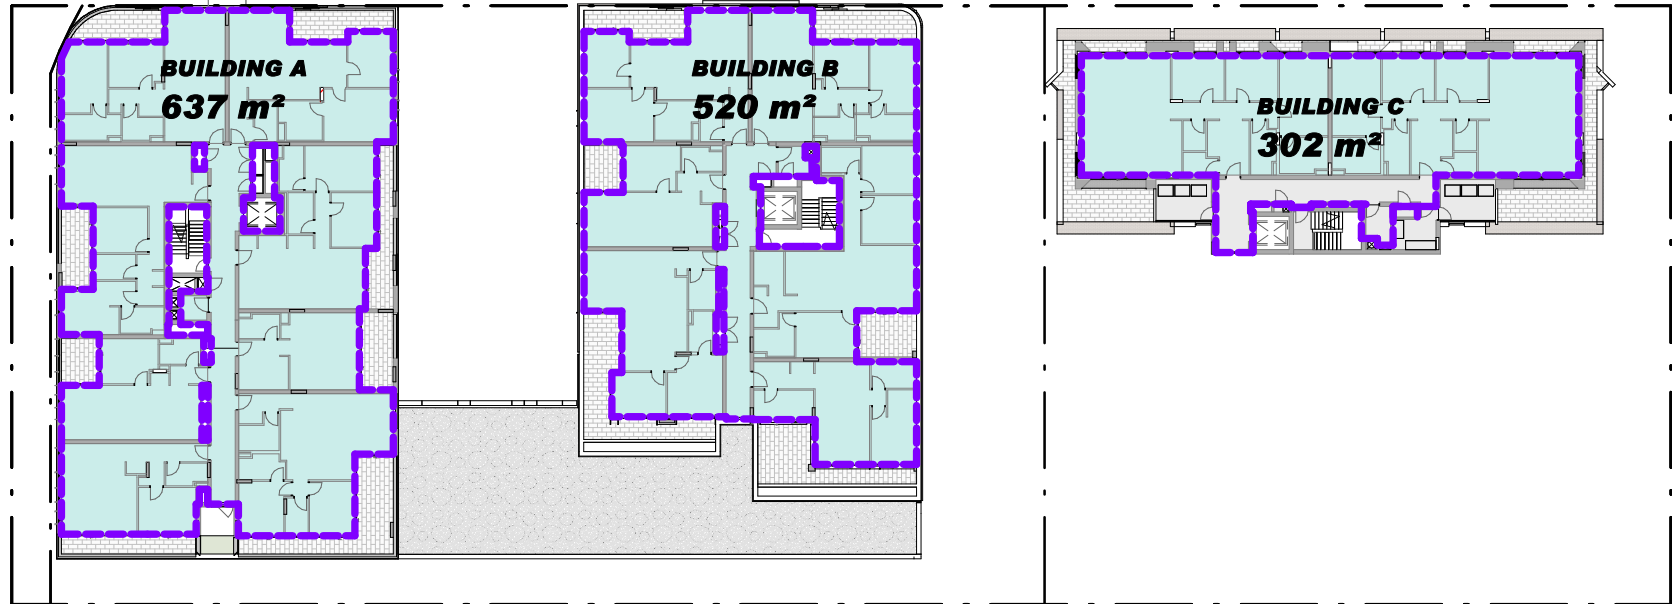


4 LEVEL 4 EAST + LEVEL 3 WEST
1:500

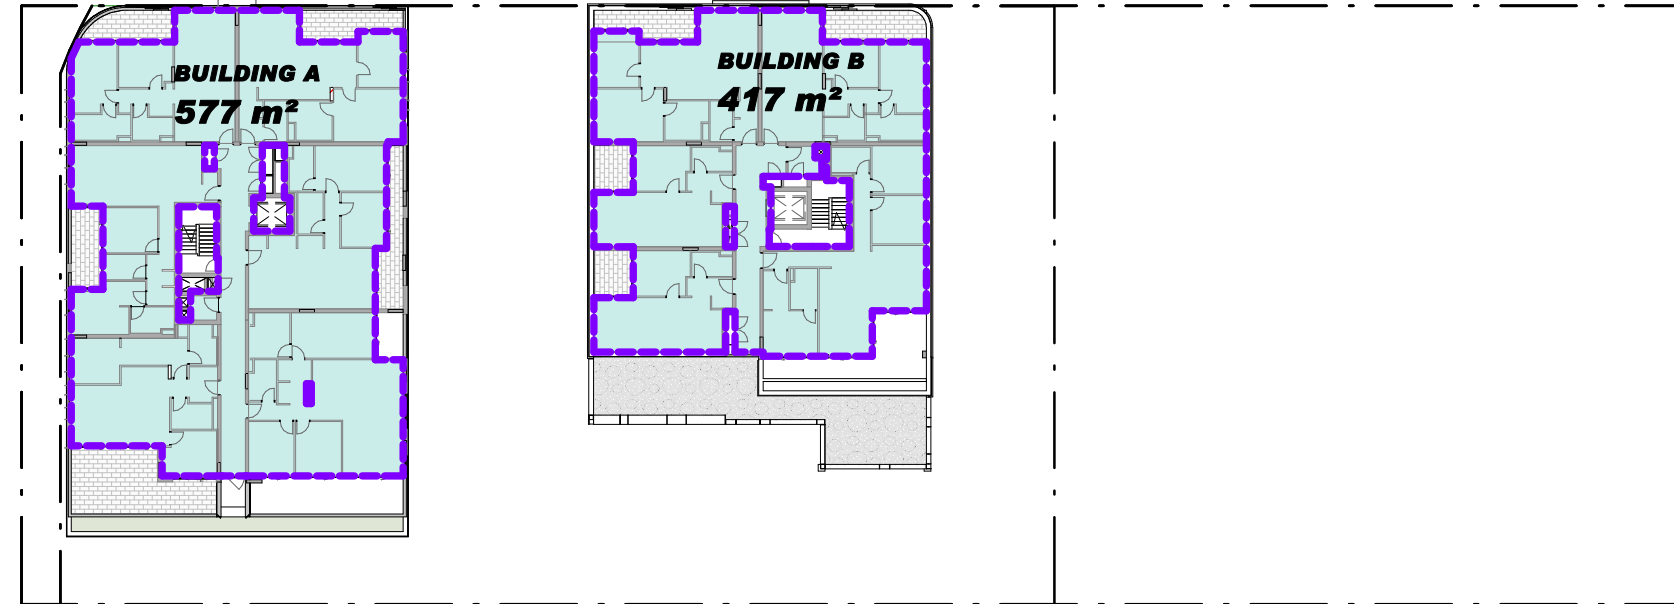


5 LEVEL 5 EAST + LEVEL 4 WEST
1:500

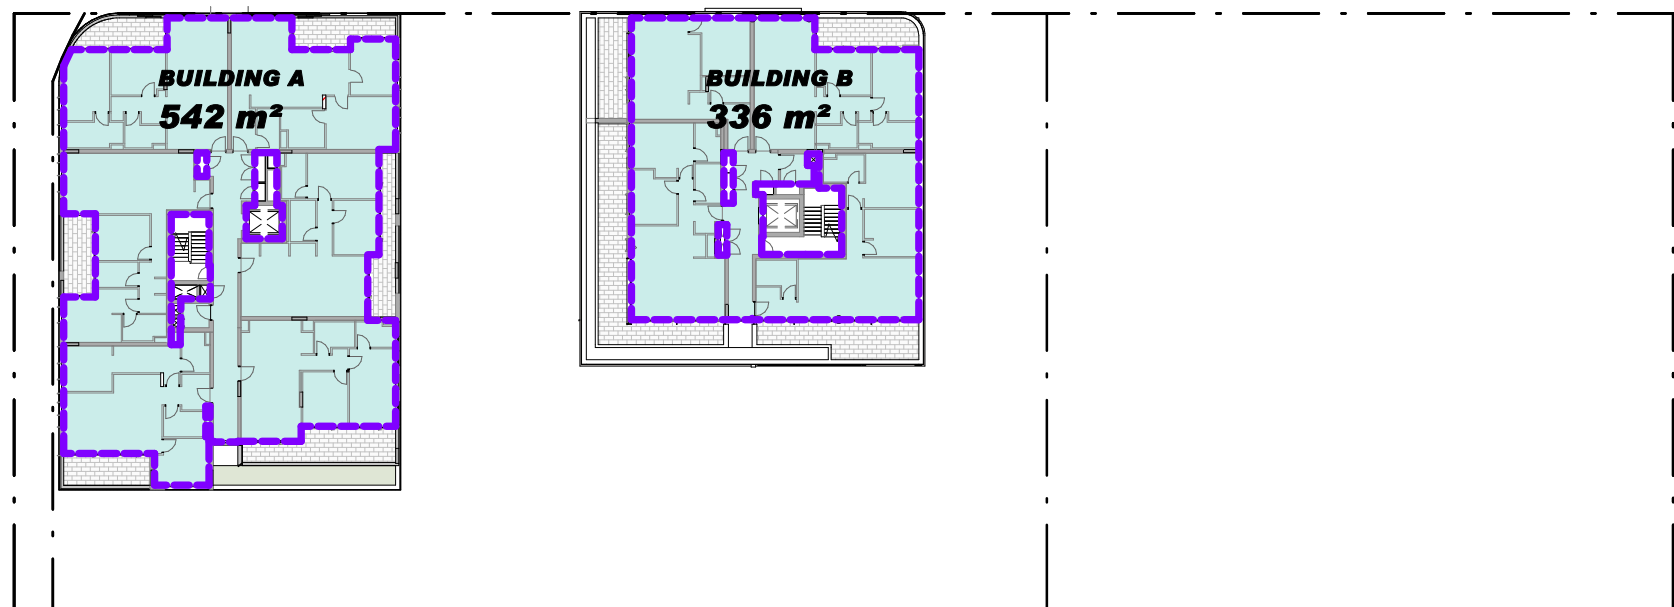

6 LEVEL 5 WEST
1:500

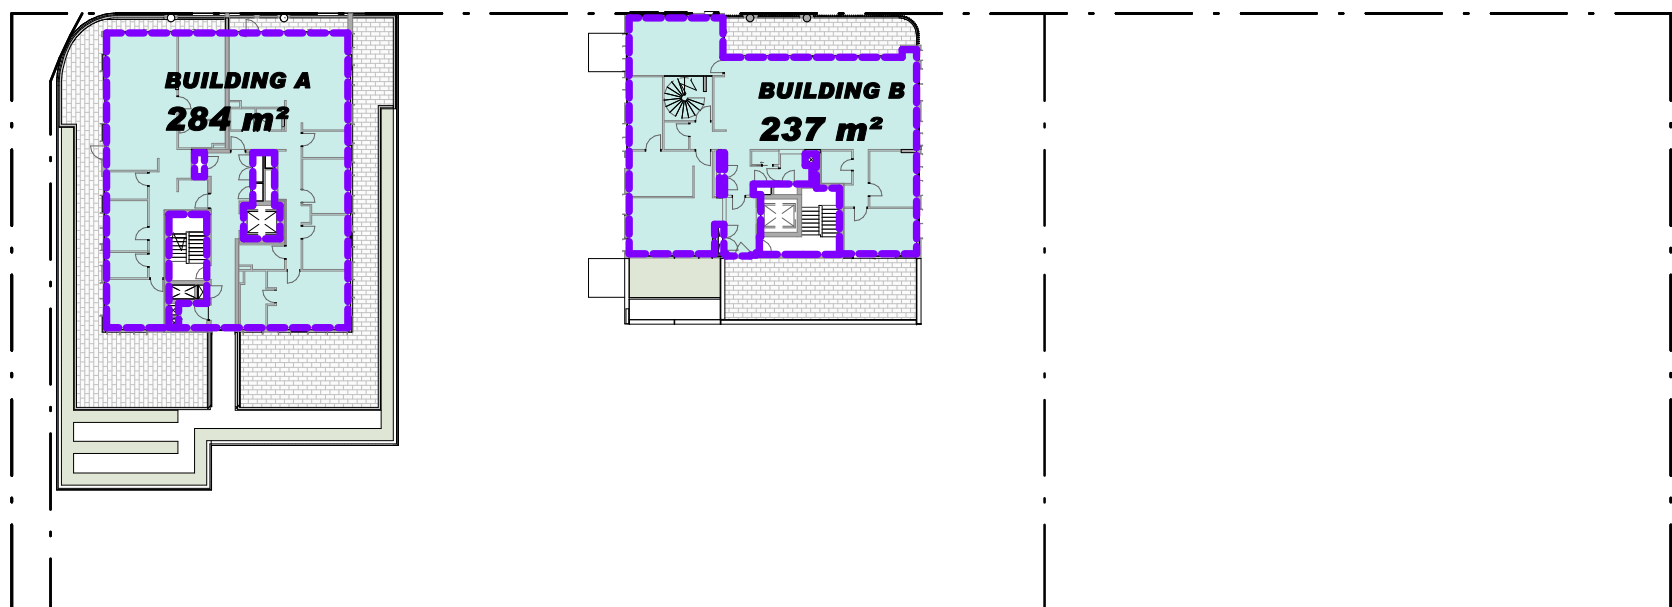

7 LEVEL 6 WEST
1:500

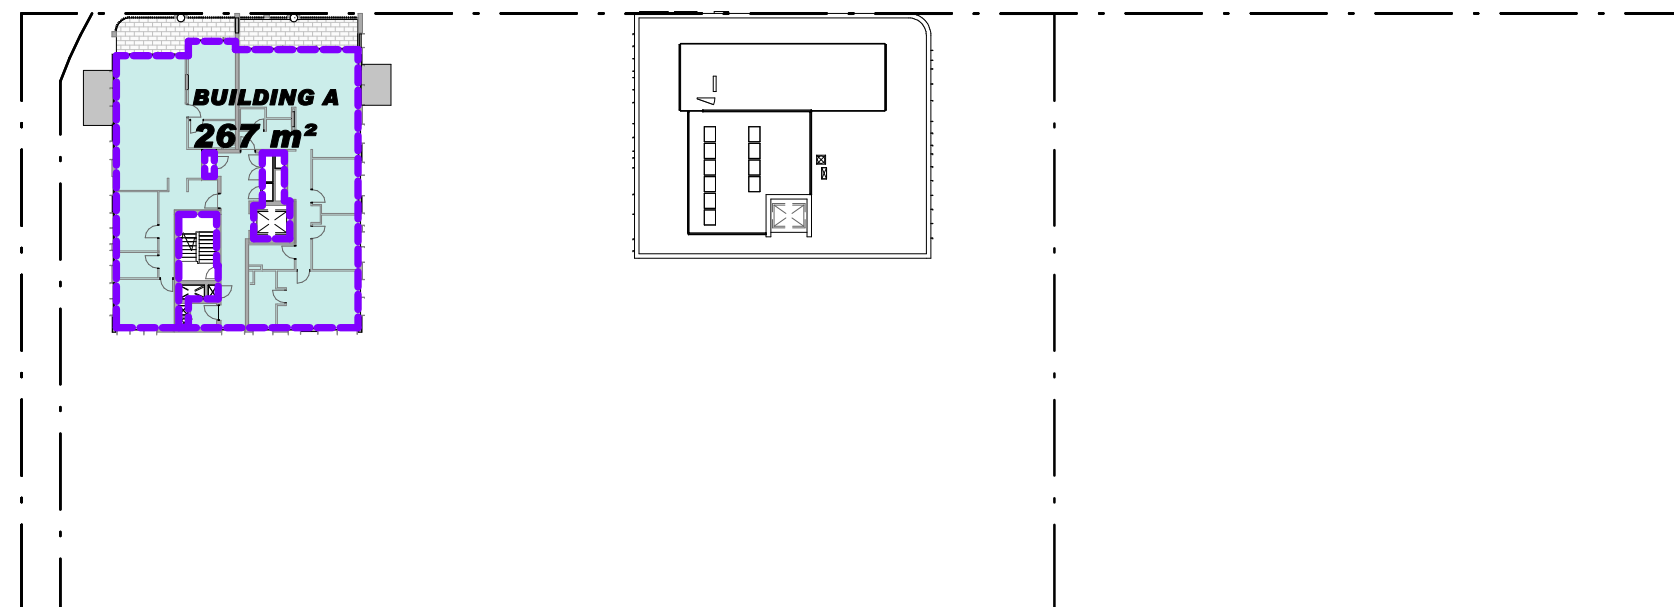

8 LEVEL 7 WEST
1:500

GFA METRICS

BUILDING AREAS

BUILDING A		BUILDING B		BUILDING C		BUILDING D	
Not Placed	Not Placed	BUILDING A - LEVEL 1	710 m²	BASEMENT 1 - WEST	347 m²	BUILDING A - LEVEL 1	410 m²
BUILDING A - LEVEL 1	80 m²	BUILDING A - LEVEL 2	732 m²	BUILDING A - LEVEL 1	372 m²	BUILDING A - LEVEL 2	225 m²
BUILDING A - LEVEL 2	261 m²	BUILDING A - LEVEL 3	520 m²	BUILDING A - LEVEL 2	372 m²	BASEMENT 1 - WEST	409 m²
BUILDING A - LEVEL 3	637 m²	BUILDING A - LEVEL 4	417 m²	BUILDING A - LEVEL 3	302 m²	BASEMENT 2 - WEST	1 m²
BUILDING A - LEVEL 4	577 m²	BUILDING A - LEVEL 5	138 m²		1392 m²	BASEMENT 2 - WEST	1 m²
BUILDING A - LEVEL 5	542 m²	BUILDING A - LEVEL 6	237 m²			BASEMENT 2 - WEST	1 m²
BUILDING A - LEVEL 6	284 m²	BASEMENT 1 - WEST	27 m²			BASEMENT 2 - WEST	1 m²
BUILDING A - LEVEL 7	267 m²		2979 m²			BASEMENT 2 - WEST	1 m²
	2647 m²					BASEMENT 2 - WEST	1 m²

TOTALS

SUB TOTAL:	6,074 m²
Note: -0.50m² / apartment for service risers:	41.5 m²
TOTAL GFA:	8,032.7 m²

SITE AREA:	4,342 m²
ALLOWABLE FSR:	1:1.85
ALLOWABLE GFA:	8,032.7 m²


GFA PLANS

Drawing Status
NOT FOR CONSTRUCTION

Scale
1:500 @A1

Drawing No.
DA2701 4

Revisions	No.	Date	Description	Checked	Approved
8	01/07/21	REVISED PRE DA ISSUE	ADC	MG	
1	12/10/21	CONSULTANT ISSUE	RD	MG	
2	4/11/21	PRELIMINARY ISSUE	RD	MG	
3	29/11/21	DA ISSUE	RD	MG	
4	09/05/22	DA RE-ISSUE APARTMENT LAYOUT MINOR AND MISCELLANEOUS CHANGES	RD	MG	

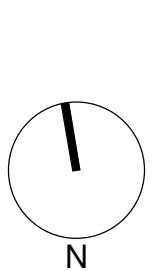

Client
Lindsay Bennelong Pty Ltd


Architect
AJ+C
ALLEN JACK+COTTIER
79 Myrtle Street Chippendale NSW 2008 AUSTRALIA
ph +61 2 9311 8222 fx +61 2 9311 8200
ABN 53 003 782 250

Project
FALCON STREET DEVELOPMENT
27-57 Falcon St, Crows Nest, NSW 2065

Proj. No. 19014

Plot DATE & TIME
12/05/2022 4:32:24 PM

FIGURES UPDATED

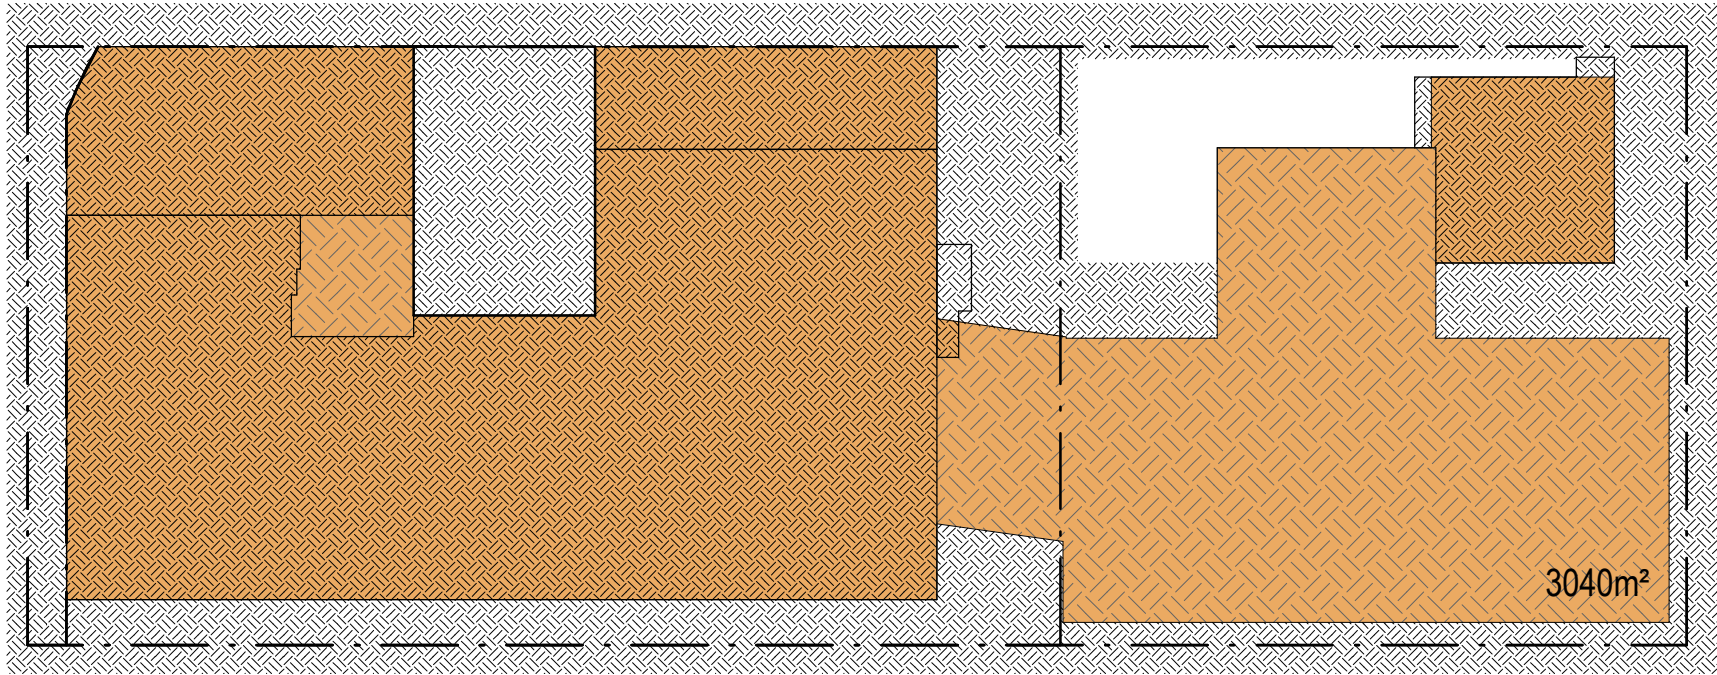


TOTAL		
BULK EXCAVATION	3,083m²	71%
SITE AREA	4,342m²	

1 EXCAVATION DIAGRAM 1 : 500




TOTAL		
DEEP SOIL >6m	316m²	7.2%
DEEP SOIL >3m	247m²	5.7%
DEEP SOIL <3m	93m²	2.1%
TOTAL DEEP SOIL		15%
DEEP SOIL > 6m		7.2%
SITE AREA	4,342m²	

2 DEEP SOIL 1 : 500

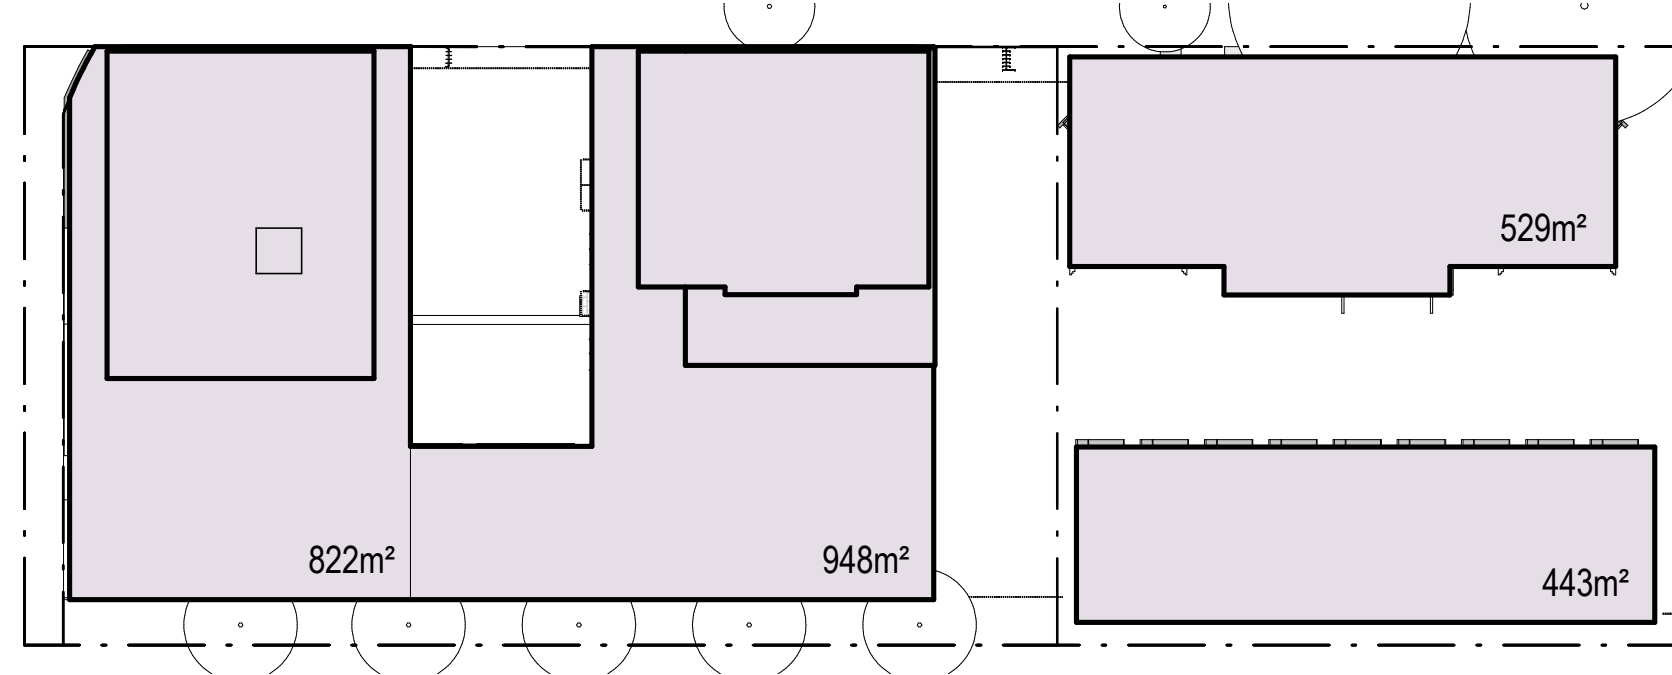


		PROVIDED	DCP REQUIREMENT
SITE COVERAGE	2,742m²	63%	MAXIMUM 65%
SITE AREA	4,342m²		

3 SITE COVERAGE 1 : 500

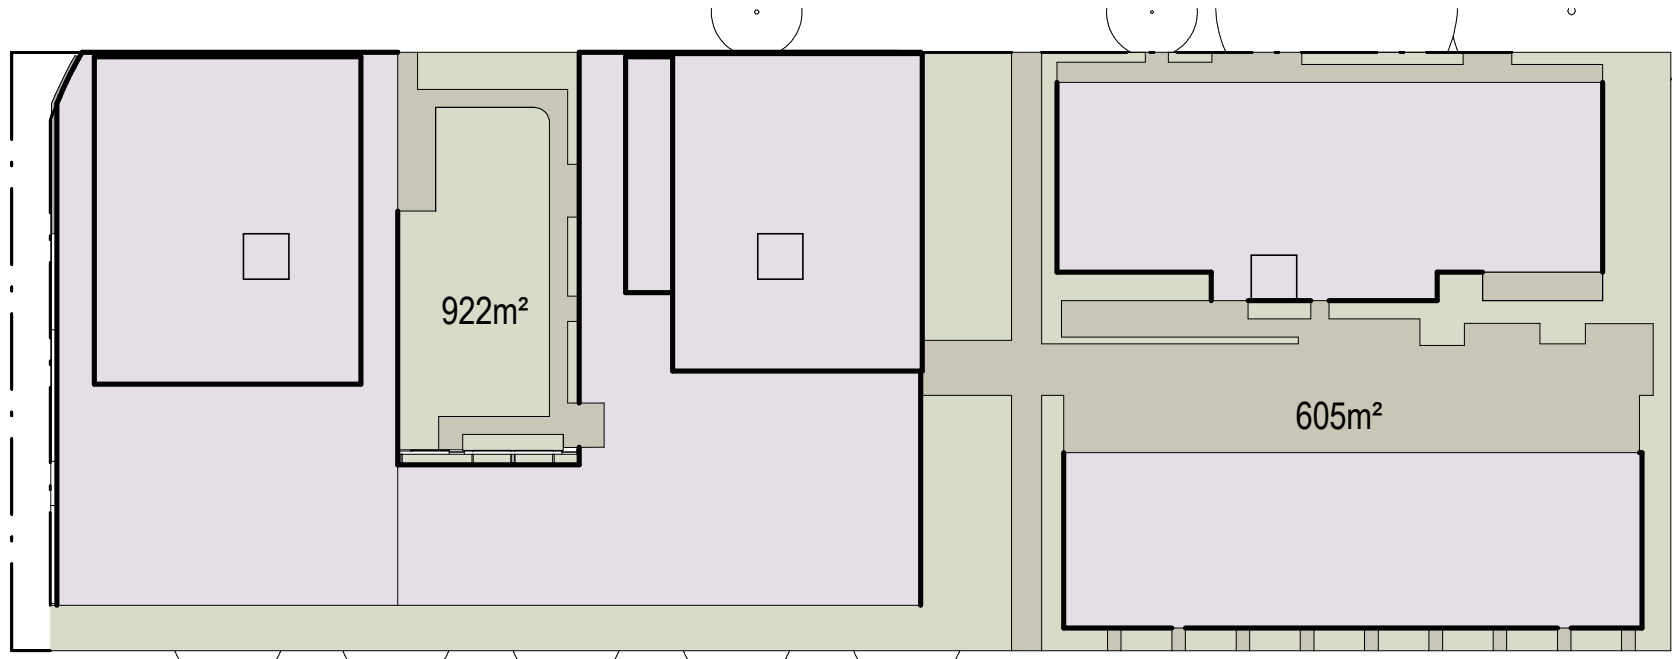

		PROVIDED	DCP REQUIREMENT
LANDSCAPED AREA	922m²	21.2%	MINIMUM 20%
UN-BUILT UPON AREA	605m²	13.9%	NOT STATED
SITE AREA	4,342m²		

4 LANDSCAPED AREA 1 : 500

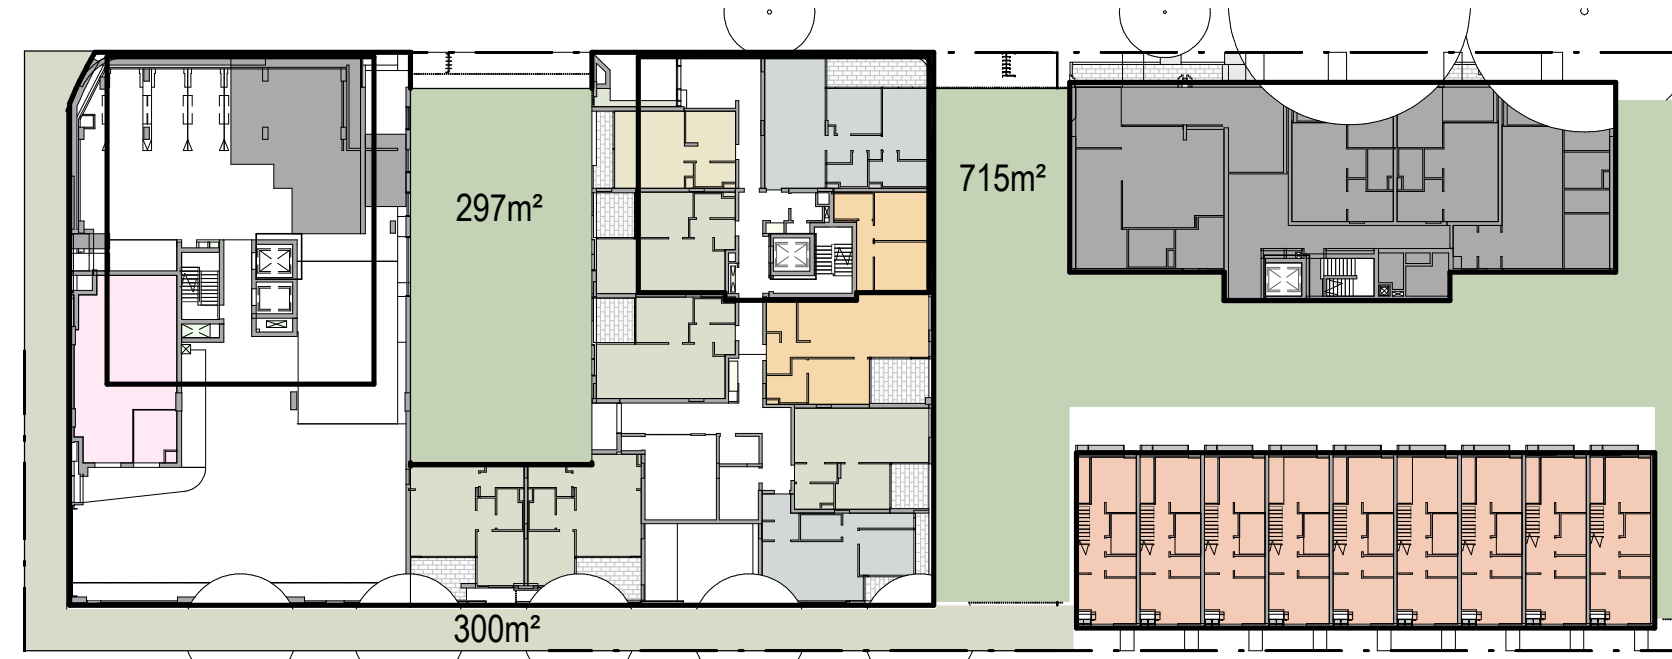


		PROVIDED	ADG CONTROL
COMMUNAL OPEN SPACE	1,012m²	23.9%	25%
CONTRIBUTION TO PUBLIC OPEN SPACE	300m²	6.9%	N/A

* LARGER BALCONIES AND INCREASED PRIVATE OPEN SPACE PROVIDED TO APARTMENTS WITH ROOF TERRACES THROUGHOUT

SITE AREA 4,342m²

5 COMMUNAL OPEN SPACE 1 : 500

Revisions	No.	Date	Description	Checked	Approved
1	01/07/21	REVISED PRE DA ISSUE	ADC	MG	
2	12/10/21	CONSULTANT ISSUE	RD	MG	
3	4/11/21	PRELIMINARY ISSUE	RD	MG	
4	29/11/21	DA ISSUE	RD	MG	
5	09/05/22	DA RE-ISSUE APARTMENT LAYOUT MINOR AND MISCELLANEOUS CHANGES	RD	MG	

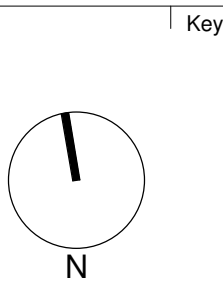

Client
Lindsay Bennelong Pty Ltd

Architect
AJ+C
ALLEN JACK+COTTIER
79 Myrtle Street Chippendale NSW 2008 AUSTRALIA
ph +61 2 9311 8222 fx +61 2 9311 8200
ABN 53 003 782 250


Project
FALCON STREET DEVELOPMENT
27-57 Falcon St, Crows Nest, NSW 2065

Proj. No. 19014


Drawing Title
DEVELOPMENT METRICS

Drawing Status
NOT FOR CONSTRUCTION

Scale
1 : 500 @A1
Drawing No.
DA2710 4
Issue

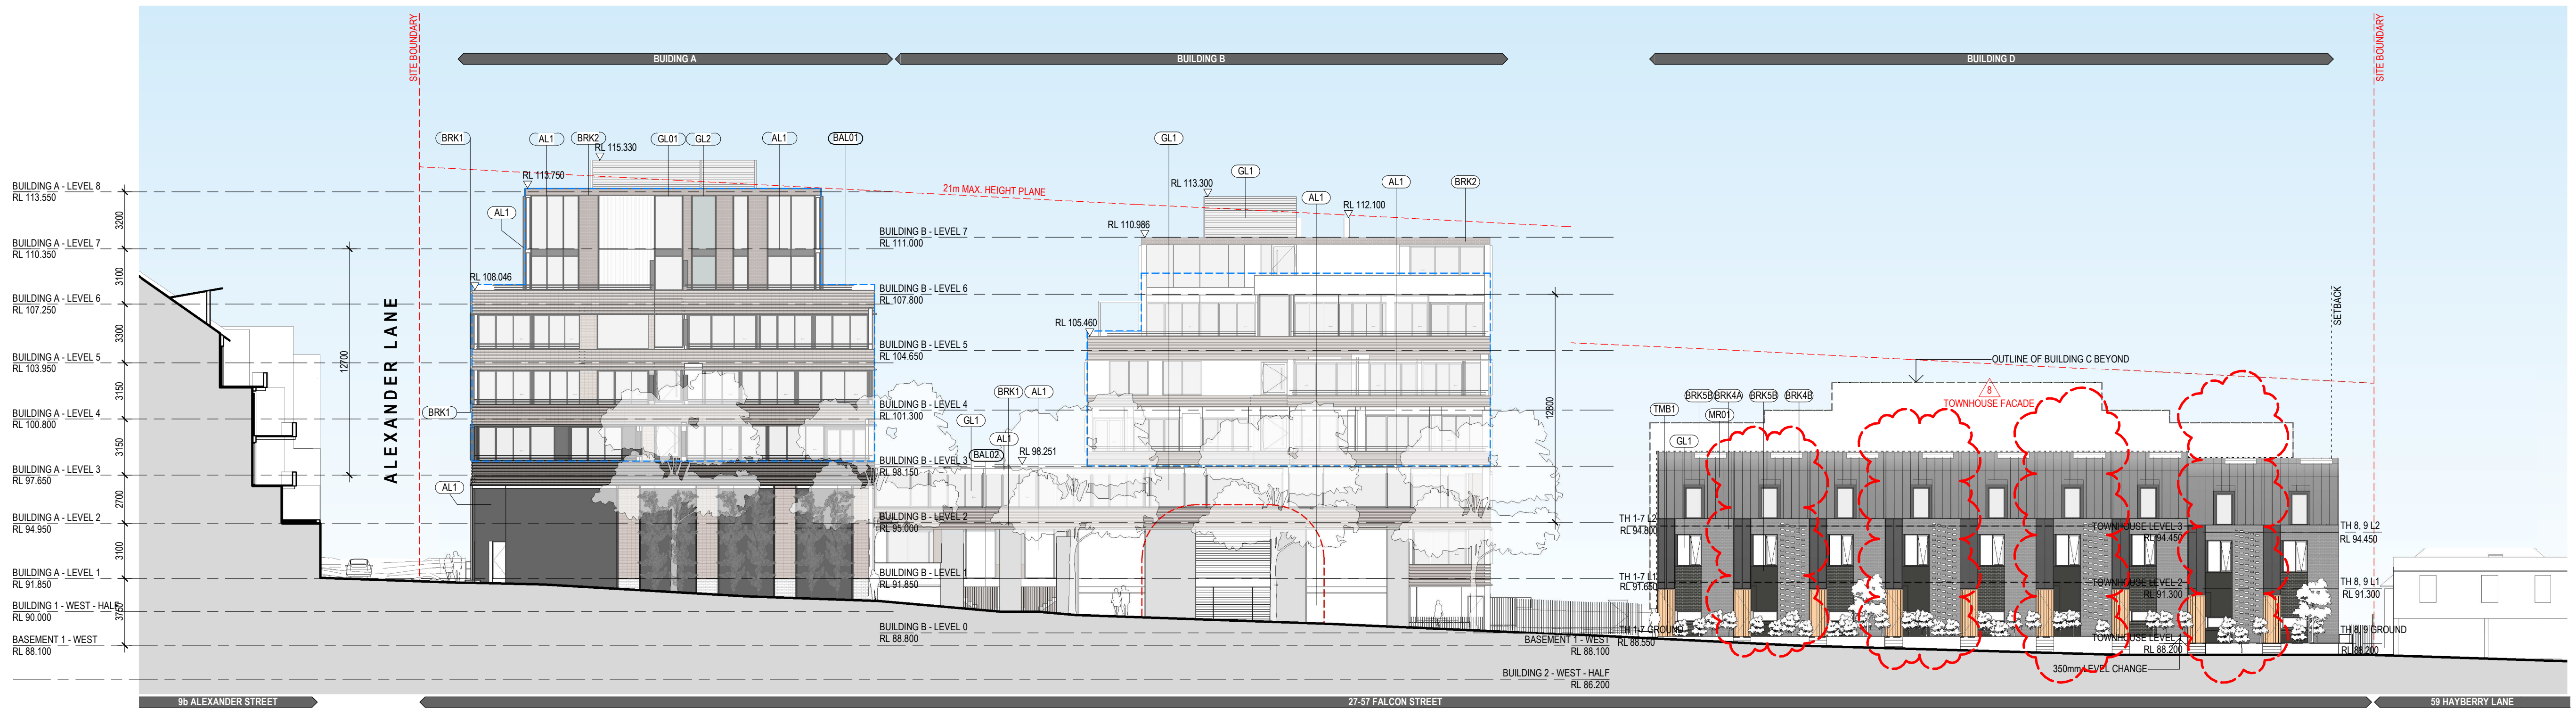

2 HAYBERRY LANE ELEVATION
SOUTH 1:200

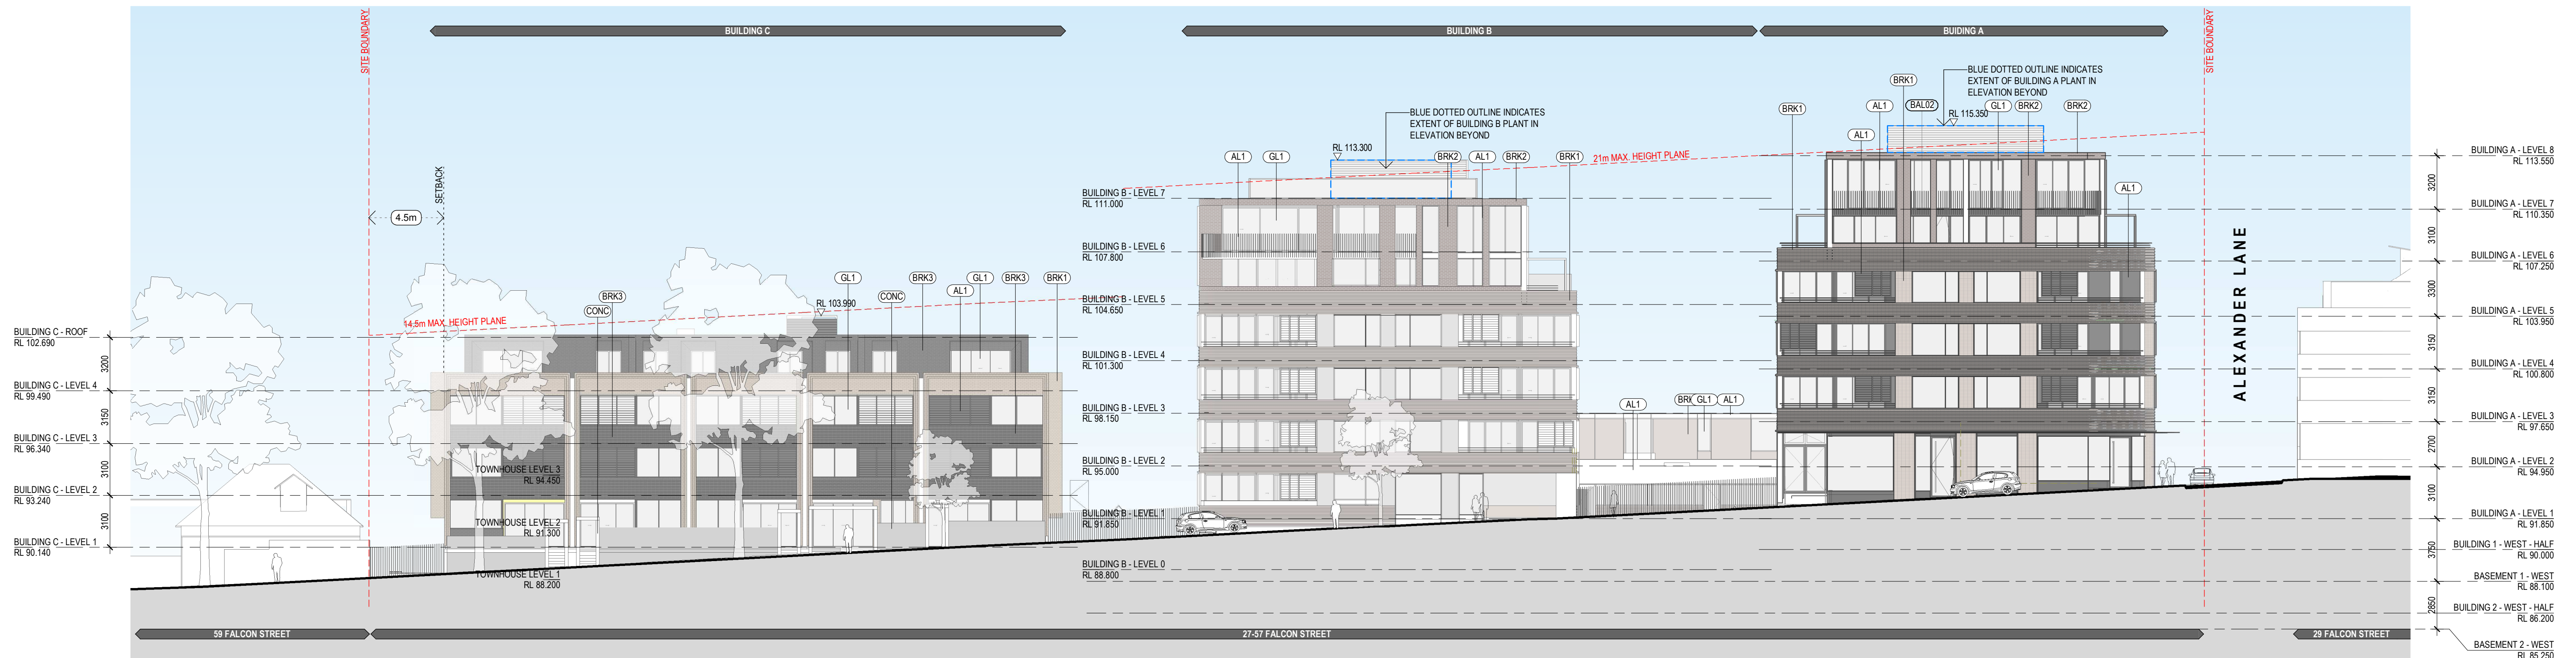

1 FALCON STREET ELEVATION
NORTH 1:200

Revisions	No.	Date	Description	Checked	Approved
4	4/11/21		PRELIMINARY ISSUE	RD	MG
5	29/11/21		DA ISSUE	RD	MG
6	XXXXXX		DEP COMMENTS	RD	MG
7	13/04/22		ISSUED FOR CONSULTANT CO-ORDINATION	HJ	MG
8	09/05/22		DA RE-ISSUE APARTMENT LAYOUT MINOR AND MISCELLANEOUS CHANGES	RD	MG

Key


Client
Lindsay Bennelong Pty Ltd

Architect
AJ+C
ALLEN JACK+COTTIER
79 Myrtle Street Chippendale NSW 2008 AUSTRALIA
ph +61 2 9311 8222 fx +61 2 9311 8200
ABN 53 003 782 250


Project
FALCON STREET DEVELOPMENT
27-57 Falcon St, Crows Nest, NSW 2065
Proj. No. 19014

Drawing Title
**FALCON STREET +
HAYBERRY LANE
ELEVATIONS**
Drawing Status
NOT FOR CONSTRUCTION


Scale
1:200 @A1
Drawing No.
DA3100 8
Issue

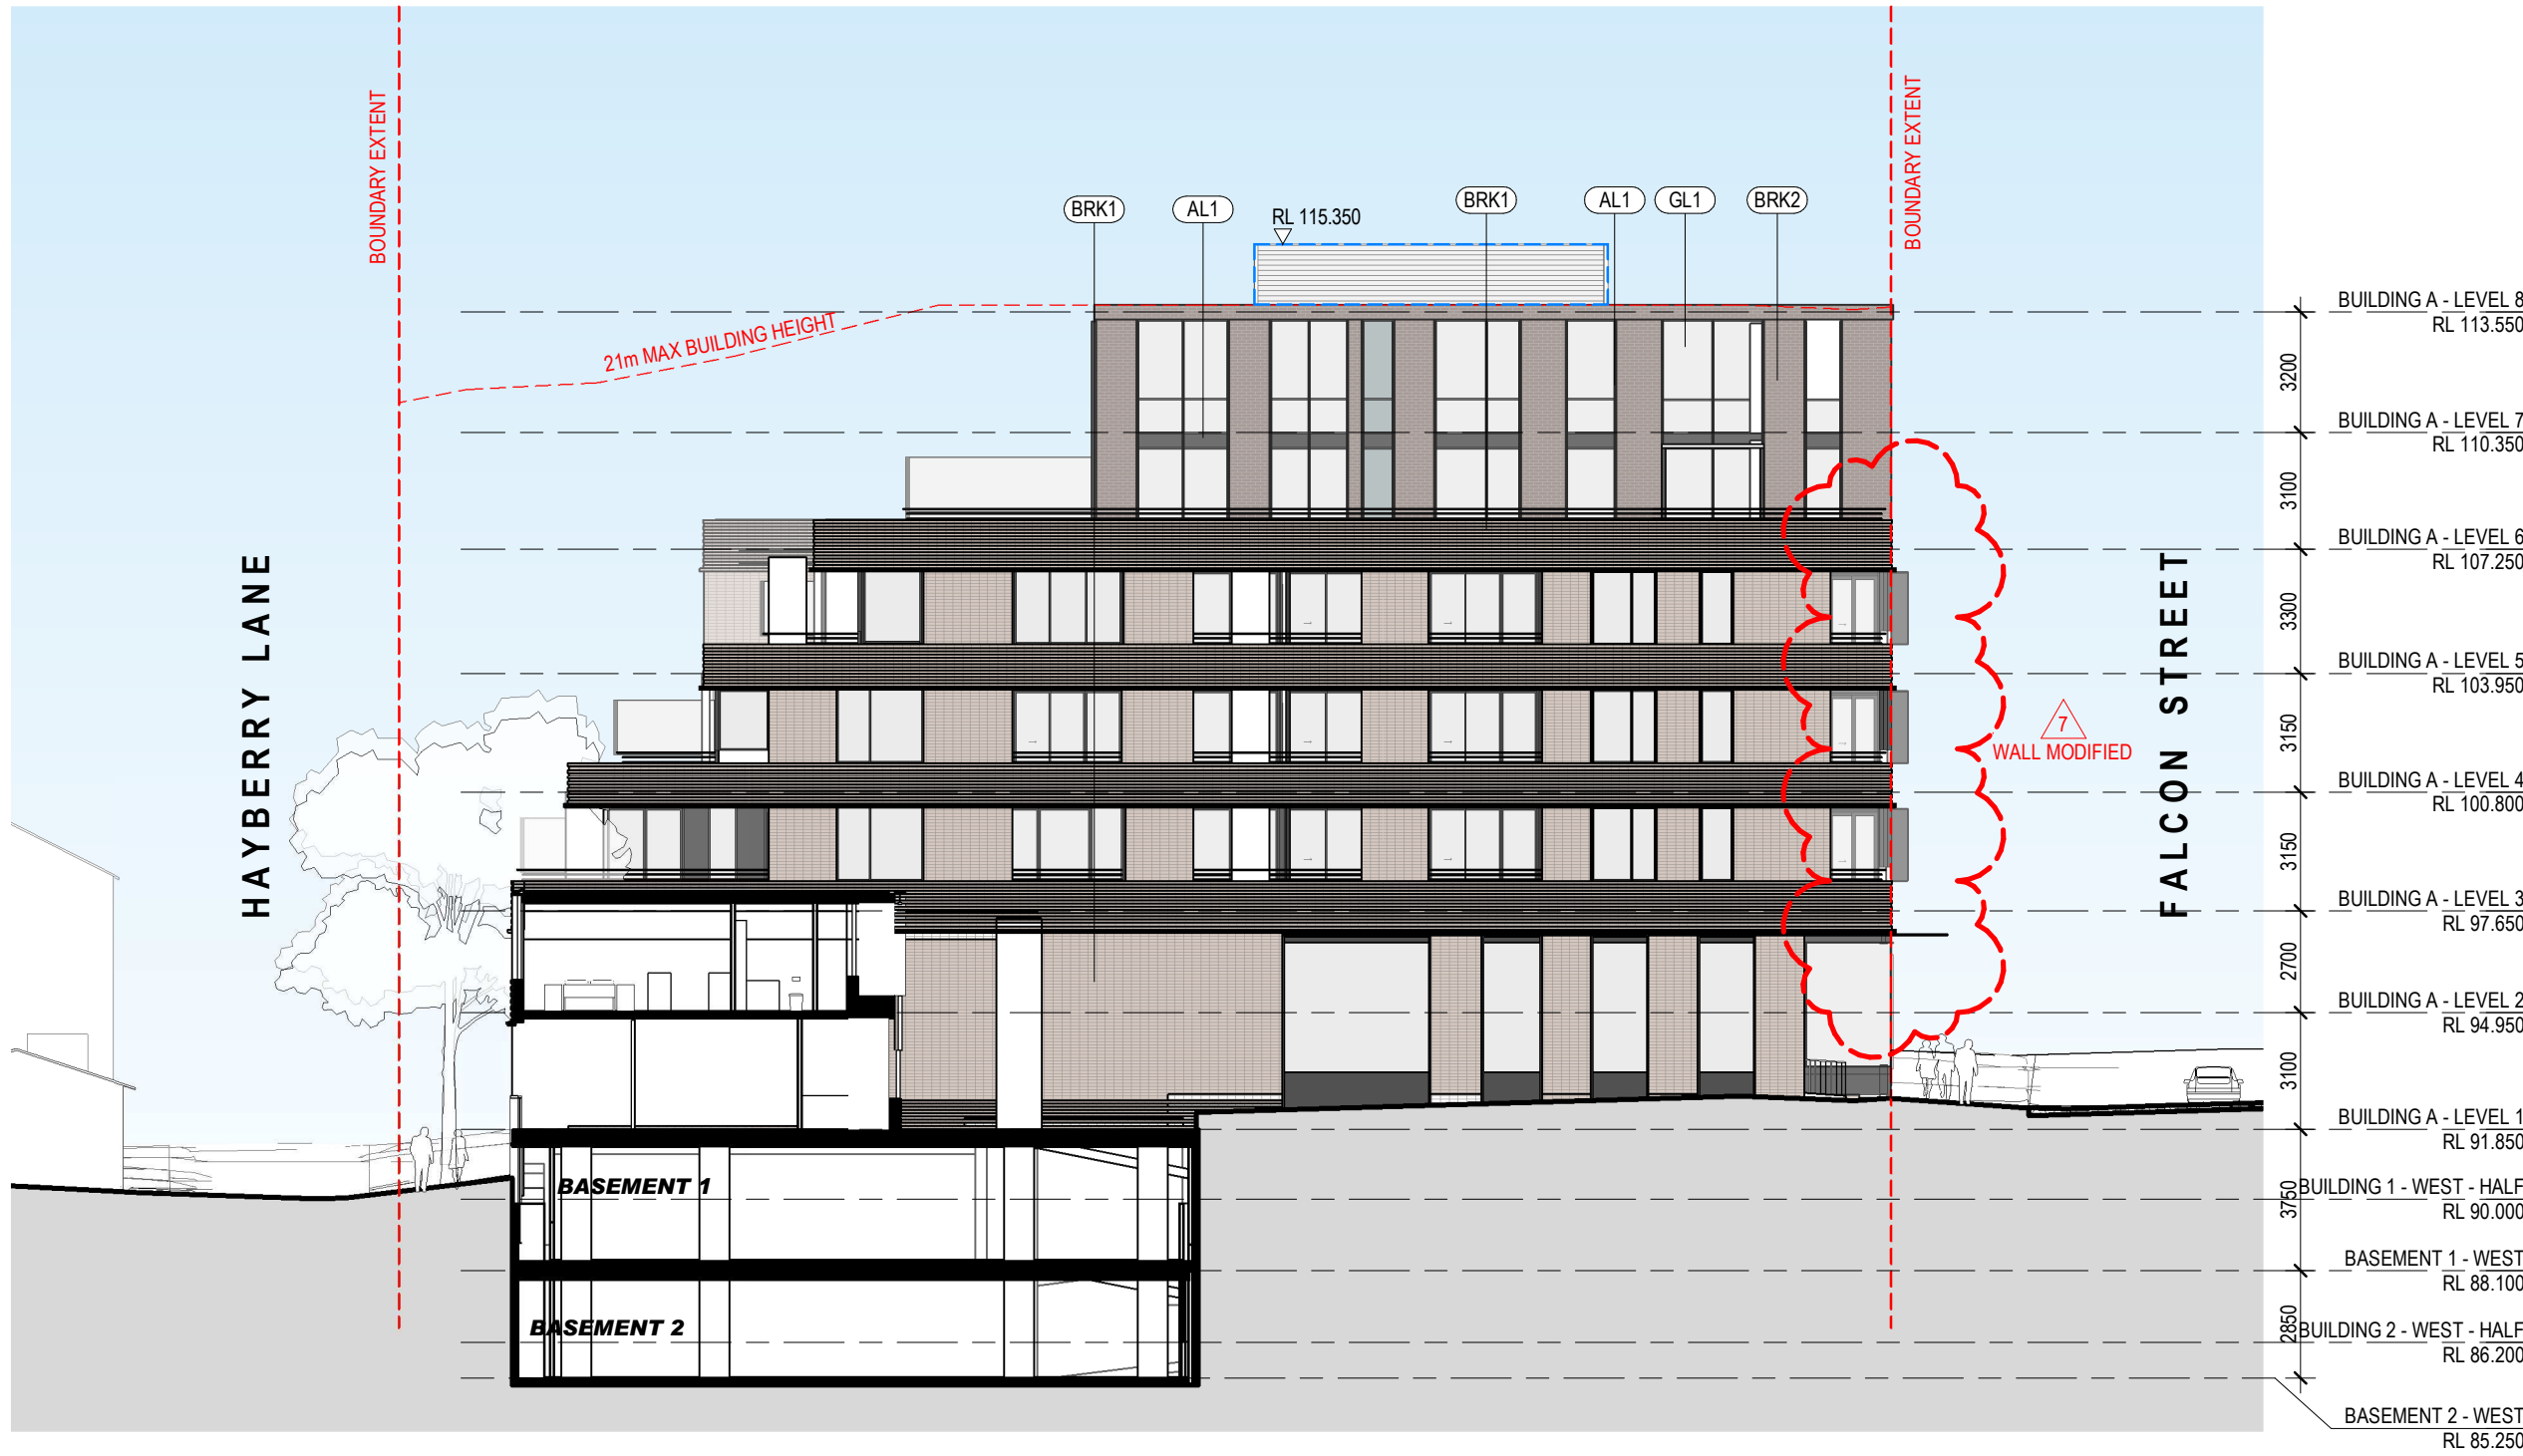


1 COURTYARD 1 ELEVATION
BUILDING A - EAST
1 : 200

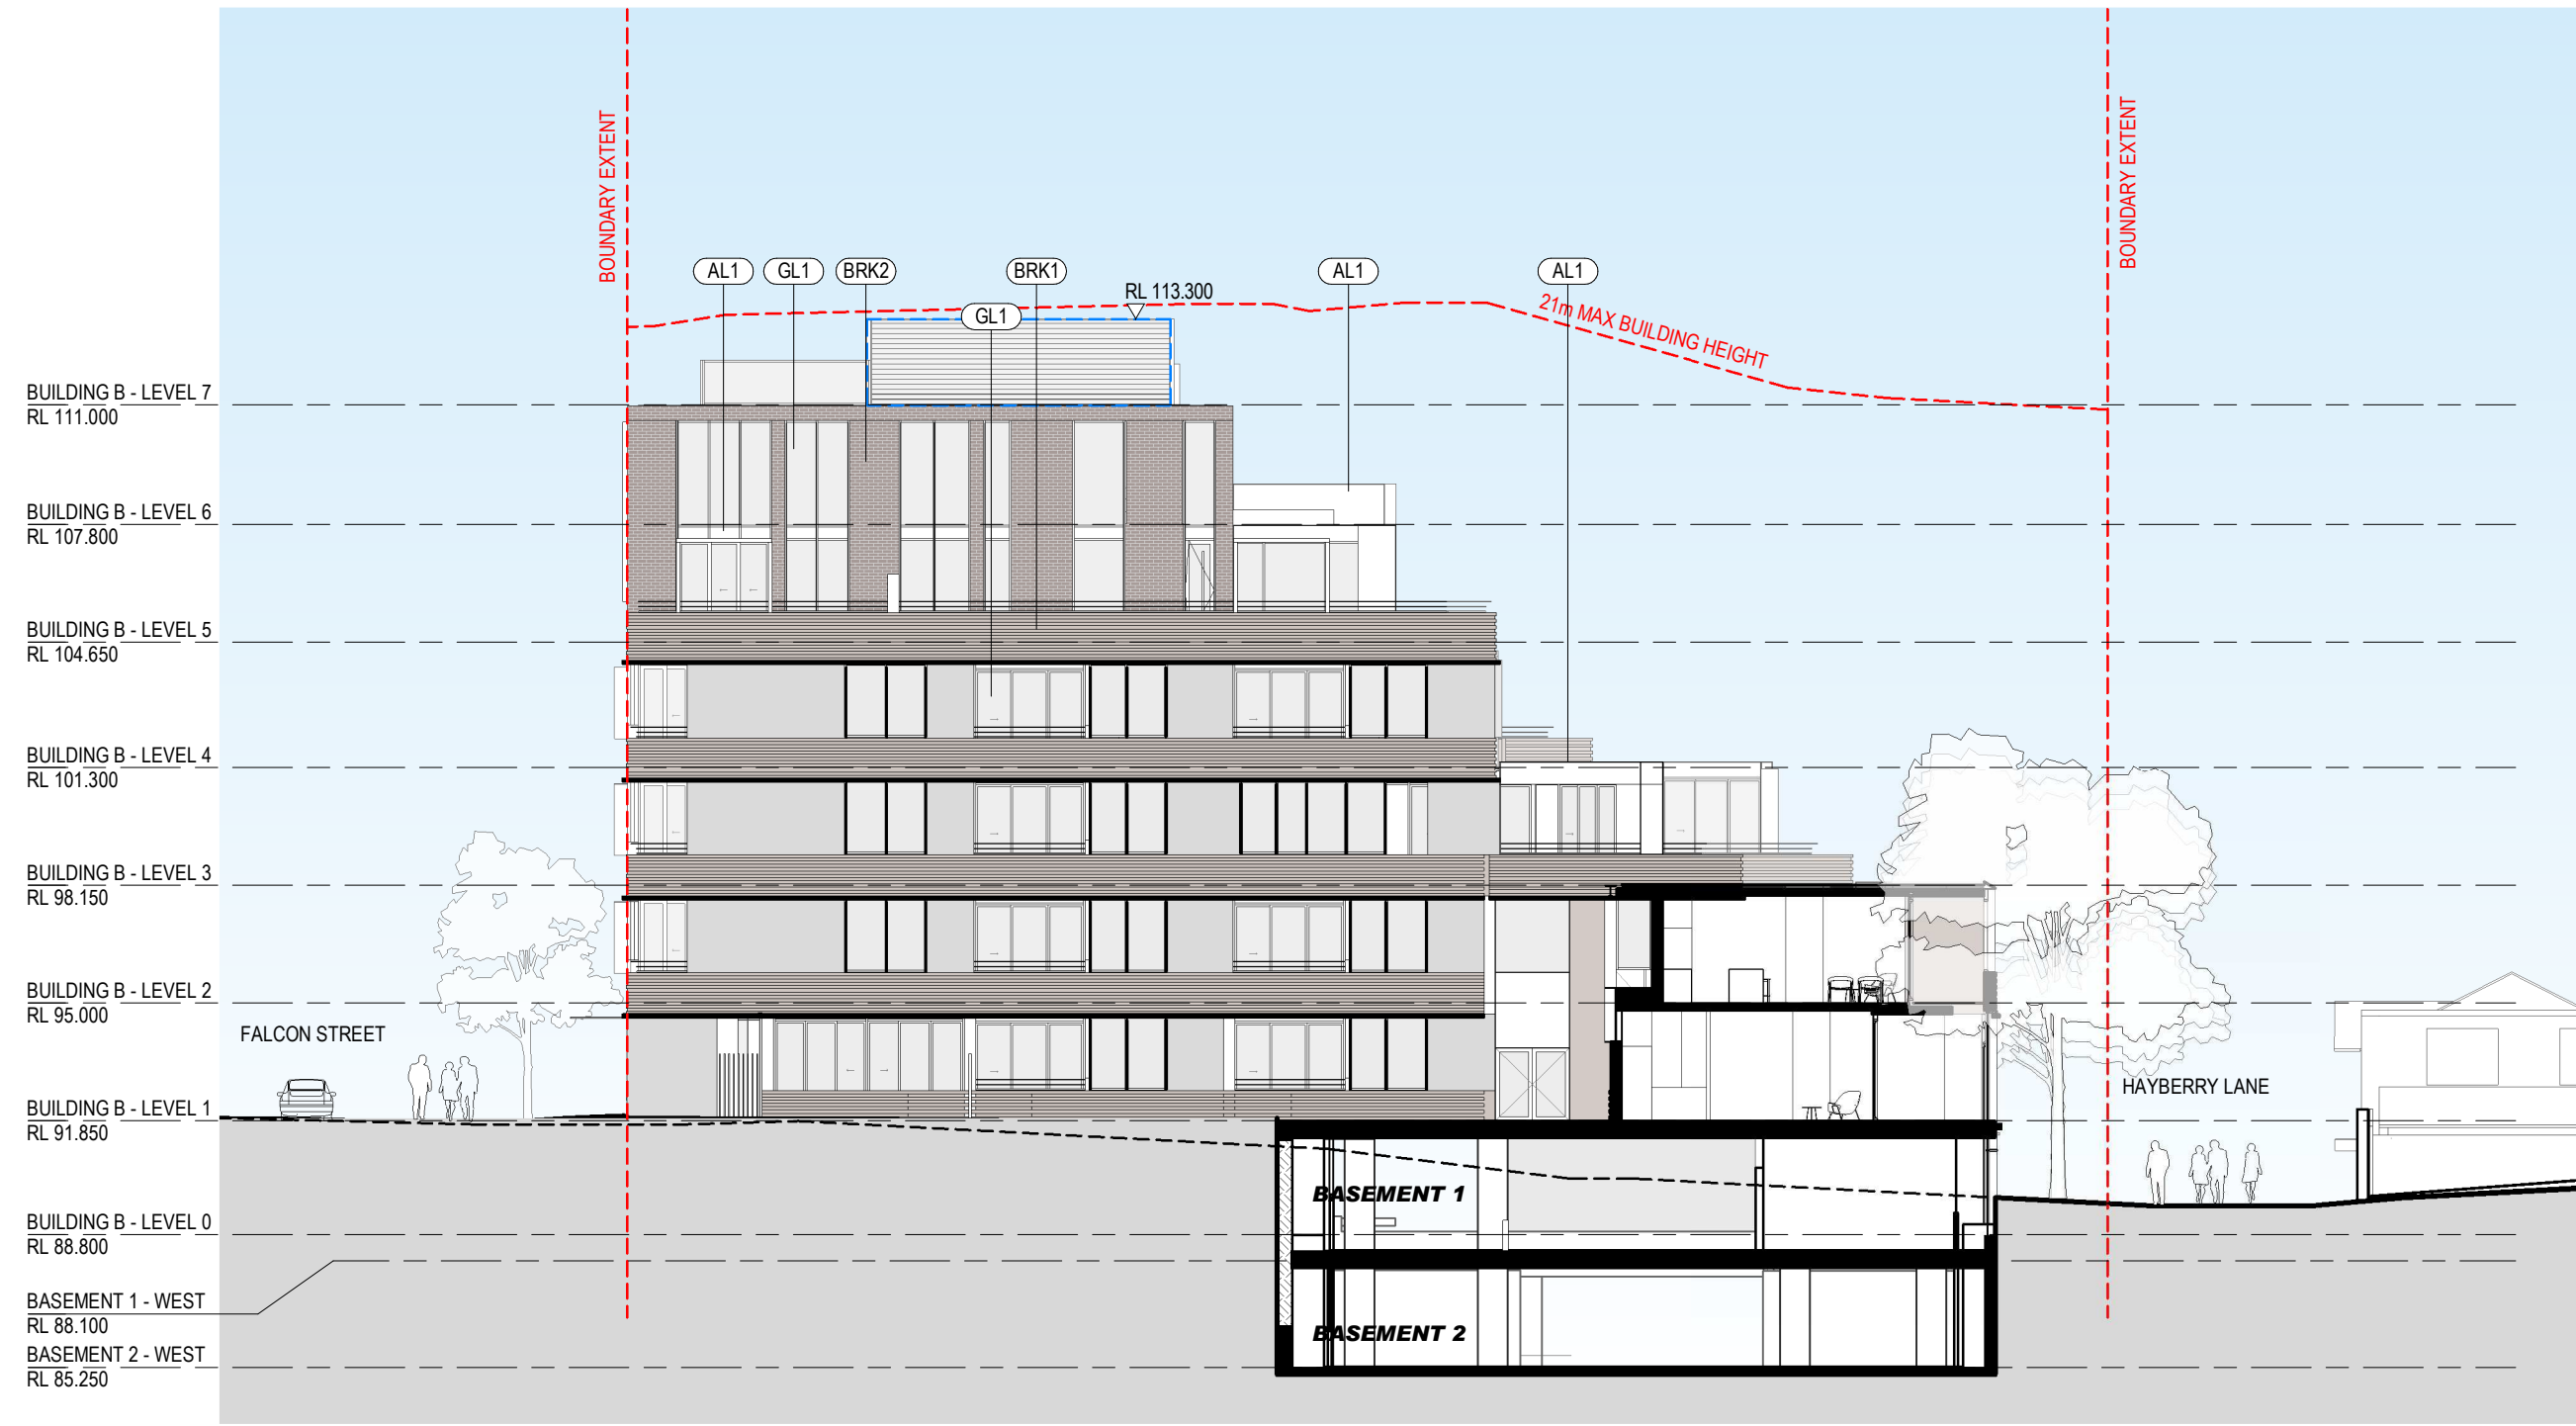

2 COURTYARD 1 ELEVATION
BUILDING B - WEST
1 : 200

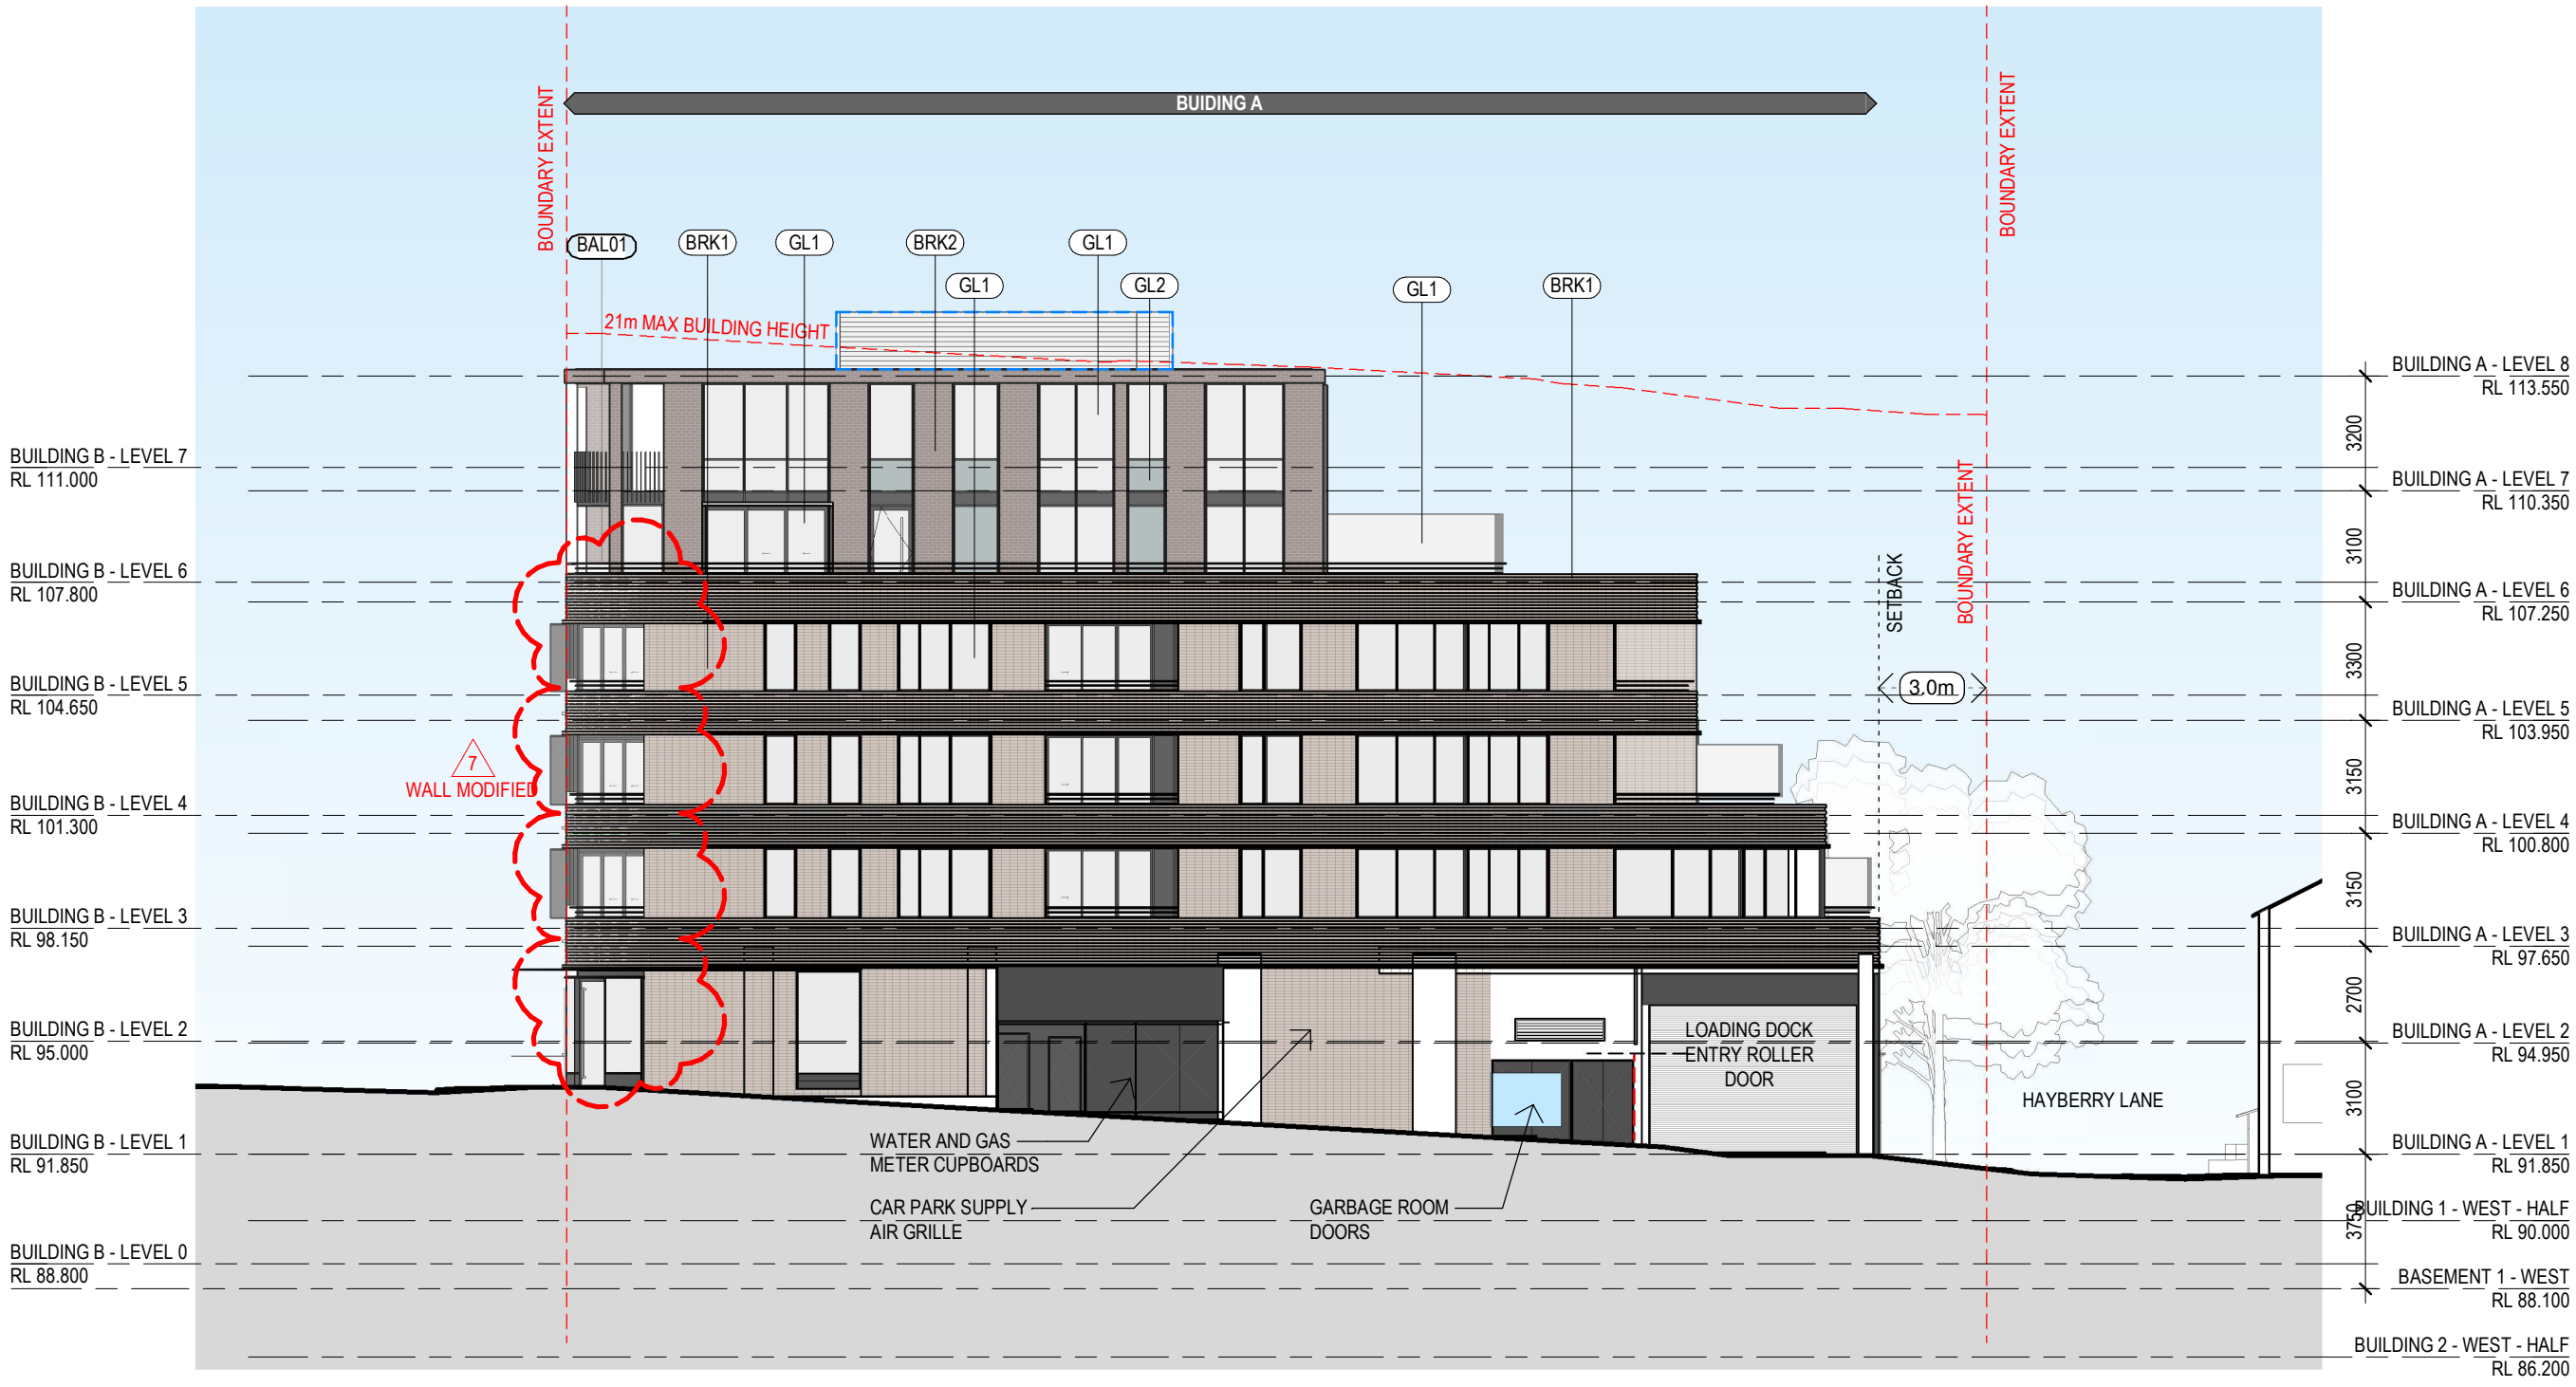

3 ALEXANDER LANE ELEVATION
BUILDING A - WEST
1 : 200

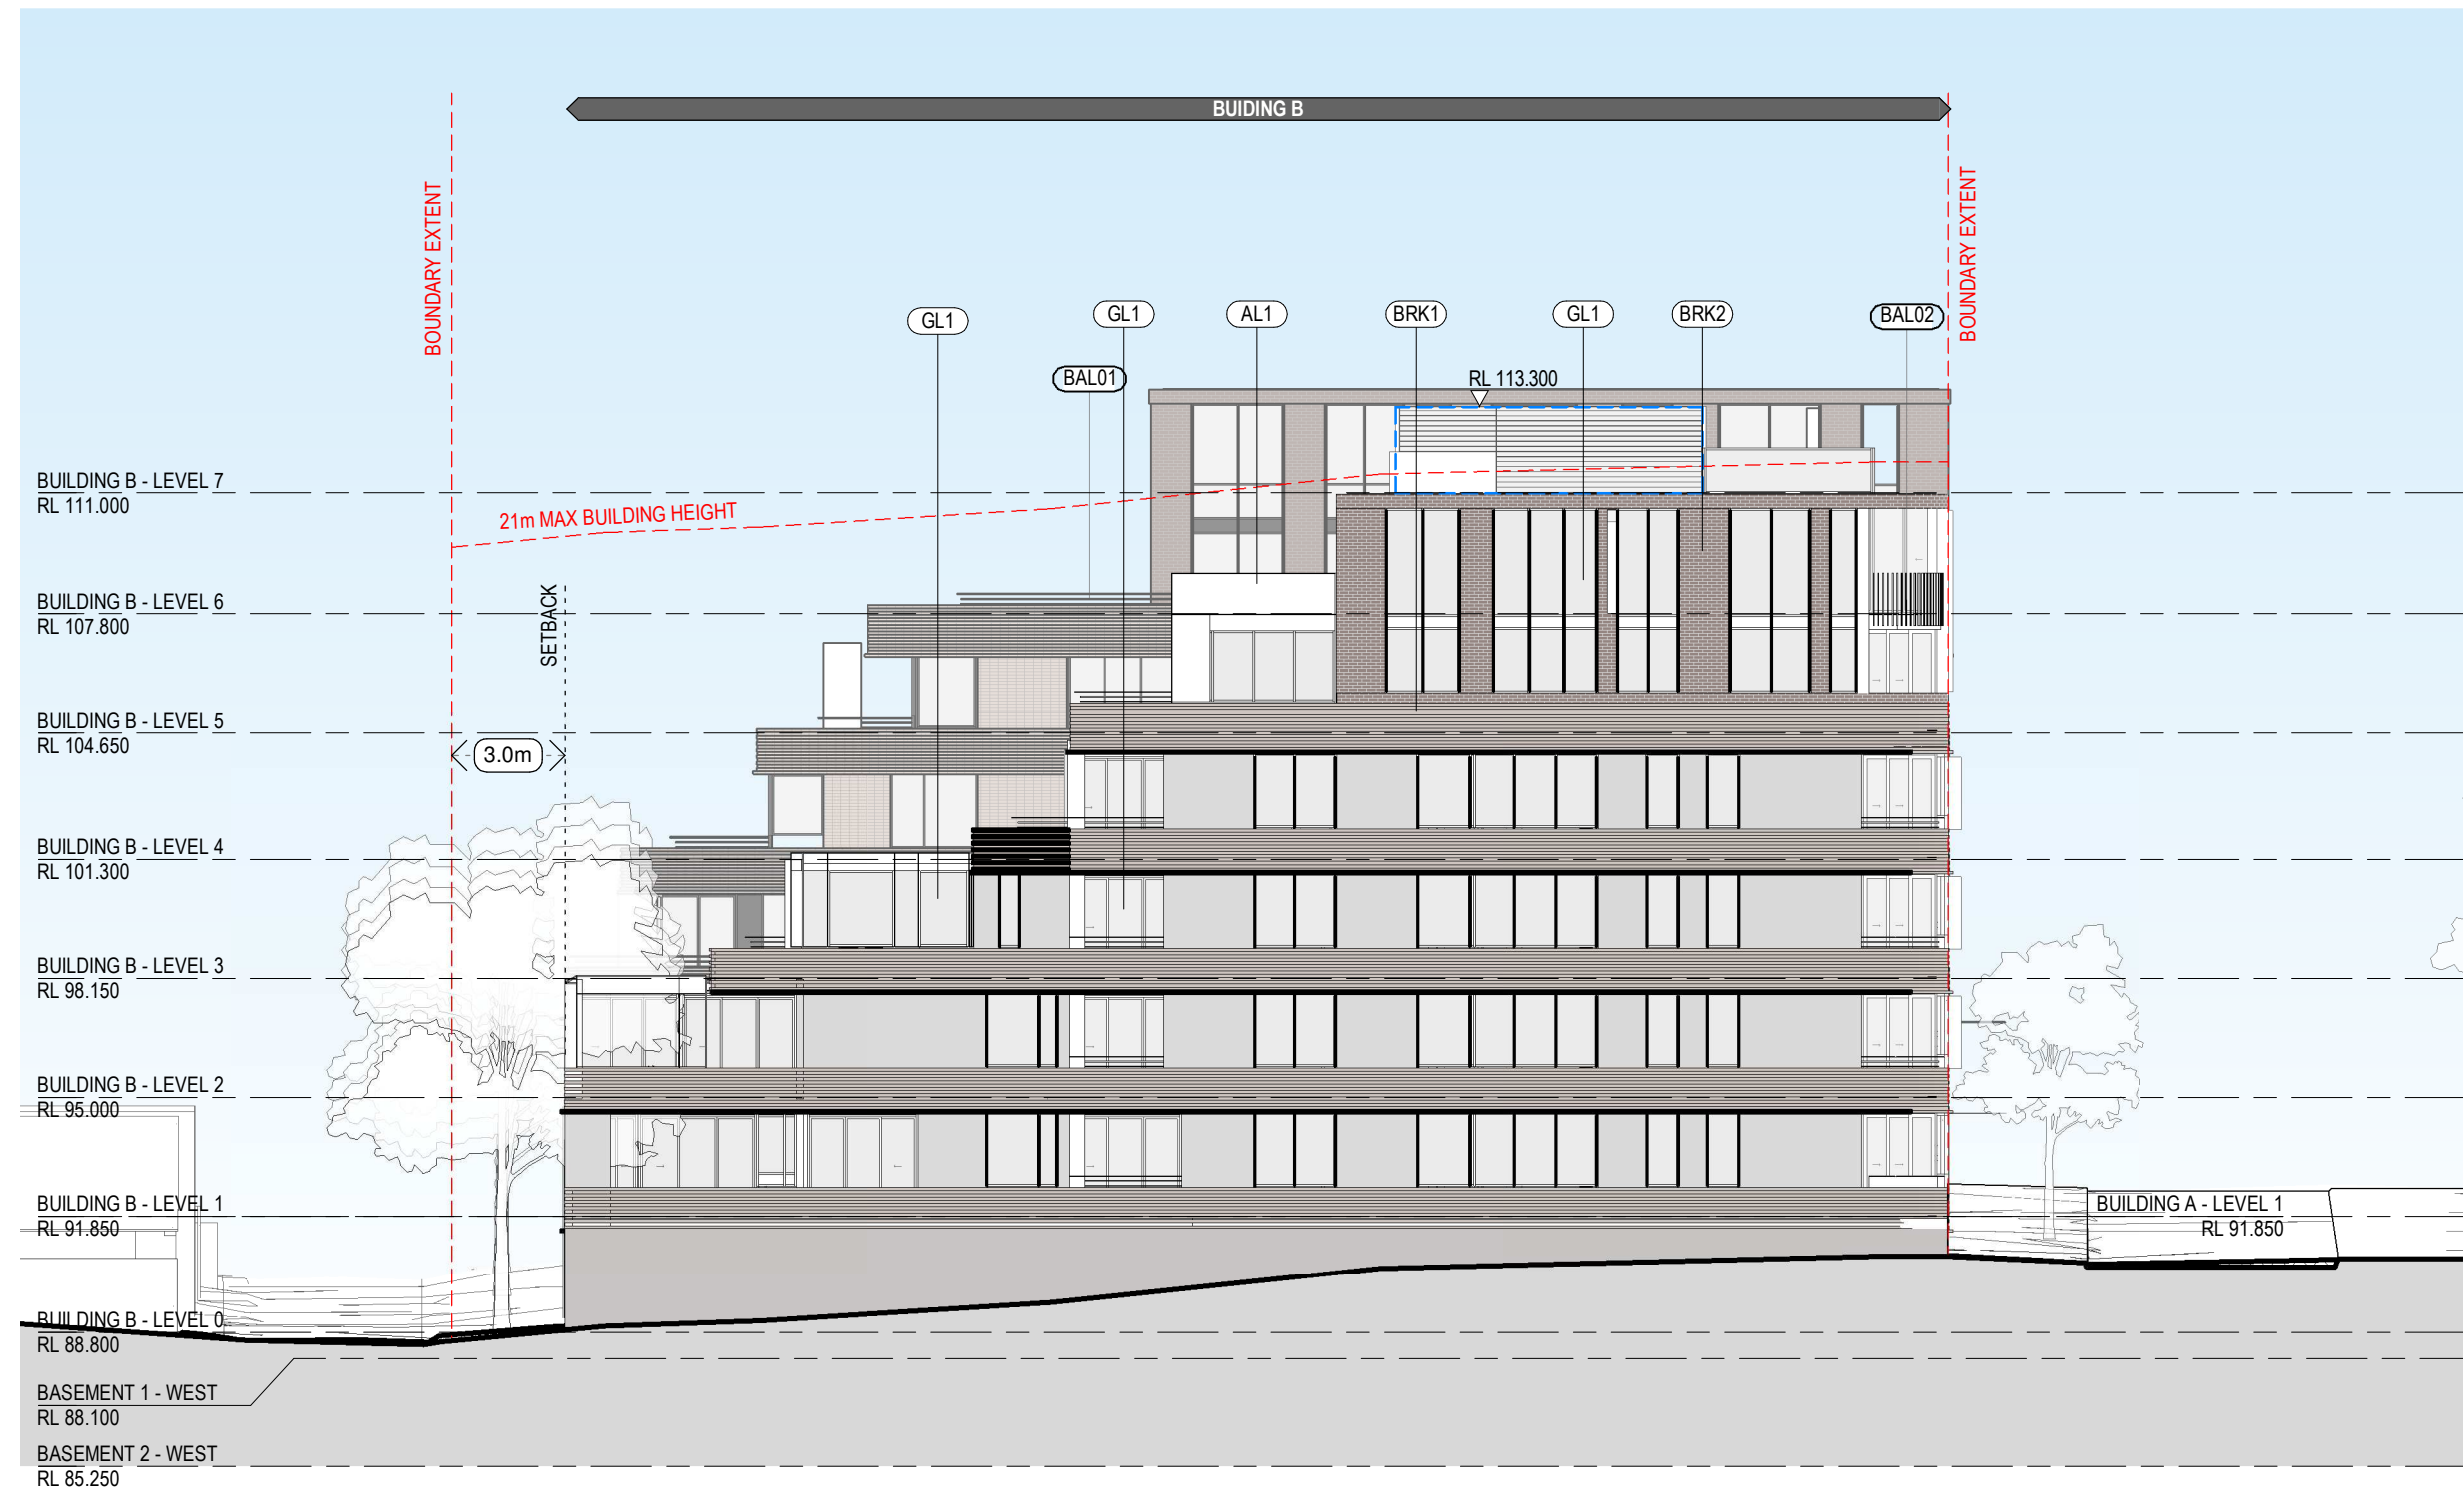

4 COURTYARD 2 ELEVATION
BUILDING B - EAST
1 : 200

Revisions	No.	Date	Description	Checked	Approved
3	12/10/21		CONSULTANT ISSUE	RD	MG
4	4/11/21		PRELIMINARY ISSUE	RD	MG
5	29/11/21		DA ISSUE	RD	MG
6	13/04/22		ISSUED FOR CONSULTANT CO-ORDINATION	HJ	MG
7	09/05/22		DA RE-ISSUE APARTMENT LAYOUT MINOR AND MISCELLANEOUS CHANGES	RD	MG

Key

Client
Lindsay Bennelong Pty Ltd


Architect
AJ+C
ALLEN JACK+COTTIER
79 Myrtle Street Chippendale NSW 2008 AUSTRALIA
ph +61 2 9311 8222 fx +61 2 9311 8200
ABN 53 003 782 250

Project
FALCON STREET DEVELOPMENT
27-57 Falcon St, Crows Nest, NSW 2065

Drawing Title
**BUILDING A + B
ELEVATIONS**

Drawing Status
NOT FOR CONSTRUCTION


Scale
1 : 200 @A1
Drawing No.
DA3101 7
Issue

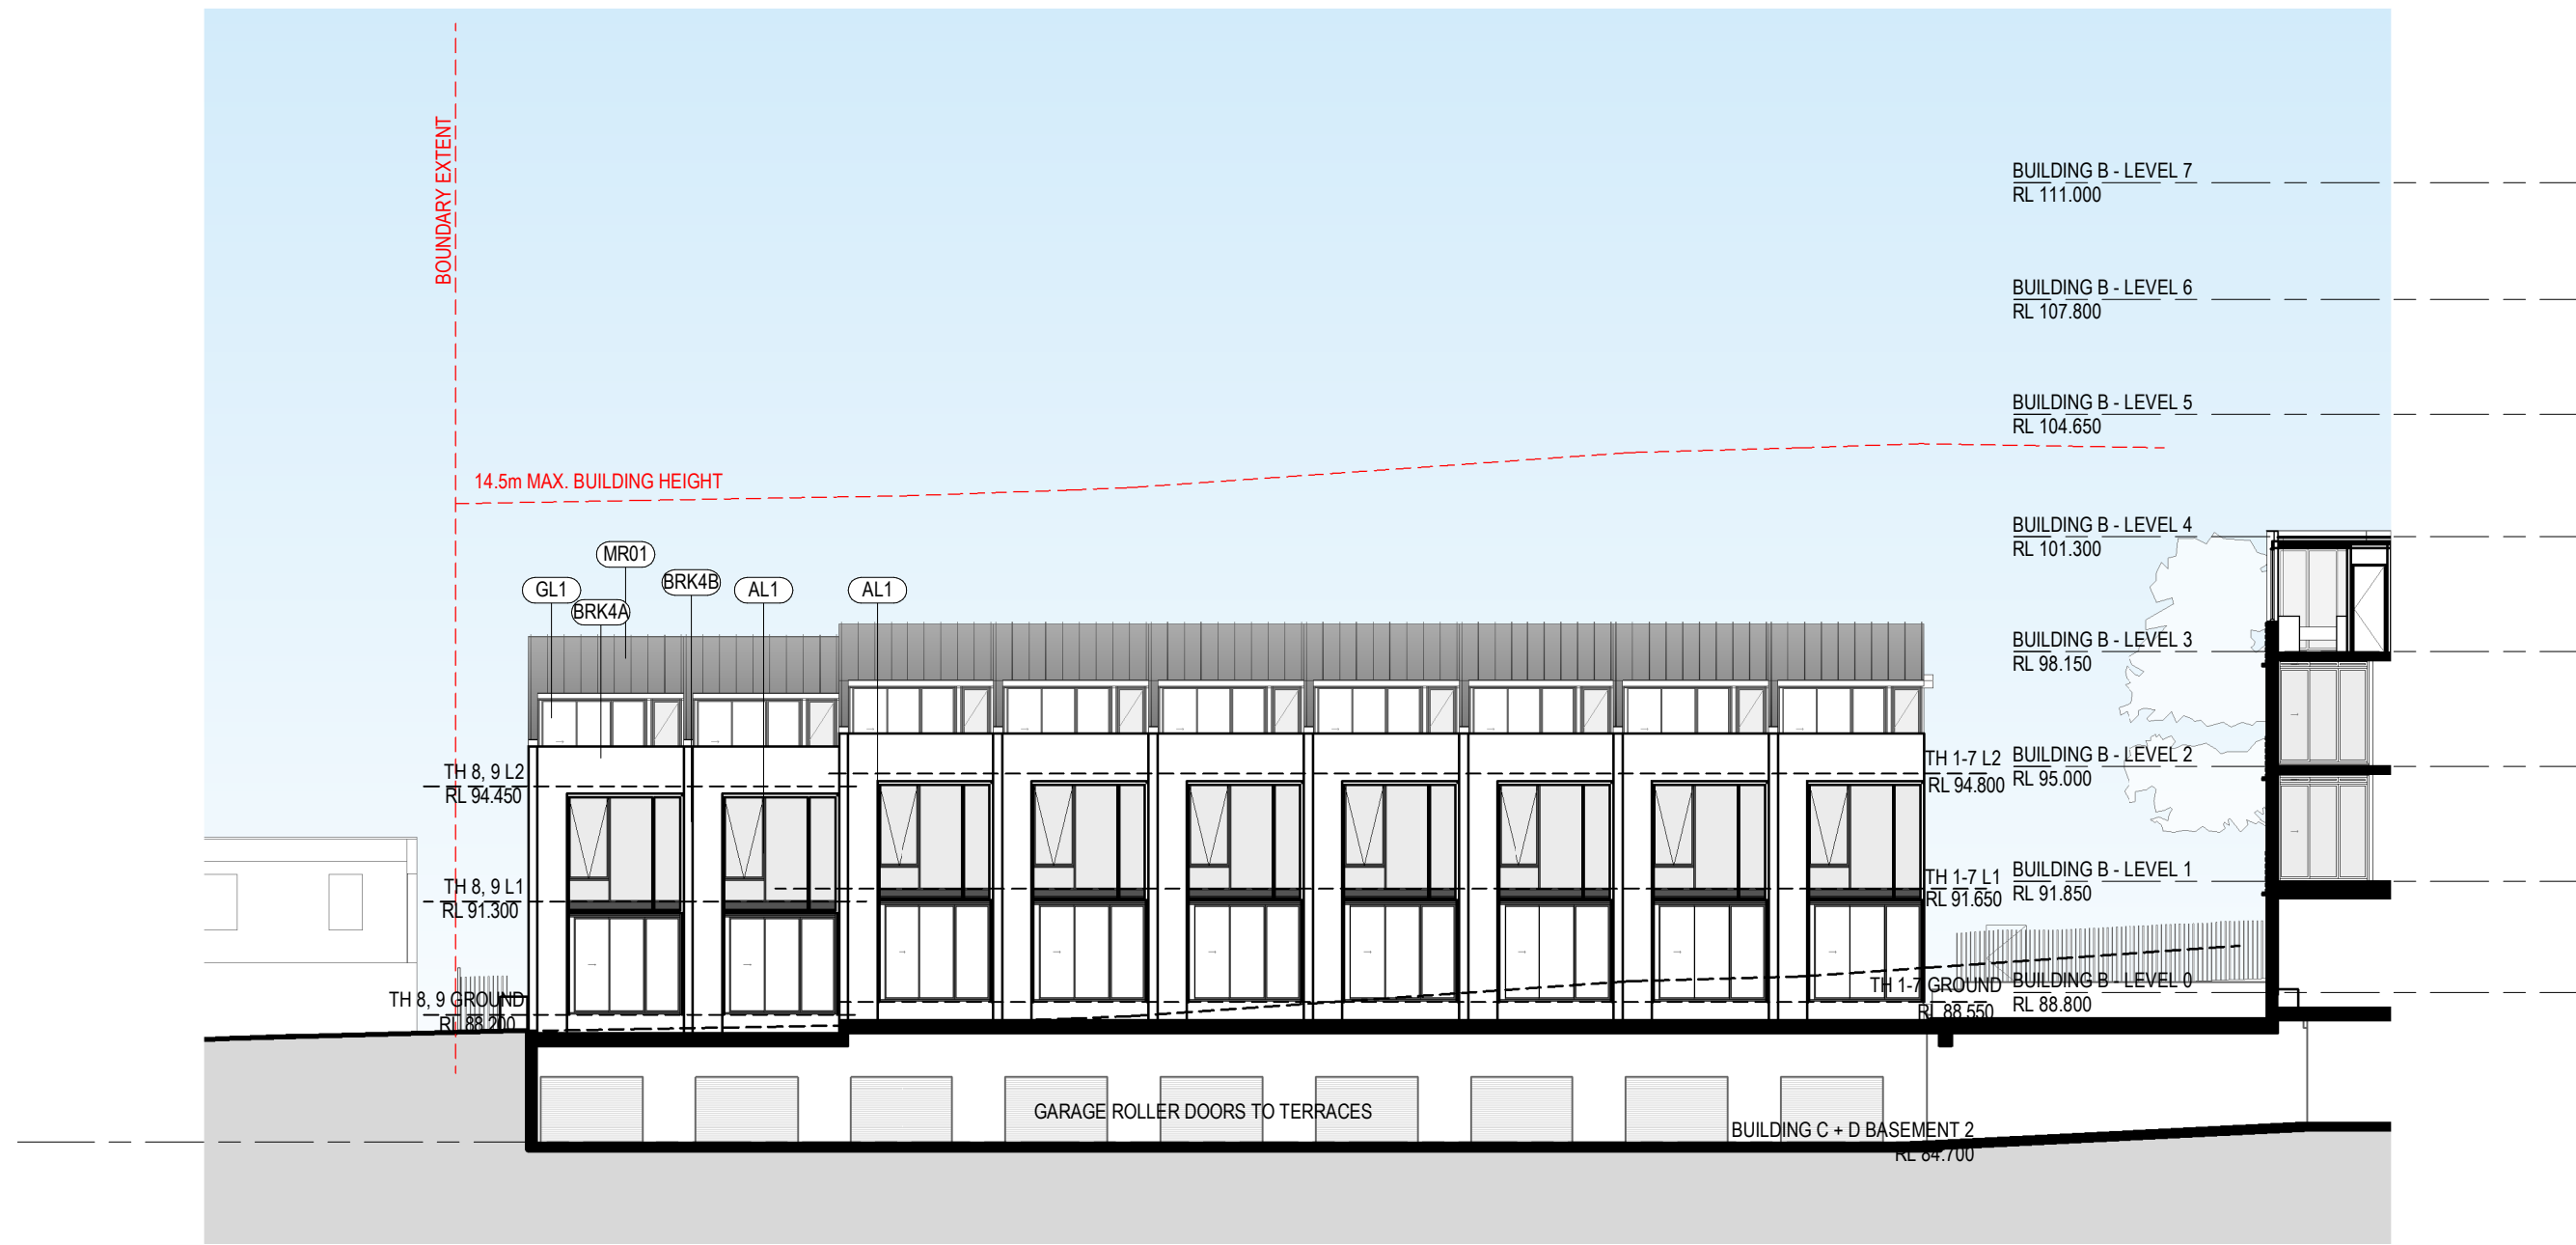

4 COURTYARD 3 ELEVATION
TOWNHOUSES - NORTH
1 : 200



3 BUILDING C - SOUTH ELEVATION
1 : 200

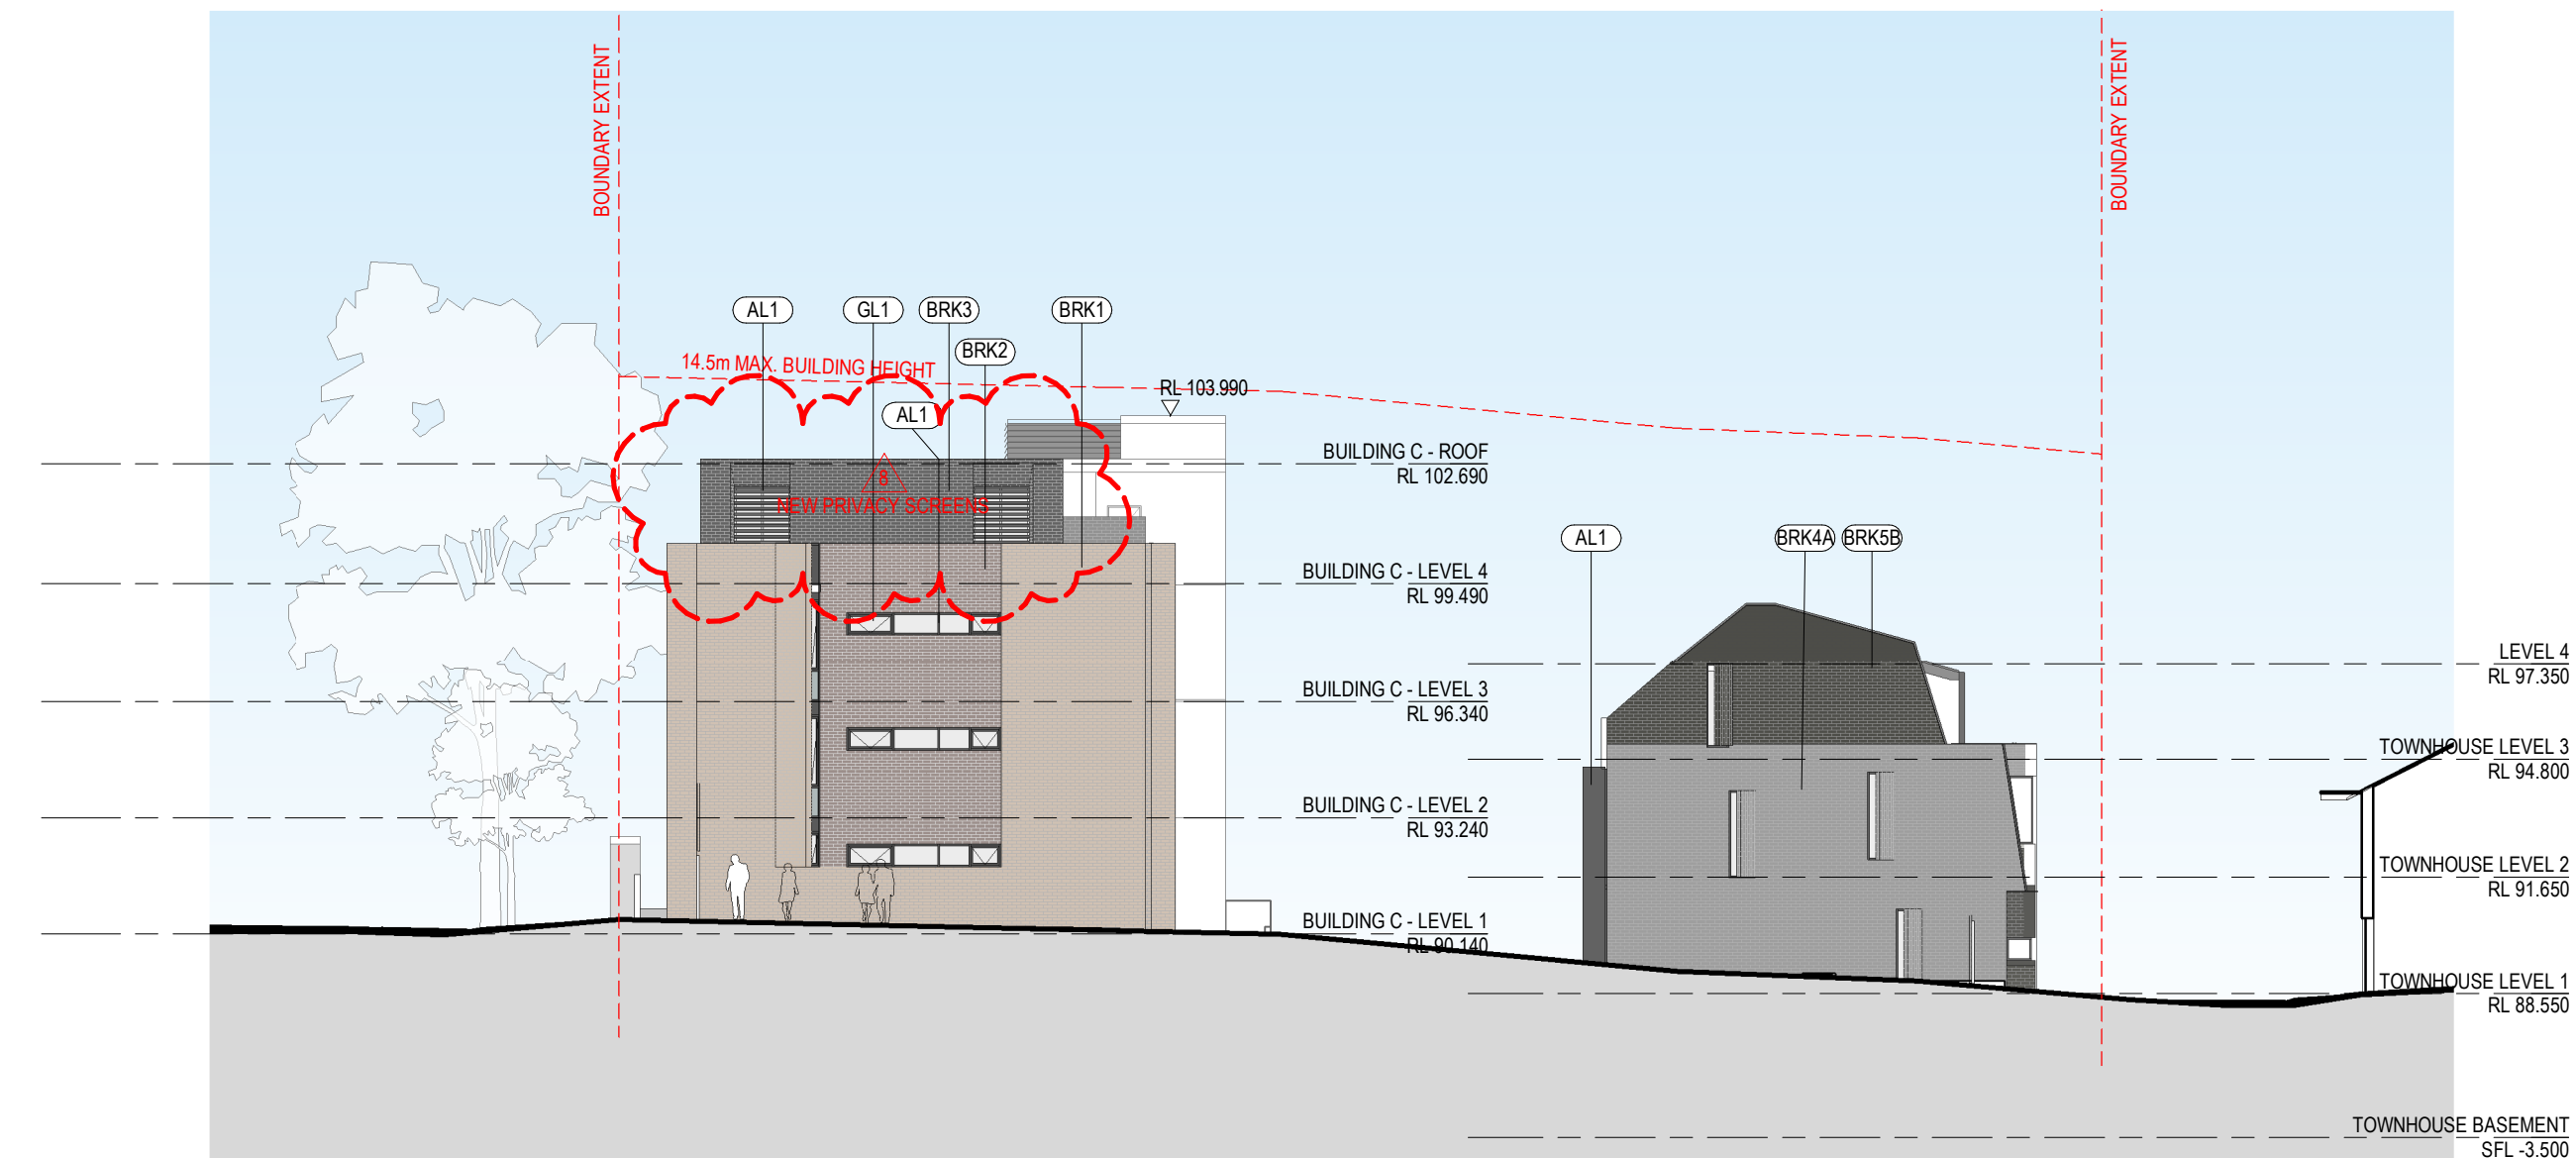

2 BUILDING C + D - WEST ELEVATION
1 : 200

Revisions		Description	Checked	Approved
No.	Date			
4	4/11/21	PRELIMINARY ISSUE	RD	MG
5	29/11/21	DA ISSUE	RD	MG
6	XXXXXX	DEP COMMENTS	RD	MG
7	13/04/22	ISSUED FOR CONSULTANT CO-ORDINATION	HJ	MG
8	09/05/22	DA RE-ISSUE APARTMENT LAYOUT MINOR AND MISCELLANEOUS CHANGES	RD	MG

Key

Client
Lindsay Bennelong Pty Ltd


Architect
AJ+C
ALLEN JACK+COTTIER
79 Myrtle Street Chippendale NSW 2008 AUSTRALIA
ph +61 2 9311 8222 fx +61 2 9311 8200
ABN 53 003 782 250

Project
FALCON STREET DEVELOPMENT
27-57 Falcon St, Crows Nest, NSW 2065


Proj. No. 19014

Drawing Title
**BUILDING C +
TOWNHOUSES
ELEVATIONS**
Drawing Status
NOT FOR CONSTRUCTION

Scale
1 : 200 @A1
Drawing No.
DA3102 8
Issue

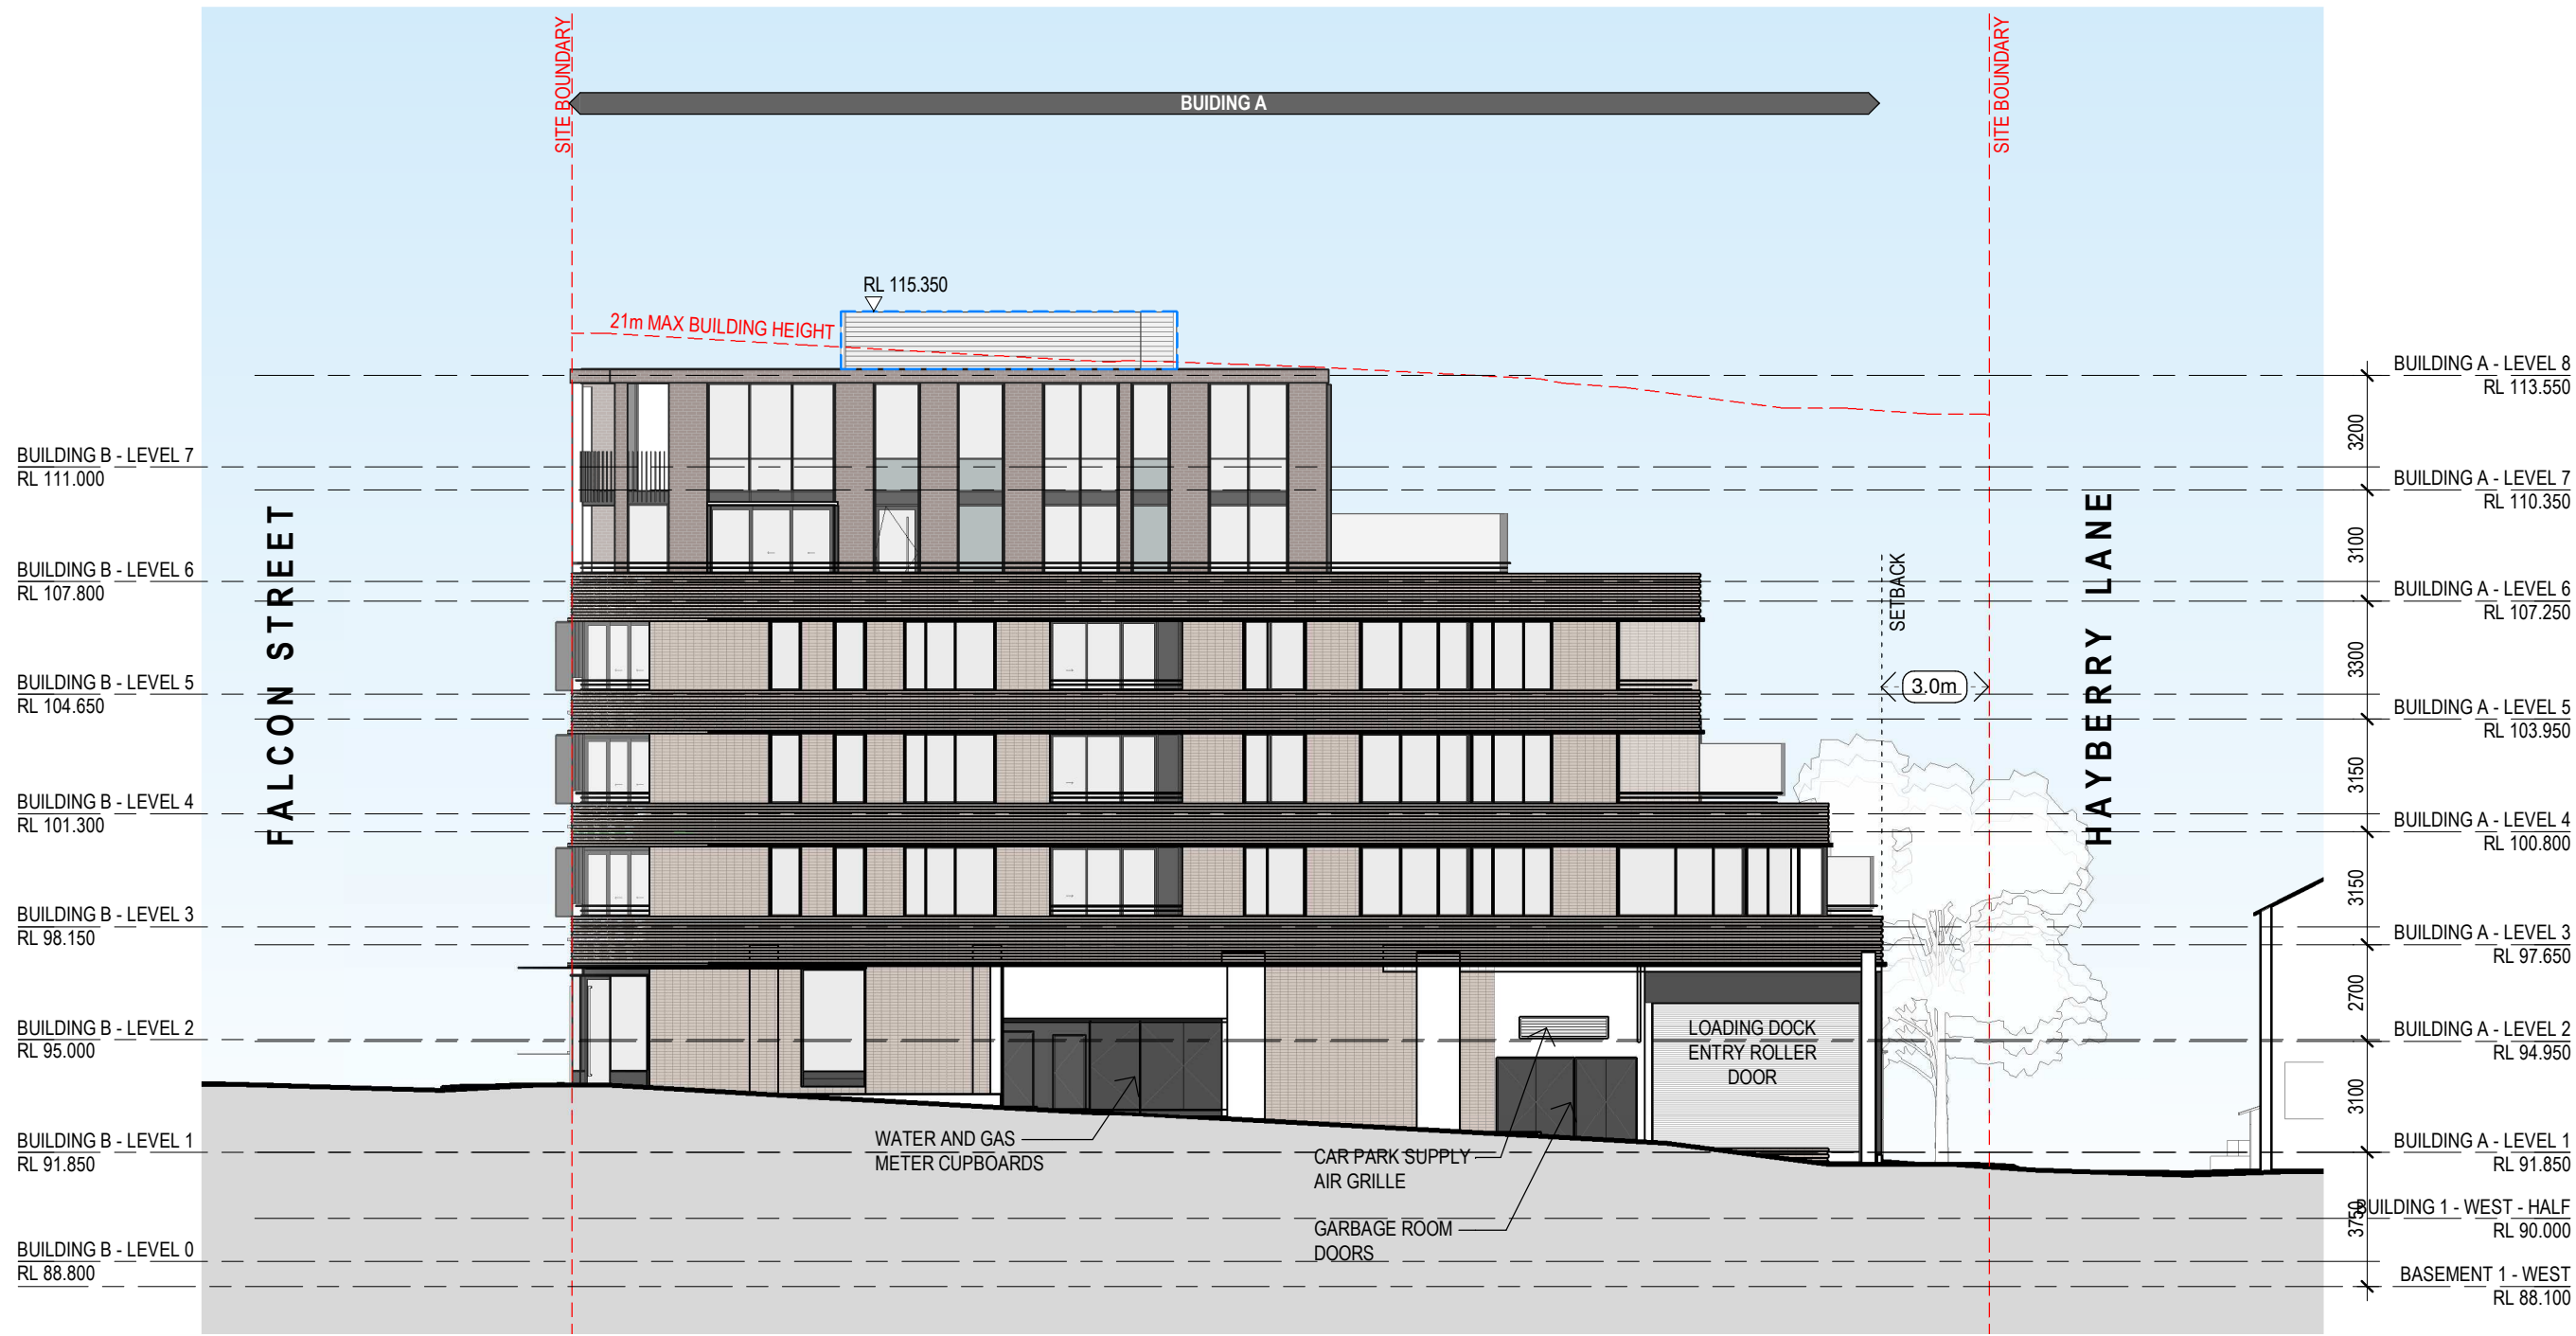


2 ALEXANDER LANE ELEVATION
BUILDING A - WEST
1 : 200

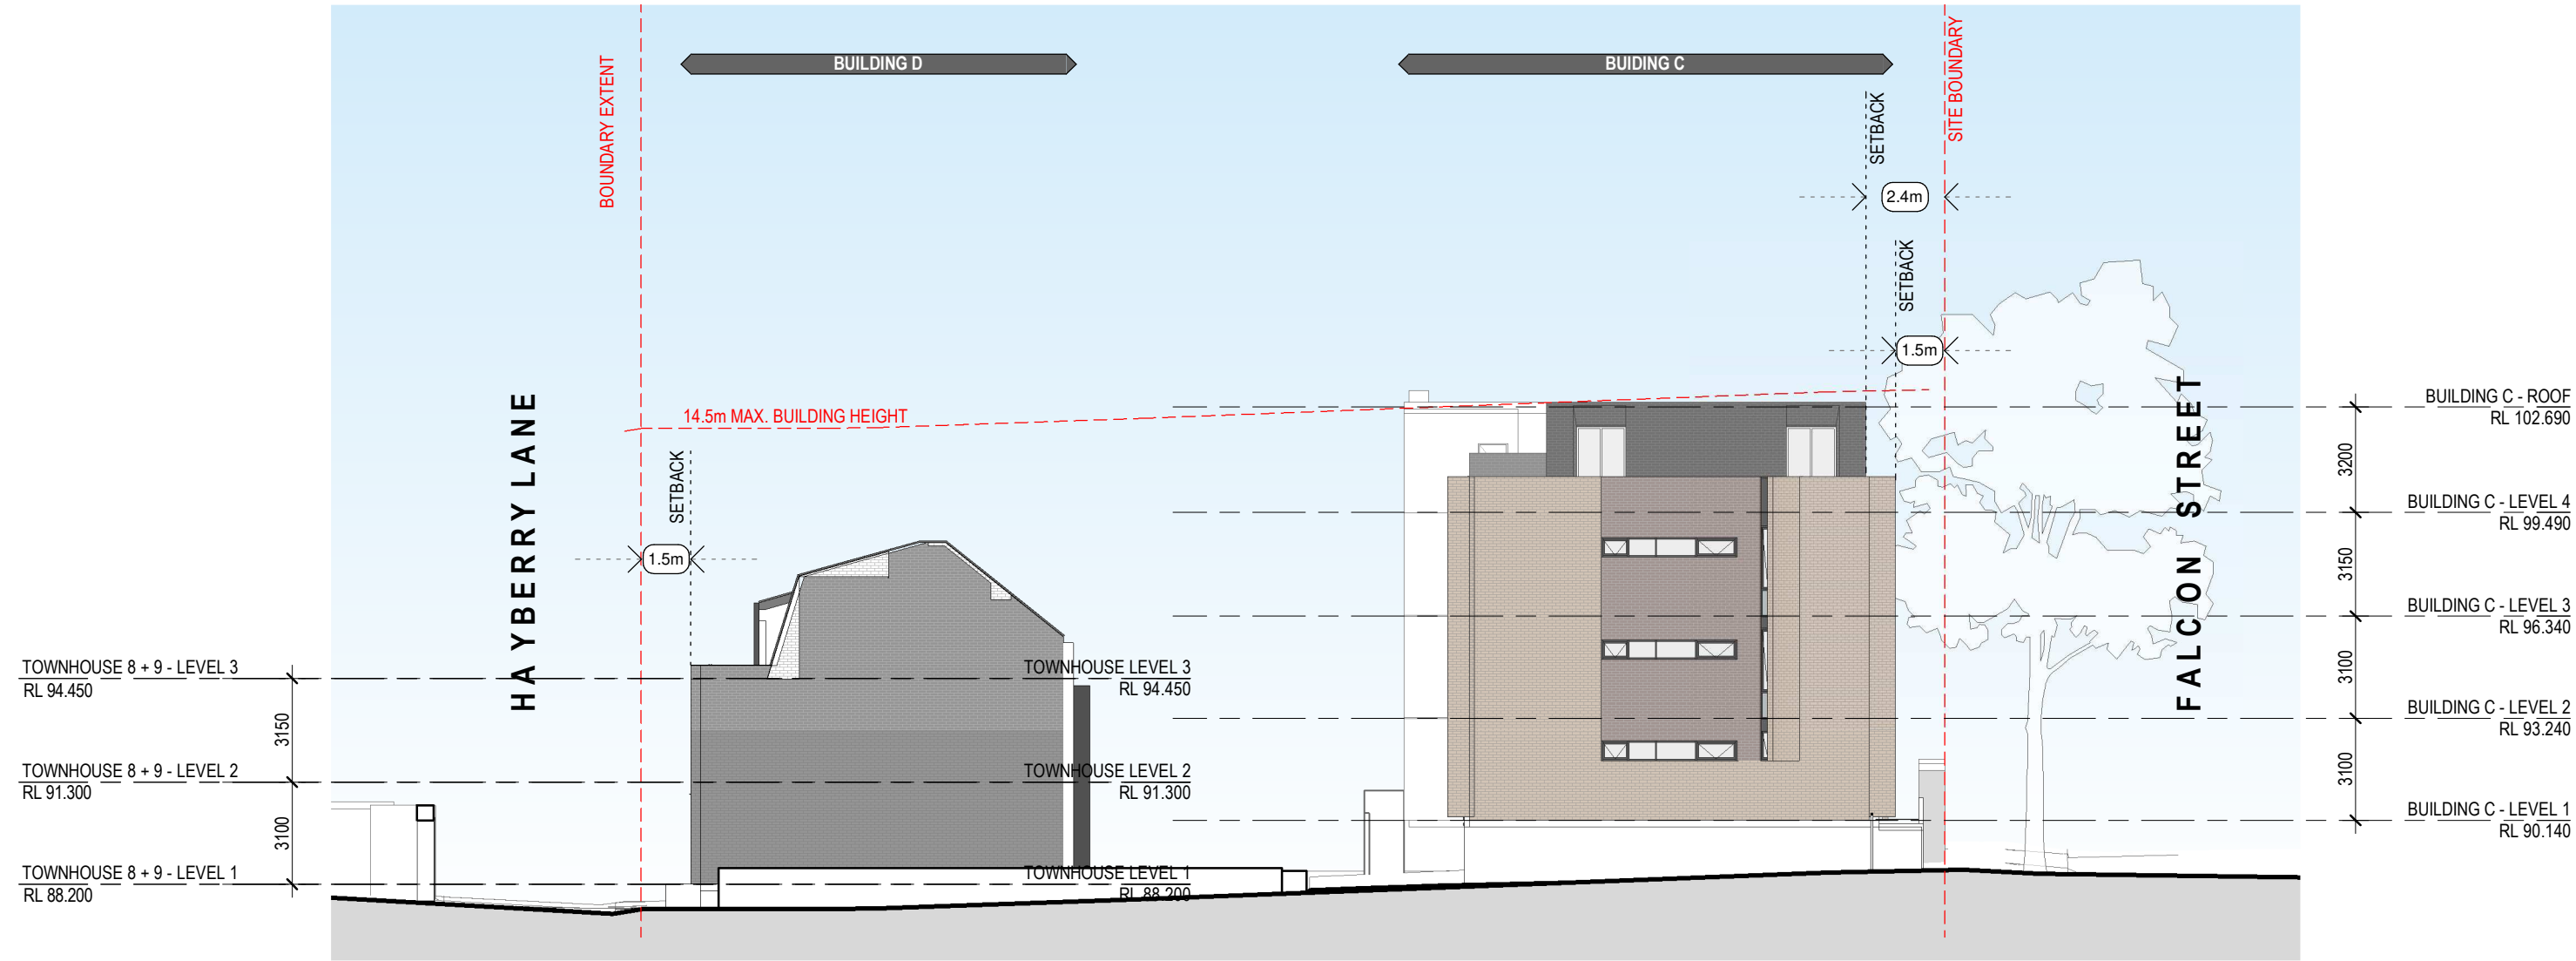

1 BUILDING C + D - EAST ELEVATION
1 : 200

Revisions		Description	Checked	Approved
No.	Date			
1	12/10/21	CONSULTANT ISSUE	RD	MG
2	4/11/21	PRELIMINARY ISSUE	RD	MG
3	29/11/21	DA ISSUE	RD	MG
4	13/04/22	ISSUED FOR CONSULTANT CO-ORDINATION	HJ	MG
5	09/05/22	DA RE-ISSUE APARTMENT LAYOUT MINOR AND MISCELLANEOUS CHANGES	RD	MG

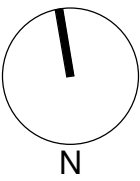


Client
Lindsay Bennelong Pty Ltd

Architect
AJ+C
ALLEN JACK+COTTIER
79 Myrtle Street Chippendale NSW 2008 AUSTRALIA
ph +61 2 9311 8222 fx +61 2 9311 8200
ABN 53 003 782 250

Project
FALCON STREET DEVELOPMENT
27-57 Falcon St, Crows Nest, NSW 2065
Proj. No. 19014


Drawing Title
ALEXANDER LANE + EAST ELEVATION
Drawing Status
NOT FOR CONSTRUCTION

Scale
1 : 200 @A1
Drawing No.
DA3110 5
Issue

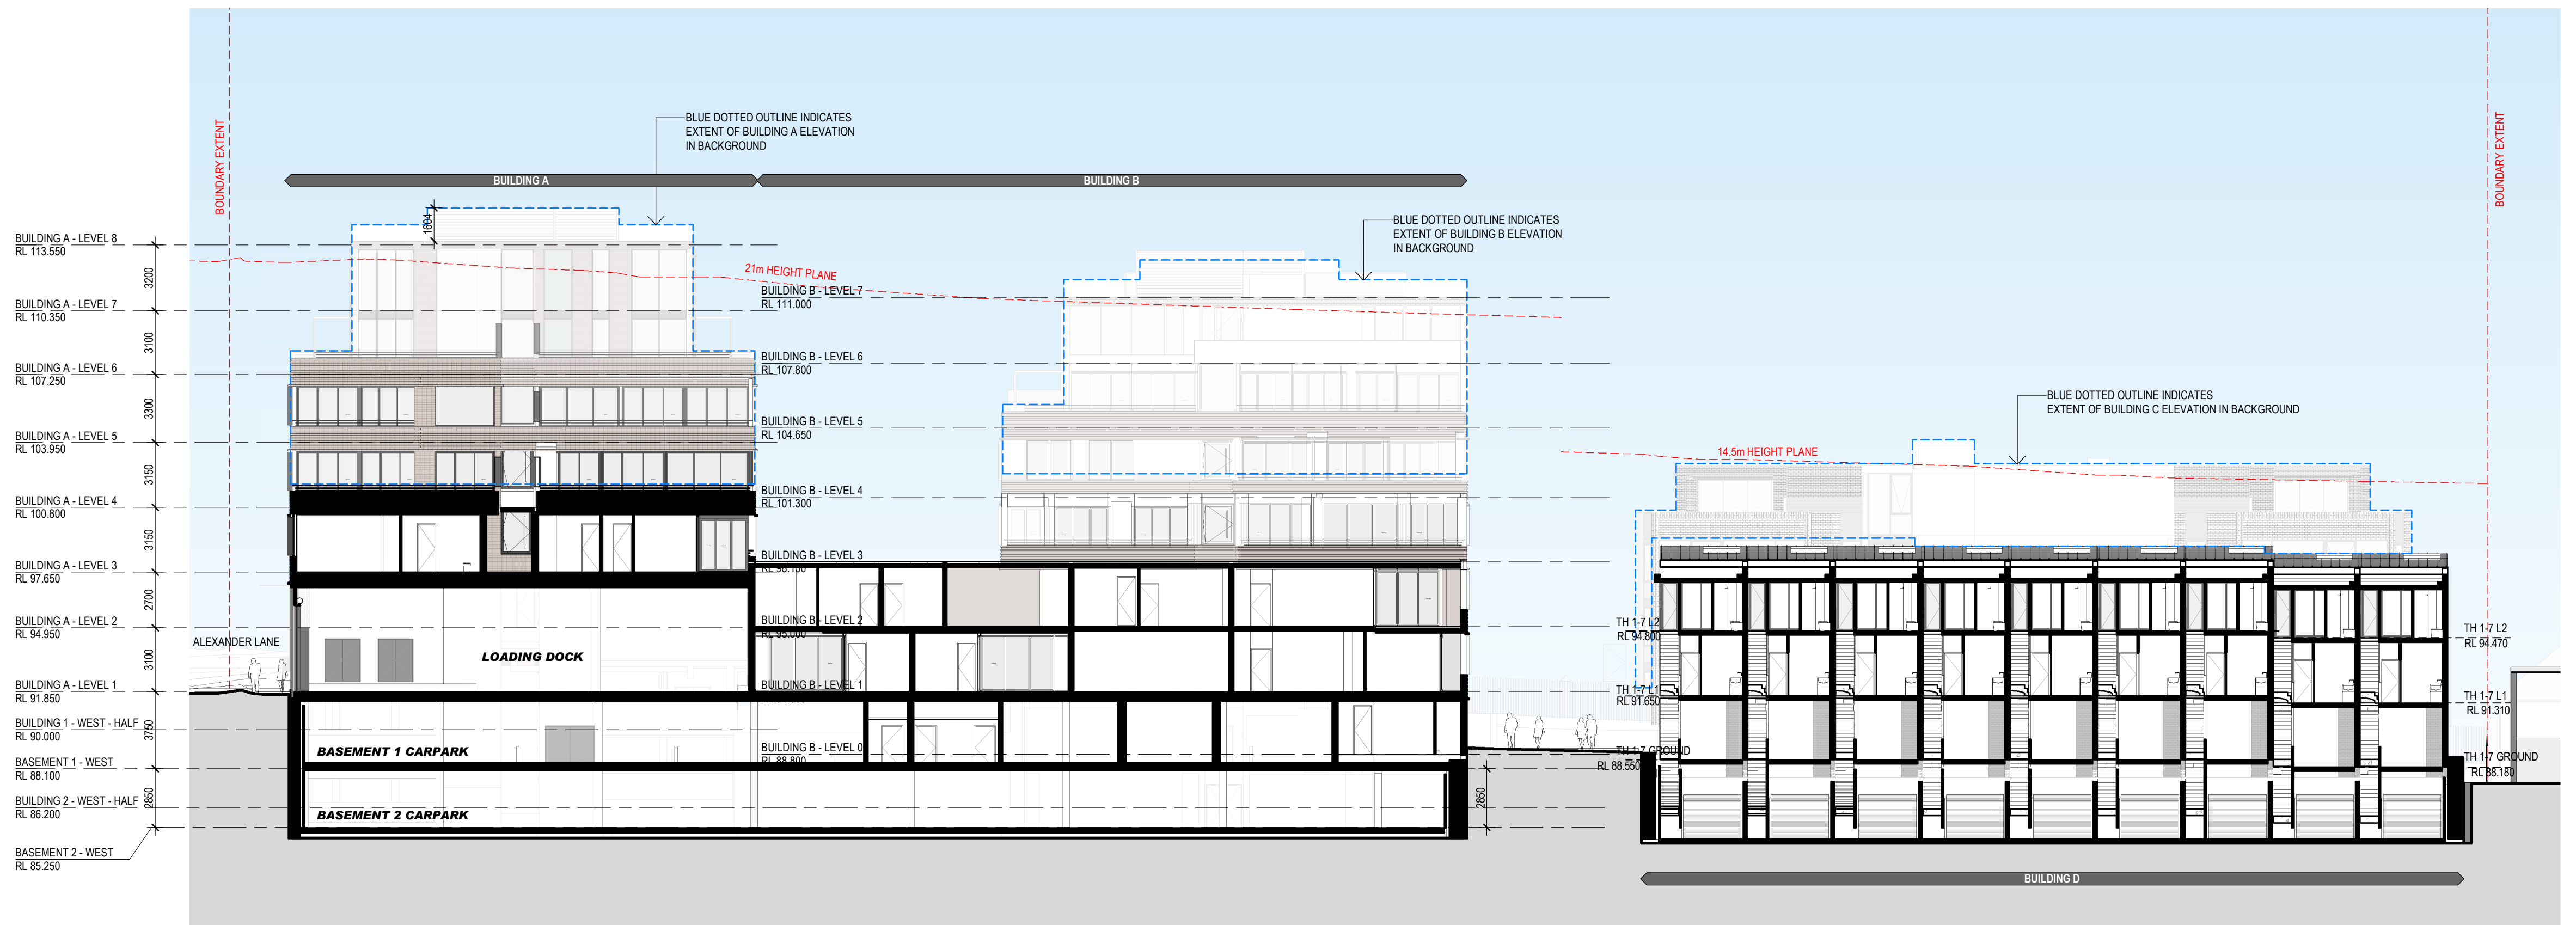


1 LONG SECTION THROUGH SITE 1 : 200

Revisions No. Date Description A 26/08/21 TO CONSULTANT TEAM FOR COORDINATION 3 12/10/21 CONSULTANT ISSUE 4 4/11/21 PRELIMINARY ISSUE 5 29/11/21 DA ISSUE 6 09/05/22 DA RE-ISSUE APARTMENT LAYOUT MINOR AND MISCELLANEOUS CHANGES	Checked ADC RD RD RD	Approved MG MG MG MG	Key N	Client Lindsay Bennelong Pty Ltd	Architect AJ+C ALLEN JACK+COTTIER 79 Myrtle Street Chippendale NSW 2008 AUSTRALIA ph +61 2 9311 8222 fx +61 2 9311 8200 ABN 53 003 782 250	Project FALCON STREET DEVELOPMENT 27-57 Falcon St, Crows Nest, NSW 2065 Proj. No. 19014	Drawing Title LONG SECTION THROUGH SITE Drawing Status NOT FOR CONSTRUCTION	Scale 1 : 200 @A1	Drawing No. DA3200 6	Issue

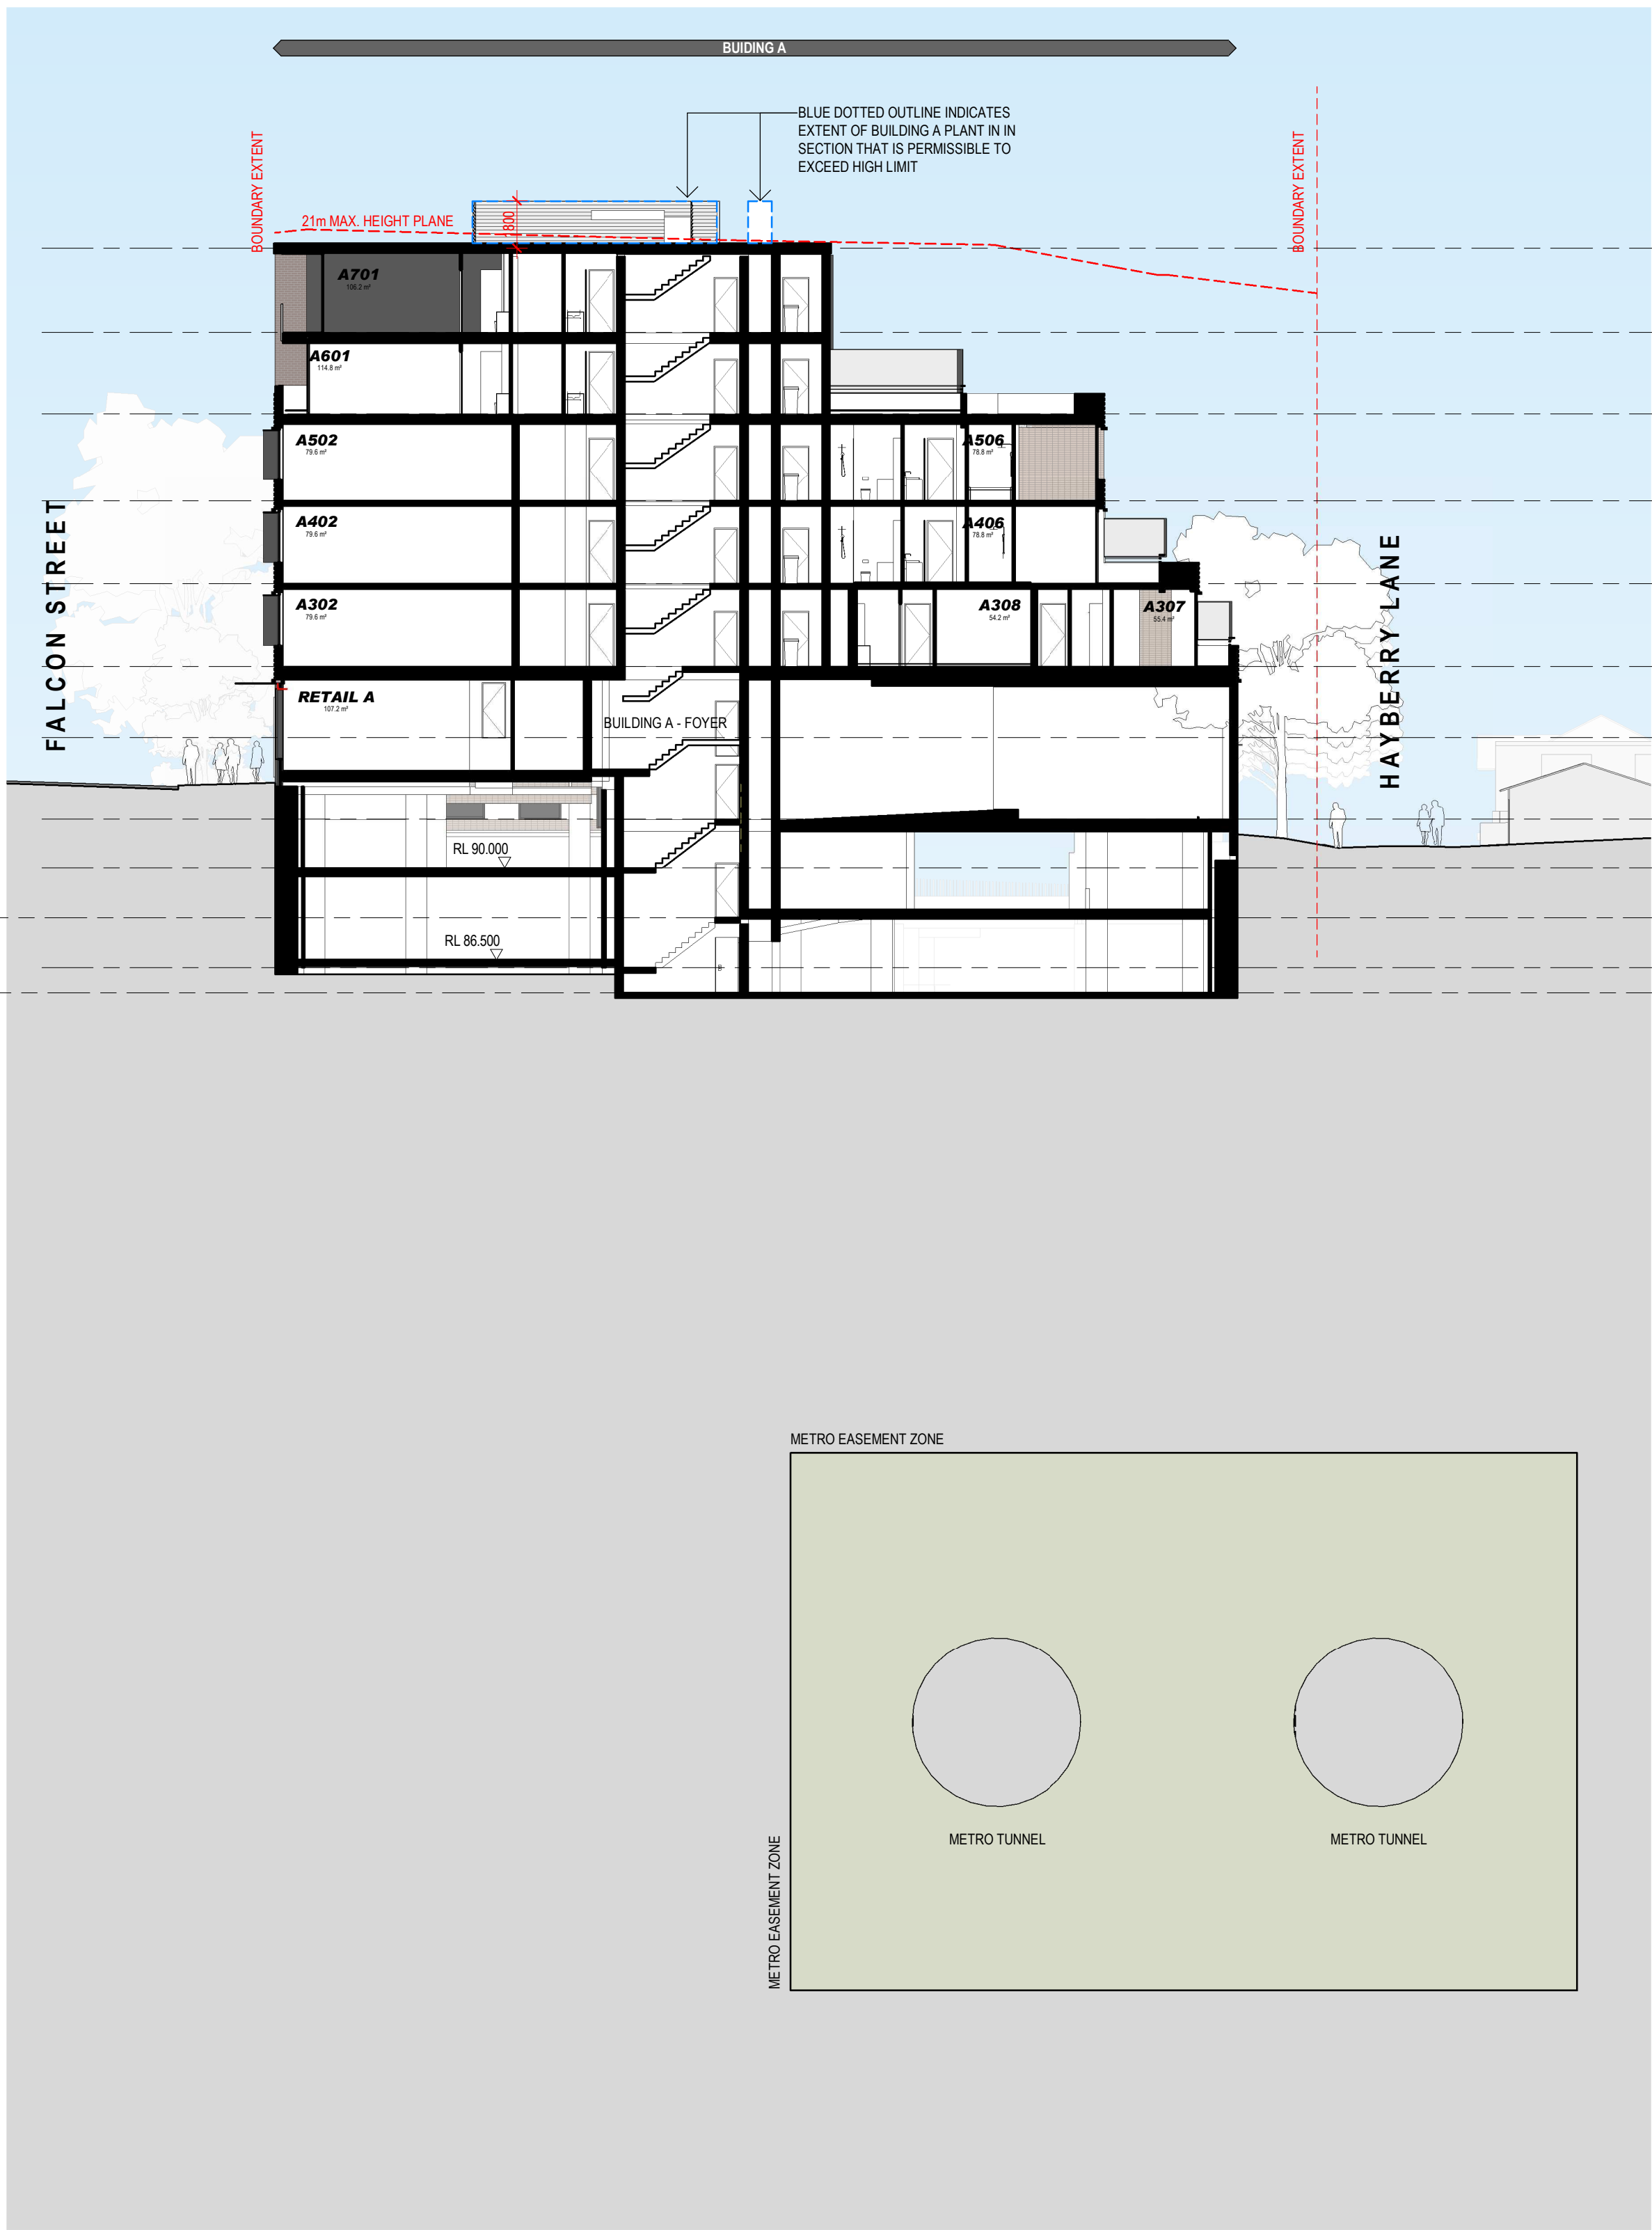

1 CROSS SECTION
THROUGH BUILDING A
1:200

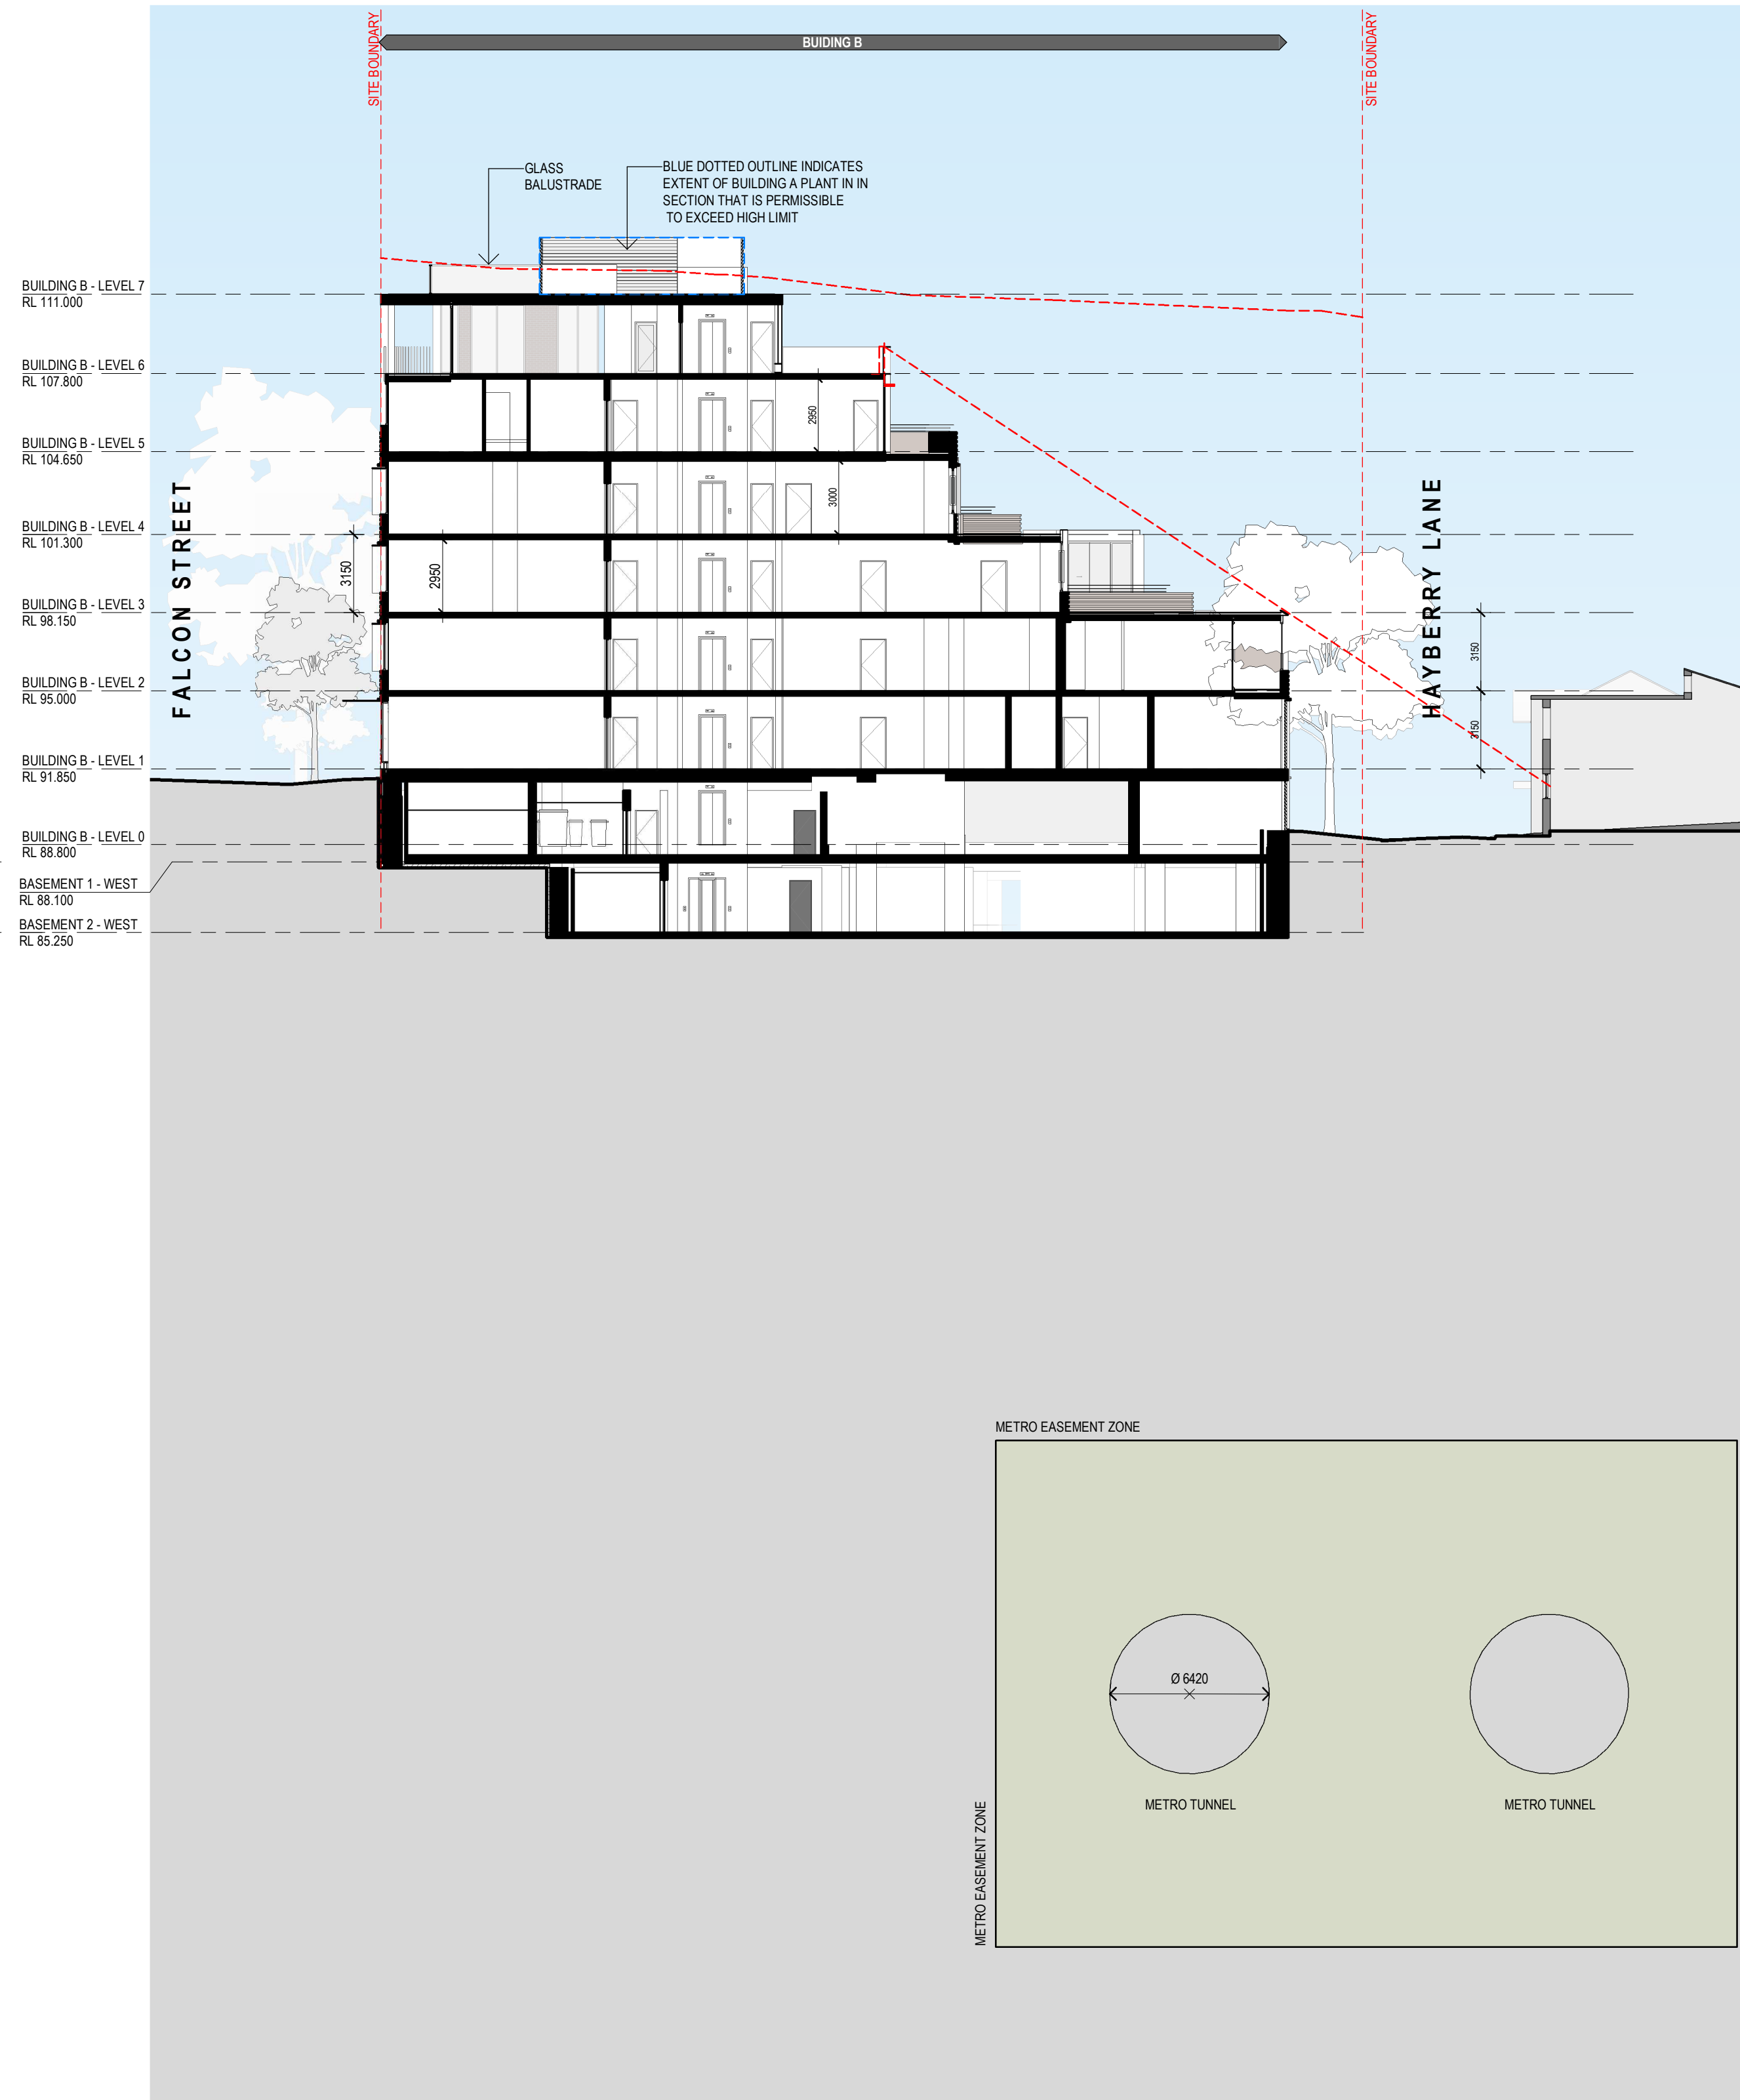

2 CROSS SECTION
THROUGH BUILDING B
1:200

Revisions	No.	Date	Description	Checked	Approved
3	12/10/21		CONSULTANT ISSUE	RD	MG
4	4/11/21		PRELIMINARY ISSUE	RD	MG
5	29/11/21		DA ISSUE	RD	MG
6	13/04/22		ISSUED FOR CONSULTANT CO-ORDINATION	HJ	MG
7	09/05/22		DA RE-ISSUE APARTMENT LAYOUT MINOR AND MISCELLANEOUS CHANGES	RD	MG

Key

Client
Lindsay Bennelong Pty Ltd

Architect

AJ+C
ALLEN JACK+COTTIER

79 Myrtle Street Chippendale NSW 2008 AUSTRALIA
ph +61 2 9311 8222 fx +61 2 9311 8200
ABN 53 003 782 250

Project

FALCON STREET DEVELOPMENT
27-57 Falcon St, Crows Nest, NSW 2065

Proj. No. 19014

Drawing Title

SECTIONS THROUGH
BUILDINGS A + B

Drawing Status

NOT FOR CONSTRUCTION


Scale

1:200 @A1

Drawing No.


DA3201 7

Issue

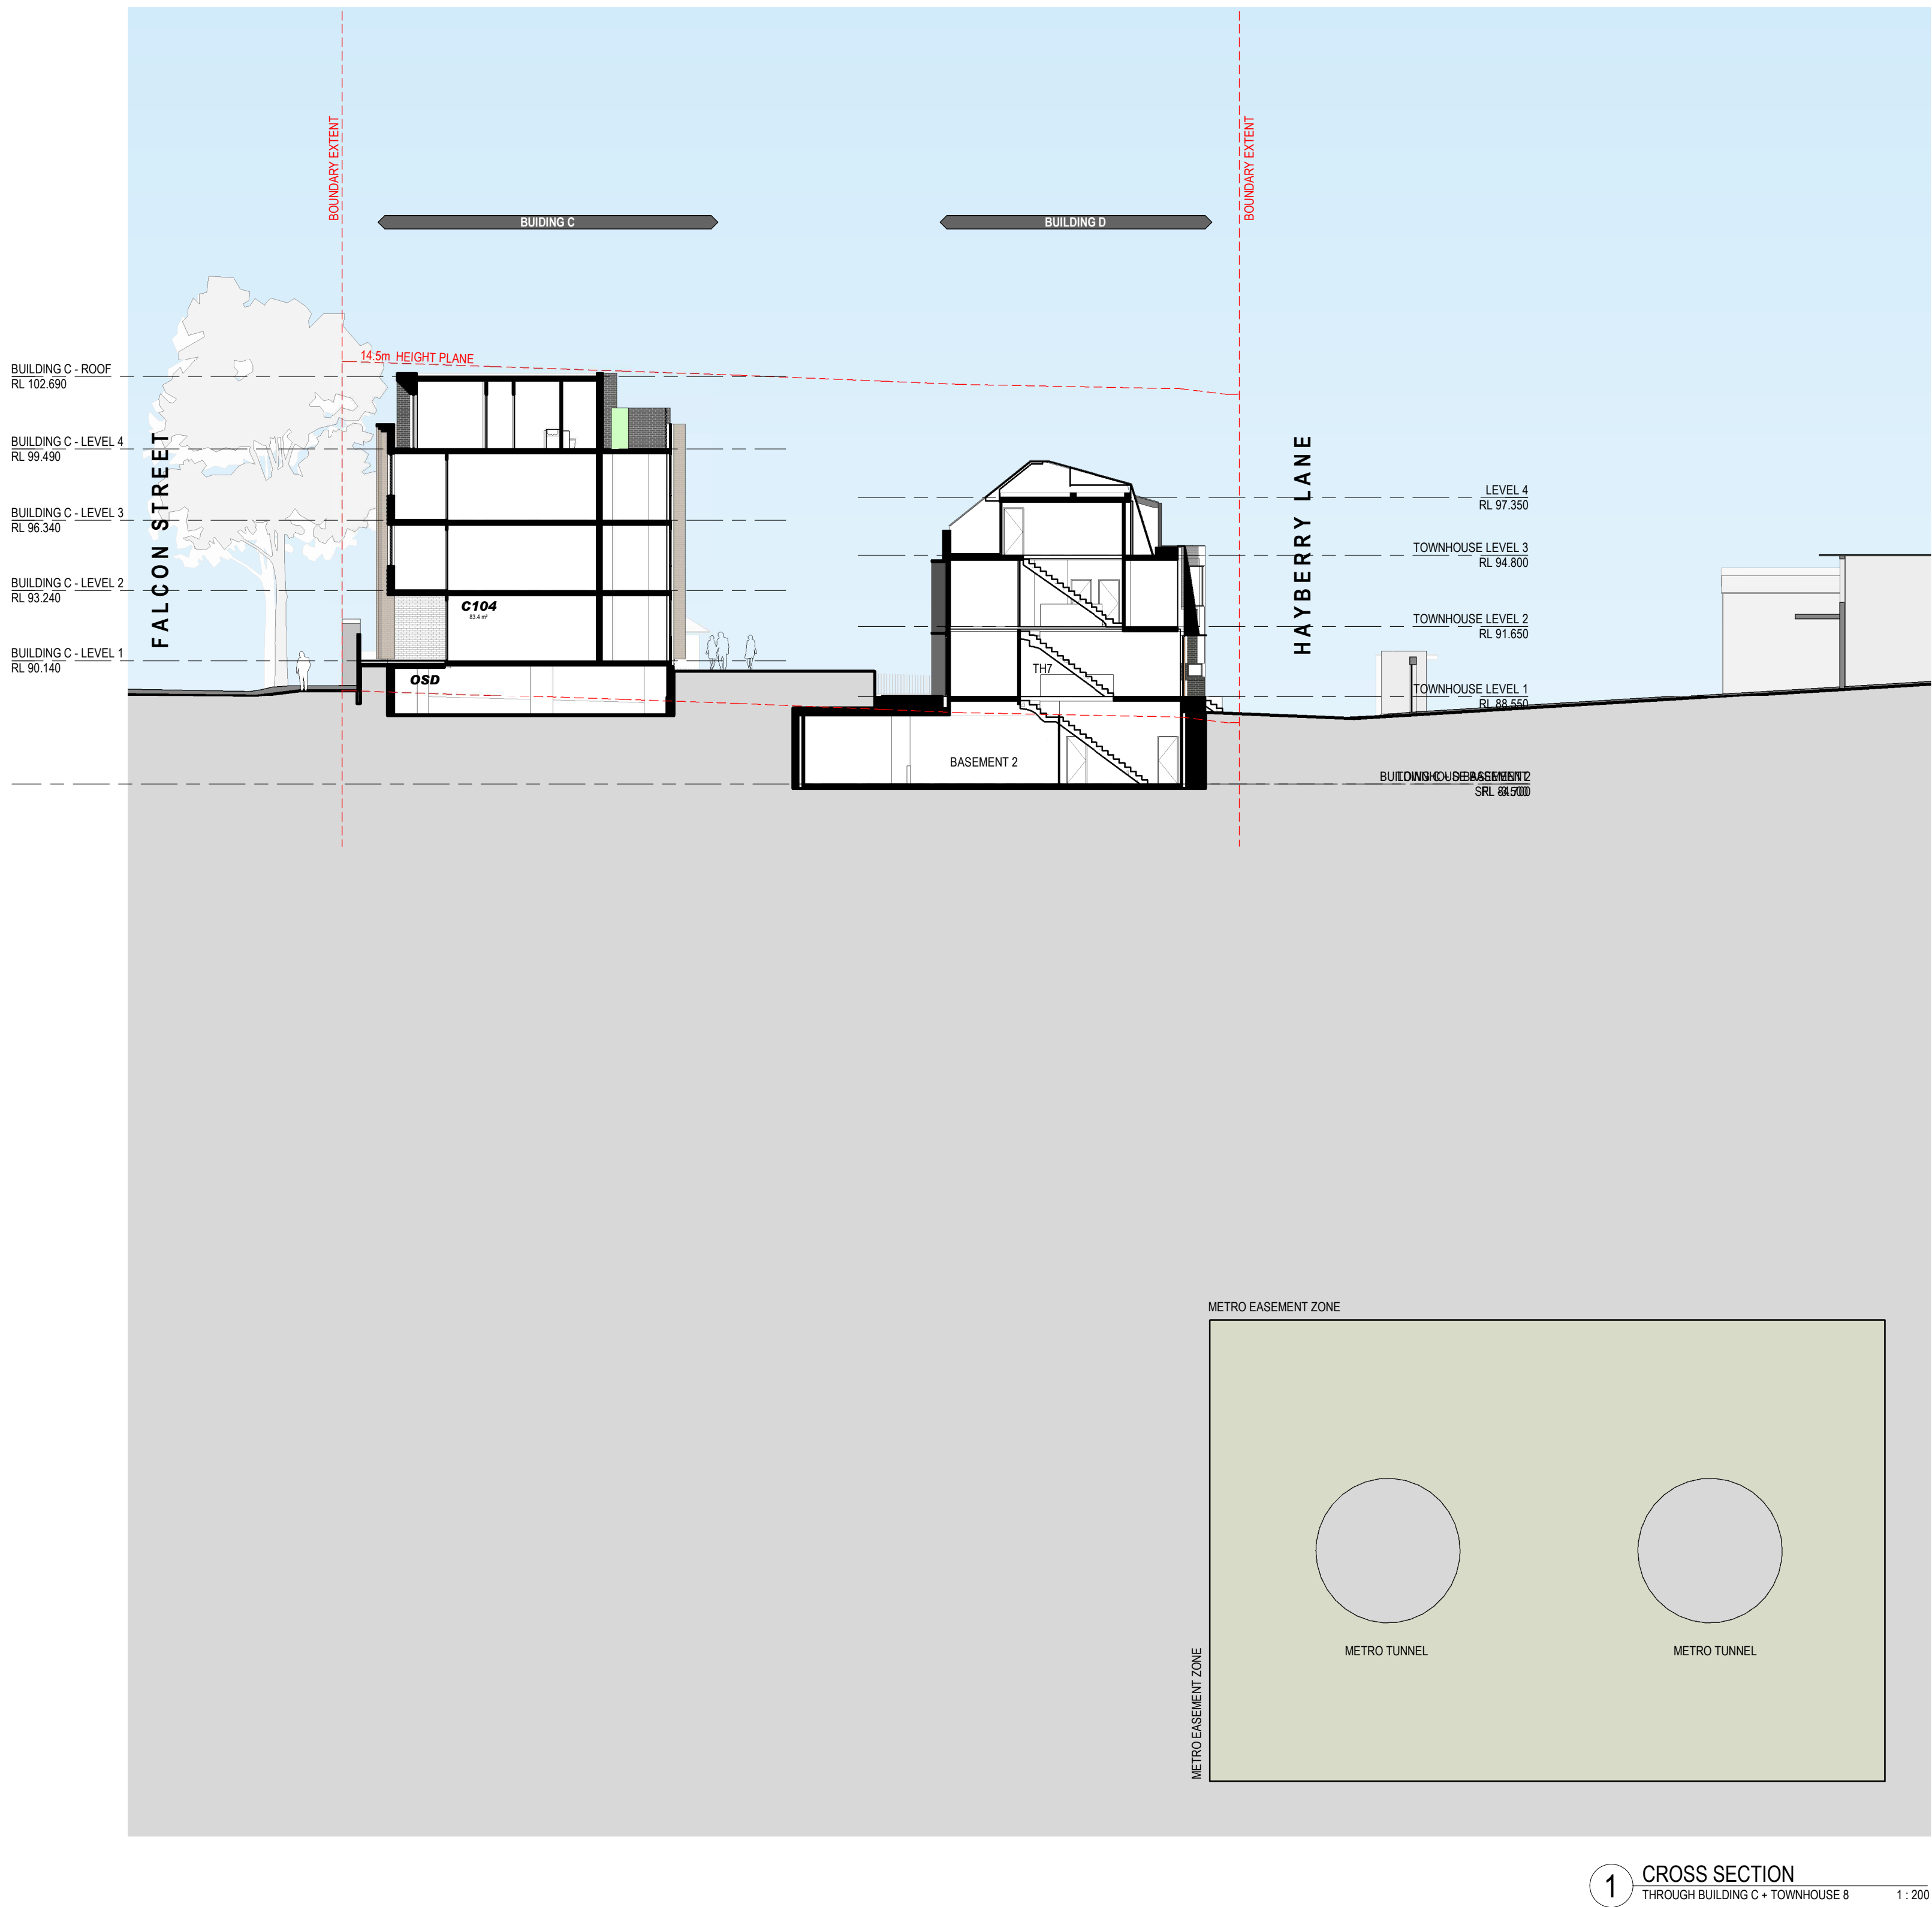

1 CROSS SECTION
THROUGH BUILDING C + TOWNHOUSE 8 1 : 200

	Revisions		Description		Checked	Approved	 N	Key	Client Lindsay Bennelong Pty Ltd	Architect  ALLEN JACK+COTTIER 79 Myrtle Street Chippendale NSW 2008 AUSTRALIA ph +61 2 9311 8222 fx +61 2 9311 8200 ABN 53 003 782 250	Project FALCON STREET DEVELOPMENT 27-57 Falcon St, Crows Nest, NSW 2065 Proj. No. 19014	Drawing Title SECTION THROUGH BUILDING C + TOWNHOUSE 8 Drawing Status NOT FOR CONSTRUCTION	Scale	Drawing No.	Issue	
	No.	Date				1 : 200 @A1							DA3203 5			
	1	12/10/21	CONSULTANT ISSUE			RD							MG			
	2	4/11/21	PRELIMINARY ISSUE			RD							MG			
	3	29/11/21	DA ISSUE			RD							MG			
	4	13/04/22	ISSUED FOR CONSULTANT CO-ORDINATION			HJ							MG			
	5	09/05/22	DA RE-ISSUE APARTMENT LAYOUT MINOR AND MISCELLANEOUS CHANGES			RD							MG			

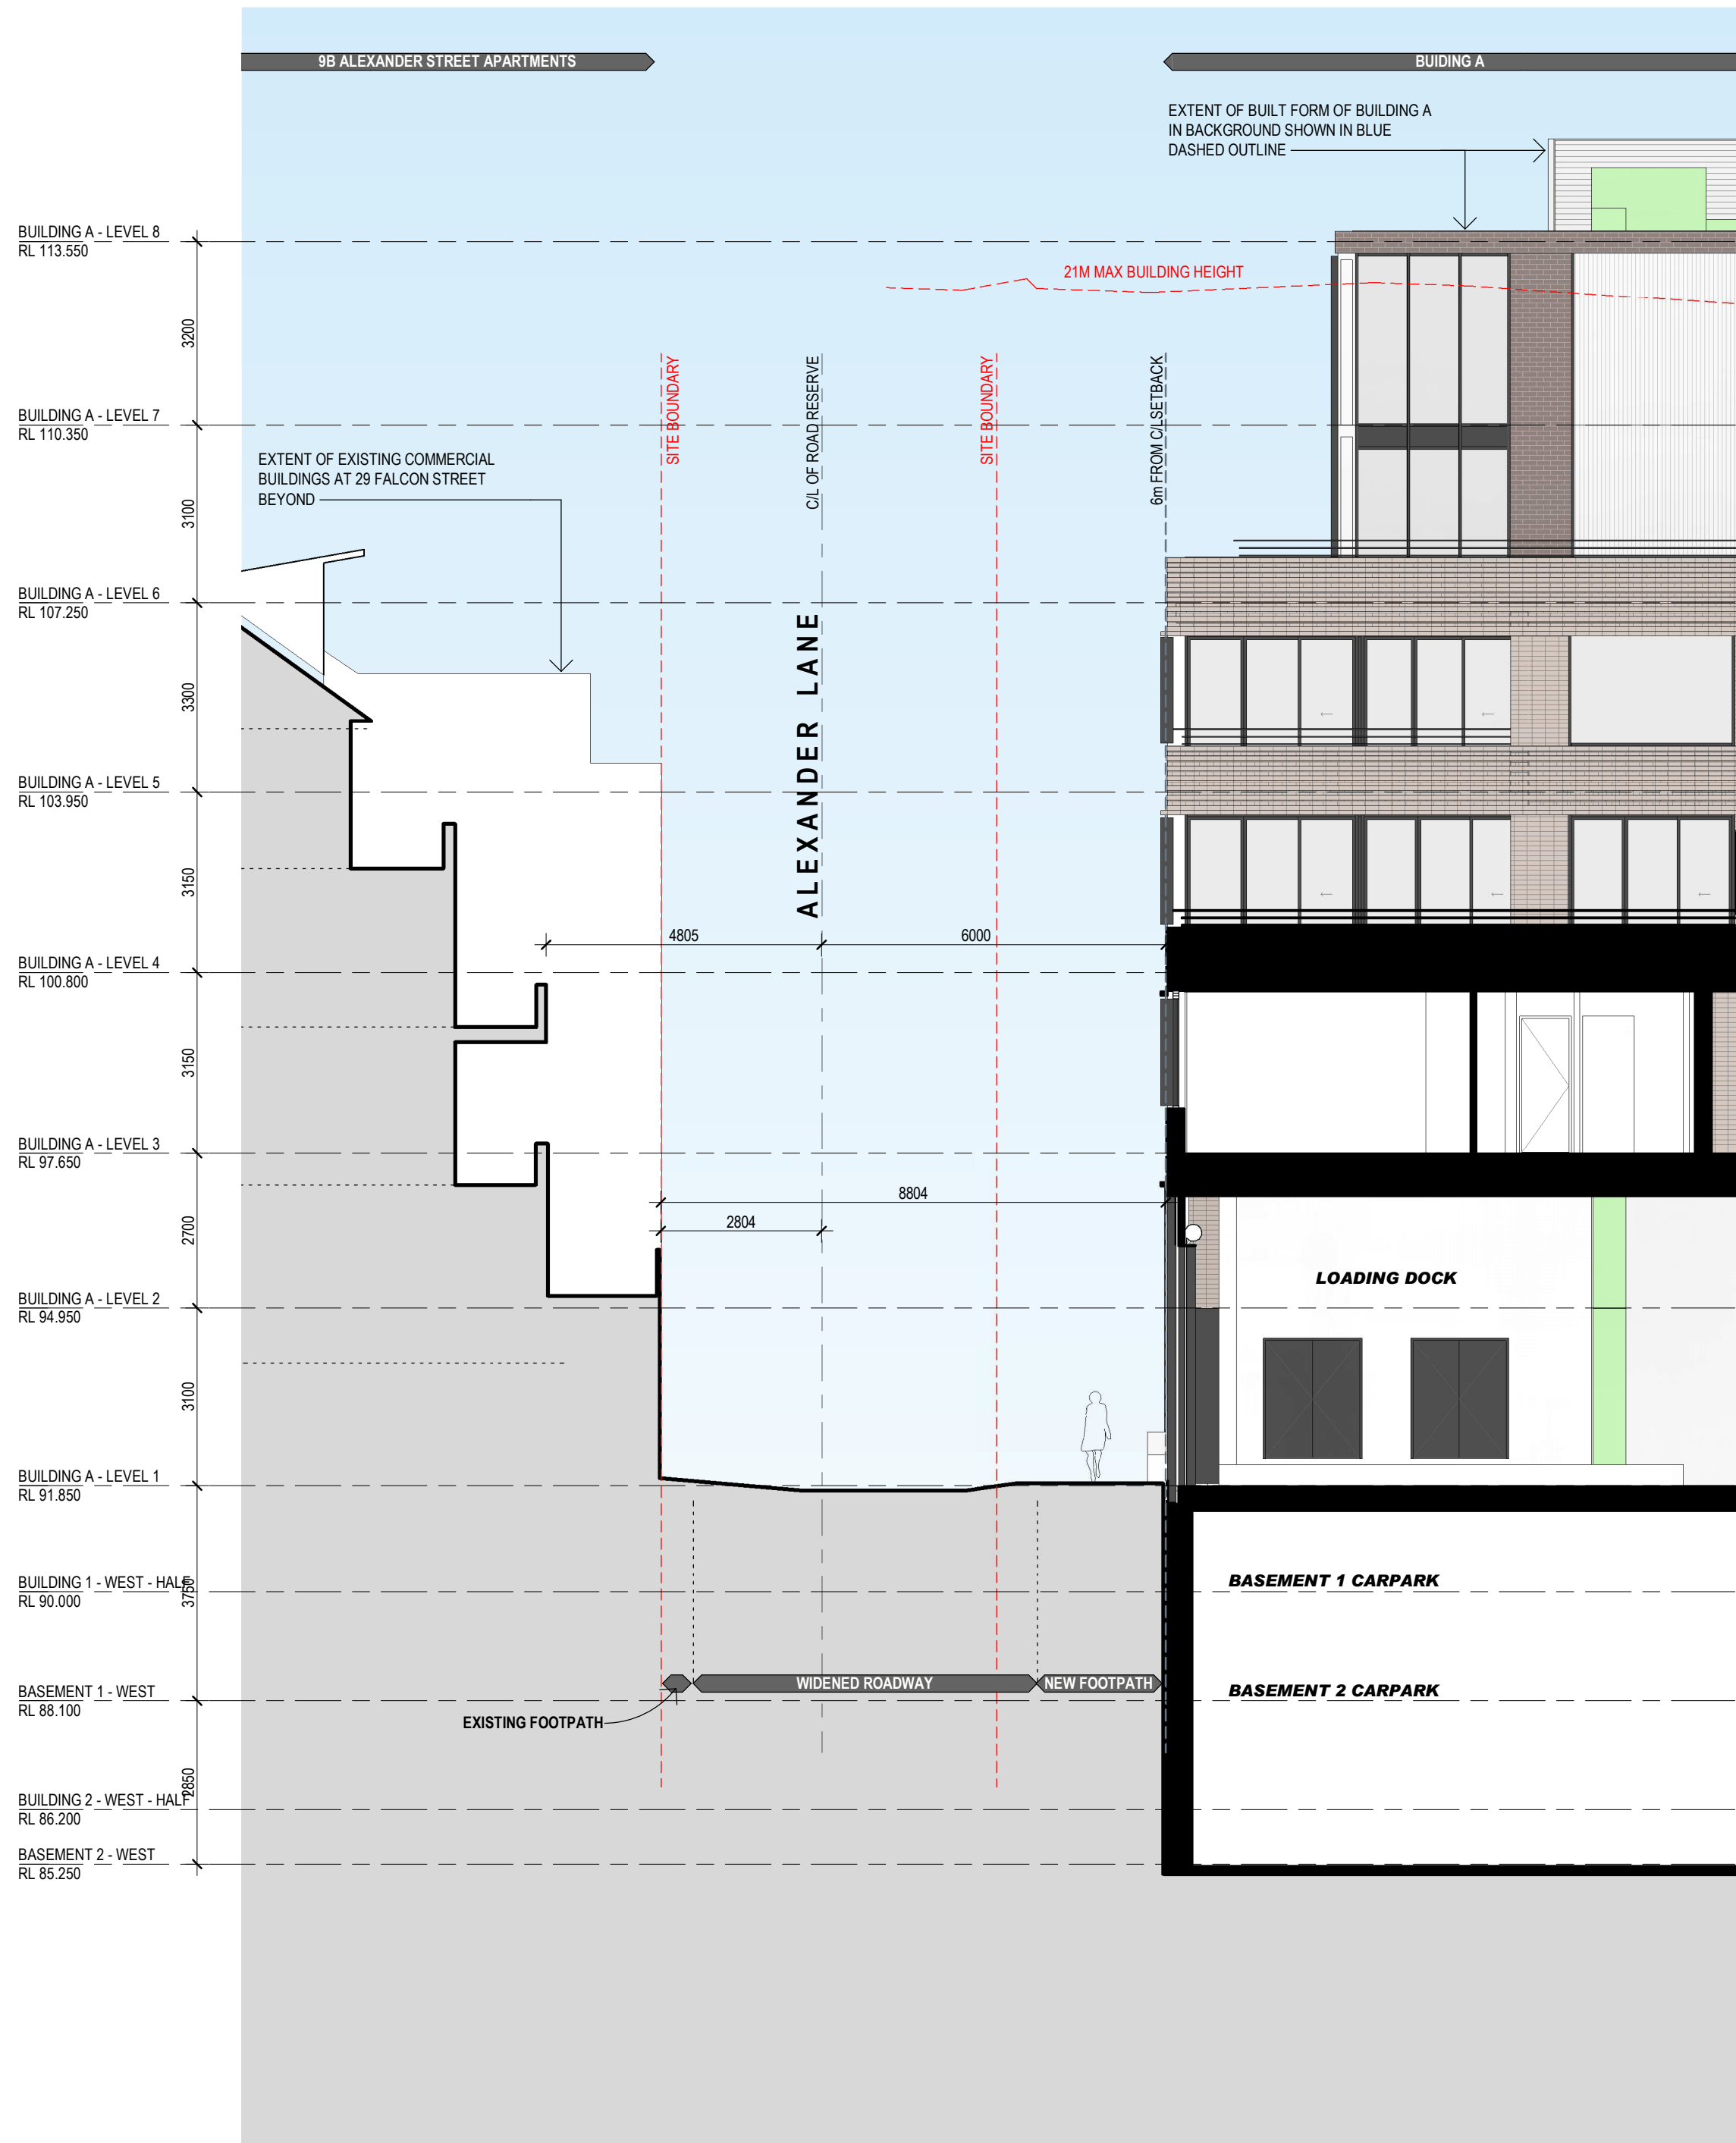


1 ALEXANDER LANE SECTION
THROUGH BUILDING A + 9 ALEXANDER
APARTMENTS 1:100

Revisions	No.	Date	Description	Checked	Approved	Key	Client	Architect	Project	Drawing Title	Scale	Drawing No.	Issue
1	12/10/21	CONSULTANT ISSUE	RD	MG		Lindsay Bennelong Pty Ltd	AJ+C ALLEN JACK+COTTIER	FALCON STREET DEVELOPMENT 27-57 Falcon St, Crows Nest, NSW 2065	ALEXANDER LANE SECTION			DA3210 5	
2	4/11/21	PRELIMINARY ISSUE	RD	MG									
3	29/11/21	DA ISSUE	RD	MG									
4	13/04/22	ISSUED FOR CONSULTANT CO-ORDINATION	HJ	MG									
5	09/05/22	DA RE-ISSUE APARTMENT LAYOUT MINOR AND MISCELLANEOUS CHANGES	RD	MG									

Do not scale drawings. Use figured dimensions only. Check & verify levels and dimensions on site prior to the commencement of any work, the preparation of shop drawings or the fabrication of components. This drawing is the copyright of Allen Jack + Cottier Architects and is protected under the Copyright Act 1968. Do not alter, reproduce or transmit in any form, or by any means without the express permission of Allen Jack + Cottier Architects. Nominated Architects: Michael Heenan 5264, Brian Maricotti 9451, John Whittingham 7030

Document Set ID: 8900282
Version: 1, Version Date: 18/05/2022


REF: C:\Users\jmcottier\Documents\19914_Maine_Jayds_Johnson.rvt
PLOT DATE & TIME: 12/05/2022 4:34:02 PM

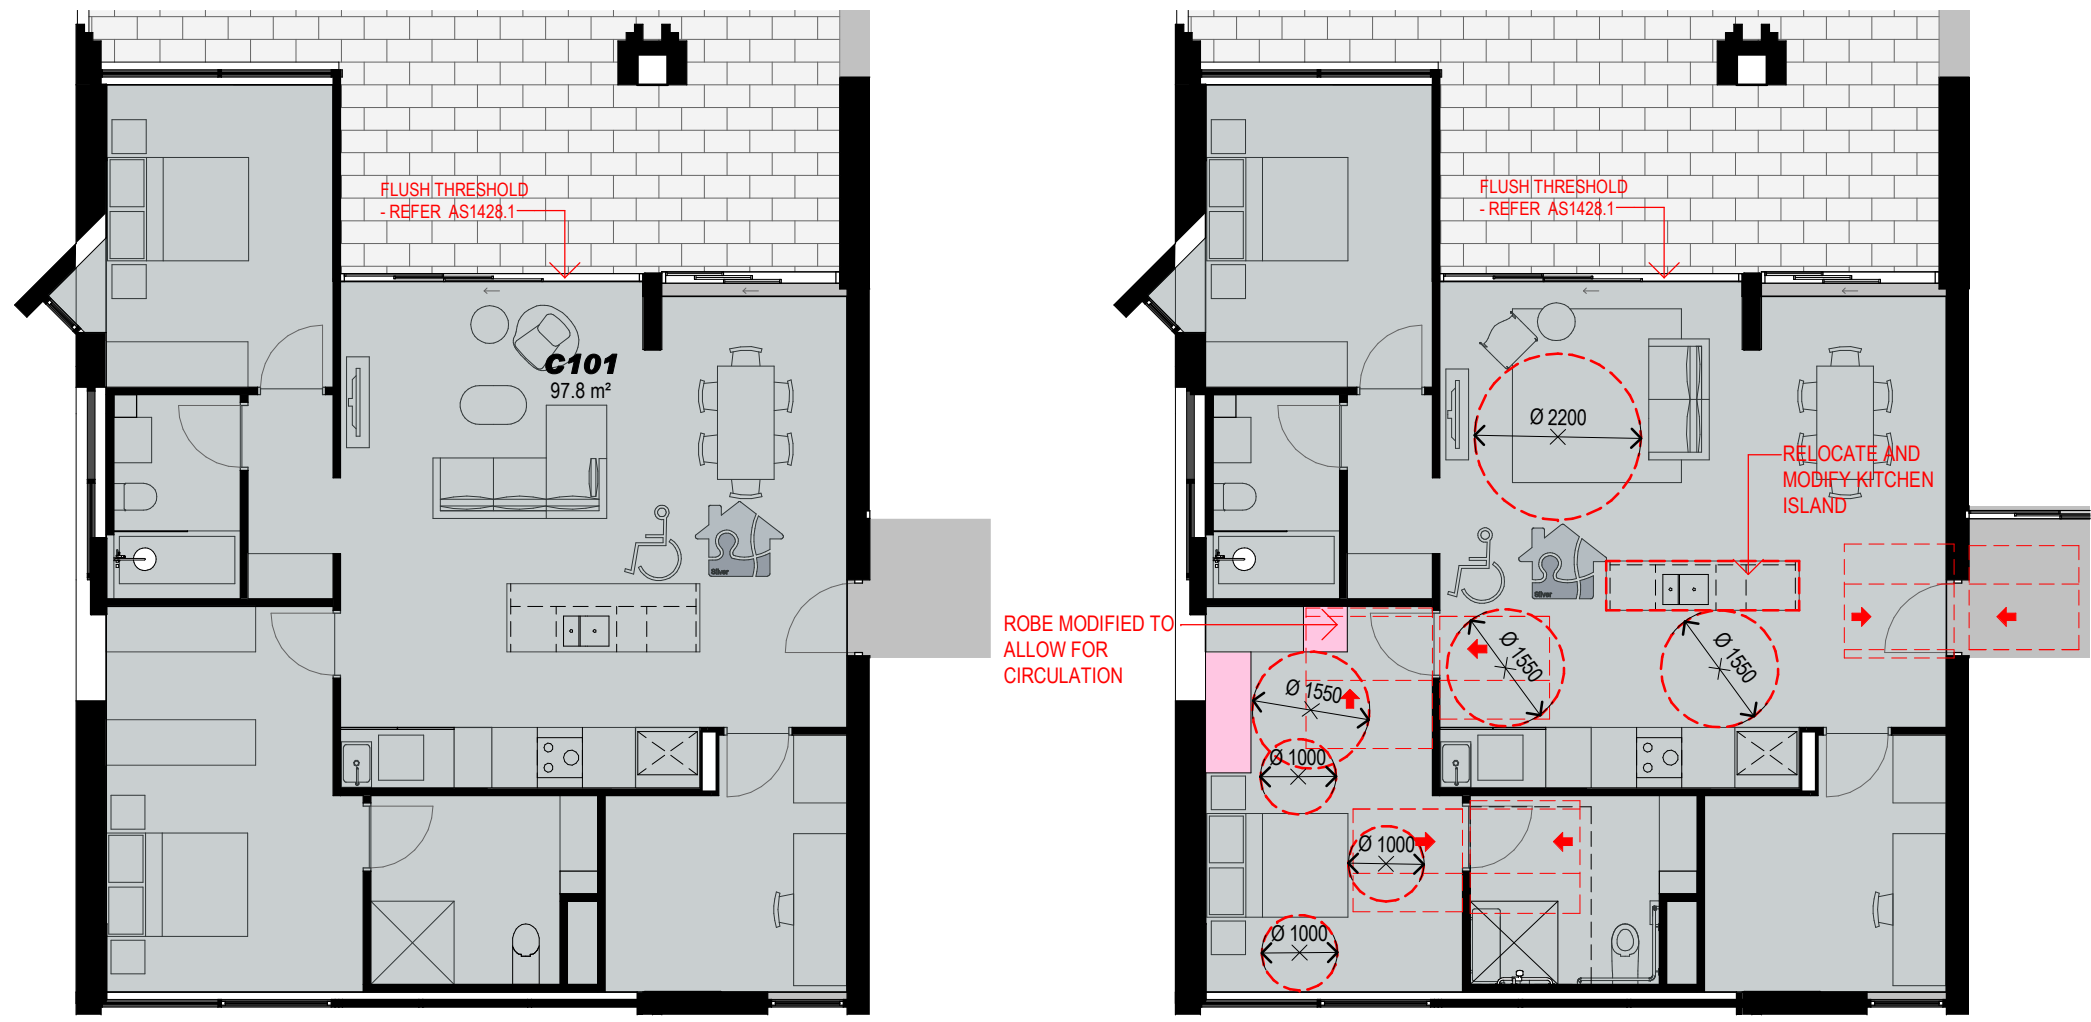


3 2 BED - PRE ADAPTABLE - TYPE 1
1:100

4 2 BED - POST ADAPTABLE - TYPE 1
1:100

C 101
COUNT: 1

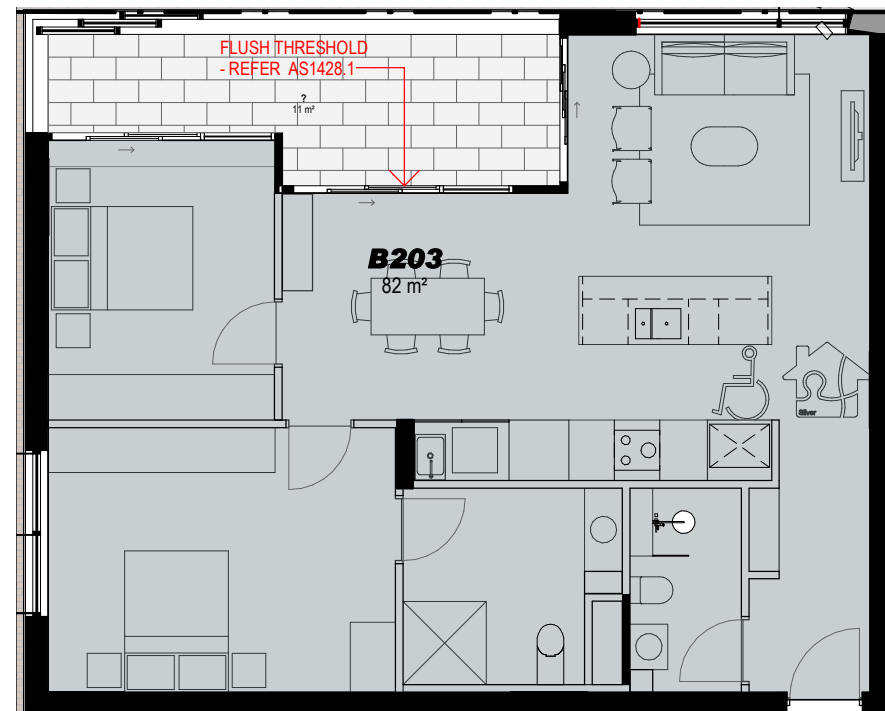


7 2 BED - PRE ADAPTABLE - TYPE 3
1:100

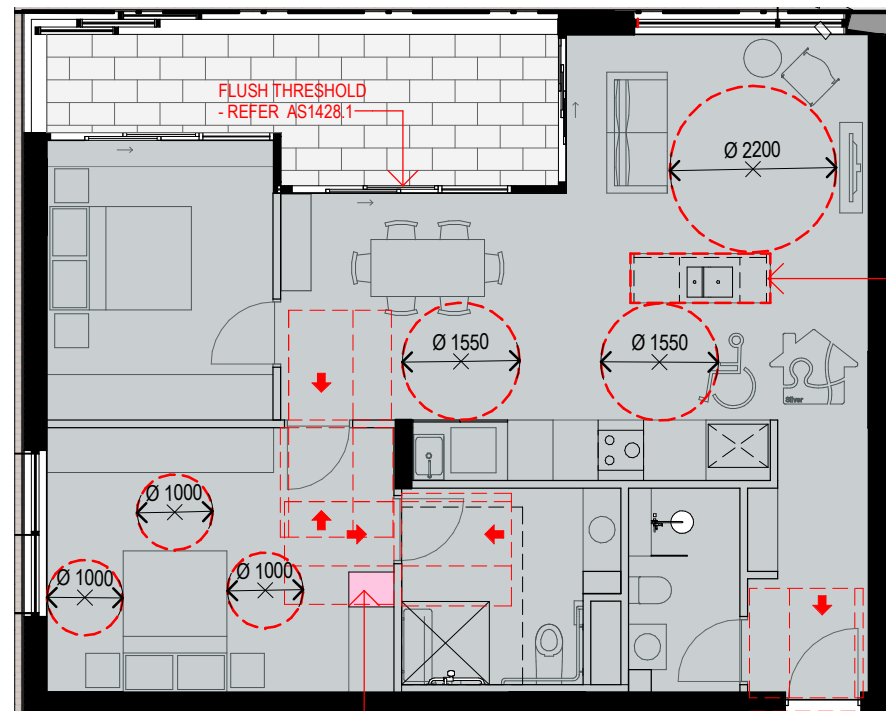


8 2 BED - POST ADAPTABLE - TYPE 3
1:100

A 503
B 403
A 403
B 303
A 303
B 203
COUNT: 6

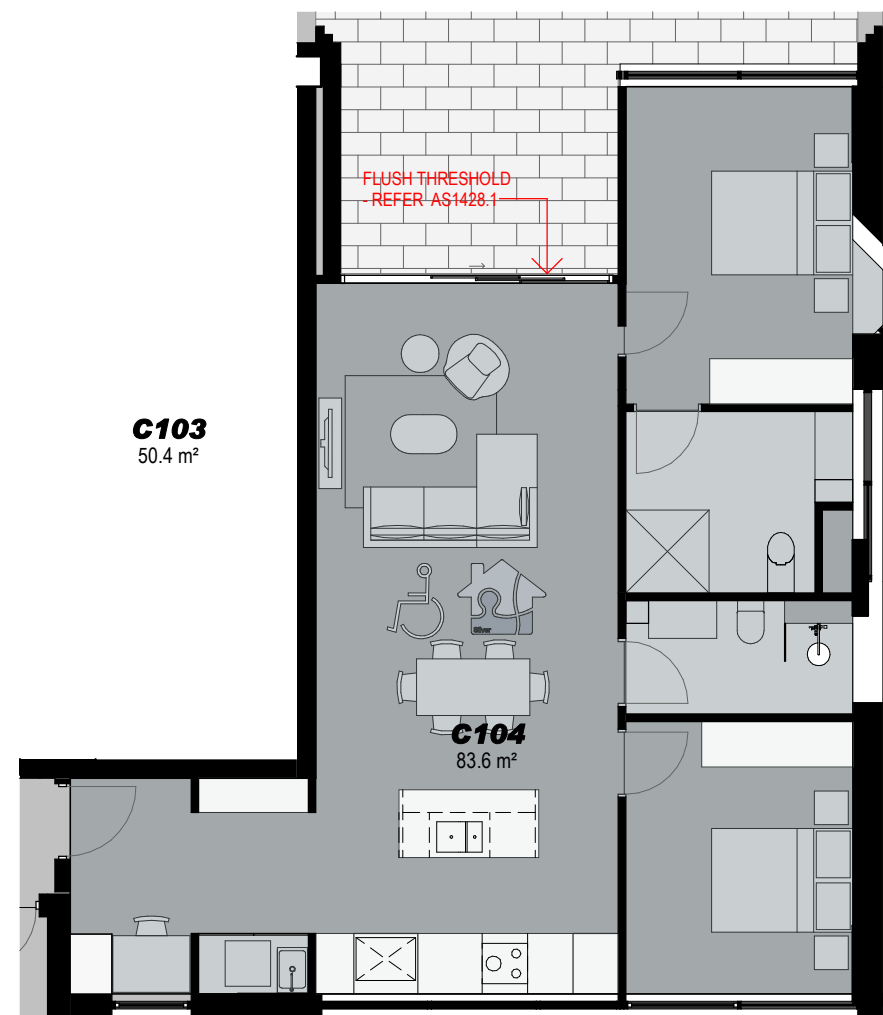


9 2 BED - PRE ADAPTABLE - TYPE 2B
1:100

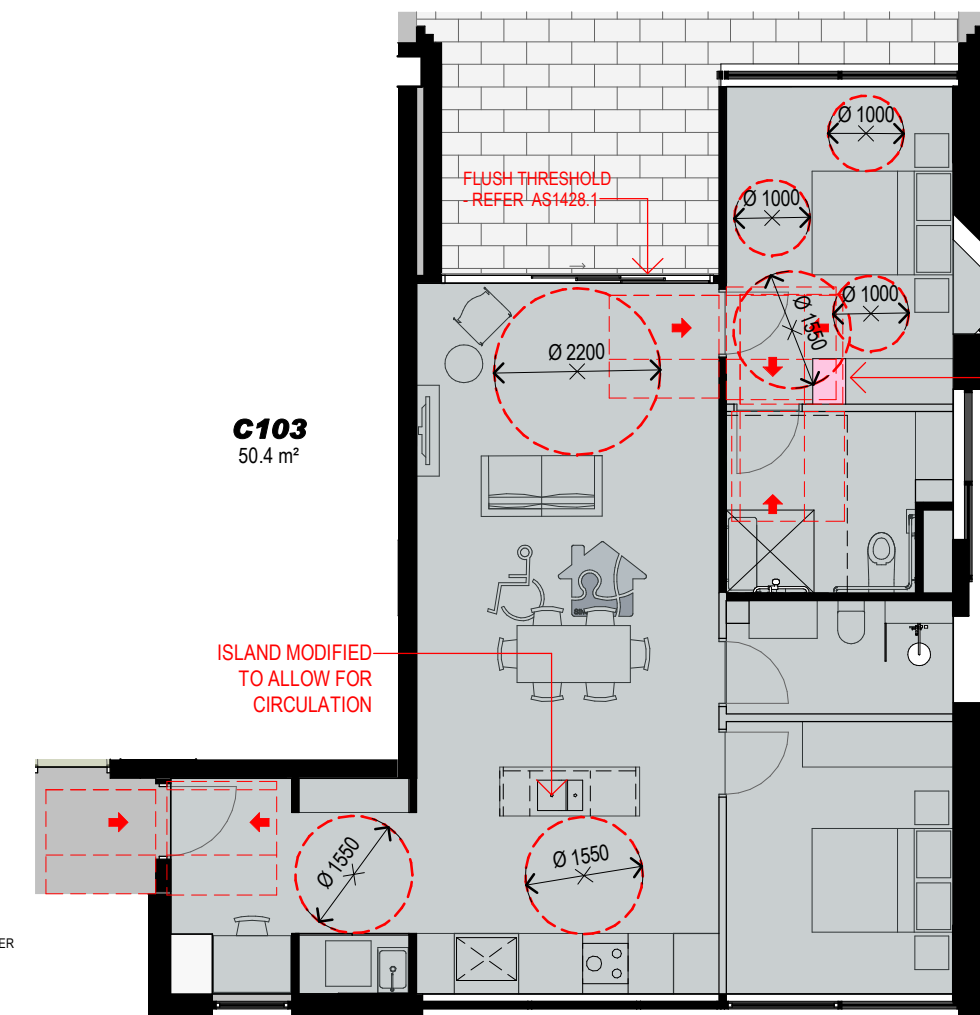


10 2 BED - POST ADAPTABLE - TYPE 2B
1:100

C 301
C 201
C 304
C 204
C 104
COUNT: 5

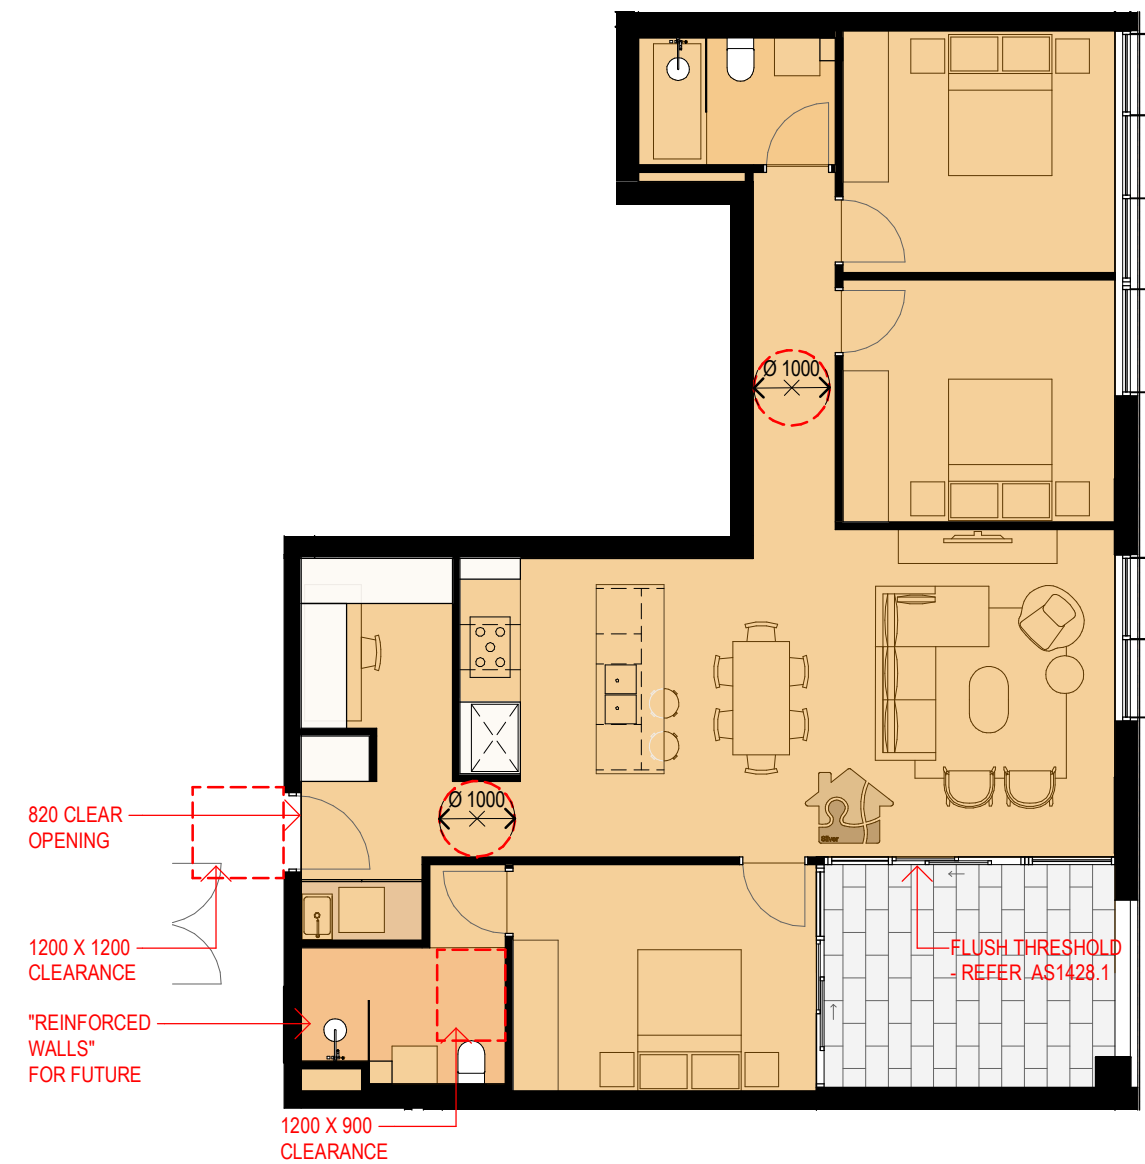


11 3 BED - SILVER LIVEABLE - TYPE 1
1:100

B 305
B 205
B 105
COUNT: 3

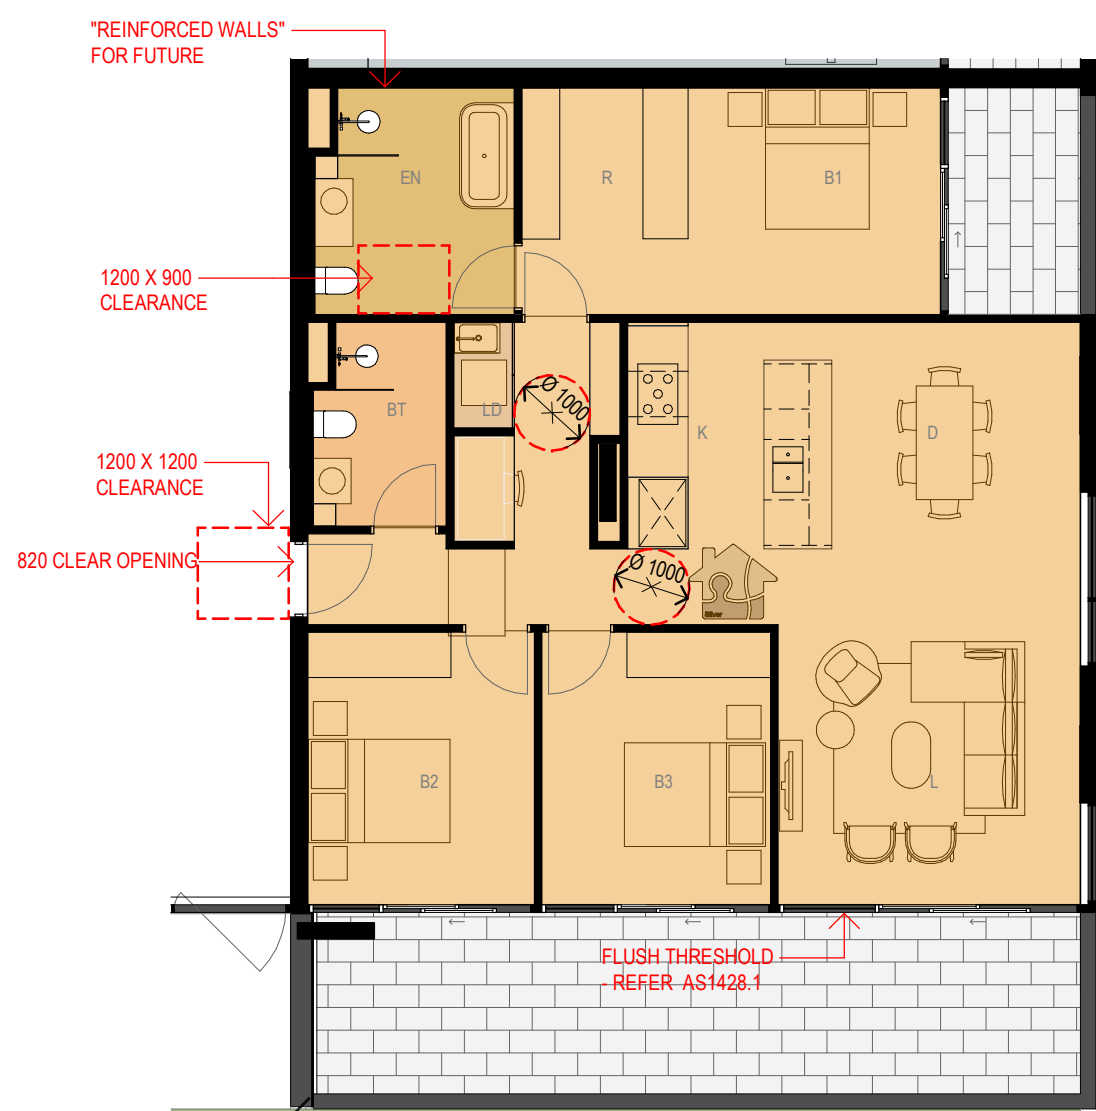

2 3 BED - SILVER LIVEABLE - TYPE 2.
1:100

A405
COUNT: 1

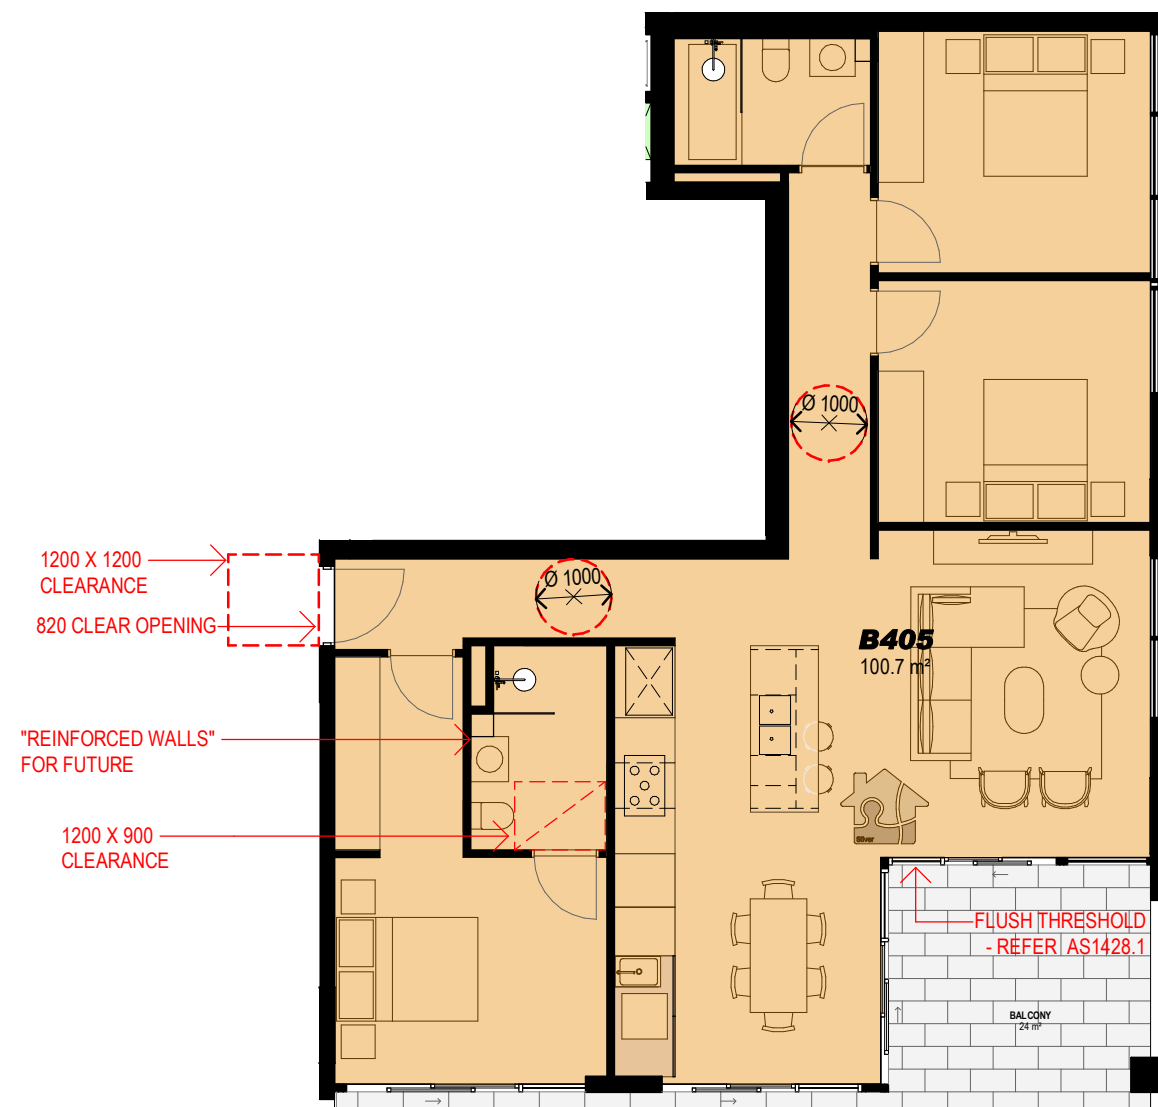


13 3 BED - SILVER LIVEABLE - TYPE 3
1:100

B 405
COUNT: 1

Adaptable Apartments	Number of apartments	15% Required	Complies
12	83	12.45 Apartments	YES
Silver Liveable Apartments	Number of apartments	20% Required	Complies
17 (inc. Adaptable)	83	16.6 Apartments	YES

Revisions	No.	Date	Description	Checked	Approved
1	1	4/11/21	CONSULTANT ISSUE	RD	MG
2	2	4/11/21	PRELIMINARY ISSUE	RD	MG
3	3	29/11/21	DA ISSUE	RD	MG
4	4	09/05/22	DA RE-ISSUE APARTMENT LAYOUT MINOR AND MISCELLANEOUS CHANGES	RD	MG

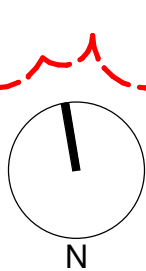


Client
Lindsay Bennelong Pty Ltd

Architect
AJ+C
ALLEN JACK+COTTIER
79 Myrtle Street Chippendale NSW 2008 AUSTRALIA
ph +61 2 9311 8222 fx +61 2 9311 8200
ABN 53 003 782 250

Project
FALCON STREET DEVELOPMENT
27-57 Falcon St, Crows Nest, NSW 2065
Proj. No. 19014

Drawing Title
ADAPTABLE AND LIVEABLE APARTMENTS
Drawing Status
NOT FOR CONSTRUCTION

Scale
1:100 @ A1
Drawing No.
DA5201 4
Issue

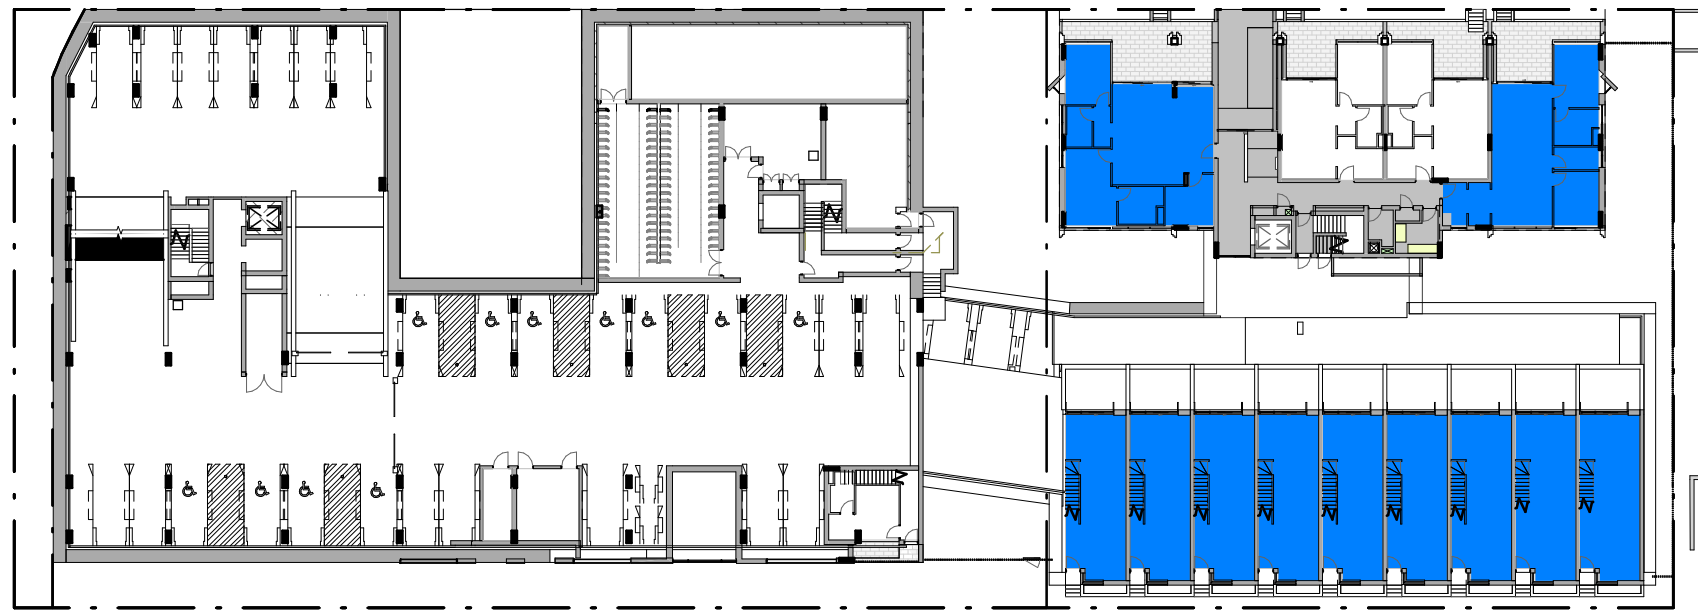

1 LEVEL 1 EAST / BASEMENT 1 WEST
1:500



2 LEVEL 2 EAST / LEVEL 1 WEST
1:500



3 LEVEL 3 EAST / LEVEL 2 WEST
1:500




4 LEVEL 4 EAST / LEVEL 3 WEST
1:500




5 LEVEL 5 EAST / LEVEL 4 WEST
1:500



6 LEVEL 5 WEST
1:500

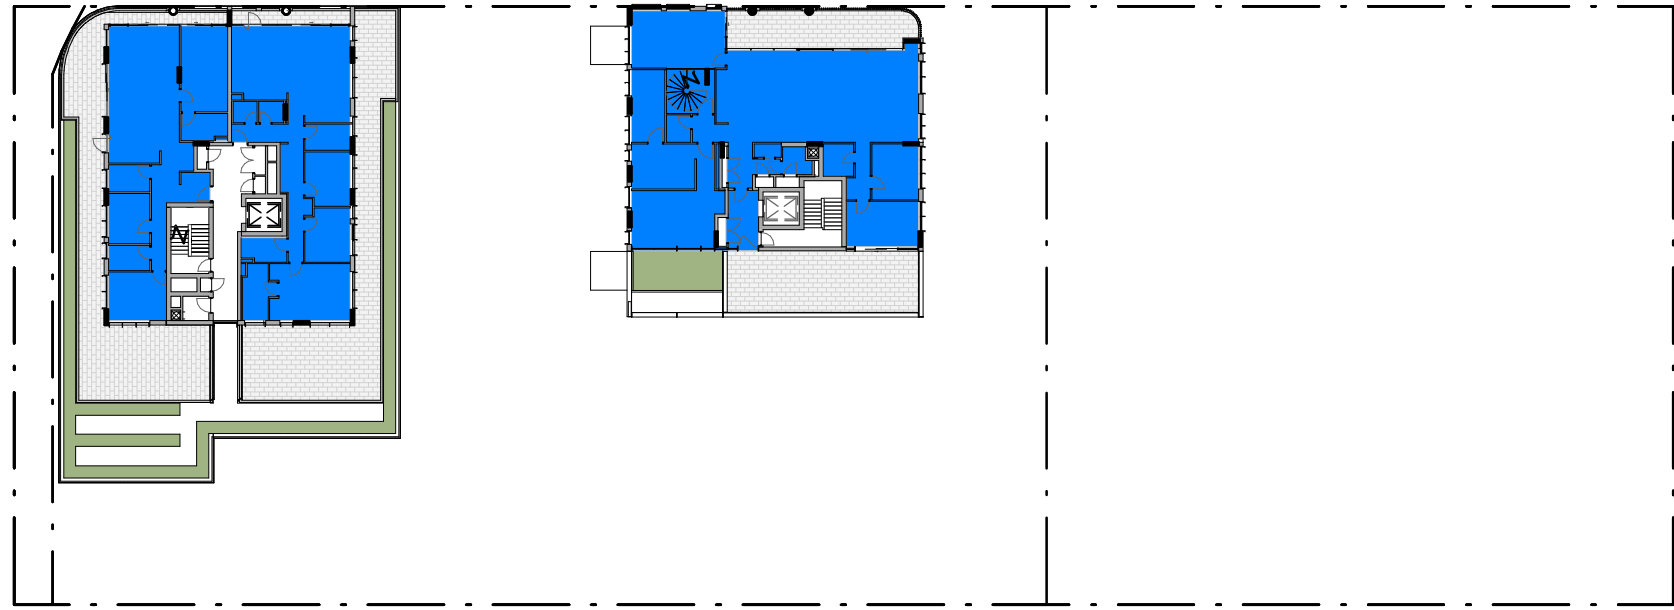

7 LEVEL 6 WEST
1:500

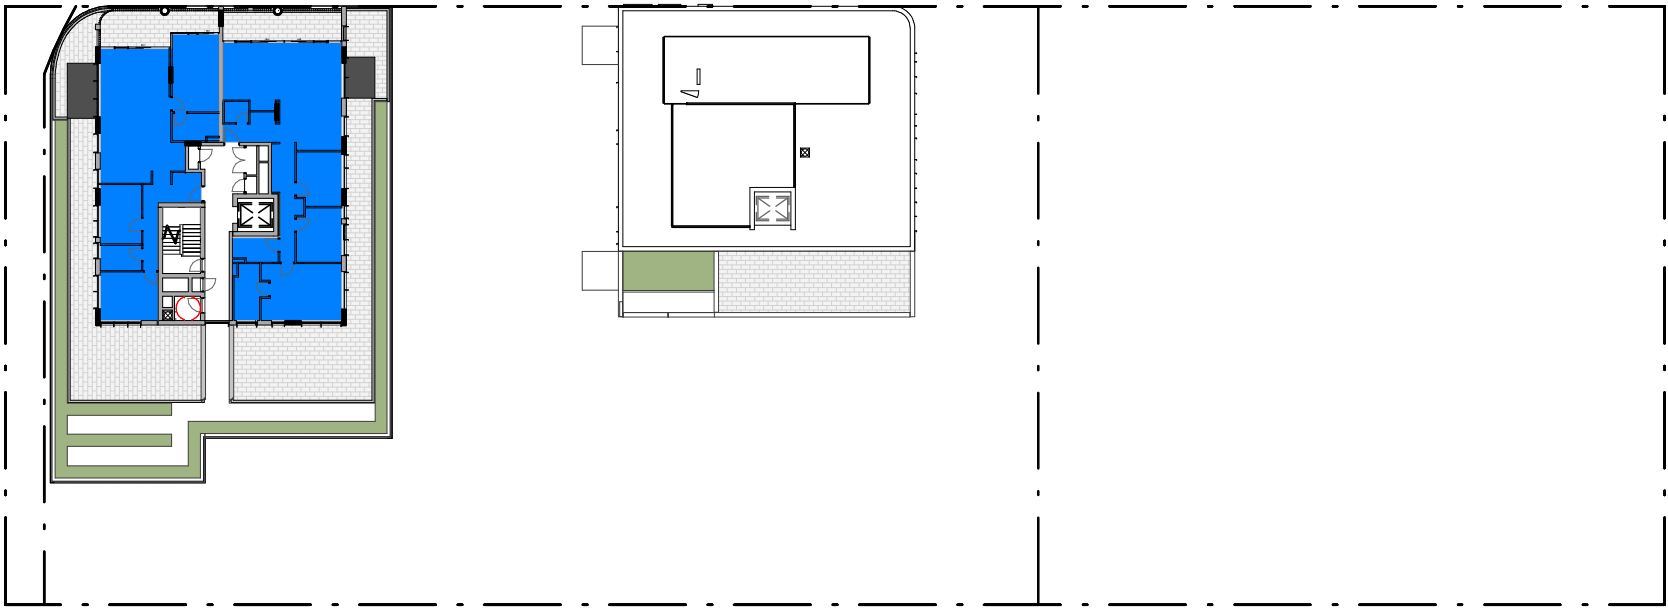

8 LEVEL 7 WEST
1:500


Cross Ventilation		
Level	Total Apartment Number	Number of Cross Ventilated
BUILDING A - LEVEL 3	8	4
BUILDING A - LEVEL 4	6	4
BUILDING A - LEVEL 5	6	4
BUILDING A - LEVEL 6	2	2
BUILDING A - LEVEL 7	2	2
BUILDING B - LEVEL 1	9	4
BUILDING B - LEVEL 2	9	4
BUILDING B - LEVEL 3	6	4
BUILDING B - LEVEL 4	5	4
BUILDING B - LEVEL 5	4	4
BUILDING B - LEVEL 6	1	1
BUILDING C - LEVEL 1	4	2
BUILDING C - LEVEL 2	5	2
BUILDING C - LEVEL 3	5	2
BUILDING C - LEVEL 4	2	2
TOWNHOUSE LEVEL 1	9	9
Total Apartments	83	54

NATURALLY CROSS-VENTILATED APARTMENTS

ADG CONTROL:
REQUIRED MINIMUM 60% OF APARTMENTS

TOTAL NATURALLY CROSS-VENTILATED: 54
TOTAL APARTMENTS: 83
PROPOSED: 65%

Revisions	No.	Date	Description	Checked	Approved
8	01/07/21	REVISED PRE DA ISSUE	ADC	MG	
1	12/10/21	CONSULTANT ISSUE			
2	4/11/21	PRELIMINARY ISSUE	RD	MG	
3	29/11/21	DA ISSUE	RD	MG	
4	09/05/22	DA RE-ISSUE APARTMENT LAYOUT MINOR AND MISCELLANEOUS CHANGES	RD	MG	

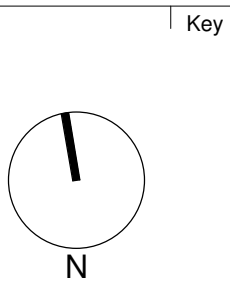

Client
Lindsay Bennelong Pty Ltd

Architect
AJ+C
ALLEN JACK+COTTIER
79 Myrtle Street Chippendale NSW 2008 AUSTRALIA
ph +61 2 9311 8222 fx +61 2 9311 8200
ABN 53 003 782 250

Project
FALCON STREET DEVELOPMENT
27-57 Falcon St, Crows Nest, NSW 2065

Proj. No. 19014


Drawing Title
CROSS VENTILATION DIAGRAMS

Drawing Status
NOT FOR CONSTRUCTION


Scale
As indicated @A1

Drawing No.
DA6100 4

Issue

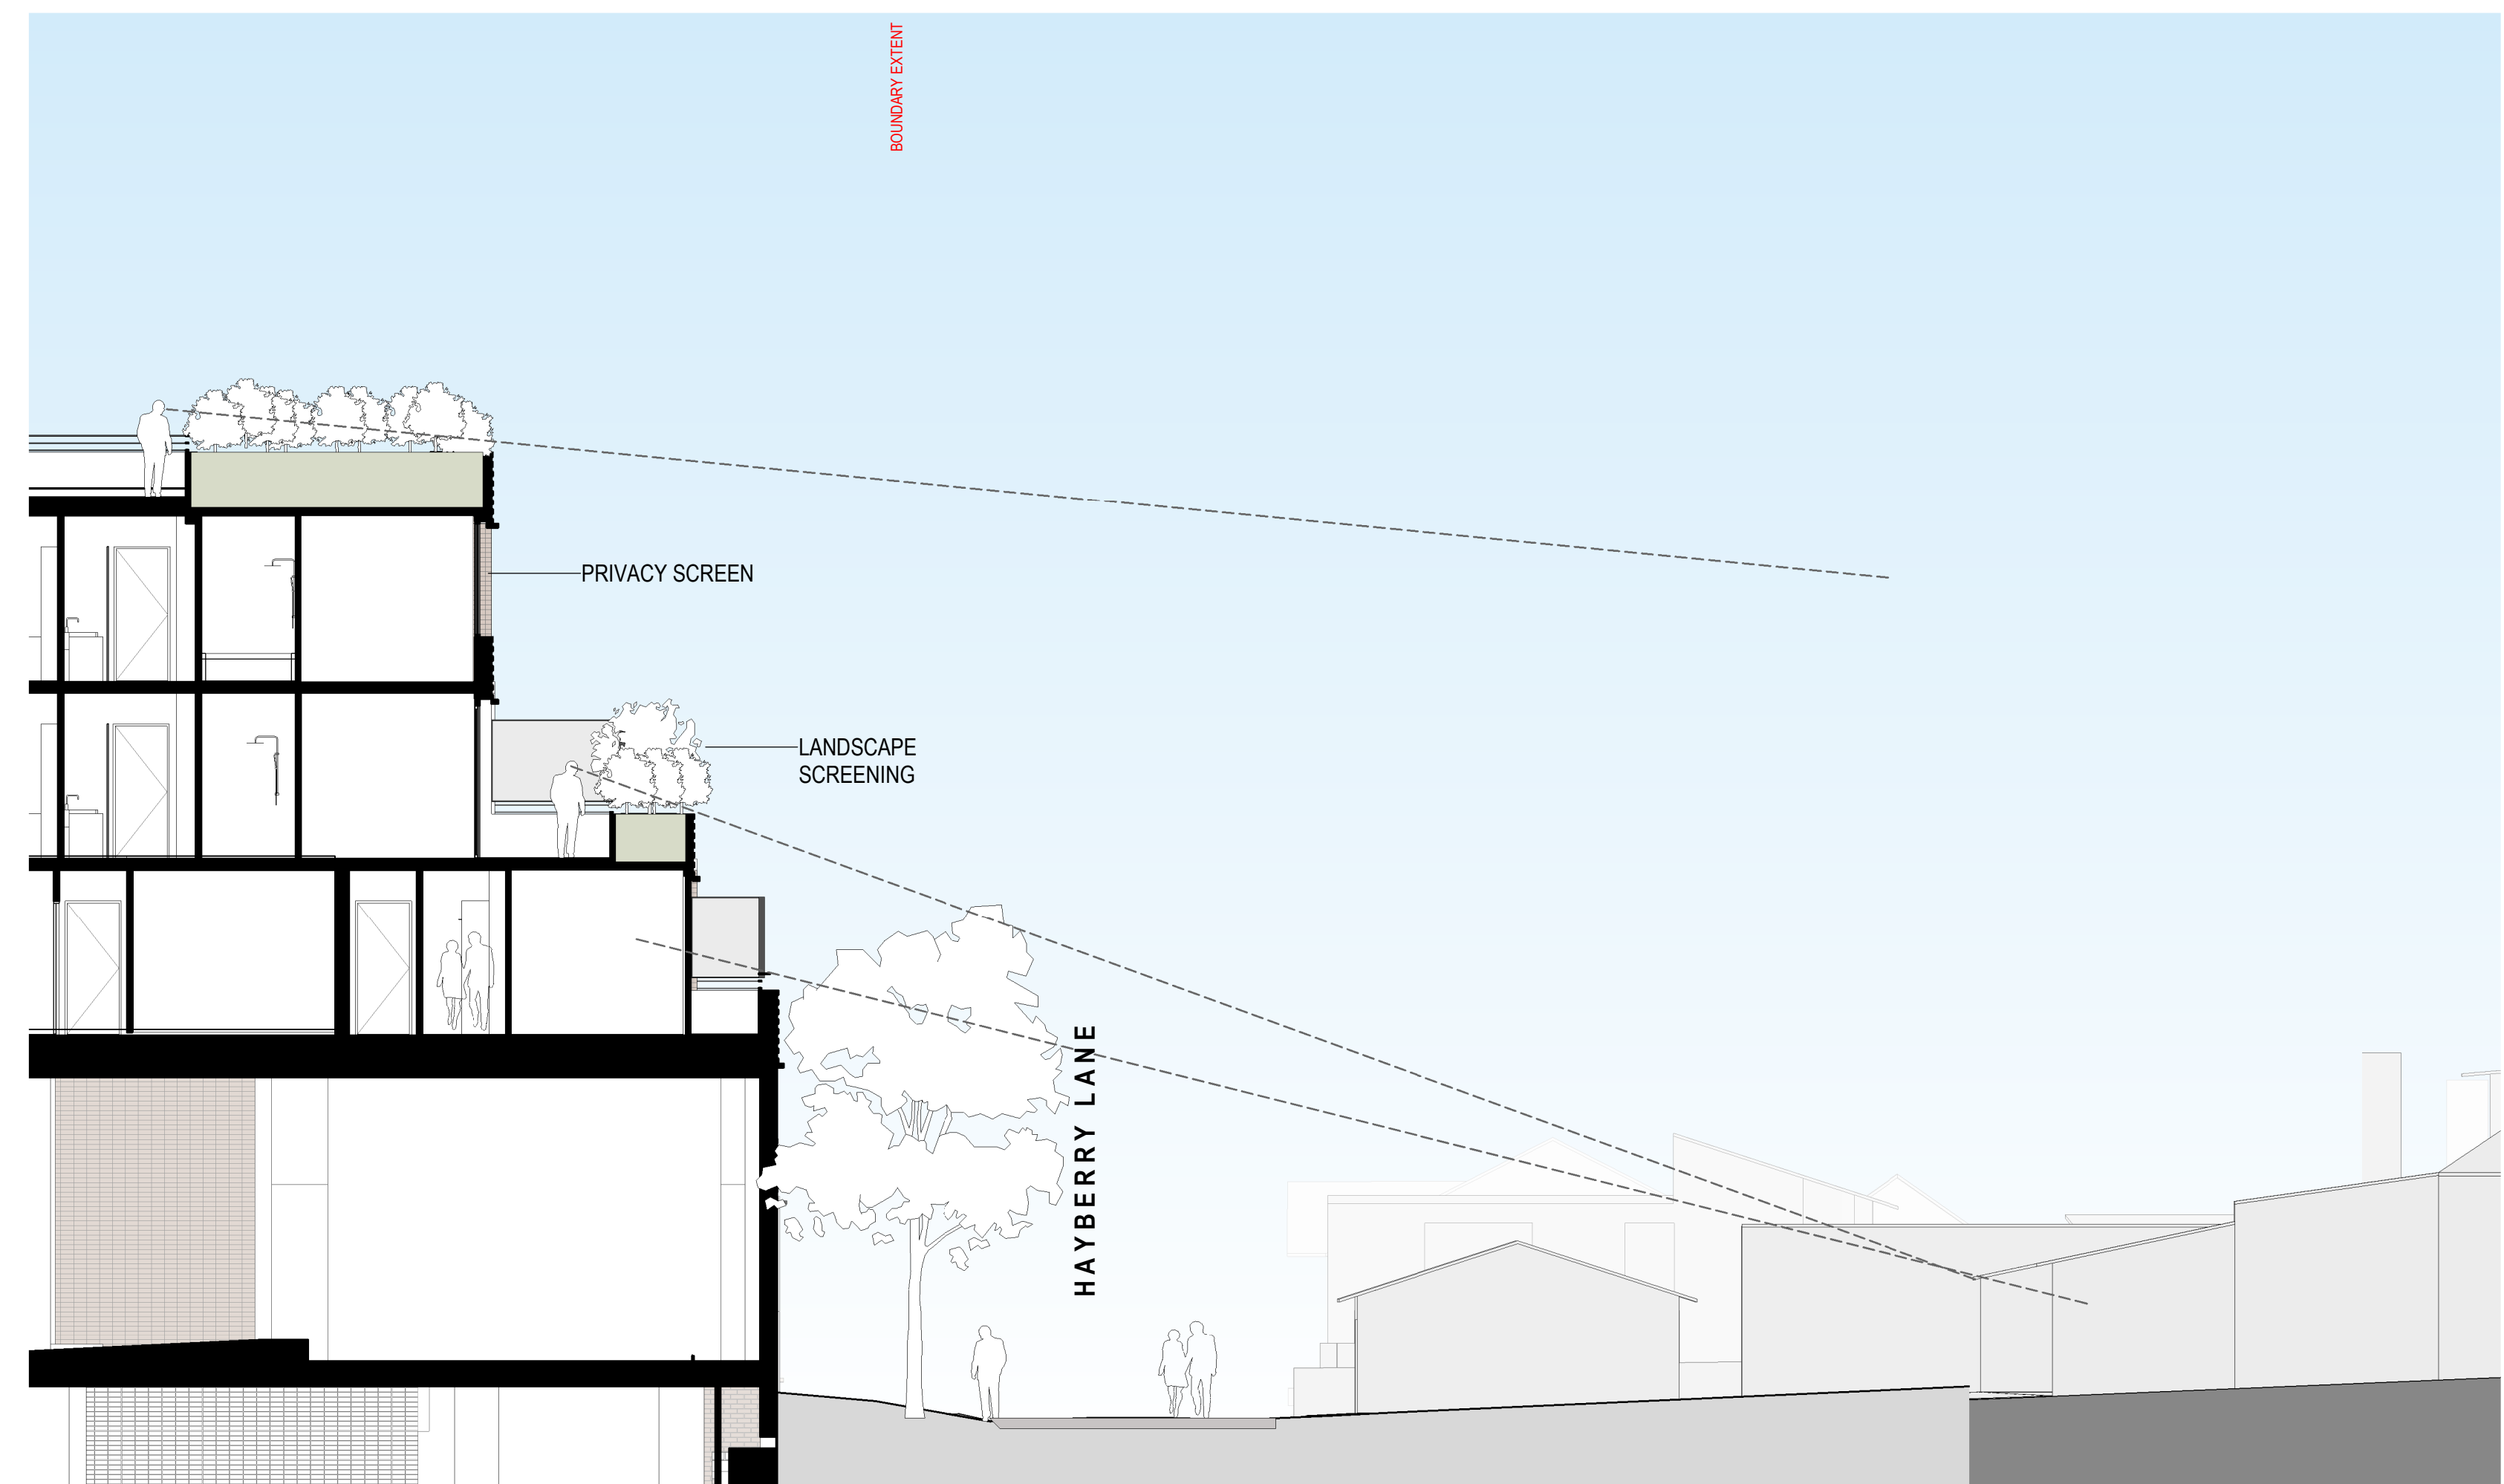

2 HAYBERRY LANE OVERLOOKING DIAGRAM
THROUGH BUILDING A
1:100

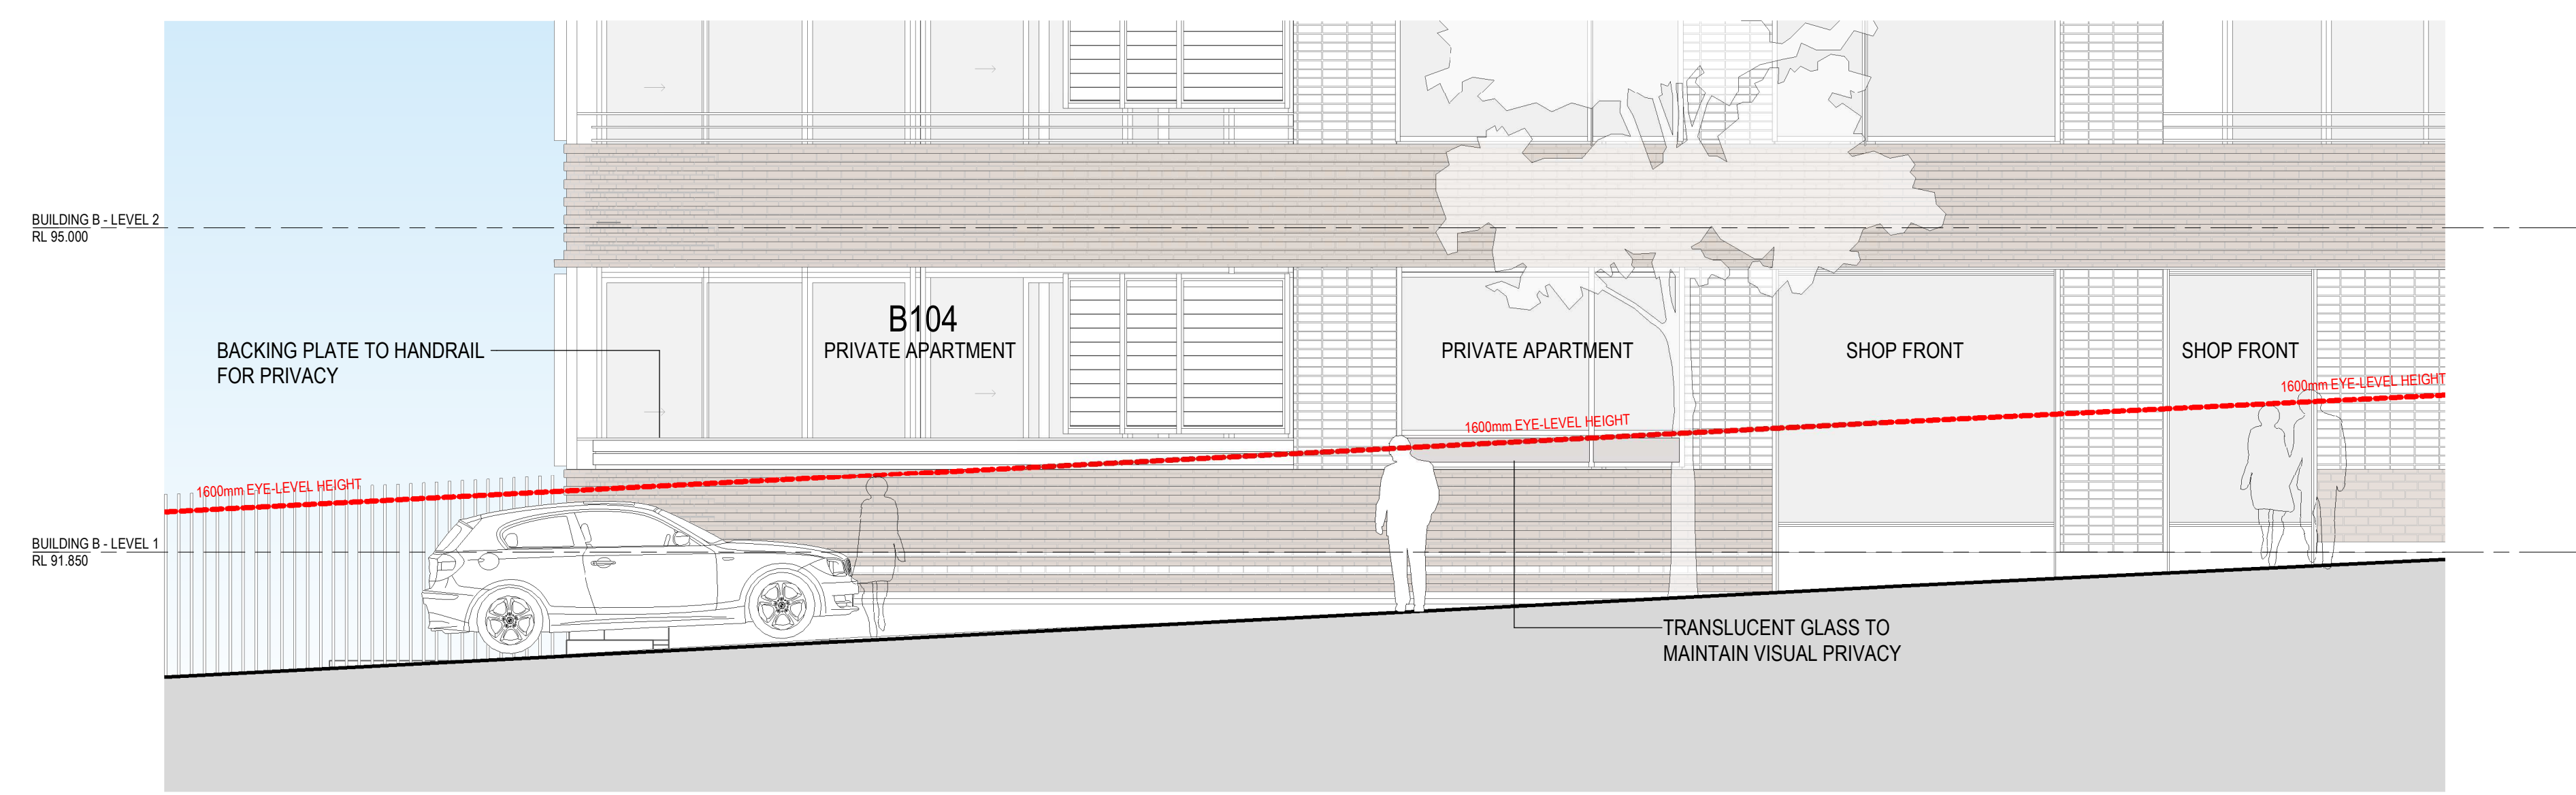

1 BUILDING B GROUND FLOOR PRIVACY DIAGRAM
NORTH
1:50

Revisions	No.	Date	Description	Checked	Approved	Key	Client	Architect	Project	Drawing Title	Scale	Drawing No.	Issue
1	12/10/21		CONSULTANT ISSUE	RD	MG		Lindsay Bennelong Pty Ltd	AJ+C ALLEN JACK+COTTIER	FALCON STREET DEVELOPMENT 27-57 Falcon St, Crows Nest, NSW 2065	PRIVACY DIAGRAMS	As indicated @A1	DA6200	4
2	4/11/21		PRELIMINARY ISSUE	RD	MG								
3	29/11/21		DA ISSUE	RD	MG								
4	09/05/22		DA RE-ISSUE APARTMENT LAYOUT MINOR AND MISCELLANEOUS CHANGES	RD	MG								

Do not scale drawings. Use figured dimensions only. Check & verify levels and dimensions on site prior to the commencement of any work, the preparation of shop drawings or the fabrication of components. This drawing is the copyright of Allen Jack + Cottier Architects and is protected under the Copyright Act 1968. Do not alter, reproduce or transmit in any form, or by any means without the express permission of Allen Jack + Cottier Architects. Nominated Architects: Michael Heenan 5284, Brian Marotti 9451, John Whittingham 7030

Document Set ID: 8900282
Version: 1, Version Date: 18/05/2022

REF: C:\Users\johnson\Documents\19014_Maine_Hayds_Johnson.rvt
PLOT DATE & TIME: 12/05/2022 4:44:18 PM