

PROPOSED LINDFIELD
MIXED USE DEVELOPMENT

6.3

Average star rating

NATIONWIDE
HOUSE

ENERGY RATING SCHEME

www.nathers.gov.au

Certificate no.: 0004005920

Assessor Name: Horatio Cai


Accreditation no.: VIC/BDV/18/1849

Certificate date: 08 July 2019

Dwelling Address: 376-384 Pacific Highway
Lindfield, NSW
2070

www.nathers.gov.au



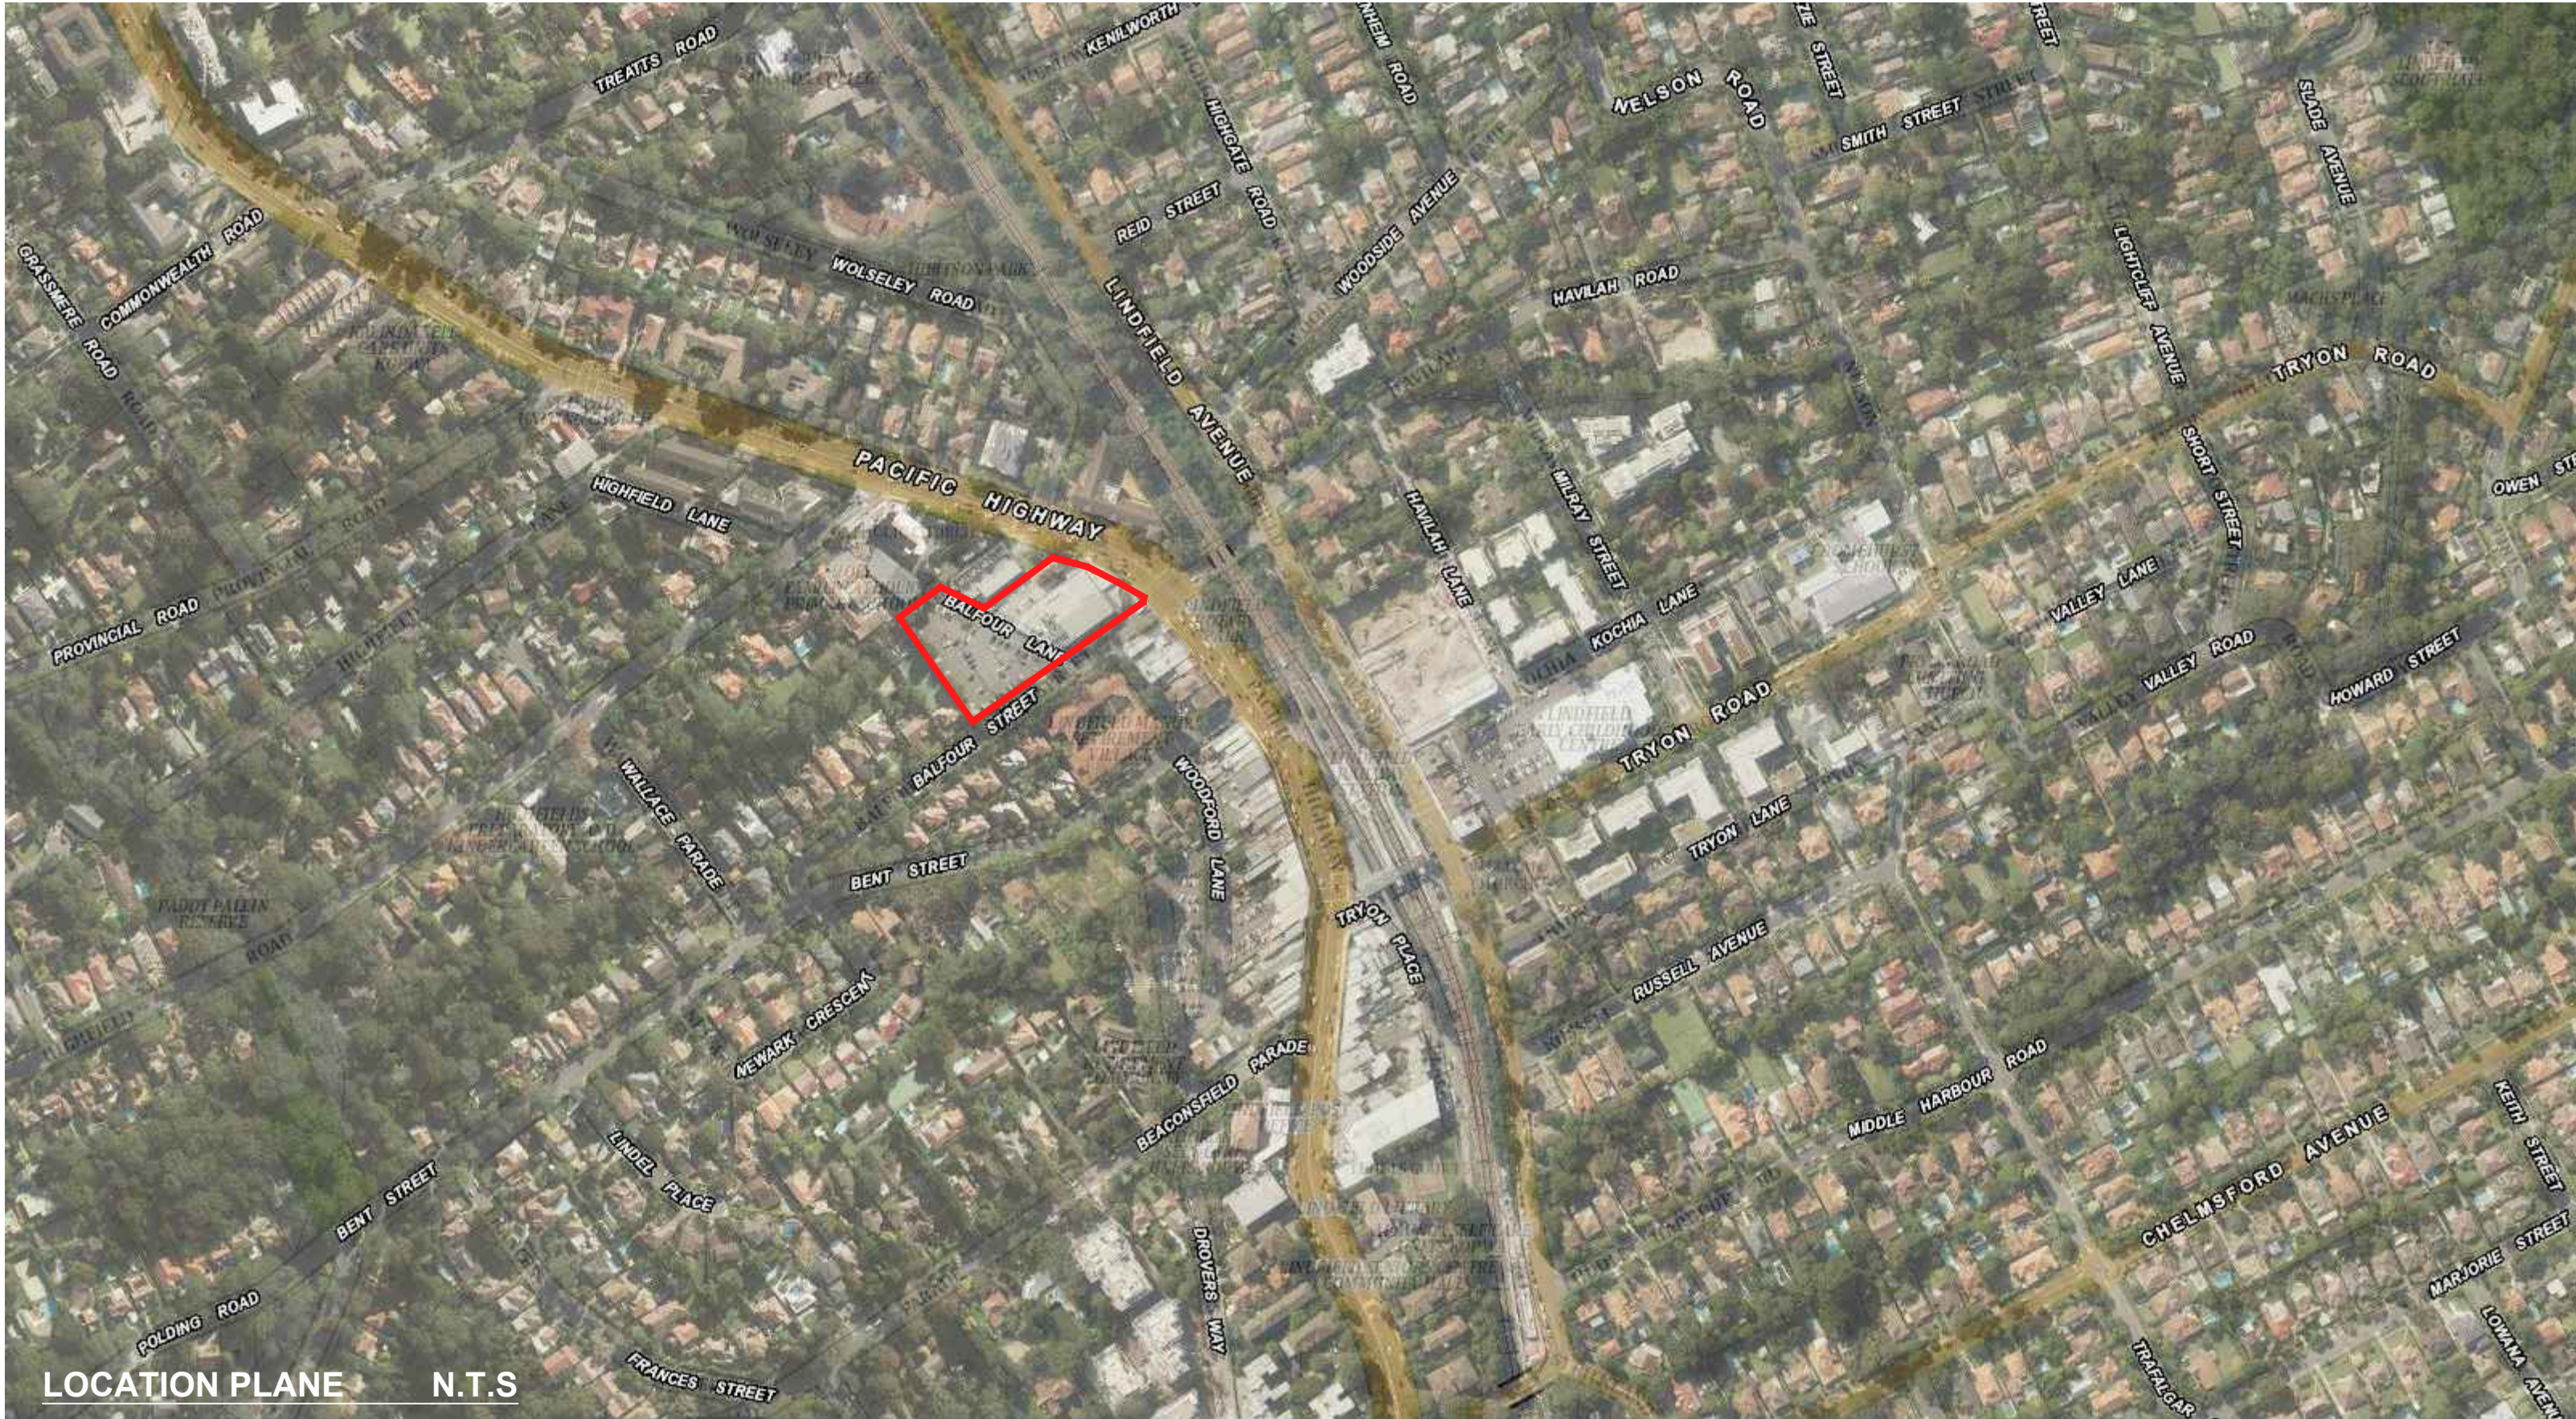

DRAWING LIST

- DA-00-1

COVER SHEET + LOCATION PLAN
- DA-01-1

PROPOSED BASEMENT PLAN
- DA-01-2

PROPOSED LOWER GROUND 2 PLAN
- DA-01-3

PROPOSED LOWER GROUND 1 PLAN
- DA-01-4

PROPOSED GROUND PLAN
- DA-01-5

PROPOSED LEVEL 1 PLAN
- DA-01-6

PROPOSED LEVEL 2 PLAN
- DA-01-7

PROPOSED LEVEL 3 PLAN
- DA-01-8

PROPOSED LEVEL 4 PLAN
- DA-01-9

PROPOSED ROOF PLAN
- DA-01-10

SIGNAGE PLAN
- DA-02-1

PROPOSED ELEVATIONS - SHEET 1
- DA-02-2

PROPOSED ELEVATIONS - SHEET 2
- DA-02-3

PROPOSED ELEVATIONS - SHEET 3
- DA-03-1

PROPOSED SECTIONS - SHEET 1
- DA-03-2

PROPOSED SECTIONS - SHEET 2
- DA-03-3

PROPOSED SECTIONS - SHEET 3
- DA-04-1

SECTION DETAILS - SHEET 1
- DA-04-2

SECTION DETAILS - SHEET 2
- DA-04-3

SECTION DETAILS - SHEET 3
- DA-04-4

SECTION DETAILS - SHEET 4
- DA-04-5

ACOUSTIC LOUVRE DETAIL
- EX-01

EXISTING SITE PLAN
- DM-01

PROPOSED DEMOLITION PLAN
- SA-01

SITE ANALYSIS PLAN - SHEET 1
- SA-02

SITE ANALYSIS PLAN - SHEET 2
- SD-01

SUN (SHADOW) DIAGRAMS - SHEET 1
- SD-02

SUN (SHADOW) DIAGRAMS - SHEET 2
- ST-01-A

STAGING PLANS - 01A - SHEET 1
- ST-01-B

STAGING PLANS - 01B - SHEET 2
- ST-02

STAGING PLANS - 2 - SHEET 3
- HT-01

HEIGHT DEMONSTRATION PLAN
- DA-GFA

GFA PLANS - LOWER GROUND
2 TO LEVEL 4 (7 SHEETS)

architect
christiansen**obrien**architects


client

coles

GROUP
PROPERTY
DEVELOPMENTS

6 GIFFNOCK AVENUE MACQUARIE PARK, NSW 2113

PROPOSED MIXED USE REDEVELOPMENT
OF EXISTING COLES SUPERMARKET SITE
COVER SHEET
LOCATION PLAN

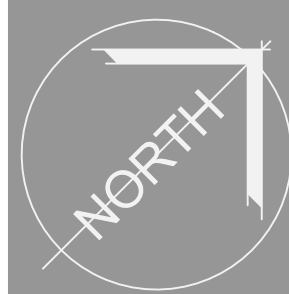

WITHOUT PREJUDICE DRAFT FOR S34 CONCILIATION

0 2 4 6 8 10m

SCALE 1:200

SCALE 1:200 @A1

DATE 29/01/19


DRWN JG

DA4

REV

DA-00-01

DRG

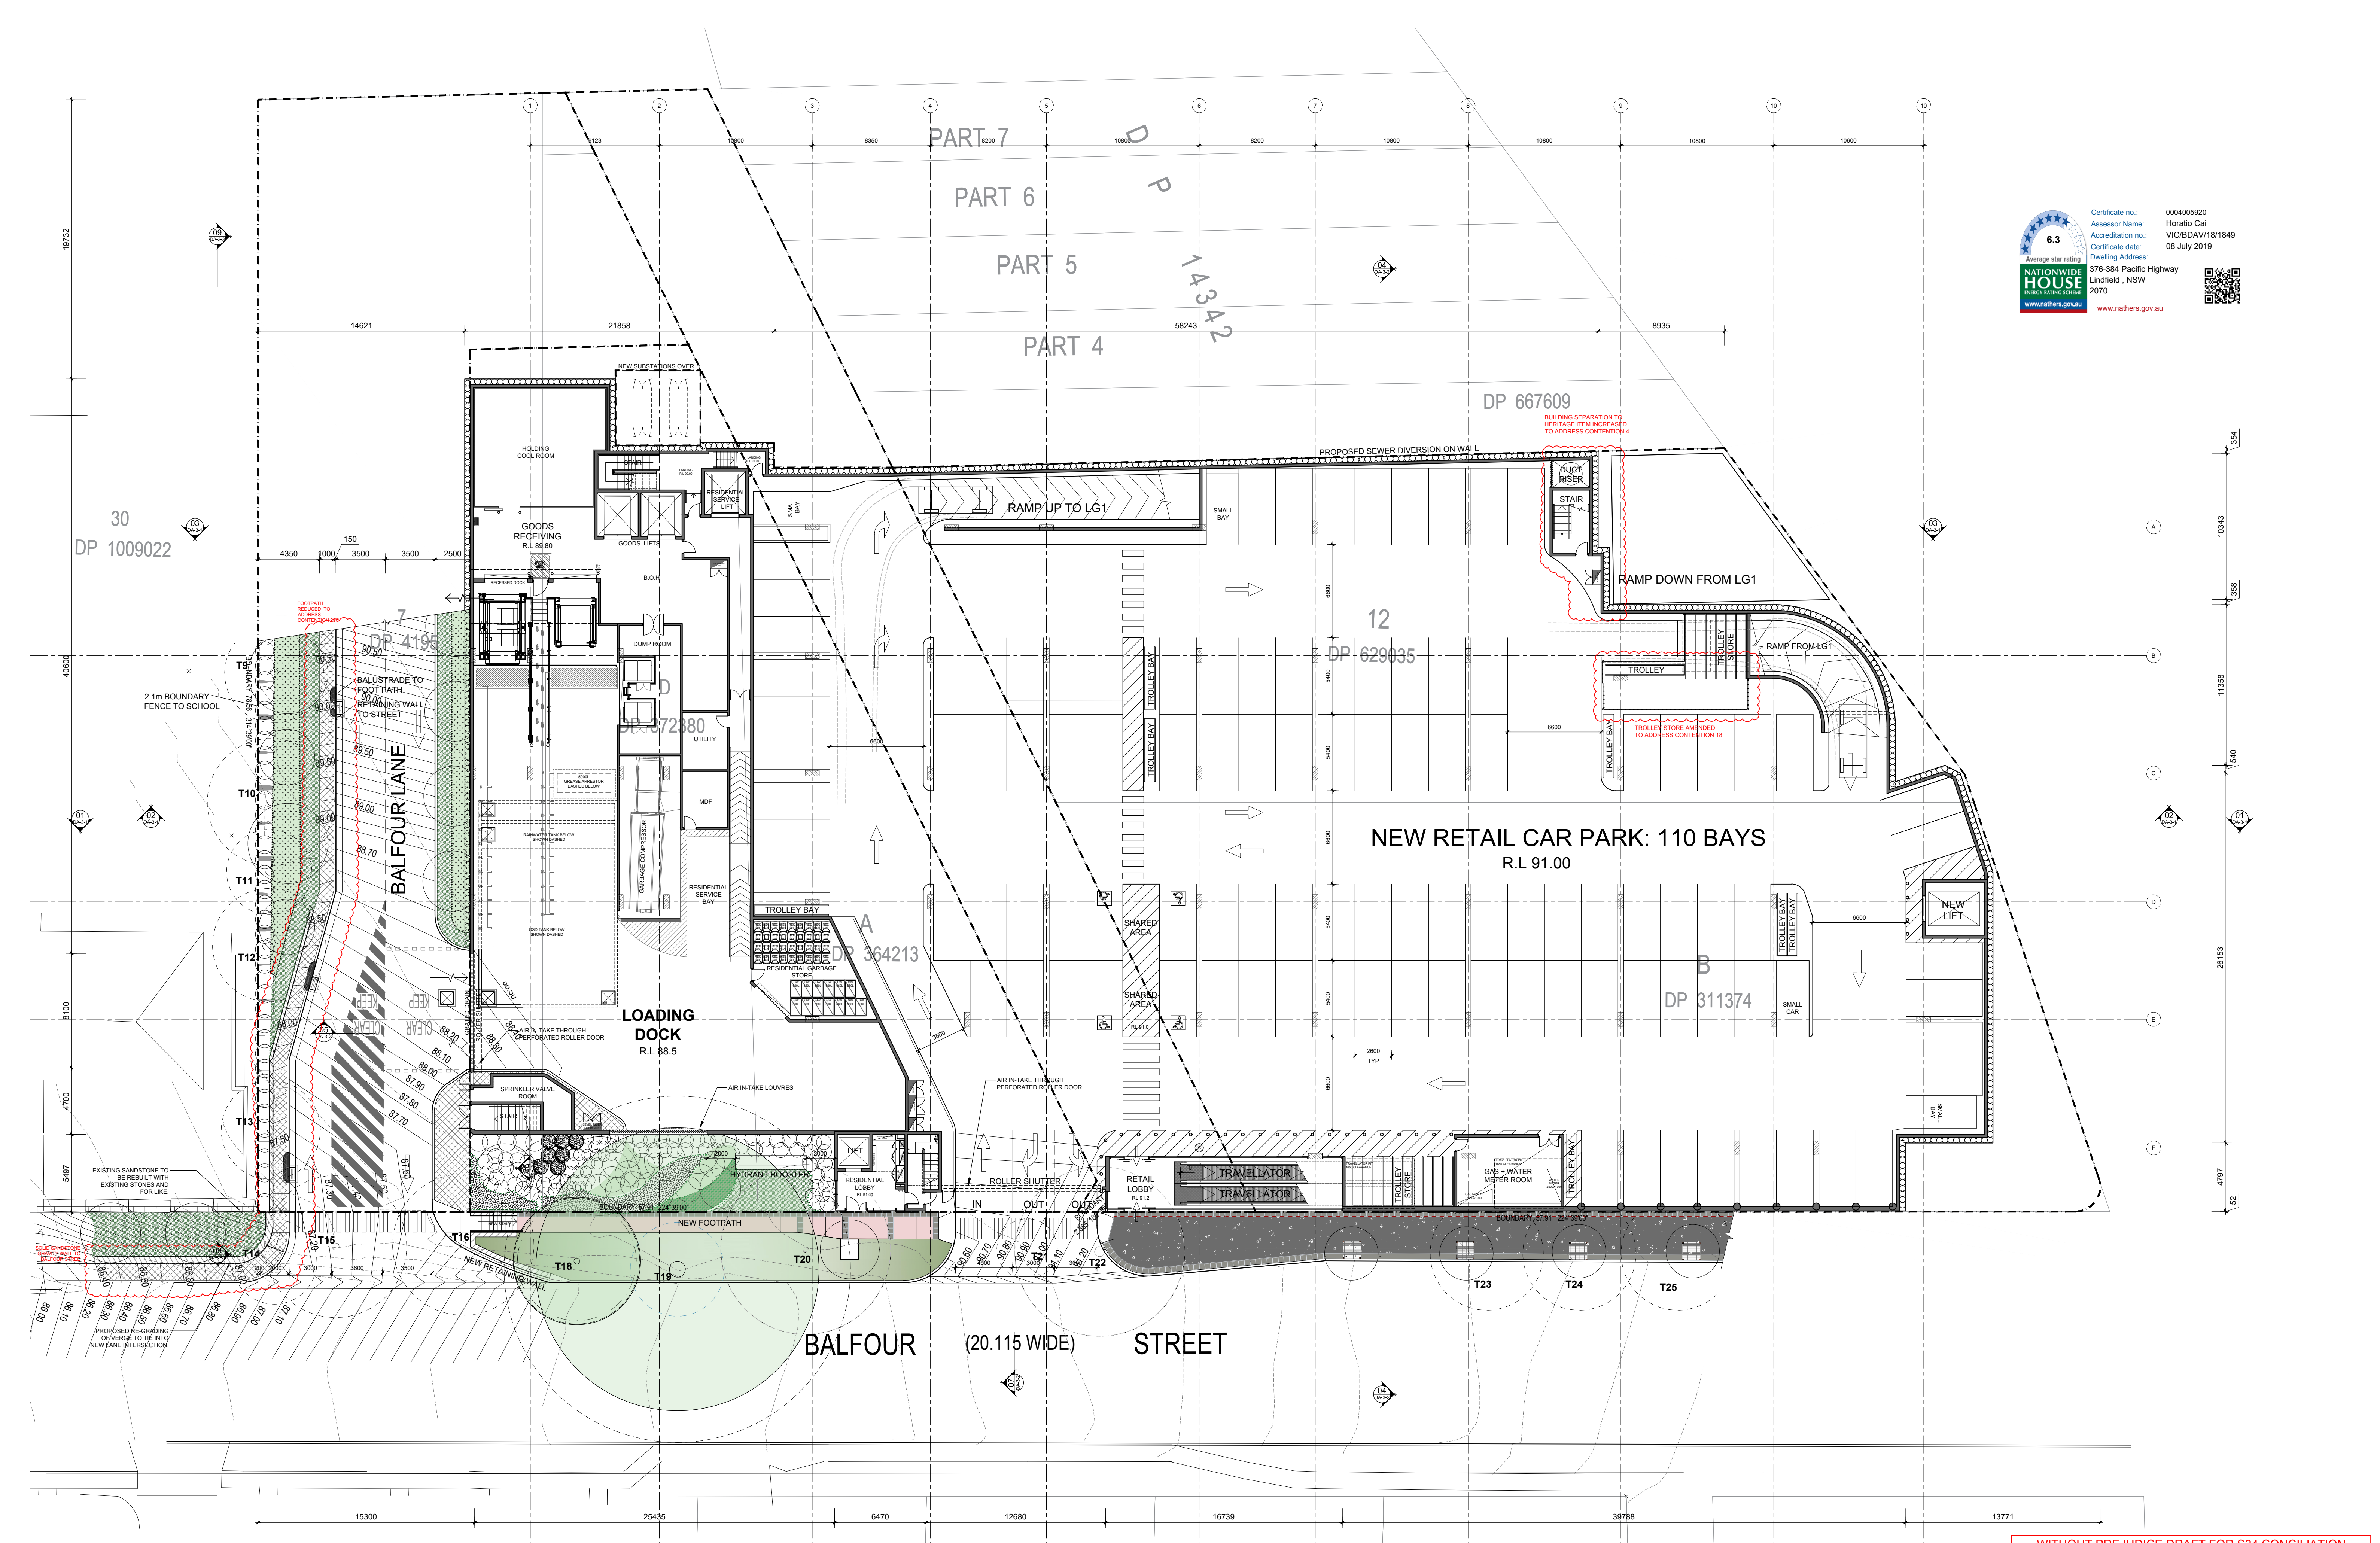

EXISTING
PRIMARY SCHOOL

EXISTING BRICK
SUBSTATION

NEW COLES
SUPERMARKET

4563.9m² GFA
(INCLUDING LIQUORLAND + COFFEE)
R.L 97.00



WITHOUT PREJUDICE DRAFT FOR S34 CONCILIATION

architect
christiansen**obrien**architects


client
coles GROUP
PROPERTY
DEVELOPMENTS
6 GIFFNOCK AVENUE MACQUARIE PARK, NSW 2113

PROPOSED MIXED USE REDEVELOPMENT
OF EXISTING COLES SUPERMARKET SITE
UPPER GROUND
FLOOR PLAN

0 2 4 6 8 10m
SCALE 1:200
SCALE 1:200 @A1
DATE 11/06/19
DRWN JG
DA5 REV
DA-01-4 DRG



Certificate no.: 0004005920
Assessor Name: Horatio Cai
Accreditation no.: VIC/BD4V181849
Certificate date: 08 July 2019
Dwelling Address: 376-384 Pacific Highway
Lindfield, NSW
2070
www.nathers.gov.au

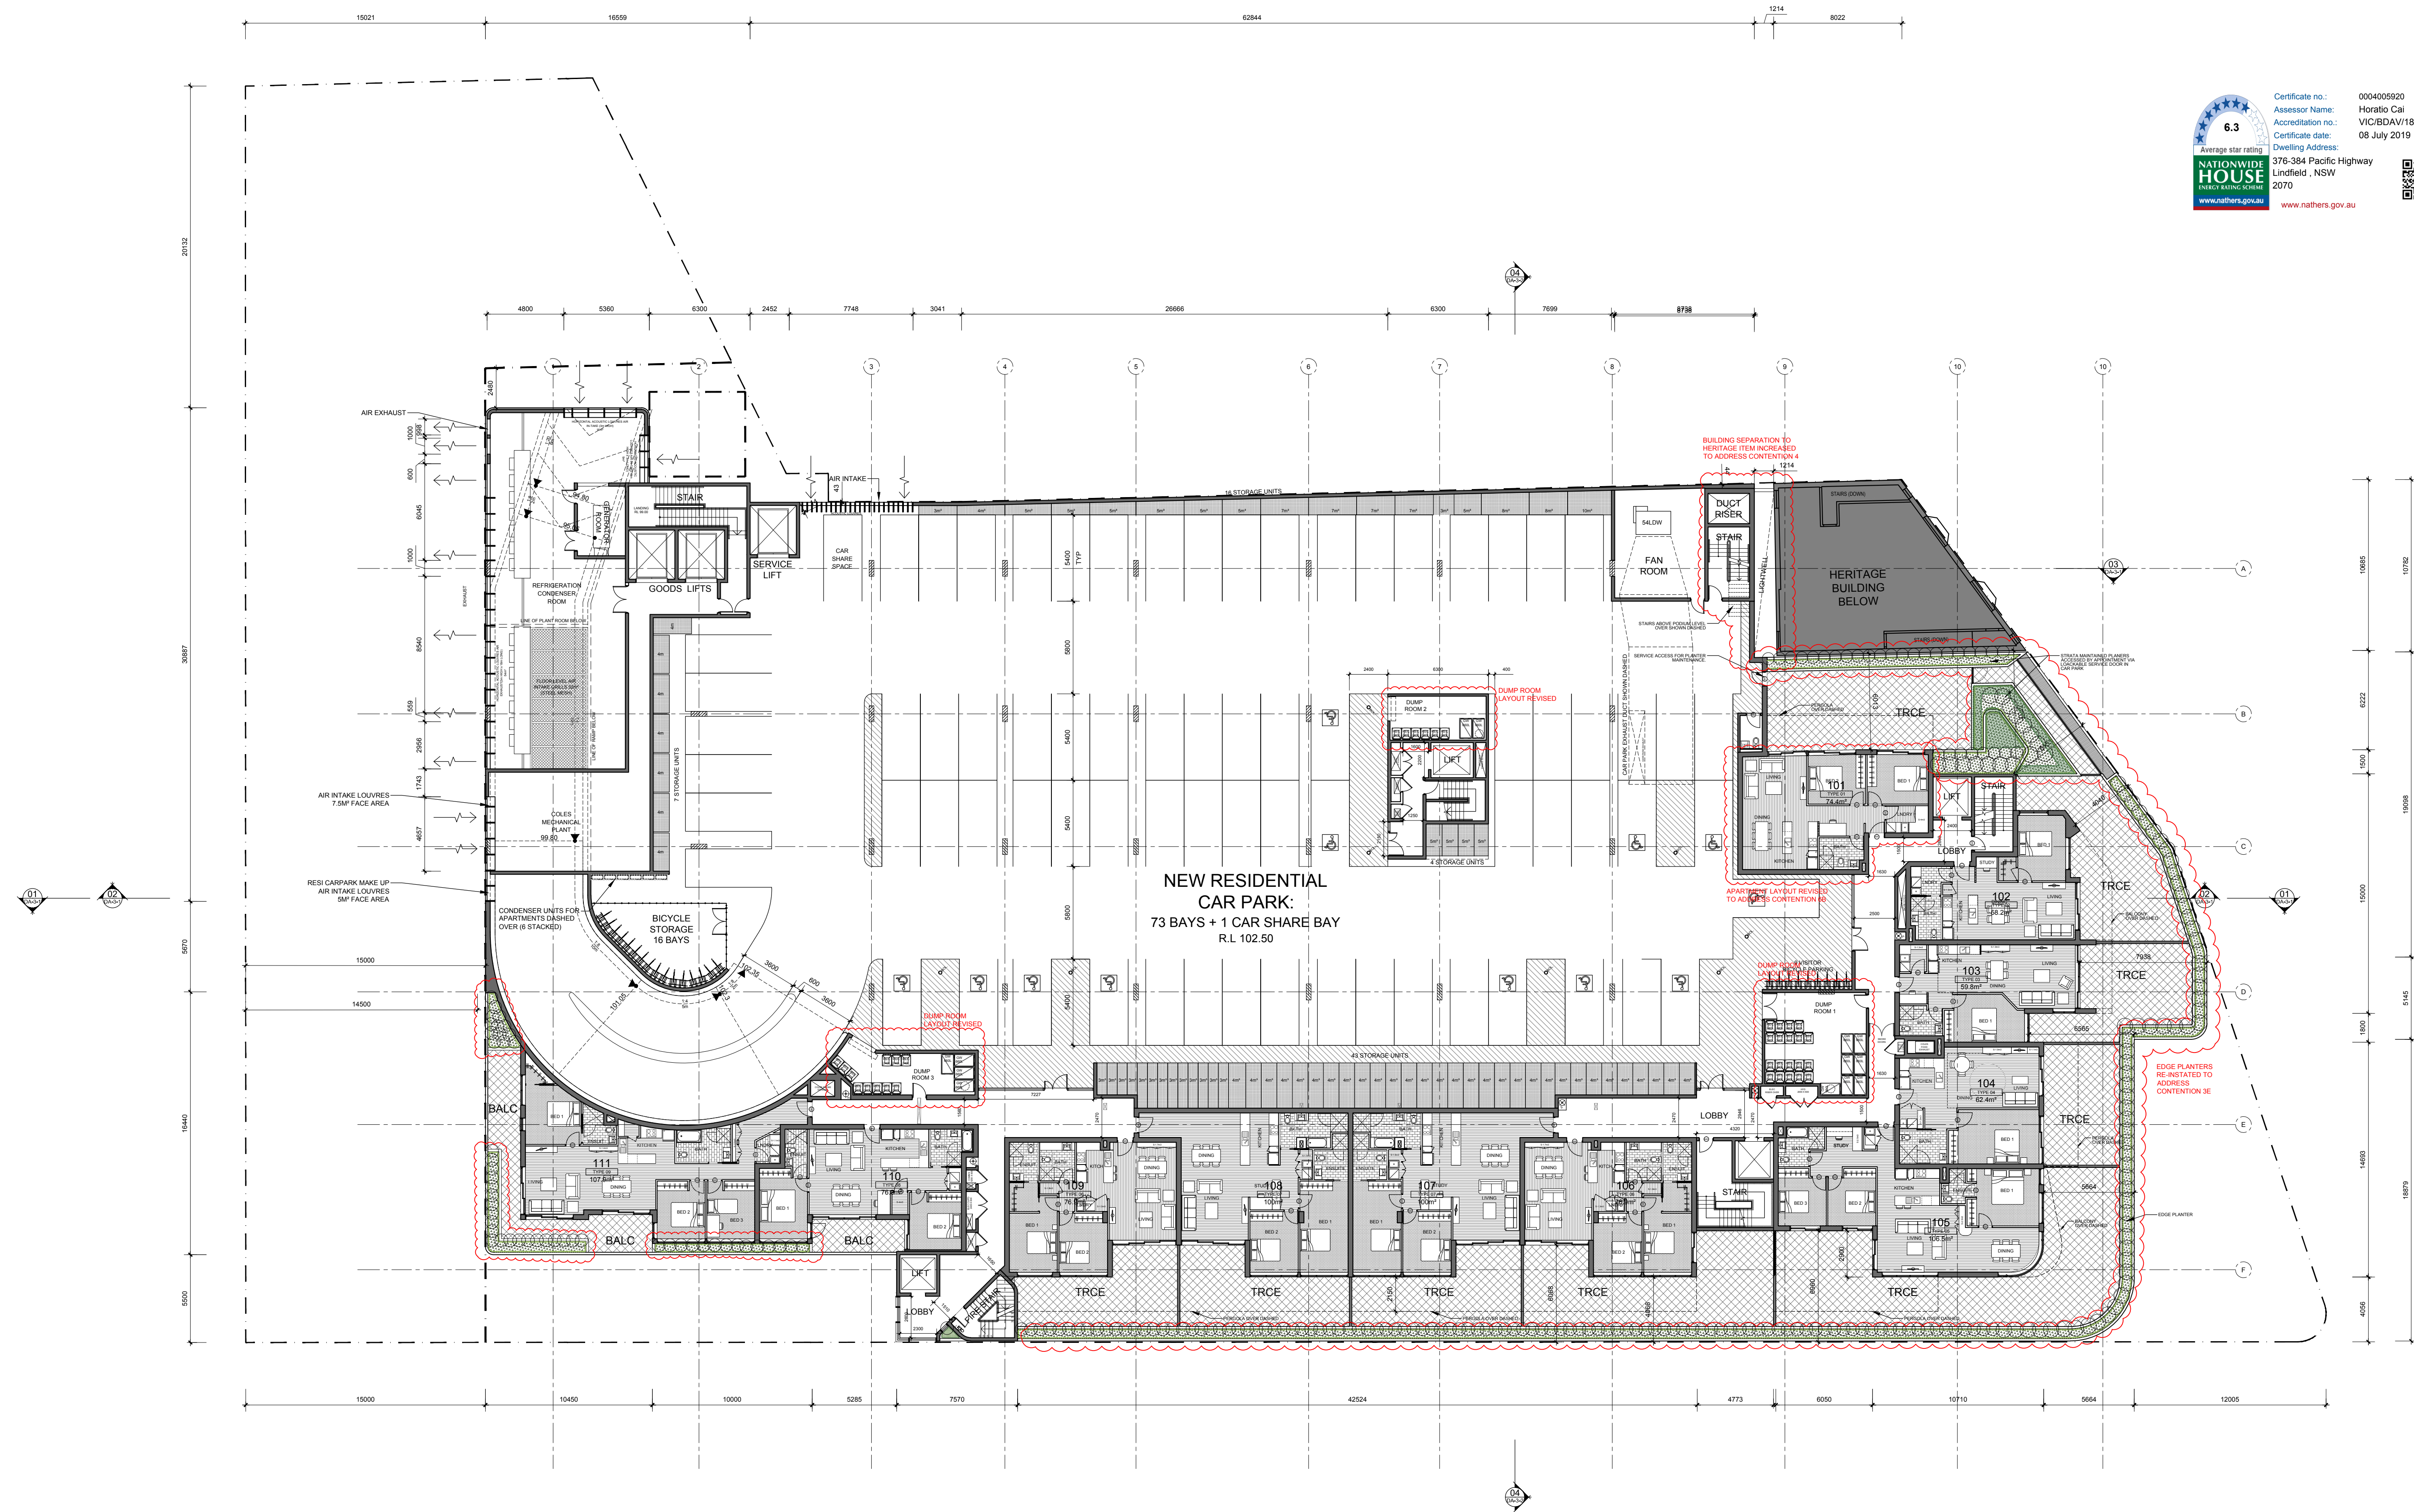

WITHOUT PREJUDICE DRAFT FOR S34 CONCILIATION

ISSUE	DATE	AMENDMENT
DA1	18-05-18	ISSUED FOR DA
DA2	04-01-19	AMENDED FOR DA
DA3	29-01-19	RESPONSE TO COUNCIL RFI
DA4	31-05-19	WITHOUT PREJUDICE DRAFT FOR S34 CONCILIATION
DA5	04-07-19	WITHOUT PREJUDICE DRAFT FOR S34 CONCILIATION

architect
christiansenobrienarchitects

client


coles GROUP PROPERTY DEVELOPMENTS
6 GIFFNOCK AVENUE MACQUARIE PARK, NSW 2113

PROPOSED MIXED USE REDEVELOPMENT
OF EXISTING COLES SUPERMARKET SITE
LEVEL 01 RESIDENTIAL
CAR PARK & APARTMENT PLAN

0 2 4 6 8 10m
SCALE 1:200

SCALE 1:200 @A1
DATE 29/01/19
DRWN JG


DA5 REV
DA-01-5 DRG

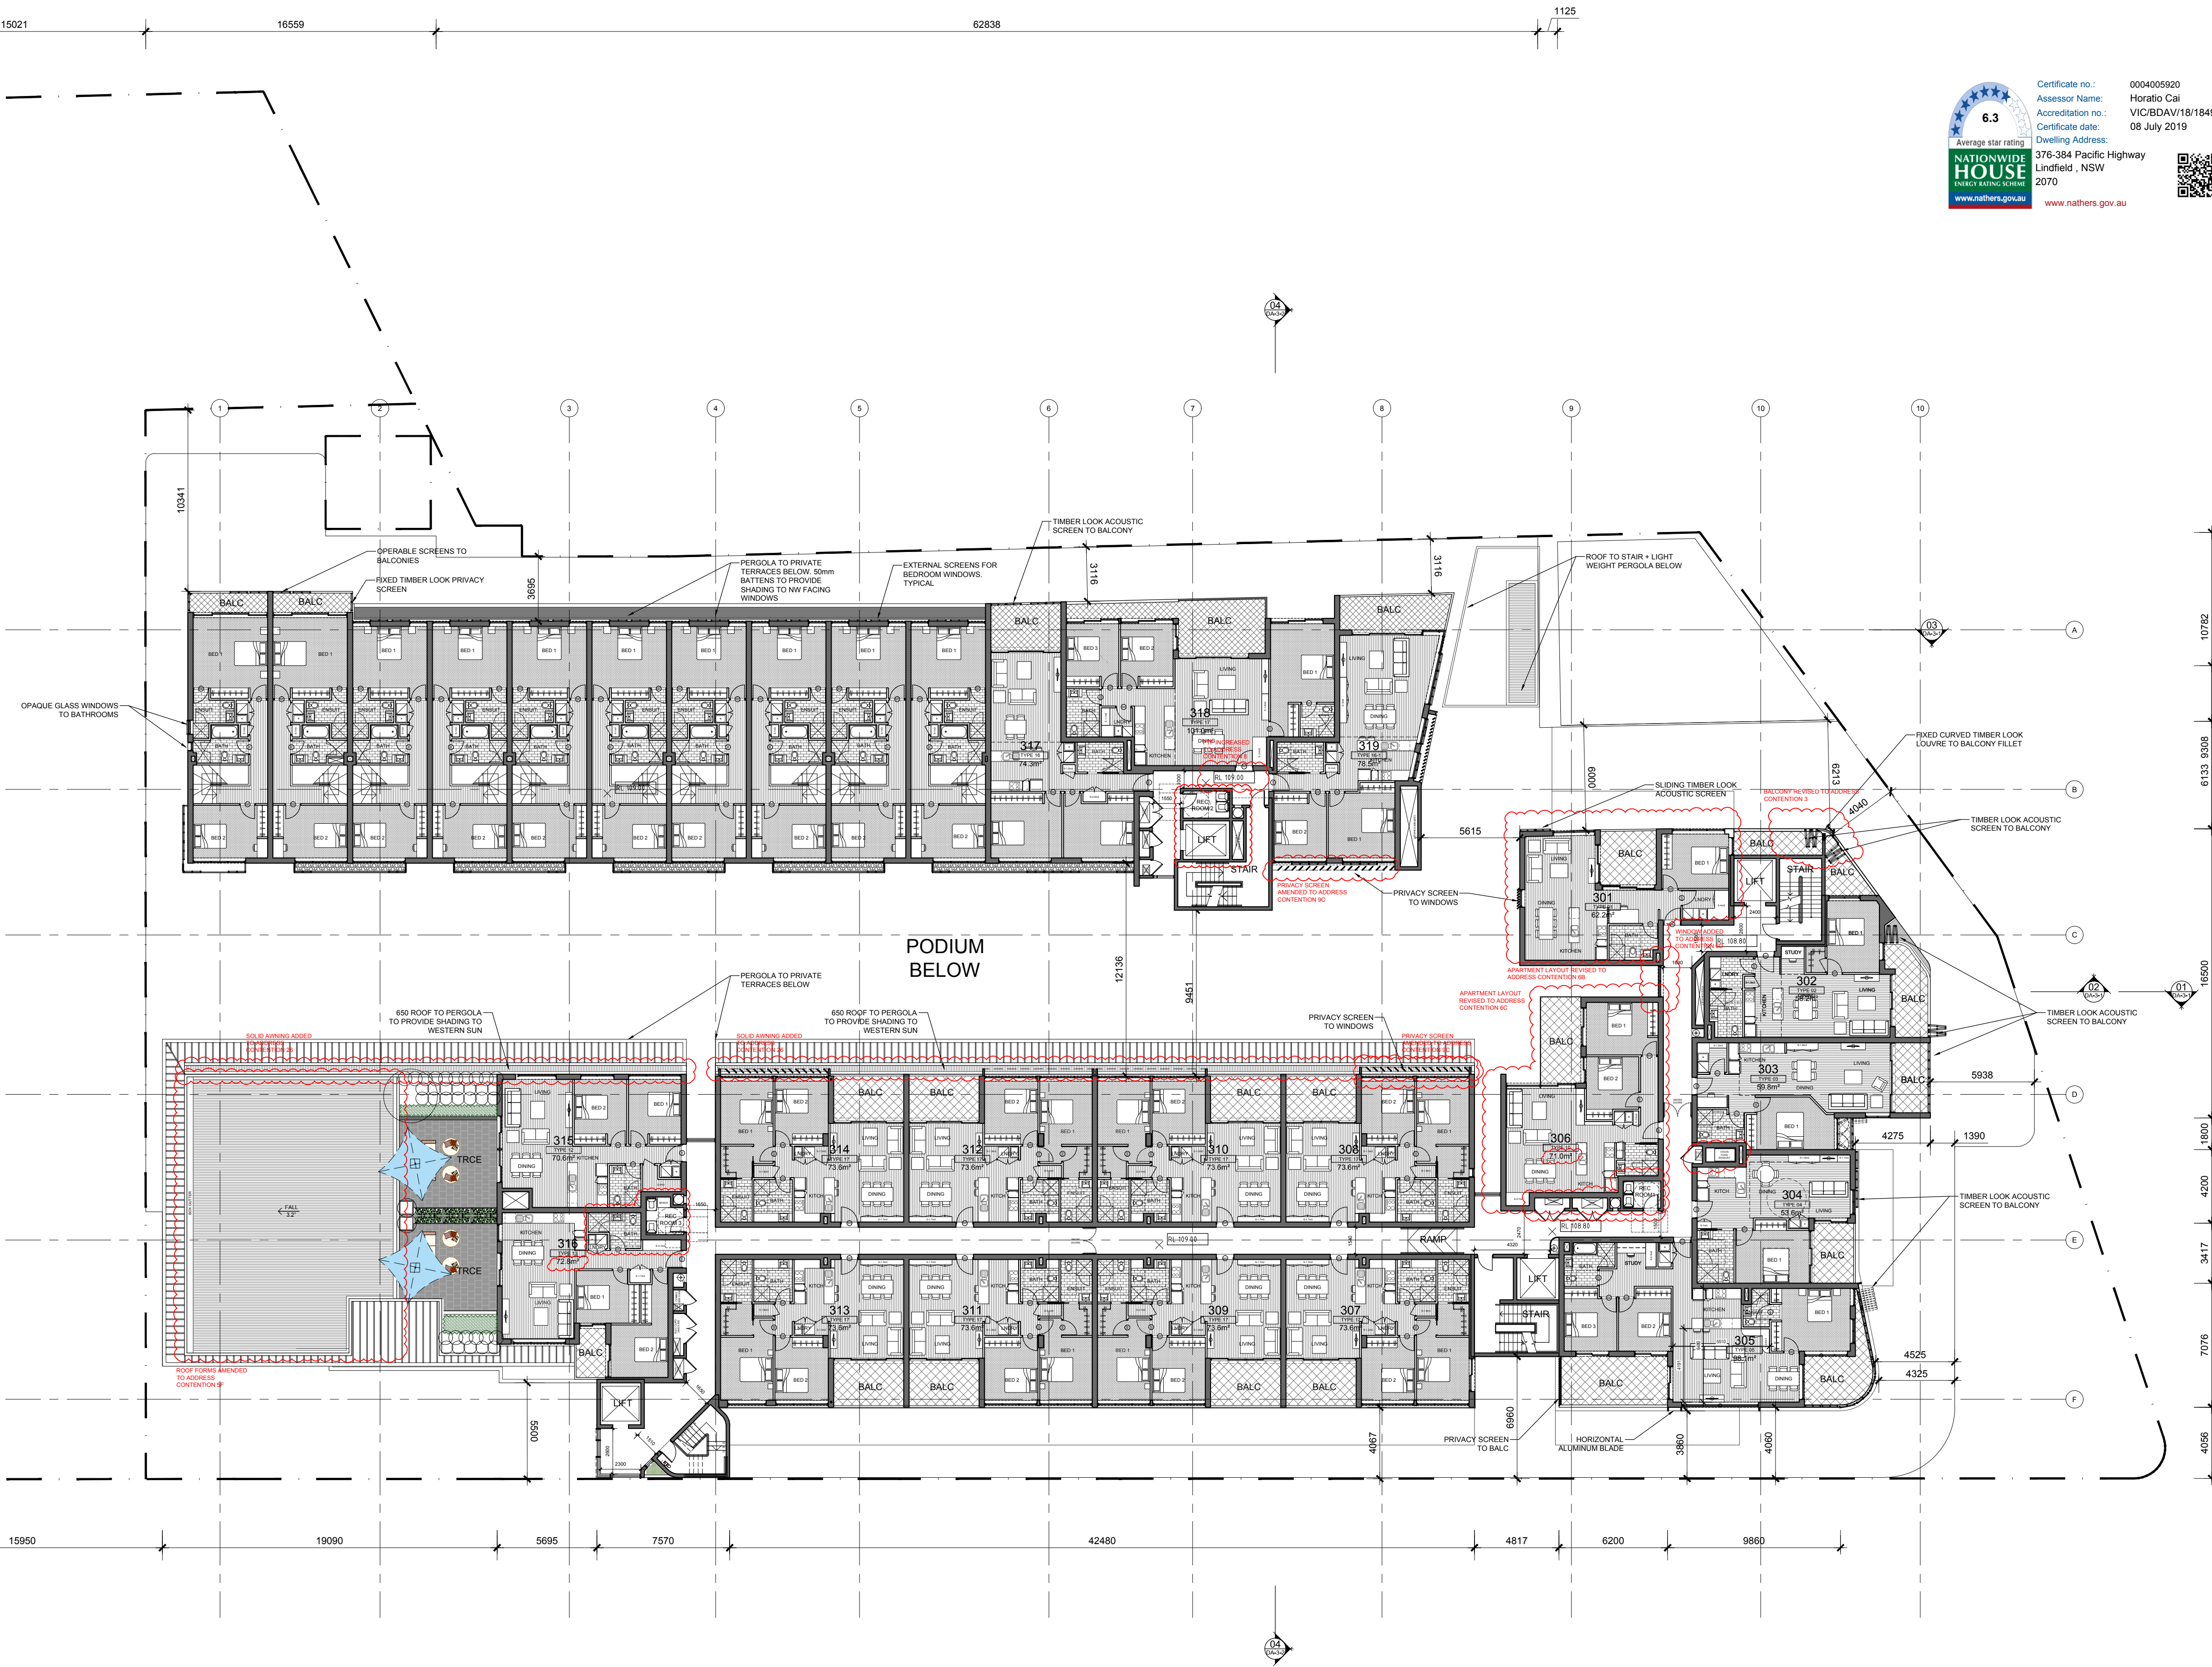



10m **DA3** REV

DA-01-9 DRG

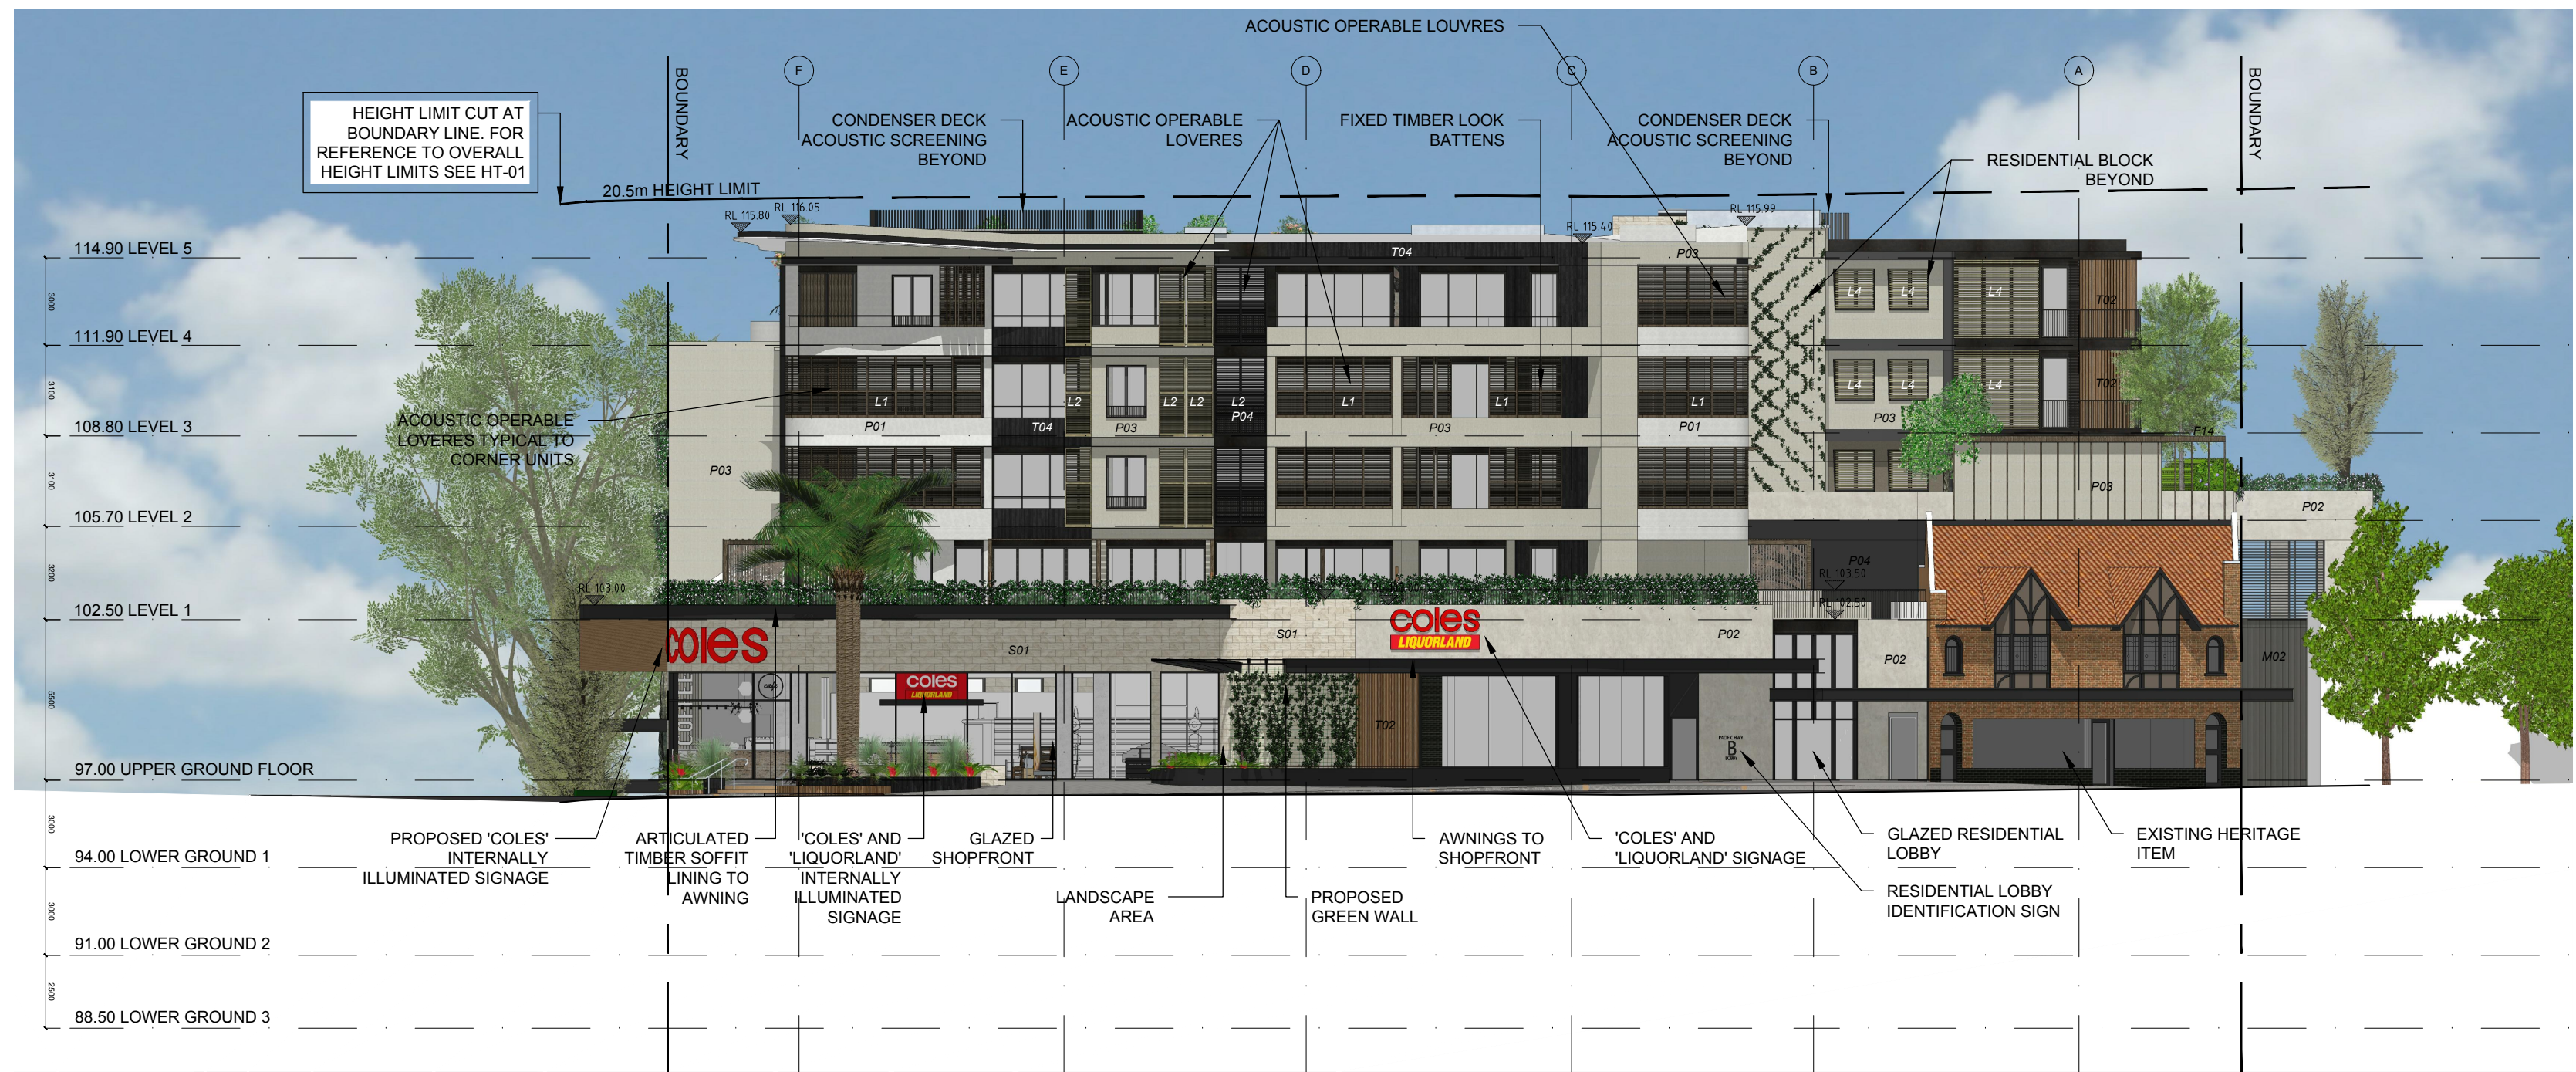

FINISHES LEGEND

(REFER TO DRAWING DA-2/3 FOR DETAILS)


- P01 DULUX - SUMMER QUATER
P02 DULUX - CENTURY MIST
P03 DULUX - GREY ENCOUNTER
P04 DULUX - DOMINO

- T01 KNOTWOOD - DRIFTWOOD
T02 KNOTWOOD - AUSTRALIAN CEDAR
T03 KNOTWOOD - KWILA
T04 SELEKTA - AFRICAN EBONY

- S01 SANDSTONE - HONED FINISH

- M01 CUSTOMISED PERFORATED STEEL PANEL WITH TREE CANOPY PATTERN
M02 ZINC METAL CLADDING

- F01 PRINTED GRAPHIC SCREEN
F02 PAINTED WALL GRAPHIC

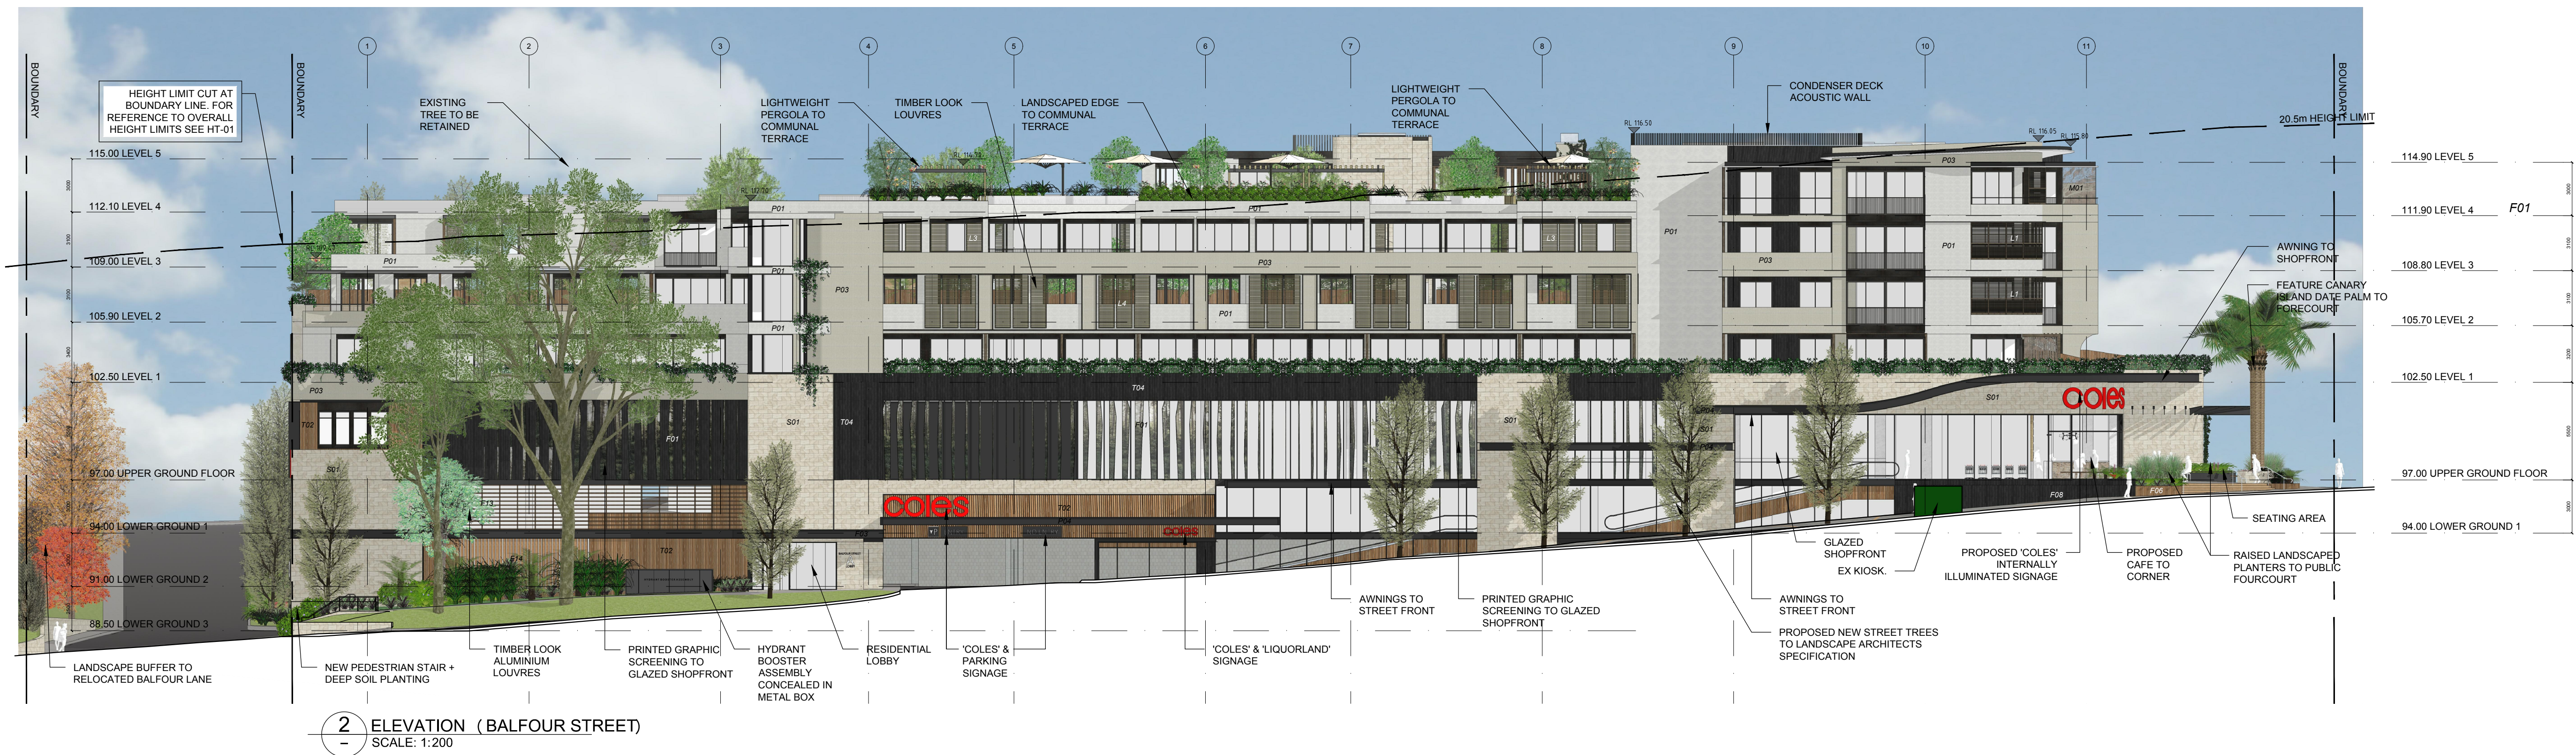


WITHOUT PREJUDICE DRAFT FOR S34 CONCILIATION

ISSUE	DATE	AMENDMENT
DA1	18-05-19	ISSUED FOR DA
DA2	25-01-19	RESPONSE TO COUNCIL RPI
DA3	29-01-19	RESPONSE TO COUNCIL RPI
DA4	11-06-19	WITHOUT PREJUDICE DRAFT FOR S34 CONCILIATION
DA5	04-07-19	WITHOUT PREJUDICE DRAFT FOR S34 CONCILIATION


architect
christiansenobrienarchitects



PROPOSED MIXED USE REDEVELOPMENT
OF EXISTING COLES SUPERMARKET SITE
ELEVATIONS - SHEET 1

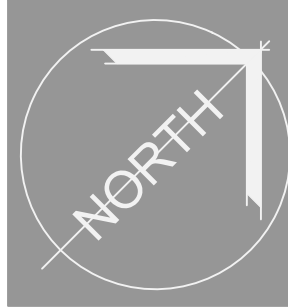


0	2	4	6	8	10m
SCALE 1:200					
SCALE	1:200 @A1				
DATE	29/01/19				
DRWN	JG, JW				
DA5 REV					
DA-02-1 DRG					

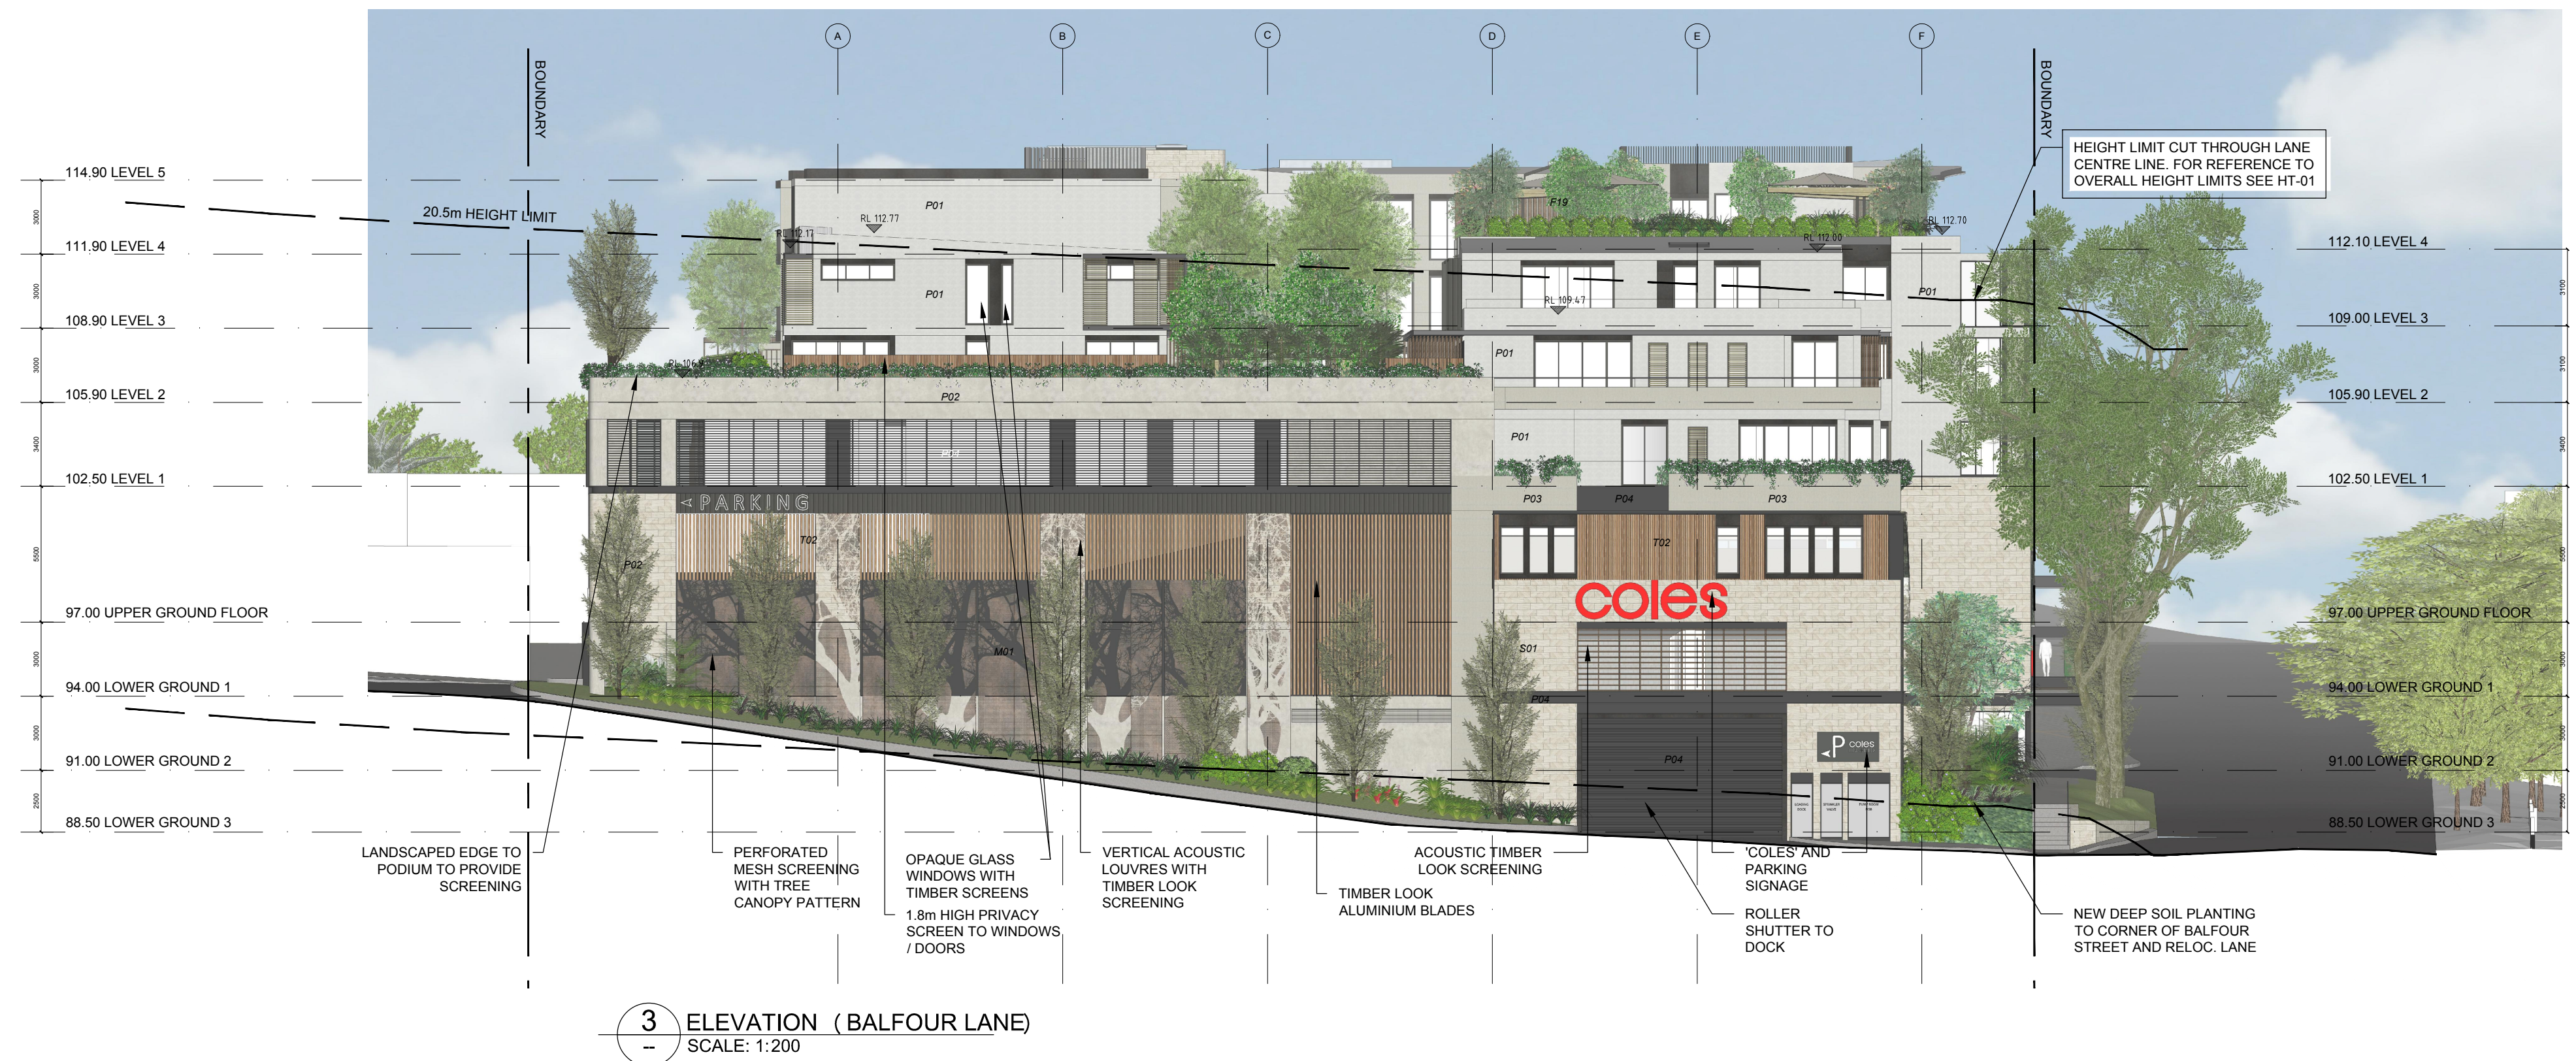

FINISHES LEGEND
(REFER TO DRAWING DA-2-3 FOR DETAILS)

- P01 DULUX - SUMMER QUATER
P02 DULUX - CENTURY MIST
P03 DULUX - GREY ENCOUNTER
P04 DULUX - DOMINO
- T01 KNOTWOOD - DRIFTWOOD
T02 KNOTWOOD - AUSTRALIAN CEDAR
T03 KNOTWOOD - KWILA
T04 SELEKTA - AFRICAN EBONY
- S01 SANDSTONE - HONED FINISH
- M01 CUSTOMISED PERFORATED STEEL PANEL WITH TREE CANOPY PATTERN
M02 ZINC METAL CLADDING
- F01 PRINTED GRAPHIC SCREEN
F02 PAINTED WALL GRAPHIC

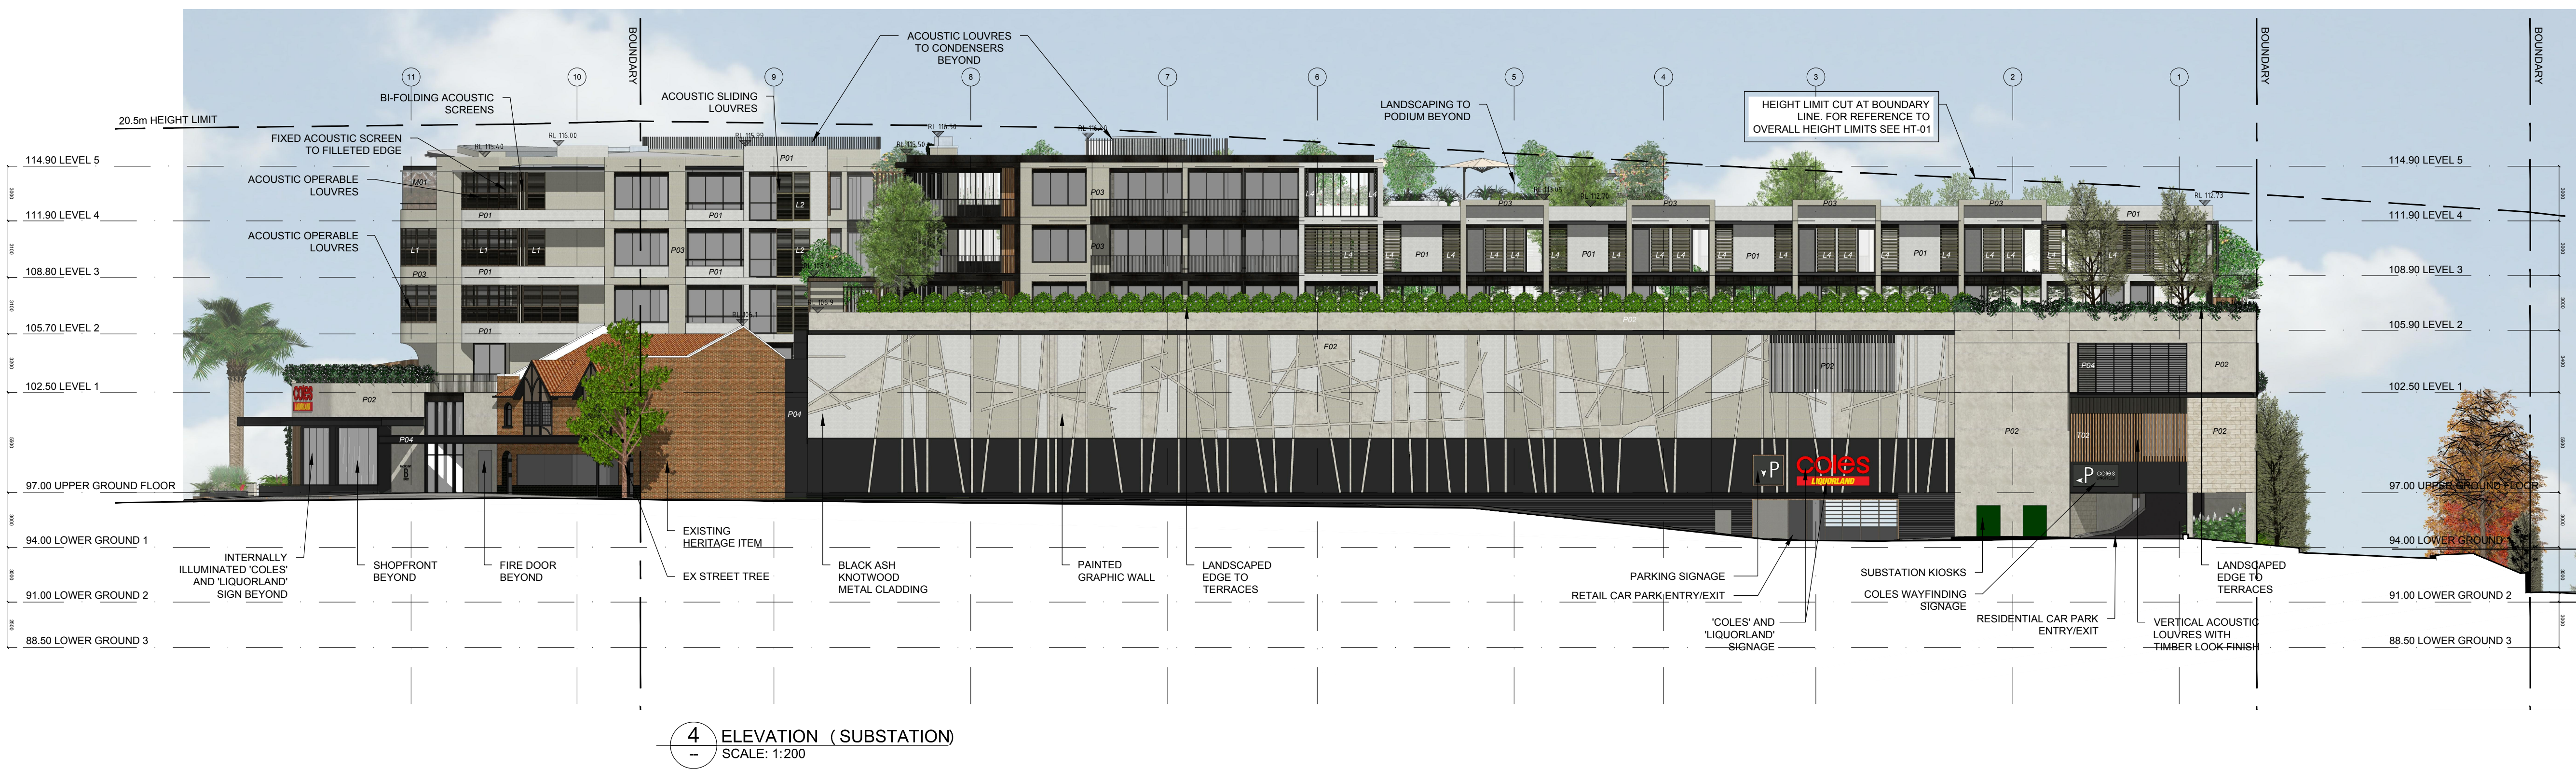


EXTERNAL FINISHES SHEDULE

PAINT



P01 PAINT FINISH - TEXTURED
ARCA SAND - SUMMER QUATER

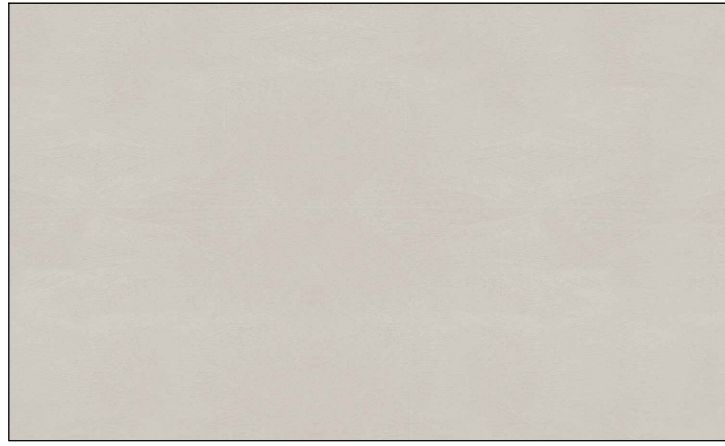

P02 PAINT FINISH - TEXTURED
DULUX TUSCAN - CENTURY MIST




P03 PAINT FINISH - TEXTURED
DULUX TUSCAN - GREY ENCOUNTER



P04 PAINT FINISH -
DULUX DOMINO GR10

METAL

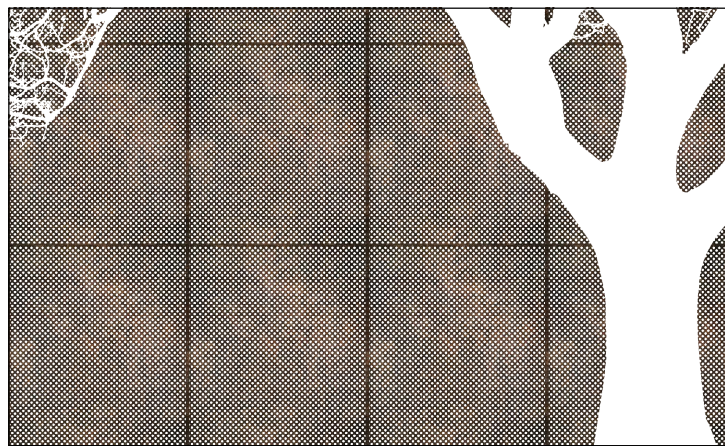

CUSTOMIZED PERFORATED
MESH SCREENING WITH TREE
CANOPY PATTERN

M01 PERFORATED MESH
SCREENING WITH FEATURE
STENCILED IMPRESSION




M02 FEATURE ZINC METAL WALL
CLADDING

- ZINC METAL CLADDING -
VM ZINC ANTHRA.
- STRIKING MATT BLACK
VELVETY TEXTURE,
SIMILAR TO CHARCOAL.
 - SINGLE LOCK STANDING
SEAM SYSTEM

TIMBER



T01 TIMBER LOOK SCREEN.
DRIFTWOOD FINISH

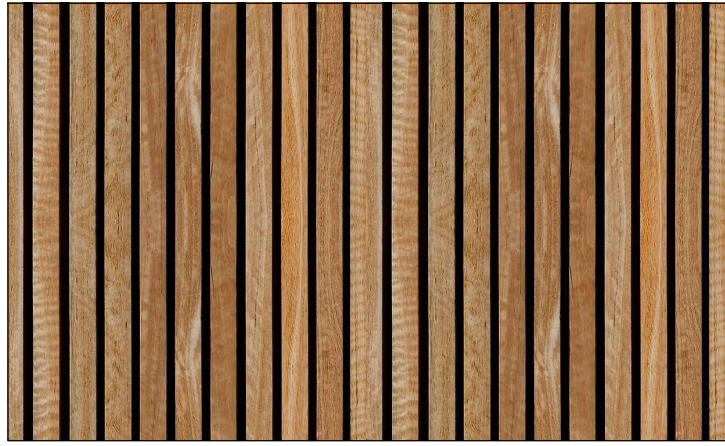

T02 VERTICAL TIMBER
BATTEN FINISH



T03 TIMBER LOOK SCREEN + FIXED
VERTICAL LOUVRES



T04 VERTICAL ALUMINIUM WALL
CLADDING WITH TIMBER
FINISH

- KNOTWOOD VERTICAL
SCREEN SYSTEM
- SLAT SIZE: 50mm X 50mm
BLADE
 - POST SIZE: 50mm X 50mm
 - 'DRIFTWOOD' FINISH

- KNOTWOOD TIMBER FINISH
ALUMINIUM BATTENS -
50x20mm. 10mm SPACING.
TYPICAL.

- FIXED ACOUSTIC LOUVRES.
100x200mm BATS @ 300mm
CENTRES

- KNOTWOOD VERTICAL
SCREEN SYSTEM
- SLAT SIZE: 50mm X 50mm
BLADE
 - POST SIZE: 50mm X 50mm
 - 'KWILA' COLOUR


- ALU SELEKTA ALUMINIUM
WALL CLADDING
- AFRICAN EBONY TIMBER
LOOK FINISH

OTHER



F01 CUSTOMIZED PRINTED
GRAPHIC SCREENING

- PRINTED GRAPHIC
SCREENING SIMILAR TO THE
IMAGE
(FINAL IMAGE TO BE
CONFIRMED)

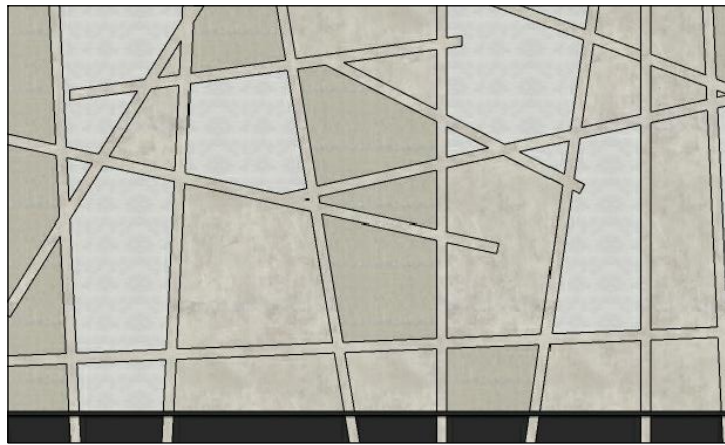

F02 PAINTED WALL GRAPHIC

- CUSTOMIZED PAINTED WALL
GRAPHIC
- DULUX TUSCAN
CENTURY MIST
 - DULUX SUMMER
QUATER
 - DULUX DOMINO


STONE



S01 SANDSTONE VENEER WALL
CLADDING

- SANDSTONE TILES -
BENNELONG SANDSTONE
800x400x20mm
HONED FINISH.

EXTERNAL LOUVRE SCHEDULE

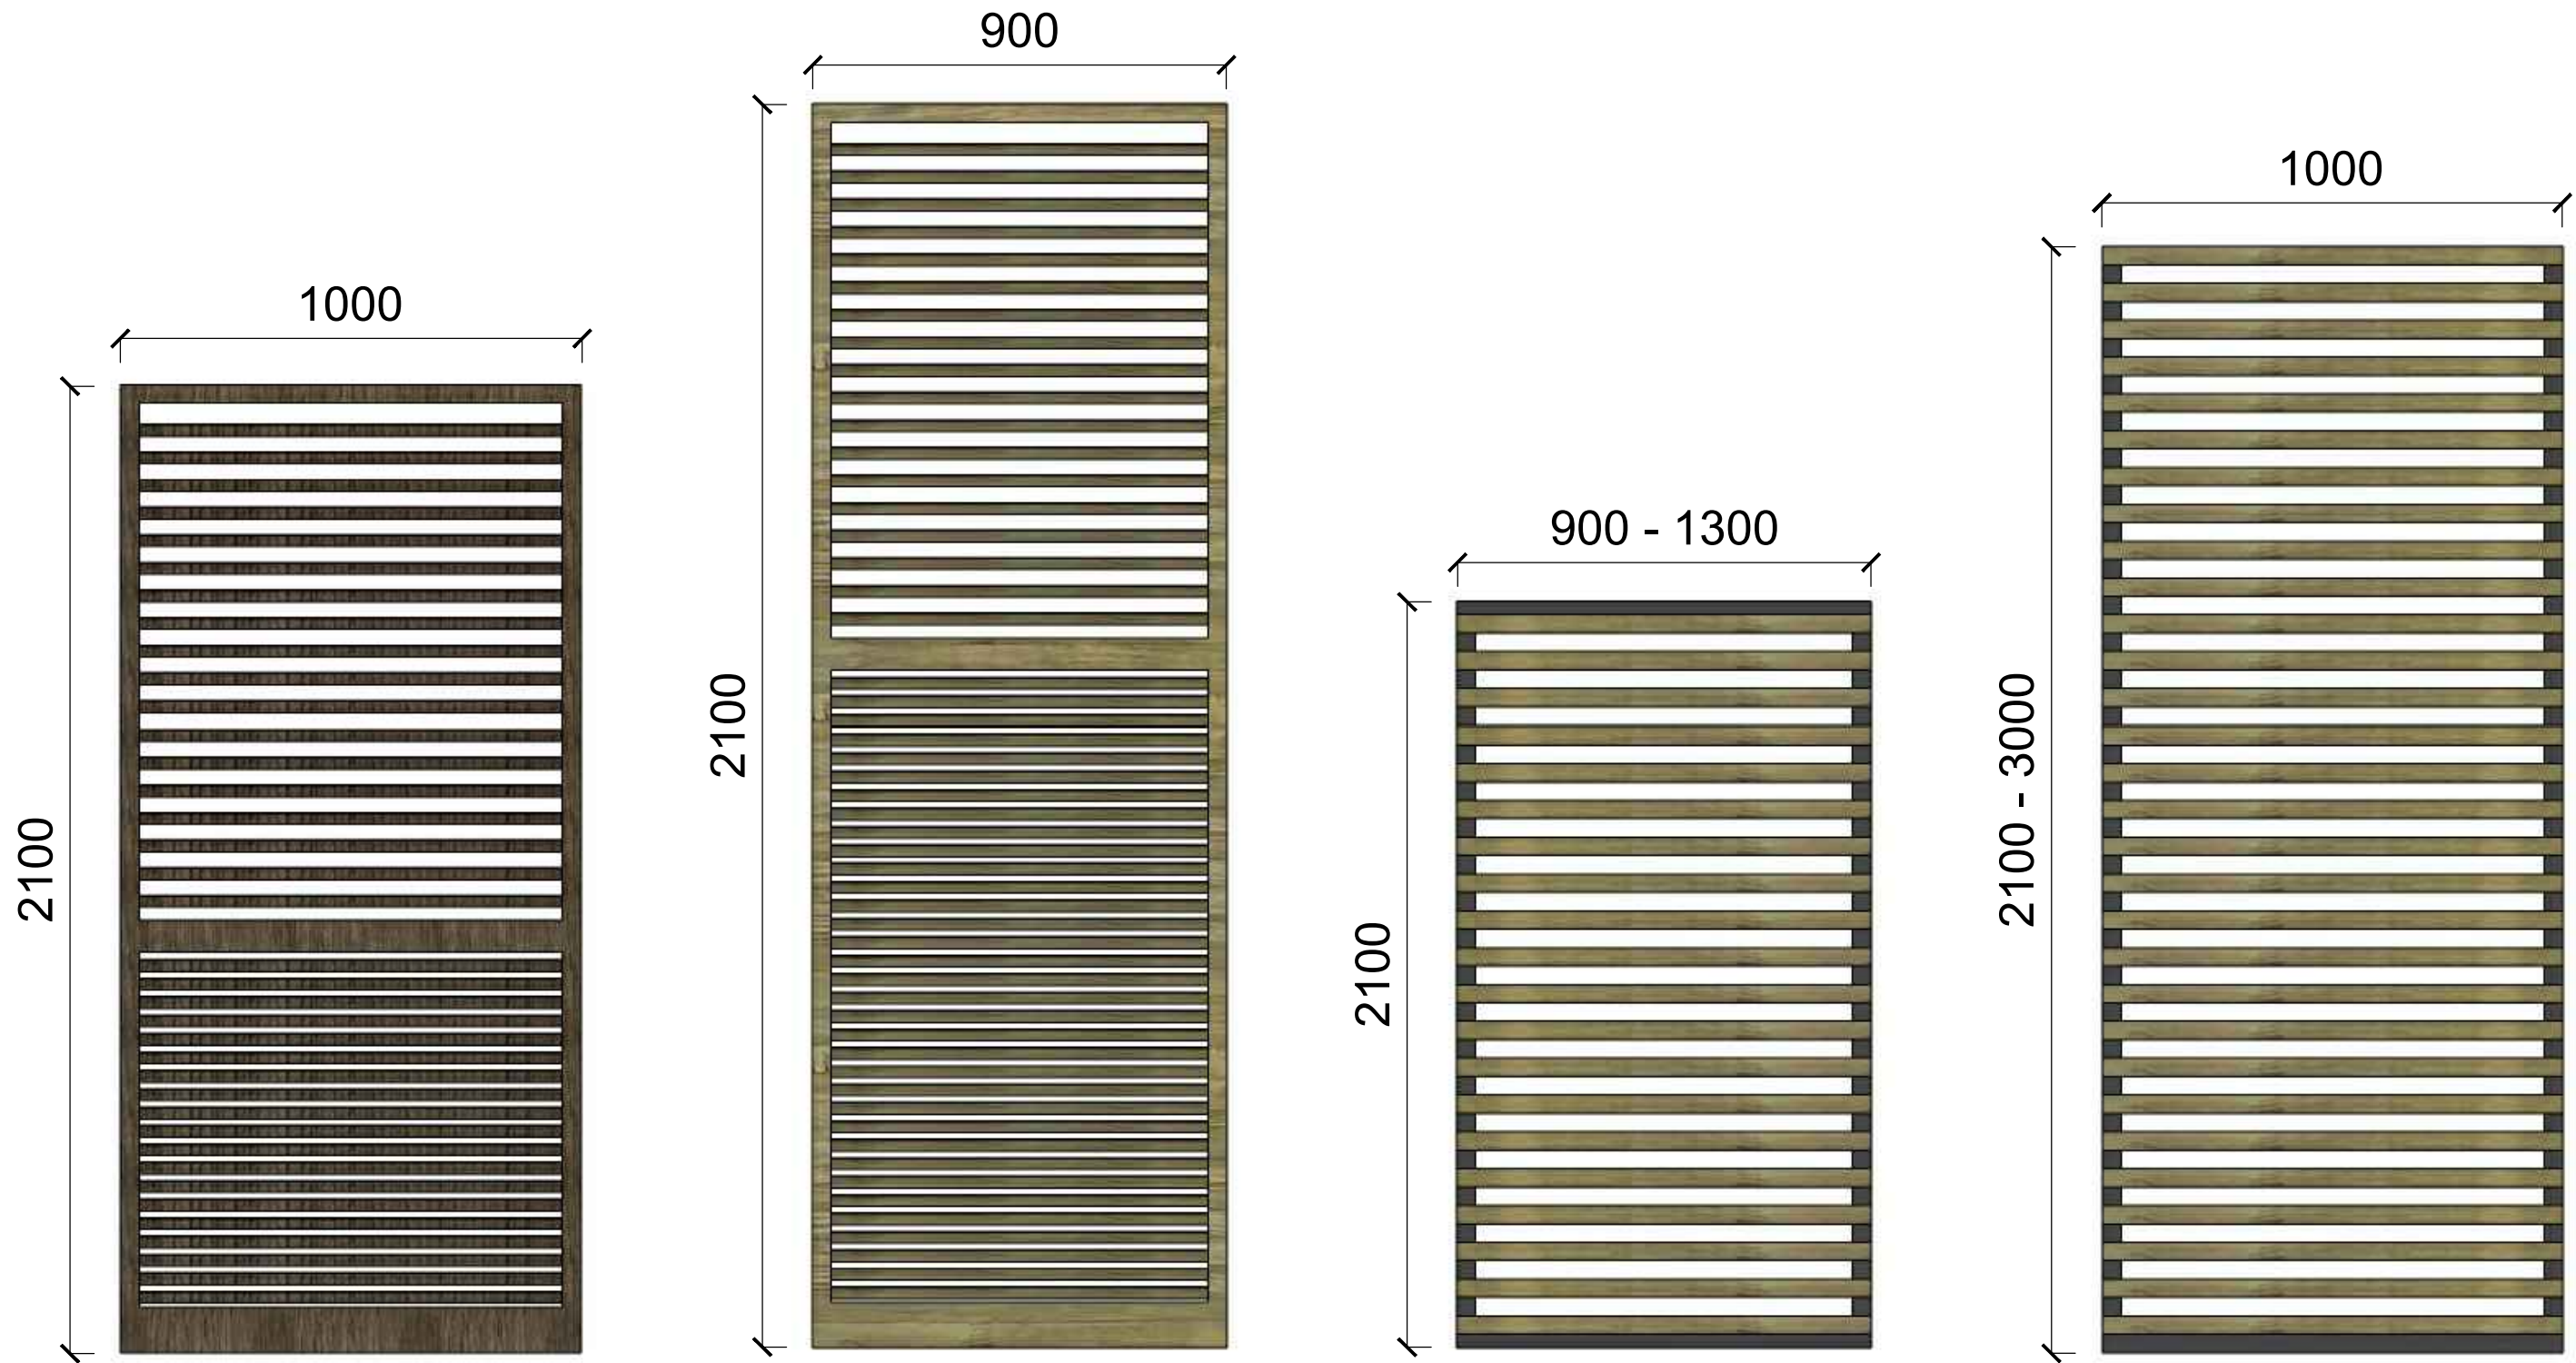

L1
TYPE 1

OPERABLE ACOUSTIC LOUVRE

HALF HEIGHT

OPERABLE ALUMINIUM LOUVRE WITH
OPERABLE LOUVRE BLADES
TIMBER LOOK FINISH - T03

REFER TO DA-04-6 FOR DETAILS

L2
TYPE 2

OPERABLE ACOUSTIC LOUVRE

FULL HEIGHT

OPERABLE ALUMINIUM LOUVRE WITH
OPERABLE LOUVRE BLADES
FINISH 1 - TIMBER LOOK FINISH - T01
FINISH 2 - DULUX DOMINO - P04

REFER TO DA-04-6 FOR DETAILS

L3
TYPE 3

OPERABLE LOUVRE

HALF HEIGHT

OPERABLE ALUMINIUM LOUVRE WITH
FIXED HORIZONTAL SLATS
TIMBER LOOK FINISH - T01

L4
TYPE 3


OPERABLE LOUVRE


FULL HEIGHT

OPERABLE ALUMINIUM LOUVRE WITH
FIXED HORIZONTAL SLATS
TIMBER LOOK FINISH - T01



WITHOUT PREJUDICE DRAFT FOR S34 CONCILIATION

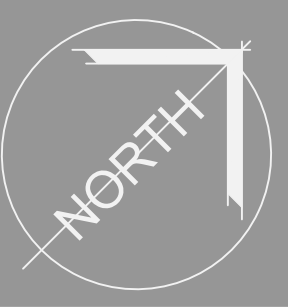

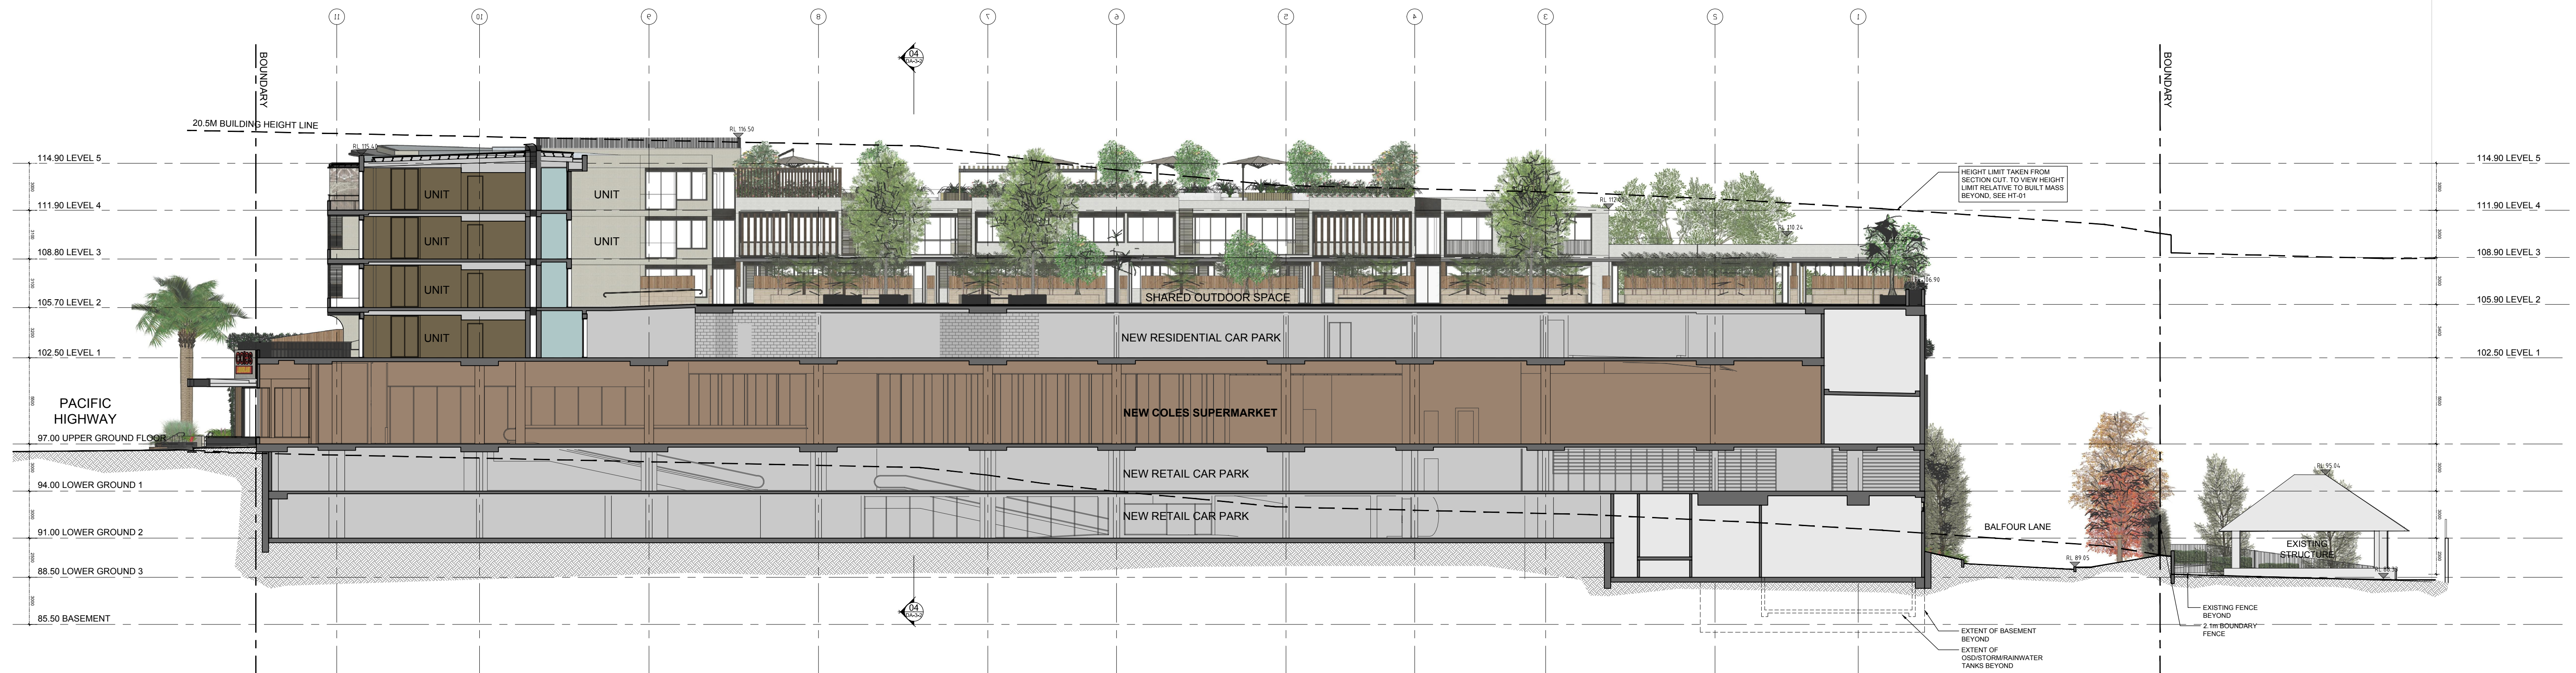

1 SECTION 1
SCALE: 1:200

Certificate no.: 0004005920
Assessor Name: Horatio Cai
Accreditation no.: VIC/BDV/18/1849
Certificate date: 08 July 2019
Dwelling Address: 376-384 Pacific Highway
Lindfield, NSW
2070
www.nathers.gov.au

6.3
Average star rating
NATIONWIDE HOUSE
ENERGY RATING SCHEME
www.nathers.gov.au



2 SECTION 2
SCALE: 1:200

WITHOUT PREJUDICE DRAFT FOR S34 CONCILIATION

ISSUE	DATE	AMENDMENT
DA1	21-05-19	ISSUED FOR DA
DA2	29-06-19	RESPONSE TO COUNCIL RFI
DA3	31-05-19	WITHOUT PREJUDICE DRAFT
DA4	05-07-19	FOR S34 CONCILIATION

architect
christiansenobrienarchitects

client

coles GROUP PROPERTY DEVELOPMENTS
6 GIFFNOCK AVENUE MACQUARIE PARK, NSW 2113


**PROPOSED MIXED USE REDEVELOPMENT
OF EXISTING COLES SUPERMARKET SITE**


SECTIONS

0 2 4 6 8 10m
SCALE 1:200


SCALE 1:200 @A1
DATE 29/01/19
DRWN JG, JW

DA4 REV
DA-03-1 DRG

 


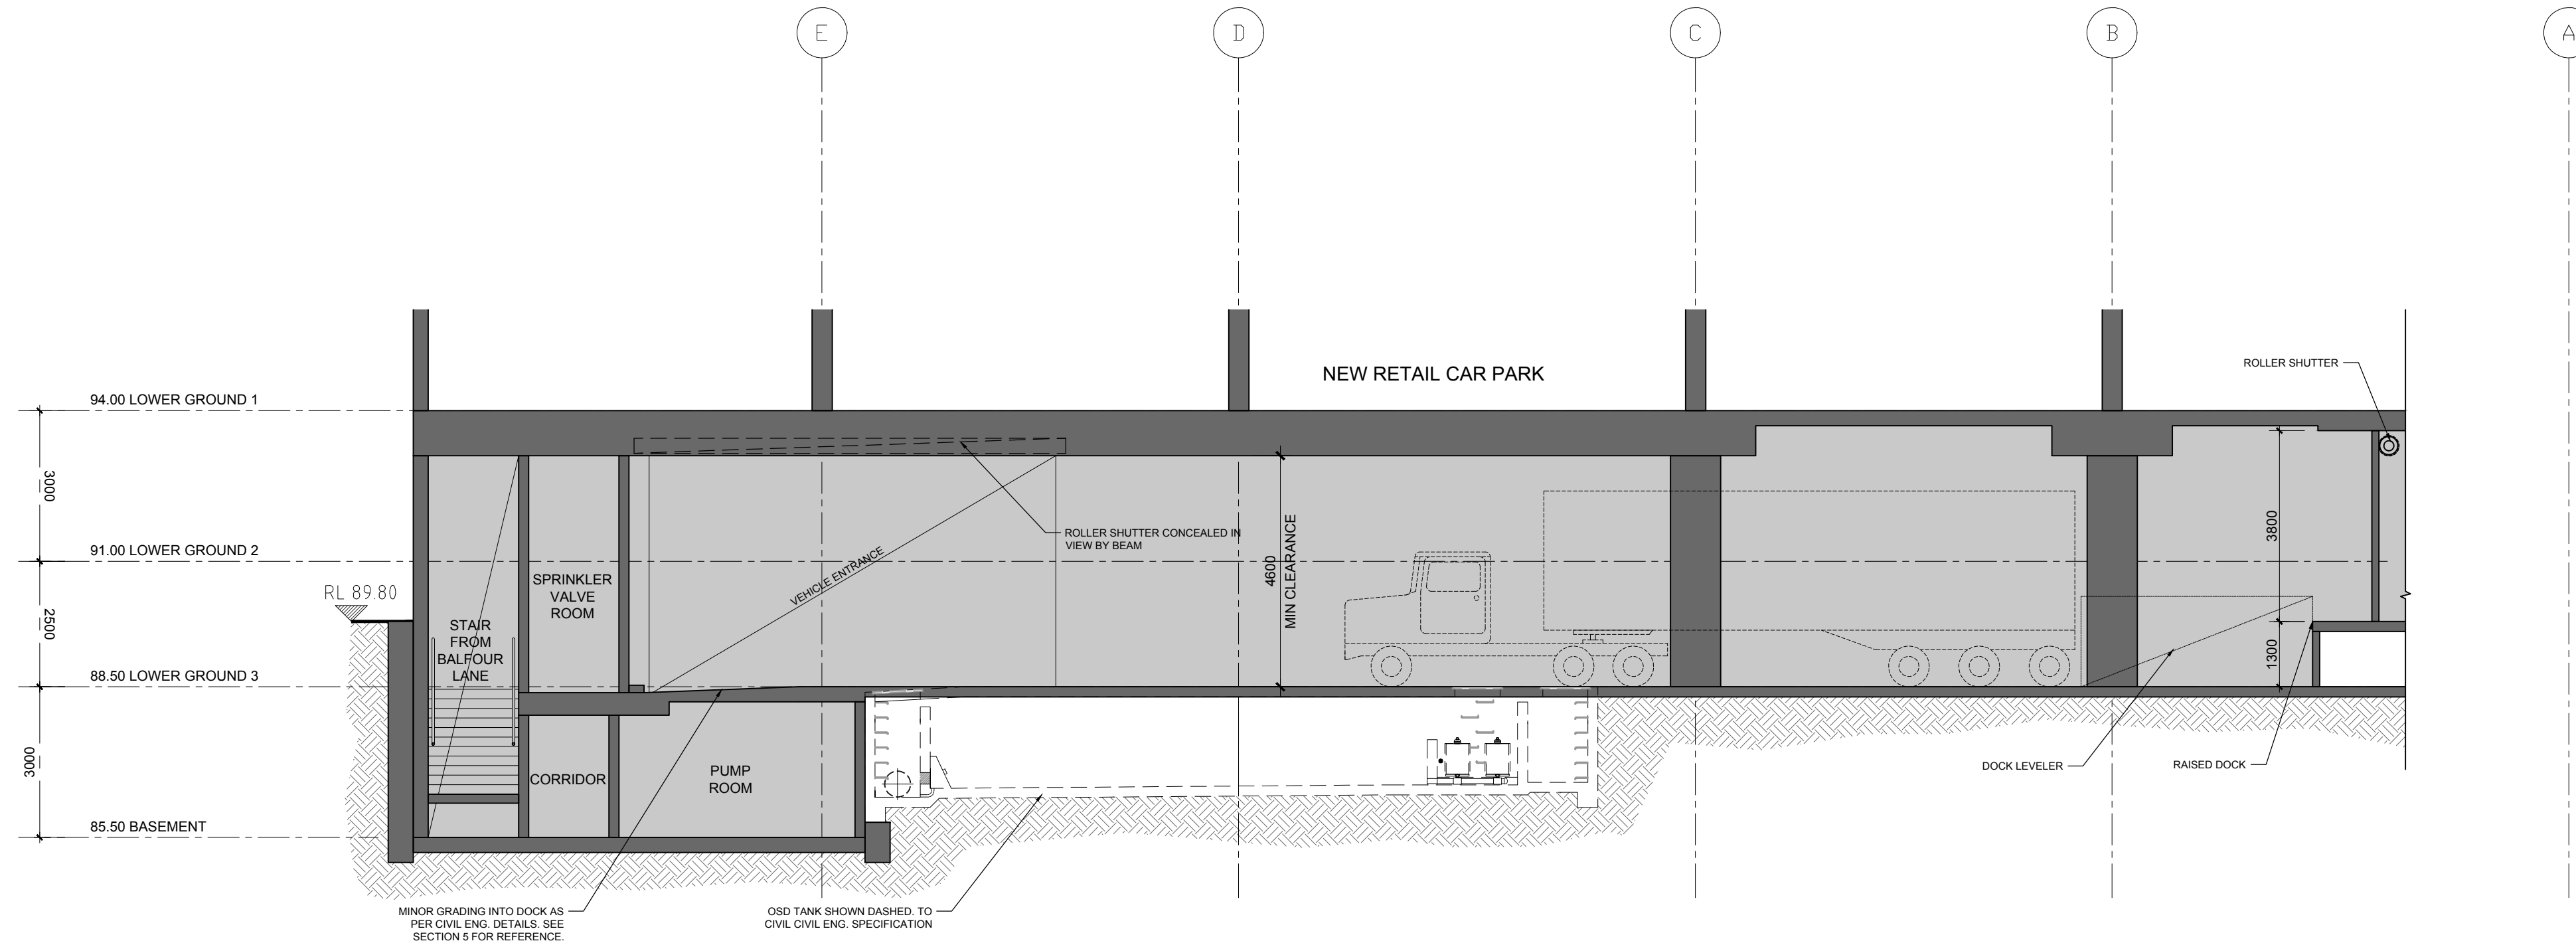


08 SECTION 8 - LOADING DOCK LONG SECTION
SCALE: 1:100

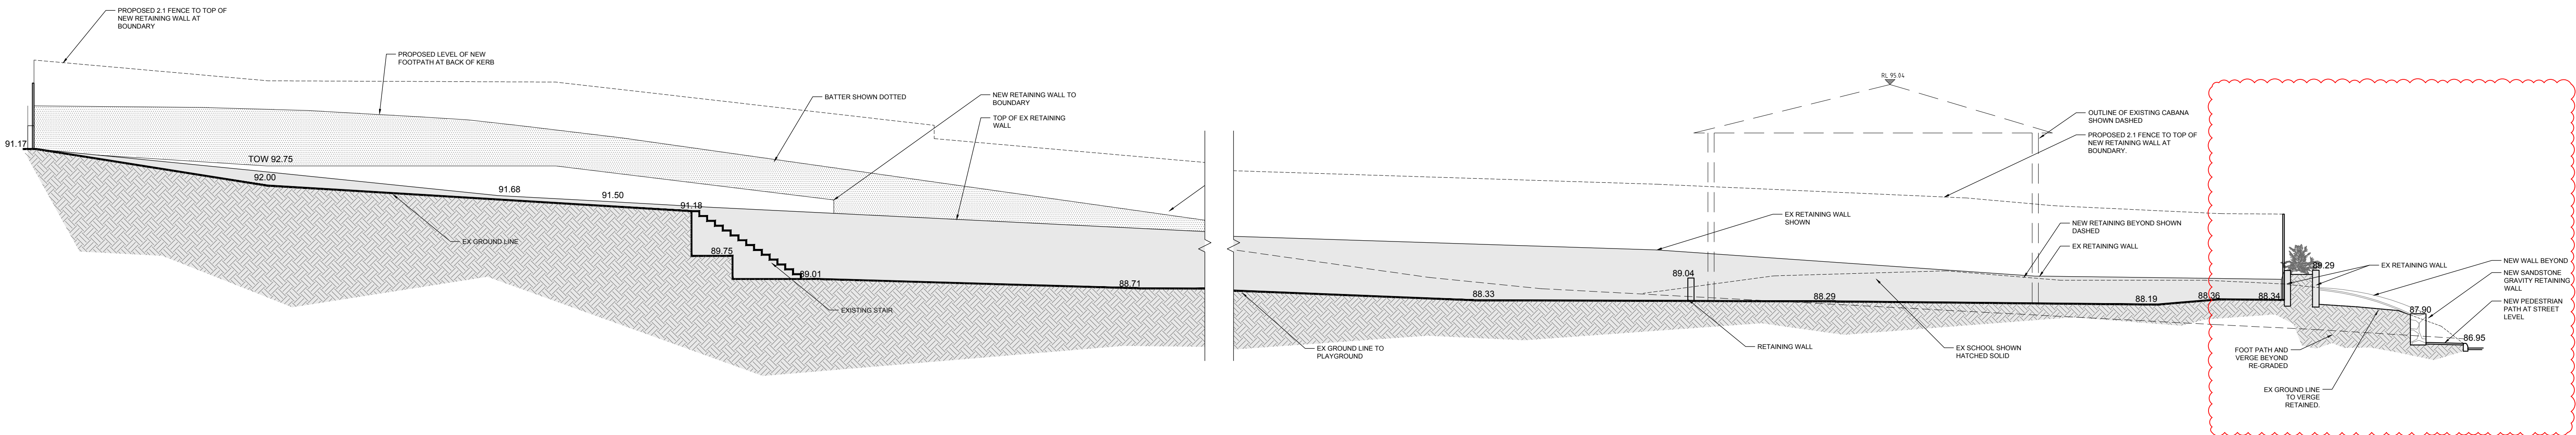

9 SECTION 9 - PROPOSED BALFOUR LANE BOUNDARY SECTION
SCALE: 1:100

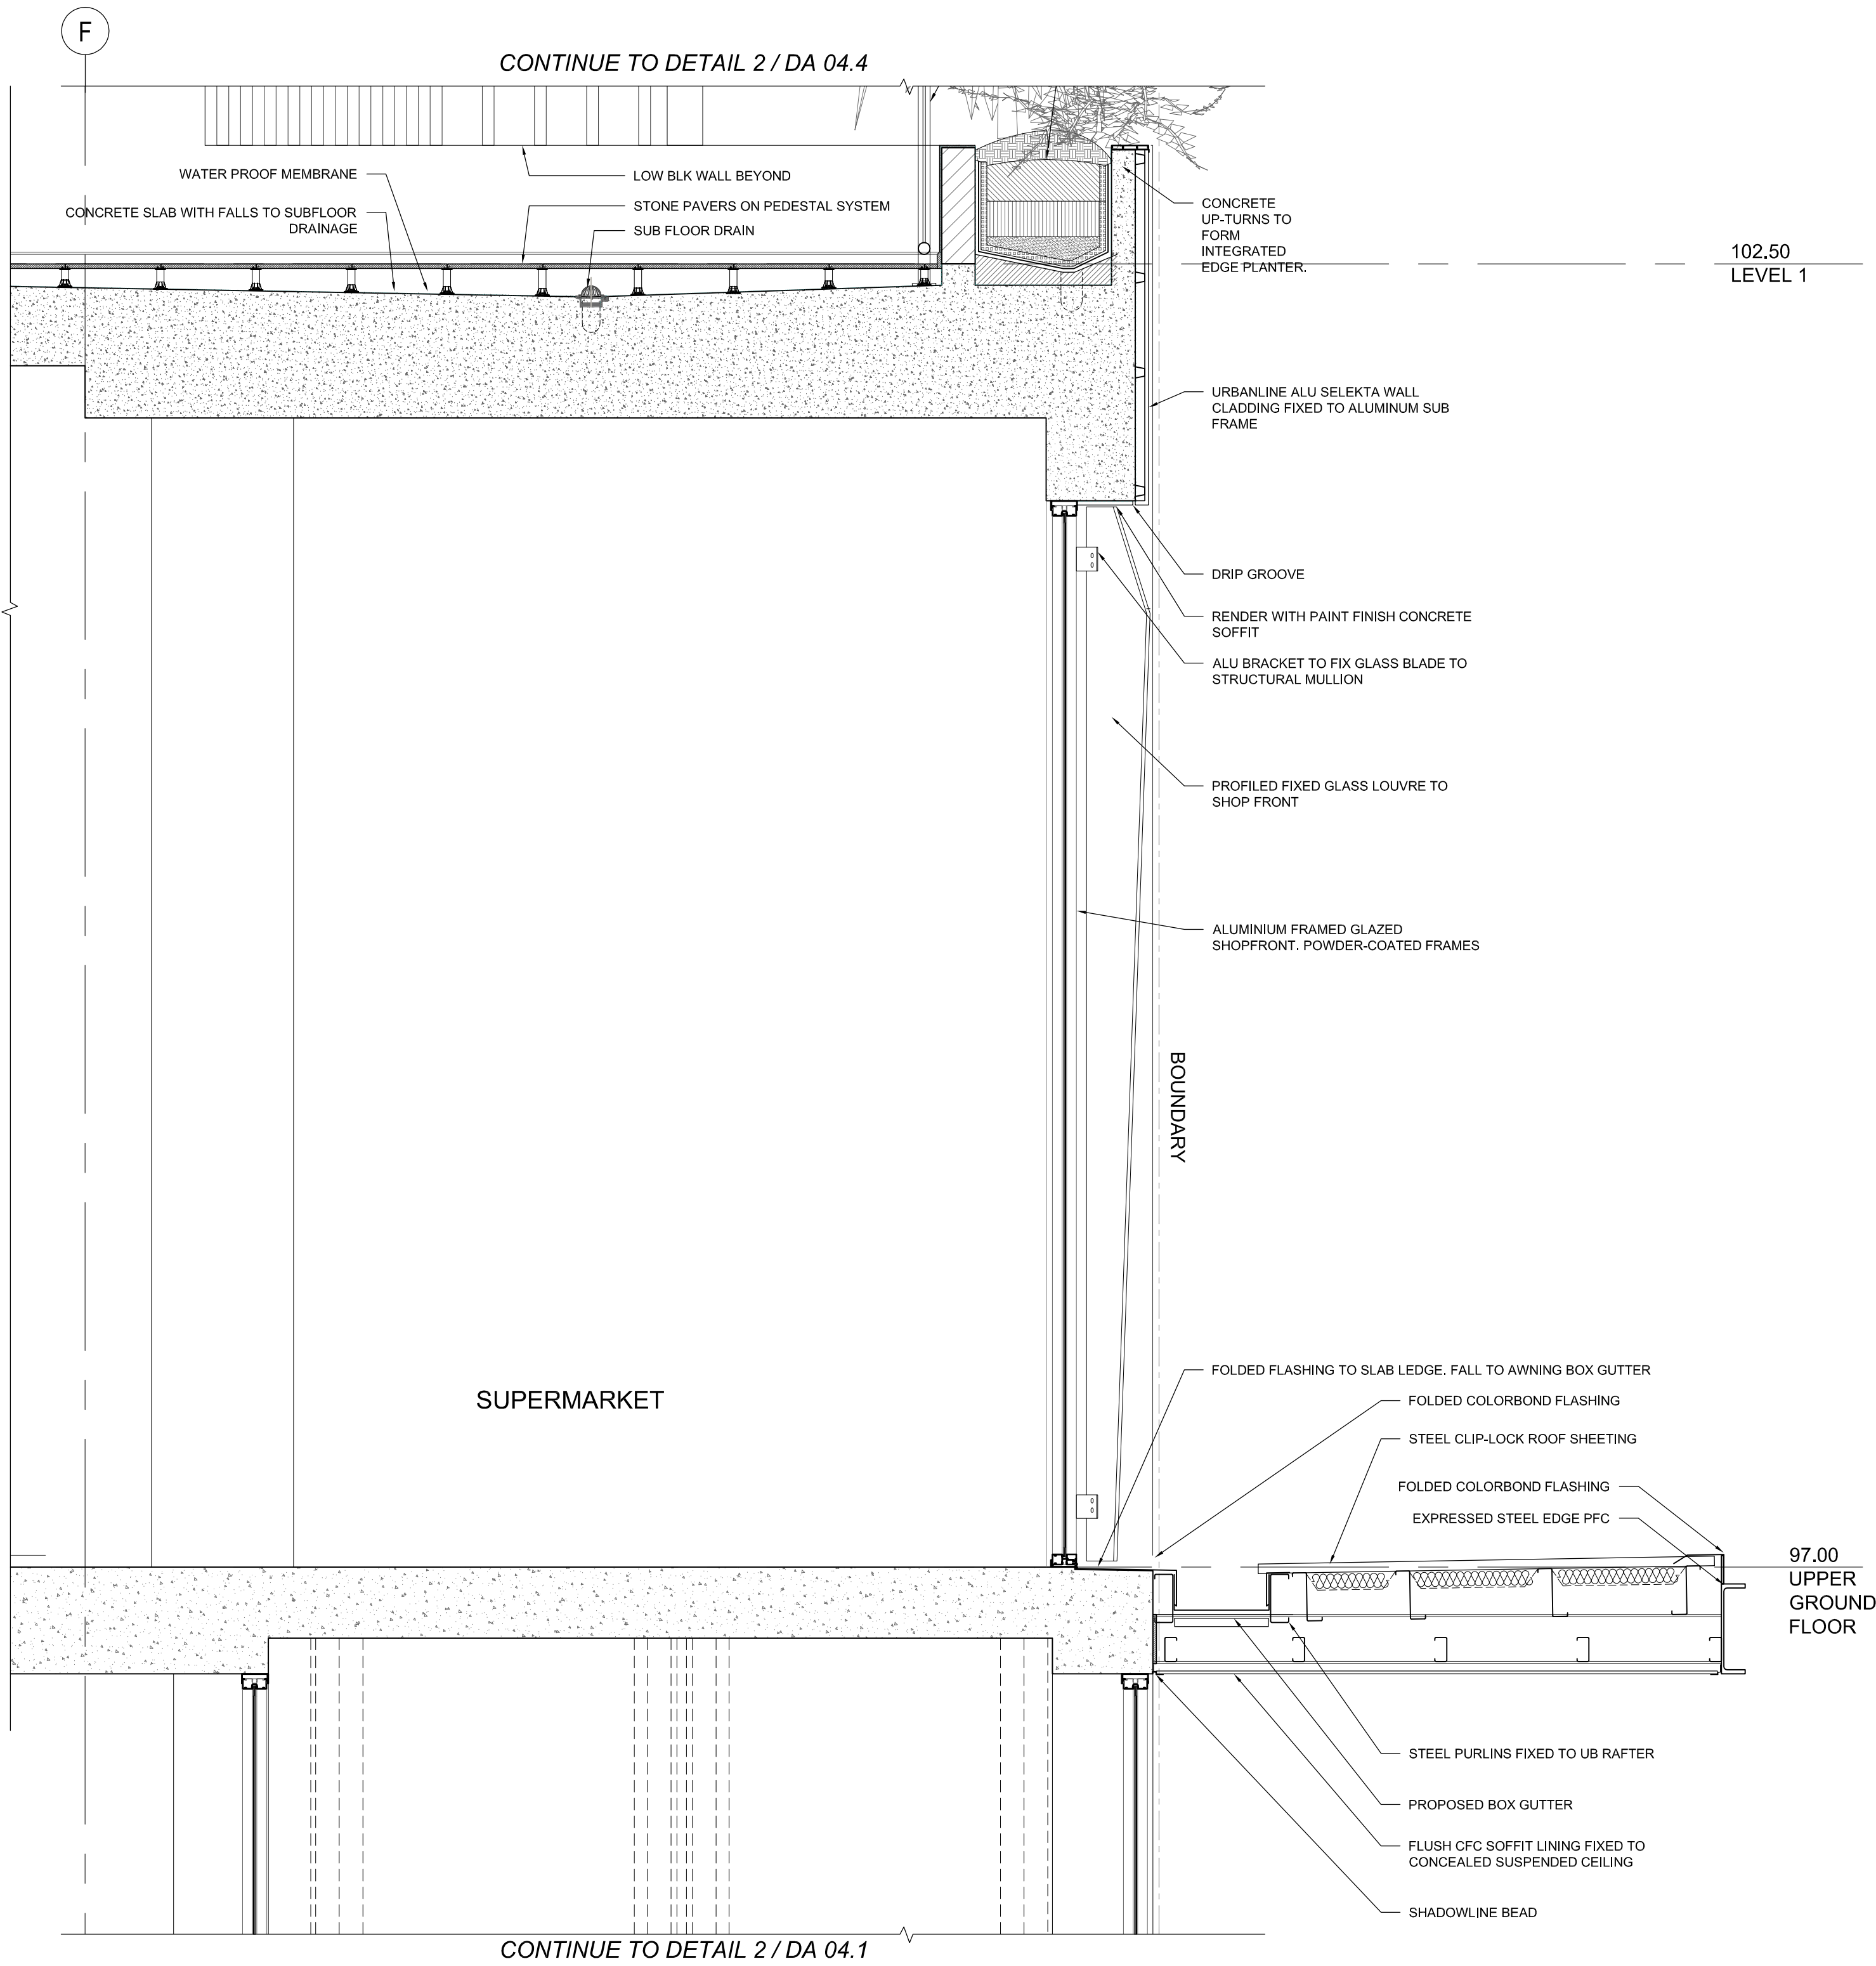

1 SECTION - SUPERMARKET FACADE/
BALFOUR ST.
4/DA3.2 SCALE: 1:20

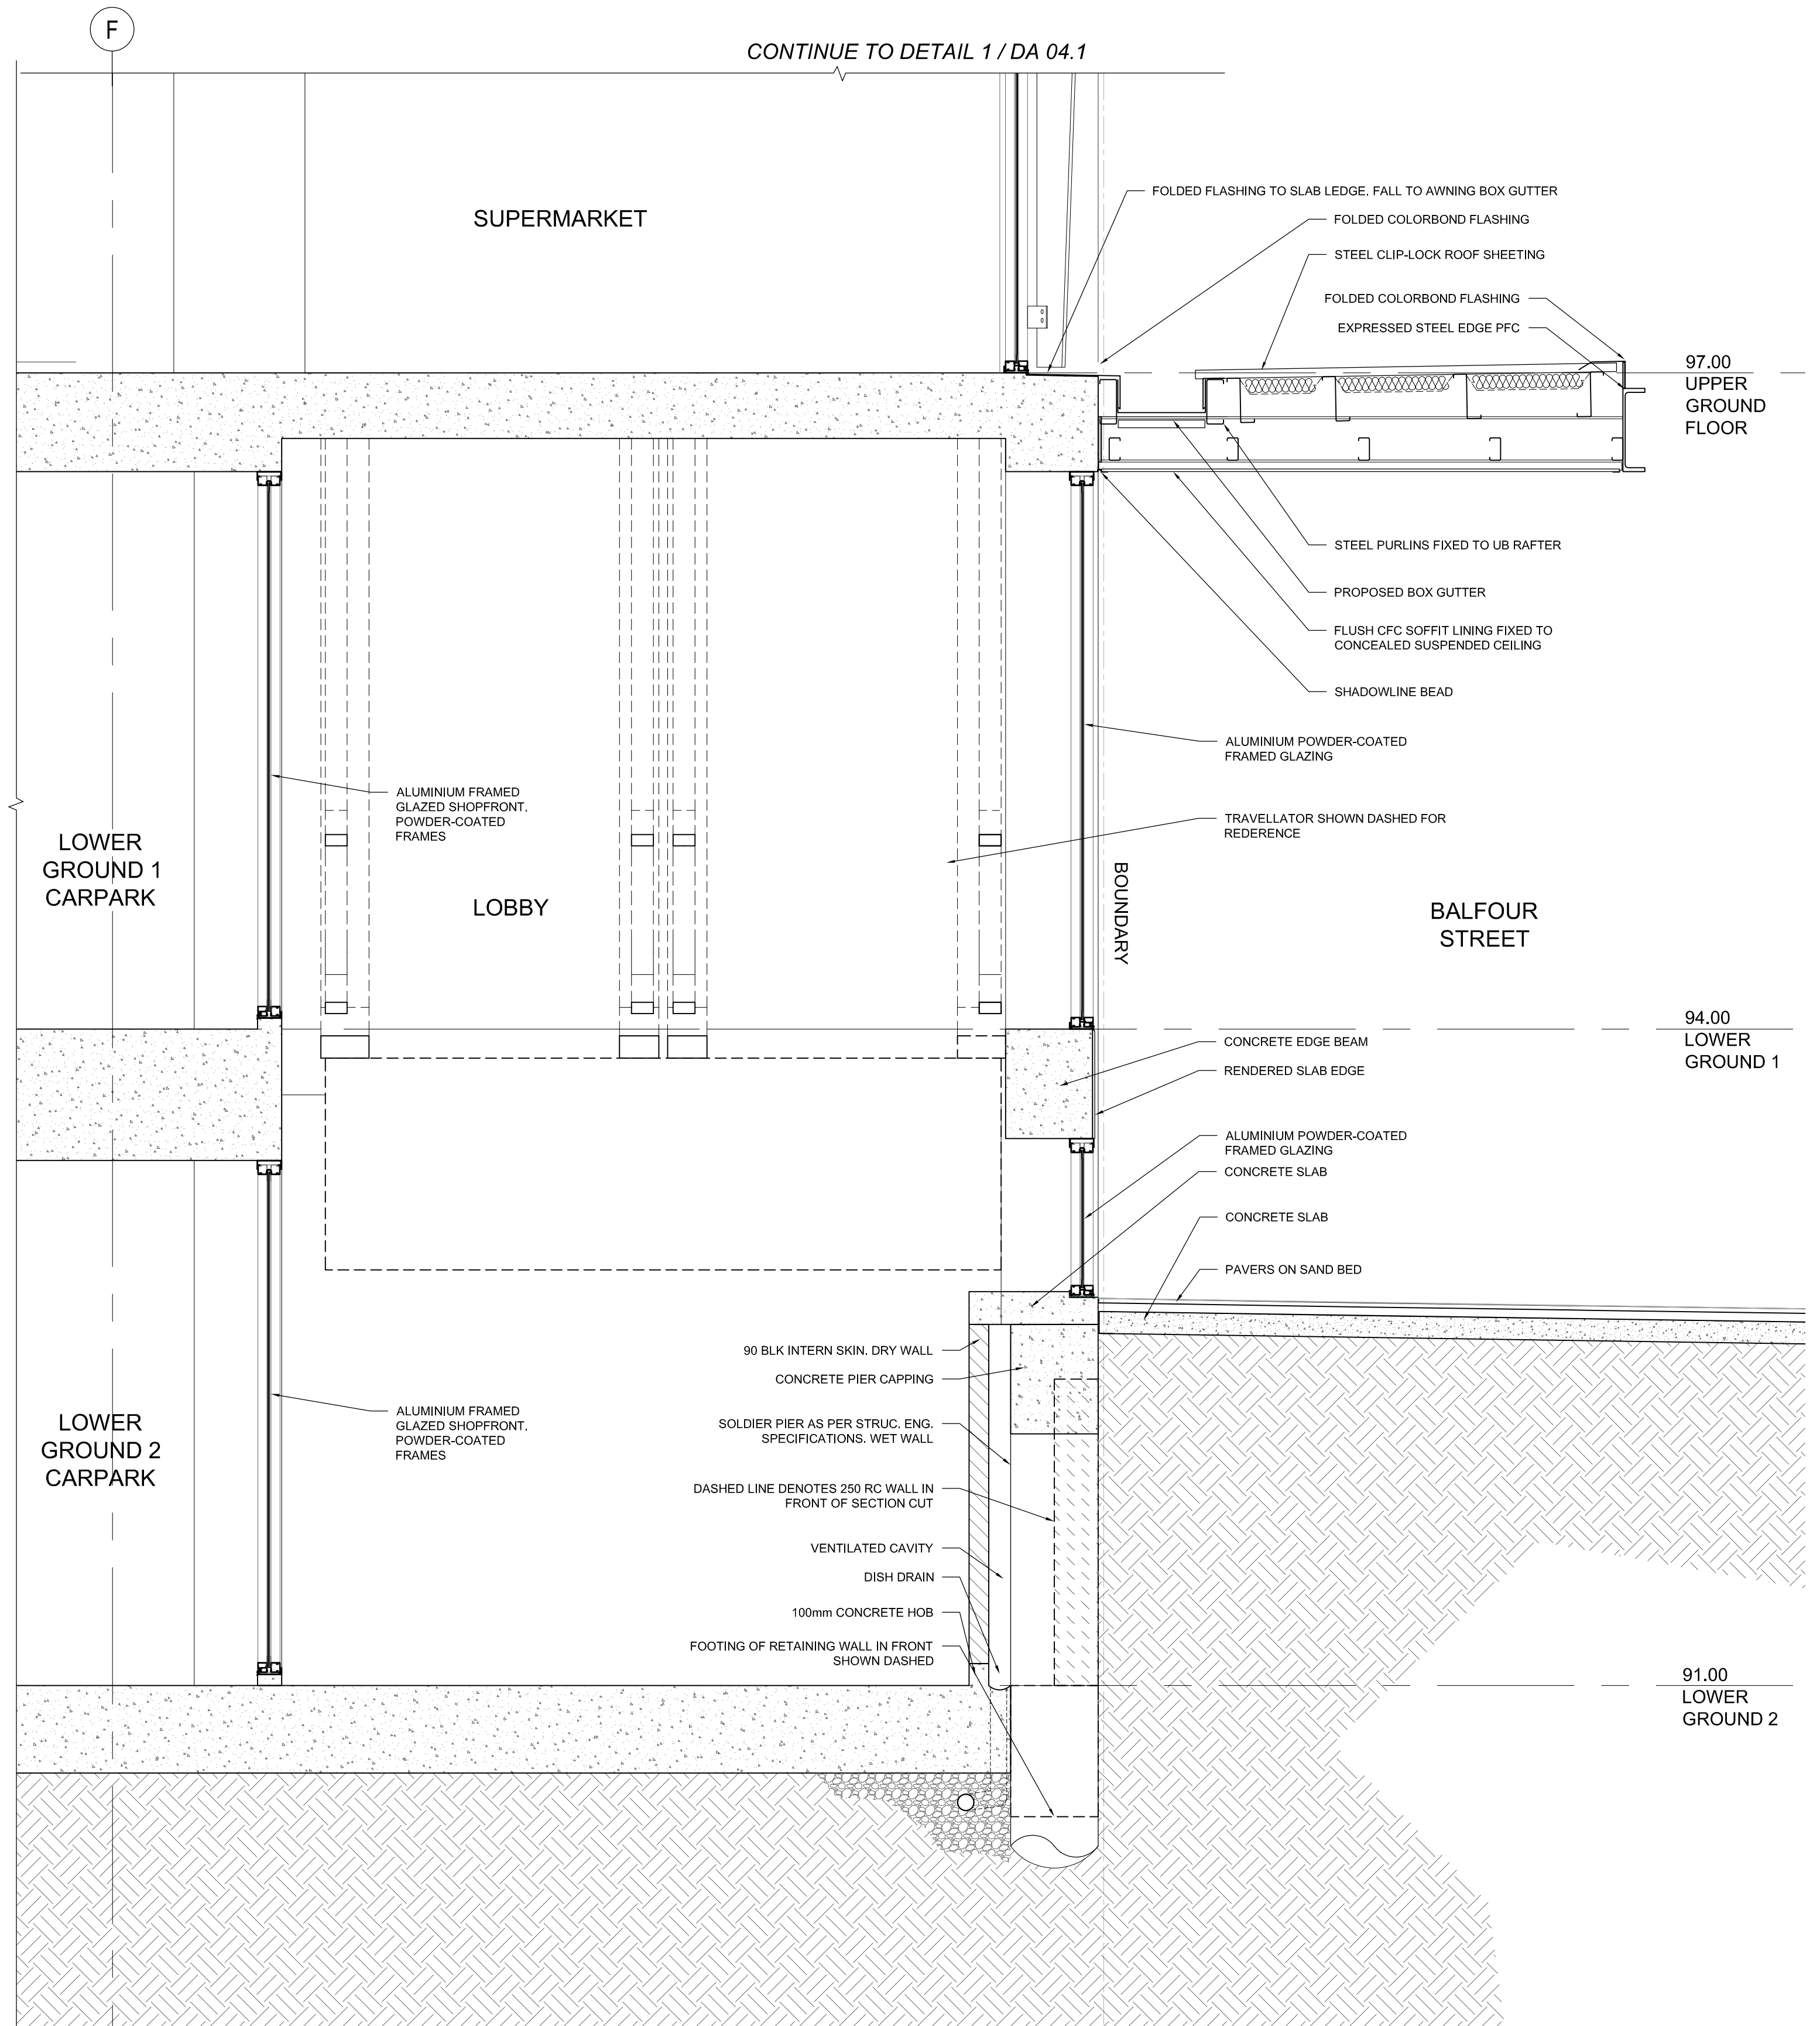


2 SECTION - TRAVELLATOR LOBBY
BALFOUR ST.
4/DA3.2 SCALE: 1:20


WITHOUT PREJUDICE DRAFT FOR S34 CONCILIATION

0 0.2 0.4 0.6 0.8 1.0m
SCALE 1:20
SCALE 1:20 @A1
DATE 28/05/19
DRWN JG, JW
DA1
DA-04-1
REV
DRG



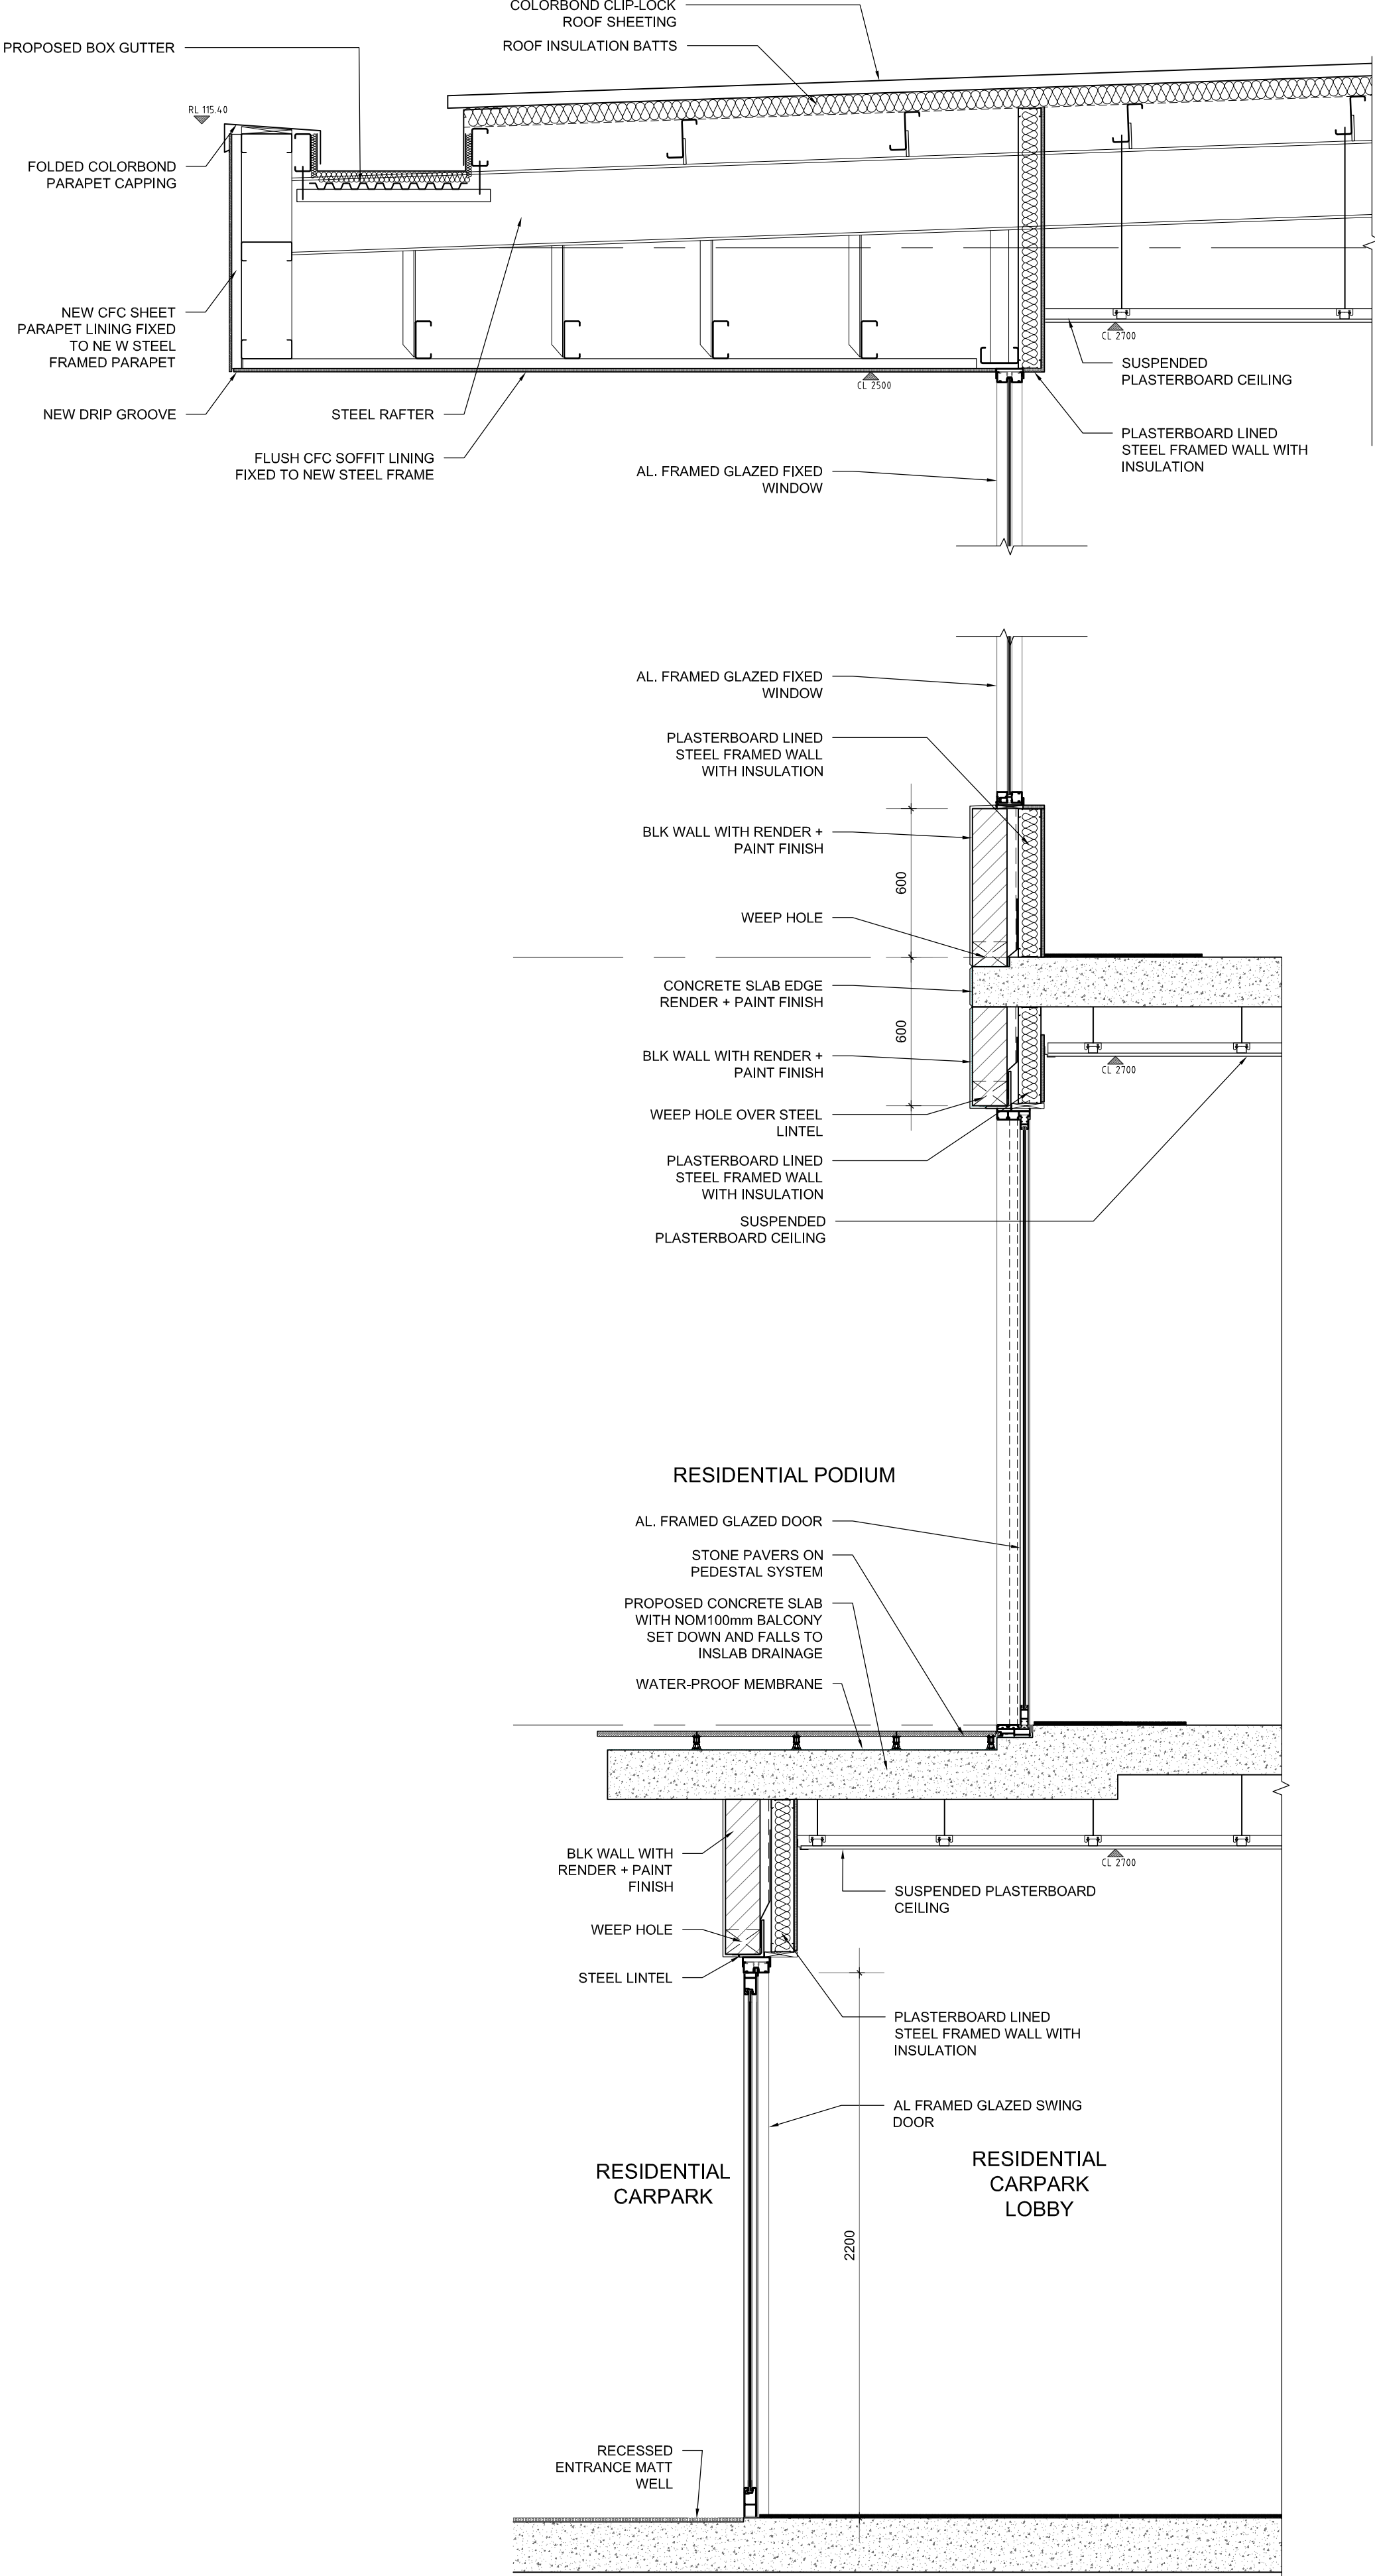


1 SECTION- PODIUM LEVEL
2/DA3.1 SCALE: 1:20

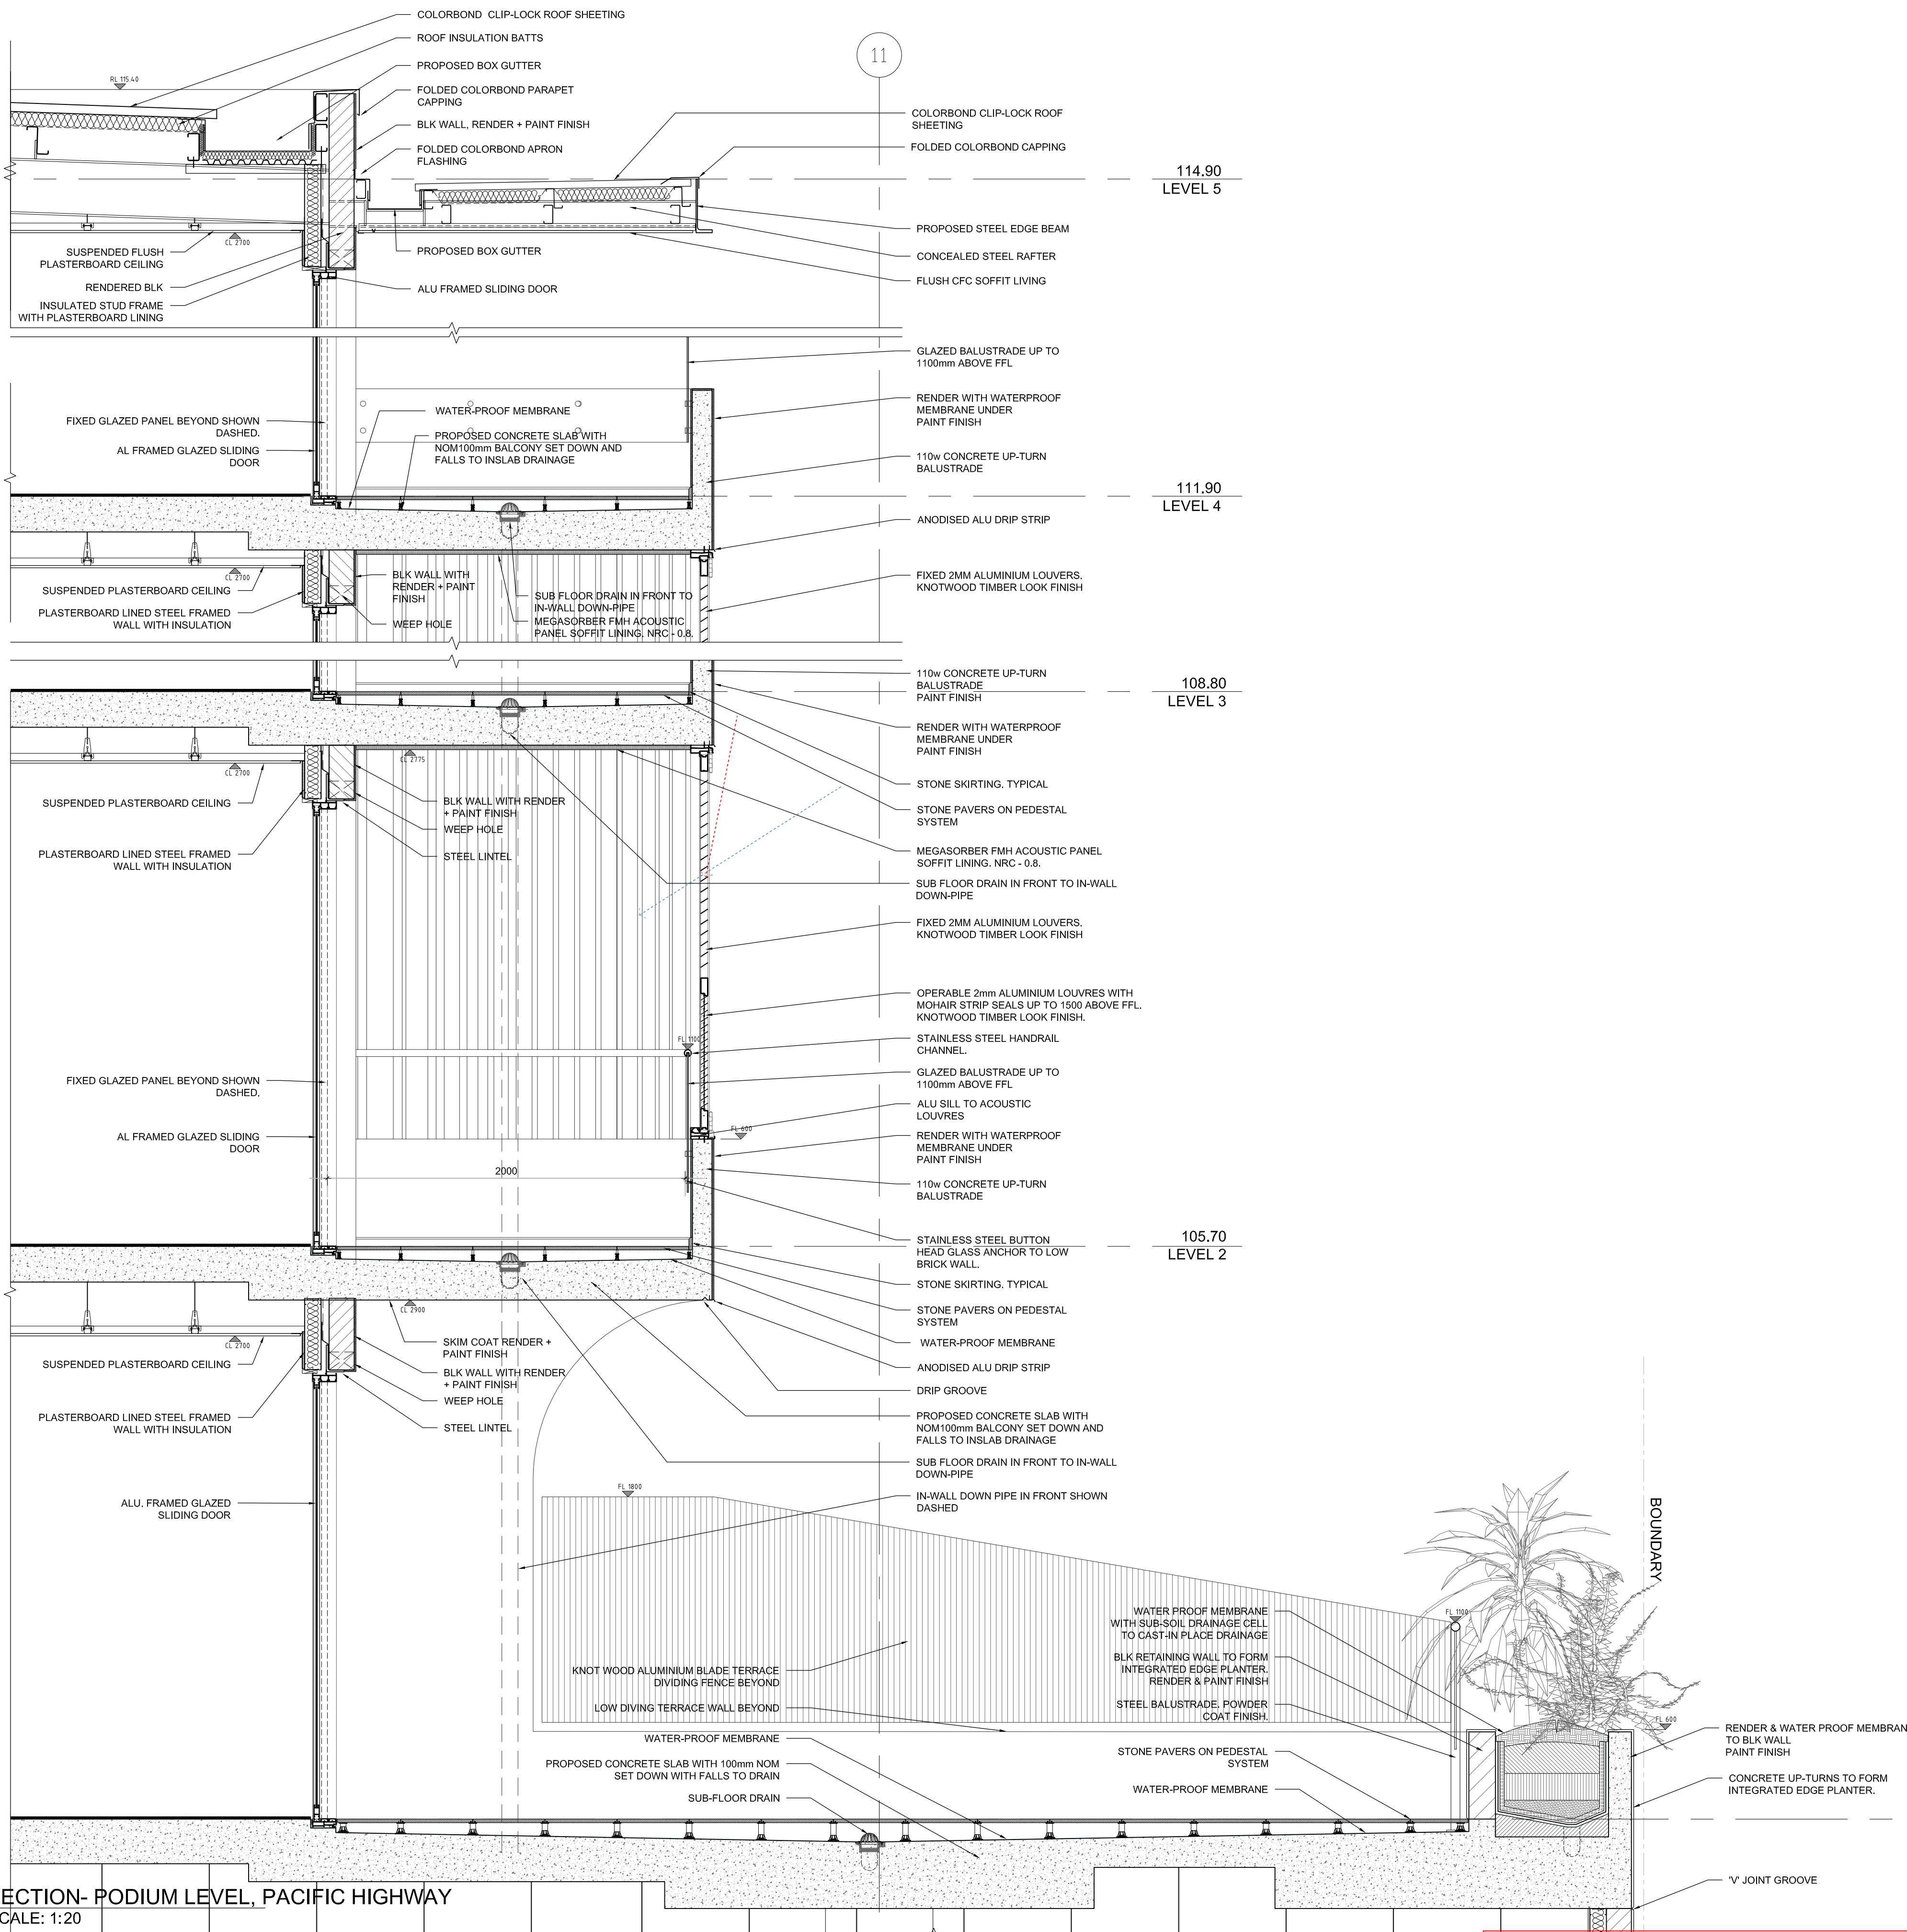


2 SECTION- PODIUM LEVEL, PACIFIC HIGHWAY
2/DA3.1 SCALE: 1:20

CONTINUE TO DETAIL 3 / DA 04.2




WITHOUT PREJUDICE DRAFT FOR S34 CONCILIATION

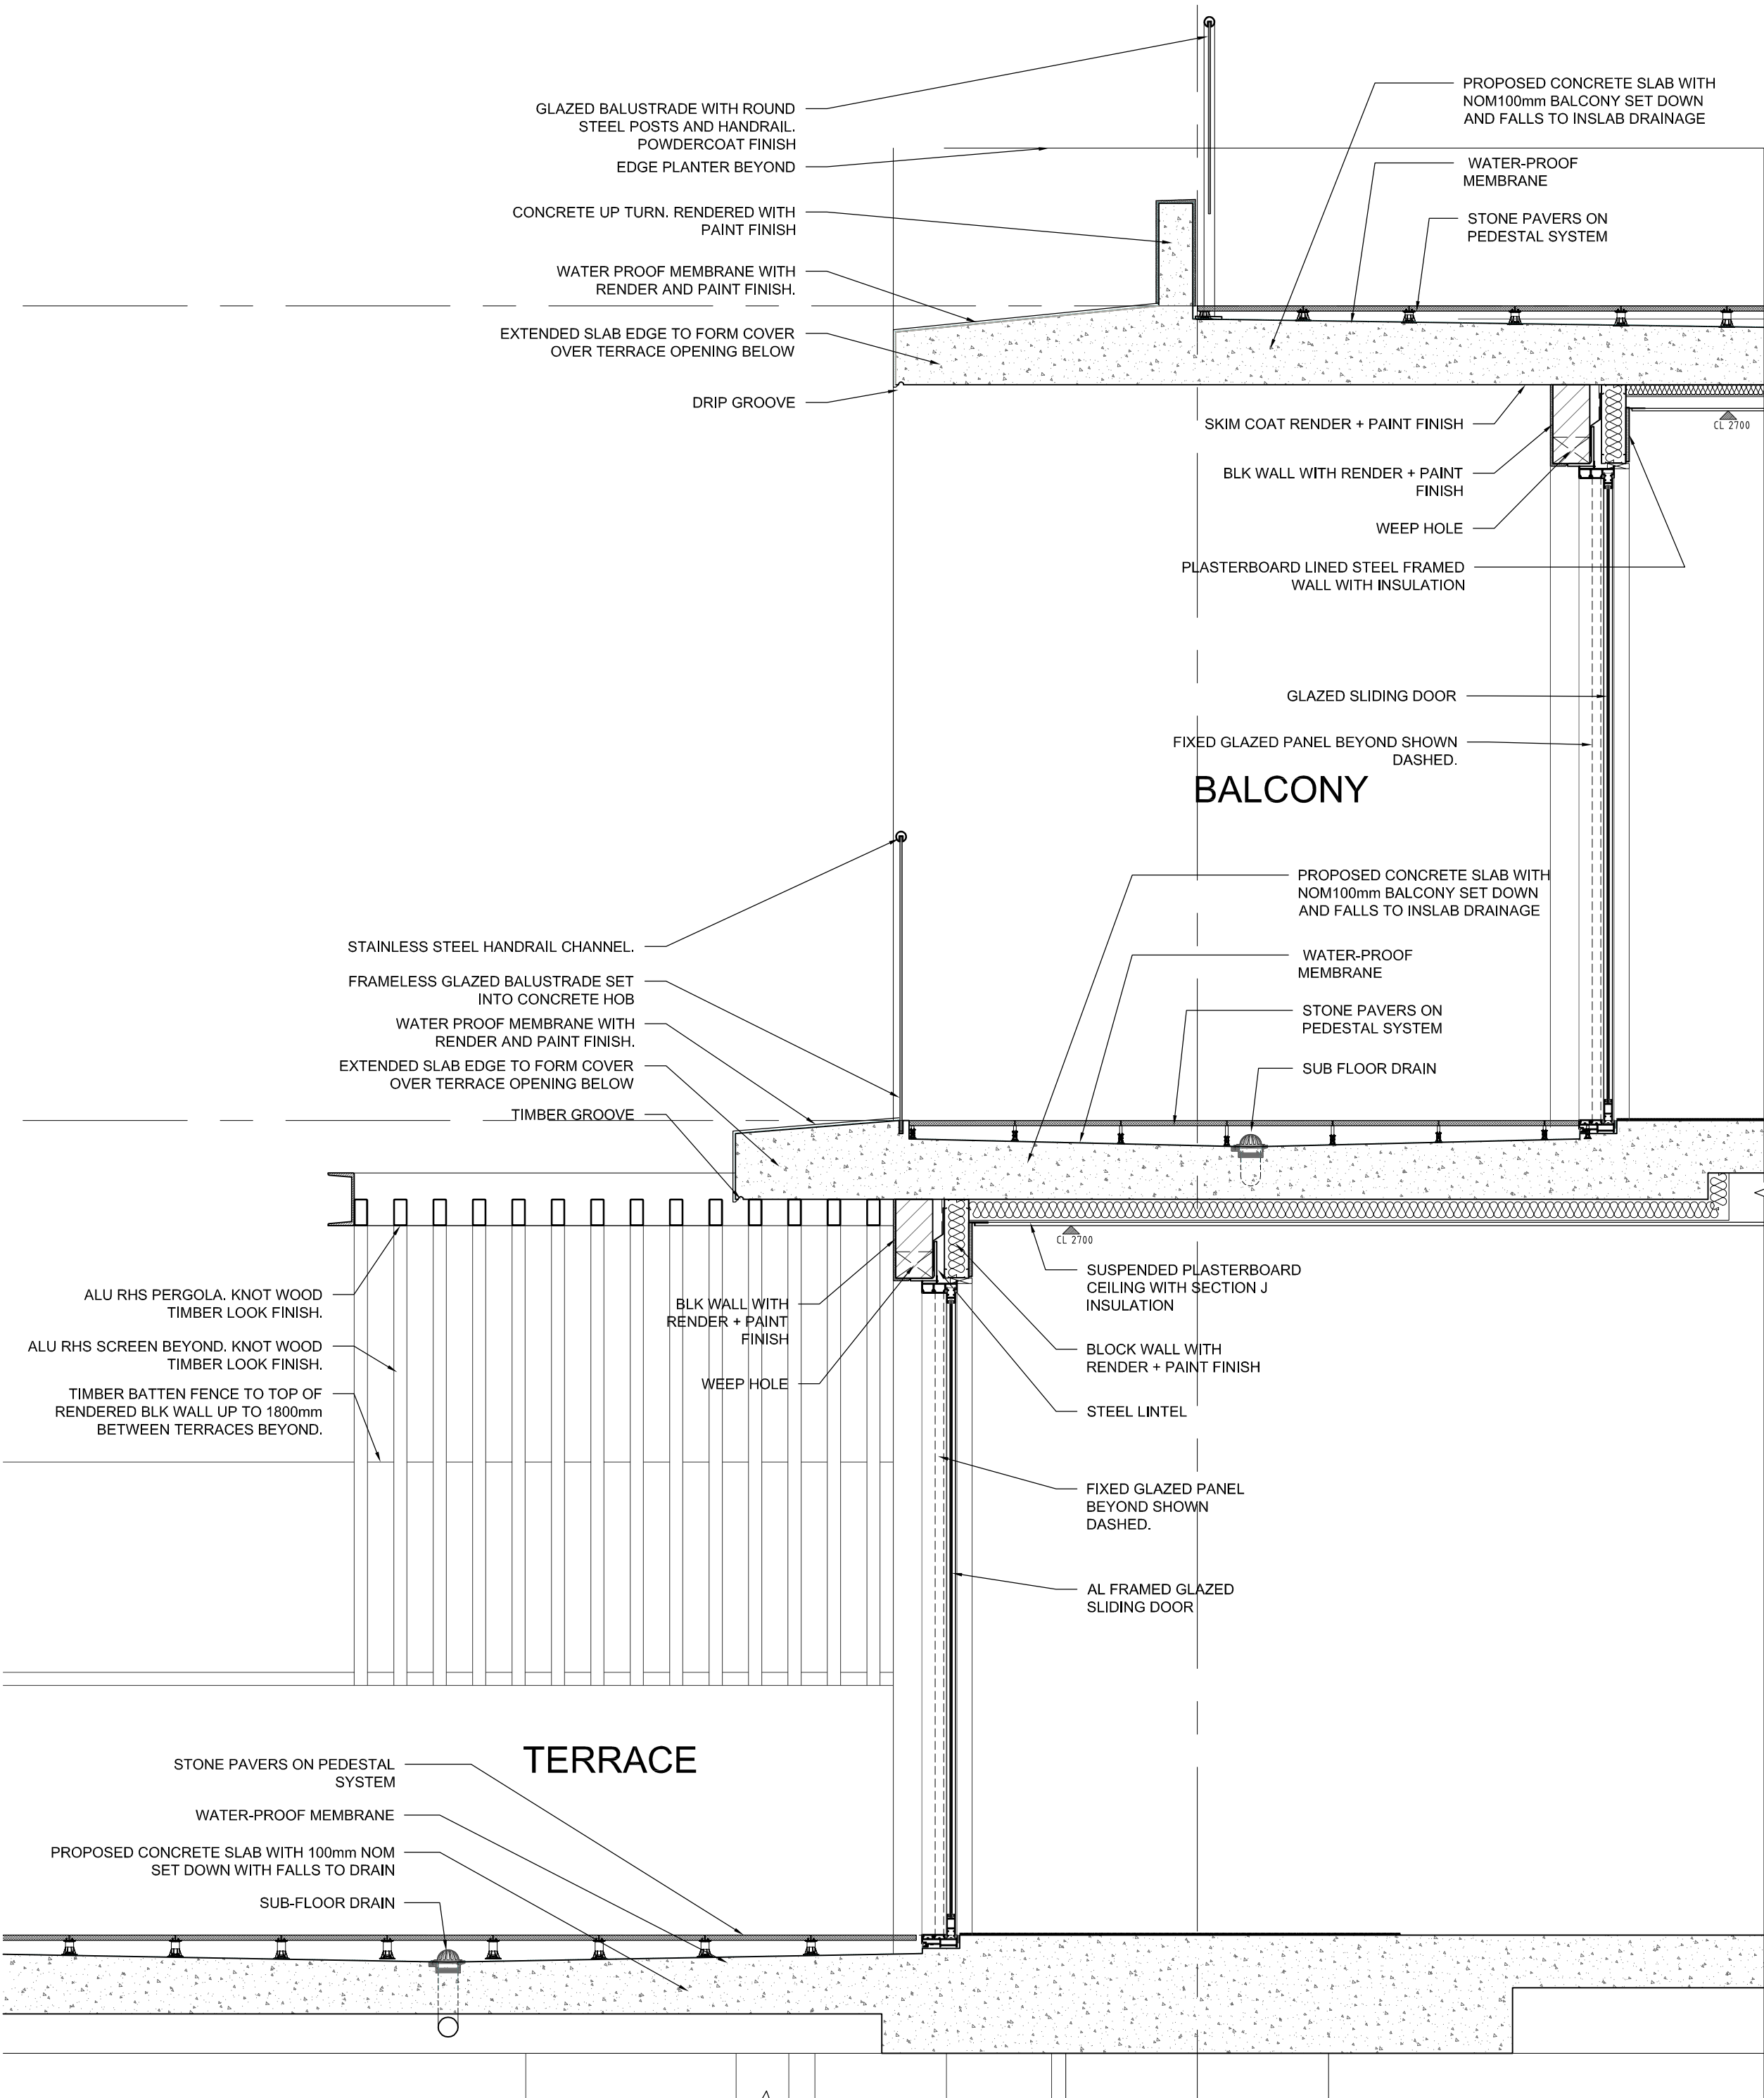


1 SECTION- PODIUM LEVEL
4/DA3.2 SCALE: 1:20

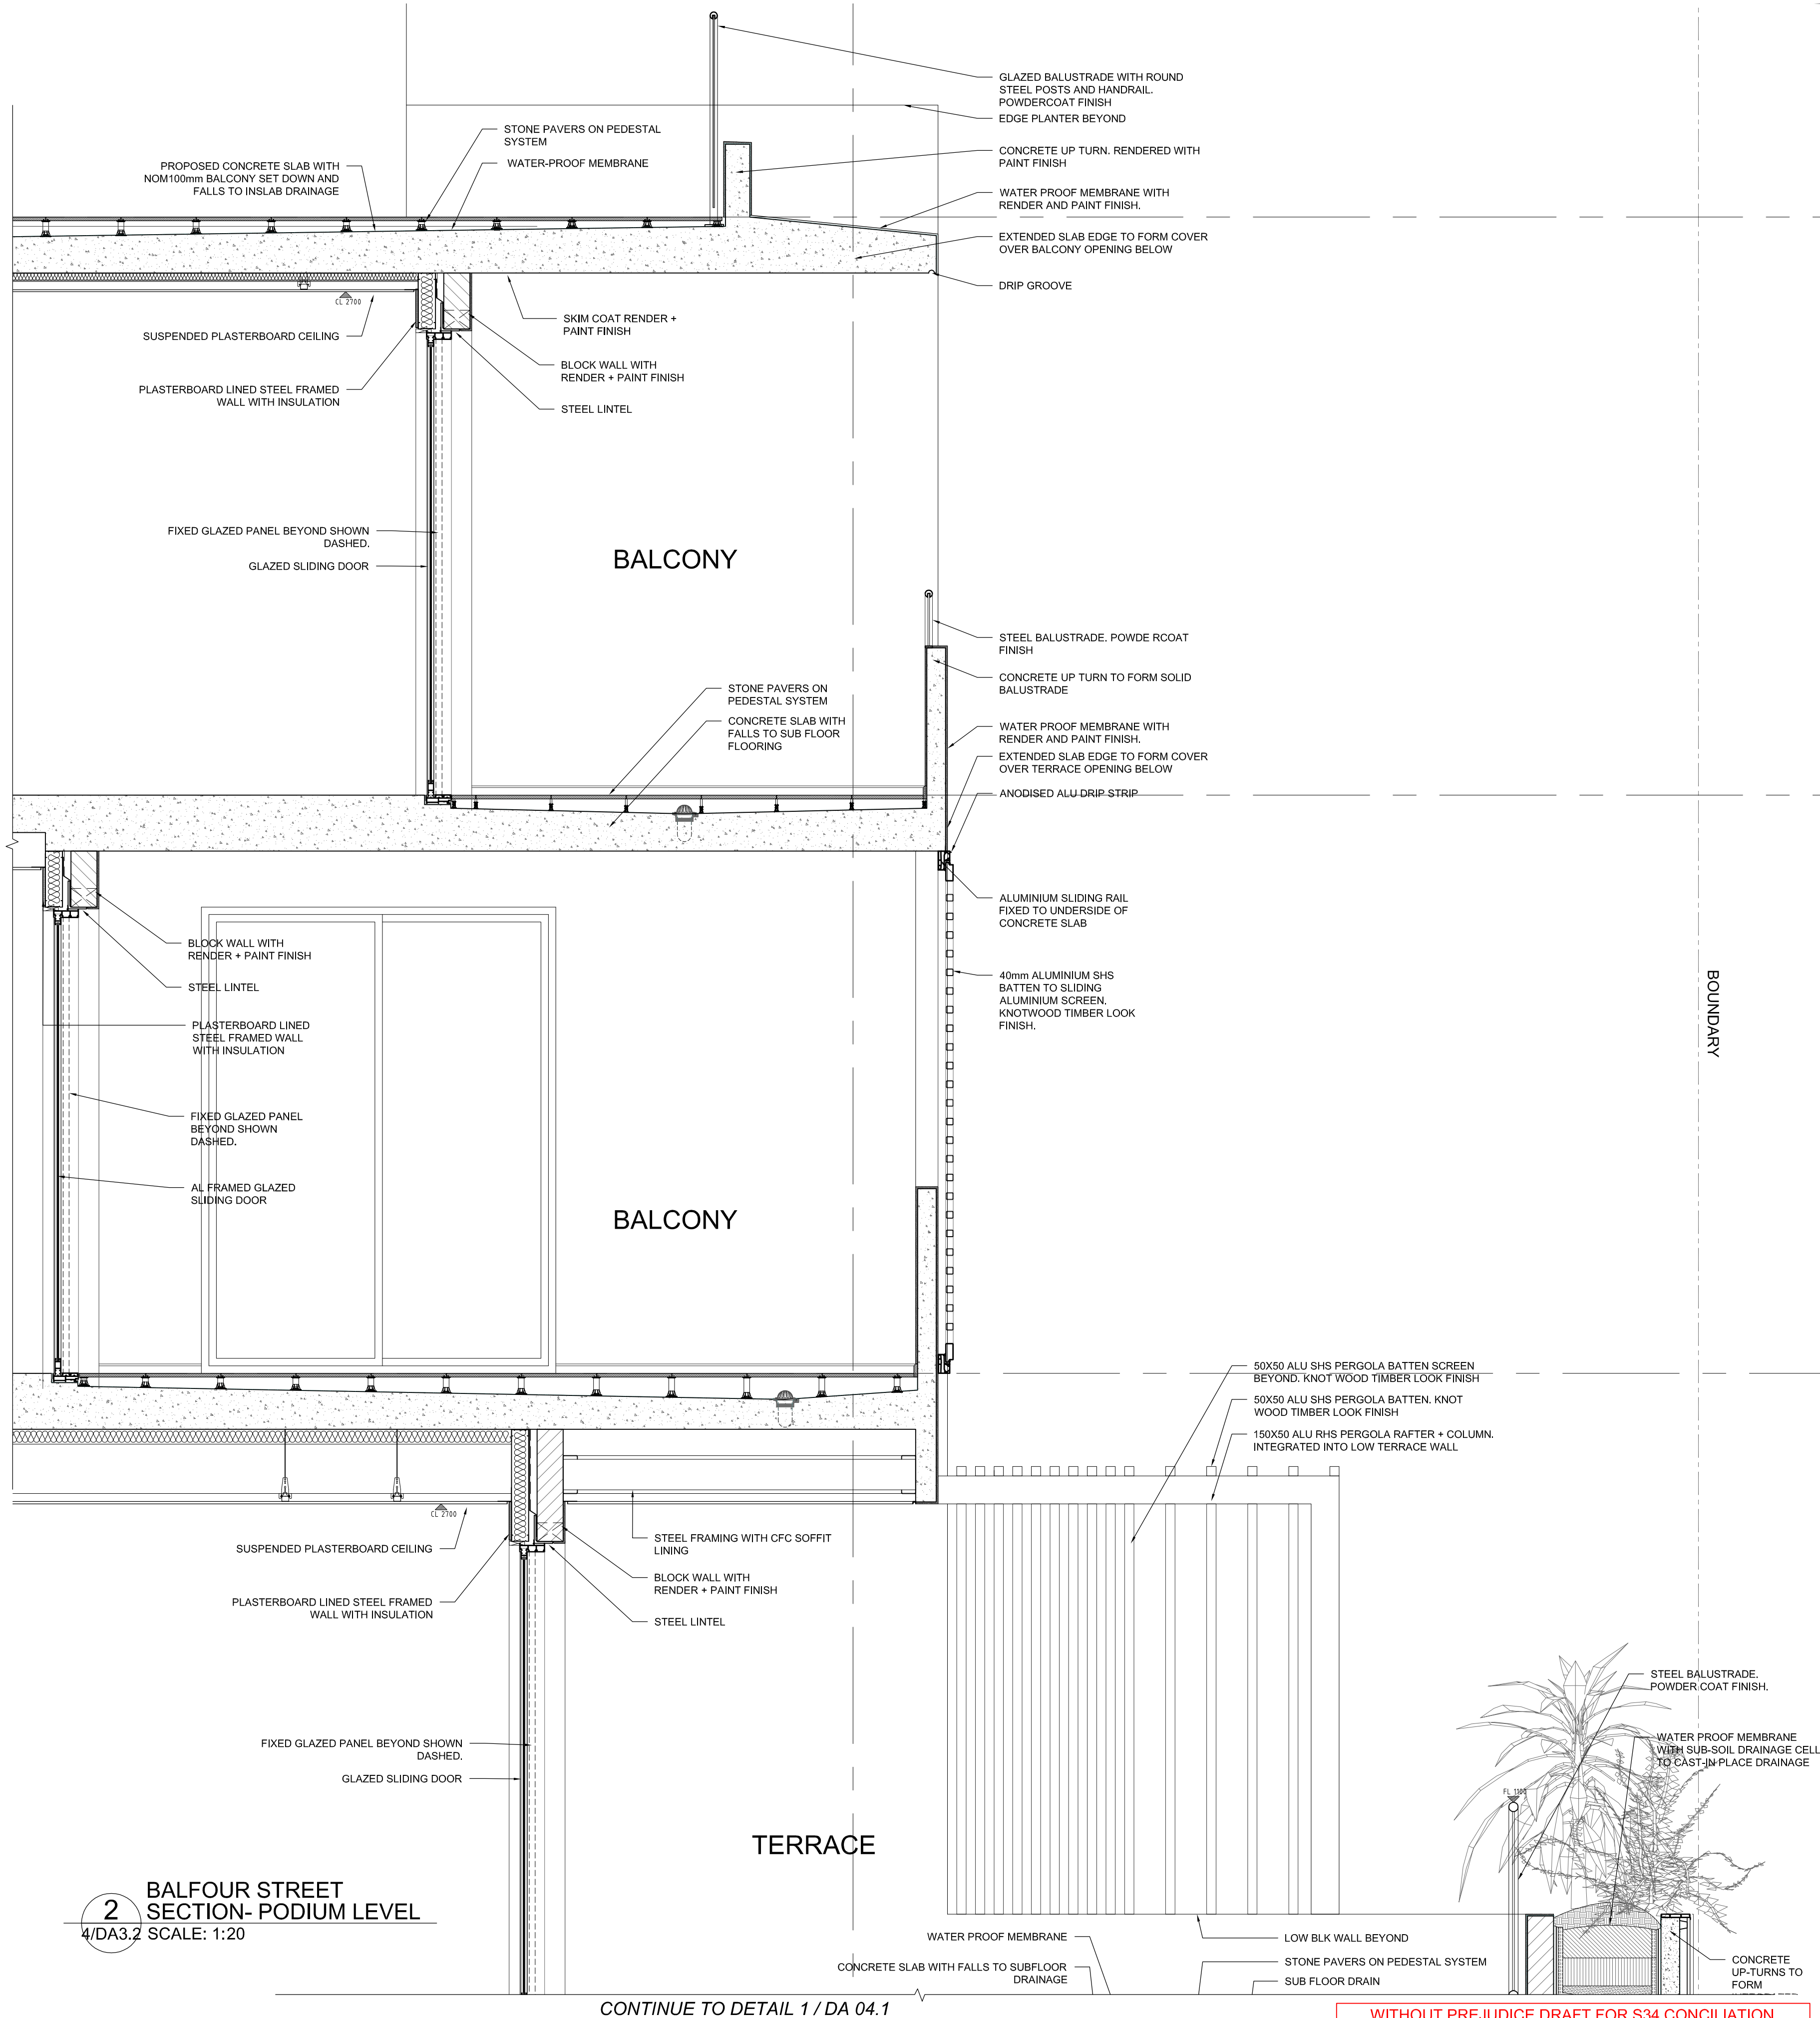

2 BALFOUR STREET SECTION- PODIUM LEVEL
4/DA3.2 SCALE: 1:20

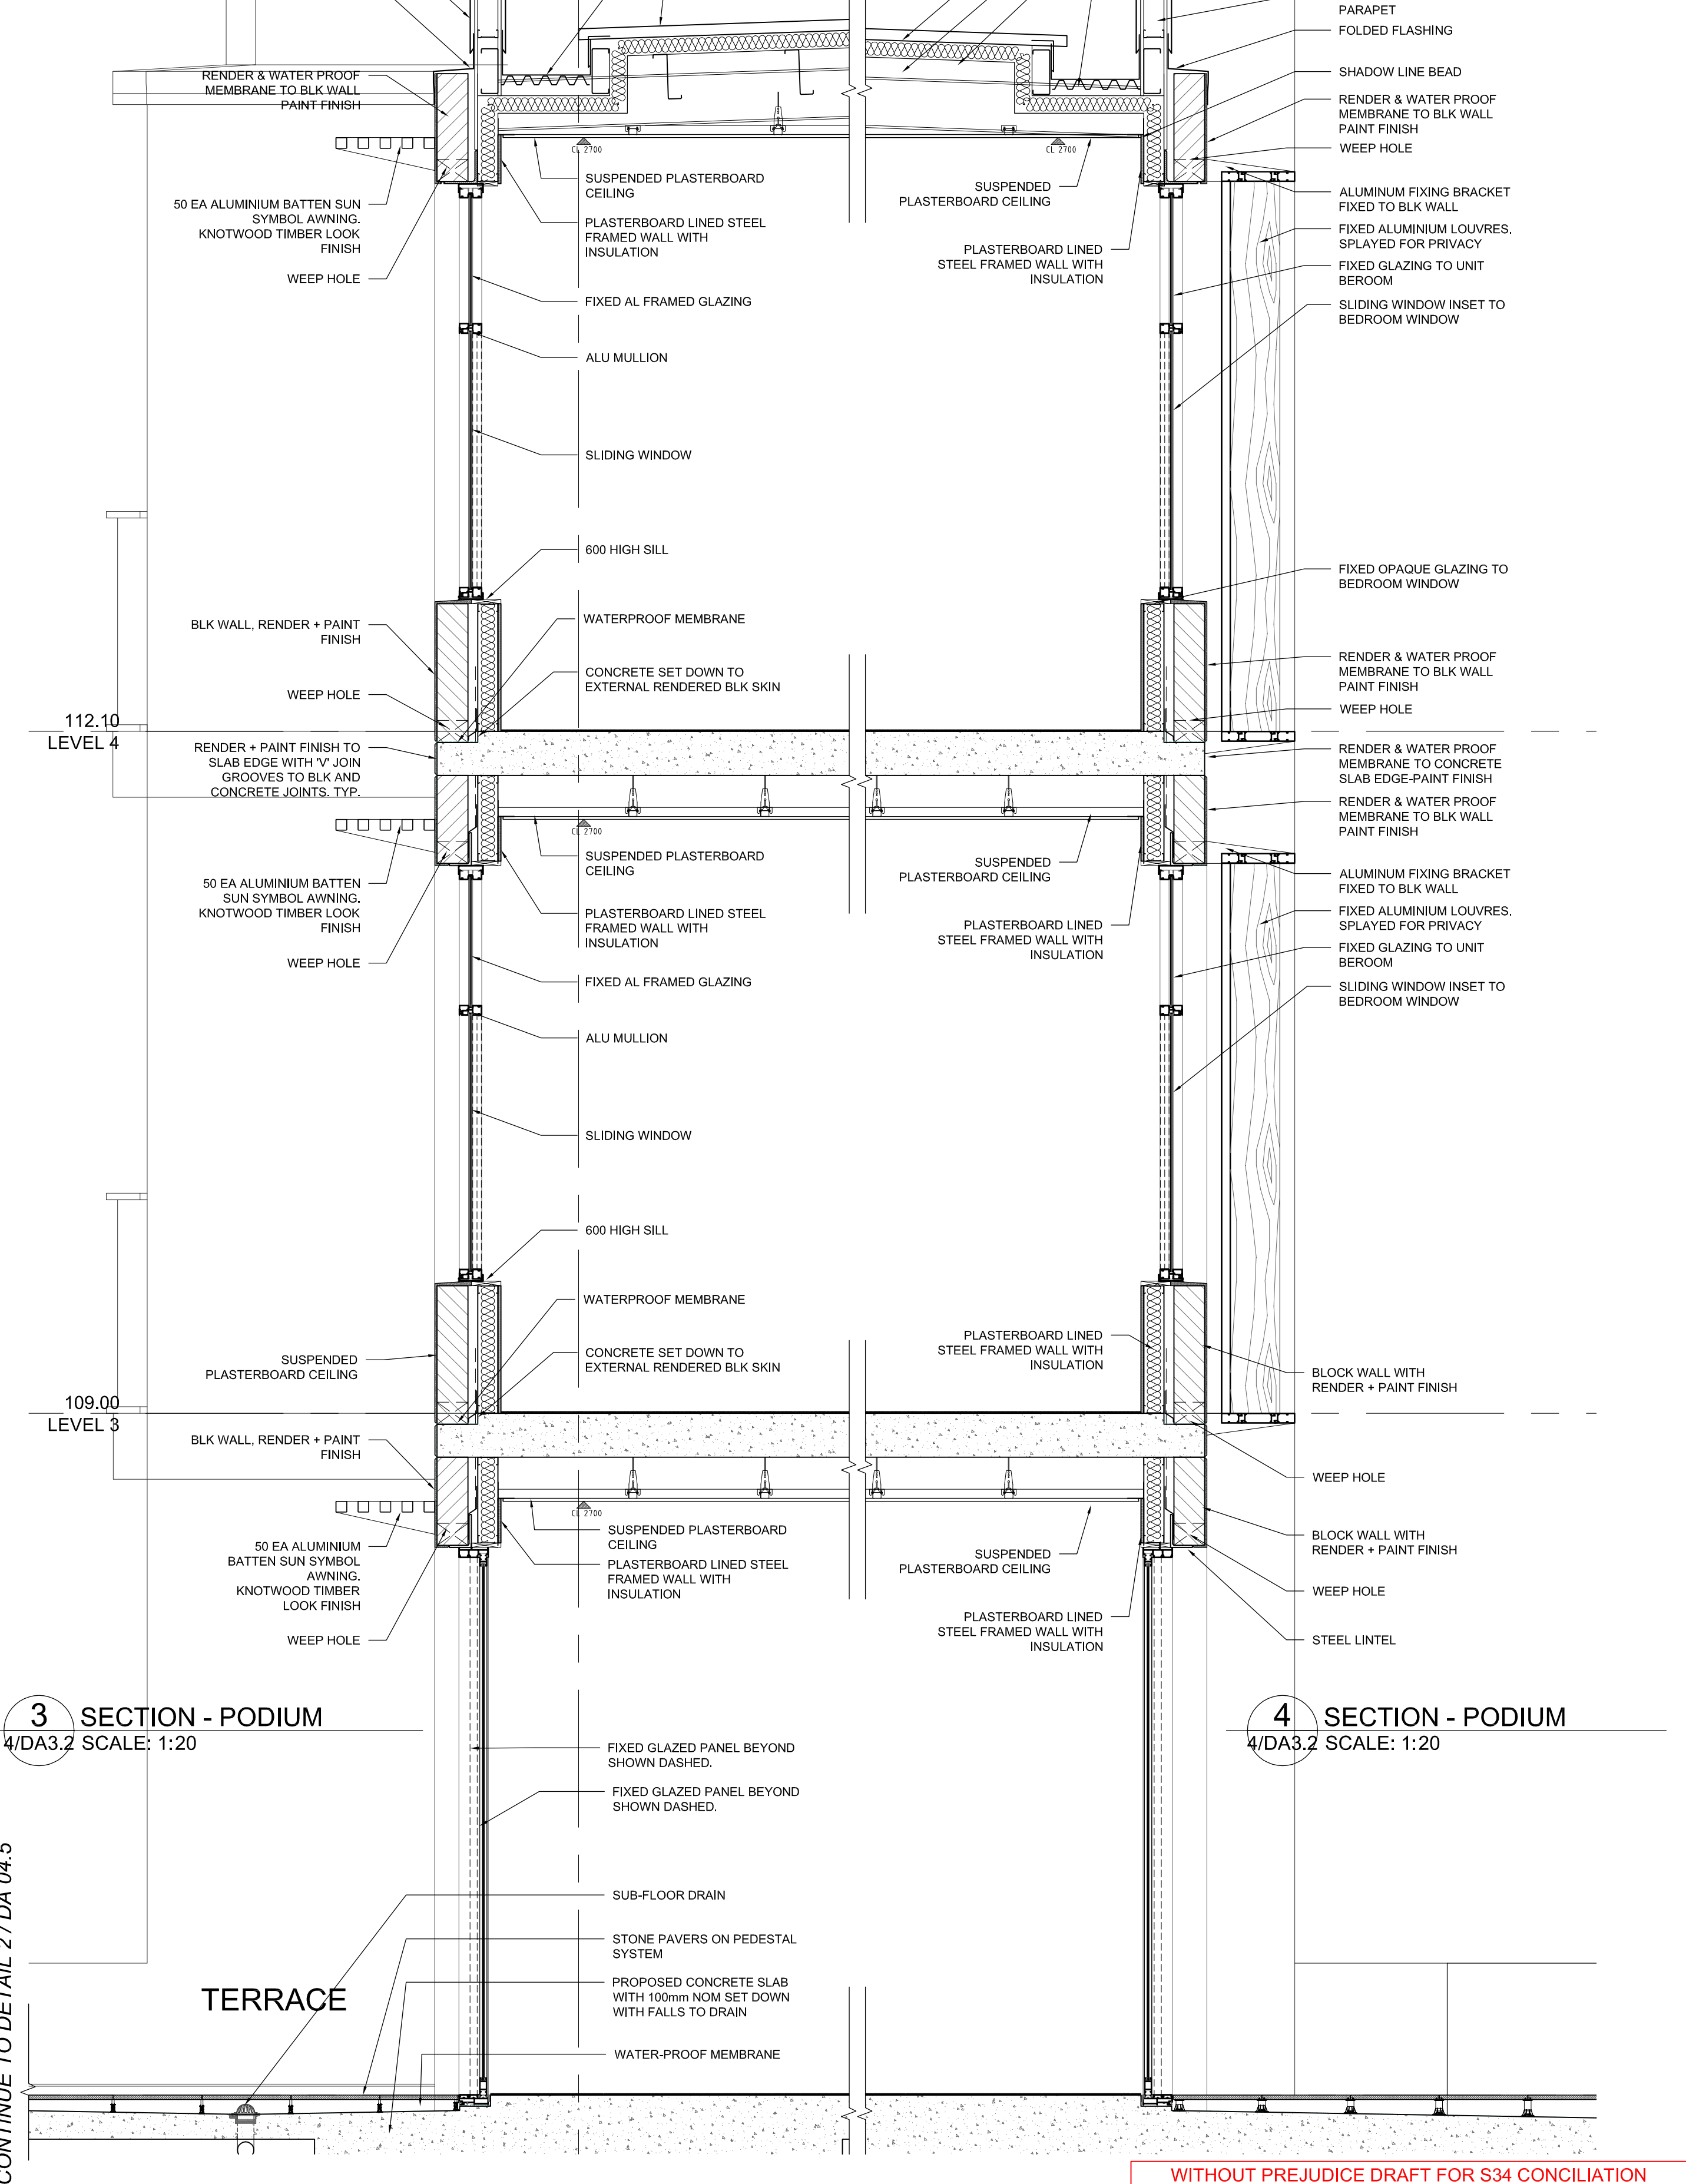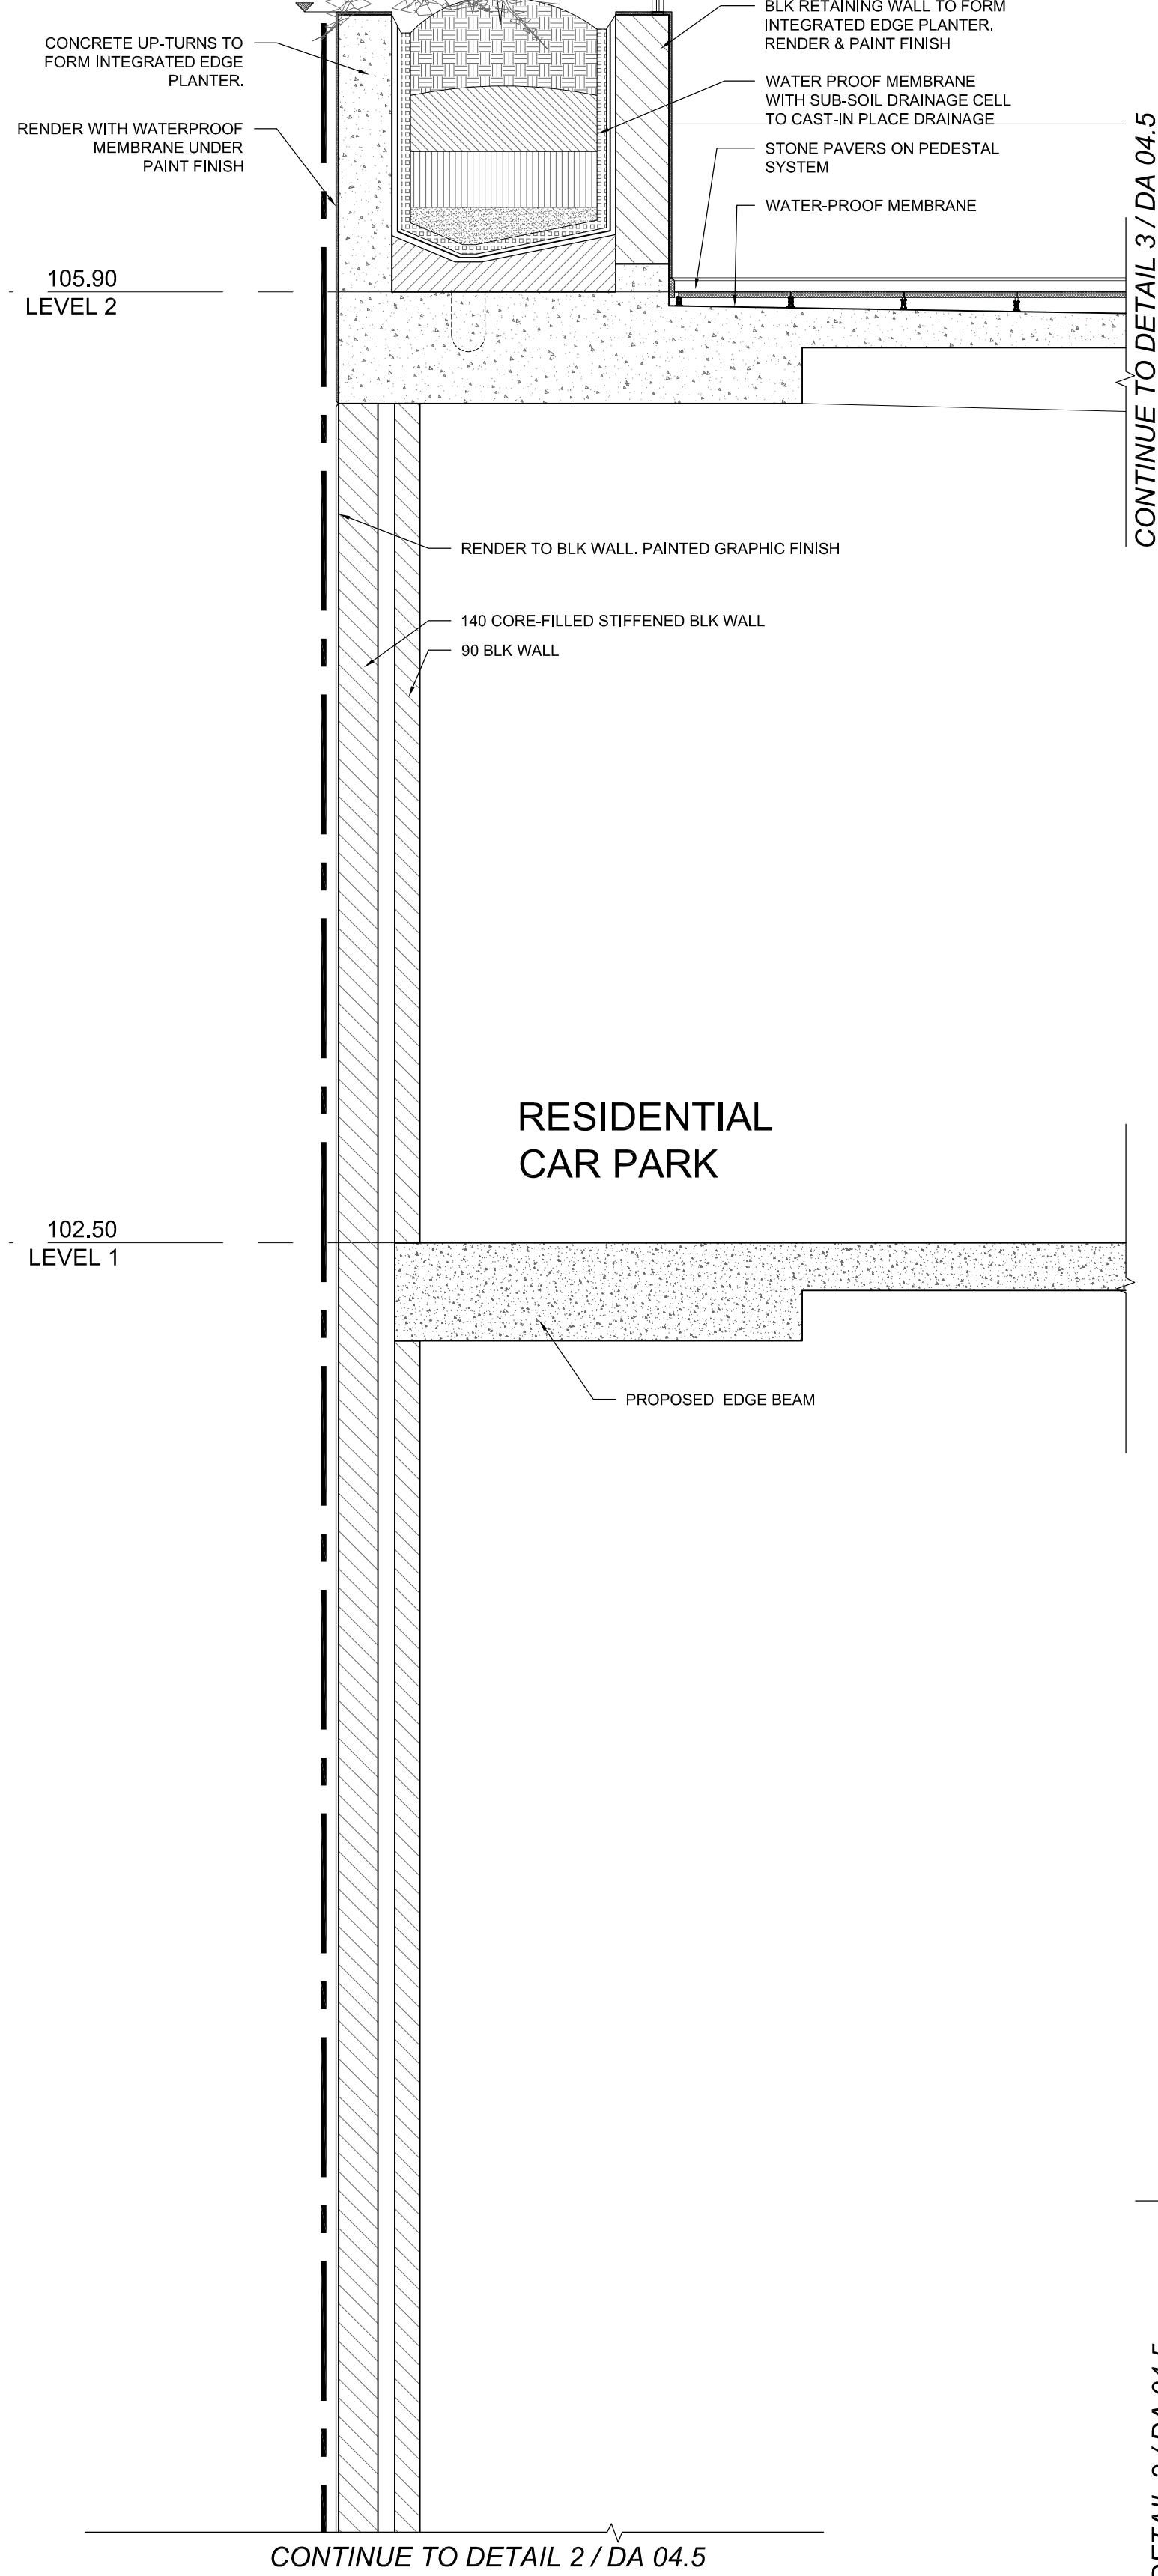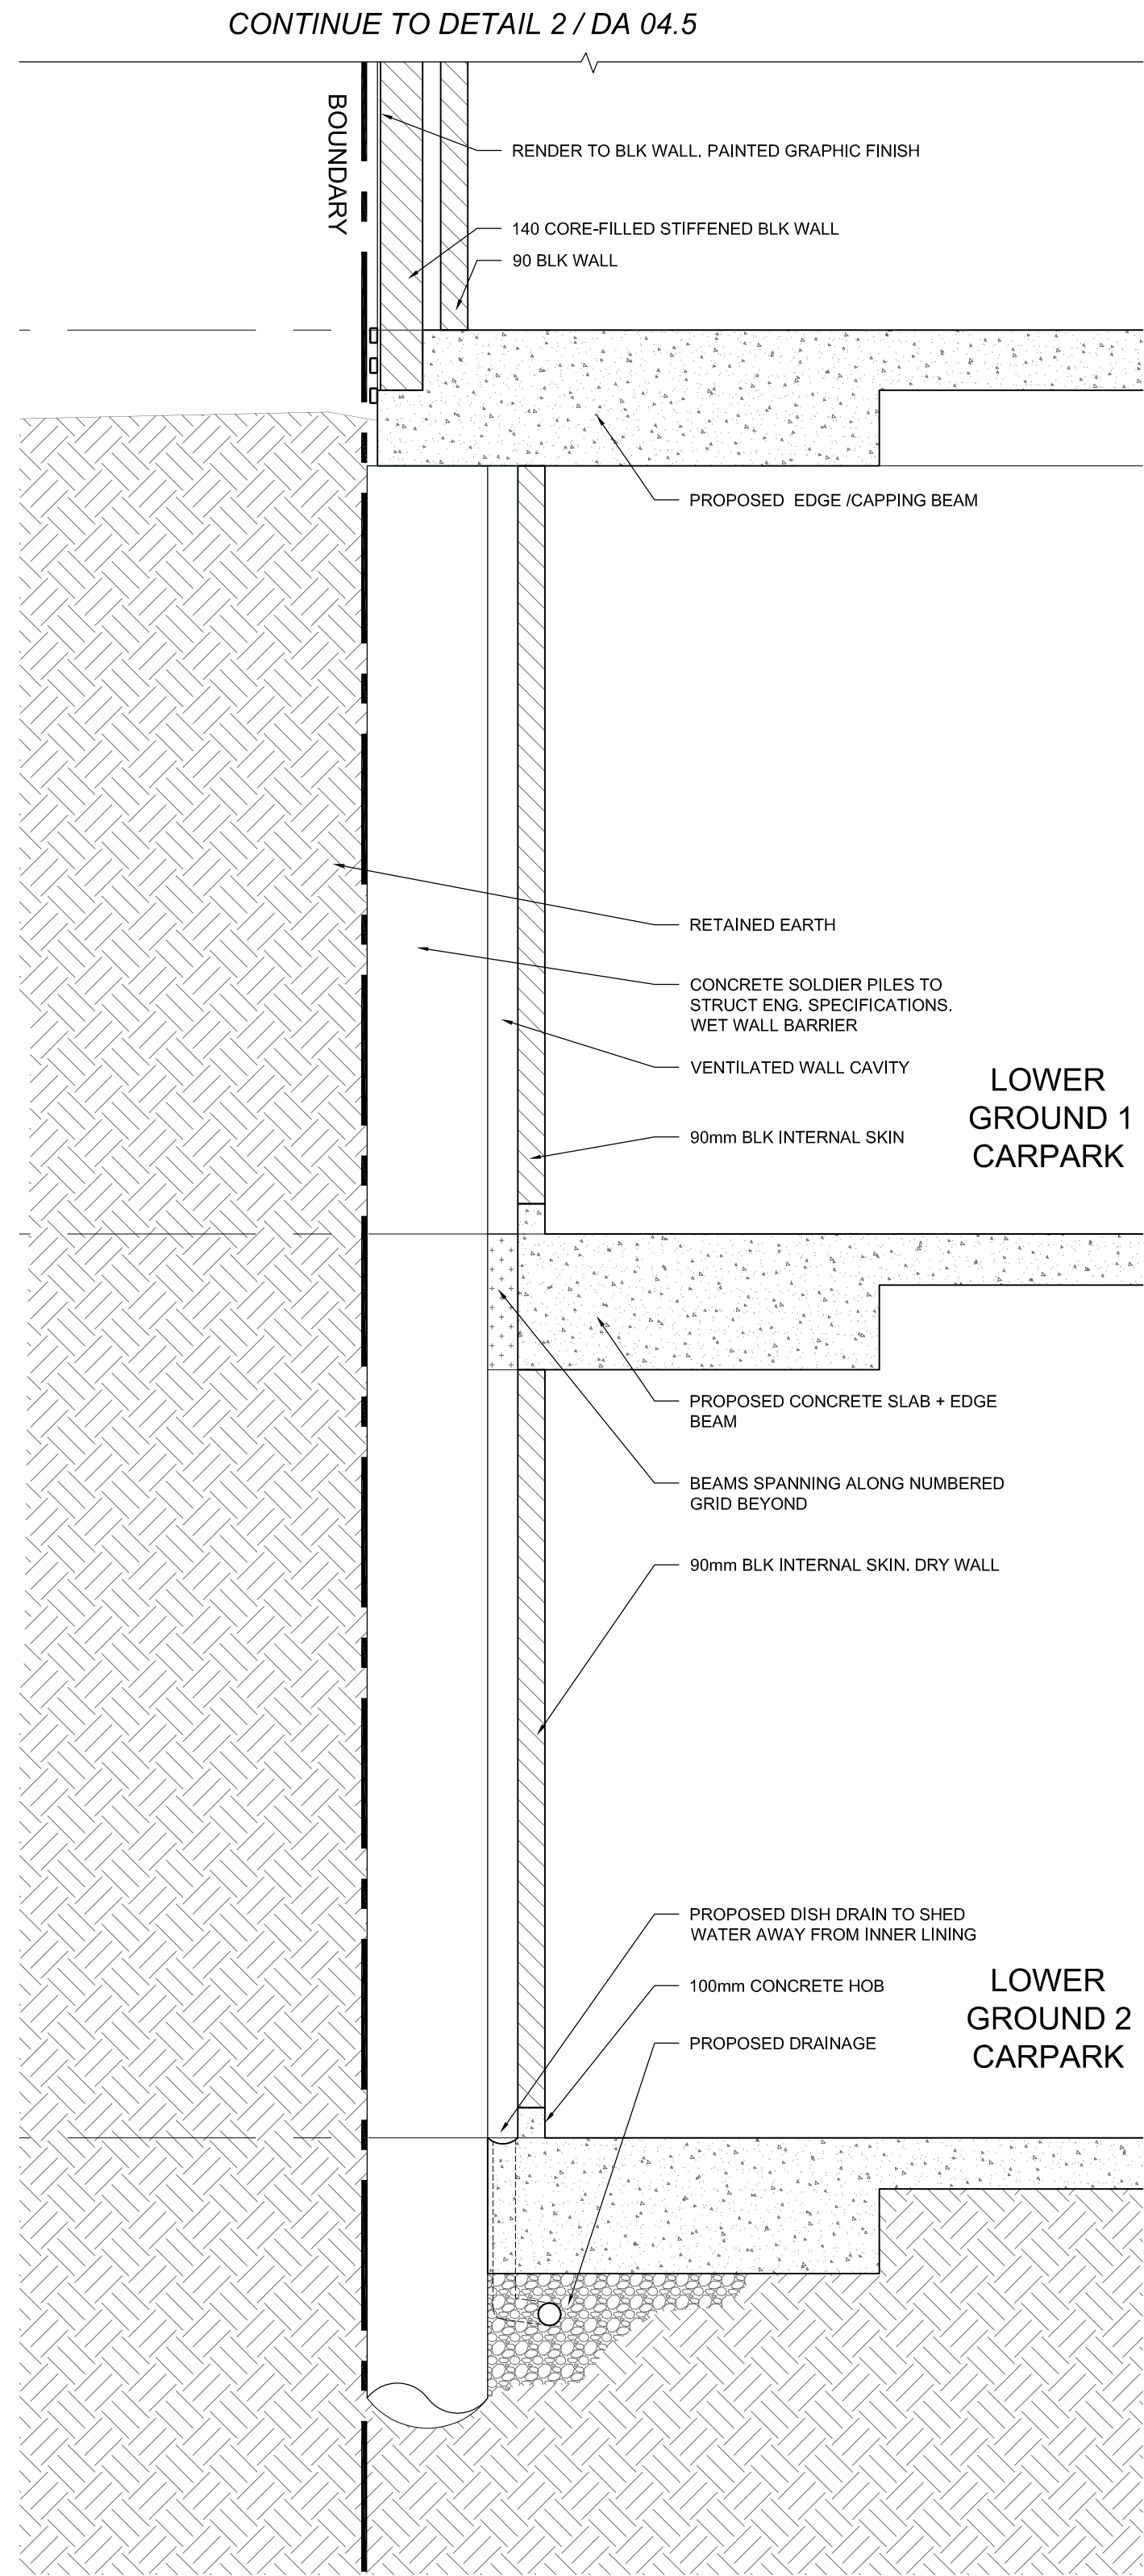

WITHOUT PREJUDICE DRAFT FOR S34 CONCILIATION

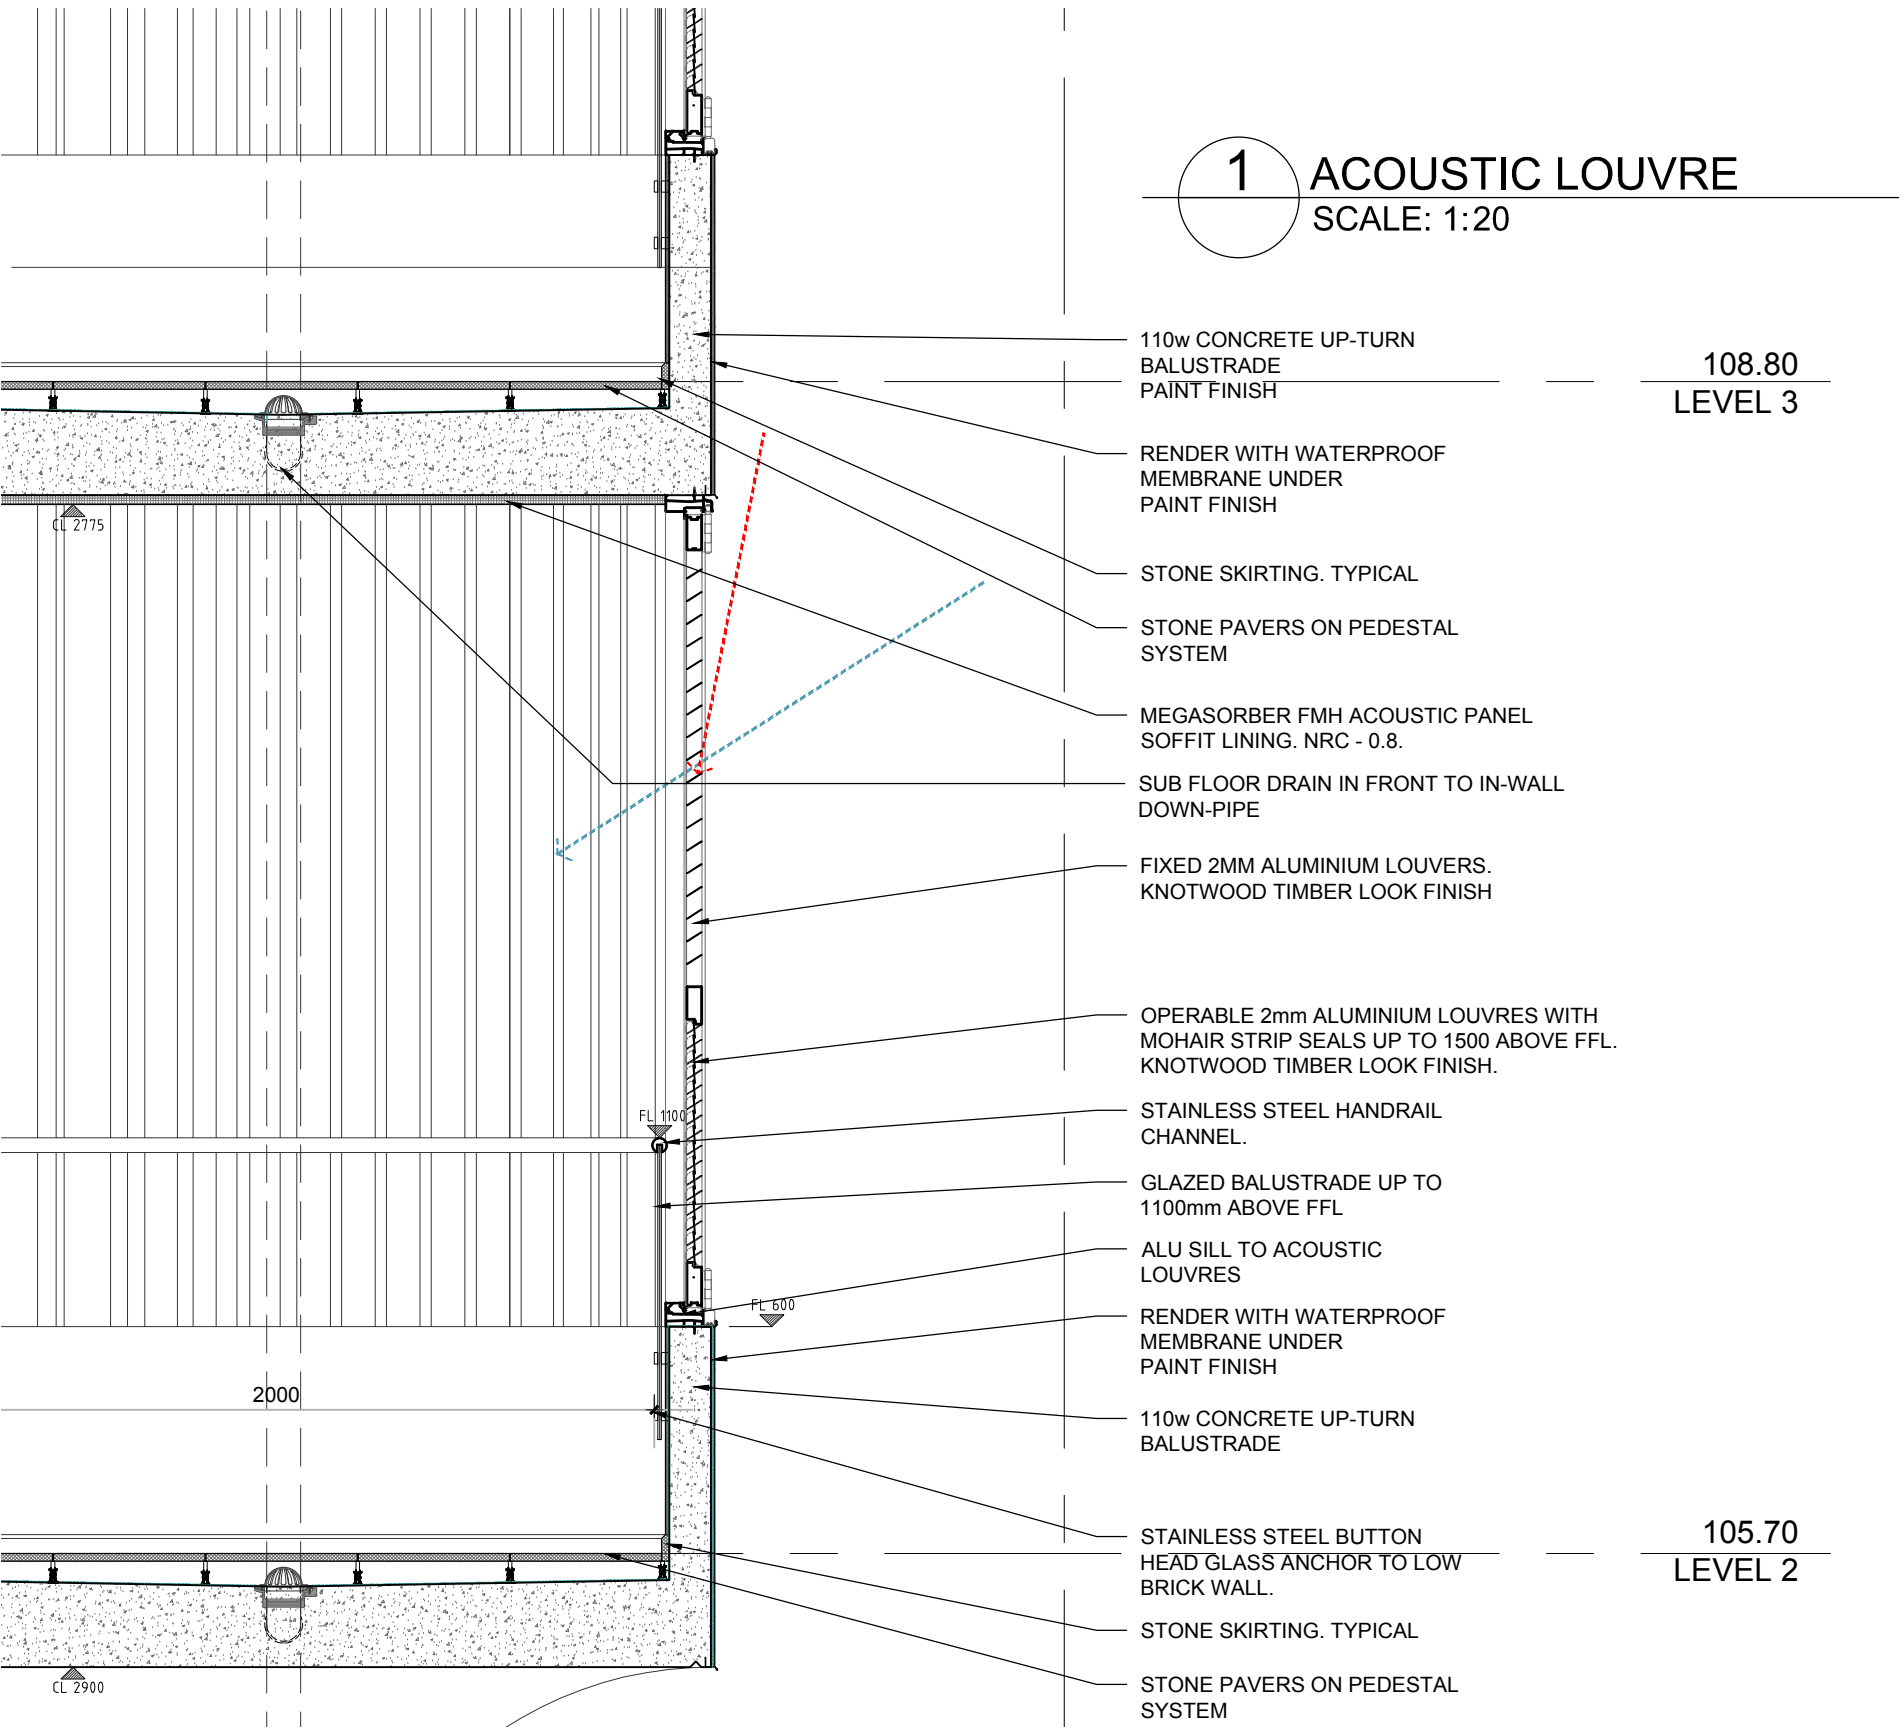

ACOUSTIC LOUVRE DEMONSTRATION:

The above images demonstrate the performance of the proposed facade screens/ acoustic louvres to the Pacific highway frontage.

The louvres have been designed to consider noise reduction, air flow and solar access to enable the greatest possible amenity to the private spaces impacted by noise from the highway.

The screens are aluminium, with a timber look finish. They sit atop a 600mm solid balustrade in a sealed bi-fold track. The screen is divided into 2 segments. the first segments consists of operable louvres up to a height of 1500mm above the finished floor level. These louvres are 2mm Solid aluminium (also timber look) which are able to be entirely closed, enabling a solid sound barrier to form up to 1500 high. The louvres will be sealed with an acoustic rated gasket.


The second segment of the screen consists of fixed aluminium louvres (also timber look at 2mm thick) at a fixed angle of 32.5°. Spaced at 60mm centres, these louvres enable air flow and solar access to the balcony and unit event when the lower segments is closed.

The images above demonstrate solar access to corner units on the winter solstice between 9am and 12pm (times identified by wintech in which these units receive solar access). As seen, the extent of the shadow is not impacted by the presence of the loucres, demonstrating solar access even when closed.

FINISHES

All screens are finished with an applied *Knotwood* timber look finish. See DA-03-3 - External finishes schedule for the louvre schedule which nominates finishes for different screens used through the proposal.

WITHOUT PREJUDICE DRAFT FOR S34 CONCILIATION

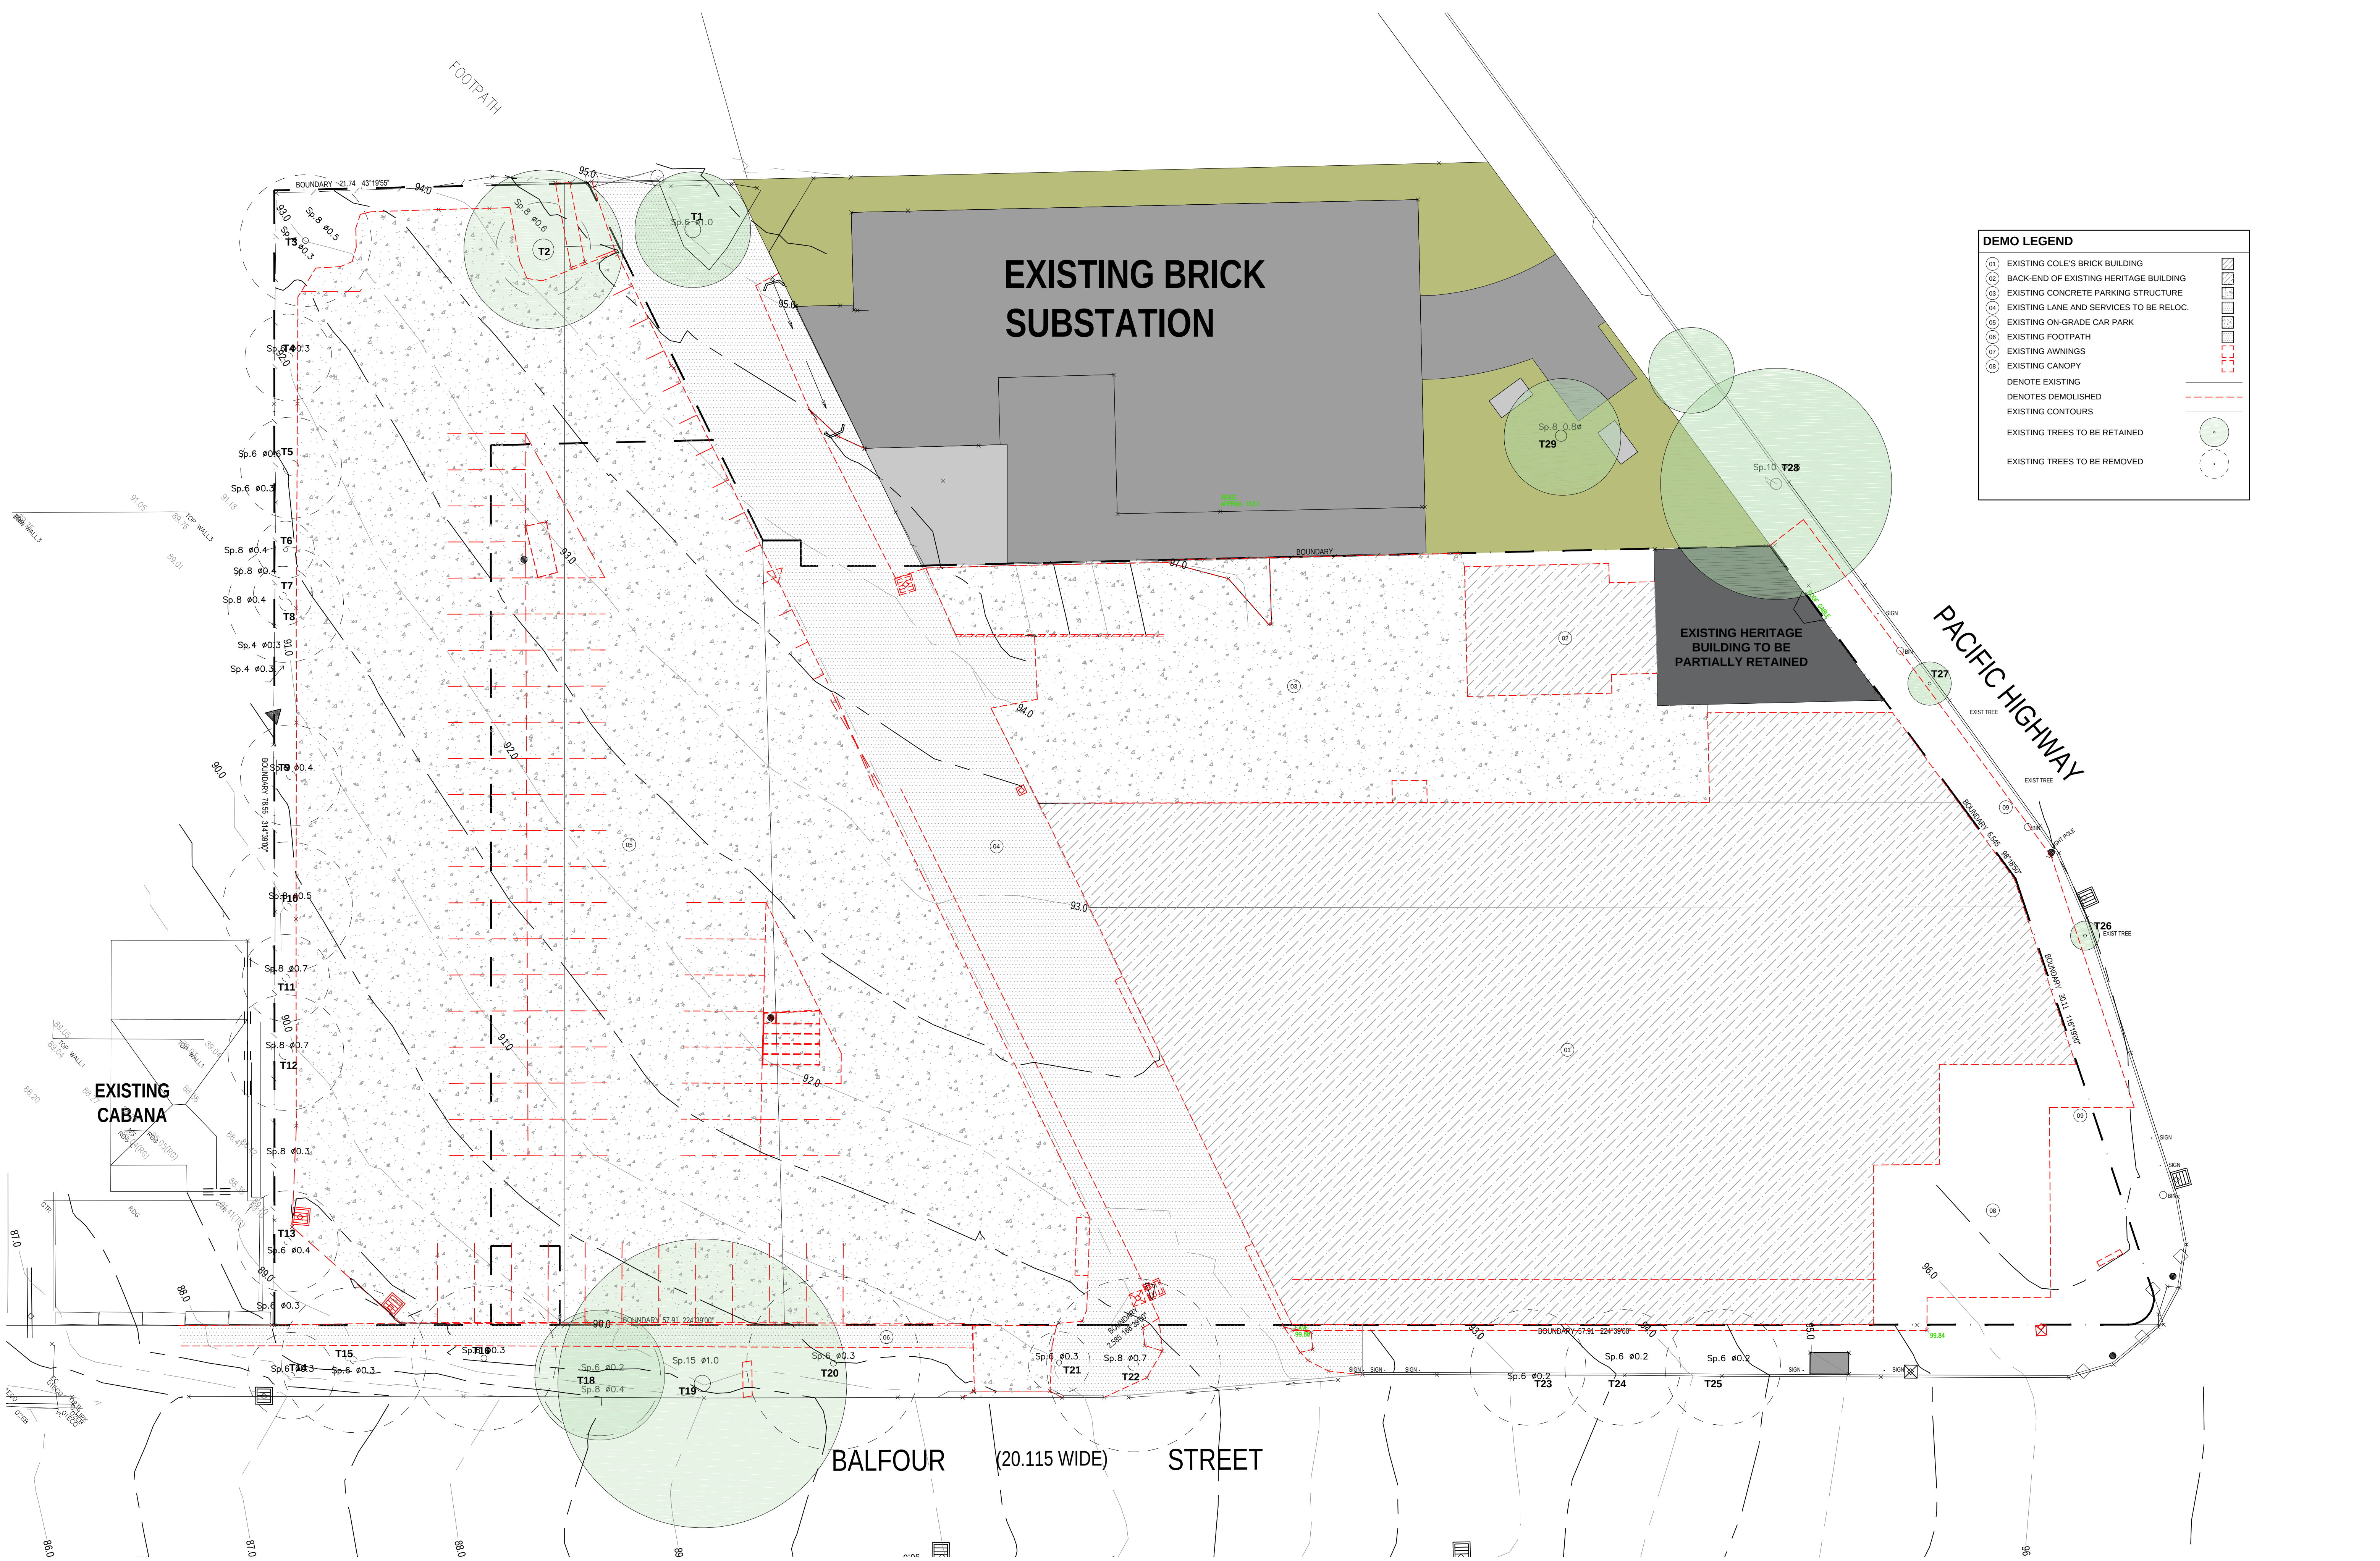

DEMO LEGEND

- EXISTING COLE'S BRICK BUILDING
- BACK-END OF EXISTING HERITAGE BUILDING
- EXISTING CONCRETE PARKING STRUCTURE
- EXISTING LANE AND SERVICES TO BE RELOC.
- EXISTING ON-GRADE CAR PARK
- EXISTING FOOTPATH
- EXISTING AWNINGS
- EXISTING CANOPY
- DENOTE EXISTING
- DENOTES DEMOLISHED
- EXISTING CONTOURS
- EXISTING TREES TO BE RETAINED
- EXISTING TREES TO BE REMOVED