



C:\Users\HAN\Documents\NORTHBRIDGE\_BS\_ARCH\_R2023\_Initial\m\NMB5.rvt

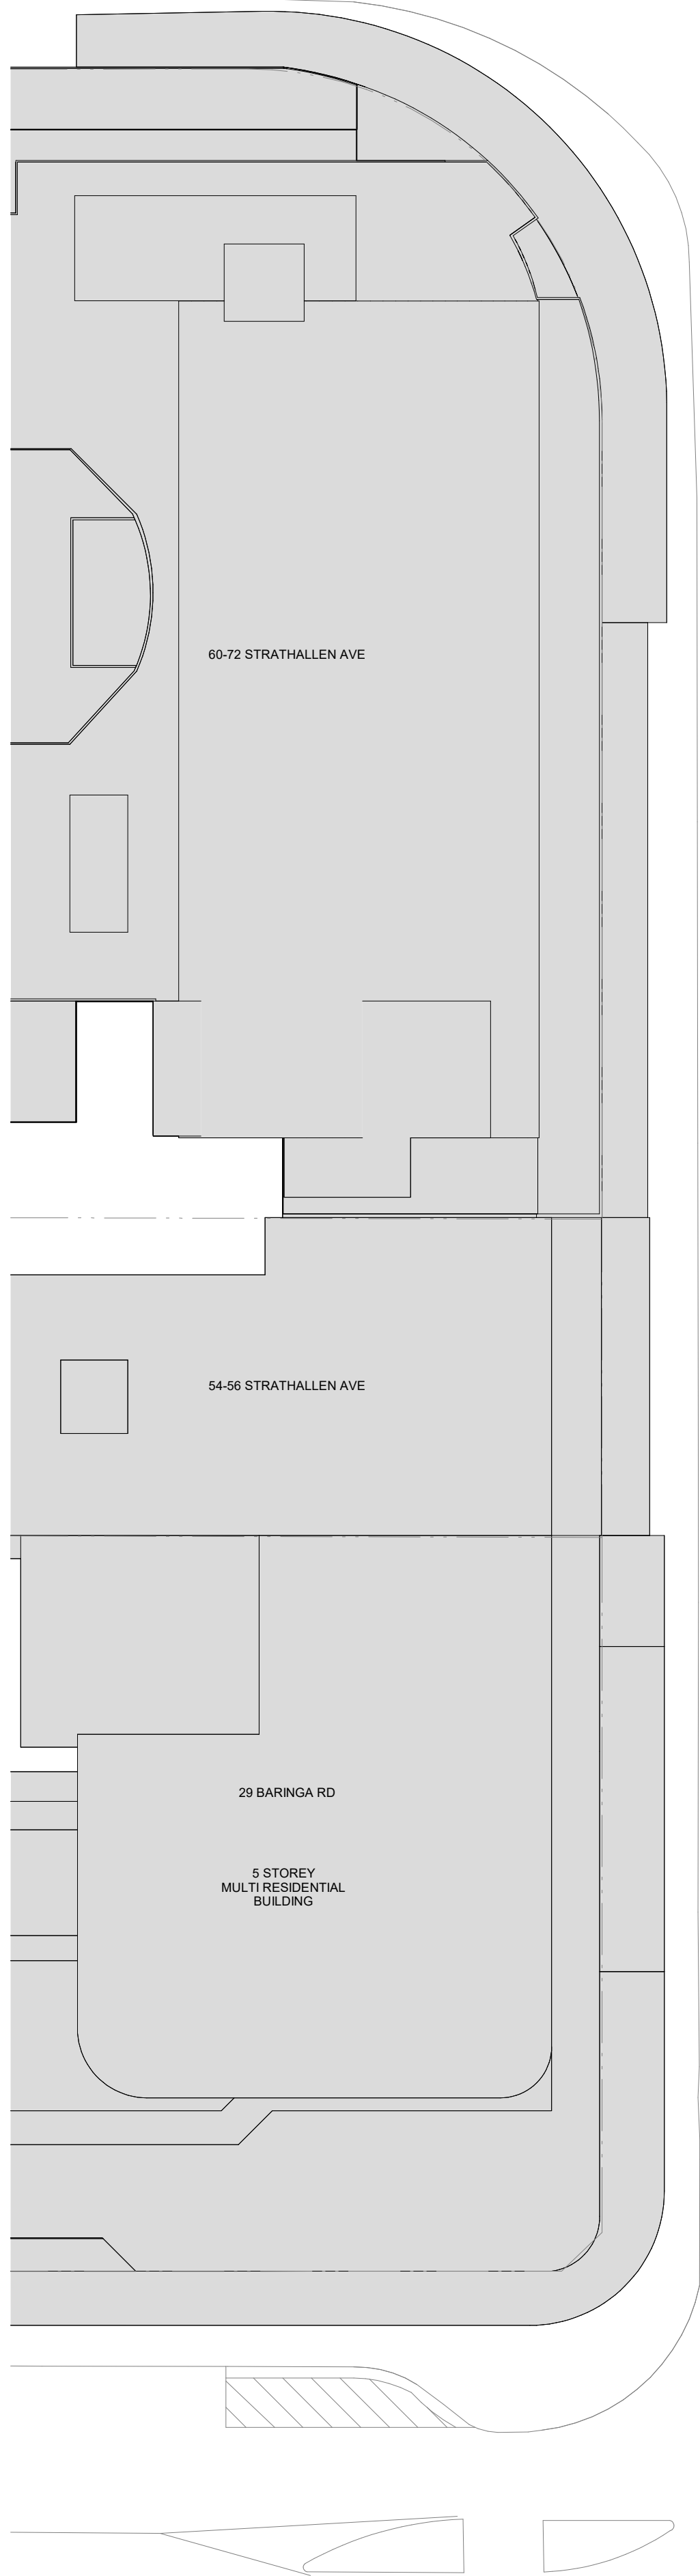

STRATHALLEN AVENUE

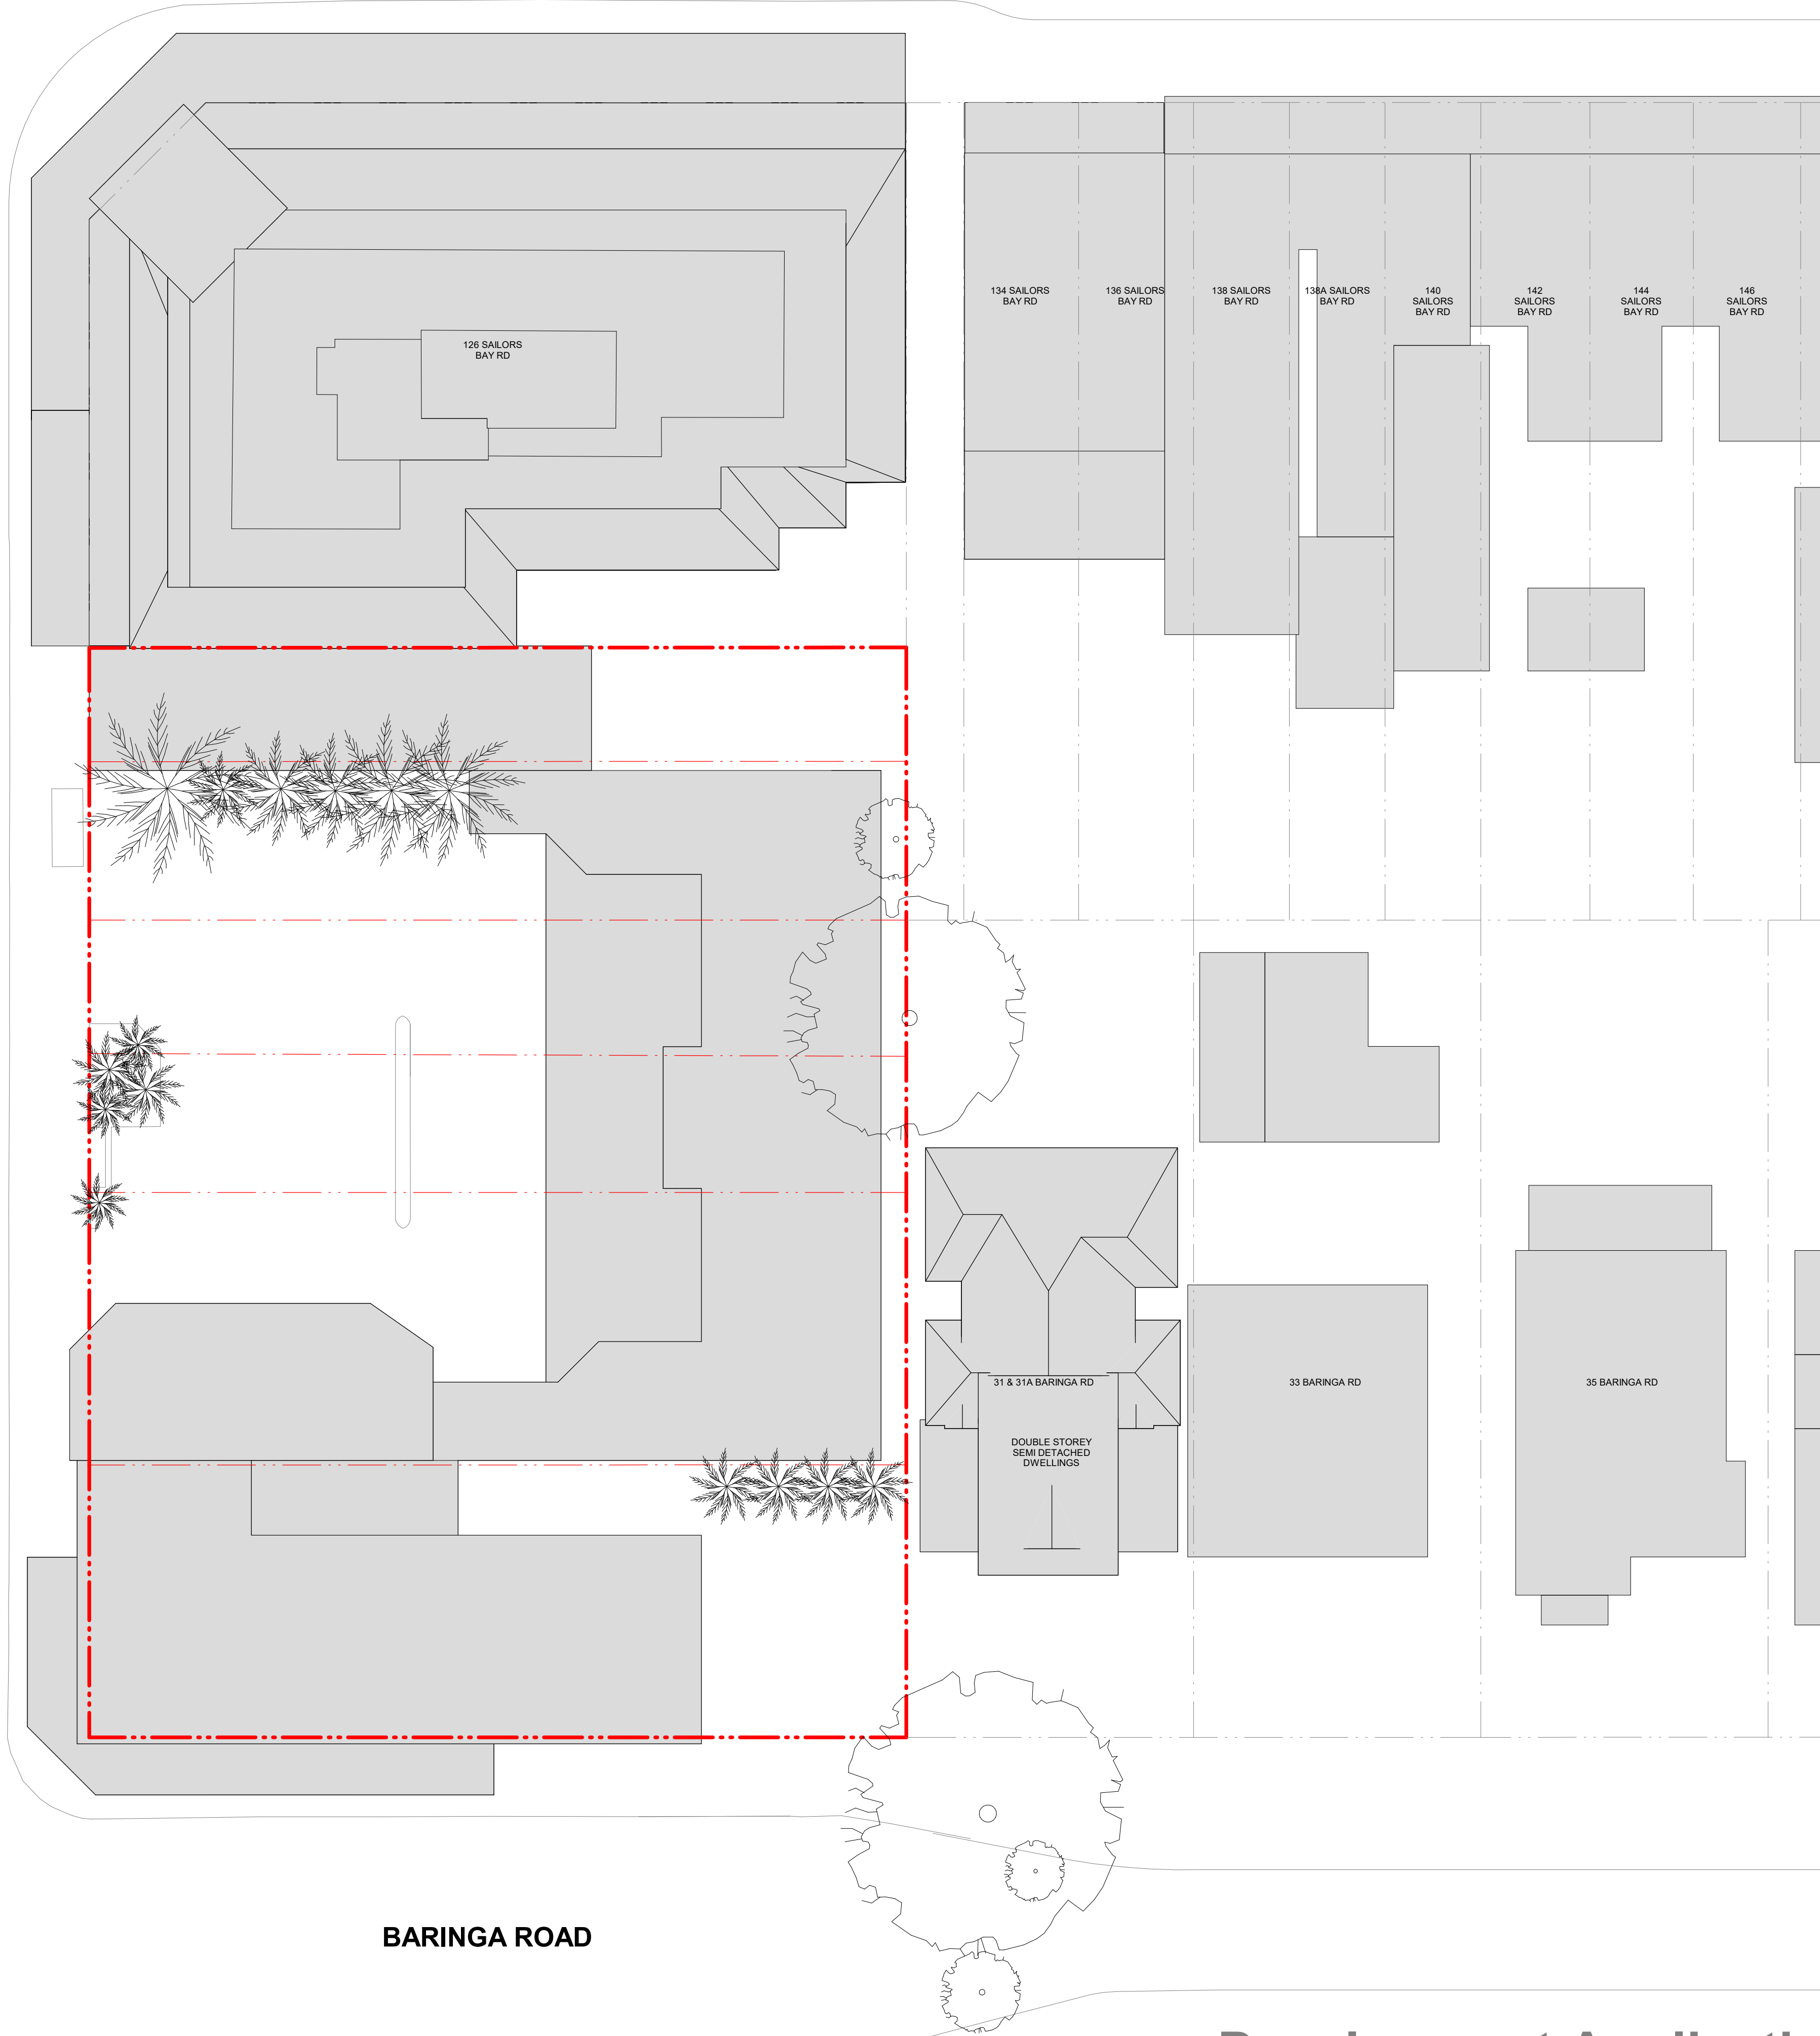

BARINGA ROAD

Check all dimensions and site conditions prior to commencement of any work, the purchase or ordering of any materials, fittings, plant, services or equipment and the preparation of shop drawings and or the fabrication of any components.

Do not scale drawings - refer to figured dimensions only. Any discrepancies shall immediately be referred to the architect for clarification.

All drawings may not be reproduced or distributed without prior permission from the architect.


|     |          |                           |         |         |
|-----|----------|---------------------------|---------|---------|
| 2   | 28.06.24 | Post Lodgement Amendments | NH      | TG      |
| 1   | 13.03.24 | Development Application   | EYB     | TG      |
| Rev | Date     | Description               | Initial | Checked |

NORTHBRIDGE

57-69 Strathallen Ave

Site & Existing Conditions

Site Plan (Existing)

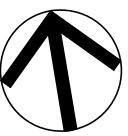

|             |                                                            |         |    |  |
|-------------|------------------------------------------------------------|---------|----|--|
| Status      | DEVELOPMENT APPLICATION                                    |         |    |  |
| Scale       | 1 : 200                                                    | @ A1    |    |  |
| Drawn       | BS                                                         | Checked | BS |  |
| Project No. | S12751                                                     |         |    |  |
| Plot Date   | 28/06/2024 9:55:56 AM                                      |         |    |  |
| BIM         | C:\Users\HAN\Documents\NORTHBRIDGE_BS_ARCH_R2023_n\Harasyn |         |    |  |

|             |          |
|-------------|----------|
| Drawing no. | Revision |
| A01.001     | 2        |

**Melbourne** 1 Nicholson Street  
Melbourne VIC 3000 Australia  
T 03 8664 6200 F 03 8664 6300  
email mel@batesmart.com.au  
http://www.batesmart.com.au

**Sydney** 43 Brisbane Street  
Surry Hills NSW 2010 Australia  
T 02 8354 5100 F 02 8354 5199  
email syd@batesmart.com.au  
http://www.batesmart.com.au


**Bates Smart Architects Pty Ltd** ABN 68 094 740 986  
NSW Nominated Responsible Architects: Kellie Payne Reg. 6454 / Philip Vivian Reg. 6696 /  
Guy Lake Reg. 7119 / Matthew Allen Reg. 8498

Development Application

BATESSMART™




C:\Users\HANAD\Documents\NORTHBRIDGE\_BS\_ARCH\_R2023\_Initial\m\NMB5.rvt

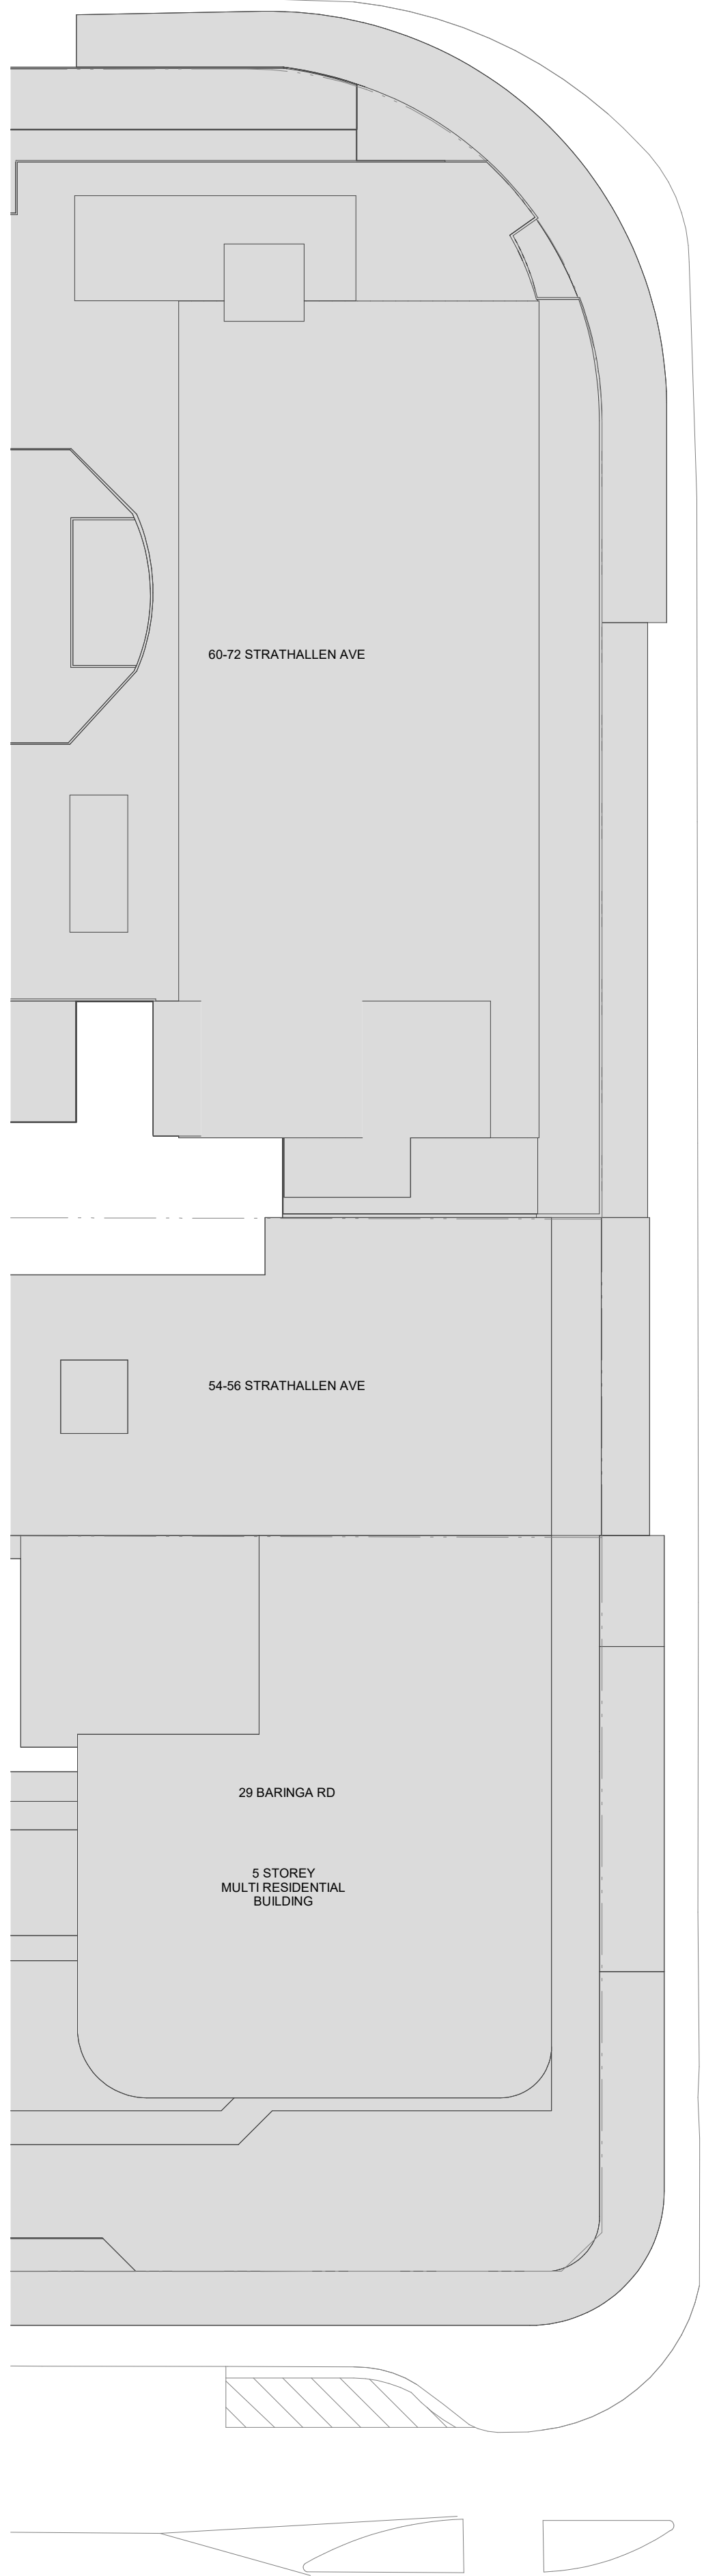

STRATHALLEN AVENUE

SAILORS BAY ROAD

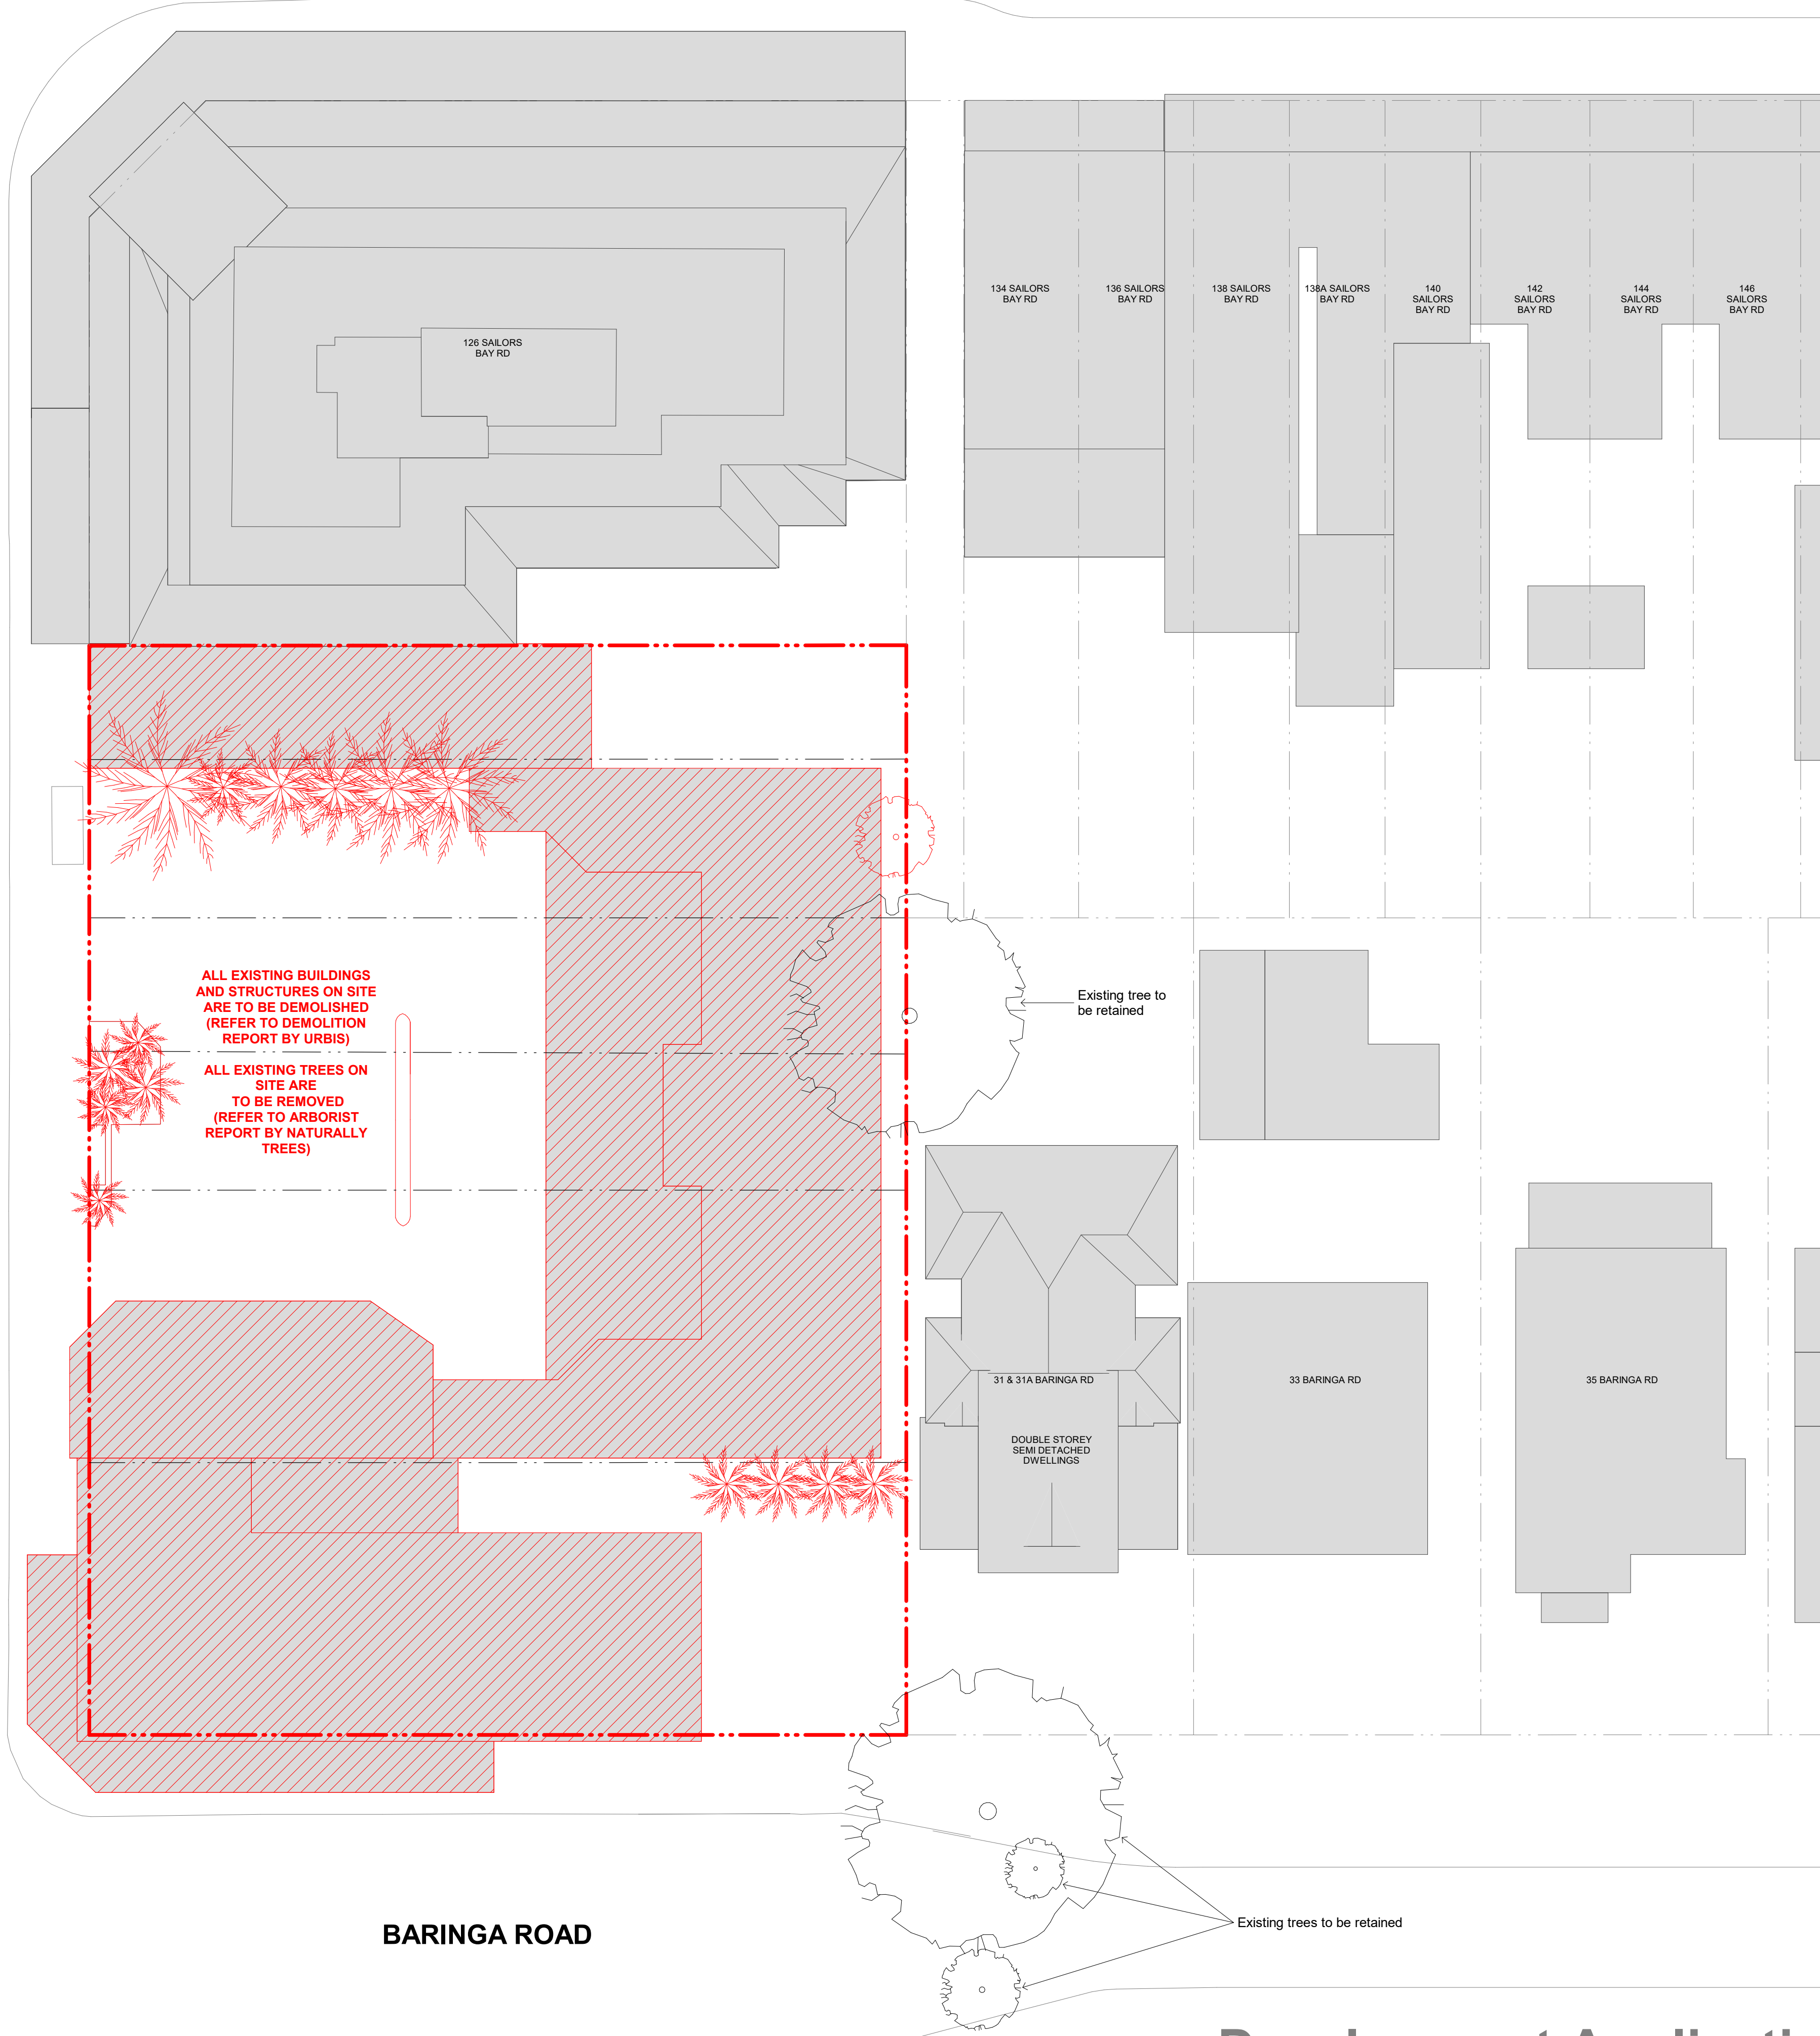

BARINGA ROAD

Check all dimensions and site conditions prior to commencement of any work, the purchase or ordering of any materials, fittings, plant, services or equipment and the preparation of shop drawings and or the fabrication of any components.

Do not scale drawings - refer to figured dimensions only. Any discrepancies shall immediately be referred to the architect for clarification.

All drawings may not be reproduced or distributed without prior permission from the architect.

**KEY**


 To be demolished

|     |          |                           |         |         |
|-----|----------|---------------------------|---------|---------|
| 2   | 28.06.24 | Post Lodgement Amendments | NH      | TG      |
| 1   | 13.03.24 | Development Application   | EYB     | TG      |
| Rev | Date     | Description               | Initial | Checked |

**NORTHBRIDGE**

**57-69 Strathallen Ave**

Site & Existing Conditions  
Demolition Plan

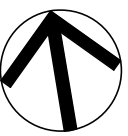

|             |                                                              |         |    |
|-------------|--------------------------------------------------------------|---------|----|
| Status      | DEVELOPMENT APPLICATION                                      |         |    |
| Scale       | As indicated                                                 | @ A1    |    |
| Drawn       | BS                                                           | Checked | BS |
| Project No. | S12751                                                       |         |    |
| Plot Date   | 28/06/2024 9:55:59 AM                                        |         |    |
| BIM         | C:\Users\HANAD\Documents\NORTHBRIDGE_BS_ARCH_R2023_n\Harasyn |         |    |

|                |          |
|----------------|----------|
| Drawing no.    | Revision |
| <b>A01.002</b> | <b>2</b> |

**Melbourne** 1 Nicholson Street  
Melbourne VIC 3000 Australia  
T 03 8664 6200 F 03 8664 6300  
email mel@batesmart.com.au  
http://www.batesmart.com.au

**Sydney** 43 Brisbane Street  
Surry Hills NSW 2010 Australia  
T 02 8354 5100 F 02 8354 5199  
email syd@batesmart.com.au  
http://www.batesmart.com.au

**Bates Smart Architects Pty Ltd** ABN 68 094 740 986  
NSW Nominated Responsible Architects: Kellie Payne Reg. 6454 / Philip Vivian Reg. 6696 /  
Guy Lake Reg. 7119 / Matthew Allen Reg. 8498

Development Application

**BATESSMART**



Check all dimensions and site conditions prior to commencement of any work, the purchase or ordering of any materials, fittings, plant, services or equipment and the preparation of shop drawings and or the fabrication of any components.

Do not scale drawings - refer to figured dimensions only. Any discrepancies shall immediately be referred to the architect for clarification.

All drawings may not be reproduced or distributed without prior permission from the architect.

|     |          |                           |         |         |
|-----|----------|---------------------------|---------|---------|
| 4   | 31.10.24 | Council RFI               | PB/TG   | TG      |
| 3   | 28.06.24 | Post Lodgement Amendments | NH      | TG      |
| 2   | 02.05.24 | Development Application   | EVB     | TG      |
| 1   | 13.03.24 | Development Application   | EVB     | TG      |
| Rev | Date     | Description               | Initial | Checked |

## NORTHBRIDGE

### 57-69 Strathallen Ave

#### General Arrangement Plan Basement Level 01


|             |                                                                                         |         |    |
|-------------|-----------------------------------------------------------------------------------------|---------|----|
| Status      | DEVELOPMENT APPLICATION                                                                 |         |    |
| Scale       | 1 : 100                                                                                 | @ A1    |    |
| Drawn       | BS                                                                                      | Checked | BS |
| Project No. | S12751                                                                                  |         |    |
| Plot Date   | 30/10/2024 2:05:36 PM                                                                   |         |    |
| BIM         | C:\Users\GOA\Documents\NORTHBRIDGE_BS_ARCH_R2023_REVISED<br>DA_tgordon@batesmart.com.nv |         |    |
| Drawing no. | Revision                                                                                |         |    |

**A03.001** **4**

**Melbourne** 1 Nicholson Street  
Melbourne VIC 3000 Australia  
T 03 8664 6200 F 03 8664 6300  
email mel@batesmart.com.au  
http://www.batesmart.com.au

**Sydney** 43 Brisbane Street  
Surry Hills NSW 2010 Australia  
T 02 8354 5100 F 02 8354 5199  
email syd@batesmart.com.au  
http://www.batesmart.com.au

**Bates Smart Architects Pty Ltd** ABN 68 094 740 986  
NSW Nominated Responsible Architects: Kellie Payne Reg. 6454 / Philip Vivian Reg. 6696 /  
Guy Lake Reg. 7119 / Matthew Allen Reg. 8498

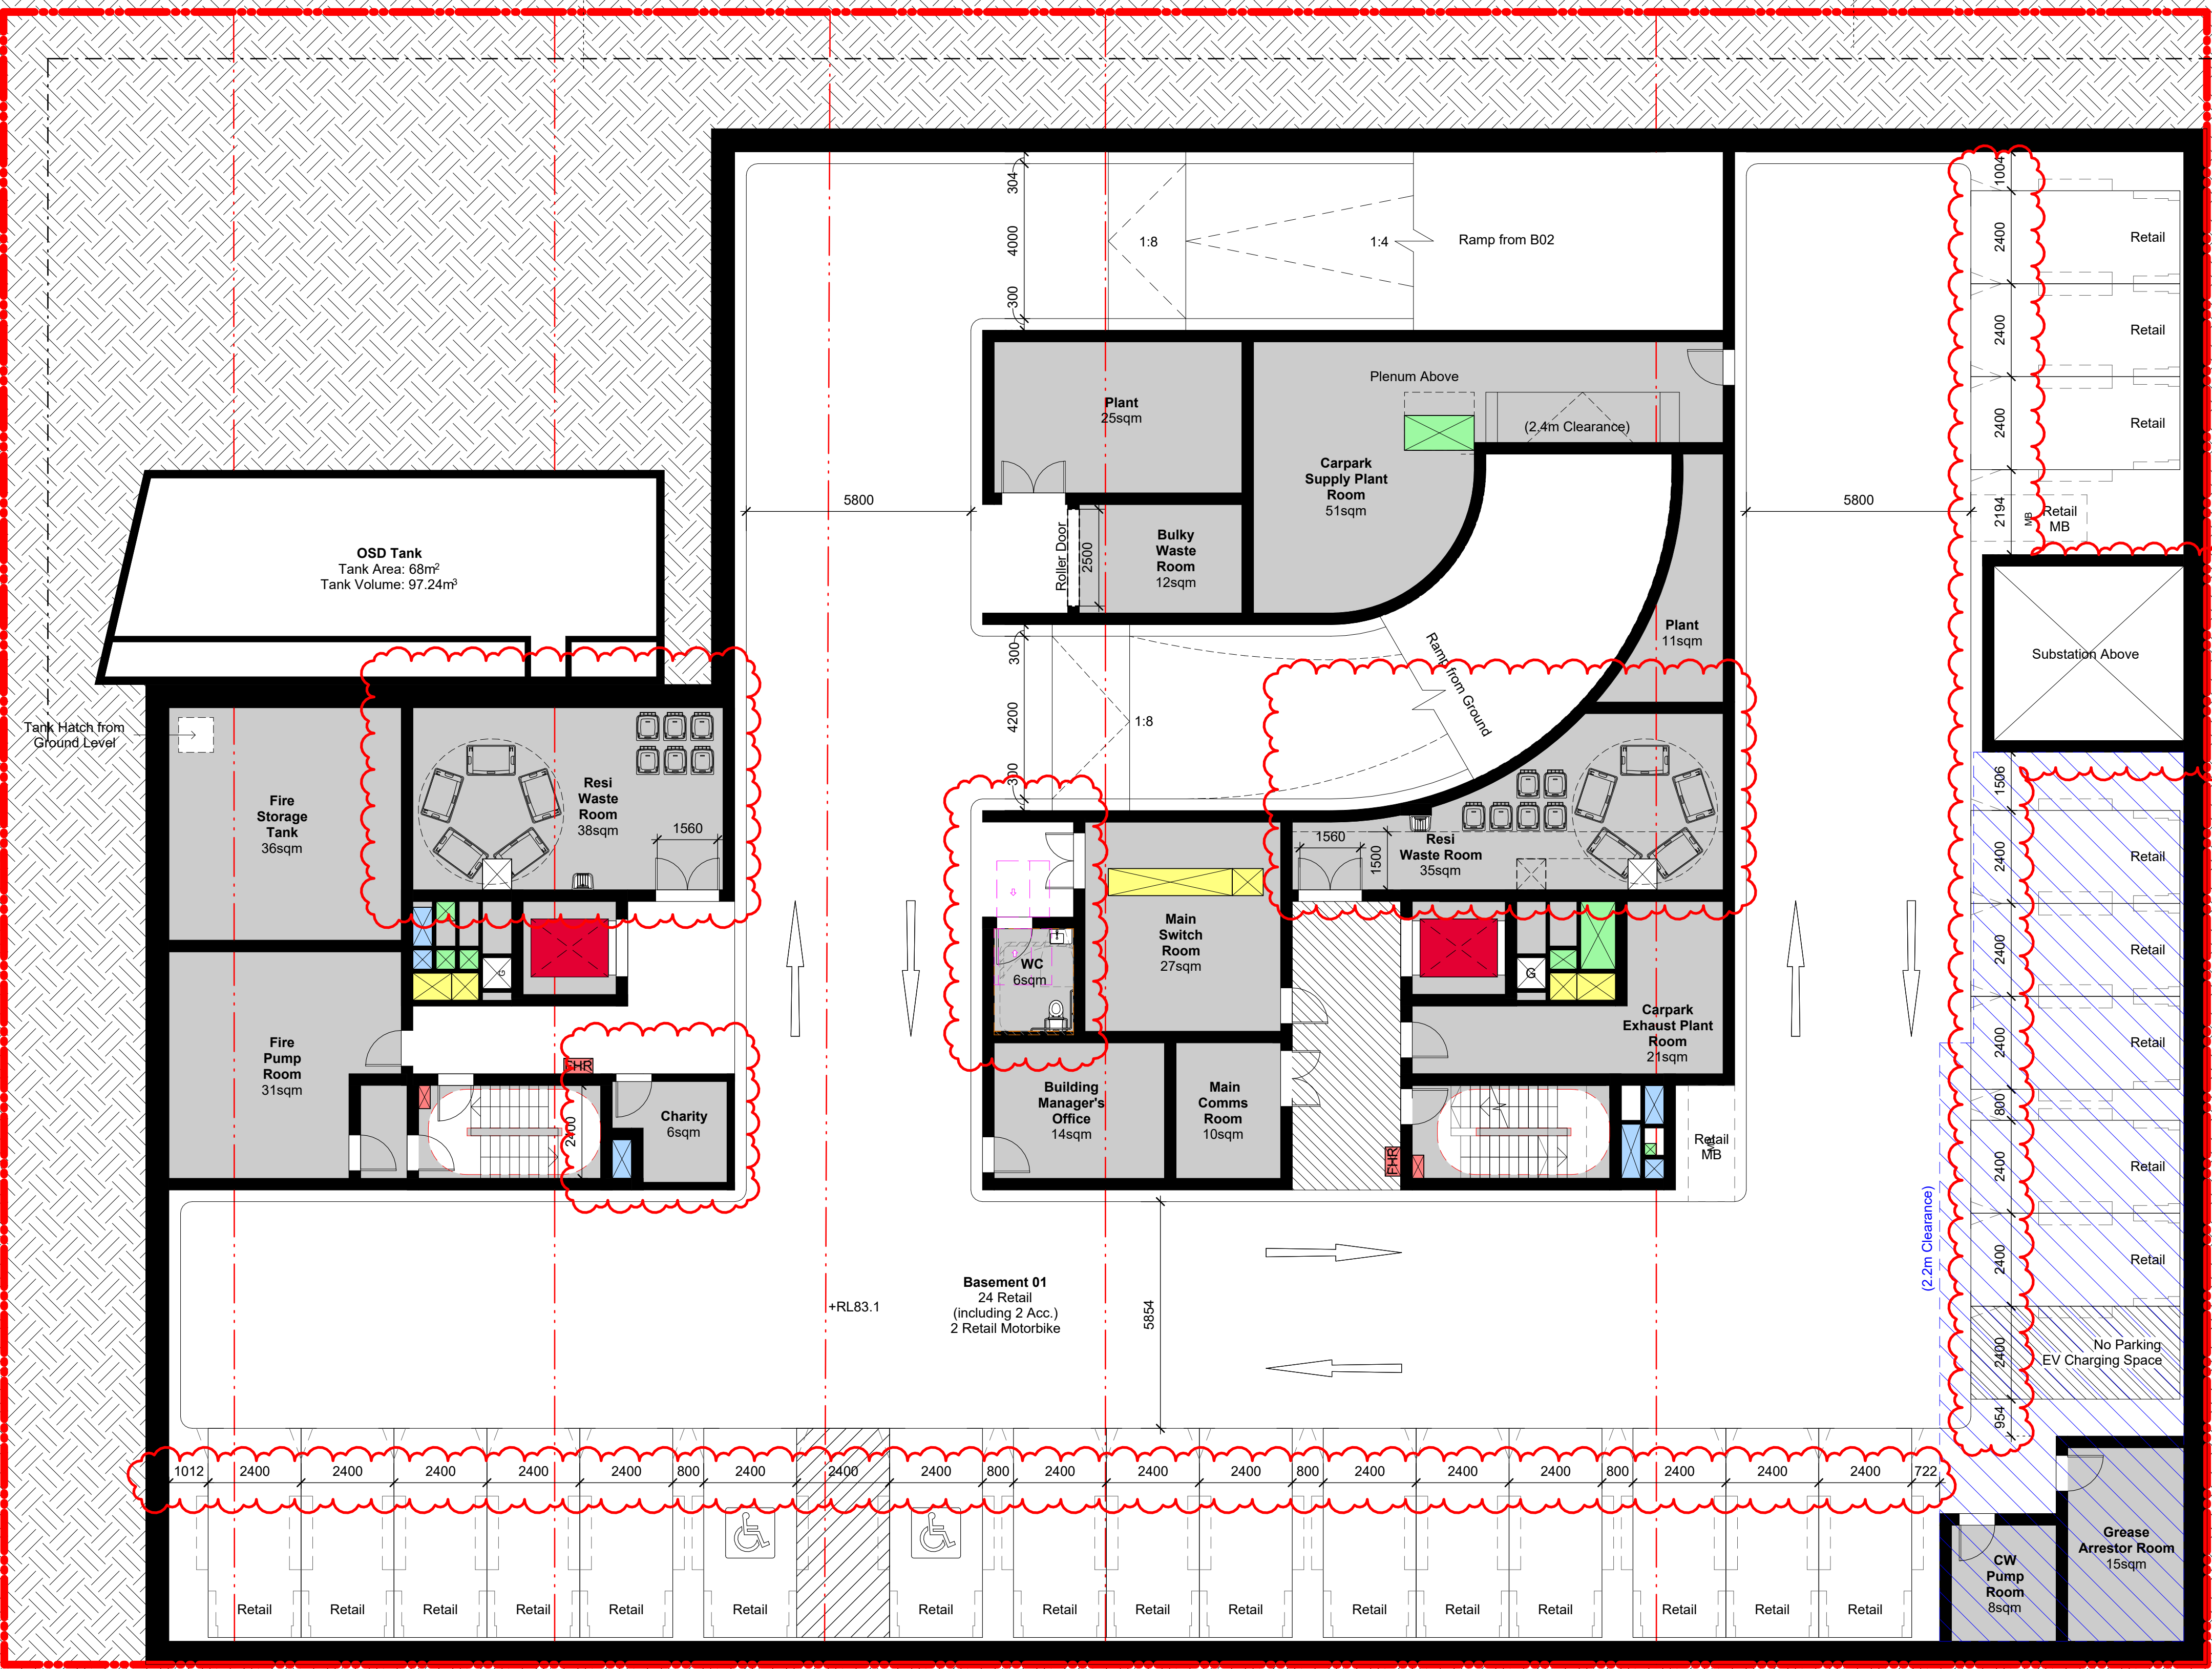



Check all dimensions and site conditions prior to commencement of any work, the purchase or ordering of any materials, fittings, plant, services or equipment and the preparation of shop drawings and or the fabrication of any components.

Do not scale drawings - refer to figured dimensions only. Any discrepancies shall immediately be referred to the architect for clarification.

All drawings may not be reproduced or distributed without prior permission from the architect.

|     |          |                           |         |         |
|-----|----------|---------------------------|---------|---------|
| 4   | 31.10.24 | Council RFI               | PB/TG   | TG      |
| 3   | 28.06.24 | Post Lodgement Amendments | NH      | TG      |
| 2   | 02.05.24 | Development Application   | EYB     | TG      |
| 1   | 13.03.24 | Development Application   | EYB     | TG      |
| Rev | Date     | Description               | Initial | Checked |

## NORTHBRIDGE

### 57-69 Strathallen Ave

#### General Arrangement Plan Basement Level 02

|             |                         |         |    |
|-------------|-------------------------|---------|----|
| Status      | DEVELOPMENT APPLICATION |         |    |
| Scale       | 1 : 100                 | @ A1    |    |
| Drawn       | BS                      | Checked | BS |
| Project No. | S12751                  |         |    |
| Plot Date   | 30/10/2024 2:05:37 PM   |         |    |

|     |                                                                                       |
|-----|---------------------------------------------------------------------------------------|
| BIM | C:\Users\GOA\Documents\NORTHBRIDGE_BS_ARCH_R2023_REVISED\DA_tgordon@batesmart.com.rvt |
|-----|---------------------------------------------------------------------------------------|

|             |          |
|-------------|----------|
| Drawing no. | Revision |
|-------------|----------|

**A03.002** **4**


**Melbourne** 1 Nicholson Street  
Melbourne VIC 3000 Australia  
T 03 8664 6200 F 03 8664 6300  
email mel@batesmart.com.au  
http://www.batesmart.com.au

**Sydney** 43 Brisbane Street  
Surry Hills NSW 2010 Australia  
T 02 8354 5100 F 02 8354 5199  
email syd@batesmart.com.au  
http://www.batesmart.com.au

**Bates Smart Architects Pty Ltd** ABN 68 094 740 986  
NSW Nominated Responsible Architects: Kellie Payne Reg. 6454 / Philip Vivian Reg. 6696 /  
Guy Lake Reg. 7119 / Matthew Allen Reg. 8498


Development Application

BATESSMART™

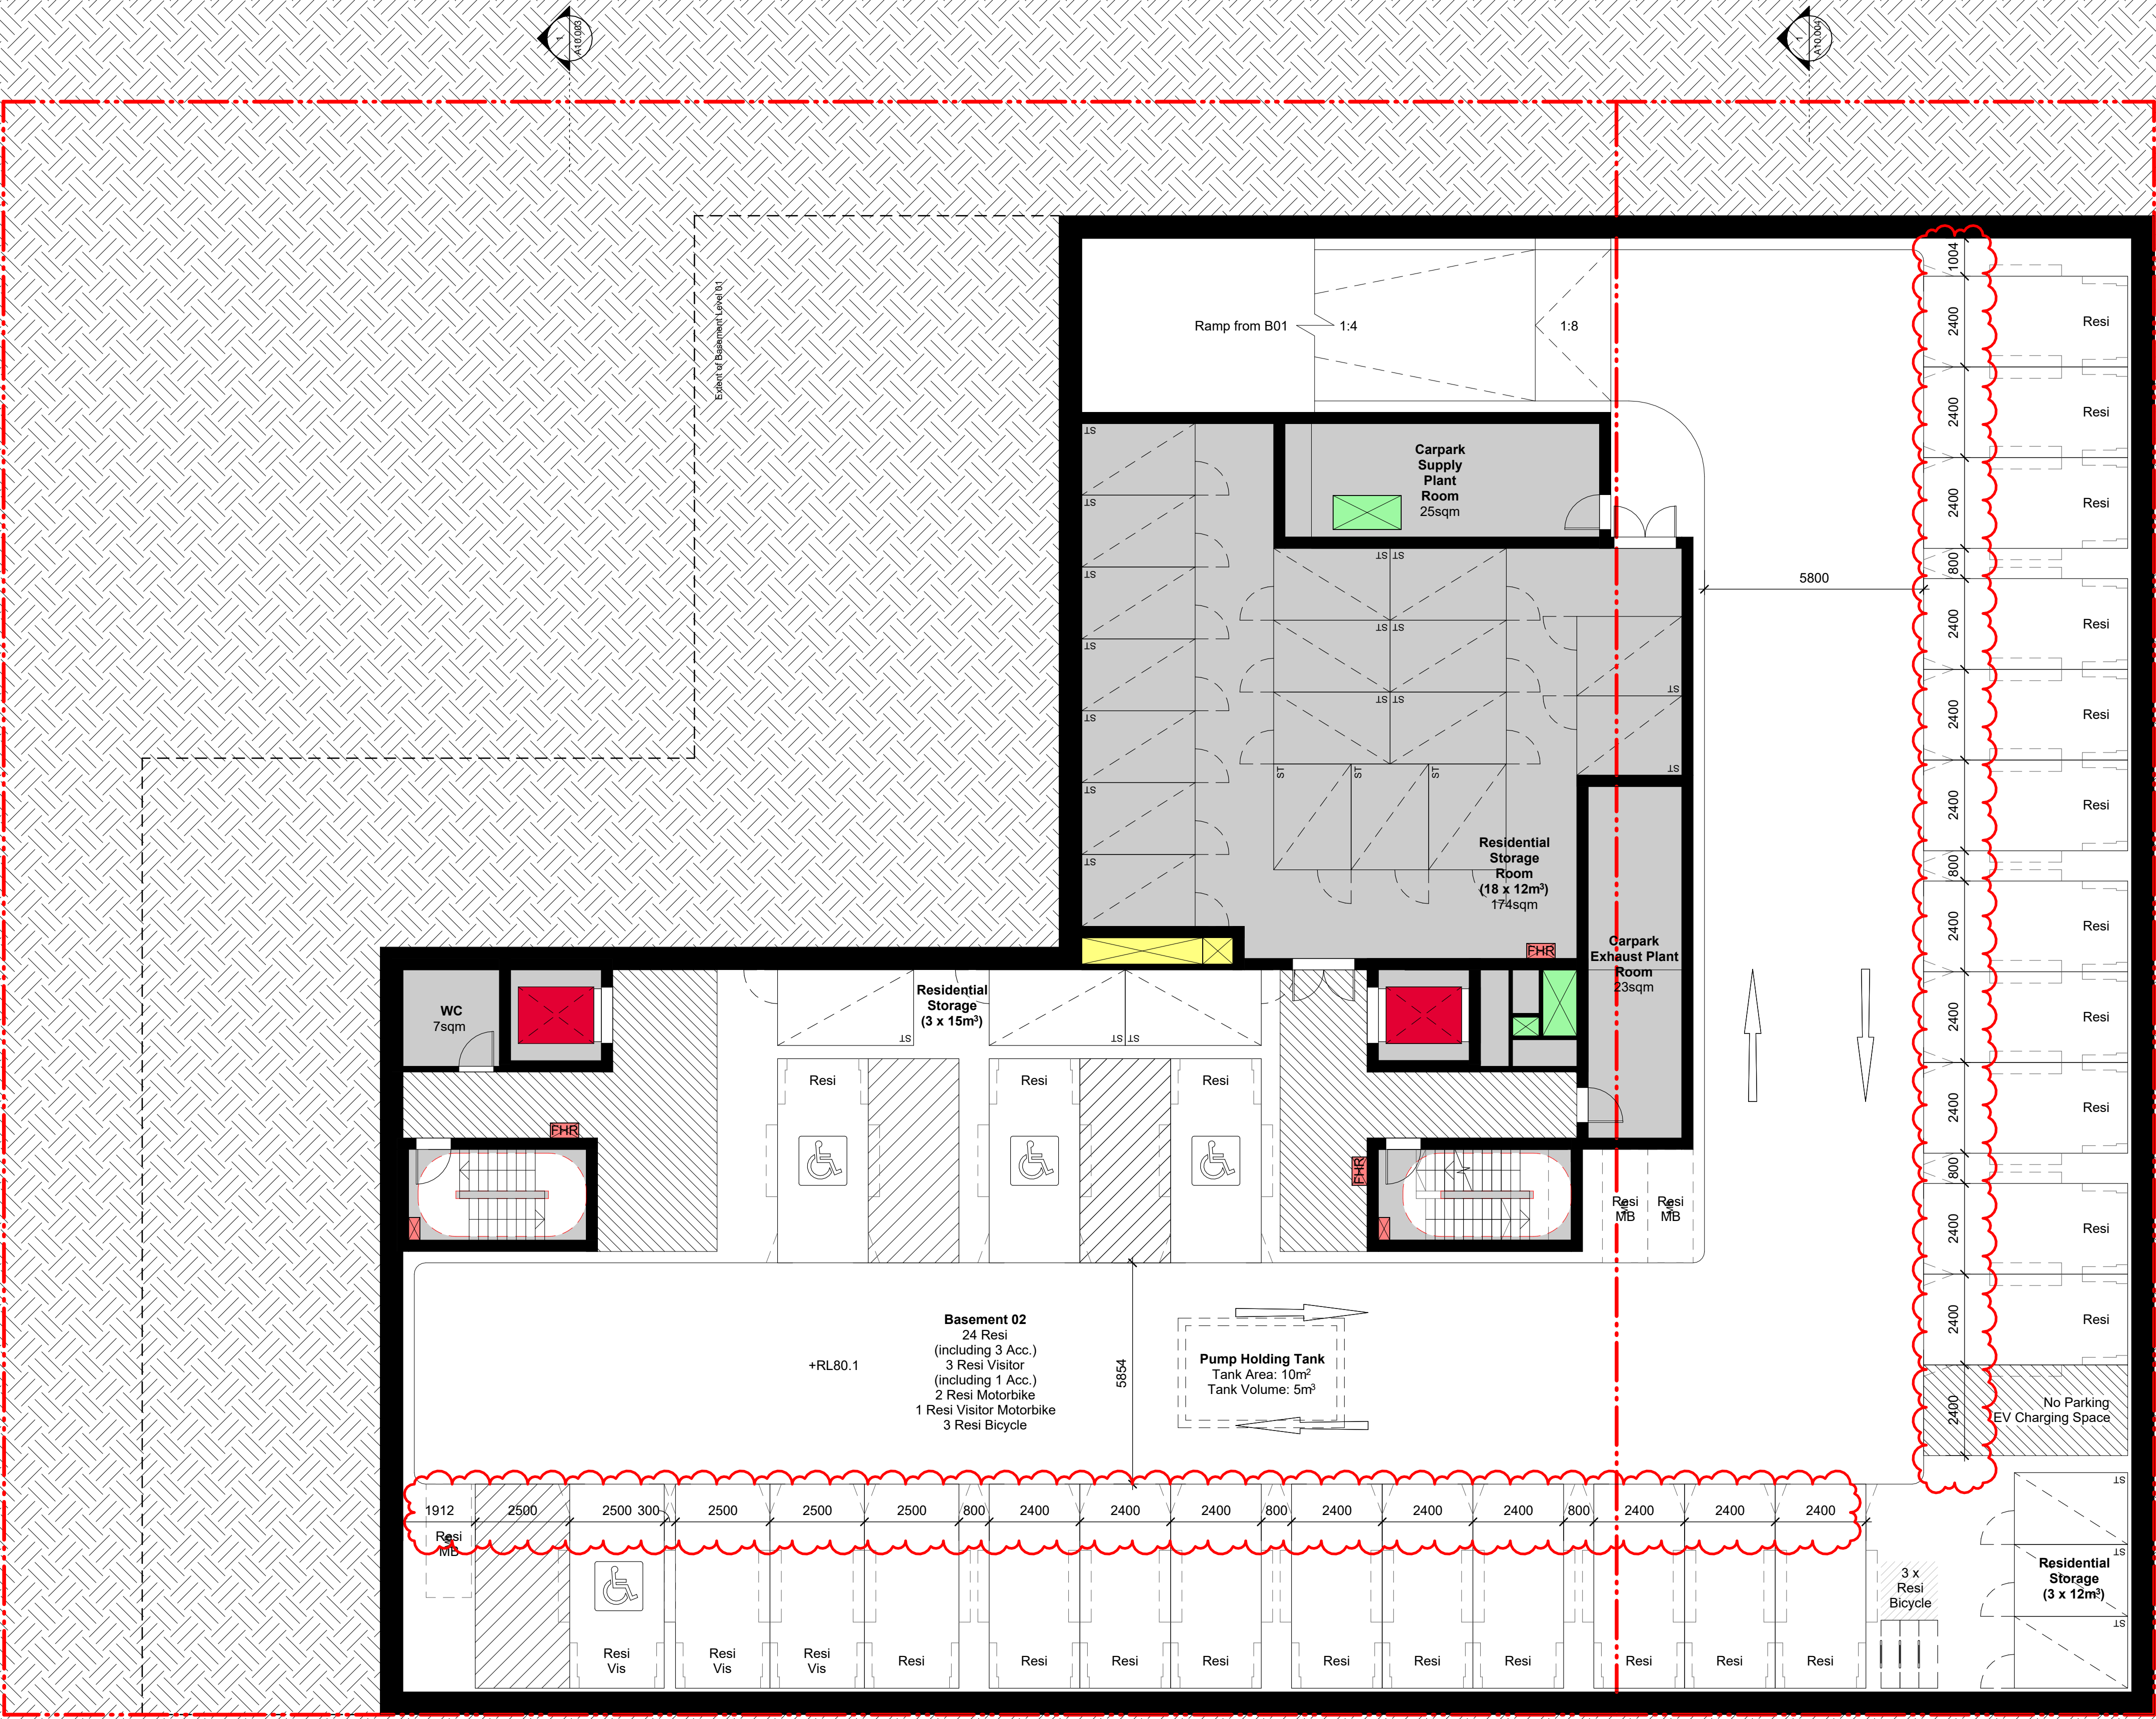



C:\Users\GOA\Documents\NORTHBRIDGE\_BS\_ARCH\_R2023\_REVISED  
DA\_tgordon@batesmart.com.au

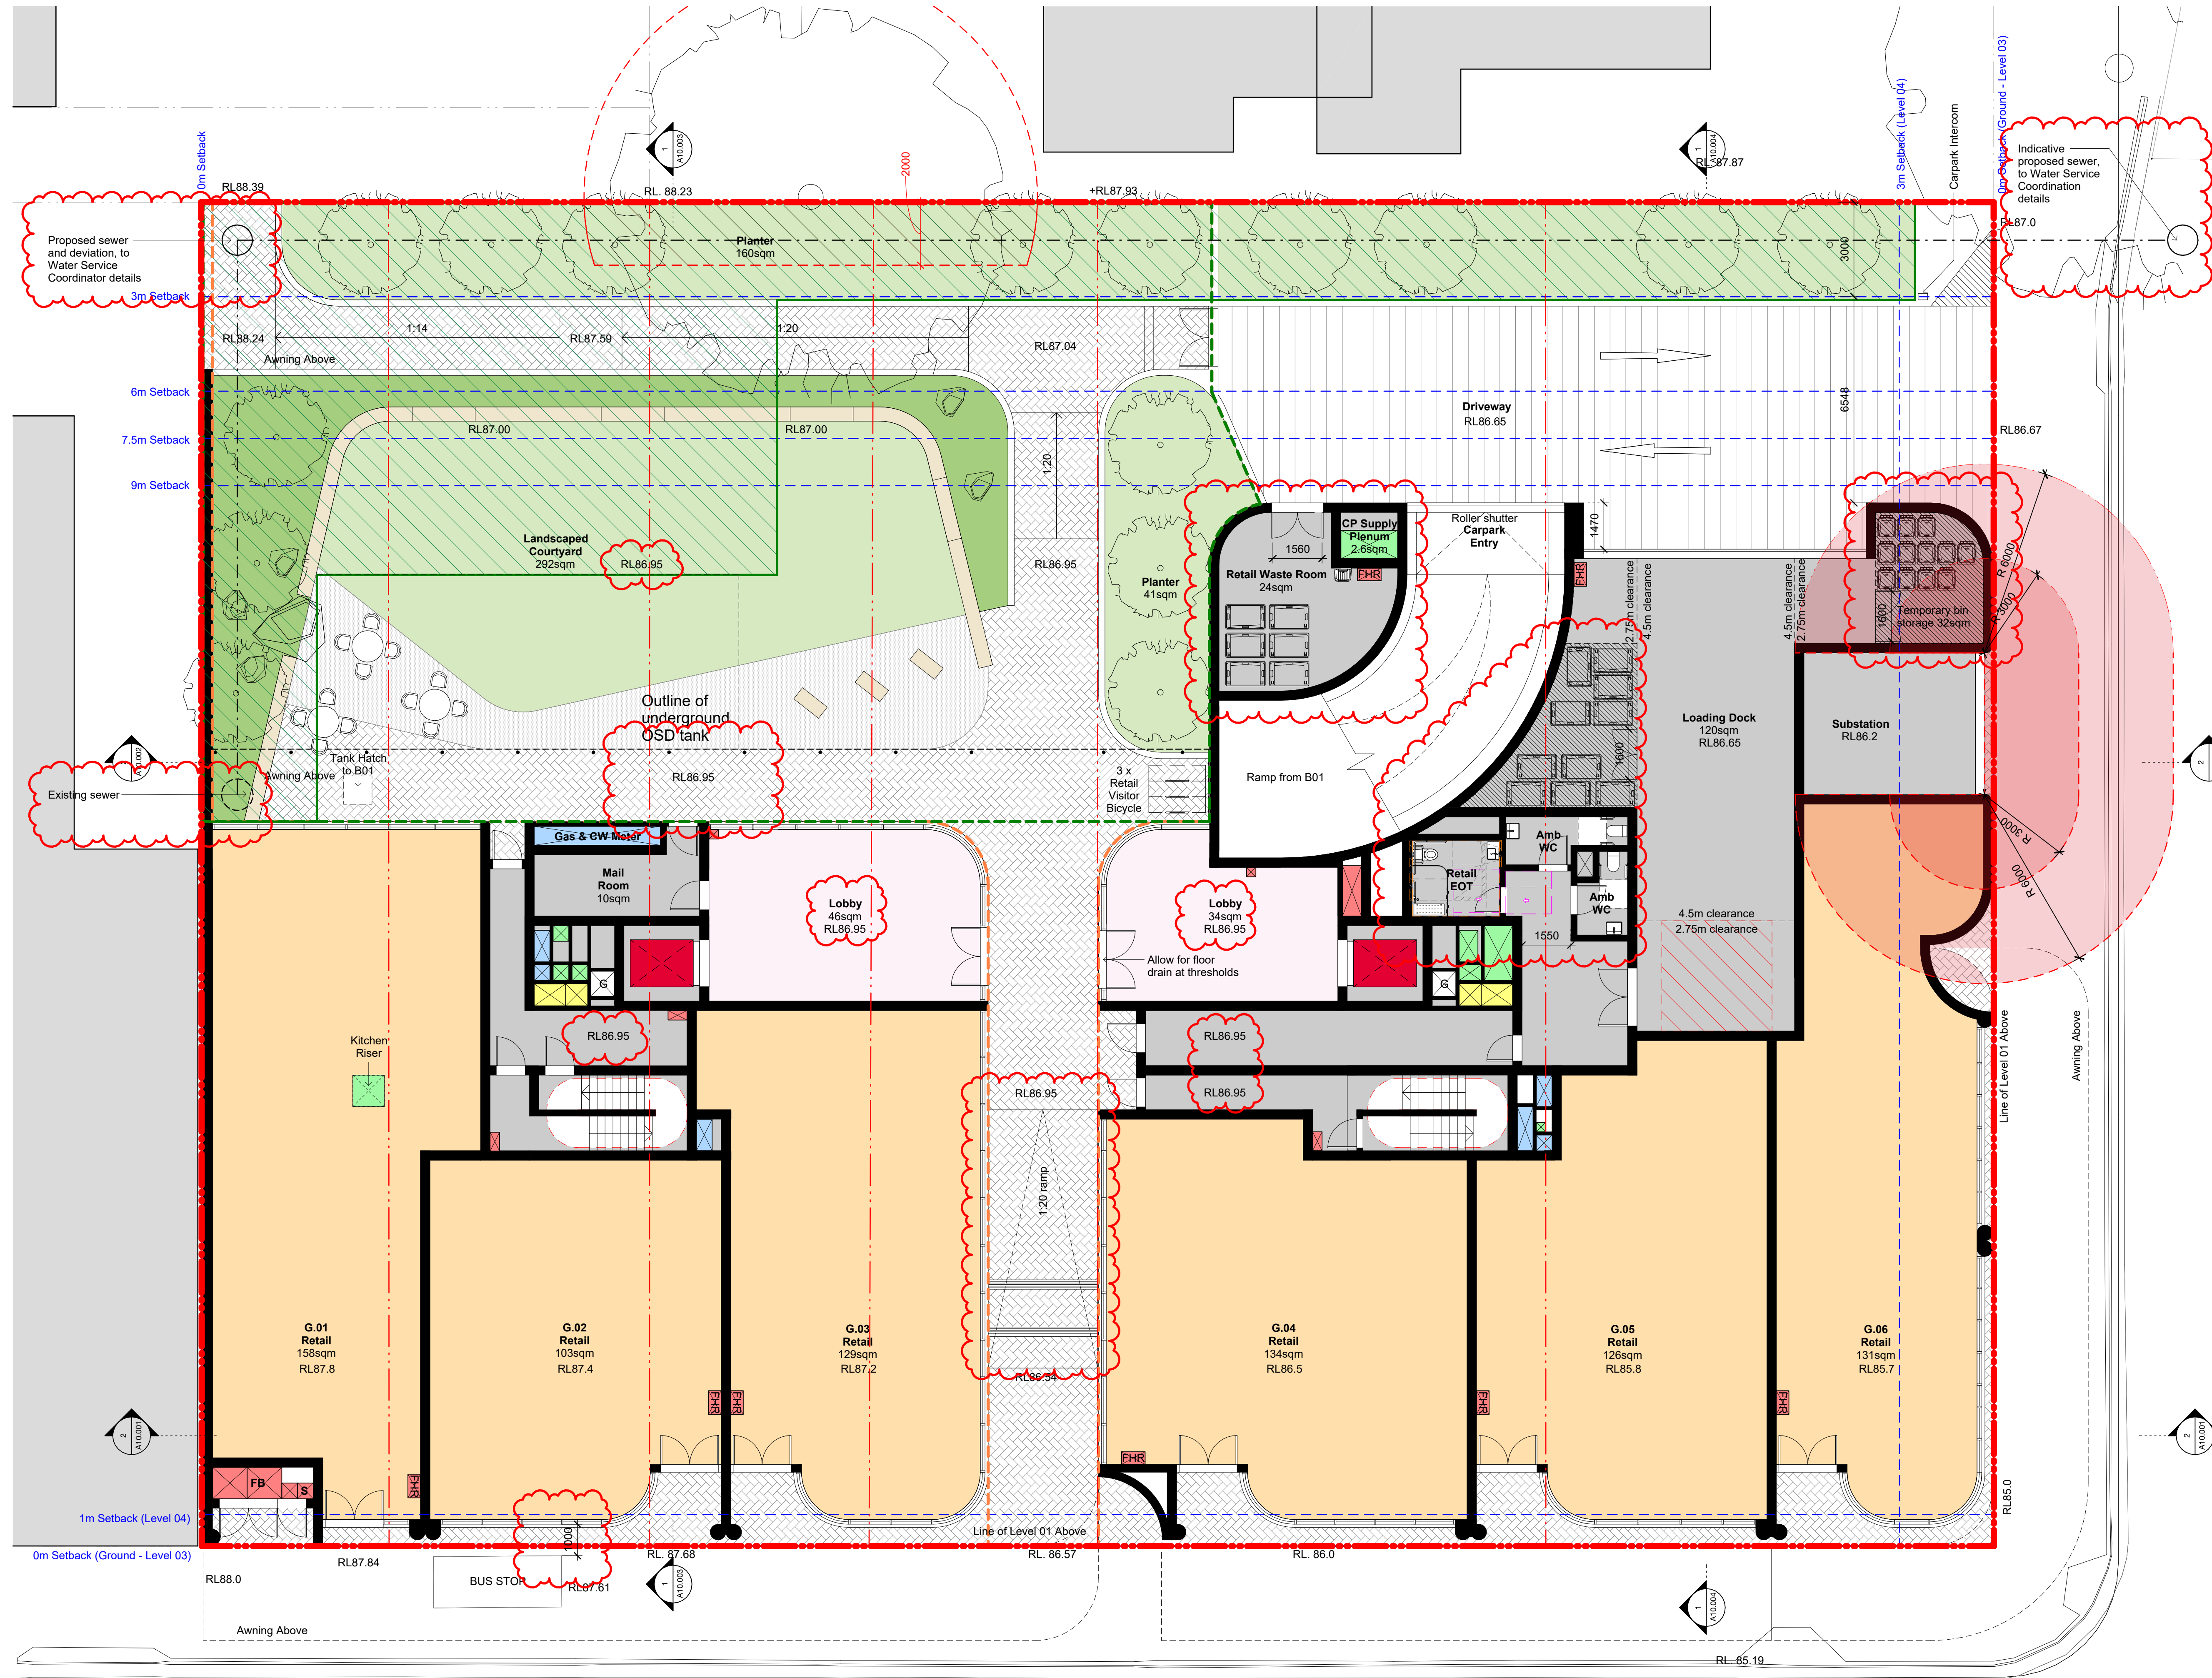

Check all dimensions and site conditions prior to commencement of any work, the purchase or ordering of any materials, fittings, plant, services or equipment and the preparation of shop drawings and or the fabrication of any components.

Do not scale drawings - refer to figured dimensions only. Any discrepancies shall immediately be referred to the architect for clarification.

All drawings may not be reproduced or distributed without prior permission from the architect.

Indicative proposed sewer, to Water Service Coordinator details

Legend

- Deep soil extent
- Outline of communal open space
- Outline of public open space

|     |          |                           |         |         |
|-----|----------|---------------------------|---------|---------|
| 4   | 31.10.24 | Council RFI               | PB/TG   | TG      |
| 3   | 28.06.24 | Post Lodgement Amendments | NH      | TG      |
| 2   | 02.05.24 | Development Application   | EYB     | TG      |
| 1   | 13.03.24 | Development Application   | EYB     | TG      |
| Rev | Date     | Description               | Initial | Checked |

NORTHBRIDGE  
57-69 Strathallen Ave

General Arrangement Plan  
Ground Level

|             |                                                                                         |         |    |
|-------------|-----------------------------------------------------------------------------------------|---------|----|
| Status      | DEVELOPMENT APPLICATION                                                                 |         |    |
| Scale       | 1 : 100                                                                                 | @ A1    |    |
| Drawn       | BS                                                                                      | Checked | BS |
| Project No. | S12751                                                                                  |         |    |
| Plot Date   | 30/10/2024 2:05:38 PM                                                                   |         |    |
| BIM         | C:\Users\GOA\Documents\NORTHBRIDGE_BS_ARCH_R2023_REVISED<br>DA_tgordon@batesmart.com.au |         |    |
| Drawing no. | Revision                                                                                |         |    |
| A03.100     | 4                                                                                       |         |    |

Melbourne 1 Nicholson Street  
Melbourne VIC 3000 Australia  
T 03 8664 6200 F 03 8664 6300  
email mel@batesmart.com.au  
http://www.batesmart.com.au

Sydney 43 Brisbane Street  
Surry Hills NSW 2010 Australia  
T 02 8354 5100 F 02 8354 5199  
email syd@batesmart.com.au  
http://www.batesmart.com.au

Bates Smart Architects Pty Ltd ABN 68 094 740 986  
NSW Nominated Responsible Architects: Kellie Payne Reg. 6454 / Philip Vivian Reg. 6696 /  
Guy Lake Reg. 7119 / Matthew Allen Reg. 8498



Check all dimensions and site conditions prior to commencement of any work, the purchase or ordering of any materials, fittings, plant, services or equipment and the preparation of shop drawings and or the fabrication of any components.

Do not scale drawings - refer to figured dimensions only. Any discrepancies shall immediately be referred to the architect for clarification.

All drawings may not be reproduced or distributed without prior permission from the architect.

|     |          |                           |         |         |
|-----|----------|---------------------------|---------|---------|
| 4   | 31.10.24 | Council RFI               | PB/TG   | TG      |
| 3   | 28.06.24 | Post Lodgement Amendments | NH      | TG      |
| 2   | 02.05.24 | Development Application   | EYB     | TG      |
| 1   | 13.03.24 | Development Application   | EYB     | TG      |
| Rev | Date     | Description               | Initial | Checked |

## NORTHBRIDGE

### 57-69 Strathallen Ave

#### General Arrangement Plan Level 01

|             |                                                                                          |         |    |
|-------------|------------------------------------------------------------------------------------------|---------|----|
| Status      | DEVELOPMENT APPLICATION                                                                  |         |    |
| Scale       | 1 : 100                                                                                  | @ A1    |    |
| Drawn       | BS                                                                                       | Checked | BS |
| Project No. | S12751                                                                                   |         |    |
| Plot Date   | 30/10/2024 2:05:40 PM                                                                    |         |    |
| BIM         | C:\Users\GOA\Documents\NORTHBRIDGE_BS_ARCH_R2023_REVISED<br>DA_1gordon@batesmart.com.nvt |         |    |
| Drawing no. | Revision                                                                                 |         |    |
| A03.101     | 4                                                                                        |         |    |


**Melbourne** 1 Nicholson Street  
Melbourne VIC 3000 Australia  
T 03 8664 6200 F 03 8664 6300  
email mel@batesmart.com.au  
http://www.batesmart.com.au

**Sydney** 43 Brisbane Street  
Surry Hills NSW 2010 Australia  
T 02 8354 5100 F 02 8354 5199  
email syd@batesmart.com.au  
http://www.batesmart.com.au

**Bates Smart Architects Pty Ltd** ABN 68 094 740 986  
NSW Nominated Responsible Architects: Kellie Payne Reg. 6454 / Philip Vivian Reg. 6696 /  
Guy Lake Reg. 7119 / Matthew Allen Reg. 8498

Development Application

BATESSMART

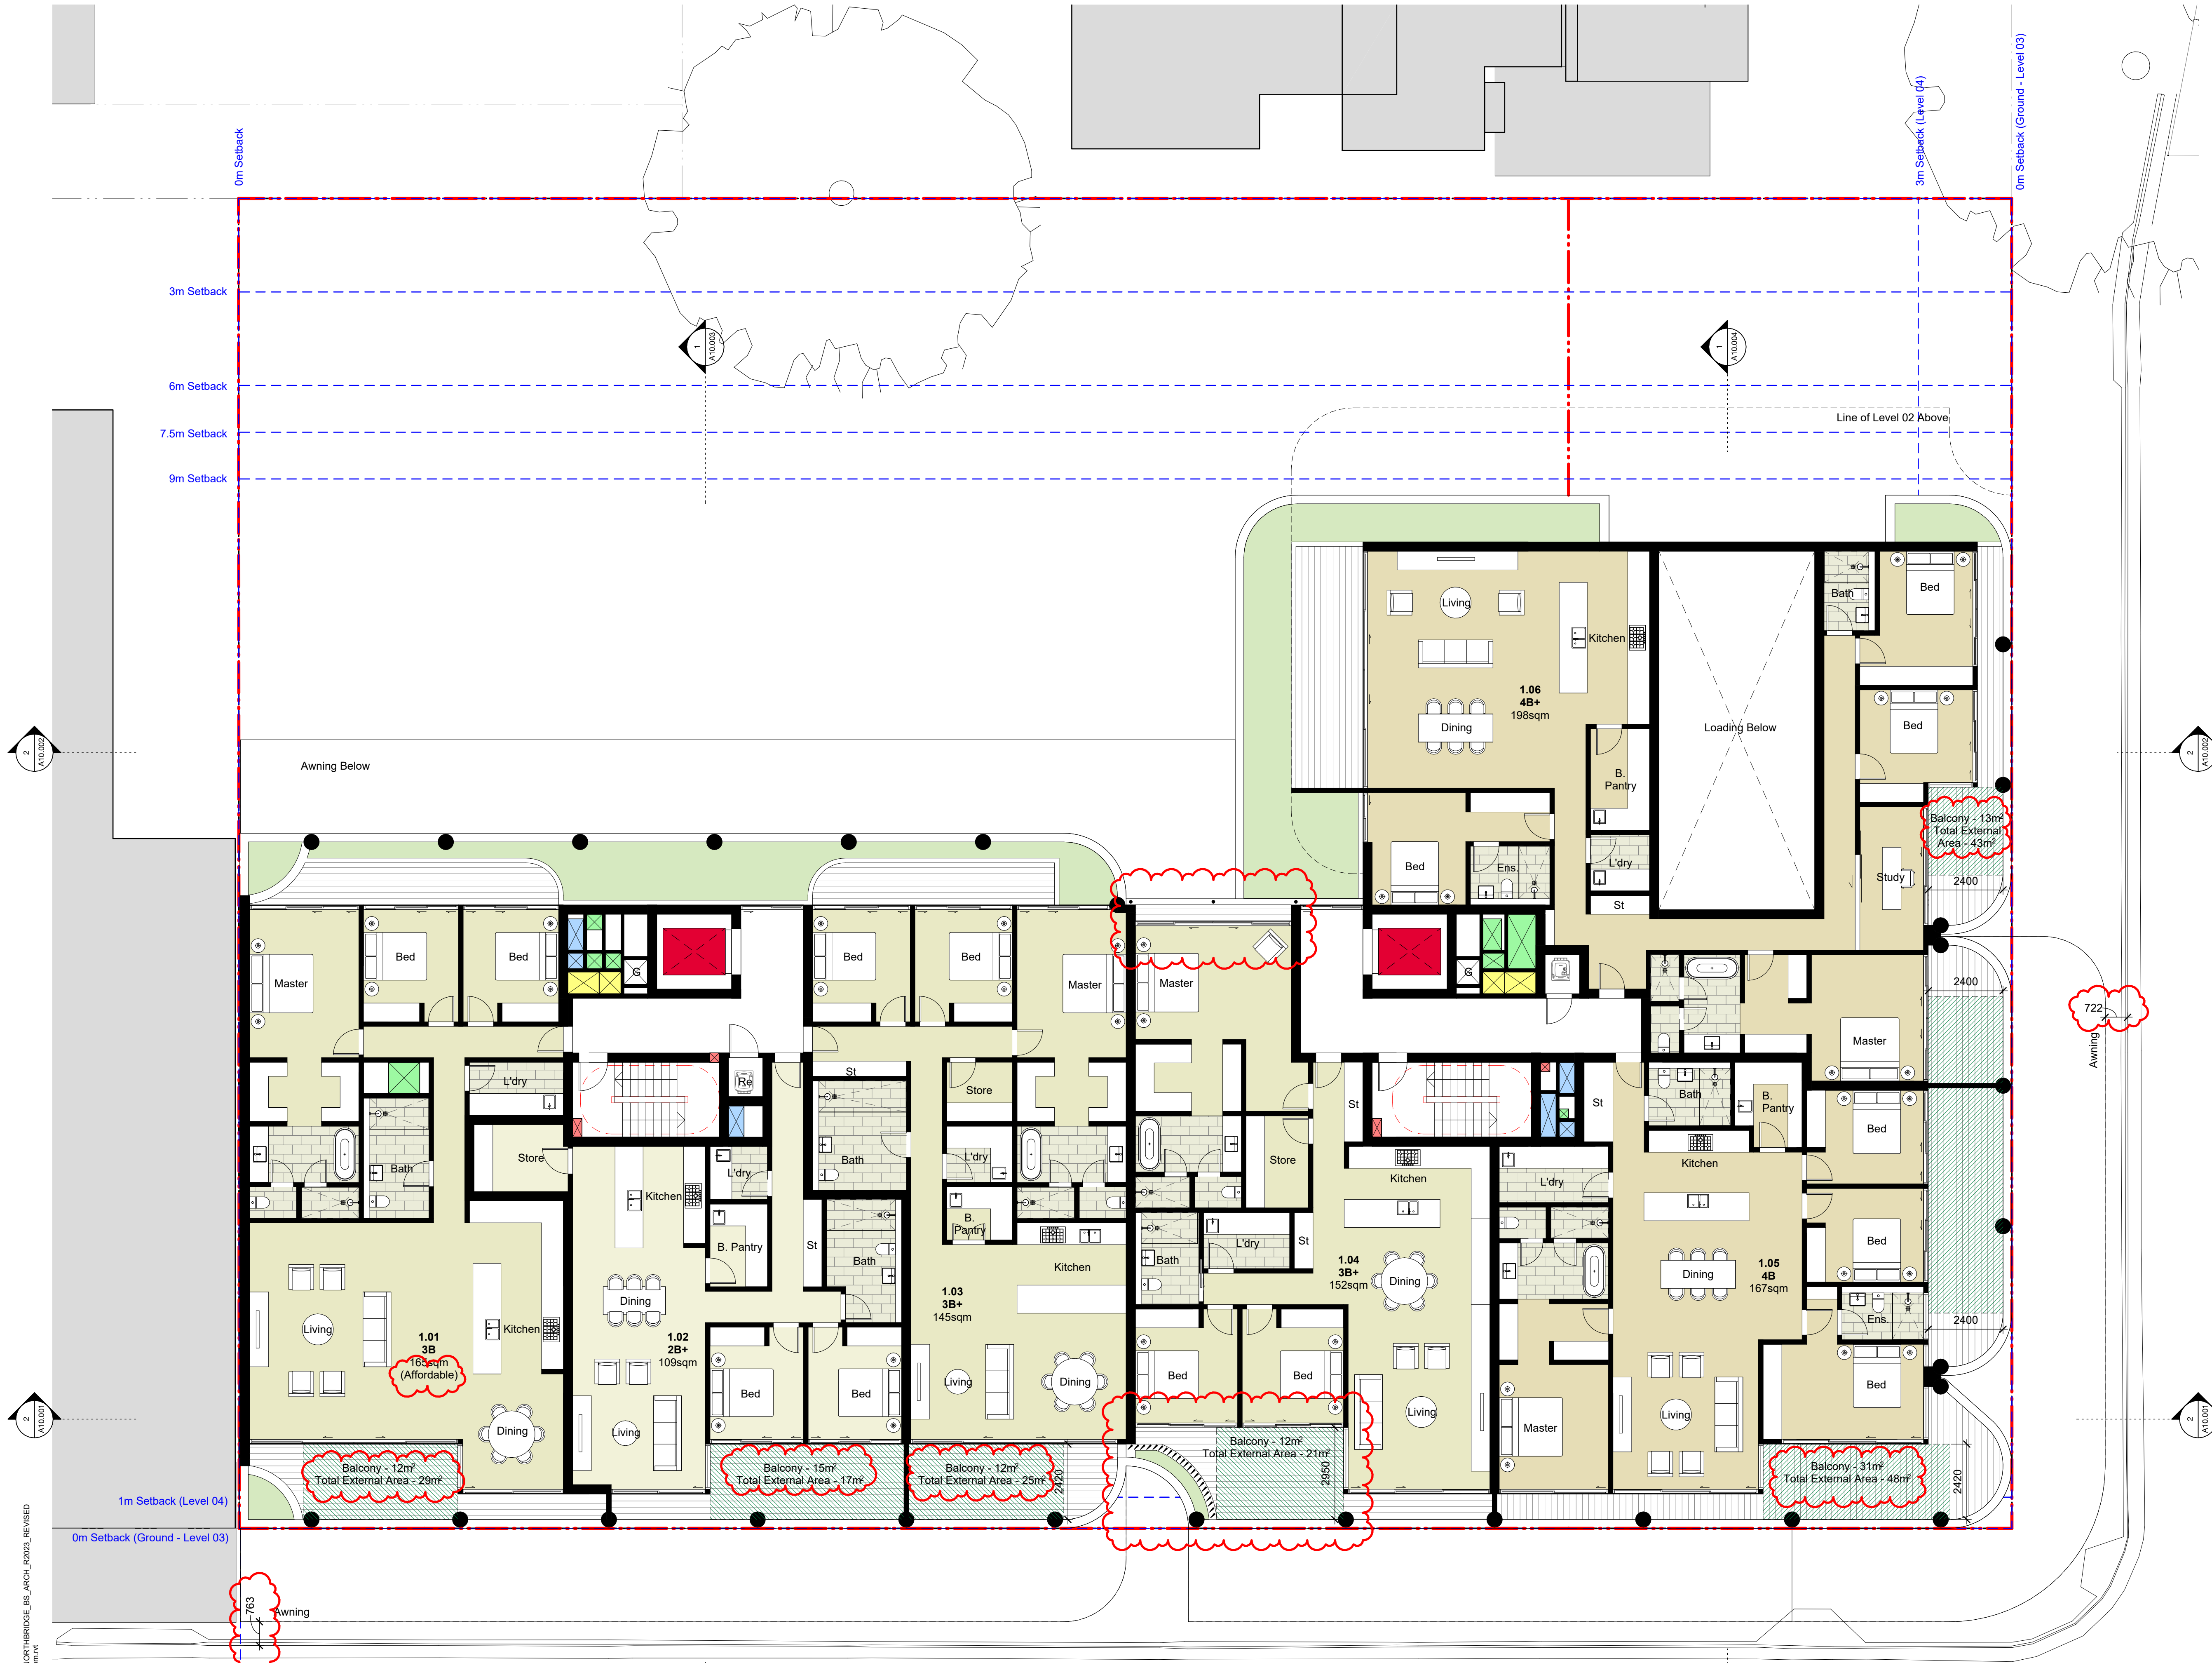



Check all dimensions and site conditions prior to commencement of any work, the purchase or ordering of any materials, fittings, plant, services or equipment and the preparation of shop drawings and or the fabrication of any components.

Do not scale drawings - refer to figured dimensions only. Any discrepancies shall immediately be referred to the architect for clarification.

All drawings may not be reproduced or distributed without prior permission from the architect.

|     |          |                           |         |         |
|-----|----------|---------------------------|---------|---------|
| 4   | 31.10.24 | Council RFI               | PB/TG   | TG      |
| 3   | 28.06.24 | Post Lodgement Amendments | NH      | TG      |
| 2   | 02.05.24 | Development Application   | EYB     | TG      |
| 1   | 13.03.24 | Development Application   | EYB     | TG      |
| Rev | Date     | Description               | Initial | Checked |

## NORTHBRIDGE

### 57-69 Strathallen Ave

#### General Arrangement Plan Level 02 & 03

|             |                                                                                          |         |          |
|-------------|------------------------------------------------------------------------------------------|---------|----------|
| Status      | DEVELOPMENT APPLICATION                                                                  |         |          |
| Scale       | 1 : 100                                                                                  | @ A1    |          |
| Drawn       | BS                                                                                       | Checked | BS       |
| Project No. | S12751                                                                                   |         |          |
| Plot Date   | 30/10/2024 2:05:41 PM                                                                    |         |          |
| BIM         | C:\Users\GOA\Documents\NORTHBRIDGE_BS_ARCH_R2023_REVISED<br>DA_tgordon@batesmart.com.nvt |         |          |
| Drawing no. | A03.102                                                                                  |         | Revision |
|             |                                                                                          |         | 4        |

**Melbourne** 1 Nicholson Street  
Melbourne VIC 3000 Australia  
T 03 8664 6200 F 03 8664 6300  
email mel@batesmart.com.au  
http://www.batesmart.com.au

**Sydney** 43 Brisbane Street  
Surry Hills NSW 2010 Australia  
T 02 8354 5100 F 02 8354 5199  
email syd@batesmart.com.au  
http://www.batesmart.com.au

**Bates Smart Architects Pty Ltd** ABN 68 094 740 986  
NSW Nominated Responsible Architects: Kellie Payne Reg. 6454 / Philip Vivian Reg. 6696 /  
Guy Lake Reg. 7119 / Matthew Allen Reg. 8498



Check all dimensions and site conditions prior to commencement of any work, the purchase or ordering of any materials, fittings, plant, services or equipment and the preparation of shop drawings and or the fabrication of any components.

Do not scale drawings - refer to figured dimensions only. Any discrepancies shall immediately be referred to the architect for clarification.

All drawings may not be reproduced or distributed without prior permission from the architect.

|     |          |                           |         |         |
|-----|----------|---------------------------|---------|---------|
| 3   | 31.10.24 | Council RFI               | PB/TG   | TG      |
| 2   | 28.06.24 | Post Lodgement Amendments | NH      | TG      |
| 1   | 13.03.24 | Development Application   | EYB     | TG      |
| Rev | Date     | Description               | Initial | Checked |

## NORTHBRIDGE

### 57-69 Strathallen Ave

#### General Arrangement Plan Level 04

|             |                                                                                          |         |    |
|-------------|------------------------------------------------------------------------------------------|---------|----|
| Status      | DEVELOPMENT APPLICATION                                                                  |         |    |
| Scale       | 1 : 100                                                                                  | @       | A1 |
| Drawn       | BS                                                                                       | Checked | BS |
| Project No. | S12751                                                                                   |         |    |
| Plot Date   | 30/10/2024 2:05:43 PM                                                                    |         |    |
| BIM         | C:\Users\GOA\Documents\NORTHBRIDGE_BS_ARCH_R2023_REVISED<br>DA_tgordon@batesmart.com.nvt |         |    |
| Drawing no. | Revision                                                                                 |         |    |

A03.104

3


**Melbourne** 1 Nicholson Street  
Melbourne VIC 3000 Australia  
T 03 8664 6200 F 03 8664 6300  
email mel@batesmart.com.au  
http://www.batesmart.com.au

**Sydney** 43 Brisbane Street  
Surry Hills NSW 2010 Australia  
T 02 8354 5100 F 02 8354 5199  
email syd@batesmart.com.au  
http://www.batesmart.com.au

**Bates Smart Architects Pty Ltd** ABN 68 094 740 986  
NSW Nominated Responsible Architects: Kellie Payne Reg. 6454 / Philip Vivian Reg. 6696 /  
Guy Lake Reg. 7119 / Matthew Allen Reg. 8498


Development Application

BATESSMART™

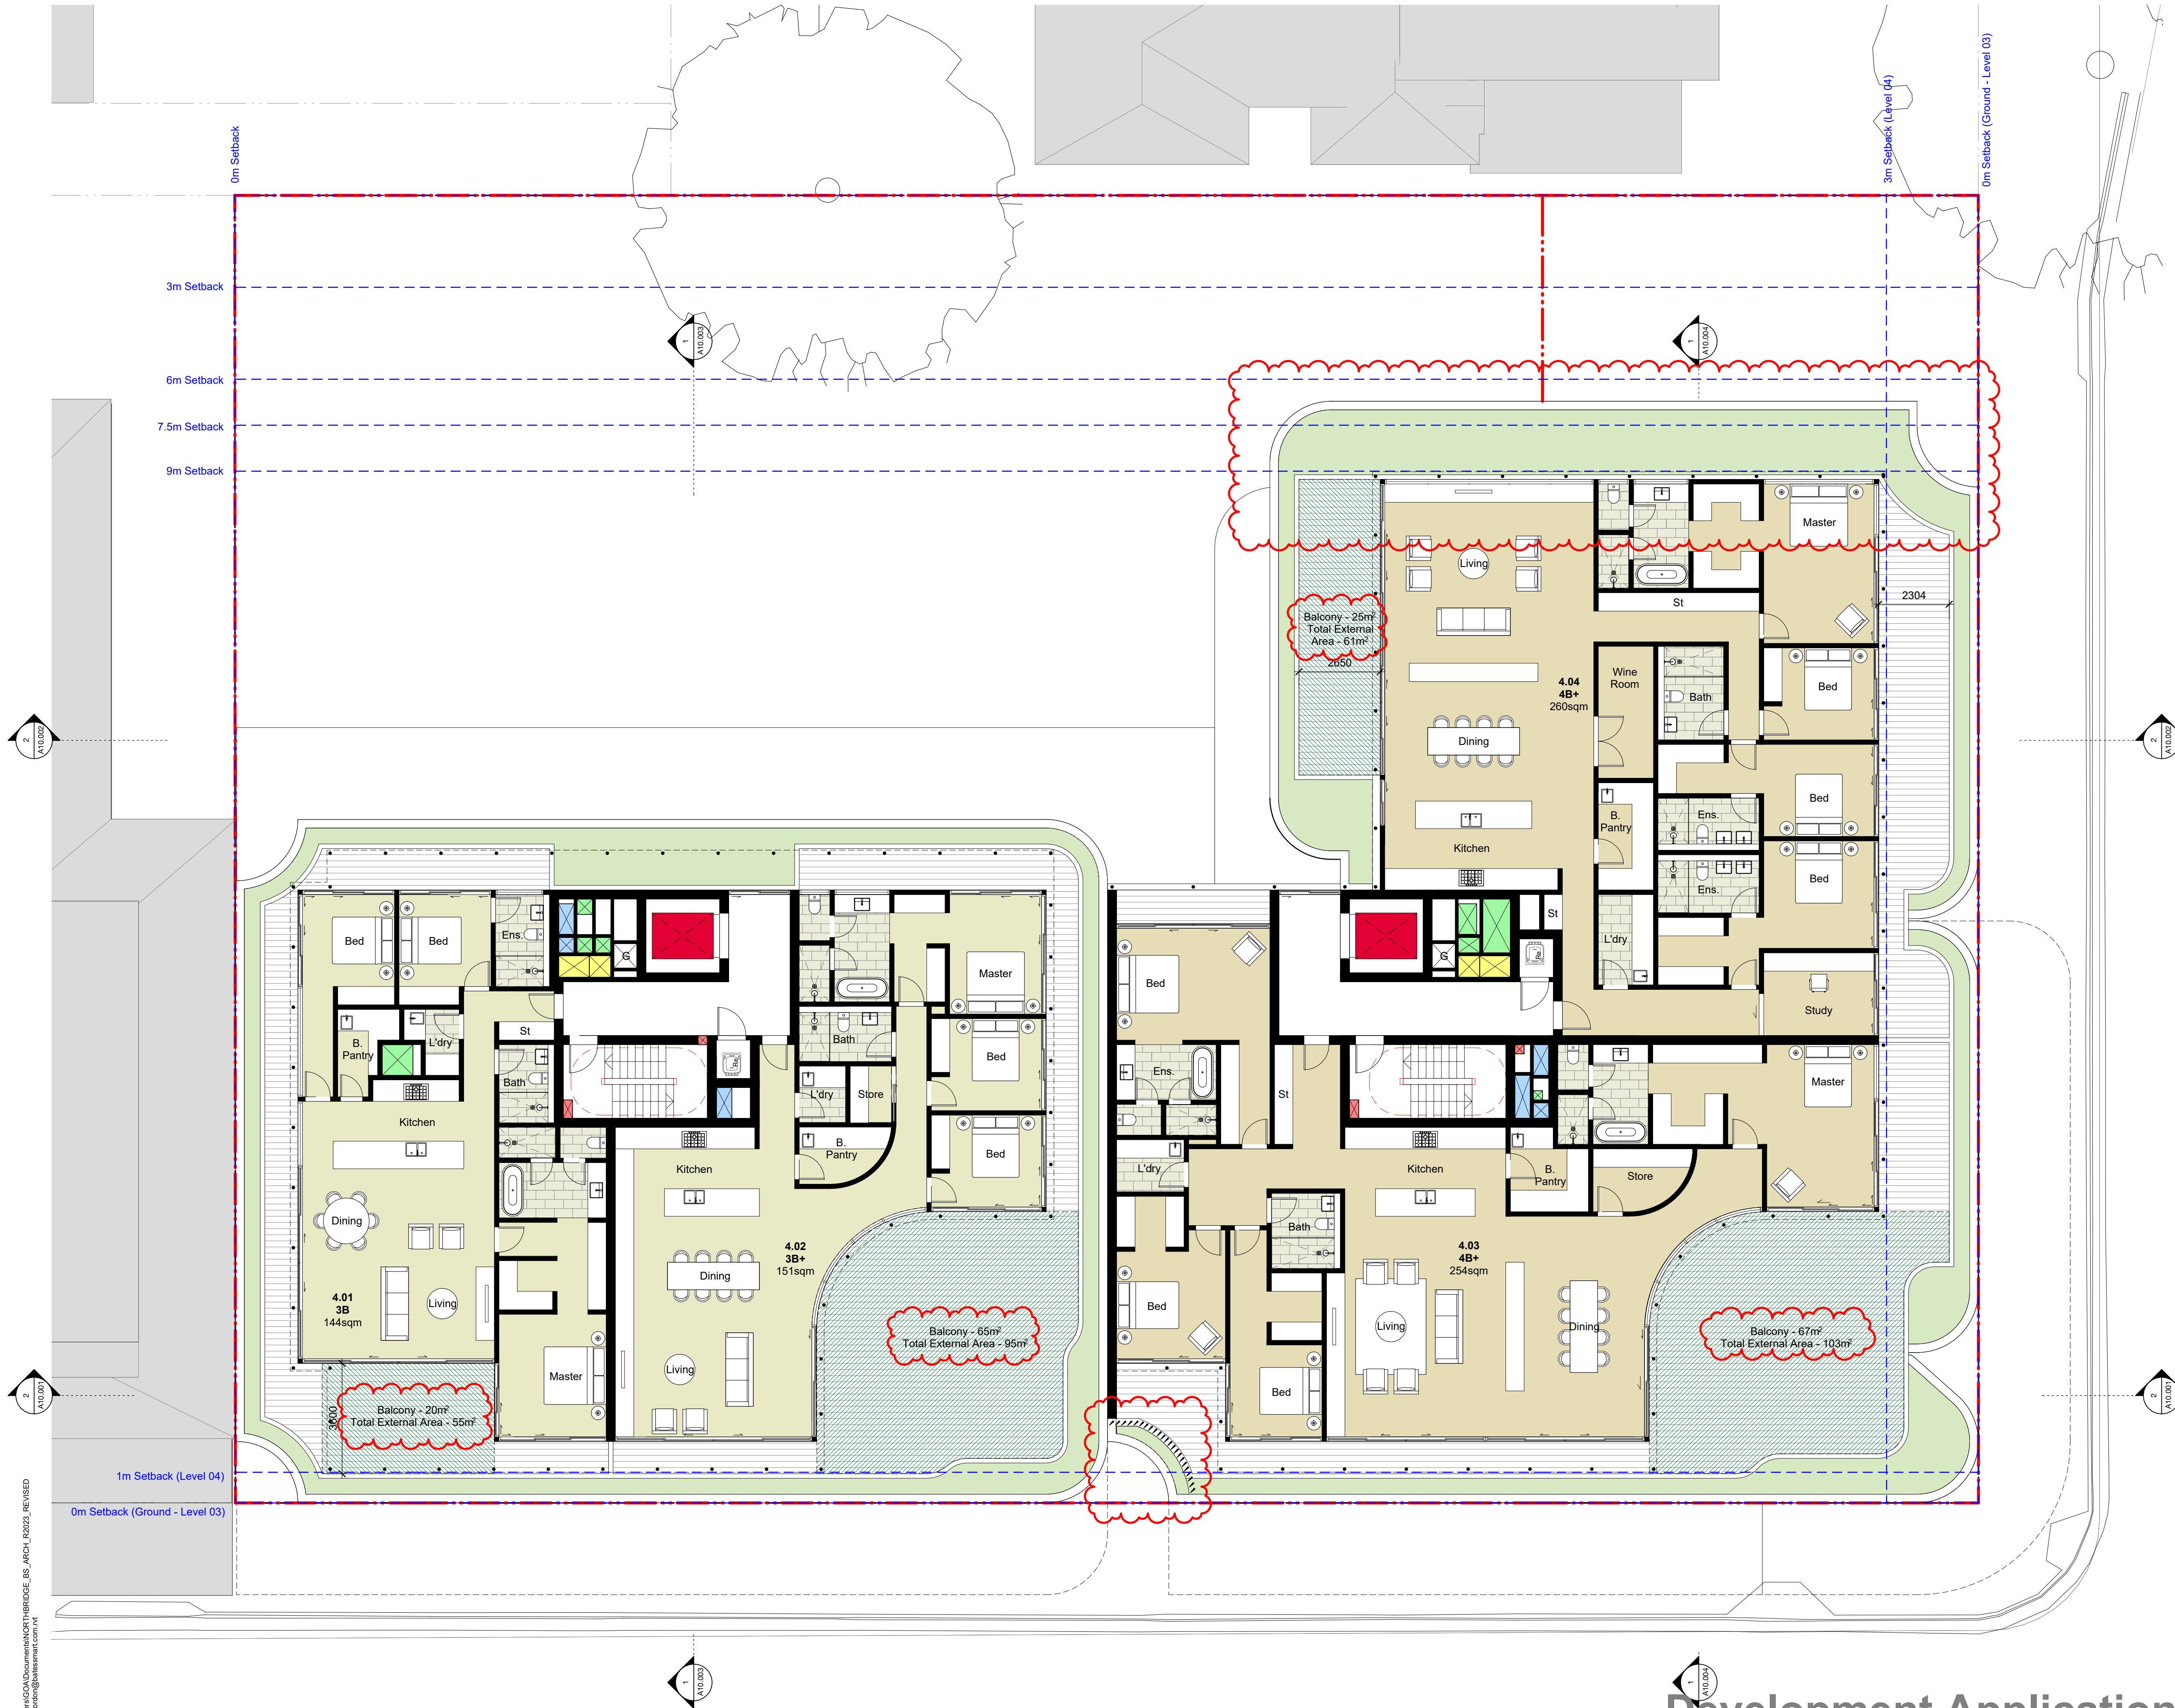

C:\Users\GOA\Documents\NORTHBRIDGE\_BS\_ARCH\_R2023\_REVISED  
DA\_tgordon@batesmart.com.nvt



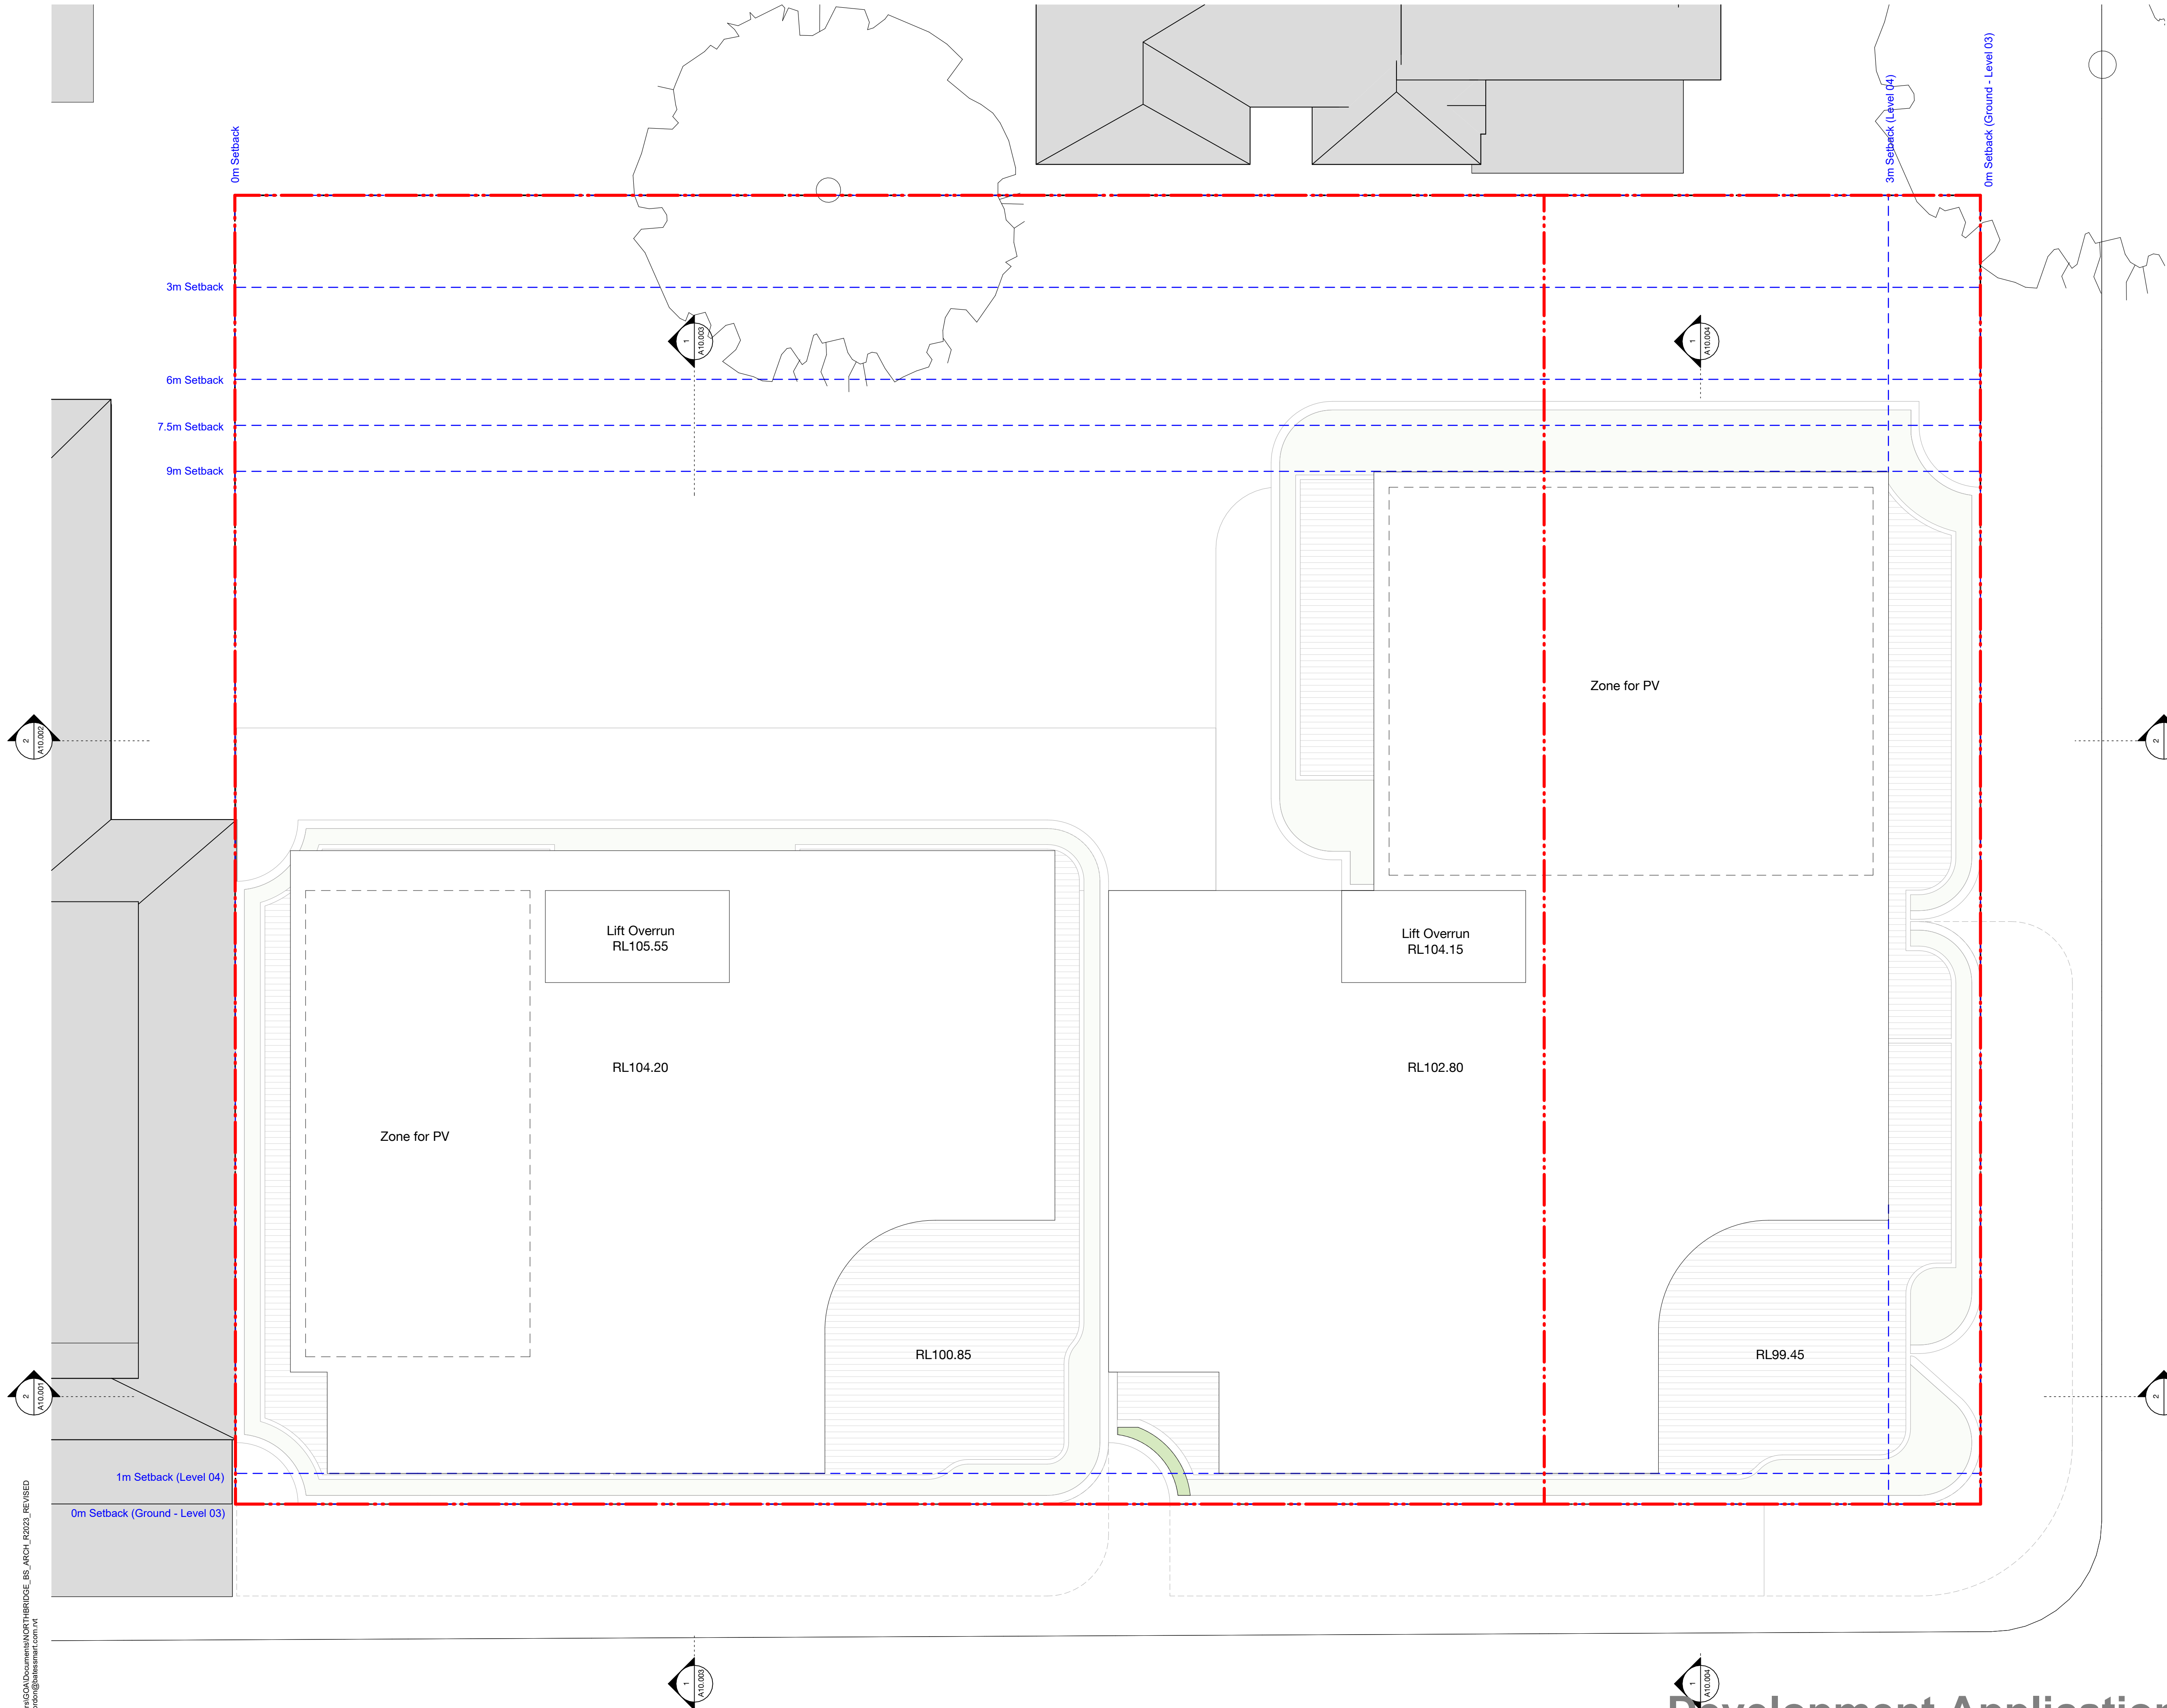

Check all dimensions and site conditions prior to commencement of any work, the purchase or ordering of any materials, fittings, plant, services or equipment and the preparation of shop drawings and or the fabrication of any components.

Do not scale drawings - refer to figured dimensions only. Any discrepancies shall immediately be referred to the architect for clarification.

All drawings may not be reproduced or distributed without prior permission from the architect.


|     |          |                           |         |         |
|-----|----------|---------------------------|---------|---------|
| 2   | 28.06.24 | Post Lodgement Amendments | NH      | TG      |
| 1   | 13.03.24 | Development Application   | EYB     | TG      |
| Rev | Date     | Description               | Initial | Checked |

NORTHBRIDGE

57-69 Strathallen Ave

General Arrangement Plan

Roof Level

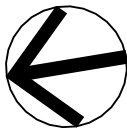

|             |                                                                                          |         |    |
|-------------|------------------------------------------------------------------------------------------|---------|----|
| Status      | DEVELOPMENT APPLICATION                                                                  |         |    |
| Scale       | 1 : 100                                                                                  | @ A1    |    |
| Drawn       | BS                                                                                       | Checked | BS |
| Project No. | S12751                                                                                   |         |    |
| Plot Date   | 30/10/2024 2:05:43 PM                                                                    |         |    |
| BIM         | C:\Users\GOA\Documents\NORTHBRIDGE_BS_ARCH_R2023_REVISED<br>DA_tgordon@batesmart.com.nvt |         |    |
| Drawing no. | Revision                                                                                 |         |    |

A03.105

2

**Melbourne** 1 Nicholson Street  
Melbourne VIC 3000 Australia  
T 03 8664 6200 F 03 8664 6300  
email mel@batesmart.com.au  
http://www.batesmart.com.au

**Sydney** 43 Brisbane Street  
Surry Hills NSW 2010 Australia  
T 02 8354 5100 F 02 8354 5199  
email syd@batesmart.com.au  
http://www.batesmart.com.au

**Bates Smart Architects Pty Ltd** ABN 68 094 740 986  
NSW Nominated Responsible Architects: Kellie Payne Reg. 6454 / Philip Vivian Reg. 6696 /  
Guy Lake Reg. 7119 / Matthew Allen Reg. 8498

Development Application

BATESSMART™


C:\Users\GOA\Documents\NORTHBRIDGE\_BS\_ARCH\_R2023\_REVISED  
DA\_tgordon@batesmart.com.nvt



Check all dimensions and site conditions prior to commencement of any work, the purchase or ordering of any materials, fittings, plant, services or equipment and the preparation of shop drawings and or the fabrication of any components.

Do not scale drawings - refer to figured dimensions only. Any discrepancies shall immediately be referred to the architect for clarification.

All drawings may not be reproduced or distributed without prior permission from the architect.

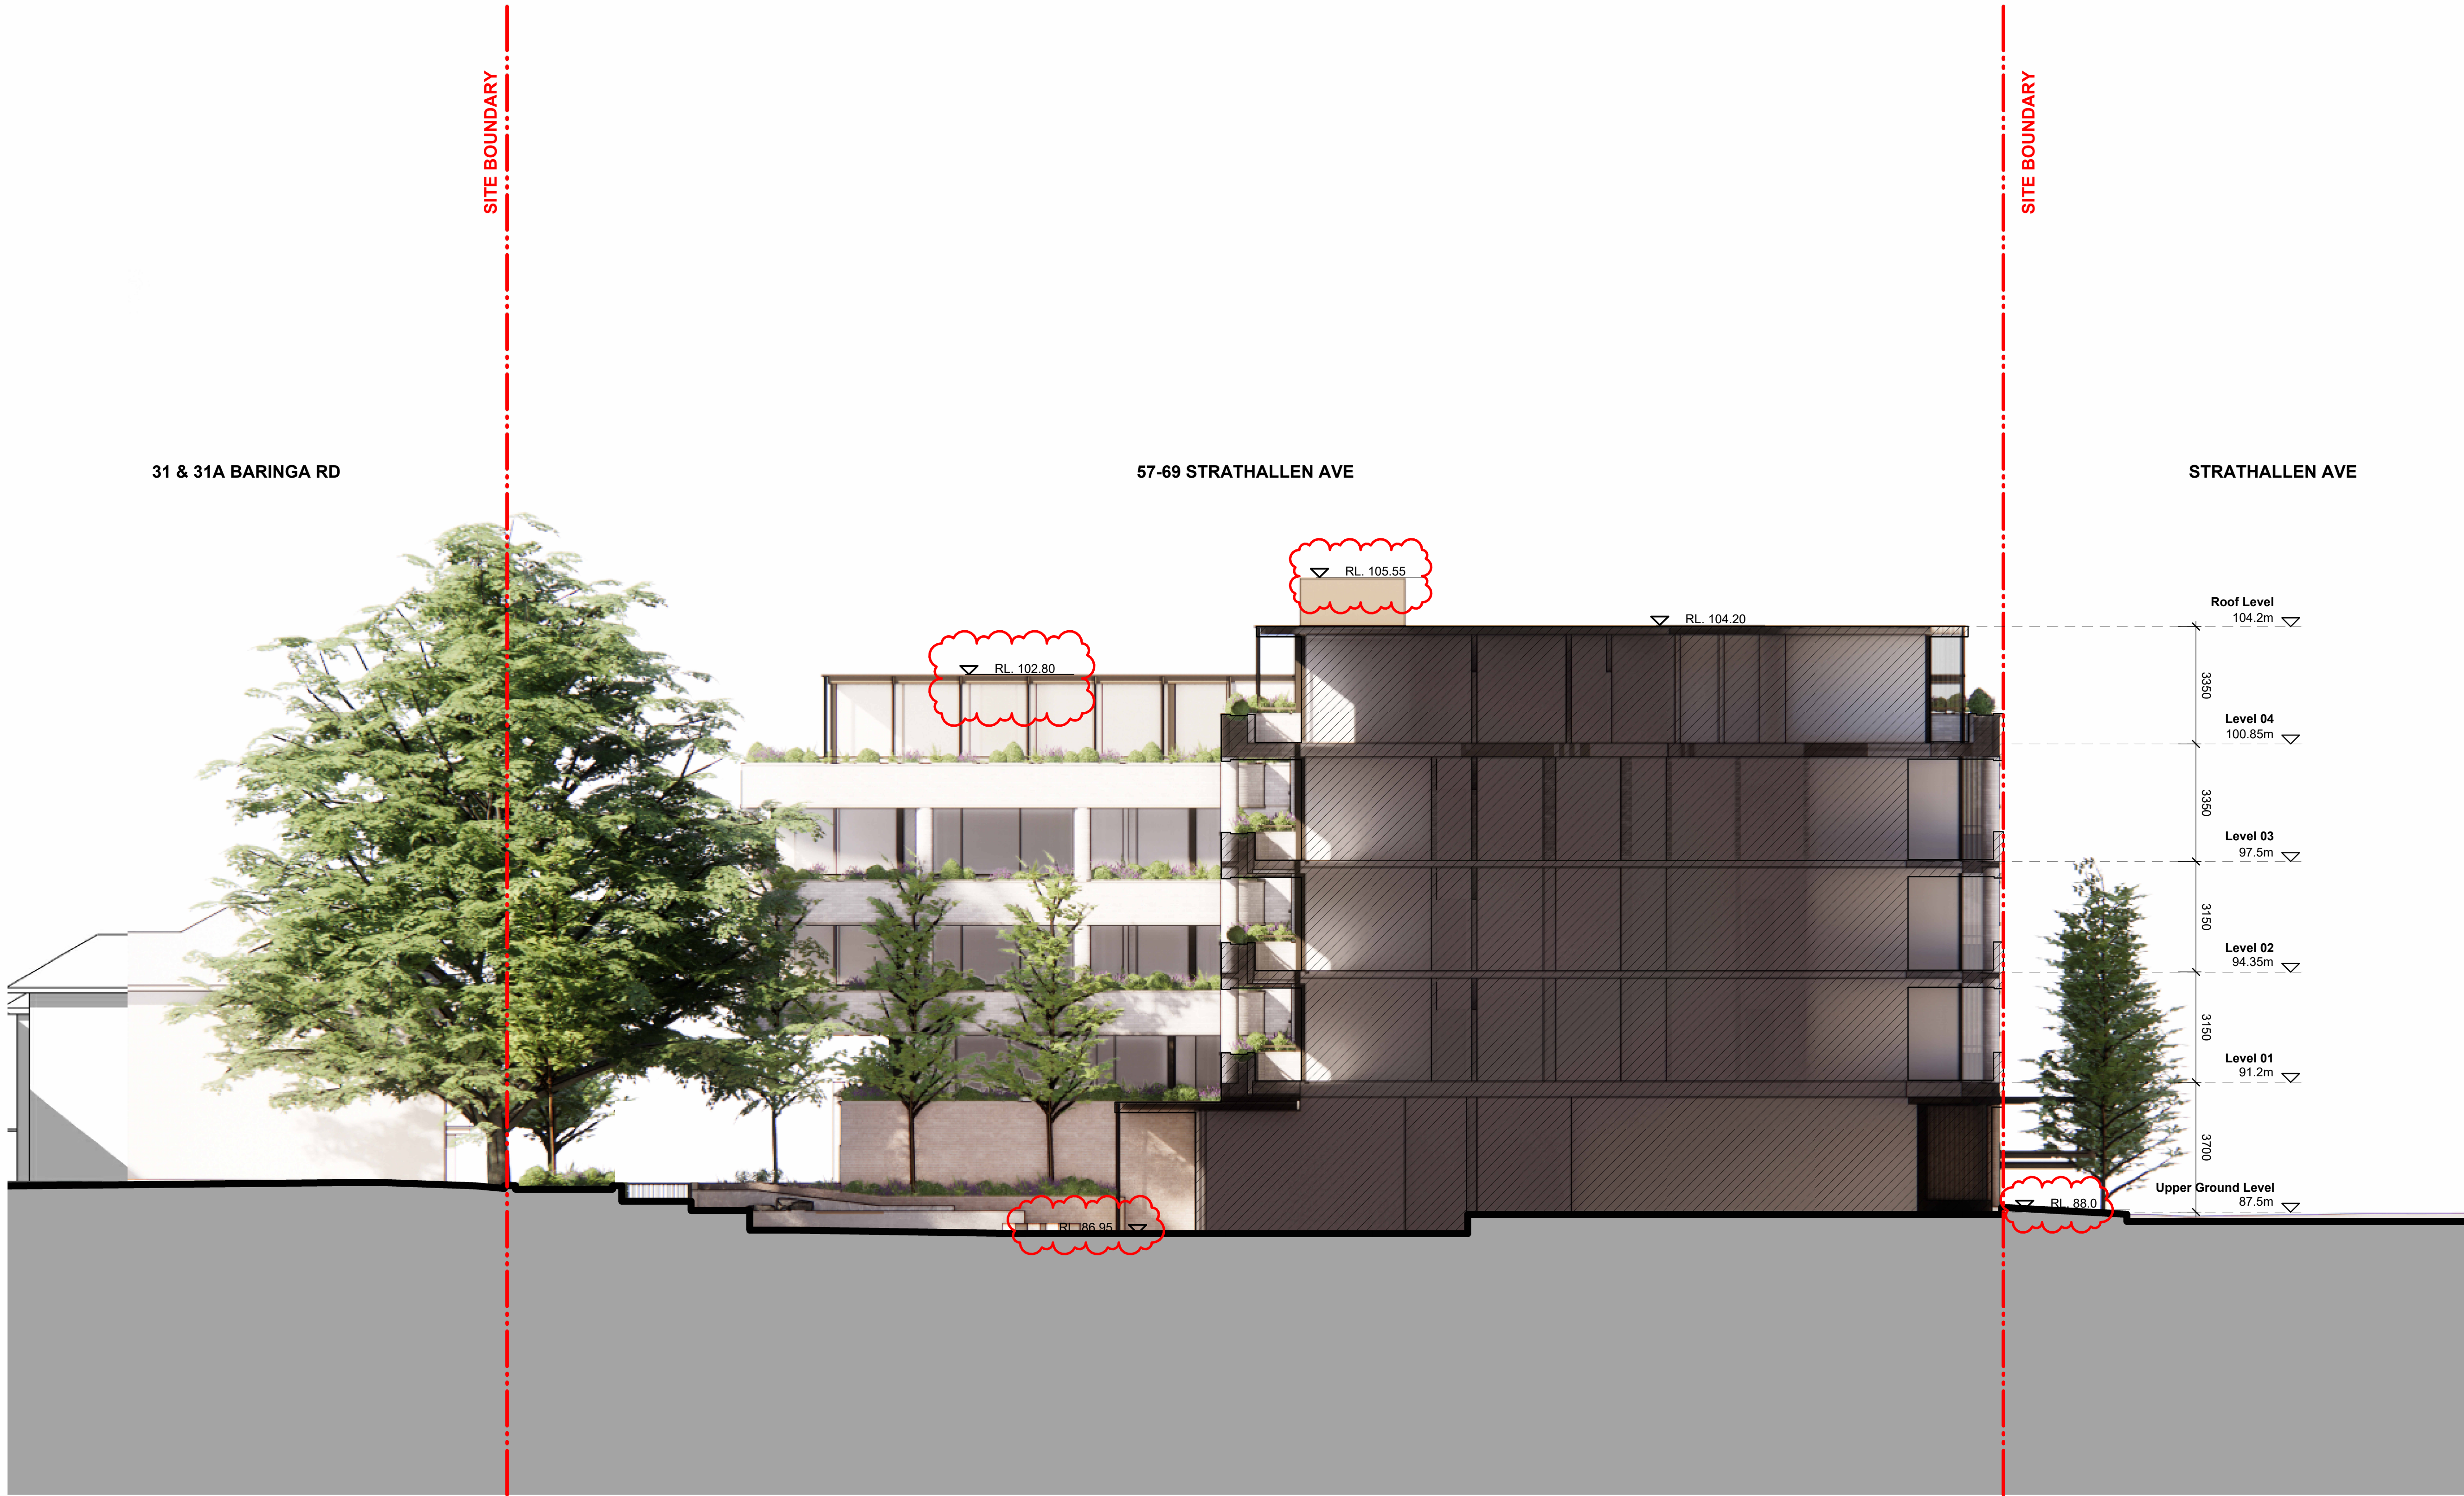

|     |          |                           |  |         |         |
|-----|----------|---------------------------|--|---------|---------|
| 4   | 31.10.24 | Council RFI               |  | PB/TG   | TG      |
| 3   | 28.06.24 | Post Lodgement Amendments |  | NH      | TG      |
| 2   | 02.05.24 | Development Application   |  | EYB     | TG      |
| 1   | 13.03.24 | Development Application   |  | EYB     | TG      |
| Rev | Date     | Description               |  | Initial | Checked |

## NORTHBRIDGE

### 57-69 Strathallen Ave

#### External Elevations

#### North Elevation


|             |                                                                                          |         |    |
|-------------|------------------------------------------------------------------------------------------|---------|----|
| Status      | DEVELOPMENT APPLICATION                                                                  |         |    |
| Scale       | 1 : 100                                                                                  | @       | A1 |
| Drawn       | BS                                                                                       | Checked | BS |
| Project No. | S12751                                                                                   |         |    |
| Plot Date   | 30/10/2024 2:05:57 PM                                                                    |         |    |
| BIM         | C:\Users\GOA\Documents\NORTHBRIDGE_BS_ARCH_R2023_REVISED<br>DA_Igordon@batesmart.com.nvt |         |    |
| Drawing no. | Revision                                                                                 |         |    |
| A09.001     | 4                                                                                        |         |    |

**Melbourne** 1 Nicholson Street  
Melbourne VIC 3000 Australia  
T 03 8664 6200 F 03 8664 6300  
email mel@batesmart.com.au  
http://www.batesmart.com.au

**Sydney** 43 Brisbane Street  
Surry Hills NSW 2010 Australia  
T 02 8354 5100 F 02 8354 5199  
email syd@batesmart.com.au  
http://www.batesmart.com.au

**Bates Smart Architects Pty Ltd** ABN 68 094 740 986  
NSW Nominated Responsible Architects: Kellie Payne Reg. 6454 / Philip Vivian Reg. 6696 /  
Guy Lake Reg. 7119 / Matthew Allen Reg. 6498

- Pictured**
1. Feature Brickwork to Spandrel & Round Columns - Warm, light grey
  2. Podium Brickwork - Mid brown/red
  3. Concrete Capping to Spandrel
  4. Aluminium Window Framing - Dark Bronze
  5. Metal Handrail, Louvres & Awnings - Medium Bronze
  6. Glazing - Flat, Clear
  7. Glazing - Fluted
  8. Glazing - Operable
  9. Tile - Dark
  10. Steel Shopfront Framing - Dark Bronze
  11. Curved Shopfront Glazing - Clear
  12. Planting

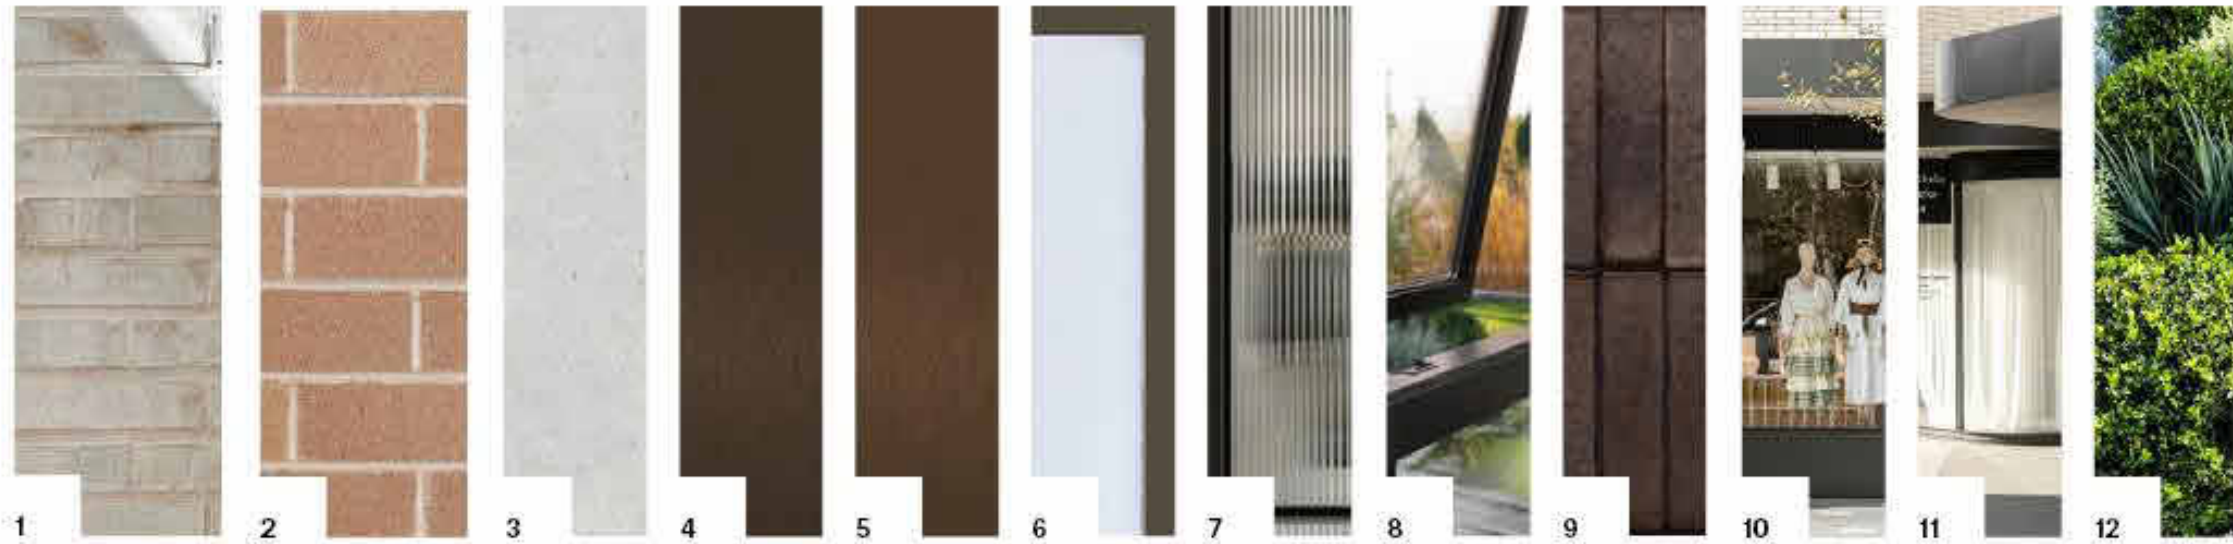




Check all dimensions and site conditions prior to commencing the purchase or ordering of any materials, fittings, plant, and the preparation of shop drawings and or the fabrication of any items.

Do not scale drawings - refer to figured dimensions only. Immediately be referred to the architect for clarification.

All drawings may not be reproduced or distributed without the architect.

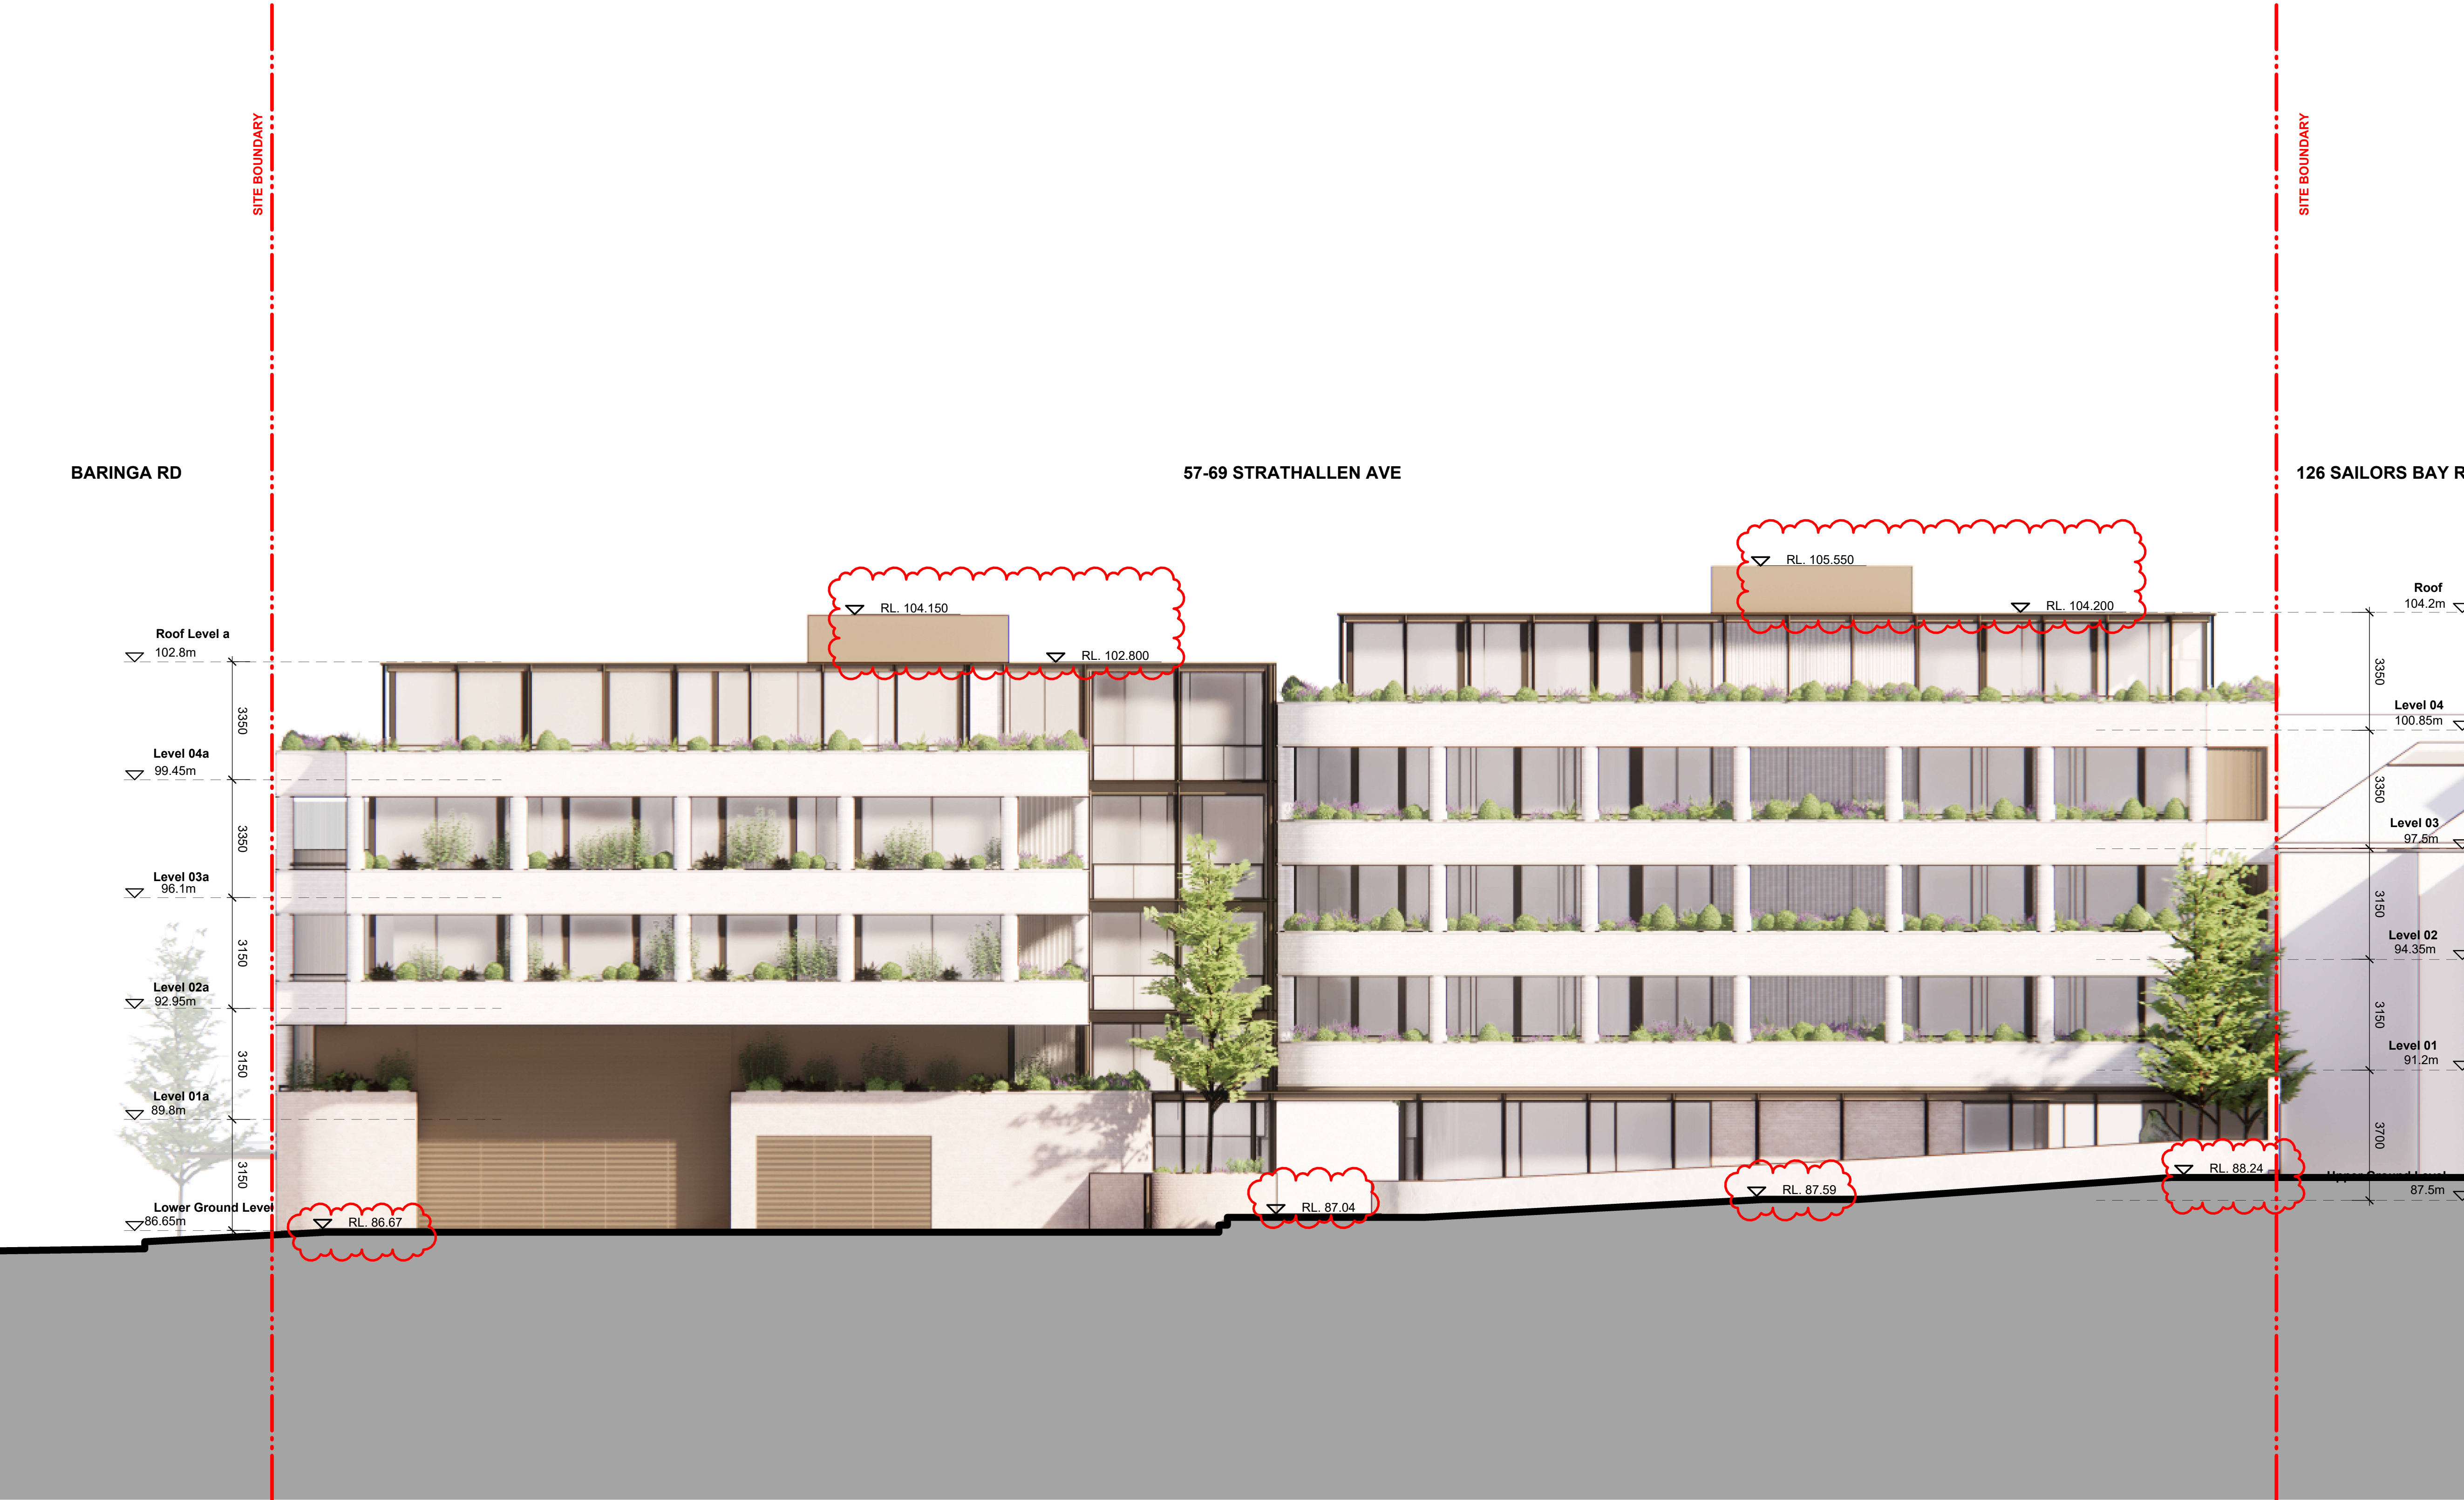

| Rev | Date     | Description               |
|-----|----------|---------------------------|
| 4   | 31.10.24 | Council RFI               |
| 3   | 28.06.24 | Post Lodgement Amendments |
| 2   | 02.05.24 | Development Application   |
| 1   | 13.03.24 | Development Application   |

## NORTHBRIDGE

57-69 Strathallen Ave

External Elevations  
East Elevation

|             |                                                                                          |         |
|-------------|------------------------------------------------------------------------------------------|---------|
| Status      | DEVELOPMENT APPLICATION                                                                  |         |
| Scale       | 1 : 100                                                                                  | @ A1    |
| Drawn       | BS                                                                                       | Checked |
| Project No. | S12751                                                                                   |         |
| Plot Date   | 30/10/2024 2:06:12 PM                                                                    |         |
| BIM         | C:\Users\GOA\Documents\NORTHBRIDGE_BS_ARCH_F0023_REVISED<br>DA_igordon@batesmart.com.rvt |         |
| Drawing no. | A09.002                                                                                  | Rev     |

**Melbourne** 1 Nicholson Street  
Melbourne VIC 3000 Australia  
T 03 8664 6200 F 03 8664 6300  
email mel@batesmart.com.au  
http://www.batesmart.com.au

**Sydney** 4 Surry Hills  
T 02 8354 6300  
email syd@batesmart.com.au  
http://www.batesmart.com.au

**Bates Smart Architects Pty Ltd** ABN 68 094 744 111  
NSW Nominated Responsible Architects: Kellie Payne Reg. 645 111  
Guy Lake Reg. 7119 / Matthew Allen Reg. 8498




Check all dimensions and site conditions prior to construction. The architect is not responsible for the purchase or ordering of any materials, fittings, fixtures, or the preparation of shop drawings and of the fabrications. Do not scale drawings - refer to figured dimensions. All drawings may not be reproduced or distributed without the architect's written consent.



C:\Users\GOA\Documents\NORTHBRIDGE\_BS\_ARCH\_F02023\_REVISED  
DA\_Igordon@bates-smart.com.nvl

- Pictured**
1. Feature Brickwork to Spandrel & Round Columns - Warm, light grey
  2. Podium Brickwork - Mid brown/red
  3. Concrete Capping to Spandrel
  4. Aluminium Window Framing - Dark Bronze
  5. Metal Handrail, Louvres & Awnings - Medium Bronze
  6. Glazing - Flat, Clear
  7. Glazing - Fluted
  8. Glazing - Operable
  9. Tile - Dark
  10. Steel Shopfront Framing - Dark Bronze
  11. Curved Shopfront Glazing - Clear
  12. Planting

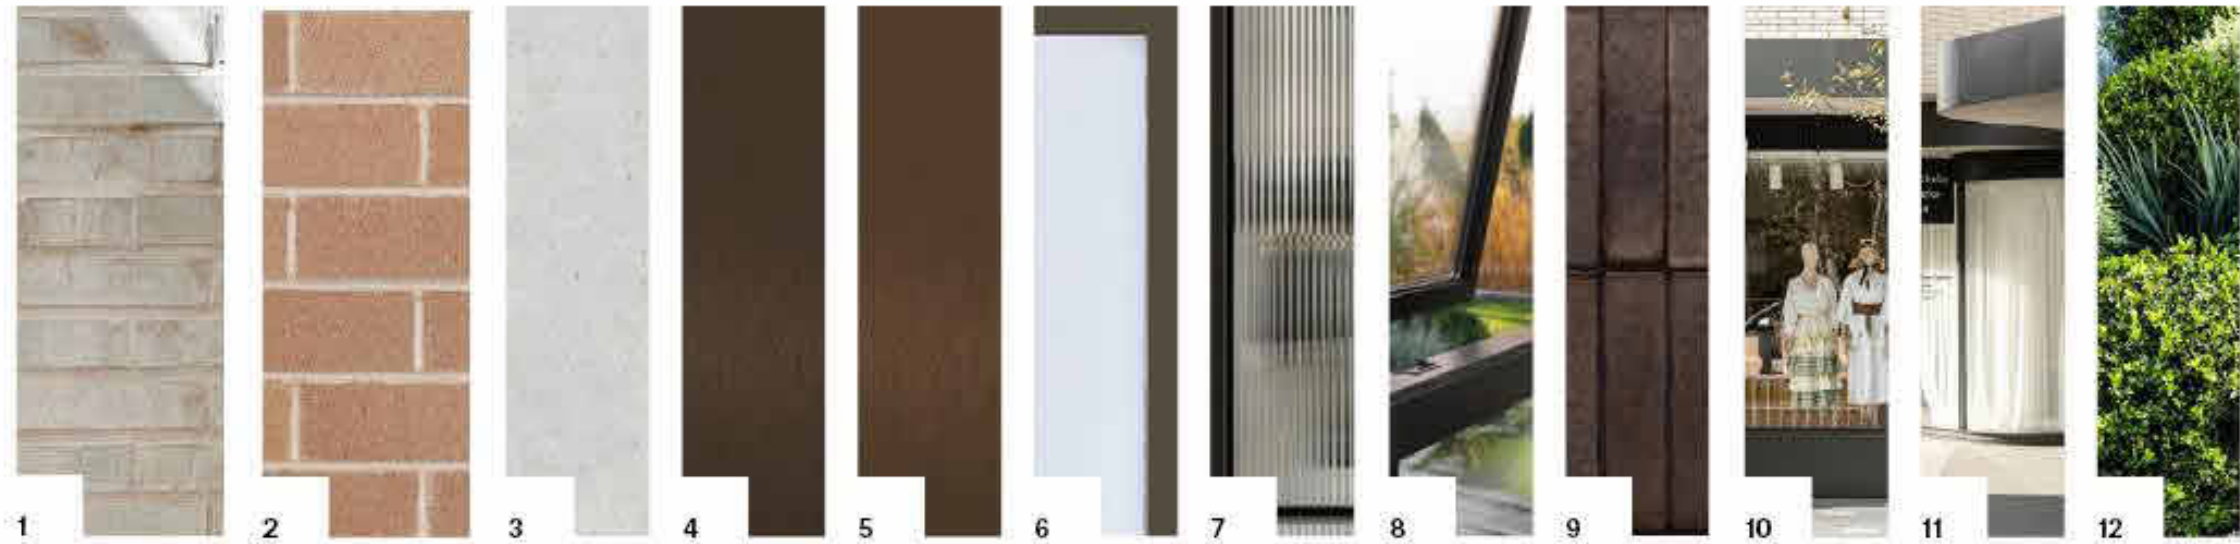

|     |          |                           |
|-----|----------|---------------------------|
| 4   | 31.10.24 | Council RFI               |
| 3   | 28.06.24 | Post Lodgement Amendments |
| 2   | 02.05.24 | Development Application   |
| 1   | 13.03.24 | Development Application   |
| Rev | Date     | Description               |

**NORTHBRIDGE**  
**57-69 Strathallen Ave**

**External Elevations**  
**South Elevation**

|             |                                                                                             |      |
|-------------|---------------------------------------------------------------------------------------------|------|
| Status      | DEVELOPMENT APPL                                                                            |      |
| Scale       | 1 : 100                                                                                     | @ A1 |
| Drawn       | BS                                                                                          |      |
| Project No. | S12751                                                                                      |      |
| Plot Date   | 30/10/2024 2:06:27 PM                                                                       |      |
| BIM         | C:\Users\GOA\Documents\NORTHBRIDGE_BS_ARCH_F02023_REVISED<br>DA_Igordon@bates-smart.com.nvl |      |
| Drawing no. | A09.003                                                                                     |      |

**Melbourne** 1 Nicholson Street  
Melbourne VIC 3000 Australia  
T 03 8664 6200 F 03 8664 6300  
email mel@bates-smart.com.au  
http://www.bates-smart.com.au

**Sydney** 111/113 Sydney Road  
Surry Hills NSW 1540 Australia  
T 02 9550 1111 F 02 9550 1112  
email syd@bates-smart.com.au  
http://www.bates-smart.com.au

**Bates Smart Architects Pty Ltd** ABN 68 051 111 111  
NSW Nominated Responsible Architects: Kellie Payne Reg. 8498  
Guy Lake Reg. 7119 / Matthew Allen Reg. 8498

**Development Application** **BATESSMART**



Do not scale drawings - refer to figured dimensions only. All dimensions  
immediately be referred to the architect for clarification.

All drawings may not be reproduced or distributed without the architect.




External Elevations  
West Elevation

**Melbourne** 1 Nicholson Street  
Melbourne VIC 3000 Australia  
T 03 8664 6200 F 03 8664 6300  
email [mel@batessmart.com.au](mailto:mel@batessmart.com.au)  
<http://www.batessmart.com.au>

**Bates Smart Architects Pty Ltd** ABN 68 094 740  
NSW Nominated Responsible Architects: Kellie Payne Reg. 6454 /  
Guy Lake Reg. 7119 / Matthew Allen Reg. 8498

**Pictured**


1. Feature Brickwork to Spandrel & Round Columns - Warm, light grey
2. Podium Brickwork - Mid brown/red
3. Concrete Capping to Spandrel
4. Aluminium Window Framing - Dark Bronze
5. Metal Handrail, Louvres & Awnings - Medium Bronze
6. Glazing - Flat, Clear
7. Glazing - Fluted
8. Glazing - Operable
9. Tile - Dark
10. Steel Shopfront Framing - Dark Bronze
11. Curved Shopfront Glazing - Clear
12. Planting

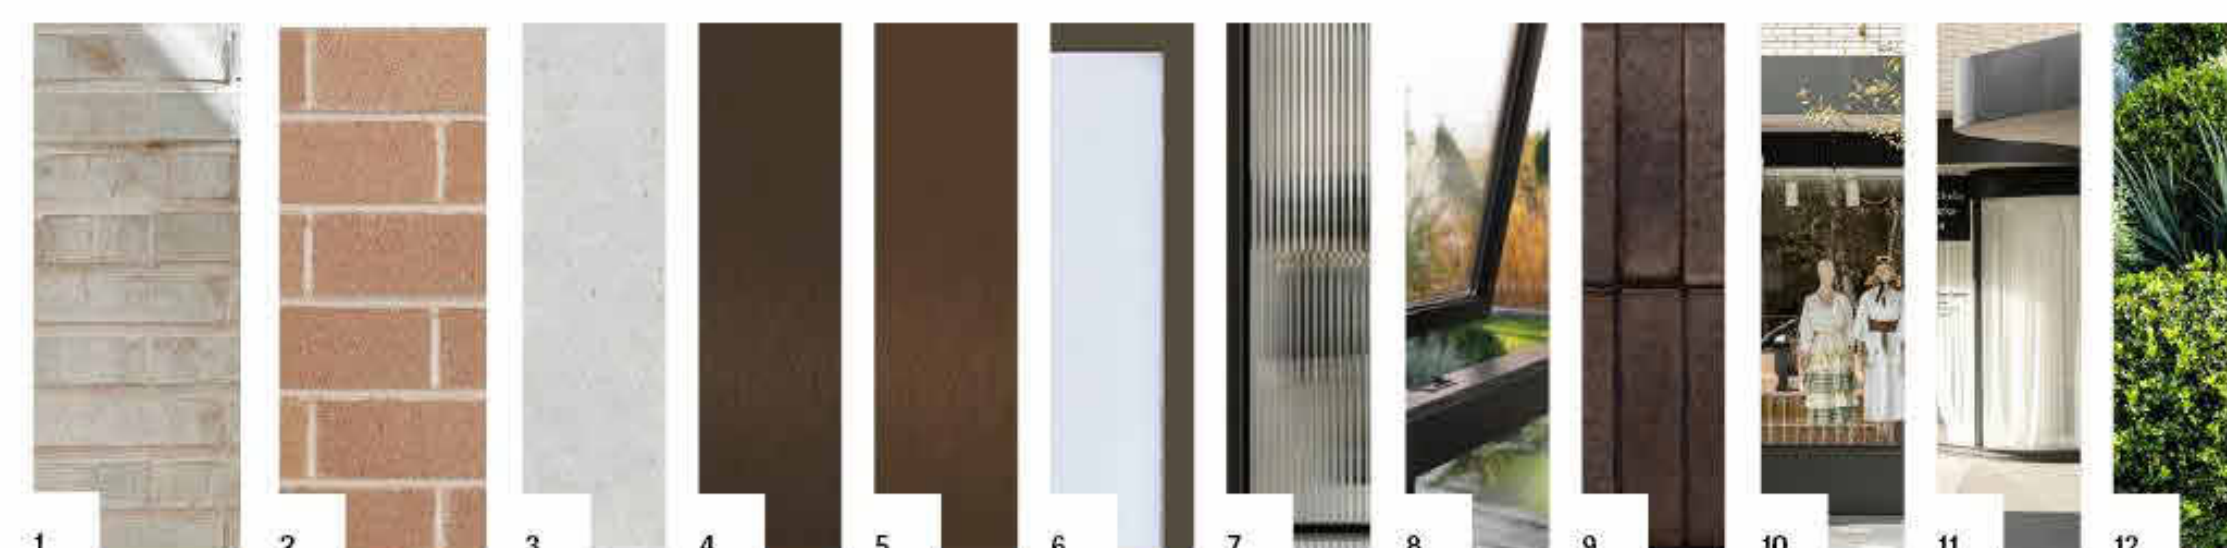

Development Application BATESSMAN



Do not scale drawings - refer to figured dimensions only. Any discrepancies shall immediately be referred to the architect for clarification.

 

## Building Sections

A10.001      2


**Bates Smart Architects Pty Ltd** ABN 68 094 740 986  
NSW Nominated Responsible Architects: Kellie Payne Reg. 6454 / Philip Vivian Reg. 6696  
Guy Lake Reg. 7119 / Matthew Allen Reg. 8498



Check all dimensions and site conditions prior to commencement of any work, the purchase or ordering of any materials, fittings, plant, services or equipment and the preparation of shop drawings and or the fabrication of any components.

Do not scale drawings - refer to figured dimensions only. Any discrepancies shall immediately be referred to the architect for clarification.

All drawings may not be reproduced or distributed without prior permission from the architect.

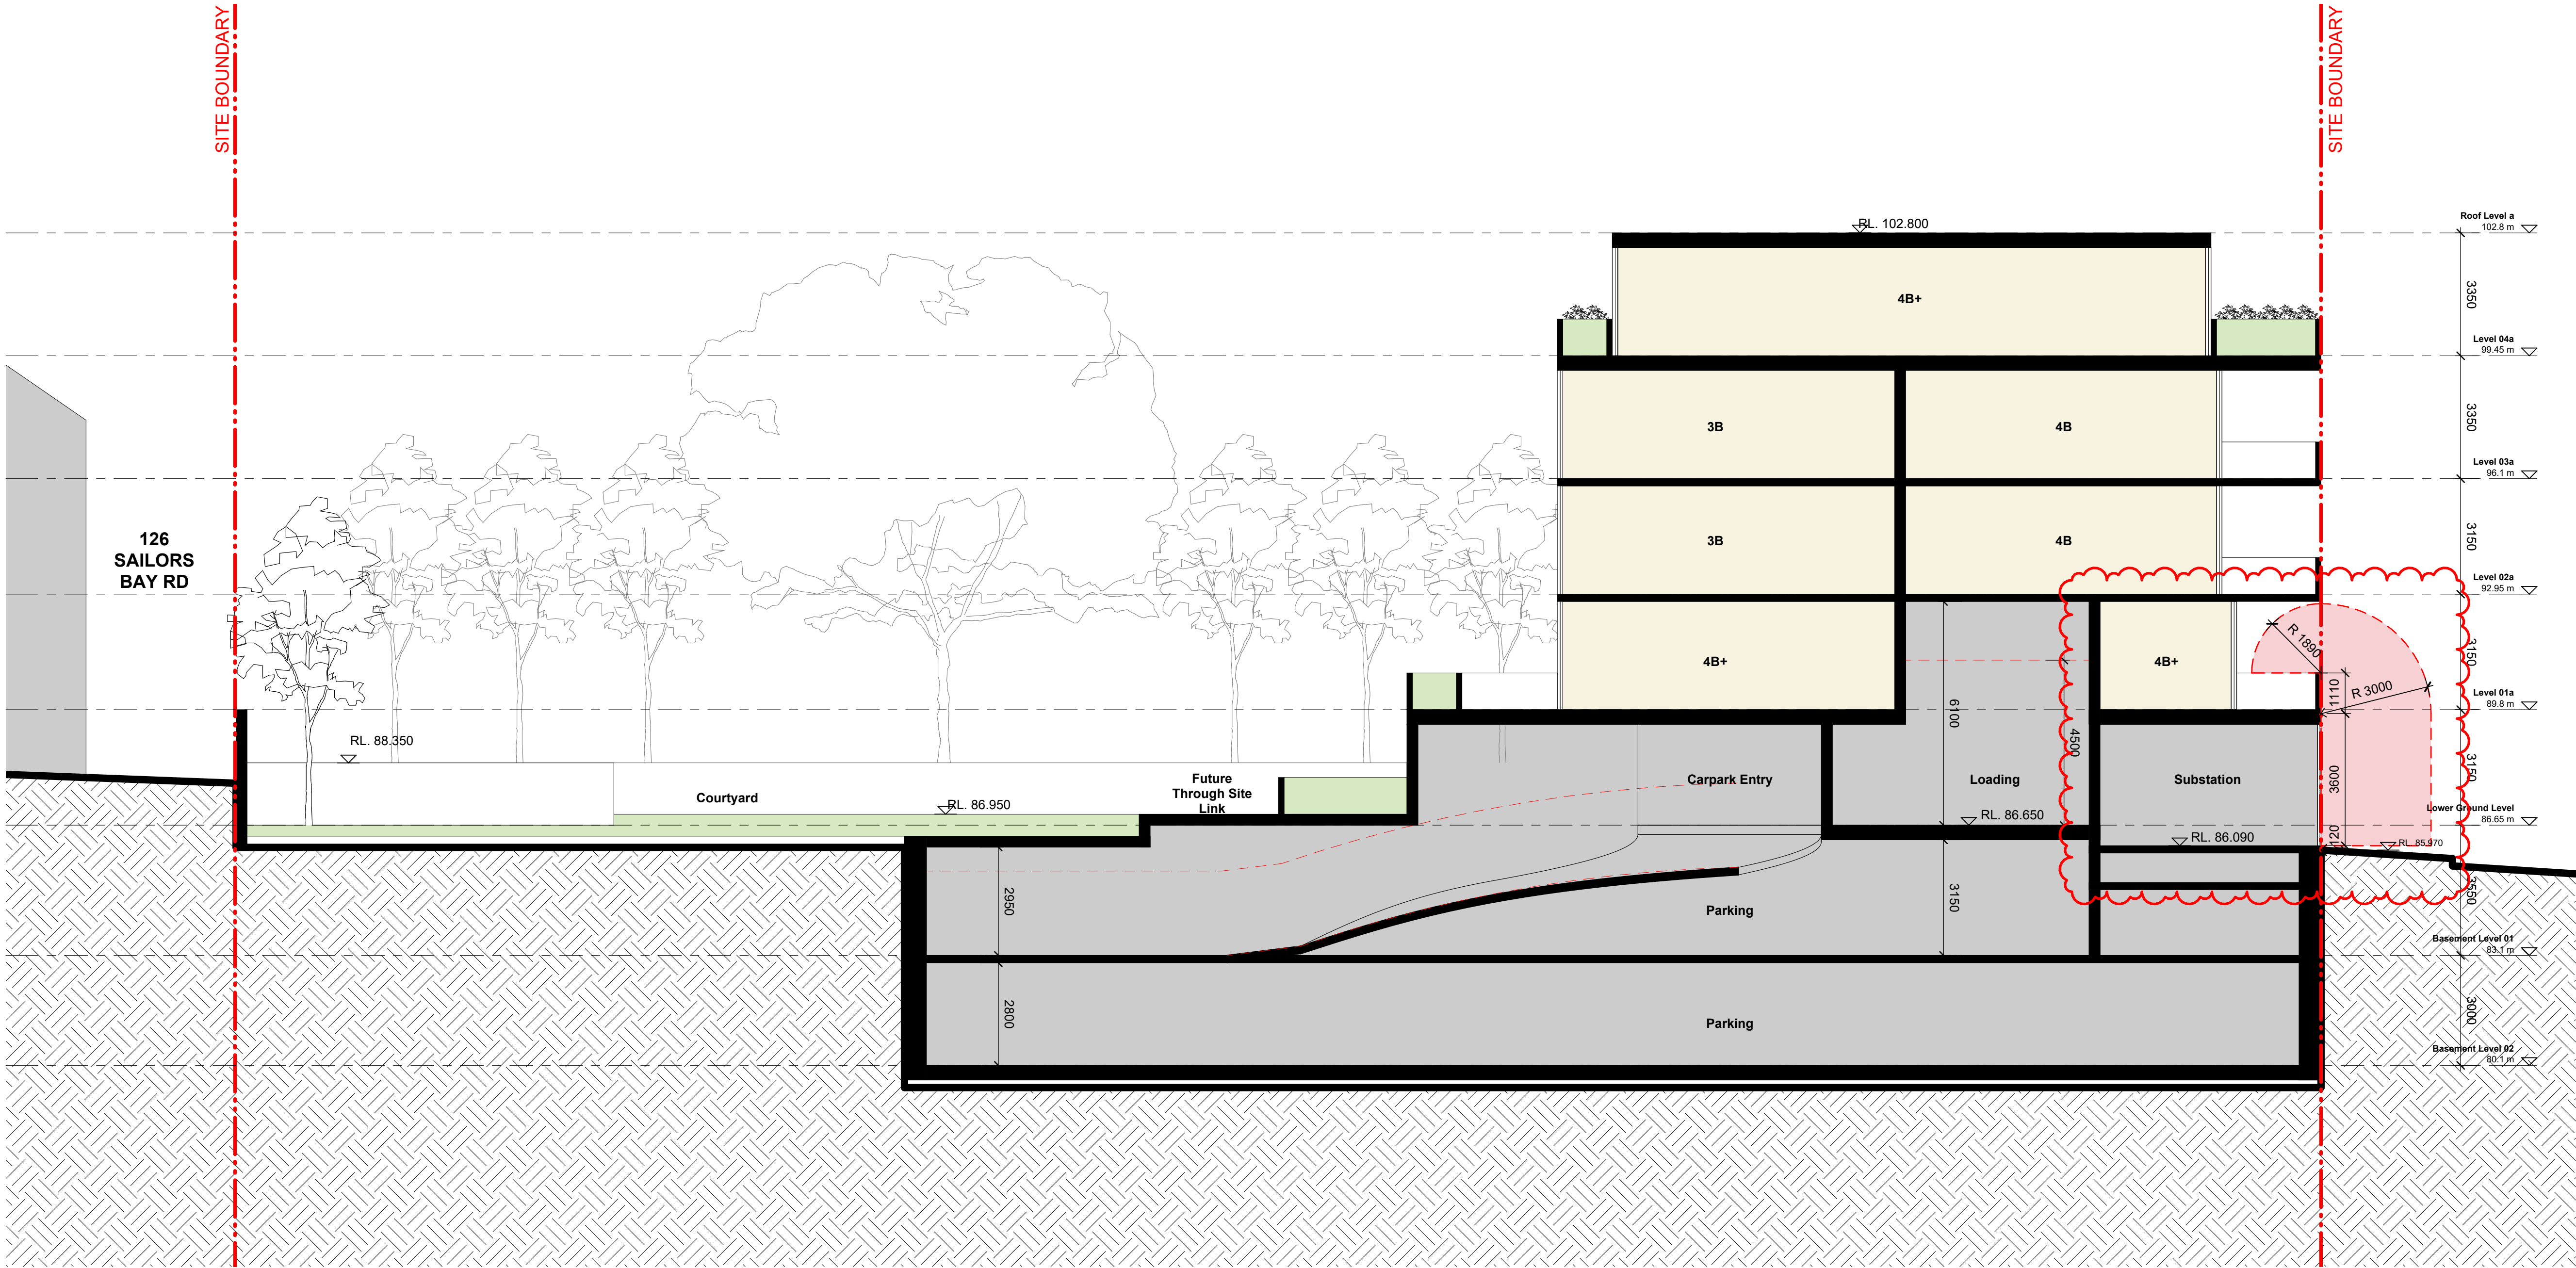

|     |          |                           |         |         |
|-----|----------|---------------------------|---------|---------|
| 3   | 31.10.24 | Council RFI               | PB/TG   | TG      |
| 2   | 28.06.24 | Post Lodgement Amendments | NH      | TG      |
| 1   | 13.03.24 | Development Application   | EYB     | TG      |
| Rev | Date     | Description               | Initial | Checked |

## NORTHBRIDGE

57-69 Strathallen Ave

### Building Sections Section B

|             |                                                                                          |         |    |
|-------------|------------------------------------------------------------------------------------------|---------|----|
| Status      | DEVELOPMENT APPLICATION                                                                  |         |    |
| Scale       | 1 : 100                                                                                  | @ A1    |    |
| Drawn       | BS                                                                                       | Checked | BS |
| Project No. | S12751                                                                                   |         |    |
| Plot Date   | 30/10/2024 2:06:44 PM                                                                    |         |    |
| BIM         | C:\Users\GOA\Documents\NORTHBRIDGE_BS_ARCH_R2023_REVISED<br>DA_tgordon@batesmart.com.nvt |         |    |
| Drawing no. | Revision                                                                                 |         |    |

A10.002

3

**Melbourne** 1 Nicholson Street  
Melbourne VIC 3000 Australia  
T 03 8664 6200 F 03 8664 6300  
email mel@batesmart.com.au  
http://www.batesmart.com.au

**Sydney** 43 Brisbane Street  
Surry Hills NSW 2010 Australia  
T 02 8354 5100 F 02 8354 5199  
email syd@batesmart.com.au  
http://www.batesmart.com.au

**Bates Smart Architects Pty Ltd** ABN 68 094 740 986  
NSW Nominated Responsible Architects: Kellie Payne Reg. 6454 / Philip Vivian Reg. 6696 /  
Guy Lake Reg. 7119 / Matthew Allen Reg. 8498

Development Application


BATESSMART™



Check all dimensions and site conditions prior to commencement of any work, the purchase or ordering of any materials, fittings, plant, services or equipment and the preparation of shop drawings and or the fabrication of any components.

Do not scale drawings - refer to figured dimensions only. Any discrepancies shall immediately be referred to the architect for clarification.

All drawings may not be reproduced or distributed without prior permission from the architect.

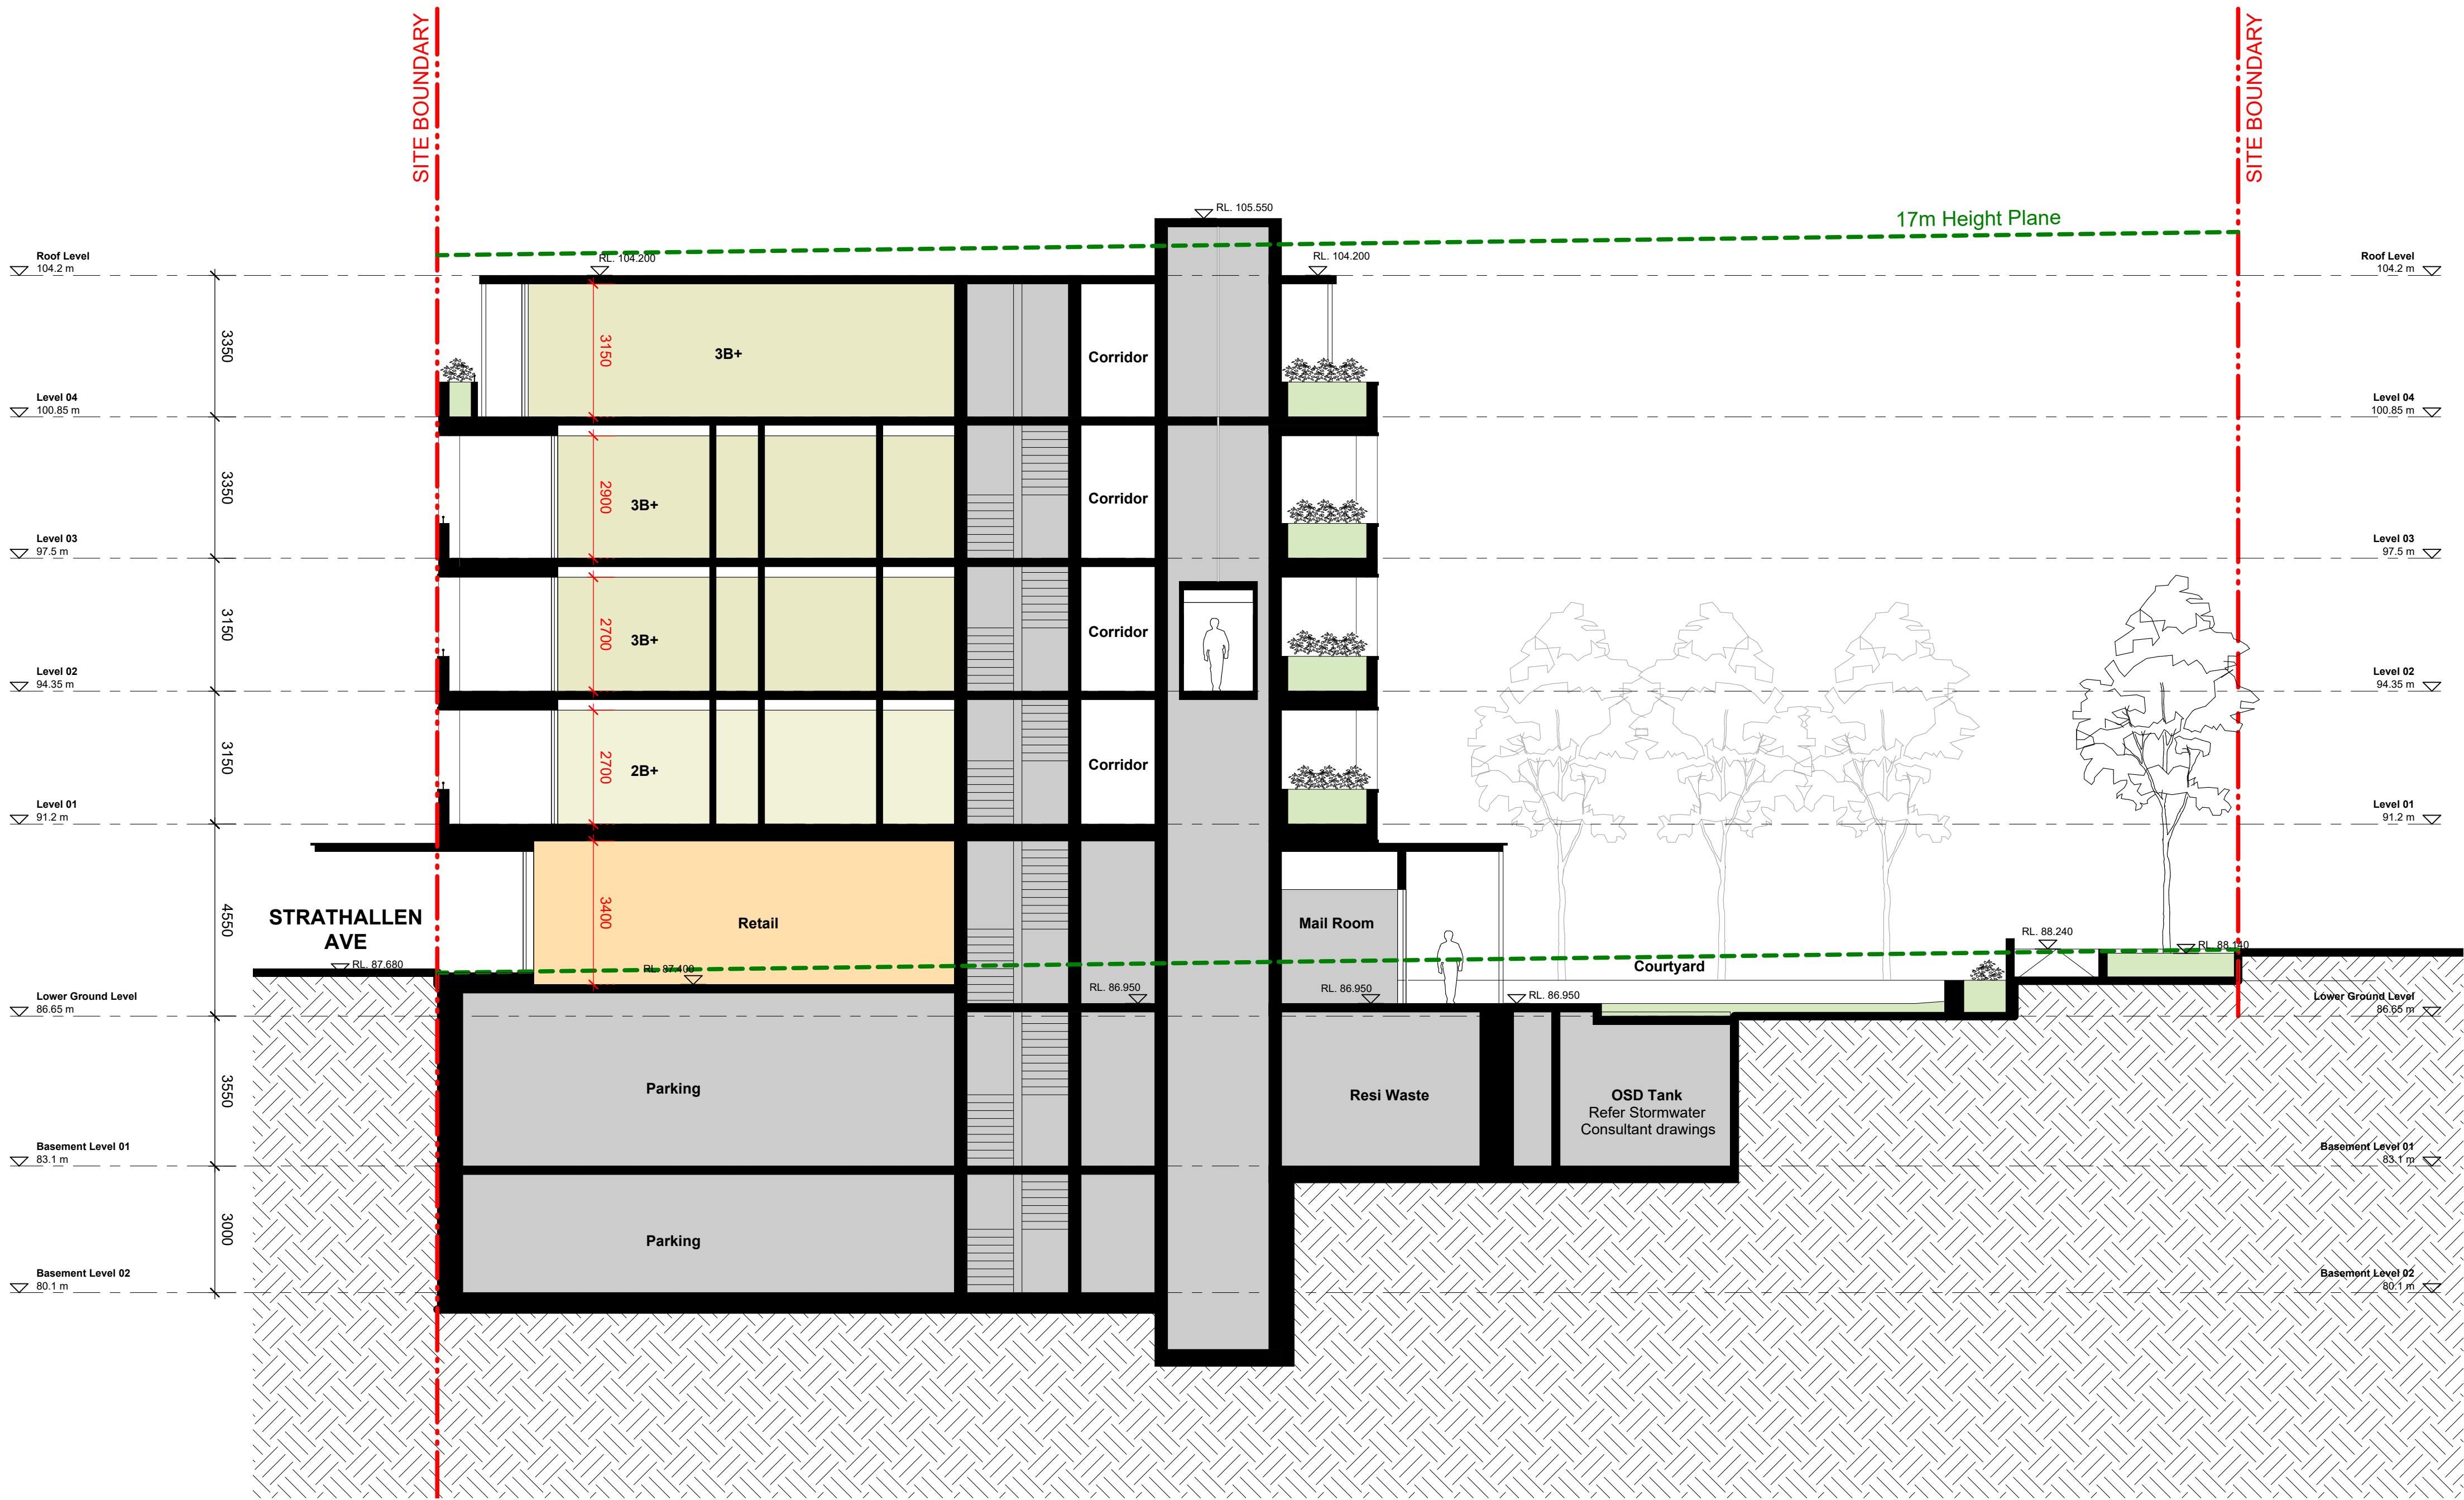

|     |          |             |         |         |
|-----|----------|-------------|---------|---------|
| 1   | 31.10.24 | Council RFI | PB/TG   | YG      |
| Rev | Date     | Description | Initial | Checked |

## NORTHBRIDGE

### 57-69 Strathallen Ave

#### Building Sections

##### Section C

|             |                                                                                          |         |          |  |
|-------------|------------------------------------------------------------------------------------------|---------|----------|--|
| Status      | DEVELOPMENT APPLICATION                                                                  |         |          |  |
| Scale       | 1 : 100                                                                                  | @ A1    |          |  |
| Drawn       | BS                                                                                       | Checked | BS       |  |
| Project No. | S12751                                                                                   |         |          |  |
| Plot Date   | 30/10/2024 2:06:45 PM                                                                    |         |          |  |
| BIM         | C:\Users\GOA\Documents\NORTHBRIDGE_BS_ARCH_R2023_REVISED<br>DA_tgordon@batesmart.com.nvt |         |          |  |
| Drawing no. | A10.003                                                                                  |         | Revision |  |
|             | 1                                                                                        |         |          |  |

**Melbourne** 1 Nicholson Street  
Melbourne VIC 3000 Australia  
T 03 8664 6200 F 03 8664 6300  
email mel@batesmart.com.au  
http://www.batesmart.com.au

**Sydney** 43 Brisbane Street  
Surry Hills NSW 2010 Australia  
T 02 8354 5100 F 02 8354 5199  
email syd@batesmart.com.au  
http://www.batesmart.com.au


**Bates Smart Architects Pty Ltd** ABN 68 094 740 986  
NSW Nominated Responsible Architects: Kellie Payne Reg. 6454 / Philip Vivian Reg. 6696 /  
Guy Lake Reg. 7119 / Matthew Allen Reg. 8498



Check all dimensions and site conditions prior to commencement of any work, the purchase or ordering of any materials, fittings, plant, services or equipment and the preparation of shop drawings and or the fabrication of any components.

Do not scale drawings - refer to figured dimensions only. Any discrepancies shall immediately be referred to the architect for clarification.

All drawings may not be reproduced or distributed without prior permission from the architect.

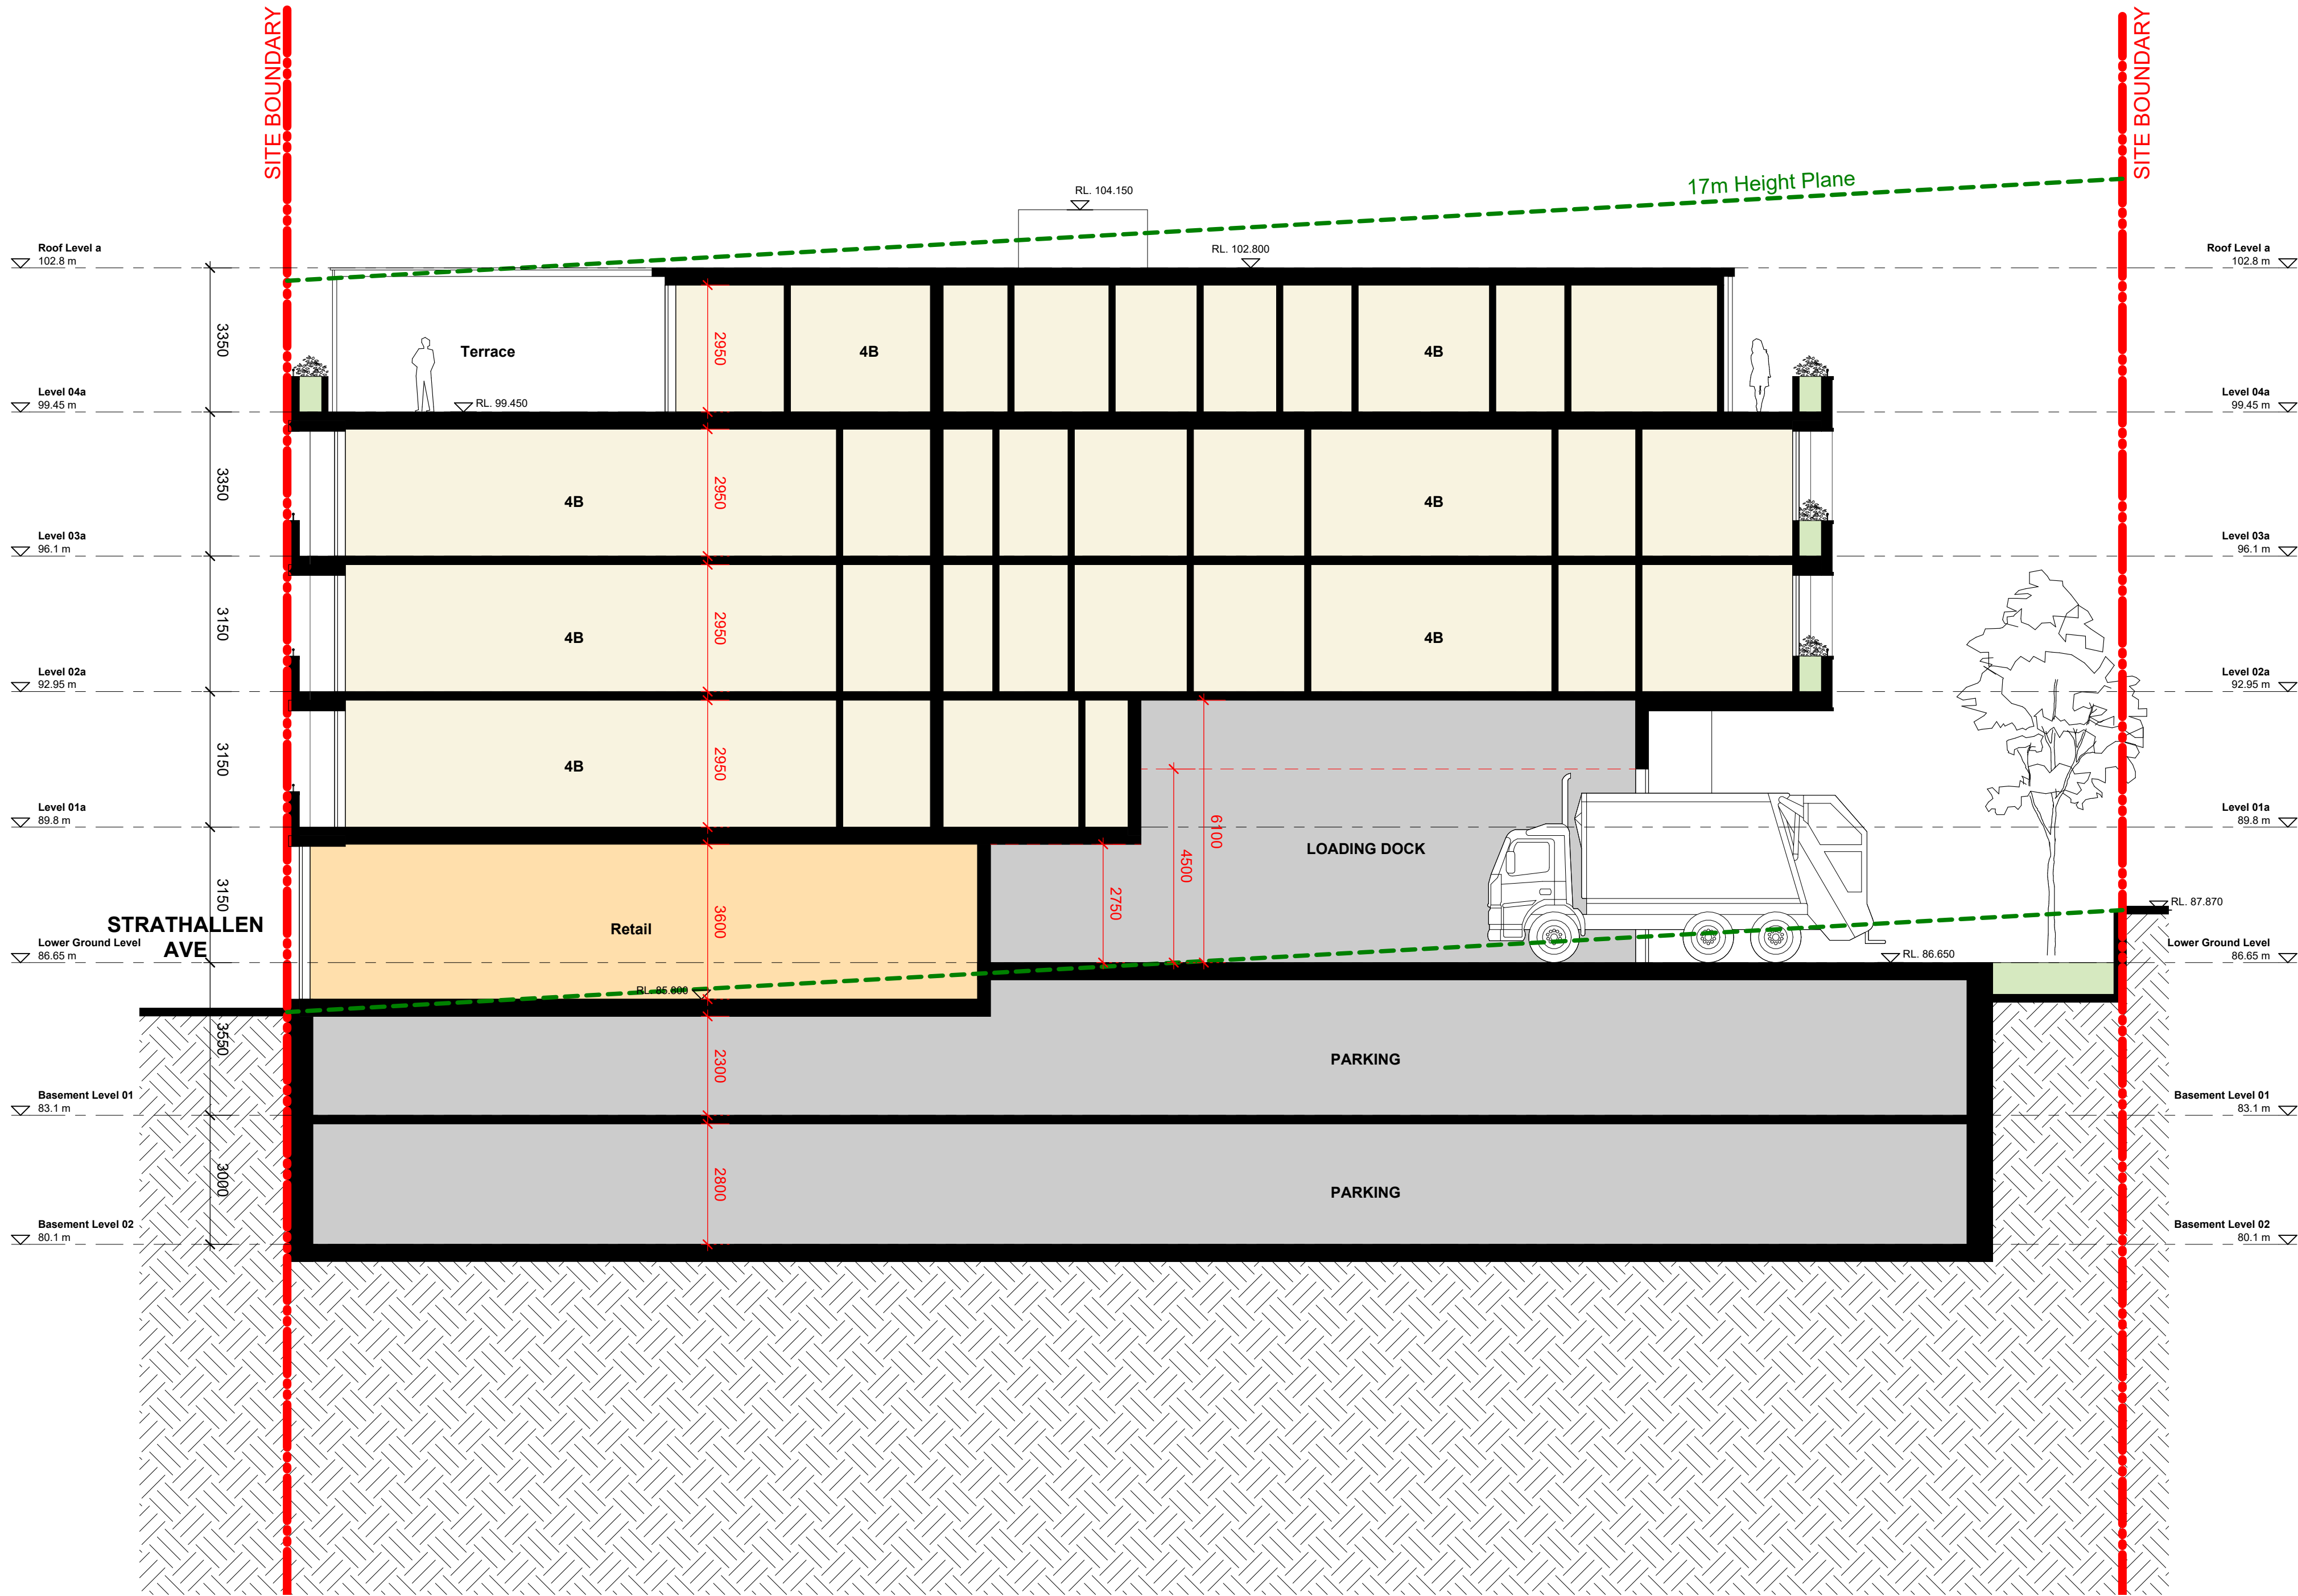

|     |          |             |         |         |
|-----|----------|-------------|---------|---------|
| 1   | 31.10.24 | Council RFI | PB/TG   | YG      |
| Rev | Date     | Description | Initial | Checked |

## NORTHBRIDGE

### 57-69 Strathallen Ave

#### Building Sections

##### Section D

|             |                         |         |    |  |
|-------------|-------------------------|---------|----|--|
| Status      | DEVELOPMENT APPLICATION |         |    |  |
| Scale       | 1 : 100                 | @ A1    |    |  |
| Drawn       | BS                      | Checked | BS |  |
| Project No. | S12751                  |         |    |  |
| Plot Date   | 30/10/2024 2:06:46 PM   |         |    |  |

|     |                                                                                          |
|-----|------------------------------------------------------------------------------------------|
| BIM | C:\Users\GOA\Documents\NORTHBRIDGE_BS_ARCH_R2023_REVISED<br>DA_tgordon@batesmart.com.nvt |
|-----|------------------------------------------------------------------------------------------|

|             |          |
|-------------|----------|
| Drawing no. | Revision |
| A10.004     | 1        |

**Melbourne** 1 Nicholson Street  
Melbourne VIC 3000 Australia  
T 03 8664 6200 F 03 8664 6300  
email mel@batesmart.com.au  
http://www.batesmart.com.au

**Sydney** 43 Brisbane Street  
Surry Hills NSW 2010 Australia  
T 02 8354 5100 F 02 8354 5199  
email syd@batesmart.com.au  
http://www.batesmart.com.au

**Bates Smart Architects Pty Ltd** ABN 68 094 740 986  
NSW Nominated Responsible Architects: Kellie Payne Reg. 6454 / Philip Vivian Reg. 6696 /  
Guy Lake Reg. 7119 / Matthew Allen Reg. 8498




Check all dimensions and site conditions prior to commencement of any work, the purchase or ordering of any materials, fittings, plant, services or equipment and the preparation of shop drawings and or the fabrication of any components.

Do not scale drawings - refer to figured dimensions only. Any discrepancies shall immediately be referred to the architect for clarification.

All drawings may not be reproduced or distributed without prior permission from the architect.


KEY PLAN  
Level 02-03

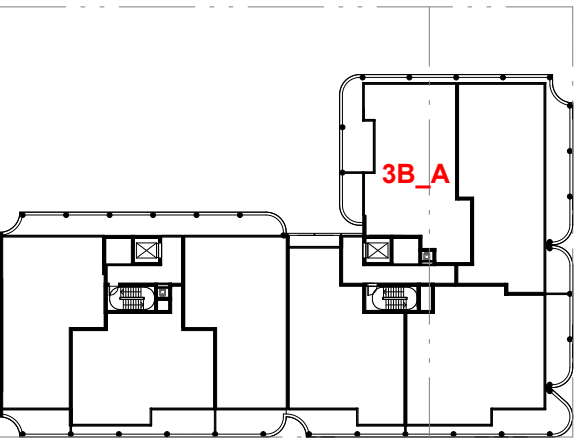

|     |          |                           |         |         |
|-----|----------|---------------------------|---------|---------|
| 3   | 28.06.24 | Post Lodgement Amendments | NH      | TG      |
| 2   | 02.05.24 | Development Application   | EYB     | TG      |
| 1   | 13.03.24 | Development Application   | EYB     | TG      |
| Rev | Date     | Description               | Initial | Checked |

NORTHBRIDGE  
57-69 Strathallen Ave

Apartment Types  
3B\_A

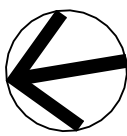

|             |                                                                                          |         |          |
|-------------|------------------------------------------------------------------------------------------|---------|----------|
| Status      | DEVELOPMENT APPLICATION                                                                  |         |          |
| Scale       | As indicated                                                                             | @ A1    |          |
| Drawn       | Author                                                                                   | Checked | Checker  |
| Project No. | S12751                                                                                   |         |          |
| Plot Date   | 30/10/2024 2:06:47 PM                                                                    |         |          |
| BIM         | C:\Users\GOA\Documents\NORTHBRIDGE_BS_ARCH_R2023_REVISED<br>DA_tgordon@batesmart.com.nvt |         |          |
| Drawing no. | A13.001                                                                                  |         | Revision |
|             |                                                                                          |         | 3        |


**Melbourne** 1 Nicholson Street  
Melbourne VIC 3000 Australia  
T 03 8664 6200 F 03 8664 6300  
email mel@batesmart.com.au  
http://www.batesmart.com.au

**Sydney** 43 Brisbane Street  
Surry Hills NSW 2010 Australia  
T 02 8354 5100 F 02 8354 5199  
email syd@batesmart.com.au  
http://www.batesmart.com.au

**Bates Smart Architects Pty Ltd** ABN 68 094 740 986  
NSW Nominated Responsible Architects: Kellie Payne Reg. 6454 / Philip Vivian Reg. 6696 /  
Guy Lake Reg. 7119 / Matthew Allen Reg. 8498



1 3B\_A - Pre Adaptation  
Plan 1 : 50

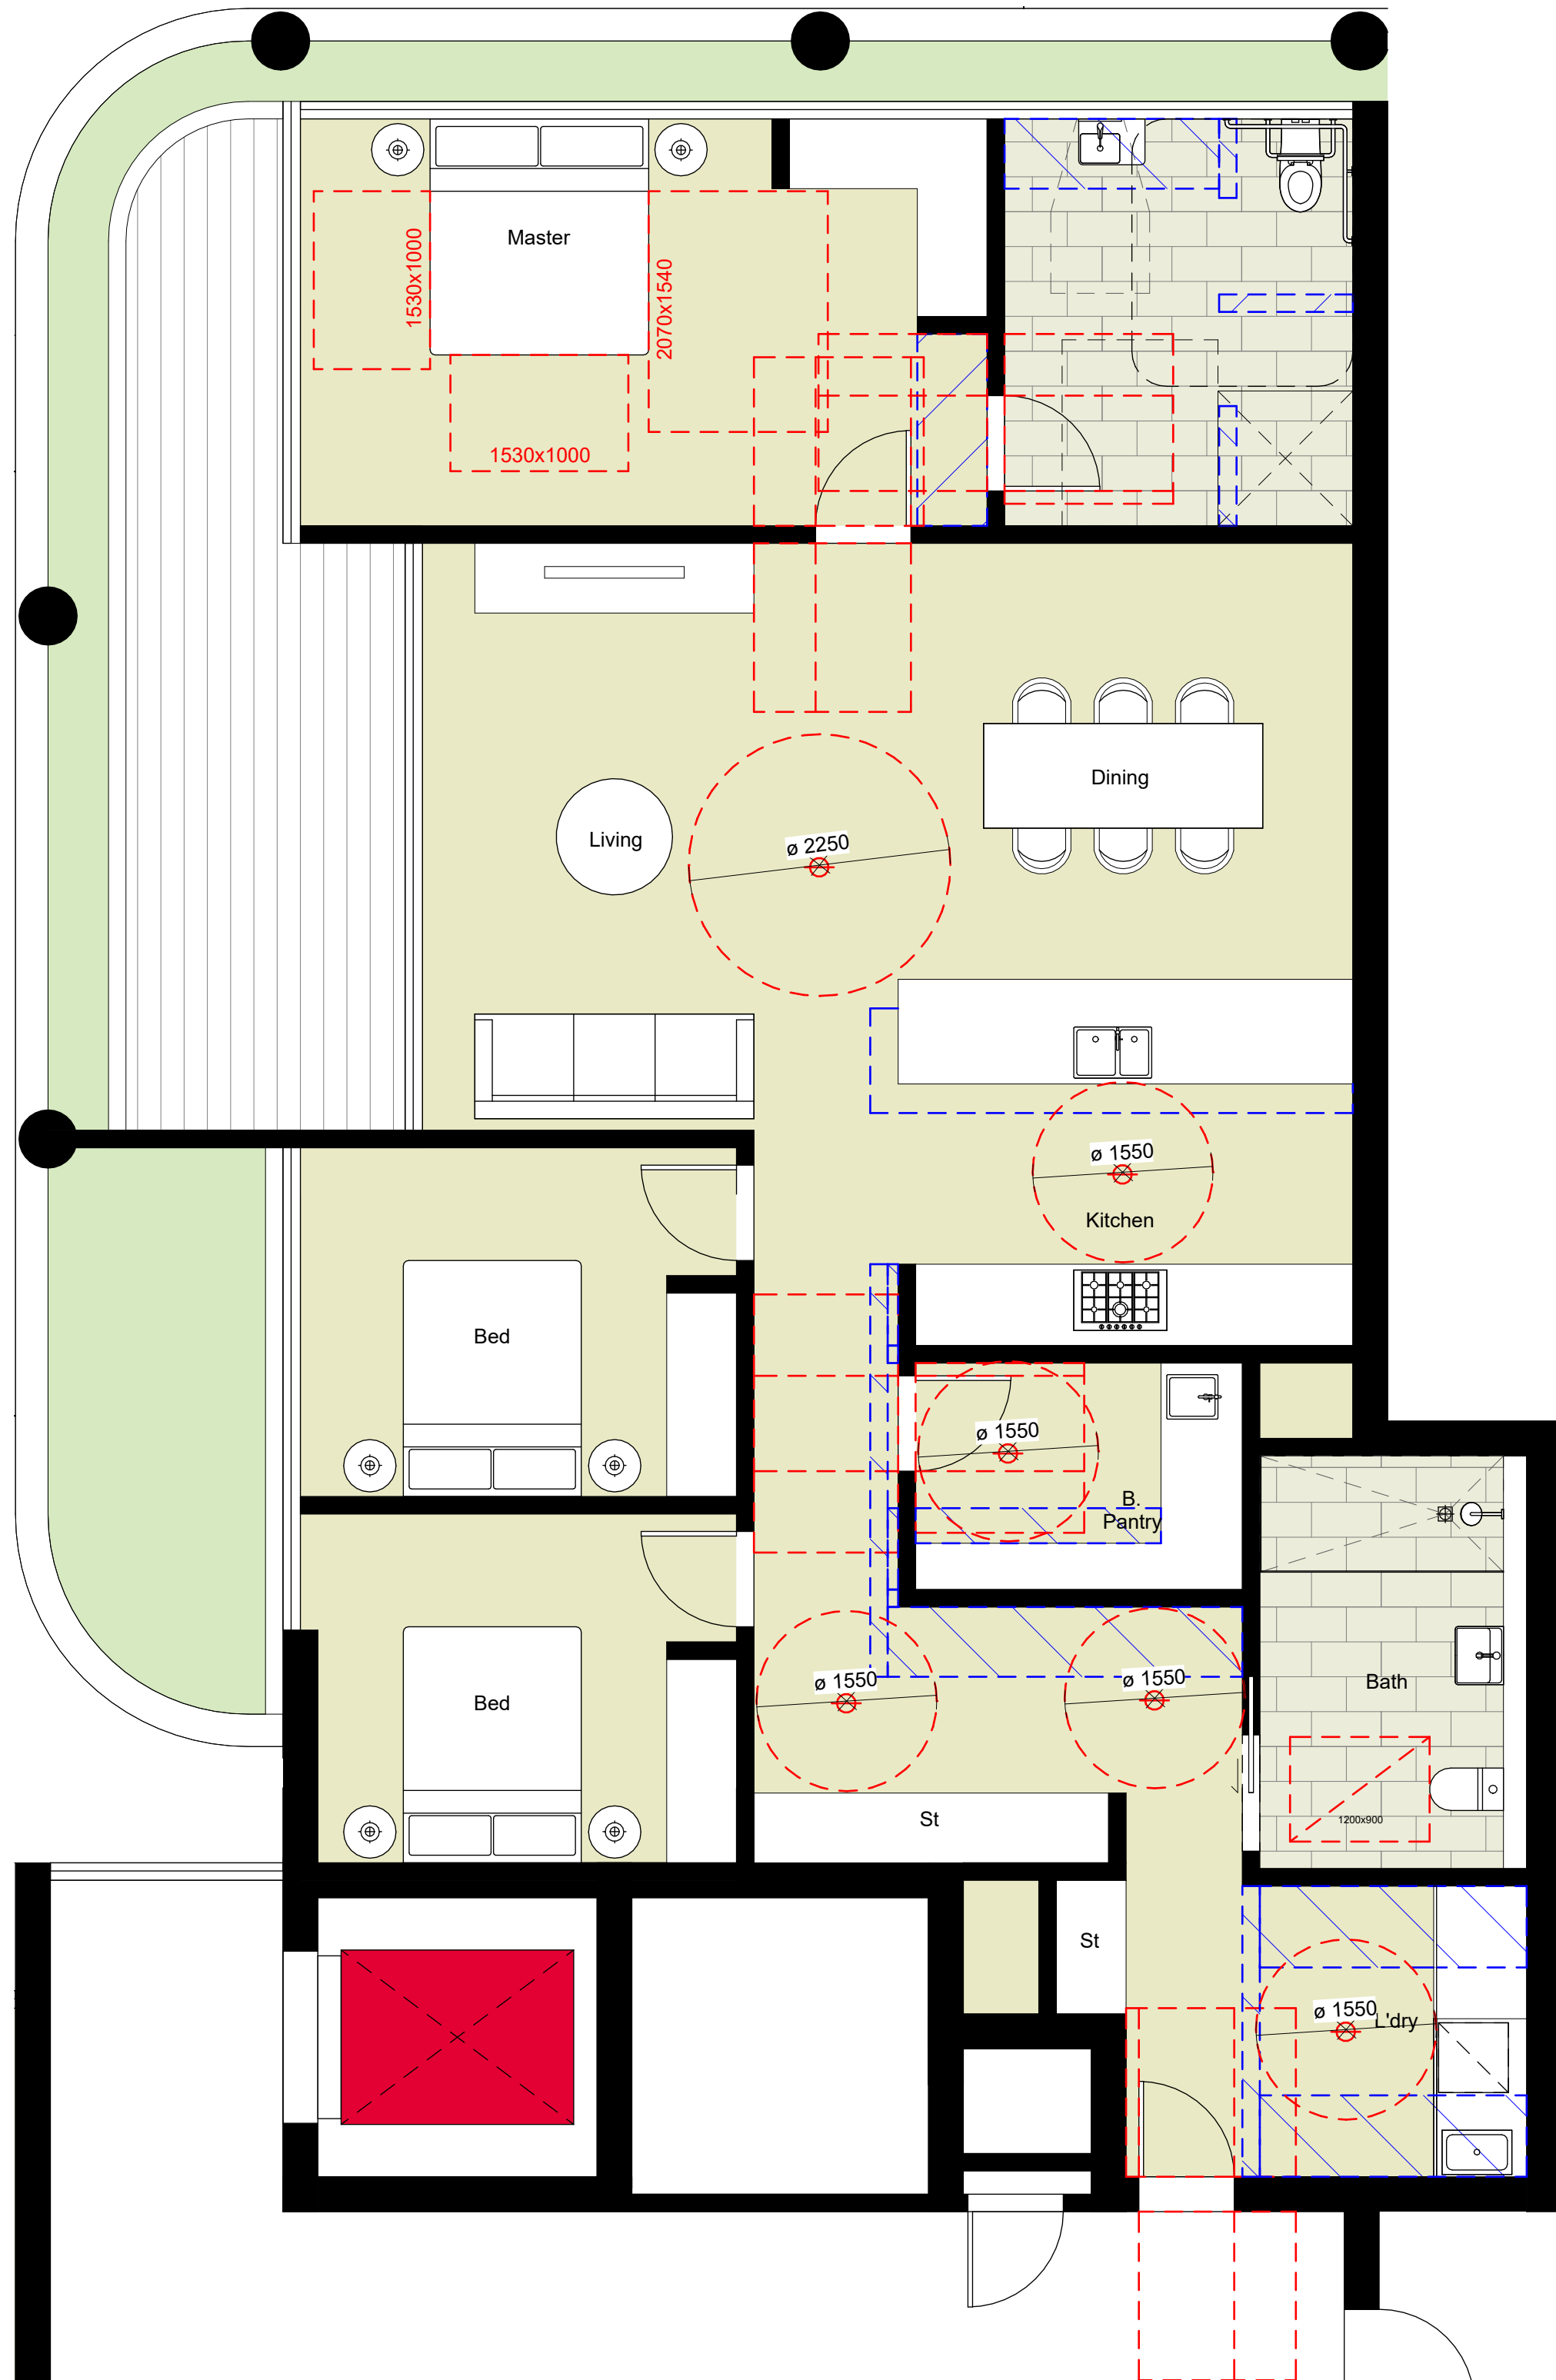

2 3B\_A - Post Adaptation  
Plan 1 : 50



All drawings may not be reproduced or distributed without prior permission from the architect.

NORTHBRIDGE

---

57-69 Strathallen Ave

**Melbourne** 1 Nicholson Street  
Melbourne VIC 3000 Australia  
T 03 8664 6200 F 03 8664 6300  
email [mel@batessmart.com.au](mailto:mel@batessmart.com.au)  
<http://www.batessmart.com.au>

**Sydney** 43 Brisbane Street  
Surry Hills NSW 2010 Australia  
T 02 8354 5100 F 02 8354 5191  
email [syd@batessmart.com.au](mailto:syd@batessmart.com.au)  
<http://www.batessmart.com.au>

**Bates Smart Architects Pty Ltd** ABN 68 094 740 986  
NSW Nominated Responsible Architects: Kellie Payne Reg. 6454 / Phillip Vivian Reg. 6696  
Guy Lake Reg. 7119 / Matthew Allen Reg. 8498






C:\Users\GOA\Documents\NORTHBRIDGE\_BS\_ARCH\_R2023\_REVISED  
DA\_tgordon@batesmart.com.nz



1 3B\_C - Pre Adaptation  
Plan 1 : 50

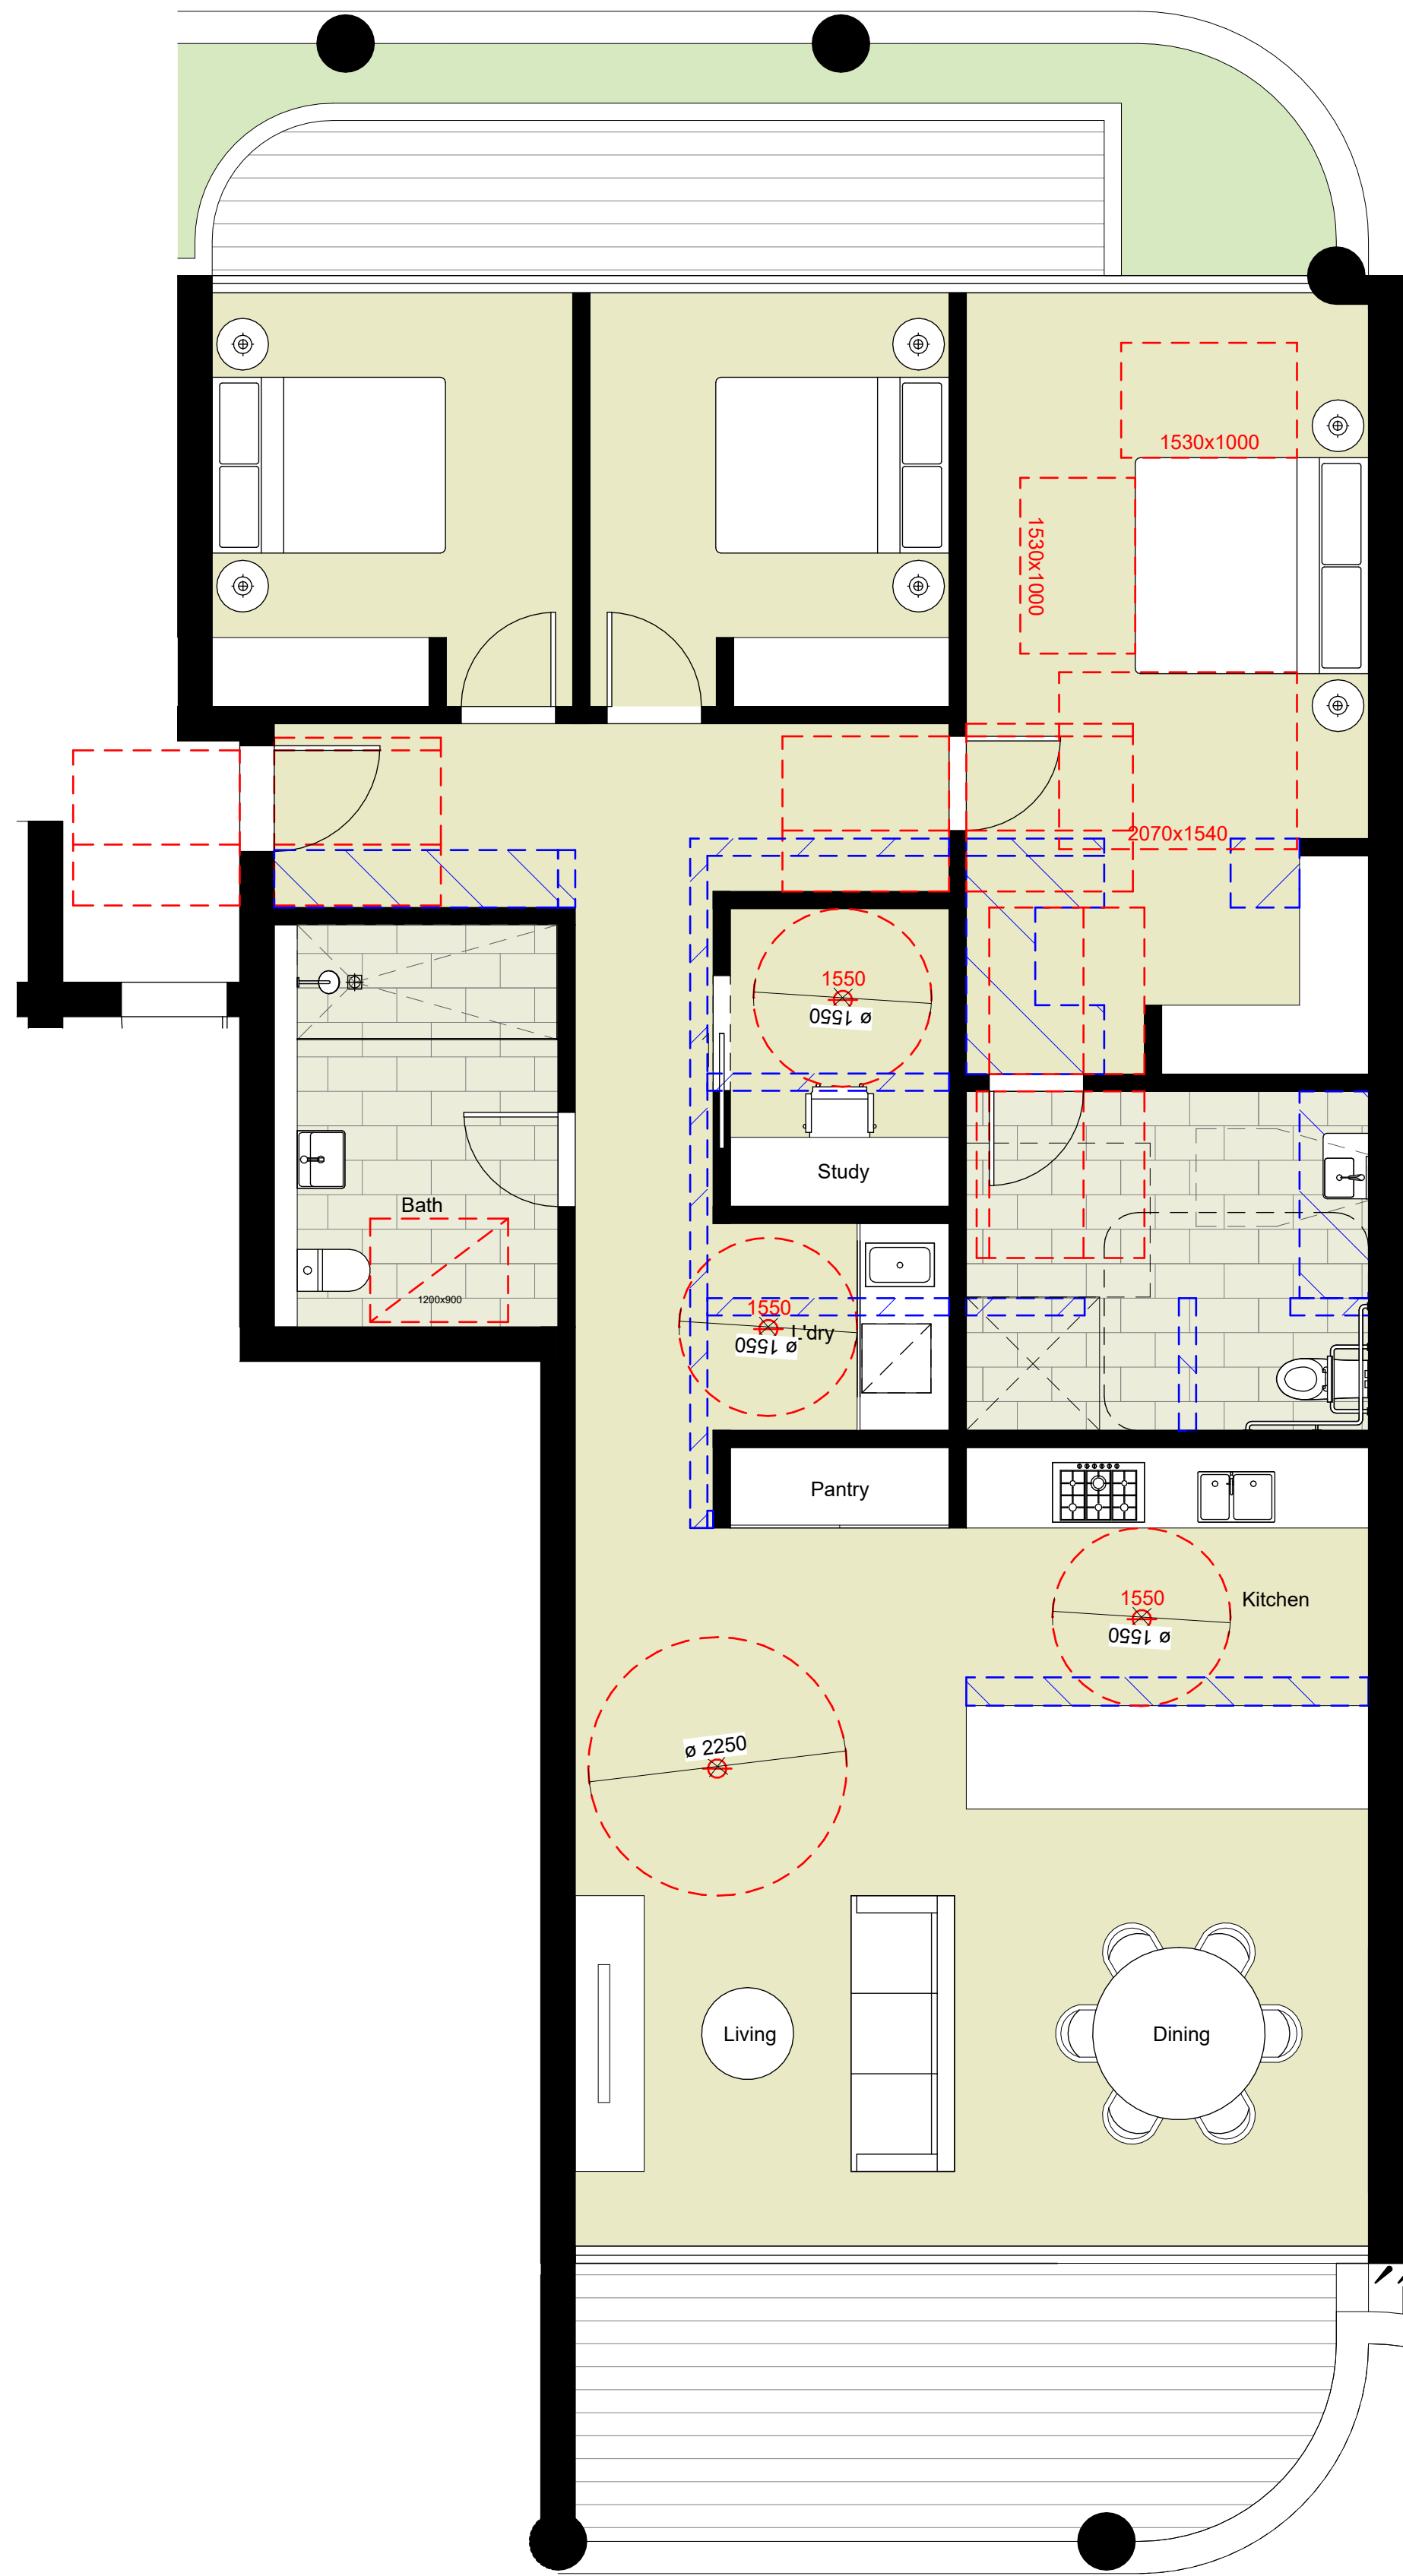

2 3B\_C - Post Adaptation  
Plan 1 : 50


Check all dimensions and site conditions prior to commencement of any work, the purchase or ordering of any materials, fittings, plant, services or equipment and the preparation of shop drawings and or the fabrication of any components.

Do not scale drawings - refer to figured dimensions only. Any discrepancies shall immediately be referred to the architect for clarification.

All drawings may not be reproduced or distributed without prior permission from the architect.

#### KEY PLAN

Level 02-03

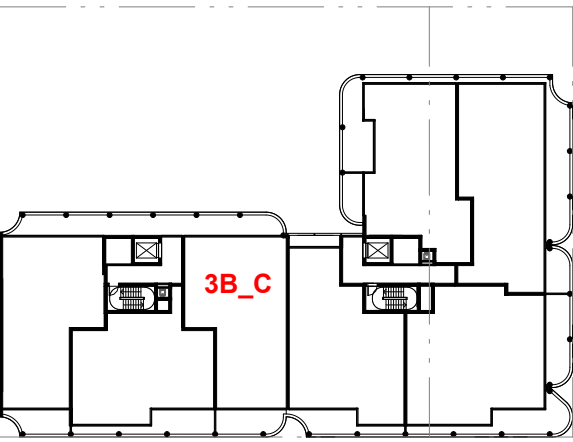


|     |          |                           |         |         |
|-----|----------|---------------------------|---------|---------|
| 3   | 28.06.24 | Post Lodgement Amendments | NH      | TG      |
| 2   | 02.05.24 | Development Application   | EYB     | TG      |
| 1   | 13.03.24 | Development Application   | EYB     | TG      |
| Rev | Date     | Description               | Initial | Checked |

#### NORTHBRIDGE

57-69 Strathallen Ave

Apartment Types  
3B\_C

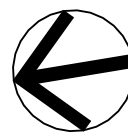

|             |                                                                                         |         |         |
|-------------|-----------------------------------------------------------------------------------------|---------|---------|
| Status      | DEVELOPMENT APPLICATION                                                                 |         |         |
| Scale       | As indicated                                                                            | @ A1    |         |
| Drawn       | Author                                                                                  | Checked | Checker |
| Project No. | S12751                                                                                  |         |         |
| Plot Date   | 30/10/2024 2:06:51 PM                                                                   |         |         |
| BIM         | C:\Users\GOA\Documents\NORTHBRIDGE_BS_ARCH_R2023_REVISED<br>DA_tgordon@batesmart.com.nz |         |         |
| Drawing no. | Revision                                                                                |         |         |

A13.003

3

**Melbourne** 1 Nicholson Street  
Melbourne VIC 3000 Australia  
T 03 8664 6200 F 03 8664 6300  
email mel@batesmart.com.au  
http://www.batesmart.com.au

**Sydney** 43 Brisbane Street  
Surry Hills NSW 2010 Australia  
T 02 8354 5100 F 02 8354 5199  
email syd@batesmart.com.au  
http://www.batesmart.com.au

**Bates Smart Architects Pty Ltd** ABN 68 094 740 986  
NSW Nominated Responsible Architects: Kellie Payne Reg. 6454 / Philip Vivian Reg. 6696 /  
Guy Lake Reg. 7119 / Matthew Allen Reg. 8498

Development Application

BATESSMART™




Check all dimensions and site conditions prior to commencement of any work, the purchase or ordering of any materials, fittings, plant, services or equipment and the preparation of shop drawings and or the fabrication of any components.


Do not scale drawings - refer to figured dimensions only. Any discrepancies shall immediately be referred to the architect for clarification.

All drawings may not be reproduced or distributed without prior permission from the architect.

KEY PLAN  
Level 02-03

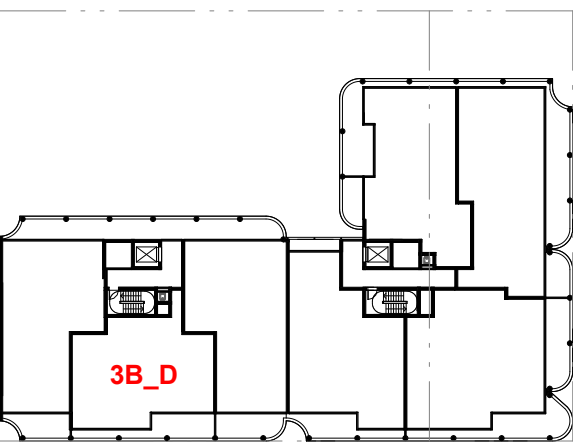

1 3B\_D - Pre Adaptation  
Plan 1 : 50

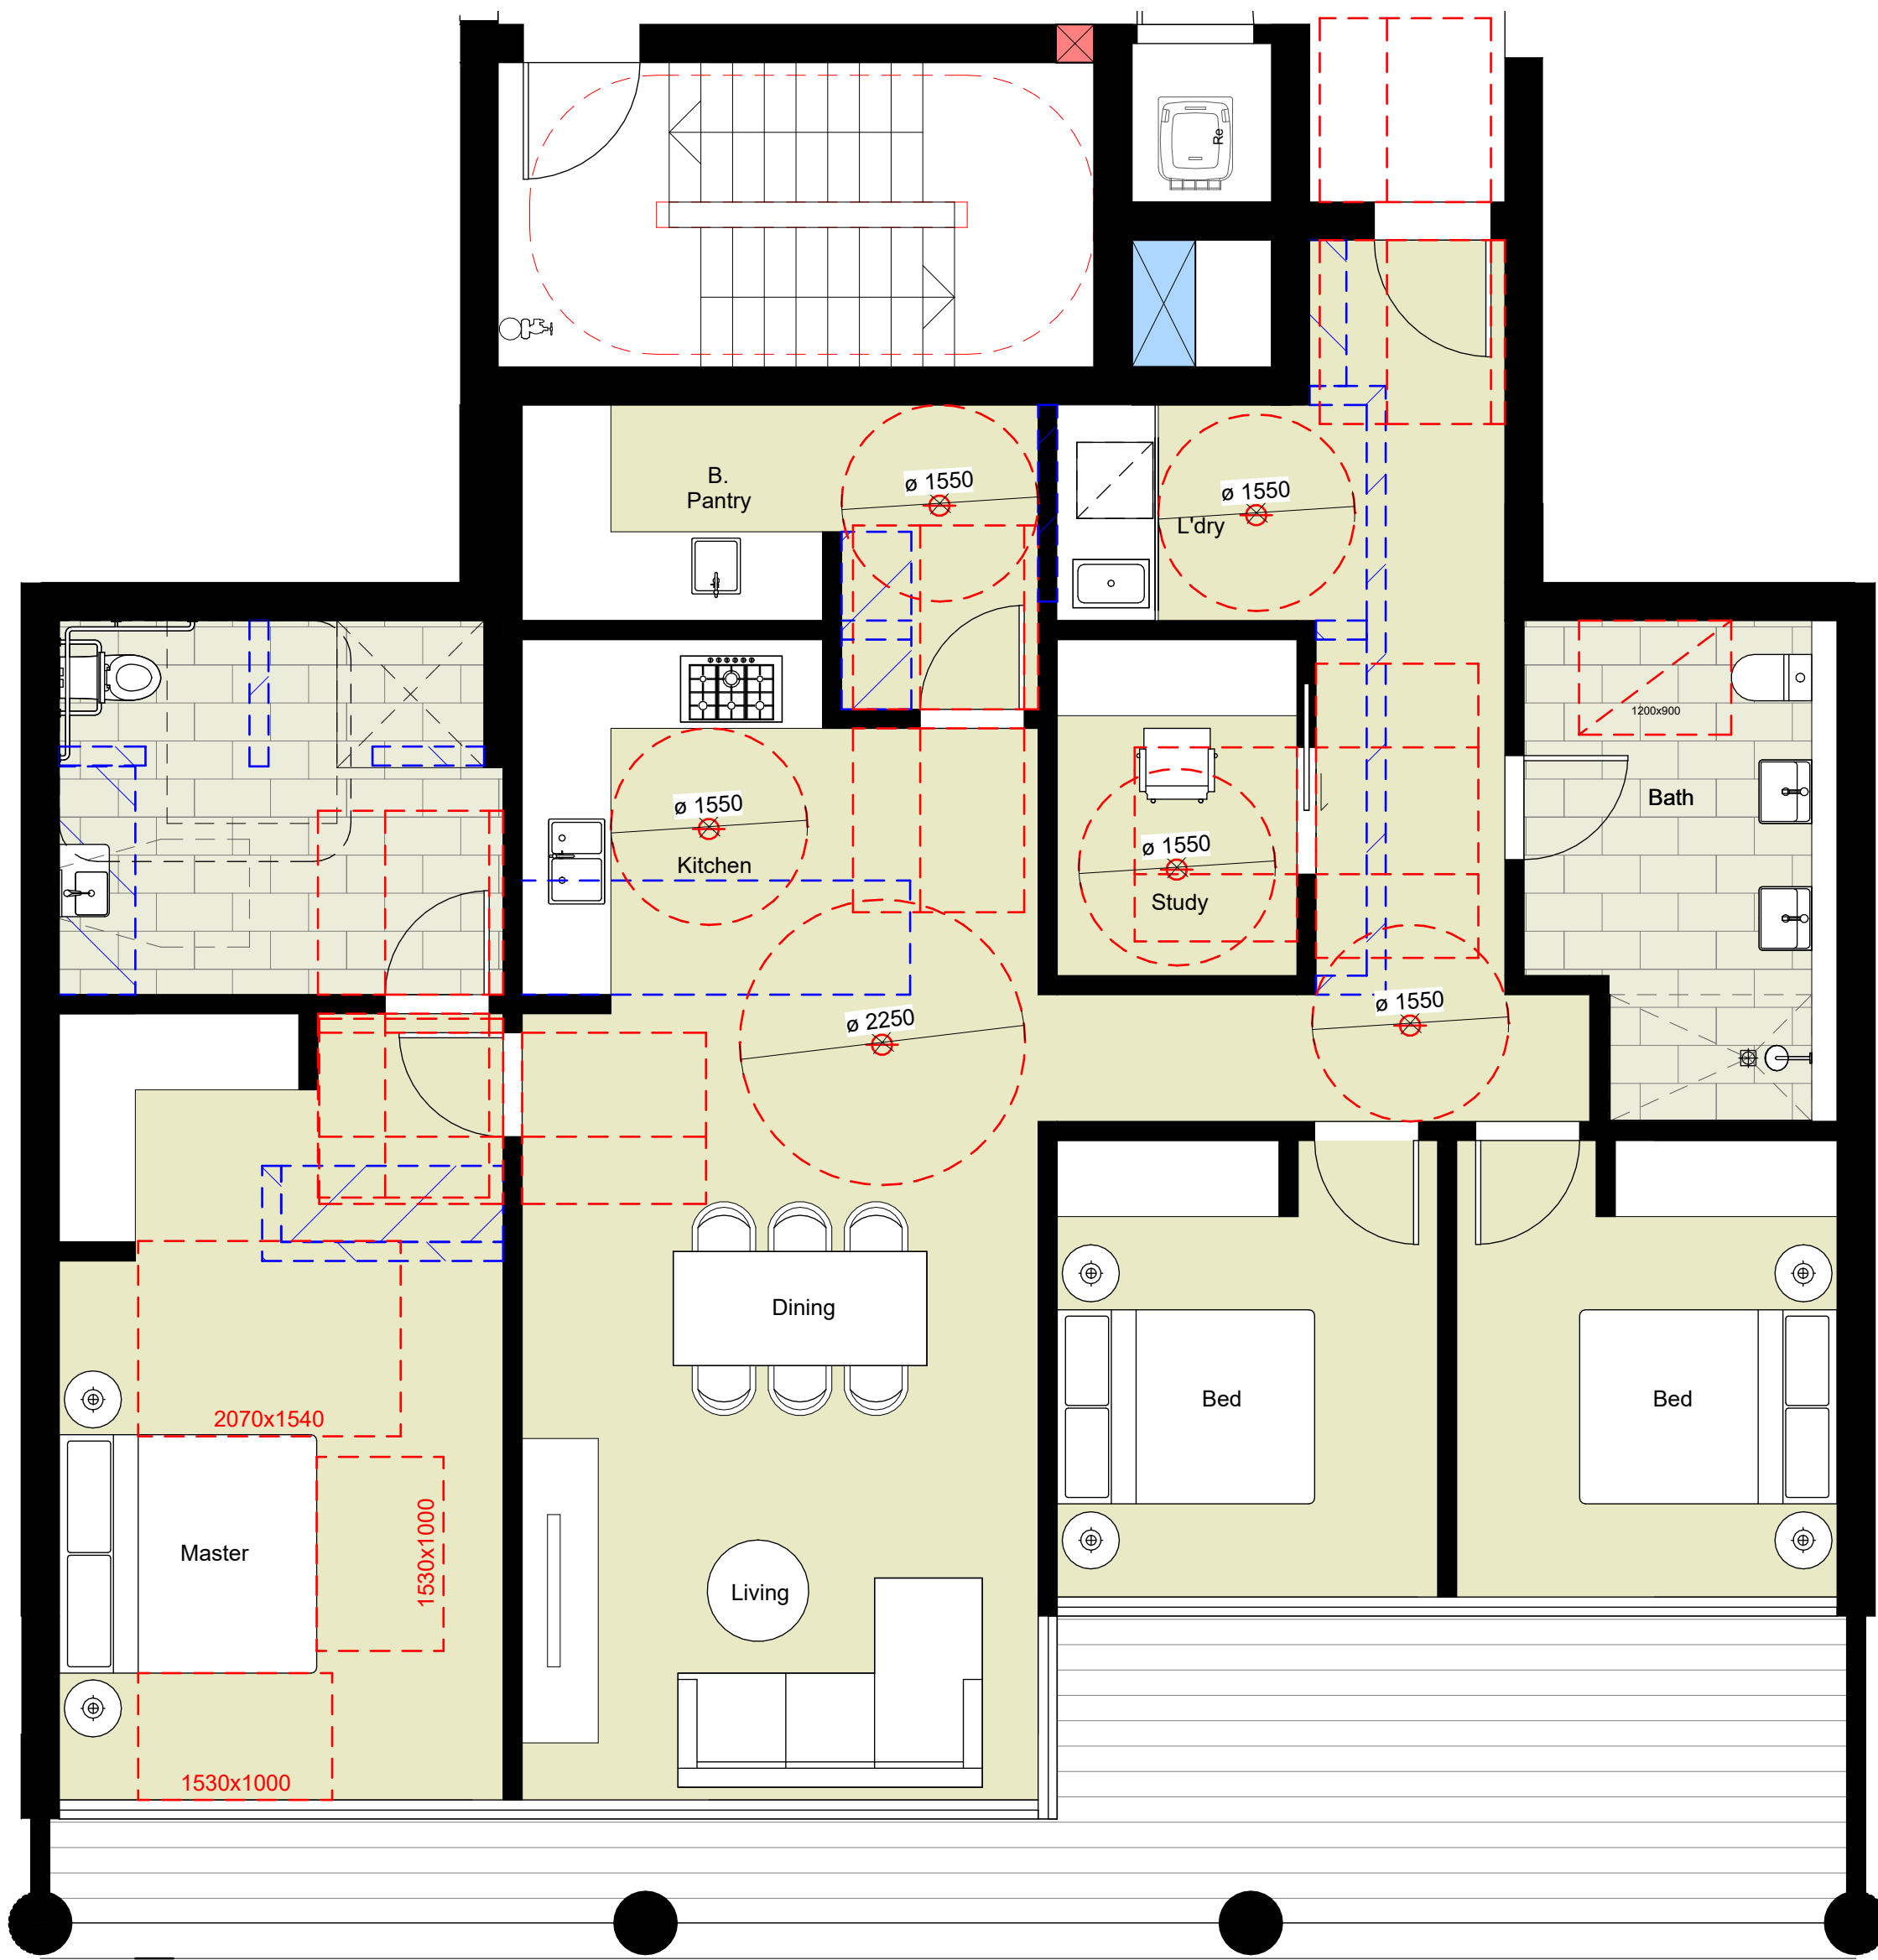


2 3B\_D - Post Adaptation  
Plan 1 : 50

|     |          |                           |         |         |
|-----|----------|---------------------------|---------|---------|
| 3   | 28.06.24 | Post Lodgement Amendments | NH      | TG      |
| 2   | 02.05.24 | Development Application   | EYB     | TG      |
| 1   | 13.03.24 | Development Application   | EYB     | TG      |
| Rev | Date     | Description               | Initial | Checked |

NORTHBRIDGE  
57-69 Strathallen Ave

Apartment Types  
3B\_D

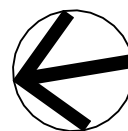

|             |                                                                                          |         |               |
|-------------|------------------------------------------------------------------------------------------|---------|---------------|
| Status      | DEVELOPMENT APPLICATION                                                                  |         |               |
| Scale       | As indicated                                                                             | @ A1    |               |
| Drawn       | Author                                                                                   | Checked | Checker       |
| Project No. | S12751                                                                                   |         |               |
| Plot Date   | 30/10/2024 2:06:53 PM                                                                    |         |               |
| BIM         | C:\Users\GOA\Documents\NORTHBRIDGE_BS_ARCH_R2023_REVISED<br>DA_tgordon@batesmart.com.nvt |         |               |
| Drawing no. | A13.004                                                                                  |         | Revision<br>3 |

**Melbourne** 1 Nicholson Street  
Melbourne VIC 3000 Australia  
T 03 8664 6200 F 03 8664 6300  
email mel@batesmart.com.au  
http://www.batesmart.com.au

**Sydney** 43 Brisbane Street  
Surry Hills NSW 2010 Australia  
T 02 8354 5100 F 02 8354 5199  
email syd@batesmart.com.au  
http://www.batesmart.com.au

**Bates Smart Architects Pty Ltd** ABN 68 094 740 986  
NSW Nominated Responsible Architects: Kellie Payne Reg. 6454 / Philip Vivian Reg. 6696 /  
Guy Lake Reg. 7119 / Matthew Allen Reg. 8498





Check all dimensions and site conditions prior to commencement of any work, the purchase or ordering of any materials, fittings, plant, services or equipment and the preparation of shop drawings and or the fabrication of any components.

Do not scale drawings - refer to figured dimensions only. Any discrepancies shall immediately be referred to the architect for clarification.


All drawings may not be reproduced or distributed without prior permission from the architect.

KEY PLAN  
Level 02-03

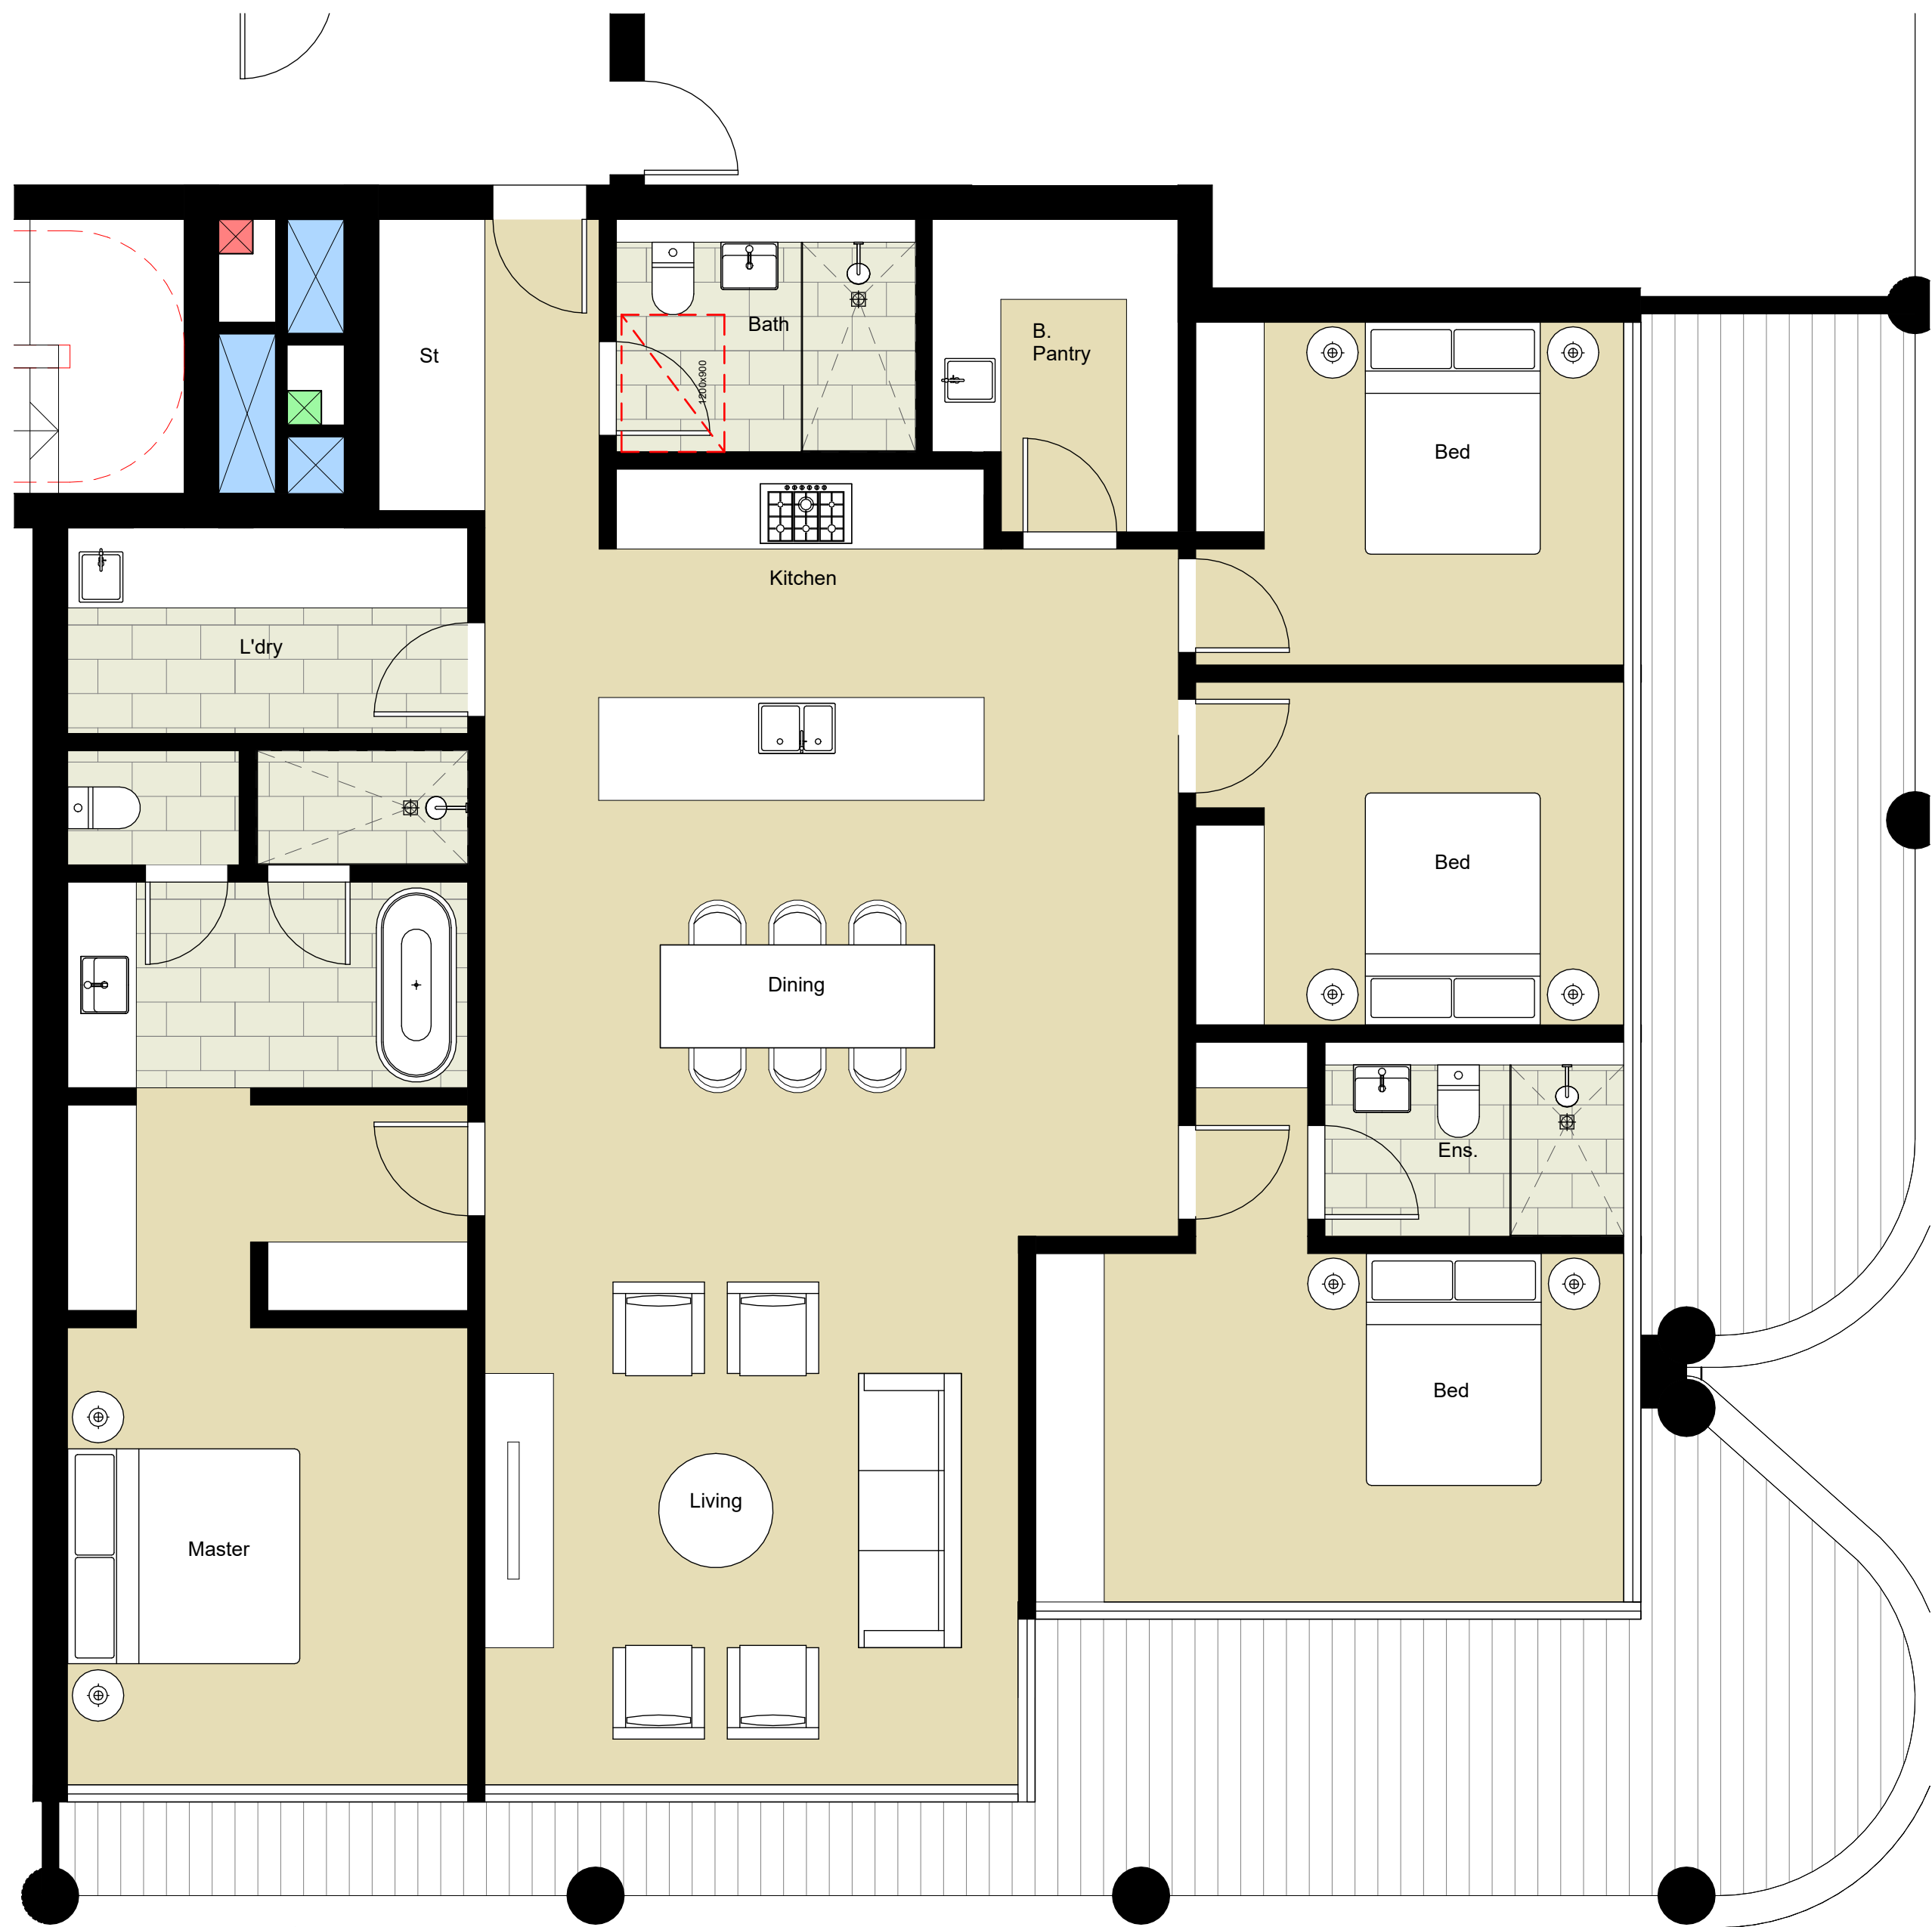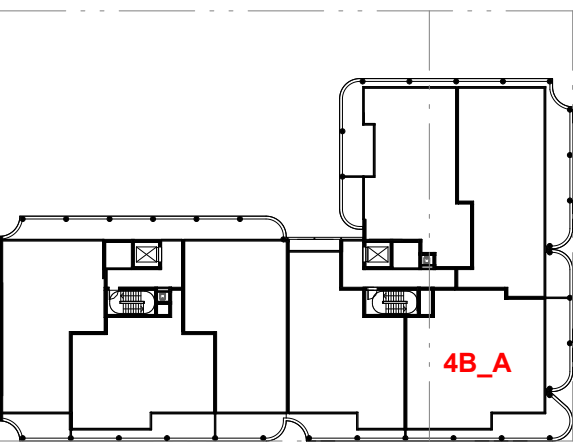

1 4B\_A - Pre Adaptation  
Plan

1 : 50

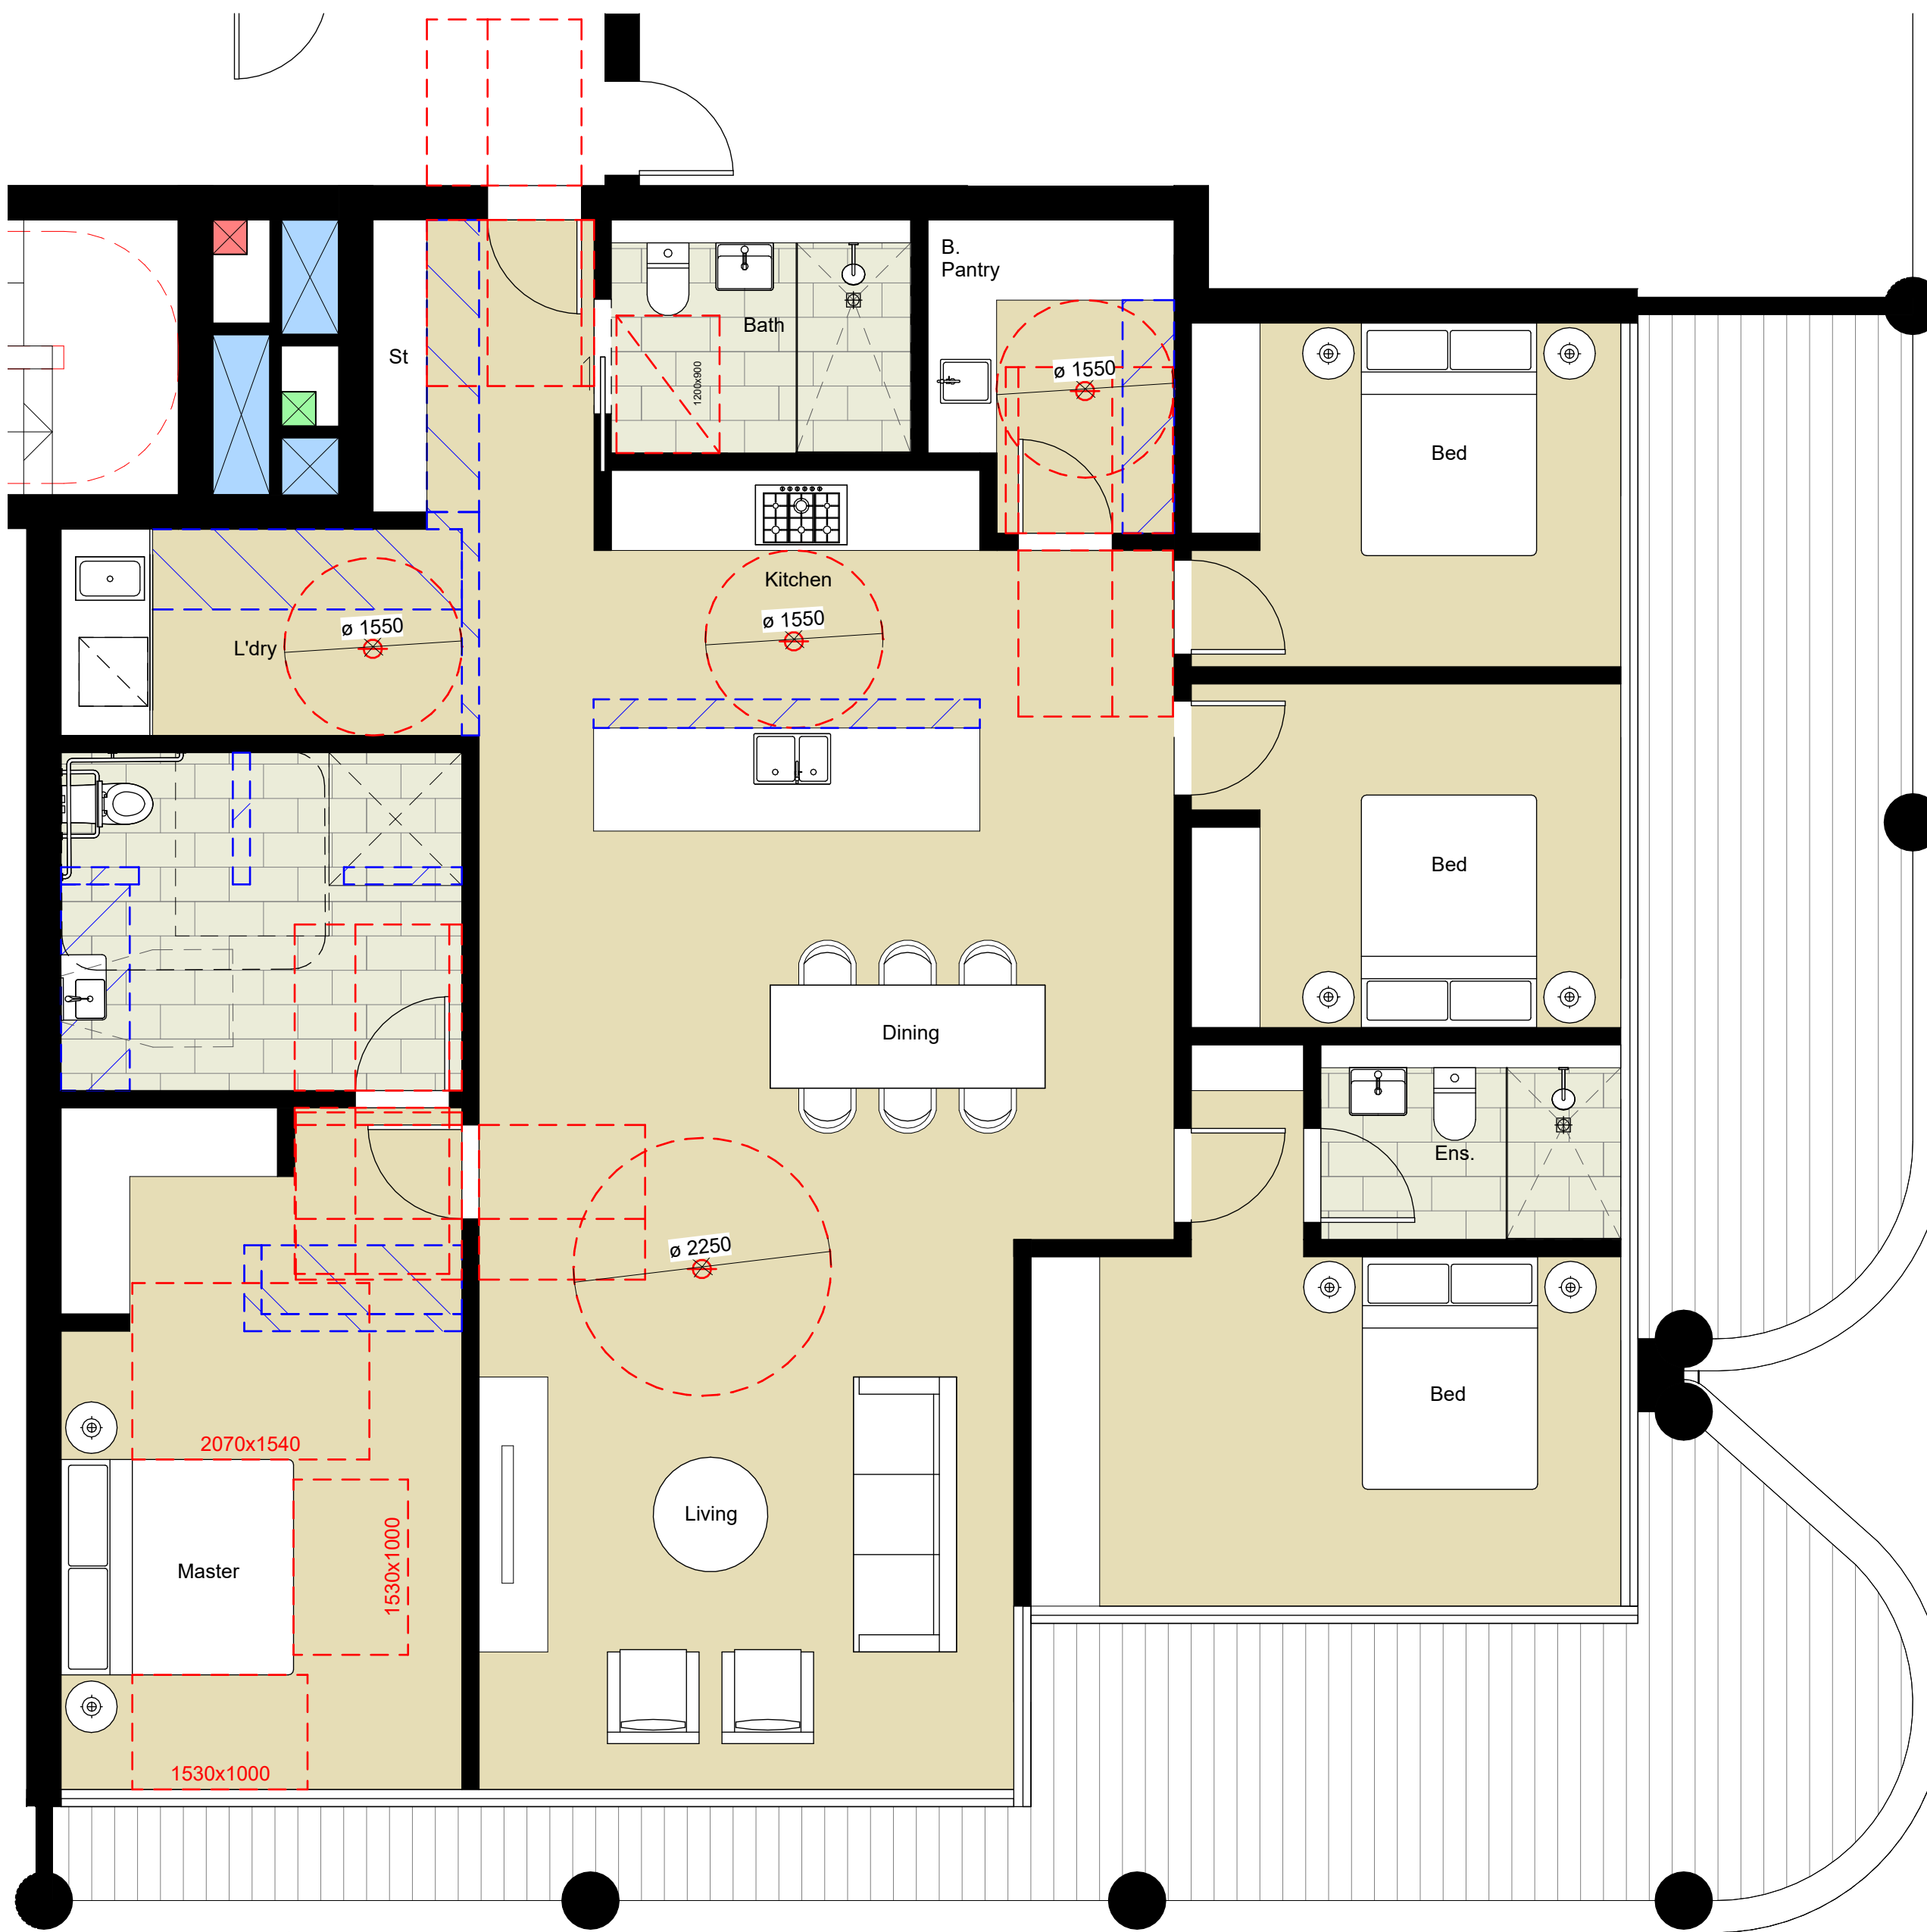


2 4B\_A - Post Adaptation  
Plan

1 : 50

|     |          |                           |         |         |
|-----|----------|---------------------------|---------|---------|
| 3   | 28.06.24 | Post Lodgement Amendments | NH      | TG      |
| 2   | 02.05.24 | Development Application   | EYB     | TG      |
| 1   | 13.03.24 | Development Application   | EYB     | TG      |
| Rev | Date     | Description               | Initial | Checked |

NORTHBRIDGE  
57-69 Strathallen Ave

Apartment Types  
4B\_A

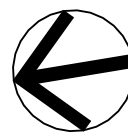

|             |                                                                                          |         |         |
|-------------|------------------------------------------------------------------------------------------|---------|---------|
| Status      | DEVELOPMENT APPLICATION                                                                  |         |         |
| Scale       | As indicated                                                                             | @ A1    |         |
| Drawn       | Author                                                                                   | Checked | Checker |
| Project No. | S12751                                                                                   |         |         |
| Plot Date   | 30/10/2024 2:06:55 PM                                                                    |         |         |
| BIM         | C:\Users\GOA\Documents\NORTHBRIDGE_BS_ARCH_R2023_REVISED<br>DA_tgordon@batesmart.com.nvt |         |         |
| Drawing no. | Revision                                                                                 |         |         |

A13.101 3

**Melbourne** 1 Nicholson Street  
Melbourne VIC 3000 Australia  
T 03 8664 6200 F 03 8664 6300  
email mel@batesmart.com.au  
http://www.batesmart.com.au

**Sydney** 43 Brisbane Street  
Surry Hills NSW 2010 Australia  
T 02 8354 5100 F 02 8354 5199  
email syd@batesmart.com.au  
http://www.batesmart.com.au

**Bates Smart Architects Pty Ltd** ABN 68 094 740 986  
NSW Nominated Responsible Architects: Kellie Payne Reg. 6454 / Philip Vivian Reg. 6696 /  
Guy Lake Reg. 7119 / Matthew Allen Reg. 8498




Check all dimensions and site conditions prior to commencement of any work, the purchase or ordering of any materials, fittings, plant, services or equipment and the preparation of shop drawings and or the fabrication of any components.

Do not scale drawings - refer to figured dimensions only. Any discrepancies shall immediately be referred to the architect for clarification.

All drawings may not be reproduced or distributed without prior permission from the architect.


KEY PLAN  
Level 02-03

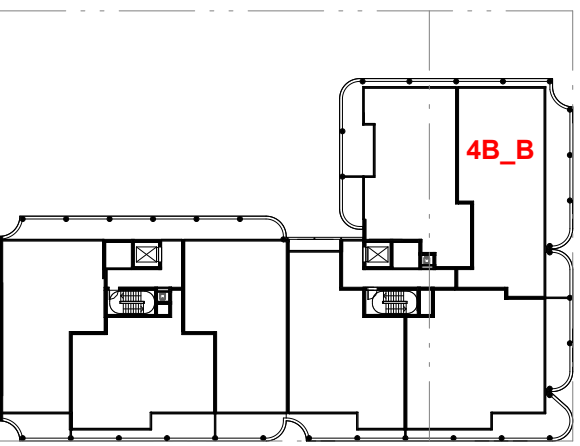

|     |          |                           |         |         |
|-----|----------|---------------------------|---------|---------|
| 3   | 28.06.24 | Post Lodgement Amendments | NH      | TG      |
| 2   | 02.05.24 | Development Application   | EYB     | TG      |
| 1   | 13.03.24 | Development Application   | EYB     | TG      |
| Rev | Date     | Description               | Initial | Checked |

NORTHBRIDGE  
57-69 Strathallen Ave

Apartment Types  
4B\_B

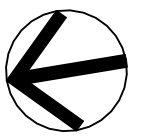

|             |                                                                                         |         |         |
|-------------|-----------------------------------------------------------------------------------------|---------|---------|
| Status      | DEVELOPMENT APPLICATION                                                                 |         |         |
| Scale       | As indicated                                                                            | @ A1    |         |
| Drawn       | Author                                                                                  | Checked | Checker |
| Project No. | S12751                                                                                  |         |         |
| Plot Date   | 30/10/2024 2:06:57 PM                                                                   |         |         |
| BIM         | C:\Users\GOA\Documents\NORTHBRIDGE_BS_ARCH_R2023_REVISD<br>DA_tgordon@batesmart.com.nvt |         |         |
| Drawing no. | Revision                                                                                |         |         |
| A13.102     | 3                                                                                       |         |         |


**Melbourne** 1 Nicholson Street  
Melbourne VIC 3000 Australia  
T 03 8664 6200 F 03 8664 6300  
email mel@batesmart.com.au  
http://www.batesmart.com.au

**Sydney** 43 Brisbane Street  
Surry Hills NSW 2010 Australia  
T 02 8354 5100 F 02 8354 5199  
email syd@batesmart.com.au  
http://www.batesmart.com.au

**Bates Smart Architects Pty Ltd** ABN 68 094 740 986  
NSW Nominated Responsible Architects: Kellie Payne Reg. 6454 / Philip Vivian Reg. 6696 /  
Guy Lake Reg. 7119 / Matthew Allen Reg. 8498




1 4B\_B - Pre Adaptation  
Plan 1 : 50

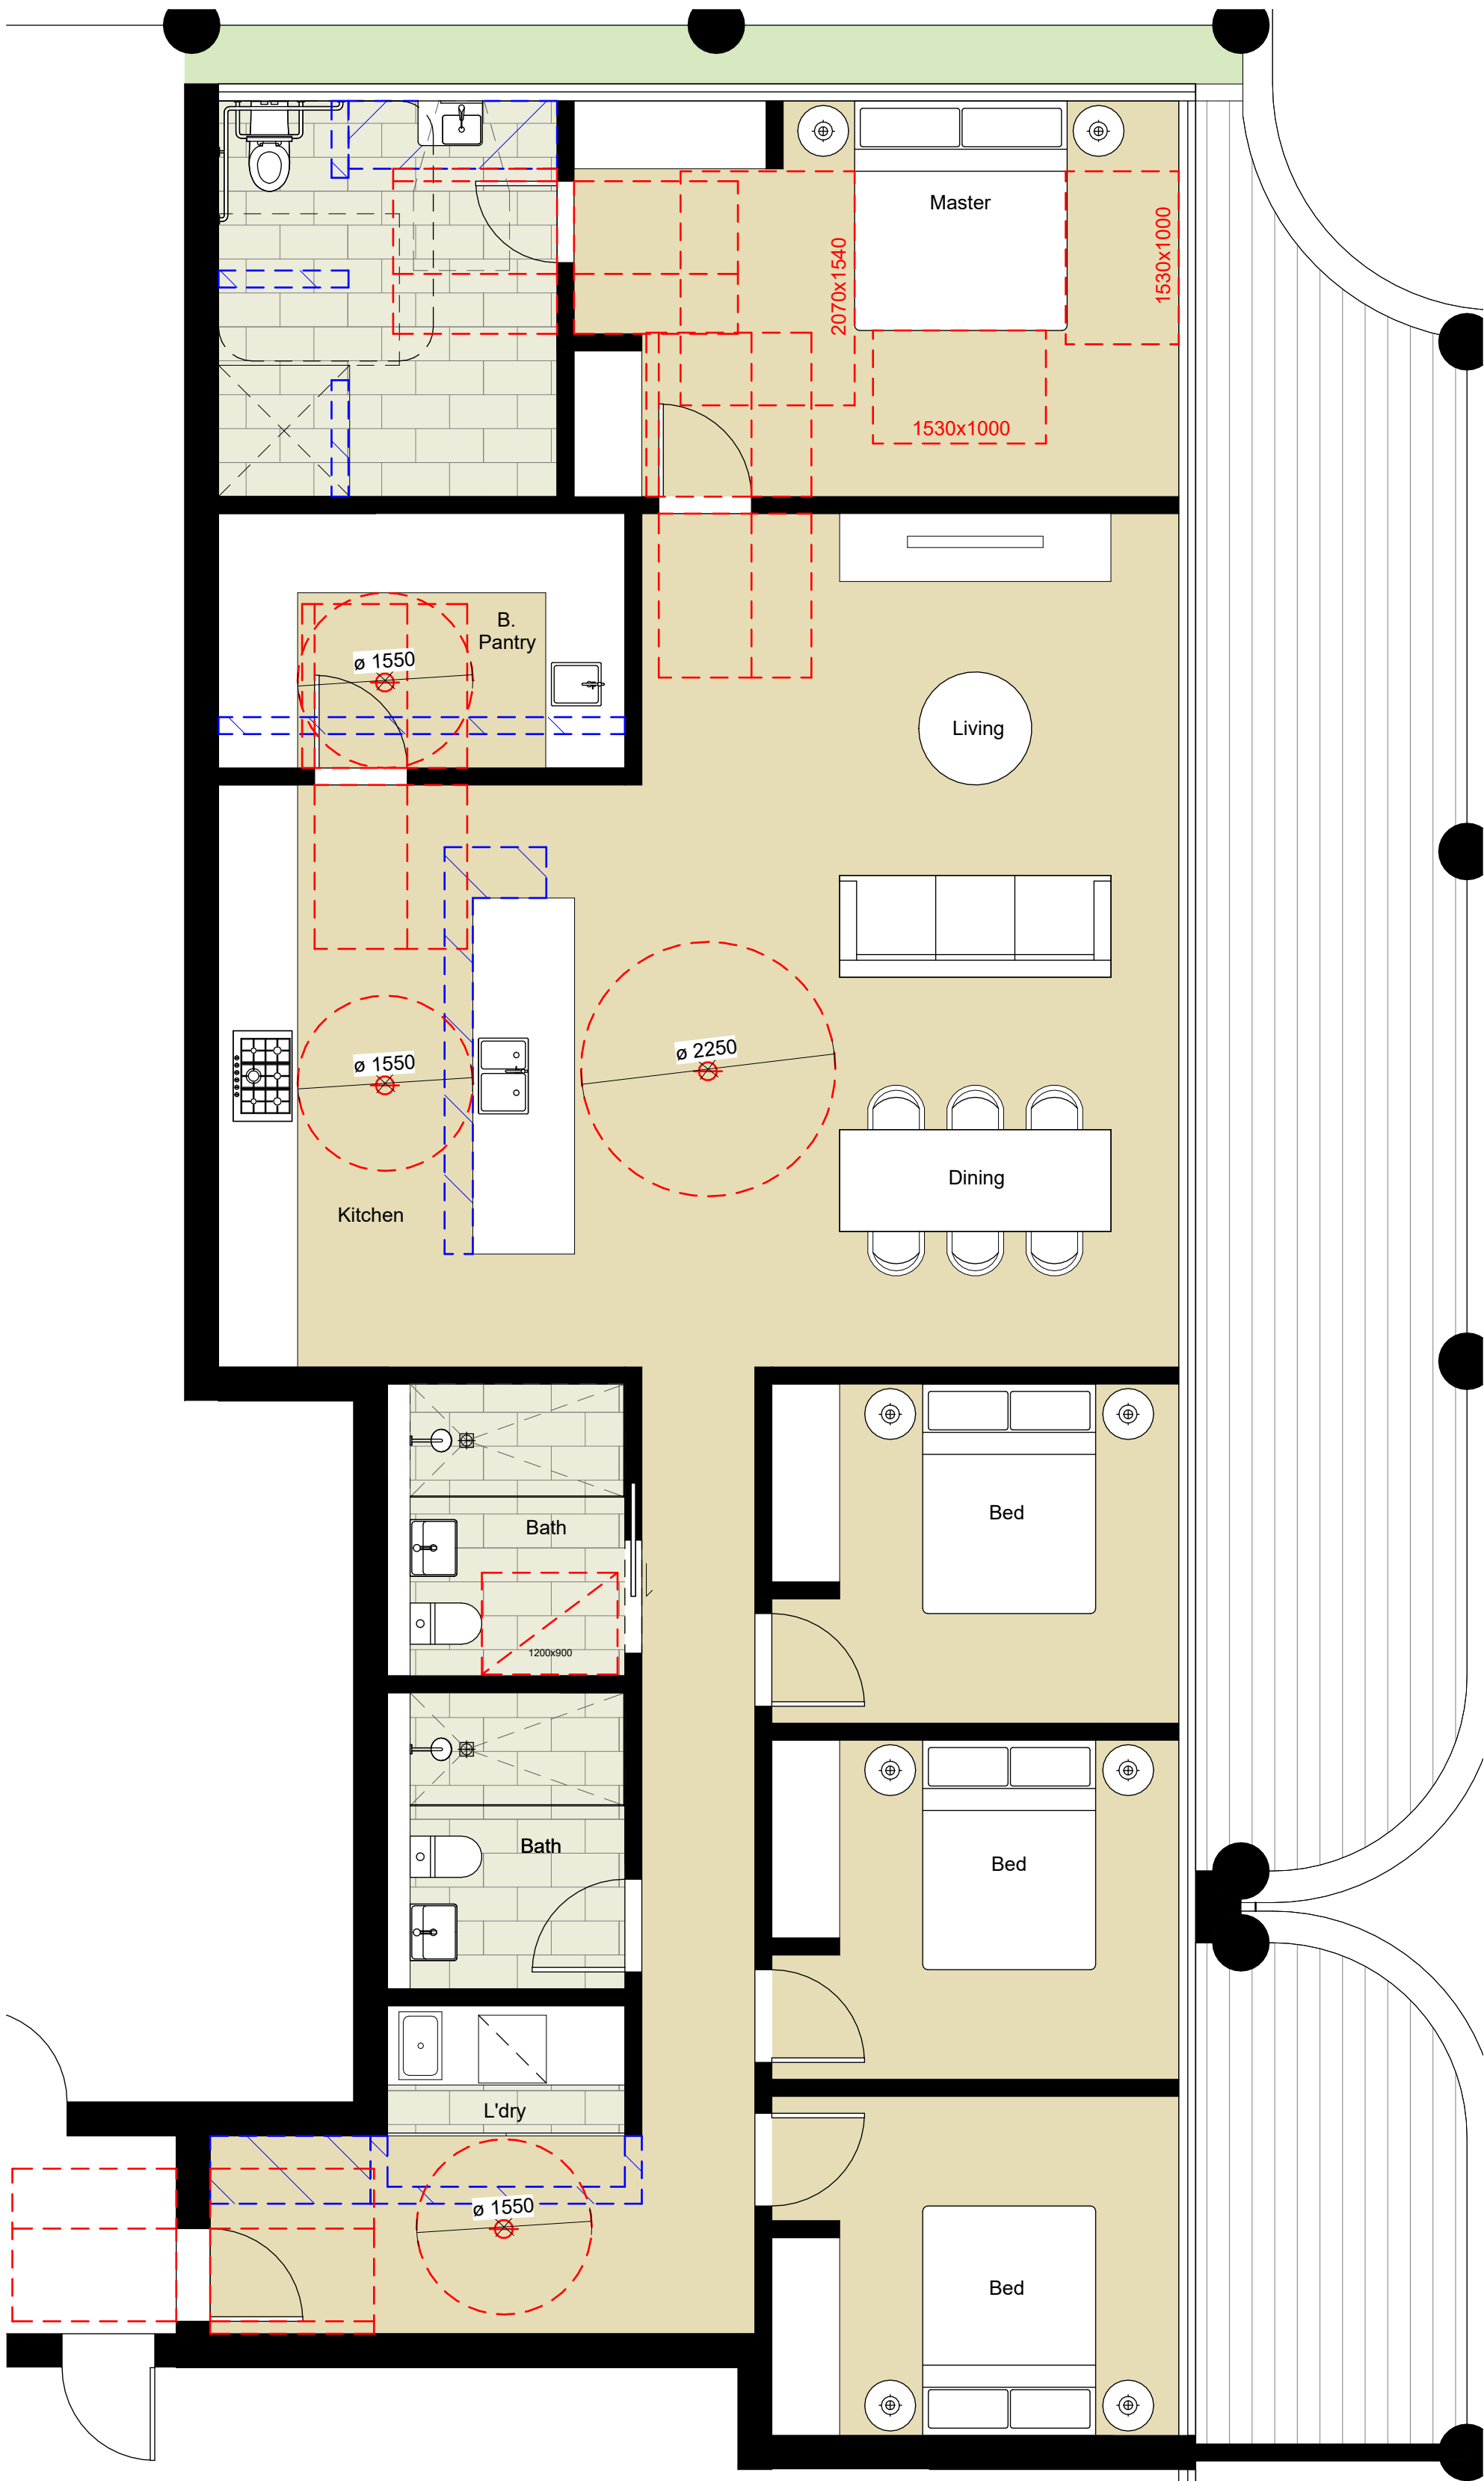

2 4B\_B - Post Adaptation  
Plan 1 : 50



GROUND LEVEL LANDSCAPE PLAN

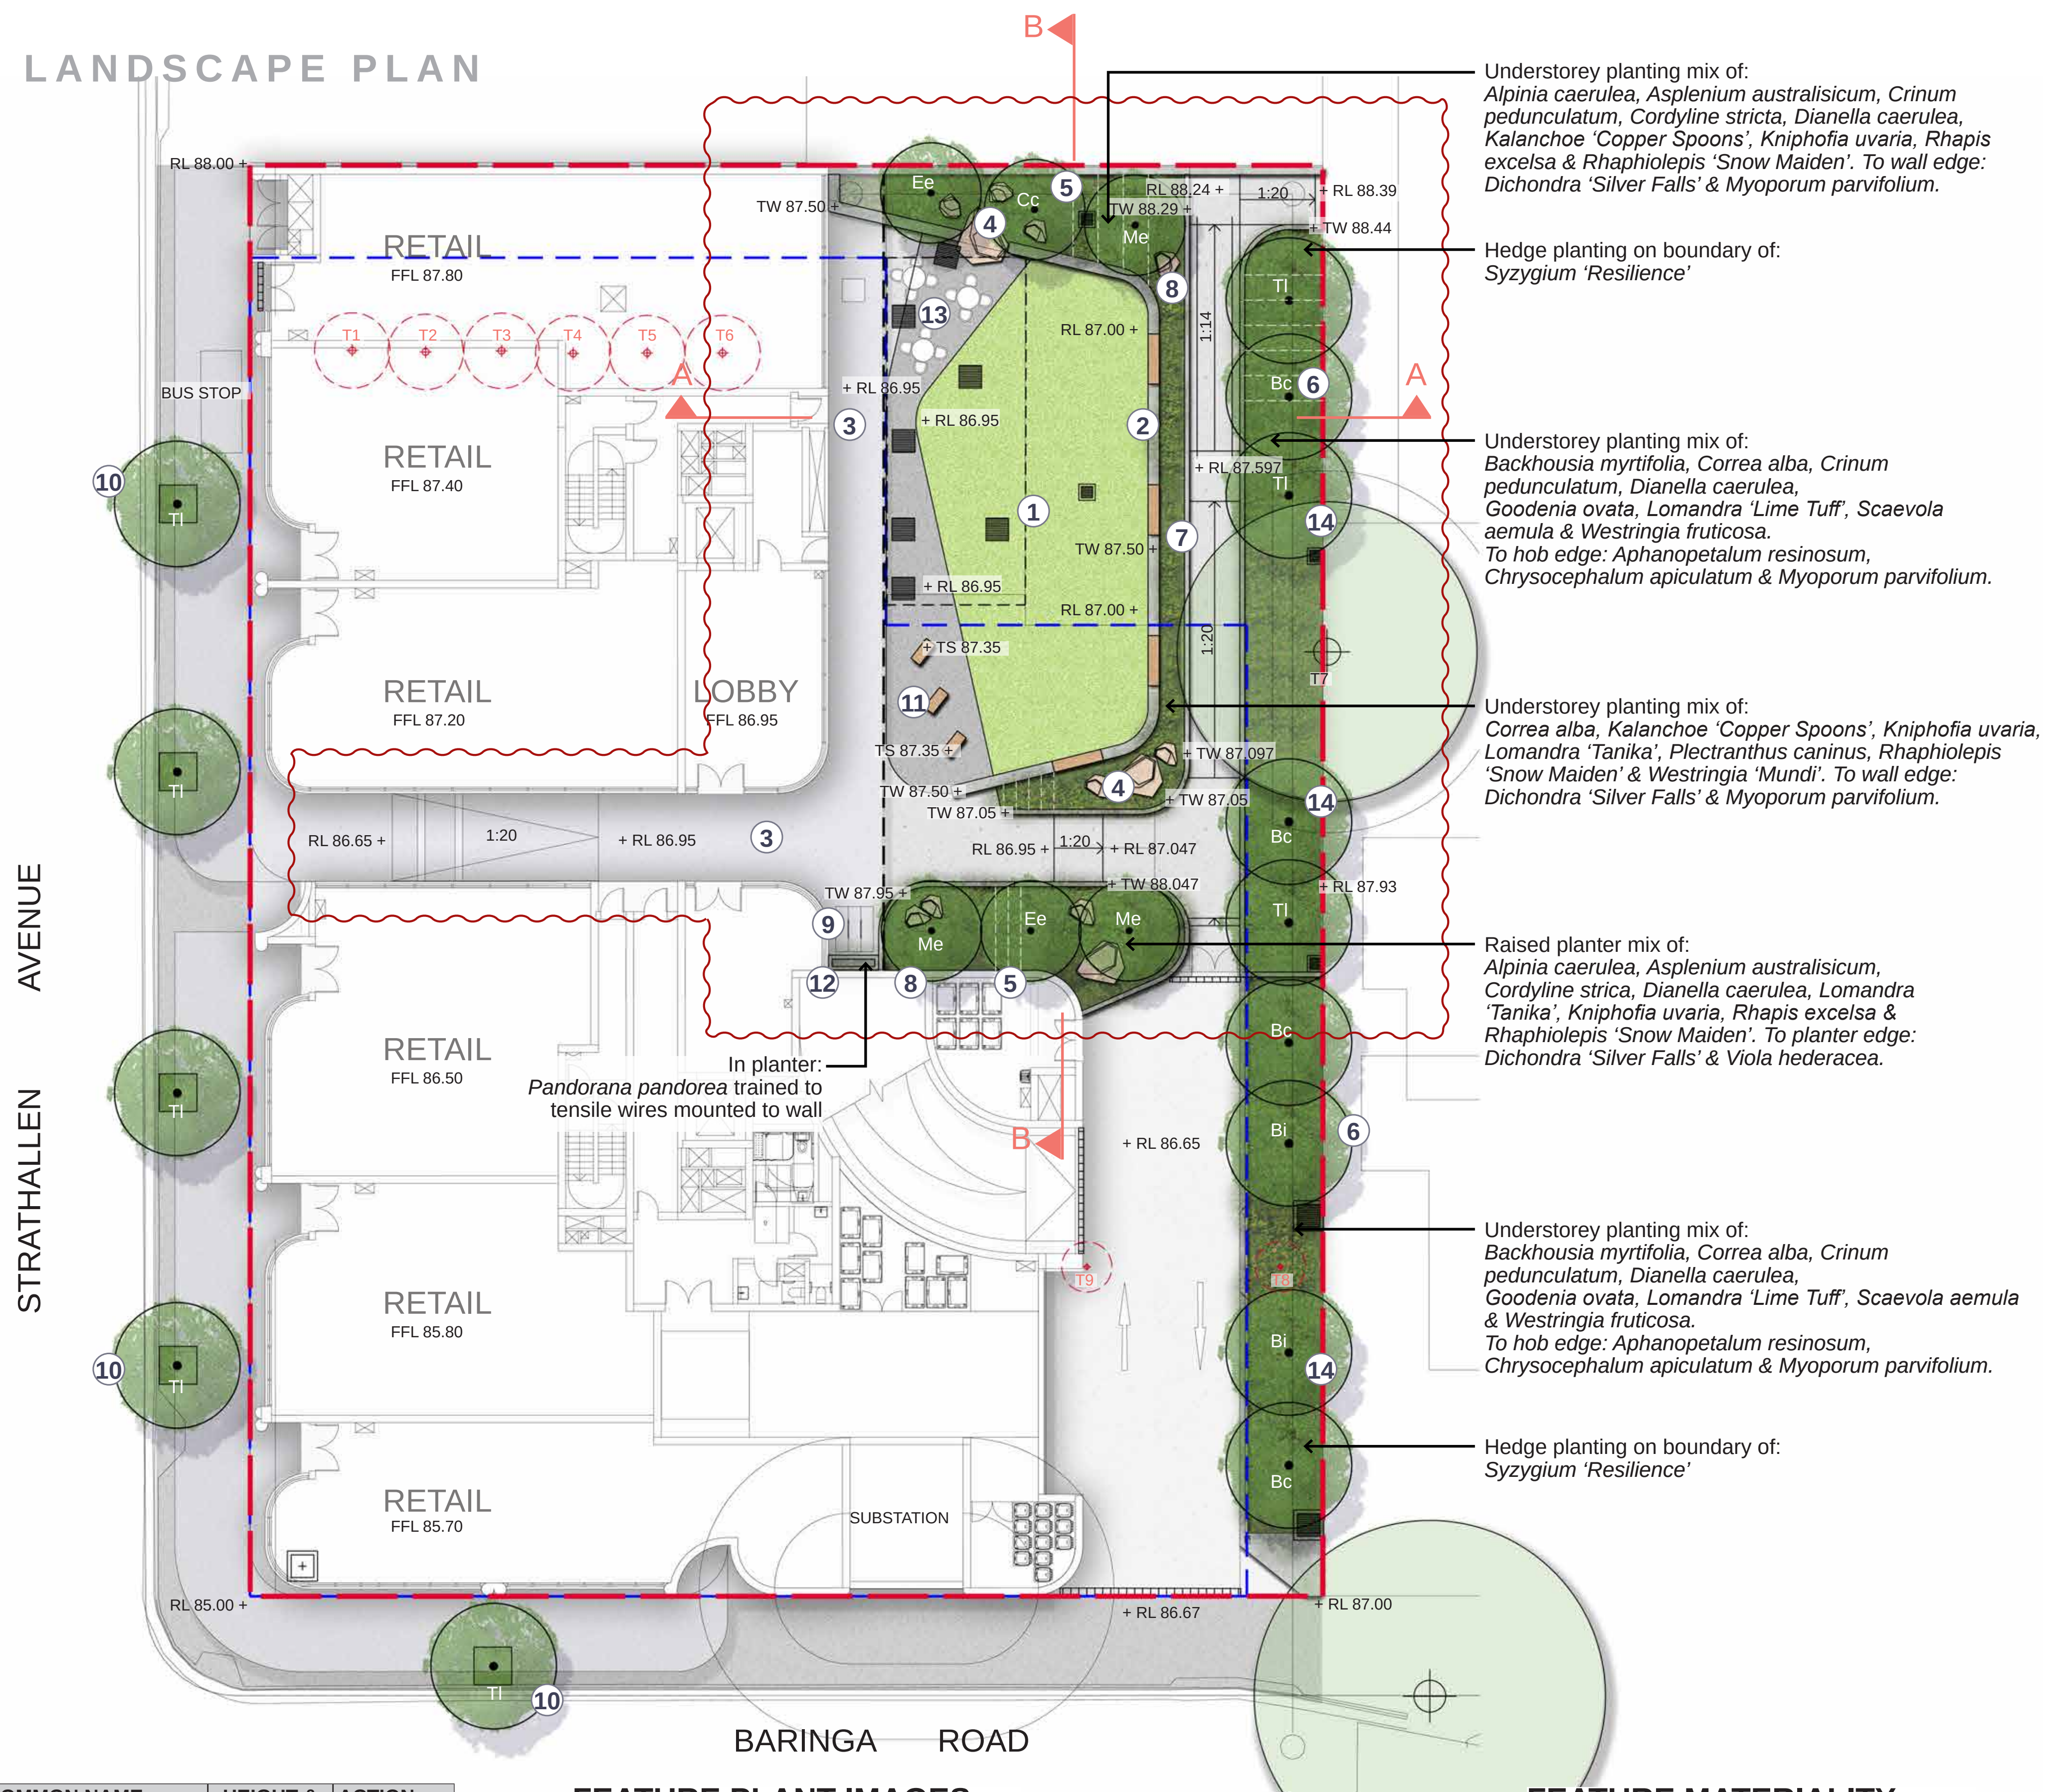

LEGEND

- Site boundary
- Line of building above
- Line of basement below
- Grading to garden bed
- +3.00 Proposed levels  
EX = Existing  
TS = Top of seat  
TW = Top of wall
- Existing trees to be retained as per Arboricultural Impact Assessment prepared by Naturally Trees dated 19 October 2023.
- Existing trees to be removed as per Arboricultural Impact Assessment prepared by Naturally Trees dated 19 October 2023
- Proposed trees. Refer to planting schedule on DA-2320-07 for species
- Open turf for seating and passive recreation.
- Raised seating wall with mounted timber benches.
- Proposed paving. Refer to Architect's specifications.
- Feature sandstone boulders for seating and amenity.
- Feature tree providing shade and visual amenity.
- Screen planting on boundary providing privacy to site.
- DDA Accessible path to rear site entry with hob edge.
- Feature planting in raised planter to tie into existing character.
- Proposed bike racks. Refer to Architect's specifications
- Proposed street tree in accordance with Council's specifications
- Raised insitu seat for additional seating amenity
- 600mm wide planter with climbers to trail up adjacent wall
- Light toned permeable paving over deep soil area.
- Proposed wall on boundary. Refer to Architect's details

EXISTING TREE SCHEDULE

| TREE # | BOTANICAL NAME                    | COMMON NAME        | HEIGHT & SPREAD | ACTION |
|--------|-----------------------------------|--------------------|-----------------|--------|
| T1     | <i>Syagrus romanzoffiana</i>      | Queen Palm         | 9m x 3m         | Remove |
| T2     | <i>Syagrus romanzoffiana</i>      | Queen Palm         | 5m x 3m         | Remove |
| T3     | <i>Syagrus romanzoffiana</i>      | Queen Palm         | 8m x 3m         | Remove |
| T4     | <i>Syagrus romanzoffiana</i>      | Queen Palm         | 6m x 3m         | Remove |
| T5     | <i>Syagrus romanzoffiana</i>      | Queen Palm         | 8m x 3m         | Remove |
| T6     | <i>Syagrus romanzoffiana</i>      | Queen Palm         | 9m x 3m         | Remove |
| T7     | <i>Acmena smithii</i>             | Common Lilly Pilly | 14m x 12m       | Retain |
| T8     | <i>Archontophoenix alexandrae</i> | Alexandra Palm     | 7m x 2m         | Remove |
| T9     | <i>Archontophoenix alexandrae</i> | Alexandra Palm     | 7m x 2m         | Remove |

Note: Information above as per Arboricultural Report prepared by Naturally Trees dated 19th October 2023. Refer to report for tree heights, spreads, photography & additional information.

FEATURE PLANT IMAGES



Cyathea australis Magnolia 'Exmouth' Tristaniopsis 'Luscious'

FEATURE MATERIALITY



Feature sandstone boulders Light toned permeable paving

**Sturt Noble Associates**

Suite 307, 166 Glebe Point Road  
Glebe NSW 2007  
T. 02 9211 3744  
W. www.sturtnoble.com.au  
landscape architecture  
environmental & urban design

PROJECT  
57-69 Strathallen Avenue, Northbridge

CLIENT  
SJD NB PTY LTD

DRAWING  
Ground Level Landscape Plan

DRAWING No. DA-2320-01 ISSUE D DRAWN ml DATE 31.10.2024

Scale 0 1.5 7.5m  
1:150@A1  
1:300@A3

ACN: 164 245 514 ABN: 99 164 245 514  
THIS DRAWING SHOULD BE READ IN CONJUNCTION WITH ALL RELEVANT CONTRACTS, SPECIFICATIONS, REPORTS AND DRAWINGS. COPYRIGHT OF THIS DRAWING IS VESTED IN STURT NOBLE ASSOCIATES PTY LTD.



LEVEL 1 LANDSCAPE PLAN

LEGEND

- Site boundary
- Line of building above
- +3.00 Proposed levels  
EX = Existing  
TS = Top of seat  
TW = Top of wall
- ① Feature planting in raised perimeter planters providing amenity to terraces.
- ② Terrace paving to Architect's specifications.

Planting mix of:  
*Westringia fruticosa* & *Kalanchoe*  
*'Copper Spoons'*. To edge  
*Chrysocephalum apiculatum*

Planting mix of:  
*Westringia fruticosa* & *Kalanchoe* *'Copper*  
*Spoons'*. To edge *Myoporum parvifolium*.

Planting mix of:  
*Alcantarea imperialis*, *Correa alba*, *Kalanchoe*  
*'Copper Spoons'*, *Lomandra* *'Lime Tuff'*, *Neoregelia*  
*'Fireball'* & *Rhaphiolepis* *'Snow Maiden'*. To edge  
*Casuarina* *'Cousin It'* & *Myoporum parvifolium*.

Planting mix of:  
*Alcantarea imperialis*, *Correa alba*, *Kalanchoe*  
*'Copper Spoons'*, *Lomandra* *'Tanika'*,  
*Neoregelia* *'Fireball'*, *Plectrathus caninus* &  
*Rhaphiolepis* *'Snow Maiden'*

Planting mix of:  
*Asplenium australasicum*, *Lomandra* *'Tanika'*  
& *Neoregelia* *'Fireball'*. To edge:  
*Myoporum parvifolium*.

AVENUE  
STRATHALLEN

BARINGA ROAD

FEATURE PLANT IMAGES



*Alcantarea imperialis*



*Correa alba*



*Kalanchoe* *'Copper Spoons'*



*Lomandra* *'Lime Tuff'*



*Neoregelia* *'Fireball'*



*Rhaphiolepis* *'Snow Maiden'*



*Chrysocephalum apiculatum*



*Myoporum parvifolium*

**Sturt Noble**  
Associates

Suite 307, 166 Glebe Point Road  
Glebe NSW 2007  
T. 02 9211 3744  
W. www.sturtnoble.com.au  
landscape architecture  
environmental & urban design

PROJECT  
57-69 Strathallen Avenue, Northbridge

CLIENT  
SJD NB PTY LTD

DRAWING  
Level 1 Landscape Plan

DRAWING No. DA-2320-02 ISSUE D DRAWN ml DATE 31.10.2024

Scale 0 1.5 7.5m  
1:150@A1  
1:300@A3


ACN: 164 245 514 ABN: 99 164 245 514  
THIS DRAWING SHOULD BE READ IN CONJUNCTION WITH ALL RELEVANT  
CONTRACTS, SPECIFICATIONS, REPORTS AND DRAWINGS. COPYRIGHT  
OF THIS DRAWING IS VESTED IN STURT NOBLE ASSOCIATES PTY LTD.



LEVEL 2 & 3 LANDSCAPE PLAN

LEGEND

- Site boundary
- Line of building above
- +3.00 Proposed levels  
EX = Existing  
TS = Top of seat  
TW = Top of wall
- ① Feature planting in raised perimeter planters providing amenity to terraces.
- ② Terrace paving to Architect's specifications.

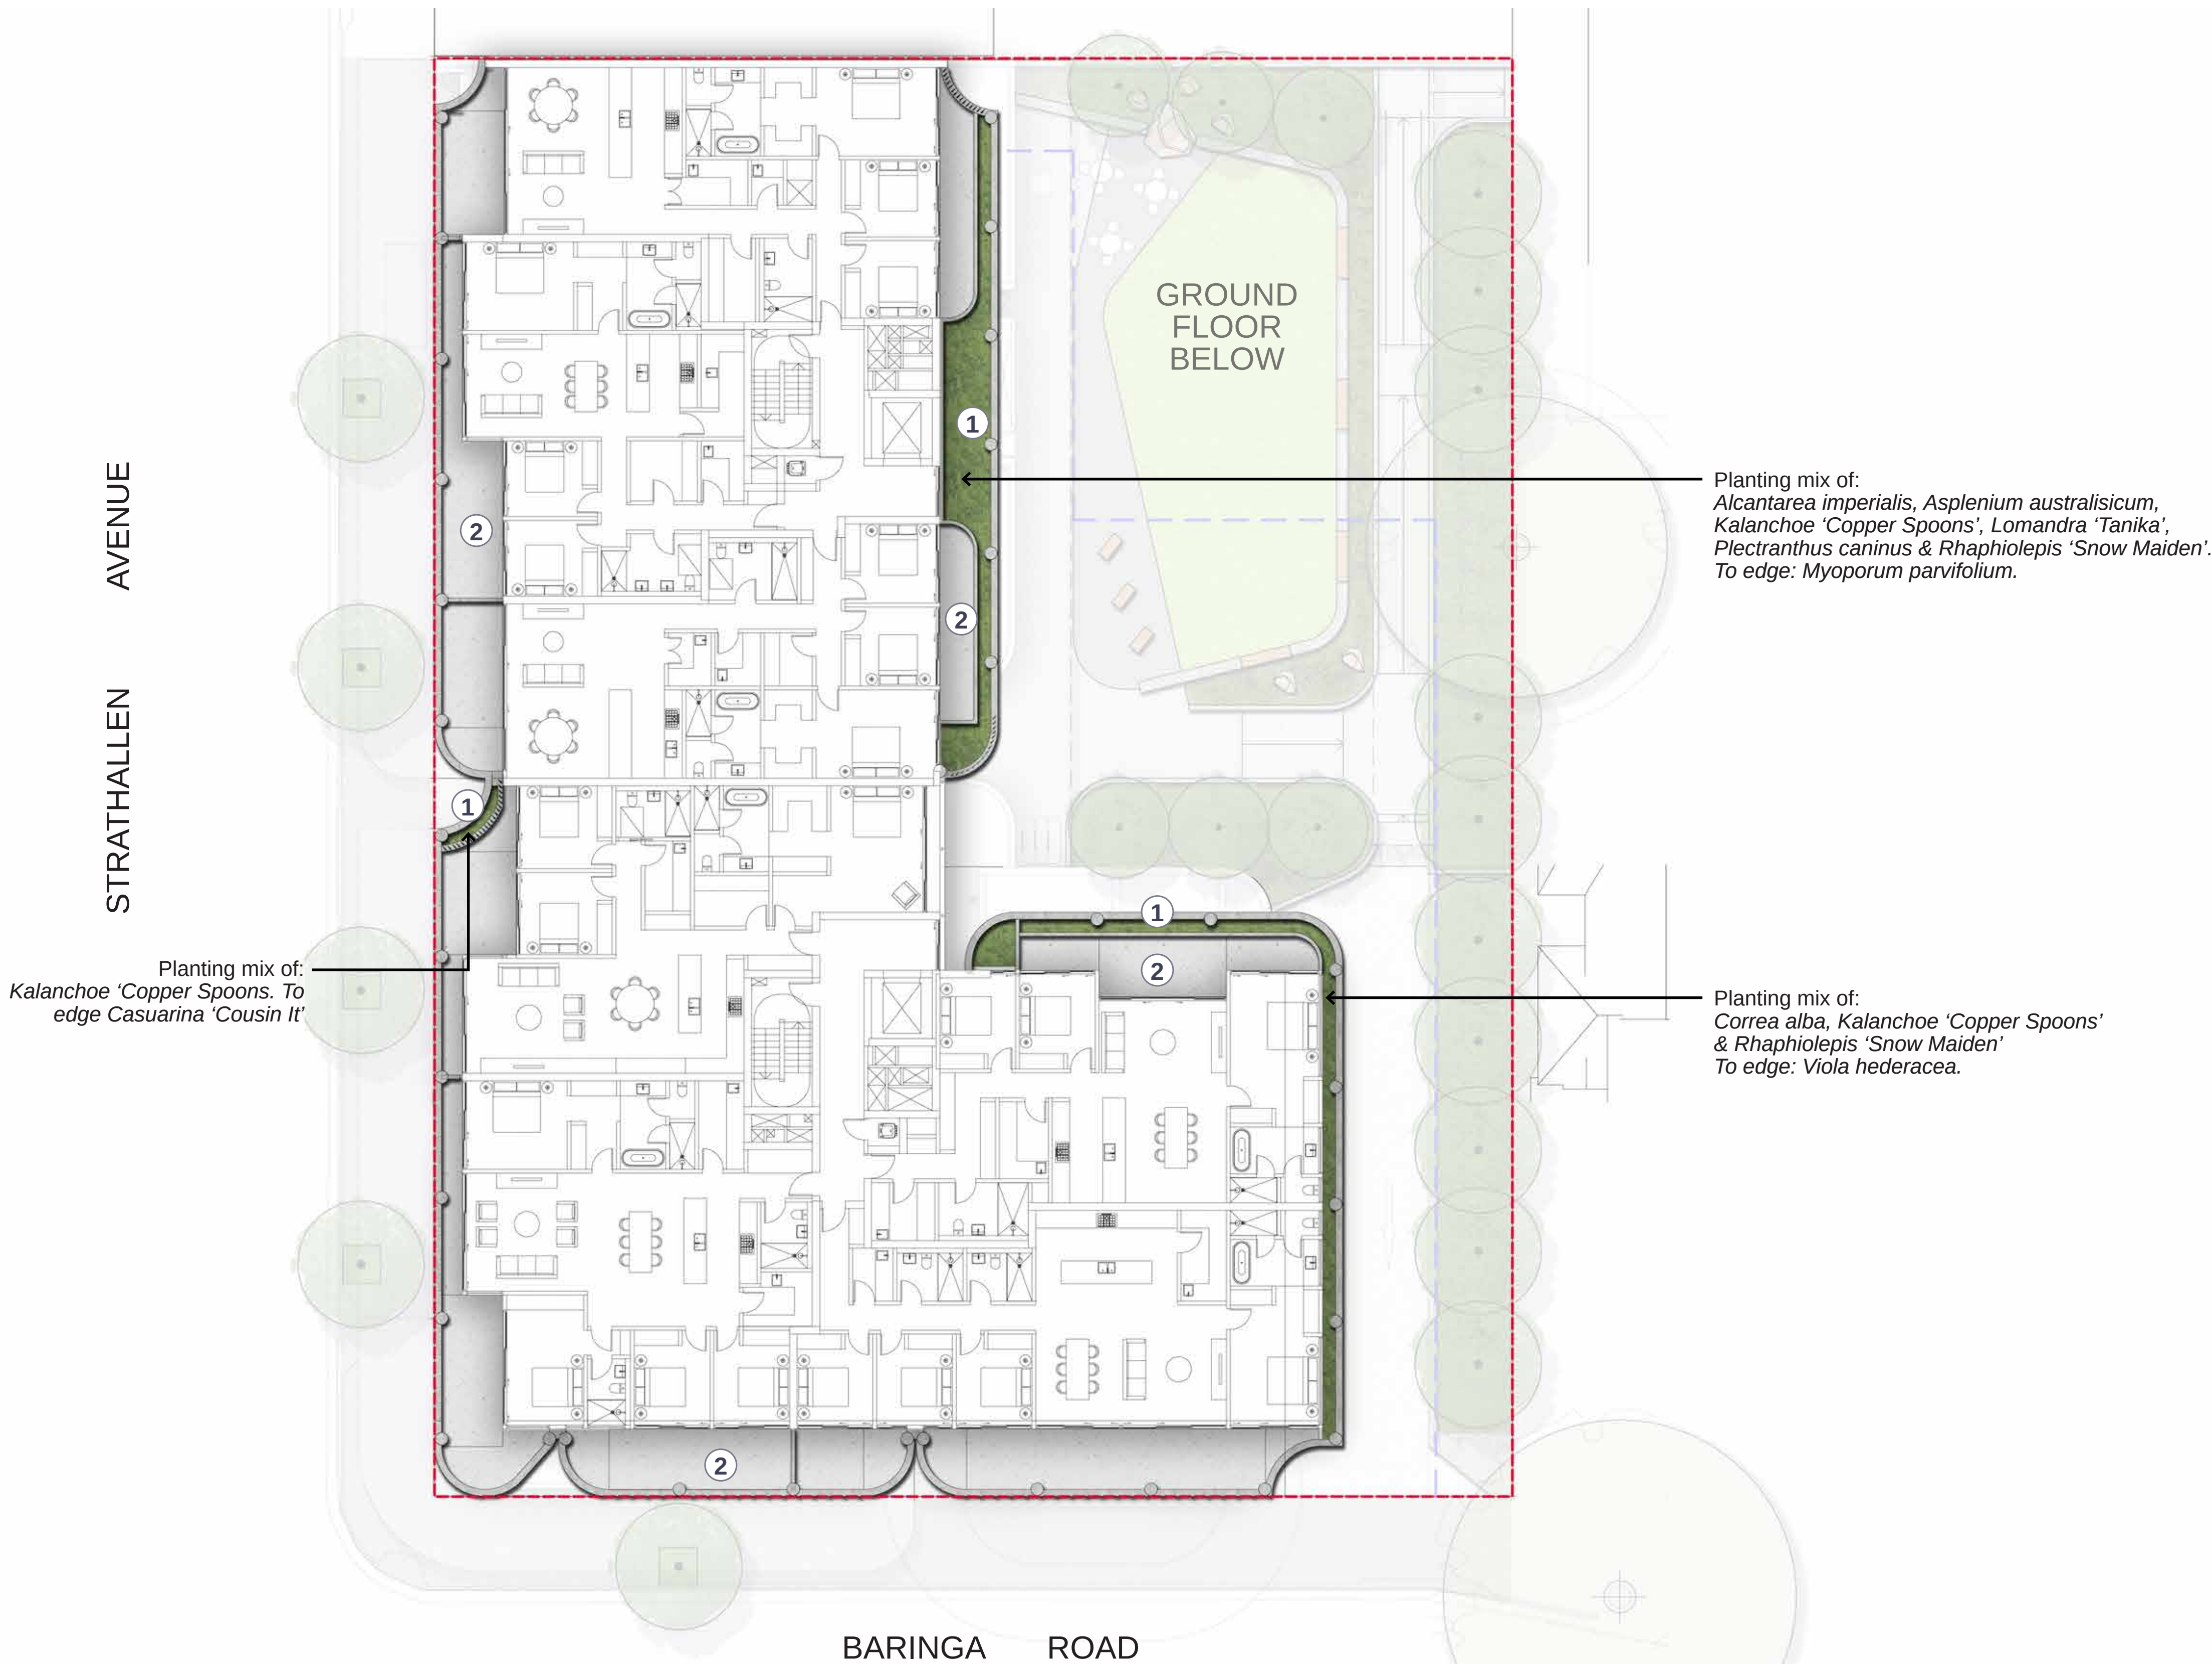

FEATURE PLANT IMAGES



Alcantarea imperialis



Asplenium australasicum



Correa alba



Kalanchoe 'Copper Spoons'



Lomandra 'Tanika'



Plectranthus caninus



Casuarina 'Cousin It'



Viola hederacea

**Sturt Noble**  
Associates

Suite 307, 166 Glebe Point Road  
Glebe NSW 2007  
T. 02 9211 3744  
W. www.sturtnoble.com.au  
landscape architecture  
environmental & urban design

PROJECT  
57-69 Strathallen Avenue, Northbridge

CLIENT  
SJD NB PTY LTD

DRAWING  
Level 2 & 3 Landscape Plan

DRAWING No. DA-2320-03 ISSUE D DRAWN ml DATE 31.10.2024

Scale 0 1.5 7.5m  
1:150@A1  
1:300@A3


ACN: 164 245 514 ABN: 99 164 245 514  
THIS DRAWING SHOULD BE READ IN CONJUNCTION WITH ALL RELEVANT  
CONTRACTS, SPECIFICATIONS, REPORTS AND DRAWINGS. COPYRIGHT  
OF THIS DRAWING IS VESTED IN STURT NOBLE ASSOCIATES PTY LTD.



LEVEL 4 LANDSCAPE PLAN

LEGEND

- Site boundary
- Line of building above
- +3.00 Proposed levels  
EX = Existing  
TS = Top of seat  
TW = Top of wall
- ① Feature planting in raised perimeter planters providing amenity to terraces.
- ② Terrace paving to Architect's specifications.

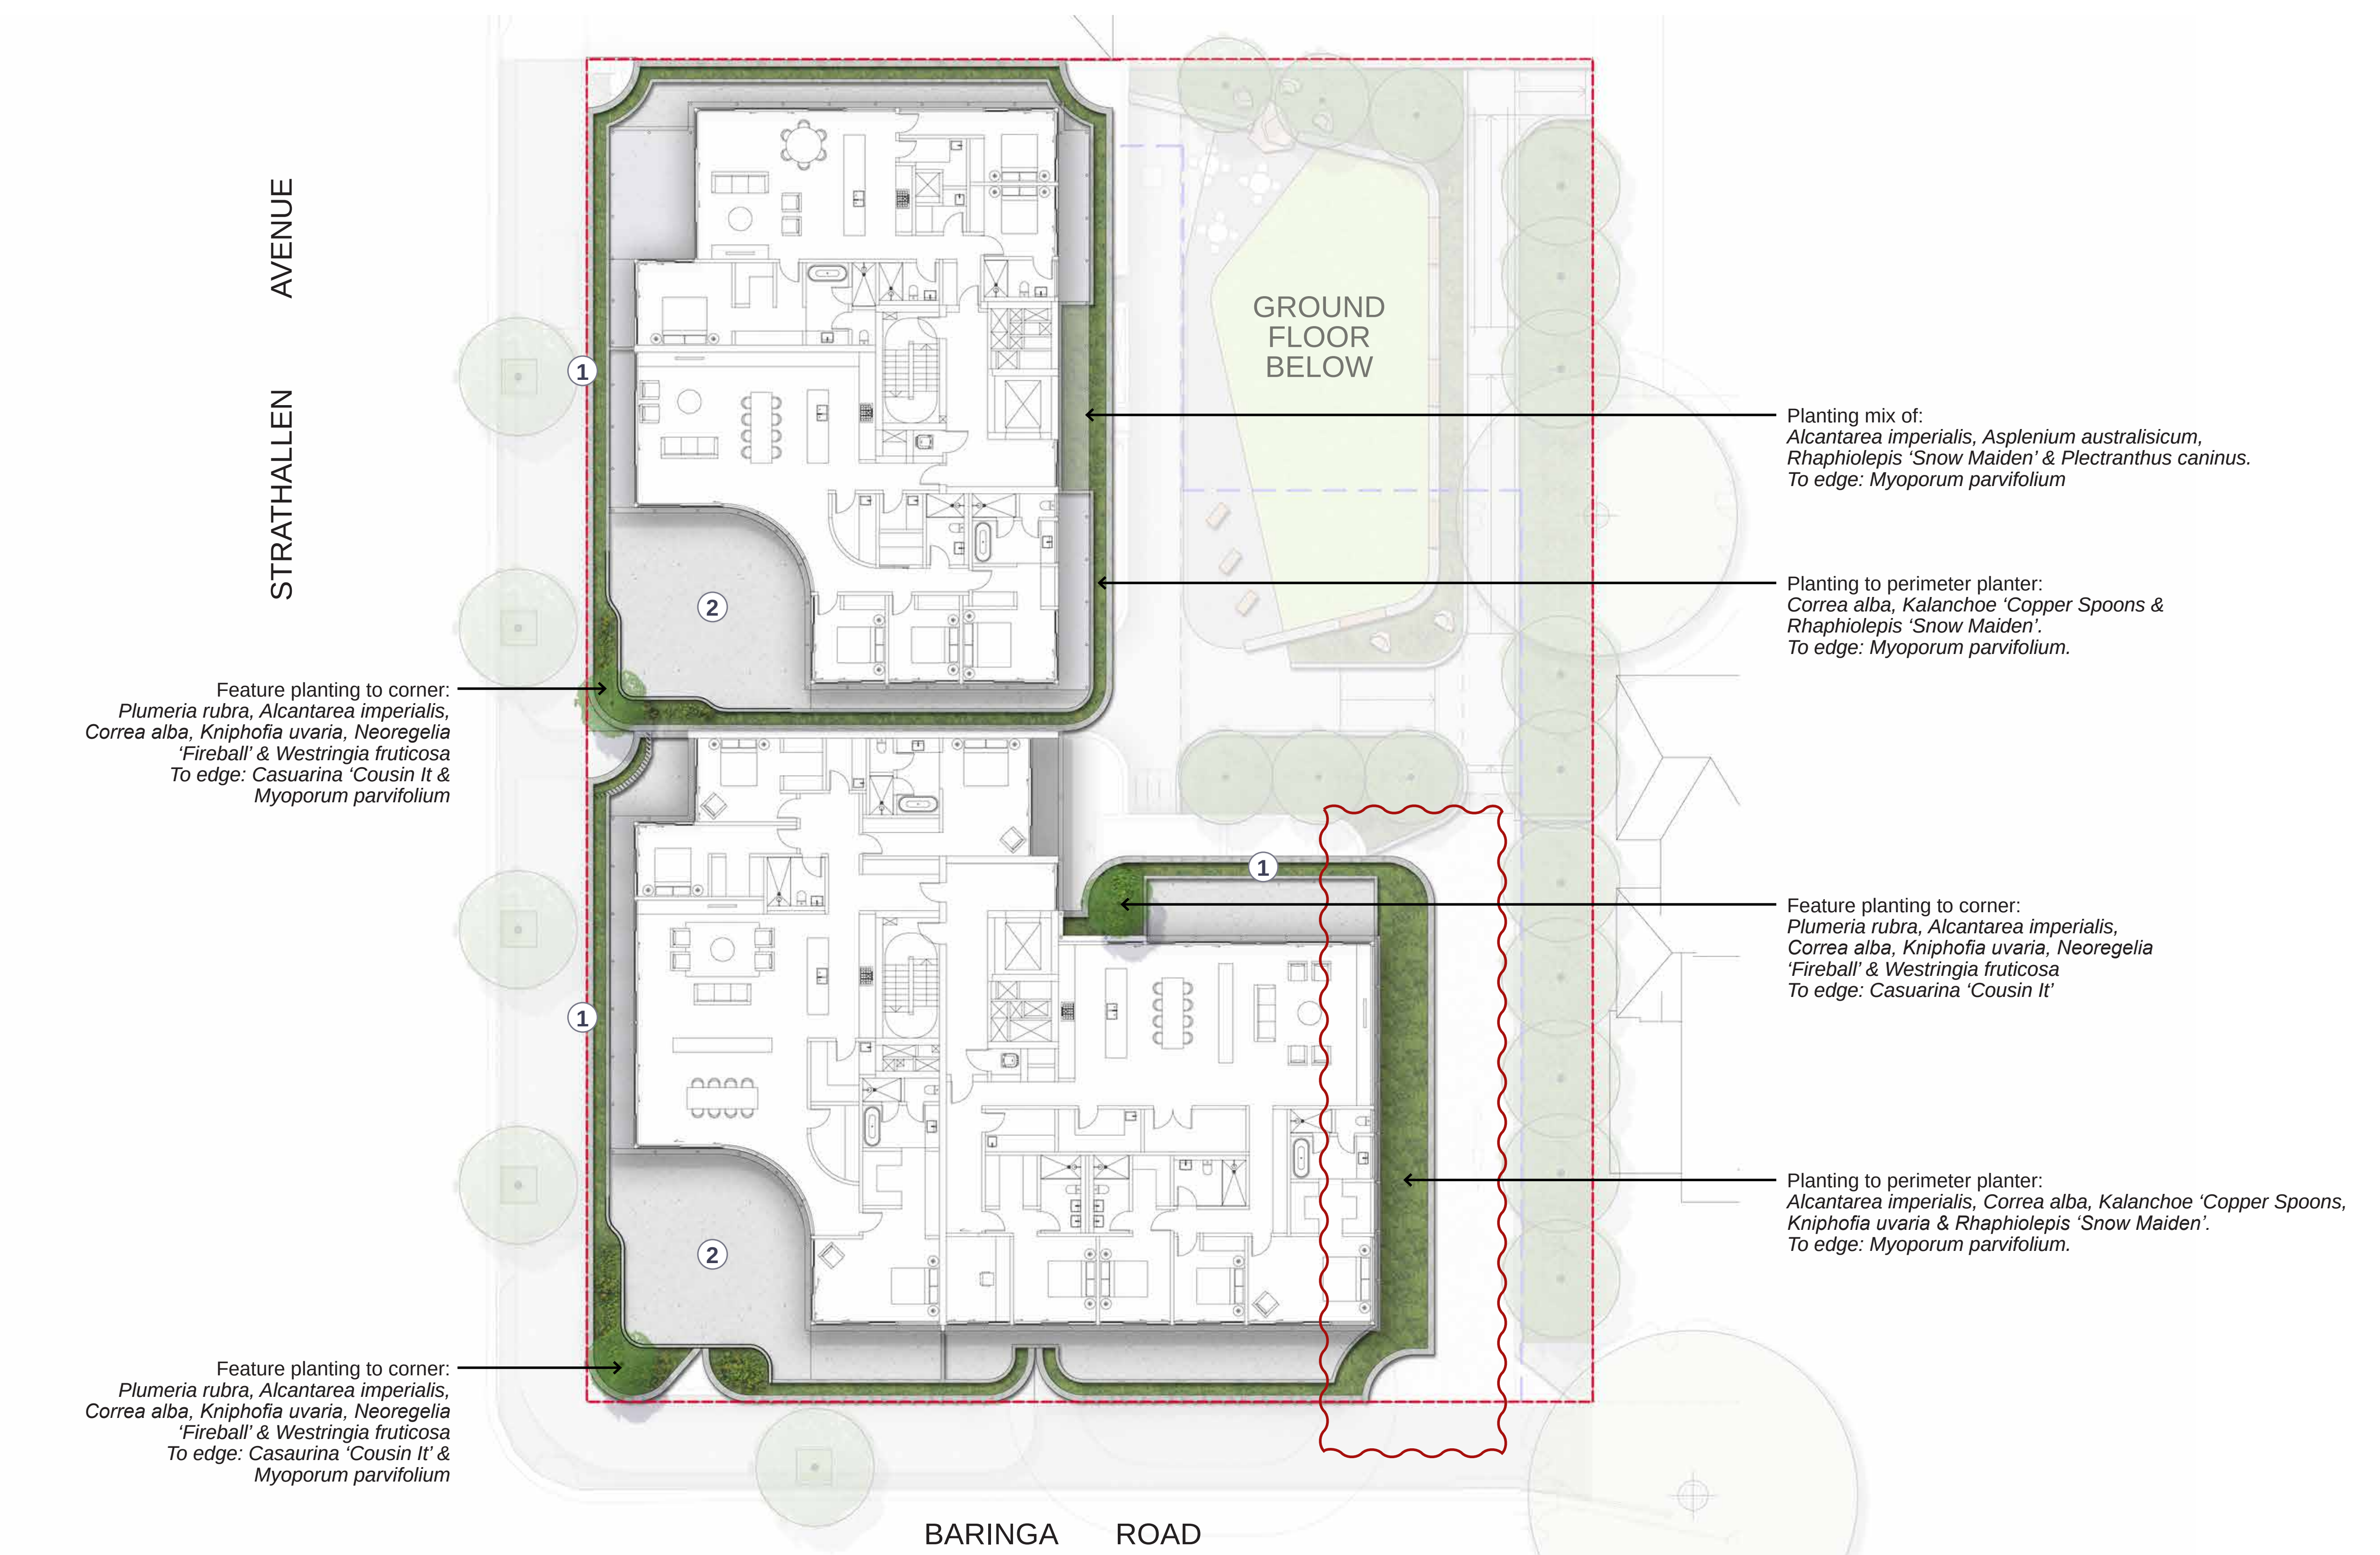

FEATURE PLANT IMAGES



Plumeria rubra



Alcantarea imperialis



Kniphofia uvaria



Neoregelia 'Fireball'



Raphiolepis 'Snow Maiden'



Westringia fruticosa



Casuarina 'Cousin It'



Myoporum parvifolium

**Sturt Noble**  
Associates

Suite 307, 166 Glebe Point Road  
Glebe NSW 2007  
T. 02 9211 3744  
W. www.sturtnoble.com.au  
landscape architecture  
environmental & urban design

PROJECT  
57-69 Strathallen Avenue, Northbridge

CLIENT  
SJD NB PTY LTD

DRAWING  
Level 4 Landscape Plan

DRAWING No. DA-2320-04 ISSUE D DRAWN ml DATE 31.10.2024

Scale 0 1.5 7.5m  
1:150@A1  
1:300@A3

ACN: 164 245 514 ABN: 99 164 245 514  
THIS DRAWING SHOULD BE READ IN CONJUNCTION WITH ALL RELEVANT  
CONTRACTS, SPECIFICATIONS, REPORTS AND DRAWINGS. COPYRIGHT  
OF THIS DRAWINGS IS VESTED IN STURT NOBLE ASSOCIATES PTY LTD.



DEEP SOIL LANDSCAPE PLAN

STRATHALLEN AVENUE

GROUND FLOOR

BARINGA ROAD

LEGEND

- Site boundary
- Line of basement below
- Deep Soil Area

NOTE:  
Pervious landscape areas shown within green hatch. (Does not include walls)

CALCULATIONS

|                |                |
|----------------|----------------|
| Site Area      | 2428m2         |
| Deep Soil Area | 357m2 or 14.7% |



Suite307,166GlebePointRoad  
Glebe NSW 2007  
T. 02 9211 3744  
W. www.sturtnoble.com.au  
landscape architecture  
environmental & urban design

PROJECT  
57-69 Strathallen Avenue, Northbridge

CLIENT  
SJD NB PTY LTD

DRAWING  
Deep Soil Landscape Plan

| DRAWING No. | ISSUE | DRAWN | DATE       |
|-------------|-------|-------|------------|
| DA-2320-05  | D     | ml    | 31.10.2024 |



Scale 0 1.5 7.5m  
1:150@A1  
1:300@A3

ACN: 164 245 514 ABN: 99 164 245 514  
THIS DRAWING SHOULD BE READ IN CONJUNCTION WITH ALL RELEVANT  
CONTRACTS, SPECIFICATIONS, REPORTS AND DRAWINGS. COPYRIGHT  
OF THIS DRAWINGS IS VESTED IN STURT NOBLE ASSOCIATES PTY LTD.




LANDSCAPE SECTIONS



SECTION A-A - TURF AREA

1:50@A1

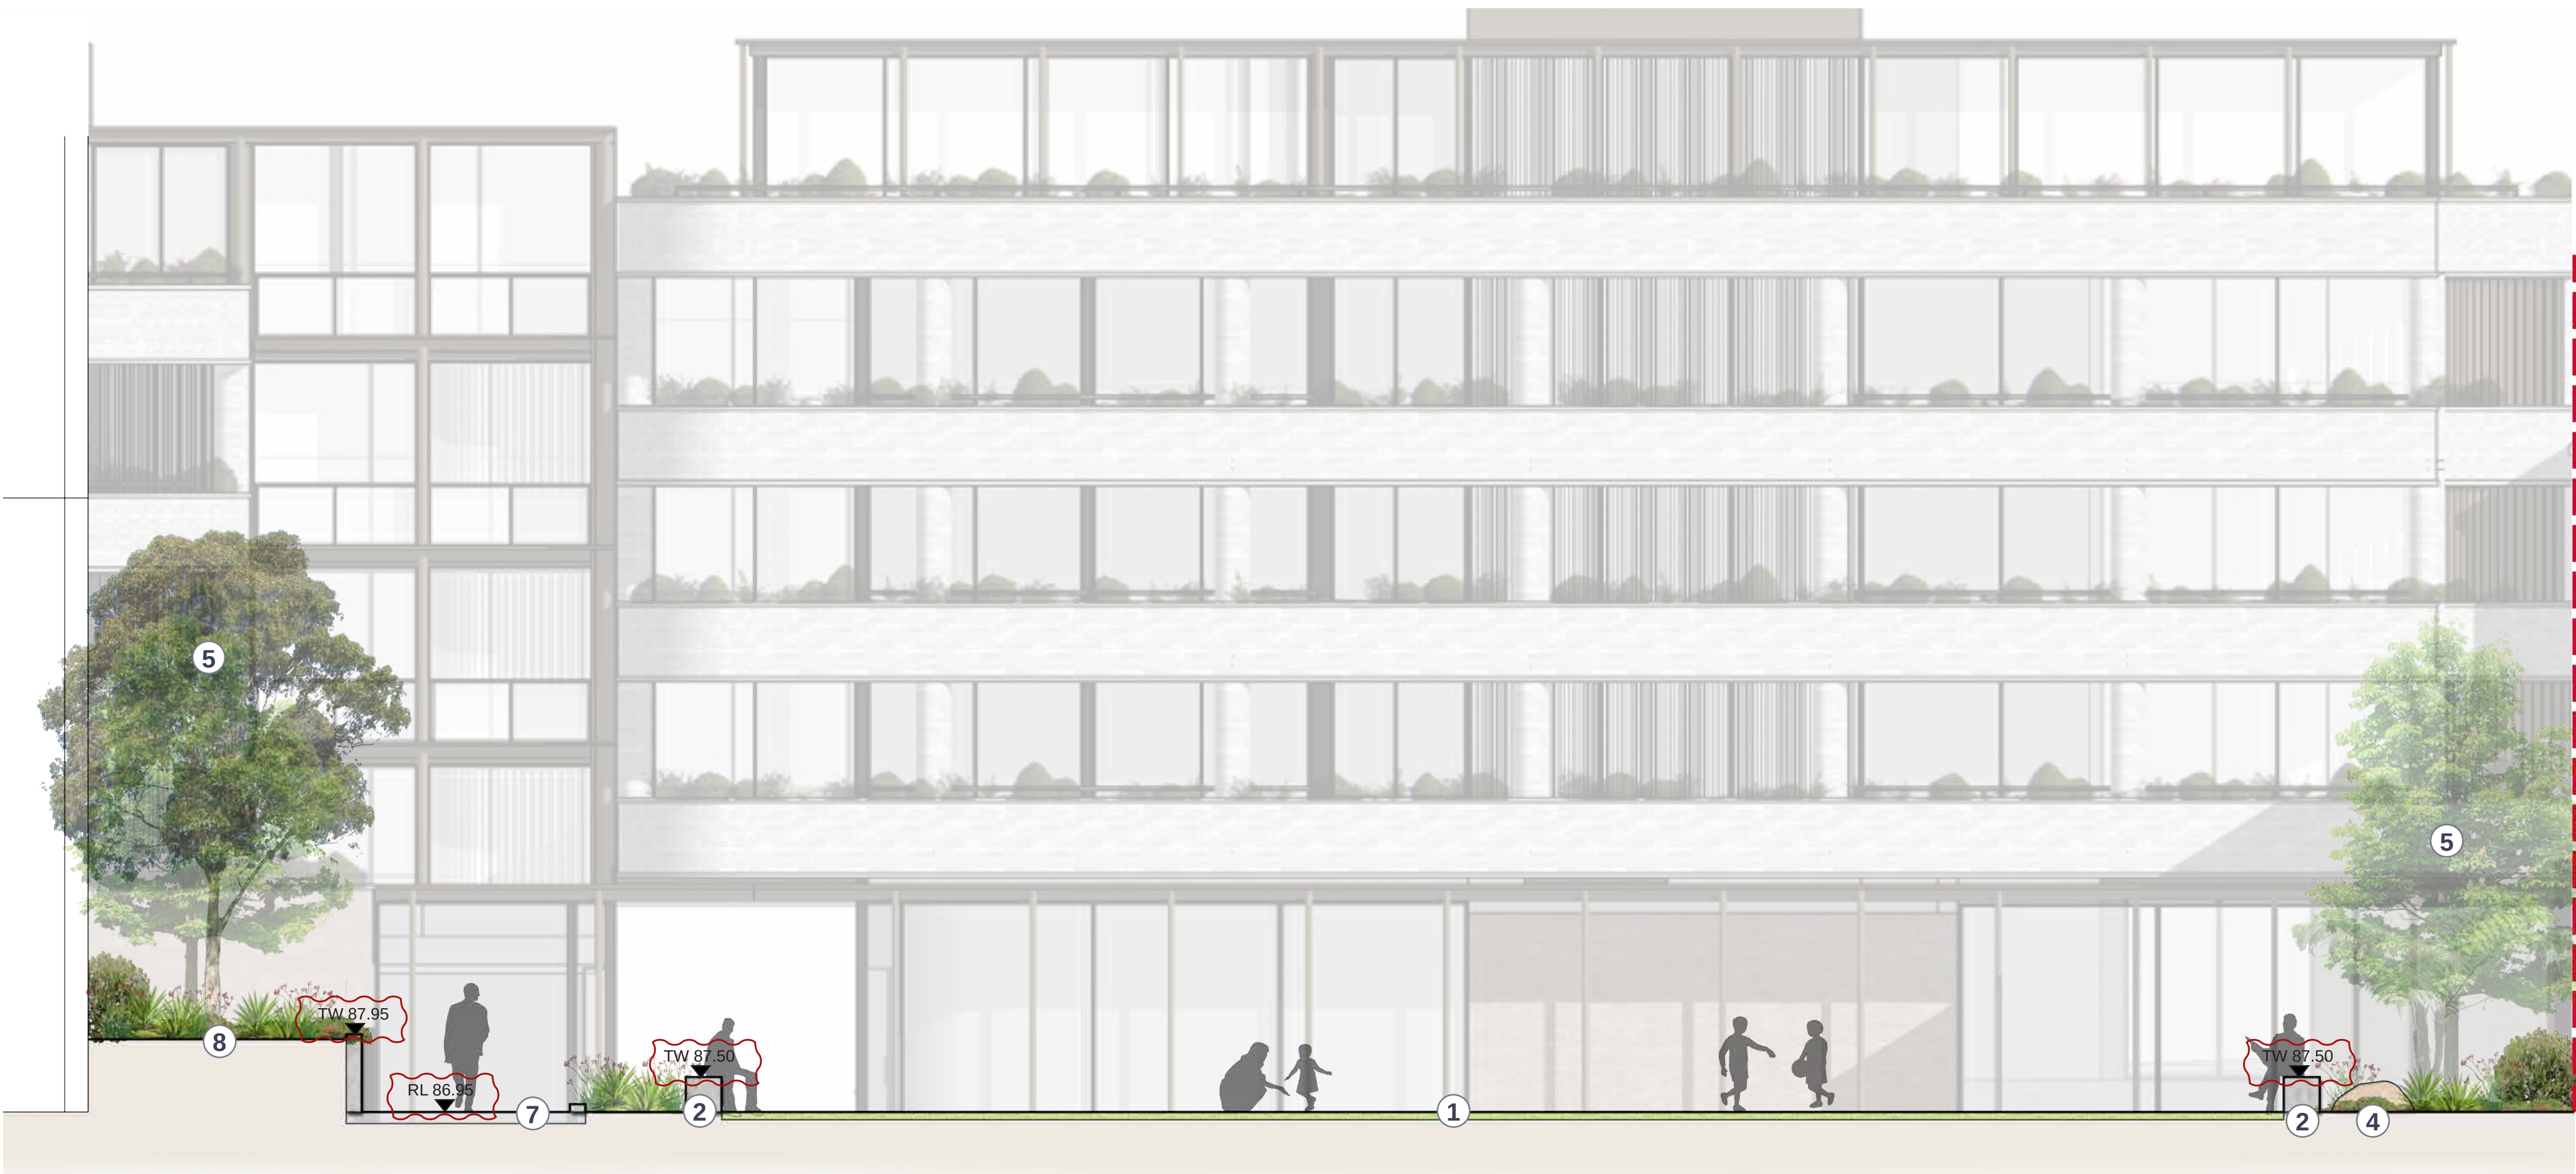

SECTION B-B - COURTYARD CROSS SECTION

1:50@A1

LEGEND

- Site boundary
- Line of building above
- +3.00 Proposed levels  
EX = Existing  
TS = Top of seat  
TW = Top of wall
- ① Open turf for seating and passive recreation.
- ② Raised seating wall with mounted timber benches.
- ③ Proposed paving. Refer to Architect's specifications.
- ④ Feature sandstone boulders for seating and amenity.
- ⑤ Feature tree providing shade and visual amenity.
- ⑥ Screen planting on boundary providing privacy to site.
- ⑦ DDA Accessible path to rear site entry.
- ⑧ Feature planting in raised planter to tie into existing character and provide amenity to courtyard spaces
- ⑨ Proposed wall on boundary to Architect's details.

**Sturt Noble**  
Associates

Suite 307, 166 Glebe Point Road  
Glebe NSW 2007  
T. 02 9211 3744  
W. www.sturtnoble.com.au  
landscape architecture  
environmental & urban design

PROJECT  
57-69 Strathallen Avenue, Northbridge

CLIENT  
SJD NB PTY LTD

DRAWING  
Landscape Sections

DRAWING No. DA-2320-06 ISSUE D DRAWN ml DATE 31.10.2024

0 0.5 1 1.5 2.4m  
Scale 1:50@A1  
1:100@A3

ACN: 164 245 514 ABN: 99 164 245 514  
THIS DRAWING SHOULD BE READ IN CONJUNCTION WITH ALL RELEVANT  
CONTRACTS, SPECIFICATIONS, REPORTS AND DRAWINGS. COPYRIGHT  
OF THIS DRAWING IS VESTED IN STURT NOBLE ASSOCIATES PTY LTD.



PLANTING SCHEDULE

| CODE                  | BOTANICAL NAME                         | COMMON NAME          | MATURE H X W (M) | POT SIZE | SPACING |
|-----------------------|----------------------------------------|----------------------|------------------|----------|---------|
| TREES                 |                                        |                      |                  |          |         |
| Bc                    | <i>Backhousia citriodora</i> *         | Lemon Myrtle         | 8m H x 6m W      | 100L     | A.S.    |
| Bi                    | <i>Banksia integrifolia</i> *          | Coastal Banksia      | 15m H x 6m W     | 100L     | A.S.    |
| Cc                    | <i>Cyathea cooperi</i> *               | Australian Tree Fern | 6m H x 4m W      | 45L      | A.S     |
| Ee                    | <i>Elaeocarpus eumundii</i> *          | Quandong             | 15m H x 6m W     | 100L     | A.S.    |
| Pr                    | <i>Plumeria rubra</i>                  | Frangipani           | 6m H x 7m W      | 45L      | A.S     |
| Me                    | <i>Magnolia 'Exmouth'</i>              | Magnolia             | 12m H x 5m W     | 100L     | A.S.    |
| Tl                    | <i>Tristaniopsis 'Luscious' *</i>      | Water Gum            | 12m H x 5m W     | 100L     | A.S.    |
|                       |                                        |                      |                  |          |         |
| SHRUBS & GROUNDCOVERS |                                        |                      |                  |          |         |
| Alc                   | <i>Alpinia caerulea</i> *              | Native Ginger        | 3m H x 2m W      | 5L       | 0.6m    |
| Ali                   | <i>Alcantarea imperialis</i>           | Giant Bromeliad      | 2m H x 5m W      | 25L      | 1m      |
| Apr                   | <i>Aphanopetalum resinosum</i> *       | Gum Vine             | 0.2m H x 1m W    | 5L       | 0.6m    |
| Asa                   | <i>Asplenium australisicum</i> *       | Bird's Nest Fern     | 1.5m H x 1.5m W  | 25L      | 1m      |
| Bam                   | <i>Backhousia myrtifolia</i> *         | Grey Myrtle          | 7m H x 4m W      | 5L       | 1m      |
| Bln                   | <i>Blechnum nudum</i> *                | Fishbone Water Fern  | 1m H x 1m W      | 150mm    | 0.5m    |
| Brm                   | <i>Brachycome multifida</i> *          | Native Daisy         | 0.3m H x 0.5m W  | 1.5L     | 0.3m    |
| Caa                   | <i>Carex appressa</i> *                | Tall Sedge           | 1m H x 1m W      | 1.5L     | 0.5m    |
| CaCl                  | <i>Casuarina 'Cousin It'</i> *         | Cousin It            | 0.3m H x 1.5m W  | 150mm    | 0.3m    |
| Cha                   | <i>Chrysocephalum apiculatum</i> *     | Yellow Buttons       | 0.3m H x 0.5m W  | 150mm    | 0.3m    |
| Coa                   | <i>Correa alba</i> *                   | White Correa         | 1.5m H x 1.5m W  | 1.5L     | 0.5m    |
| Cos                   | <i>Cordyline stricta</i> *             | Cordyline            | 4m H x 2m W      | 1.5L     | 0.5m    |
| Crp                   | <i>Crinum pedunculatum</i> *           | Swamp Lily           | 3m H x 3m W      | 25L      | 0.8m    |
| Dia                   | <i>Dianella caerulea</i> *             | Blue Flax Lily       | 1m H x 2m W      | 150mm    | 0.4m    |
| Dir                   | <i>Dichondra repens</i> *              | Kidney Plant         | 0.15m H x 2m W   | 150mm    | 0.25m   |
| DiSF                  | <i>Dichondra 'Silver Falls'</i>        | Silver Falls         | 0.2m H x 2m W    | 150mm    | 0.3m    |
| Epl                   | <i>Epacris longifolia</i> *            | Fuschia Health       | 1.5m H x 1m W    | 5L       | 0.6m    |
| Era                   | <i>Eriostemon australasius</i> *       | Pink Flax Flower     | 2m H x 1m W      | 5L       | 0.8m    |
| Goo                   | <i>Goodenia ovata</i> *                | Hop Goodenia         | 1m H x 3m W      | 25L      | A.S     |
| HaHW                  | <i>Hardenbergia 'Happy Wanderer' *</i> | Native Sarsparilla   | 5m H x 2m W      | 5L       | 0.6m    |
| His                   | <i>Hibbertia scandens</i> *            | Guinea Flower        | 3m H x 5m W      | 5L       | 0.5m    |
| KaCS                  | <i>Kalanchoe 'Copper Spoons'</i>       | Copper Spoons        | 1m H x 0.8m W    | 5L       | 0.4m    |
| Kep                   | <i>Kennedia prostrata</i> *            | Running Postman      | 1.5m H x 3m W    | 150mm    | 0.8m    |
| Knu                   | <i>Kniphofia uvaria</i>                | Red Hot Poker        | 1.2m H x 1m W    | 150mm    | 0.5m    |
| LoLT                  | <i>Lomandra 'Lime Tuff'</i> *          | Mat Rush             | 0.4m H x 0.4m W  | 150mm    | 0.5m    |
| LoT                   | <i>Lomandra 'Tanika' *</i>             | Mat Rush             | 0.6m H x 0.6m W  | 150mm    | 0.5m    |
| Myp                   | <i>Myoporum parvifolium</i> *          | Creeping Boobialla   | 0.3m H x 3m W    | 150mm    | 0.4m    |
| NeF                   | <i>Neoregelia 'Fireball'</i>           | Bromeliad            | 0.15m H x 0.3m W | 5L       | 0.6m    |
| Pap                   | <i>Pandorea pandorana</i> *            | Wonga Wonga Vine     | 2m H x 8m W      | 150mm    | 0.6m    |
| Pea                   | <i>Pelargonium australe</i> *          | Austral Storks-Bill  | 0.5m H x 0.5m W  | 150mm    | 0.5m    |
| Plc                   | <i>Plectranthus caninus</i> *          | Dogsbane             | 0.3m H x 1m W    | 150mm    | 0.3m    |
| Prp                   | <i>Pratia purpurascens</i> *           | Trailing Pratia      | 0.3m H x 0.2m W  | 150mm    | 0.4m    |
| Pro                   | <i>Prostanthera ovalifolia</i> *       | Oval-leaf Mintbush   | 5m H x 4m W      | 5L       | 1.5m    |
| Rhe                   | <i>Rhapis excelsa</i>                  | Rhapis Palm          | 4m H x 4m W      | 25L      | 1.5m    |
| RhSN                  | <i>Rhaphiolepis 'Snow Maiden'</i>      | Indian Hawthorn      | 0.8m H x 0.5m W  | 5L       | 1m      |
| Sca                   | <i>Scaevola aemula</i> *               | Fan Flower           | 0.5m H x 1m W    | 150mm    | 0.5m    |
| Tes                   | <i>Telopea speciosissima</i> *         | NSW Waratah          | 4m H x 3m W      | 25L      | 1.5m    |
| Vih                   | <i>Viola hederacea</i> *               | Native Violet        | 0.2m H x 1m W    | 150mm    | 0.3m    |
| Wef                   | <i>Westringia fruticosa</i> *          | Coastal Rosemary     | 2m H x 4m W      | 25L      | 0.6m    |
| WeM                   | <i>Westringia 'Mundi' *</i>            | Creeping Rosemary    | 0.5m H x 1.5m W  | 5L       | 2m      |

\*Australian Native plants

NOTE:

80% of plant species are native.

All plants shall be grown in accordance with Australian Standard AS2303 - Tree Stock for Landscape Use.

All garden beds to be fitted with Automated Drip Irrigation system.

INDICATIVE TREE IMAGES



Cyathea cooperi



Elaeocarpus eumundii



Plumeria rubra



Magnolia 'Exmouth'



Tristaniopsis 'Luscious'

INDICATIVE PLANTING IMAGES



Alpinia caerulea



Alcantarea imperialis



Asplenium australisicum



Backhousia myrtifolia



Casuarina 'Cousin It'



Correa alba



Cordyline stricta



Crinum pedunculatum



Dichondra 'Silver Falls'



Kalanchoe 'Copper Spoons'



Kniphofia uvaria



Lomandra 'Lime Tuff'



Myoporum parvifolium



Neoregelia 'Fireball'




Pandorana pandorea



Rhapis excelsa



Rhaphiolepis 'Snow Maiden'

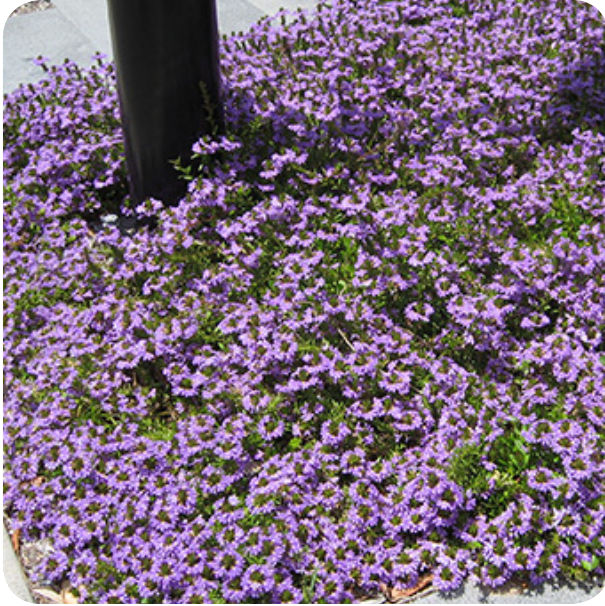

Scaevola aemula



Viola hederacea



Westringia fruticosa

Suite307,166GlebePoint Road  
Glebe NSW 2007  
T. 02 9211 3744  
W. www.sturnoble.com.au  
landscape architecture  
environmental & urban design

PROJECT

57-69 Strathallen Avenue, Northbridge

CLIENT

SJD NB PTY LTD

DRAWING

Planting Schedule

DRAWING No.

ISSUE

DRAWN

DATE

DA-2320-07

D

ml

31.10.2024

ACN: 164 245 514

ABN: 99 164 245 514

THIS DRAWING SHOULD BE READ IN CONJUNCTION WITH ALL RELEVANT CONTRACTS, SPECIFICATIONS, REPORTS AND DRAWINGS. COPYRIGHT OF THIS DRAWINGS IS VESTED IN STURT NOBLE ASSOCIATES PTY LTD.