

LANDSCAPE PLAN NOTES

This plan should be read in conjunction with the architectural and hydraulics plans. Work specific to these plans should be prepared in accordance to these plans, including specification and details prior to the installation of landscaping, and should not be altered or compromised during landscape construction. **Retaining wall details to engineers design.** Elements such as drainage swales may be incorporated in garden bed areas (using non-floatable mulch) without compromising the capacity or form.

**This plan has been prepared for Development Application approval only, not for construction.**

This plan has been prepared with reference to **Ku-ring-gai** Landscaping Guidelines & requirements. Planting proposed using commercially available plant

species selected from local planting lists.

The Design & location of new letter boxes shall be in accordance with **Australia Post Point of Delivery Policy Document** Effective 6 November 2020. All noxious weeds listed in Councils weed lists & located on the site shall be continually removed & suppressed. Reinstate all boundary fencing in poor condition with Council approved 1.8m fencing to rear of building line, rake to 1m forward of BL. Pollution, sediment & erosion control devices as specified shall be in place, and maintained for the duration of the construction period. Proposed excavation near existing established trees to be supervised by arborist.

**Ku-ring-gai** approved landscape plan's are required to be constructed as approved to obtain occupancy certificate. **Permeable areas may be indicated to achieve site coverage restrictions & should be constructed as drawn on this plan.**

DRAINAGE PITS AND DRAINAGE LINES SHOULD BE LOCATED WITHIN GARDEN AREAS TO ALLOW FOR SITE DRAINAGE WHILE MINIMISING IMPACT ON THE PROPOSED PLANTING SCHEME. WHERE POSSIBLE, PITS AND LINEWORK SHOULD BE LOCATED AT THE EDGE OF LANDSCAPE STRIPS TO AVOID PRECLUDING PLANTING CENTRALLY IN GARDEN AREAS. WHERE PITS AND LINEWORK OCCUR WITHIN GARDEN BEDS, THE LANDSCAPE CONTRACTOR SHALL TAKE ALL PRECAUTIONS TO AVOID DAMAGING STORM WATER WHEN PLANTING SHRUBS AND TREES. LANDSCAPE CONTRACTORS SHALL NOT ALTER THE FORM OF SWALES DESIGNED TO DIRECT OVERLAND FLOW.

AN AUTOMATED COMMERCIAL GRADE IRRIGATION SYSTEM SHALL BE PROFESSIONALLY INSTALLED TO ALL GARDEN AREAS, INCLUDING RAISED PLANTERS, UPPER FLOOR PLANTERS AND GARDENS IN NATURAL GROUND. THE SYSTEM SHALL BE DESIGNED AND INSTALLED IN LINE WITH THE IRRIGATION PERFORMANCE SPECIFICATION, BY A LICENCED CONTRACTOR OR LANDSCAPER. THE LICENCED CONTRACTOR SHALL PREPARE AN 'AS BUILT' PLAN OF THE SYSTEM TO THE SUPERINTENDENT FOR STRATA RECORDS, FOR FUTURE MAINTENANCE.

SECTION  
LP-10

SITE LOCATION

Scale: NTS



EXISTING TREES SURVEY

TREE DATA EXTRACTED FROM ARBORICULTURAL ASSESSMENT REPORT  
PREPARED BY **EARTHSCAPE HORTICULTURAL SERVICES** DATED JULY 2024.  
REFER TO THE REPORT FOR TREE ASSESSMENT OF HEALTH AND CONDITION

| Tree Identification No. | Species                                                        | Height (m) | Spread (m) | Proposed Action      |
|-------------------------|----------------------------------------------------------------|------------|------------|----------------------|
| 1                       | Jacaranda mimosifolia                                          | 9          | 9          | To Remove            |
| 2                       | Jacaranda mimosifolia                                          | 7          | 5.5        | To Retain            |
| 3                       | Lophostemon confertus                                          | 14         | 13         | To Retain            |
| 4                       | Lophostemon confertus                                          | 13         | 12         | To Retain            |
| 5                       | Jacaranda mimosifolia                                          | 7          | 9          | To Retain            |
| 6                       | Jacaranda mimosifolia                                          | 11         | 8          | To Retain            |
| 7                       | Jacaranda mimosifolia                                          | 11         | 8          | To Retain            |
| 8                       | Liquidambar styraciflua                                        | 17         | 11         | To Remove            |
| 9                       | Melaleuca quinquenervia (Broad-leaved Paperback)               | 14         | 9          | To Remove            |
| 10                      | Melaleuca quinquenervia (Broad-leaved Paperback)               | 12         | 9          | To Remove            |
| 11                      | Magnolia grandiflora 'Teddy Bear' (Teddy Bear Magnolia)        | 4          | 2.5        | To Remove            |
| 12                      | Melaleuca quinquenervia (Broad-leaved Paperback)               | 14         | 6          | To Remove            |
| 12a                     | Trachycarpus fortunei (Chinese Windmill Palm)                  | 6          | 3          | (Neighbour)To Retain |
| 13                      | Melia azedarach (White Cedar)                                  | 11         | 11         | To Remove            |
| 14                      | Corymbia citriodora (Lemon-scented Gum)                        | 22         | 14         | To Remove            |
| 15                      | Carya illinoensis (Pecan)                                      | 22         | 23         | To Remove            |
| 16                      | Corymbia citriodora (Lemon-scented Gum)                        | 20         | 18         | To Remove            |
| 17                      | x Cupressocyparis leylandii 'Leighton Green' (Leiland Cypress) | 9          | 4.5        | To Remove            |
| 18                      | Jacaranda mimosifolia (Jacaranda)                              | 12         | 9          | To Retain            |
| 19                      | Waterhousea floribunda (Weeping Lillypilly)                    | 9          | 7          | To Retain            |
| 20                      | Sapium sebiferum (Chinese Tallow tree)                         | 11         | 8          | To Retain            |
| 21                      | Waterhousea floribunda (Weeping Lillypilly)                    | 10         | 8          | To Retain            |
| 21a                     | Group of 3 x Syzygium australe (Lilly Pilly)                   | 5 to 7     | 4          | To Retain            |
| 22                      | Cinnamomum camphora (Camphor Laurel)                           | 12         | 14         | To Remove            |
| 23                      | Liquidambar styraciflua (Liquidambar)                          | 25         | 13         | To Remove            |
| 24                      | Araucaria columnaris (Cook Pine)                               | 22         | 7          | To Remove            |
| 25                      | Lophostemon confertus (Brushbox)                               | 18         | 10         | To Remove            |
| 26                      | Jacaranda mimosifolia (Jacaranda)                              | 14         | 10         | To Retain            |
| 27                      | Archontophoenix cunninghamii (Bangalow Palm)                   | 6          | 3.5        | To Retain            |
| 28                      | Angophora costata (Sydney Red Gum)                             | 17         | 10         | (Neighbour)To Retain |
| 28a                     | Gordonia axillaris (Gordonia)                                  | 8          | 11         | To Retain            |
| 29                      | Eucalyptus sp. [racemosa] (Scribbly Gum)                       | 16         | 12         | To Remove            |

OTHER LANDSCAPE ITEMS

- Outdoor paved area- refer architect's detail
- Permeable paver-refer detail
- Mulch path within garden bed for future maintenance purpose
- Retaining / raised planter wall - refer detail
- Furniture -Concrete seating area with pergola over
- Stepping stones with pebbles in gaps - refer detail
- Free standing timber seating-refer detail
- Corten steel planter to where trees are planting

KEY

- Trees proposed to be removed and replaced with new landscaping
- Existing trees proposed to be retained and protected
- Trees Protection zone
- Structural root zone

ALL TREE PROTECTION MEASURES SHALL BE INSTALLED AND MAINTAINED IN ACCORDANCE WITH THE RECOMMENDATIONS AND DETAILING FROM THE APPROVED PROJECT ARBORISTS TREE REPORT

GENERAL NOTE:

Figured dimensions take precedence to scale readings. Verify all dimensions on site. PDF plans may vary slightly in scale to that indicated on plans. Report any discrepancies to the Landscape Architect before proceeding with the work.  
Copyright Earthscape Horticultural Pty Ltd Trading as CONCEPT LANDSCAPE ARCHITECTS  
This drawing is protected by copyright. All rights are reserved. Unauthorised use, reproduction, distribution or transmission in any form or by any means is prohibited. Any use of this drawing for any purpose other than that for which it was prepared is prohibited. The user of this drawing is advised to verify the status of this drawing is not signed off for construction it may be subject to change, alteration or amendment at the discretion of the office.



ARCHITECT:

CORTESE

LANDSCAPE ARCHITECT:



COUNCIL:

KU-RING-GAI

CLIENT  
NOVATI PROPERTY

REV

| REV | DATE       | NOTATION/AMENDMENT                |
|-----|------------|-----------------------------------|
| SK1 | 10.03.2025 | Concept plan prepared for review  |
| SK2 | 26.03.2025 | Draft DA plan prepared for review |
| SK3 | 31.03.2025 | Draft DA plan prepared for review |
| A   | 03.04.2025 | For submission                    |

PROJECT:

PROPOSED RESIDENTIAL DEVELOPMENT  
5-7 MIDDLE HARBOUR RD,  
LINDFIELD

0 1 2 5 10  
1:150

TITLE:

SITE PLAN

PROJECT No:  
LPDA 25-179

DWG SHEET:  
LP-01

ISSUE:  
A

DRAWN:  
E.W/K.Z


CHECKED:  
R.F

STATUS:  
DEVELOPMENT APPLICATION

SCALE:  
1:150@A1

DATE:  
APRIL 2025



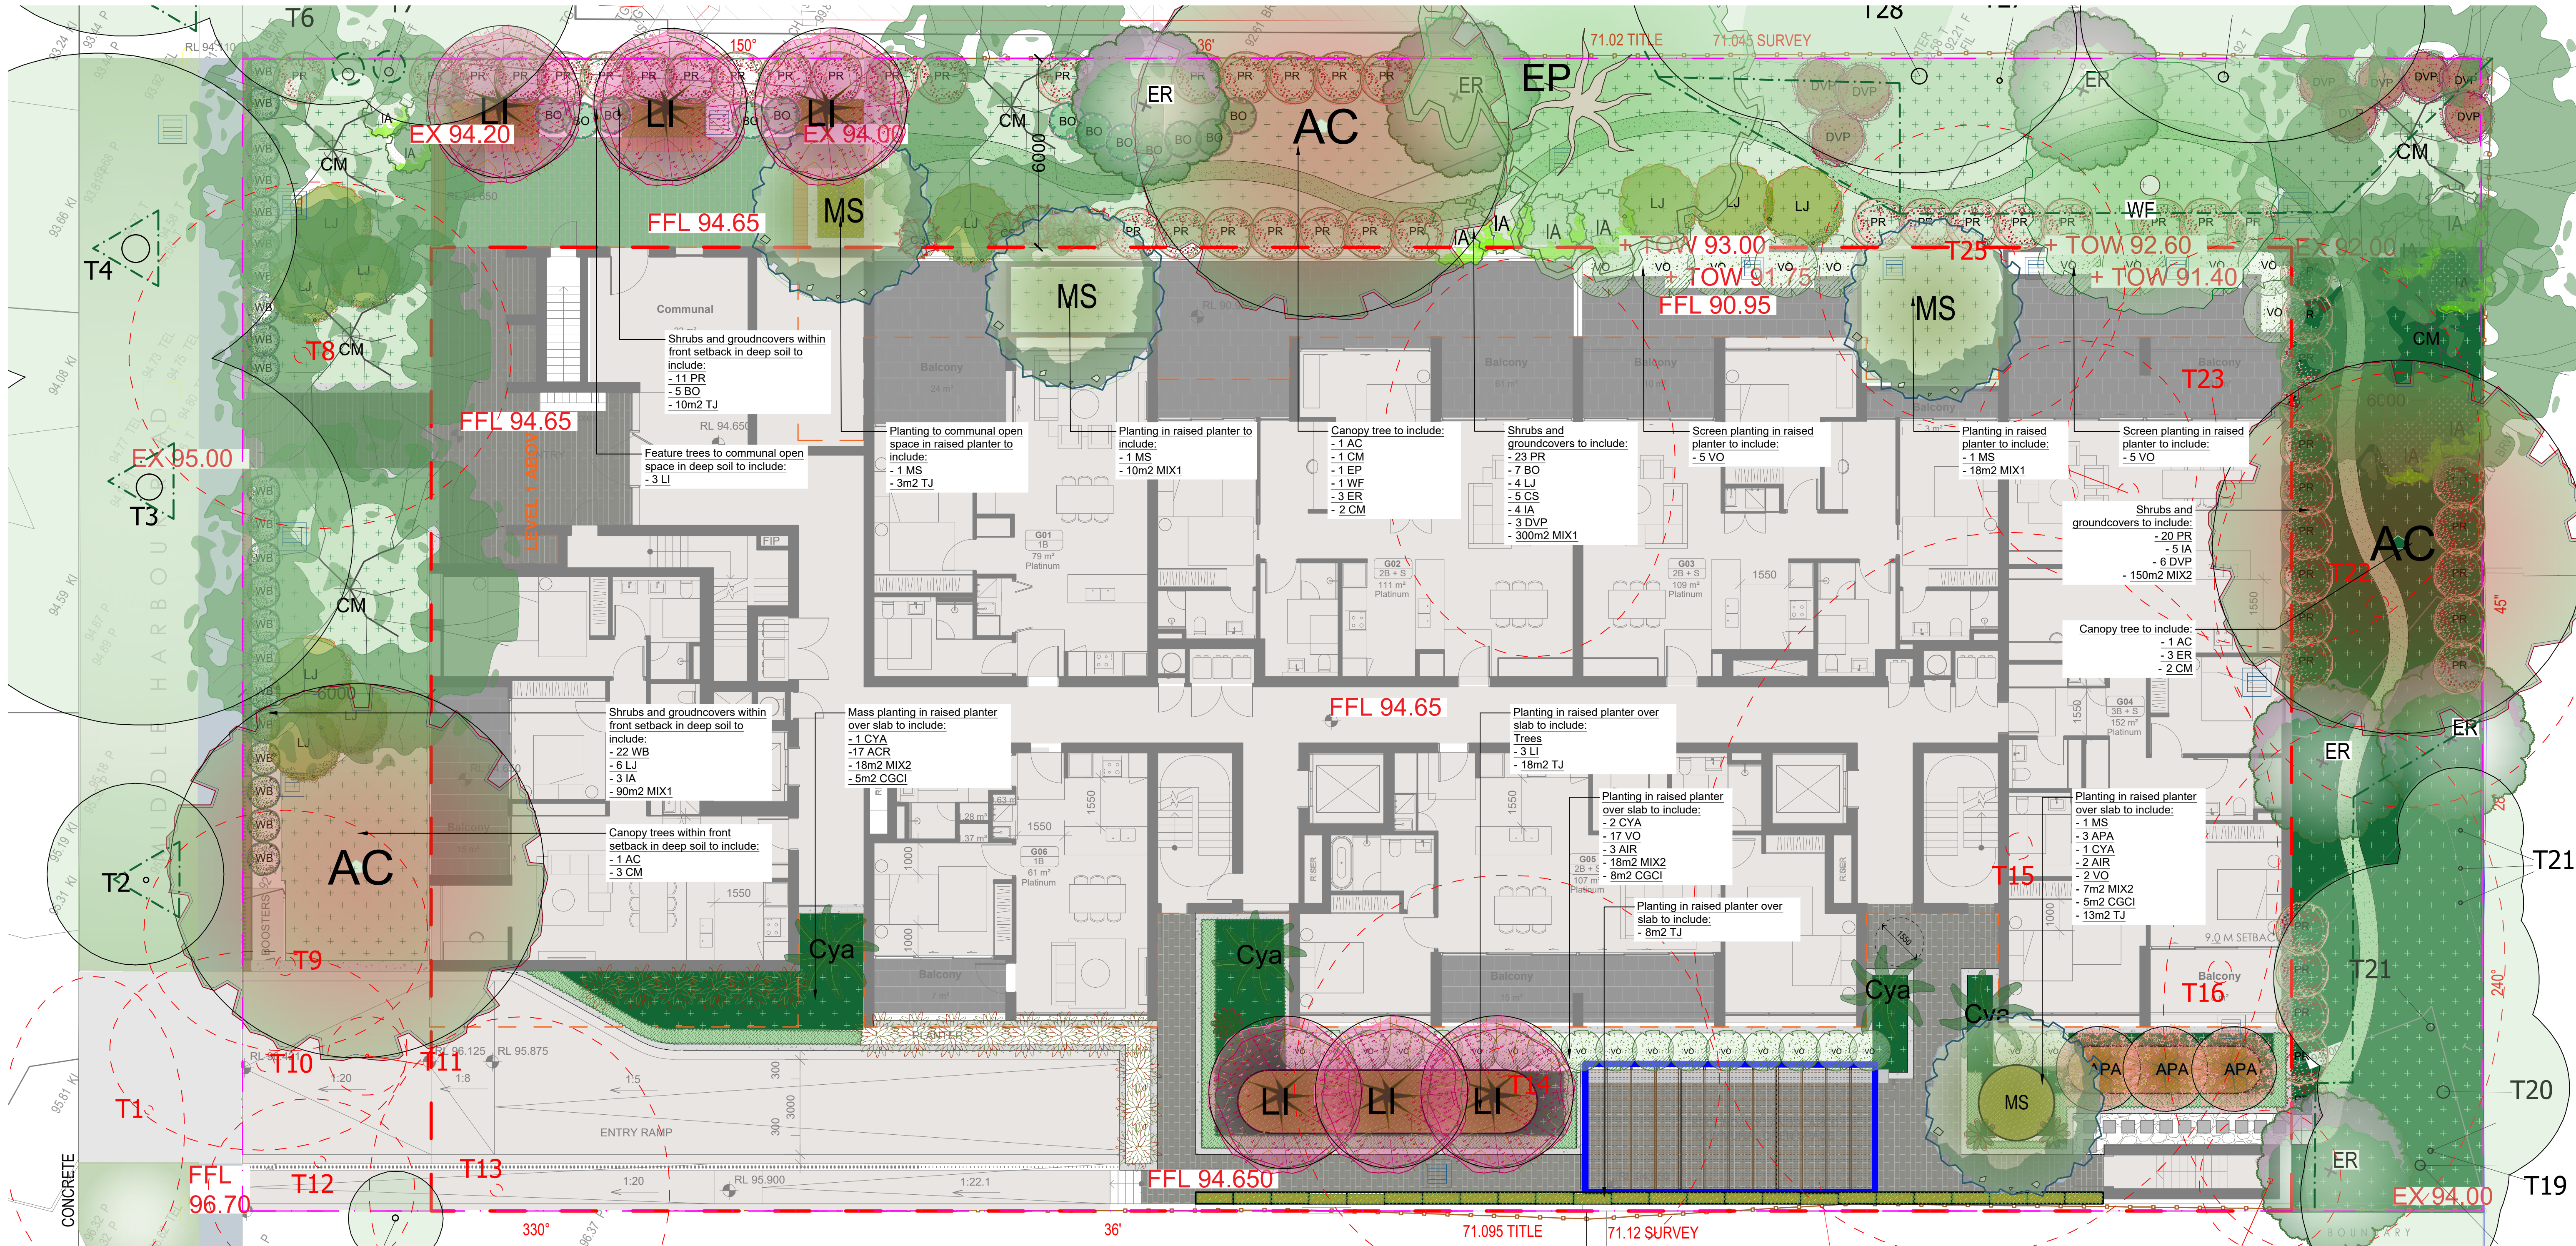

LEGEND & SCHEDULE

NOTES:  
1. ALL FINAL PLANT QUANTITIES INDICATED ON PLANS SHALL BE CHECKED AND VERIFIED BY SUCCESSFUL LANDSCAPE CONTRACTOR.  
2. ANY PLANT SUBSTITUTES REQUIRED DUE TO UNAVAILABILITY SHALL BE RECOMMENDED BY THE LANDSCAPE CONTRACTOR TO BEST MATCH SUBSTITUTED PLANTS AND APPROVED PRIOR TO PURCHASING BY THE LANDSCAPE ARCHITECT.  
3. WORKS CERTIFIED FOR FINAL OCCUPANCY CERTIFICATE ARE TO MATCH APPROVED LANDSCAPE PLANS.  
4. LANDSCAPE CONTRACTOR SHALL LOCATE AND AVOID SITE STORM WATER & DRAINAGE SERVICES. LOCATE TREES A MINIMUM 1.25M FROM PITS  
5. ALL PLANTING AROUND EXISTING TREES SHALL BE ADJUSTED TO AVOID DAMAGE AND CLASHING WITH SURFACE ROOTS  
6. THE NATURE STRIP (STREET FRONTAGE) FOR THE SITE IS PUBLIC LAND, AND ONLY AUTHORIZED WORKS MAY OCCUR HERE. EXISTING CONDITIONS SUCH AS STREET TREES, COUNCIL PLANTING ETC SHALL BE RETAINED AND PROTECTED DURING CONSTRUCTION, UNLESS SPECIFIC APPROVAL HAS BEEN GRANTED FOR NEW WORK IN THIS AREA.

CANOPY TREES (OVER 13m MATURE HEIGHT)

|  |   |
|--|---|
|  | <b>Botanical Name:</b> <i>Angophora costata</i><br><b>Common Name:</b> Sydney Red Gum (Native)<br><b>Pot size:</b> 45Lt<br><b>Mature H x S:</b> 15-20m x 7-13m<br><b>Qty Required:</b> 3     |
|  | <b>Botanical Name:</b> <i>Corymbia maculata</i><br><b>Common Name:</b> Spotted Gum (Native)<br><b>Pot size:</b> 45Lt<br><b>Mature H x S:</b> 20m x 8m<br><b>Qty Required:</b> 6              |
|  | <b>Botanical Name:</b> <i>Eucalyptus haemastoma</i><br><b>Common Name:</b> Scribbly Gum (Native)<br><b>Pot size:</b> 45Lt<br><b>Mature H x S:</b> 15m x 10m<br><b>Qty Required:</b> 1        |
|  | <b>Botanical Name:</b> <i>Waterhousea floribunda</i><br><b>Common Name:</b> Weeping Lilly Pilly (Native)<br><b>Pot size:</b> 75Lt<br><b>Mature H x S:</b> 10m x 6m<br><b>Qty Required:</b> 1 |

GARDEN SCALE AND FEATURE TREES

|  |   |
|--|---|
|  | <b>Botanical Name:</b> <i>Elaeocarpus reticulatus</i><br><b>Common Name:</b> Blueberry Ash (Native)<br><b>Pot size:</b> 45Lt<br><b>Mature H x S:</b> 8-10m x 6-7m<br><b>Qty Required:</b> 6          |
|  | <b>Botanical Name:</b> <i>Magnolia 'Little Gem'</i><br><b>Common Name:</b> Bull Bay Magnolia (Exotic)<br><b>Pot size:</b> 45Lt<br><b>Mature H x S:</b> 3-5m x 2-3m<br><b>Qty Required:</b> 4         |
|  | <b>Botanical Name:</b> <i>Lagerstroemia indica x fauriei 'Sioux'</i><br><b>Common Name:</b> Crepe myrtle (Exotic)<br><b>Pot size:</b> 45Lt<br><b>Mature H x S:</b> 8m x 5m<br><b>Qty Required:</b> 6 |
|  | <b>Botanical Name:</b> <i>Acer palmatum 'Ariadne'</i><br><b>Common Name:</b> Japanese maple (Exotic)<br><b>Pot size:</b> 75Lt<br><b>Mature H x S:</b> 3m x 4m<br><b>Qty Required:</b> 3              |

SHRUBS AND HEDGES

|  |   |
|--|---|
|  | <b>Botanical Name:</b> <i>Viburnum odoratissimum</i><br><b>Common Name:</b> Sweet Viburnum (Exotic)<br><b>Pot size:</b> 200mm<br><b>Mature H x S:</b> 3m x 2m<br><b>Qty Required:</b> 29     |
|  | <b>Botanical Name:</b> <i>Callistemon 'Harkness'</i><br><b>Common Name:</b> Slim Bottlebrush (Native)<br><b>Pot size:</b> 200mm<br><b>Mature H x S:</b> 3m x 1.3m<br><b>Qty Required:</b> 5  |
|  | <b>Botanical Name:</b> <i>Westringia fruticosa</i><br><b>Common Name:</b> Coastal Rosemary (Native)<br><b>Pot size:</b> 200mm<br><b>Mature H x S:</b> 1.3m x 1.1m<br><b>Qty Required:</b> 22 |
|  | <b>Botanical Name:</b> <i>Breynia oblongifolia</i><br><b>Common Name:</b> Coffee Bush (Native)<br><b>Pot size:</b> 200mm<br><b>Mature H x S:</b> 1-3m x 1-1.2m<br><b>Qty Required:</b> 12    |



|  |   |
|--|---|
|  | <b>Botanical Name:</b> <i>Indigofera australis</i><br><b>Common Name:</b> Australian Indigo (Native)<br><b>Pot size:</b> 200mm<br><b>Mature H x S:</b> 1-2m x 1-2m<br><b>Qty Required:</b> 12            |
|  | <b>Botanical Name:</b> <i>Pittosporum revolutum</i><br><b>Common Name:</b> Rough fruit Pittosporum (Native)<br><b>Pot size:</b> 200mm<br><b>Mature H x S:</b> 2-3m x 1.5-2.5m<br><b>Qty Required:</b> 54 |
|  | <b>Botanical Name:</b> <i>Leucopogon juniperinus</i><br><b>Common Name:</b> Prickly beard-heath (Native)<br><b>Pot size:</b> 200mm<br><b>Mature H x S:</b> 2-3m x 1.5-2.5m<br><b>Qty Required:</b> 10    |
|  | <b>Botanical Name:</b> <i>Dodonaea triquetra</i><br><b>Common Name:</b> Large-leaf Hop-bush (Native)<br><b>Pot size:</b> 200mm<br><b>Mature H x S:</b> 2m x 1.5m<br><b>Qty Required:</b> 9               |

GRASSES + GROUNDCOVERS

|  |   |
|--|---|
|  | <b>Botanical Name:</b> <i>Cyathea australis</i><br><b>Common Name:</b> Rough Tree Fern (Native)<br><b>Pot size:</b> 45Lt<br><b>Mature H x S:</b> 2.5-5m x 3m<br><b>Qty Required:</b> 4                      |
|  | <b>Botanical Name:</b> <i>Alpinia caerulea 'Red Back'</i><br><b>Common Name:</b> Red Back Native Ginger (Exotic)<br><b>Pot size:</b> 300mm<br><b>Mature H x S:</b> 1.5m x 1-1.5m<br><b>Qty Required:</b> 17 |
|  | <b>Botanical Name:</b> <i>Alcantarea imperialis 'Rubra'</i><br><b>Common Name:</b> Ruby Imperial Bromeliad (Exotic)<br><b>Pot size:</b> 300mm<br><b>Mature H x S:</b> 0.8m x 0.9m<br><b>Qty Required:</b> 5 |

GROUNDCOVER MIX

|   |   |
|---|---|
| <b>Groundcover Mix (Sun):</b><br>Total of m2 total)<br><i>Dianella caerulea</i><br><i>Dianella revoluta</i><br><i>Myoporum parvifolium</i><br><i>Hardenbergia violacea</i><br><i>Hibertia scandens</i><br><i>Viola hederacea</i><br><b>Pot size:</b> 140mm<br><b>Mature H x S:</b> < 5m<br><b>Qty Required:</b> 418m2 Refer to Sheet x Matrix | <b>Groundcover Mix (Shade):</b><br>Total of m2 total)<br><i>Adiantum aethiopicum</i><br><i>Blechnum cartilagineum</i><br><i>Doodia aspera</i><br><b>Pot size:</b> 140mm<br><b>Mature H x S:</b> 0.1m x spreading<br><b>Qty Required:</b> 193m2 |
|---|---|

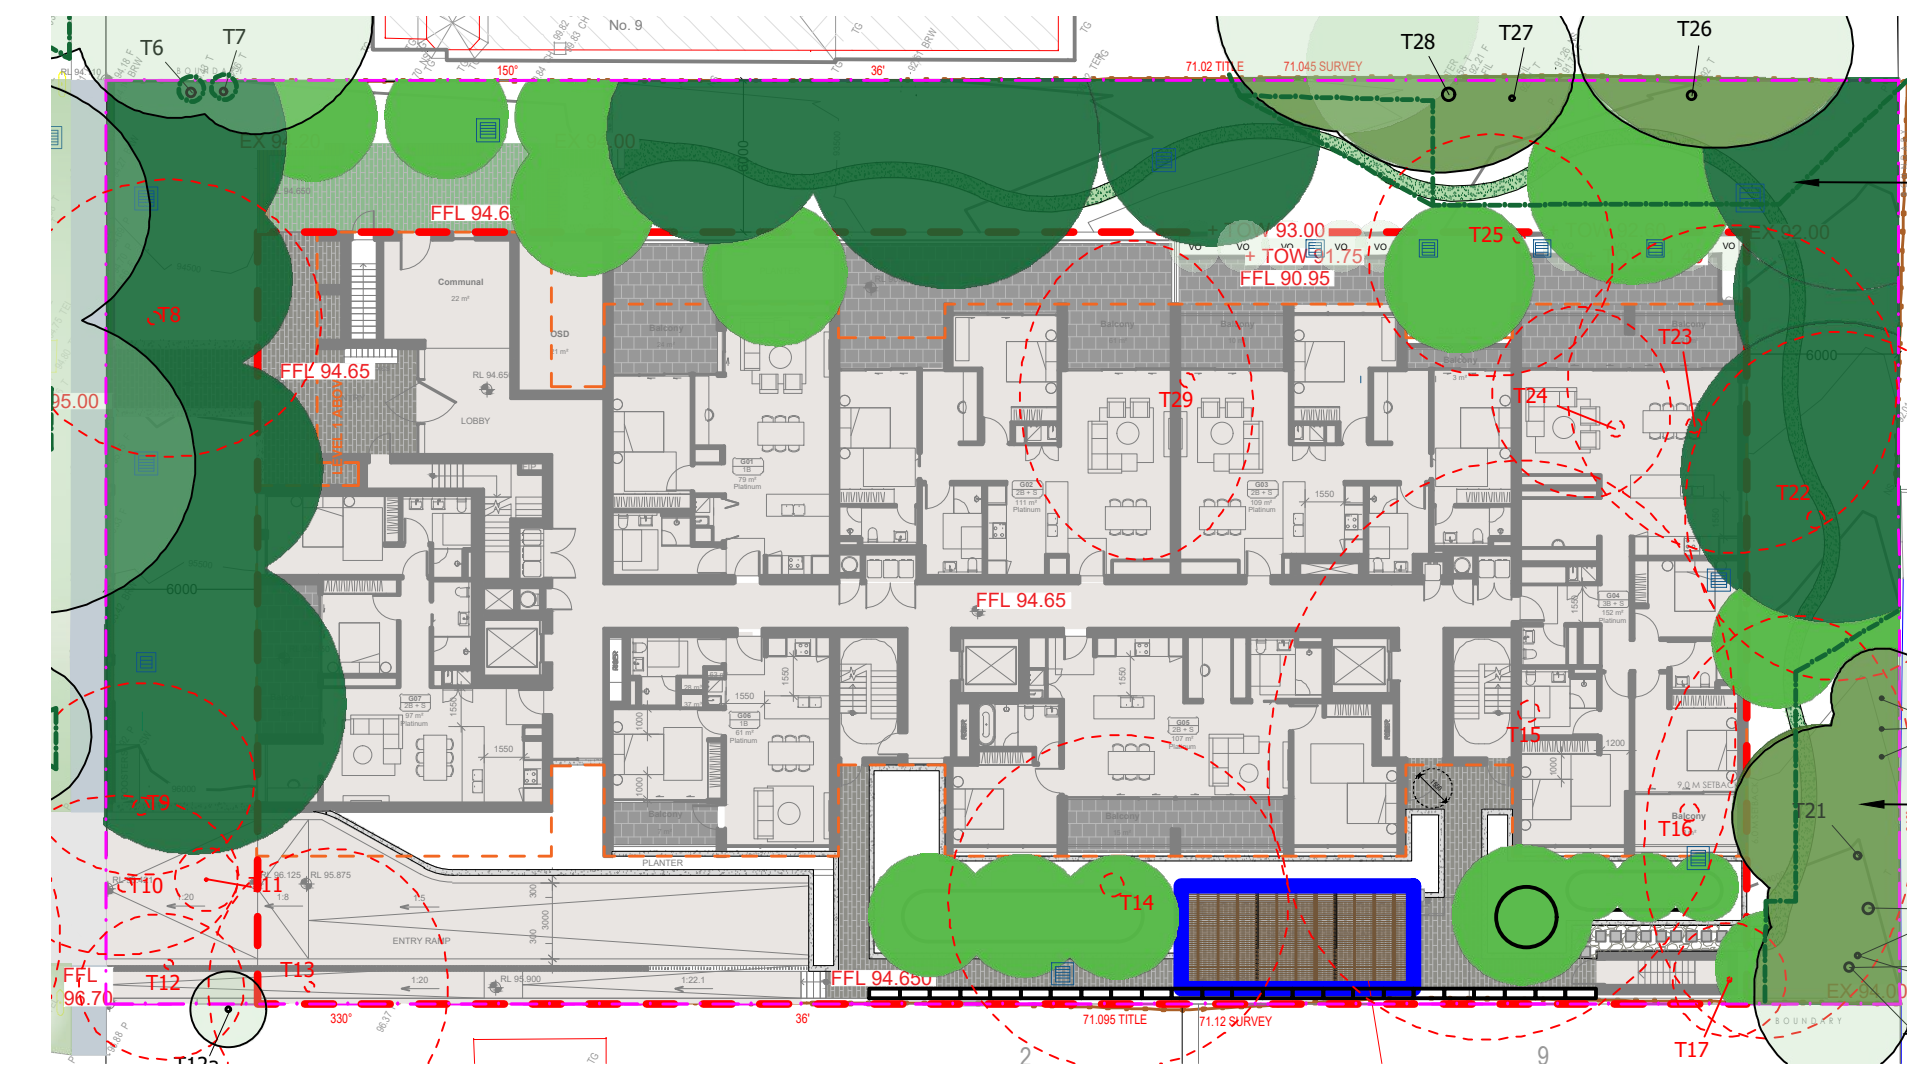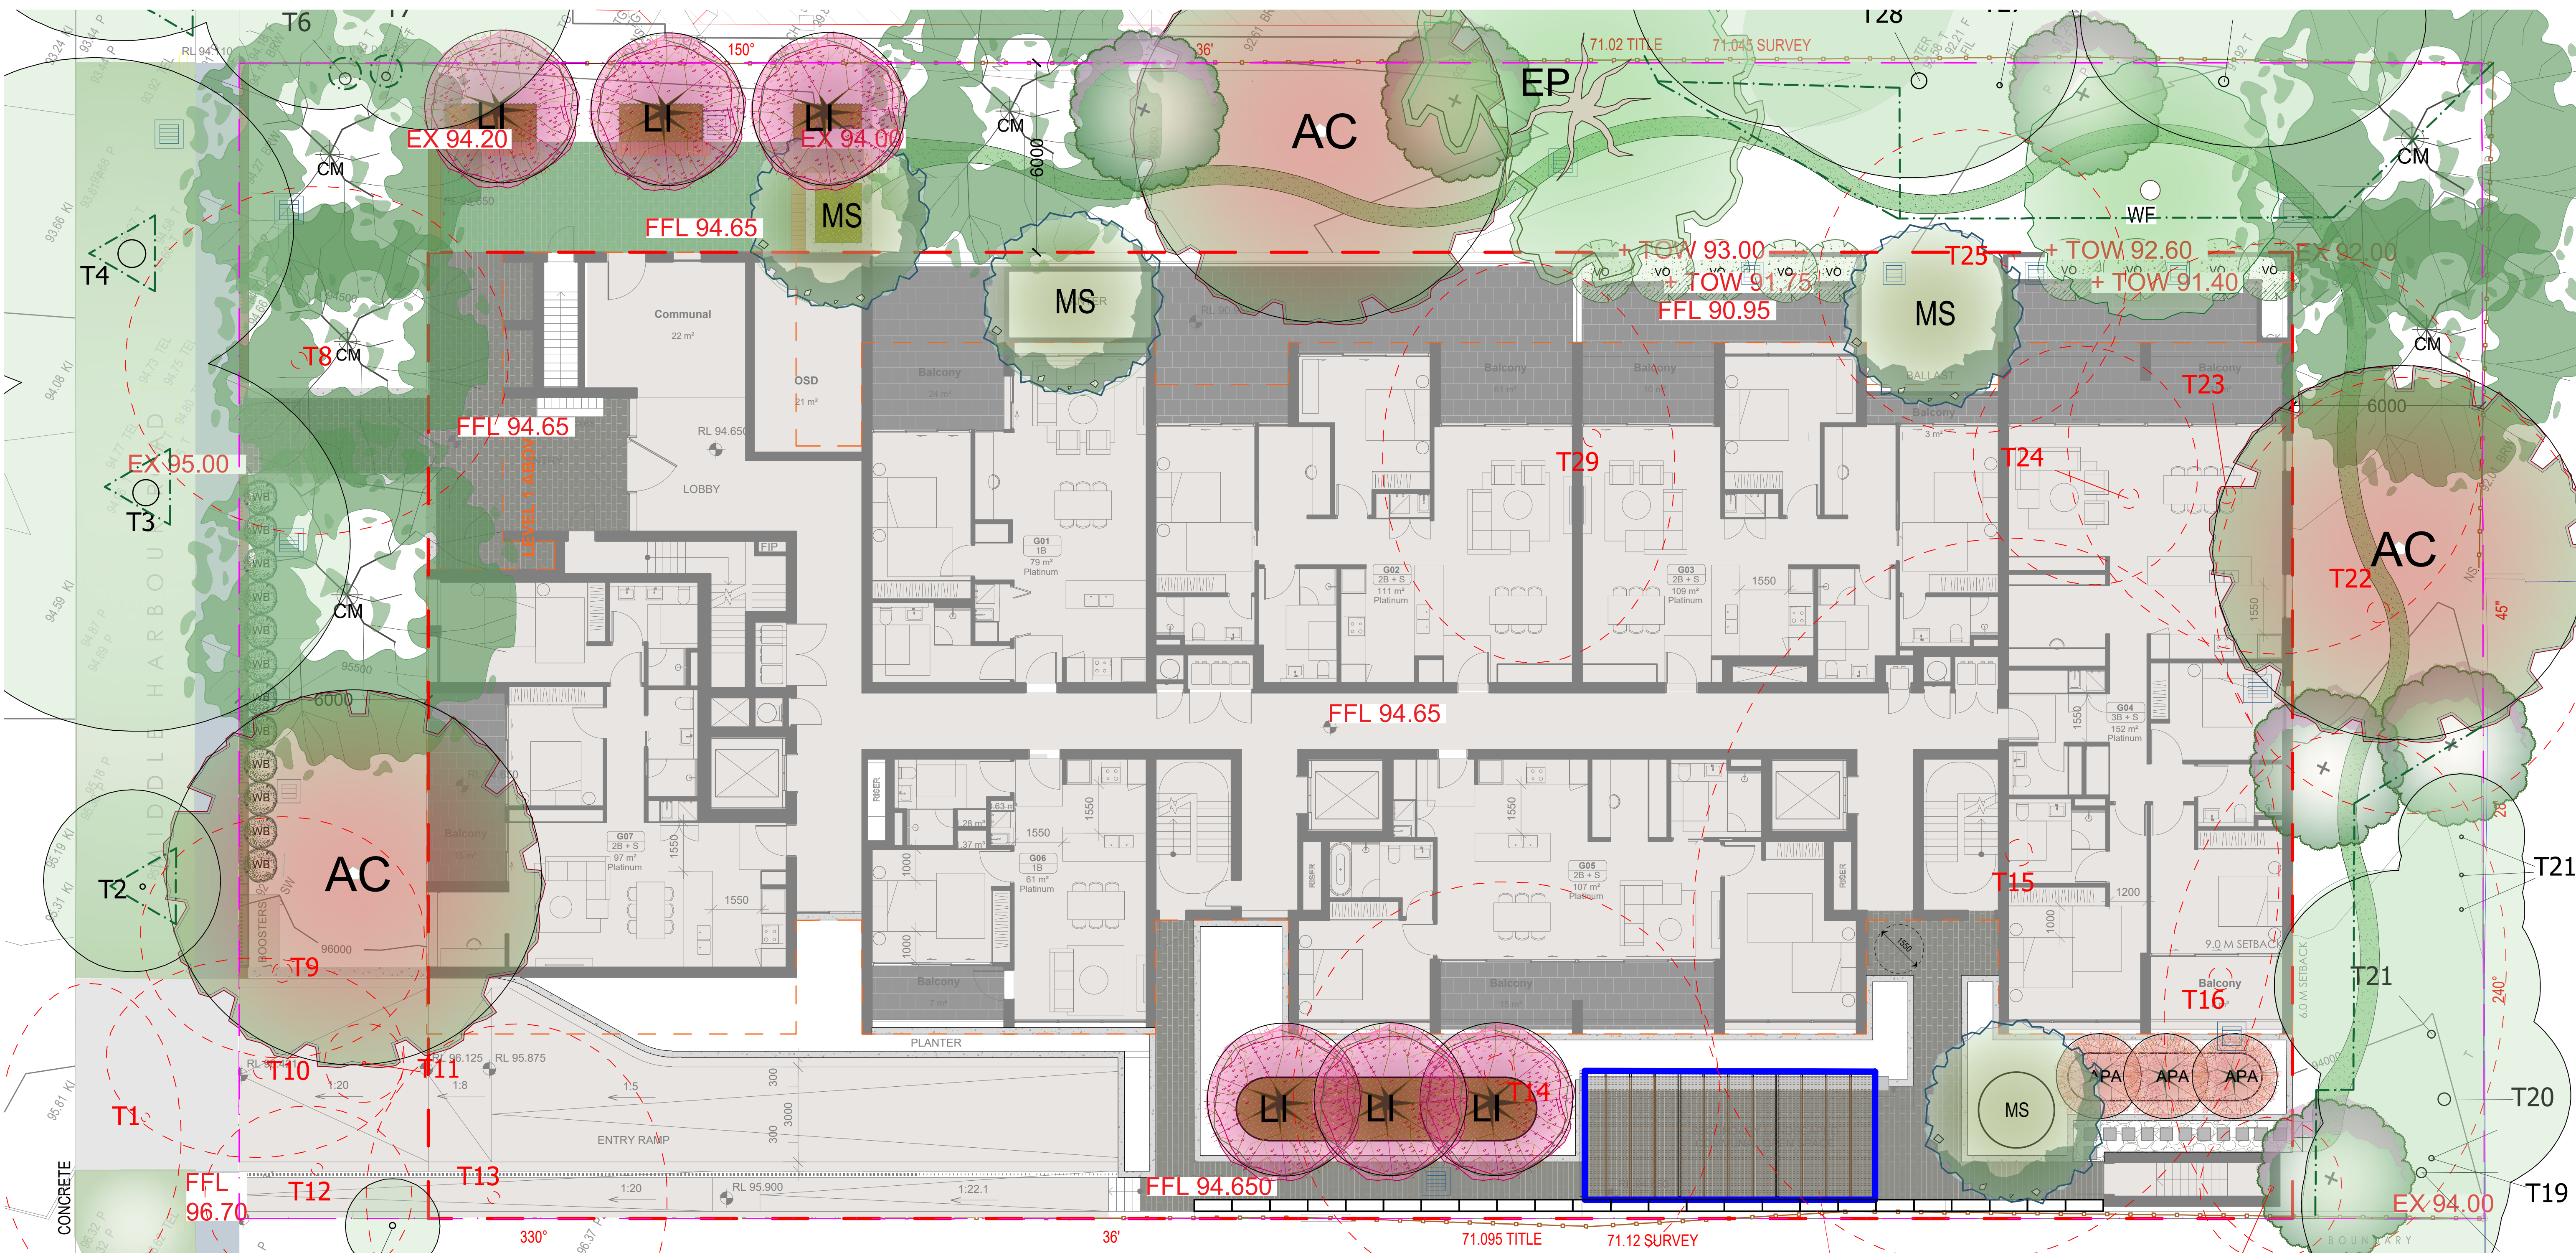

## TREE CANOPY CALCULATION

|                                             |                                  |
|---------------------------------------------|----------------------------------|
| SITE AREAS:                                 | 2600m <sup>2</sup>               |
| TOTAL TREE CANOPY:                          | 929m <sup>2</sup> (35.7%), incl. |
| • EXISTING CANOPY:                          | 123m <sup>2</sup>                |
| • PROPOSED CANOPY OF LARGE TREES:           | 541.5m <sup>2</sup>              |
| • PROPOSED CANOPY OF SMALL TO MEDIUM TREES: | 264.5m <sup>2</sup>              |



NOTES:

1. ALL FINAL PLANT QUANTITIES INDICATED ON PLANS SHALL BE CHECKED AND VERIFIED BY SUCCESSFUL LANDSCAPE CONTRACTOR.
2. ANY PLANT SUBSTITUTES REQUIRED DUE TO UNAVAILABILITY SHALL BE RECOMMENDED BY THE LANDSCAPE CONTRACTOR TO BEST MATCH SUBSTITUTED PLANTS AND APPROVED PRIOR TO PURCHASING BY THE LANDSCAPE ARCHITECT.
3. WORKS CERTIFIED FOR FINAL OCCUPANCY CERTIFICATE ARE TO MATCH APPROVED LANDSCAPE PLANS.
4. LANDSCAPE CONTRACTOR SHALL LOCATE AND AVOID SITE STORM WATER & DRAINAGE SERVICES. LOCATE TREES A MINIMUM 1.25M FROM PITS
5. ALL PLANTING AROUND EXISTING TREES SHALL BE ADJUSTED TO AVOID DAMAGE AND CLASHING WITH SURFACE ROOTS
6. THE NATURE STRIP (STREET FRONTAGE) FOR THE SITE IS PUBLIC LAND, AND ONLY AUTHORIZED WORKS MAY OCCUR HERE. EXISTING CONDITIONS SUCH AS STREET TREES, COUNCIL PLANTING ETC SHALL BE RETAINED AND PROTECTED DURING CONSTRUCTION, UNLESS SPECIFIC APPROVAL HAS BEEN GRANTED FOR NEW WORK IN THIS AREA.


AN AUTOMATED COMMERCIAL GRADE IRRIGATION SYSTEM SHALL BE PROFESSIONALLY INSTALLED TO ALL GARDEN AREAS, INCLUDING RAISED PLANTERS, UPPER FLOOR PLANTERS AND GARDENS IN NATURAL GROUND. THE SYSTEM SHALL BE DESIGNED AND INSTALLED IN LINE WITH THE IRRIGATION PERFORMANCE SPECIFICATION, BY A LICENCED CONTRACTOR OR LANDSCAPER. THE LICENCED CONTRACTOR SHALL PREPARE AN 'AS BUILT' PLAN OF THE SYSTEM TO THE SUPERINTENDENT FOR STRATA RECORDS, FOR FUTURE MAINTENANCE.

|                                                                                       |   |                                                                                       |
|---------------------------------------------------------------------------------------|---|---------------------------------------------------------------------------------------|
|  | <p><b>Botanical Name:</b> <i>Nandina domestica</i> 'Gulf Stream'</p> <p><b>Common Name:</b> Compact Heavenly Bamboo (Exotic)</p> <p><b>Pot size:</b> 200mm</p> <p><b>Mature H x S:</b> 1.2m x 1.5m</p> <p><b>Qty Required:</b> 12</p> |  |
|  | <p><b>Botanical Name:</b> <i>Rhaphiolepis indica</i> 'Snow Maiden'</p> <p><b>Common Name:</b> Snow Hawthorn (Exotic)</p> <p><b>Pot size:</b> 200mm</p> <p><b>Mature H x S:</b> 1.0m x0.8m</p> <p><b>Qty Required:</b> 24</p>          |  |

|     |                                                                                       |                                                          |
|-----|---------------------------------------------------------------------------------------|----------------------------------------------------------|
| PTP |  | <b>Botanical Name:</b> <i>Phormium tenax 'Purpureum'</i> |
|     |                                                                                       | <b>Common Name:</b> New Zealand Flax (Exotic)            |
|     |                                                                                       | <b>Pot size:</b> 300mm                                   |
|     |                                                                                       | <b>Mature H x S:</b> 0.9m x 0.9m                         |
|     |                                                                                       | <b>Qty Required:</b> 12                                  |
| AT  |  | <b>Botanical Name:</b> <i>Agave tequiliana</i>           |
|     |                                                                                       | <b>Common Name:</b> Foxtail Agave (Exotic)               |
|     |                                                                                       | <b>Pot size:</b> 300mm                                   |
|     |                                                                                       | <b>Mature H x S:</b> 1.5m x 1.5m                         |
|     |                                                                                       | <b>Qty Required:</b> 24                                  |

|                                                                                               |                        |                                           |
|-----------------------------------------------------------------------------------------------|------------------------|-------------------------------------------|
| <br>CGCI | <b>Botanical Name:</b> | <i>Casuarina glauca</i>                   |
|                                                                                               | <b>Common Name:</b>    | <i>Cousin It Casuarina</i>                |
|                                                                                               | <b>Pot size:</b>       | 140mm                                     |
|                                                                                               | <b>Mature H x S:</b>   | 0.1m x 1.5m                               |
|                                                                                               | <b>Qty Required:</b>   | 5/m <sup>2</sup> (24m <sup>2</sup> total) |



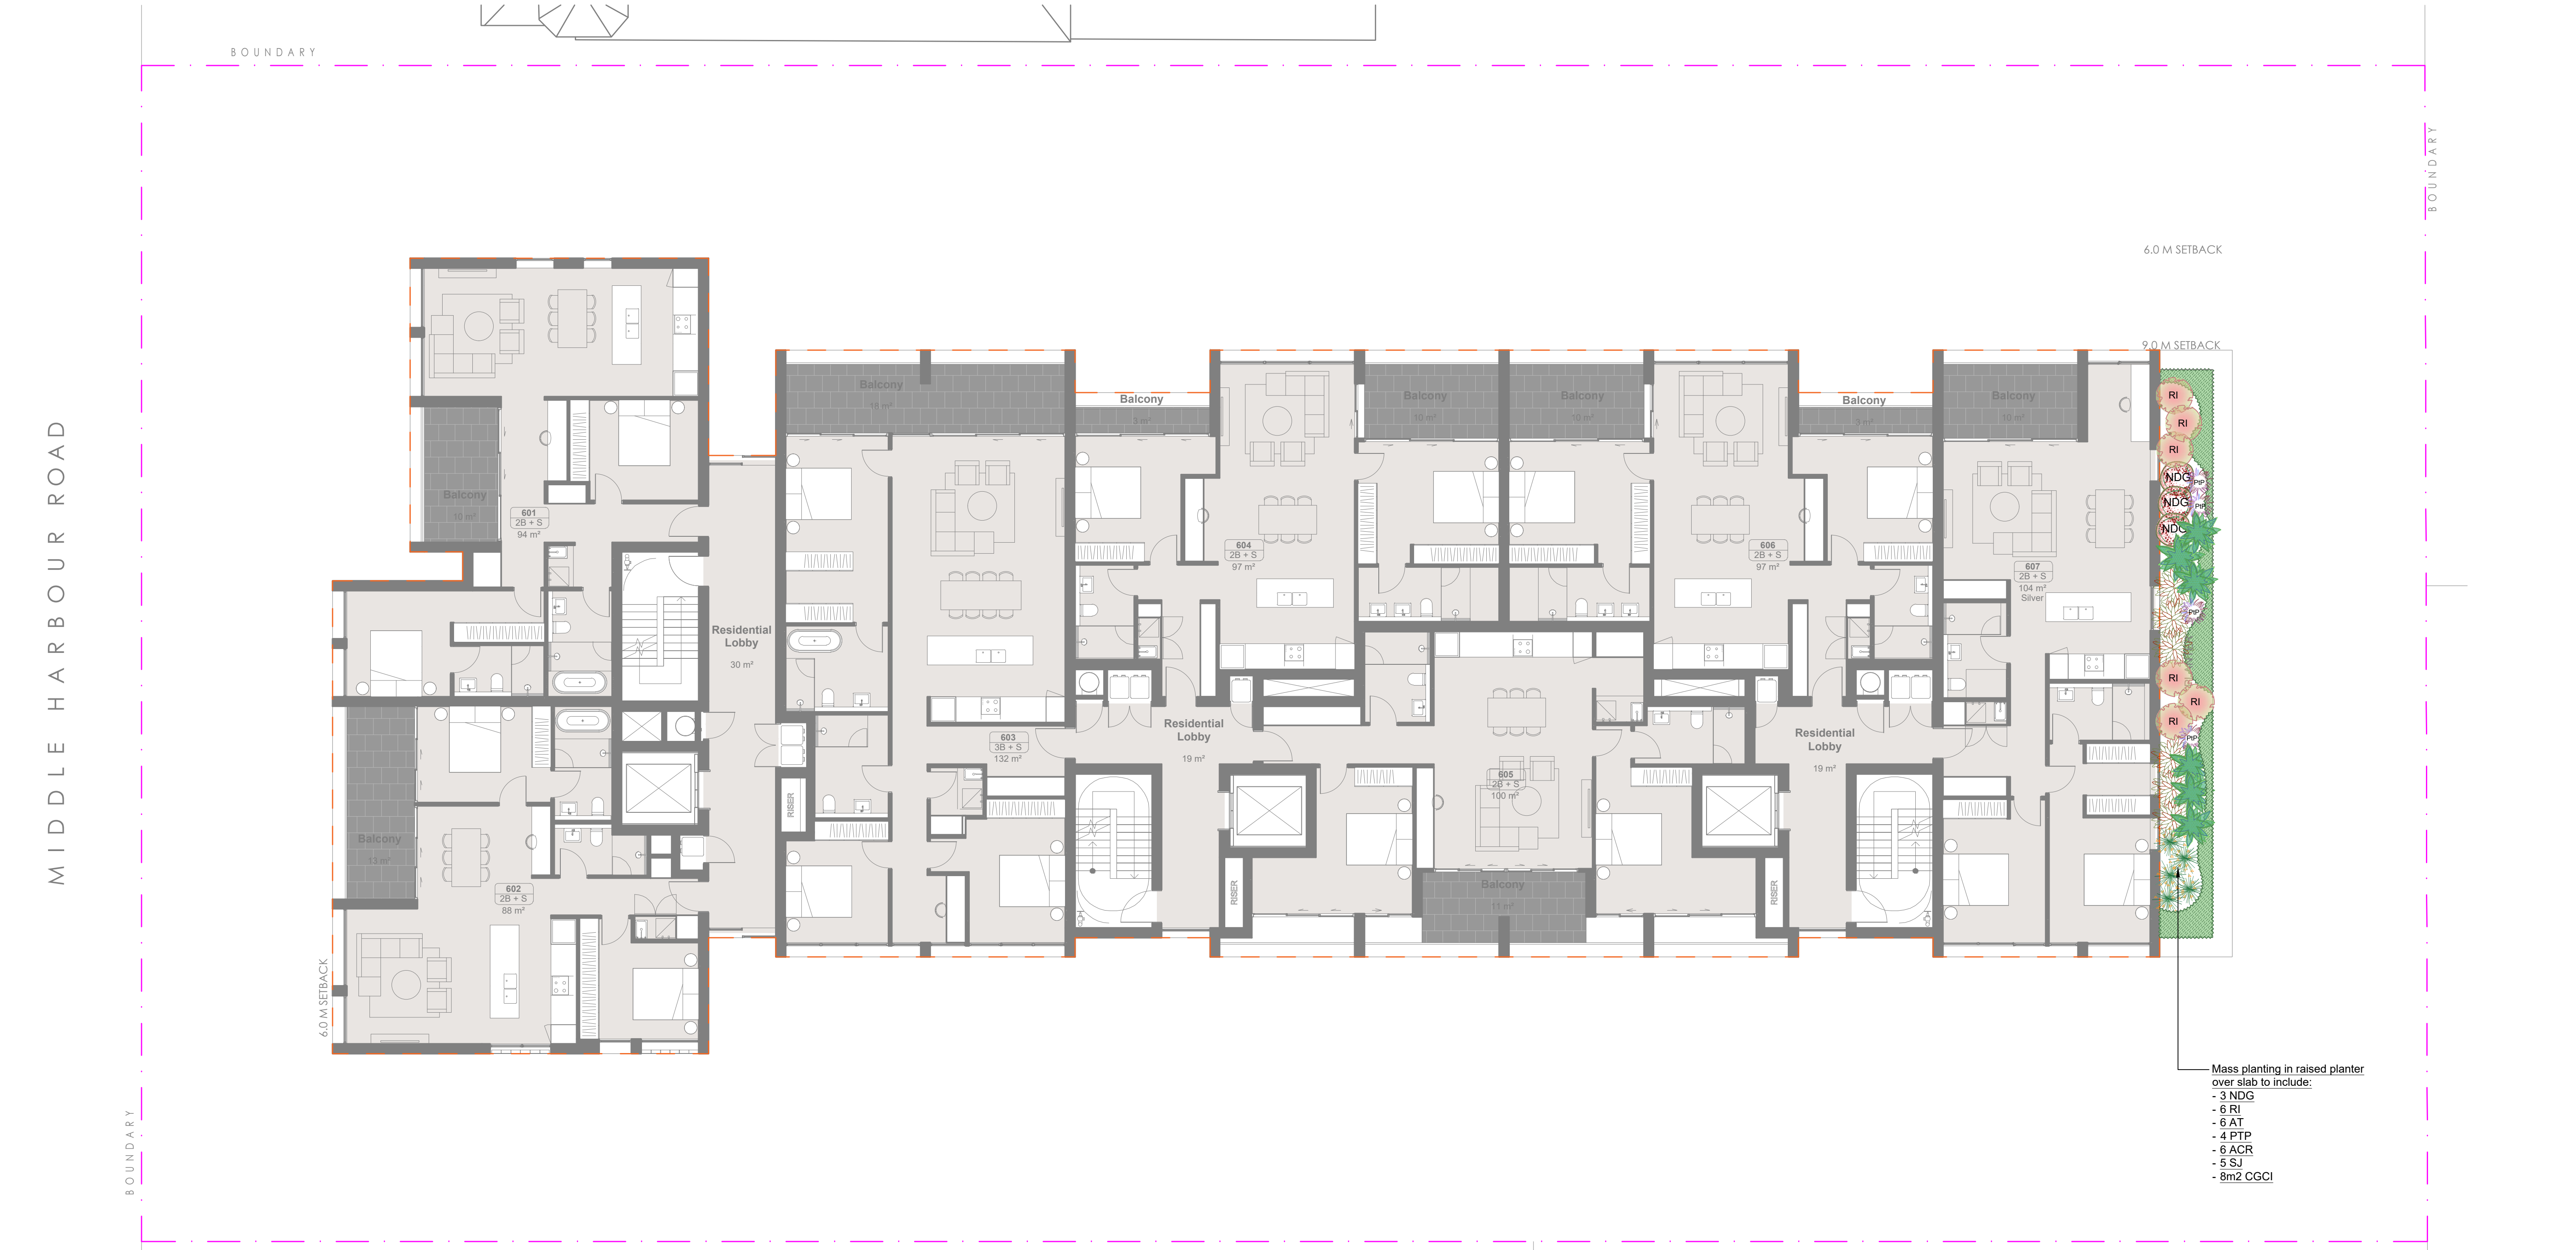

Mass planting in raised planter over slab to include:

- 3 NDG
- 6 RI
- 6 AT
- 4 PTP
- 6 ACR
- 5 SJ
- 8m2 CGCI

## LEGEND & SCHEDULE

- NOTES:
1. ALL FINAL PLANT QUANTITIES INDICATED ON PLANS SHALL BE CHECKED AND VERIFIED BY SUCCESSFUL LANDSCAPE CONTRACTOR.
  2. ANY PLANT SUBSTITUTES REQUIRED DUE TO UNAVAILABILITY SHALL BE RECOMMENDED BY THE LANDSCAPE CONTRACTOR TO BEST MATCH SUBSTITUTED PLANTS AND APPROVED PRIOR TO PURCHASING BY THE LANDSCAPE ARCHITECT.
  3. WORKS CERTIFIED FOR FINAL OCCUPANCY CERTIFICATE ARE TO MATCH APPROVED LANDSCAPE PLANS.
  4. LANDSCAPE CONTRACTOR SHALL LOCATE AND AVOID SITE STORM WATER & DRAINAGE SERVICES. LOCATE TREES A MINIMUM 1.25M FROM PITS
  5. ALL PLANTING AROUND EXISTING TREES SHALL BE ADJUSTED TO AVOID DAMAGE AND CLASHING WITH SURFACE ROOTS
  6. THE NATURE STRIP (STREET FRONTAGE) FOR THE SITE IS PUBLIC LAND, AND ONLY AUTHORIZED WORKS MAY OCCUR HERE. EXISTING CONDITIONS SUCH AS STREET TREES, COUNCIL PLANTING ETC SHALL BE RETAINED AND PROTECTED DURING CONSTRUCTION, UNLESS SPECIFIC APPROVAL HAS BEEN GRANTED FOR NEW WORK IN THIS AREA.

DRAINAGE PITS AND DRAINAGE LINES SHOULD BE LOCATED WITHIN GARDEN AREAS TO ALLOW FOR SITE DRAINAGE WHILE MINIMISING IMPACT ON THE PROPOSED PLANTING SCHEME. WHERE POSSIBLE, PITS AND LINEWORK SHOULD BE LOCATED AT THE EDGE OF LANDSCAPE STRIPS TO AVOID PRECLUDING PLANTING CENTRALLY IN GARDEN AREAS. WHERE PITS AND LINEWORK OCCUR WITHIN GARDEN BEDS, THE LANDSCAPE CONTRACTOR SHALL TAKE ALL PRECAUTIONS TO AVOID DAMAGING STORM WATER WHEN PLANTING SHRUBS AND TREES. LANDSCAPE CONTRACTORS SHALL NOT ALTER THE FORM OF SWALES DESIGNED TO DIRECT OVERLAND FLOW.

AN AUTOMATED COMMERCIAL GRADE IRRIGATION SYSTEM SHALL BE PROFESSIONALLY INSTALLED TO ALL GARDEN AREAS, INCLUDING RAISED PLANTERS, UPPER FLOOR PLANTERS AND GARDENS IN NATURAL GROUND. THE SYSTEM SHALL BE DESIGNED AND INSTALLED IN LINE WITH THE IRRIGATION PERFORMANCE SPECIFICATION, BY A LICENCED CONTRACTOR OR LANDSCAPER. THE LICENCED CONTRACTOR SHALL PREPARE AN 'AS BUILT' PLAN OF THE SYSTEM TO THE SUPERINTENDENT FOR STRATA RECORDS, FOR FUTURE MAINTENANCE.

## SHRUBS AND HEDGES

- Botanical Name:** *Nandina domestica* 'Gulf Stream'
- Common Name:** Compact Heavenly Bamboo (Exotic)
- Pot size:** 200mm
- Mature H x S:** 1.2m x 1.5m
- Qty Required:** 3
- Botanical Name:** *Rhaphiolepis indica* 'Snow Maiden'
- Common Name:** Indian Hawthorn (Exotic)
- Pot size:** 200mm
- Mature H x S:** 1.0m x0.8m
- Qty Required:** 6

## GRASSES + GROUNDCOVERS

- Botanical Name:** *Casuarina glauca* 'Cousin It'
- Common Name:** Cousin It Casuarina (Native)
- Pot size:** 140mm
- Mature H x S:** 0.1m x 1.5m
- Qty Required:** 5/m2 (8m2 total)

## ACCENT PLANTS

- Botanical Name:** *Phormium tenax* 'Purpureum'
- Common Name:** New Zealand Flax (Exotic)
- Pot size:** 300mm
- Mature H x S:** 0.9m x 0.9m
- Qty Required:** 4
- Botanical Name:** *Agave tequiliana*
- Common Name:** Foxtail Agave (Exotic)
- Pot size:** 300mm
- Mature H x S:** 1.5m x 1.5m
- Qty Required:** 6
- Botanical Name:** *Alpinia caerulea* 'Red Back'
- Common Name:** Red Back Native Ginger (Exotic)
- Pot size:** 300mm
- Mature H x S:** 1.5m x 1-1.5m
- Qty Required:** 6
- Botanical Name:** *Strelitzia juncea*
- Common Name:** Rush-leaved Strelitzia (Exotic)
- Pot size:** 200mm
- Mature H x S:** 1.5m x 1m
- Qty Required:** 5



Agave 'Blue Glow'



Alpinia caerulea 'Red Back'



Phormium tenax 'Purpureum'



Strelitzia juncea



Casuarina 'Cousin It'



Nandina domestica 'Gulf Stream'



Rhaphiolepis indica 'Snow Maiden'

### GENERAL NOTE:

Figured dimensions take preference to scale readings. Verify all dimensions on site. PDF is plan only and is not to be used for construction. All dimensions are to be checked and verified by the successful landscape contractor. The client is responsible for ensuring that the site is suitable for the proposed development. 

**www.dialbeforeyoudig.com.au**

**DIAL 1100**

**BEFORE YOU DIG**

**ALIA Associate**

**CORTESE**

**concept**

Landscape Architects

Suit 101, 508 Miller Street,  
CAMMERAY NSW 2062

Phone: 9022 5312  
Mob: 0413 861 351

www.concept.net.au  
enquiries@concept.net.au

**COUNCIL**  
KU-RING-GAI


**CLIENT**  
NOVATI PROPERTY

| REV | DATE       | NOTATION/AMENDMENT                |
|-----|------------|-----------------------------------|
| SK1 | 10.03.2025 | Concept plan prepared for review  |
| SK2 | 26.03.2025 | Draft DA plan prepared for review |
| SK3 | 31.03.2025 | Draft DA plan prepared for review |
| A   | 03.04.2025 | For submission                    |

**PROJECT:**

**PROPOSED RESIDENTIAL DEVELOPMENT**

5-7 MIDDLE HARBOUR RD,  
LINDFIELD

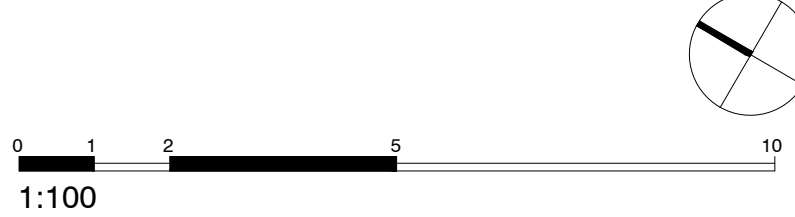

**TITLE:**

**LANDSCAPE PLAN - LEVEL 6**

**STATUS:**

**DEVELOPMENT APPLICATION**

**SCALE:** 1:100@A1

**DATE:** APRIL 2025

**PROJECT No:** LPDA 25-179

**DWG SHEET:** LP-06


**ISSUE:** A

**DRAWN:** E.W.K.Z


**CHECKED:** R.F





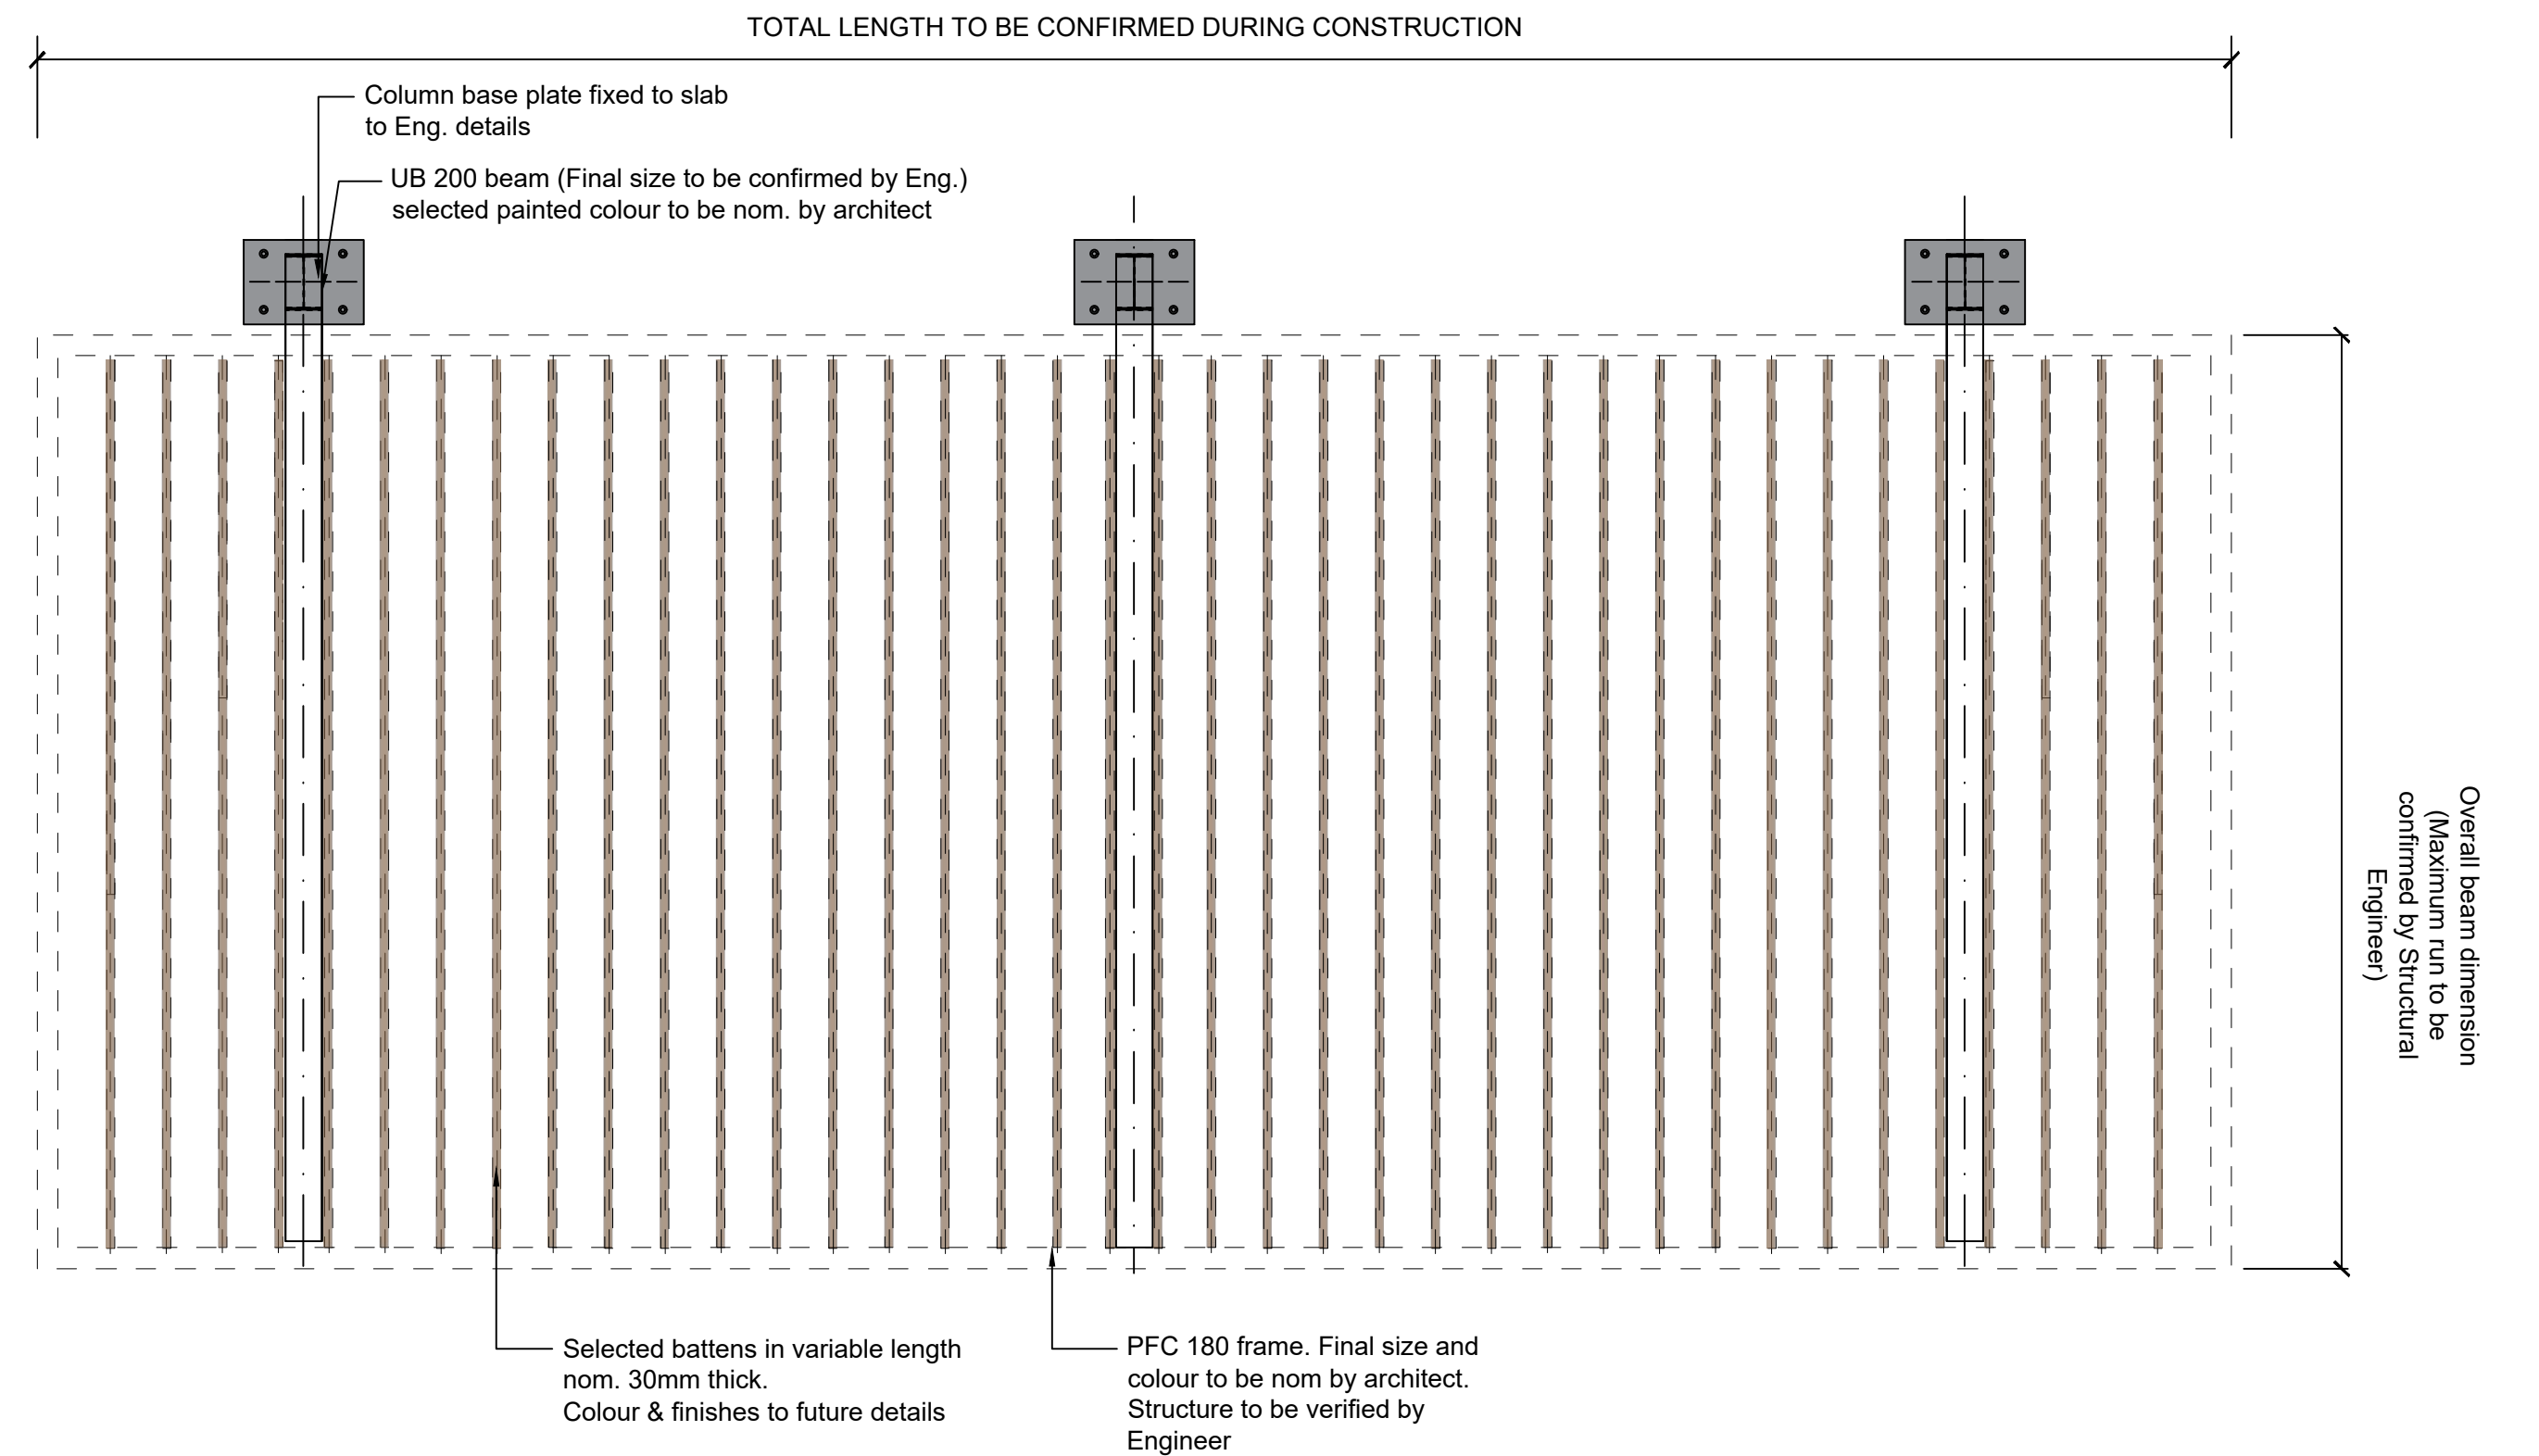

REFER TO MANUFACTURER'S DETAIL FOR FULL SPEC.  
SCALE 1:30

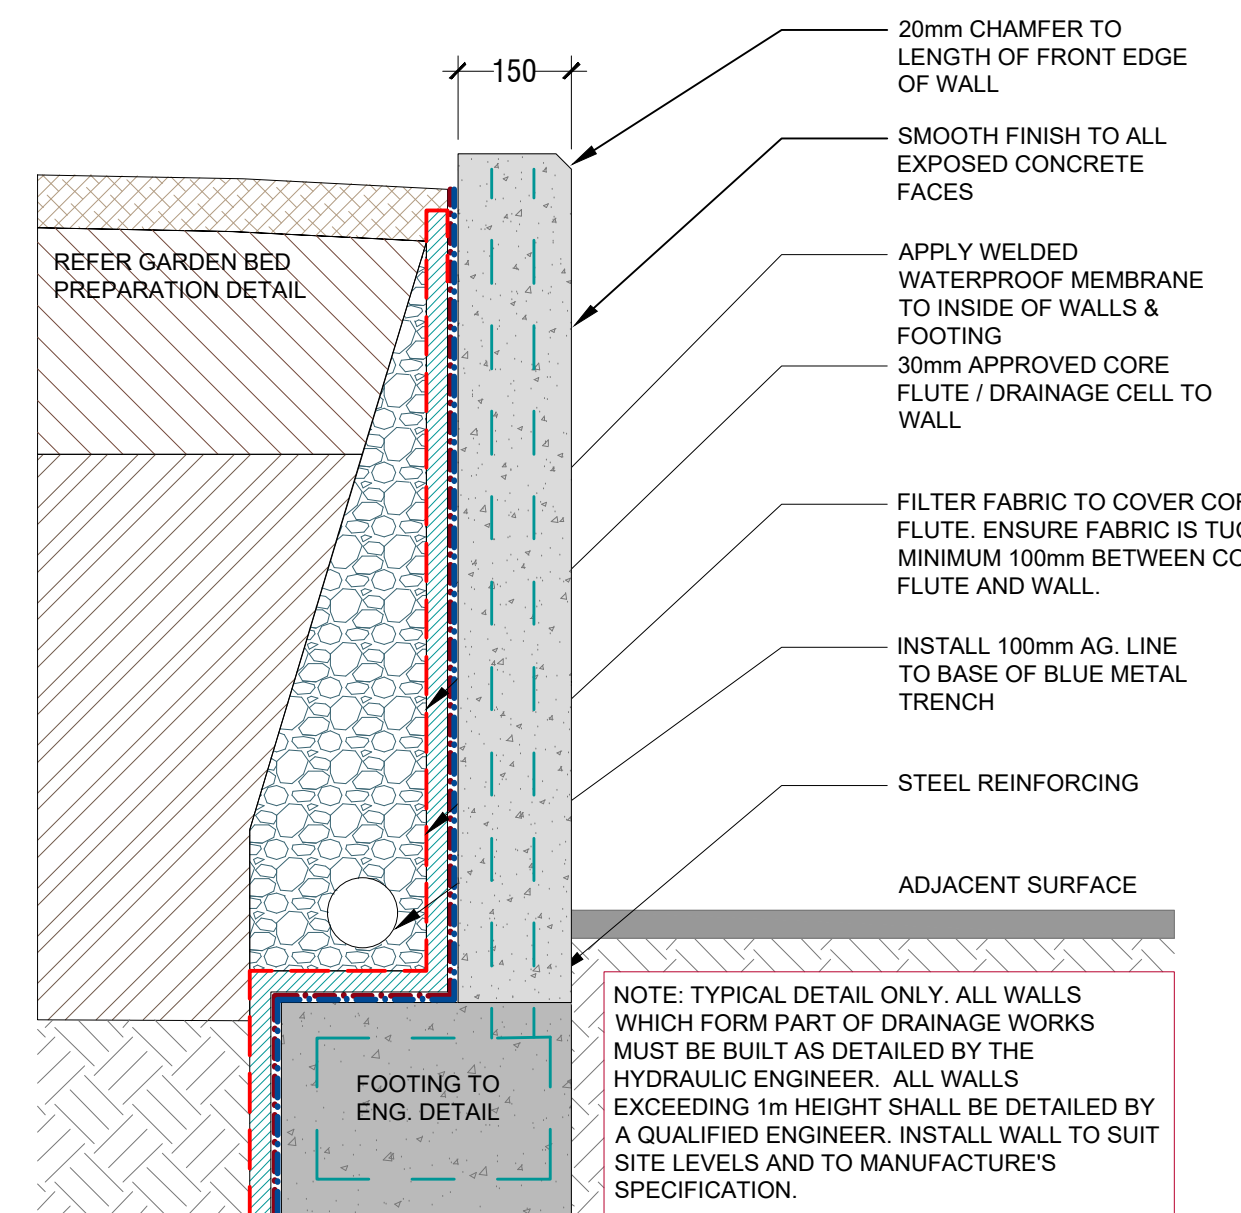

SCALE: nts  
PLANTER DETAIL TO CONFORM AS 4654.2-2012

SCALE 1:10

