


accepting and utilising this document the recipient agrees that SJB architecture (NSW) Pty. Ltd. ACN 081 094 724 /A/SJB Architects, retain all common law, statutory law and other rights including copyright and intellectual property rights. The recipient agrees not to use this document for any purpose other than as it intended use; to waive all claims against SJB Architects resulting from unauthorised changes; or to reuse the document on other projects without the written consent from SJB Architects. Under no circumstances shall transfer of this document be deemed a sale. SJB Architects make no warranties of fitness for any purpose. The Builder/Contractor shall verify job dimensions prior to any work commencing. Use figured dimensions only. Do not scale drawings.

Rev	Date	Revision	By	Chk.
17/07/2023		PRE DA	JS	JP
18/08/2023		DRAFT DA	JS	SC
08/09/2023		ISSUED FOR APPROVAL	JS	SC
01/03/2024		AMENDED DA	JS	JP

[illegible]

Drawing Name _____

SITE PLAN

 

Drawing No.	Revision
DA-0101	/ 4



NOT FOR CONSTRUCTION

Nominated Architects: Adam Haddow-7188 | John Pradel-7004

Rev	Date	Revision	By	Chk.
1	17/07/2023	PRE DA	JS	JP
2	18/08/2023	DRAFT DA	JS	SC
3	08/09/2023	ISSUED FOR APPROVAL	JS	SC
4	01/03/2024	AMENDED DA	JS	JP
5	08/05/2024	COUNCIL RFI	JS	SC

 **City of Ryde**


Approved Plans
LDA No. LDA2023/0245
Date: 2 August 2024
Council Officer: Shannon Butler
Subject to Conditions of Consent



PERIFA
ABADEEN

Drawing Name

SITE LAYOUT PLAN

 

Drawing No.	Revision
DA-0103	/ 5

SJB Architects
Level 2, 490 Crown Street
Surry Hills NSW 2010
T 61 2 9380 9911
www.sjb.com.au



N 625548917
E 324115326


N 6255449369
E 224164317

NOT FOR CONSTRUCTION

Nominated Architects: Adam Haddow-7188 | John Pradel-7004

Rev	Date	Revision	By	Chk.
1	18/08/2023	DRAFT DA	JS	SC
2	08/09/2023	ISSUED FOR APPROVAL	JS	SC
3	01/03/2024	AMENDED DA	JS	JP

This image shows a single sheet of white paper with horizontal ruling lines. The lines are evenly spaced and run across the width of the page. There are no margins, text, or other markings on the paper.

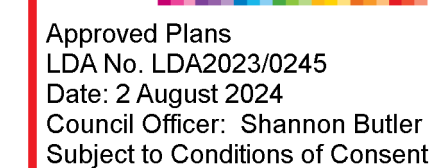

Client



Project

PERIFIA

20 Waterview St Putney 2112

Drawing Name

DEMOLITION PLAN (SITE)



Date	Scale	Sheet Size
01/03/2024	1 : 300	@ A1
Drawn	Chk.	Job No.
JS	SC	6810
Drawing No.	Revision	
DA-0301	/ 3	

Level 2, 490 Crown Street
Surry Hills NSW 2010

T 61 2 9380 9911

www.sjb.com.au



REFER TO LANDSCAPE DWG PLANS
FOR RELOCATED TREE POSITIONS.

EXISTING
DRIVEWAYS
TO BE REMOVED

DEMOLITION APPROVED
AS PART OF STAGE 1 DA

DEMOLITION APPROVED
AS PART OF STAGE 1 DA

DEMOLITION APPROVED
AS PART OF STAGE 1 DA

EXISTING SHED STRUCTURE NOTES:

CAREFUL ANALYSIS OF EXISTING STRUCTURE TO CONTINUALLY BE UNDERTAKEN WITH HERITAGE ARCHITECT TO ENSURE SIGNIFICANT ELEMENTS ARE RETAINED AND PROPERLY TREATED. SIGNIFICANT EXISTING TIMBER STRUCTURE TO REMAIN. RETAIN AND REPAIR.

ROOF TO BE CAREFULLY
DEMOLISHED.

VIABLE TIMBER TO BE RETAINED,
REUSED, AND REPURPOSED ON
SITE.

ADJACENT STRUCTURES TO BE
DEMOLISHED.

DEMOLITION TO SHED ROOF
AND LOCALISED DEMOLITION
OF NON HERITAGE BUILDING
ELEMENTS

DEMOLITION APPROVED
AS PART OF STAGE 1 DA

— TREE SHOWN IN
PURPLE TO BE
RELOCATED

— TREE SHOWN IN
PURPLE TO BE
RELOCATED

— EXTENT OF GROUND EXCAVATION
VARIES THROUGHOUT SITE

EXISTING TREES SHOWN IN BLACK
— TO REMAIN AND BE PROTECTED
DURING CONSTRUCTION

BENE
PARK

DEMOLITION APPROVED
AS PART OF STAGE 1 DA


DIAGRAM LEGEND

 REMOVAL APPROVED

PROPOSED REMOVAL
UNDER STAGE 2 DA



RETAIN

 


RELOCATE

PARRAMATTA RIVER

NOT FOR CONSTRUCTION

Nominated Architects: Adam Haddow-7188 | John Pradel-7004

Rev	Date	Revision	By	Chk.
-----	------	----------	----	------

 [illegible]

DEMOLITION TO SHED ROOF AND LOCALISED
DEMOLITION OF NON HERITAGE BUILDING
ELEMENTS



20 Waterview St Putney 2112

Drawing Name

TYP DEMOLITION
ELEVATION - SHED



Drawn	Chk	Job No.
-------	-----	---------

Drawing No. Revision

SJB Architects

Level 2, 490 Crown Street
Surry Hills NSW 2010

T 61 2 9380 9911

www.sjb.com.au



NOT FOR CONSTRUCTION

In accepting and utilising this document the recipient agrees that SJB Architecture (NSW) Pty. Ltd. ACN 081 094 724 T/A SJB Architects, retain all common law, statutory law and other rights including copyright and intellectual property rights. The recipient agrees not to use this document for any purpose other than its intended use; to waive all claims against SJB Architects resulting from unauthorised changes; or to reuse the document on other projects without prior written consent from SJB Architects. Under no circumstances shall transfer of this document be deemed a sale. SJB Architects makes no warranties of fitness for any purpose. The Builder/Contractor shall verify job dimensions prior to any work commencing. Use figured dimensions only. Do not scale drawings.

Nominated Architects: Adam Haddow-7188 | John Pradel-7004

FOR APPROVAL

Rev	Date	Revision	By	Chk.
1	30/06/2023	FOR COORDINATION	SH	SC
2	17/07/2023	FIRE DA	JS	JP
3	18/08/2023	DRAFT DA	JS	SC
4	08/09/2023	ISSUED FOR APPROVAL	JS	SC
5	22/02/2024	ISSUED FOR INFORMATION	JS	JP
7	01/03/2024	AMENDED DA	JS	JP
6	29/02/2024	ISSUED FOR INFORMATION	JS	JP
8	08/05/2024	COUNCIL RFI	JS	SC
9	11/06/2024	UPDATED PARKING	JS	SC

Client



Project
PERIFA
20 Waterview St Putney 2112

Drawing Name
OVERALL PLAN - UPPER
BASEMENT

0 0.3 1.5 3m
1:300 @A1

Date	Scale	Sheet Size
11/06/2024	1:300	@ A1
Drawn	Chk.	Job No.
JS	SC	6810

Drawing No.	Revision
DA-1001	/ 9

SJB Architects
Level 2, 490 Crown Street
Sunny Hills NSW 2010
T 61 2 9380 9911
www.sjb.com.au



NOT FOR CONSTRUCTION

UPPER BASEMENT PARKING SPACES		
USE	STAGE 1 DA	STAGE 2 DA
TERRACES	18	36
RFB	42	47 (6 ACCESSIBLE)
SHED RESIDENTIAL	0	30 (2 ACCESSIBLE)
RESIDENTIAL VISITOR	0	16 (1 ACCESSIBLE)
SHED RETAIL / COMMERCIAL	0	0
MARINA	0	0

TOTAL PARKING SPACES		
USE	STAGE 1 DA	STAGE 2 DA
TERRACES	24	36
RFB	42	47
SHED RESIDENTIAL	35	30
RESIDENTIAL VISITOR	0	16
SHED RETAIL / COMMERCIAL	56	45
MARINA	0	17

LEGEND

ACCESSIBLE CARPARKING



LEGEND

STAGE 1 DA BUILDING ENVELOPE

BASEMENT EXTENTS BELOW

TREE PROTECTION ZONE

REMOVAL OF LAYBACK AND
REINSTATEMENT OF GUTTER

REMOVAL OF CROSSOVER AND
REINSTATEMENT OF FOOTPATH TOP
MATCHING EXISTING

REINSTATEMENT OF ADJOINING LAND
'SETTLERS PARK'

ALL STRUCTURES, FOOTINGS, RUBBISH
AND HANDSTANDS TO BE REMOVED.

AREA TO BE TURFED TO MATCH THE
EXISTING TURFED AREAS IN SETTLERS
PARK.

ALL EXISTING TREES TO REMAIN UNLESS
APPROVED OTHERWISE

LOCATION OF FUTURE CONNECTION TO
SETTLERS PARK FOR THROUGH SITE LINK

NOTE: SEAWALL HEIGHT AND EXTENTS
TO COMPLY WITH:
NORTHROP REFERENCE LETTER
(REFERENCE: 170924, DATED 15 MAY 2019)
HARBOUR FLOODING REPORT
PREPARED BY ROYAL HASKONING HV
(DATED 14/05/2018)

HERITAGE AND INDIGENOUS STRATEGY TO
FORECOURT AREA TO FUTURE DETAIL

TRANSPLANTED TREE T378

COMMON USE LETTER
BOX TO TERRACES ON
FRONT BOUNDARY FENCE

RELOCATED SUBSTATION BY
AUSGRID T01 AND SUBJECT
TO EXECUTED DEED OF
AGREEMENT FOR EASEMENT
PROPOSED SUBSTATION
FOR DEVELOPMENT

PEDESTRIAN
ACCESSIBLE

GREEN LINES INDICATIVE OF
TREE PROTECTION ZONE

STAGE 1 DA BUILDING ENVELOPE

STAGE 1 DA BUILDING ENVELOPE

In accepting and utilising this document the recipient agrees that SJB
Architecture (NSW) Pty Ltd, ACN 081 094 724 T/A SJB Architects, retain all
common law, statutory law and other rights including copyright and intellectual
property rights. The recipient agrees not to use this document for any purpose
other than its intended use; to waive all claims against SJB Architects resulting
from unauthorised changes; or to reuse the document on other projects without
prior written consent from SJB Architects. Under no circumstances shall transfer
of this document be deemed a sale. SJB Architects makes no warranties of
fitness for any purpose. The Builder/Contractor shall verify job dimensions prior
to any work commencing. Use figured dimensions only. Do not scale drawings.

Nominated Architects: Adam Haddow-7188 | John Pradel-7004

FOR APPROVAL

Rev	Date	Revision	By	Chk
1	30/06/2023	FOR COORDINATION	SH	SC
2	17/07/2023	FIE DA	JS	JP
3	18/08/2023	DRAFT DA	JS	SC
4	08/09/2023	ISSUED FOR APPROVAL	JS	SC
5	22/02/2024	ISSUED FOR INFORMATION	JS	JP
7	01/03/2024	AMENDED DA	JS	JP
6	29/02/2024	ISSUED FOR INFORMATION	JS	JP
8	08/05/2024	COUNCIL RFI	JS	SC

City of Ryde

Approved Plans
LDA No. LD2023/0245
Date: 2 August 2024
Council Officer: Shannon Butler
Subject to Conditions of Consent

Client

PERIFA
ABADEEN

Project

PERIFA

20 Waterview St Putney 2112

Drawing Name

OVERALL PLAN - SHED
AND RFB GROUND LEVEL

0 0.3 1.5 3m
1:300 @A1

Date Scale Sheet Size
08/05/2024 1:300 @ A1

Drawn Chk. Job No.
JS SC 6810

Drawing No. Revision
DA-1002 / 8

SJB Architects

Level 2, 490 Crown Street
Sunny Hills NSW 2010

T 61 2 9380 9911

www.sjb.com.au



NOT FOR CONSTRUCTION



In accepting and utilising this document the recipient agrees that SJB Architecture (NSW) Pty Ltd, ACN 081 094 724 T/A SJB Architects, retain all common law, statutory law and other rights including copyright and intellectual property rights. The recipient agrees not to use this document for any purpose other than its intended use, to waive all claims against SJB Architects resulting from unauthorised changes, or to reuse the document on other projects without prior written consent from SJB Architects. Under no circumstances shall transfer of this document be deemed a sale. SJB Architects makes no warranties or fitness for any purpose. The Builder/Contractor shall verify job dimensions prior to any work commencing. Use figured dimensions only. Do not scale drawings.

Nominated Architects: Adam Haddow-7188 | John Pradel-7004

FOR APPROVAL

Rev	Date	Revision	By	Chk.
1	30/06/2023	FOR COORDINATION	SH	SC
2	17/07/2023	FRE DA	JS	JP
3	18/08/2023	DRAFT DA	JS	SC
4	08/09/2023	ISSUED FOR APPROVAL	JS	SC
5	22/02/2024	ISSUED FOR INFORMATION	JS	JP
6	01/03/2024	AMENDED DA	JS	JP
7	08/05/2024	COUNCIL RFI	JS	SC
8	12/07/2027	RESPONSE TO COUNCIL	BD	SC



Approved Plans
LDA No. LDA2023/0245
Date: 2 August 2024
Council Officer: Shannon Butler
Subject to Conditions of Consent

Client



Project

PERIFA
20 Waterview St Putney 2112

Drawing Name

OVERALL PLAN - SHED
AND RFB LEVEL 1

0 100 500 1000mm
1:100 @A1

Date Scale Sheet Size

12/07/2027 1 : 300 @ A1

Drawn Chk. Job No.

JS SC 6810

Drawing No. Revision

DA-1003 / 8

SJB Architects


Level 2, 490 Crown Street
Surry Hills NSW 2010

T 61 2 9380 9911

www.sjb.com.au



NOT FOR CONSTRUCTION

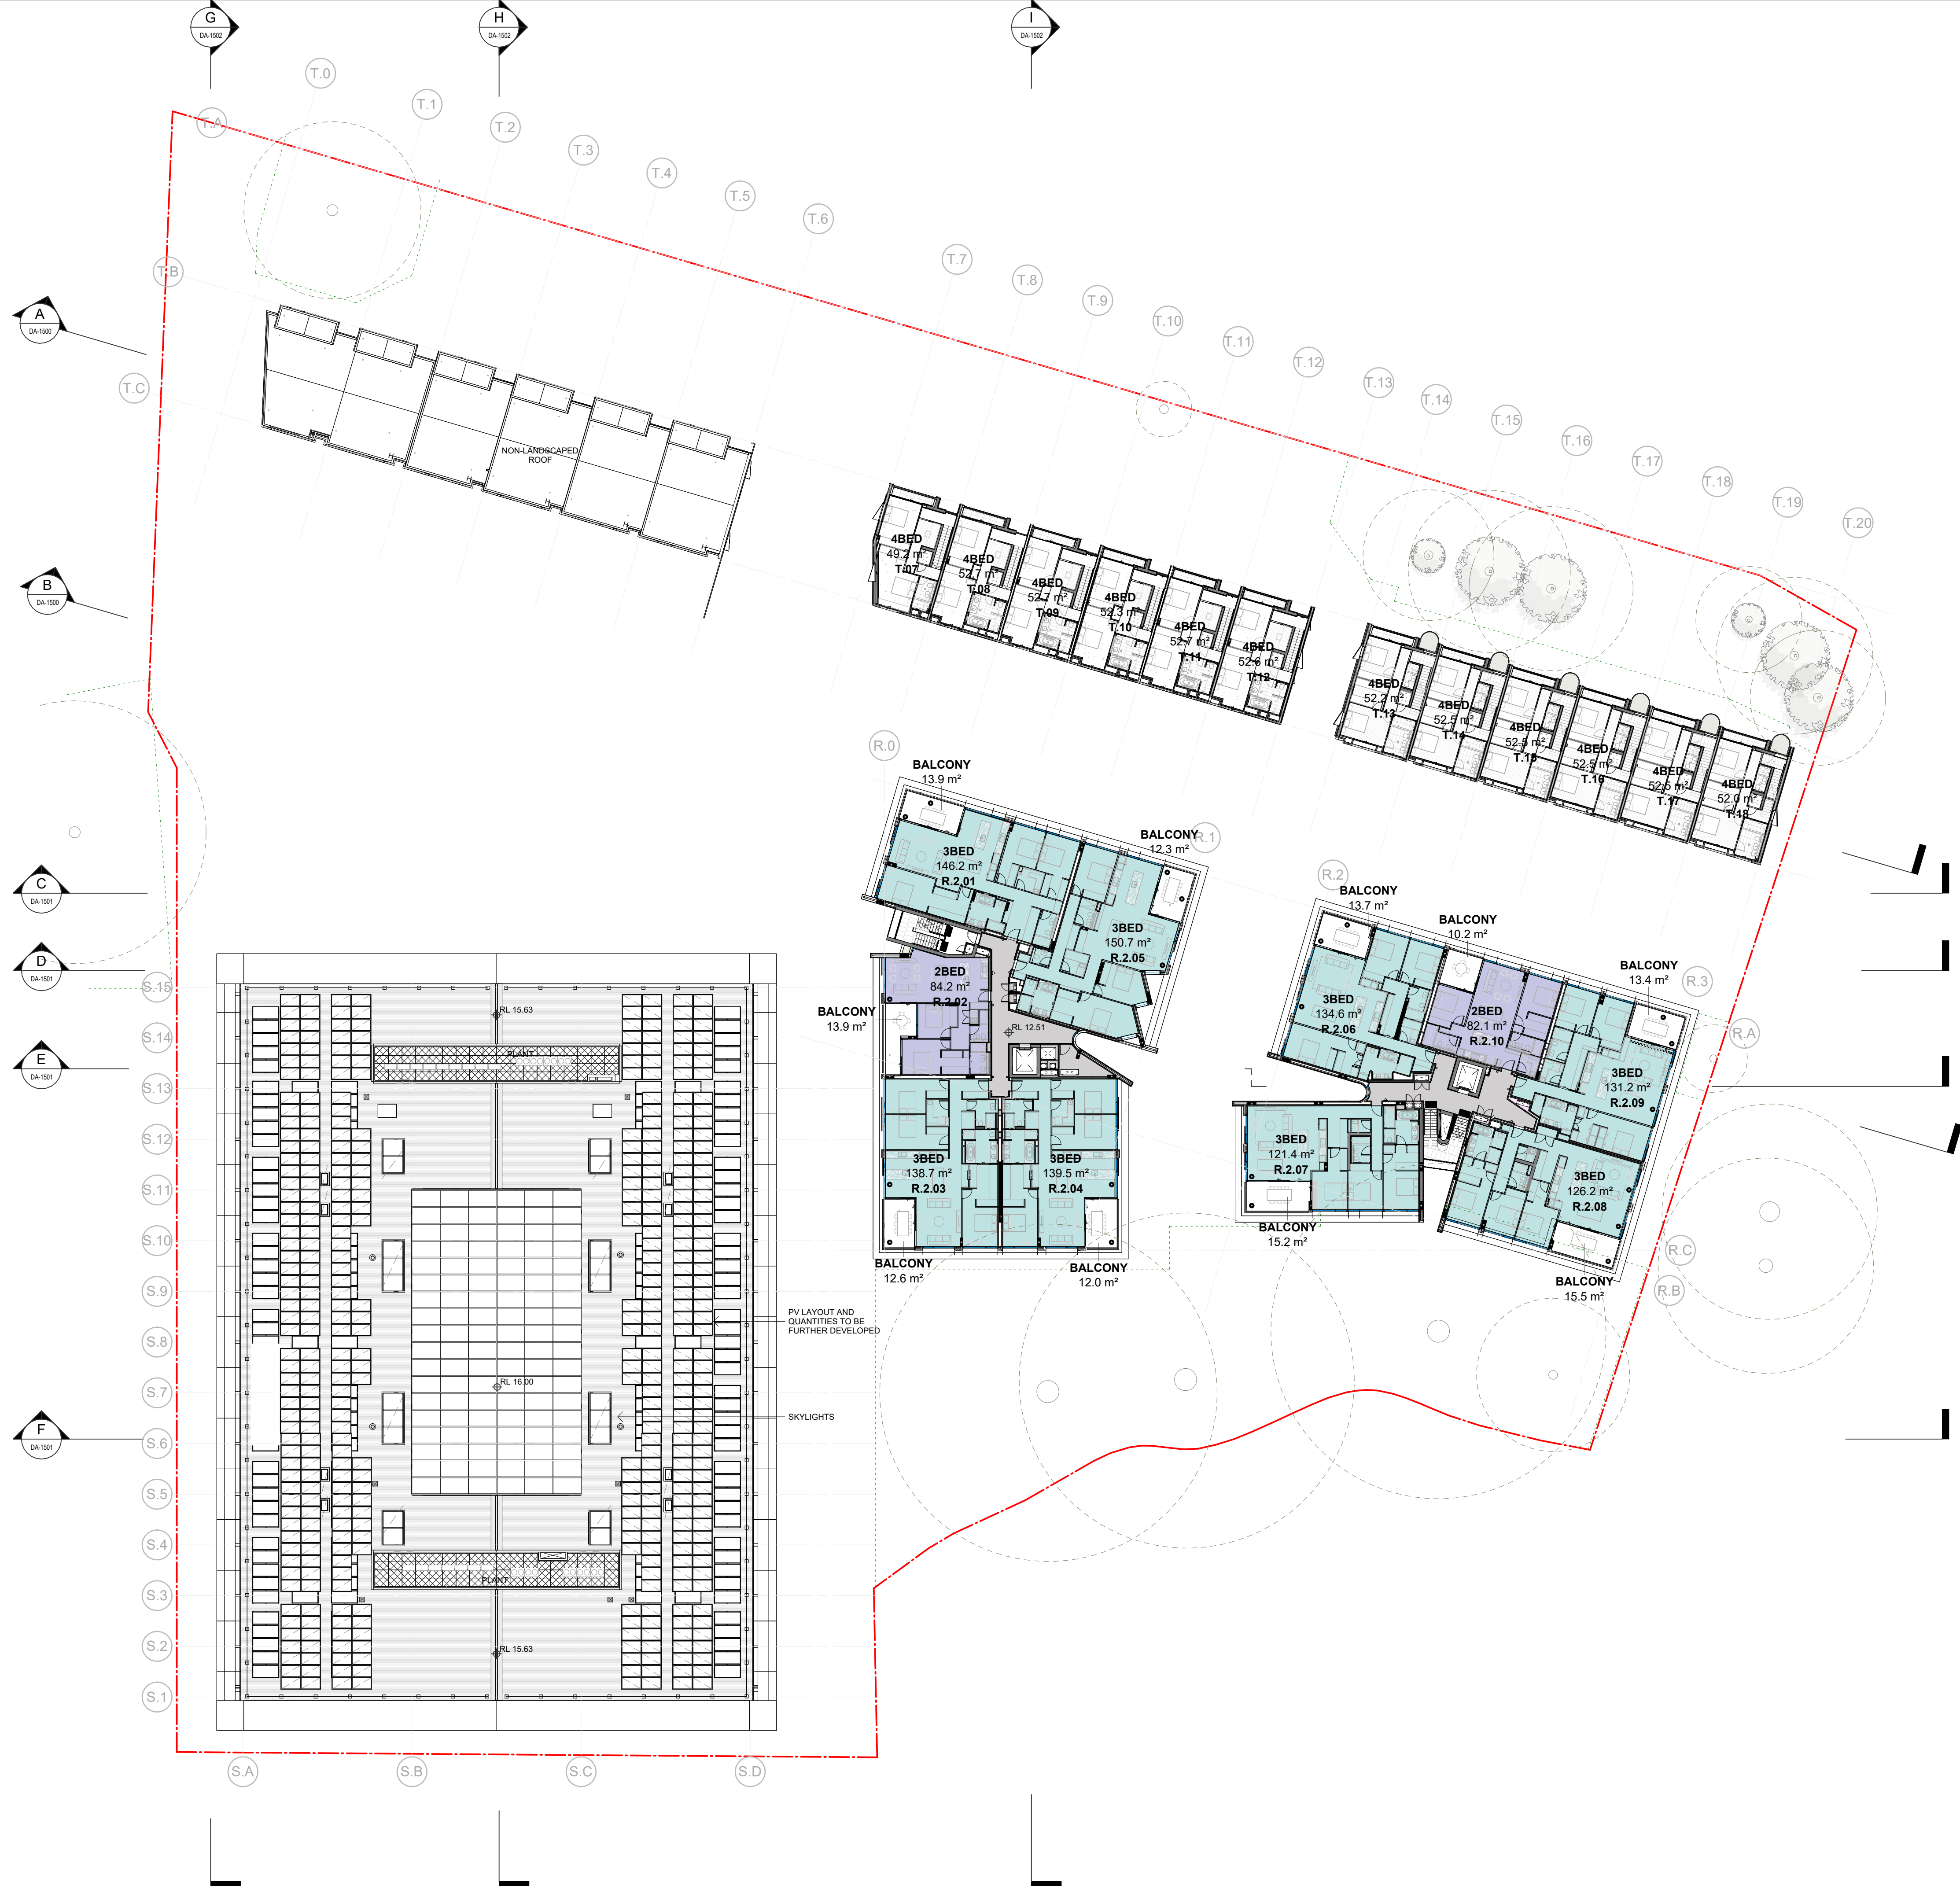

In accepting and utilising this document the recipient agrees that SJB Architecture (NSW) Pty Ltd, ACN 081 094 724 TIA SJB Architects, retain all common law, statutory law and other rights including copyright and intellectual property rights. The recipient agrees not to use this document for any purpose other than its intended use; to waive all claims against SJB Architects resulting from unauthorised changes; or to reuse the document on other projects without prior written consent from SJB Architects. Under no circumstances shall transfer of this document be deemed a sale. SJB Architects makes no warranties or fitness for any purpose. The Builder/Contractor shall verify job dimensions prior to any work commencing. Use figured dimensions only. Do not scale drawings.

Nominated Architects: Adam Haddow-7188 | John Pradel-7004

Rev	Date	Revision	By	Chk.
1	30/06/2023	FOR COORDINATION	SH	SC
2	17/07/2023	PRIE DA	JS	JP
3	18/08/2023	DRAFT DA	JS	SC
4	08/09/2023	ISSUED FOR APPROVAL	JS	SC
5	22/02/2024	ISSUED FOR INFORMATION	JS	JP
6	01/03/2024	AMENDED DA	JS	JP
7	12/07/2027	RESPONSE TO COUNCIL	BD	SC

FOR APPROVAL

 City of Ryde

Approved Plans
LDA No. LDA2023/0245
Date: 2 August 2024
Council Officer: Shannon Butler
Subject to Conditions of Consent

Client

 **PERIFA**

ABADEEN

Project

PERIFA

20 Waterview St Putney 2112

Drawing Name

OVERALL PLAN - RFB
LEVEL 2



Date	Scale	Sheet Size
12/07/2027	1 : 300	@ A1
Drawn	Chk.	Job No.
JS	SC	6810
Drawing No.	Revision	
DA-1004	1 / 7	

NOT FOR CONSTRUCTION

Nominated Architects: Adam Haddow-7188 | John Pradel-7004

Rev	Date	Revision	By	Chk.
1	30/06/2023	FOR COORDINATION	SH	SC
2	17/07/2023	PRE DA	JS	JP
3	18/08/2023	DRAFT DA	JS	SC
4	08/09/2023	ISSUED FOR APPROVAL	JS	SC
5	22/02/2024	ISSUED FOR INFORMATION	JS	JP
6	01/03/2024	AMENDED DA	JS	JP

 City of Ryde


Approved Plans
LDA No. LDA2023/0245
Date: 2 August 2024
Council Officer: Shannon Butler
Subject to Conditions of Consent



PERIFA
ABADEEN

Drawing Name


OVERALL PLAN - ROOF

 

Drawing No.	Revision
DA-1005	/ 6

SJB Architects
Level 2, 490 Crown Street
Surry Hills NSW 2010
T 61 2 9380 9911
www.sjb.com.au


NOT FOR CONSTRUCTION

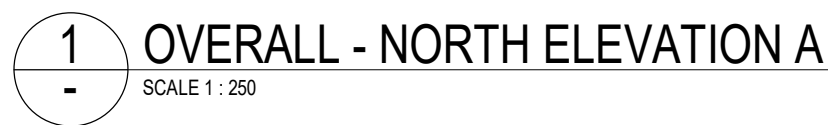

NOT FOR CONSTRUCTION

Nominated Architects: Adam Haddow-7188 | John Pradel-7004

Rev	Date	Revision	By	Chk.
1	18/08/2023	DRAFT DA	JS	SC
2	08/09/2023	ISSUED FOR APPROVAL	JS	SC
3	01/03/2024	AMENDED DA	JS	JP

 

Approved Plans
LDA No. LDA2023/0245
Date: 2 August 2024
Council Officer: Shannon Butler
Subject to Conditions of Consent


Project

PERIFIA

20 Waterview St Putney 2112

Drawing Name

ELEVATIONS - EAST,
WEST

 


Date	Scale	Sheet Size
01/03/2024	1 : 250	@ A1
Drawn	Chk.	Job No.
JS	SC	6810
Drawing No.	Revision	
DA-1101	/ 3	

SJB Architects
Level 2, 490 Crown Street
Surry Hills NSW 2010
T 61 2 9380 9911
www.sjb.com.au

NOT FOR CONSTRUCTION



Rev	Date	Revision	By	Chk.
1	30/06/2023	FOR COORDINATION	SH	SC
2	17/07/2023	PRE DA	JS	JP
3	18/08/2023	DRAFT DA	JS	SC
4	08/09/2023	ISSUED FOR APPROVAL	JS	SC
5	01/03/2024	AMENDED DA	JS	JP

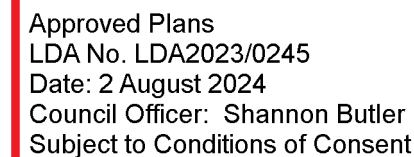[illegible]

Client




Project

PERIFIA

20 Waterview St Putney 2112

Drawing Name

SECTIONS

 


Date	Scale	Sheet Size
01/03/2024	1 : 250	@ A1
Drawn	Chk.	Job No.
JS	SC	6810

Drawing No.	Revision
DA-1500	/ 5


www.sjb.com.au




NOT FOR CONSTRUCTION

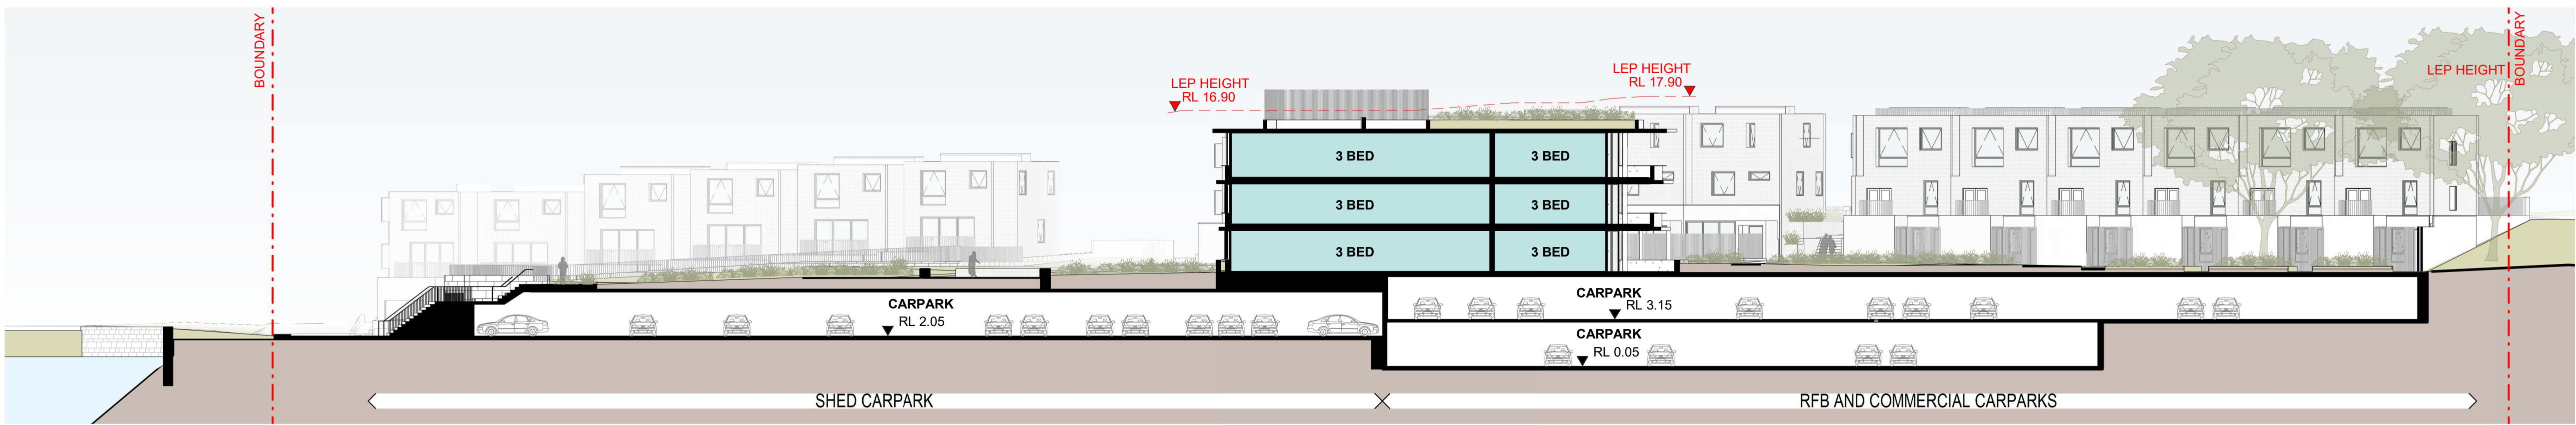


C Section C
SCALE 1 : 250

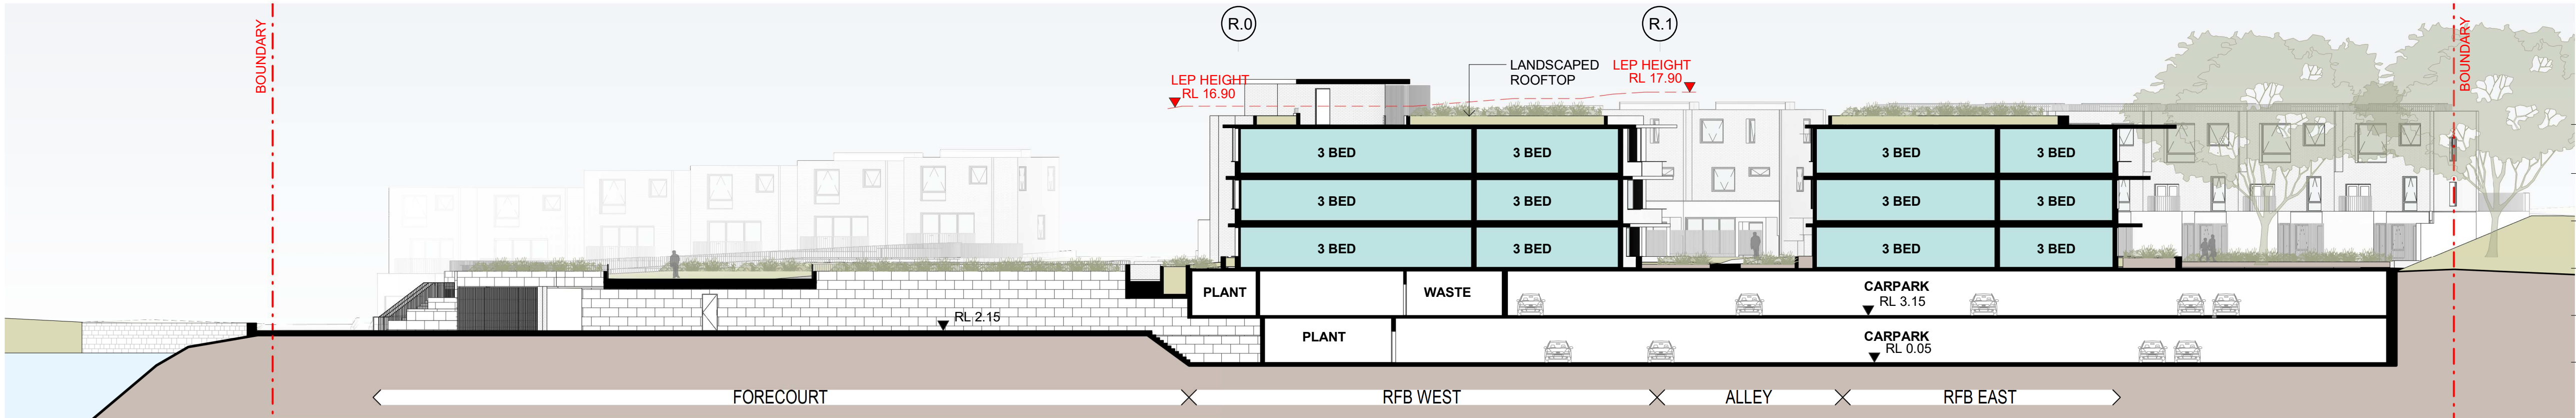

D Section D
SCALE 1 : 250

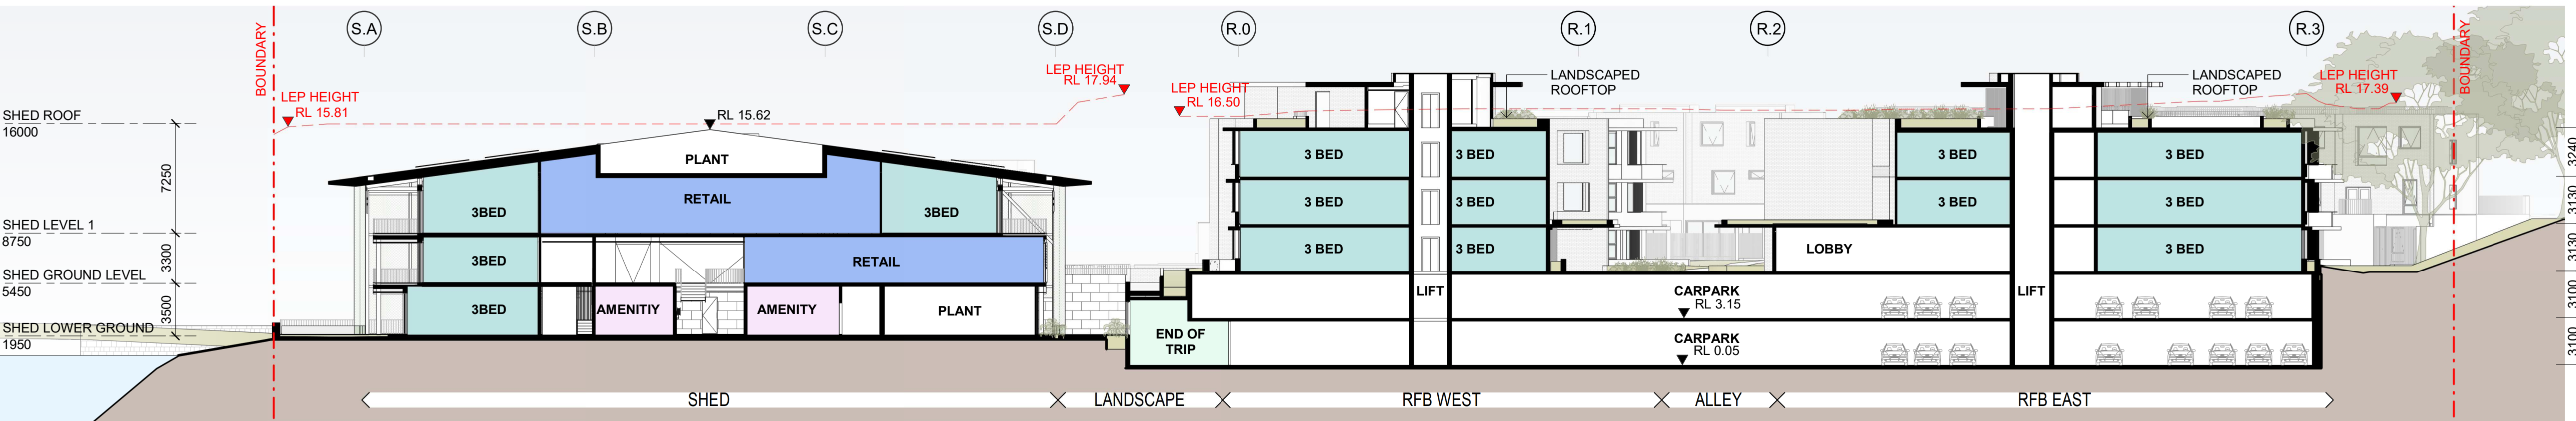

E Section E
SCALE 1 : 250

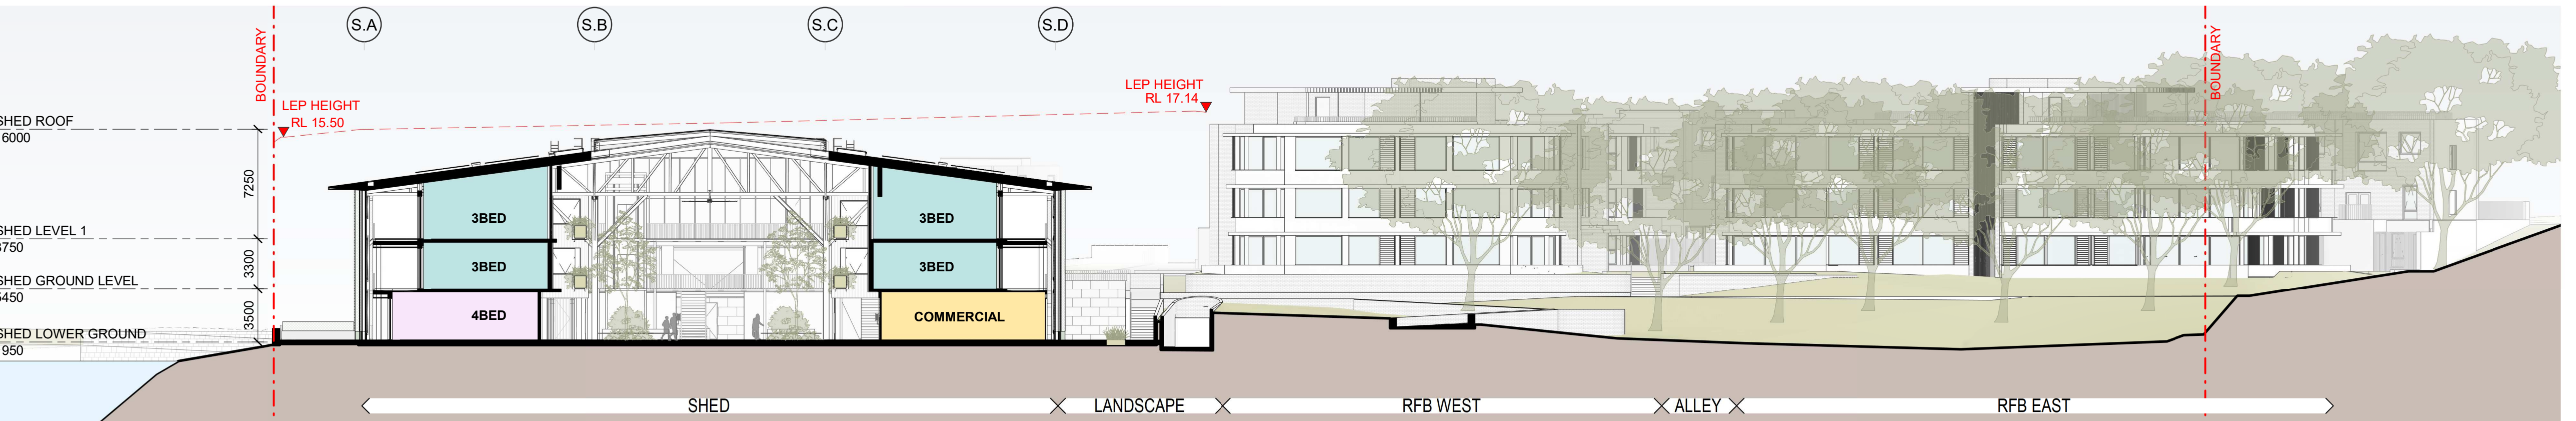

F Section F
SCALE 1 : 250

City of Ryde
Approved Plans
LDA No. LDA2023/0245
Date: 2 August 2024
Council Officer: Shannon Butler
Subject to Conditions of Consent

Client
PERIFA
ABADEEN

Project
PERIFA
20 Waterview St Putney 2112

Drawing Name
SECTIONS

0 250 1250 2500mm
1:250 @A1

Date	Scale	Sheet Size
01/03/2024	1 : 250	@ A1
Drawn	Chk.	Job No.
JS	SC	6810
Drawing No.	Revision	
DA-1501	/ 5	


SJB Architects
Level 2, 490 Crown Street
Surry Hills NSW 2010
T 61 2 9380 9911
www.sjb.com.au



NOT FOR CONSTRUCTION


FOR APPROVAL

Rev	Date	Revision	By	Chk.
1	30/06/2023	FOR COORDINATION	SH	SC
2	17/07/2023	PRIE DA	JS	JP
3	18/08/2023	DRAFT DA	JS	SC
4	08/09/2023	ISSUED FOR APPROVAL	JS	SC
5	01/03/2024	AMENDED DA	JS	JP

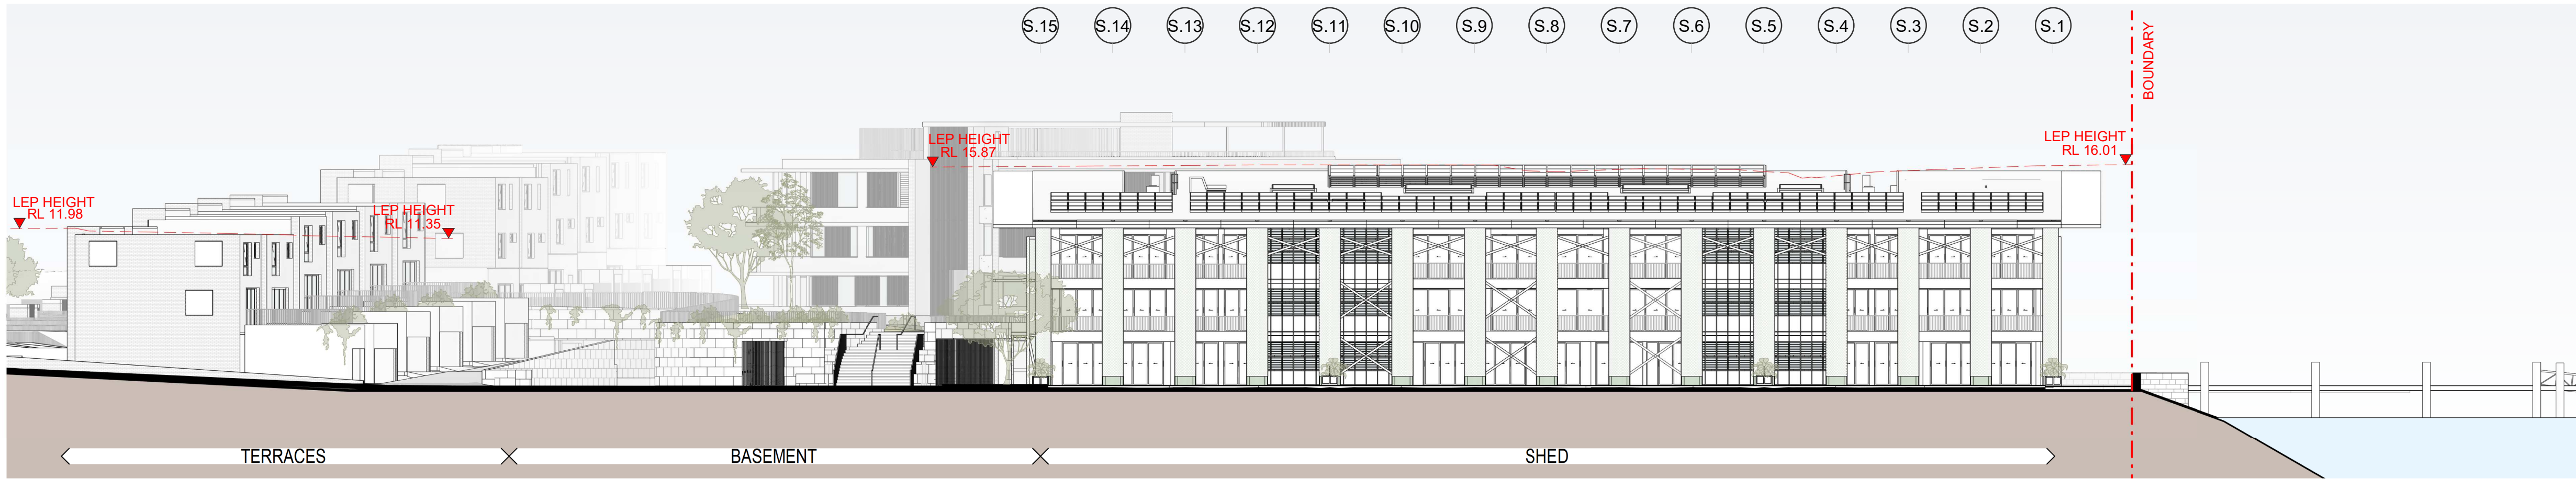

G Section G
SCALE 1: 250

SHED ROOF	16000
SHED LEVEL 1	8750
SHED GROUND LEVEL	5450
SHED LOWER GROUND	1950

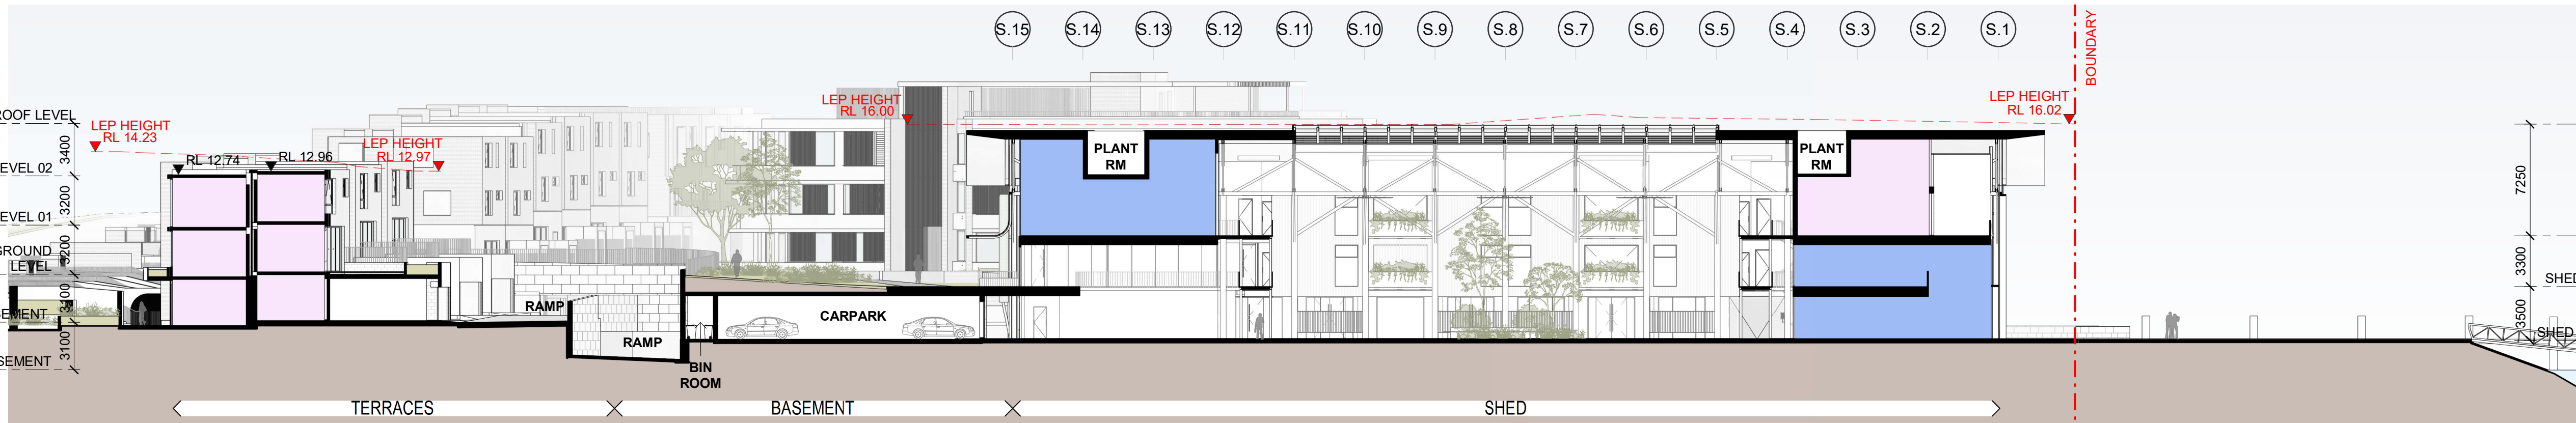

H Section H
SCALE 1: 250

SHED ROOF	16000
SHED LEVEL 1	8750
SHED GROUND LEVEL	5450
SHED LOWER GROUND	1950

City of Ryde

Approved Plans
LDA No. LDA2023/0245
Date: 2 August 2024
Council Officer: Shannon Butler
Subject to Conditions of Consent

Client

PERIFA
ABADEEN

Project

PERIFA
20 Waterview St Putney 2112

Drawing Name

SECTIONS


0 250 1250 2500mm
1:250 @A1

Date Scale Sheet Size

01/03/2024 1 : 250 @ A1

Drawn Chk. Job No.
JS SC 6810

Drawing No. Revision
DA-1502 / 5

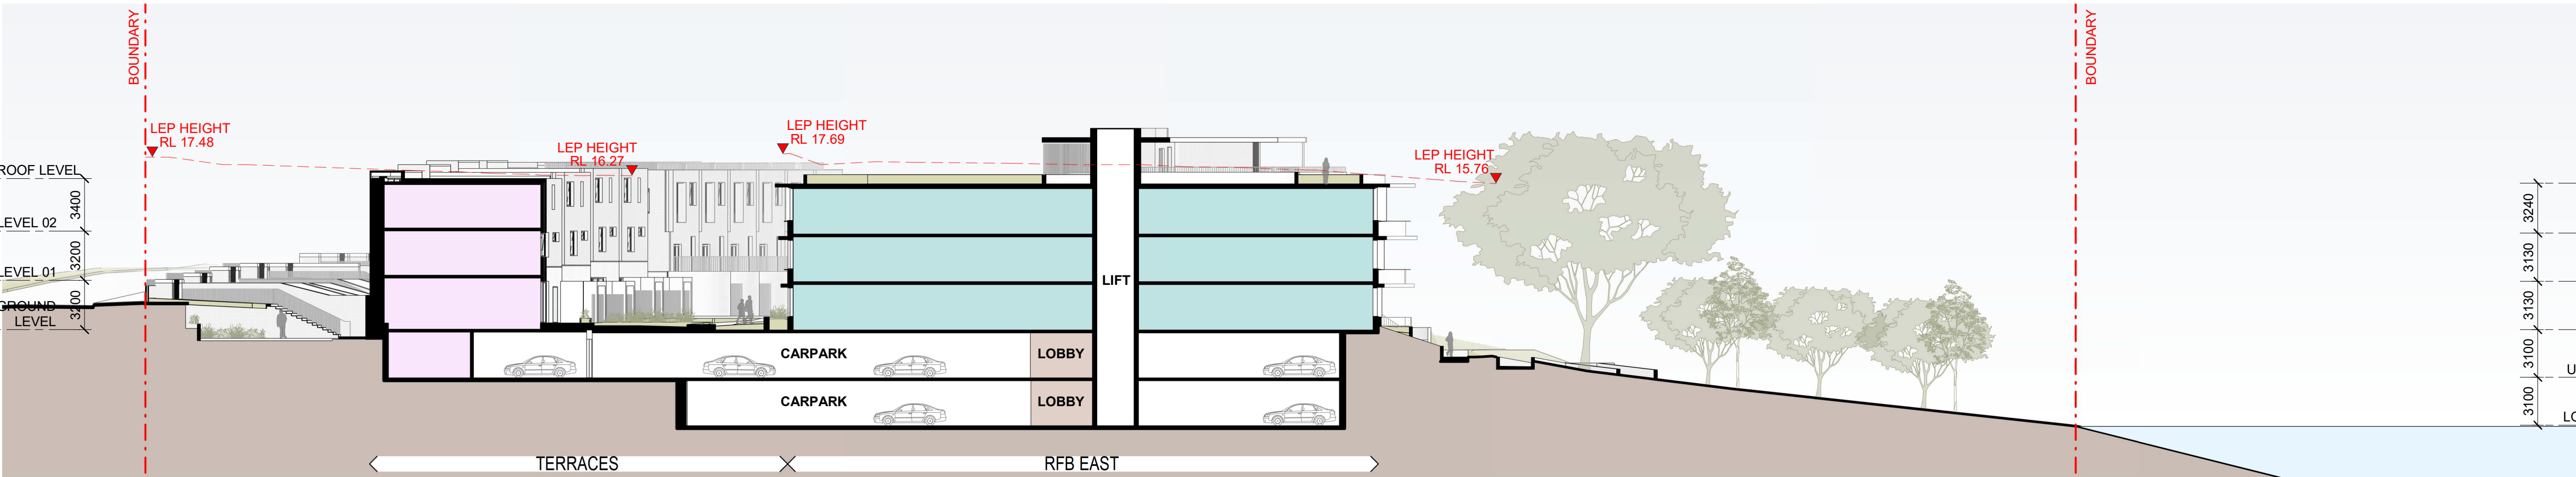

I Section I
SCALE 1: 250

RFB ROOF	15750
RFB LEVEL 2	12510
RFB LEVEL 1	9380
RFB GROUND	6250
UPPER BASEMENT	3150
LOWER BASEMENT	50

SJB Architects

Level 2, 490 Crown Street
Surry Hills NSW 2010

T 61 2 9380 9911

www.sjb.com.au



NOT FOR CONSTRUCTION

In accepting and utilising this document the recipient agrees that SJB Architects (NSW) Pty. Ltd. ACN 081 094 724 T/A SJB Architects, retain all common law, statutory law and other rights including copyright and intellectual property rights. The recipient agrees not to use this document for any purpose other than its intended use, to waive all claims against SJB Architects resulting from unauthorised changes, or to reuse the document on other projects without prior written consent from SJB Architects. Under no circumstances shall transfer of this document be deemed a sale. SJB Architects makes no warranties of fitness for any purpose. The Builder/Contractor shall verify job dimensions prior to any work commencing. Use figured dimensions only. Do not scale drawings.

Nominated Architects: Adam Haddow-7188 | John Pradel-7004

FOR APPROVAL

Rev	Date	Revision	By	Chk.
1	18/08/2023	DRAFT DA	JS	SC
2	08/09/2023	ISSUED FOR APPROVAL	JS	SC
3	01/03/2024	AMENDED DA	JS	JP

NOTE:
PUBLIC AND ENTRY DOORS TO BE
ACCESSIBLE COMPLIANT AND MINIMUM
850 CLEAR OPENING.



Approved Plans
LDA No. LDA2023/0245
Date: 2 August 2024
Council Officer: Shannon Butler
Subject to Conditions of Consent

Client

PERIFA
ABADEEN

Project
PERIFA
20 Waterview St Putney 2112

Drawing Name
FLOOR PLAN - SHED -
LOWER GROUND

0 100 500 1000mm
1:100 @A1


Date	Scale	Sheet Size
01/03/2024	1 : 100	@ A1
Drawn	Chk.	Job No.
JS	SC	6810

Drawing No.	Revision
DA-2100	/ 3

SJB Architects
Level 2, 490 Crown Street
Sunny Hills NSW 2010
T 61 2 9380 9911
www.sjb.com.au



NOT FOR CONSTRUCTION

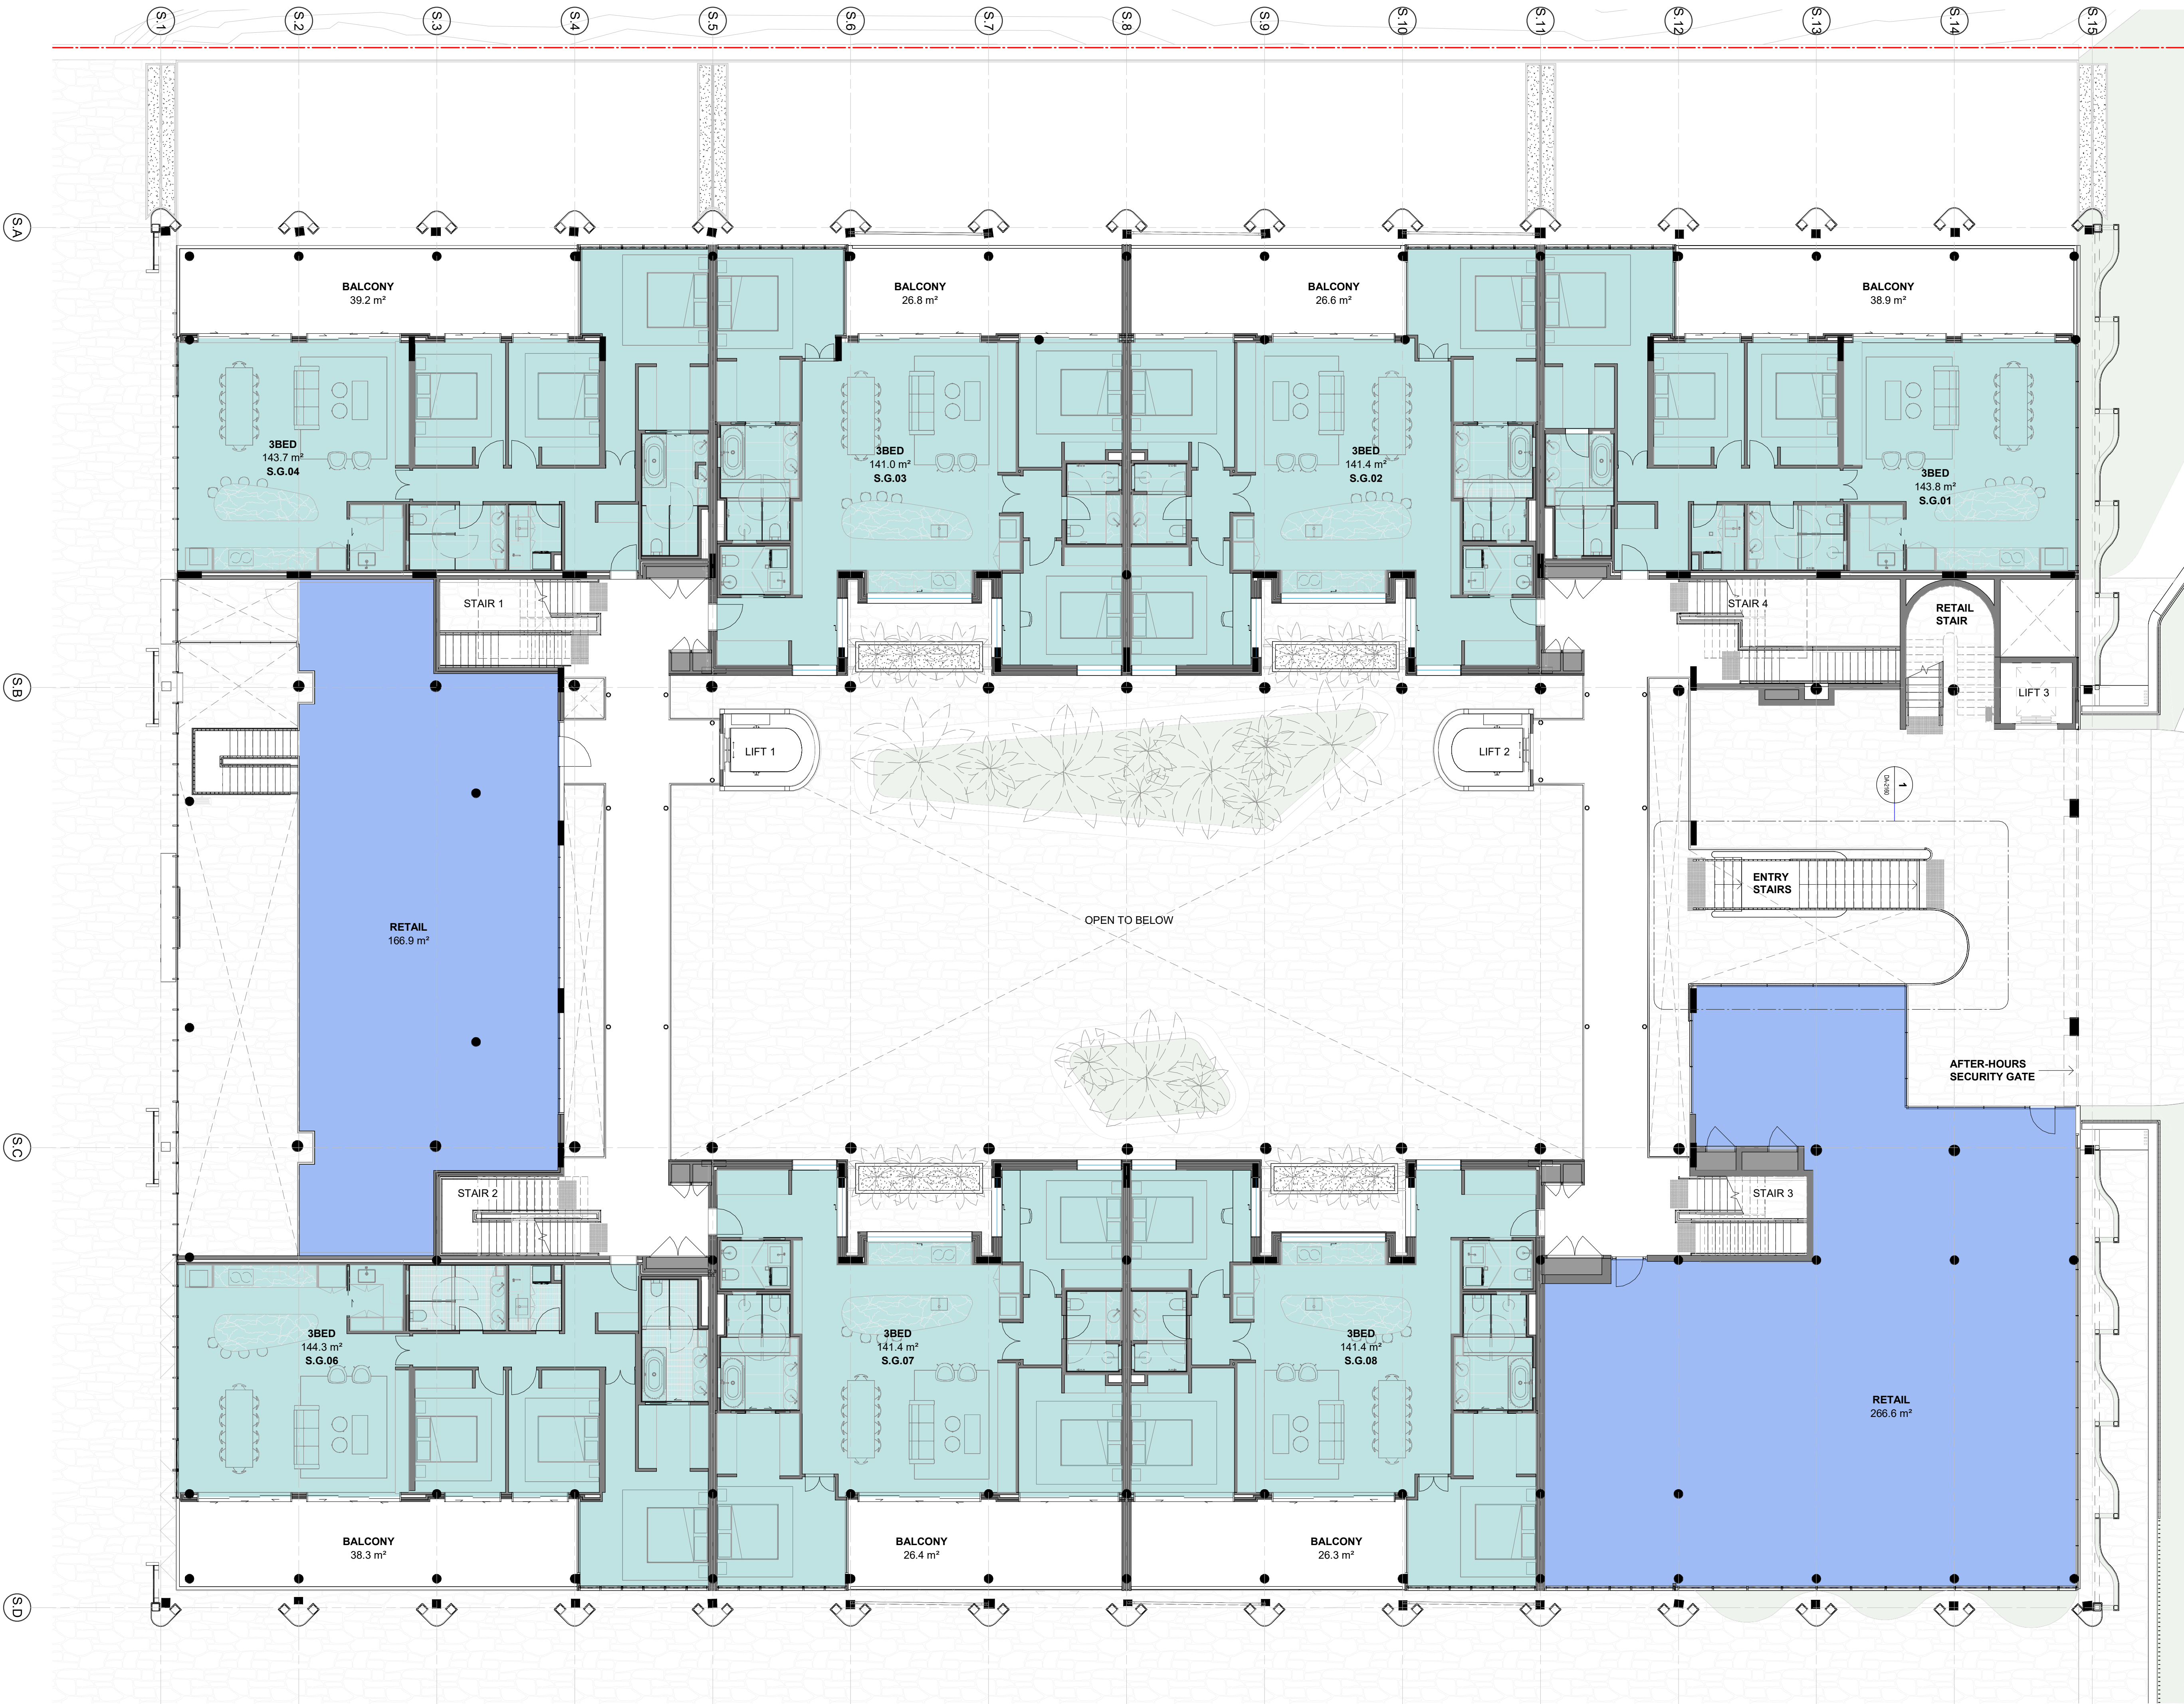


In accepting and utilising this document the recipient agrees that SJB Architecture (NSW) Pty. Ltd. ACN 081 094 724 T/A SJB Architects, retain all common law, statutory law and other rights including copyright and intellectual property rights. The recipient agrees not to use this document for any purpose other than its intended use; to waive all claims against SJB Architects resulting from unauthorised changes; or to reuse the document on other projects without prior written consent from SJB Architects. Under no circumstances shall transfer of this document be deemed a sale. SJB Architects makes no warranties of fitness for any purpose. The Builder/Contractor shall verify job dimensions prior to any work commencing. Use figured dimensions only. Do not scale drawings.

Nominated Architects: Adam Haddow-7188 | John Pradel-7004

FOR APPROVAL

Rev	Date	Revision	By	Chk.
1	18/08/2023	DRAFT DA	JS	SC
2	08/09/2023	ISSUED FOR APPROVAL	JS	SC
3	01/03/2024	AMENDED DA	JS	JP

NOTE:
PUBLIC AND ENTRY DOORS TO BE
ACCESSIBLE COMPLIANT AND MINIMUM
850 CLEAR OPENING.

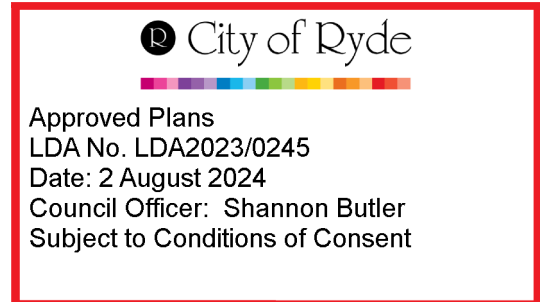

Client



Project
PERIFA
20 Waterview St Putney 2112

Drawing Name
FLOOR PLAN - SHED - GROUND

0 100 500 1000mm
1:100 @A1

Date	Scale	Sheet Size
01/03/2024	1 : 100	@ A1
Drawn	Chk.	Job No.
JS	SC	6810

Drawing No.	Revision
DA-2101	/ 3

SJB Architects
Level 2, 490 Crown Street
Sunny Hills NSW 2010
T 61 2 9380 9911
www.sjb.com.au



NOT FOR CONSTRUCTION


In accepting and utilising this document the recipient agrees that SJB Architecture (NSW) Pty. Ltd. ACN 081 094 724 T/A SJB Architects, retain all common law, statutory law and other rights including copyright and intellectual property rights. The recipient agrees not to use this document for any purpose other than its intended use; to waive all claims against SJB Architects resulting from unauthorised changes; or to reuse the document on other projects without prior written consent from SJB Architects. Under no circumstances shall transfer of this document be deemed a sale. SJB Architects makes no warranties of fitness for any purpose. The Builder/Contractor shall verify job dimensions prior to any work commencing. Use figured dimensions only. Do not scale drawings.

Nominated Architects: Adam Haddow-7188 | John Pradel-7004

FOR APPROVAL

Rev	Date	Revision	By	Chk.
1	18/08/2023	DRAFT DA	JS	SC
2	08/09/2023	ISSUED FOR APPROVAL	JS	SC
3	01/03/2024	AMENDED DA	JS	JP

NOTE:
PUBLIC AND ENTRY DOORS TO BE
ACCESSIBLE COMPLIANT AND MINIMUM
850 CLEAR OPENING.

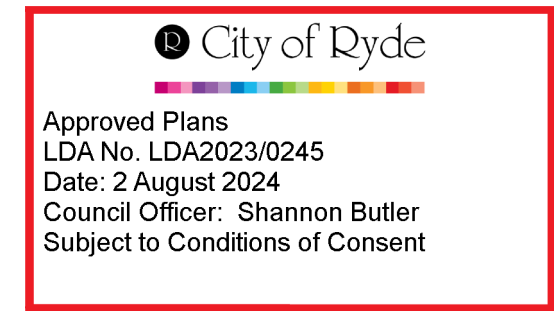

Client



Project
PERIFA
20 Waterview St Putney 2112

Drawing Name
FLOOR PLAN - SHED -
LEVEL 1

0 100 500 1000mm
1:100 @A1

Date	Scale	Sheet Size
01/03/2024	1 : 100	@ A1
Drawn	Chk.	Job No.
JS	SC	6810

Drawing No.	Revision
DA-2102	/ 3

SJB Architects
Level 2, 490 Crown Street
Surry Hills NSW 2010
T 61 2 9380 9911
www.sjb.com.au



NOT FOR CONSTRUCTION


Nominated Architects: Adam Haddow-7188 | John Pradel-7004

Rev	Date	Revision	By	Chk.
1	18/08/2023	DRAFT DA	JS	SC
2	08/09/2023	ISSUED FOR APPROVAL	JS	SC
3	01/03/2024	AMENDED DA	JS	JP

 **City of Ryde**

Approved Plans
LDA No. LDA2023/0245
Date: 2 August 2024
Council Officer: Shannon Butler
Subject to Conditions of Consent

Client

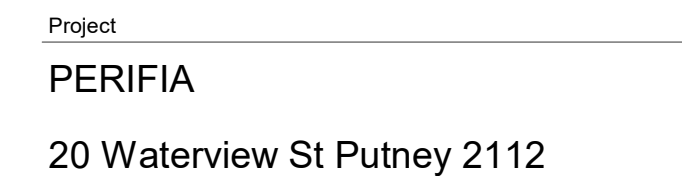

SJB Architects
Level 2, 490 Crown Street
Surry Hills NSW 2010
T 61 2 9380 9911
www.sjb.com.au



NOT FOR CONSTRUCTION

Nominated Architects: Adam Haddow-7188 | John Pradel-7004

Rev	Date	Revision	By	Chk.
-----	------	----------	----	------

[illegible]

Client _____



Drawing Name

SJB Architects
Level 2, 490 Crown Street
Surry Hills NSW 2010
T 61 2 9380 9911
www.sjb.com.au

NOT FOR CONSTRUCTION

Nominated Architects: Adam Haddow-7188 | John Pradel-7004

Rev	Date	Revision	By	Chk.
1	18/08/2023	DRAFT DA	JS	SC
2	08/09/2023	ISSUED FOR APPROVAL	JS	SC
3	01/03/2024	AMENDED DA	JS	JP

 City of Ryde

Approved Plans
LDA No. LDA2023/0245
Date: 2 August 2024
Council Officer: Shannon Butler
Subject to Conditions of Consent



PERIFA
ABADEEN

Date	Scale	Sheet Size
01/03/2024	1 : 100	@ A1
Drawn	Chk.	Job No.
JS	SC	6810
Drawing No.	Revision	
DA-2200	/ 3	



NOT FOR CONSTRUCTION

Nominated Architects: Adam Haddow-7188 | John Pradel-7004

Rev	Date	Revision	By	Chk.
1	18/08/2023	DRAFT DA	JS	SC
2	08/09/2023	ISSUED FOR APPROVAL	JS	SC
3	01/03/2024	AMENDED DA	JS	JP

 City of Ryde


Approved Plans
LDA No. LDA2023/0245
Date: 2 August 2024
Council Officer: Shannon Butler
Subject to Conditions of Consent



PERIFA
ABADEEN

PERIFIA

FLOOR PLAN -
RESIDENTIAL FLAT
BUILDING EAST -
GROUND LEVEL

 

Drawing No.	Revision
DA-2201	/ 3

Level 2, 490 Crown Street
Surry Hills NSW 2010
T 61 2 9380 9911
www.sjb.com.au



NOT FOR CONSTRUCTION

In accepting and utilising this document the recipient agrees that SJB Architecture (NSW) Pty Ltd, ACN 081 094 724 T/A SJB Architects, retain all common law, statutory law and other rights including copyright and intellectual property rights. The recipient agrees not to use this document for any purpose other than its intended use, to waive all claims against SJB Architects resulting from unauthorised changes, or to reuse the document on other projects without prior written consent from SJB Architects. Under no circumstances shall transfer of this document be deemed a sale. SJB Architects makes no warranties or fitness for any purpose. The Builder/Contractor shall verify job dimensions prior to any work commencing. Use figured dimensions only. Do not scale drawings.

Nominated Architects: Adam Haddow-7188 | John Pradel-7004

FOR APPROVAL

Rev	Date	Revision	By	Chk.
1	18/08/2023	DRAFT DA	JS	SC
2	08/09/2023	ISSUED FOR APPROVAL	JS	SC
3	01/03/2024	AMENDED DA	JS	JP
4	12/07/2027	RESPONSE TO COUNCIL	BD	SC



Approved Plans
LDA No. LDA2023/0245
Date: 2 August 2024
Council Officer: Shannon Butler
Subject to Conditions of Consent

Client



Project

PERIFA

20 Waterview St Putney 2112

Drawing Name

FLOOR PLAN -
RESIDENTIAL FLAT
BUILDING WEST - LEVEL
01

0 100 500 1000mm
1:100 @A1

Date	Scale	Sheet Size
12/07/2027	1 : 100	@ A1

Drawn	Chk.	Job No.
JS	SC	6810

Drawing No.	Revision
DA-2202	/ 4

SJB Architects

Level 2, 490 Crown Street
Sunny Hills NSW 2010

T 61 2 9380 9911
www.sjb.com.au



NOT FOR CONSTRUCTION

Nominated Architects: Adam Haddow-7188 | John Pradel-7004

Rev	Date	Revision	By	Chk.
1	18/08/2023	DRAFT DA	JS	SC
2	08/09/2023	ISSUED FOR APPROVAL	JS	SC
3	01/03/2024	AMENDED DA	JS	JP
4	12/07/2027	RESPONSE TO COUNCIL	BD	SC

 City of Ryde

Approved Plans
LDA No. LDA2023/0245
Date: 2 August 2024
Council Officer: Shannon Butler
Subject to Conditions of Consent



PERIFA
ABADEEN


Date	Scale	Sheet Size
12/07/2027	1 : 100	@ A1
Drawn	Chk.	Job No.
JS	SC	6810
Drawing No.	Revision	
DA-2203	/ 4	

SJB Architects
Level 2, 490 Crown Street
Surry Hills NSW 2010
T 61 2 9380 9911
www.sjb.com.au

NOT FOR CONSTRUCTION

Nominated Architects: Adam Haddow-7188 | John Pradel-7004

Rev	Date	Revision	By	Chk.
-----	------	----------	----	------

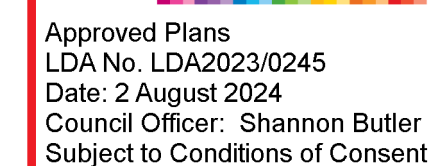[illegible]

Client




Project

PERIFIA

20 Waterview St Putney 2112

Drawing Name

FLOOR PLAN -
RESIDENTIAL FLAT
BUILDING WEST - LEVEL
02

 

Date _____ Scale _____ Sheet Size _____

12/07/2027 1 : 100 @ A1

Drawn	Chk.	Job No
JS	SC	6810

Drawing No	Revision
------------	----------

DA-2204 / 4

SJB Architects

Level 2, 490 Crown Street
Surry Hills NSW 2010

T 61 2 9380 9911

www.sib.com.au



NOT FOR CONSTRUCTION

Nominated Architects: Adam Haddow-7188 | John Pradel-7004

Rev	Date	Revision	By	Chk.
-----	------	----------	----	------

[illegible]

20 Waterview St Putney 2112

FLOOR PLAN -
RESIDENTIAL FLAT
BUILDING WEST - ROOF



Drawing No.	Revision
DA 2206	/ 3

www.sjb.com.au



NOT FOR CONSTRUCTION

Nominated Architects: Adam Haddow-7188 | John Pradel-7004

Rev	Date	Revision	By	Chk.
-----	------	----------	----	------

[illegible]

20 Waterview St Putney 2112

FLOOR PLAN -
RESIDENTIAL FLAT
BUILDING EAST - ROOF



Drawing No.	Revision
DA 2207	/ 3

www.sjb.com.au



NOT FOR CONSTRUCTION

Nominated Architects: Adam Haddow-7188 | John Pradel-7004

Rev	Date	Revision	By	Chk.
-----	------	----------	----	------

Approved Plans
LDA No. LDA2023/0245
Date: 2 August 2024
Council Officer: Shannon Butler
Subject to Conditions of Consent



PERIFA
ABADEEN

PERIFIA

FLOOR PLAN - TERRACES
- BASEMENT 1



Drawing No.	Revision
DA-2300	1/2

SJB Architects
Level 2, 490 Crown Street
Surry Hills NSW 2010
T 61 2 9380 9911
www.sjb.com.au

NOT FOR CONSTRUCTION

Nominated Architects: Adam Haddow-7188 | John Pradel-7004

Rev	Date	Revision	By	Chk.
1	18/08/2023	DRAFT DA	JS	SC
2	08/09/2023	ISSUED FOR APPROVAL	JS	SC
3	01/03/2024	AMENDED DA	JS	JP

City of Ryde


Approved Plans
LDA No. LDA2023/0245
Date: 2 August 2024
Council Officer: Shannon Butler
Subject to Conditions of Consent



PERIFA
ABADEEN

Drawing Name

FLOOR PLAN - TERRACES
- GROUND FLOOR

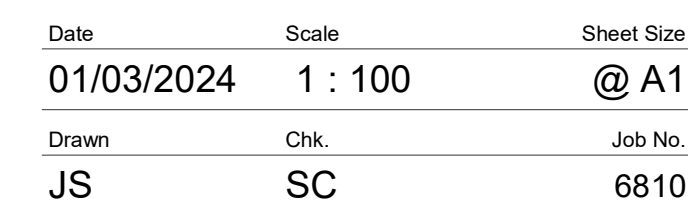

SJB Architects
Level 2, 490 Crown Street
Surry Hills NSW 2010
T 61 2 9380 9911
www.sjb.com.au

NOT FOR CONSTRUCTION



In accepting and utilising this document the recipient agrees that SJB Architecture (NSW) Pty. Ltd. ACN 081 094 724 T/A SJB Architects, retain all common law, statutory law and other rights including copyright and intellectual property rights. The recipient agrees not to use this document for any purpose other than its intended use, to waive all claims against SJB Architects resulting from unauthorised changes, or to reuse the document on other projects without prior written consent from SJB Architects. Under no circumstances shall transfer of this document be deemed a sale. SJB Architects makes no warranties of fitness for any purpose. The Builder/Contractor shall verify job dimensions prior to any work commencing. Use figured dimensions only. Do not scale drawings.

Nominated Architects: Adam Haddow-7188 | John Pradel-7004

FOR APPROVAL

Rev	Date	Revision	By	Chk.
1	18/08/2023	DRAFT DA	JS	SC
2	08/09/2023	ISSUED FOR APPROVAL	JS	SC
3	01/03/2024	AMENDED DA	JS	JP

City of Ryde

Approved Plans
LDA No. LDA2023/0245
Date: 2 August 2024
Council Officer: Shannon Butler
Subject to Conditions of Consent

Client



ABADEEN

Project

PERIFA

20 Waterview St Putney 2112

Drawing Name

FLOOR PLAN - TERRACES
- LEVEL 01

0 100 500 1000mm
1:100 @A1

Date	Scale	Sheet Size
01/03/2024	1 : 100	@ A1

Drawn	Chk.	Job No.
JS	SC	6810

Drawing No.	Revision
DA-2302	/ 3

SJB Architects


Level 2, 490 Crown Street
Surry Hills NSW 2010

T 61 2 9380 9911

www.sjb.com.au




NOT FOR CONSTRUCTION

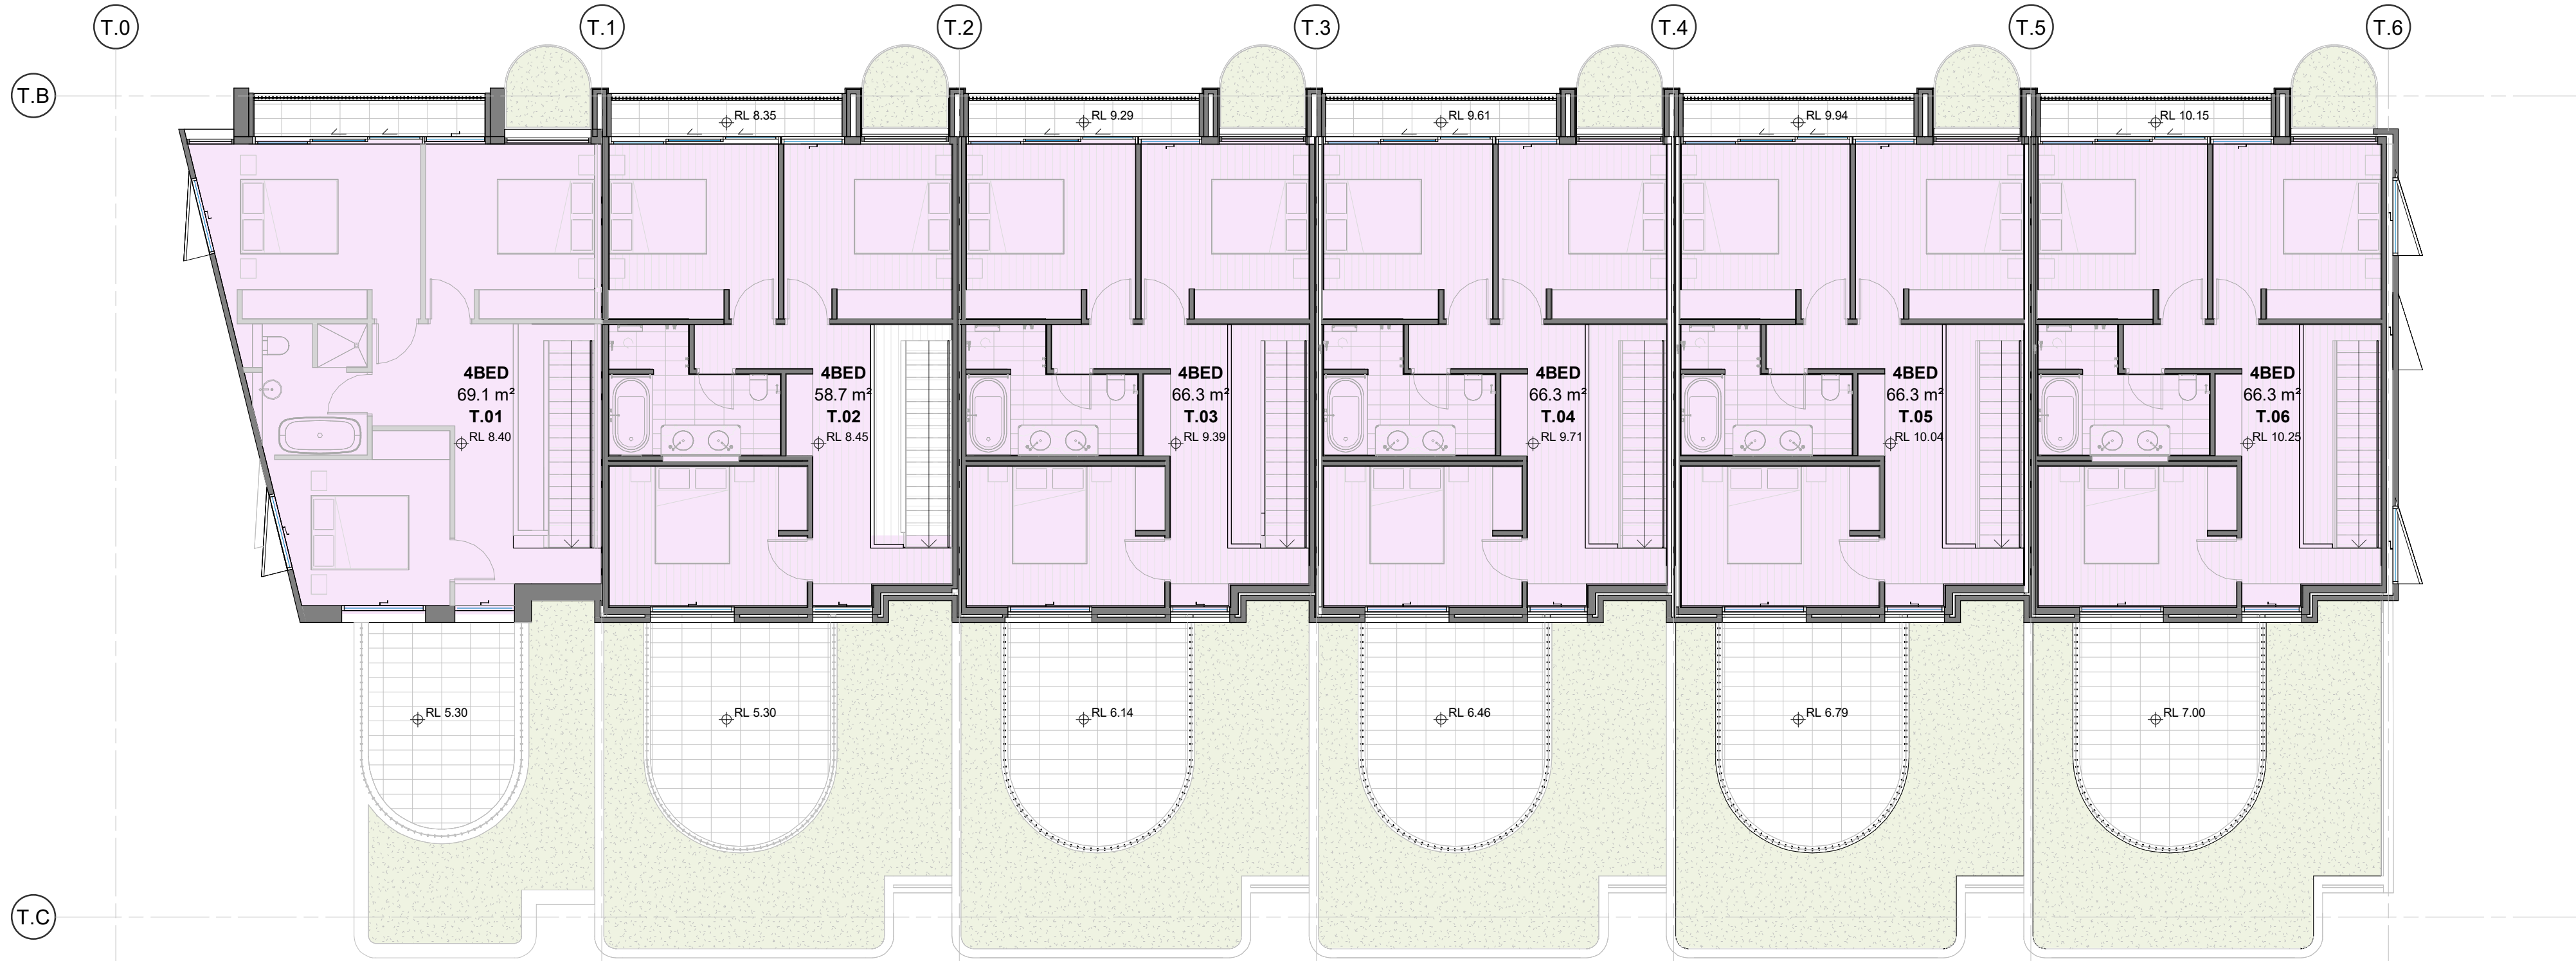


1 TERRACES WEST - LEVEL 01

SCALE 1:100

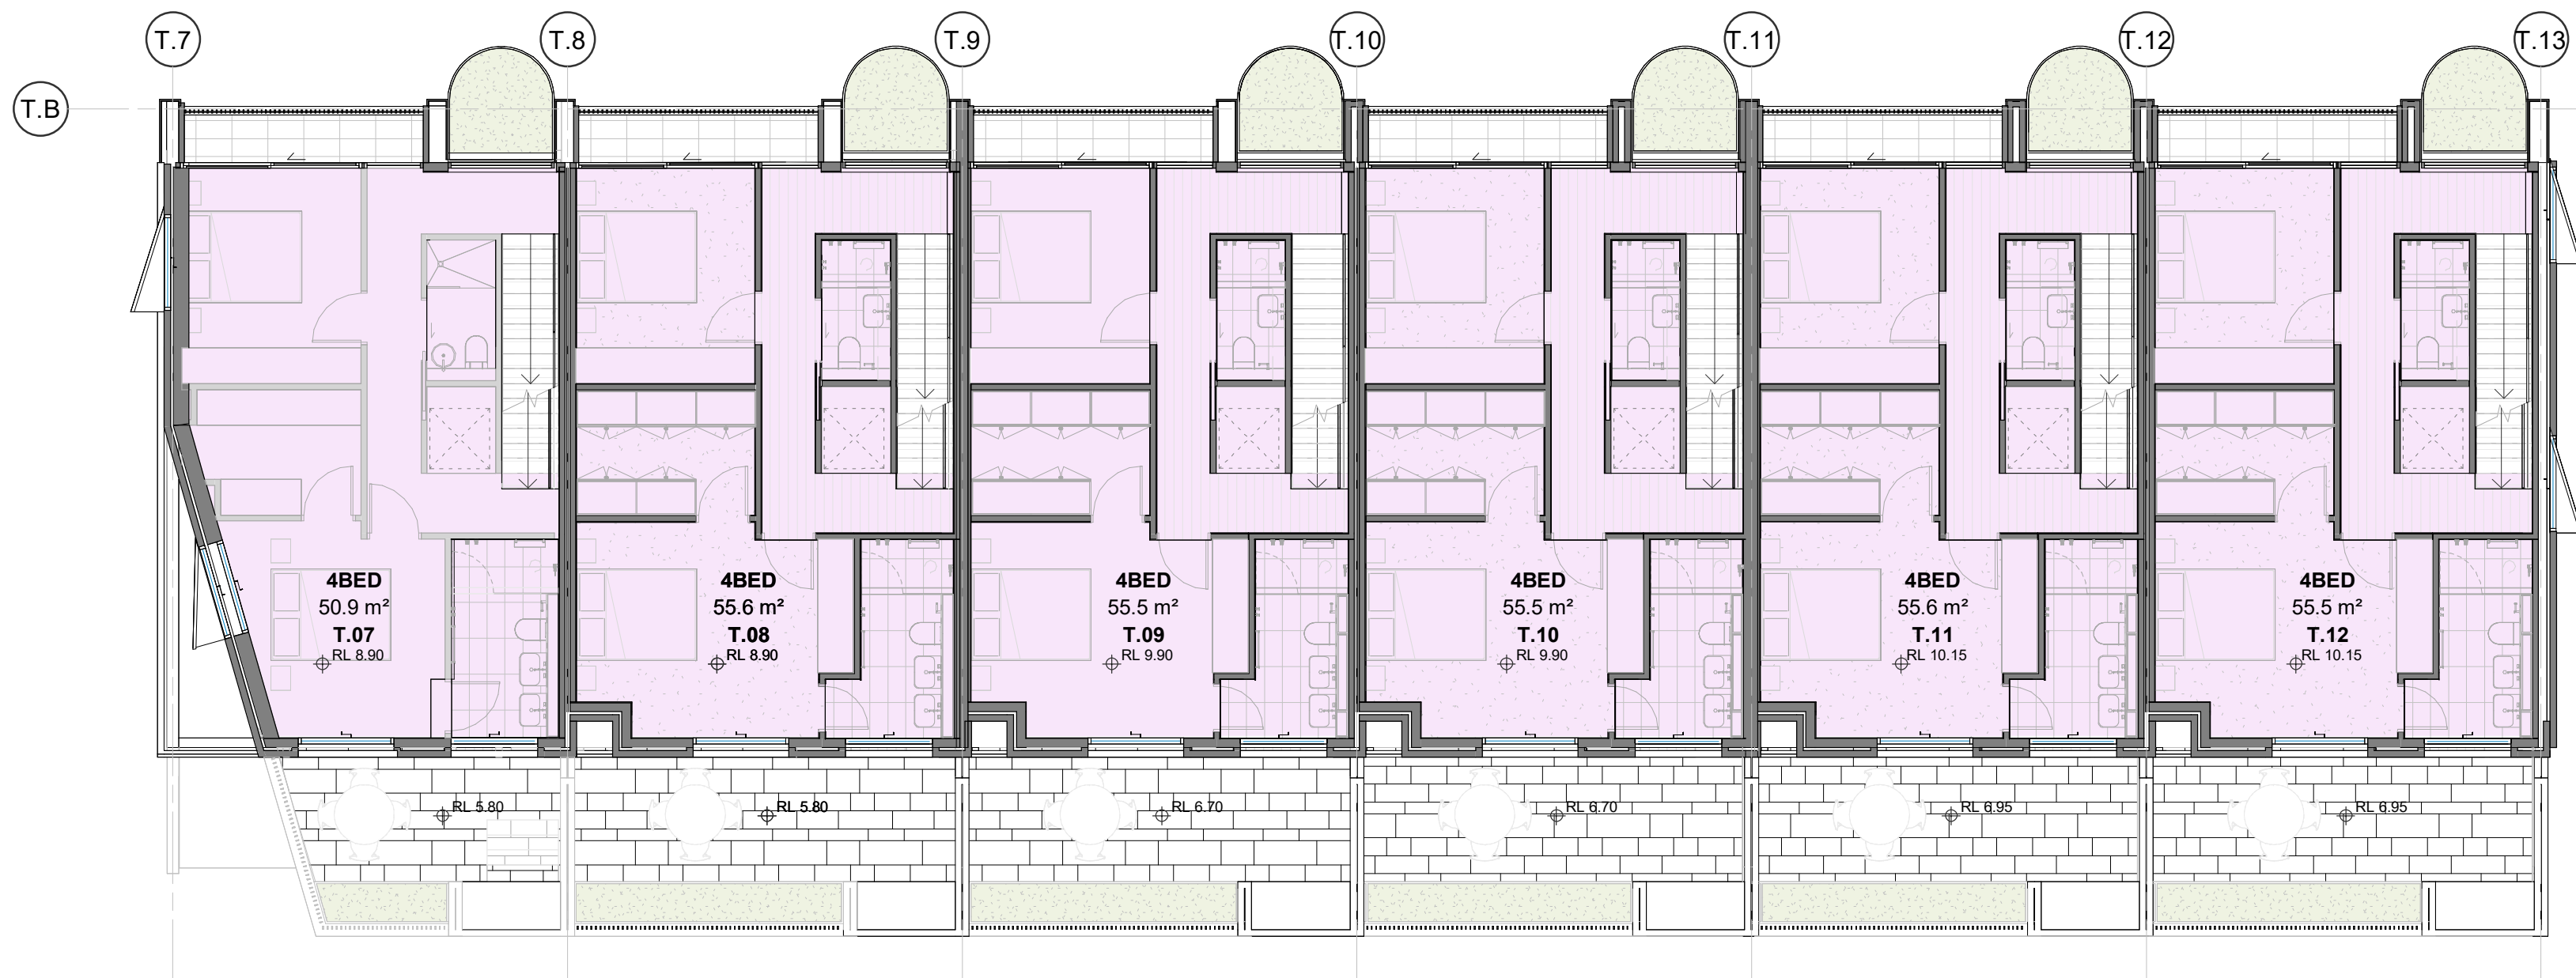

2 TERRACES MIDDLE - LEVEL 01

SCALE 1:100

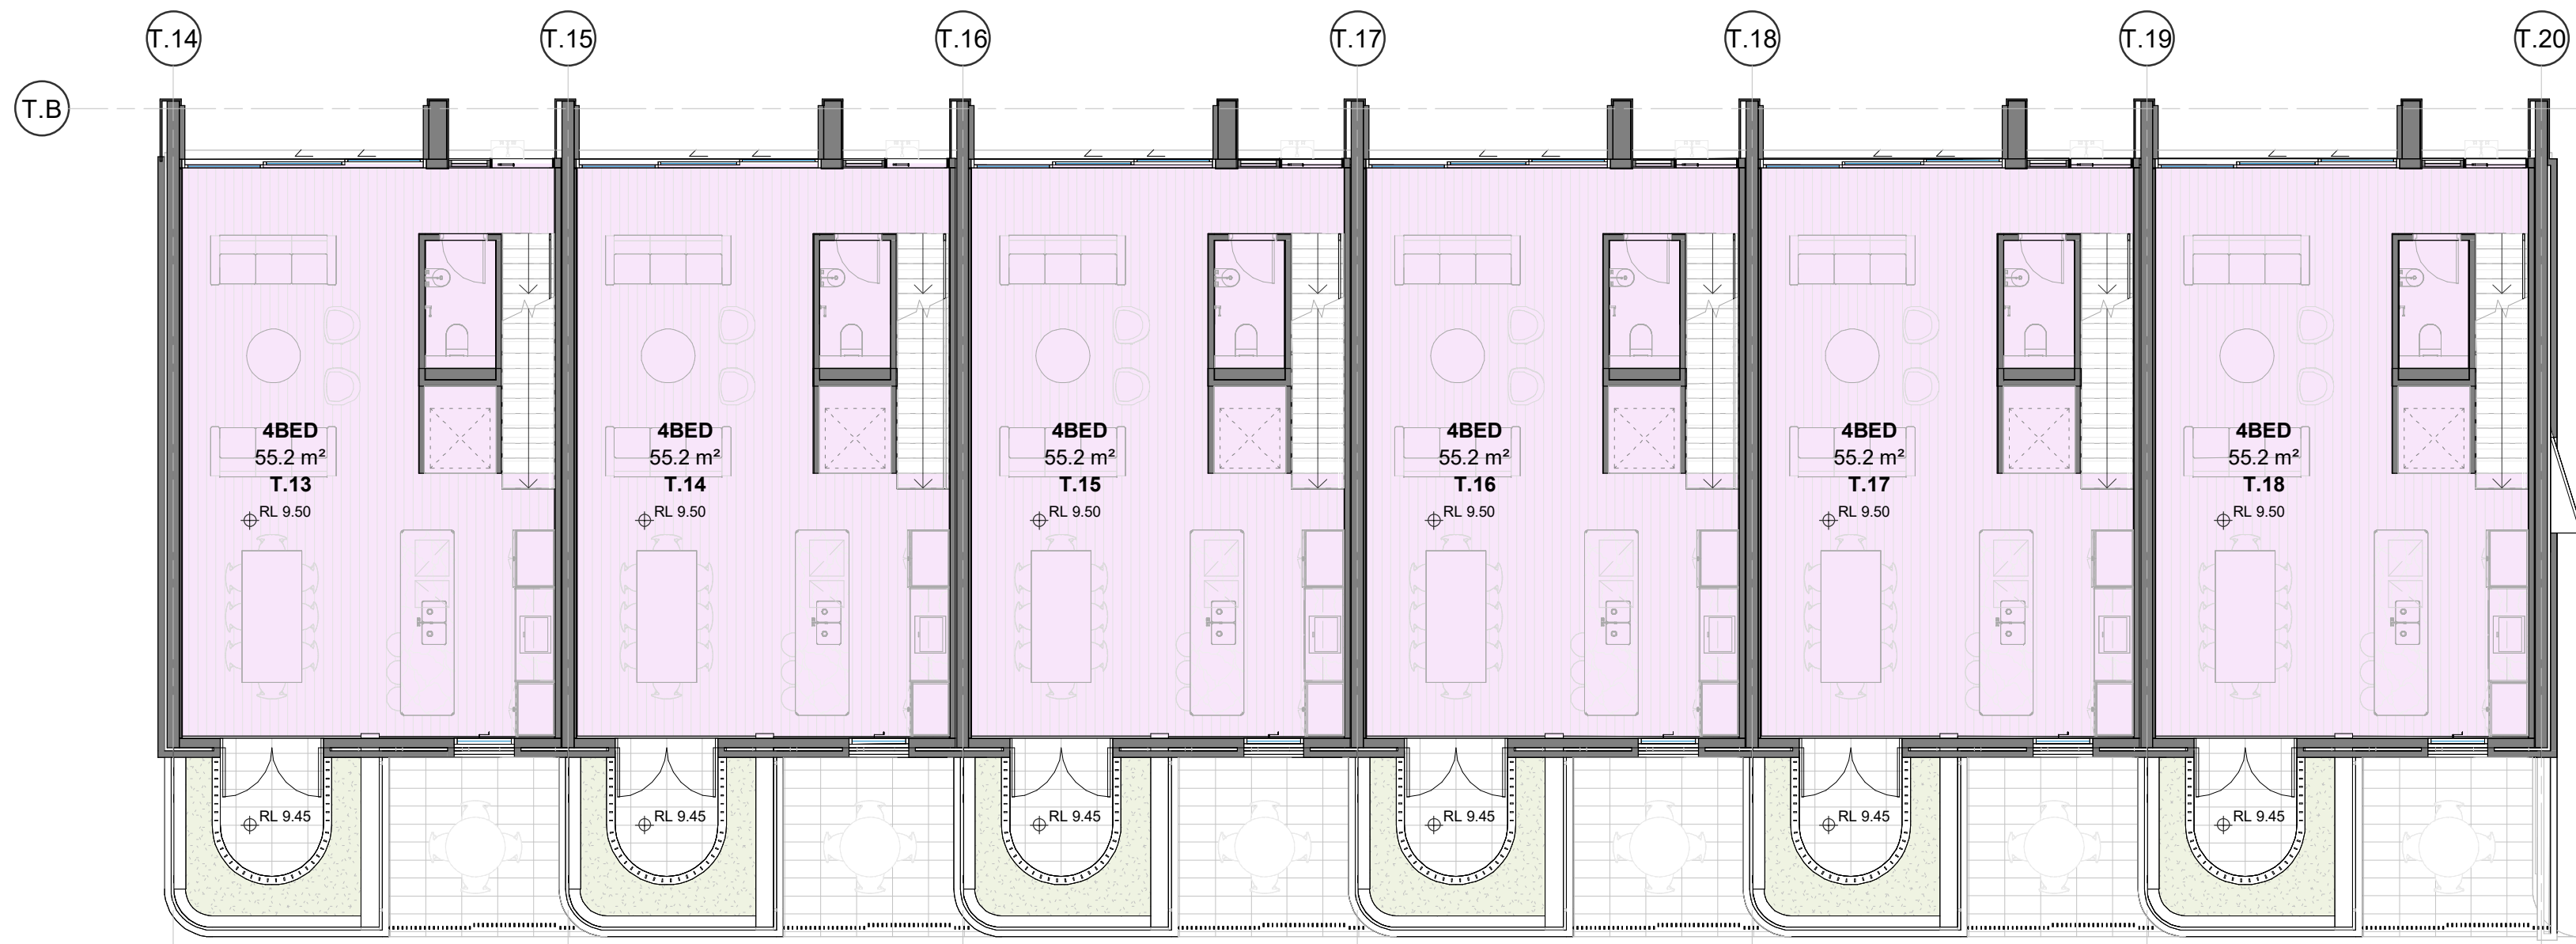

3 TERRACES EAST - LEVEL 01

SCALE 1:100

Nominated Architects: Adam Haddow-7188 | John Pradel-7004

Rev	Date	Revision	By	Chk.
1	18/08/2023	DRAFT DA	JS	SC
2	08/09/2023	ISSUED FOR APPROVAL	JS	SC
3	01/03/2024	AMENDED DA	JS	JP

 City of Ryde


Approved Plans
LDA No. LDA2023/0245
Date: 2 August 2024
Council Officer: Shannon Butler
Subject to Conditions of Consent



PERIFA
ABADEEN

Drawing Name

FLOOR PLAN - TERRACES
- LEVEL 02

 



Drawing No.	Revision
DA-2303	/ 3

SJB Architects
Level 2, 490 Crown Street
Surry Hills NSW 2010
T 61 2 9380 9911
www.sjb.com.au



NOT FOR CONSTRUCTION



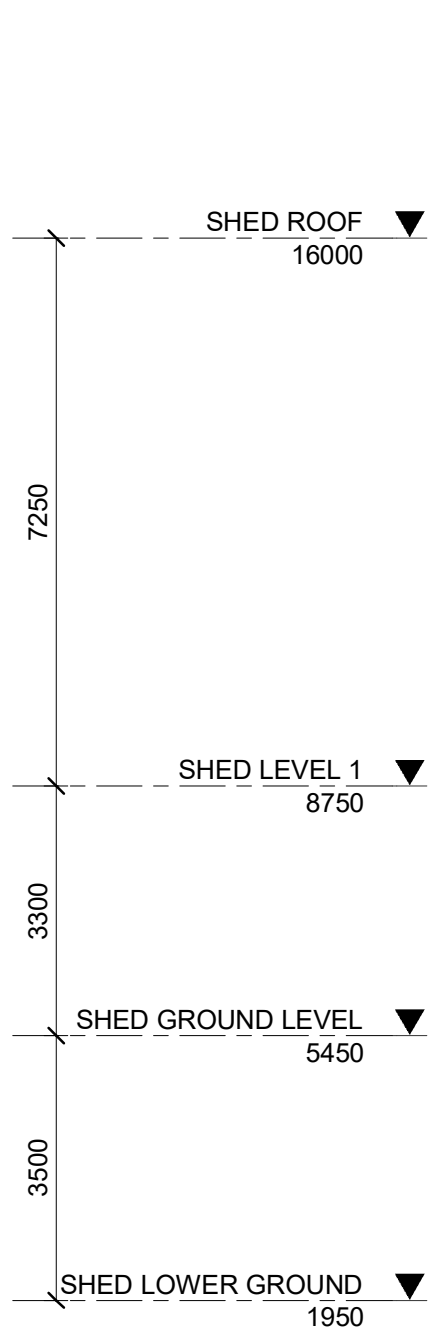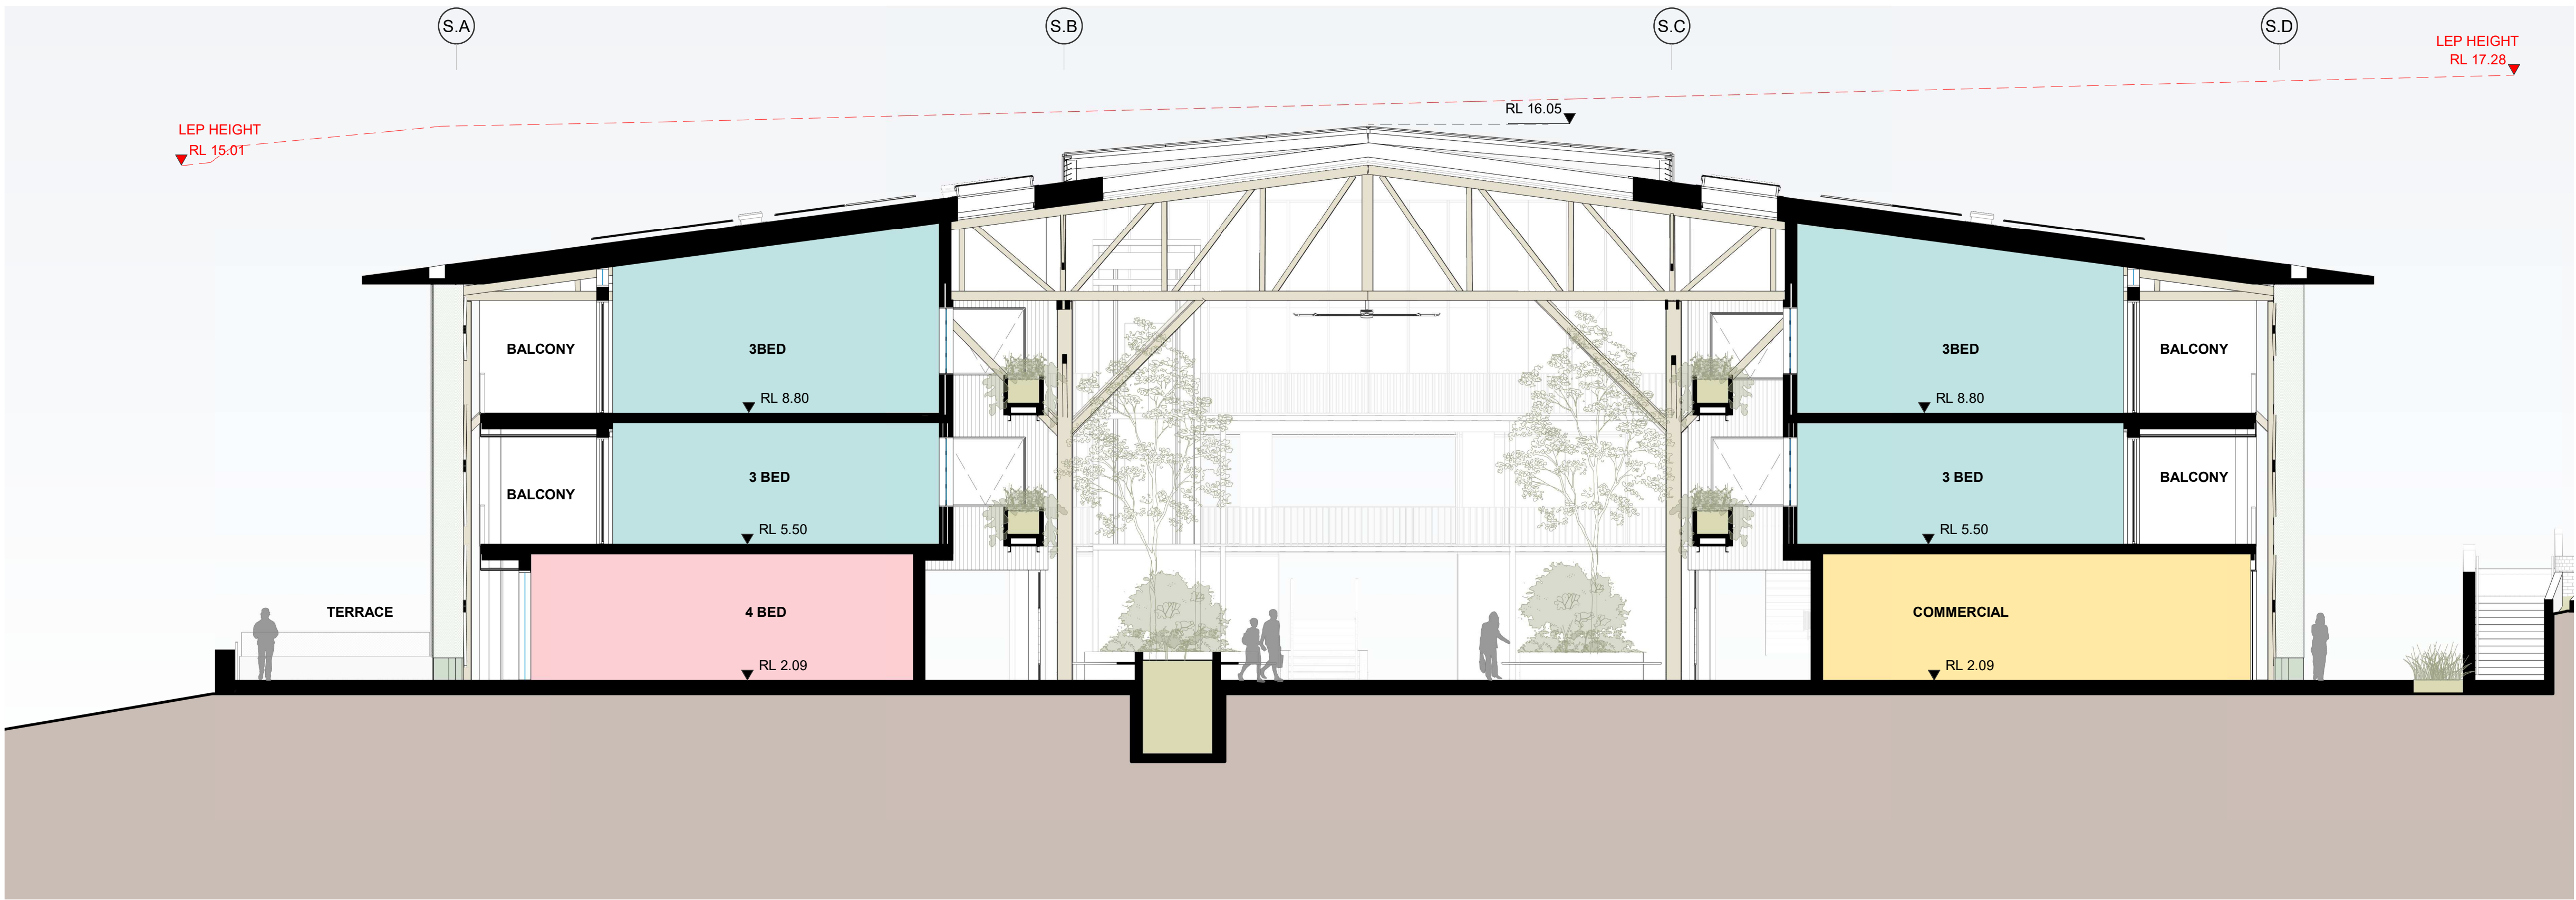



In accepting and utilising this document the recipient agrees that SJB Architecture (NSW) Pty. Ltd. ACN 081 094 724 T/A SJB Architects, retain all common law, statutory law and other rights including copyright and intellectual property rights. The recipient agrees not to use this document for any purpose other than its intended use, to waive all claims against SJB Architects resulting from unauthorised changes, or to reuse the document on other projects without prior written consent from SJB Architects. Under no circumstances shall transfer of this document be deemed a sale. SJB Architects makes no warranties of fitness for any purpose. The Builder/Contractor shall verify job dimensions prior to any work commencing. Use figured dimensions only. Do not scale drawings.

Nominated Architects: Adam Haddow-7188 | John Pradel-7004

FOR APPROVAL

Rev	Date	Revision	By	Chk.
1	30/06/2023	FOR COORDINATION	SH	SC
2	18/08/2023	DRAFT DA	JS	SC
3	08/09/2023	ISSUED FOR APPROVAL	JS	SC
4	01/03/2024	AMENDED DA	JS	JP

1 E-W SECTION THROUGH PLANTER NOTCH
SCALE 1 : 100

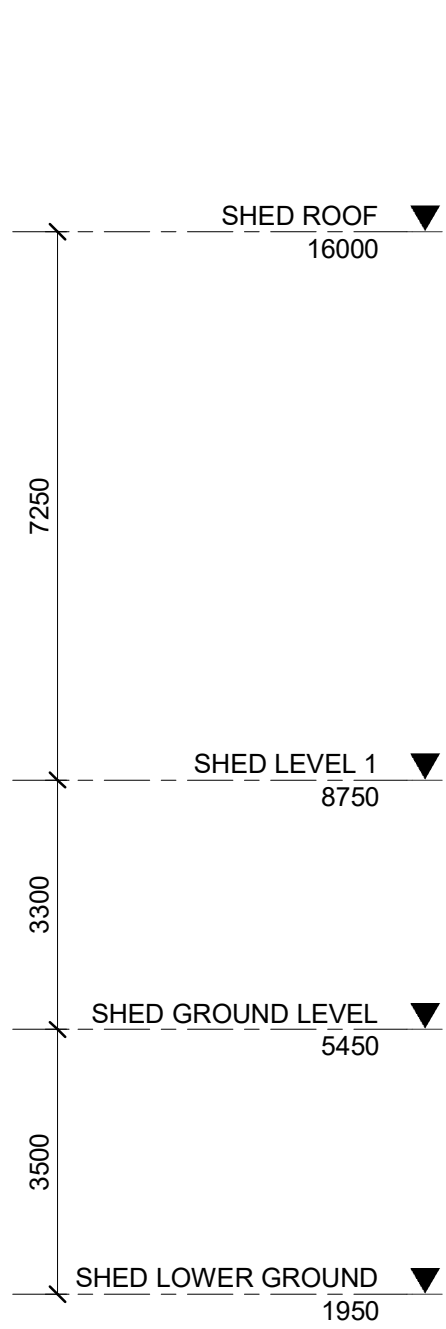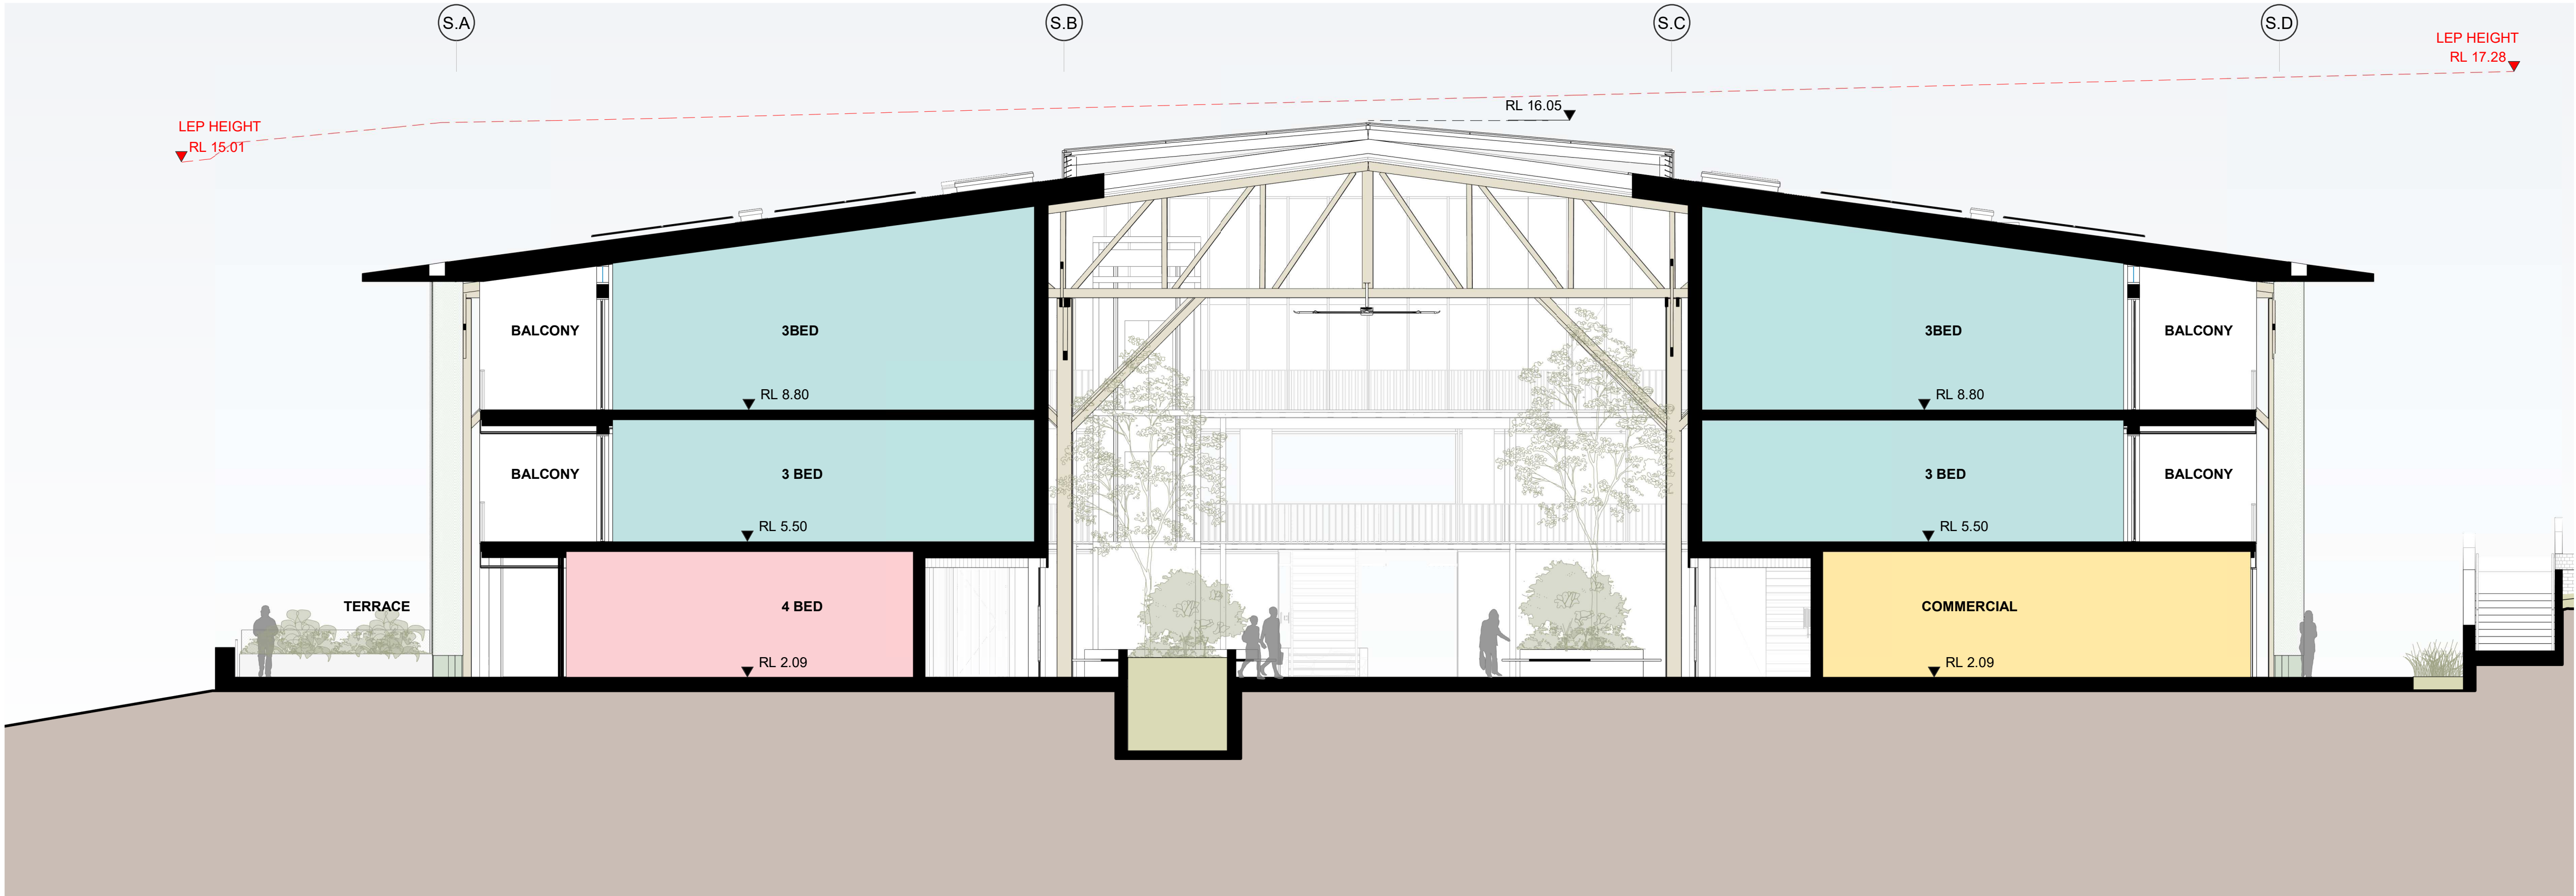

City of Ryde

Approved Plans
LDA No. LDA2023/0245
Date: 2 August 2024
Council Officer: Shannon Butler
Subject to Conditions of Consent

Client

PERIFA

ABADEEN

Project

PERIFA

20 Waterview St Putney 2112

Drawing Name

SECTION_SHED 01

0 100 500 1000mm
1:100 @A1

Date	Scale	Sheet Size
01/03/2024	1 : 100	@ A1

Drawn	Chk.	Job No.
JS	SC	6810

Drawing No.	Revision
DA-2600	/ 4

2 E-W SECTION THROUGH UNITS
SCALE 1 : 100

In accepting and utilising this document the recipient agrees that SJB Architecture (NSW) Pty. Ltd. ACN 081 094 724 T/A SJB Architects, retain all common law, statutory law and other rights including copyright and intellectual property rights. The recipient agrees not to use this document for any purpose other than its intended use, to waive all claims against SJB Architects resulting from unauthorised changes, or to reuse the document on other projects without prior written consent from SJB Architects. Under no circumstances shall transfer of this document be deemed a sale. SJB Architects makes no warranties of fitness for any purpose. The Builder/Contractor shall verify job dimensions prior to any work commencing. Use figured dimensions only. Do not scale drawings.


Nominated Architects: Adam Haddow-7188 | John Pradel-7004

FOR APPROVAL

Rev	Date	Revision	By	Chk.
1	30/06/2023	FOR COORDINATION	SH	SC
2	18/08/2023	DRAFT DA	JS	SC
3	08/09/2023	ISSUED FOR APPROVAL	JS	SC
4	01/03/2024	AMENDED DA	JS	JP



1 N-S SECTION THROUGH SHED
SCALE 1:100

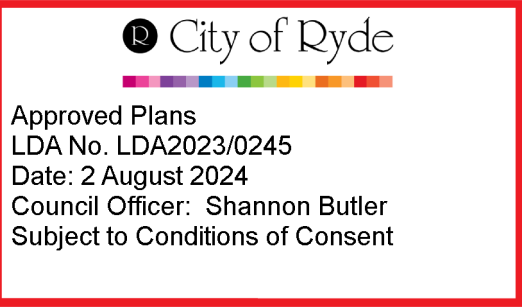

Client



Project

PERIFA
20 Waterview St Putney 2112

Drawing Name

SECTION_SHED 02

0 100 500 1000mm
1:100 @A1

Date Scale Sheet Size

01/03/2024 1 : 100 @ A1

Drawn Chk. Job No.

JS SC 6810

Drawing No. Revision

DA-2601 / 4

SJB Architects
Level 2, 490 Crown Street
Sunny Hills NSW 2010
T 61 2 9380 9911
www.sjb.com.au



NOT FOR CONSTRUCTION

Nominated Architects: Adam Haddow-7188 | John Pradel-7004

Rev	Date	Revision	By	Chk.
1	30/06/2023	FOR COORDINATION	SH	SC
2	18/08/2023	DRAFT DA	JS	SC
3	08/09/2023	ISSUED FOR APPROVAL	JS	SC
4	01/03/2024	AMENDED DA	JS	JP
5	08/05/2024	COUNCIL RFI	JS	SC

 City of Ryde


Approved Plans
LDA No. LDA2023/0245
Date: 2 August 2024
Council Officer: Shannon Butler
Subject to Conditions of Consent



PERIFA
ABADEEN


Drawing Name

WALL SECTION - SHED

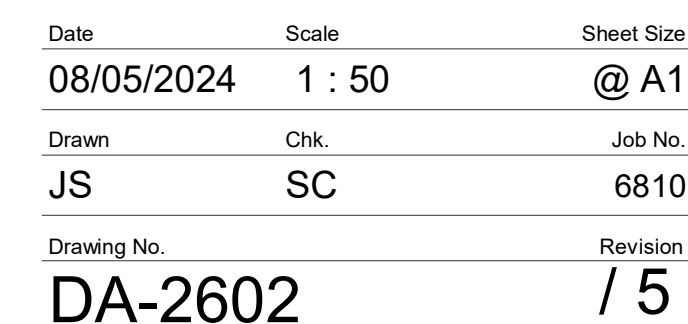

NOT FOR CONSTRUCTION


Nominated Architects: Adam Haddow-7188 | John Pradel-7004

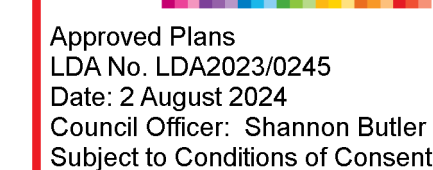[illegible]

PERIFA
ABADEEN

20 Waterview St Putney 2112

WALL SECTION - RFB

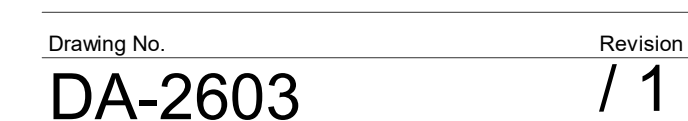

www.sjb.com.au



NOT FOR CONSTRUCTION



Nominated Architects: Adam Haddow-7188 | John Pradel-7004

1	08/05/2024	COUNCIL RFI	JS	SC
---	------------	-------------	----	----

 City of Ryde

Approved Plans
LDA No. LDA2023/0245
Date: 2 August 2024
Council Officer: Shannon Butler
Subject to Conditions of Consent



PERIFA
ABADEEN

PERIFERIA

PERIFERIA

20 Waterview St Putney 2112

WALL SECTION -
TERRACE

Drawn	Chk.	Job No.
IS	SC	6810

Drawing No.	Revision
DA-0004	1


DA-2004 7/1**943**

NOT FOR CONSTRUCTION



Nominated Architects: Adam Haddow-7188 | John Pradel-7004


Rev	Date	Revision	By	Chk.
1	18/08/2023	DRAFT DA	JS	SC
2	08/09/2023	ISSUED FOR APPROVAL	JS	SC
3	01/03/2024	AMENDED DA	JS	JP

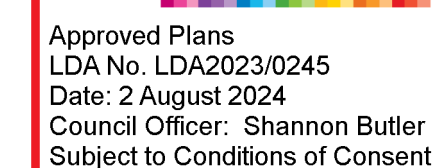

PERIFA
ABADEEN

Drawing Name

SHED ELEVATIONS -
NORTH, SOUTH

 

Drawing No.	Revision
DA-3100	/ 3

Level 2, 490 Crown Street
Surry Hills NSW 2010

www.sih.com.au



NOT FOR CONSTRUCTION



www.sih.com.au




In accepting and utilising this document the recipient agrees that SJB Architecture (NSW) Pty. Ltd. ACN 081 094 724 T/A SJB Architects, retain all common law, statutory law and other rights including copyright and intellectual property rights. The recipient agrees not to use this document for any purpose other than its intended use, to waive all claims against SJB Architects resulting from unauthorised changes, or to reuse the document on other projects without prior written consent from SJB Architects. Under no circumstances shall transfer of this document be deemed a sale. SJB Architects makes no warranties of fitness for any purpose. The Builder/Contractor shall verify job dimensions prior to any work commencing. Use figured dimensions only. Do not scale drawings.


Nominated Architects: Adam Haddow-7188 | John Pradel-7004

FOR APPROVAL

Rev	Date	Revision	By	Chk.
1	18/08/2023	DRAFT DA	JS	SC
2	08/09/2023	ISSUED FOR APPROVAL	JS	SC
3	01/03/2024	AMENDED DA	JS	JP

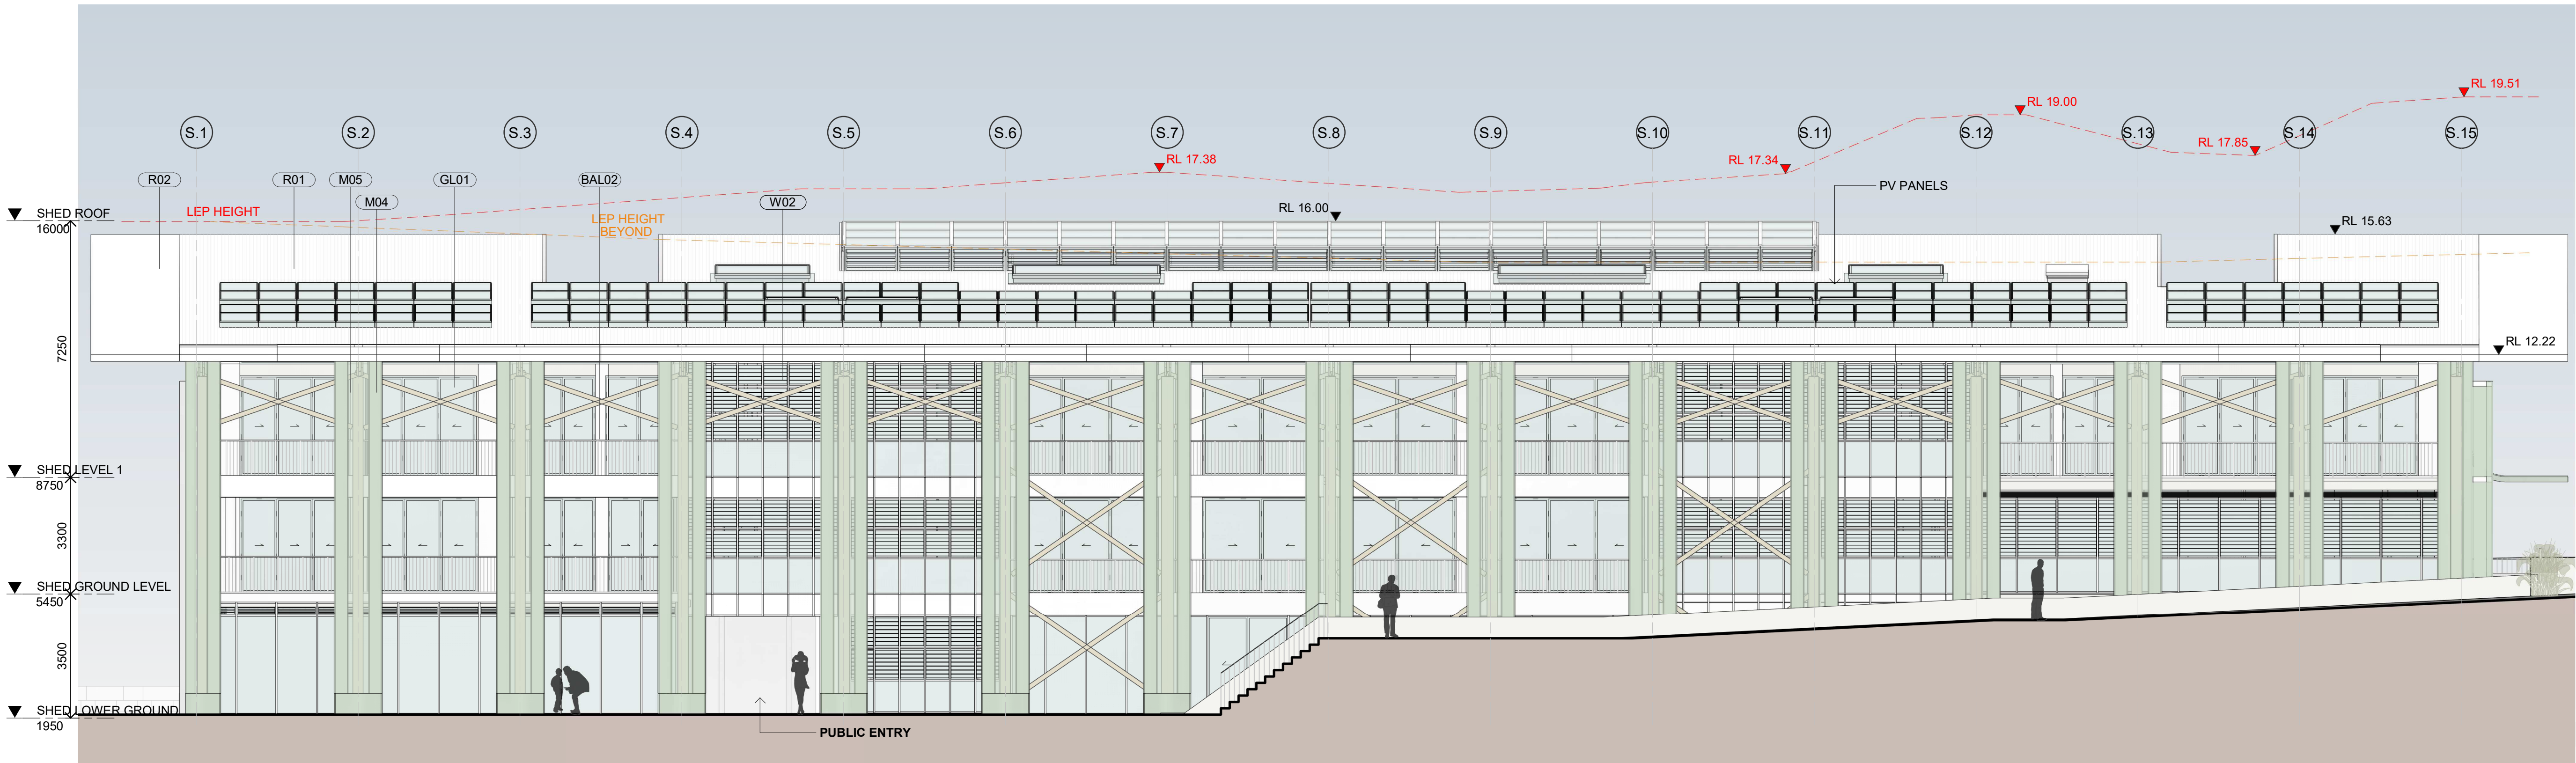

1 SHED EAST ELEVATION
SCALE 1:100

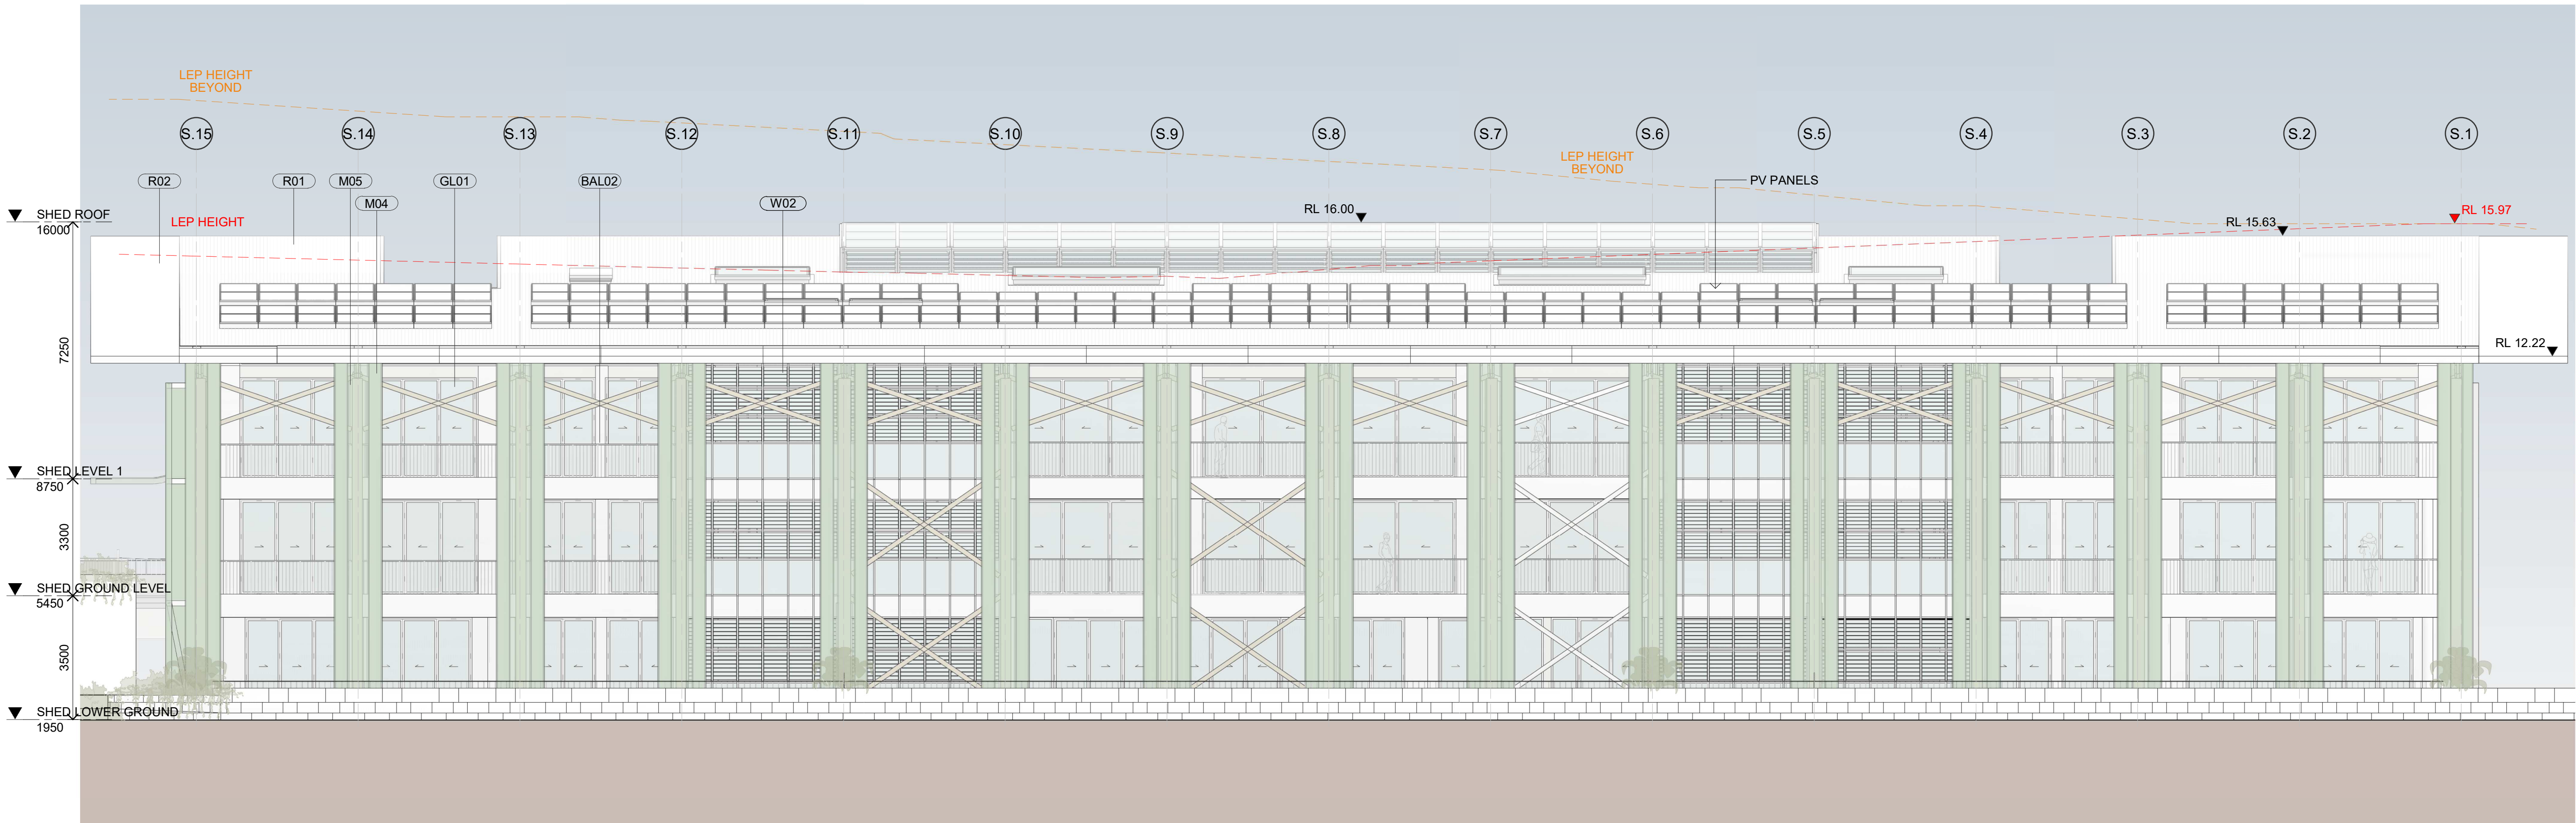

2 SHED WEST ELEVATION
SCALE 1:100

City of Ryde

Approved Plans
LDA No. LDA2023/0245
Date: 2 August 2024
Council Officer: Shannon Butler
Subject to Conditions of Consent

Client

PERIFA
ABADEEN

Project
PERIFA
20 Waterview St Putney 2112

Drawing Name
SHED ELEVATIONS -
EAST, WEST

0 100 500 1000mm
1:100 @A1

Date Scale Sheet Size
01/03/2024 1:100 @ A1

Drawn Chk. Job No.
JS SC 6810

Drawing No. Revision
DA-3101 / 3

SJB Architects

Level 2, 490 Crown Street
Surry Hills NSW 2010
T 61 2 9380 9911
www.sjb.com.au



NOT FOR CONSTRUCTION

Nominated Architects: Adam Haddow-7188 | John Pradel-7004

Rev	Date	Revision	By	Chk.
-----	------	----------	----	------

[illegible]

Drawing Name

Date _____ Scale _____ Sheet Size _____


Drawing No.	Revision
DA-3200	/ 3

953

NOT FOR CONSTRUCTION

Nominated Architects: Adam Haddow-7188 | John Pradel-7004

Rev	Date	Revision	By	Chk.
1	18/08/2023	DRAFT DA	JS	SC
2	08/09/2023	ISSUED FOR APPROVAL	JS	SC
3	01/03/2024	AMENDED DA	JS	JP

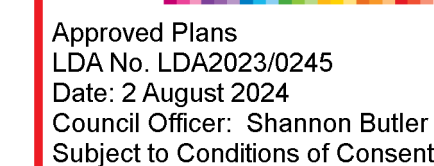

Client




Project

PERIFIA

20 Waterview St Putney 2112

Drawing Name

 RFB WEST ELEVATIONS -
NORTH, SOUTH

Date	Scale	Sheet Size
01/03/2024	1 : 100	@ A1
Drawn	Chk.	Job No.
JS	SC	6810
Drawing No.	Revision	
DA-3201	/ 3	

www.sjb.com.au



NOT FOR CONSTRUCTION

Nominated Architects: Adam Haddow-7188 | John Pradel-7004

Rev	Date	Revision	By	Chk.
-----	------	----------	----	------

[illegible]

20 Waterview St Putney 2112

Drawing Name

Date _____ Scale _____ Sheet Size _____

Drawing No.	Revision
-------------	----------

SJB Architects
Level 2, 490 Crown Street
Surry Hills NSW 2010
T 61 2 9380 9911
www.sjb.com.au



NOT FOR CONSTRUCTION

Nominated Architects: Adam Haddow-7188 | John Pradel-7004

Rev	Date	Revision	By	Chk.
-----	------	----------	----	------

[illegible]

20 Waterview St Putney 2112

Drawing Name

Date _____ Scale _____ Sheet Size _____

Drawn	Chk.	Job No.
-------	------	---------

Drawing No.	Revision
-------------	----------

DA-3203 / 3




NOT FOR CONSTRUCTION

FOR APPROVAL

Rev	Date	Revision	By	Chk.
1	18/08/2023	DRAFT DA	JS	SC
2	08/09/2023	ISSUED FOR APPROVAL	JS	SC
3	01/03/2024	AMENDED DA	JS	JP



1 TERRACES WEST - NORTH ELEVATION
SCALE 1:100

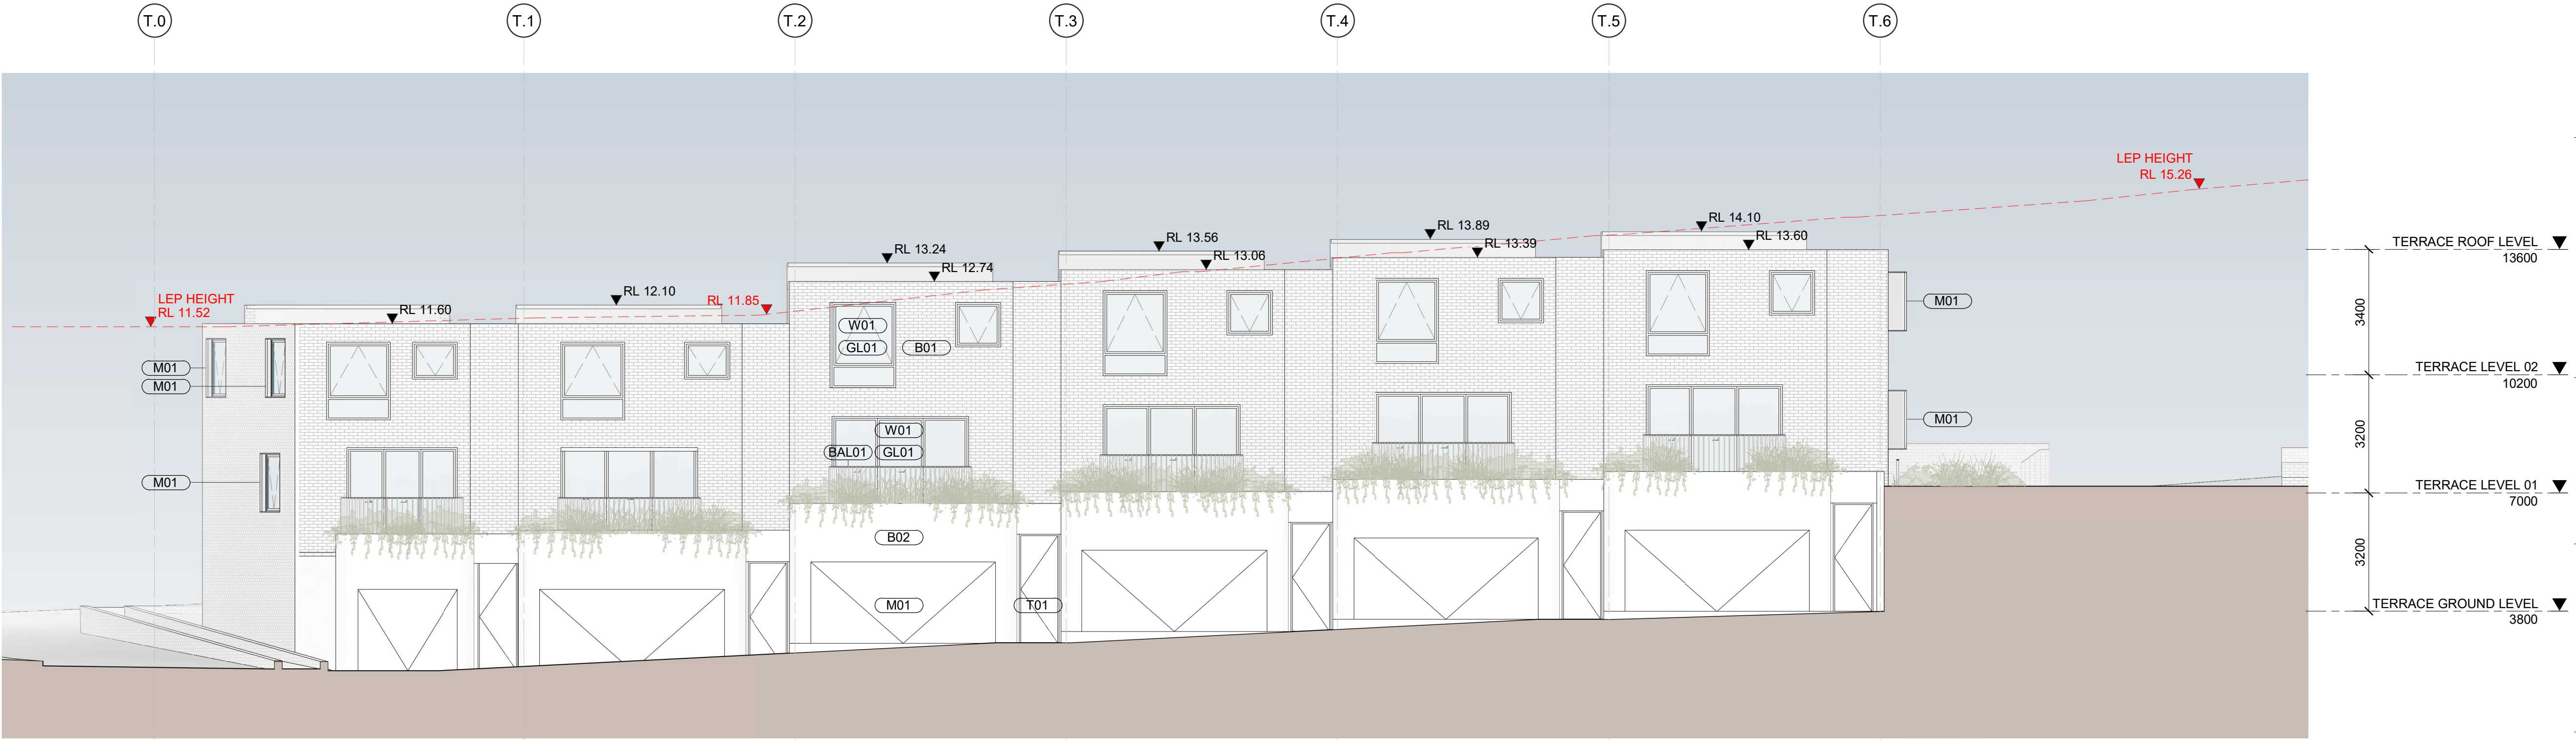

2 TERRACES WEST - SOUTH ELEVATION
SCALE 1:100

City of Ryde

Approved Plans
LDA No. LDA2023/0245
Date: 2 August 2024
Council Officer: Shannon Butler
Subject to Conditions of Consent

Client

PERIFA
ABADEEN

Project
PERIFA
20 Waterview St Putney 2112

Drawing Name
**TERRACES WEST
ELEVATIONS - NORTH,
SOUTH**

0 100 500 1000mm
1:100 @A1

Date Scale Sheet Size
01/03/2024 1:100 @ A1

Drawn Chk. Job No.
JS SC 6810

Drawing No. Revision
DA-3300 / 3

SJB Architects


Level 2, 490 Crown Street
Sunny Hills NSW 2010
T 61 2 9380 9911
www.sjb.com.au



NOT FOR CONSTRUCTION

Nominated Architects: Adam Haddow-7188 | John Pradel-7004

Rev	Date	Revision	By	Chk.
-----	------	----------	----	------

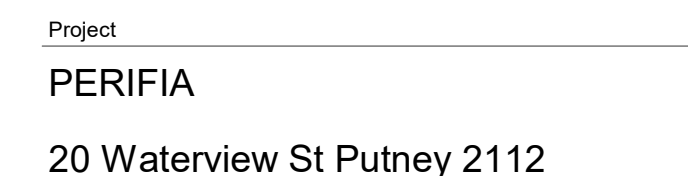[illegible]

Drawing No.	Revision
DA-3301	/ 3



NOT FOR CONSTRUCTION

In accepting and utilising this document the recipient agrees that SJB Architecture (NSW) Pty. Ltd. ACN 081 094 724 T/A SJB Architects, retain all common law, statutory law and other rights including copyright and intellectual property rights. The recipient agrees not to use this document for any purpose other than its intended use; to waive all claims against SJB Architects resulting from unauthorised changes; or to reuse the document on other projects without prior written consent from SJB Architects. Under no circumstances shall transfer of this document be deemed a sale. SJB Architects makes no warranties of fitness for any purpose. The Builder/Contractor shall verify job dimensions prior to any work commencing. Use figured dimensions only. Do not scale drawings.

Nominated Architects: Adam Haddow-7188 | John Pradel-7004

FOR APPROVAL

Rev	Date	Revision	By	Chk.
1	18/08/2023	DRAFT DA	JS	SC
2	08/09/2023	ISSUED FOR APPROVAL	JS	SC
3	01/03/2024	AMENDED DA	JS	JP



1 TERRACES EAST - NORTH ELEVATION
SCALE 1 : 100



2 TERRACES EAST - SOUTH ELEVATION
SCALE 1 : 100



Approved Plans
LDA No. LDA2023/0245
Date: 2 August 2024
Council Officer: Shannon Butler
Subject to Conditions of Consent

Client



Project

PERIFA
20 Waterview St Putney 2112

Drawing Name

TERRACES EAST
ELEVATIONS - NORTH,
SOUTH

0 100 500 1000mm
1:100 @A1

Date Scale Sheet Size
01/03/2024 1 : 100 @ A1

Drawn Chk. Job No.
JS SC 6810

Drawing No. Revision
DA-3302 / 3

SJB Architects


Level 2, 490 Crown Street
Sunny Hills NSW 2010
T 61 2 9380 9911
www.sjb.com.au




NOT FOR CONSTRUCTION

Nominated Architects: Adam Haddow-7188 | John Pradel-7004

Rev	Date	Revision	By	Chk.
1	08/09/2023	ISSUED FOR APPROVAL	JS	SC
2	01/03/2024	AMENDED DA	JS	JP

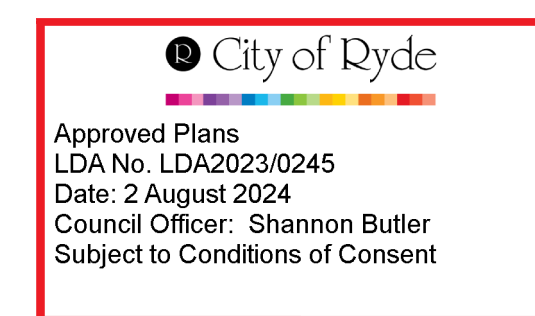

2 BUILDING ENVELOPE - RFB NORTH ELEVATION
SCALE 1 : 250

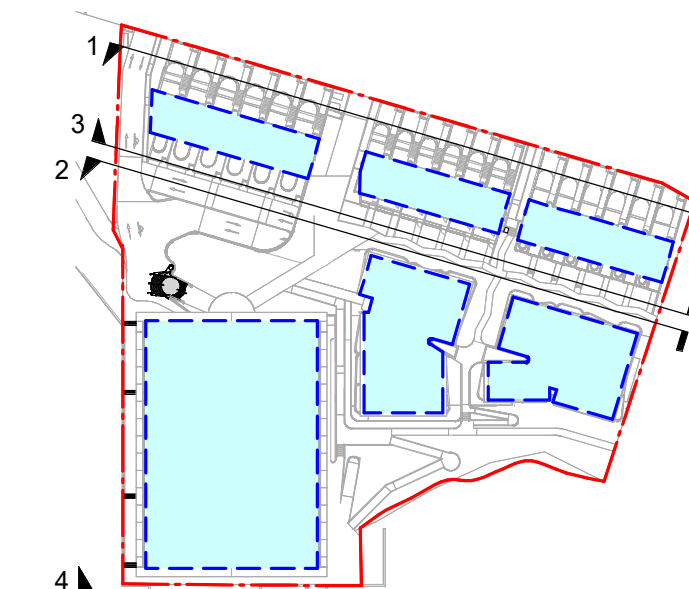

Client




Project

PERIFIA

20 Waterview St Putney 2112

Drawing Name

BUILDING ENVELOPE DIAGRAMS

 Date Scale Sheet Size01/03/2024 As indicated @ A1

Drawn	Chk	Job No.
-------	-----	---------

Drawn	Chr.	Job No.
IS	SC	6810

Drawing No.	Revision
DA 0500	12

SJB Architects





Level 2, 490 Crown Street
Surry Hills NSW 2010

T 61 2 9380 9911

www.sih.com.au




NOT FOR CONSTRUCTION

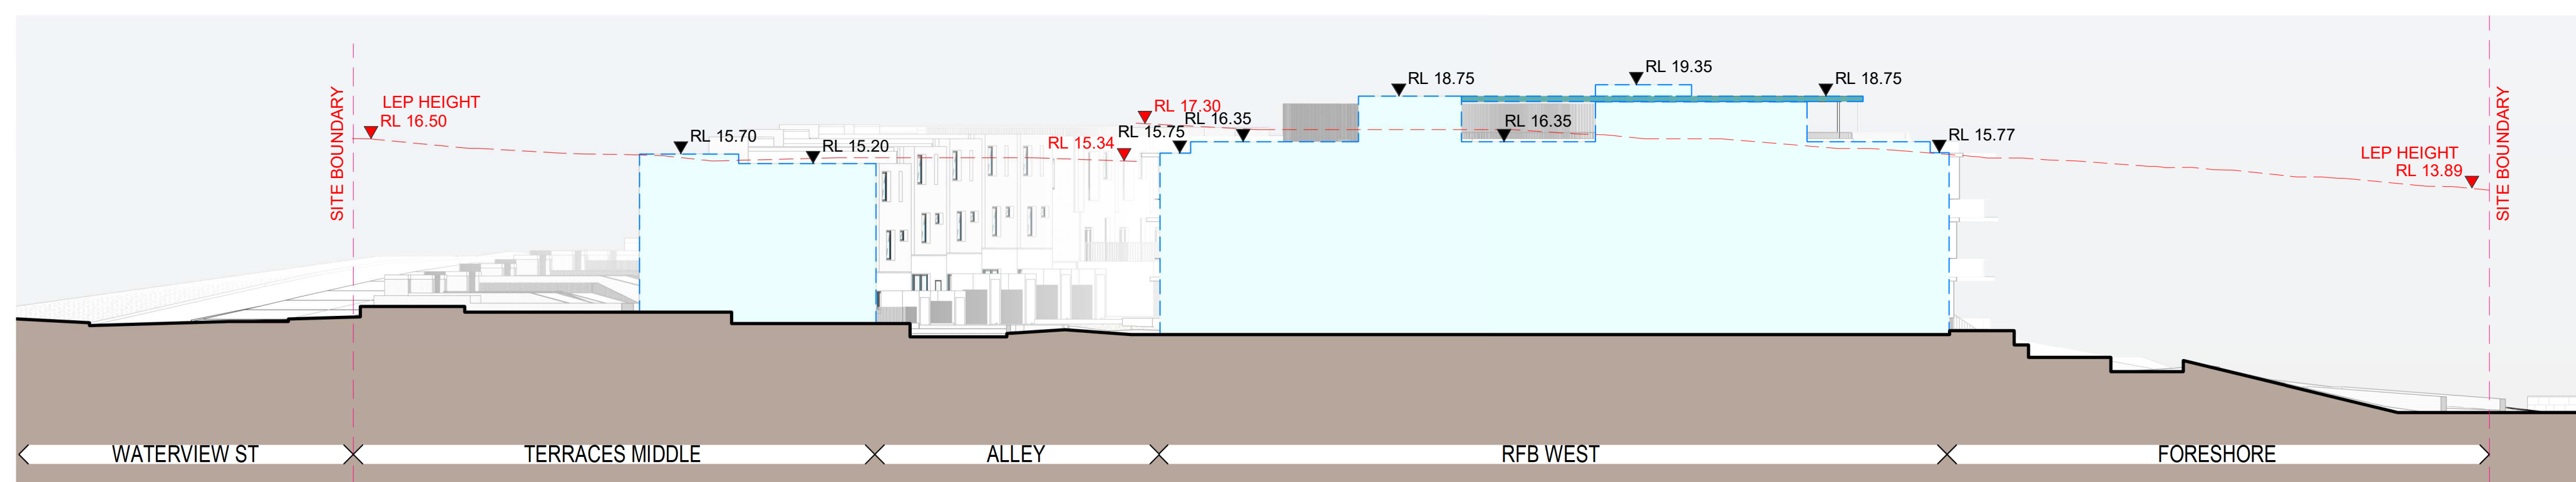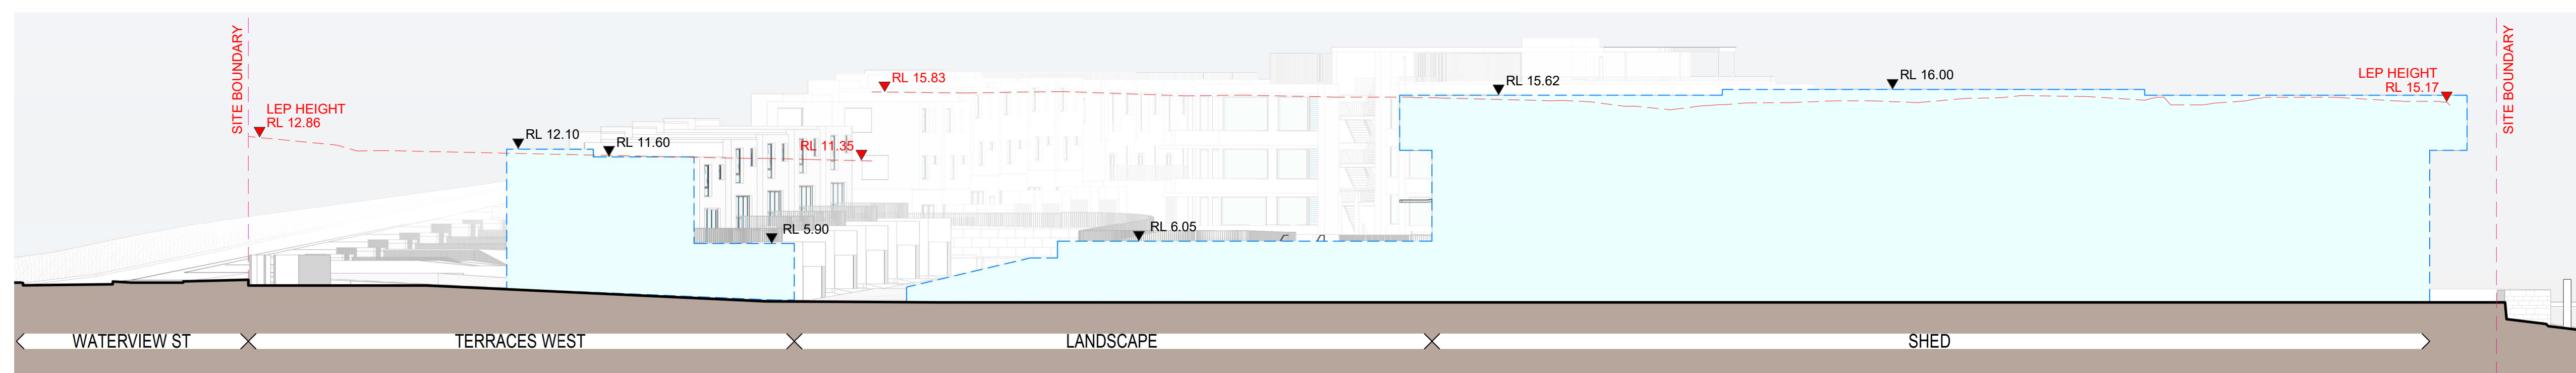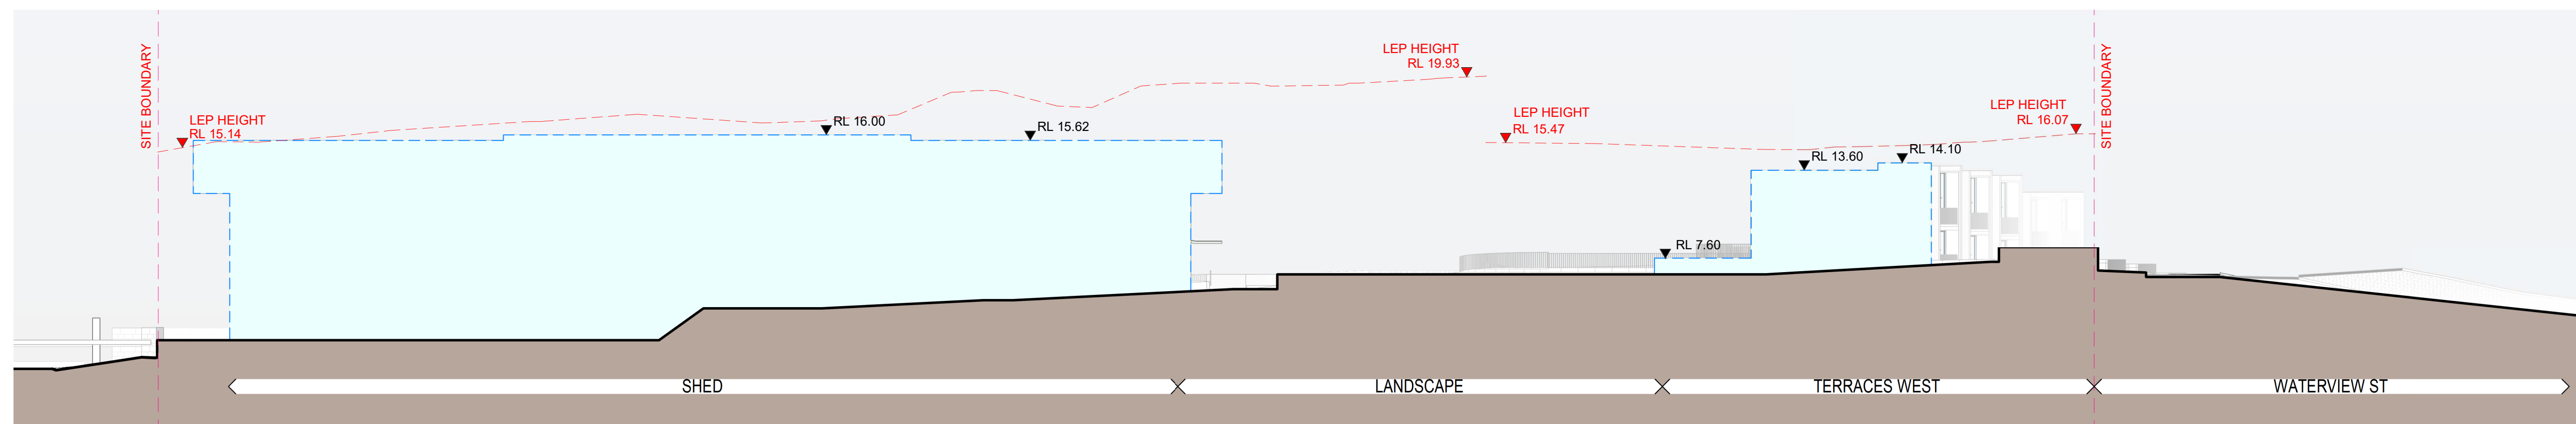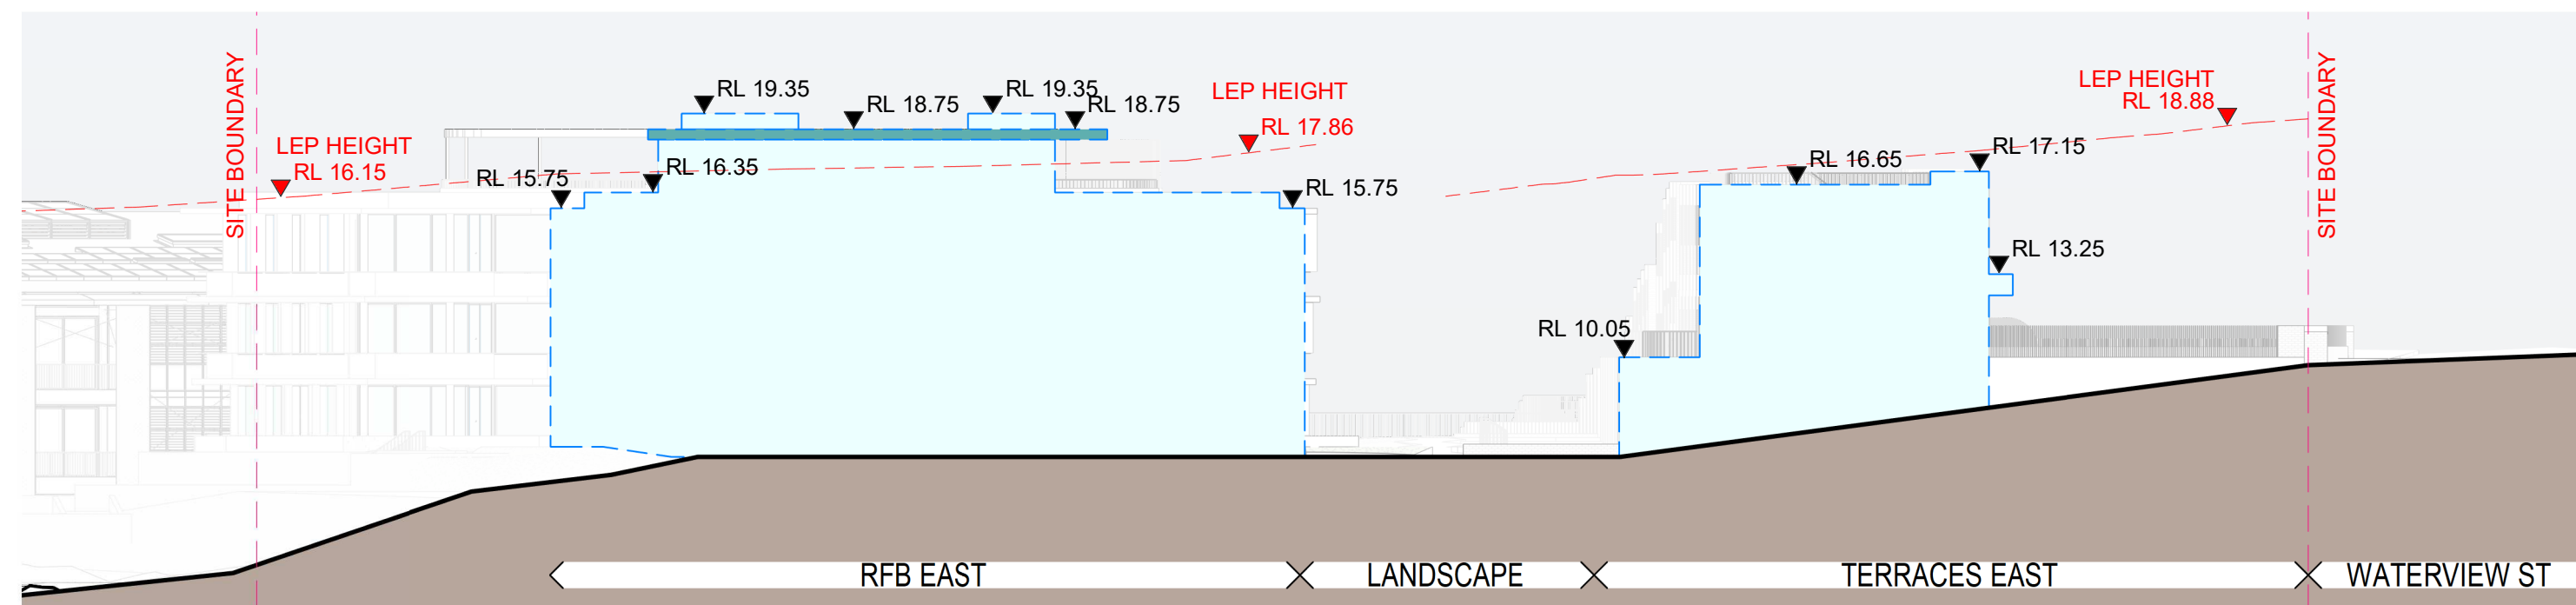

In accepting and utilizing this document the recipient agrees that SJB Architects (NSW) Pty. Ltd. ACN 001 094 772 / T/A SJB Architects, retain all common law, statutory law and other rights including copyright and intellectual property rights. The recipient agrees not to use this document for any purpose other than its intended use; to waive all claims against SJB Architects resulting from unauthorised changes; or to reuse the document on other projects without prior written consent from SJB Architects. Under no circumstances shall transfer of this document be deemed a sale. SJB Architects makes no warranties of fitness for any purpose. The Builder/Contractor shall verify job dimensions prior to any work commencing. Use figured dimensions only. Do not scale drawings.

Rev	Date	Revision	By	Chk.
1	18/08/2023	DRAFT DA	JS	SC
2	08/09/2023	ISSUED FOR APPROVAL	JS	SC
3	01/03/2024	AMENDED DA	JS	JP

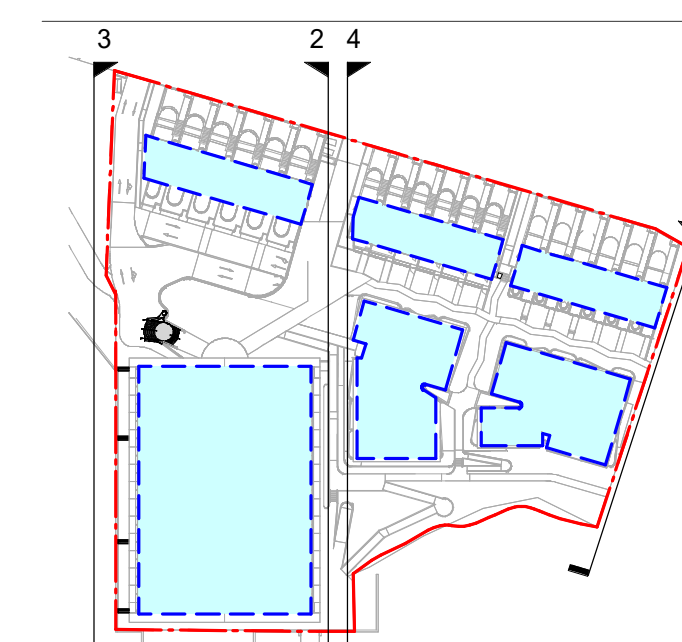

Client

ABADEEN


Project

PERIFIA

20 Waterview St Putney 2112

Drawing Name

BUILDING ENVELOPE DIAGRAMS

 

Date	Scale	Sheet Size
01/03/2024	As indicated	@ A1

Drawn	Chk.	Job No
JS	SC	6810

Drawing No.	Revision
DA 3503	/ 3


SJB Architects
Level 2, 490 Crown Street
Surry Hills NSW 2010
T 61 2 9380 9911
www.sjb.com.au

NOT FOR CONSTRUCTION


Nominated Architects: Adam Haddow-7188 | John Pradel-7004

Rev	Date	Revision	By	Chk.
1	08/09/2023	ISSUED FOR APPROVAL	JS	SC
2	01/03/2024	AMENDED DA	JS	JP

ROOF AS INDICATED ON
ELEVATIONS

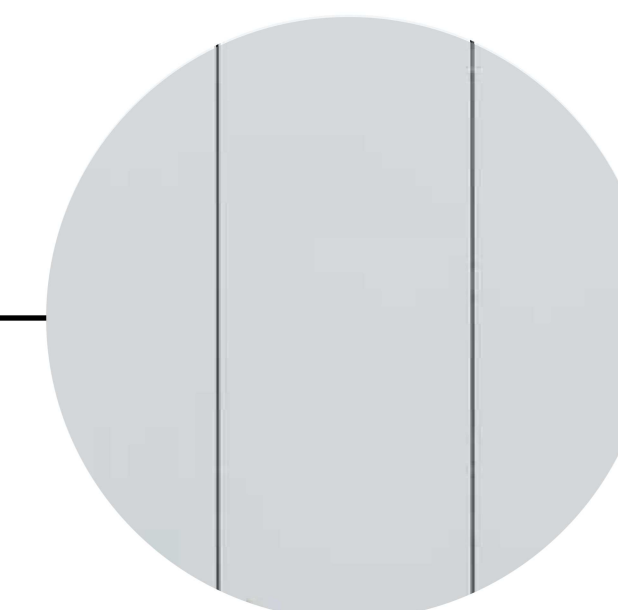

ROOF OVERHANG PERIMETER
EDGE AS INDICATED ON
ELEVATIONS

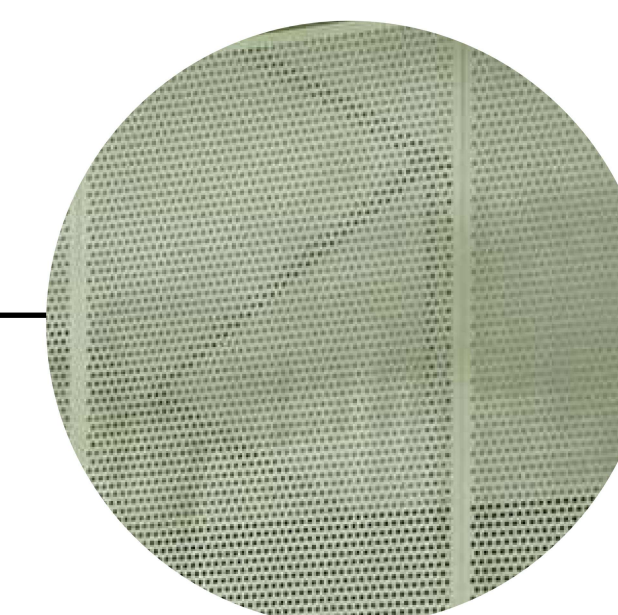

EXTERNAL PERFORATED
SCREENS AS INDICATED ON
ELEVATIONS



WINDOW FRAMES AS
INDICATED ON ELEVATIONS




EXPOSED SUB-FRAMING
SUPPORTING EXTERNAL
PERFORATED SCREENS



SEA WALLS



FACADE AS INDICATED ON
ELEVATIONS

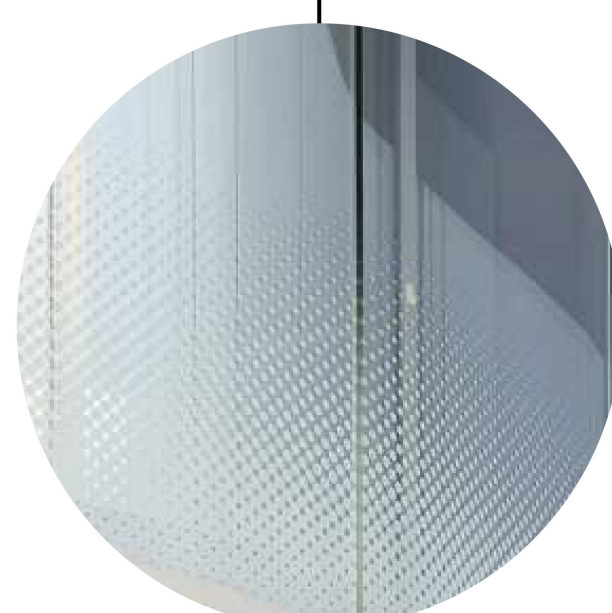NORTHERN AND SOUTHERN
FACADE

ALL FACADES



PERIFA
ABADEEN

20 Waterview St Putney 2112

EXTERNAL FINISHES 01

Drawing No.	Revision
DA-5001	/ 2

www.sjb.com.au




NOT FOR CONSTRUCTION

Nominated Architects: Adam Haddow-7188 | John Pradel-7004

Rev	Date	Revision	By	Chk.
1	08/09/2023	ISSUED FOR APPROVAL	JS	SC
2	01/03/2024	AMENDED DA	JS	JP

AS INDICATED ON ELEVATIONS

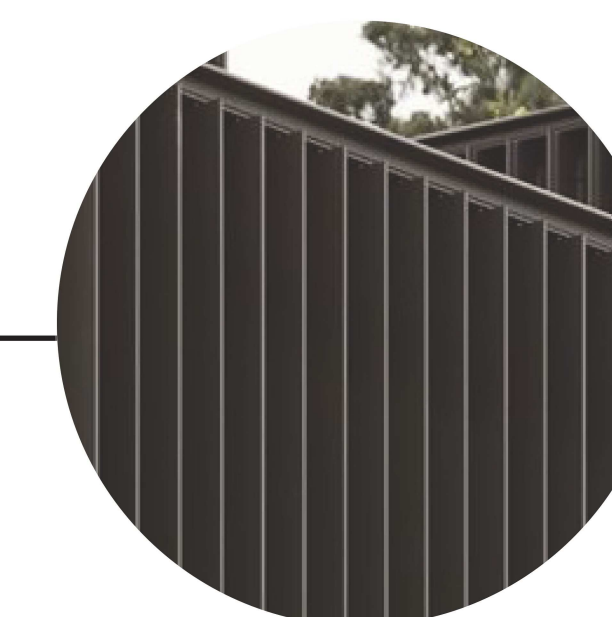


TERRACE BALCONIES AND
FENCES AS PER ELEVATIONS

EXTERIOR TERRACES AS
INDICATED ON ELEVATIONS



20 Waterview St Putney 2112

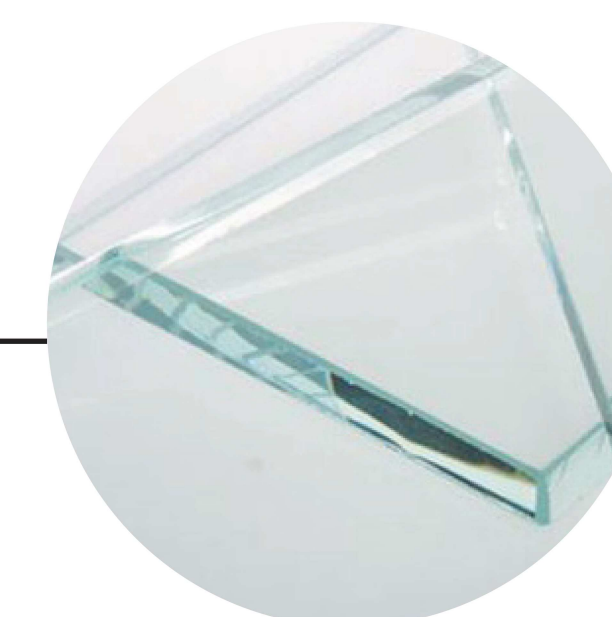


ALL FACADES



TERRACE'S FENCING, ENTRY
GATE, ROLLER DOORS AS
INDICATED ON ELEVATIONS



LANDSCAPE

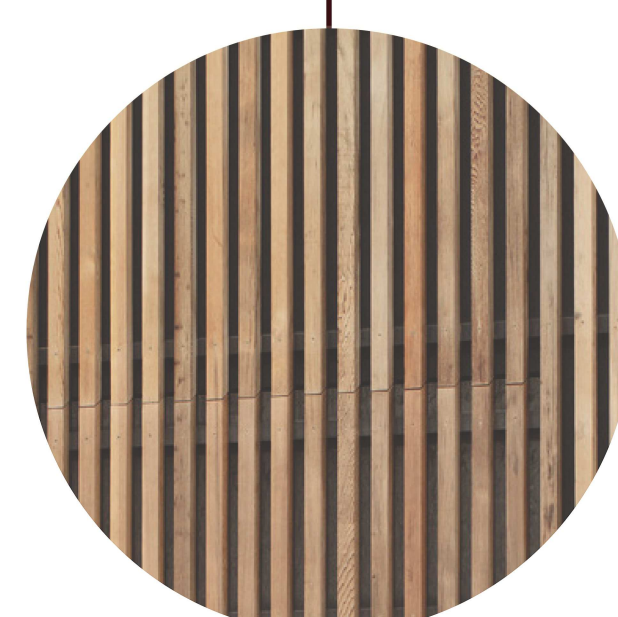

SCREENS, ENTRY DOORS,
WAYFINDING AS INDICATED ON
THE ELEVATIONS

EXTERIOR TERRACES AS
INDICATED ON ELEVATIONS



WINDOW FRAMES AS
INDICATED ON ELEVATIONS

NOT FOR CONSTRUCTION

www.sjb.com.au



Nominated Architects: Adam Haddow-7188 | John Pradel-7004

Rev	Date	Revision	By	Chk.
-----	------	----------	----	------

AS INDICATED ON ELEVATIONS



PERGOLAS TO THE RFB,
BALUSTRADES, ENTRY GATES,
STEEL PALISADE FENCING

TERRACES-BASE WAL

SLAB EDGES



DRIVEWAYS / BASEMENT WALLS




FACADE AS INDICATED ON
ELEVATIONS



WINDOW FRAMES AS
INDICATED ON ELEVATIONS



SCREENS, ENTRY DOORS,
WAYFINDING AS INDICATED ON
THE ELEVATIONS

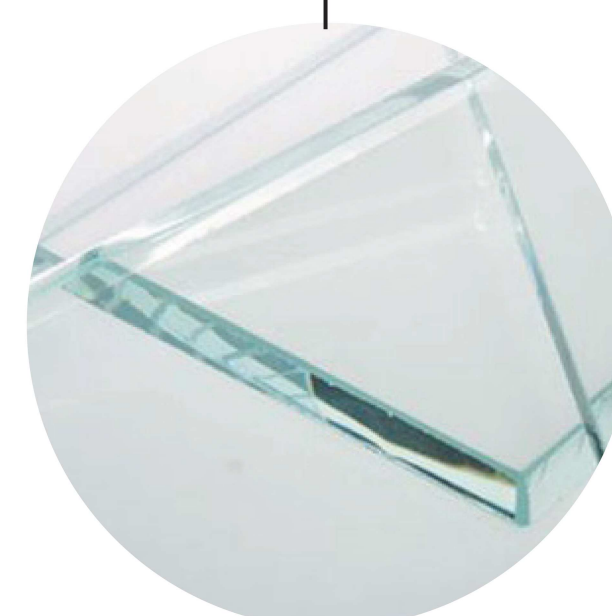

ALL FACADES



20 Waterview St Putney 2112

Drawing Name

DA-5003 / 2

www.sjb.com.au



NOT FOR CONSTRUCTION