

ISSUE FOR INFORMATION

46-50 COWAN ROAD, ST IVES, SYDNEY, NSW, 2075 , AUSTRALIA



DRAWING SCHEDULE			
SERIES	DRAWING NO.	DRAWING NAME	Revision
PLA-LEC-0000 PRELIMINARIES			
	PLA-LEC-0000	COVER SHEET	A
	PLA-LEC-0100	SITE SURVEY (EXISTING SITE PLAN)	A
	PLA-LEC-0300	DEMOLITION PLAN	A
	PLA-LEC-0320	TREE MANAGEMENT PLAN	A
PLA-LEC-1000 GENERAL FLOOR PLANS			
	PLA-LEC-10B1	GENERAL FLOOR PLAN - BASEMENT 01	A
	PLA-LEC-10B2	GENERAL FLOOR PLAN - BASEMENT 02	A
	PLA-LEC-10LG	GENERAL FLOOR PLAN - LOWER GROUND LG	A
	PLA-LEC-10UG	GENERAL FLOOR PLAN - UPPER GROUND UG	A
	PLA-LEC-1001	GENERAL FLOOR PLAN - LEVEL 01	A
	PLA-LEC-1002	GENERAL FLOOR PLAN - LEVEL 02	A
	PLA-LEC-1003	GENERAL FLOOR PLAN - LEVEL 03	A
	PLA-LEC-1004	GENERAL FLOOR PLAN - LEVEL 04	A
	PLA-LEC-1005	GENERAL FLOOR PLAN - LEVEL 05	A
	PLA-LEC-1006	GENERAL FLOOR PLAN - ROOF PLAN	A
PLA-LEC-2000 ELEVATIONS			
	PLA-LEC-2000	ELEVATIONS - SHEET 01	A
	PLA-LEC-2001	ELEVATIONS - SHEET 02	A
	PLA-LEC-2002	ELEVATIONS - SHEET 03	A
PLA-LEC-3000 SECTIONS			
	PLA-LEC-3000	SECTIONS - SHEET 01	A
PLA-LEC-4000 SUN EYE VIEWS			
	PLA-LEC-4000	SUN EYE VIEW - SHEET 01	A
	PLA-LEC-4001	SUN EYE VIEW - SHEET 02	A
PLA-LEC-4100 SHADOW DIAGRAMS			
	PLA-LEC-4100	SHADOW DIAGRAMS - SHEET 01	A
	PLA-LEC-4101	SHADOW DIAGRAMS - SHEET 02	A
	PLA-LEC-4102	SHADOW DIAGRAMS - SHEET 03	A
	PLA-LEC-4103	SHADOW DIAGRAMS - SHEET 04	A
PLA-LEC-4200 SOLAR AMENITY DIAGRAMS			
	PLA-LEC-4200	SOLAR AMENITY DIAGRAMS - SHEET 01	A
PLA-LEC-4300 CROSS VENTILATION DIAGRAM			
	PLA-LEC-4300	CROSS VENTILATION DIAGRAM - SHEET 01	A
PLA-LEC-4400 CONTROL DIAGRAM			
	PLA-LEC-4400	HEIGHT PLANE (22M) DIAGRAM - SHEET 01	A
	PLA-LEC-4401	DCP ENVELOPE DIAGRAM - SHEET 01	A
	PLA-LEC-4402	SECTION COMPLIANCE DIAGRAM - SHEET 01	A
	PLA-LEC-4403	SECTION COMPLIANCE DIAGRAM - SHEET 02	A
	PLA-LEC-4404	FACADE ARTICULATION DIAGRAM - SHEET 01	A
	PLA-LEC-4405	OPEN PLAN LAYOUT DIAGRAM - SHEET 01	A
	PLA-LEC-4406	OPEN PLAN LAYOUT DIAGRAM - SHEET 02	A
	PLA-LEC-4407	OPEN PLAN LAYOUT DIAGRAM - SHEET 03	A
PLA-LEC-4500 NEIGHBOUR SOLAR DIAGRAMS (SET 01 - 9AM-3PM)			
	PLA-LEC-4500	NEIGHBOUR SOLAR DIAGRAMS (SET 01) UNIT 01-02 - SHEET 01	A
	PLA-LEC-4501	NEIGHBOUR SOLAR DIAGRAMS (SET 01) UNIT 03-04 - SHEET 02	A
	PLA-LEC-4502	NEIGHBOUR SOLAR DIAGRAMS (SET 01) UNIT 05-06 - SHEET 03	A
	PLA-LEC-4503	NEIGHBOUR SOLAR DIAGRAMS (SET 01) UNIT 07 - SHEET 04	A
PLA-LEC-4600 NEIGHBOUR SOLAR DIAGRAMS (SET 02 - 7AM-5PM)			
	PLA-LEC-4600	NEIGHBOUR SOLAR DIAGRAMS (SET 02) UNIT 01-02 - SHEET 01	A
	PLA-LEC-4601	NEIGHBOUR SOLAR DIAGRAMS (SET 02) UNIT 03-04 - SHEET 02	A
	PLA-LEC-4602	NEIGHBOUR SOLAR DIAGRAMS (SET 02) UNIT 05-06 - SHEET 03	A
	PLA-LEC-4603	NEIGHBOUR SOLAR DIAGRAMS (SET 02) UNIT 07 - SHEET 04	A
PLA-LEC-5000 AREA & AMENITIES DIAGRAM			
	PLA-LEC-5000	GFA DIAGRAM - SHEET 01	A
	PLA-LEC-5001	SITE COVERAGE DIAGRAM - SHEET 01	A
	PLA-LEC-5002	COMMUNAL OPEN SPACE DIAGRAM - SHEET 01	A
PLA-LEC-9000 DEVELOPMENT SCHEDULE			
	PLA-LEC-9000	DEVELOPMENT SCHEDULE - SHEET 01	A

DEVELOPMENT SUMMARY

SITE AREA:	5,903sqm
ALLOWABLE GFA:	12,986.60sqm
ALLOWABLE FSR:	2.20:1
ACHIEVED GFA:	12,986.00sqm
ACHIEVED FSR:	2.20:1
NO. OF APARTMENTS:	76
CAR PARKING:	157 RESI, 19 VISITORS, 1 CAR WASH, 1 CAR SHARE

REV	DATE	REVISION DESCRIPTION	BY	CHK
A	18/03/2026	For Information	IC, JW	GH

Traders In Purple

ISSUE TITLE

FOR INFORMATION

STRUCTURAL
BG&E (02) 9770 3300
LANDSCAPE
LOCI 0401 271 241
ACCESS/DDA
ACCESSIBLE BUILDING SOLUTIONS 0450 334 995

FACADEENGINEER
BG&E (02) 9770 3300
ACOUSTIC
ACOUSTIC LOGIC (02) 8339 8000
TRAFFIC
ASON GROUP (02) 9083 6601

CIVIL
BG&E (02) 9770 3300
BCA
CERTATUDE (02) 9299 8058
WASTE
COLLIERS (03) 9140 6074

BUILDING SERVICES
NEUPON 0401 222 862
BASIX
JENSEN HUGHES (02) 9411 5360
FIRE ENGINEER
INCODE SOLUTIONS 0415 508 019

NORTH POINT

SCALE
N.T.S.@A1 Size

DISCLAIMER

In accepting and utilising this document, the recipient agrees that Plus Studio, retain all common law, statutory law and other rights including copyright and intellectual property rights. The recipient agrees not to use this document for any purpose other than its intended use, to waive all claims against Plus Studio resulting from unauthorised changes, or to reuse the document on other projects without the prior written consent of Plus Studio. Under no circumstances shall transfer of this document be deemed a sale. Plus Studio makes no warranties of fitness for any purpose. The Builder/Contractor shall verify all dimensions prior to any work commencing. Figured dimensions shall take precedence over scaled work.

ARCHITECT

EORA / SYDNEY

60 Edgar Country
Level 4, 222 Clarence Street
Sydney NSW 2000
Australia

+61 2 8823 7000
sydney@plusstudio.co

Nominated Architects
Gabriel Duque 1622
4 April 2024
1622


Plus Architecture Pty Ltd
ABN 40 091 690 336
plusstudio.co

2025 © Plus Architecture International Pty Ltd. All Rights Reserved.
Plus Studio® is a trademark of Plus Architecture International Pty Ltd.



PROJECT TITLE	
46-50 Cowan Road, St Ives	
CLIENT	TRADERS IN PURPLE
CHECKED	DRAWN
GH	IC, JW

DRAWING TITLE	
COVER SHEET	
PROJECT NUMBER	STAGE
20819	DA
DRAWING NUMBER	REVISION
PLA-LEC-0000	A

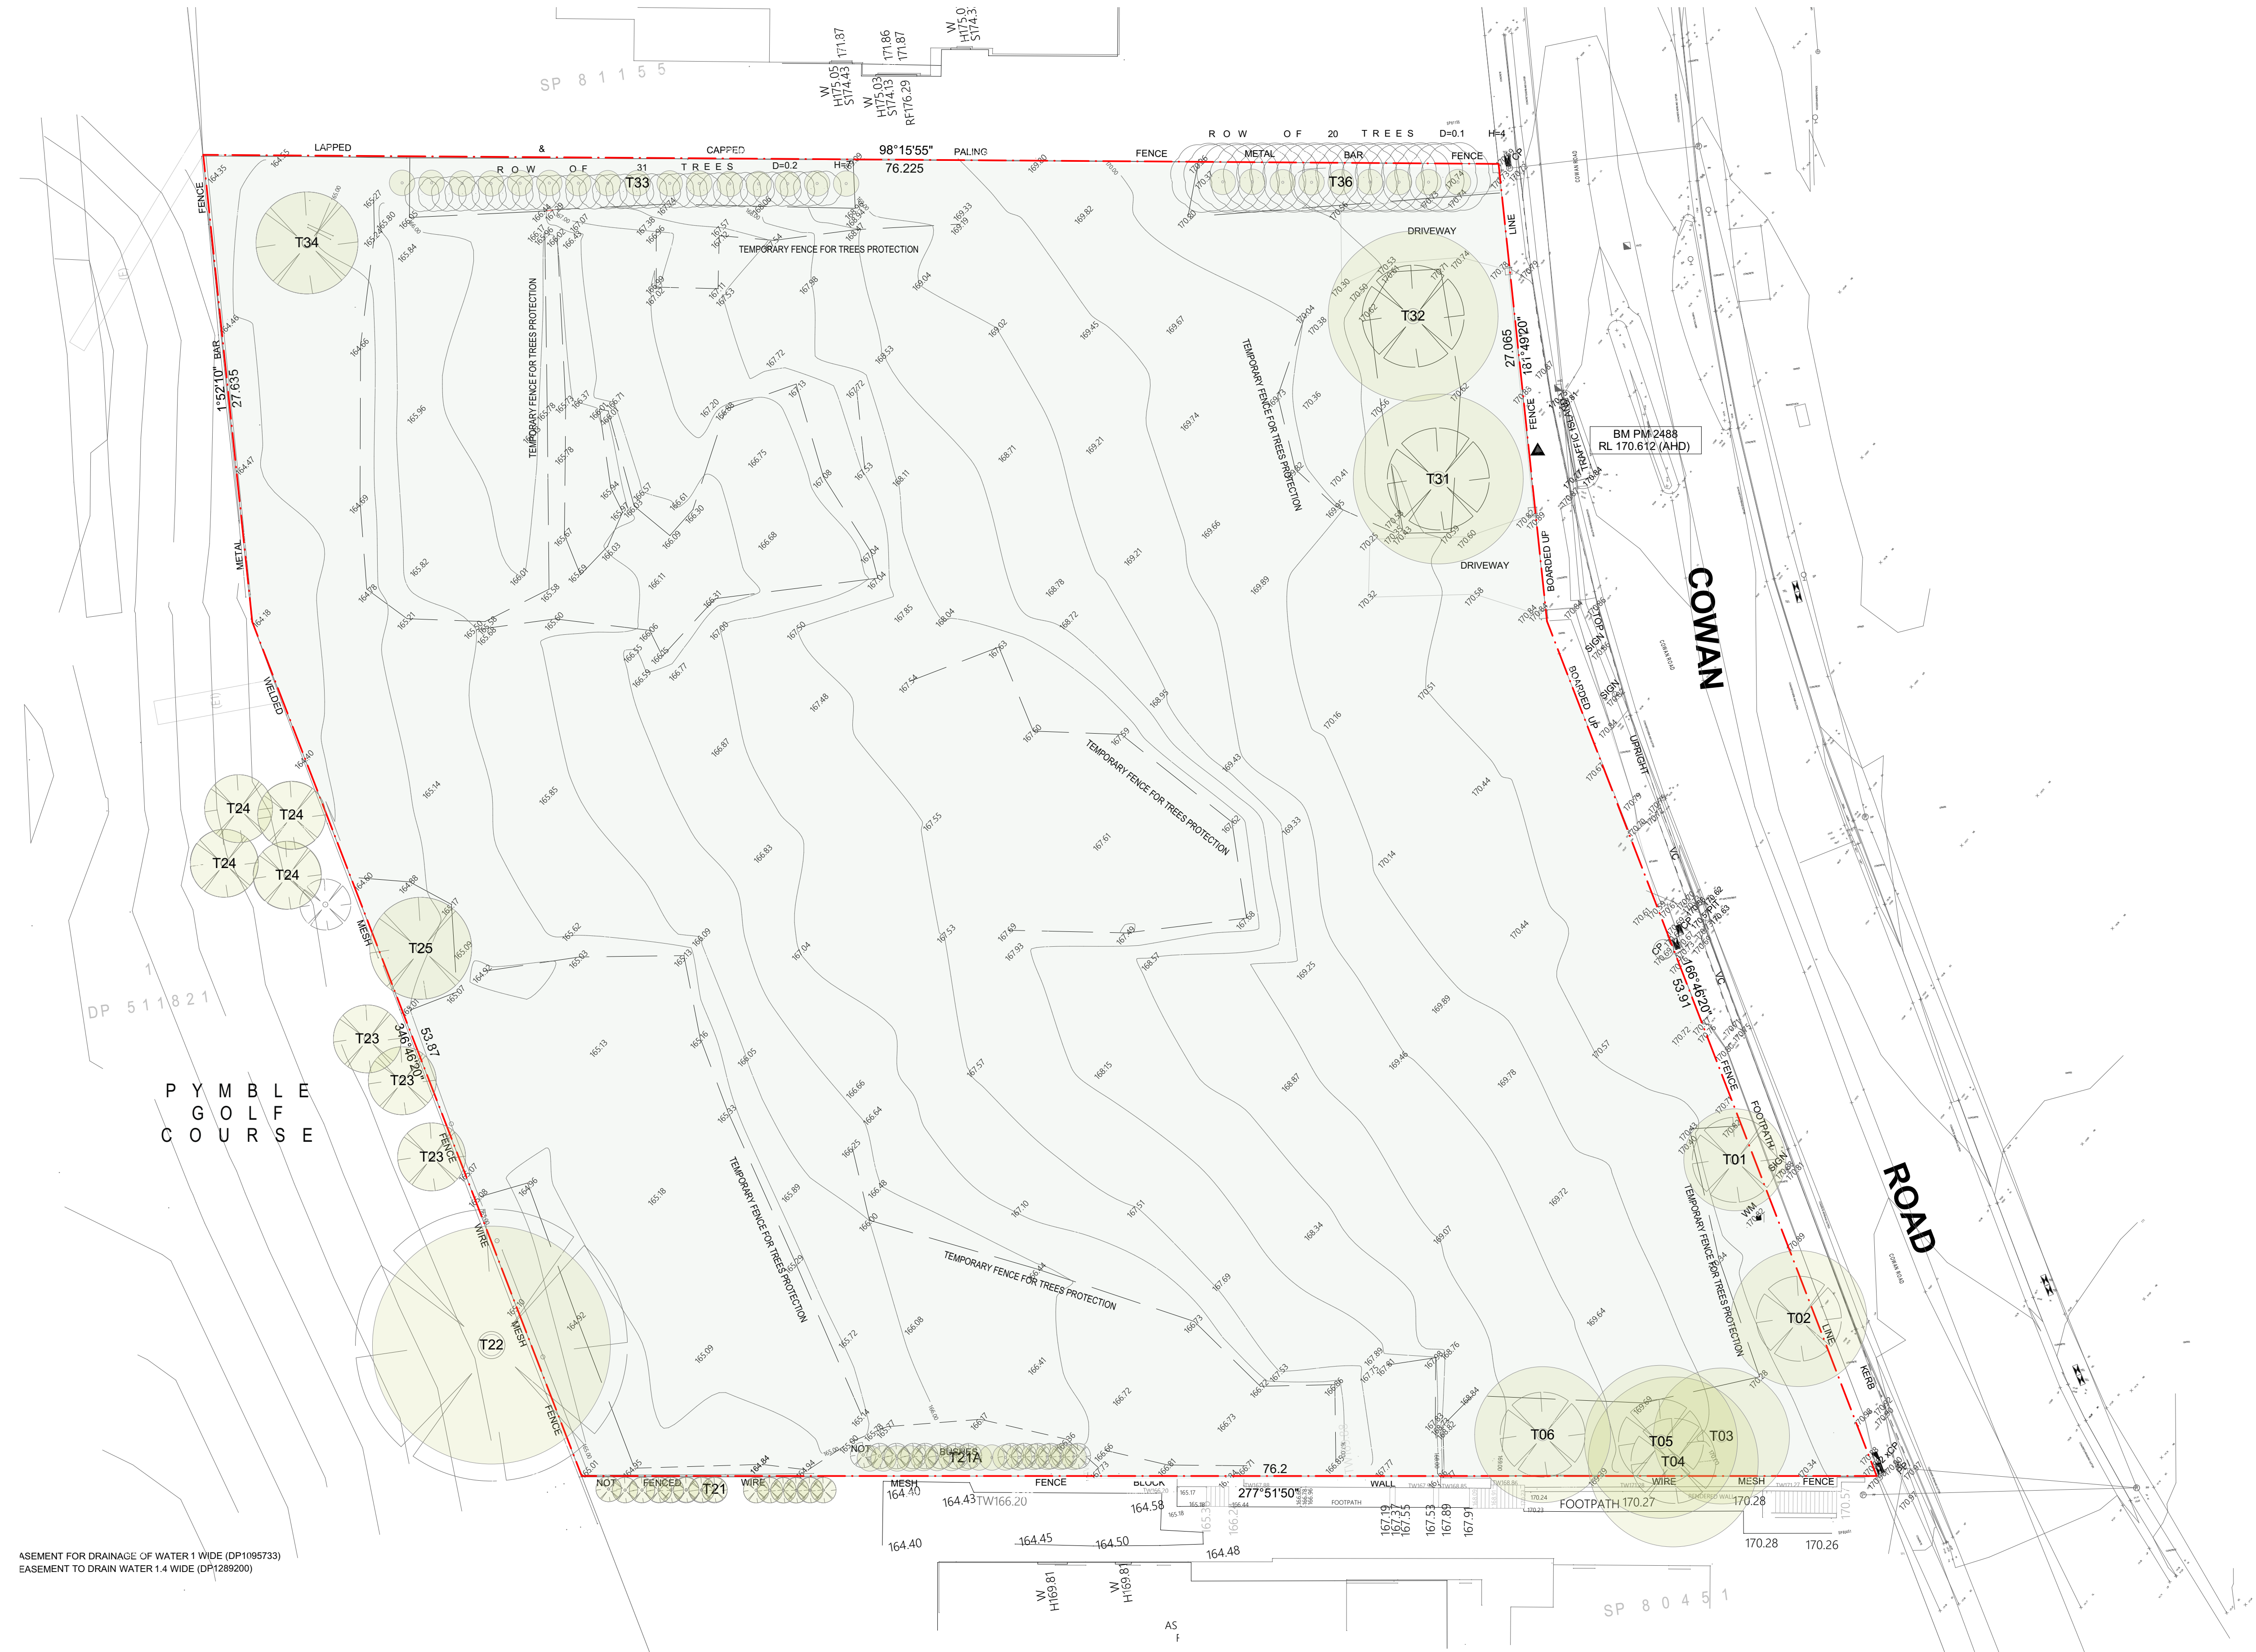

LEGEND

- BOUNDARY
- - - TEMPORARY FENCE FOR TREE PROTECTION

NOTE: THIS DRAWING REFERENCES TO
ATS LAND & ENGINEERING SURVEYORS
(03/06/2025)

REV	DATE	REVISION DESCRIPTION	BY	CHK
A	18/03/2026	For Information	IC, JW	GH

CLIENT

Traders In Purple

ISSUE TITLE

FOR INFORMATION

STRUCTURAL
BG&E (02) 9770 3300
LANDSCAPE
LOCI 0401 271 241
ACCESS/DDA
ACCESSIBLE BUILDING SOLUTIONS 0450 334 995

FACADEENGINEER
BG&E (02) 9770 3300
ACOUSTIC
ACOUSTIC LOGIC (02) 8339 8000
TRAFFIC
ASON GROUP (02) 9083 6601

CIVIL
BG&E (02) 9770 3300
BCA
CERTATUDE (02) 9299 8058
WASTE
COLLIERS (03) 9140 6074

BUILDING SERVICES
NEUPION 0401 222 862
BASIX
JENSEN HUGHES (02) 9411 5360
FIRE ENGINEER
INCODE SOLUTIONS 0415 508 019

NORTH POINT

DISCLAIMER

In accepting and utilising this document, the recipient agrees that Plus Studio, retain all common law, statutory law and other rights including copyright and intellectual property rights. The recipient agrees not to use this document for any purpose other than its intended use. To waive all claims against Plus Studio resulting from unauthorised changes or to reuse the document on other projects without the prior written consent of Plus Studio. Under no circumstances shall transfer of this document be deemed a sale. Plus Studio makes no warranties of fitness for any purpose. The Builder/Contractor shall verify all dimensions prior to any work commencing. Figured dimensions shall take precedence over scaled work.

SCALE
1200 @ A1 Size
ARCHITECT
EORA / SYDNEY Sagepark Country Level 4, 222 Clarence Street Sydney NSW 2000 Australia +612 8823 7000 sydney@plusstudio.co Nominated Architects Gabriel Duque 1622 4th July 10022 Pdo Pin 1259 Plus Architecture Pty Ltd ABN 40 091 690 336 plusstudio.co 2025 © Plus Architecture International Pty Ltd. All Rights Reserved. Plus Studio® is a trademark of Plus Architecture International Pty Ltd.

PROJECT TITLE

46-50 Cowan Road, St Ives

CLIENT

TRADERS IN PURPLE

CHECKED

GH


DRAWN

IC, JW

PLUS STUDIO

DRAWING TITLE
SITE SURVEY (EXISTING SITE PLAN)
PROJECT NUMBER
20819
DRAWING NUMBER
PLA-LEC-0100
STAGE
DA
REVISION
A

01 - Trees retained

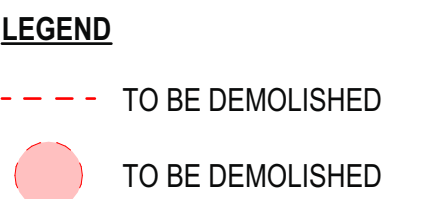

NOTE: DRAWING IS REFERENCE TO
ATS LAND & ENGINEERING SURVEYORS
(03/06/2025)

[illegible]

TLE

FOR INFORMATION

Traders In Purple

ACCESS/DDA

ACCESSIBLE BUILDING SOLUTIONS
0450 334 995

TRAFFIC

ASON GROUP
(02) 9083 6601

WASTE

COLLIERS
(03) 9140 6074

FIRE ENGINEER

INCODE SOLUTIONS
0415 508 019

rights. The recipient
use; to waive all claim
the document on oth
circumstances shall
warranties of fitness
to any work comm

not to use this document in Plus Studio resulting products without the prior written consent of the owner of this document be determined for any other purpose. The Builder/Creator's dimensions shall

Plus Architecture Pty Ltd
ABN 40 091 690 336
plusstudio.co

2025 © Plus Architecture International Pty Ltd. All Rights Reserved.
Plus Studio® is a trade mark of Plus Architecture International Pty Ltd.

**PLUS[®]
STUDIO**

PROJECT TITLE

46-50 Cowan Road, St Ives

CLIENT
TRADERS IN PURPLE

CHECKED	DRAWN
GH	IC, JW

DRAWING TITLE

DEMOLITION PLAN

PROJECT NUMBER
20819

DRAWING NUMBER
PLA-LEC-0300

PAGE
DA

REVISION



LEGEND

-  EXISTING TREES
 PROPOSED TREES
 TO BE DEMOLISHED

[illegible]

CLIENT

Traders In Purple

ISSUE TITLE

FOR INFORMATION

STRUCTURAL

BG&E
(02) 9770 3300

LANDSCAPE

LOCI
0401 271 241

ACCESS/DDA

ACCESSIBLE BUILDING SOLUTIONS
0450 334 995

FACADEENGINEER

BG&E
(02) 9770 3300

ACOUSTIC

ACOUSTIC LOGIC
(02) 8339 8000

TRAFFIC

ASON GROUP
(02) 9083 6601

CIVIL

BG&E
(02) 9770 3300

BCA

CERTATUDE
(02) 9299 8058

WASTE

COLLIERS
(03) 9140 6074

BUILDING SERVICES

NEURON
0401 222 862

BASIX

JENSEN HUGHES
(02) 9411 5360

FIRE ENGINEER

INCODE SOLUTIONS
0415 508 019



DISCLAIMER

By accepting and utilising this document, the recipient agrees that Plus Studio, retain all common law, statutory law and other rights including copyright and intellectual property rights. The recipient agrees not to use this document for any purpose other than its intended use, to waive all claims against Plus Studio resulting from unauthorised changes, or reuse the document on other projects without the prior written consent of Plus Studio. Under no circumstances shall transfer of this document be deemed a sale. Plus Studio makes no warranties of fitness for any purpose. The Builder/Contractor shall verify all dimensions prior to any work commencing. Foured dimensions shall take precedence over scaled work.

ARCHITECT
BRNO/ SYDNEY
Sadgall Country
Level 4, 222 Clarence Street
Sydney NSW 2000
Australia
61 2 8823 7000
sydney@plusstudio.co
Dominated Architects:
Gabriel Duque 16522
Armit Julka 10002
Lido Pin 11286
Plus Architecture Pty Ltd
BRN 40 091 690 336
lusstudio.co
©2015 © Plus Architecture Intern
Plus Studio® is a trademark of P

**PLUS[®]
STUDIO**

PROJECT TITLE

46-50 Cowan Road, St Ives

CLIENT	
TRADERS IN PURPLE	
CHECKED	DRAWN
GH	IC, JW

DRAWING TITLE


TREE MANAGEMENT PLAN

PROJECT NUMBER
20819

DRAWING NUMBER
PLA-LEC-0320

STAGE
DA

REVISION
A

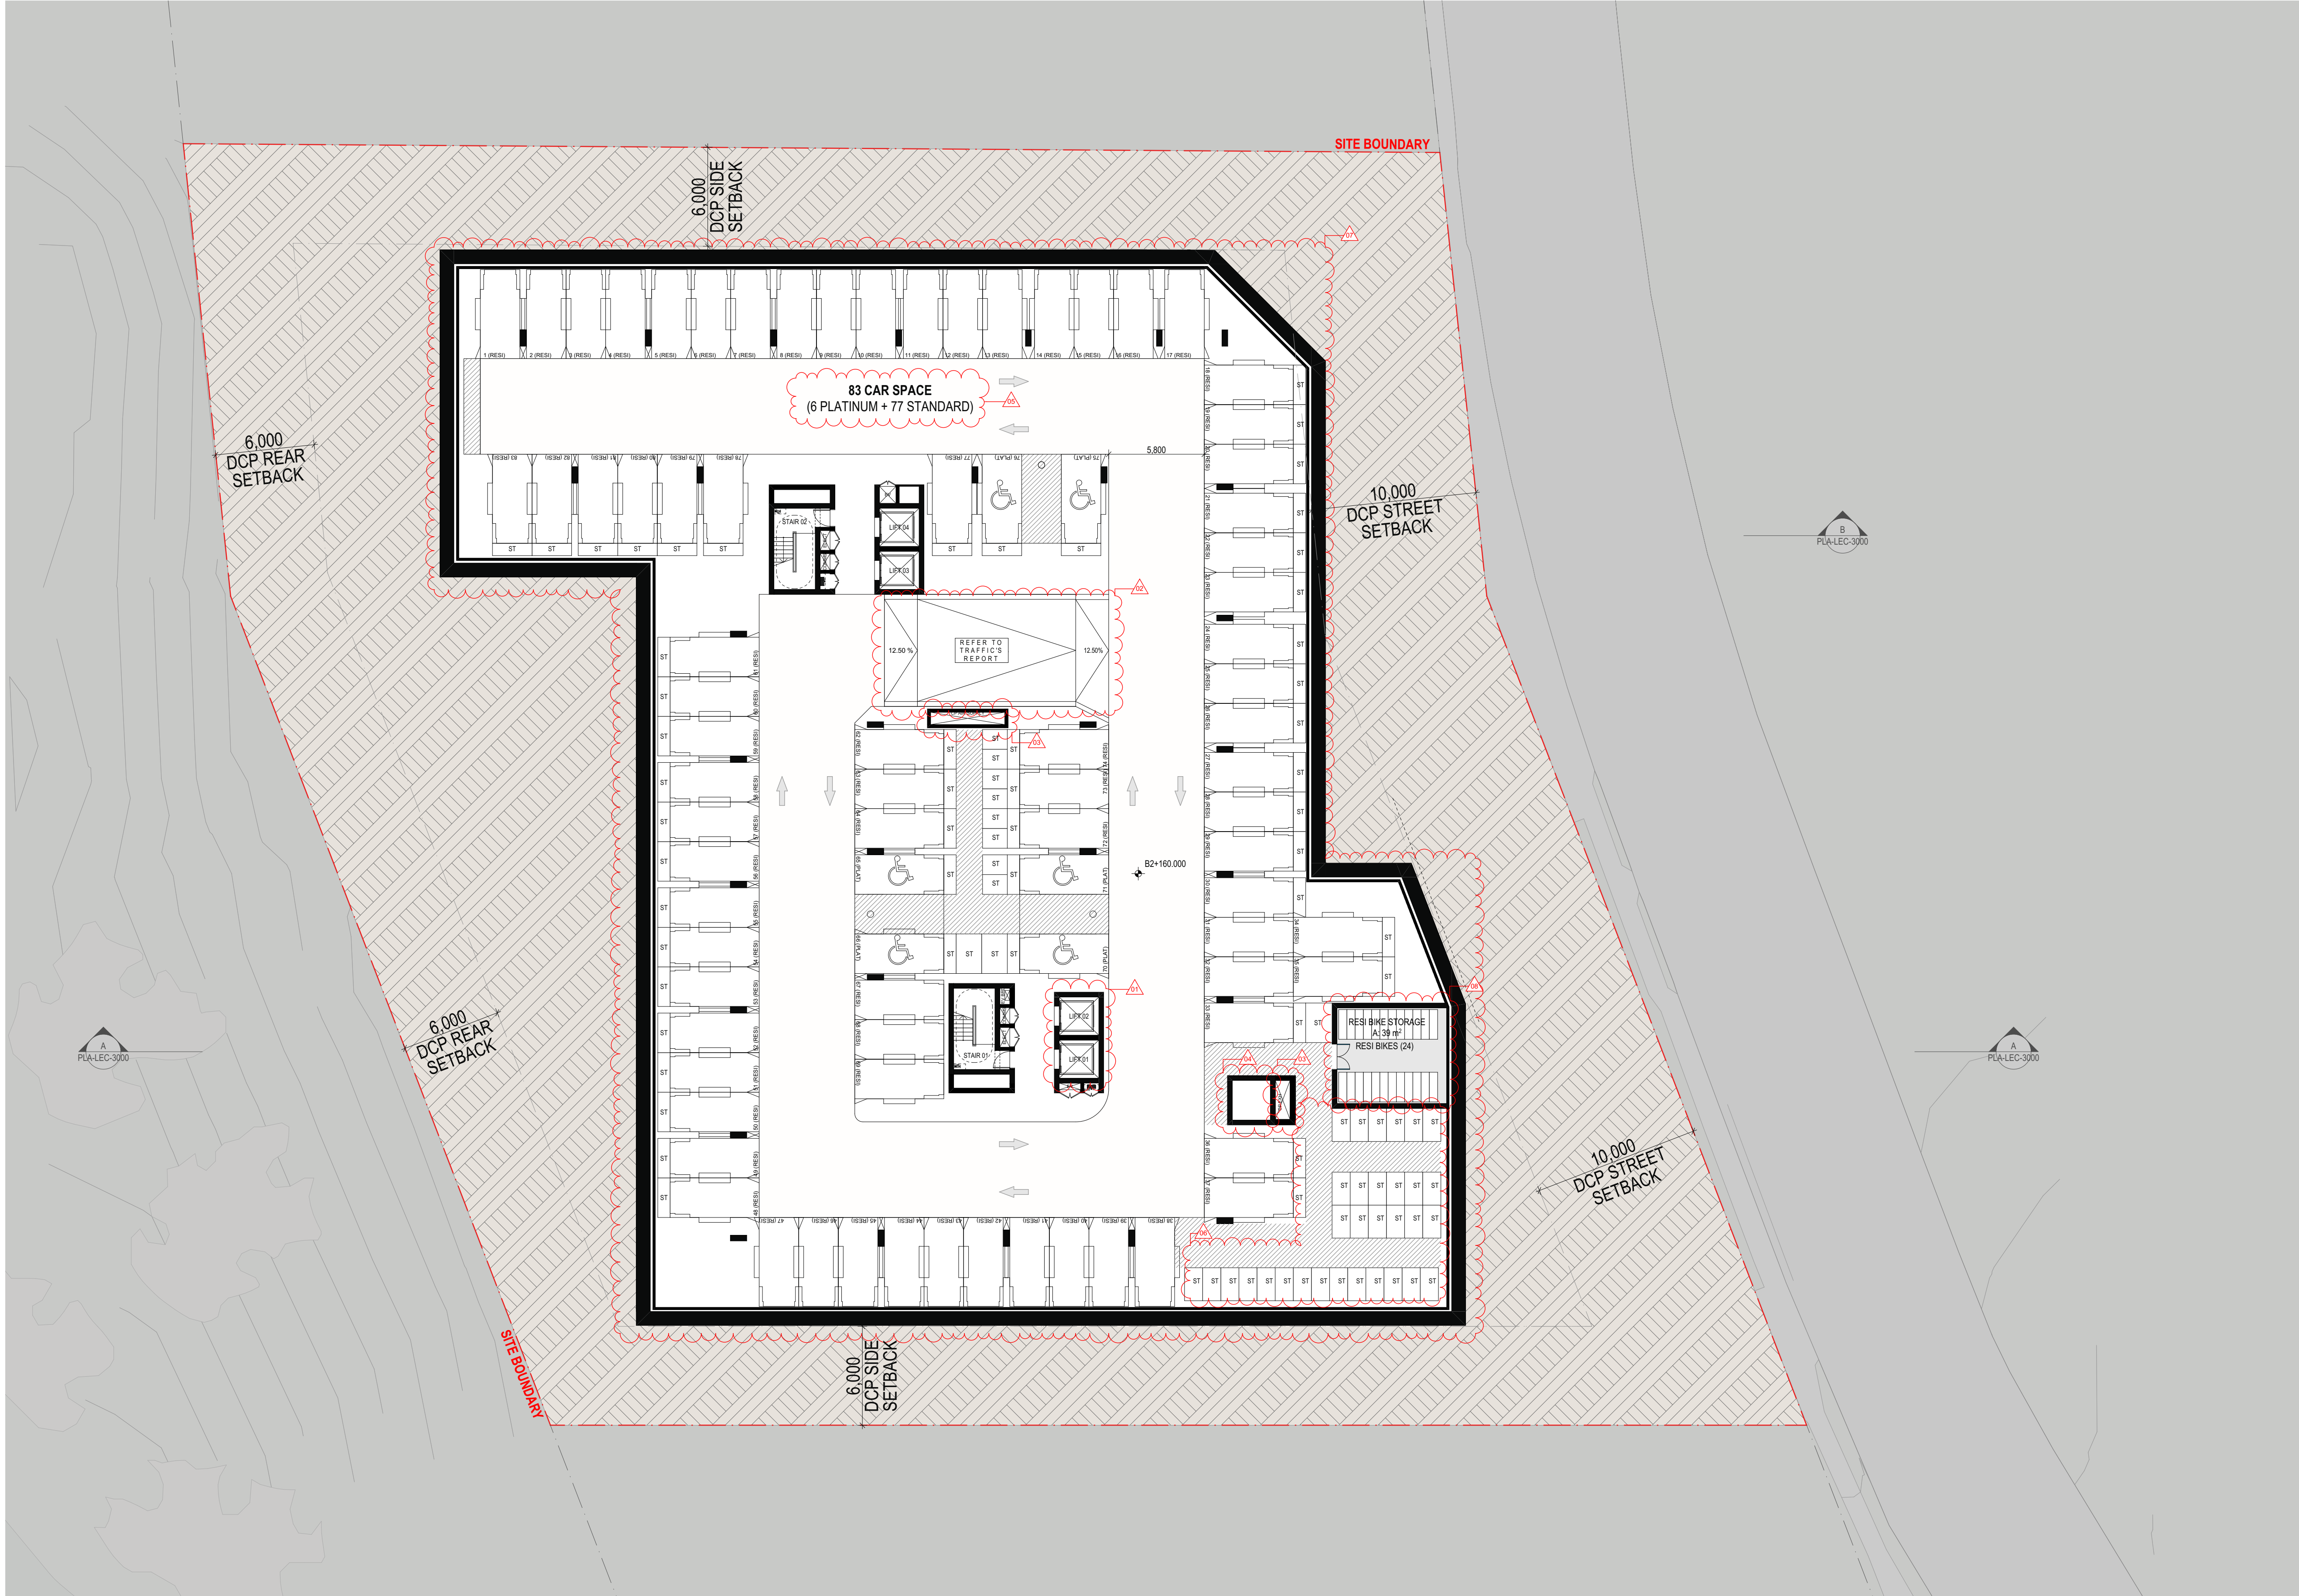

SCHEDULE OF CHANGES

- 01 - Lift Core adjusted
- 02 - Basement Ramp relocated
- 03 - Carpark supply & exhaust relocated
- 04 - Lift pit added
- 05 - Carpark numbers updated
- 06 - Storage cage updated
- 07 - Carpark footprint & layout updated
- 08 - Residential Bike storage added

REV	DATE	REVISION DESCRIPTION	BY	CHK
A	18/03/2026	For Information	IC, JW	GH

Traders In Purple

ISSUE TITLE

FOR INFORMATION

CLIENT

STRUCTURAL

BG&E
(02) 9770 3300

LANDSCAPE

LOCI
0401 271 241

ACCESS/DDA

ACCESSIBLE BUILDING SOLUTIONS
0450 334 995

FACADEENGINEER

BG&E
(02) 9770 3300

ACOUSTIC

ACOUSTIC LOGIC
(02) 9299 8000

TRAFFIC

ASON GROUP
(02) 9083 6601

CIVIL

BG&E
(02) 9770 3300

BCA

CERTATUDE
(02) 9411 5360

WASTE

COLLIERS
(03) 9140 6074

BUILDING SERVICES

NEUPRON
0401 222 862


BASIX

JENSEN HUGHES
(02) 9411 5360

FIRE ENGINEER

INCODE SOLUTIONS
0415 508 019

NORTH POINT

 

DISCLAIMER

In accepting and utilising this document, the recipient agrees that Plus Studio, retain all common law, statutory law and other rights including copyright and intellectual property rights. The recipient agrees not to use this document for any purpose other than its intended use, to waive all claims against Plus Studio resulting from unauthorised changes, or to reuse the document on other projects without the prior written consent of Plus Studio. Under no circumstances shall transfer of this document be deemed a sale. Plus Studio makes no warranties of fitness for any purpose. The Builder/Contractor shall verify all dimensions prior to any work commencing. Figured dimensions shall take precedence over scaled work.

SCALE

1200 @ A1 Size

ARCHITECT

EORA / SYDNEY
Sutherland Shire
Level 4, 222 Clarence Street
Sydney NSW 2000
Australia

+61 2 9823 7000
sydney@plusstudio.co

Plus Architecture Pty Ltd

ABN 40 091 690 336
plusstudio.co

2025 © Plus Architecture International Pty Ltd. All Rights Reserved.
Plus Studio® is a trademark of Plus Architecture International Pty Ltd.



PROJECT TITLE

46-50 Cowan Road, St Ives

CLIENT

TRADERS IN PURPLE

CHECKED

GH

DRAWN

IC, JW

DRAWING TITLE

GENERAL FLOOR PLAN - BASEMENT
02

PROJECT NUMBER

20819

DRAWING NUMBER

PLA-LEC-10B2

STAGE

DA

REVISION

A



SCHEDULE OF CHANGES

- 01 - Lift Core adjusted
- 02 - Basement Ramp relocated
- 03 - Carpark supply & exhaust relocated
- 04 - Supply fan room relocated
- 05 - Lift 05 added
- 06 - Carpark numbers updated
- 07 - Carpark footprint, layout & services updated
- 08 - Carpark entry ramp relocated and updated
- 09 - Residential Bike storage updated
- 10 - Stormwater pits & OSD tank hatches updated
- 11 - TPZ updated
- 12 - Terrace updated
- 13 - Building articulation updated
- 14 - Unit added
- 15 - MPR layout updated

LEGEND

- LHA PLATINUM
- LHA GOLD
- LHA SILVER

REV	DATE	REVISION DESCRIPTION	BY	CHK
A	18/03/2026	For Information	IC, JW	GH

Traders In Purple

ISSUE TITLE

FOR INFORMATION

STRUCTURAL
BG&E (02) 9770 3300
LANDSCAPE
LOCI 0401 271 241
ACCESS/DDA
ACCESSIBLE BUILDING SOLUTIONS 0450 334 995

FACADEENGINEER
BG&E (02) 9770 3300
ACOUSTIC
ACOUSTIC LOGIC (02) 8339 8000
TRAFFIC
ASON GROUP (02) 9083 6601

CIVIL
BG&E (02) 9770 3300
BCA
CERTATUDE (02) 9411 5360
WASTE
COLLIERS (03) 9140 6074

BUILDING SERVICES
NEUPRON 0401 222 862
BASIX
JENSEN HUGHES (02) 9411 5360
FIRE ENGINEER
INCODE SOLUTIONS 0415 508 019

NORTH POINT
DISCLAIMER
In accepting and utilising this document, the recipient agrees that Plus Studio, retain all common law, statutory law and other rights including copyright and intellectual property rights. The recipient agrees not to use this document for any purpose other than its intended use, to waive all claims against Plus Studio resulting from unauthorised changes, or to reuse the document on other projects without the prior written consent of Plus Studio. Under no circumstances shall transfer of this document be deemed a sale. Plus Studio makes no warranties of fitness for any purpose. The Builder/Contractor shall verify all dimensions prior to any work commencing. Figured dimensions shall take precedence over scaled work.

SCALE
1200 @ A1 Size

ARCHITECT

EORA / SYDNEY

600/600 Country Level 4, 222 Clarence Street Sydney NSW 2000 Australia

+61 2 9823 7000 sydney@plusstudio.co

Nominated Architects Gabriel Duque 1622 4th July 10022 Pido Pin 12295

Plus Architecture Pty Ltd ABN 40 091 690 336 plusstudio.co

2025 © Plus Architecture International Pty Ltd All Rights Reserved. Plus Studio® is a trademark of Plus Architecture International Pty Ltd.

PLUS STUDIO

PROJECT TITLE
46-50 Cowan Road, St Ives
CLIENT
TRADERS IN PURPLE
CHECKED
GH
DRAWN
IC, JW

DRAWING TITLE
GENERAL FLOOR PLAN - LOWER GROUND LG
PROJECT NUMBER
20819
DRAWING NUMBER
PLA-LEC-10LG
STAGE
DA
REVISION
A

SCHEDULE OF CHANGES

- 01 - Lift Core adjusted
02 - Carpark exhaust added
03 - Balcony updated
04 - Building articulation updated
05 - Units added
06 - MPR layout updated
07 - Unit updated
08 - Void area relocated
09 - RL adjusted
10 - Security gate added



LEGEND

- LHA PLATINUM
LHA GOLD
LHA SILVER

REV	DATE	REVISION DESCRIPTION	BY	CHK
A	18/03/2026	For Information	IC, JW	GH

Traders In Purple

ISSUE TITLE

FOR INFORMATION

STRUCTURAL
BG&E (02) 9770 3300
LANDSCAPE
LOCI 0401 271 241
ACCESS/DDA
ACCESSIBLE BUILDING SOLUTIONS 0450 334 995

FACADEENGINEER
BG&E (02) 9770 3300
ACOUSTIC
ACOUSTIC LOGIC (02) 8339 8000
TRAFFIC
ASON GROUP (02) 9083 6601

CIVIL
BG&E (02) 9770 3300
BCA
CERTATUDE (02) 9299 8058
WASTE
COLLIERS (03) 9140 6074

BUILDING SERVICES
NEUPON 0401 222 862
BASIX
JENSEN HUGHES (02) 9411 5360
FIRE ENGINEER
INCODE SOLUTIONS 0415 508 019

NORTH POINT
DISCLAIMER
In accepting and utilising this document, the recipient agrees that Plus Studio, retain all common law, statutory law and other rights including copyright and intellectual property rights. The recipient agrees not to use this document for any purpose other than its intended use, to waive all claims against Plus Studio resulting from unauthorised changes or to reuse the document on other projects without the prior written consent of Plus Studio. Under no circumstances shall transfer of this document be deemed a sale. Plus Studio makes no warranties of fitness for any purpose. The Builder/Contractor shall verify all dimensions prior to any work commencing. Figured dimensions shall take precedence over scaled work.

SCALE
1200 @ A1 Size
ARCHITECT
EORA / SYDNEY Gosford Country Level 4, 222 Clarence Street Sydney NSW 2000 Australia +612 9823 7000 sydney@plusstudio.co Nominated Architects Gabriel Duque 1622 4th July 10022 Rdo Pin 11286 Plus Architecture Pty Ltd ABN 40 091 690 336 plusstudio.co 2025 © Plus Architecture International Pty Ltd. All Rights Reserved. Plus Studio® is a trademark of Plus Architecture International Pty Ltd.

**PLUS
STUDIO**

PROJECT TITLE
46-50 Cowan Road, St Ives
CLIENT
TRADERS IN PURPLE
CHECKED
GH
DRAWN
IC, JW

DRAWING TITLE
GENERAL FLOOR PLAN - LEVEL 01
PROJECT NUMBER
20819
DRAWING NUMBER
PLA-LEC-1001
STAGE
DA
REVISION
A

- 01 - Lift Core adjusted
- 02 - Carpark exhaust added
- 03 - Balcony updated
- 04 - Building articulation updated
- 05 - MPR layout updated
- 06 - Unit updated
- 07 - RL adjusted



CLIENT
Traders In Purple
ISSUE TITLE
FOR INFORMATION

ARCHITECT

EORA/ SYDNEY
Gadgil Country
Level 4, 222 Clarence Street
Sydney NSW 2000
Australia

+61 2 8823 7000
sydney@plustudio.co

Nominated Architects
Gabriel Daguey 1822
Amit Jukia 10002
Rido Pin 11286

Plus Architecture Pty Ltd
ABN 40 091690 336
plustudio.co

**PLUS
STUDIO®**

2005 © Plus Architecture International Pty Ltd. All Rights Reserved.

DRAWING TITLE	
GENERAL FLOOR PLAN - LEVEL 03	
PROJECT NUMBER	STAGE
20819	DA
DRAWING NUMBER	REVISION
PLA-LEC-1003	A

- 01 - Lift Core adjusted
- 02 - Carpark exhaust added
- 03 - Balcony updated
- 04 - Building articulation updated
- 05 - MPR layout updated
- 06 - Unit updated
- 07 - RL adjusted



CLIENT	
Traders In Purple	
ISSUE TITLE	FOR INFORMATION

Traders In Purple

ISSUE TITLE

FOR INFORMATION

ORTHOPONT

SCALE

1200 mm A1 Size



DISCLAIMER

In accepting and utilizing this document, the recipient agrees that Plus Studio, retain all common law, statutory law and other rights including copyright and intellectual property rights. The recipient agrees not to use this document for any purpose other than its intended use, to waive all claims against Plus Studio resulting from unauthorized changes, or to use the document or other objects without the prior written consent of Plus Studio. Under no circumstances shall transfer of this document be deemed a sale. Plus Studio makes no warranties of fitness for any purpose. The Buyer/ Contractor shall verify all dimensions in their own construction. Fixed dimensions shall take precedence over scaled work.

**PLUS
STUDIO**®

PROJECT TITLE

46-50 Cowan Road, St Ives

DRAWING TITLE

GENERAL FLOOR PLAN - LEVEL 04

 LHA PLATINUM

 LHA GOLD

 LHA SILVER

SCHEDULE OF CHANGES

- 01 - Lift Core adjusted
02 - Carpark exhaust added
03 - Balcony updated
04 - Building articulation updated
05 - MPR layout updated
06 - Skylight adjusted
07 - Skylight added
08 - RL adjusted



LEGEND

- LHA PLATINUM
LHA GOLD
LHA SILVER

REV	DATE	REVISION DESCRIPTION	BY	CHK
A	18/03/2026	For Information	IC, JW	GH

CLIENT

Traders In Purple

ISSUE TITLE

FOR INFORMATION

STRUCTURAL

BG&E
(02) 9770 3300

LANDSCAPE

LOCI
0401 271 241

ACCESS/DDA

ACCESSIBLE BUILDING SOLUTIONS
0450 334 995

FACADEENGINEER

BG&E
(02) 9770 3300

ACOUSTIC

ACOUSTIC LOGIC
(02) 8339 8000

TRAFFIC

ASON GROUP
(02) 9083 6601

CIVIL

BG&E
(02) 9770 3300

BCA

CERTATUDE
(02) 9299 8058

WASTE

COLLIERS
(03) 9140 6074

BUILDING SERVICES

NEUPRON
0401 222 862

BASIX

JENSEN HUGHES
(02) 9411 5360

FIRE ENGINEER

INCODE SOLUTIONS
0415 508 019



DISCLAIMER

In accepting and utilising this document, the recipient agrees that Plus Studio, retain all common law, statutory law and other rights including copyright and intellectual property rights. The recipient agrees not to use this document for any purpose other than its intended use, to waive all claims against Plus Studio resulting from unauthorised changes, or to reuse the document on other projects without the prior written consent of Plus Studio. Under no circumstances shall transfer of this document be deemed a sale. Plus Studio makes no warranties of fitness for any purpose. The Builder/Contractor shall verify all dimensions prior to any work commencing. Figured dimensions shall take precedence over scaled work.

SCALE

1:200 @ A1 Size

ARCHITECT

EORA / SYDNEY
Gosford Country
Level 4, 222 Clarence Street
Sydney NSW 2000
Australia
+61 2 8823 7000
sydney@plusstudio.co

Nominated Architects
Gabriel Douque 1622
4 April 2022
Pdo Pin 1286

Plus Architecture Pty Ltd
ABN 40 091 690 336
plusstudio.co

2025 © Plus Architecture International Pty Ltd. All Rights Reserved.
Plus Studio® is a trademark of Plus Architecture International Pty Ltd.

**PLUS
STUDIO**

PROJECT TITLE

46-50 Cowan Road, St Ives

CLIENT

TRADERS IN PURPLE

CHECKED

GH

DRAWN

IC, JW

DRAWING TITLE

GENERAL FLOOR PLAN - LEVEL 05

PROJECT NUMBER

20819

DRAWING NUMBER

PLA-LEC-1005

STAGE


DA

REVISION

A

SCHEDULE OF CHANGES

- 01 - Lift overrun updated
02 - Carpark exhaust added
03 - PV cells removed
04 - RL adjusted

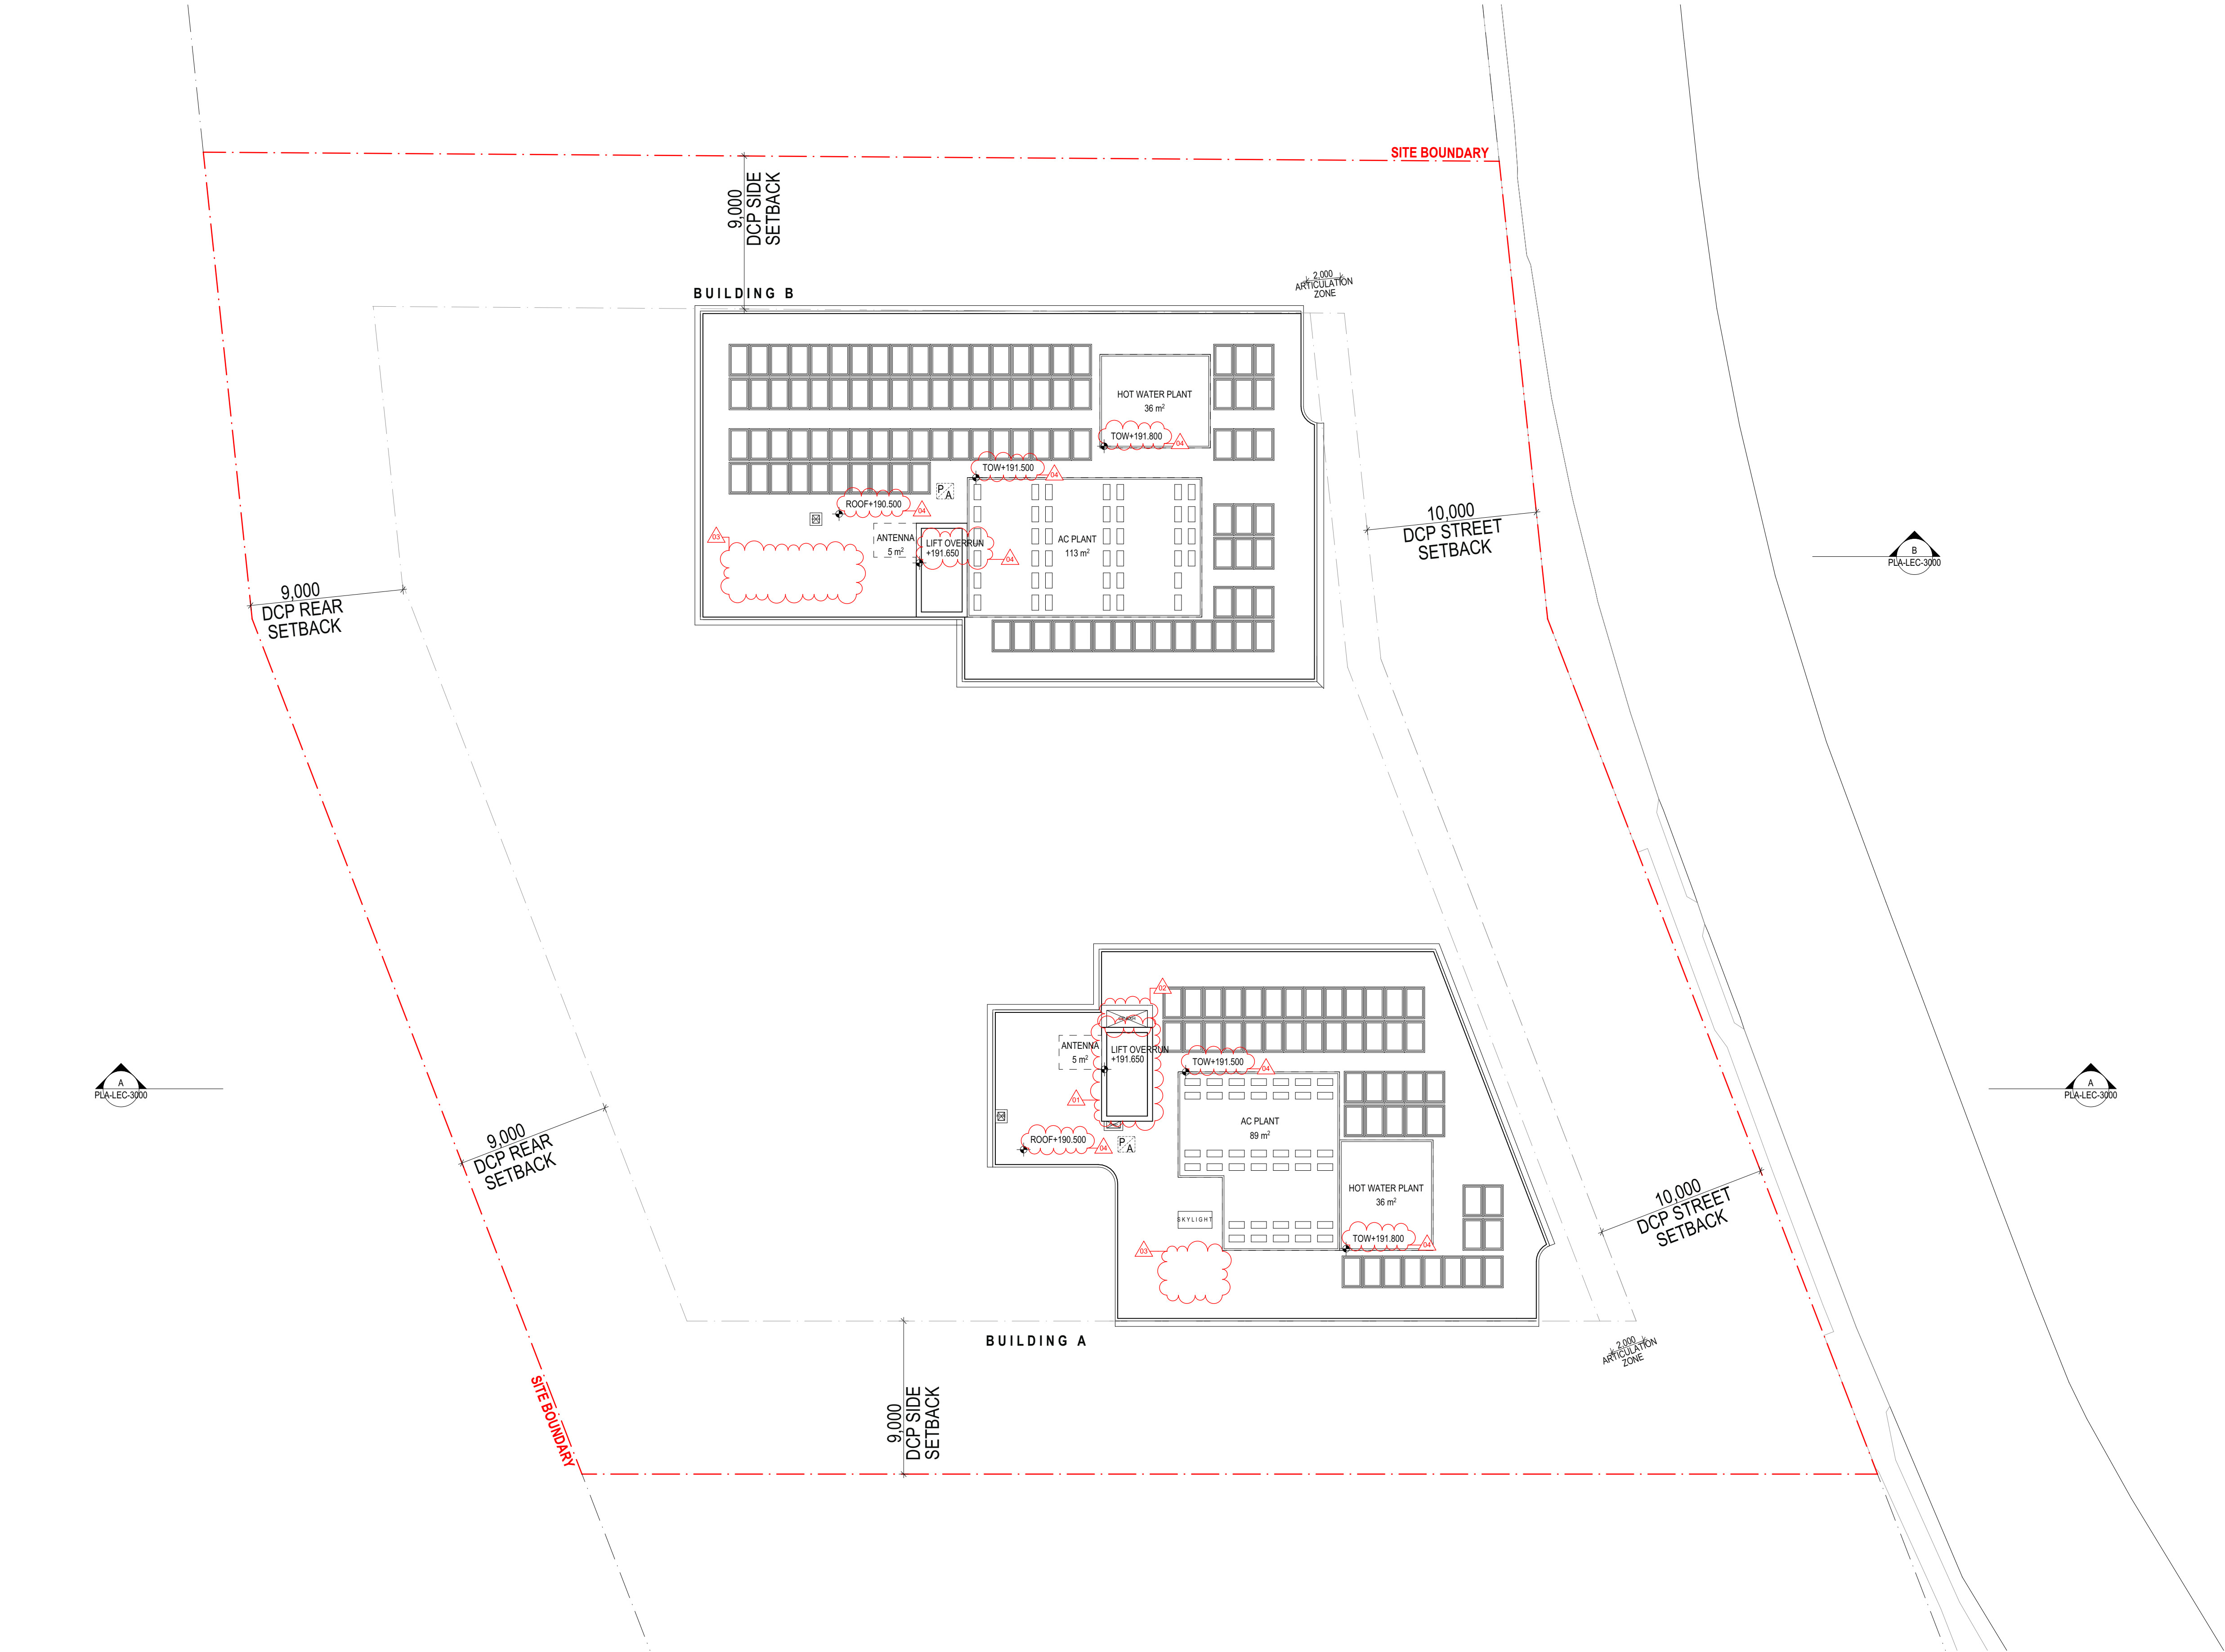

REV	DATE	REVISION DESCRIPTION	BY	CHK
A	18/03/2026	For Information	IC, JW	GH

CLIENT

Traders In Purple

ISSUE TITLE

FOR INFORMATION

STRUCTURAL
BG&E (02) 9770 3300
LANDSCAPE
LOCI 0401 271 241
ACCESS/DDA
ACCESSIBLE BUILDING SOLUTIONS 0450 334 995

FACADEENGINEER
BG&E (02) 9770 3300
ACOUSTIC
ACOUSTIC LOGIC (02) 8339 8000
TRAFFIC
ASON GROUP (02) 9083 6601

CIVIL
BG&E (02) 9770 3300
BCA
CERTATUDE (02) 9299 8058
WASTE
COLLIERS (03) 9140 6074

BUILDING SERVICES
NEUPRON 0401 222 862
BASIX
JENSEN HUGHES (02) 9411 5360
FIRE ENGINEER
INCODE SOLUTIONS 0415 508 019

NORTH POINT

DISCLAIMER

In accepting and utilising this document, the recipient agrees that Plus Studio, retain all common law, statutory law and other rights including copyright and intellectual property rights. The recipient agrees not to use this document for any purpose other than its intended use, to waive all claims against Plus Studio resulting from unauthorised changes, or to reuse the document on other projects without the prior written consent of Plus Studio. Under no circumstances shall transfer of this document be deemed a sale. Plus Studio makes no warranties of fitness for any purpose. The Builder/Contractor shall verify all dimensions prior to any work commencing. Figured dimensions shall take precedence over scaled work.

ARCHITECT

EORA / SYDNEY

Geological Country
Level 4, 222 Clarence Street
Sydney NSW 2000
Australia

+61 2 9823 7000
sydney@plusstudio.co

Nominated Architects
Gabriel Duque 1622
April Julia 10022
Rido Pin 11286

Plus Architecture Pty Ltd
ABN 40 091 690 336
plusstudio.co

2025 © Plus Architecture International Pty Ltd. All Rights Reserved.
Plus Studio® is a trademark of Plus Architecture International Pty Ltd.

PLUS
STUDIO®

PROJECT TITLE

46-50 Cowan Road, St Ives

CLIENT

TRADERS IN PURPLE

CHECKED

GH

DRAWN

IC, JW

DRAWING TITLE

GENERAL FLOOR PLAN - ROOF PLAN

PROJECT NUMBER

20819

DRAWING NUMBER


PLA-LEC-1006

STAGE

DA

REVISION

A

 

FINISHES LEGEND

SCHEDULE OF CHANGES

CLIENT

Traders In Purple

ISSUE TITLE

FOR INFORMATION

ARCHITECT

EORA / SYDNEY
Gadigal Country
Level 4, 222 Clarence Street
Sydney NSW 2000
Australia

+612 8823 7000
sydney@plusstudio.co

Nominated Architects:
Gabriel Duque 11622
Armit Julka 10002
Rido Pin 11286

Plus Architecture Pty Ltd
ABN 40 091690 336
plusstudio.co

2025 IP Plus Architecture International
Plus Studio® is a trade mark of P

**PLUS
STUDIO**

PROJECT TITLE

46-50 Cowan Road, St Ives

CLIENT

TRADERS IN PURPLE

CHECKED

DRAWN

GH

IC_JW

DRAWING TITLE

ELEVATIONS - SHEET 01

PROJECT NUMBER

20819

DRAWING NUMBER

PLA-LEC-2000




NOTE: HEIGHT PLANE IS SHOWN AT ELEVATION CUT PLANE. REFER TO PLA-LEC-3000 SECTIONS FOR MAXIMUM HEIGHT OF BUILDINGS ACCOUNTING FOR SITE GRADIENTS

FINISHES LEGEND

- AF01 APPLIED FINISH - FLAT, LIGHT GREY
AF02 APPLIED FINISH - FLAT, DARK GREY
PF01 PRE-FINISHED PANEL - FLUTED, GREY
PF02 PRE-FINISHED CLADDING - FLAT, LIGHT GREY
PF03 PRE-FINISHED CLADDING - VERTICAL RIBBED, DARK GREY
PF04 PRE-FINISHED CLADDING - VERTICAL RIBBED, BLACK GREY
PC01 POWERCOATED METAL - BLACK GREY
PC02 POWERCOATED METAL - BRONZE
C01 CONCRETE - APPLIED FINISHED, LIGHT GREY
BR01 BRICK - BROWN
SS01 SANDSTONE PLANTER WALL
SC01 METAL SCREEN - DARK GREY
BA01 METAL BALUSTRADE - DARK GREY
BA02 FRAMELESS GLASS
GL01 VISION GLASS
GL02 COLOURBACK/SPANDREL GLASS

SCHEDULE OF CHANGES

- 01 - Floor to Floor Level adjusted
02 - RL adjusted
03 - Terrace updated
04 - Building articulation updated
05 - Facade updated
06 - Window updated
07 - Planter wall updated
08 - Security gate added
09 - Visitor bicycle parking relocated
10 - Material added

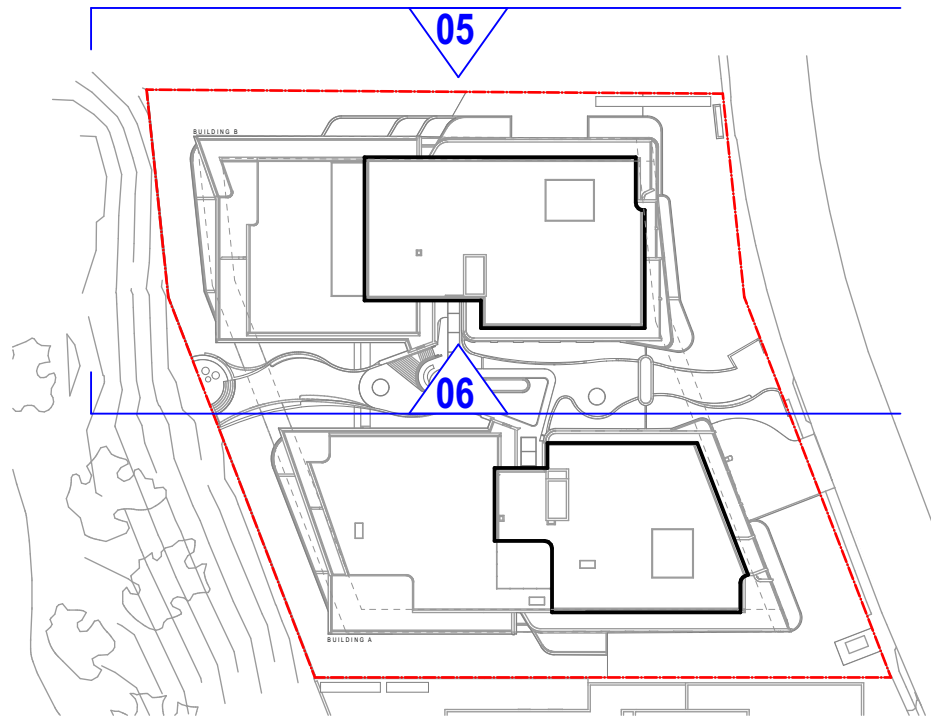

REV	DATE	REVISION DESCRIPTION	BY	CHK
A	18/03/2026	For Information	IC, JW	GH

Traders In Purple

ISSUE TITLE

FOR INFORMATION

STRUCTURAL
BG&E (02) 9770 3300
LANDSCAPE
LOCI (02) 8339 8000
ACCESS/DDA
ACCESSIBLE BUILDING SOLUTIONS 0450 334 995

FACADEENGINEER
BG&E (02) 9770 3300
ACOUSTIC
ACOUSTIC LOGIC (02) 8339 8000
TRAFFIC
ASON GROUP (02) 9083 6601

CIVIL
BG&E (02) 9770 3300
BCA
CERTATUDE (02) 9299 8058
WASTE
COLLIERS (03) 9140 6074

BUILDING SERVICES
NEUPON (0401) 222 862
BASIX
JENSEN HUGHES (02) 9411 5360
FIRE ENGINEER
INCODE SOLUTIONS 0415 508 019

NORTH POINT

DISCLAIMER

In accepting and utilising this document, the recipient agrees that Plus Studio, retain all common law, statutory law and other rights including copyright and intellectual property rights. The recipient agrees not to use this document for any purpose other than its intended use, to waive all claims against Plus Studio resulting from unauthorised changes or to reuse the document on other projects without the prior written consent of Plus Studio. Under no circumstances shall transfer of this document be deemed a sale. Plus Studio makes no warranties of fitness for any purpose. The Builder/Contractor shall verify all dimensions prior to any work commencing. Figured dimensions shall take precedence over scaled work.

SCALE
1200 @ A1 Size

ARCHITECT

EORA / SYDNEY
6 Seagull Country
Level 4, 222 Clarence Street
Sydney NSW 2000
Australia
+612 9823 7000
sydney@plusstudio.co

Nominated Architects
Gabriel Douque 1622
4m11 Julia 10022
Rdo Pin 11296

Plus Architecture Pty Ltd
ABN 40 091 690 336
plusstudio.co


2025 © Plus Architecture International Pty Ltd. All Rights Reserved.
Plus Studio® is a trademark of Plus Architecture International Pty Ltd.

**PLUS
STUDIO**


PROJECT TITLE
46-50 Cowan Road, St Ives
CLIENT
TRADERS IN PURPLE
CHECKED
GH
DRAWN
IC, JW

DRAWING TITLE
ELEVATIONS - SHEET 03
PROJECT NUMBER
20819
DRAWING NUMBER
PLA-LEC-2002

STAGE
DA
REVISION
A

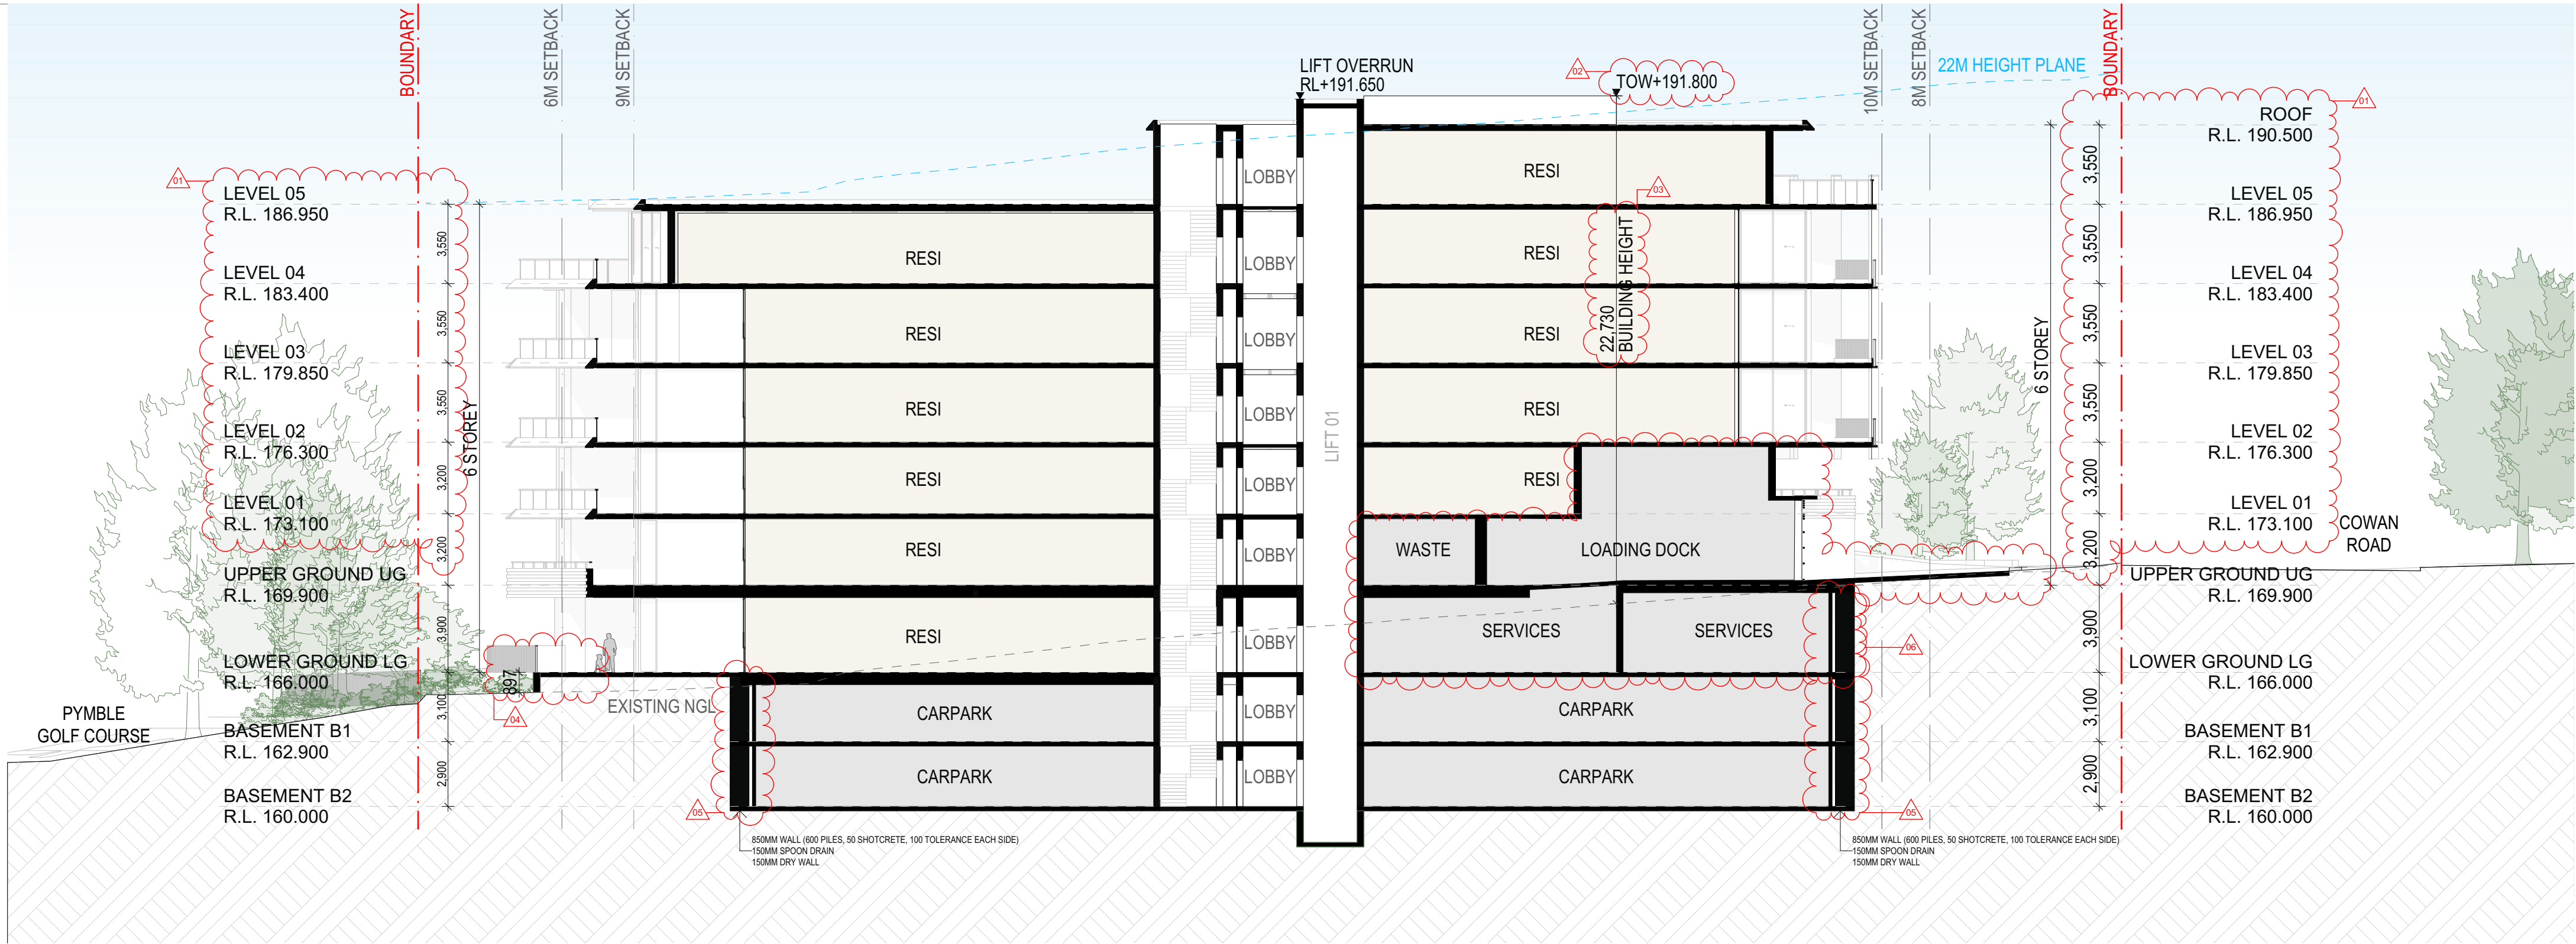


A SECTION A - BUILDING A
SCALE: 1:200@A1

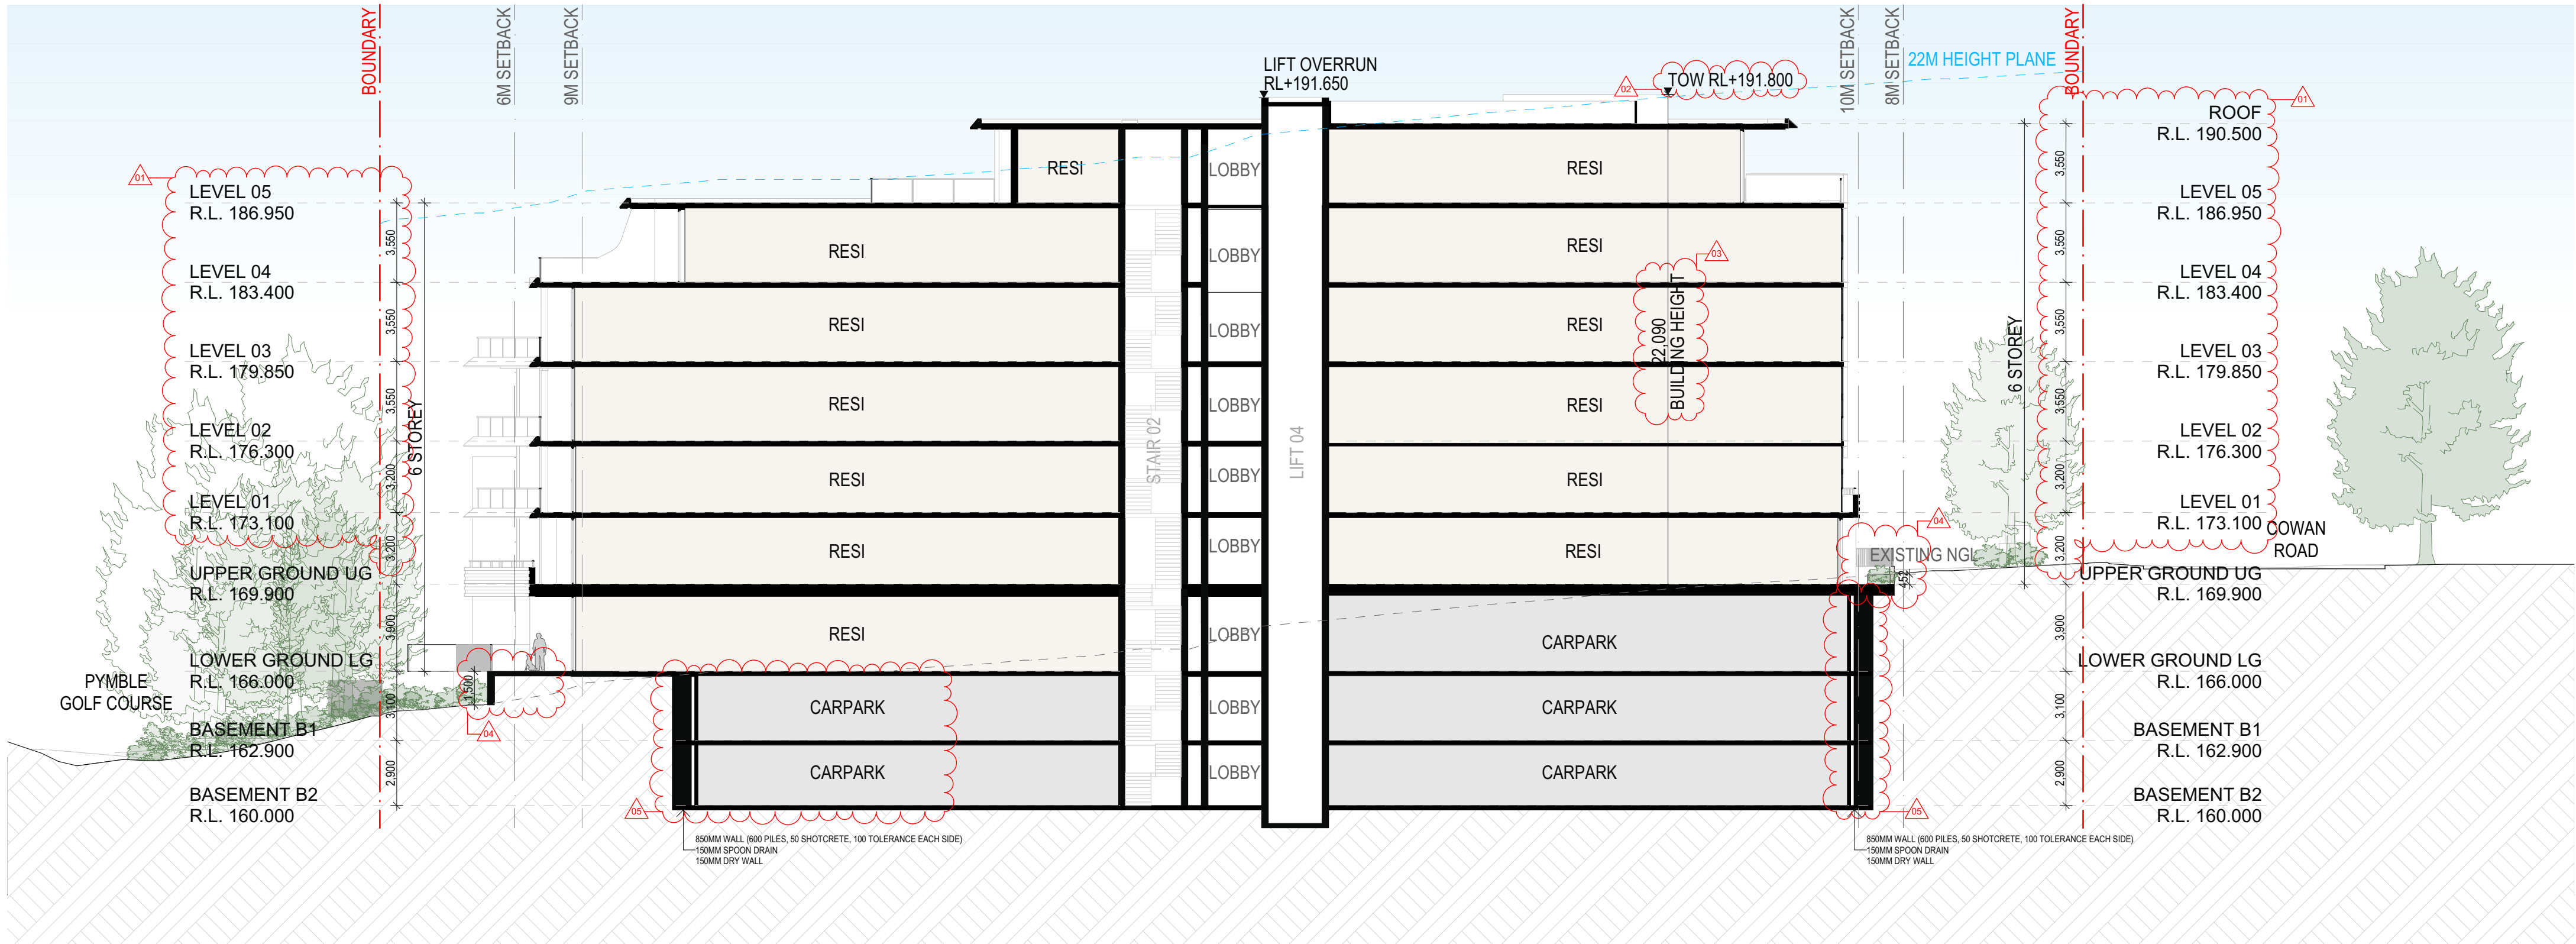

B SECTION B - BUILDING B
SCALE: 1:200@A1

SCHEDULE OF CHANGES

- 01 - Floor to Floor Level adjusted
- 02 - RL adjusted
- 03 - Building height updated
- 04 - Terrace updated
- 05 - Basement footprint updated
- 06 - Driveway, carpark ramp, loading dock relocated; services updated

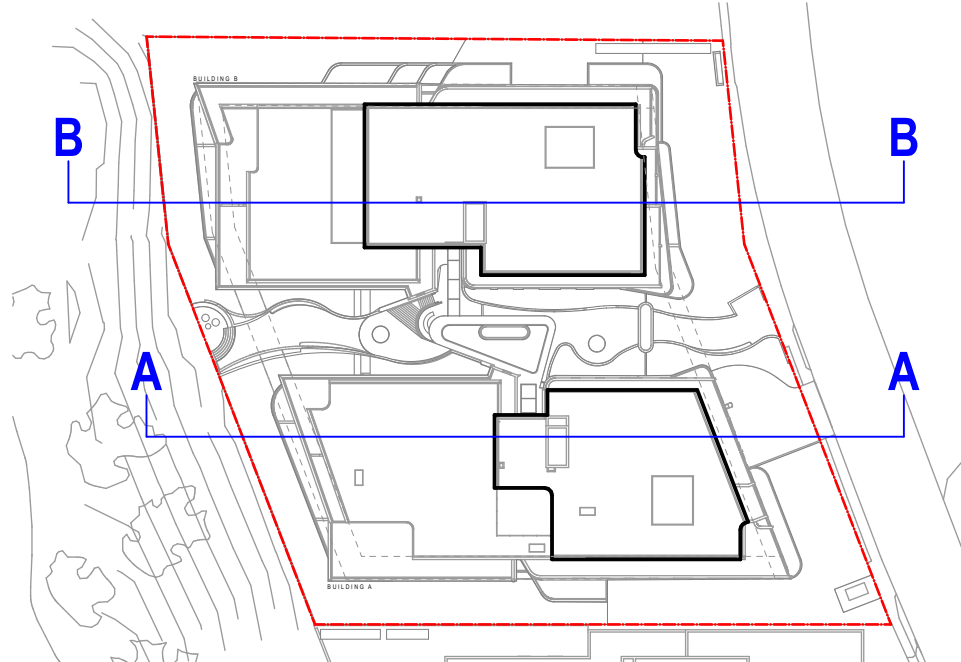

REV	DATE	REVISION DESCRIPTION	BY	CHK
A	18/03/2026	For Information	IC, JW	GH

CLIENT
ISSUE TITLE
FOR INFORMATION

STRUCTURAL
BG&E (02) 9770 3300
LANDSCAPE
LOCI 0401 271 241
ACCESS/DDA
ACCESSIBLE BUILDING SOLUTIONS 0450 334 995

FACADEENGINEER
BG&E (02) 9770 3300
ACOUSTIC
ACOUSTIC LOGIC (02) 8339 8000
TRAFFIC
ASON GROUP (02) 9083 6601

CIVIL
BG&E (02) 9770 3300
BCA
CERTATUDE (02) 9411 5360
WASTE
COLLIERS (03) 9140 6074

BUILDING SERVICES
NEUPRON 0401 222 862
BASIX
JENSEN HUGHES (02) 9411 5360
FIRE ENGINEER
INCODE SOLUTIONS 0415 508 019

NORTH POINT
DISCLAIMER
In accepting and utilising this document, the recipient agrees that Plus Studio, retain all common law, statutory law and other rights including copyright and intellectual property rights. The recipient agrees not to use this document for any purpose other than its intended use, to reveal all claims against Plus Studio resulting from unauthorised changes, or to reuse the document on other projects without the prior written consent of Plus Studio. Under no circumstances shall transfer of this document be deemed a sale. Plus Studio makes no warranties of fitness for any purpose. The Builder/Contractor shall verify all dimensions prior to any work commencing. Figured dimensions shall take precedence over scaled work.

SCALE
1200 @ A1 Size


ARCHITECT
EORA / SYDNEY Goldring Country Level 4, 222 Clarence Street Sydney NSW 2000 Australia +612 9823 7000 sydney@plusstudio.co
Nominated Architects Gabriel Douque 1622 4th July 10022 Pdo Pin 11296
Plus Architecture Pty Ltd ABN 40 091 690 336 plusstudio.co
2025 © Plus Architecture International Pty Ltd. All Rights Reserved. Plus Studio® is a trademark of Plus Architecture International Pty Ltd.

PROJECT TITLE
46-50 Cowan Road, St Ives
CLIENT
TRADERS IN PURPLE
CHECKED
GH
DRAWN
IC, JW

DRAWING TITLE
SECTIONS - SHEET 01
PROJECT NUMBER
20819
DRAWING NUMBER
PLA-LEC-3000
STAGE
DA
REVISION
A




01 JUNE 21 - 9AM
SCALE: N.T.S.

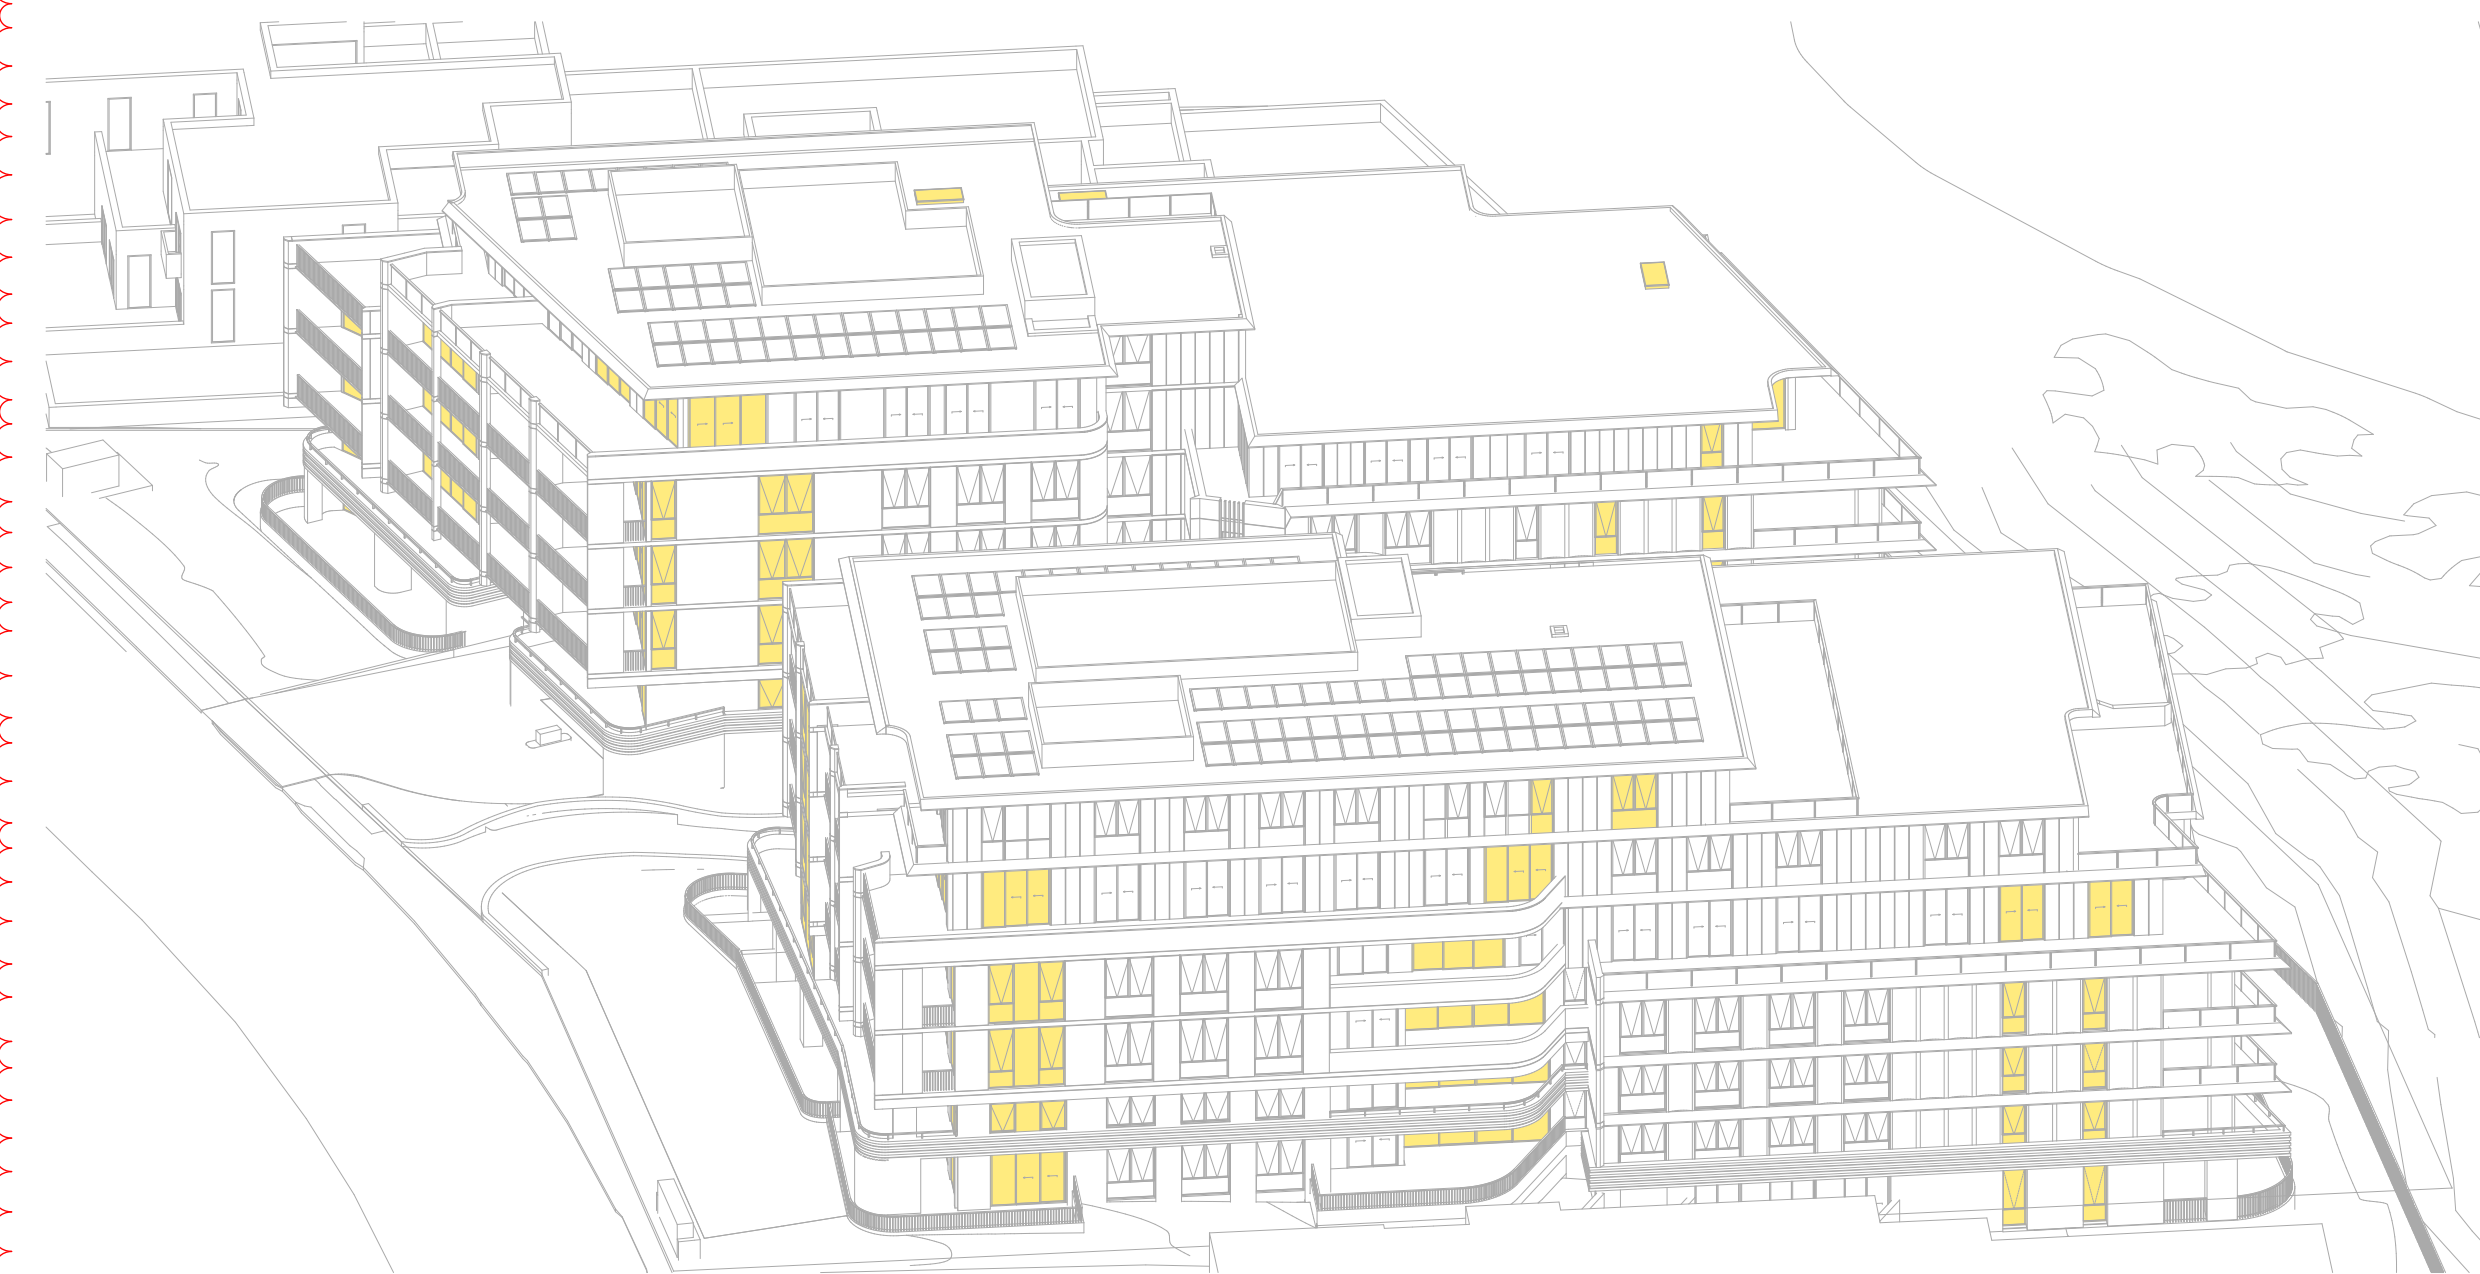

03 JUNE 21 - 11AM
SCALE: N.T.S.



02 JUNE 21 - 10AM
SCALE: N.T.S.

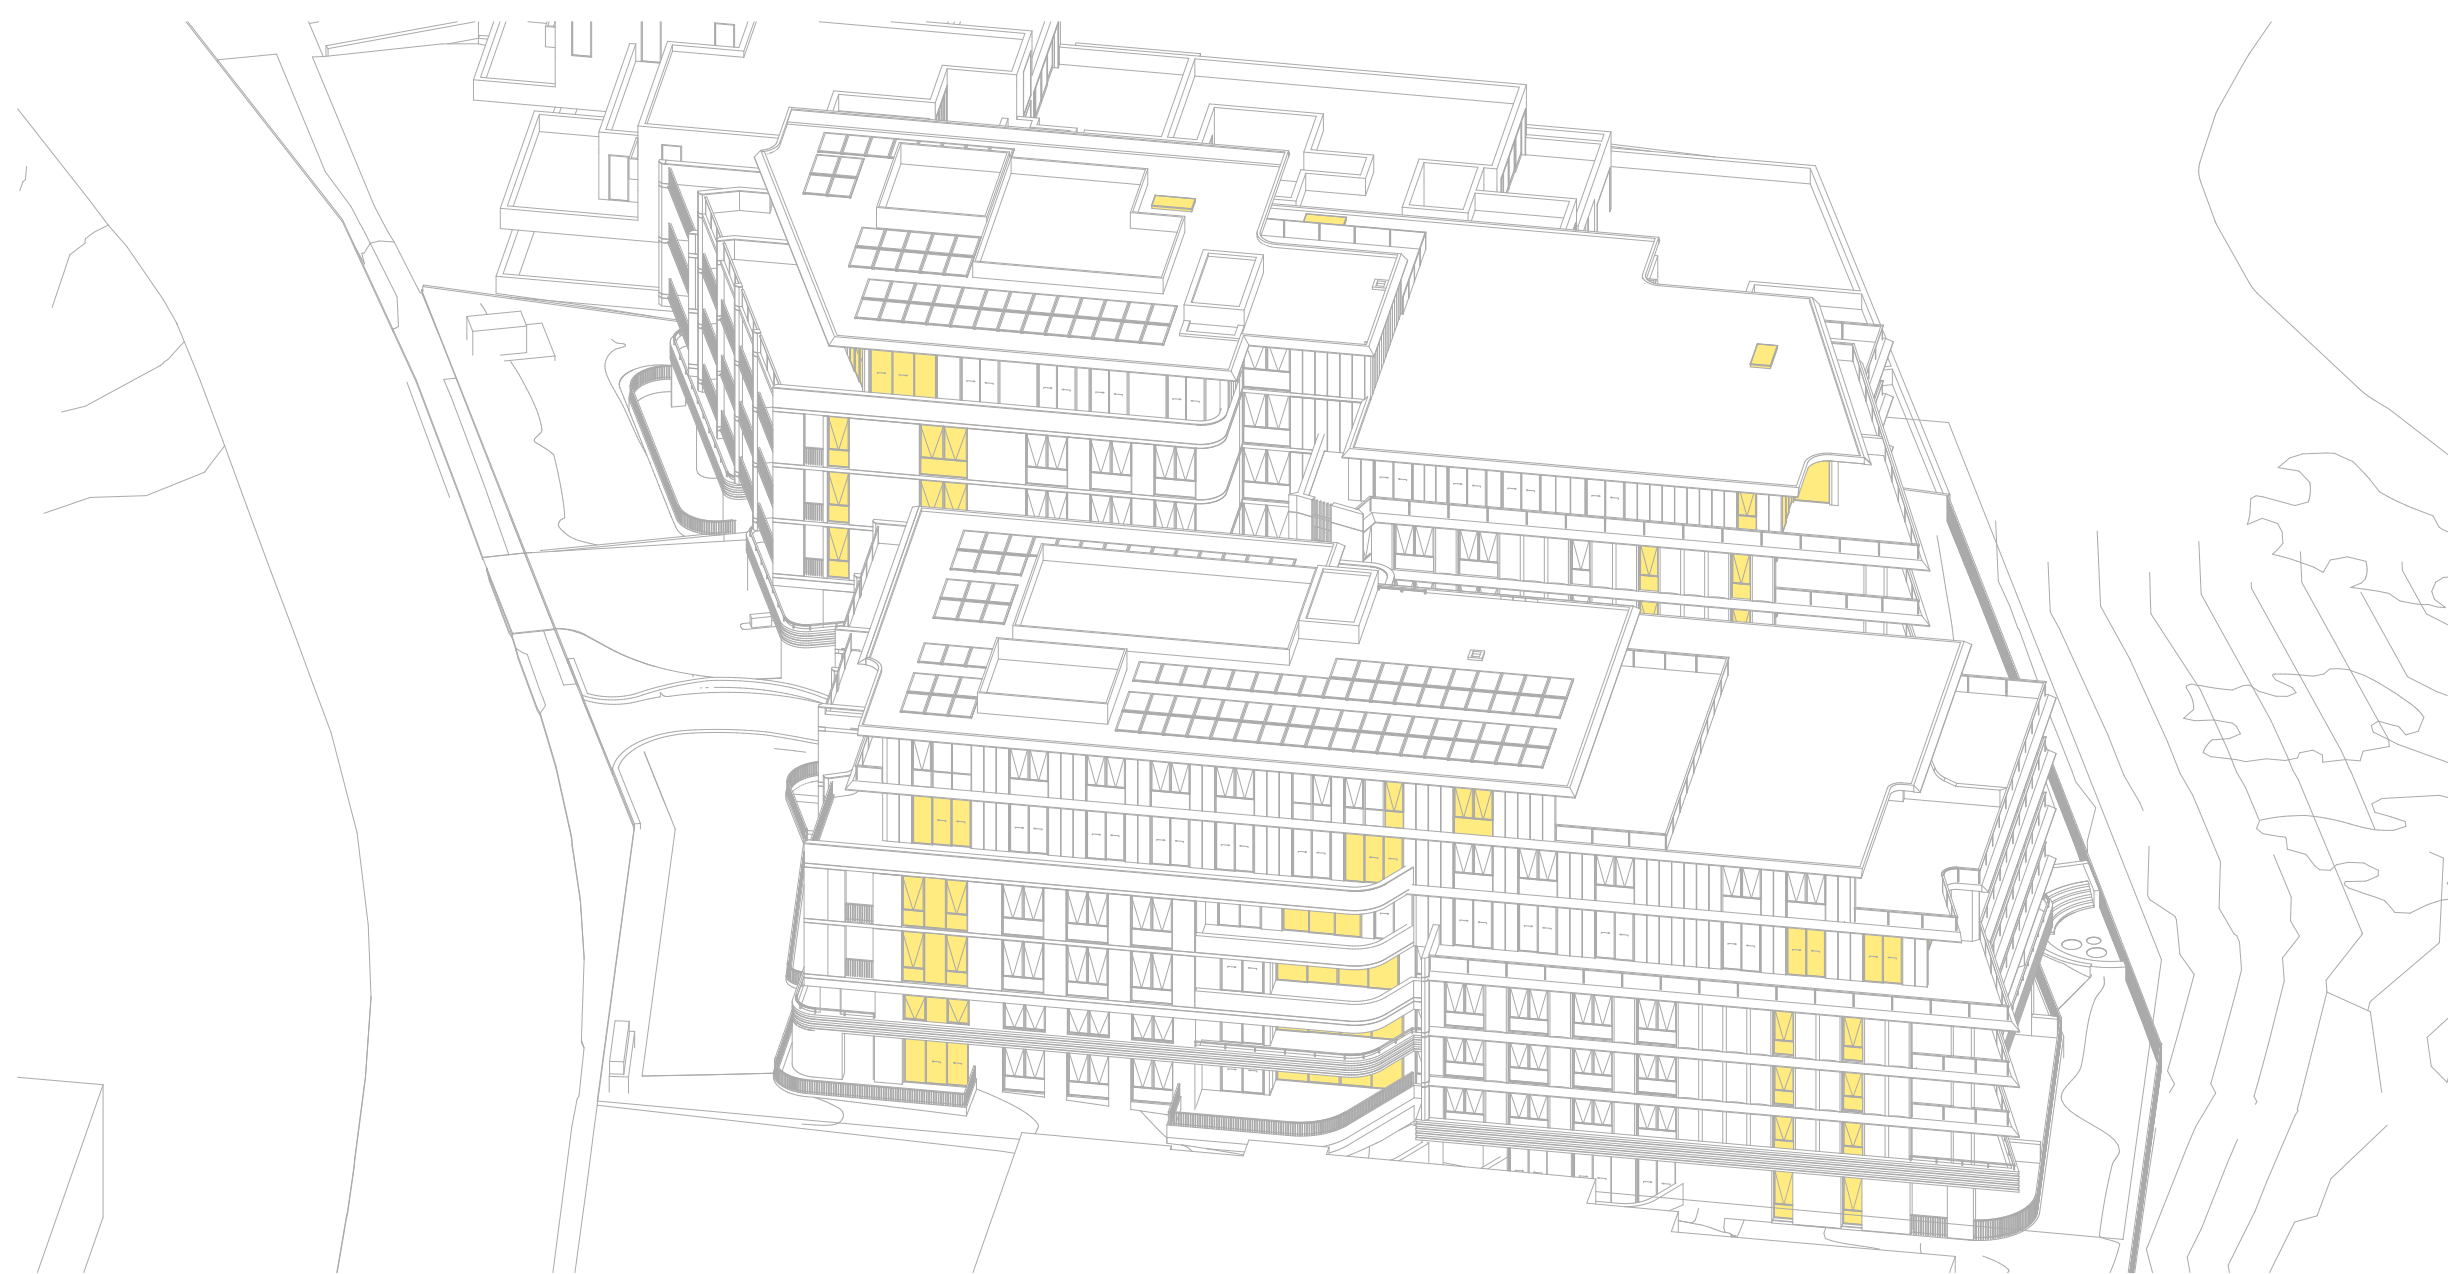

04 JUNE 21 - 12PM
SCALE: N.T.S.

01

SCHEDULE OF CHANGES

01 - Diagram updated

NOTE: SUN EYE VIEW TAKEN ON
WINTER SOLSTICE (JUNE 21ST)

LEGEND

GLAZING TO LIVING ROOM AREA

REV	DATE	REVISION DESCRIPTION	BY	CHK
A	18/03/2026	For Information	IC, JW	GH

CLIENT

Traders In Purple

ISSUE TITLE

FOR INFORMATION

STRUCTURAL
BG&E (02) 9770 3300
LANDSCAPE
LOCI 0401 271 241
ACCESS/DDA
ACCESSIBLE BUILDING SOLUTIONS 0450 334 995

FACADEENGINEER
BG&E (02) 9770 3300
ACOUSTIC
ACOUSTIC LOGIC (02) 8339 8000
TRAFFIC
ASON GROUP (02) 9083 6601

CIVIL
BG&E (02) 9770 3300
BCA
CERTATUDE (02) 9299 8058
WASTE
COLLIERS (03) 9140 6074

BUILDING SERVICES
NEUPON 0401 222 862
BASIX
JENSEN HUGHES (02) 9411 5360
FIRE ENGINEER
INCODE SOLUTIONS 0415 508 019

NORTH POINT
SCALE N.T.S. @ A1 Size
DISCLAIMER
In accepting and utilising this document, the recipient agrees that Plus Studio, retain all common law, statutory law and other rights including copyright and intellectual property rights. The recipient agrees not to use this document for any purpose other than its intended use, to waive all claims against Plus Studio resulting from unauthorised changes, or to reuse the document on other projects without the prior written consent of Plus Studio. Under no circumstances shall transfer of this document be deemed a sale. Plus Studio makes no warranties of fitness for any purpose. The Builder/Contractor shall verify all dimensions prior to any work commencing. Figured dimensions shall take precedence over scaled work.

ARCHITECT

EORA / SYDNEY
Gosford Country
Level 4, 222 Clarence Street
Sydney NSW 2000
Australia
+612 9823 7000
sydney@plusstudio.co


Plus Architecture Pty Ltd
ABN 40 091 690 336
plusstudio.co

2025 © Plus Architecture International Pty Ltd. All Rights Reserved.
Plus Studio® is a trademark of Plus Architecture International Pty Ltd.


PLUS
STUDIO®

PROJECT TITLE
46-50 Cowan Road, St Ives
CLIENT
TRADERS IN PURPLE
CHECKED
GH
DRAWN
IC, JW

DRAWING TITLE
SUN EYE VIEW - SHEET 01
PROJECT NUMBER
20819
DRAWING NUMBER
PLA-LEC-4000
STAGE
DA
REVISION
A

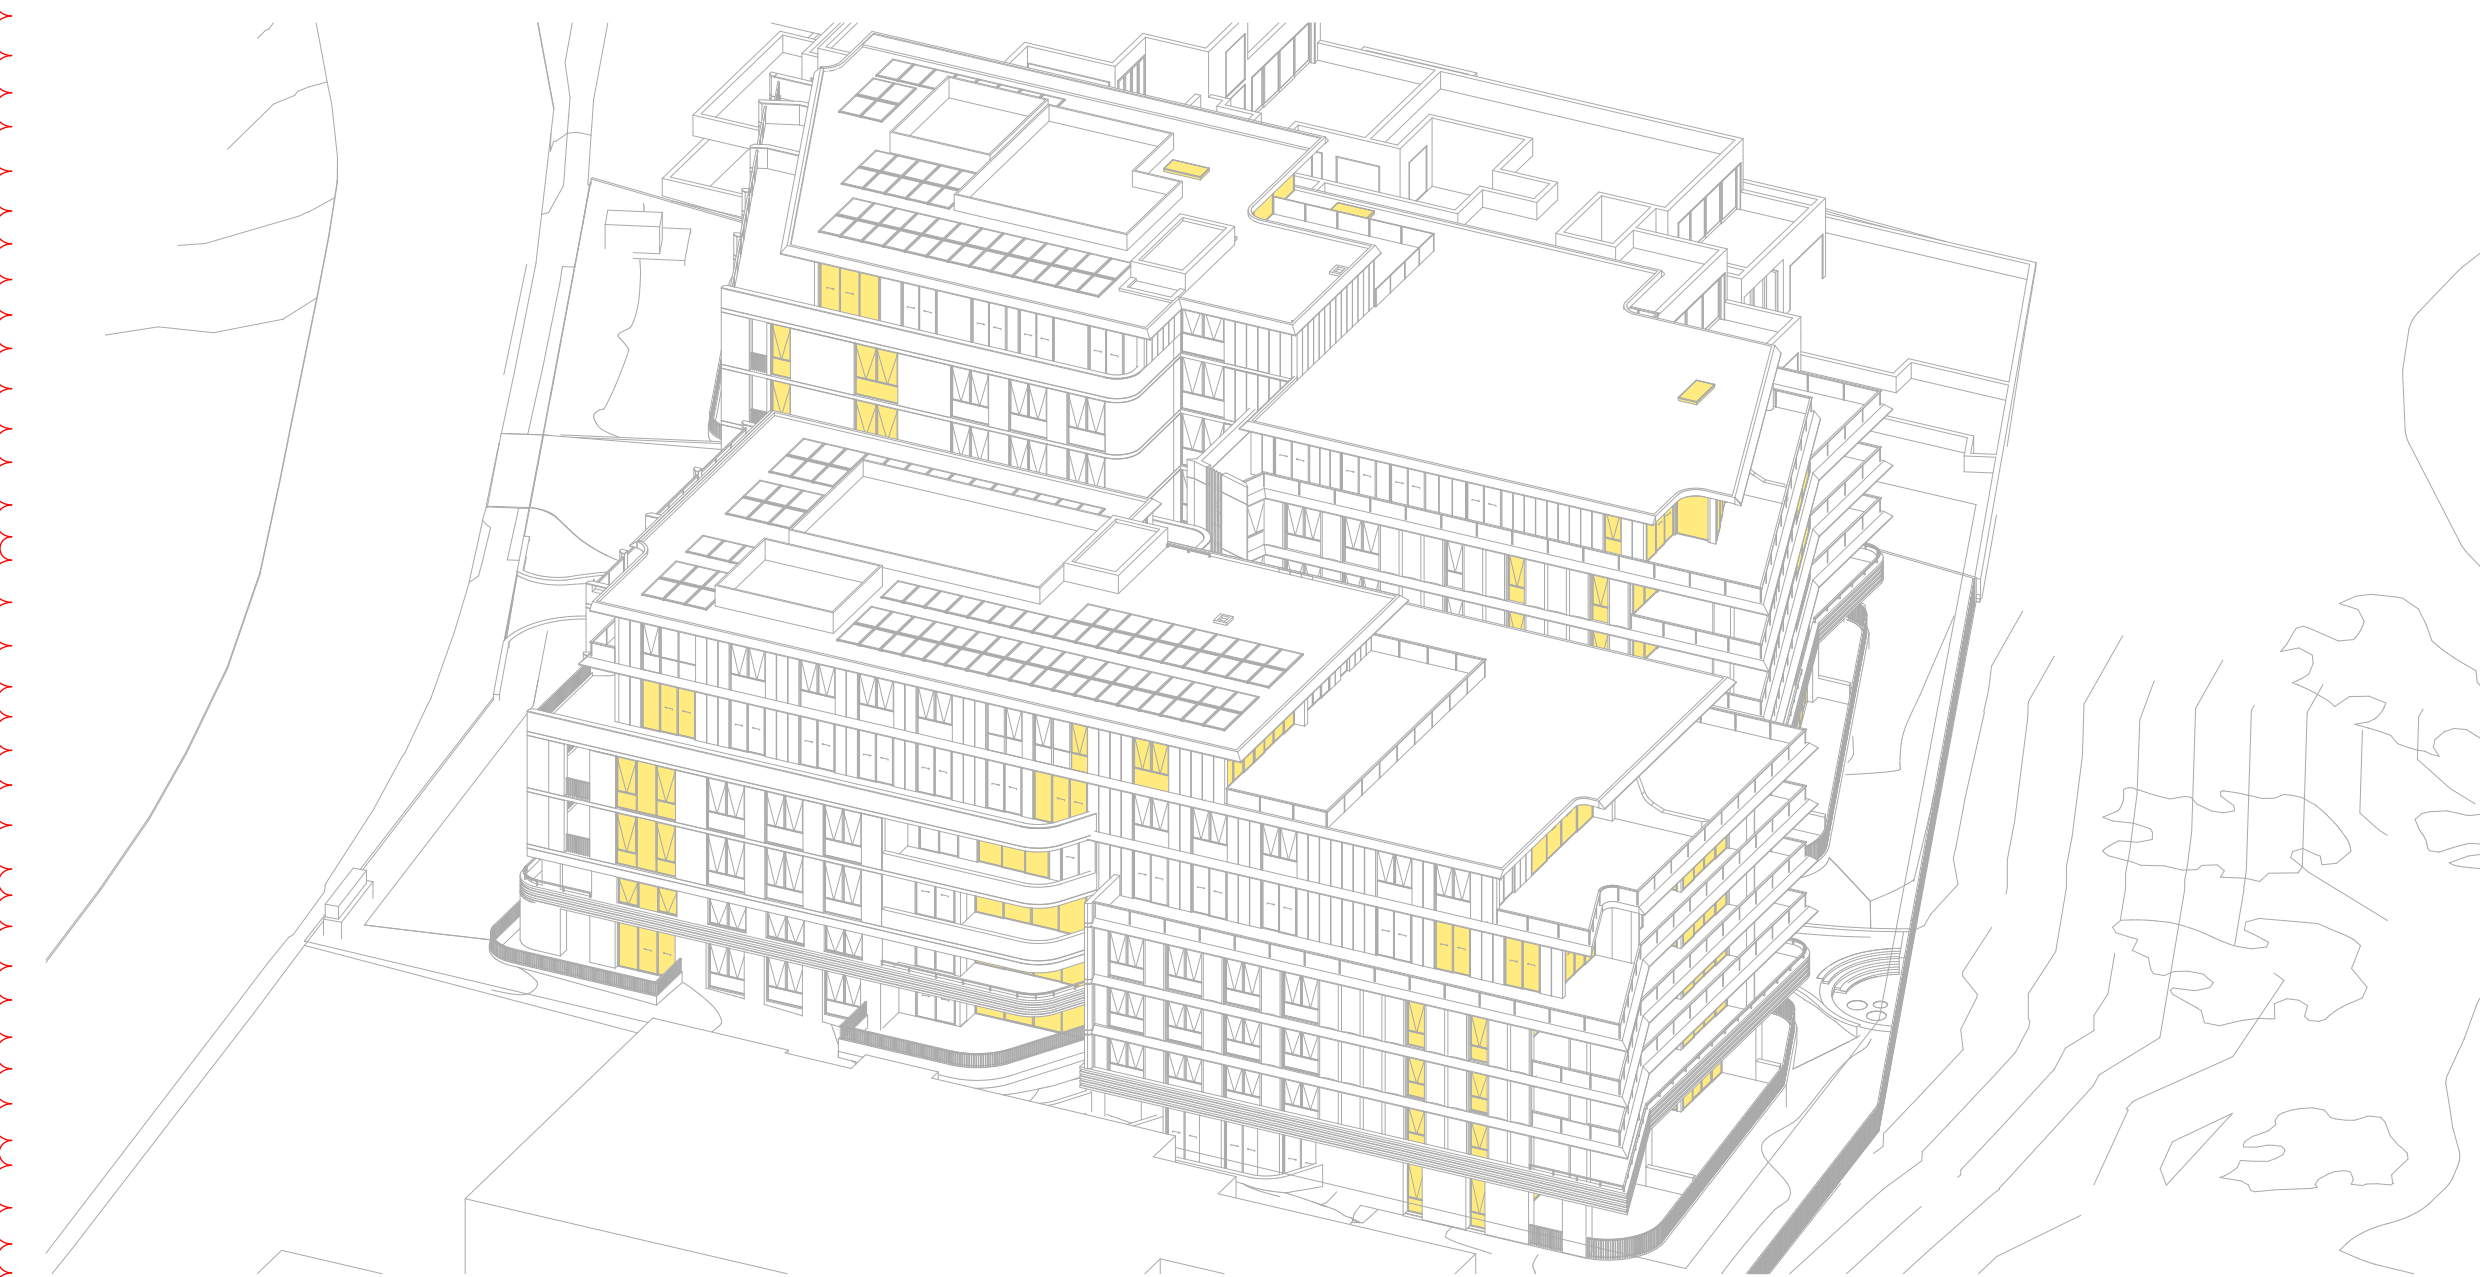

01 JUNE 21 - 1PM
SCALE: N.T.S.

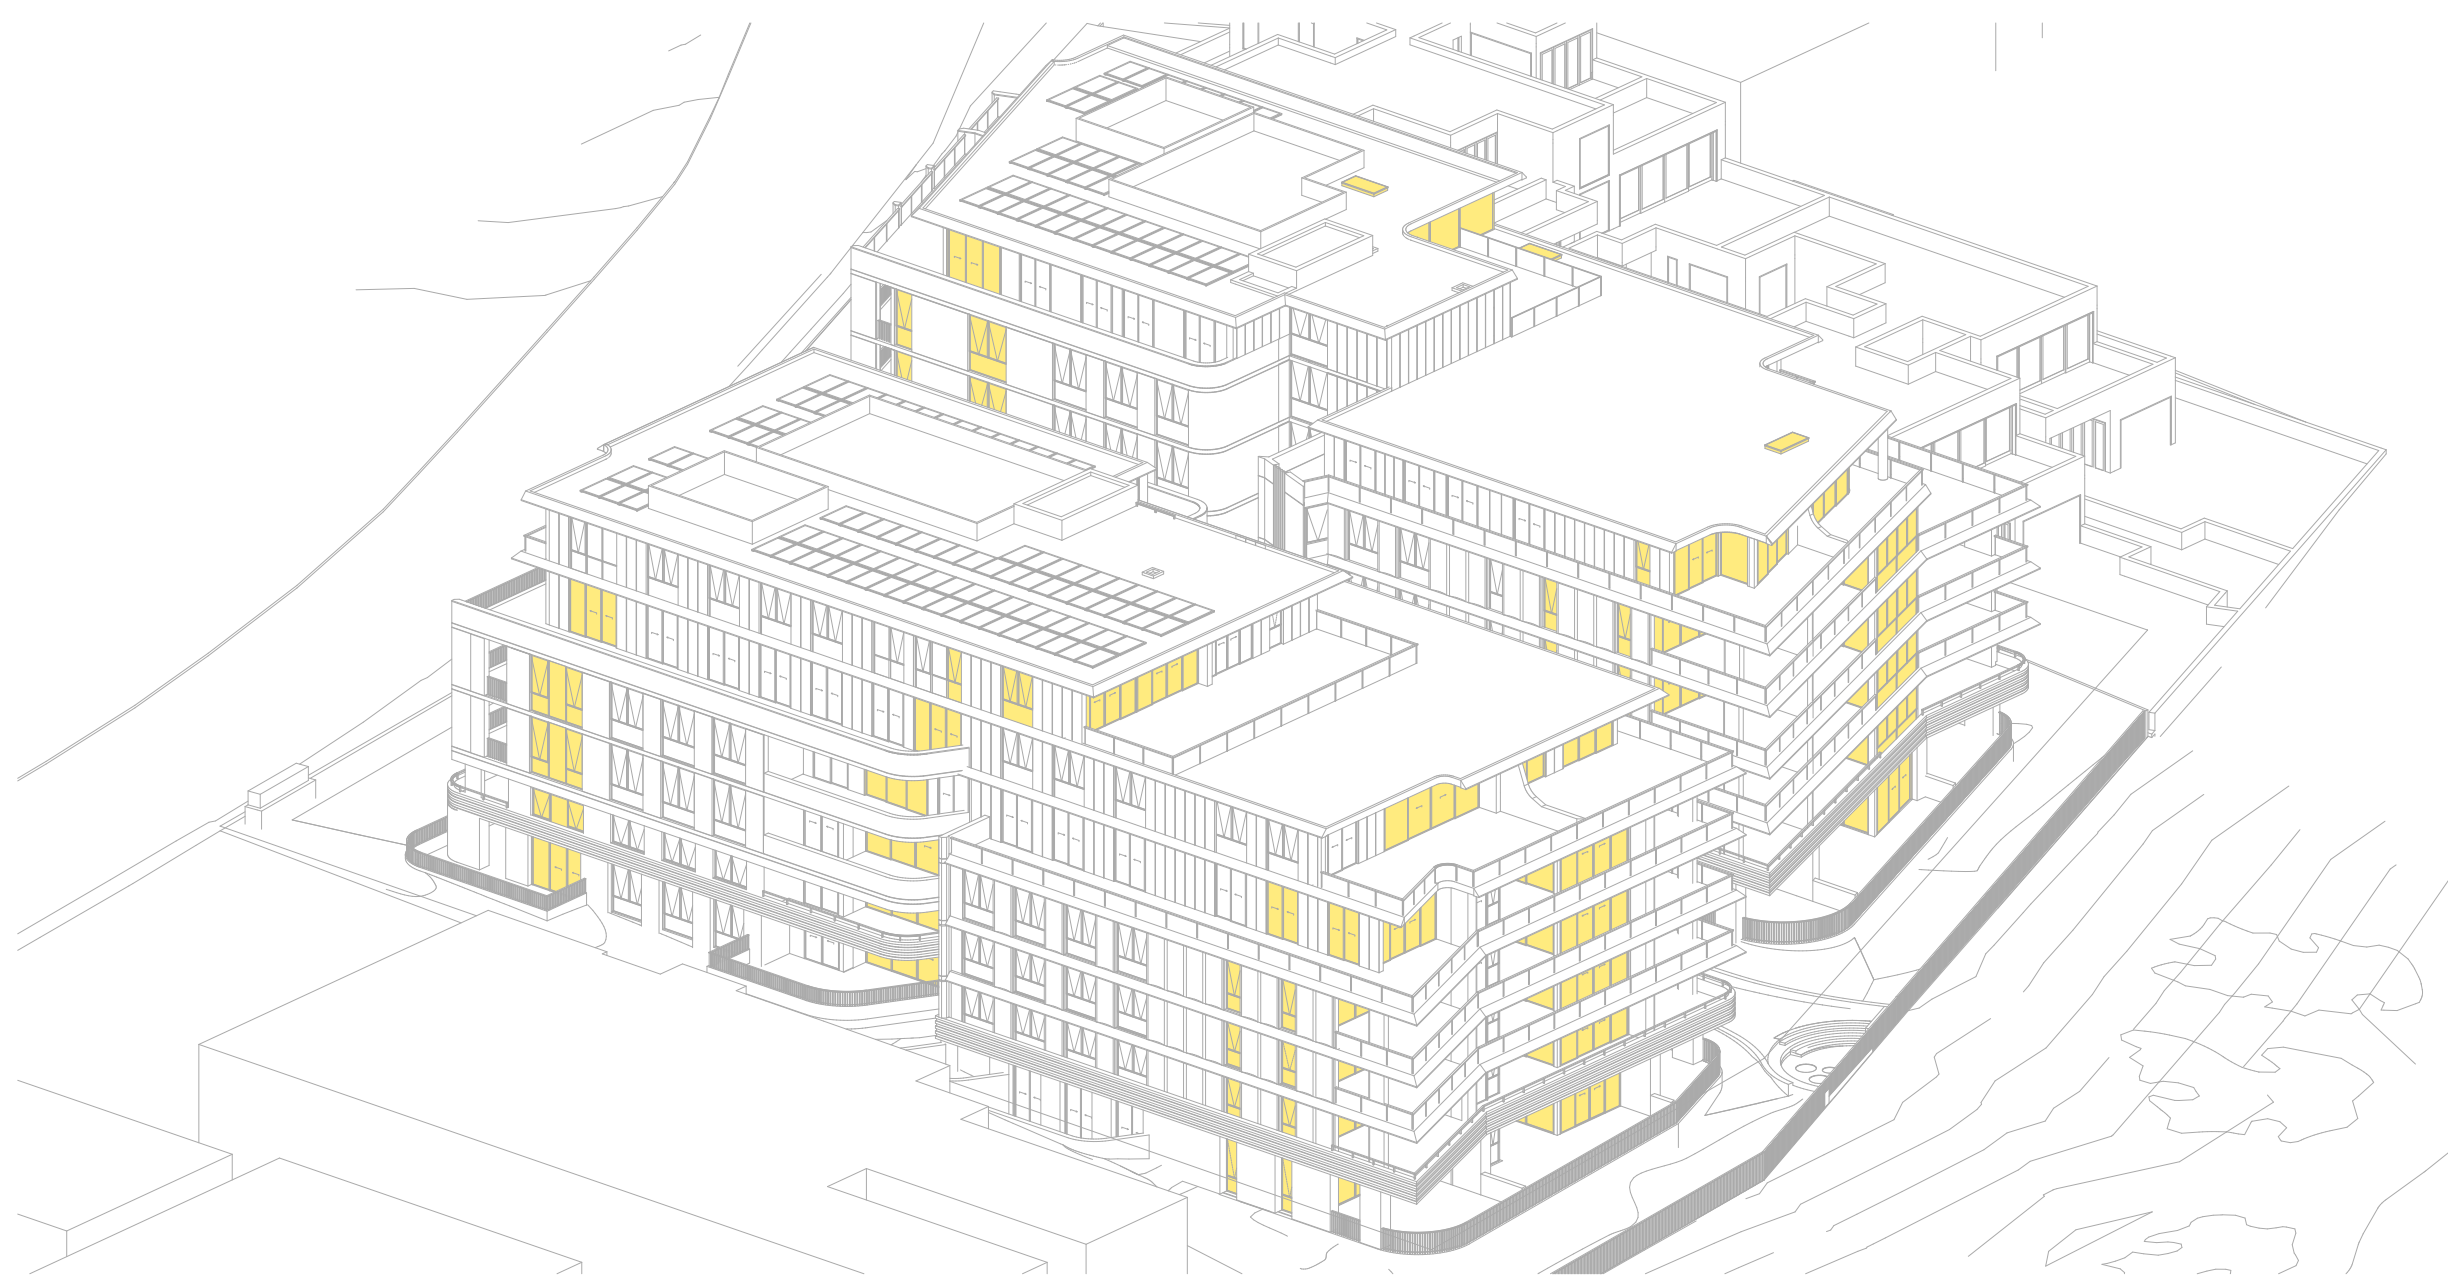

02 JUNE 21 - 2PM
SCALE: N.T.S.



03 JUNE 21 - 3PM
SCALE: N.T.S.

01

SCHEDULE OF CHANGES

01 - Diagram updated

NOTE: SUN EYE VIEW TAKEN ON
WINTER SOLSTICE (JUNE 21ST)

LEGEND

GLAZING TO LIVING ROOM AREA

REV	DATE	REVISION DESCRIPTION	BY	CHK
A	18/03/2026	For Information	IC, JW	GH

CLIENT

Traders In Purple

ISSUE TITLE

FOR INFORMATION

STRUCTURAL
BG&E (02) 9770 3300
LANDSCAPE
LOCI 0401 271 241
ACCESS/DDA
ACCESSIBLE BUILDING SOLUTIONS 0450 334 995

FACADEENGINEER
BG&E (02) 9770 3300
ACOUSTIC
ACOUSTIC LOGIC (02) 8339 8000
TRAFFIC
ASON GROUP (02) 9083 6601

CIVIL
BG&E (02) 9770 3300
BCA
CERTATUDE (02) 9299 8058
WASTE
COLLIERS (03) 9140 6074

BUILDING SERVICES
NEUPON 0401 222 862
BASIX
JENSEN HUGHES (02) 9411 5360
FIRE ENGINEER
INCODE SOLUTIONS 0415 508 019

NORTH POINT
SCALE N.T.S. @ A1 Size
DISCLAIMER
In accepting and utilising this document, the recipient agrees that Plus Studio, retain all common law, statutory law and other rights including copyright and intellectual property rights. The recipient agrees not to use this document for any purpose other than its intended use, to waive all claims against Plus Studio resulting from unauthorised changes, or to reuse the document on other projects without the prior written consent of Plus Studio. Under no circumstances shall transfer of this document be deemed a sale. Plus Studio makes no warranties of fitness for any purpose. The Builder/Contractor shall verify all dimensions prior to any work commencing. Figured dimensions shall take precedence over scaled work.

ARCHITECT

EORA / SYDNEY
Gadigal Country
Level 4, 222 Clarence Street
Sydney NSW 2000
Australia
+61 2 9823 7000
sydney@plusstudio.co

Plus Architecture Pty Ltd
ABN 40 091 690 336
plusstudio.co

2025 © Plus Architecture International Pty Ltd. All Rights Reserved.
Plus Studio® is a trademark of Plus Architecture International Pty Ltd.

PLUS
STUDIO®

PROJECT TITLE
46-50 Cowan Road, St Ives

CLIENT
TRADERS IN PURPLE

CHECKED
GH

DRAWN
IC, JW

DRAWING TITLE
SUN EYE VIEW - SHEET 02

PROJECT NUMBER
20819


DRAWING NUMBER
PLA-LEC-4001

STAGE
DA


REVISION
A

SCHEDULE OF CHANGES


01 - Diagram updated

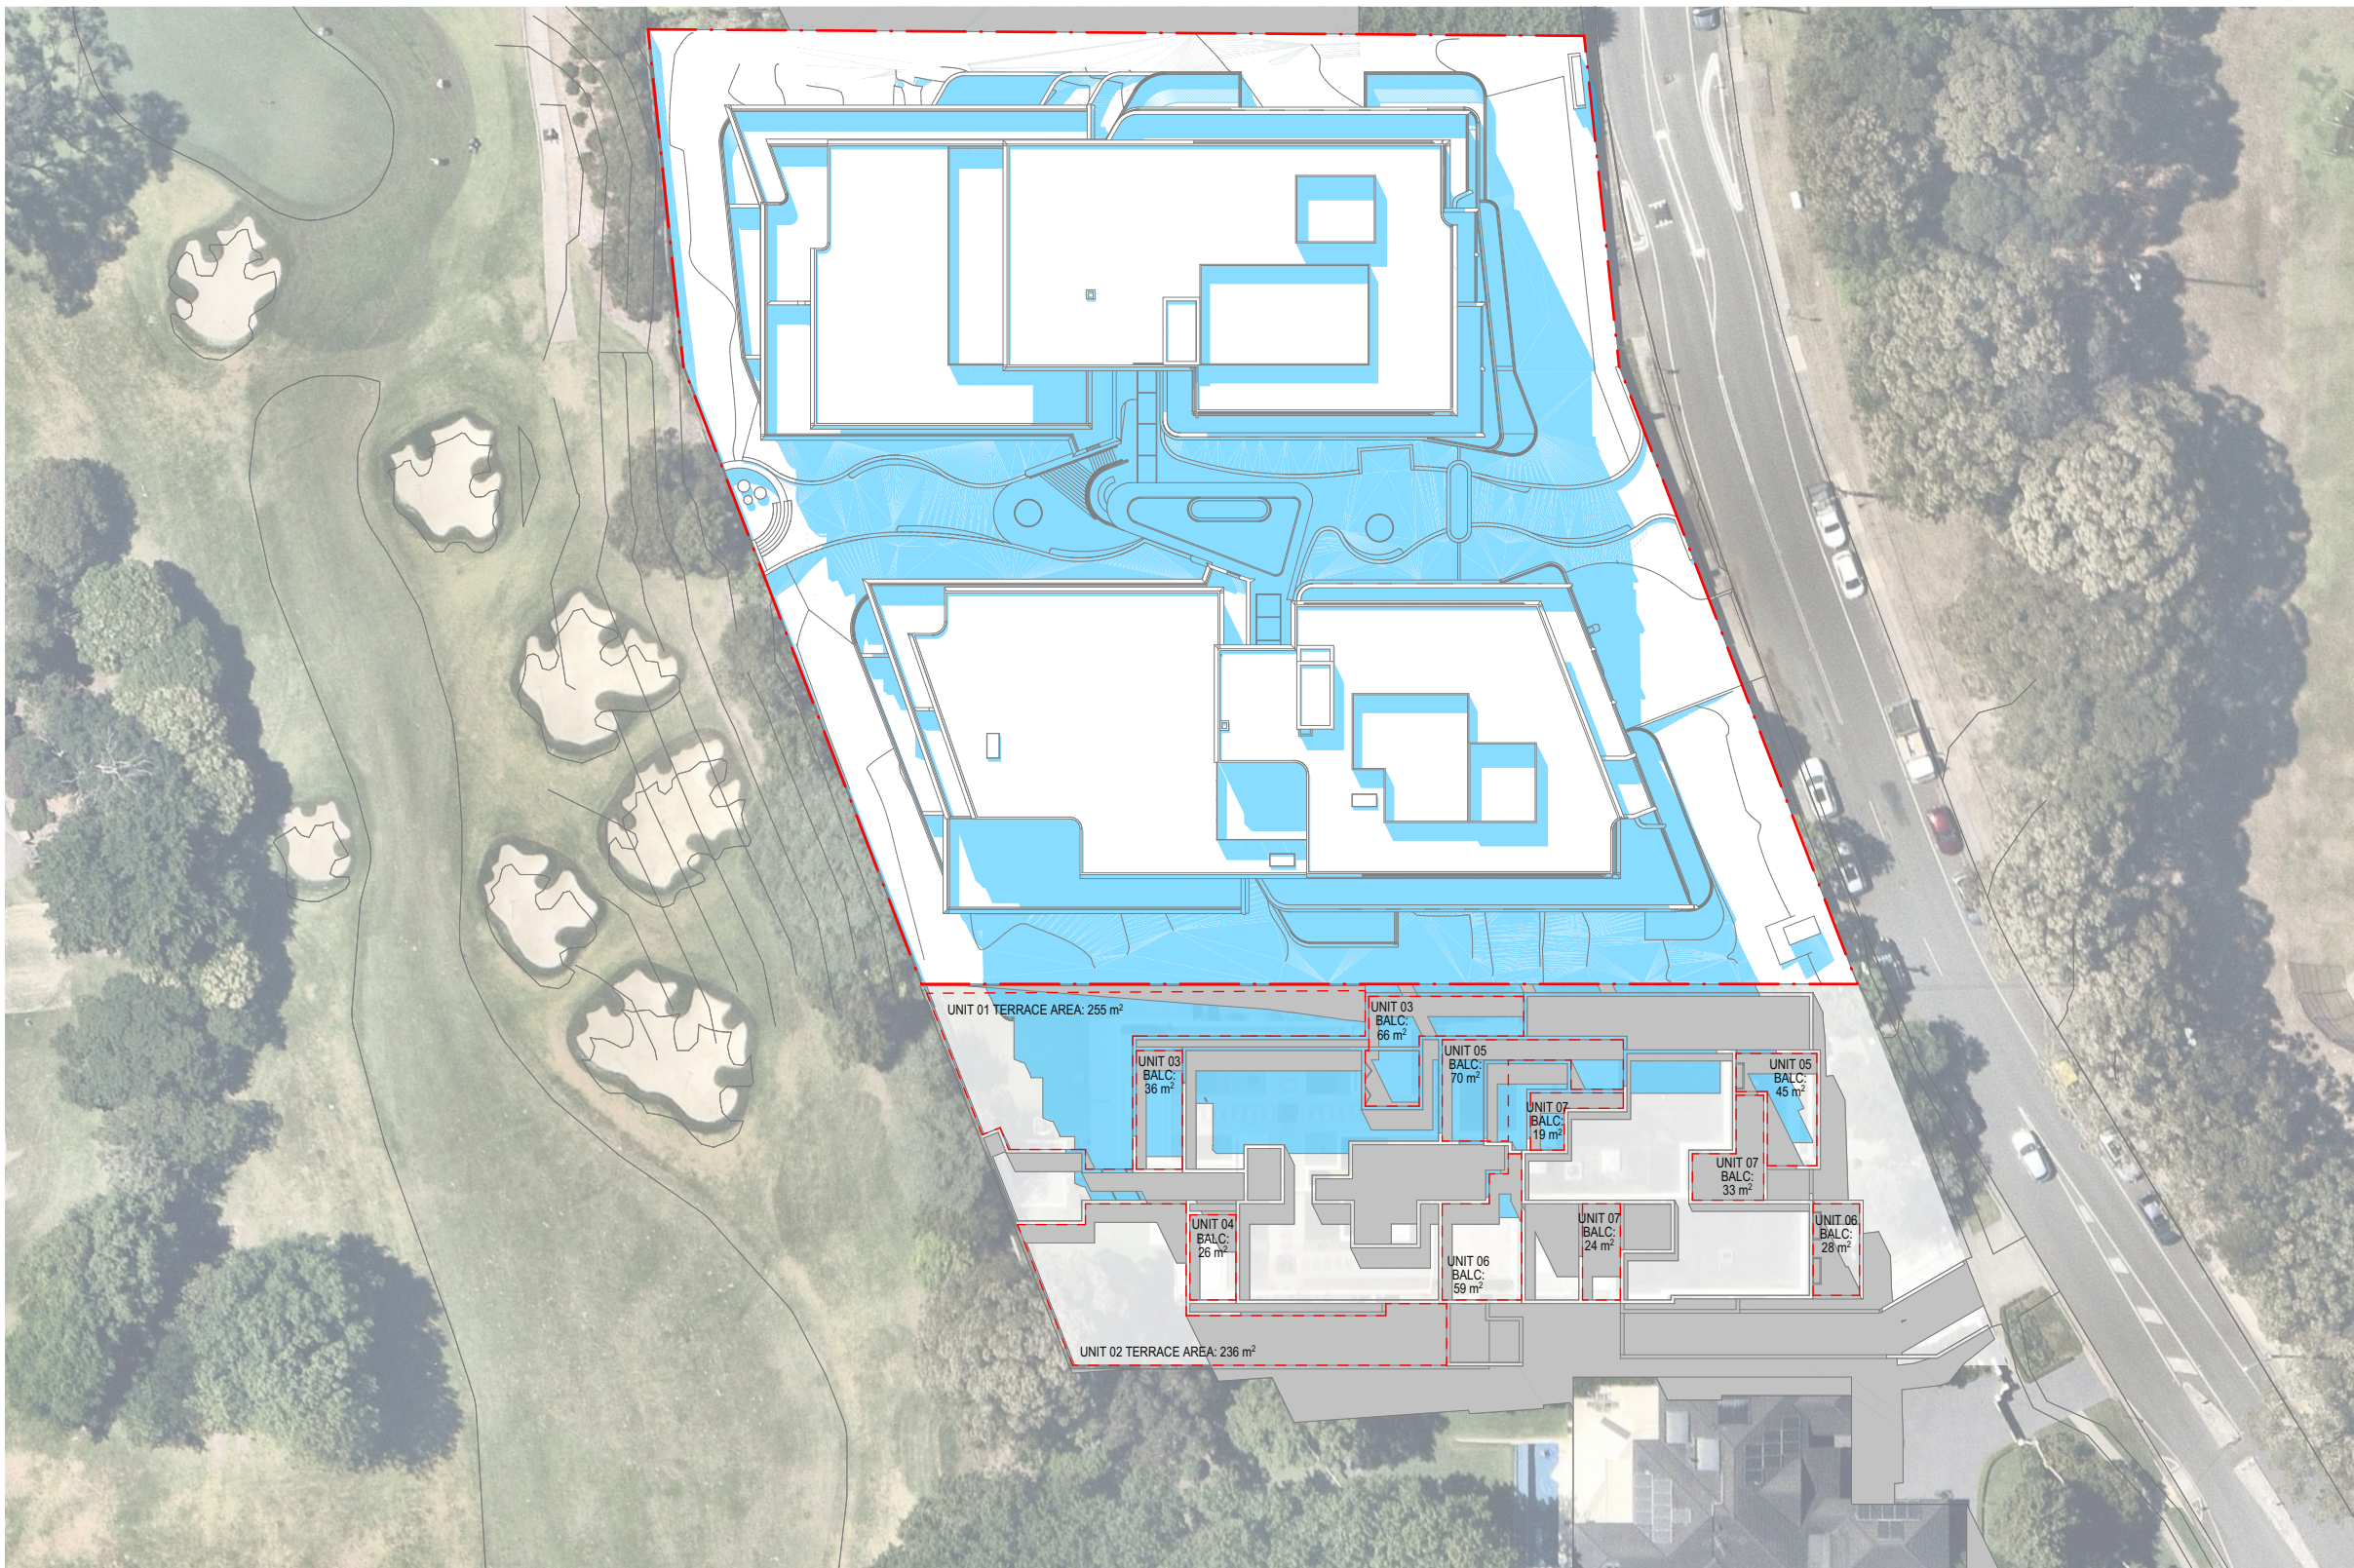

01 PROPOSED JUNE 21 - 1PM
SCALE: 1:600 @A1

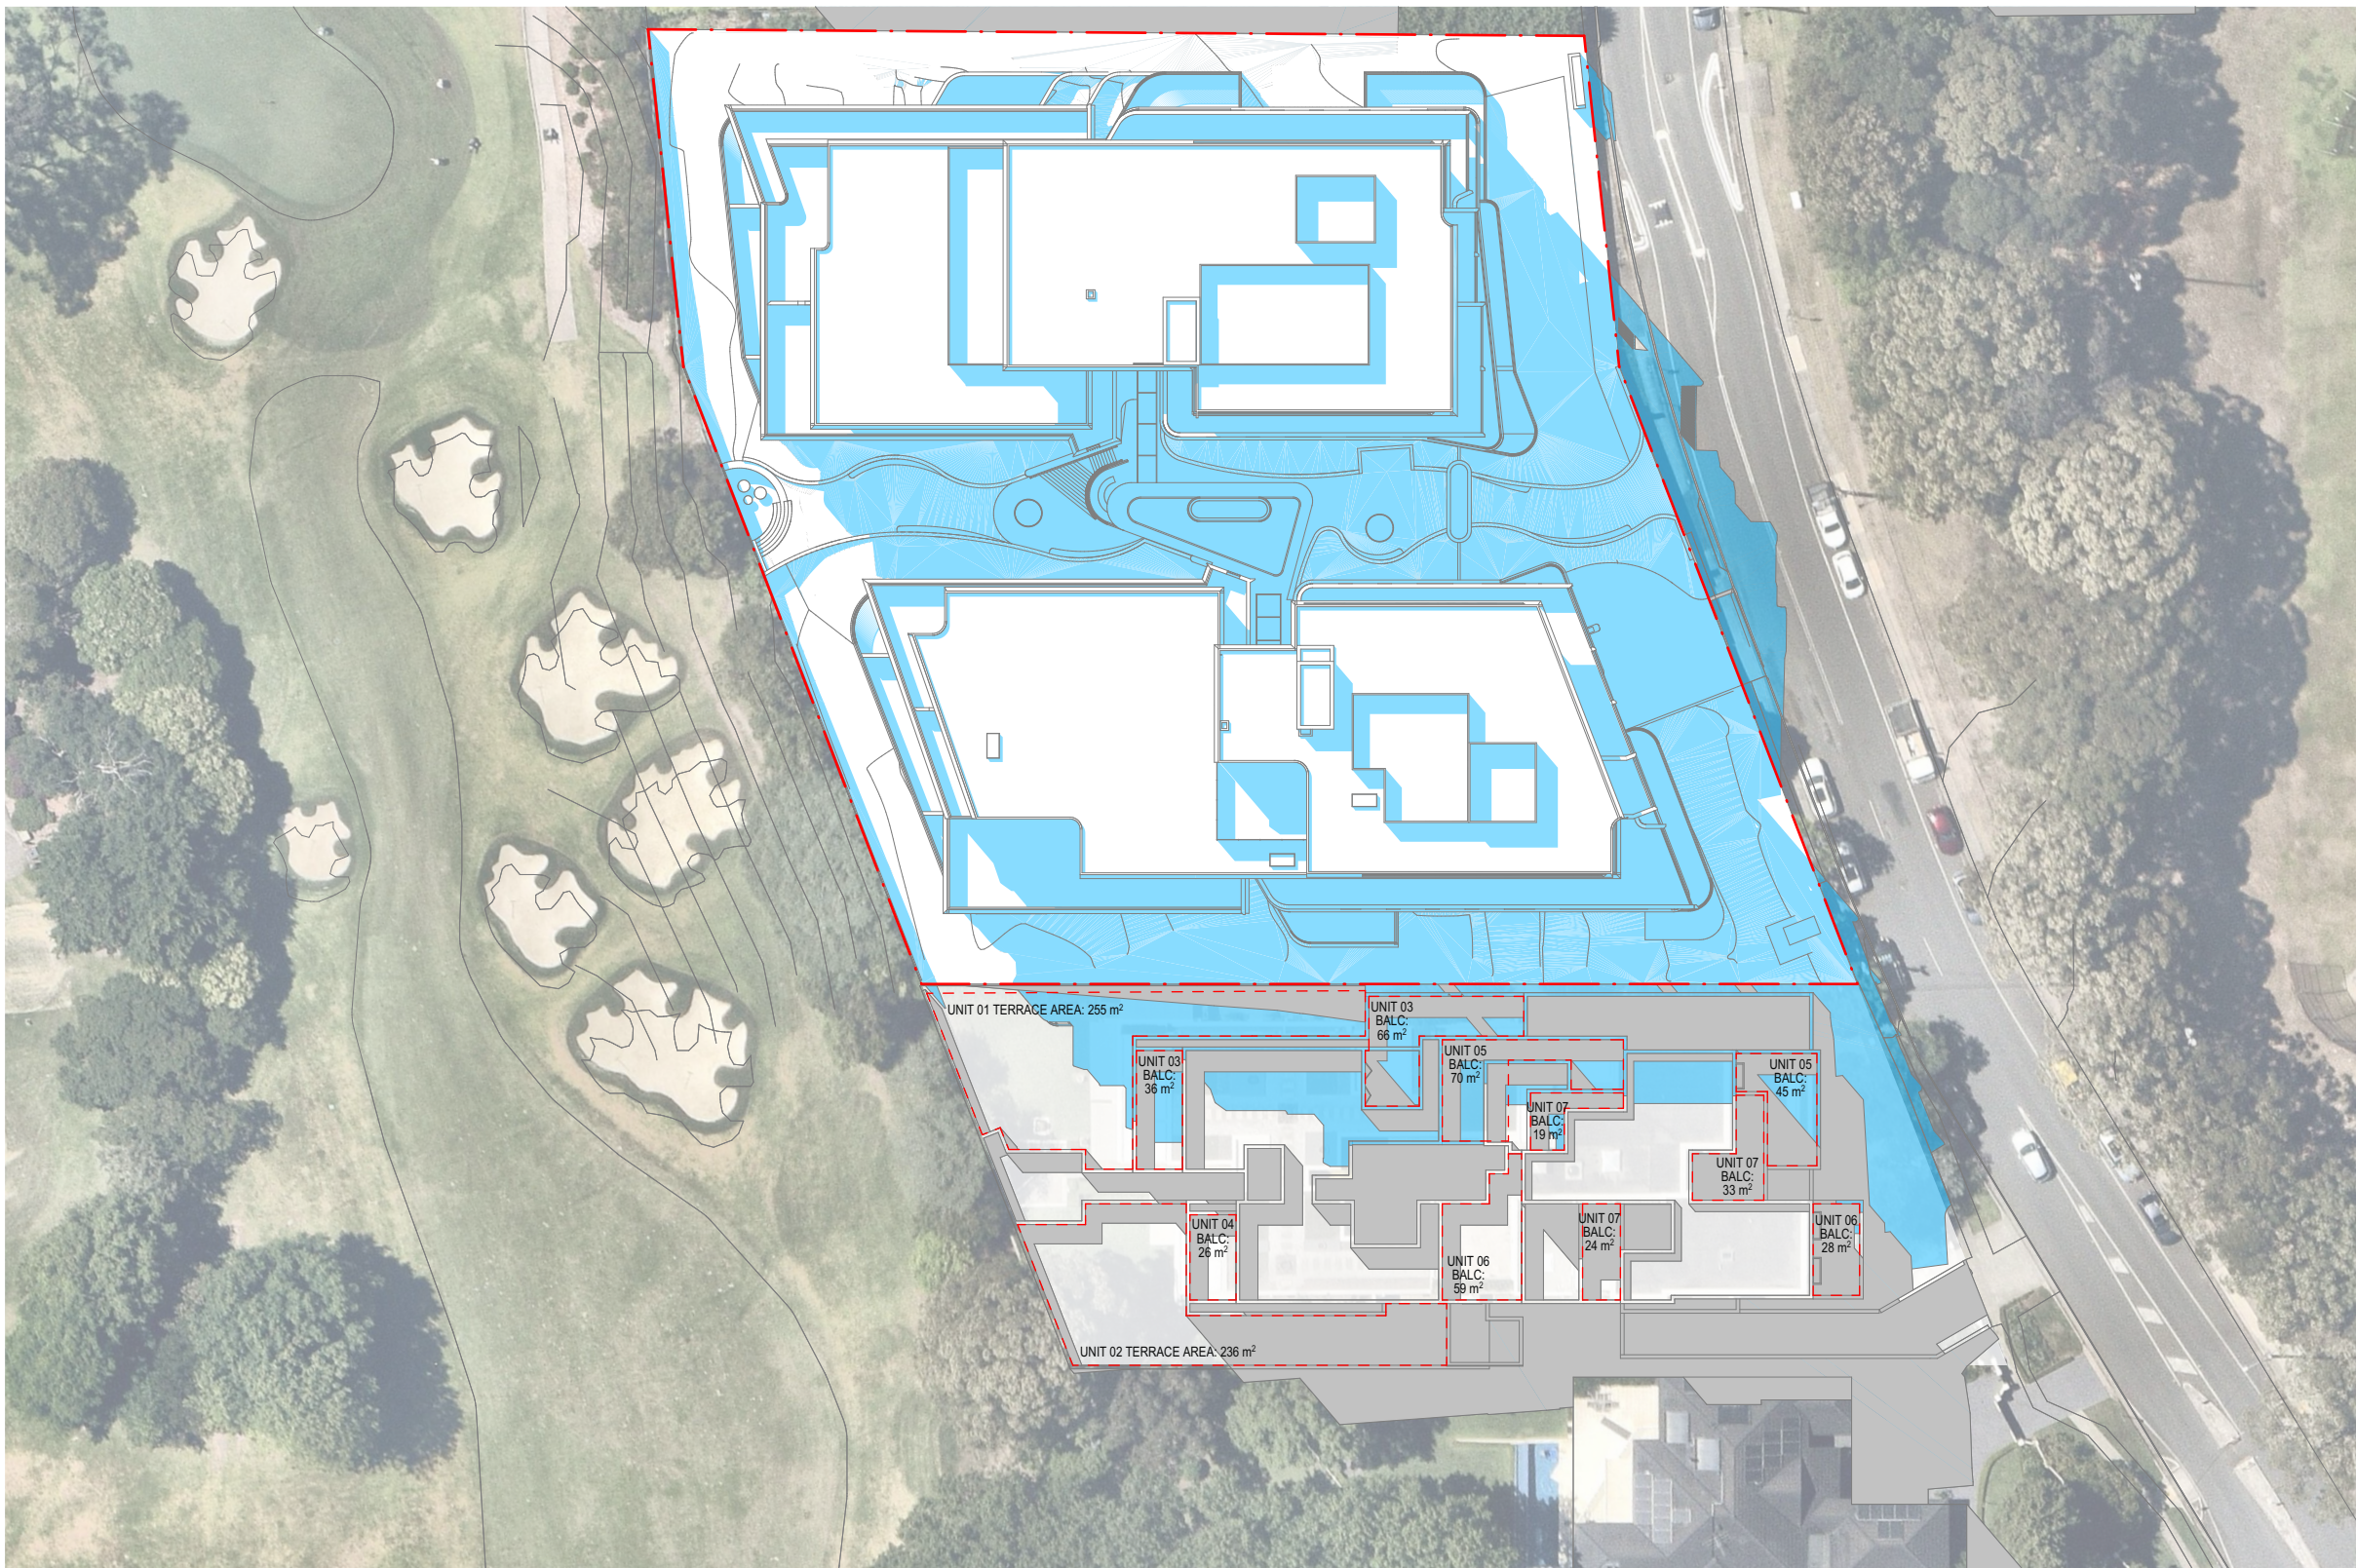

02 PROPOSED JUNE 21 - 2PM
SCALE: 1:600 @A1

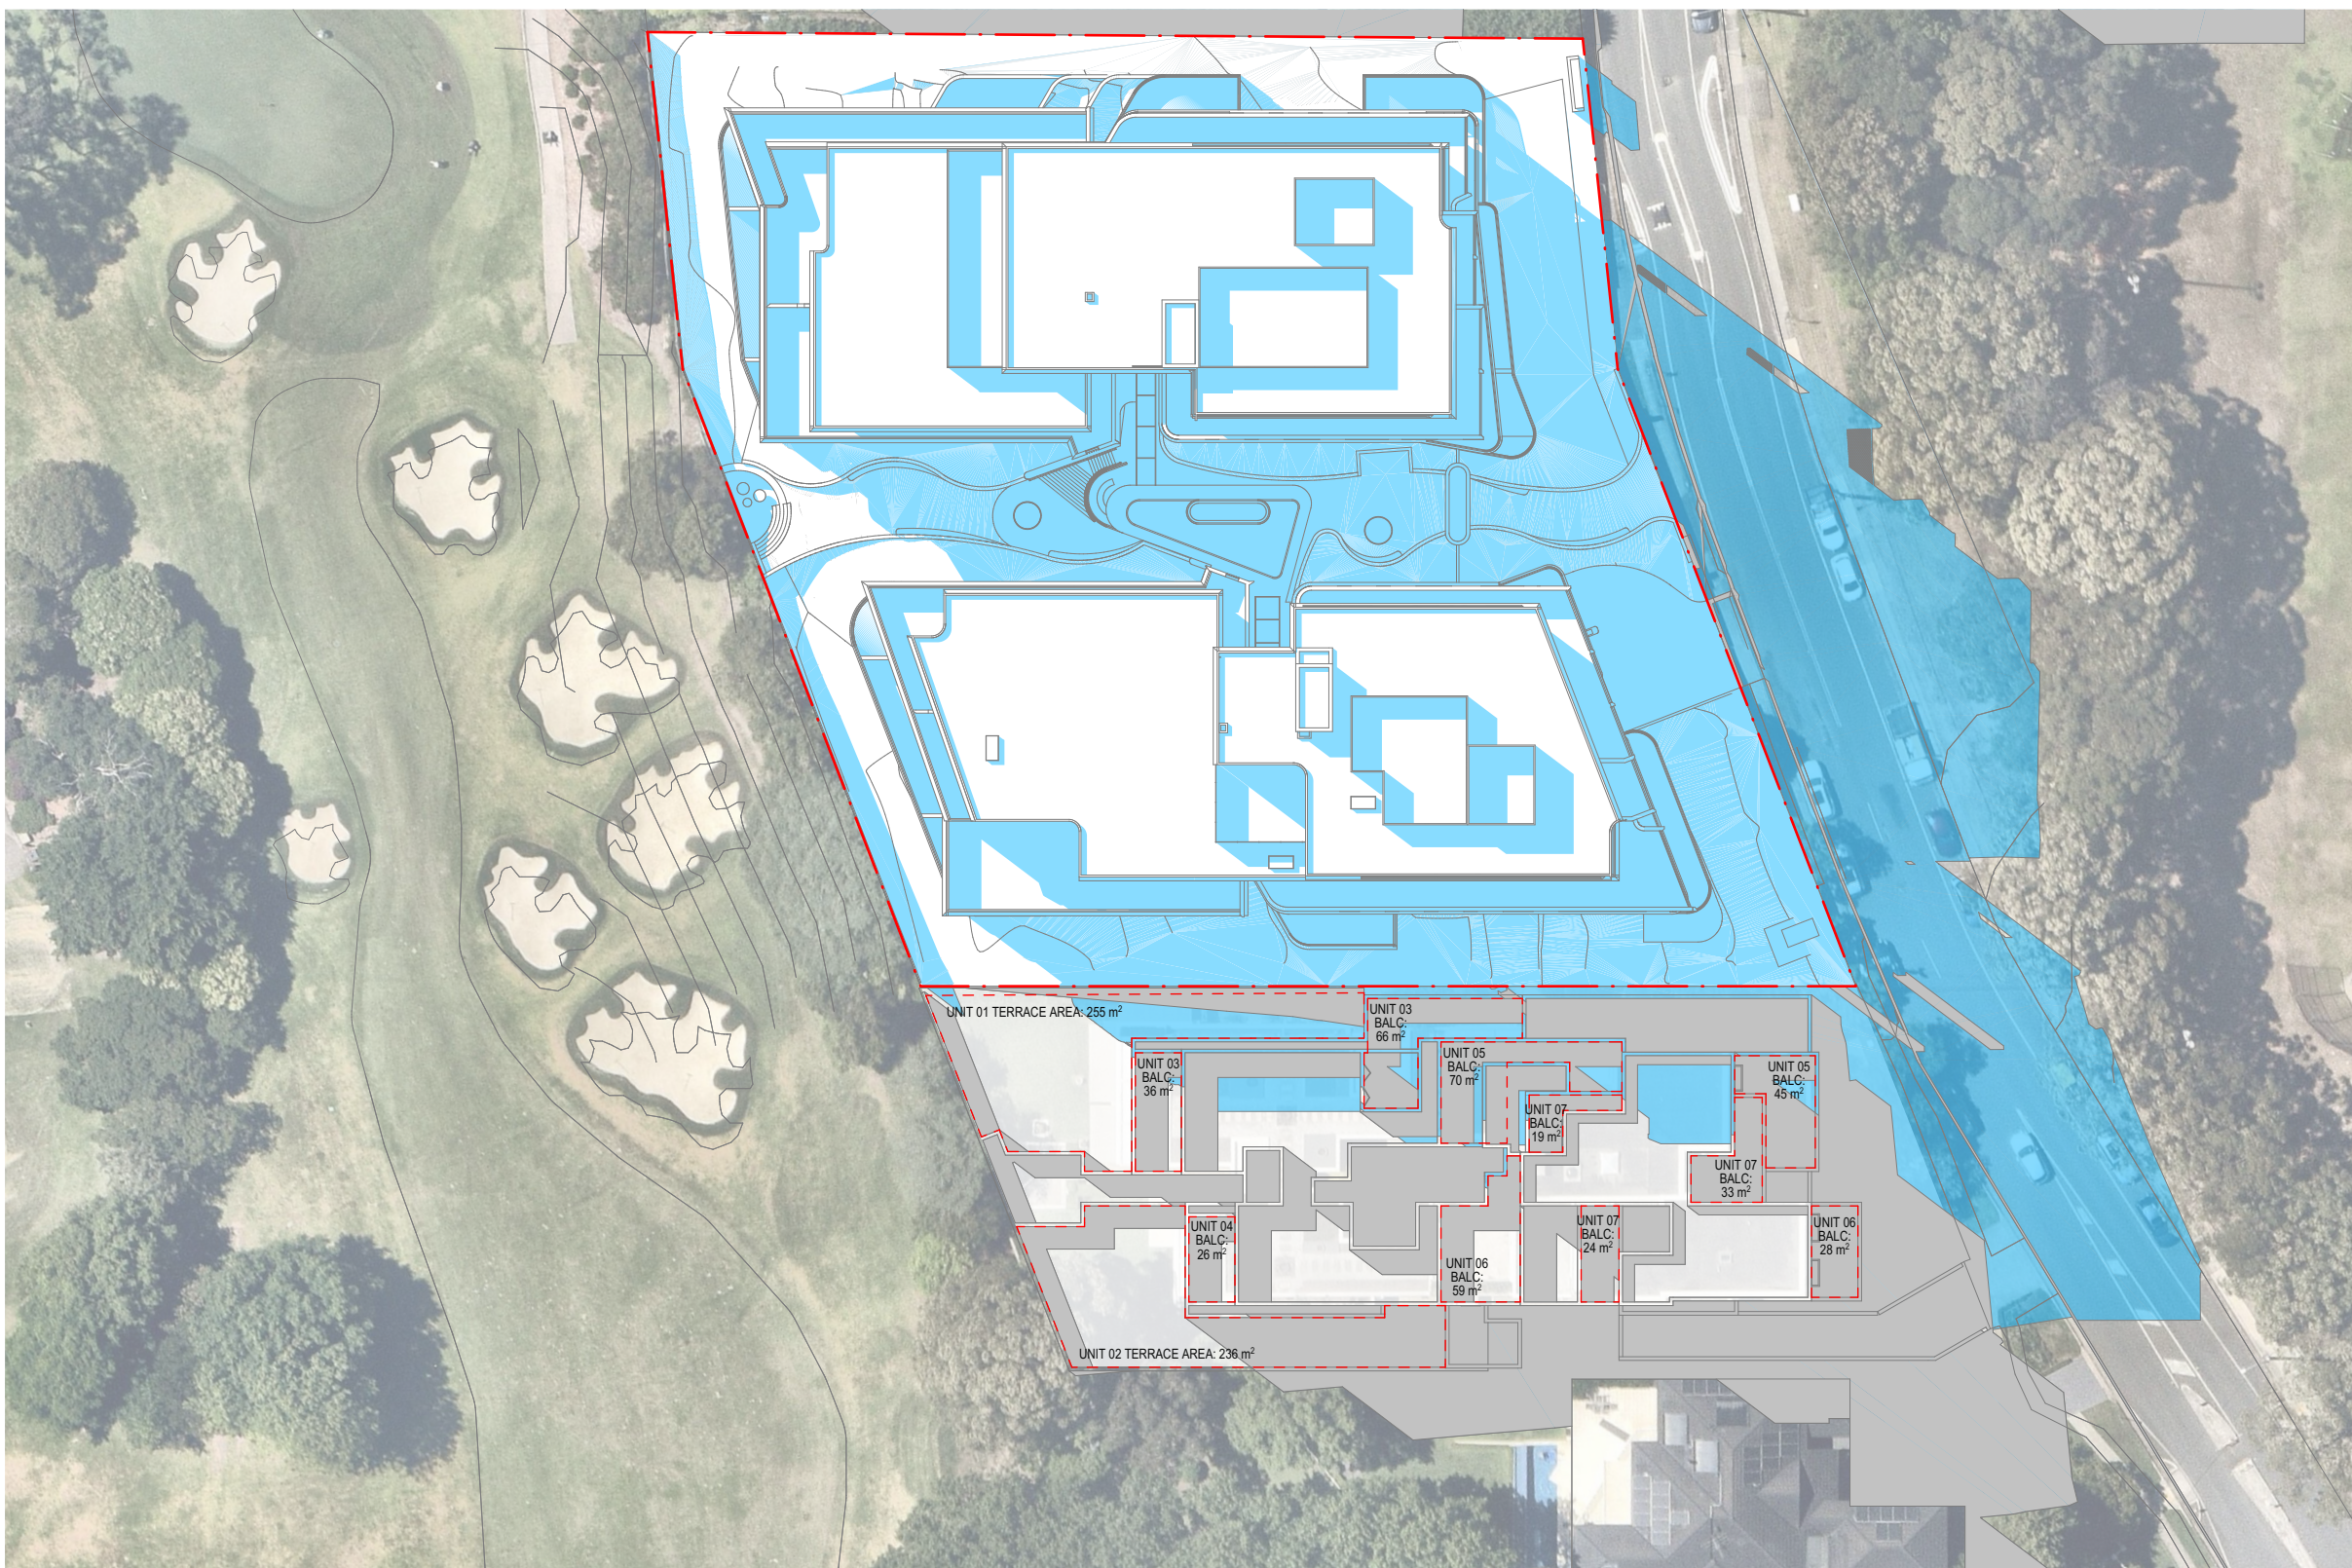

03 PROPOSED JUNE 21 - 3PM
SCALE: 1:600 @A1

NOTE:
ALL NEIGHBOUR LAYOUTS ARE INDICATIVE ONLY

NOTE: SHADOW ANALYSIS TAKEN ON
WINTER SOLSTICE (JUNE 21ST)

LEGEND

- EXISTING SHADOWS
- PROPOSED SHADOWS

REV	DATE	REVISION DESCRIPTION	BY	CHK
A	18/03/2026	For Information	IC, JW	GH

CLIENT

Traders In Purple

ISSUE TITLE

FOR INFORMATION

STRUCTURAL

BG&E
(02) 9770 3300

LANDSCAPE

LOCI
0401 271 241

ACCESS/DDA

ACCESSIBLE BUILDING SOLUTIONS
0450 334 995

FACADEENGINEER

BG&E
(02) 9770 3300

ACOUSTIC

ACOUSTIC LOGIC
(02) 8339 8000

TRAFFIC

ASON GROUP
(02) 9083 6601

CIVIL

BG&E
(02) 9770 3300

BCA

CERTATUDE
(02) 9411 5360

WASTE

COLLIERS
(03) 9140 6074

BUILDING SERVICES

NEUPON
0401 222 862

BASIX

JENSEN HUGHES
(02) 9411 5360

FIRE ENGINEER

INCODE SOLUTIONS
0415 508 019

NORTH POINT



DISCLAIMER

In accepting and utilising this document, the recipient agrees that Plus Studio, retain all common law, statutory law and other rights including copyright and intellectual property rights. The recipient agrees not to use this document for any purpose other than its intended use, to waive all claims against Plus Studio resulting from unauthorised changes, or to reuse the document on other projects without the prior written consent of Plus Studio. Under no circumstances shall transfer of this document be deemed a sale. Plus Studio makes no warranties of fitness for any purpose. The Builder/Contractor shall verify all dimensions prior to any work commencing. Figured dimensions shall take precedence over scaled work.

SCALE
1500 @ A1 Size

ARCHITECT

EORA / SYDNEY
Gosford Country
Level 4, 222 Clarence Street
Sydney NSW 2000
Australia

+612 9823 7000
sydney@plusstudio.co
Nominated Architects
Gabriel Duque 1622
4/mt Julia 10022
Pdo Pin 11295

Plus Architecture Pty Ltd
ABN 40 091 690 336
plusstudio.co
2025 © Plus Architecture International Pty Ltd. All Rights Reserved.
Plus Studio® is a trademark of Plus Architecture International Pty Ltd.

**PLUS
STUDIO**

PROJECT TITLE

46-50 Cowan Road, St Ives

CLIENT

TRADERS IN PURPLE

CHECKED

GH

DRAWN

IC, JW

DRAWING TITLE

SHADOW DIAGRAMS - SHEET 02

PROJECT NUMBER

20819

DRAWING NUMBER

PLA-LEC-4101

STAGE


DA

REVISION


A

SCHEDULE OF CHANGES


01 - Diagram updated

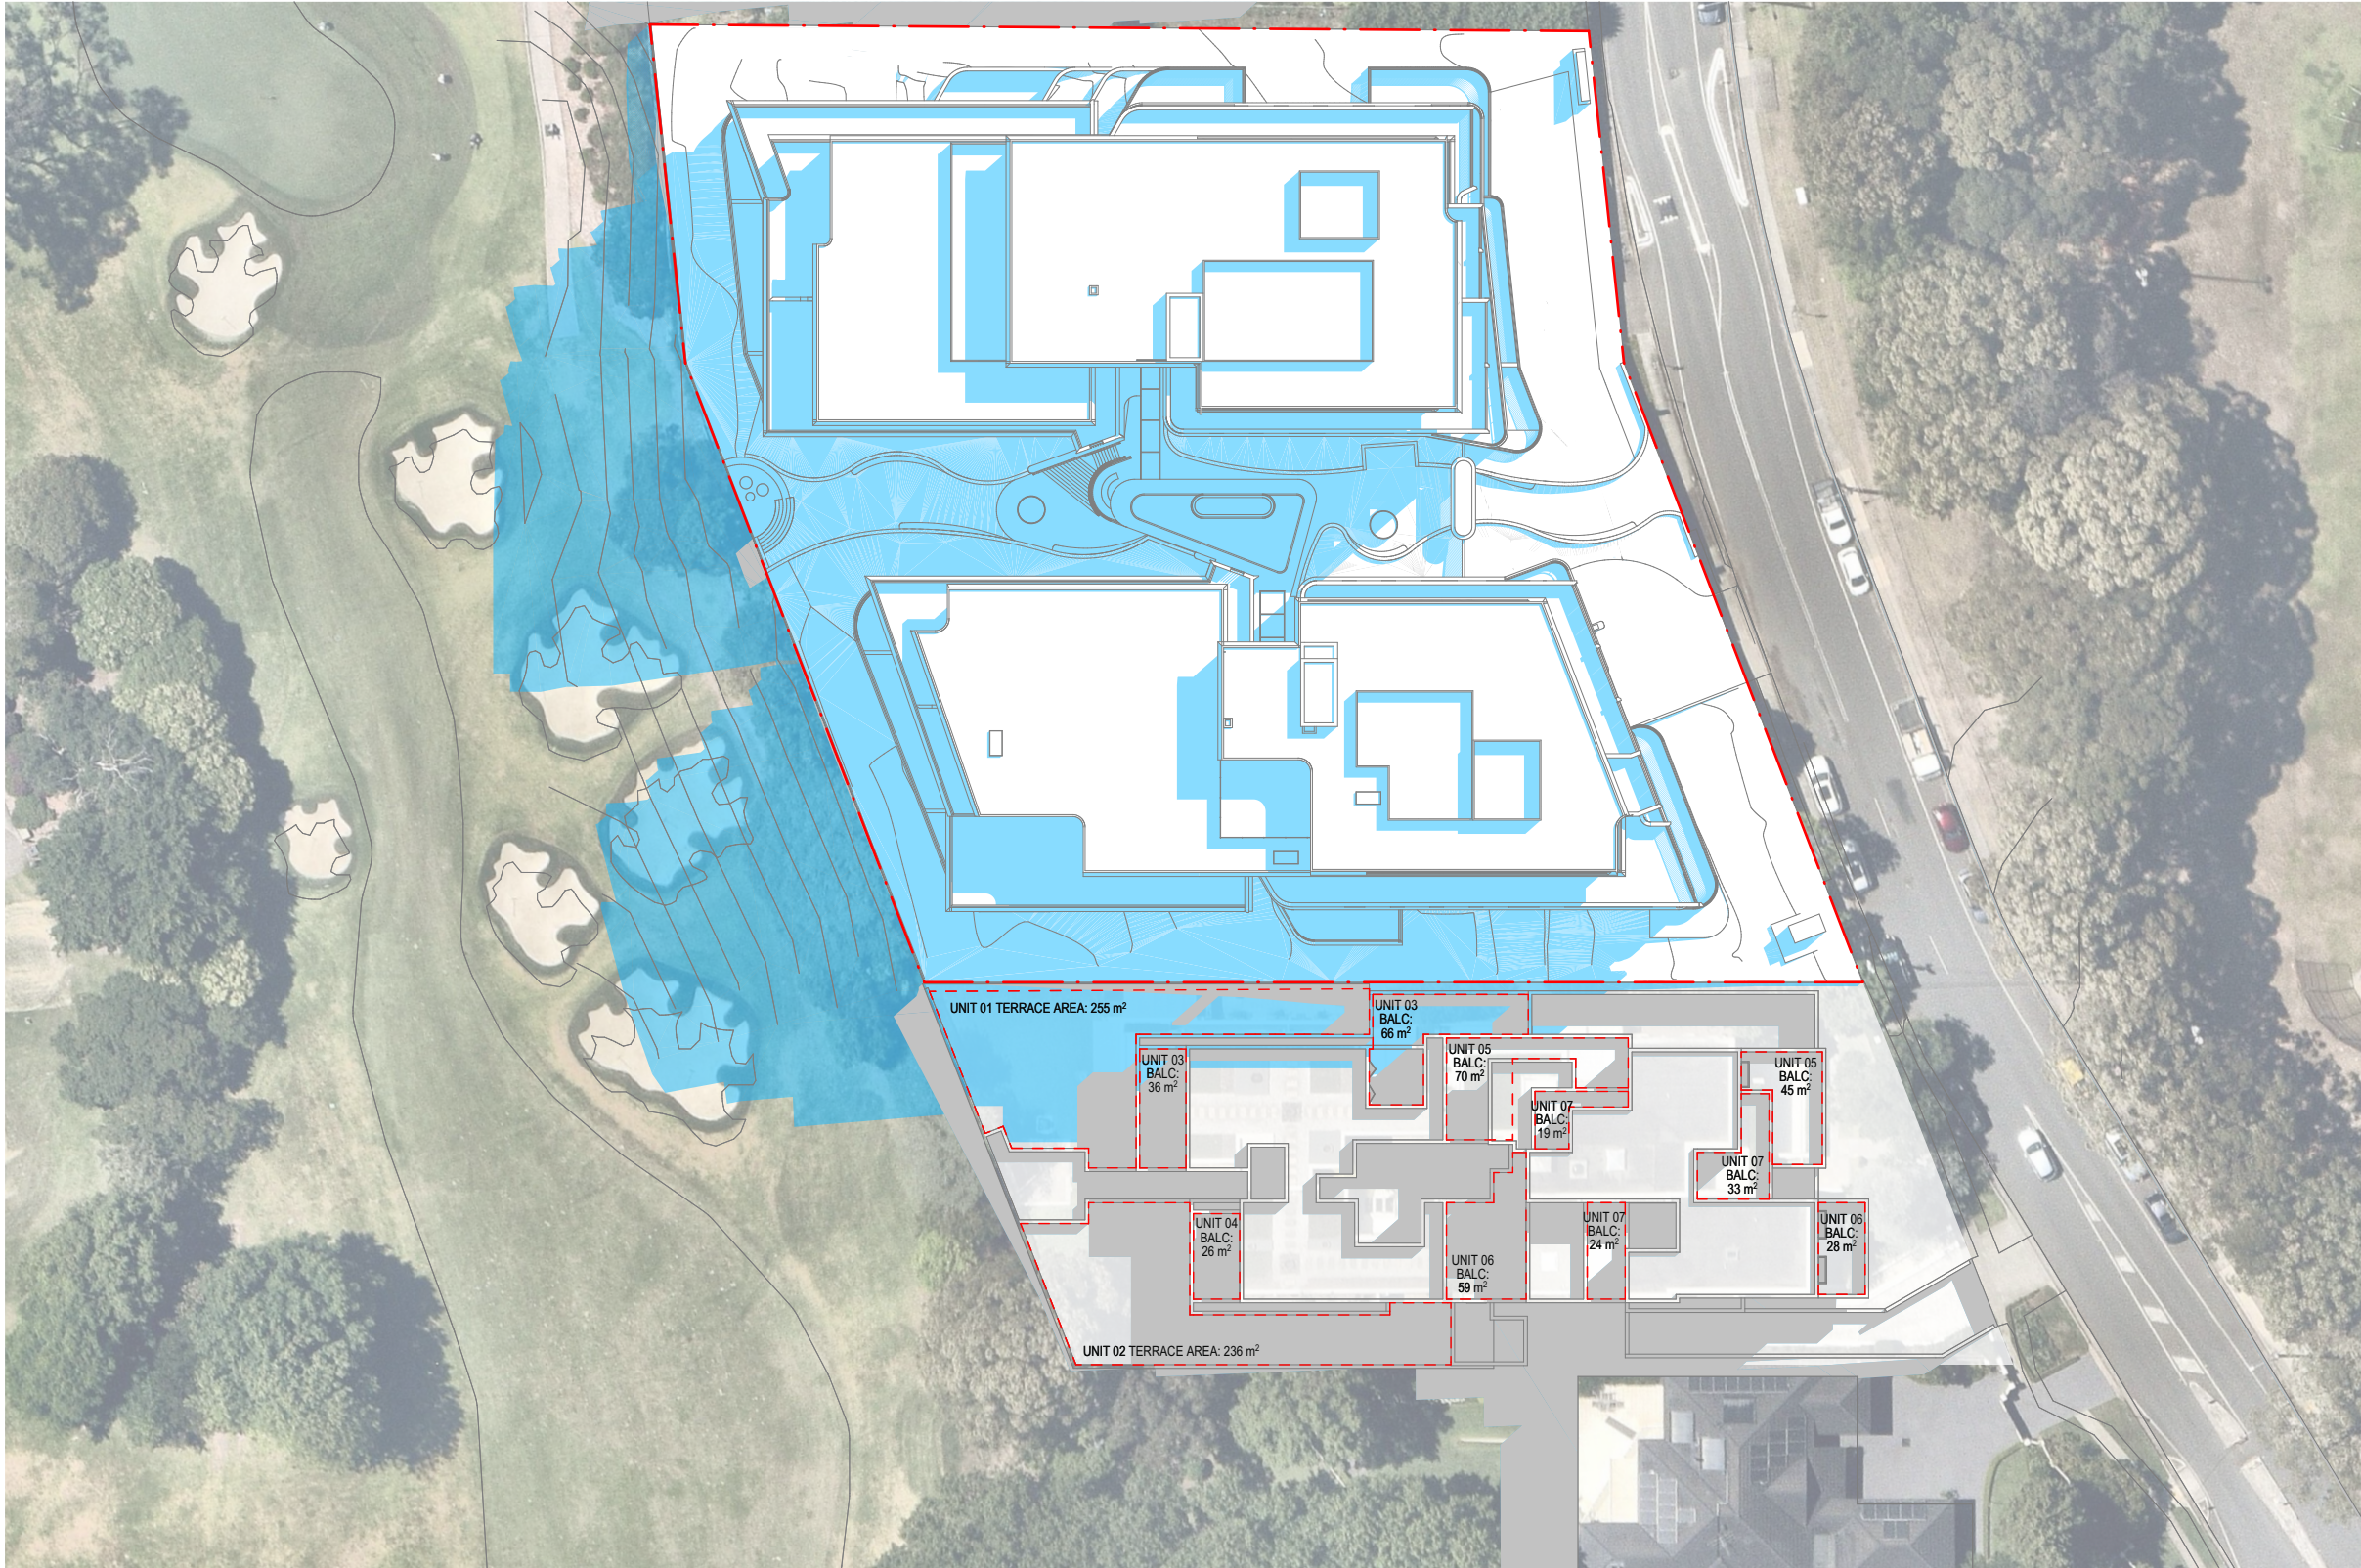


01 PROPOSED SEP 21 - 9AM
SCALE: 1:600 @A1

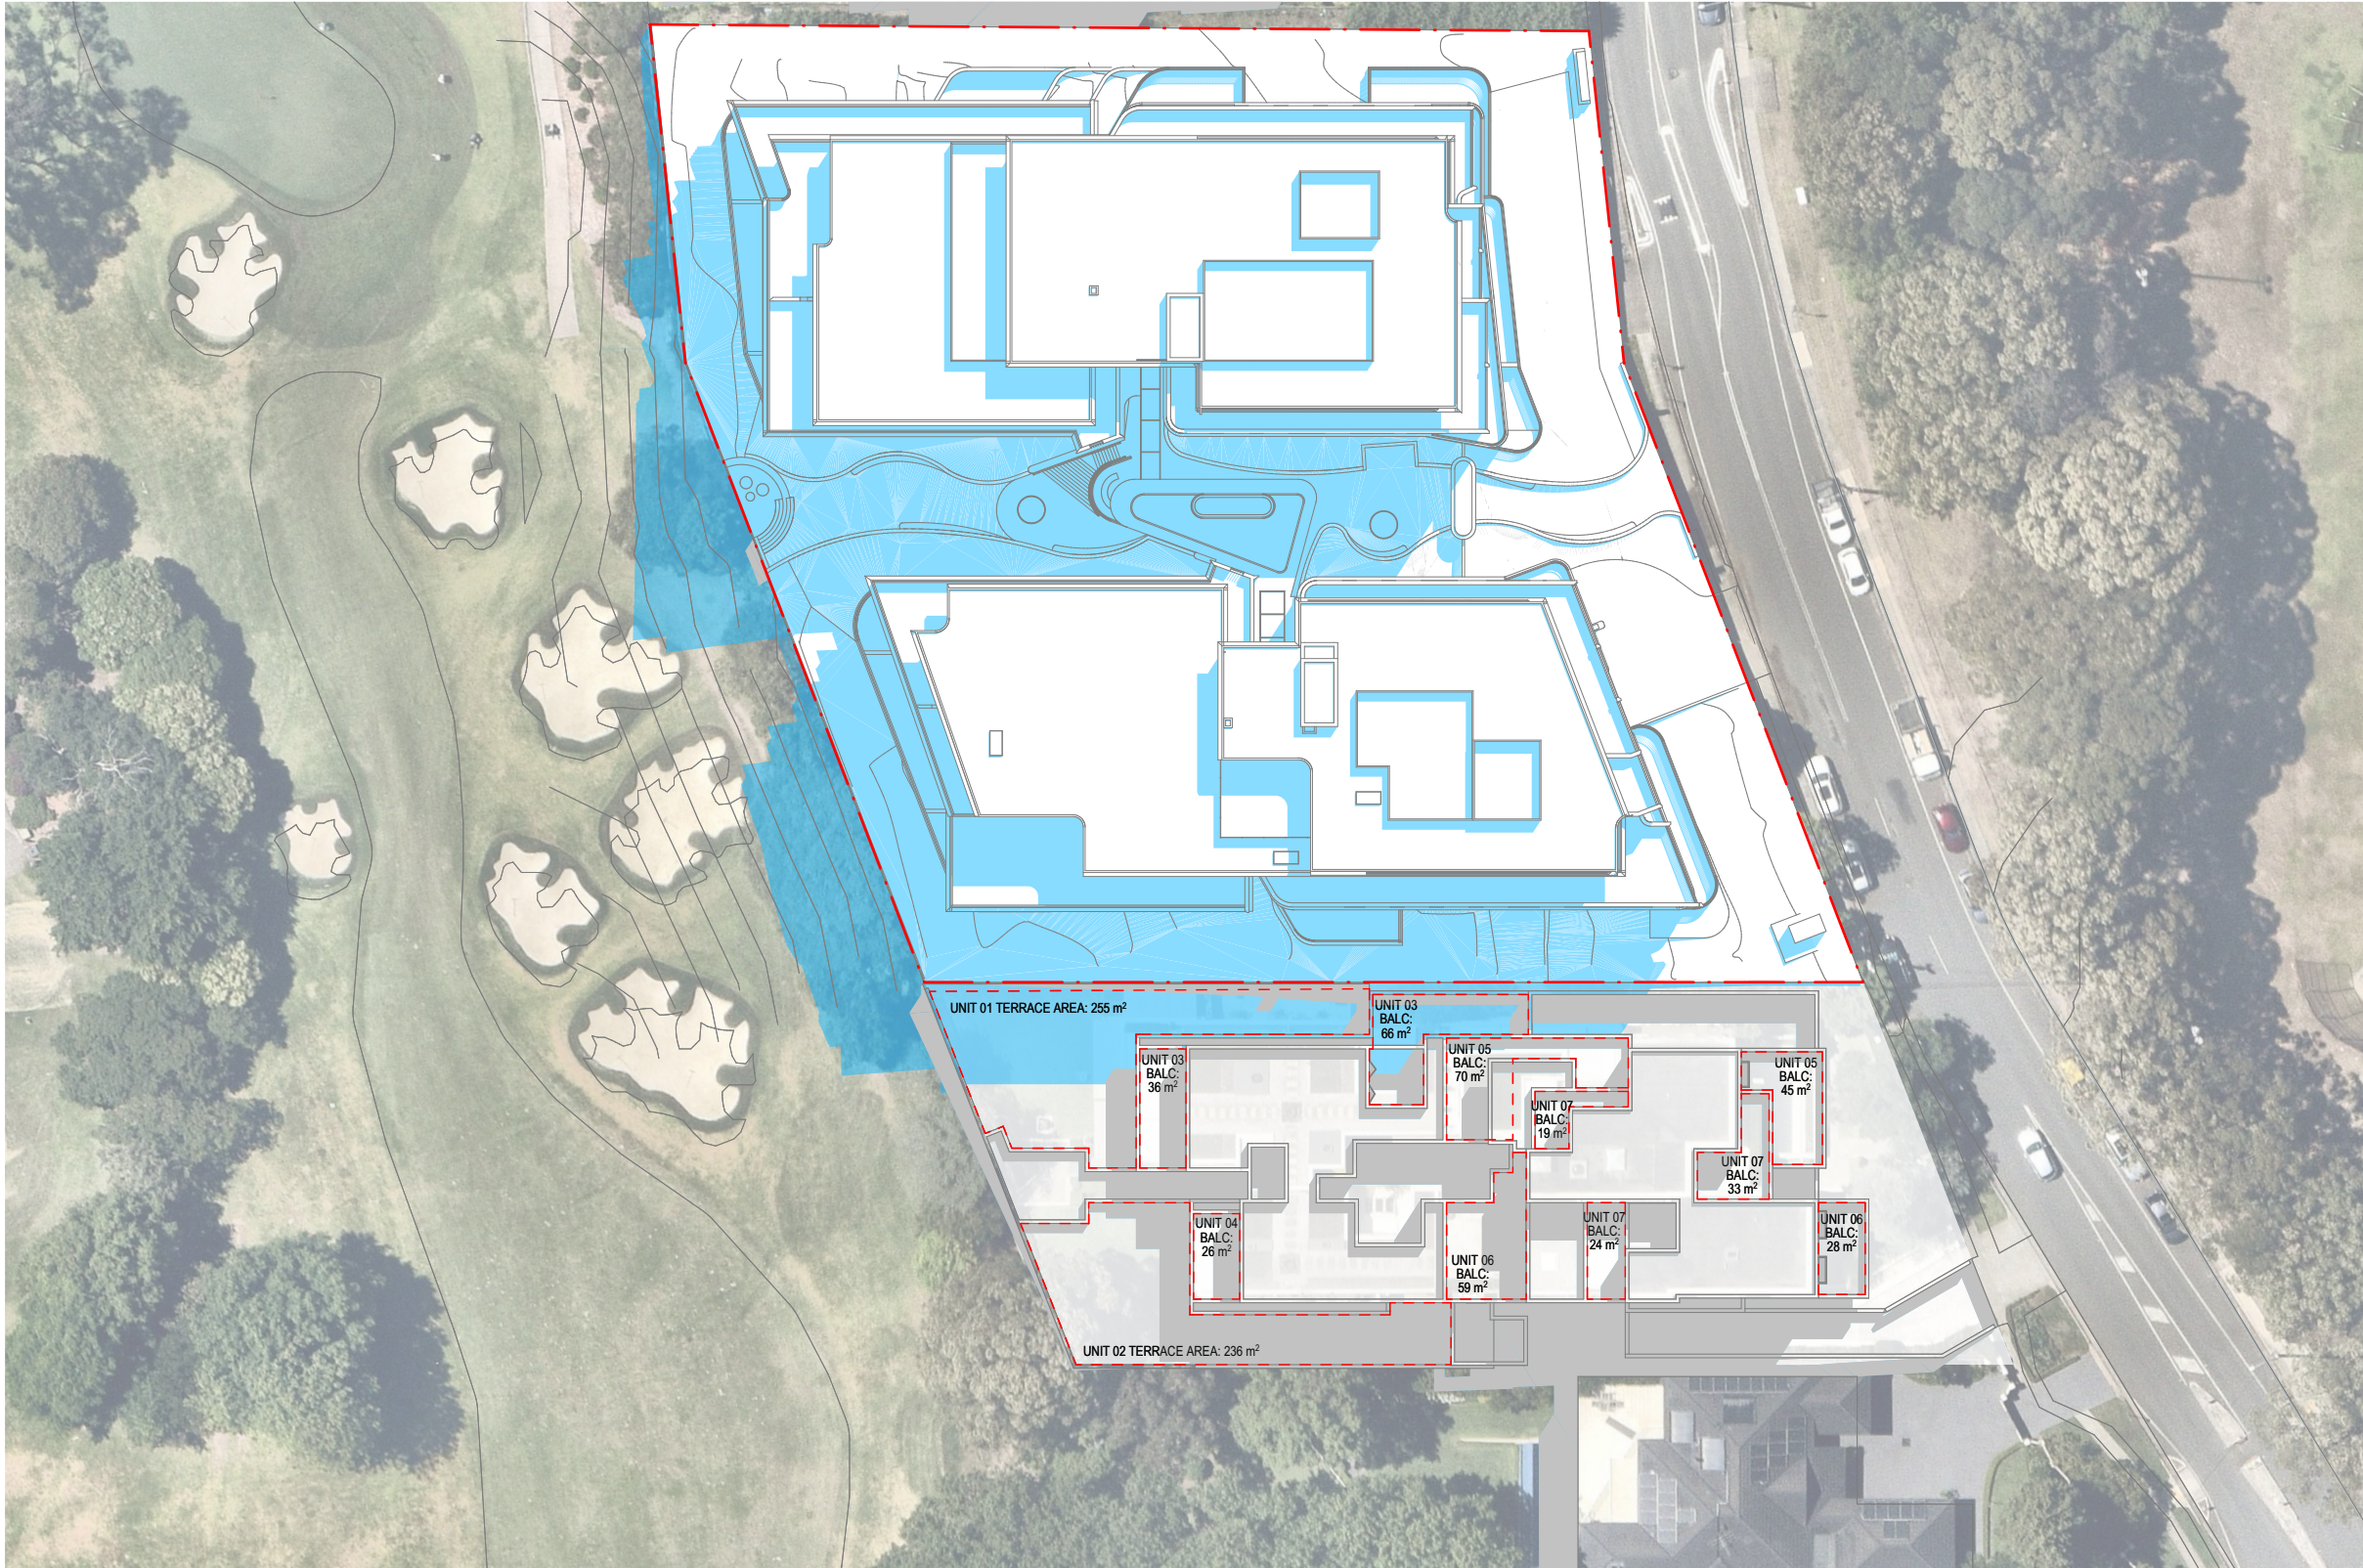

02 PROPOSED SEP 21 - 10AM
SCALE: 1:600 @A1

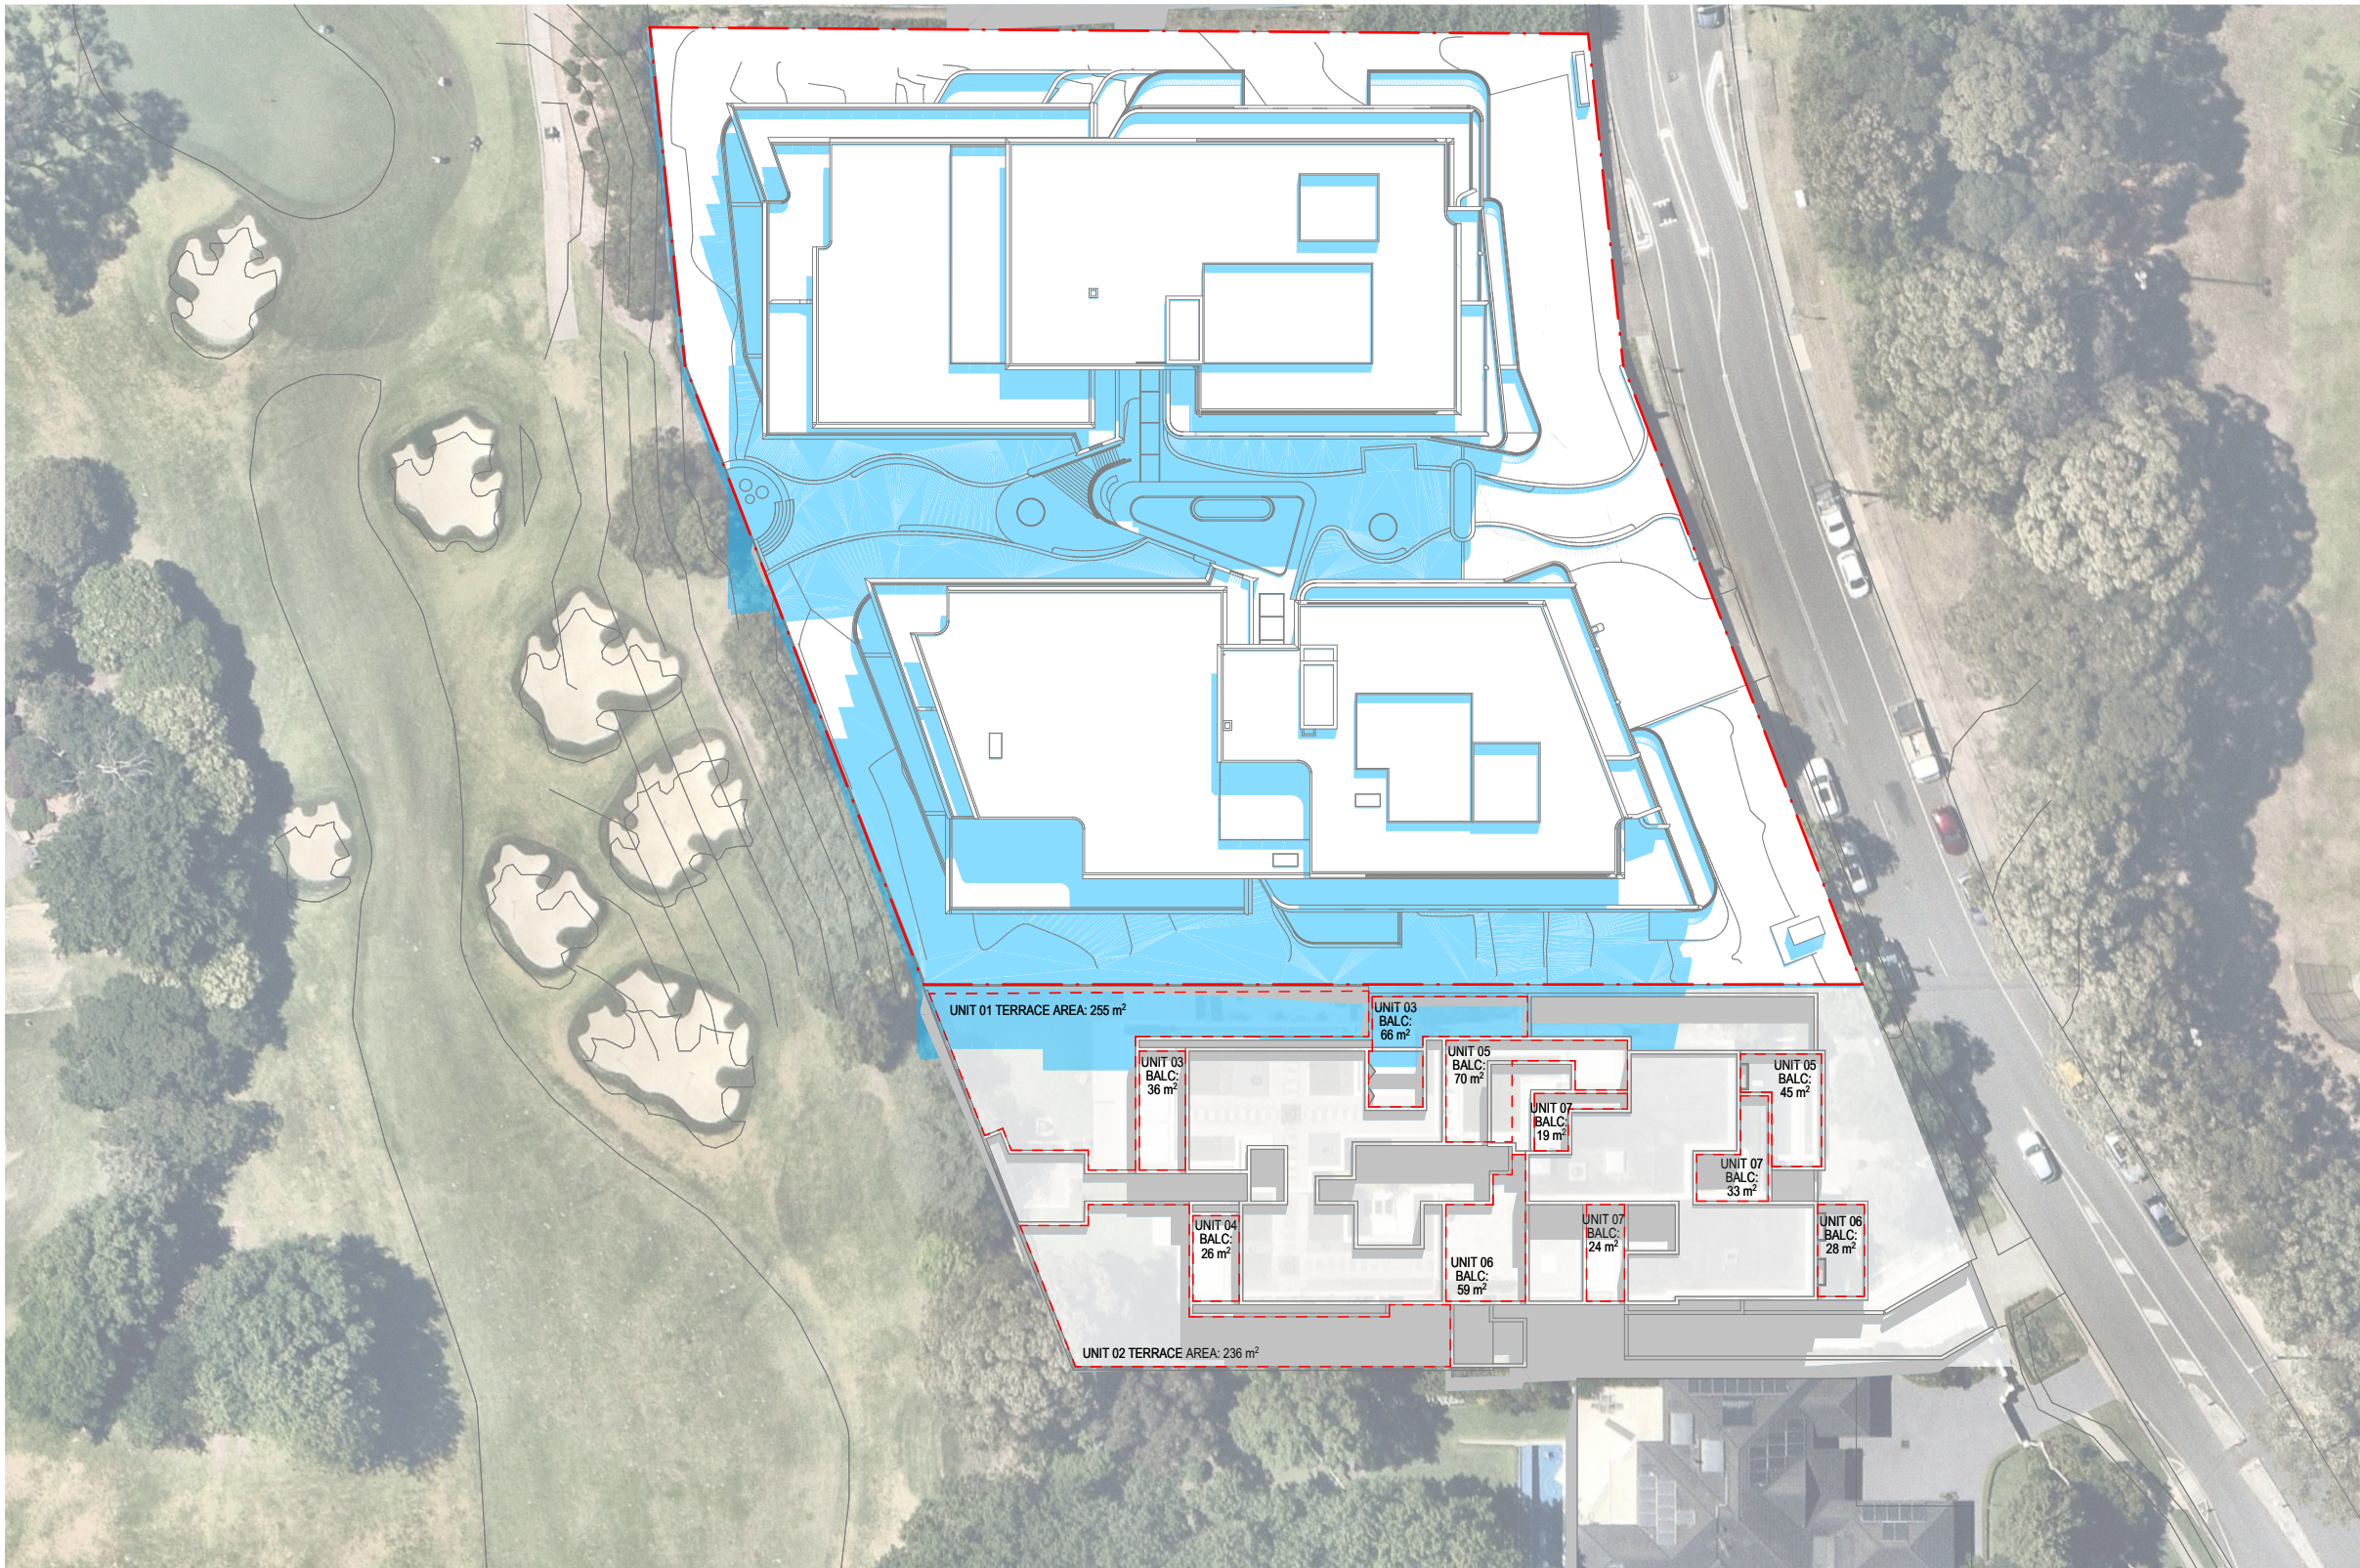

03 PROPOSED SEP 21 - 11AM
SCALE: 1:600 @A1

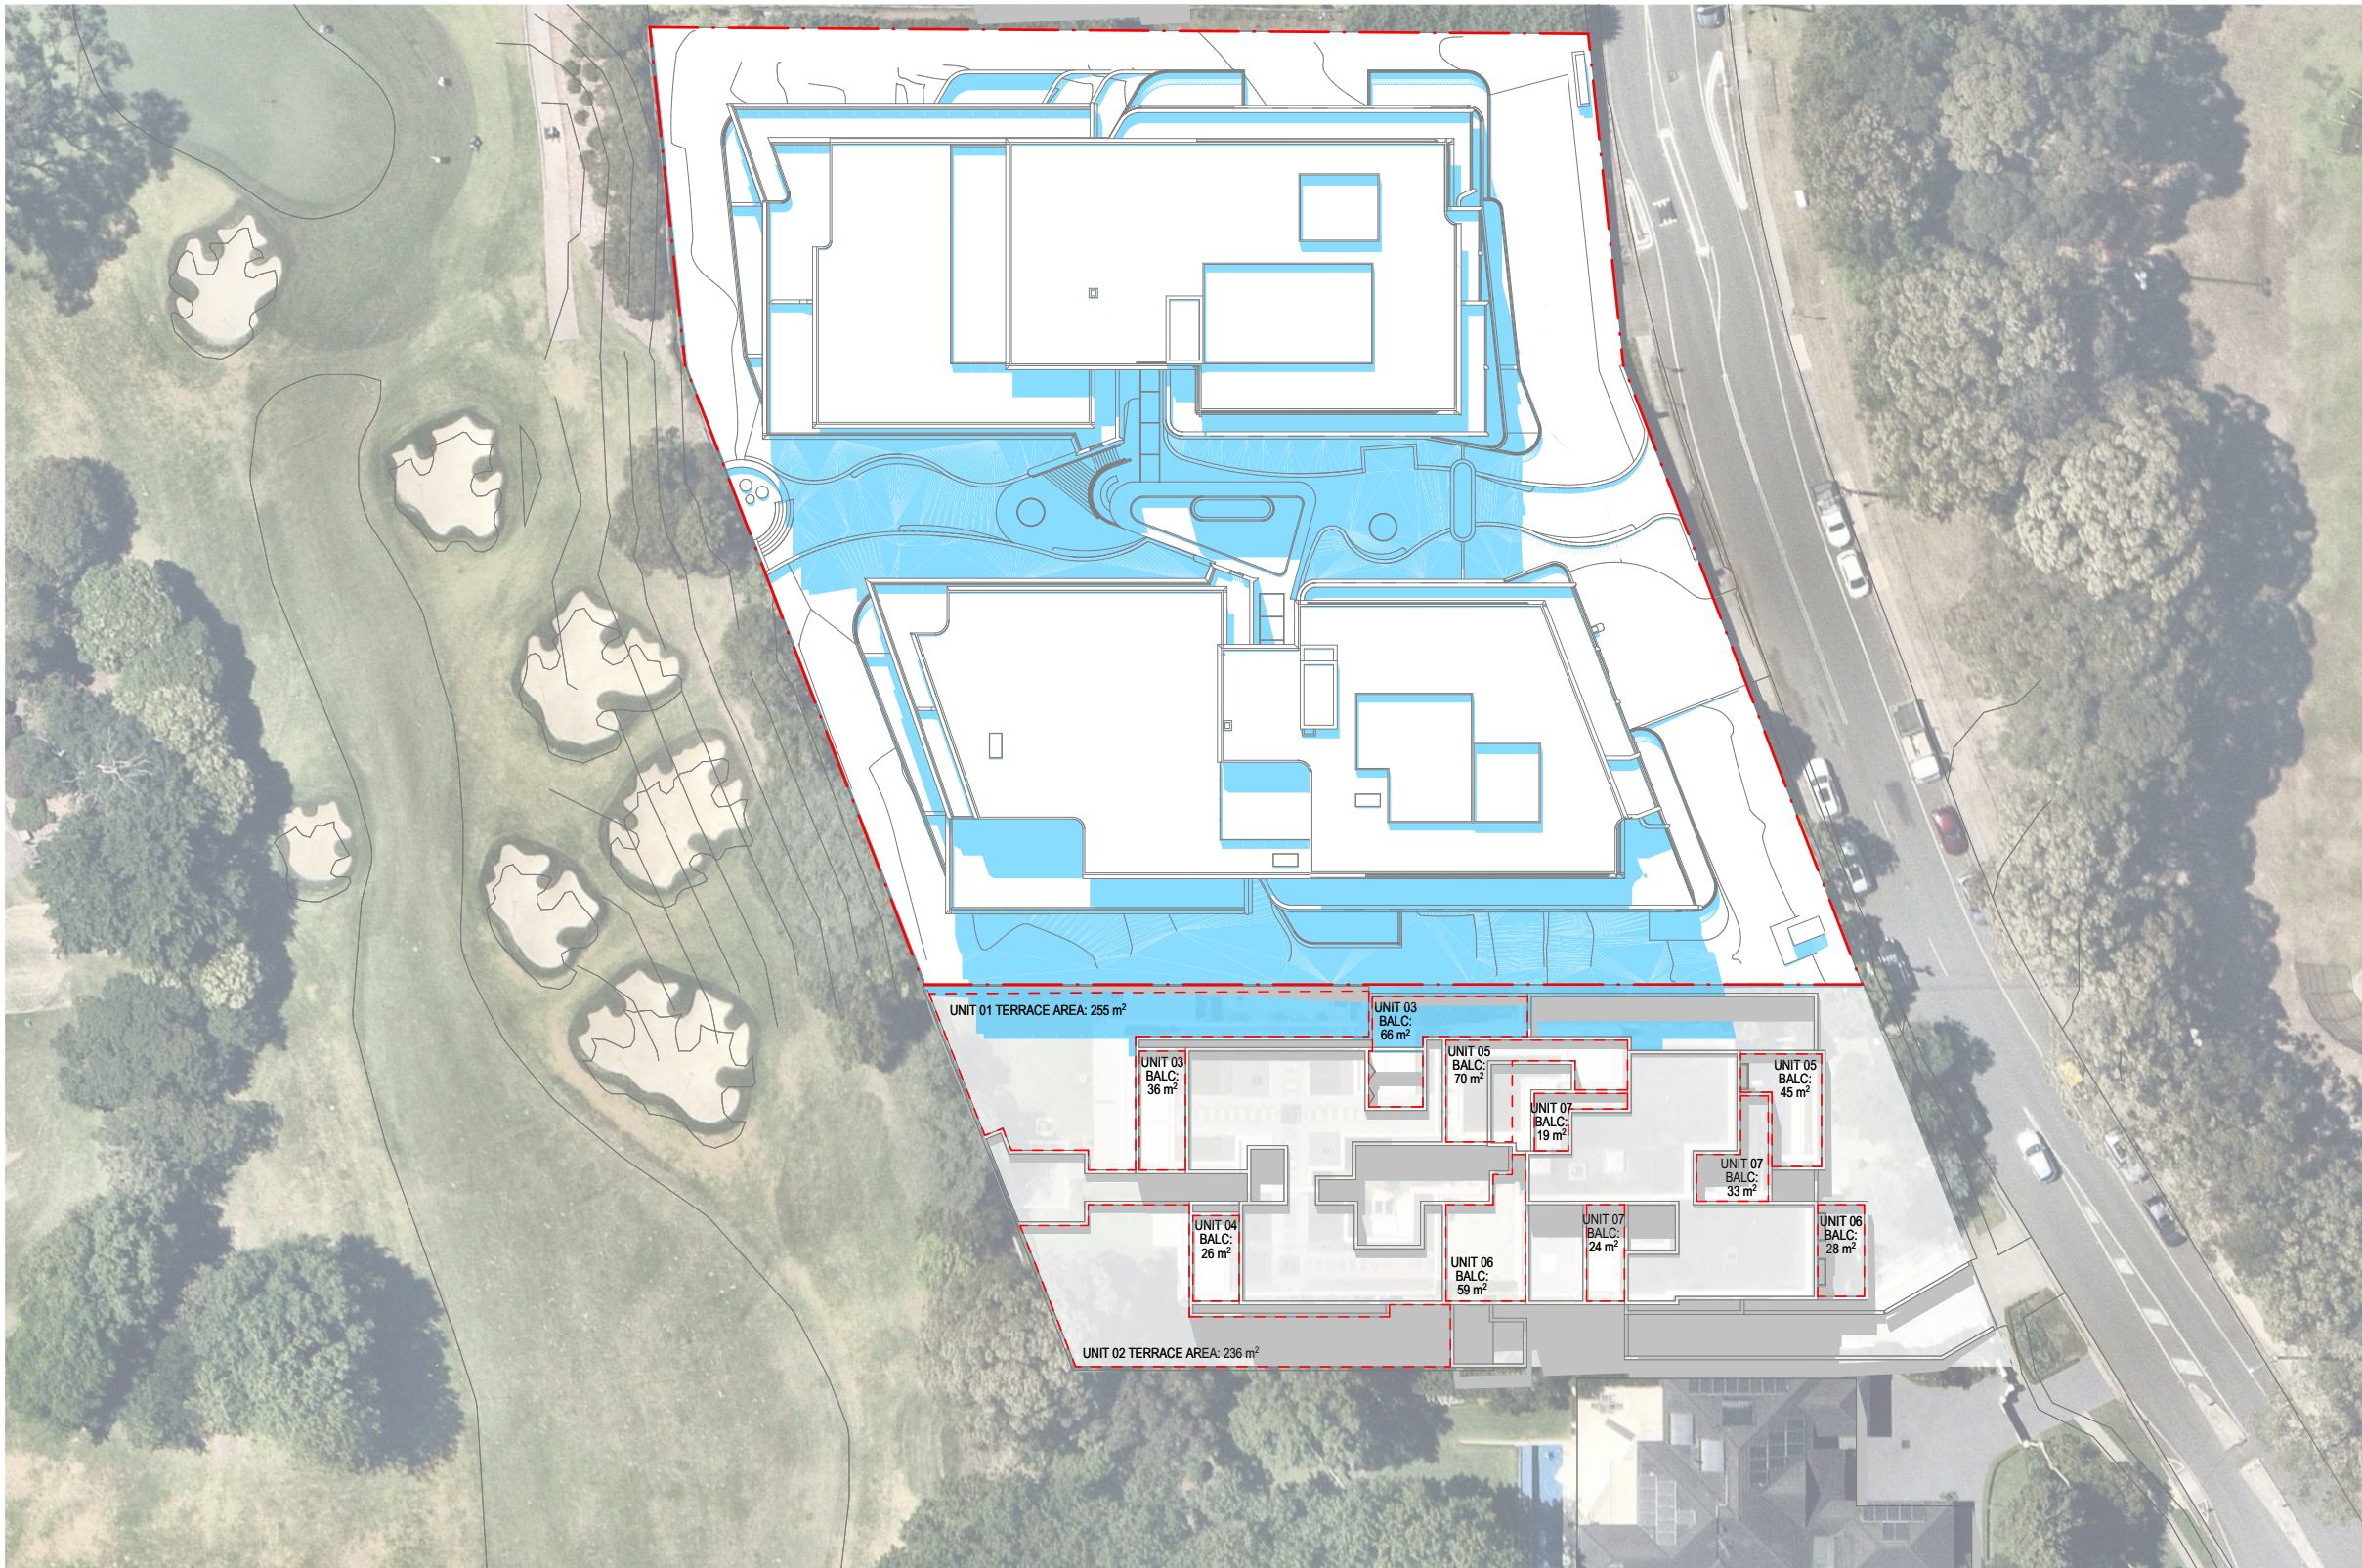

04 PROPOSED SEP 21 - 12PM
SCALE: 1:600 @A1

NOTE:
ALL NEIGHBOUR LAYOUTS ARE INDICATIVE ONLY

NOTE: SHADOW ANALYSIS TAKEN ON
EQUINOX (MAR/SEP 21ST)

LEGEND

- EXISTING SHADOWS
PROPOSED SHADOWS

REV	DATE	REVISION DESCRIPTION	BY	CHK
A	18/03/2026	For Information	IC, JW	GH

CLIENT

Traders In Purple

ISSUE TITLE

FOR INFORMATION

STRUCTURAL

BGR&E
(02) 9770 3300

LANDSCAPE

LOCI
(04) 012 71 241

ACCESS/DDA

ACCESSIBLE BUILDING SOLUTIONS
(04) 508 334 995

FACADEENGINEER

BGR&E
(02) 9770 3300

ACOUSTIC

ACOUSTIC LOGIC
(02) 8339 8000

TRAFFIC

ASON GROUP
(02) 9083 6601

CIVIL

BGR&E
(02) 9770 3300

BCA

CERTITUDE
(02) 9299 8058

WASTE

COLLIERS
(03) 9140 6074

BUILDING SERVICES


NEUPON
(04) 012 222 862

BASIX

JENSEN HUGHES
(02) 9411 5360

FIRE ENGINEER

INCODE SOLUTIONS
(04) 508 019

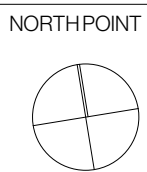

DISCLAIMER

In accepting and utilising this document, the recipient agrees that Plus Studio, retain all common law, statutory law and other rights including copyright and intellectual property rights. The recipient agrees not to use this document for any purpose other than its intended use, to waive all claims against Plus Studio resulting from unauthorised changes, or to make the document on other projects without the prior written consent of Plus Studio. Under no circumstances shall transfer of this document be deemed a sale. Plus Studio makes no warranties of fitness for any purpose. The Builder/Contractor shall verify all dimensions prior to any work commencing. Figured dimensions shall take precedence over scaled work.

SCALE

1:600 @ A1 Size

ARCHITECT

EORA / SYDNEY
Gosford Country
Level 4, 222 Clarence Street
Sydney NSW 2000
Australia
+612 9823 7000
sydney@plusstudio.co

Nominated Architects
Gabriel Duque 1622
4/111 Julia 100/22
Pido Pin 11286

Plus Architecture Pty Ltd
ABN 40 091 690 336
plusstudio.co

2025 © Plus Architecture International Pty Ltd. All Rights Reserved.
Plus Studio® is a trademark of Plus Architecture International Pty Ltd.

PLUS
STUDIO

PROJECT TITLE

46-50 Cowan Road, St Ives

CLIENT

TRADERS IN PURPLE

CHECKED

GH

DRAWN

IC, JW

DRAWING TITLE

SHADOW DIAGRAMS - SHEET 03

PROJECT NUMBER

20819

DRAWING NUMBER

PLA-LEC-4102

STAGE


DA

REVISION


A

SCHEDULE OF CHANGES

01 - Diagram updated

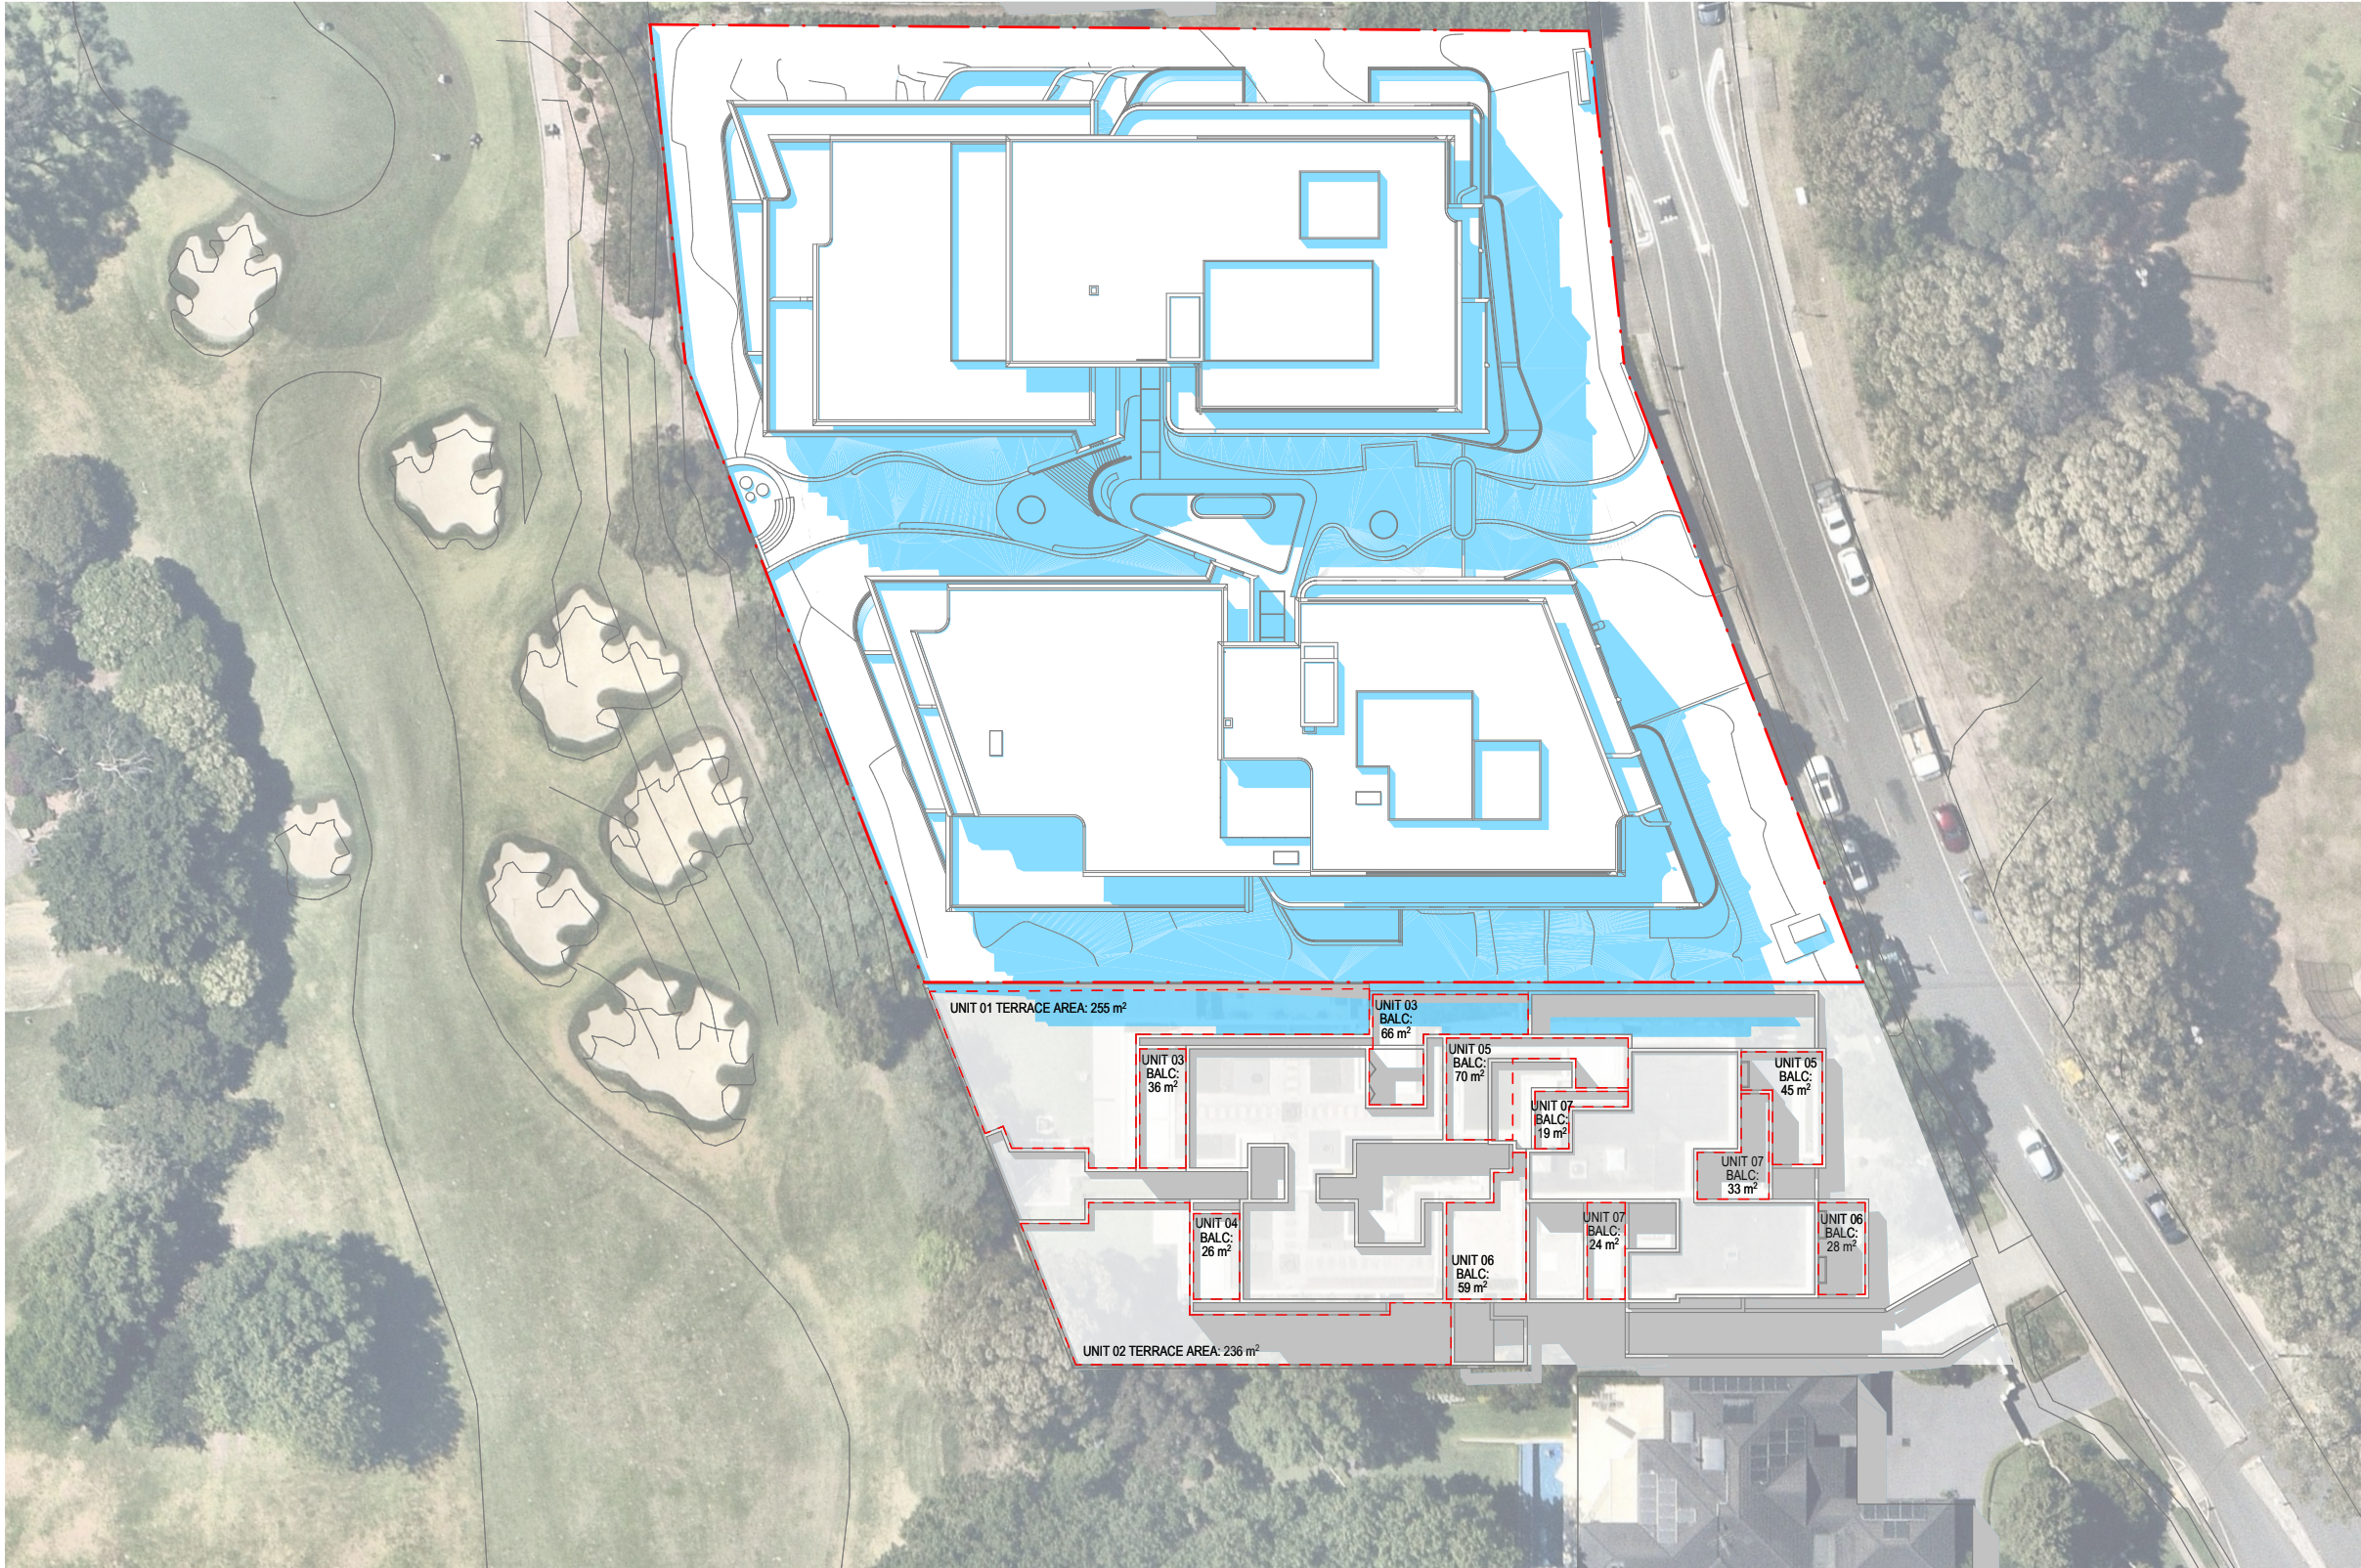

01 PROPOSED SEP 21 - 1PM
SCALE: 1:600 @A1

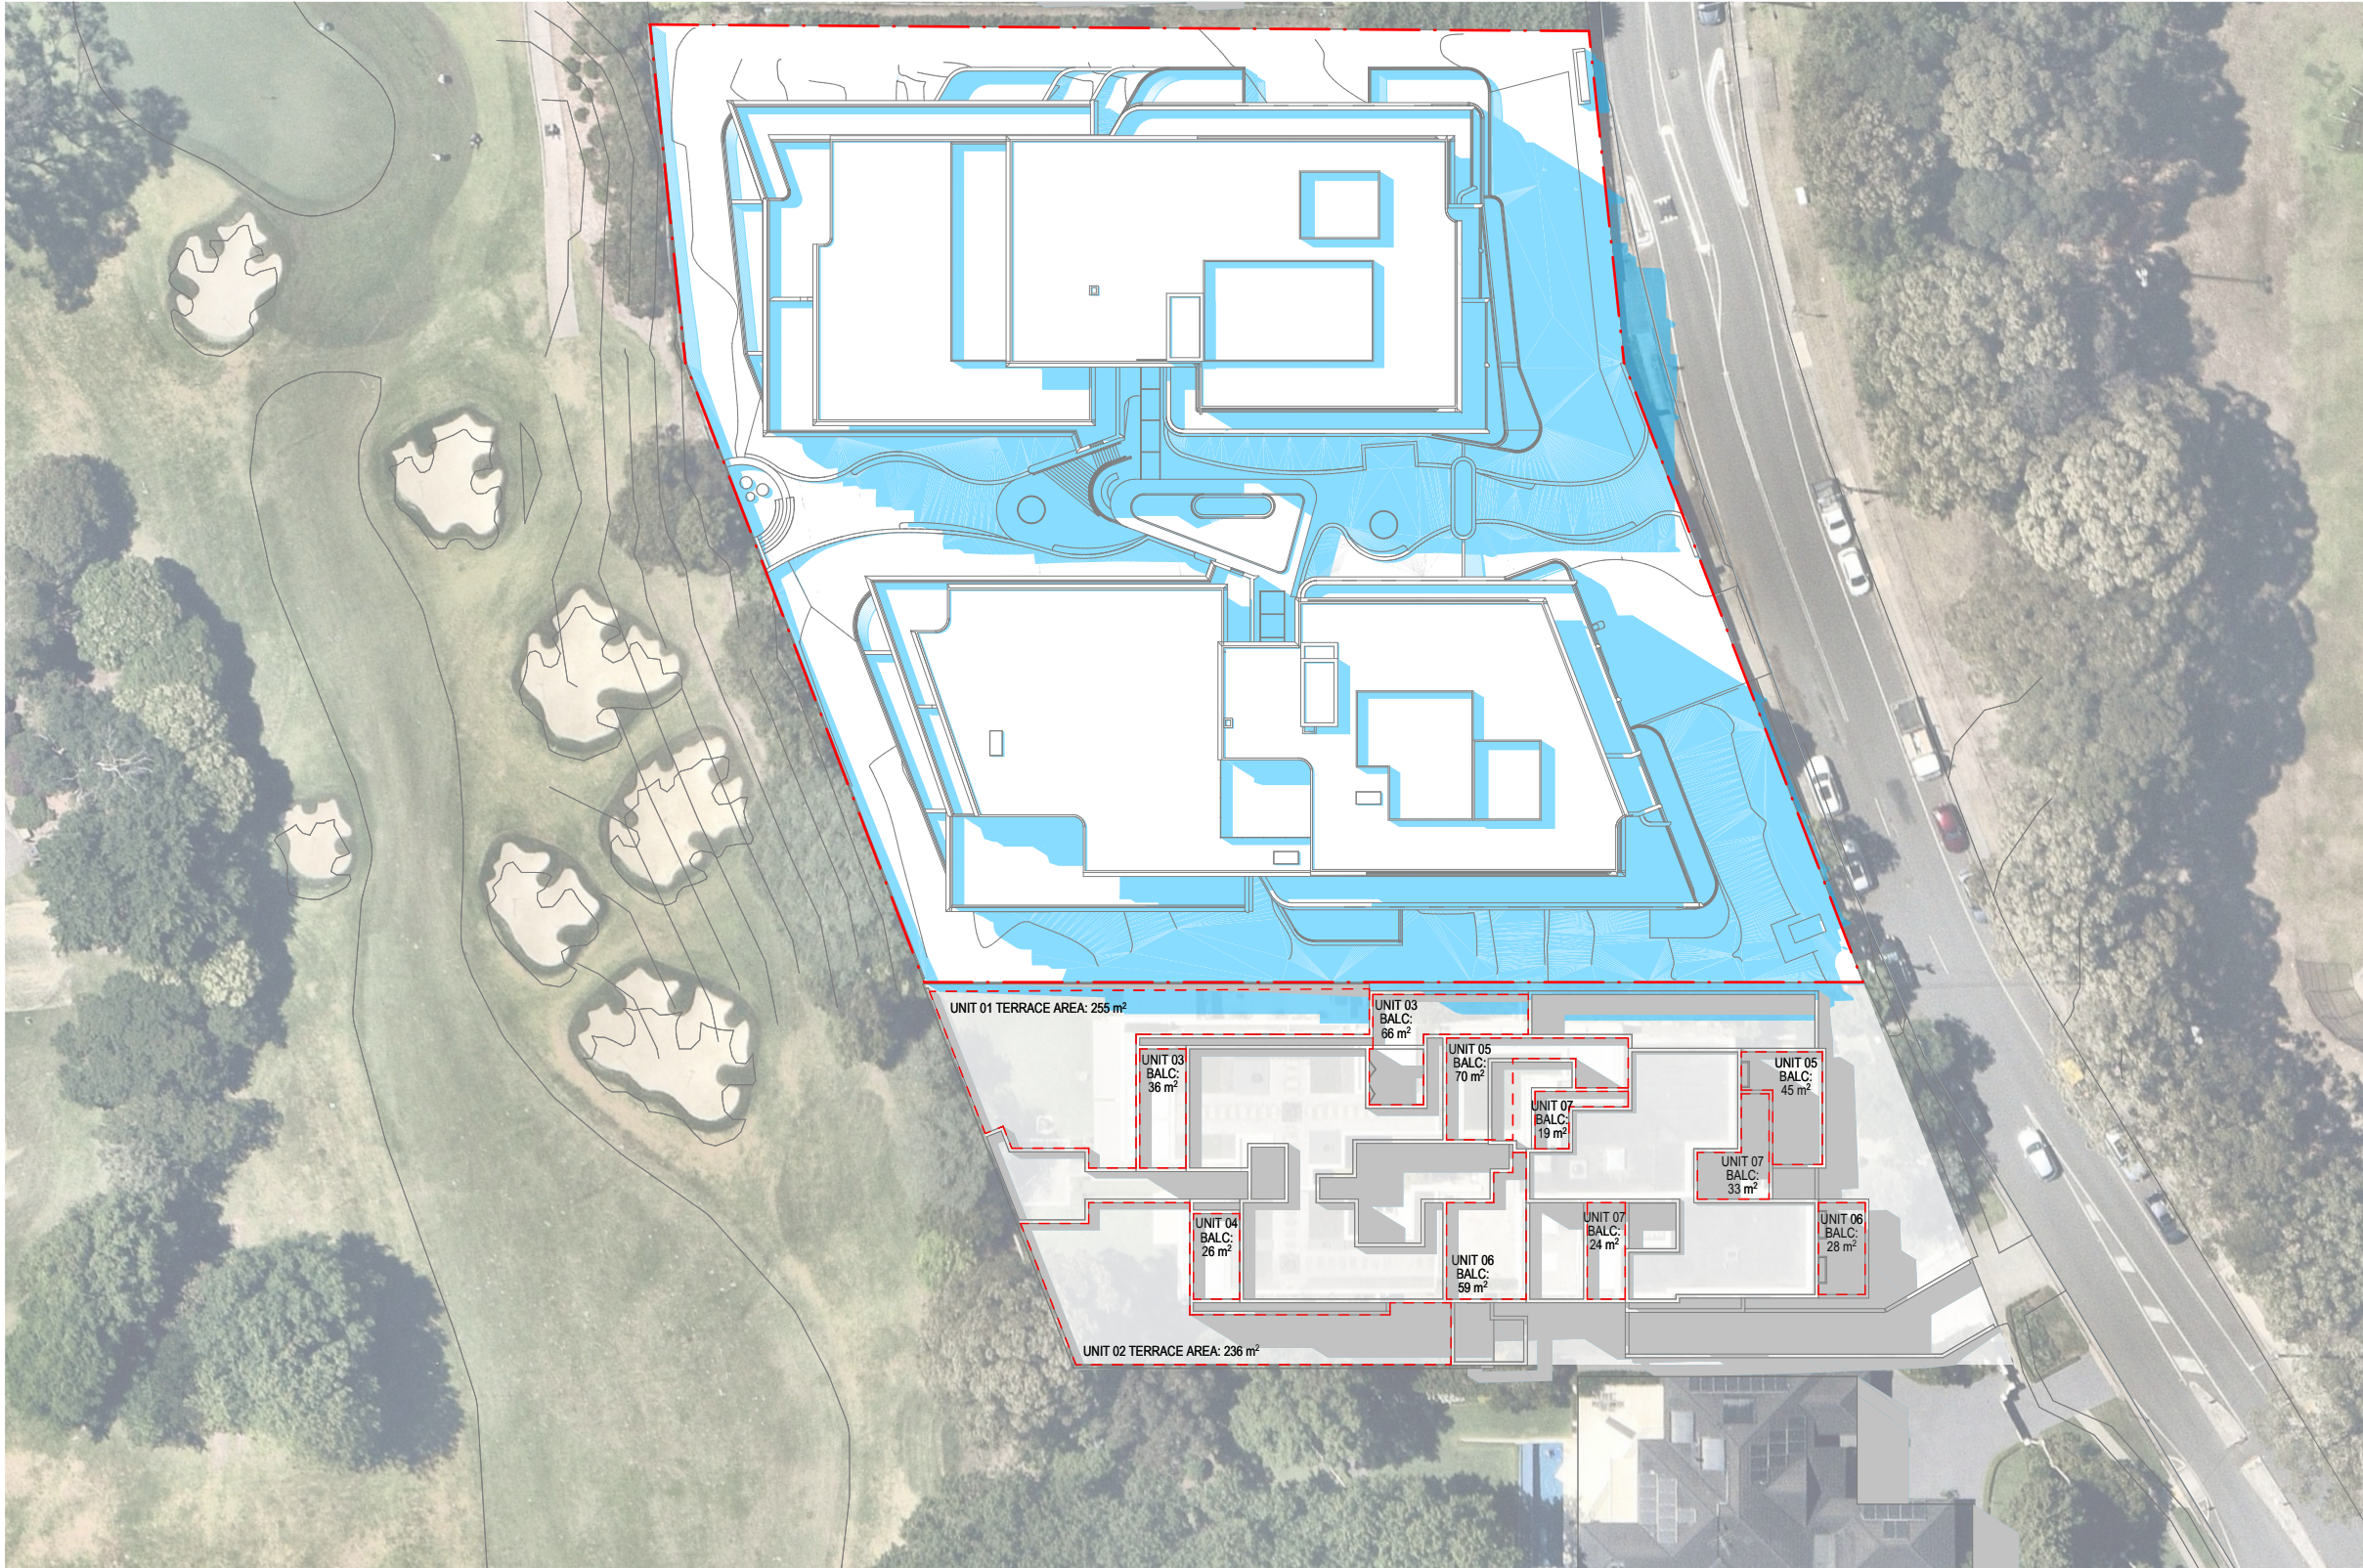

02 PROPOSED SEP 21 - 2PM
SCALE: 1:600 @A1



03 PROPOSED SEP 21 - 3PM
SCALE: 1:600 @A1

NOTE:
ALL NEIGHBOUR LAYOUTS ARE INDICATIVE ONLY

NOTE: SHADOW ANALYSIS TAKEN ON
EQUINOX (MAR/SEP 21ST)

LEGEND

- EXISTING SHADOWS
PROPOSED SHADOWS

REV	DATE	REVISION DESCRIPTION	BY	CHK
A	18/03/2026	For Information	IC, JW	GH

CLIENT

Traders In Purple

ISSUE TITLE

FOR INFORMATION

STRUCTURAL

BGR&E
(02) 9770 3300

LANDSCAPE

LOCI
0401 271 241

ACCESS/DDA

ACCESSIBLE BUILDING SOLUTIONS
0450 334 995

FACADEENGINEER

BGR&E
(02) 9770 3300

ACOUSTIC

ACOUSTIC LOGIC
(02) 8339 8000

TRAFFIC

ASON GROUP
(02) 9083 6601

CIVIL

BGR&E
(02) 9770 3300

BCA

CERTATUDE
(02) 9411 5360

WASTE

COLLIERS
(03) 9140 6074

BUILDING SERVICES


NEUPRON
0401 222 862

BASIX

JENSEN HUGHES
(02) 9411 5360

FIRE ENGINEER

INCODE SOLUTIONS
0415 508 019

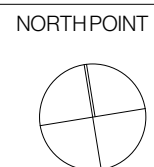

DISCLAIMER

In accepting and utilising this document, the recipient agrees that Plus Studio, retain all common law, statutory law and other rights including copyright and intellectual property rights. The recipient agrees not to use this document for any purpose other than its intended use. To waive all claims against Plus Studio resulting from unauthorised changes, or to reuse the document on other projects without the prior written consent of Plus Studio. Under no circumstances shall transfer of this document be deemed a sale. Plus Studio makes no warranties of fitness for any purpose. The Builder/Contractor shall verify all dimensions prior to any work commencing. Figured dimensions shall take precedence over scaled work.

SCALE

1500 @ A1 Size

ARCHITECT

EORA / SYDNEY
Gosford Country
Level 4, 222 Clarence Street
Sydney NSW 2000
Australia
+612 9823 7000
sydney@plusstudio.co
Nominated Architects
Gabriel Duque 1622
4/111 Julia 100/22
Rd0 Pin 11286
Plus Architecture Pty Ltd
ABN 40 091 690 336
plusstudio.co
2025 © Plus Architecture International Pty Ltd. All Rights Reserved.
Plus Studio® is a trademark of Plus Architecture International Pty Ltd.

PLUS
STUDIO®

PROJECT TITLE

46-50 Cowan Road, St Ives

CLIENT

TRADERS IN PURPLE

CHECKED

GH

DRAWN

IC, JW

DRAWING TITLE

SHADOW DIAGRAMS - SHEET 04

PROJECT NUMBER

20819

DRAWING NUMBER


PLA-LEC-4103

STAGE


DA

REVISION


A

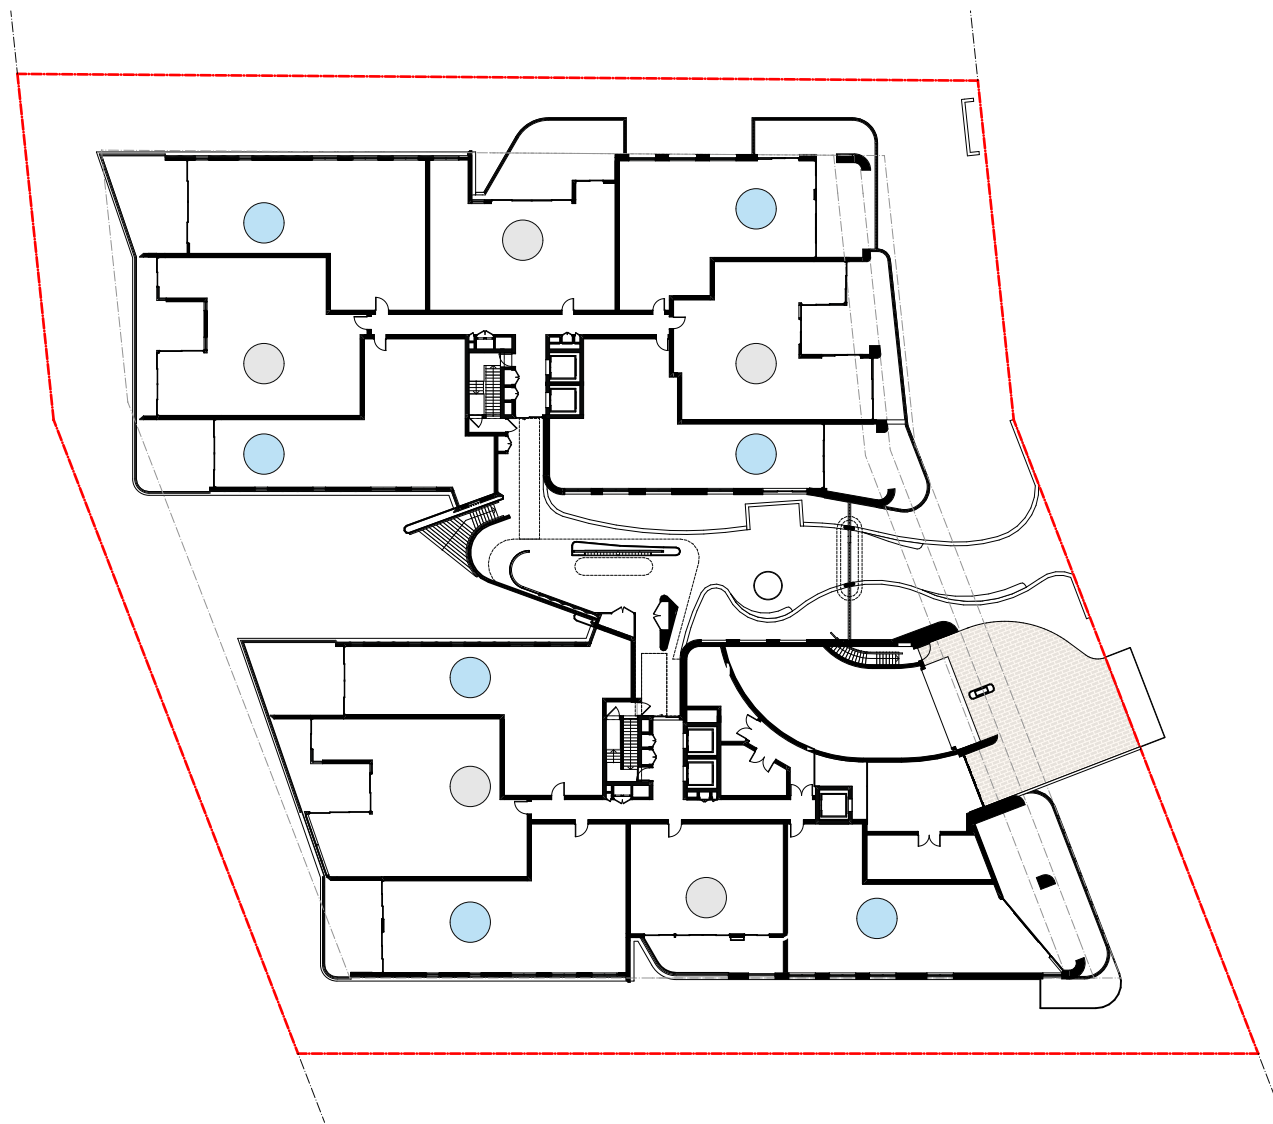


1. UPPER GROUND UG
SCALE: 1:600 @A1

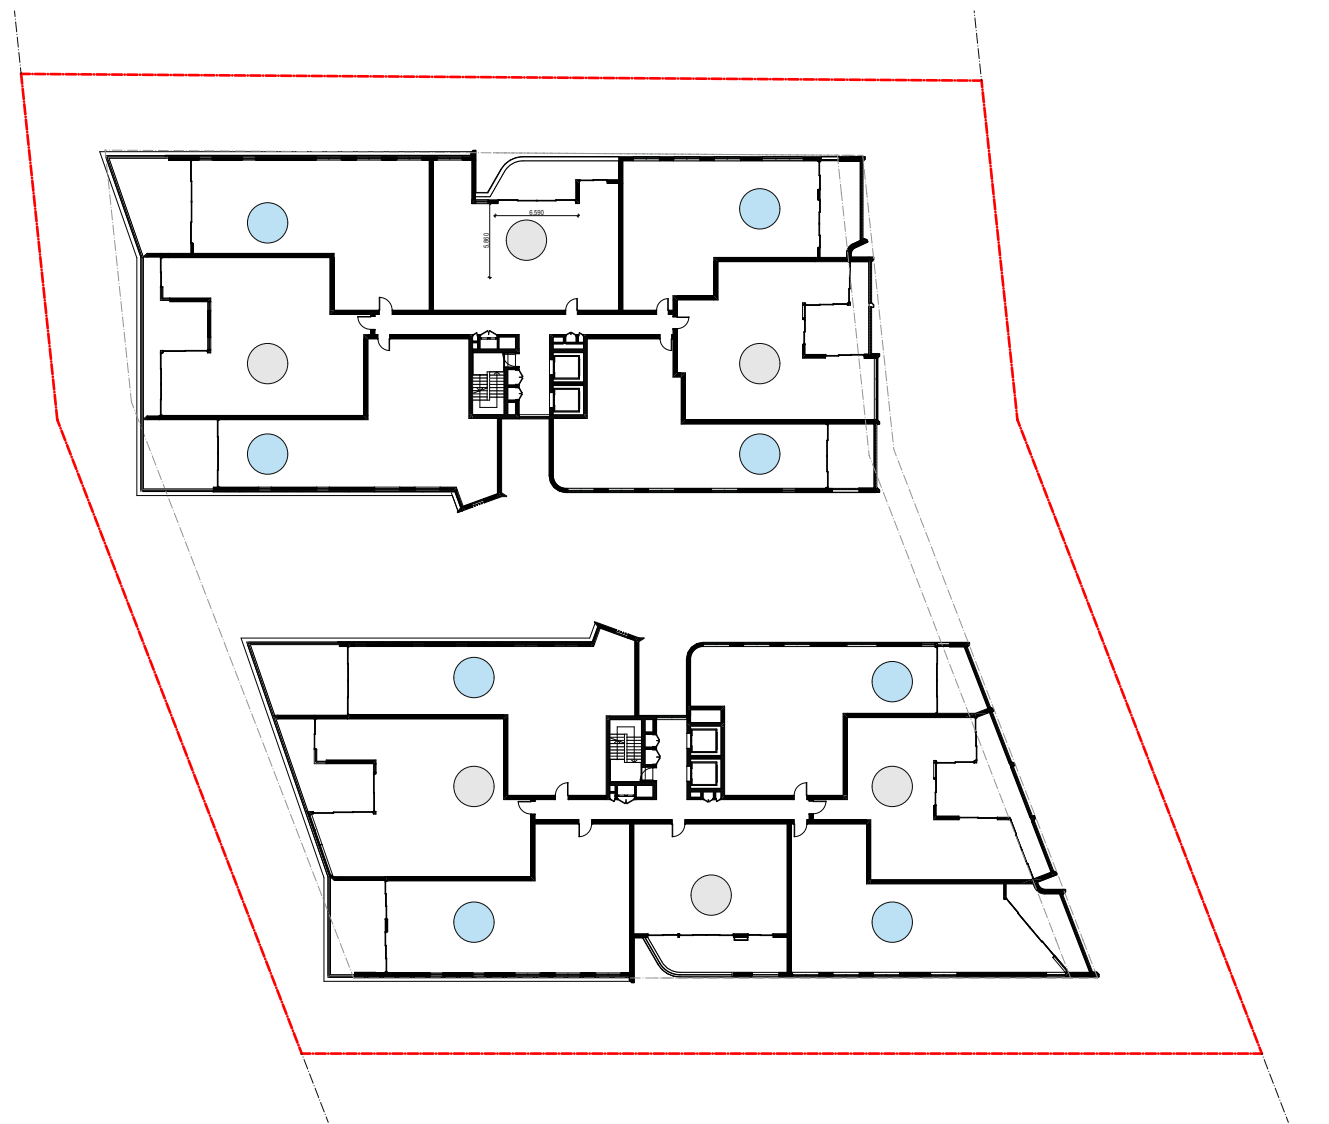

3. LEVEL 02
SCALE: 1:600 @A1

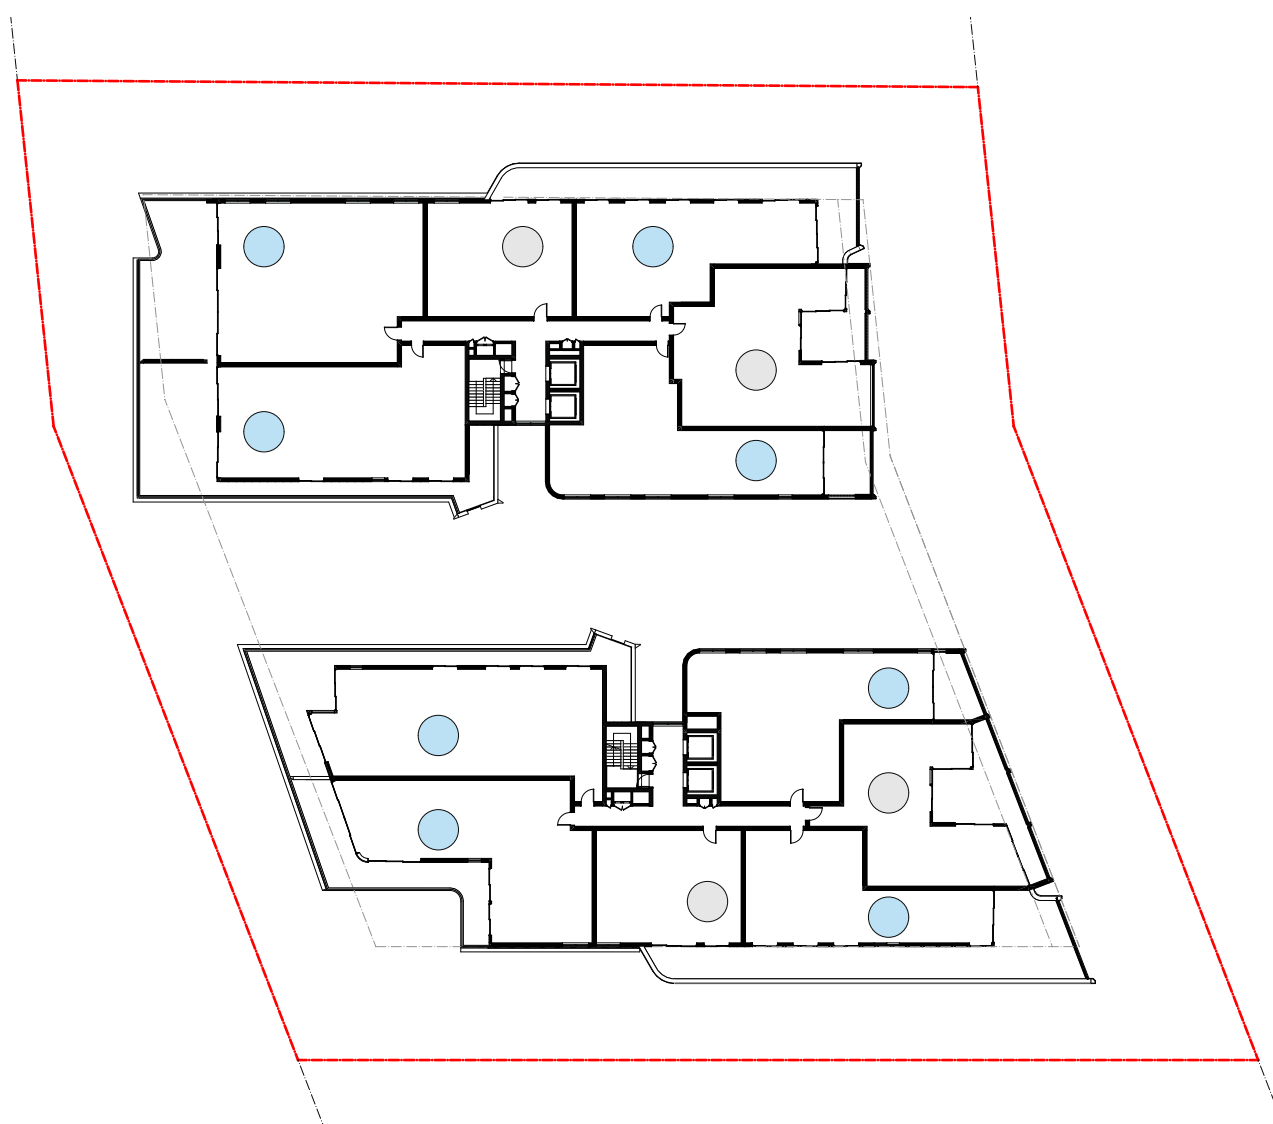

5. LEVEL 04
SCALE: 1:600 @A1

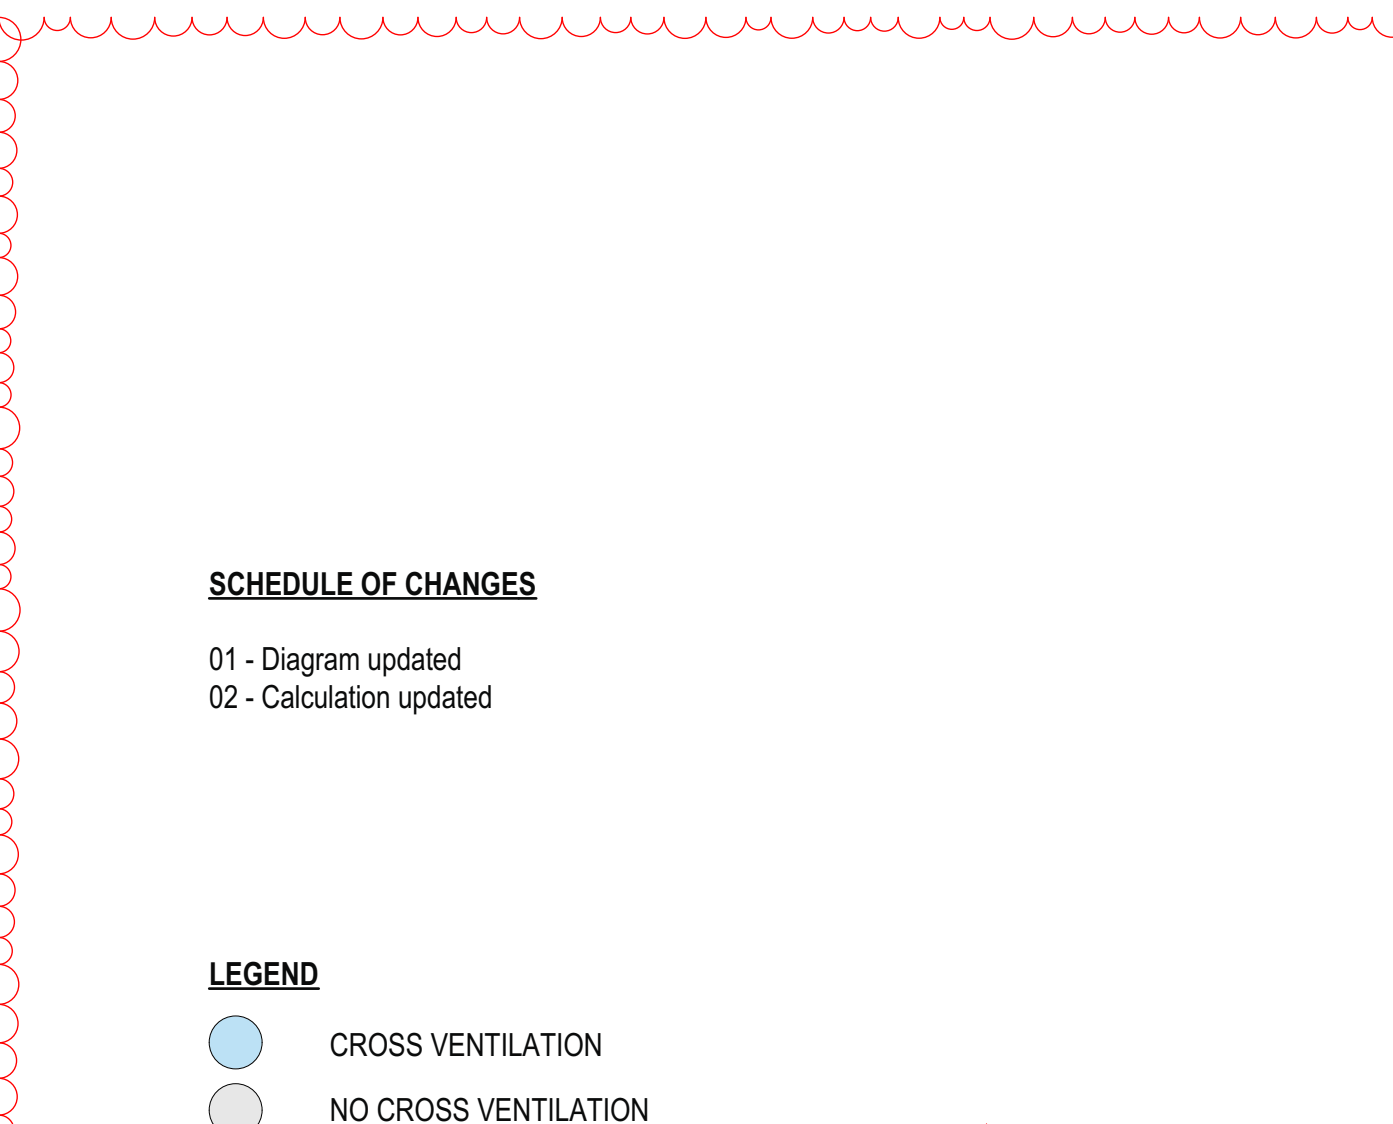

6. LEVEL 05
SCALE: 1:600 @A1

NOTE: ADG MINIMUM REQUIREMENT CROSS VENTILATION IS 60%

LEVELS	# APT	CV
05	5	5
04	12	8
03	13	8
02	14	8
01	13	8
UG	12	7
LG	7	4
	76	48
		63%

CLIENT	
Traders In Purple	
ISSUE TITLE	
FOR INFORMATION	

ARCHITECT

EORA/ SYDNEY
Gadgil Country
Level 4, 222 Clarence Street
Sydney NSW 2000
Australia


+612 8823 7000
sydney@plusstudio.com

Nominated Architects:
Gabriel Duque 11622
Amrit Julka 10002
Riddi Pin 11296

Plus Architecture Pty Ltd
ABN 40 091 690 336
plusstudio.com

2025 © Plus Architecture International Pty Ltd. All Rights Reserved.
Plus Studio® is a trade mark of Plus Architecture International Pty Ltd.

DRAWING TITLE	
CROSS VENTILATION DIAGRAM - SHEET 01	
PROJECT NUMBER	STAGE
20819	DA
DRAWING NUMBER	REVISION
PLA-LEC-4300	A

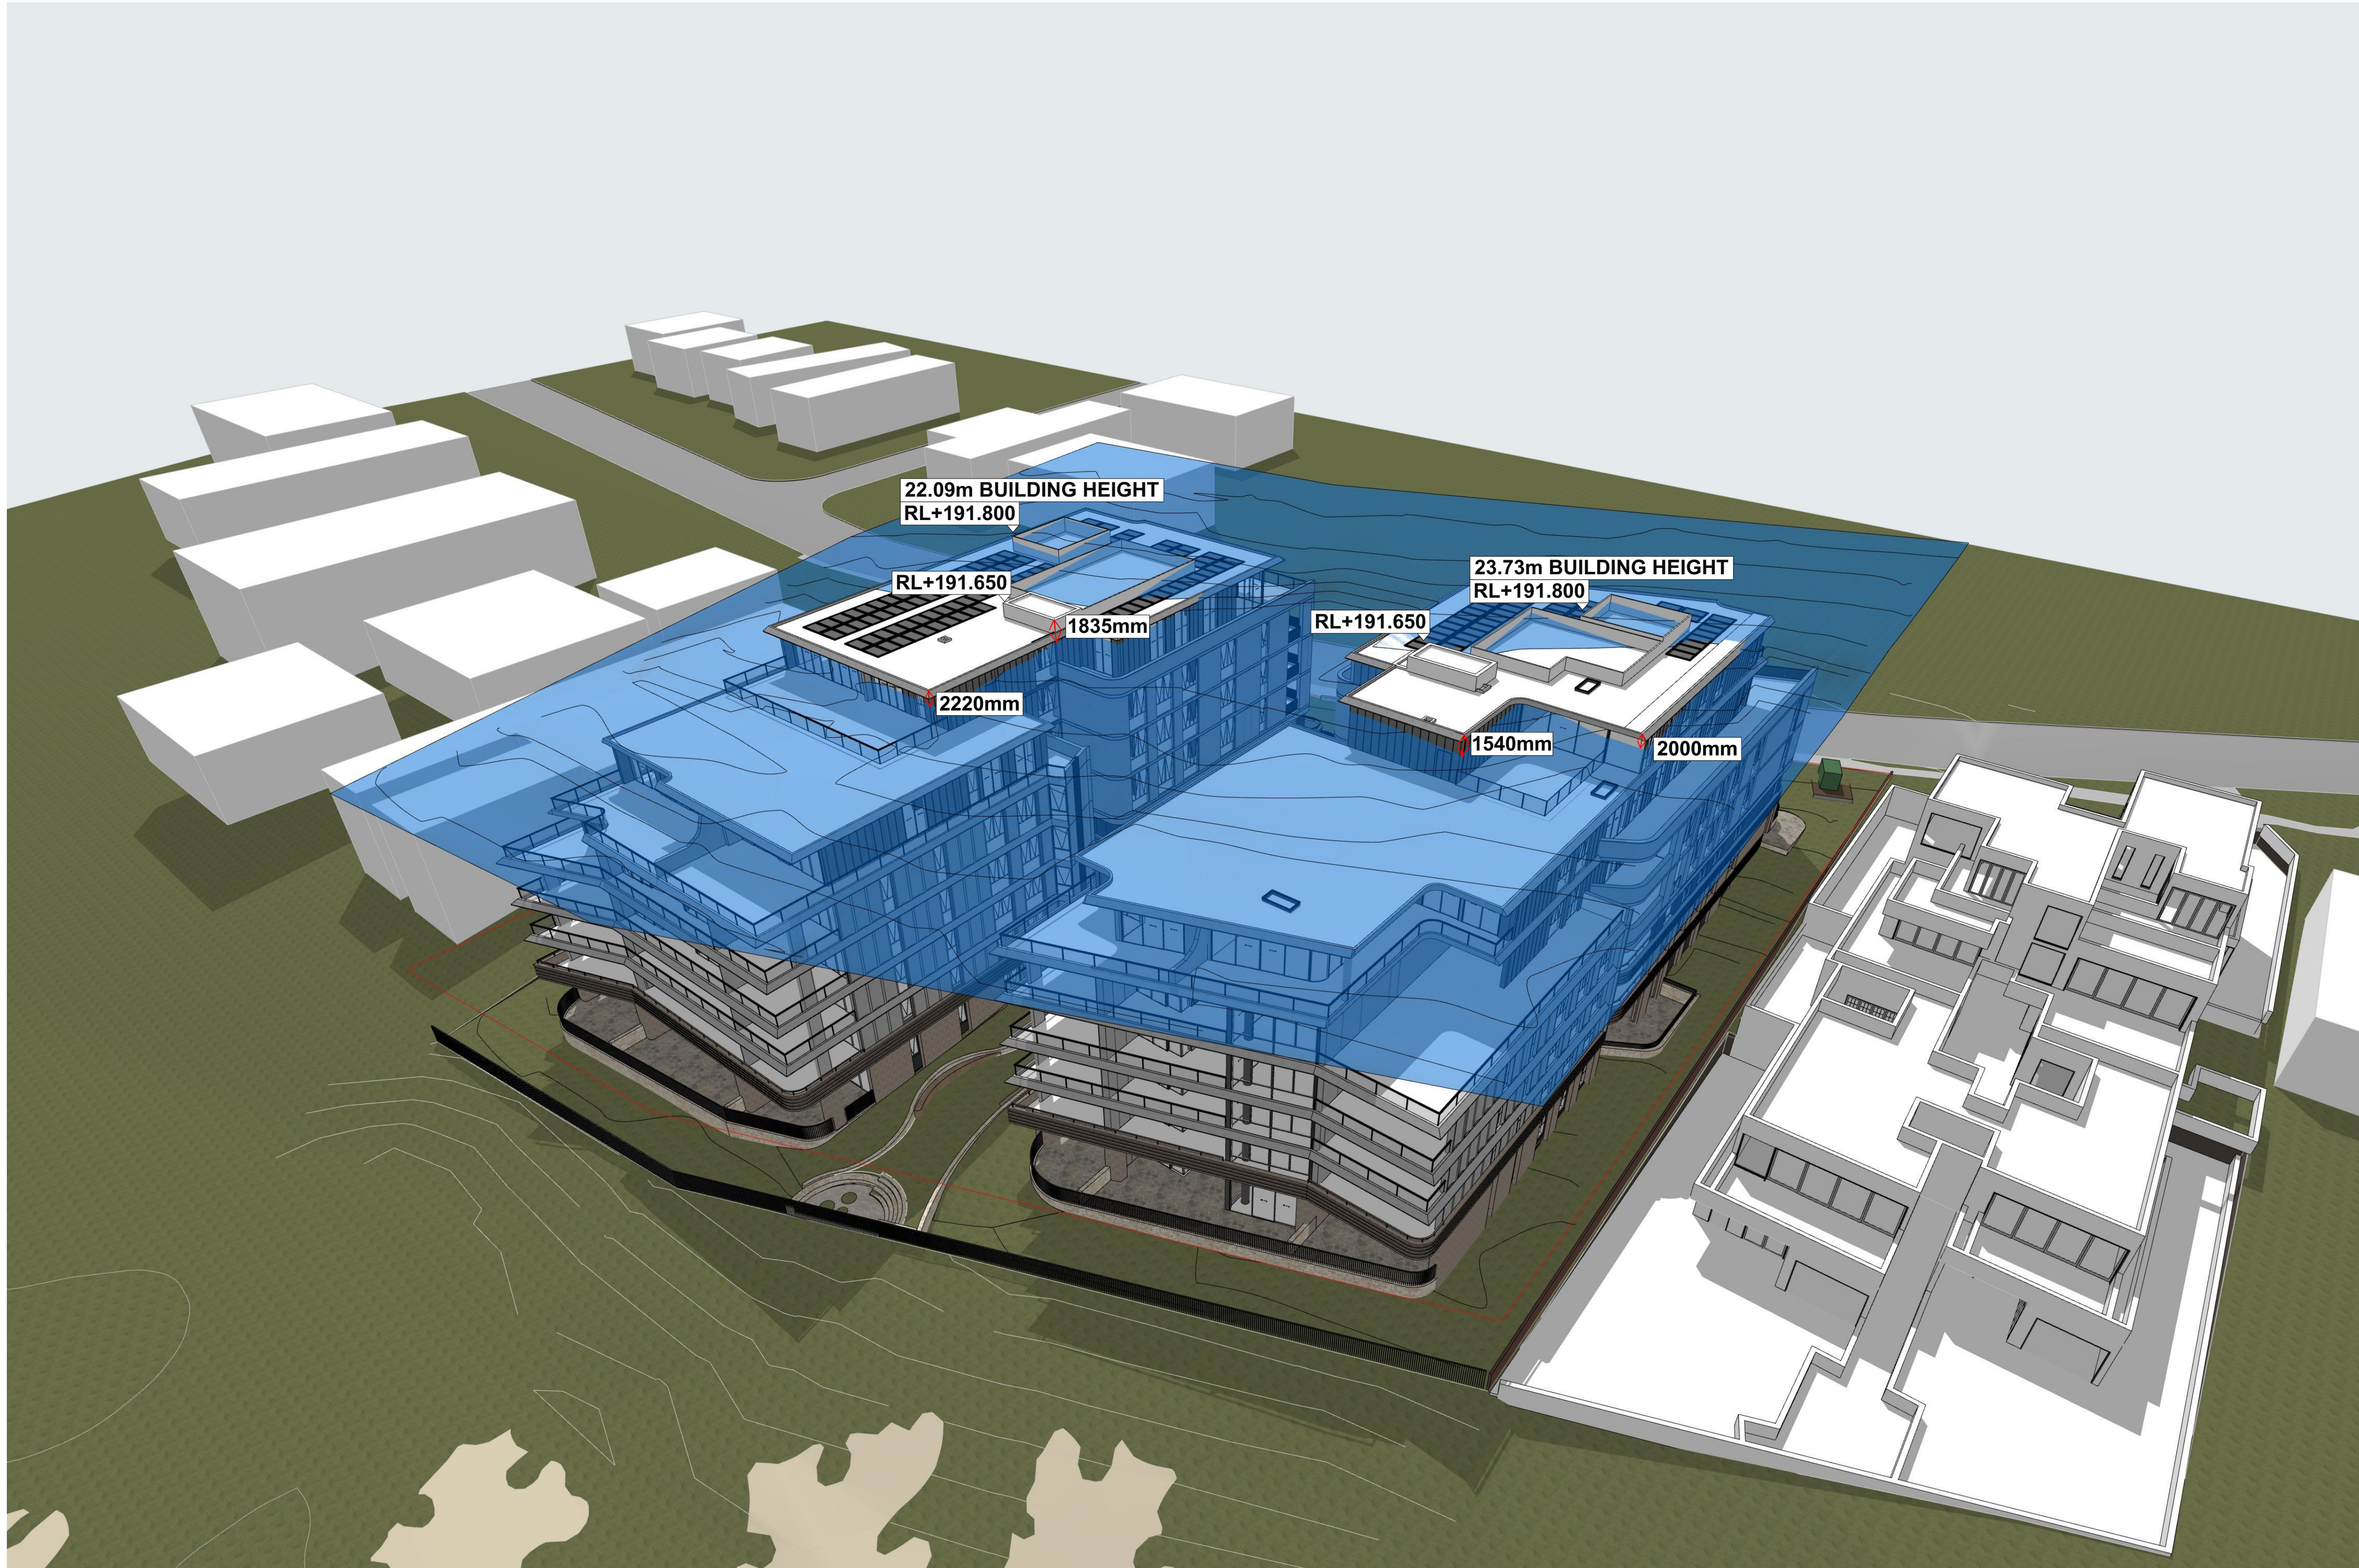

01

SCHEDULE OF CHANGES

01 - Diagram updated

REV	DATE	REVISION DESCRIPTION	BY	CHK
A	18/03/2026	For Information	IC, JW	GH

CLIENT

Traders In Purple

ISSUE TITLE

FOR INFORMATION

STRUCTURAL
BG&E (02) 9770 3300
LANDSCAPE
LOCI 0401 271 241
ACCESS/DDA
ACCESSIBLE BUILDING SOLUTIONS 0450 334 995

FACADEENGINEER
BG&E (02) 9770 3300
ACOUSTIC
ACOUSTIC LOGIC (02) 8339 8000
TRAFFIC
ASON GROUP (02) 9083 6601

CIVIL
BG&E (02) 9770 3300
BCA
CERTATUDE (02) 9299 8058
WASTE
COLLIERS (03) 9140 6074

BUILDING SERVICES
NEUPON 0401 222 862
BASIX
JENSEN HUGHES (02) 9411 5360
FIRE ENGINEER
INCODE SOLUTIONS 0415 508 019

NORTH POINT
SCALE
NT.S.@A1 Size
DISCLAIMER
In accepting and utilising this document, the recipient agrees that Plus Studio, retain all common law, statutory law and other rights including copyright and intellectual property rights. The recipient agrees not to use this document for any purpose other than its intended use. To waive all claims against Plus Studio resulting from unauthorised changes, or to reuse the document on other projects without the prior written consent of Plus Studio. Under no circumstances shall transfer of this document be deemed a sale. Plus Studio makes no warranties of fitness for any purpose. The Builder/Contractor shall verify all dimensions prior to any work commencing. Figured dimensions shall take precedence over scaled work.

ARCHITECT

EORA / SYDNEY
Geological Country
Level 4, 222 Clarence Street
Sydney NSW 2000
Australia
+61 2 9823 7000
sydney@plusstudio.co

Nominated Architects
Gabriel Douque 1622
4/mt Julia 10002
Pdo Pin 11286


Plus Architecture Pty Ltd
ABN 40 091 690 336
plusstudio.co

2025 © Plus Architecture International Pty Ltd. All Rights Reserved.
Plus Studio® is a trademark of Plus Architecture International Pty Ltd.

PLUS
STUDIO

PROJECT TITLE
46-50 Cowan Road, St Ives
CLIENT
TRADERS IN PURPLE
CHECKED
GH
DRAWN
IC, JW

DRAWING TITLE
HEIGHT PLANE (22M) DIAGRAM - SHEET 01
PROJECT NUMBER
20819
DRAWING NUMBER
PLA-LEC-4400
STAGE
DA
REVISION
A

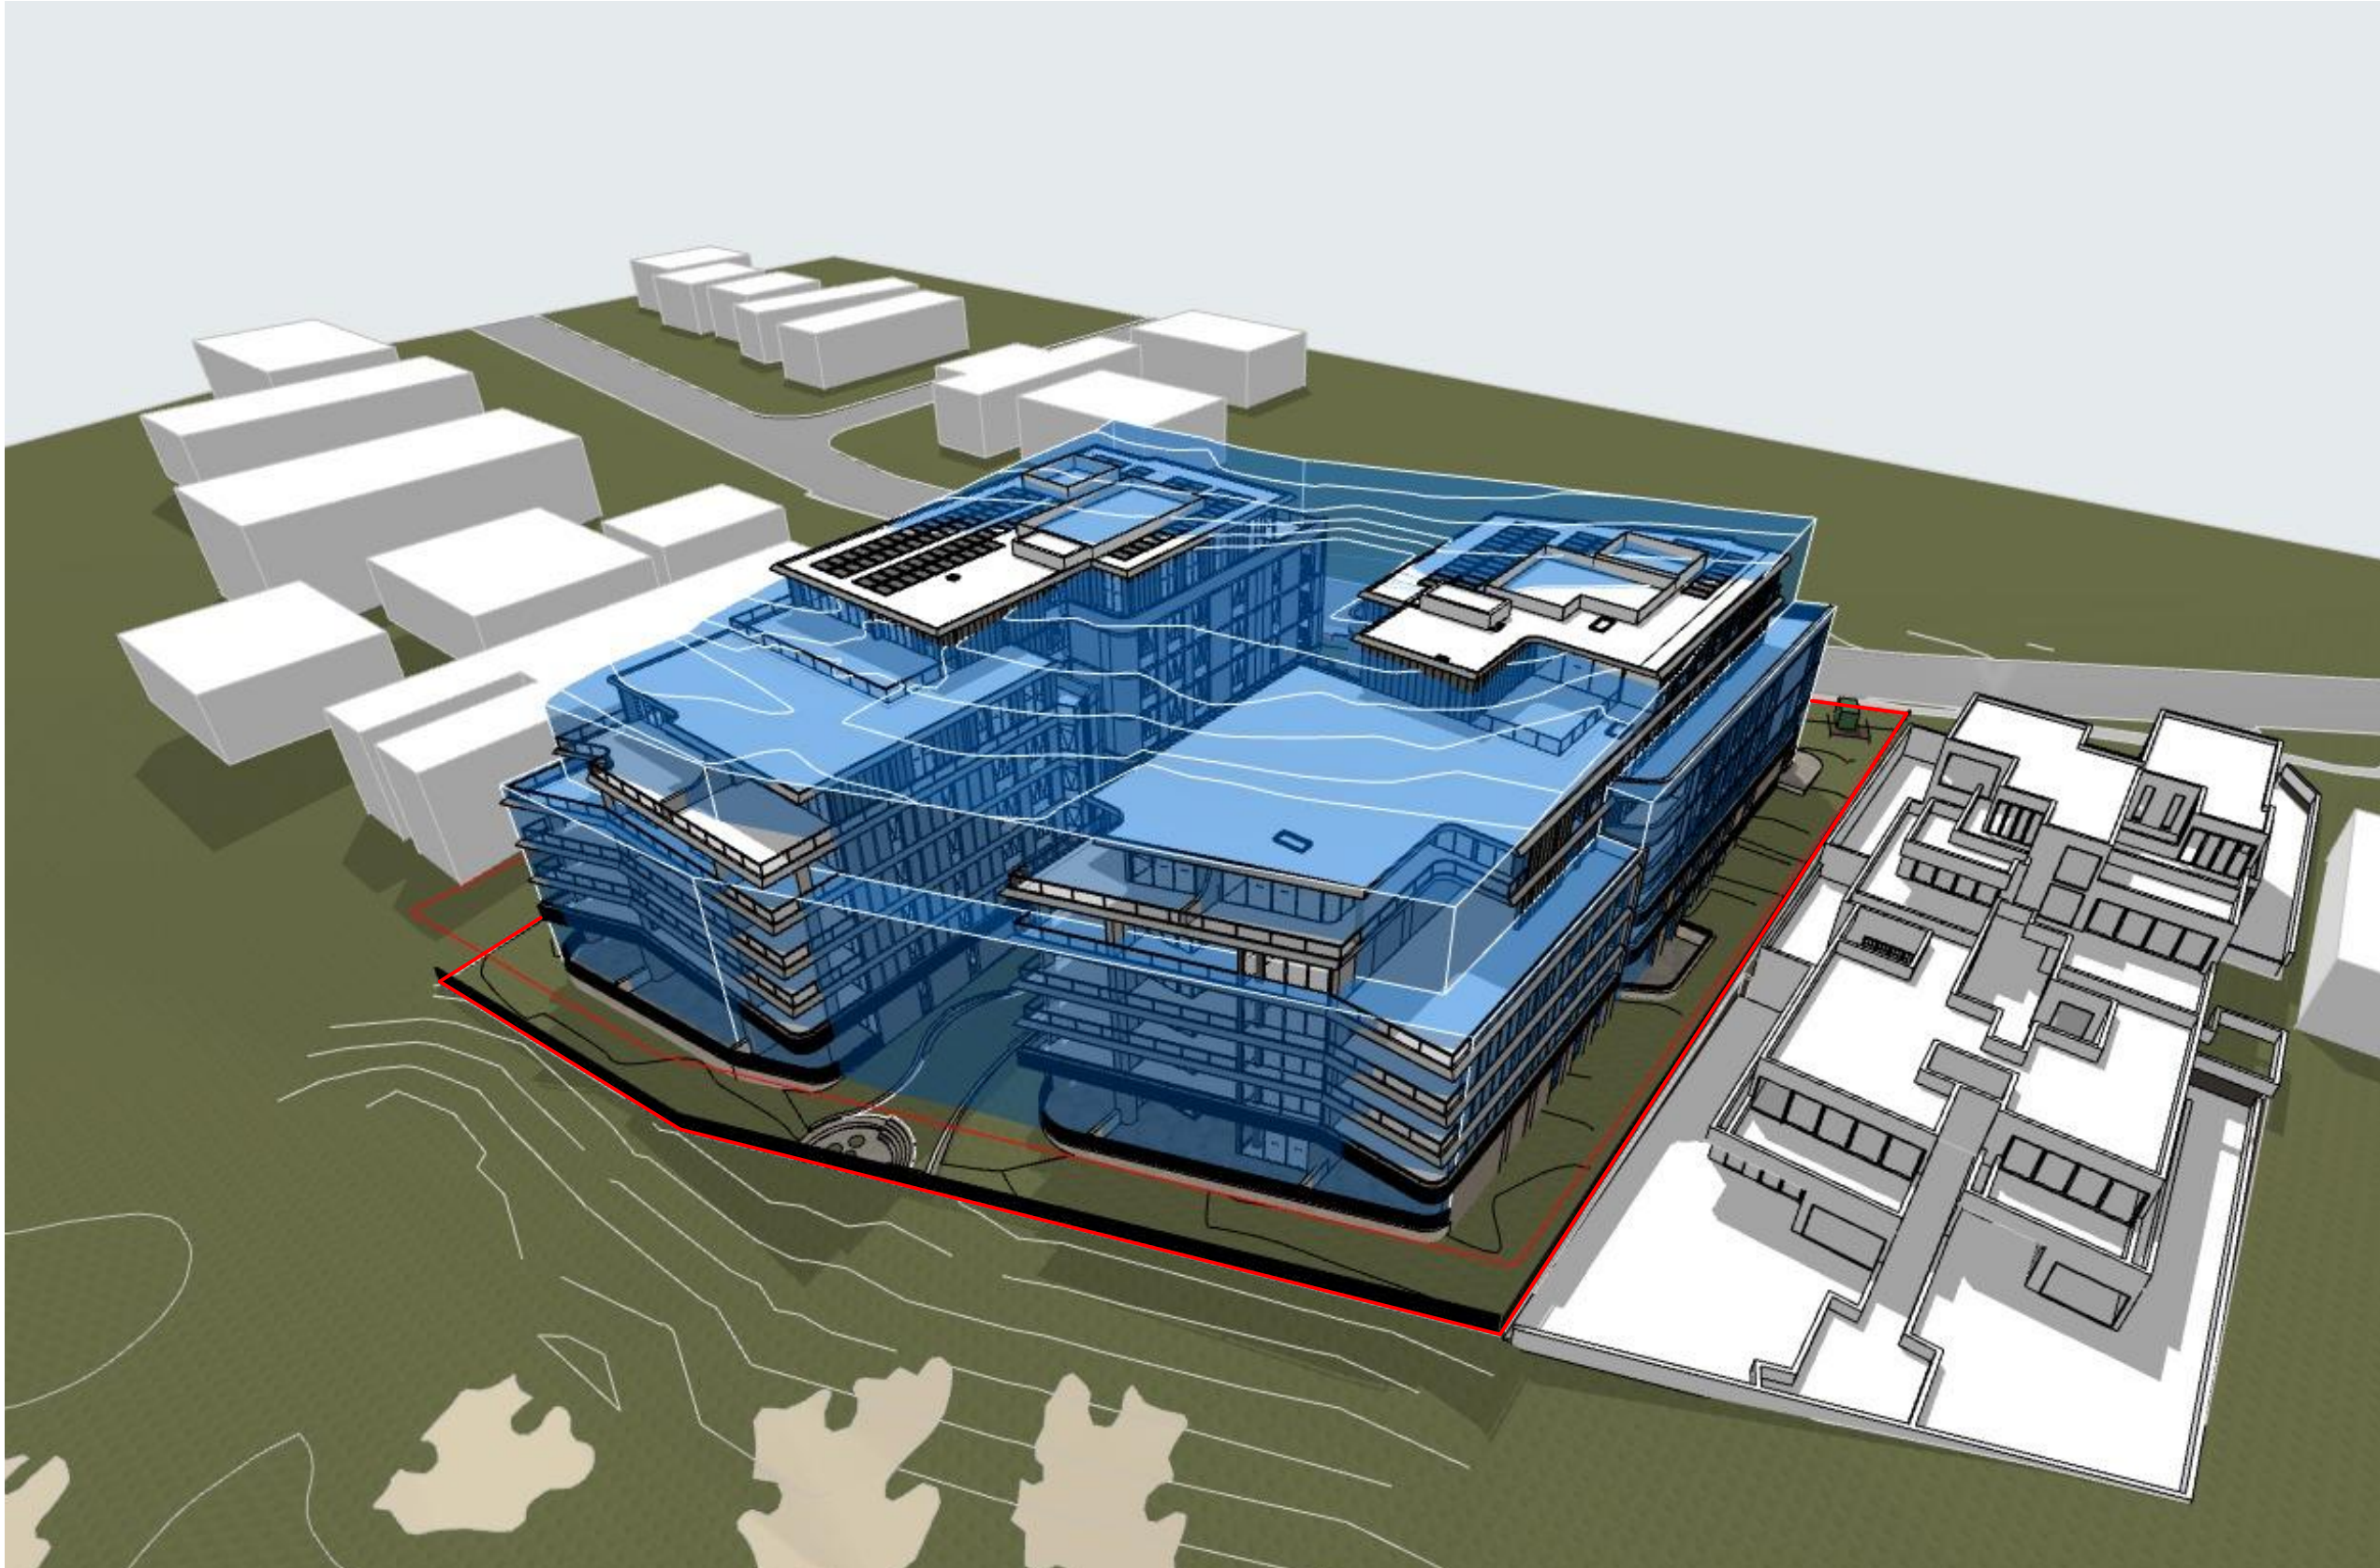

1 DCP ENVELOPE VIEW 01
SCALE: N.T.S.@A1



2 DCP ENVELOPE VIEW 02
SCALE: N.T.S.@A1



3 DCP ENVELOPE VIEW 03
SCALE: N.T.S.@A1



4 DCP ENVELOPE VIEW 04
SCALE: N.T.S.@A1

REV	DATE	REVISION DESCRIPTION	BY	CHK
A	18/03/2026	For Information	IC, JW	GH

CLIENT

Traders In Purple

ISSUE TITLE

FOR INFORMATION

STRUCTURAL
BG&E (02) 9770 3300
LANDSCAPE
LOCI 0401 271 241
ACCESS/DDA
ACCESSIBLE BUILDING SOLUTIONS 0450 334 995

FACADEENGINEER
BG&E (02) 9770 3300
ACOUSTIC
ACOUSTIC LOGIC (02) 8339 8000
TRAFFIC
ASON GROUP (02) 9083 6601

CIVIL
BG&E (02) 9770 3300
BCA
CERTITUDE (02) 9299 8058
WASTE
COLLIERS (03) 9140 6074

BUILDING SERVICES
NEUPON 0401 222 862
BASIX
JENSEN HUGHES (02) 9411 5360
FIRE ENGINEER
INCODE SOLUTIONS 0415 508 019

NORTHPOINT

SCALE
N.T.S.@A1

DISCLAIMER
In accepting and utilising this document, the recipient agrees that Plus Studio, retain all common law, statutory law and other rights including copyright and intellectual property rights. The recipient agrees not to use this document for any purpose other than its intended use, to waive all claims against Plus Studio resulting from unauthorised changes, or to reuse the document on other projects without the prior written consent of Plus Studio. Under no circumstances shall transfer of this document be deemed a sale. Plus Studio makes no warranties of fitness for any purpose. The Builder/Contractor shall verify all dimensions prior to any work commencing. Figured dimensions shall take precedence over scaled work.

ARCHITECT

EORA / SYDNEY
6 Gough Country
Level 4, 222 Clarence Street
Sydney NSW 2000
Australia
+612 9823 7000
sydney@plusstudio.co

Nominated Architects
Gabriel Duxue 1622
4/111 Julia 10022
Pado Pin 11286

Plus Architecture Pty Ltd
ABN 40 091 690 336
plusstudio.co

2025 © Plus Architecture International Pty Ltd. All Rights Reserved.
Plus Studio® is a trademark of Plus Architecture International Pty Ltd.

PLUS
STUDIO®

PROJECT TITLE

46-50 Cowan Road, St Ives




CLIENT
TRADERS IN PURPLE
CHECKED
GH

DRAWN
IC, JW

DRAWING TITLE

DCP ENVELOPE DIAGRAM - SHEET 01

PROJECT NUMBER
20819
DRAWING NUMBER
PLA-LEC-4401
STAGE
DA
REVISION
A

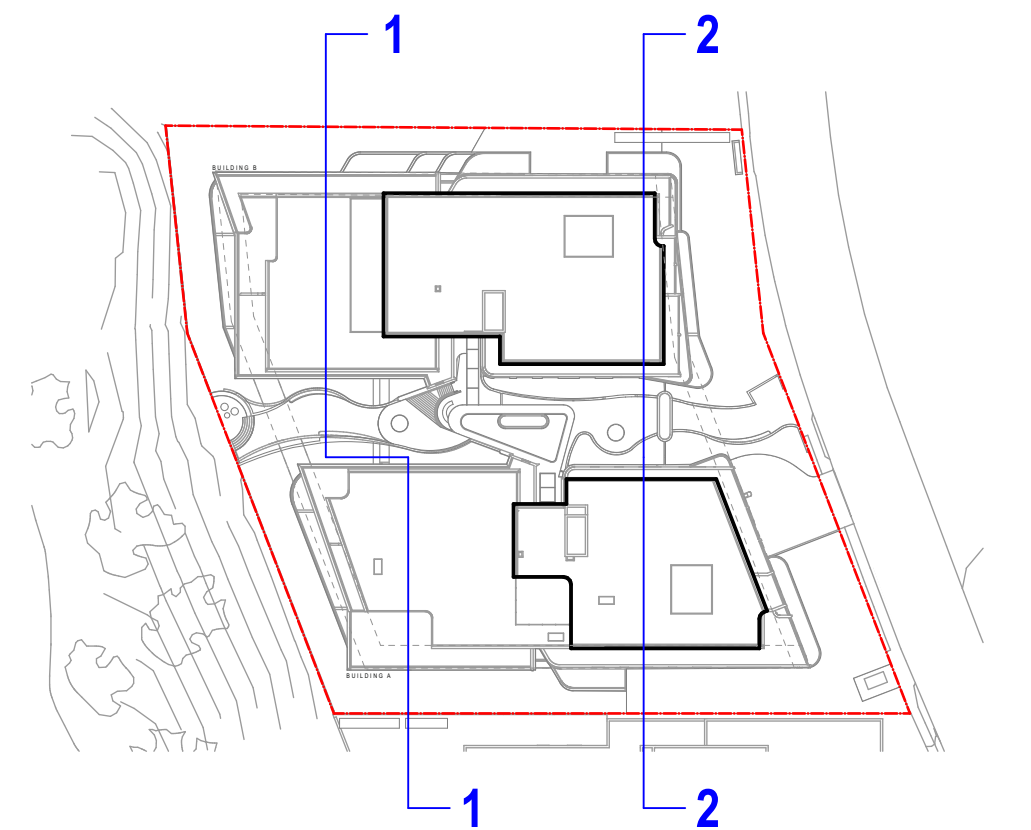  

CLIENT

Traders In Purple

ISSUE TITLE

FOR INFORMATION

ARCHITECT

EORA/ SYDNEY
Gadgil Court
Level 4, 222 Clarence Street
Sydney NSW 2000
Australia

+61 2 8823 7000
sydney@plusstudio.co

Nominated Architects
Gabriel Dugue 1622
Amrit Julka 10002
Rido Pin 11295


Plus Architecture Pty Ltd
ABN 40 690 336
plusstudio.co

© 2005 G Plus Architecture International Pty Ltd. All Rights Reserved.
Plus Studio® is a trademark of G Plus Architecture International Pty Ltd.


DRAWING TITLE	
SECTION COMPLIANCE DIAGRAM - SHEET 01	
PROJECT NUMBER	STAGE
20819	DA
DRAWING NUMBER	REVISION
PLA-LEC-4402	A

SCHEDULE OF CHANGES


01 - Diagram updated

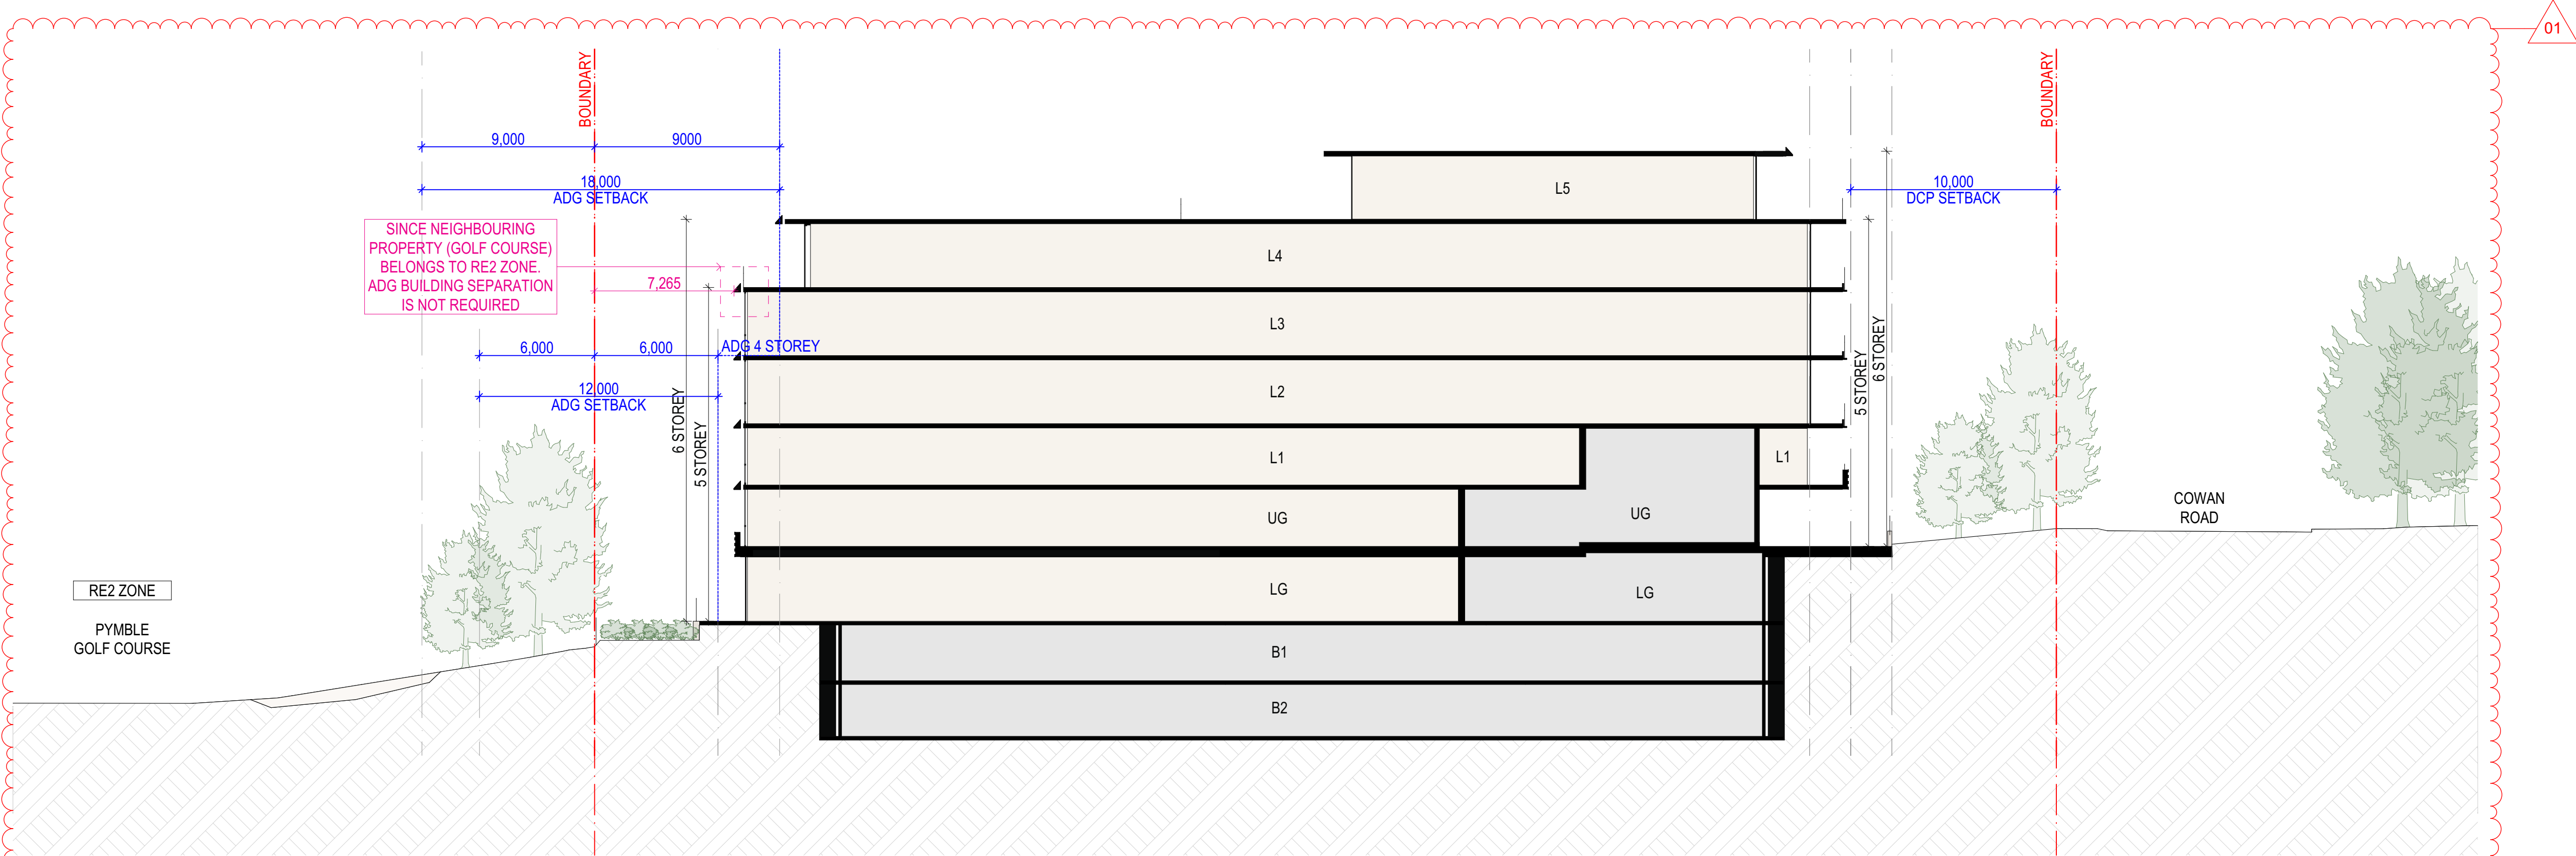

COMPLIANCE - SECTION 3
SCALE: 1:200@A1

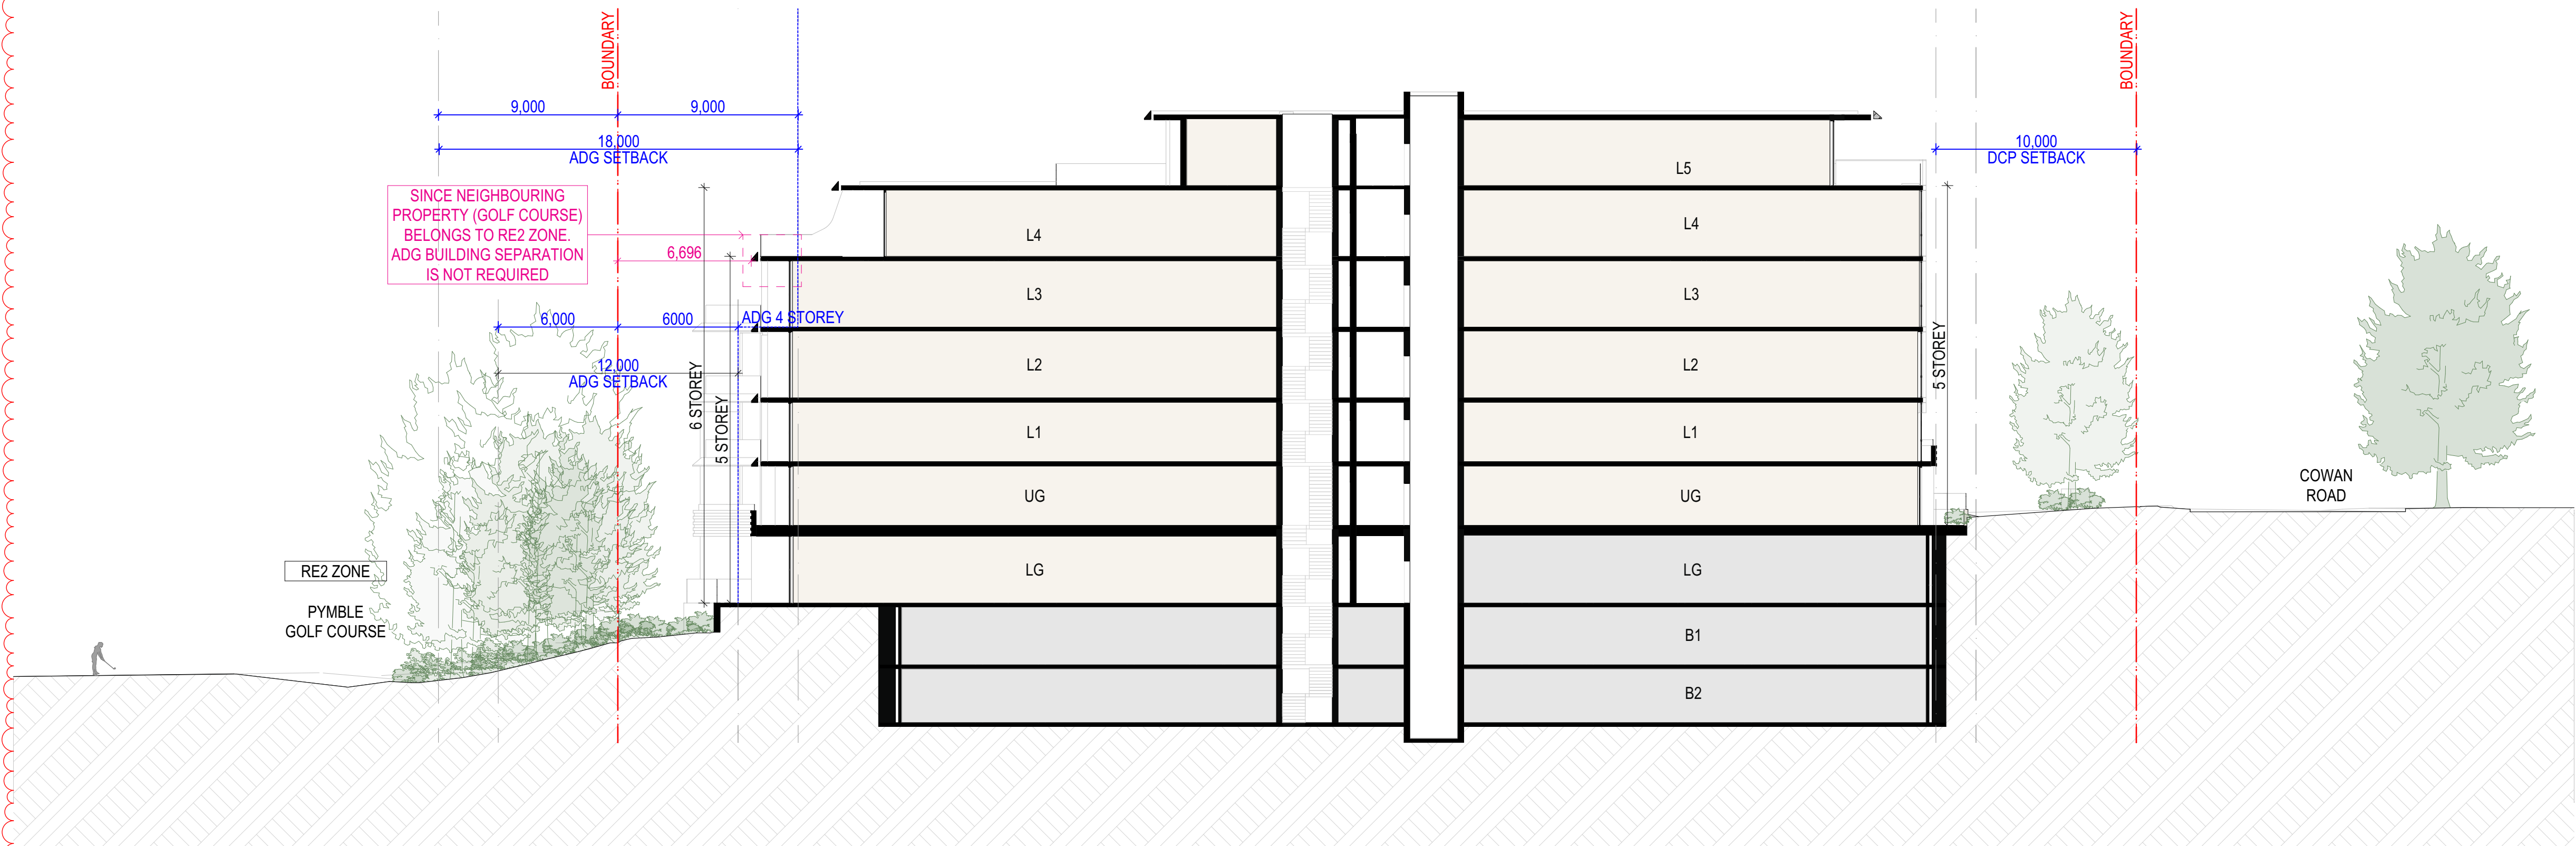

COMPLIANCE - SECTION 4
SCALE: 1:200@A1

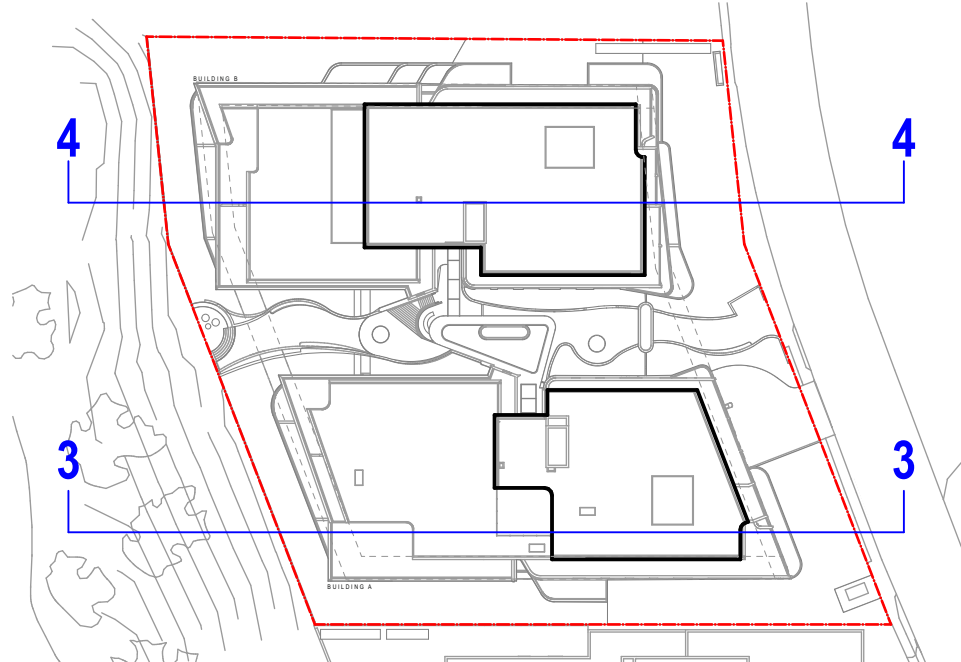

REV	DATE	REVISION DESCRIPTION	BY	CHK
A	18/03/2026	For Information	IC, JW	GH

CLIENT

Traders In Purple

ISSUE TITLE

FOR INFORMATION

STRUCTURAL
BG&E (02) 9770 3300
LANDSCAPE
LOCI 0401 271 241
ACCESS/DDA
ACCESSIBLE BUILDING SOLUTIONS 0450 334 995

FACADEENGINEER
BG&E (02) 9770 3300
ACOUSTIC
ACOUSTIC LOGIC (02) 8339 8000
TRAFFIC
ASON GROUP (02) 9083 6601

CIVIL
BG&E (02) 9770 3300
BCA
CERTATUDE (02) 9299 8058
WASTE
COLLIERS (03) 9140 6074

BUILDING SERVICES
NEUPON 0401 222 862
BASIX
JENSEN HUGHES (02) 9411 5360
FIRE ENGINEER
INCODE SOLUTIONS 0415 508 019

NORTH POINT

DISCLAIMER

In accepting and utilising this document, the recipient agrees that Plus Studio, retain all common law, statutory law and other rights including copyright and intellectual property rights. The recipient agrees not to use this document for any purpose other than its intended use, to reveal all claims against Plus Studio resulting from unauthorised changes, or to reuse the document on other projects without the prior written consent of Plus Studio. Under no circumstances shall transfer of this document be deemed a sale. Plus Studio makes no warranties of fitness for any purpose. The Builder/Contractor shall verify all dimensions prior to any work commencing. Figured dimensions shall take precedence over scaled work.

SCALE

1200 @ A1 Size

ARCHITECT

EORA / SYDNEY

Geelong Country
Level 4, 222 Clarence Street
Sydney NSW 2000
Australia

+612 9823 7000
sydney@plusstudio.co

Nominated Architects
Gabriel Duque 1622
4th July 10022
Pdo Pin 1226

Plus Architecture Pty Ltd
ABN 40 091 690 336
plusstudio.co

2025 © Plus Architecture International Pty Ltd. All Rights Reserved.
Plus Studio® is a trademark of Plus Architecture International Pty Ltd.

PROJECT TITLE

46-50 Cowan Road, St Ives

CLIENT

TRADERS IN PURPLE

CHECKED

GH

DRAWN

IC, JW

DRAWING TITLE

SECTION COMPLIANCE DIAGRAM - SHEET 02

PROJECT NUMBER

20819

DRAWING NUMBER


PLA-LEC-4403

STAGE


DA

REVISION

A

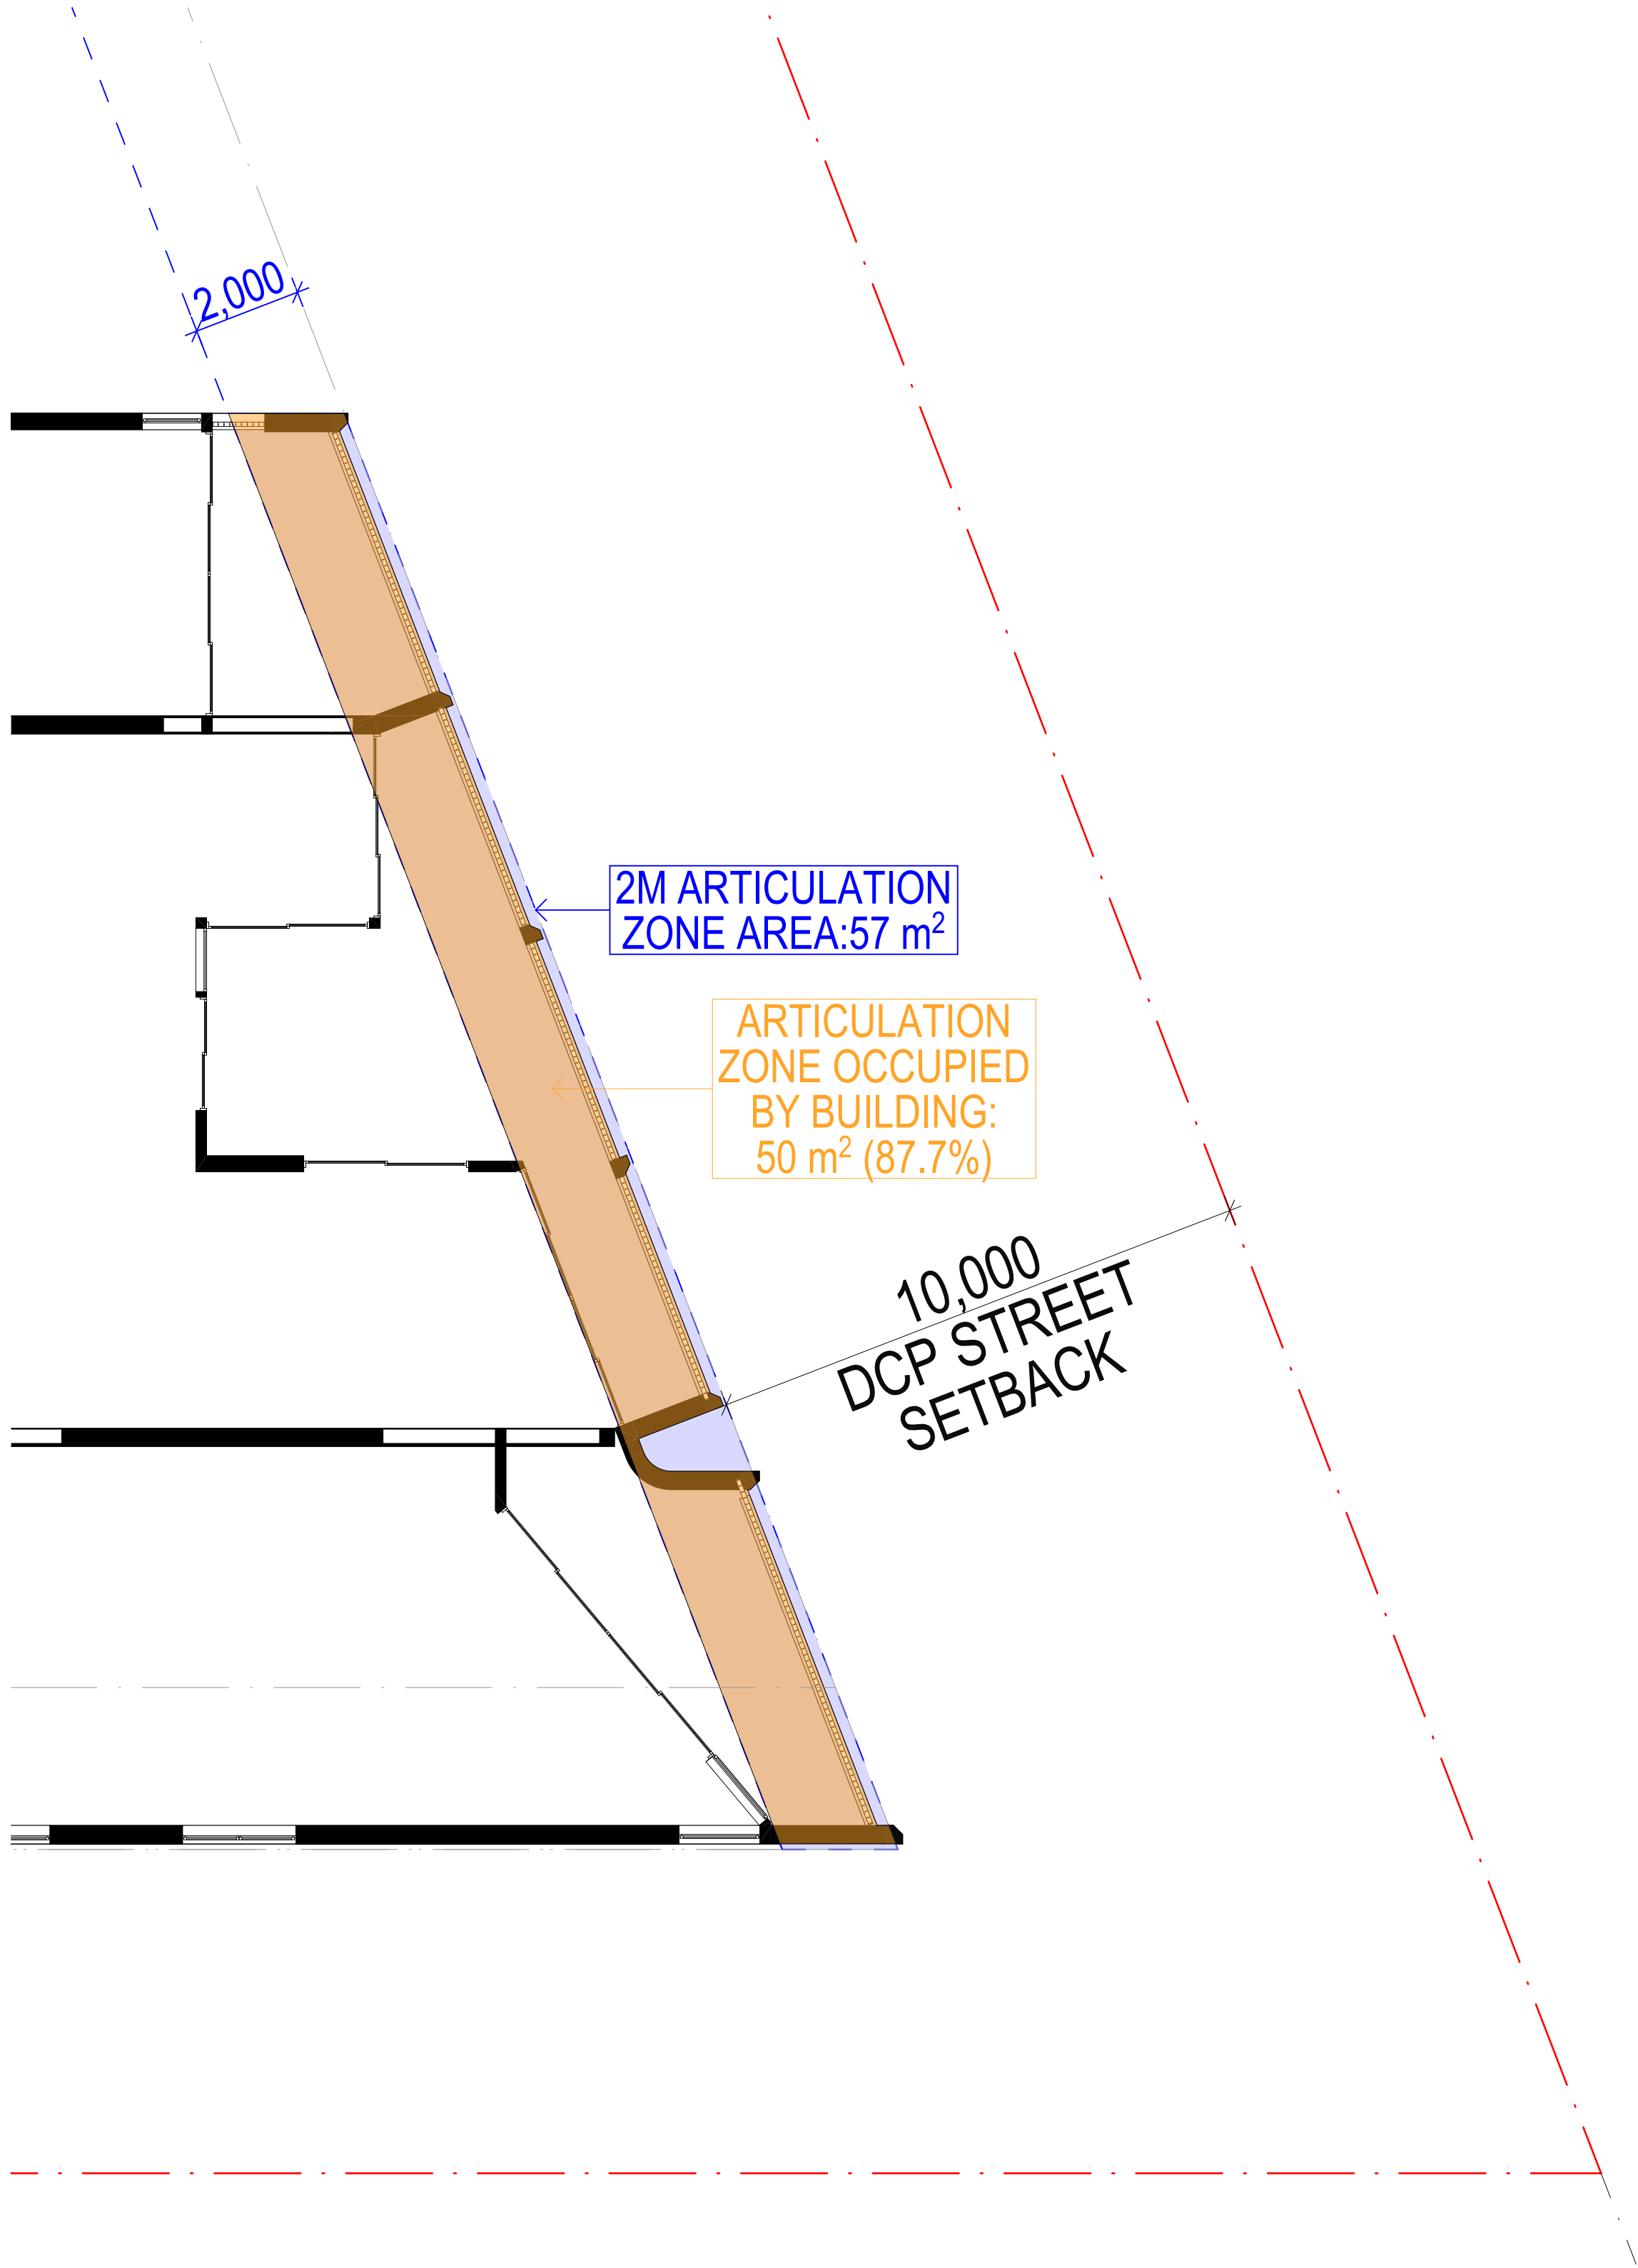

1 BUILDING A
SCALE: 1:100 @A1

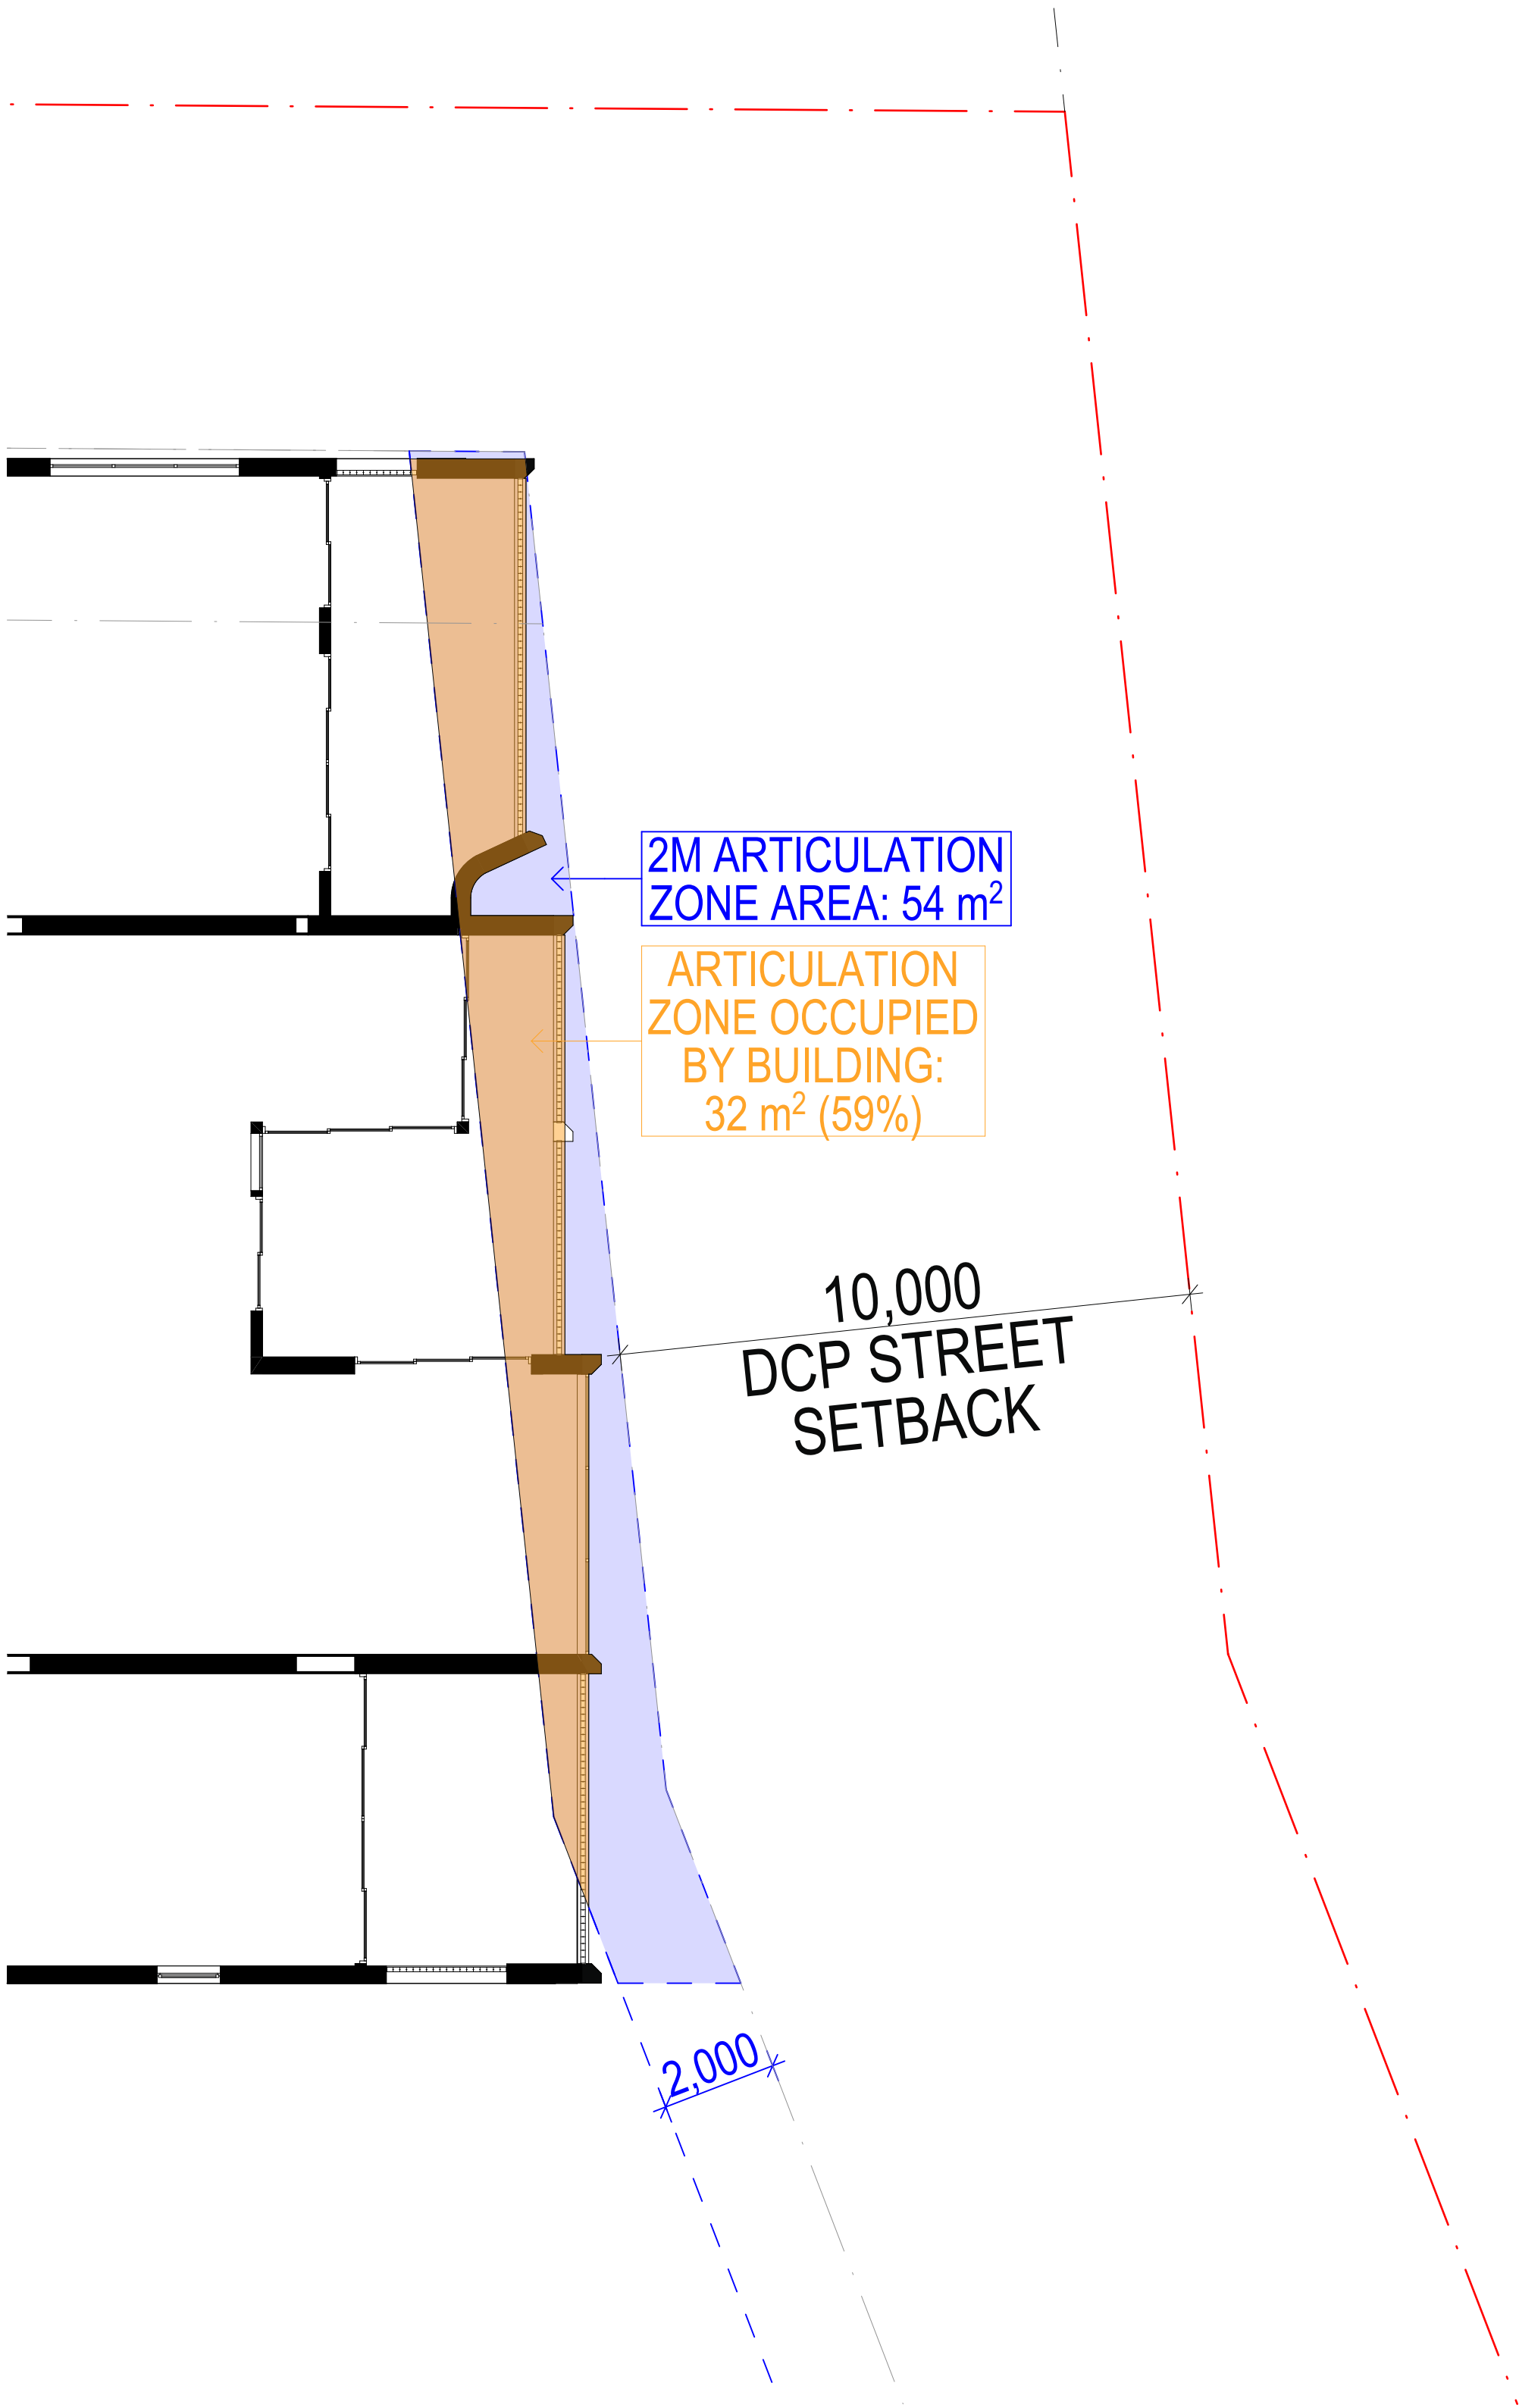

2 BUILDING B
SCALE: 1:100 @A1

NOTE:
RESIDENTIAL FLAT BUILDINGS ARE TO PROVIDE
2.0M ARTICULATION ZONE BEHIND THE STREET
SETBACK, AND NO MORE THAN 40% OF THIS
ZONE (IN PLAN IS TO BE OCCUPIED BY THE
BUILDING AS PER DCP

- LEGEND
- 2.0M ARTICULATION ZONE
 - BUILDING FOOTPRINT ON 2.0M ARTICULATION ZONE

BUILDING A NOT ACHIEVED

BUILDING B ACHIEVED

REV	DATE	REVISION DESCRIPTION	BY	CHK
A	18/03/2026	For Information	IC, JW	GH

CLIENT

Traders In Purple

ISSUE TITLE

FOR INFORMATION

STRUCTURAL
BG&E (02) 9770 3300
LANDSCAPE
LOCI 0401 271 241
ACCESS/DDA
ACCESSIBLE BUILDING SOLUTIONS 0450 334 995

FACADEENGINEER
BG&E (02) 9770 3300
ACOUSTIC
ACOUSTIC LOGIC (02) 8339 8000
TRAFFIC
ASON GROUP (02) 9083 6601

CIVIL
BG&E (02) 9770 3300
BCA
CERTATUDE (02) 9299 8058
WASTE
COLLIERS (03) 9140 6074

BUILDING SERVICES
NEUPON 0401 222 862
BASIX
JENSEN HUGHES (02) 9411 5360
FIRE ENGINEER
INCODE SOLUTIONS 0415 508 019

NORTH POINT

DISCLAIMER

In accepting and utilising this document, the recipient agrees that Plus Studio, retain all common law, statutory law and other rights including copyright and intellectual property rights. The recipient agrees not to use this document for any purpose other than its intended use, to waive all claims against Plus Studio resulting from unauthorised changes, or to reuse the document on other projects without the prior written consent of Plus Studio. Under no circumstances shall transfer of this document be deemed a sale. Plus Studio makes no warranties of fitness for any purpose. The Builder/Contractor shall verify all dimensions prior to any work commencing. Figured dimensions shall take precedence over scaled work.

SCALE
1:100 @ A1 Size

ARCHITECT

EORA / SYDNEY
Gosford Country
Level 4, 222 Clarence Street
Sydney NSW 2000
Australia
+61 2 9823 7000
sydney@plusstudio.co

Nominated Architects
Gabriel Duxue 1622
4/mt Jukka 10022
Pdo Pin 11286

Plus Architecture Pty Ltd
ABN 40 091 690 336
plusstudio.co

2025 © Plus Architecture International Pty Ltd. All Rights Reserved.
Plus Studio® is a trademark of Plus Architecture International Pty Ltd.


PLUS
STUDIO®

PROJECT TITLE
46-50 Cowan Road, St Ives

CLIENT
TRADERS IN PURPLE
CHECKED
GH

DRAWN
IC, JW

DRAWING TITLE
FACADE ARTICULATION DIAGRAM - SHEET 01
PROJECT NUMBER
20819
DRAWING NUMBER
PLA-LEC-4404
STAGE
DA
REVISION
A

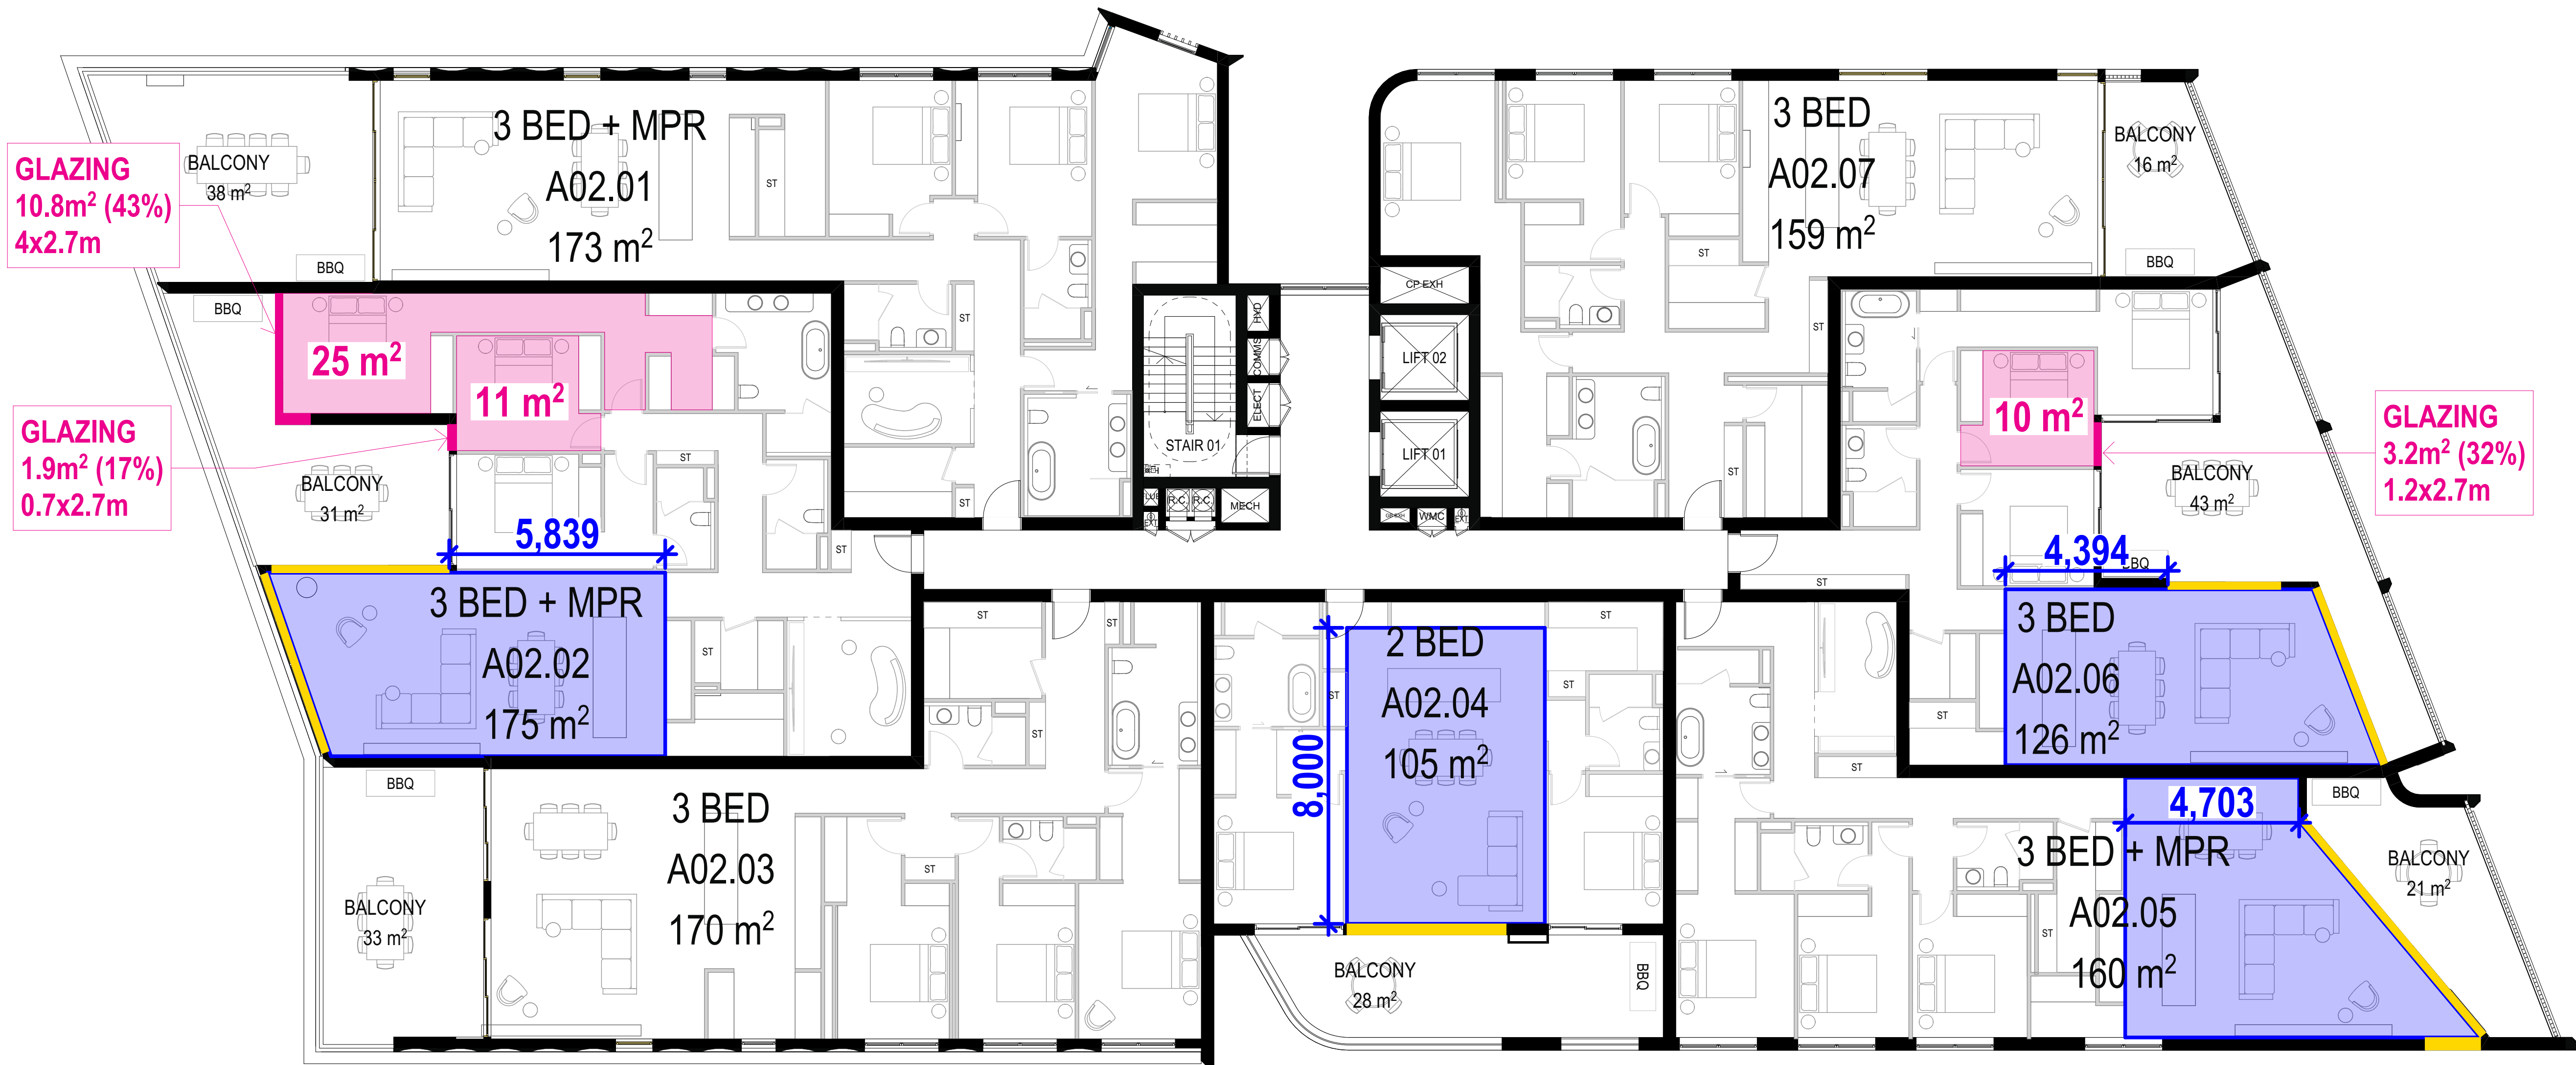

BUILDING A

NOTE:
MEASUREMENTS ANNOTATED ON UNITS AS REQUESTED BY COUNCIL

NOTE:
IN OPEN PLAN LAYOUTS (WHERE THE LIVING, DINING AND KITCHEN ARE COMBINED), THE MAXIMUM HABITABLE ROOM DEPTH IS 8M FROM A WINDOW AS PER ADG REQUIREMENT

TYPICAL UNIT (BUILDING A)
ALG02, AUG02, A0102, A0202, A0302
ALG04, AUG04, A0104, A0204
A0106, A0206, A0305, A0405

1
TYPICAL LEVEL (BUILDING A)
SCALE: 1:100 @A1

REV	DATE	REVISION DESCRIPTION	BY	CHK
A	18/03/2026	For Information	IC, JW	GH

CLIENT

Traders In Purple

ISSUE TITLE

FOR INFORMATION

STRUCTURAL
BG&E (02) 9770 3300
LANDSCAPE
LOCI 0401 271 241
ACCESS/DDA
ACCESSIBLE BUILDING SOLUTIONS 0450 334 995

FACADEENGINEER
BG&E (02) 9770 3300
ACOUSTIC
ACOUSTIC LOGIC (02) 8339 8000
TRAFFIC
ASON GROUP (02) 9083 6601

CIVIL
BG&E (02) 9770 3300
BCA
CERTATUDE (02) 9299 8058
WASTE
COLLIERS (03) 9140 6074

BUILDING SERVICES
NEUPRON 0401 222 862
BASIX
JENSEN HUGHES (02) 9411 5360
FIRE ENGINEER
INCODE SOLUTIONS 0415 508 019

NORTH POINT

DISCLAIMER

In accepting and utilising this document, the recipient agrees that Plus Studio, retain all common law, statutory law and other rights including copyright and intellectual property rights. The recipient agrees not to use this document for any purpose other than its intended use, to waive all claims against Plus Studio resulting from unauthorised changes, or to reuse the document on other projects without the prior written consent of Plus Studio. Under no circumstances shall transfer of this document be deemed a sale. Plus Studio makes no warranties of fitness for any purpose. The Builder/Contractor shall verify all dimensions prior to any work commencing. Figured dimensions shall take precedence over scaled work.

ARCHITECT

EORA / SYDNEY

Geological Country Level 4, 222 Clarence Street Sydney NSW 2000 Australia

+61 2 9823 7000 sydney@plusstudio.co

Nominated Architects Gabriel Duque 1622 4m1 Julia 1002 Pido Pin 1286

Plus Architecture Pty Ltd ABN 40 091 690 336 plusstudio.co

2025 © Plus Architecture International Pty Ltd. All Rights Reserved. Plus Studio® is a trademark of Plus Architecture International Pty Ltd.

PLUS STUDIO

PROJECT TITLE

46-50 Cowan Road, St Ives

CLIENT

TRADERS IN PURPLE

CHECKED

GH

DRAWN

IC, JW

DRAWING TITLE

OPEN PLAN LAYOUT DIAGRAM - SHEET 01

PROJECT NUMBER

20819

DRAWING NUMBER

PLA-LEC-4405

STAGE

DA

REVISION

A

1 TYPICAL LEVEL (BUILDING B)
SCALE: 1:100 @A1



NOTE:
MEASUREMENTS ANNOTATED ON UNITS AS REQUESTED BY COUNCIL

NOTE:
IN OPEN PLAN LAYOUTS (WHERE THE LIVING, DINING AND KITCHEN ARE COMBINED), THE MAXIMUM HABITABLE ROOM DEPTH IS 3M FROM A WINDOW AS PER ADG REQUIREMENT

TYPICAL UNIT (BUILDING B)
B0401
B0404
B0406

REV	DATE	REVISION DESCRIPTION	BY	CHK
A	18/03/2026	For Information	IC, JW	GH

CLIENT

Traders In Purple

ISSUE TITLE

FOR INFORMATION

STRUCTURAL
BG&E (02) 9770 3300
LANDSCAPE
LOCI 0401 271 241
ACCESS/DDA
ACCESSIBLE BUILDING SOLUTIONS 0450 334 995

FACADEENGINEER
BG&E (02) 9770 3300
ACOUSTIC
ACOUSTIC LOGIC (02) 8339 8000
TRAFFIC
ASON GROUP (02) 9083 6601

CIVIL
BG&E (02) 9770 3300
BCA
CERTATUDE (02) 9299 8058
WASTE
COLLIERS (03) 9140 6074

BUILDING SERVICES
NEUPRON 0401 222 862
BASIX
JENSEN HUGHES (02) 9411 5360
FIRE ENGINEER
INCODE SOLUTIONS 0415 508 019

NORTH POINT

DISCLAIMER

In accepting and utilising this document, the recipient agrees that Plus Studio, retain all common law, statutory law and other rights including copyright and intellectual property rights. The recipient agrees not to use this document for any purpose other than its intended use, to waive all claims against Plus Studio resulting from unauthorised changes, or to reuse the document on other projects without the prior written consent of Plus Studio. Under no circumstances shall transfer of this document be deemed a sale. Plus Studio makes no warranties of fitness for any purpose. The Builder/Contractor shall verify all dimensions prior to any work commencing. Figured dimensions shall take precedence over scaled work.

ARCHITECT

EORA / SYDNEY
Gosford Country
Level 4, 222 Clarence Street
Sydney NSW 2000
Australia
+612 9823 7000
sydney@plusstudio.co

Nominated Architects
Gabriel Duxue 1622
4/mt Julia 10022
Pdo Pin 1286
Plus Architecture Pty Ltd
ABN 40 091 690 336
plusstudio.co
2025 © Plus Architecture International Pty Ltd. All Rights Reserved.
Plus Studio® is a trademark of Plus Architecture International Pty Ltd.

PROJECT TITLE

46-50 Cowan Road, St Ives

CLIENT

TRADERS IN PURPLE

CHECKED

GH

DRAWN

IC, JW

DRAWING TITLE

OPEN PLAN LAYOUT DIAGRAM - SHEET 03

PROJECT NUMBER

20819

DRAWING NUMBER

PLA-LEC-4407

STAGE


DA

REVISION


A



SUN EYE - JUNE 21 - 9AM
SCALE: N.T.S.

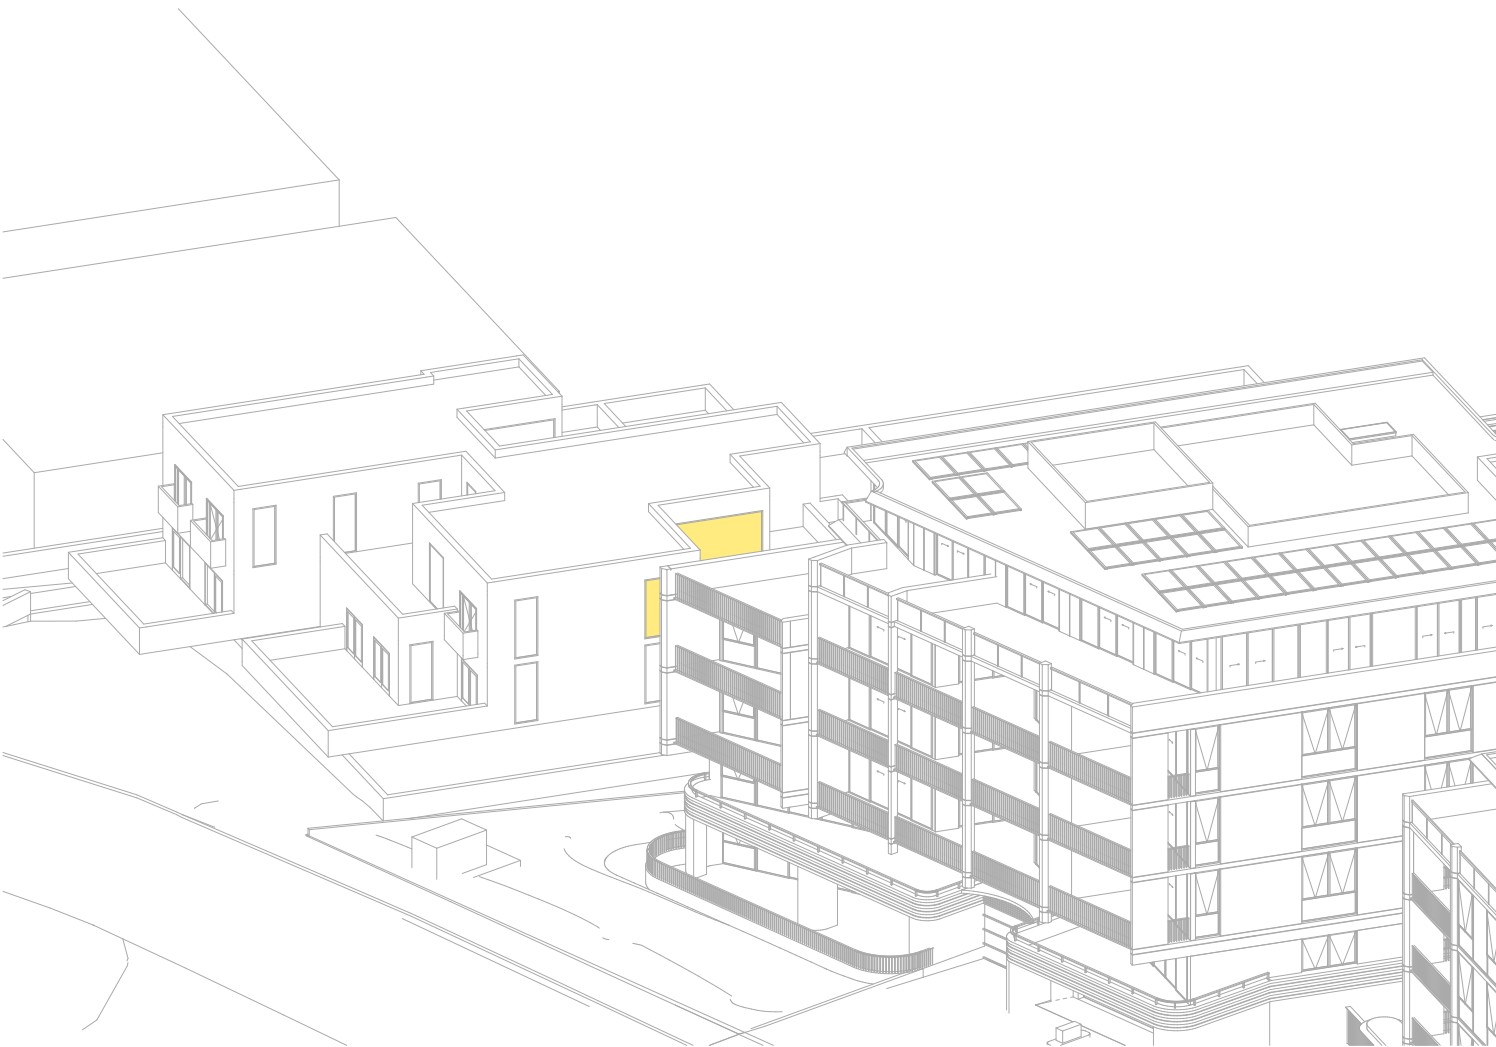


SUN EYE - JUNE 21 - 10AM
SCALE: N.T.S.

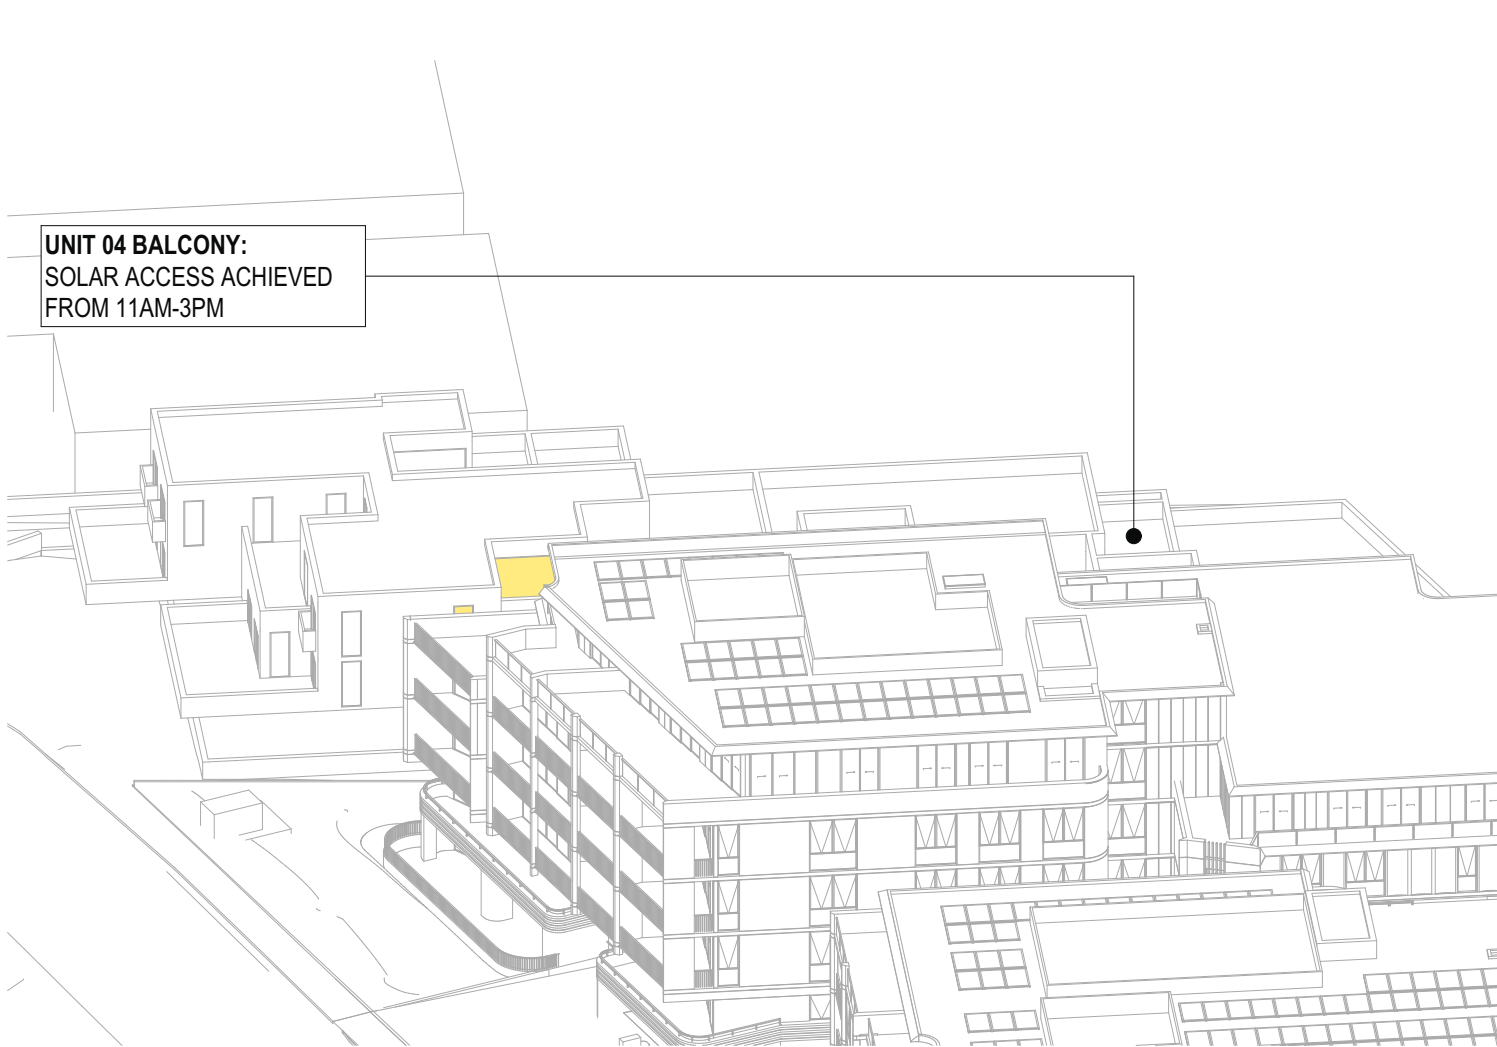


SUN EYE - JUNE 21 - 11AM
SCALE: N.T.S.



SUN EYE - JUNE 21 - 12PM
SCALE: N.T.S.

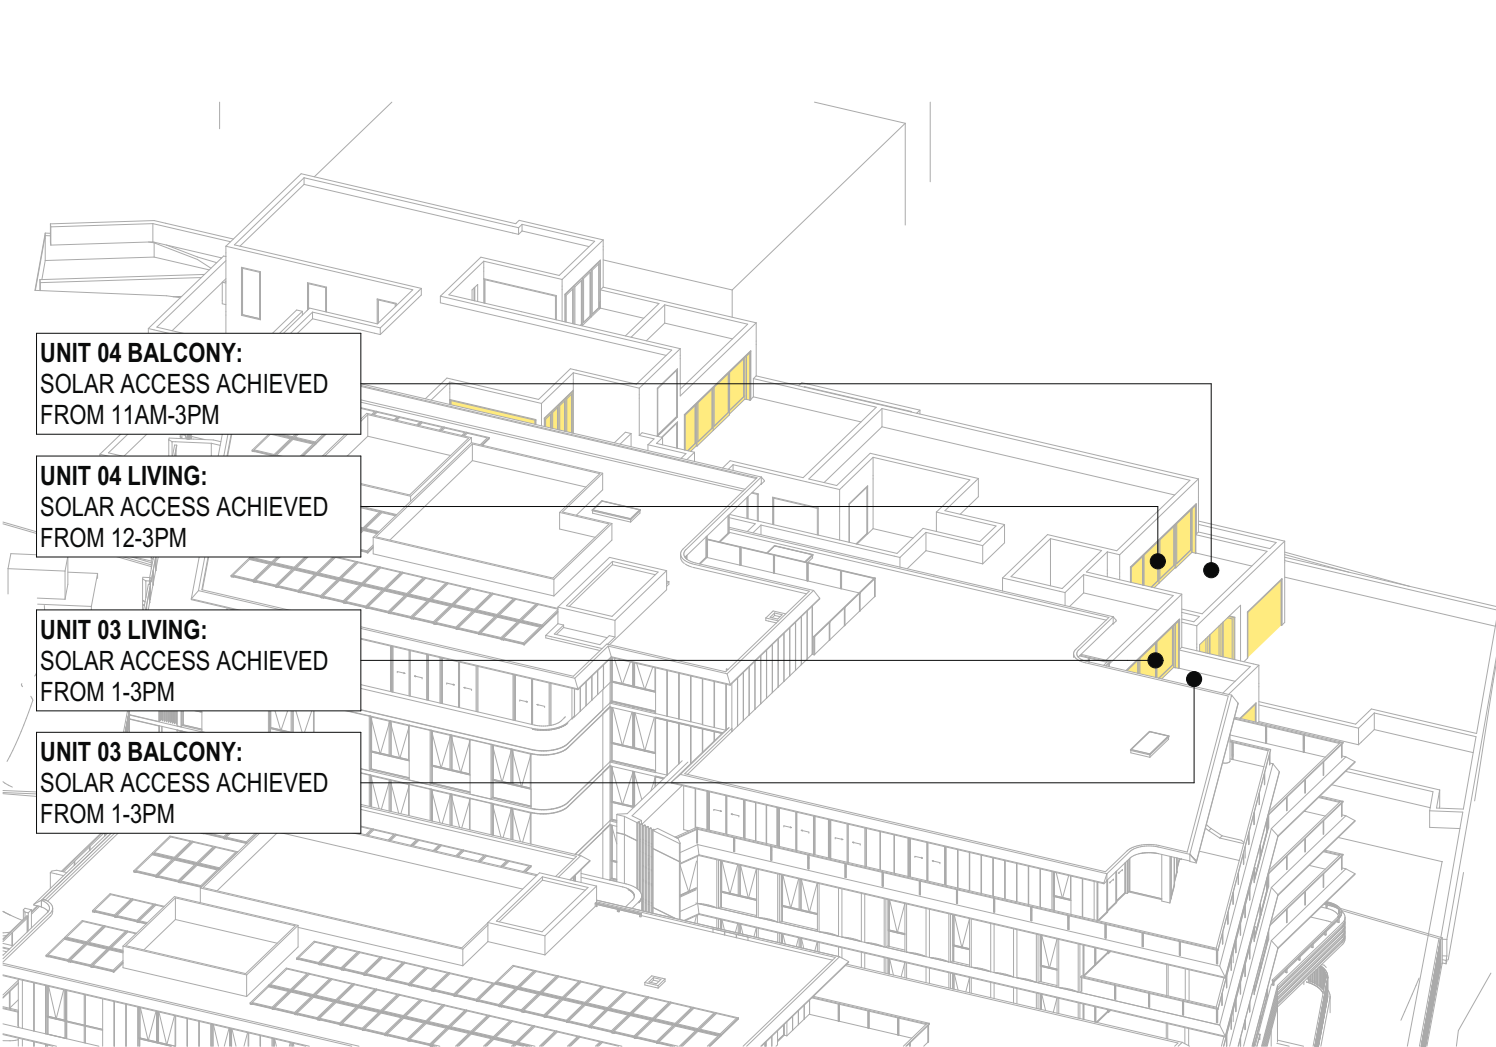

SUN EYE - JUNE 21 - 1PM
SCALE: N.T.S.

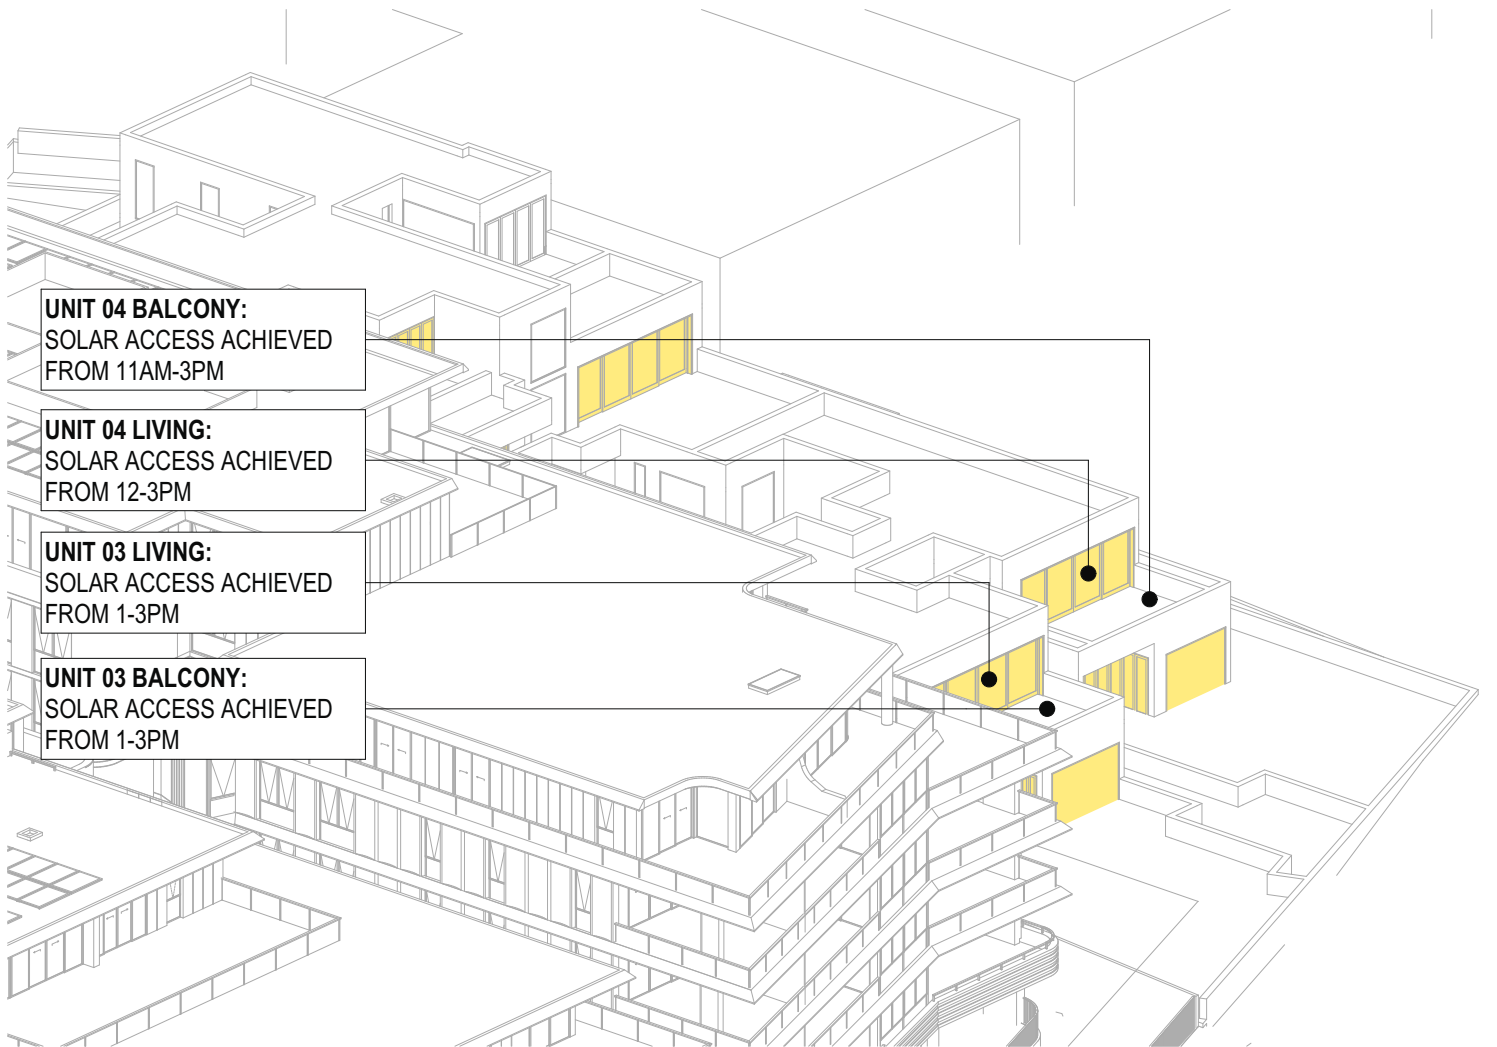

SUN EYE - JUNE 21 - 2PM
SCALE: N.T.S.



SUN EYE - JUNE 21 - 3PM
SCALE: N.T.S.

SOLAR ANALYSIS TO 30-32 COWAN ROAD (PROPOSED)

	SOLAR ACCESS TO LIVING	SOLAR ACCESS TO BALC / TERRACE
UNIT 01	2H ACHIEVED	2H ACHIEVED
UNIT 02	2H ACHIEVED	2H ACHIEVED
UNIT 03	2H ACHIEVED	2H ACHIEVED
UNIT 04	2H ACHIEVED	2H ACHIEVED
UNIT 05	0H ACHIEVED	2H ACHIEVED
UNIT 06	2H ACHIEVED	2H ACHIEVED
UNIT 07	2H ACHIEVED	2H ACHIEVED

6/7 UNITS (86%)
ACHIEVE 2H SOLAR
ACCESS TO LIVING
AREAS DURING
WINTER SOLSTICE
(9AM-3PM)

7/7 UNITS (100%)
ACHIEVE 2H SOLAR
ACCESS TO OUTDOOR
SPACES DURING WINTER
SOLSTICE
(9AM-3PM)

NOTE: SUN EYE VIEW TAKEN ON
WINTER SOLSTICE (JUNE 21ST) FROM 9AM-3PM

NOTE:
ALL NEIGHBOUR LAYOUTS ARE INDICATIVE ONLY

LEGEND

GLAZING TO LIVING AREAS OF ALL UNITS IN NEIGHBOUR PROPERTIES

REV	DATE	REVISION DESCRIPTION	BY	CHK
A	18/03/2026	For Information	IC, JW	GH

Traders In Purple

ISSUE TITLE

FOR INFORMATION

STRUCTURAL
BG&E (02) 9770 3300
LANDSCAPE
LOCI 0401 271 241
ACCESS/DDA
ACCESSIBLE BUILDING SOLUTIONS 0450 334 995

FACADEENGINEER
BG&E (02) 9770 3300
ACOUSTIC
ACOUSTIC LOGIC (02) 8339 8000
TRAFFIC
ASON GROUP (02) 9083 6601

CIVIL
BG&E (02) 9770 3300
BCA
CERTATUDE (02) 9299 8058
WASTE
COLLIERS (03) 9140 6074

BUILDING SERVICES
NEUPON 0401 222 862
BASIX
JENSEN HUGHES (02) 9411 5360
FIRE ENGINEER
INCODE SOLUTIONS 0415 508 019

NORTH POINT
SCALE N.T.S.@A1 Size
DISCLAIMER
In accepting and utilising this document, the recipient agrees that Plus Studio, retain all common law, statutory law and other rights including copyright and intellectual property rights. The recipient agrees not to use this document for any purpose other than its intended use, to waive all claims against Plus Studio resulting from unauthorised changes, or to reuse the document on other projects without the prior written consent of Plus Studio. Under no circumstances shall transfer of this document be deemed a sale. Plus Studio makes no warranties of fitness for any purpose. The Builder/Contractor shall verify all dimensions prior to any work commencing. Figured dimensions shall take precedence over scaled work.

ARCHITECT

EORA / SYDNEY
Gosford Country
Level 4, 222 Clarence Street
Sydney NSW 2000
Australia
+61 2 8823 7000
sydney@plusstudio.co

Nominated Architects
Gabriel Duque 1622
4m1 Julia 10022
Rido Pin 11286



Plus Architecture Pty Ltd
ABN 40 091 690 336
plusstudio.co




2025 © Plus Architecture International Pty Ltd. All Rights Reserved.
Plus Studio® is a trademark of Plus Architecture International Pty Ltd.

PLUS
STUDIO®

PROJECT TITLE
46-50 Cowan Road, St Ives
CLIENT
TRADERS IN PURPLE
CHECKED
GH
DRAWN
IC, JW

DRAWING TITLE
NEIGHBOUR SOLAR DIAGRAMS (SET 01) UNIT 03-04 - SHEET 02
PROJECT NUMBER
20819
DRAWING NUMBER
PLA-LEC-4501
STAGE
DA
REVISION
A

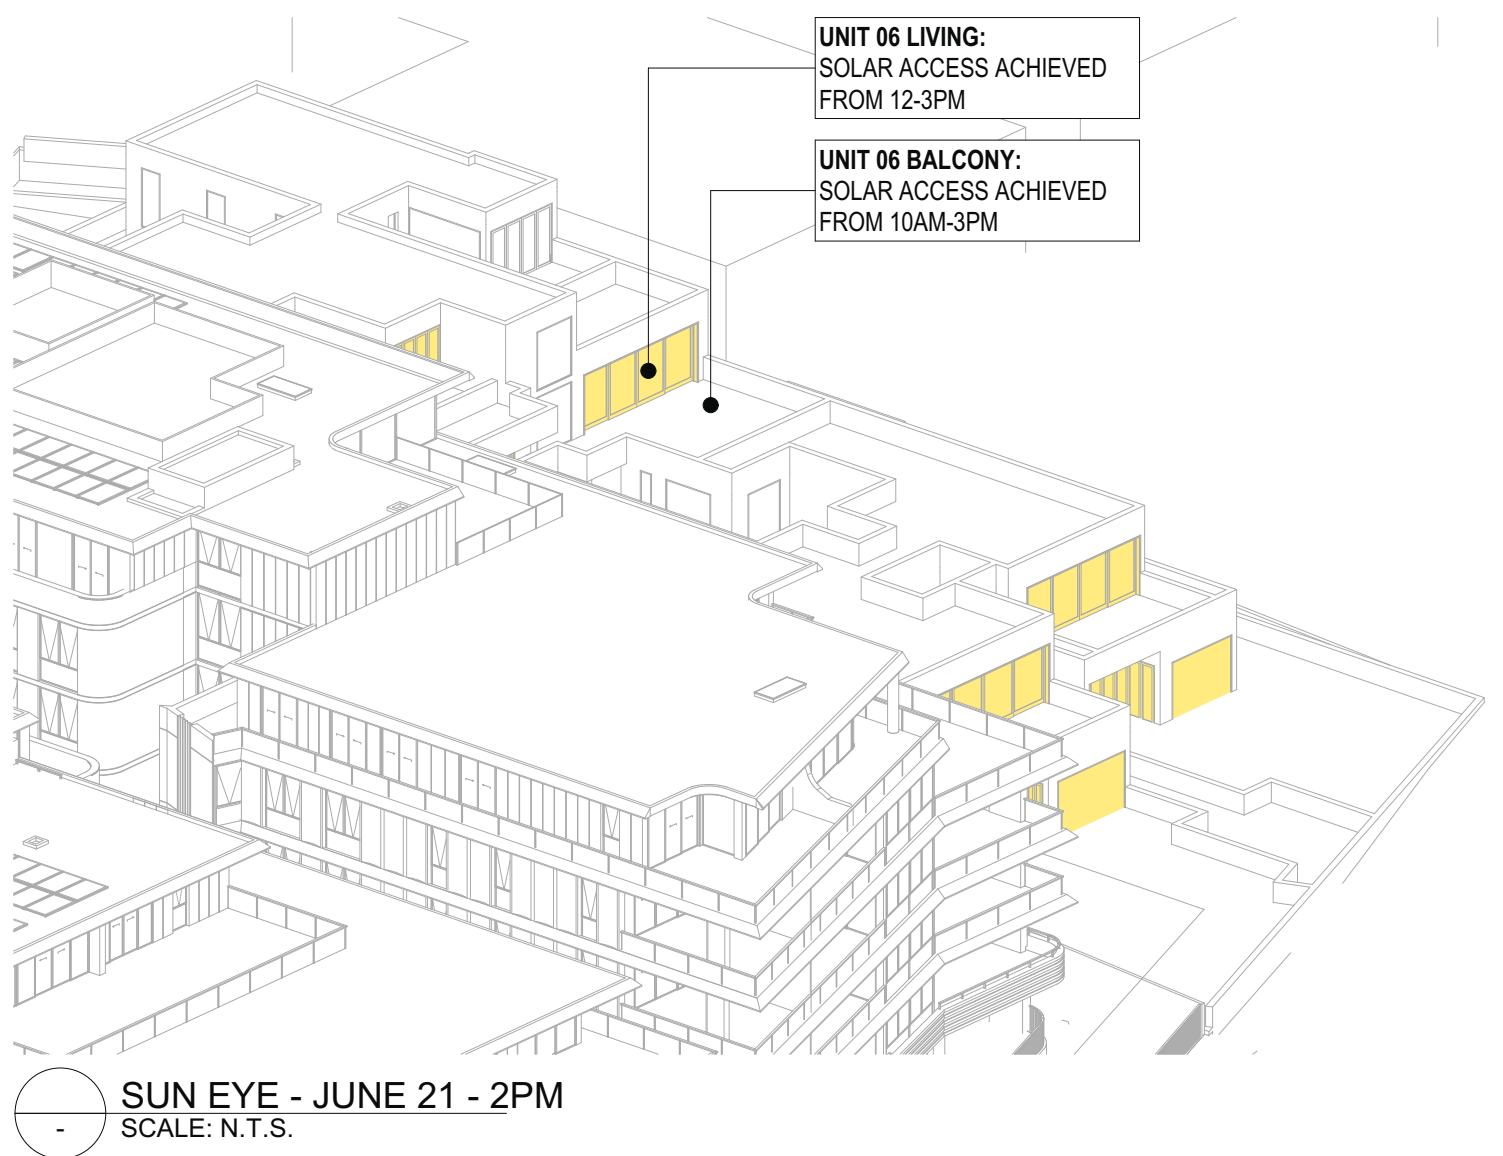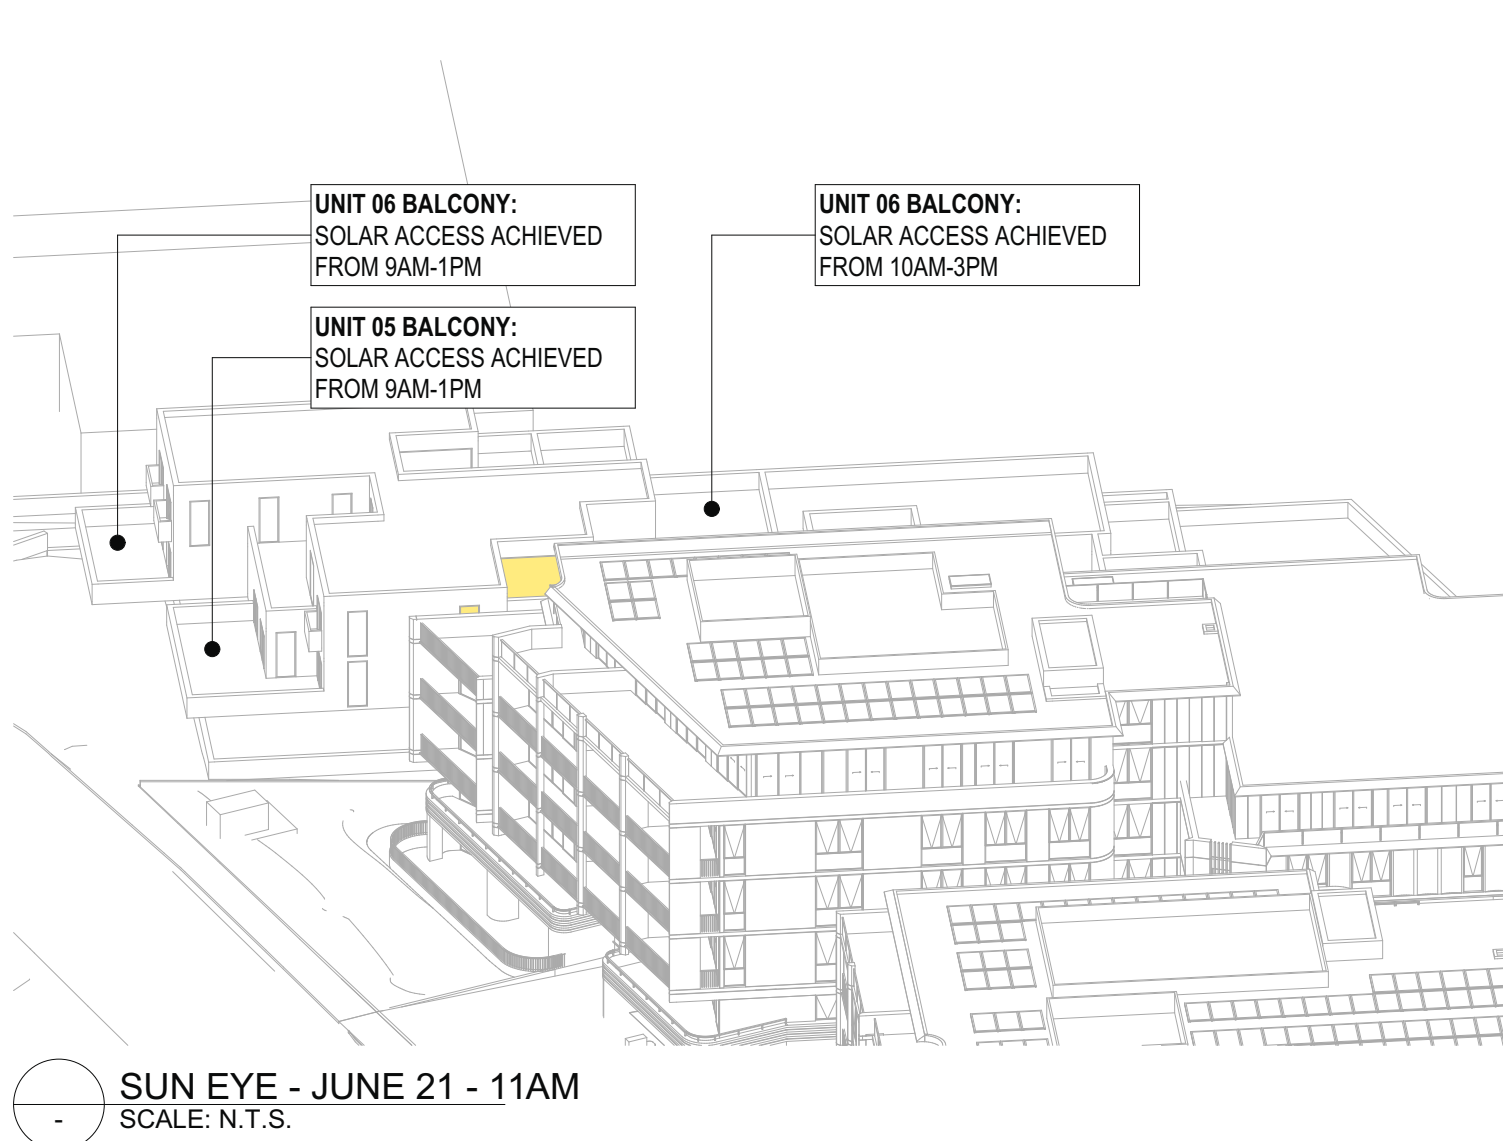

   

7/7 UNITS (100%)
ACHIEVE 2H SOLAR
ACCESS TO OUTDOOR
SPACES DURING WINTER
SOLSTICE
(9AM-3PM)

NOTE:
ALL NEIGHBOUR LAYOUTS ARE INDICATIVE ONLY

☐ GLAZING TO LIVING AREAS OF ALL UNITS IN NEIGHBOUR PROPERTIES


ISSUE TITLE

FOR INFORMATION

Traders In Purple

DRAWING NUMBER	REVISION
PLA-LEC-4503	A

DRAWING NUMBER	REVISION
PLA-LEC-4503	A

 

6/7 UNITS (86%)
ACHIEVE 3H SOLAR
ACCESS TO OUTDOOR
SPACES DURING WINTER
SOLSTICE
(7AM-5PM)

NOTE:
ALL NEIGHBOUR LAYOUTS ARE INDICATIVE ONLY

☐ GLAZING TO LIVING AREAS OF ALL UNITS IN NEIGHBOUR PROPERTIES

ISSUE TITLE


FOR INFORMATION

FOR INFORMATION

**PLUS[®]
STUDIO**

IC, JW

A

 

6/7 UNITS (86%)
ACHIEVE 3H SOLAR
ACCESS TO OUTDOOR
SPACES DURING WINTER
SOLSTICE
(7AM-5PM)

NOTE:
ALL NEIGHBOUR LAYOUTS ARE INDICATIVE ONLY

 GLAZING TO LIVING AREAS OF ALL UNITS IN NEIGHBOUR PROPERTIES

ISSUE TITLE

FOR INFORMATION

ISSUE TITLE

FOR INFORMATION


PLUS[®] STUDIO

2025 © Plus Architecture International Pty Ltd. All Rights Reserved.
Plus Studio® is a trade mark of Plus Architecture International Pty Ltd.


In accepting and utilising this document, the recipient agrees that Plus Studio retain all copyright, statutory and other rights including copyright and intellectual property rights. The recipient agrees not to use this document for any purpose other than its intended use, to waive all claims against Plus Studio resulting from unauthorised changes, or to reuse the document on other projects without the prior written consent of Plus Studio. Under no circumstances shall transfer of this document be deemed a sale. Plus Studio makes no warranties of fitness for any purpose. The Builder/Contractor shall verify all dimensions prior to any work commencing. Figured dimensions shall take precedence over scaled work.

The recipient agrees not to use this document for any purpose other than its intended use; to waive all claims against Plus Studio resulting from unauthorized changes; or to reuse the document on other projects without the prior written consent of Plus Studio. Under no circumstances shall transfer of this document be deemed a sale. Plus Studio makes no warranties of fitness for any purpose. The Builder/Contractor shall verify all dimensions prior to any work commencing. Figured dimensions shall take precedence over scaled work.


DRAWING NUMBER	REVISION
PLA-LEC-4601	A

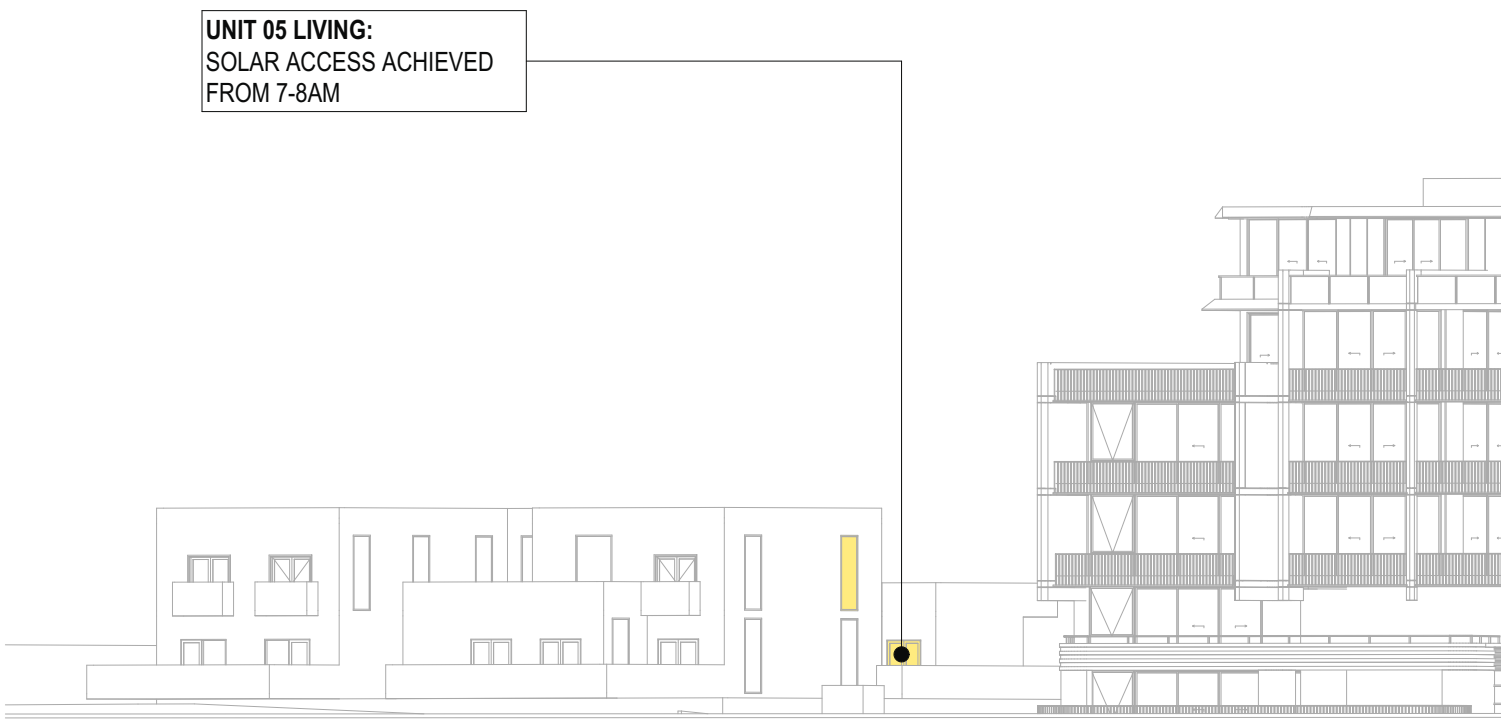


SUN EYE - JUNE 21 - 7AM
SCALE: N.T.S.

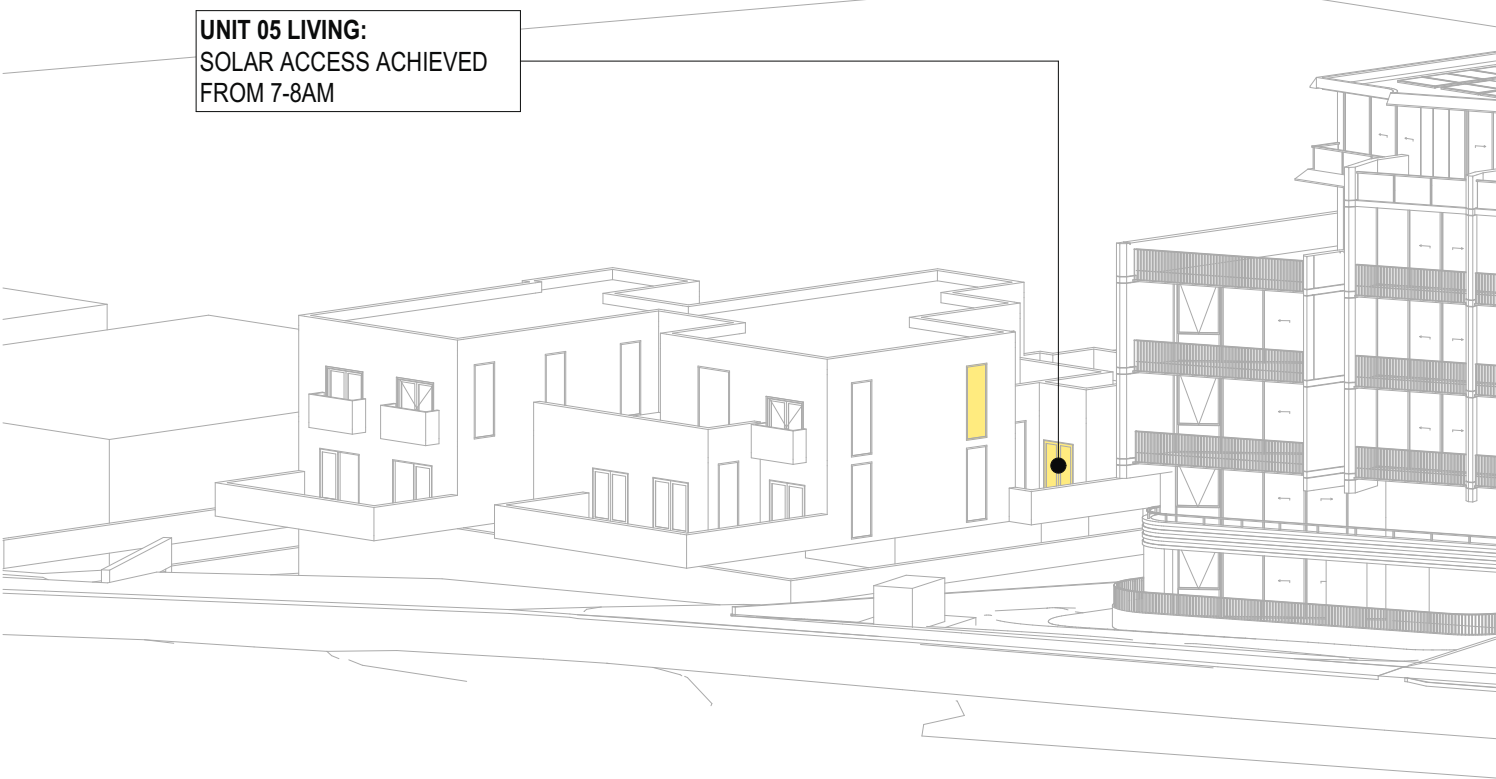


SUN EYE - JUNE 21 - 8AM
SCALE: N.T.S.

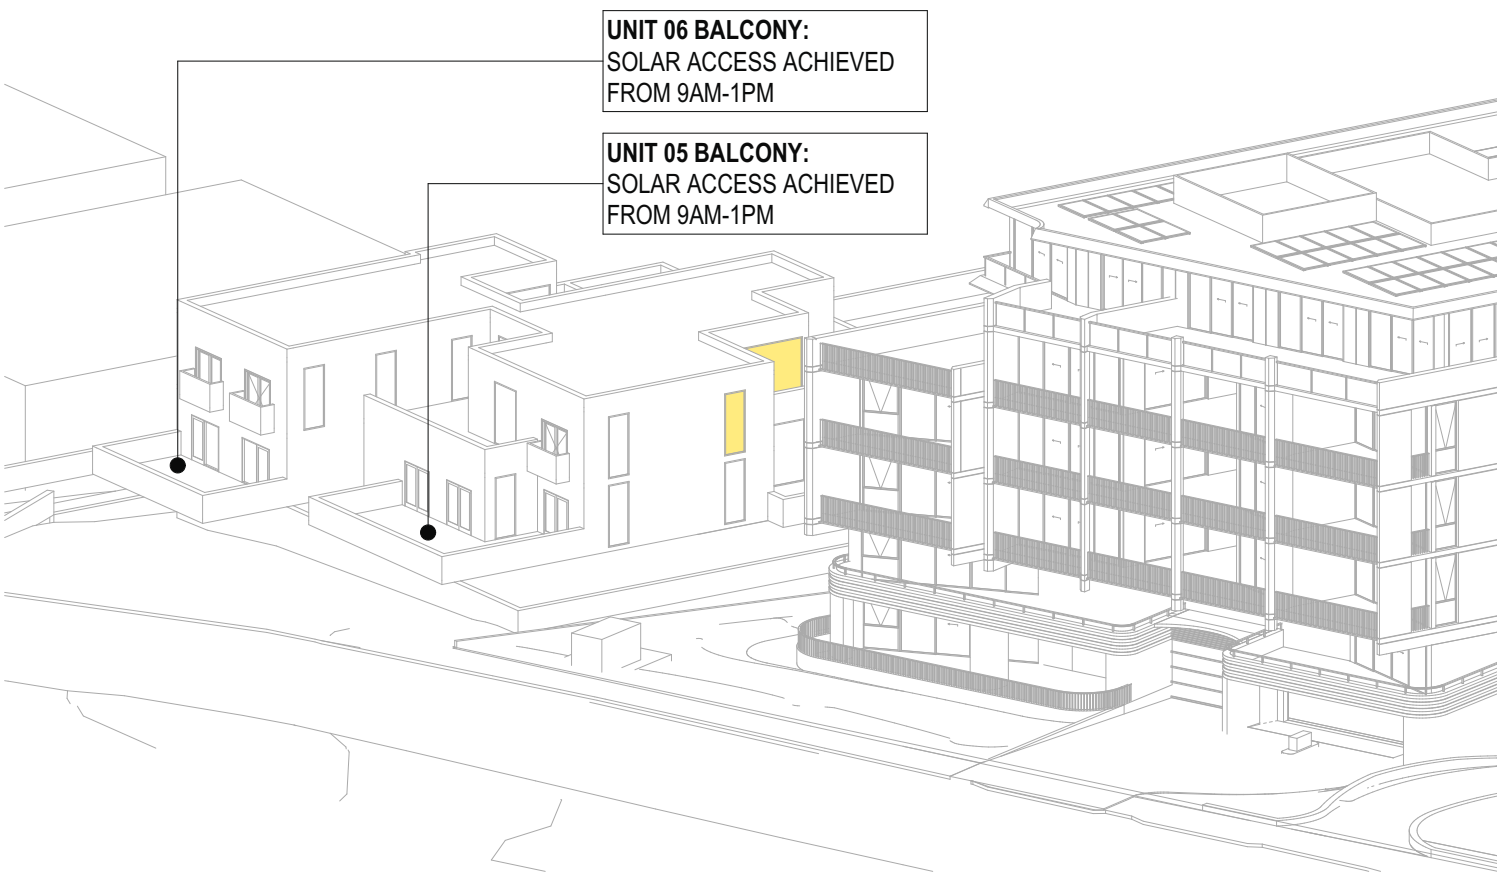


SUN EYE - JUNE 21 - 9AM
SCALE: N.T.S.

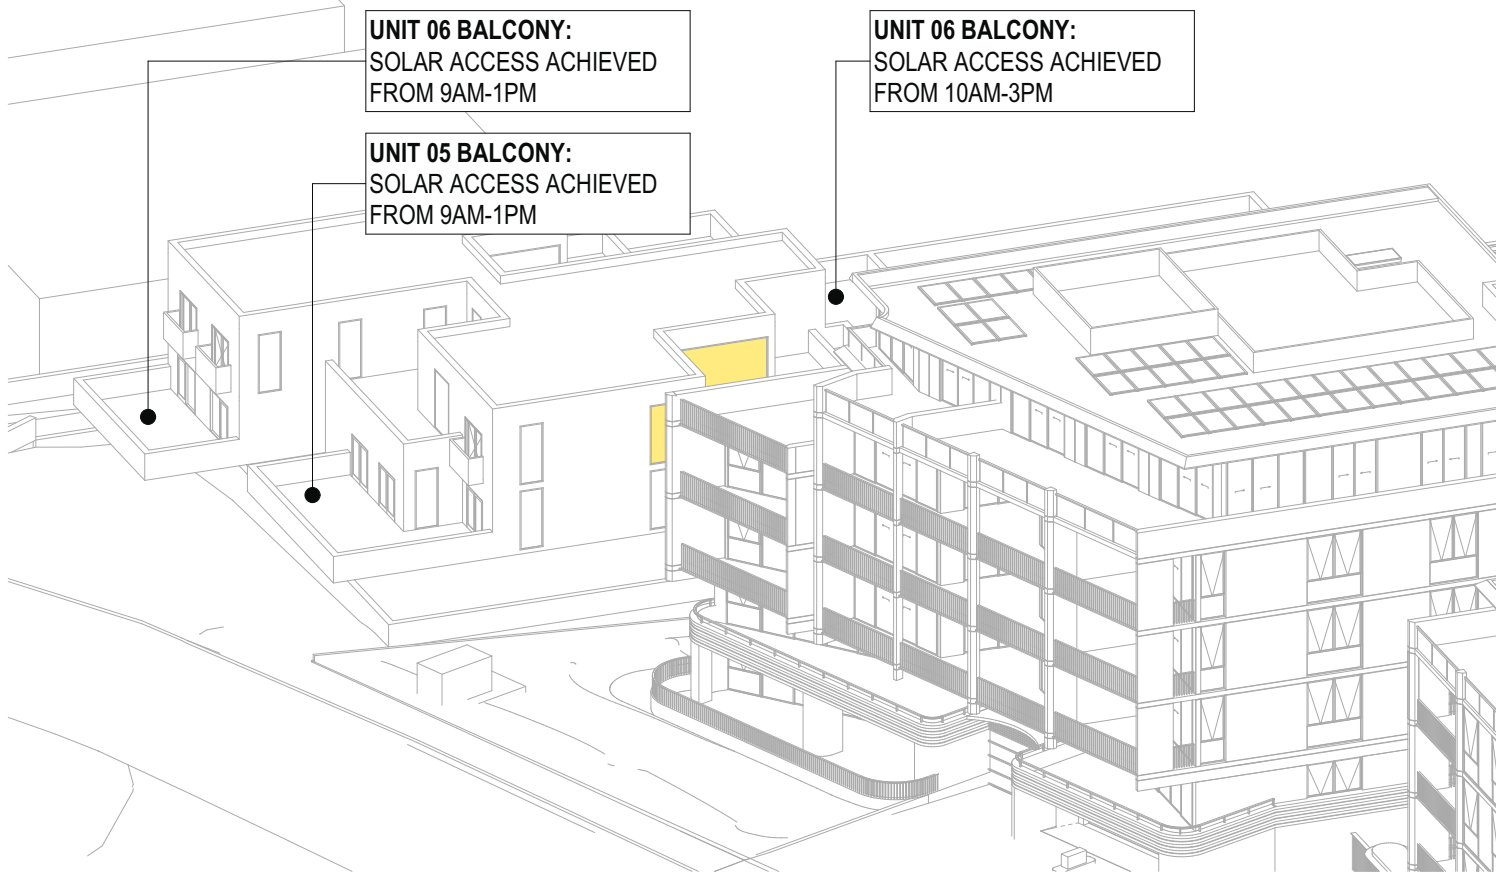


SUN EYE - JUNE 21 - 10AM
SCALE: N.T.S.

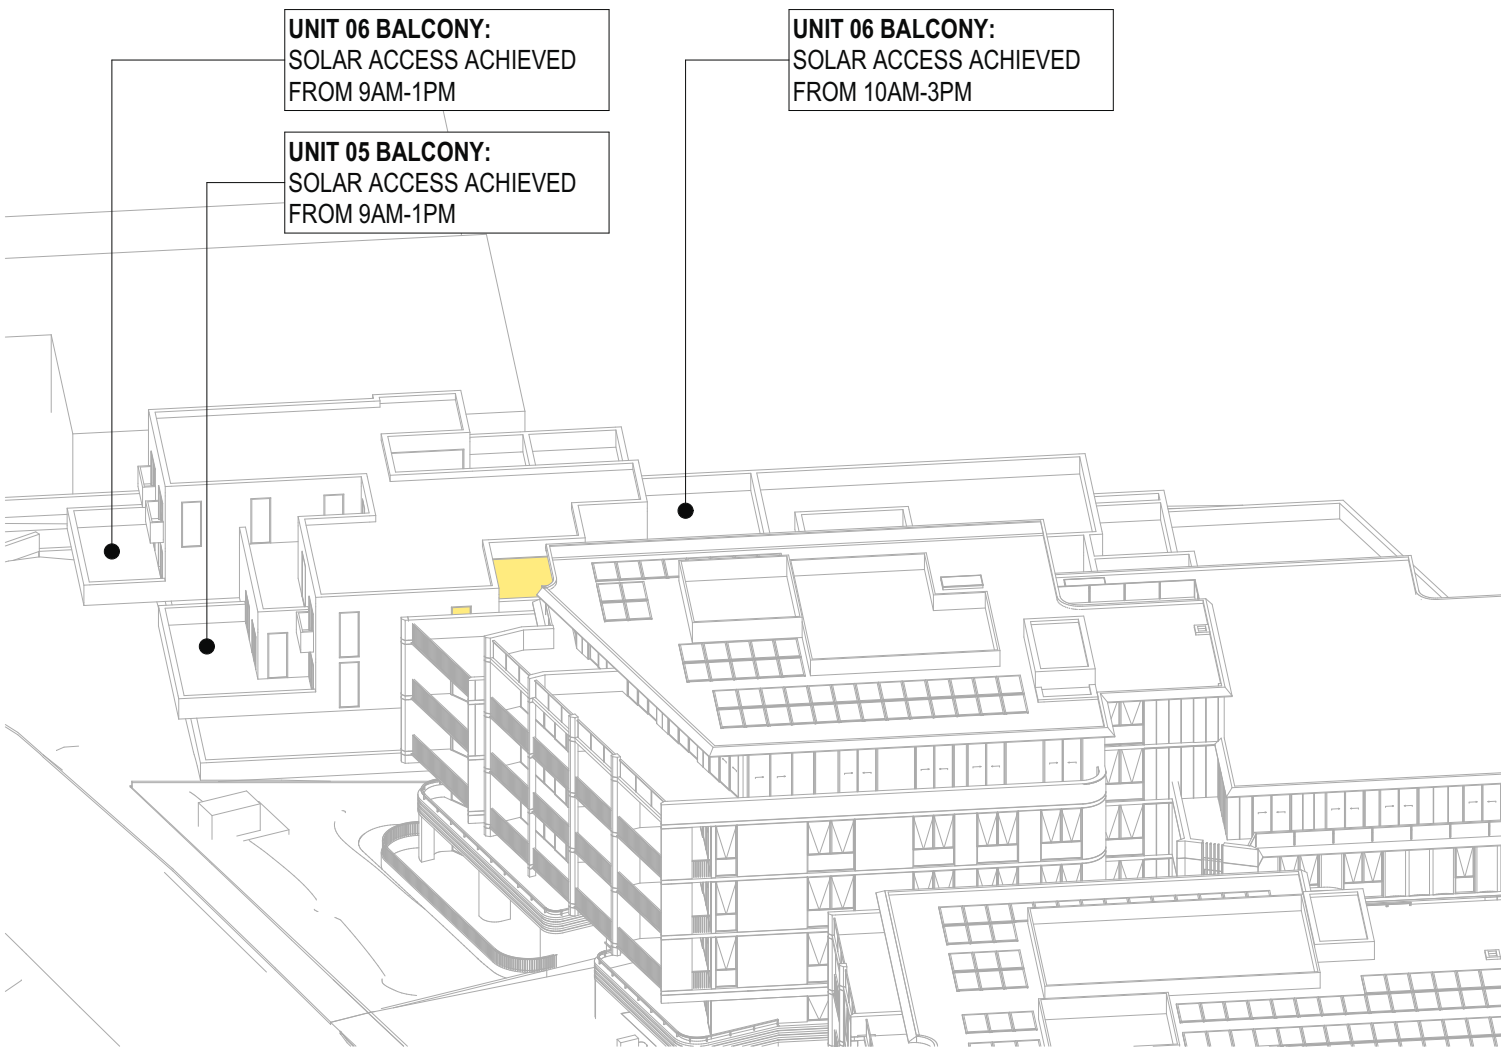


SUN EYE - JUNE 21 - 11AM
SCALE: N.T.S.

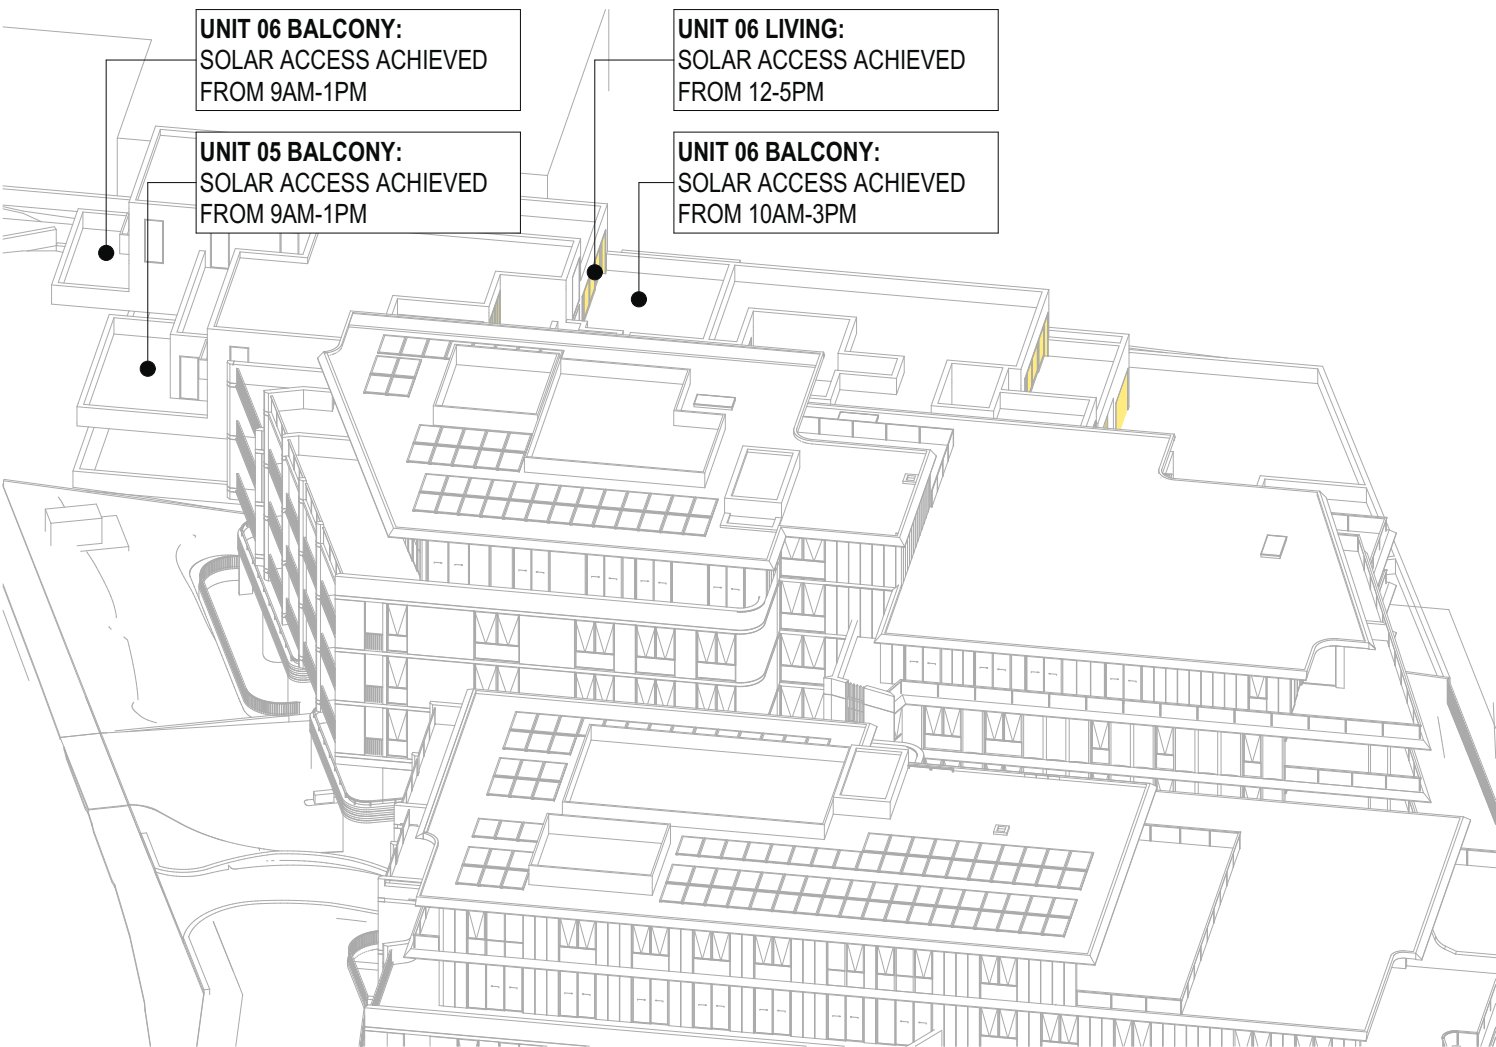


SUN EYE - JUNE 21 - 12PM
SCALE: N.T.S.

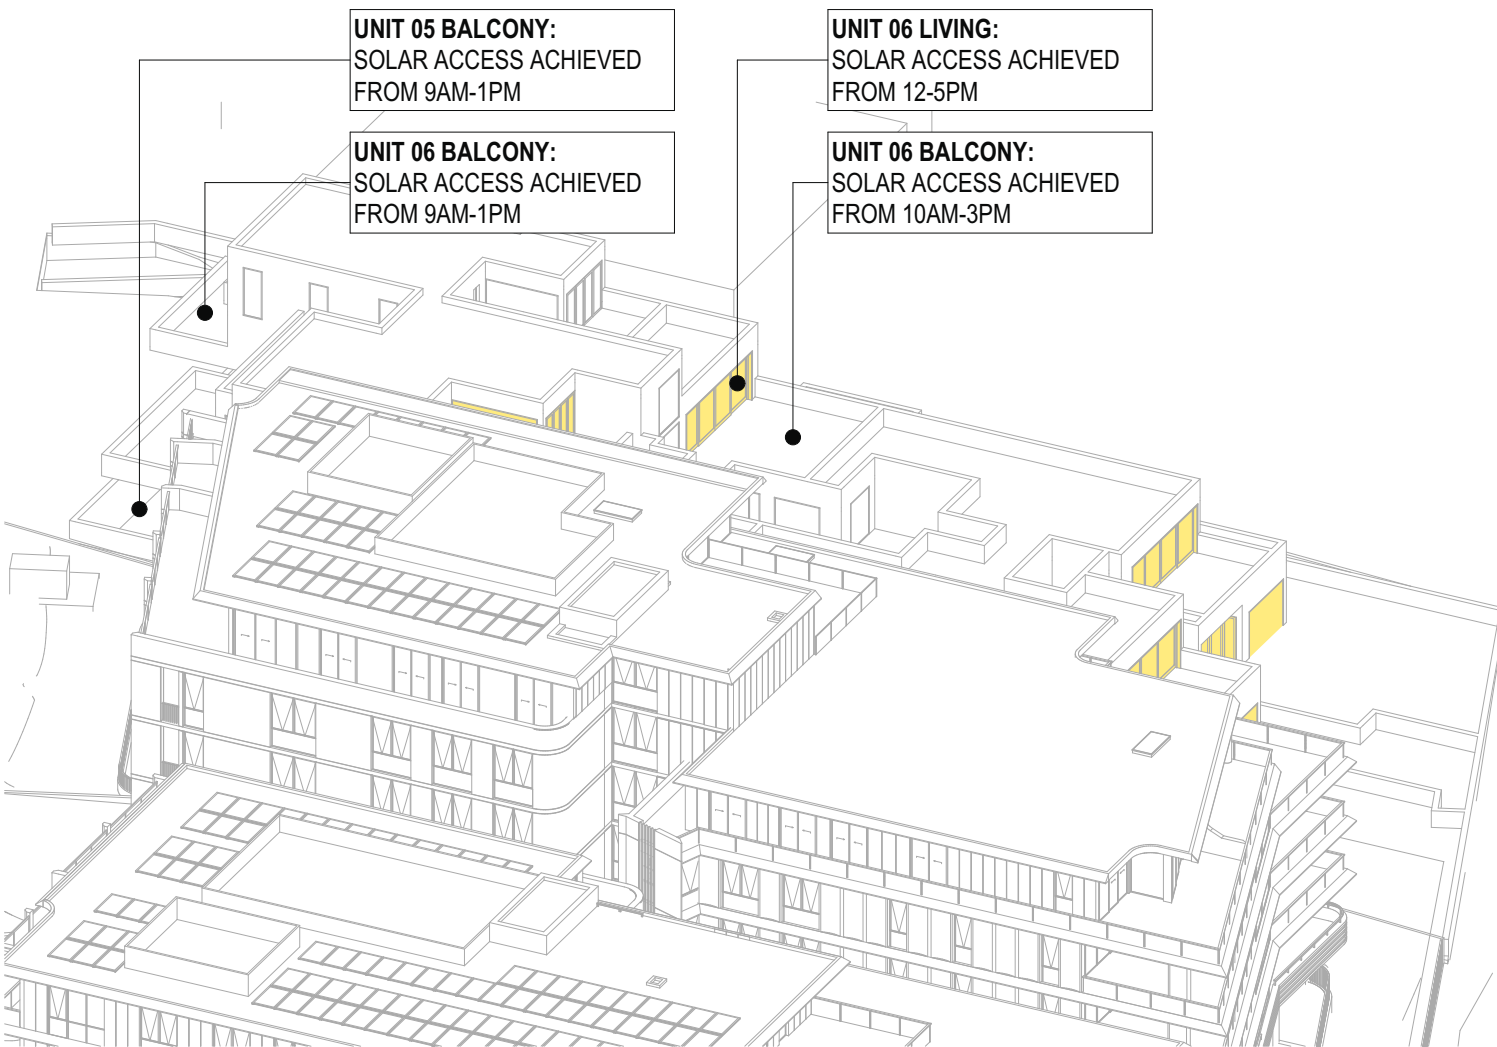


SUN EYE - JUNE 21 - 1PM
SCALE: N.T.S.

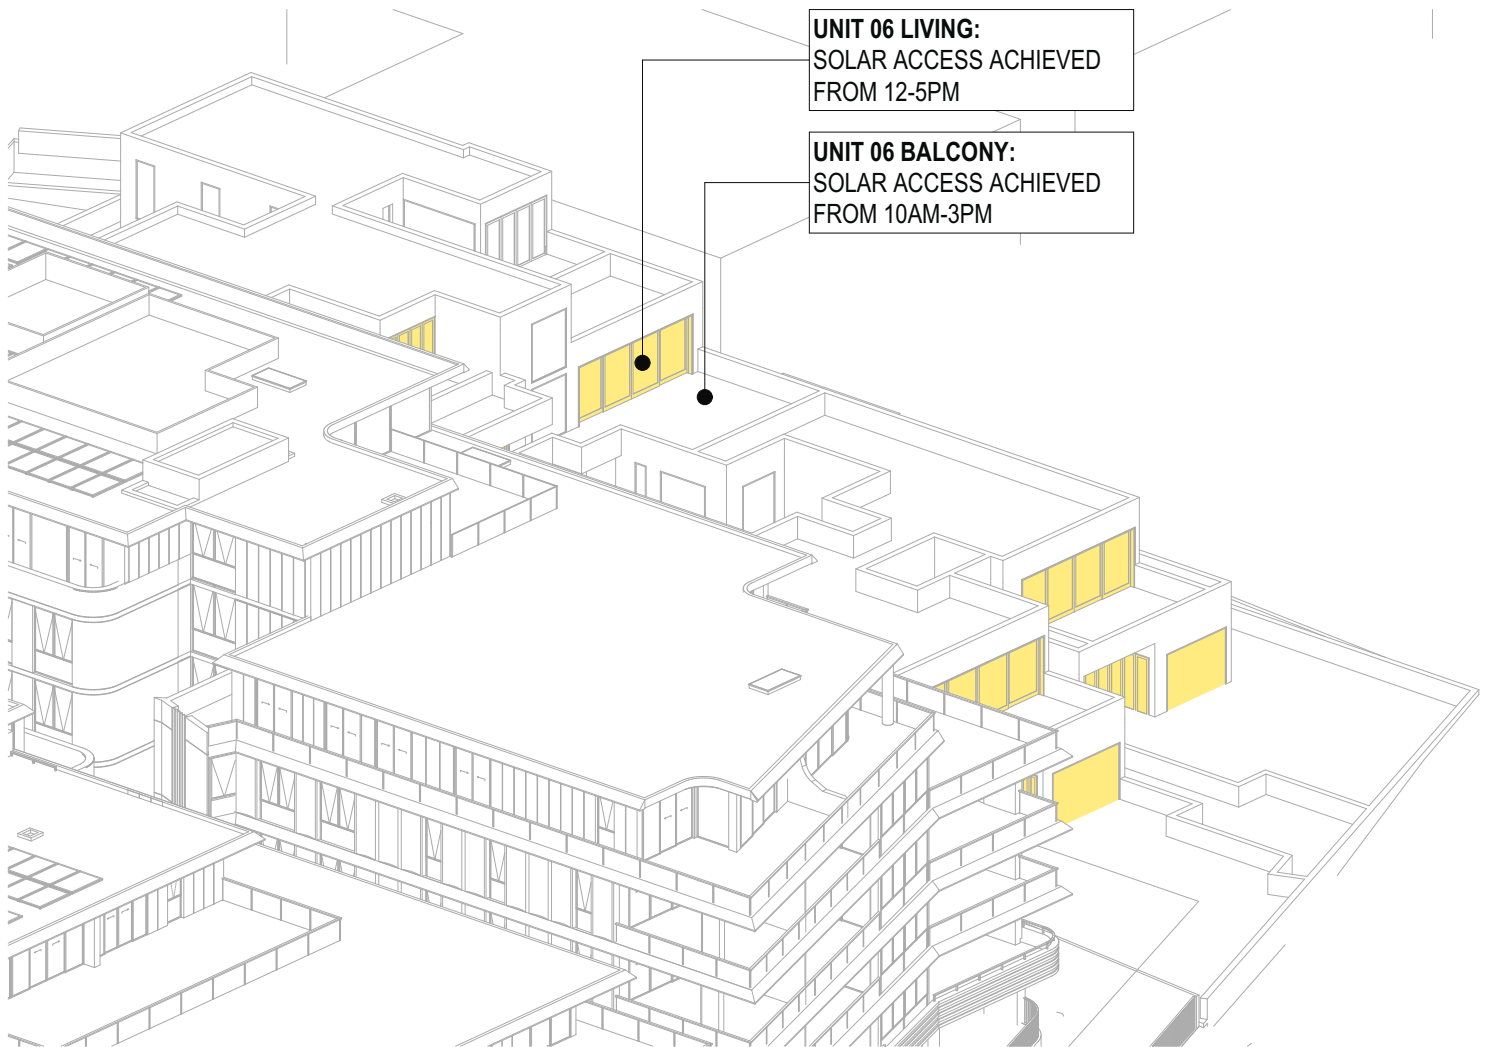

SUN EYE - JUNE 21 - 2PM
SCALE: N.T.S.

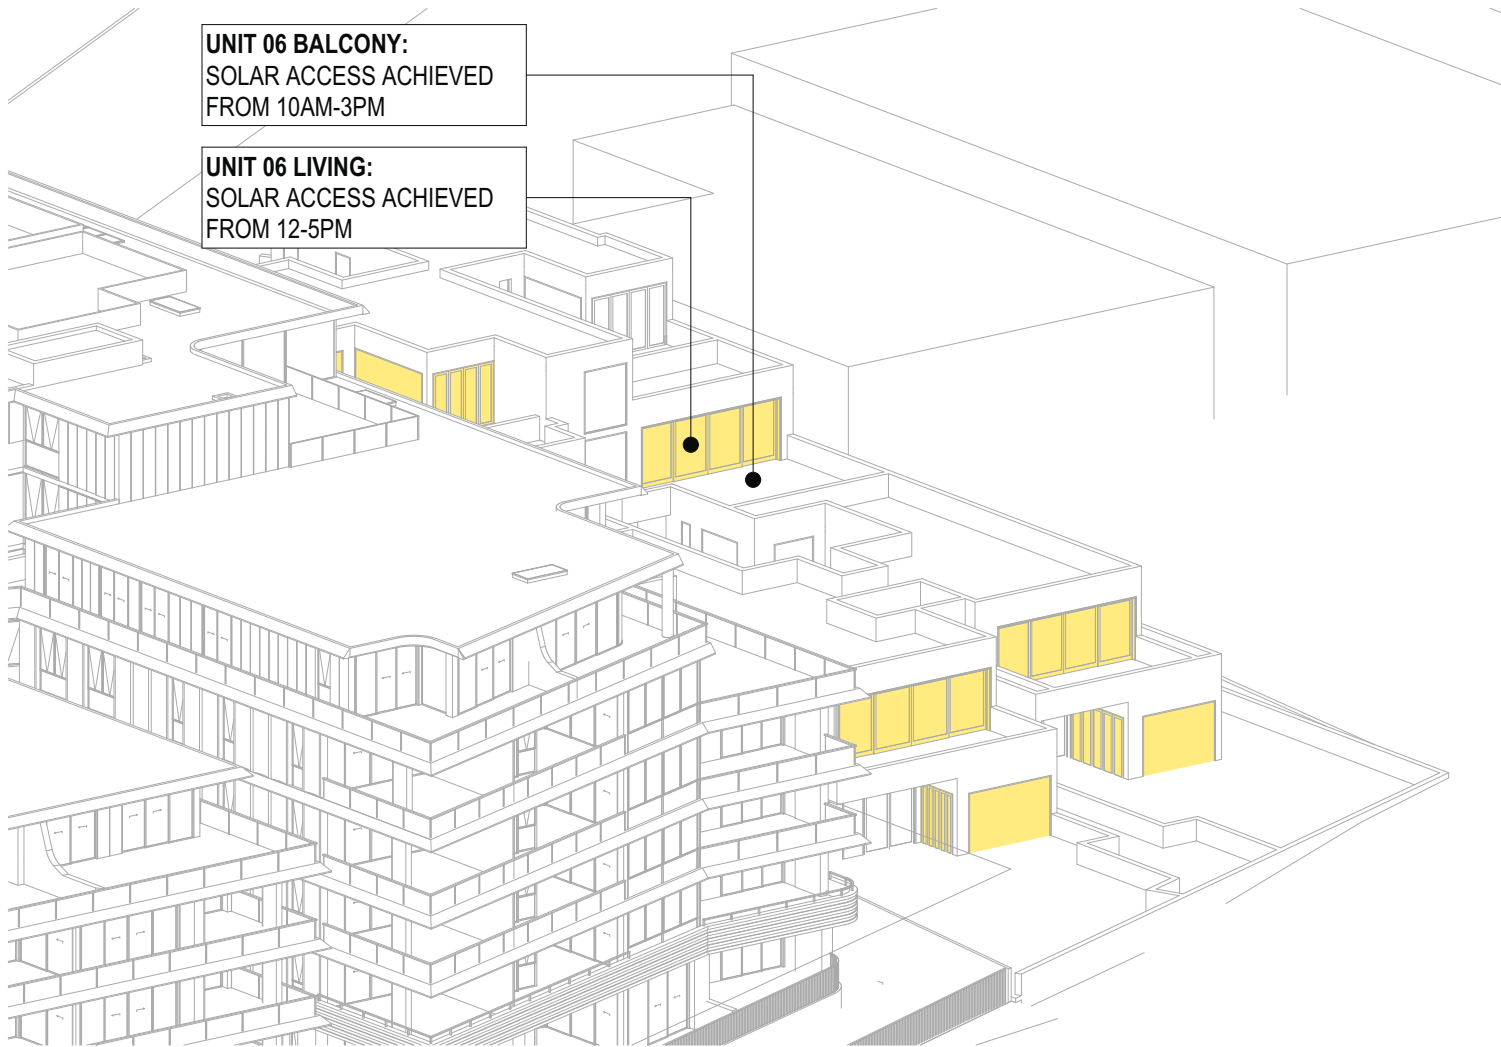

SUN EYE - JUNE 21 - 3PM
SCALE: N.T.S.

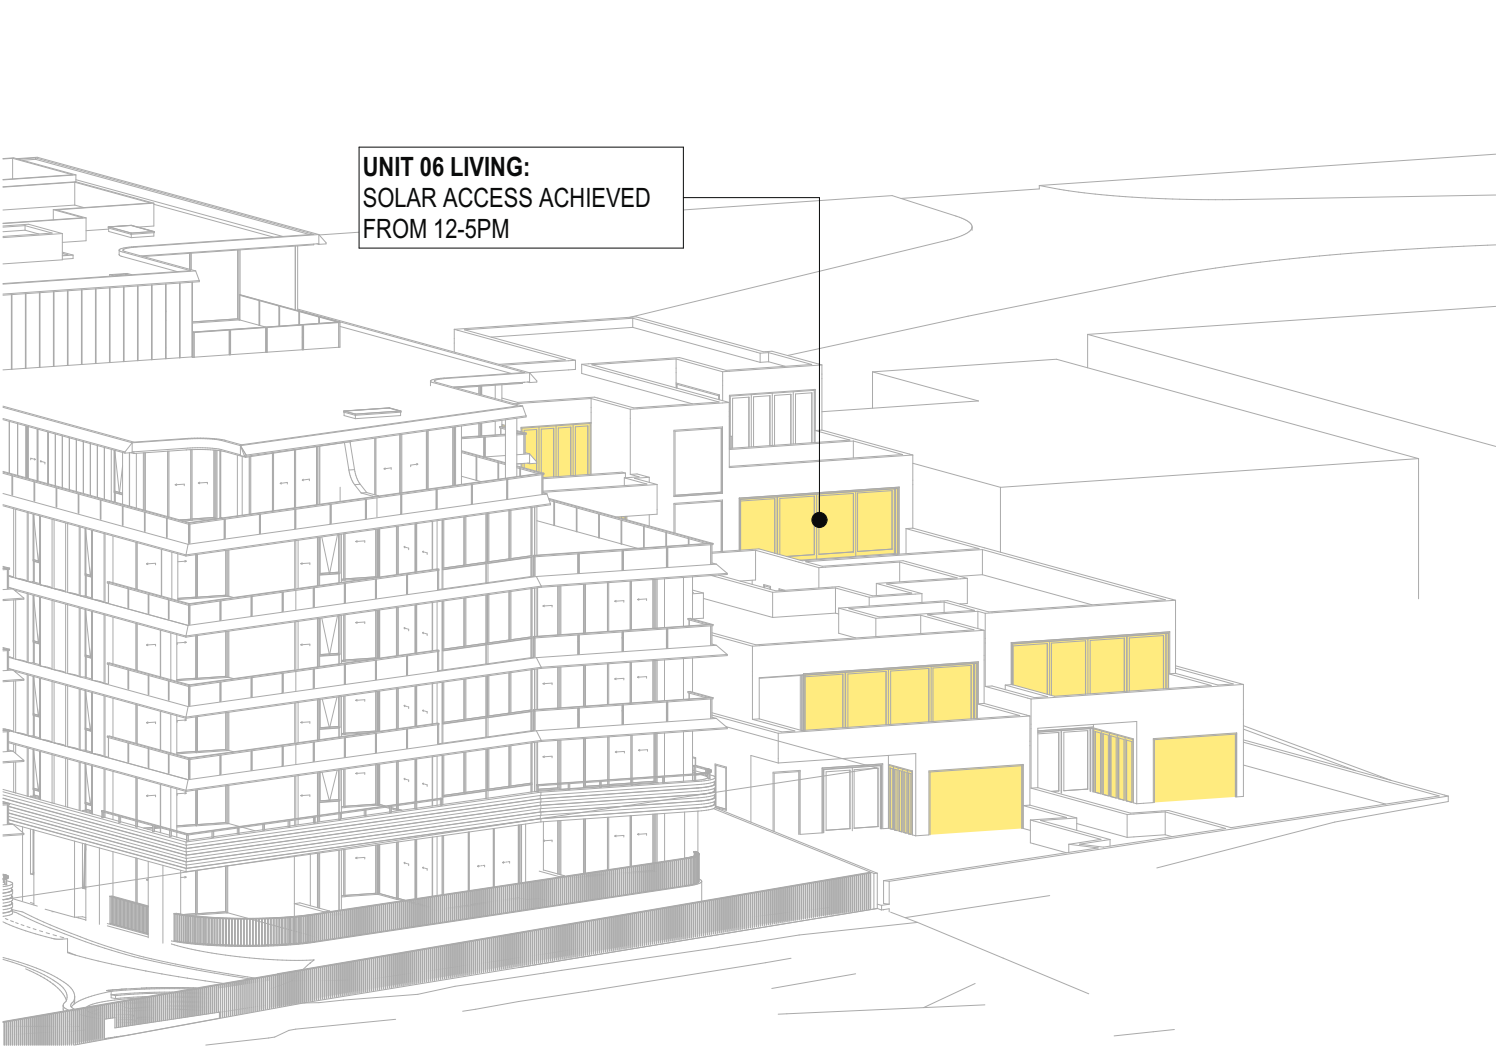

SUN EYE - JUNE 21 - 4PM
SCALE: N.T.S.



SUN EYE - JUNE 21 - 5PM
SCALE: N.T.S.

SOLAR ANALYSIS TO 30-32 COWAN ROAD (PROPOSED)

	SOLAR ACCESS TO LIVING	SOLAR ACCESS TO BALC / TERRACE
UNIT 01	3H ACHIEVED	3H ACHIEVED
UNIT 02	3H ACHIEVED	3H ACHIEVED
UNIT 03	3H ACHIEVED	2H ACHIEVED
UNIT 04	3H ACHIEVED	3H ACHIEVED
UNIT 05	1H ACHIEVED	3H ACHIEVED
UNIT 06	3H ACHIEVED	3H ACHIEVED
UNIT 07	3H ACHIEVED	3H ACHIEVED

6/7 UNITS (86%)
ACHIEVE 3H SOLAR
ACCESS TO LIVING
AREAS DURING
WINTER SOLSTICE
(7AM - 5PM)

6/7 UNITS (86%)
ACHIEVE 3H SOLAR
ACCESS TO OUTDOOR
SPACES DURING WINTER
SOLSTICE
(7AM - 5PM)

NOTE: SUN EYE VIEW TAKEN ON
WINTER SOLSTICE (JUNE 21ST) FROM 9AM-3PM

NOTE:
ALL NEIGHBOUR LAYOUTS ARE INDICATIVE ONLY

LEGEND

GLAZING TO LIVING AREAS OF ALL UNITS IN NEIGHBOUR PROPERTIES

REV	DATE	REVISION DESCRIPTION	BY	CHK
A	18/03/2026	For Information	IC, JW	GH

Traders In Purple

ISSUE TITLE

FOR INFORMATION

STRUCTURAL

BG&E
(02) 9770 3300

LANDSCAPE

LOCI
(04) 01 271 241

ACCESS/DDA

ACCESSIBLE BUILDING SOLUTIONS
0450 334 995

FACADEENGINEER

BG&E
(02) 9770 3300

ACOUSTIC

ACOUSTIC LOGIC
(02) 8339 8000

TRAFFIC

ASON GROUP
(02) 9083 6601

CIVIL

BG&E
(02) 9770 3300

BCA

CERTATUDE
(02) 9299 8058

WASTE

COLLIERS
(03) 9140 6074

BUILDING SERVICES

NEUPRON
0401 222 862

BASIX

JENSEN HUGHES
(02) 9411 5360

FIRE ENGINEER

INCODE SOLUTIONS
0415 508 019

NORTH POINT

SCALE
N.T.S. @ A1 Size

DISCLAIMER

In accepting and utilising this document, the recipient agrees that Plus Studio, retain all common law, statutory law and other rights including copyright and intellectual property rights. The recipient agrees not to use this document for any purpose other than its intended use, to waive all claims against Plus Studio resulting from unauthorised changes or to reuse the document on other projects without the prior written consent of Plus Studio. Under no circumstances shall transfer of this document be deemed a sale. Plus Studio makes no warranties of fitness for any purpose. The Builder/Contractor shall verify all dimensions prior to any work commencing. Figured dimensions shall take precedence over scaled work.

ARCHITECT

EORA / SYDNEY
Gosford Country
Level 4, 222 Clarence Street
Sydney NSW 2000
Australia

+612 9823 7000
sydney@plusstudio.co

Nominated Architects
Gabriel Duque 1622
4/111 Julia 10022
Rd0 Pin 11296

Plus Architecture Pty Ltd
ABN 40 091 690 336
plusstudio.co

2025 © Plus Architecture International Pty Ltd. All Rights Reserved.
Plus Studio® is a trademark of Plus Architecture International Pty Ltd.

PLUS
STUDIO®

PROJECT TITLE

46-50 Cowan Road, St Ives

CLIENT

TRADERS IN PURPLE

CHECKED

GH

DRAWN

IC, JW

DRAWING TITLE

NEIGHBOUR SOLAR DIAGRAMS (SET
02) UNIT 05-06 - SHEET 03

PROJECT NUMBER

20819

DRAWING NUMBER


PLA-LEC-4602

STAGE

DA

REVISION


A

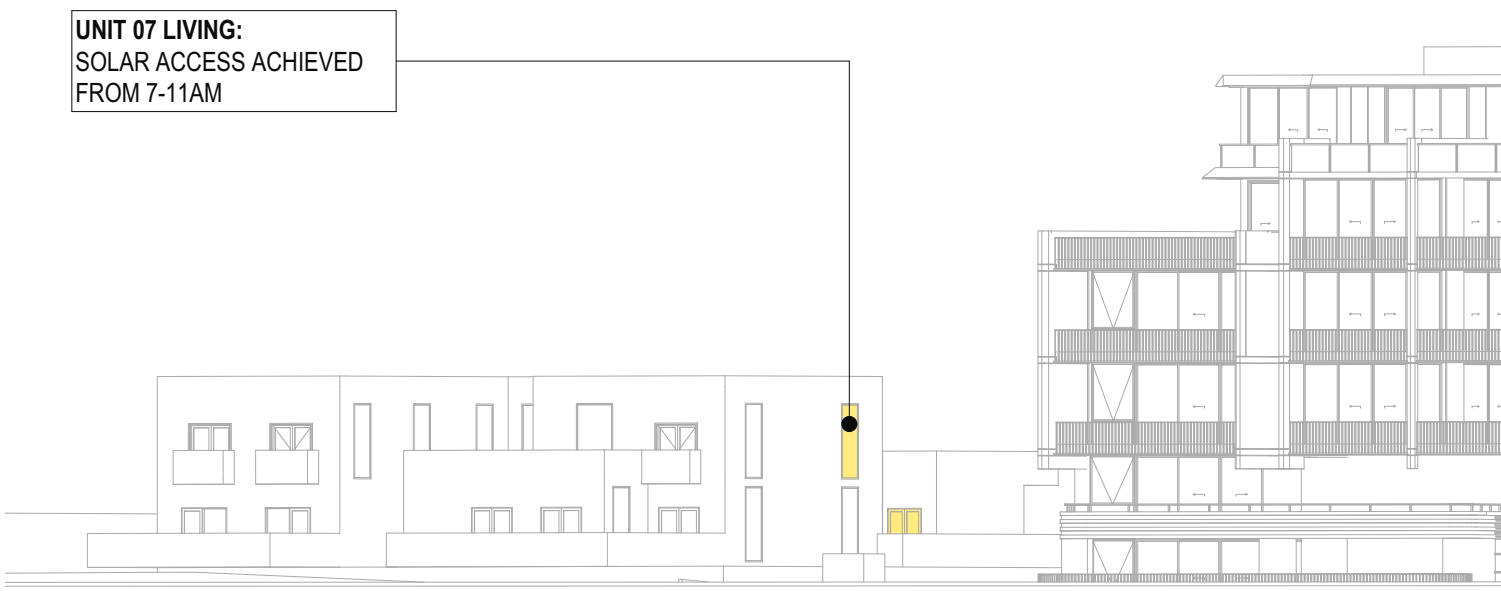


SUN EYE - JUNE 21 - 7AM
SCALE: N.T.S.




SUN EYE - JUNE 21 - 8AM
SCALE: N.T.S.

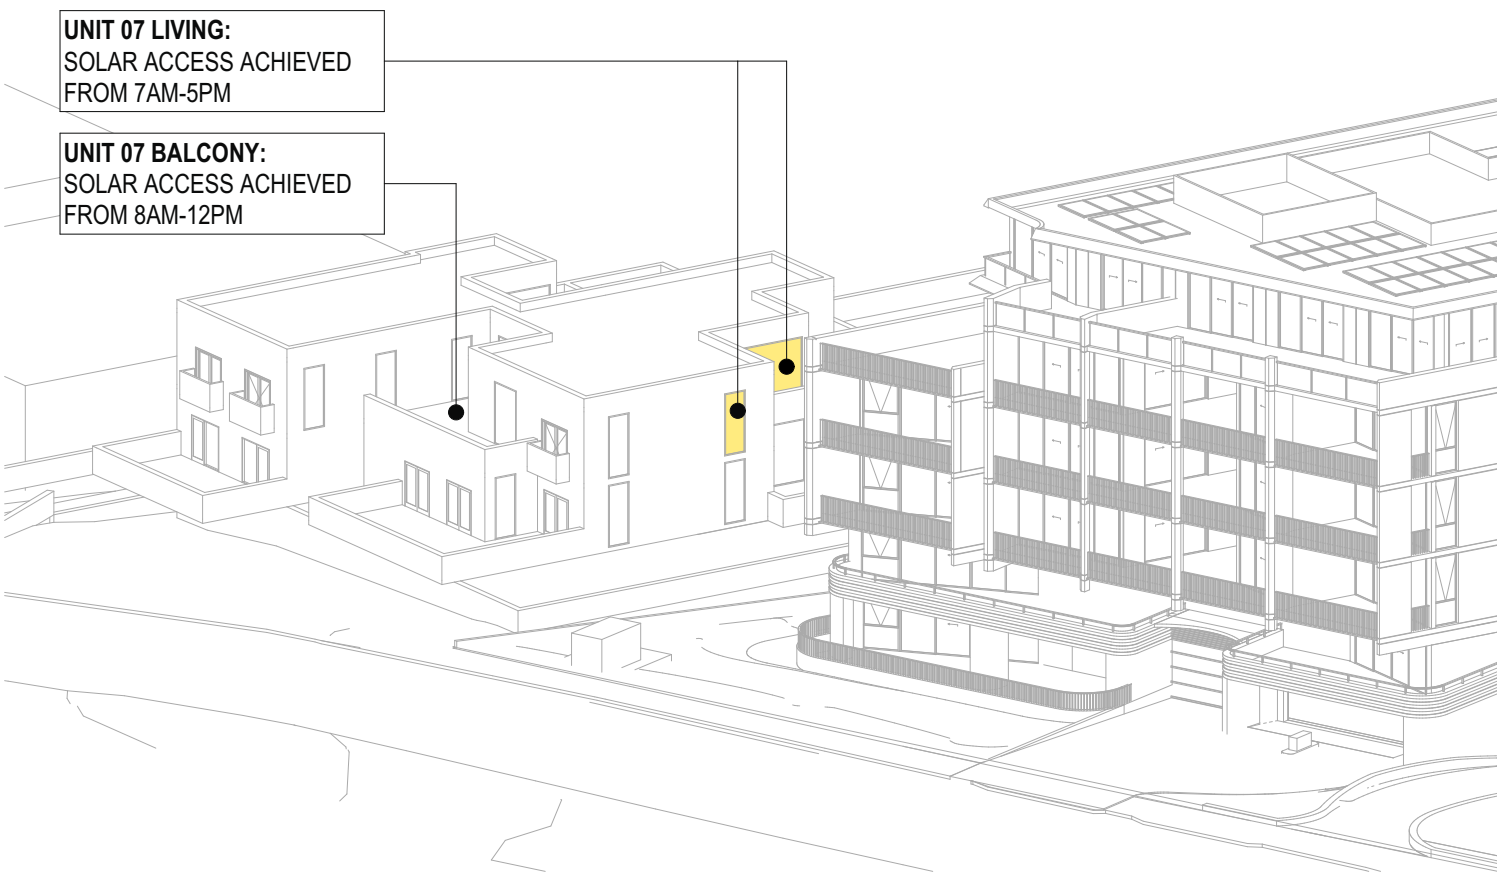


SUN EYE - JUNE 21 - 9AM
SCALE: N.T.S.

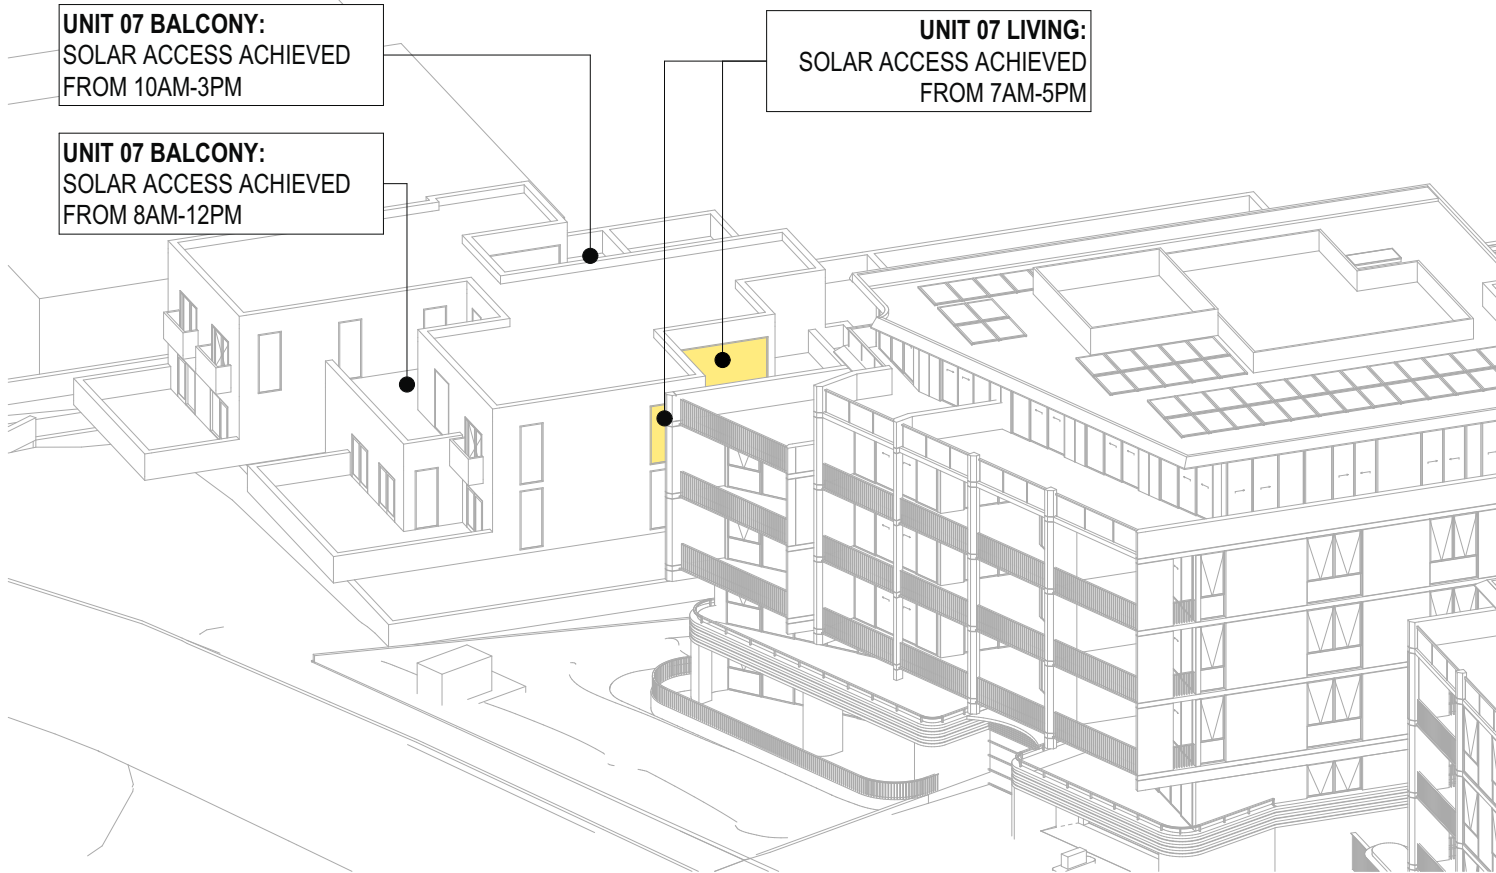


SUN EYE - JUNE 21 - 10AM
SCALE: N.T.S.

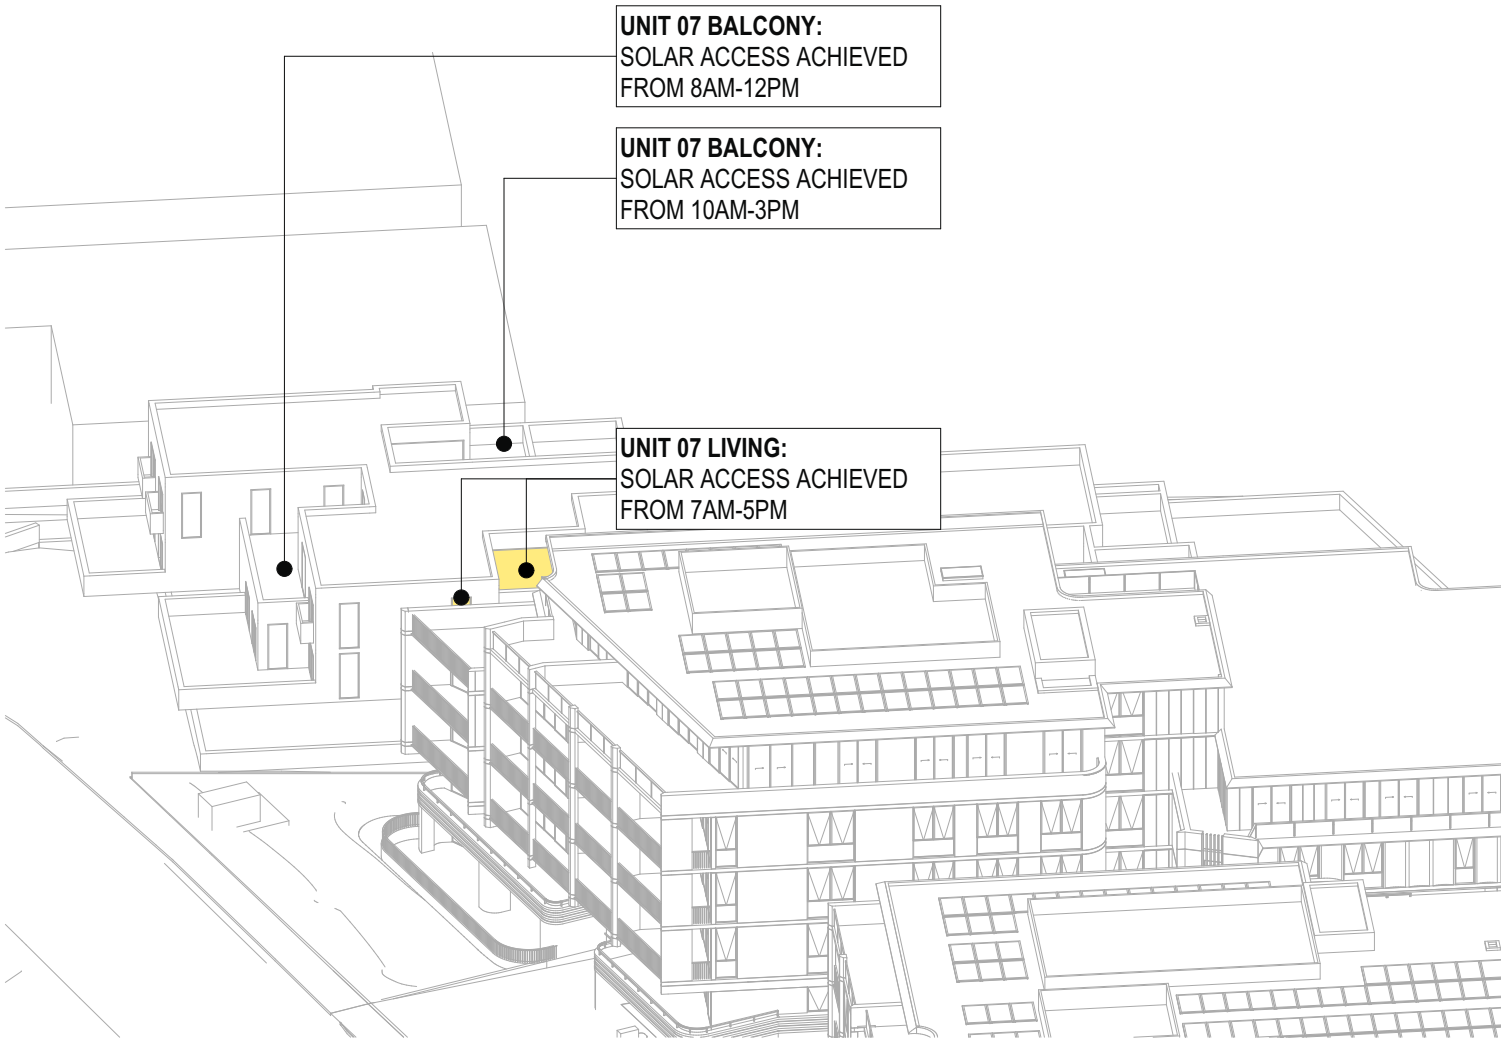


SUN EYE - JUNE 21 - 11AM
SCALE: N.T.S.

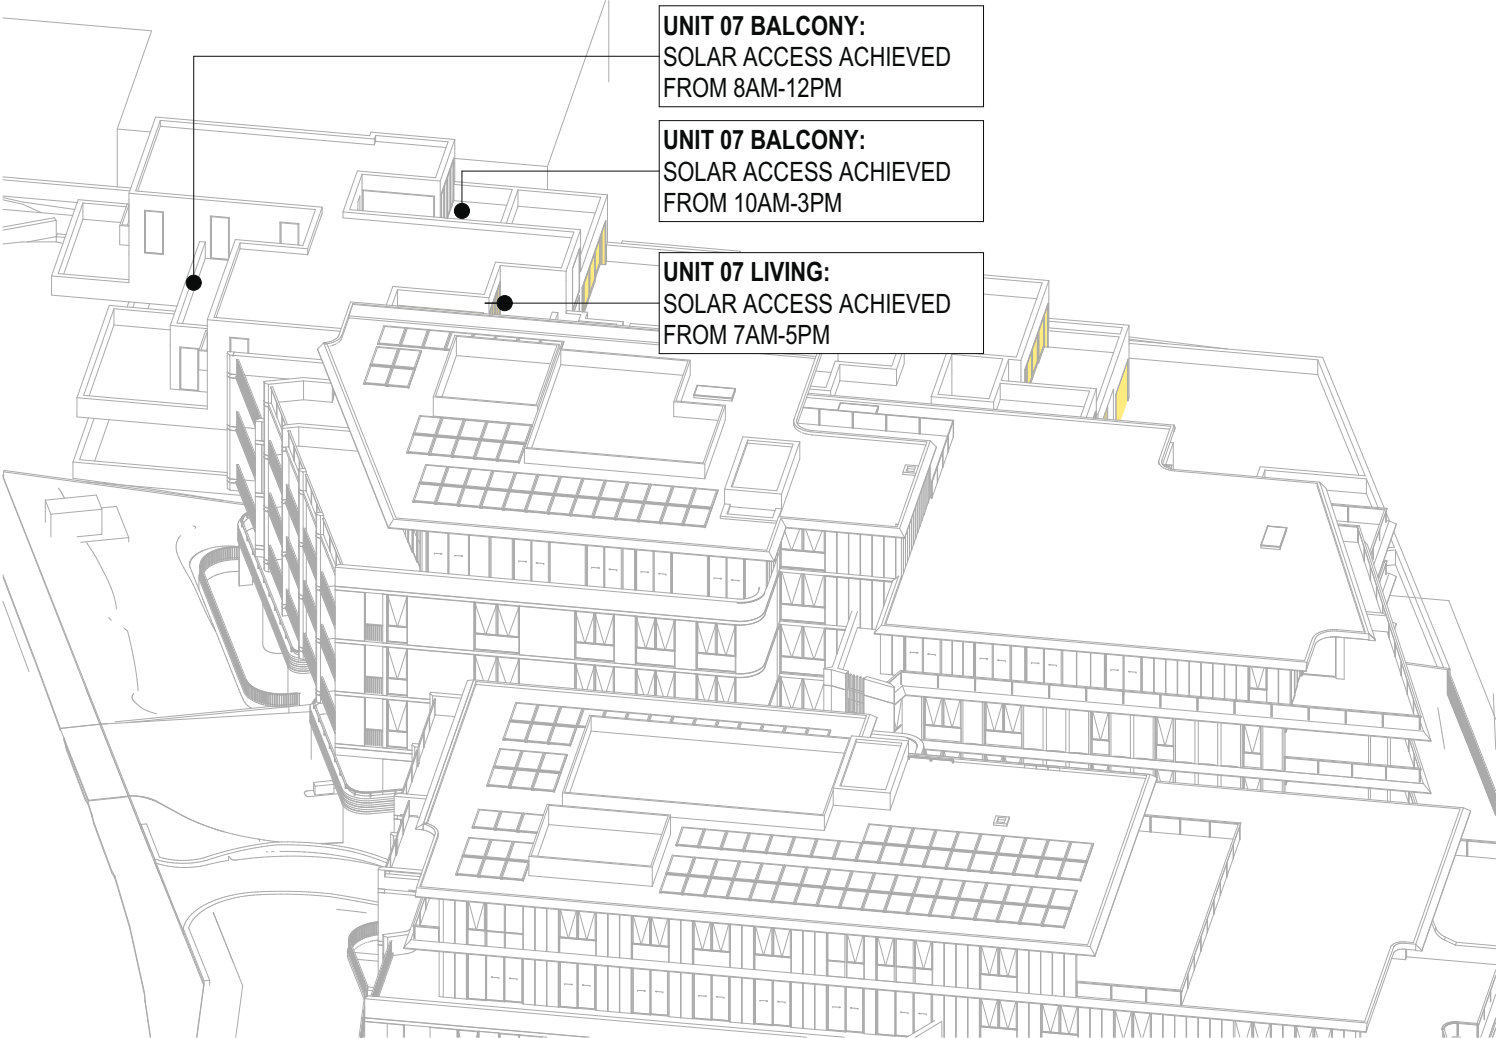


SUN EYE - JUNE 21 - 12PM
SCALE: N.T.S.

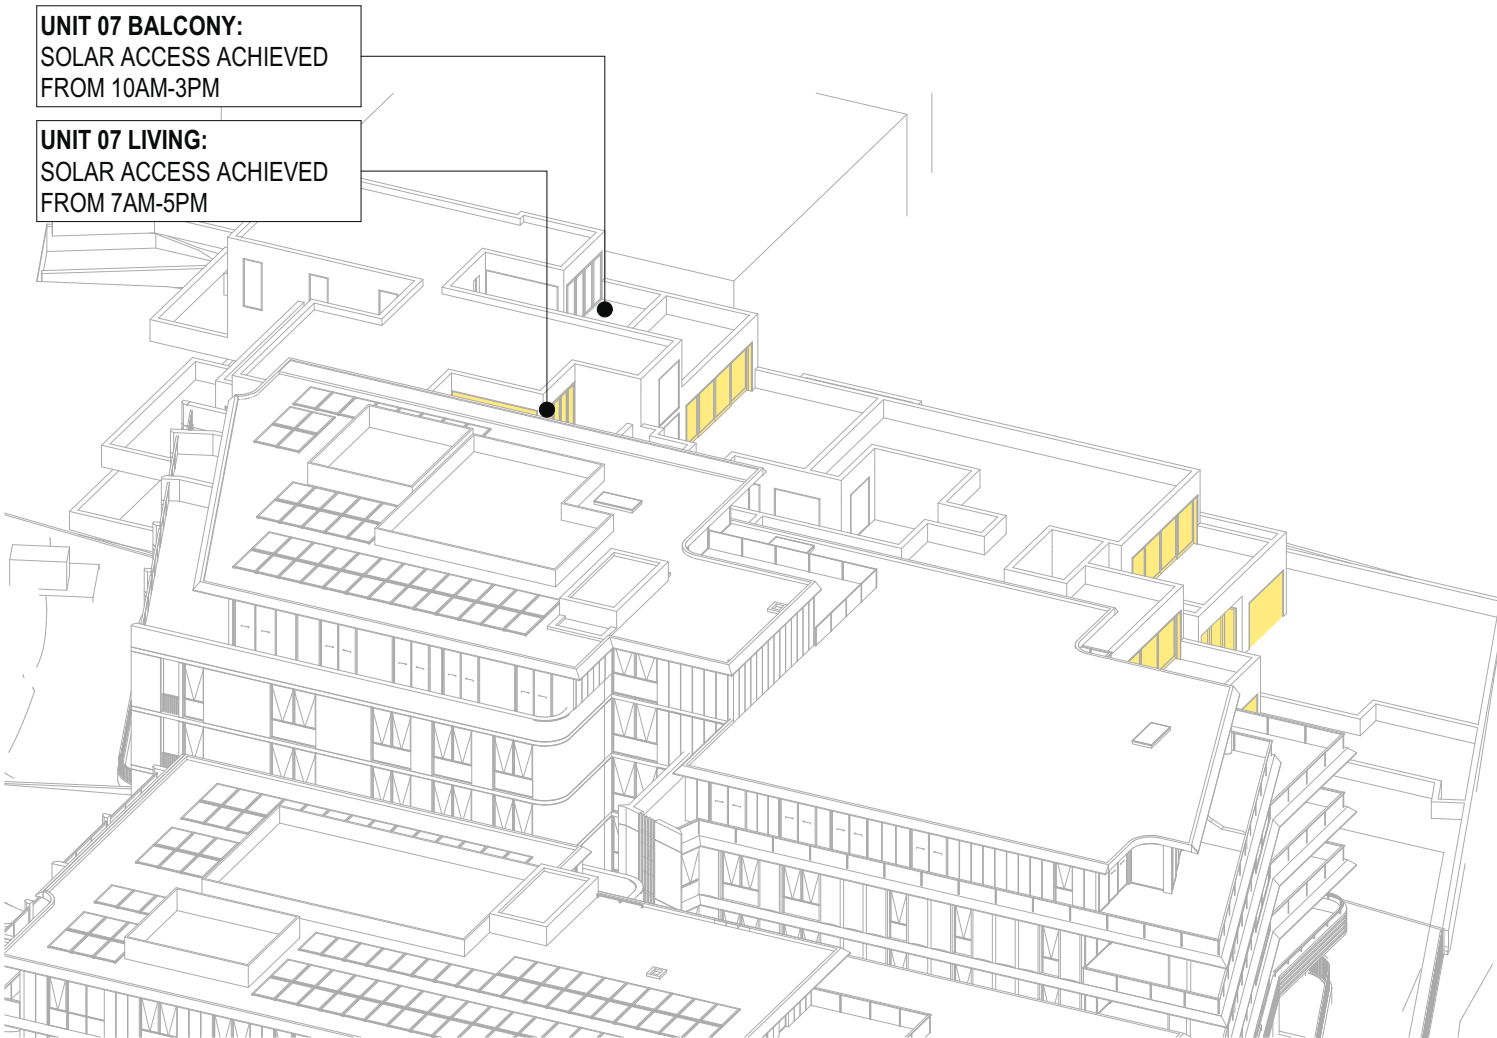


SUN EYE - JUNE 21 - 1PM
SCALE: N.T.S.

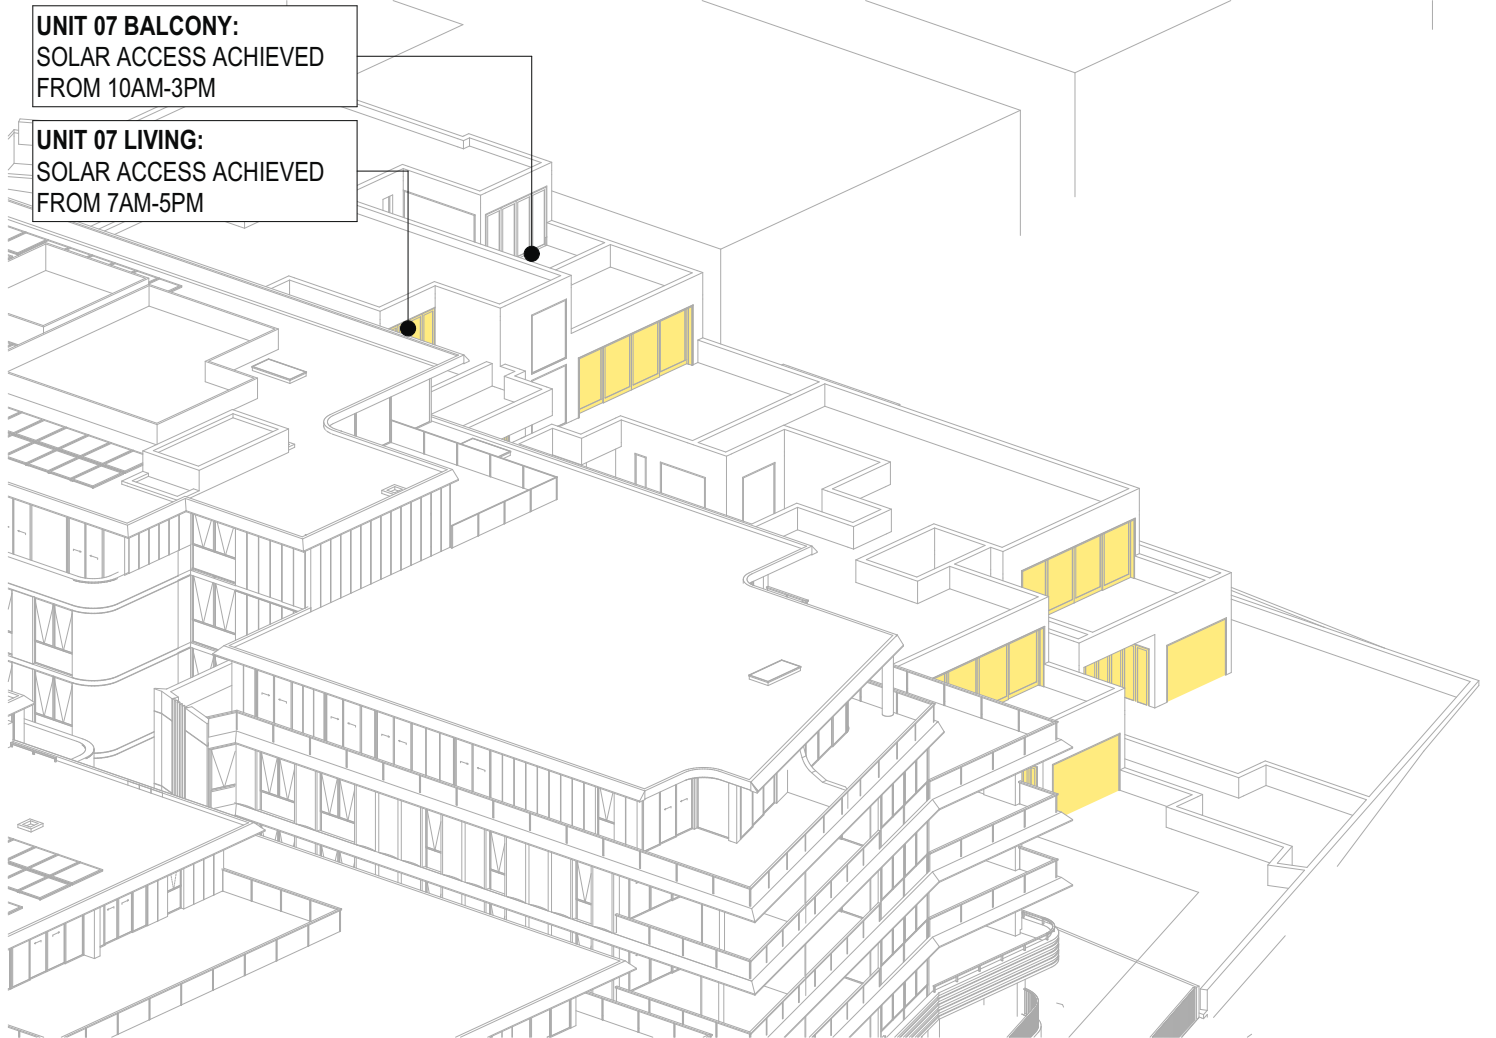

SUN EYE - JUNE 21 - 2PM
SCALE: N.T.S.

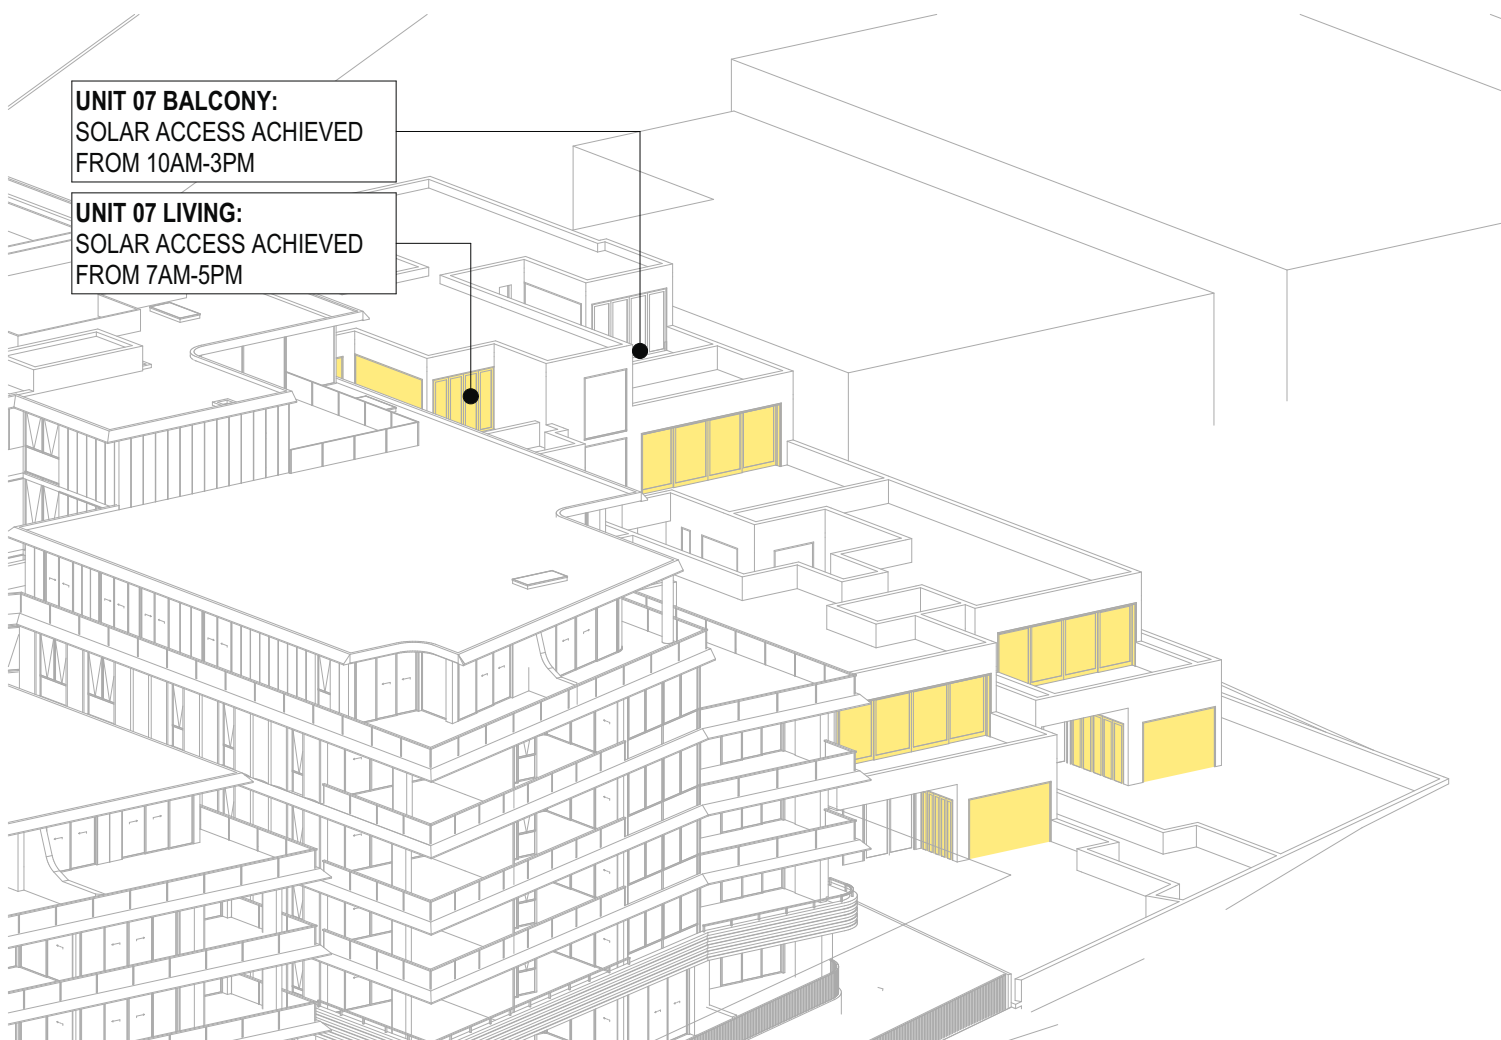

SUN EYE - JUNE 21 - 3PM
SCALE: N.T.S.

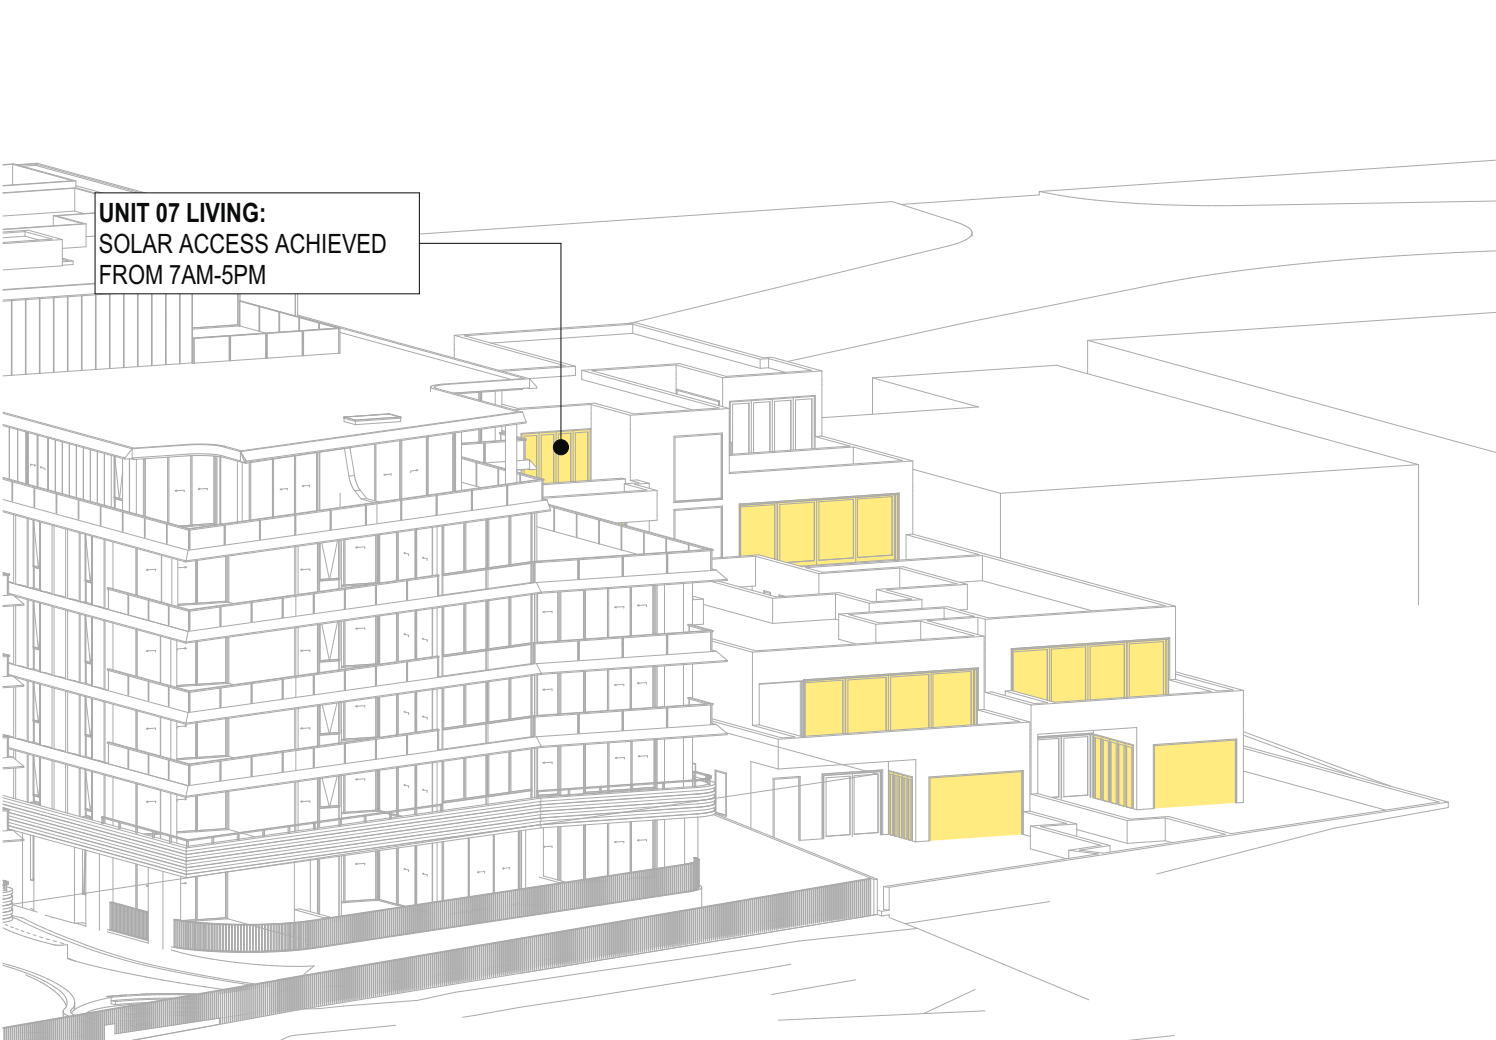

SUN EYE - JUNE 21 - 4PM
SCALE: N.T.S.



SUN EYE - JUNE 21 - 5PM
SCALE: N.T.S.

SOLAR ANALYSIS TO 30-32 COWAN ROAD (PROPOSED)

	SOLAR ACCESS TO LIVING	SOLAR ACCESS TO BALC / TERRACE
UNIT 01	3H ACHIEVED	3H ACHIEVED
UNIT 02	3H ACHIEVED	3H ACHIEVED
UNIT 03	3H ACHIEVED	2H ACHIEVED
UNIT 04	3H ACHIEVED	3H ACHIEVED
UNIT 05	1H ACHIEVED	3H ACHIEVED
UNIT 06	3H ACHIEVED	3H ACHIEVED
UNIT 07	3H ACHIEVED	3H ACHIEVED

6/7 UNITS (86%)
ACHIEVE 3H SOLAR
ACCESS TO LIVING
AREAS DURING
WINTER SOLSTICE
(7AM-5PM)

6/7 UNITS (86%)
ACHIEVE 3H SOLAR
ACCESS TO OUTDOOR
SPACES DURING WINTER
SOLSTICE
(7AM-5PM)

NOTE: SUN EYE VIEW TAKEN ON
WINTER SOLSTICE (JUNE 21ST) FROM 9AM-3PM

NOTE:
ALL NEIGHBOUR LAYOUTS ARE INDICATIVE ONLY

LEGEND

GLAZING TO LIVING AREAS OF ALL UNITS IN NEIGHBOUR PROPERTIES

REV	DATE	REVISION DESCRIPTION	BY	CHK
A	18/03/2026	For Information	IC, JW	GH

Traders In Purple

ISSUE TITLE

FOR INFORMATION

STRUCTURAL

BG&E
(02) 9770 3300

LANDSCAPE

LOCI
(04) 01 271 241

ACCESS/DDA

ACCESSIBLE BUILDING SOLUTIONS
0450 334 995

FACADEENGINEER

BG&E
(02) 9770 3300

ACOUSTIC

ACOUSTIC LOGIC
(02) 8339 8000

TRAFFIC

ASON GROUP
(02) 9083 6601

CIVIL

BG&E
(02) 9770 3300

BCA

CERTATUDE
(02) 9299 8058

WASTE

COLLIERS
(03) 9140 6074

BUILDING SERVICES

NEUPON
0401 222 862

BASIX

JENSEN HUGHES
(02) 9411 5360

FIRE ENGINEER

INCODE SOLUTIONS
0415 508 019

NORTH POINT

SCALE

N.T.S. @ A1 Size

DISCLAIMER

In accepting and utilising this document, the recipient agrees that Plus Studio, retain all common law, statutory law and other rights including copyright and intellectual property rights. The recipient agrees not to use this document for any purpose other than its intended use, to waive all claims against Plus Studio resulting from unauthorised changes or to reuse the document on other projects without the prior written consent of Plus Studio. Under no circumstances shall transfer of this document be deemed a sale. Plus Studio makes no warranties of fitness for any purpose. The Builder/Contractor shall verify all dimensions prior to any work commencing. Figured dimensions shall take precedence over scaled work.

ARCHITECT

EOHA / SYDNEY
Georgina Country
Level 4, 222 Clarence Street
Sydney NSW 2000
Australia

+61 2 9823 7000
sydney@plustudio.co

Nominated Architects
Gabriel Douque 1622
4/111 Julia 10022
Rd0 Pin 11295

Plus Architecture Pty Ltd
ABN 40 091 690 336
plustudio.co

2025 © Plus Architecture International Pty Ltd. All Rights Reserved.
Plus Studio® is a trademark of Plus Architecture International Pty Ltd.

PLUS
STUDIO®

PROJECT TITLE

46-50 Cowan Road, St Ives

CLIENT

TRADERS IN PURPLE

CHECKED

GH

DRAWN

IC, JW

DRAWING TITLE

NEIGHBOUR SOLAR DIAGRAM (SET
02) UNIT 07 - SHEET 04

PROJECT NUMBER

20819

DRAWING NUMBER


PLA-LEC-4603

STAGE

DA

REVISION

A

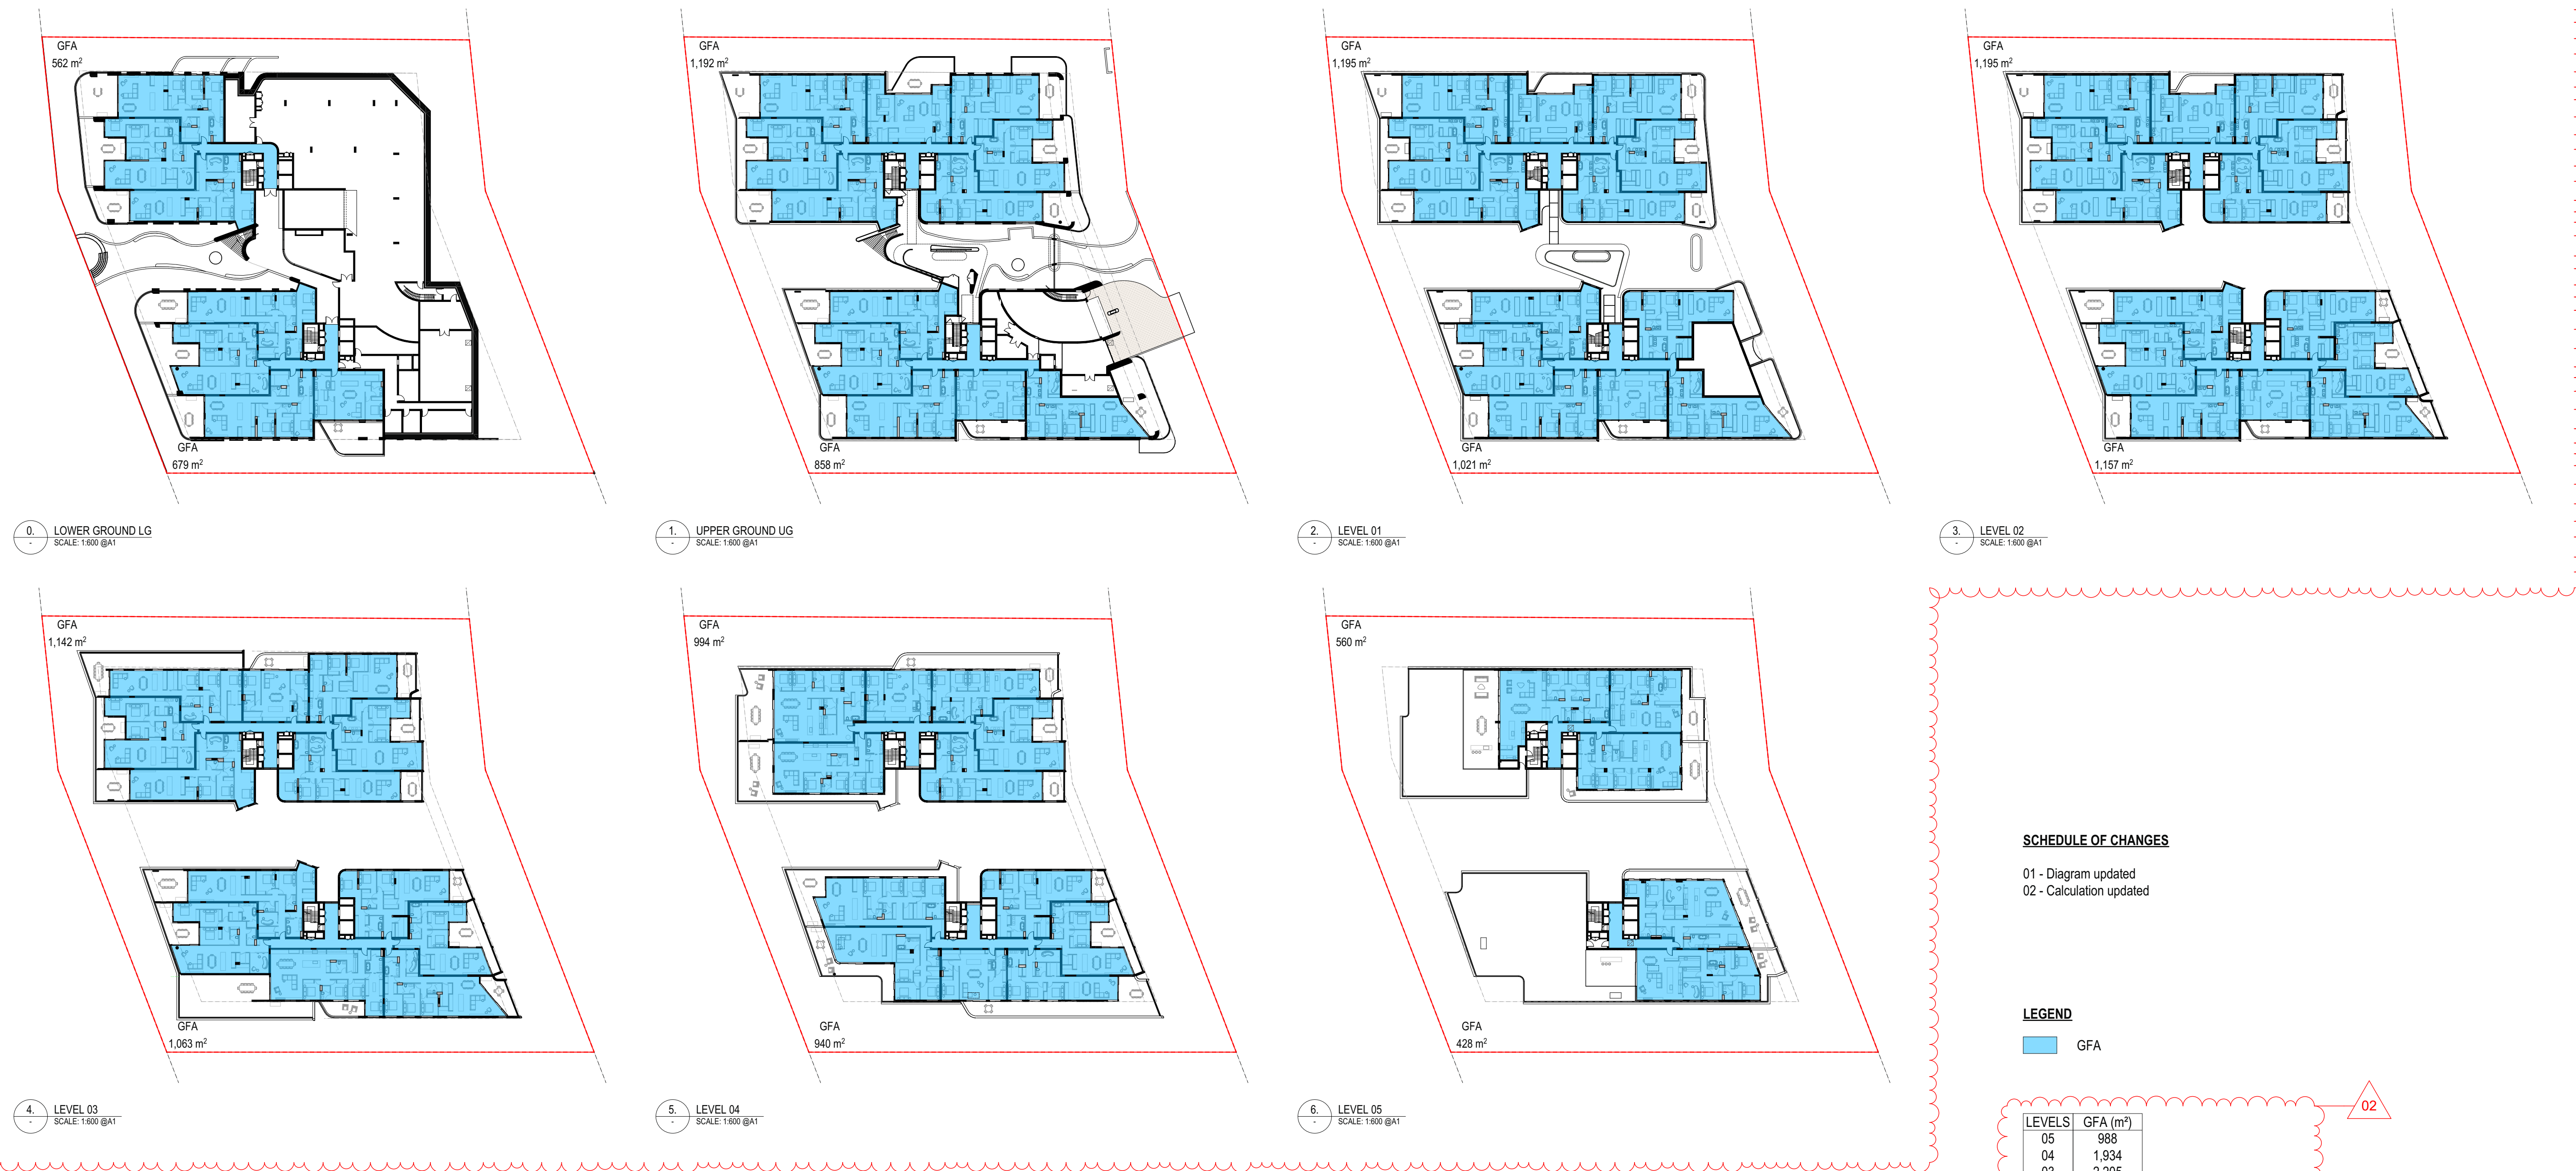

SCHEDULE OF CHANGES

- 01 - Diagram updated
- 02 - Calculation updated

LEGEND

GFA

LEVELS	GFA (m²)
05	988
04	1,934
03	2,205
02	2,352
01	2,216
UG	2,050
LG	1,241
	12,986

TOTAL GFA: 12,986m²

NOTE: MAXIMUM GFA ALLOWABLE IS 12,986.6m²

REV	DATE	REVISION DESCRIPTION	BY	CHK
A	18/03/2026	For Information	IC, JW	GH

CLIENT

Traders In Purple

ISSUE TITLE

FOR INFORMATION

STRUCTURAL
BG&E (02) 9770 3300
LANDSCAPE
LOCI 0401 271 241
ACCESS/DDA
ACCESSIBLE BUILDING SOLUTIONS 0450 334 995

FACADEENGINEER
BG&E (02) 9770 3300
ACOUSTIC
ACOUSTIC LOGIC (02) 8339 8000
TRAFFIC
ASON GROUP (02) 9083 6601

CIVIL
BG&E (02) 9770 3300
BCA
CERTATUDE (02) 9299 8058
WASTE
COLLIERS (03) 9140 6074

BUILDING SERVICES
NEUPRON 0401 222 862
BASIX
JENSEN HUGHES (02) 9411 5360
FIRE ENGINEER
INCODE SOLUTIONS 0415 508 019

NORTH POINT

DISCLAIMER

In accepting and utilising this document, the recipient agrees that Plus Studio, retain all common law, statutory law and other rights including copyright and intellectual property rights. The recipient agrees not to use this document for any purpose other than its intended use, to waive all claims against Plus Studio resulting from unauthorised changes, or to reuse the document on other projects without the prior written consent of Plus Studio. Under no circumstances shall transfer of this document be deemed a sale. Plus Studio makes no warranties of fitness for any purpose. The Builder/Contractor shall verify all dimensions prior to any work commencing. Figured dimensions shall take precedence over scaled work.

SCALE

1500 @ A1 Size

ARCHITECT

EORA / SYDNEY
Sedgefield Country
Level 4, 222 Clarence Street
Sydney NSW 2000
Australia

+612 9823 7000
sydney@plusstudio.co

Nominated Architects
Gabriel Duxue 1622
4/mt Julia 10022
Rdco Pin 11286

Plus Architecture Pty Ltd
ABN 40 091 690 336
plusstudio.co

2025 © Plus Architecture International Pty Ltd. All Rights Reserved.
Plus Studio® is a trademark of Plus Architecture International Pty Ltd.

PROJECT TITLE

46-50 Cowan Road, St Ives

CLIENT

TRADERS IN PURPLE

CHECKED

GH

DRAWN

IC, JW

PLUS STUDIO

PROJECT TITLE	46-50 Cowan Road, St Ives
CLIENT	TRADERS IN PURPLE
CHECKED	GH
DRAWN	IC, JW

DRAWING TITLE	GFA DIAGRAM - SHEET 01
PROJECT NUMBER	20819
DRAWING NUMBER	PLA-LEC-5000
STAGE	DA
REVISION	A

REV	DATE	REVISION DESCRIPTION	BY	CHK
A	18/03/2026	For Information	IC, JW	GH

CLIENT

Traders In Purple

ISSUE TITLE

FOR INFORMATION

STRUCTURAL
BG&E (02) 9770 3300
LANDSCAPE
LOCI 0401 271 241
ACCESS/DDA
ACCESSIBLE BUILDING SOLUTIONS 0450 334 995

FACADEENGINEER
BG&E (02) 9770 3300
ACOUSTIC
ACOUSTIC LOGIC (02) 8339 8000
TRAFFIC
ASON GROUP (02) 9083 6601

CIVIL
BG&E (02) 9770 3300
BCA
CERTATUDE (02) 9411 5360
WASTE
COLLIERS (03) 9140 6074

BUILDING SERVICES
NEUPRON 0401 222 862
BASIX
JENSEN HUGHES (02) 9411 5360
FIRE ENGINEER
INCODE SOLUTIONS 0415 508 019

NORTH POINT

DISCLAIMER

In accepting and utilising this document, the recipient agrees that Plus Studio, retain all common law, statutory law and other rights including copyright and intellectual property rights. The recipient agrees not to use this document for any purpose other than its intended use, to waive all claims against Plus Studio resulting from unauthorised changes, or to reuse the document on other projects without the prior written consent of Plus Studio. Under no circumstances shall transfer of this document be deemed a sale. Plus Studio makes no warranties of fitness for any purpose. The Builder/Contractor shall verify all dimensions prior to any work commencing. Figured dimensions shall take precedence over scaled work.

SCALE

1200 @ A1 Size

ARCHITECT

EORA / SYDNEY
Gosford Country
Level 4, 222 Clarence Street
Sydney NSW 2000
Australia

+61 2 9823 7000
sydney@plusstudio.co

Nominated Architects
Gabriel Duque 1622
4/mt Julia 10022
Pdo Pin 1256

Plus Architecture Pty Ltd
ABN 40 091 690 336
plusstudio.co

© 2025 © Plus Architecture International Pty Ltd. All Rights Reserved.
Plus Studio® is a trademark of Plus Architecture International Pty Ltd.

PROJECT TITLE

46-50 Cowan Road, St Ives

CLIENT

TRADERS IN PURPLE

CHECKED

GH

DRAWN

IC, JW

DRAWING TITLE

SITE COVERAGE DIAGRAM - SHEET 01

PROJECT NUMBER

20819

DRAWING NUMBER


PLA-LEC-5001

STAGE

DA

REVISION

A

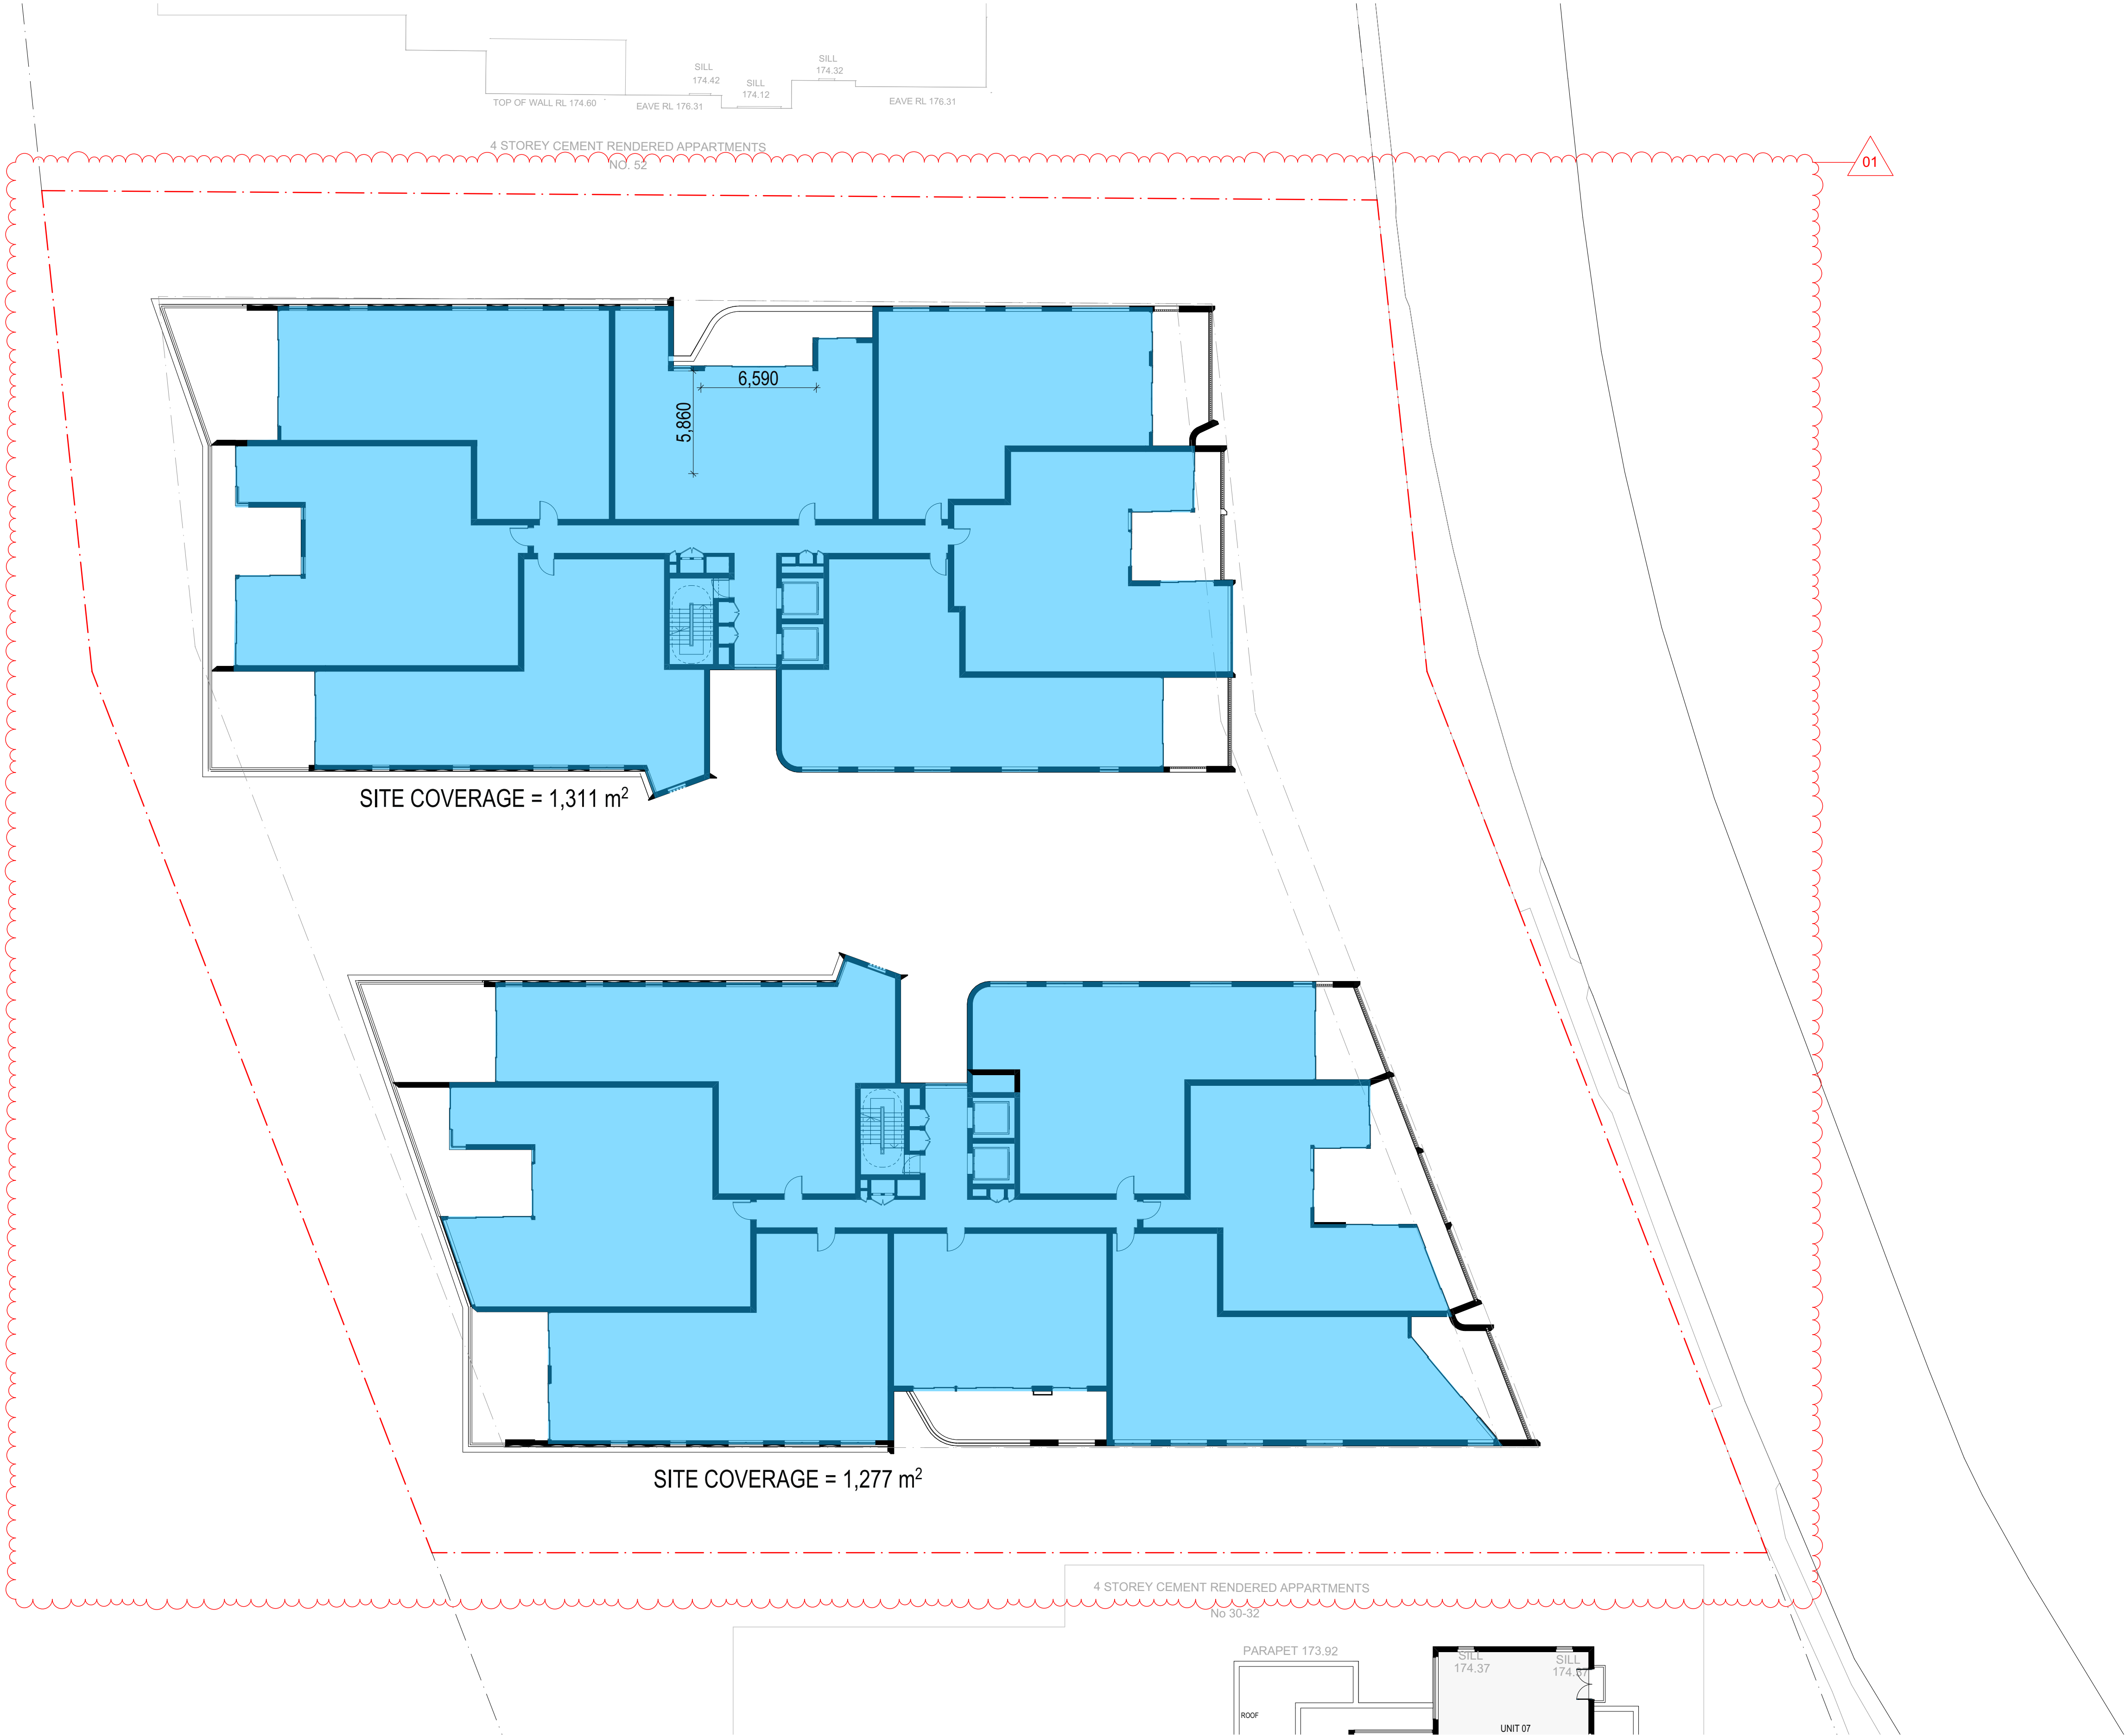

SCHEDULE OF CHANGES
01 - Diagram updated
02 - Calculation updated

NOTE: 30% MAX SITE COVERAGE REQUIRED AS PER DCP

LEGEND

SITE COVERAGE

SITE AREA: 5,903m²

SITE COVERAGE: 2,588m² (44%)

	RESIDENTIAL G.B.A. (m ²)	RESIDENTIAL G.F.A. (m ²)	RESIDENTIAL N.S.A. (m ²)	NSA/GFA
L5	1176	988	902	91.3%
L4	2146	1934	1775	91.8%
L3	2433	2205	2025	91.8%
L2	2588	2352	2166	92.1%
L1	2454	2216	2040	92.1%
UG	2595	2050	1875	91.5%
LG	3029	1241	1131	91.1%
B01	3166			
B02	3166			
	22753	12986	11914	

SITE AREA (m ²)	5,903	
	F. S. R	G.F.A. (m ²)
TARGET	2.20 :1	12,986.60 sqm
PROPOSED	2.20 :1	12,986.00 sqm

	DEEP SOIL	SITE COVERAGE
MINIMUM	885.45 sqm (15%)	1,770.90 sqm (Max. 30%)
PROPOSED	1,747.00 30%	2,588.00 44%

	COMMUNAL OPEN SPACE	SOLAR ACHIEVED
MINIMUM	1,475.75 sqm (25%)	755.00 sqm (50%)
PROPOSED	1,510.00 26%	878.00 58%

LIVEABLE			
SILVER	GOLD	PLATINUM	TOTAL
5	0	0	5
10	2	0	12
11	1	1	13
10	1	3	14
9	1	3	13
8	2	2	12
4	0	3	7
57	7	12	76

75% 9% 16%

RESIDENTIAL						
2 BED	3 BED	4 BED	TOTAL	CV	SA (09AM-03PM)	
					2H	0H
0	4	1	5	5	5	0
2	7	3	12	8	10	2
1	11	1	13	8	10	2
1	13	0	14	8	10	2
1	12	0	13	8	8	2
1	11	0	12	7	7	2
1	6	0	7	4	3	1
7	64	5	76	48	53	11

Cars Required per Dwelling (based on client brief)				63% ACHIEVED	70% ACHIEVED	14%
2.0 PER APT	2.0 PER APT	3.0 PER APT	1 per 4 FOR VISITORS	60% REQUIRED	70% REQUIRED	15% MAXIMUM
14.0 CARS REQUIRED	128.0 CARS REQUIRED	15.0 CARS REQUIRED	19.0 CARS REQUIRED			
157 Resi Cars Required		25 Resi bicycles Required				
19 Visitor Cars Required		8 Visitor bicycles Required				
1 Car wash Required		33 Total Bicycles Required				
0 Service Car Required		33 Total Bicycles Provided				
1 Car Share Required						
178 Total Cars Req						
178 Total Cars Prov						

SCHEDULE OF CHANGES

01 - Calculation updated

REV	DATE	REVISION DESCRIPTION	BY	CHK
A	18/03/2026	For Information	IC, JW	GH

CLIENT

Traders In Purple

ISSUE TITLE

FOR INFORMATION

STRUCTURAL
BG&E (02) 9770 3300
LANDSCAPE
LOCI 0401 271 241
ACCESS/DDA
ACCESSIBLE BUILDING SOLUTIONS 0450 334 995

FACADEENGINEER
BG&E (02) 9770 3300
ACOUSTIC
ACOUSTIC LOGIC (02) 8339 8000
TRAFFIC
ASON GROUP (02) 9083 6601

CIVIL
BG&E (02) 9770 3300
BCA
CERTATUDE (02) 9299 8058
WASTE
COLLIERS (03) 9140 6074

BUILDING SERVICES
NELUPON 0401 222 862
BASIX
JENSEN HUGHES (02) 9411 5360
FIRE ENGINEER
INCODE SOLUTIONS 0415 508 019

NORTH POINT	SCALE
	N/A
DISCLAIMER	
In accepting and utilising this document, the recipient agrees that Plus Studio, retain all common law, statutory law and other rights including copyright and intellectual property rights. The recipient agrees not to use this document for any purpose other than its intended use, to waive all claims against Plus Studio resulting from unauthorised changes, or to reuse the document on other projects without the prior written consent of Plus Studio. Under no circumstances shall transfer of this document be deemed a sale. Plus Studio makes no warranties of fitness for any purpose. The Builder/Contractor shall verify all dimensions prior to any work commencing. Figured dimensions shall take precedence over scaled work.	

ARCHITECT

EORA / SYDNEY
Gosford Country
Level 4, 222 Clarence Street
Sydney NSW 2000
Australia

+61 2 9823 7000
sydney@plusstudio.co

PLUS
STUDIO[®]

Nominated Architects
Gabriel Duque 1622
4/mt Julia 10002
Rdco Ptn 11286

Plus Architecture Pty Ltd
ABN 40 091 690 336
plusstudio.co

2025 © Plus Architecture International Pty Ltd. All Rights Reserved.
Plus Studio® is a trademark of Plus Architecture International Pty Ltd.

PROJECT TITLE	
46-50 Cowan Road, St Ives	
CLIENT	
TRADERS IN PURPLE	
CHECKED	DRAWN
GH	IC, JW

DRAWING TITLE	
DEVELOPMENT SCHEDULE - SHEET 01	
PROJECT NUMBER	STAGE
20819	DA
DRAWING NUMBER	REVISION
PLA-LEC-9000	A