

14-16 COTTONWOOD CRESCENT, MACQUARIE PARK

[Status]		DA SUBMISSION
[Nom. Architect]		Hon Diec /9232
[File]		
[Print Date]		14/07/2020 3:18:10 PM
History		
[Rev#]	[Description]	[Date]
5	COUNCIL RFI RESPONSE	14.07.2020



Approved Plans
LDA No. LDA2018/0506
Date: 4 November 2020
Council Officer: Sandra McCarry
Subject to Conditions of Consent





SHEET LIST	
SHEET NUMBER	SHEET NAME
AD-DA3000	COVER SHEET
AD-DA3001	SITE ANALYSIS
AD-DA3002	LOCATION PLAN
AD-DA3005	DEMOLITION PLAN
AD-DA3098	BASEMENT LEVEL 5
AD-DA3099	BASEMENT LEVEL 4
AD-DA3100	BASEMENT LEVEL 3
AD-DA3101	BASEMENT LEVEL 2
AD-DA3102	BASEMENT LEVEL 1
AD-DA3103	GROUND FLOOR PLAN
AD-DA3104	FLOOR PLAN LEVEL 1
AD-DA3105	FLOOR PLAN LEVEL 2
AD-DA3106	FLOOR PLAN LEVELS 3-6
AD-DA3110	FLOOR PLAN LEVELS 7 - 18
AD-DA3122	FLOOR PLAN LEVEL 19
AD-DA3124	ROOF PLAN
AD-DA3200	NORTH ELEVATION
AD-DA3201	SOUTH ELEVATION
AD-DA3202	EAST & WEST ELEVATION
AD-DA3220	LONG SECTION
AD-DA3222	SHORT SECTION
AD-DA3223	SHORT SECTION 2
AD-DA3940	GFA PLANS - SHEET 1
AD-DA3941	GFA PLANS - SHEET 2
AD-DA3950	PRE & POST ADAPTABLE LAYOUT - SHEET 1
AD-DA3951	PRE & POST ADAPTABLE LAYOUT - SHEET 2
AD-DA3952	PRE & POST ADAPTABLE LAYOUT - SHEET 3
AD-DA3980	VEHICLE ENTRY DETAILS
AD-DA3991	HEIGHT PLANE
AD-DA3992	HEIGHT PLANE - SHEET 2

- SITE
- ROADS
- CREEK
- GREEN SPACE
- SUMMER SOLAR PATH
- WINTER SOLAR PATH
- NOISE
- WIND DIRECTION
- STREET ACTIVATION

City of Ryde

Approved Plans
LDA No. LDA2018/0506
Date: 4 November 2020
Council Officer: Sandra McCarry
Subject to Conditions of Consent


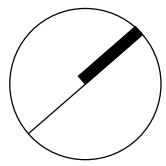



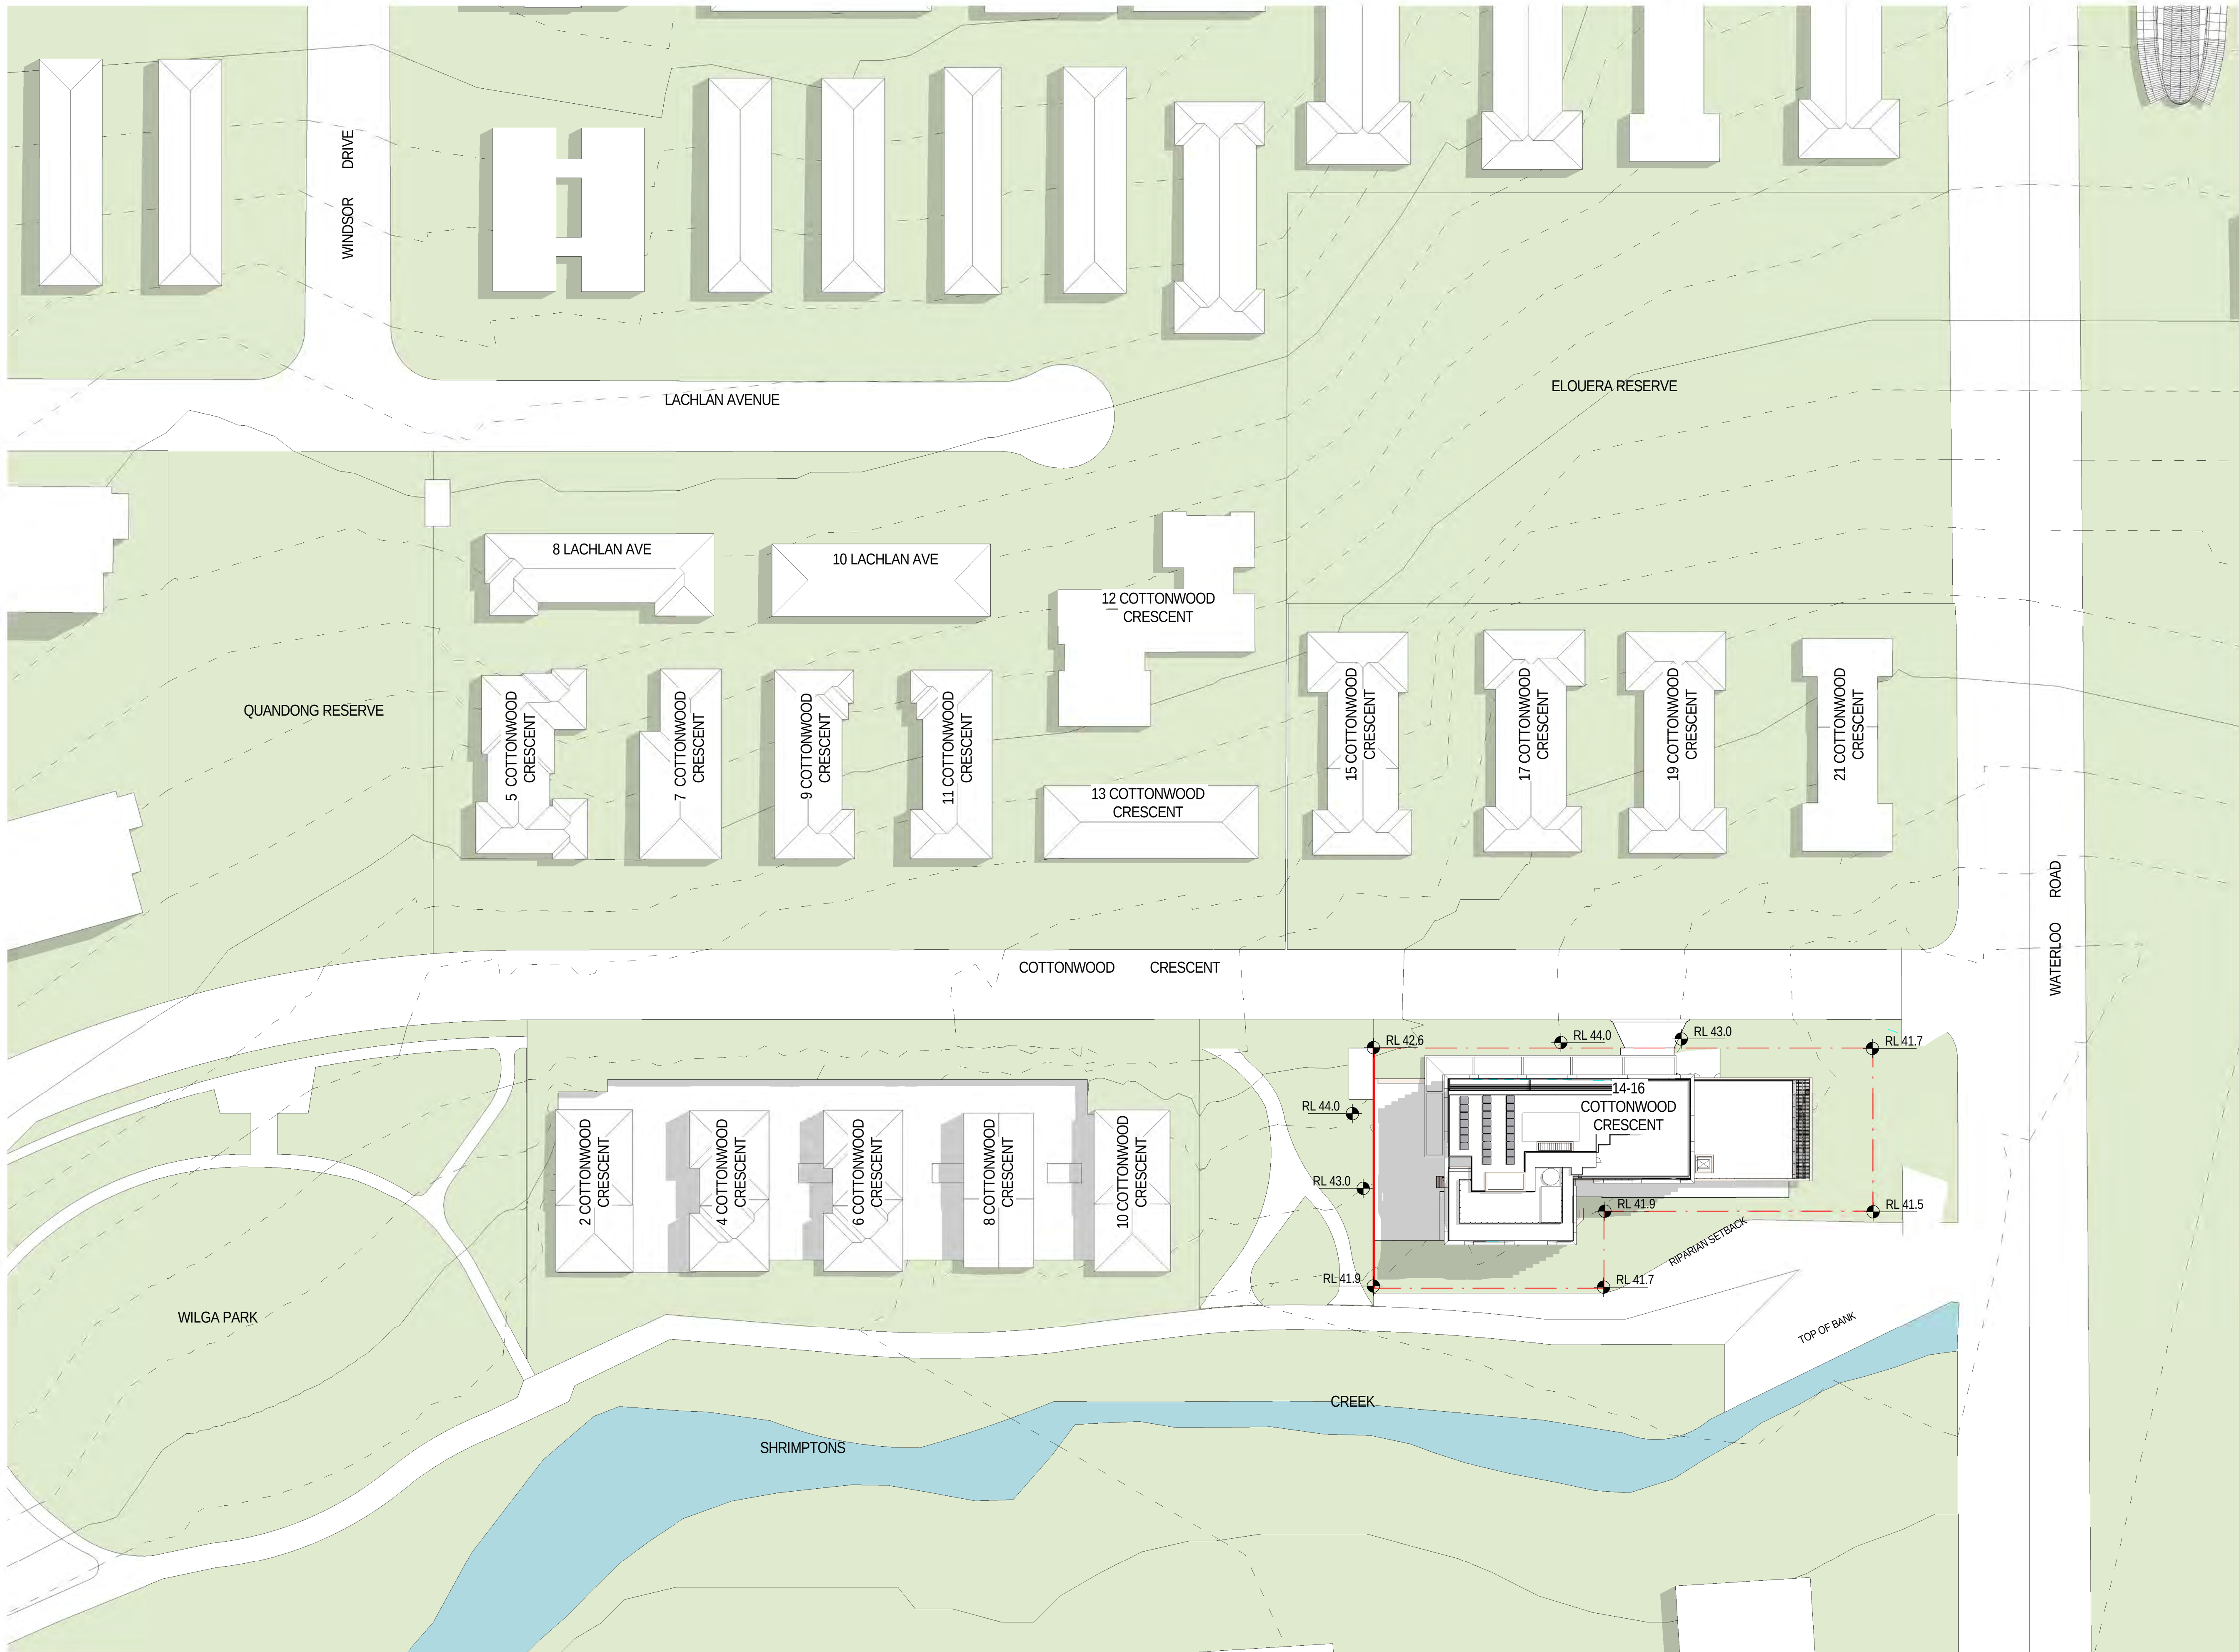




[Status]		DA SUBMISSION
[Nom. Architect]		Hon Diec /9232
[File]		
[Print Date]		14/07/2020 3:08:52 PM
		History
[Rev#]	[Description]	[Date]
5	COUNCIL RFI RESPONSE	14.07.2020


City of Ryde



Approved Plans
LDA No. LDA2018/0506
Date: 4 November 2020
Council Officer: Sandra McCarry
Subject to Conditions of Consent

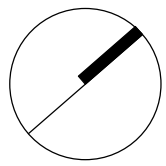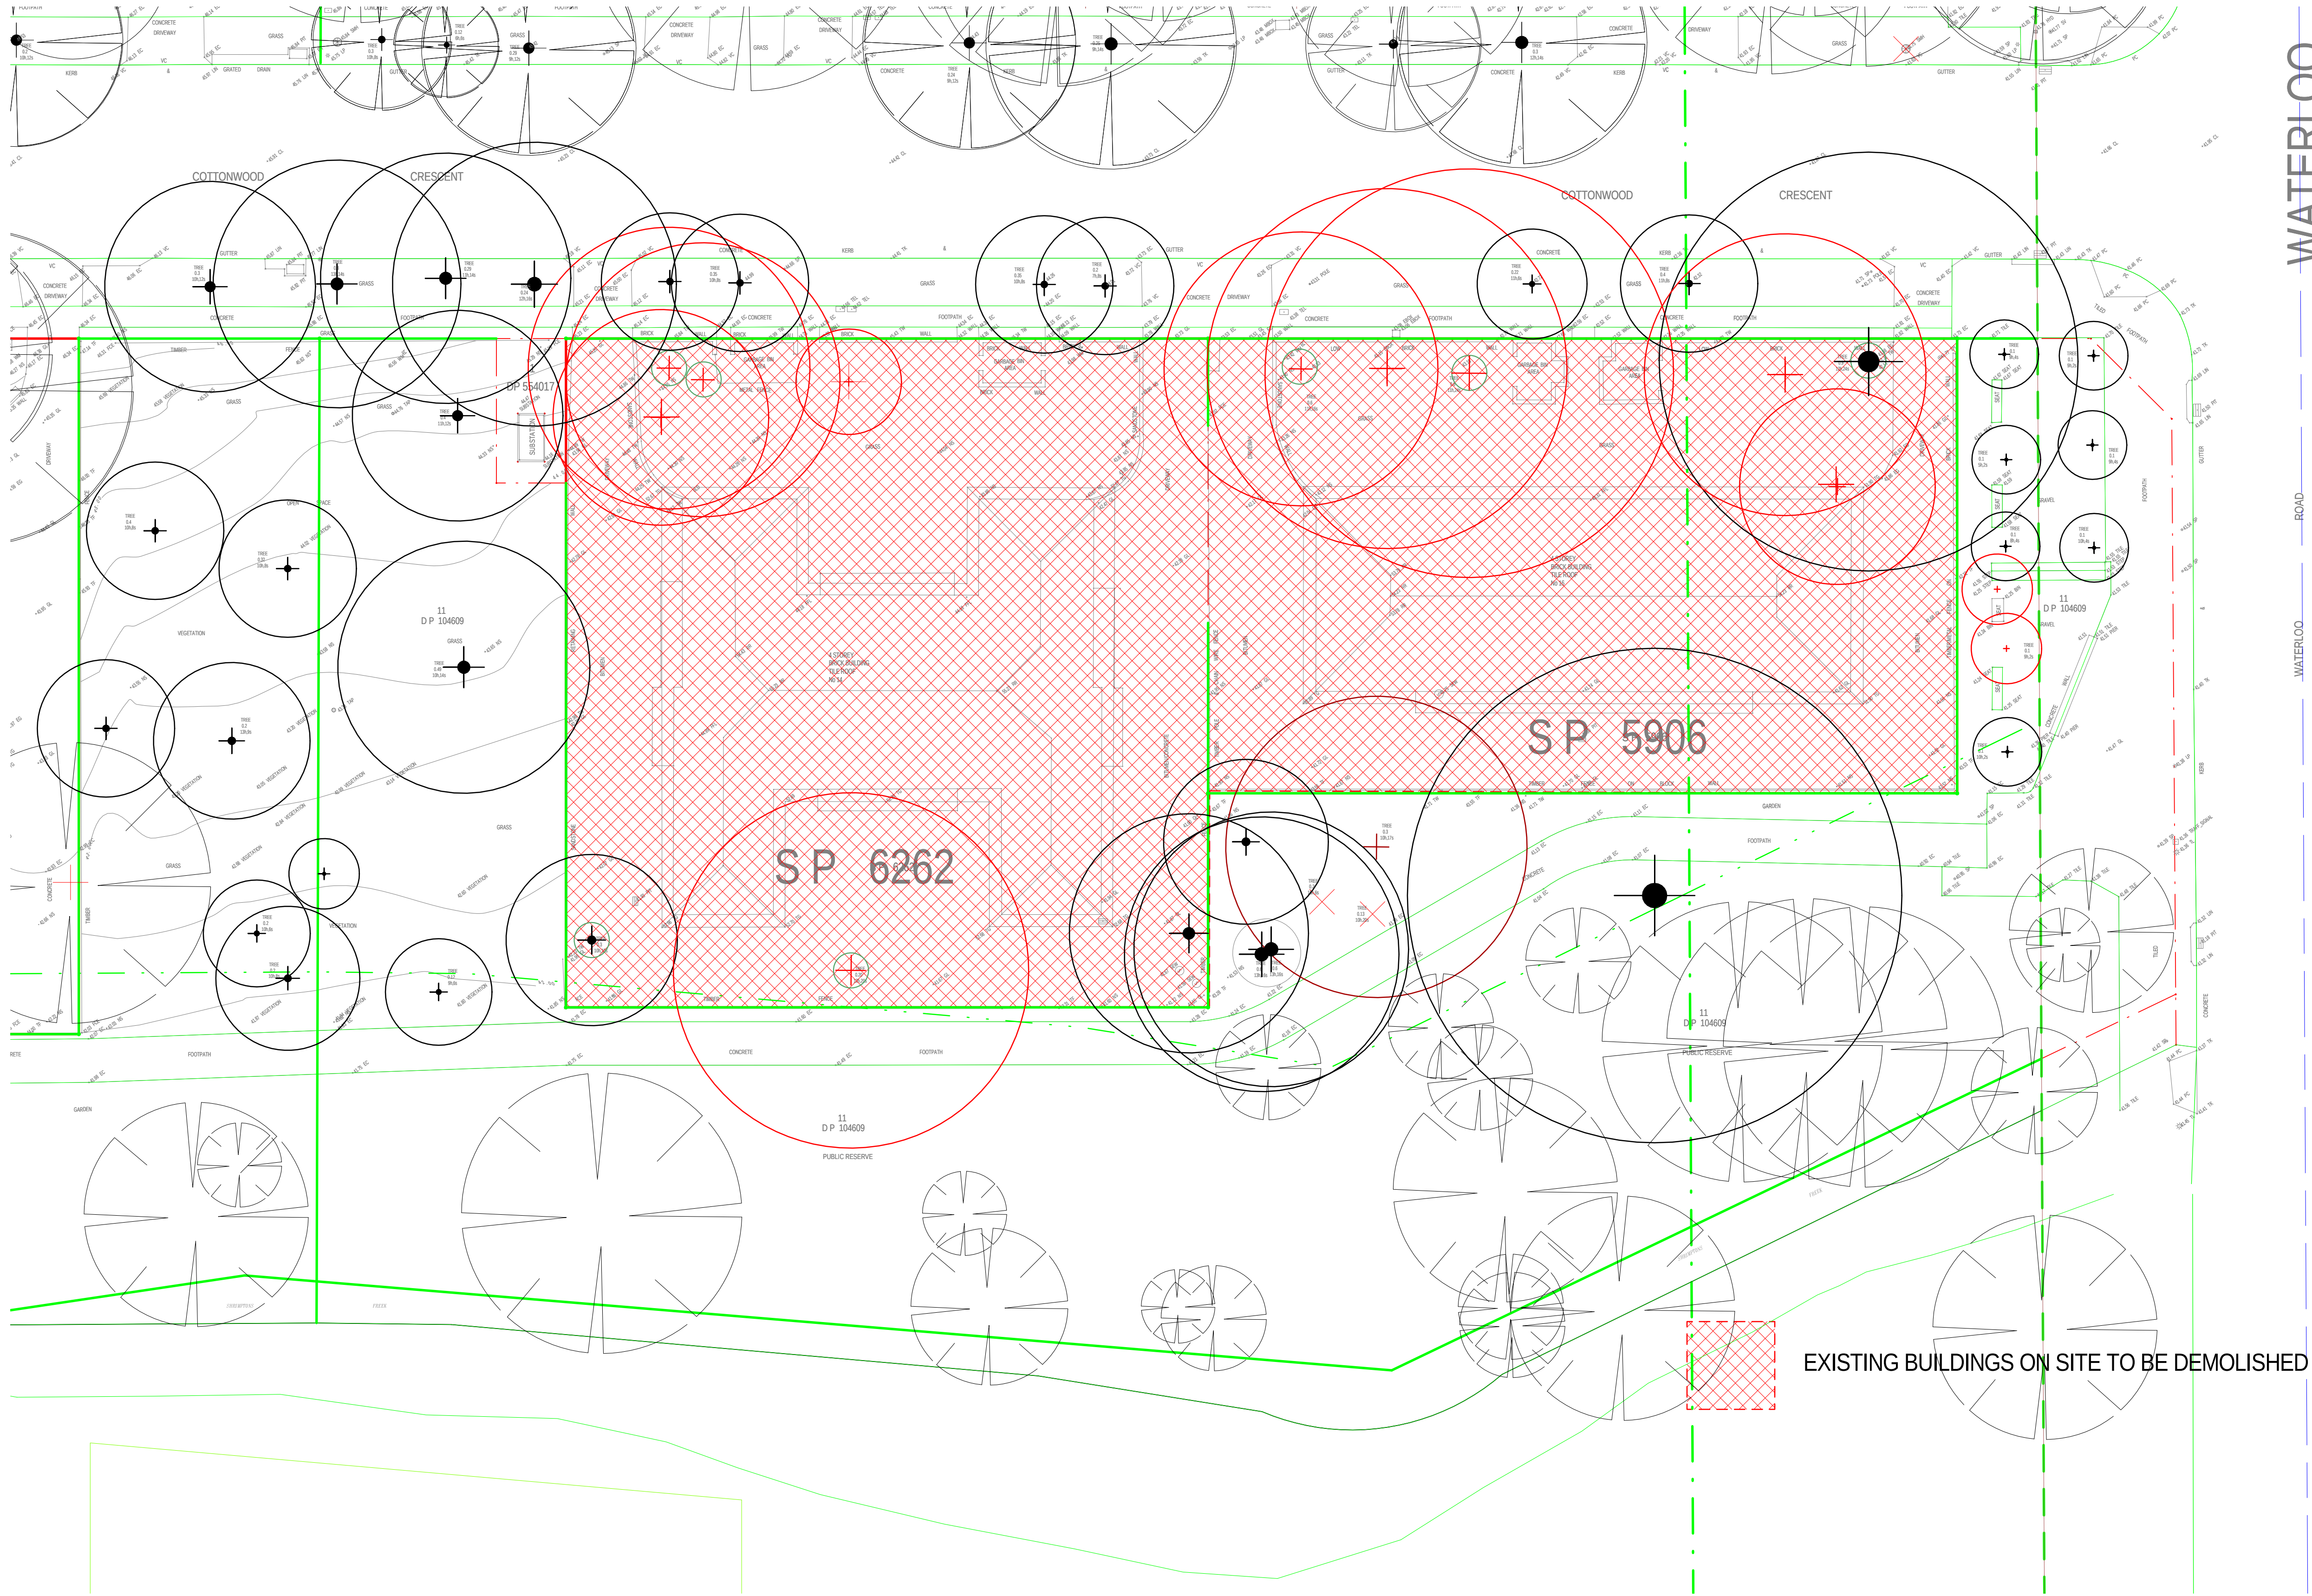


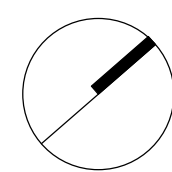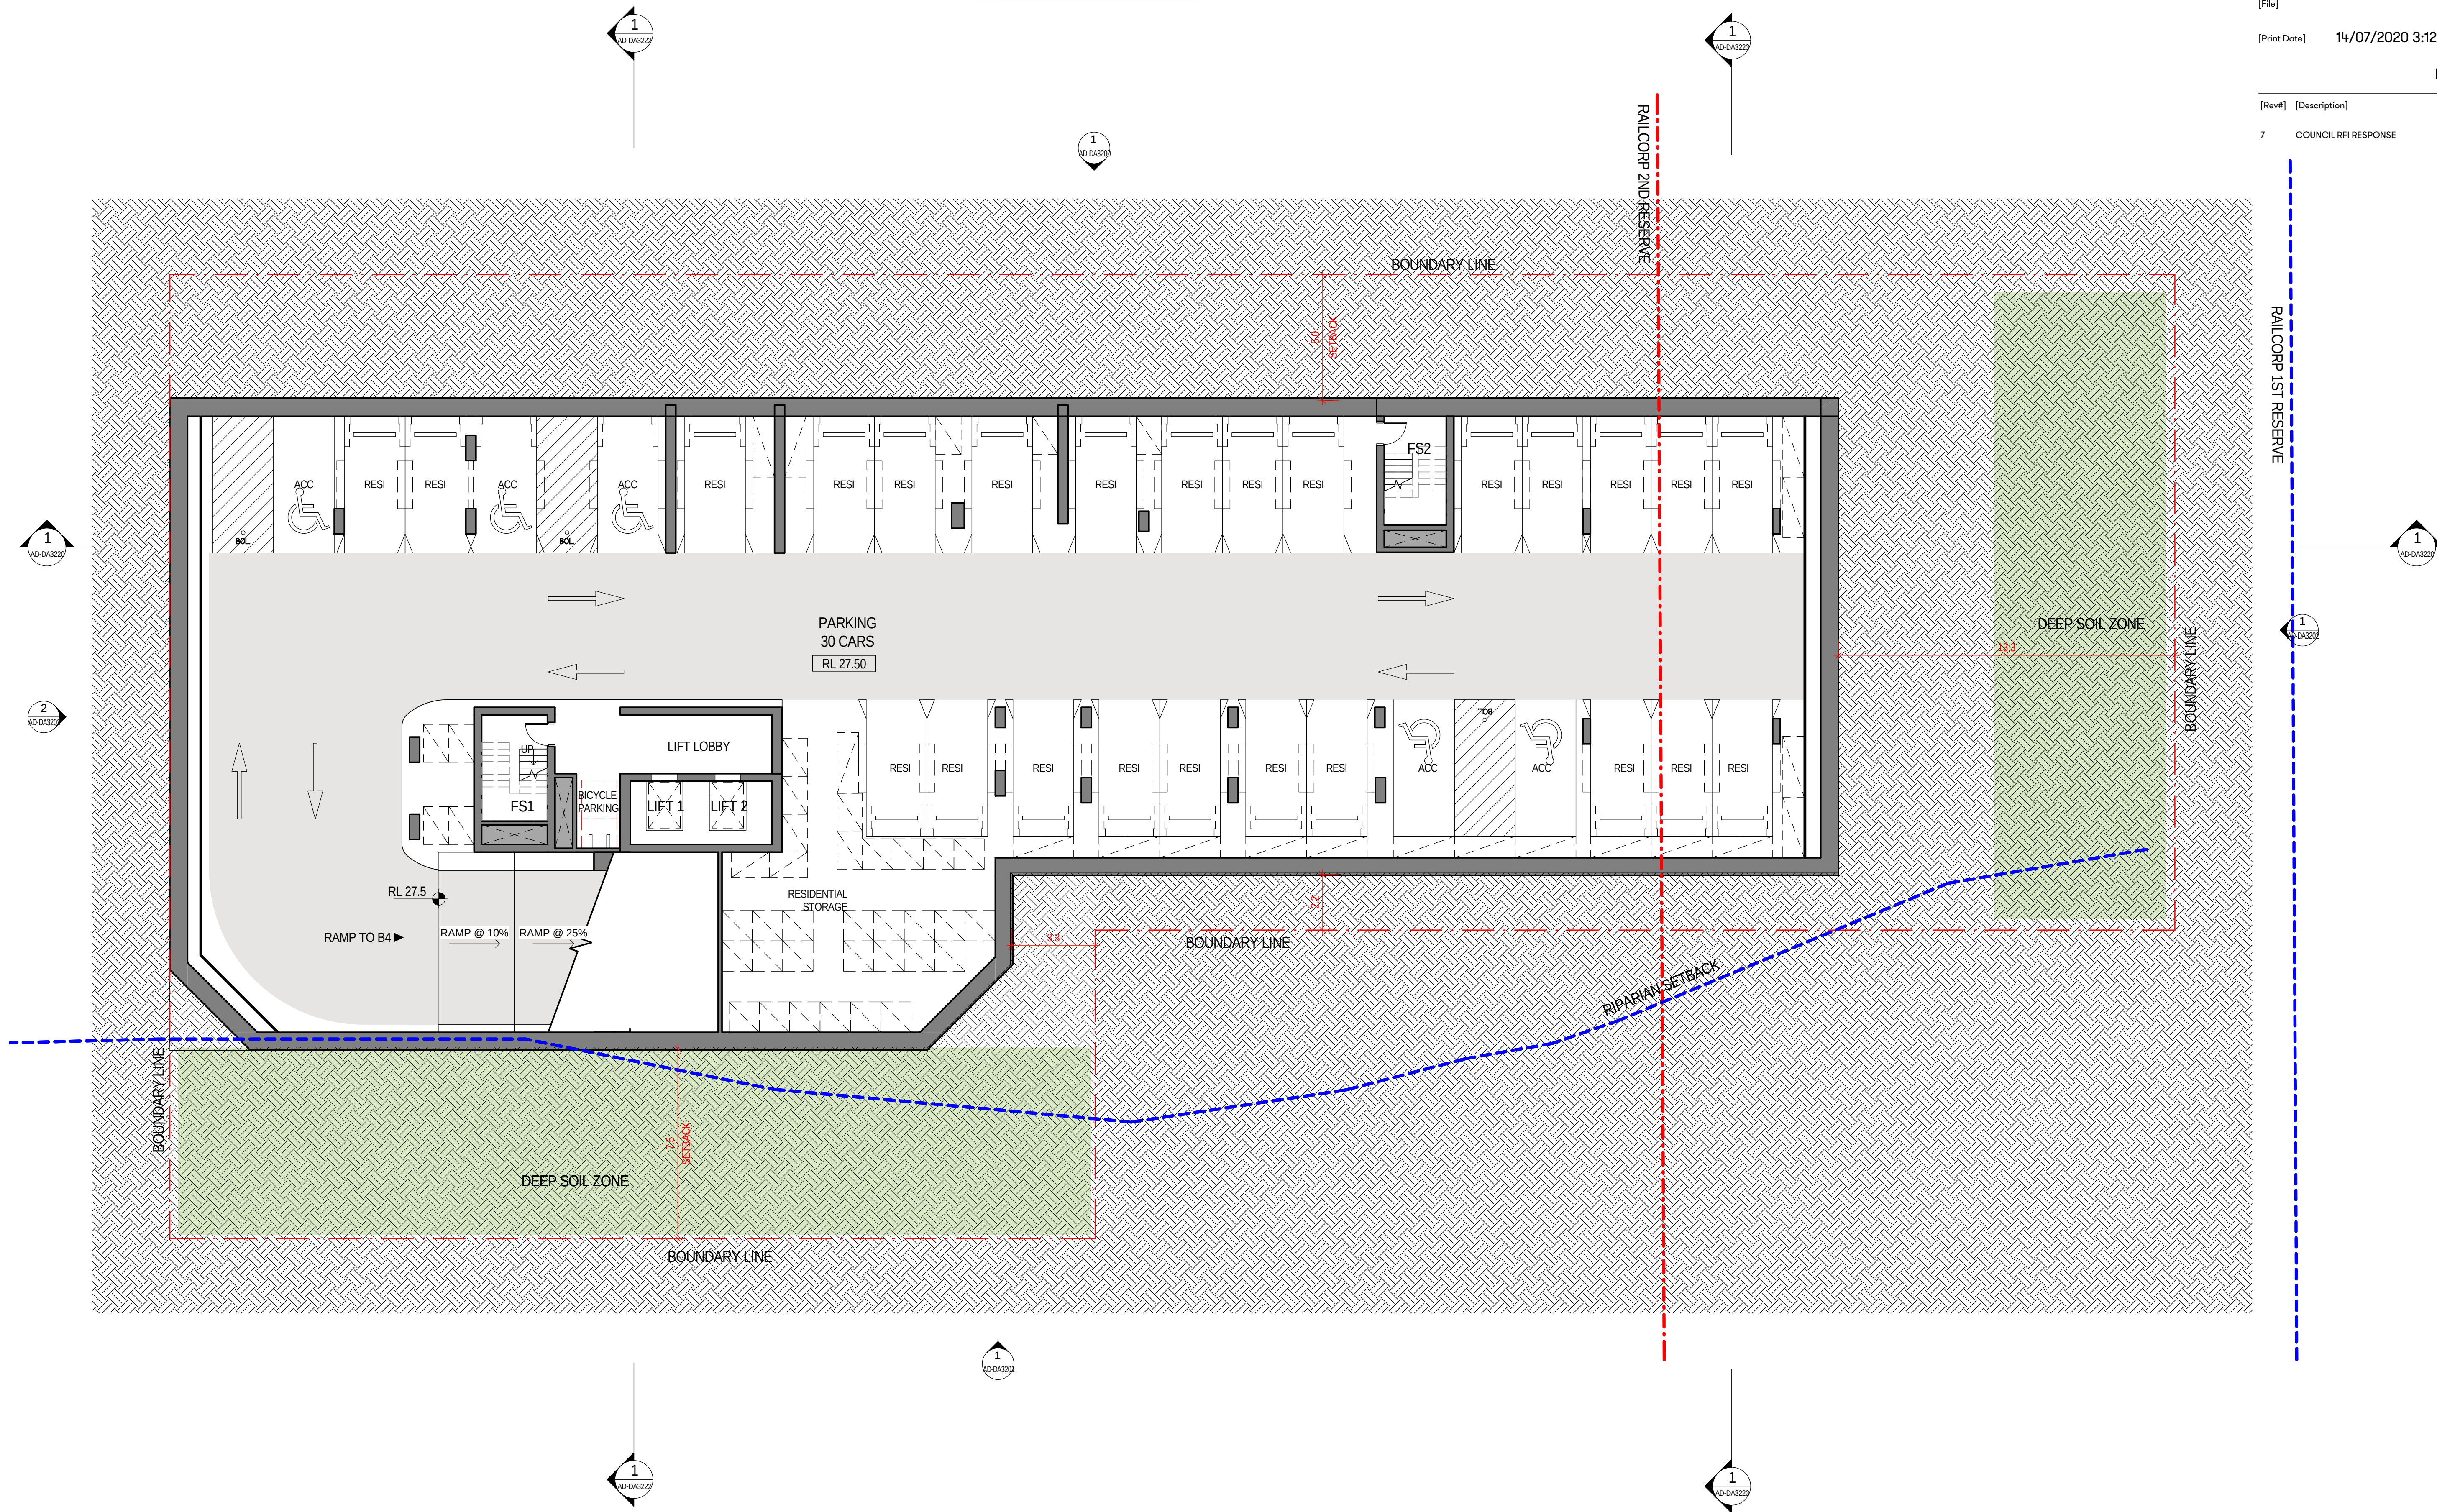


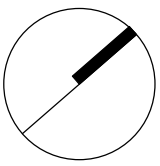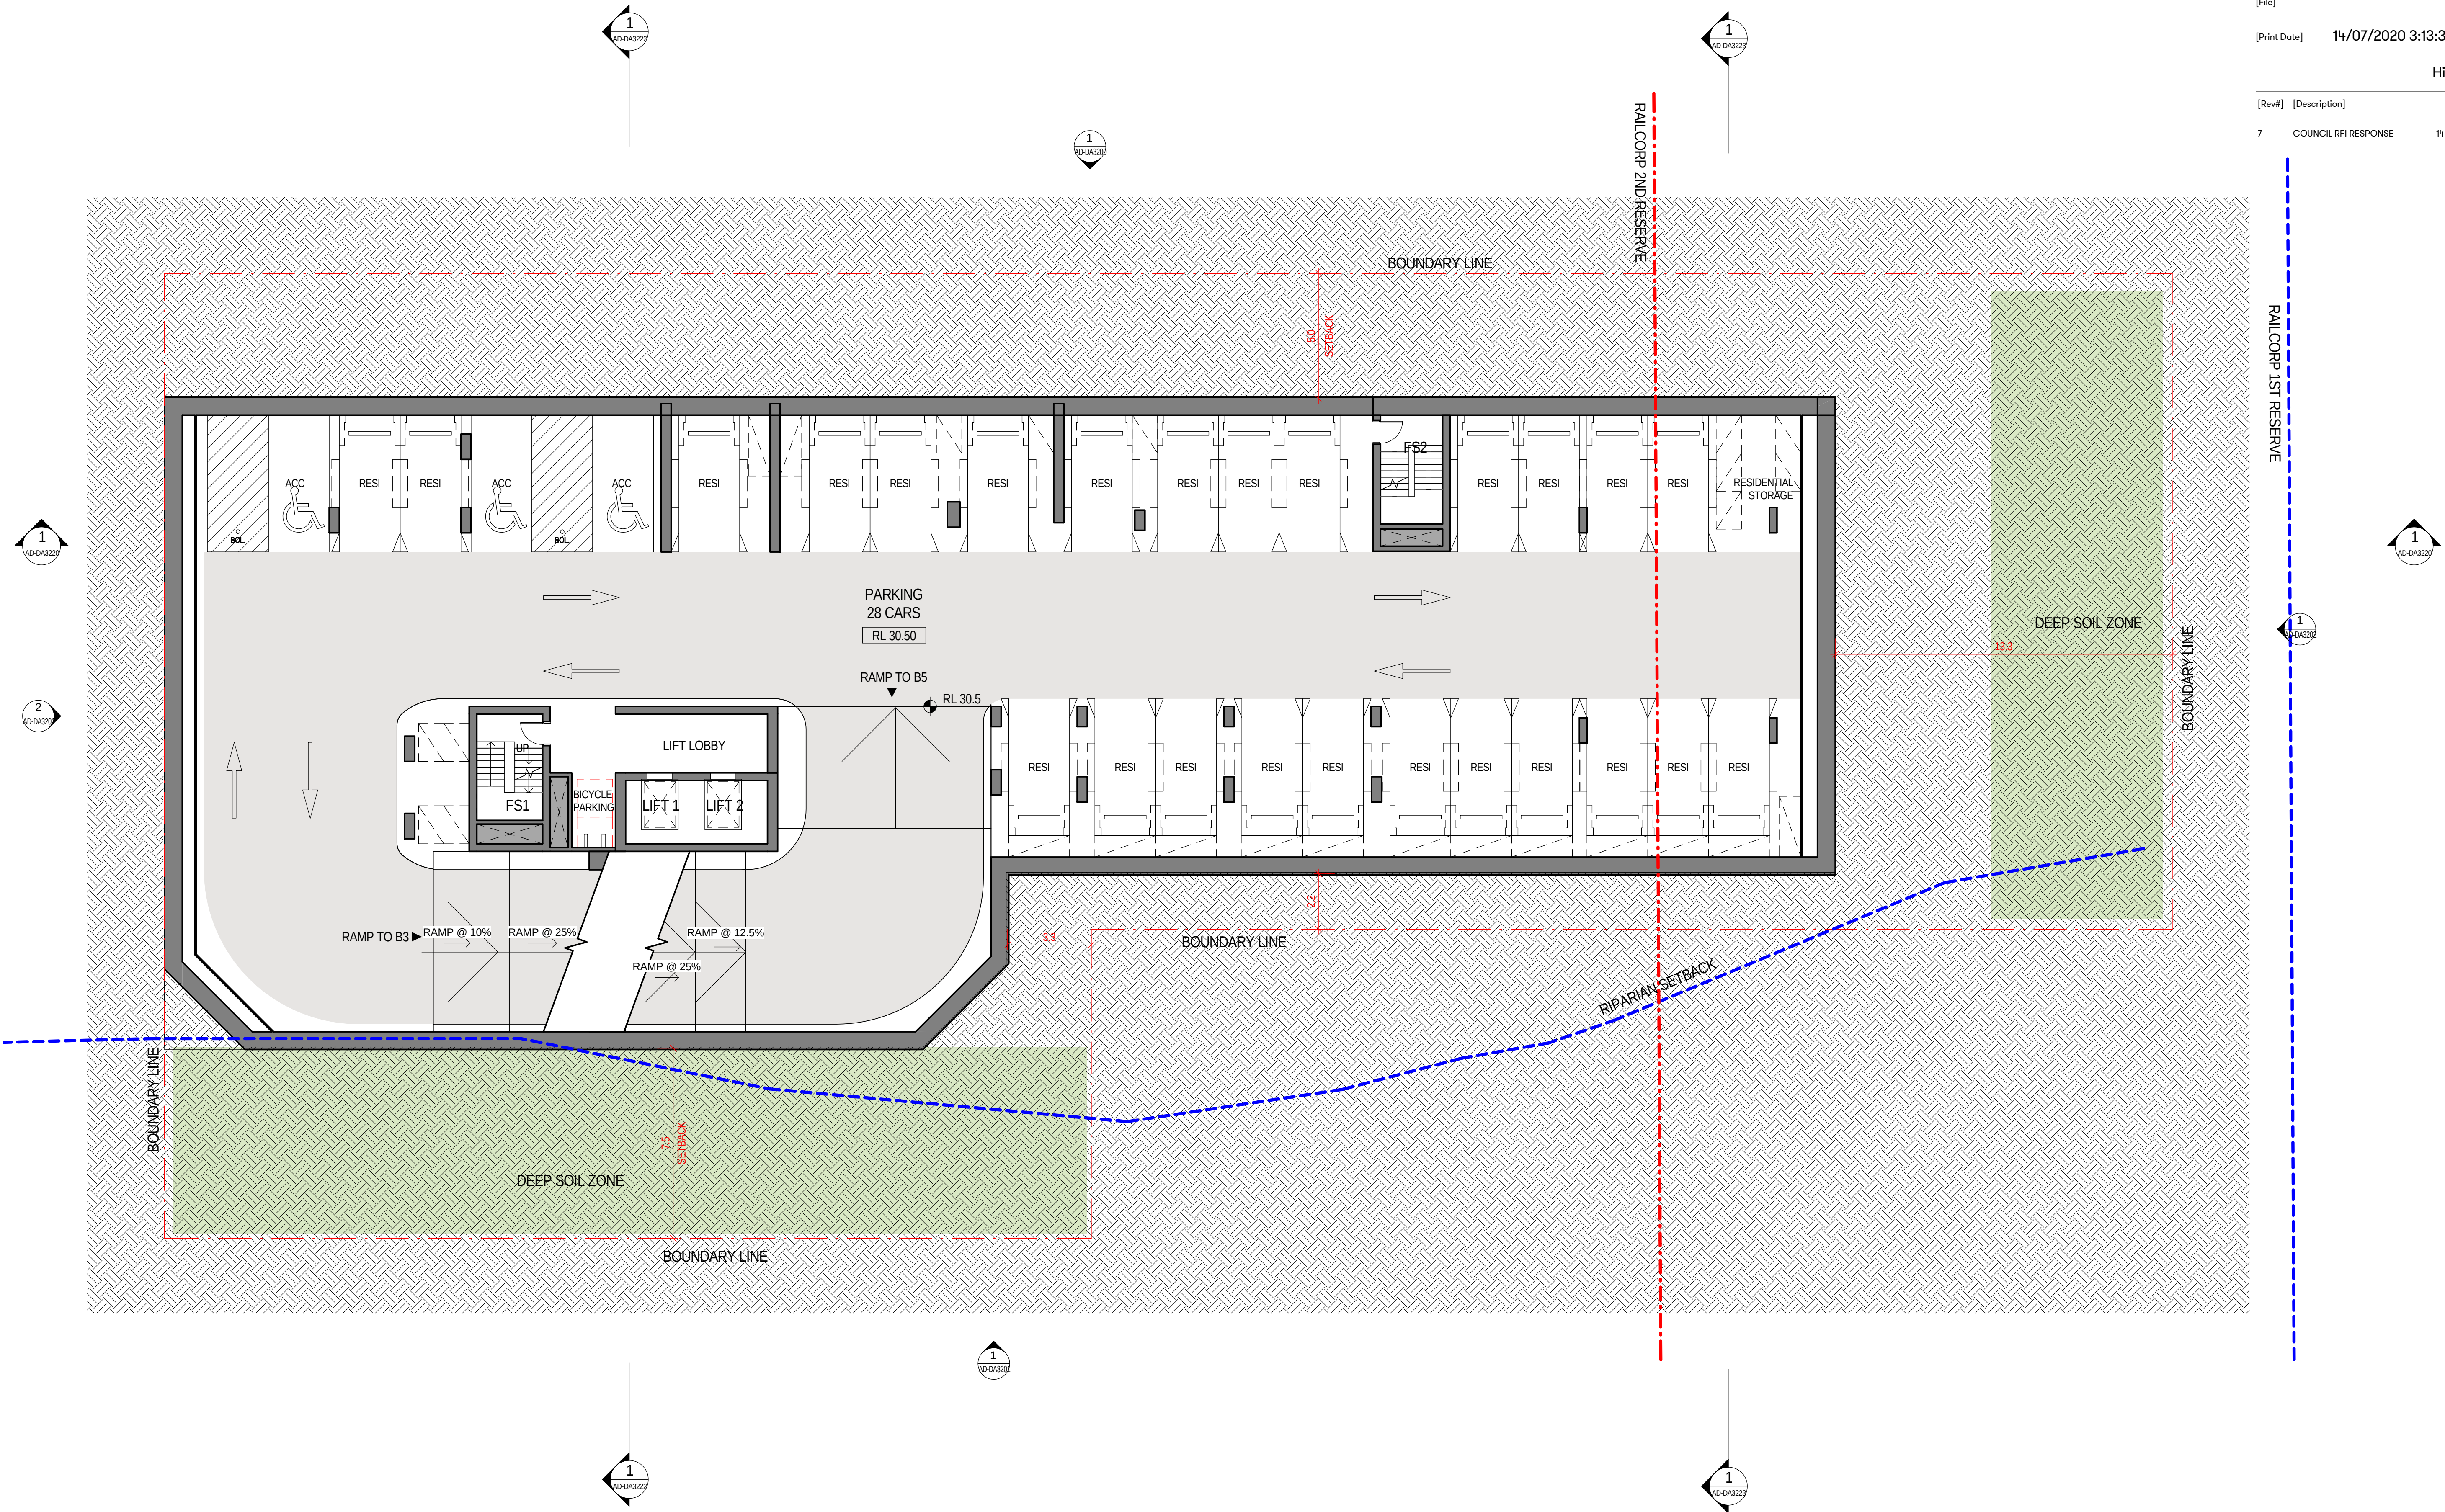

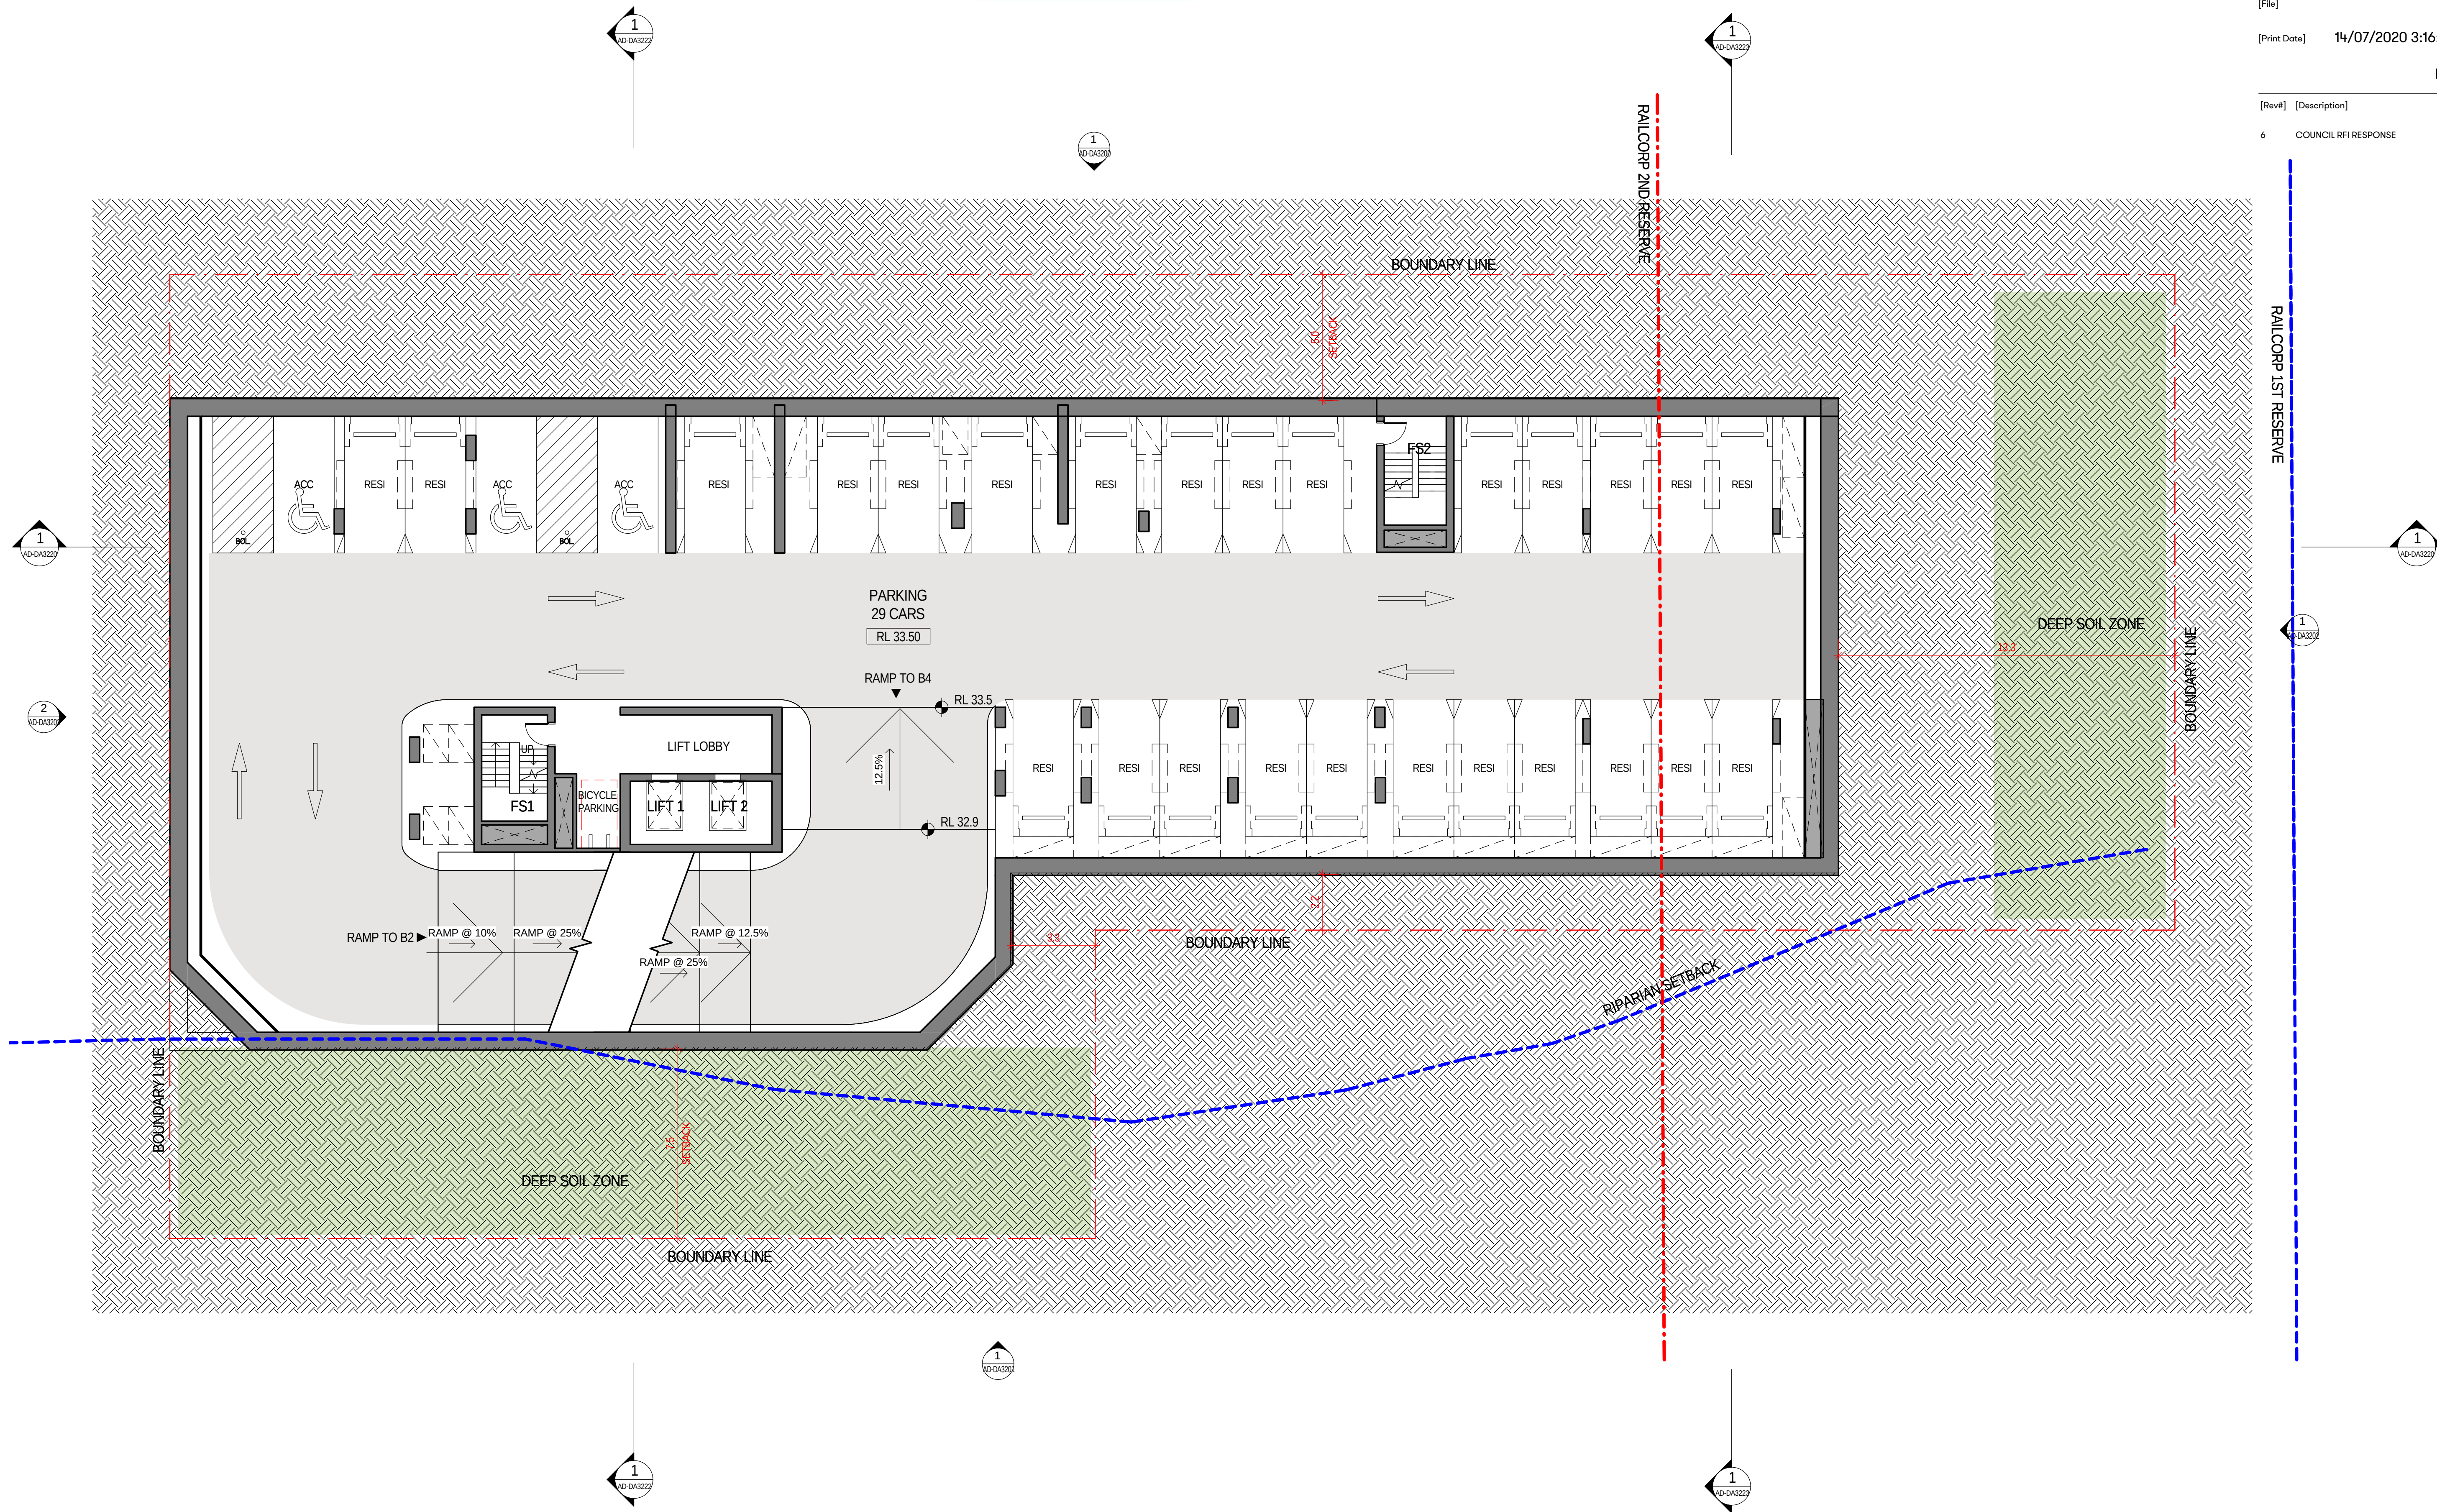


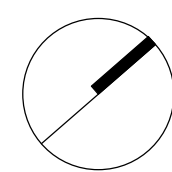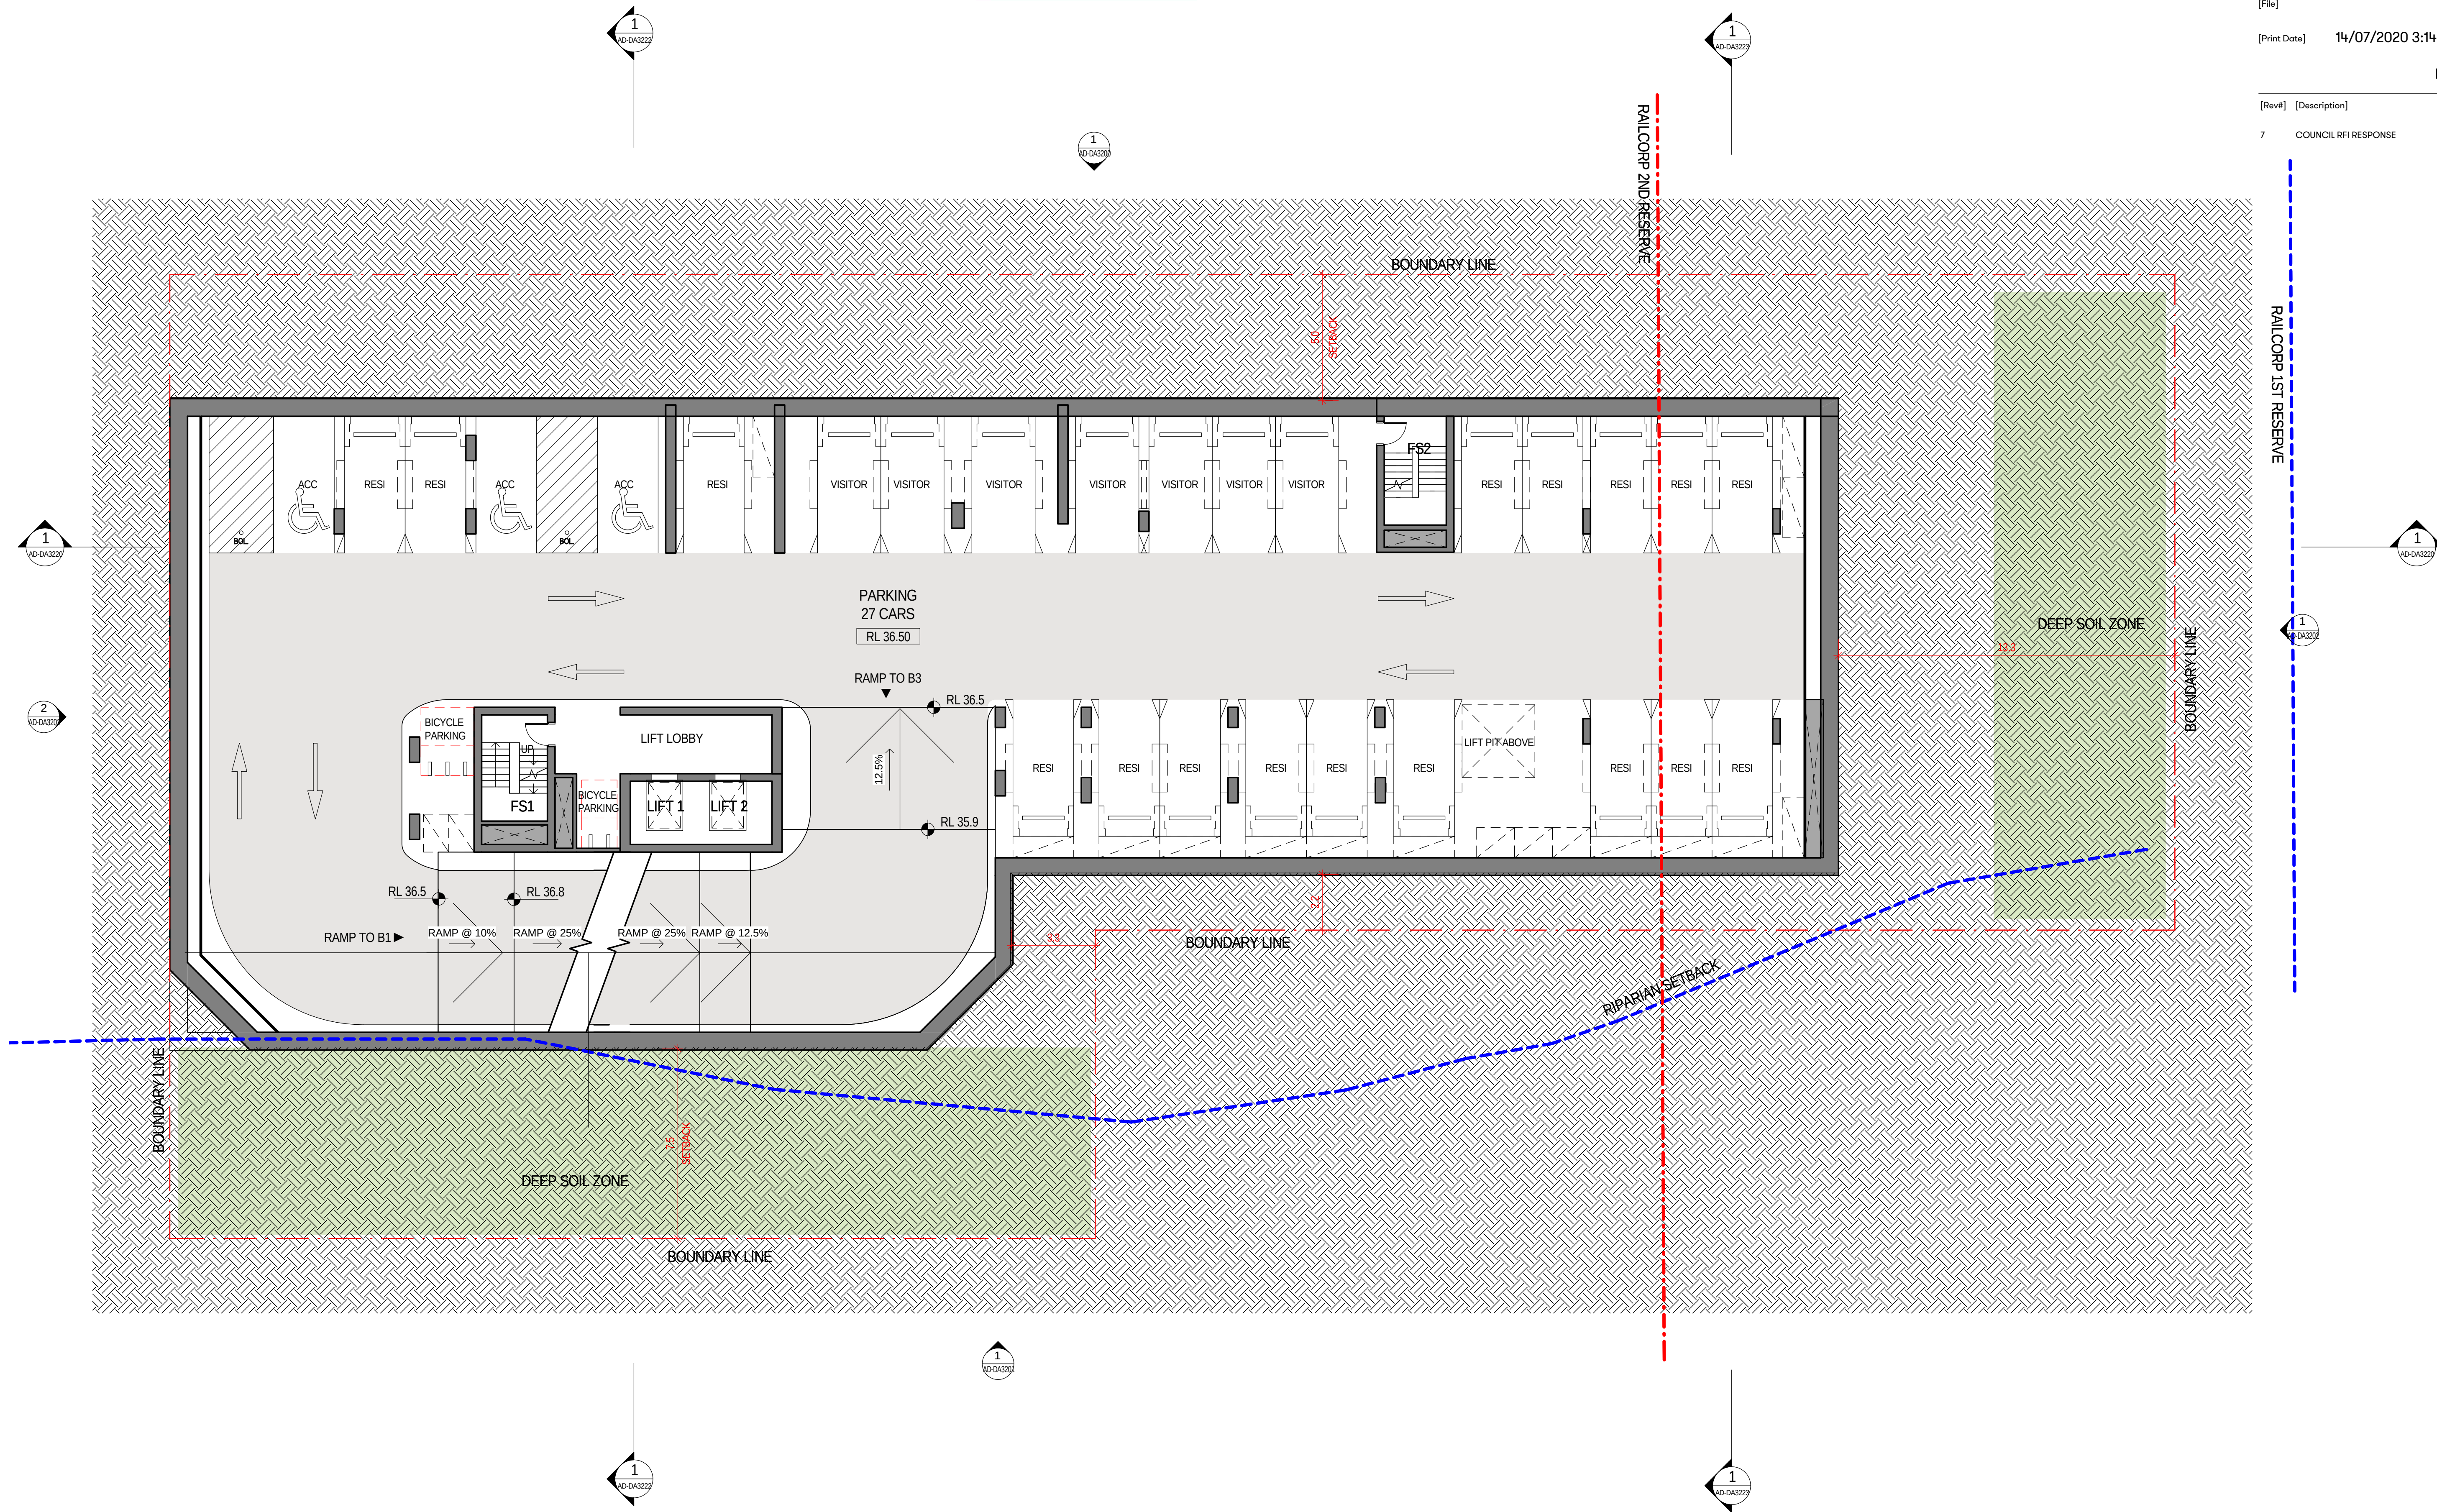

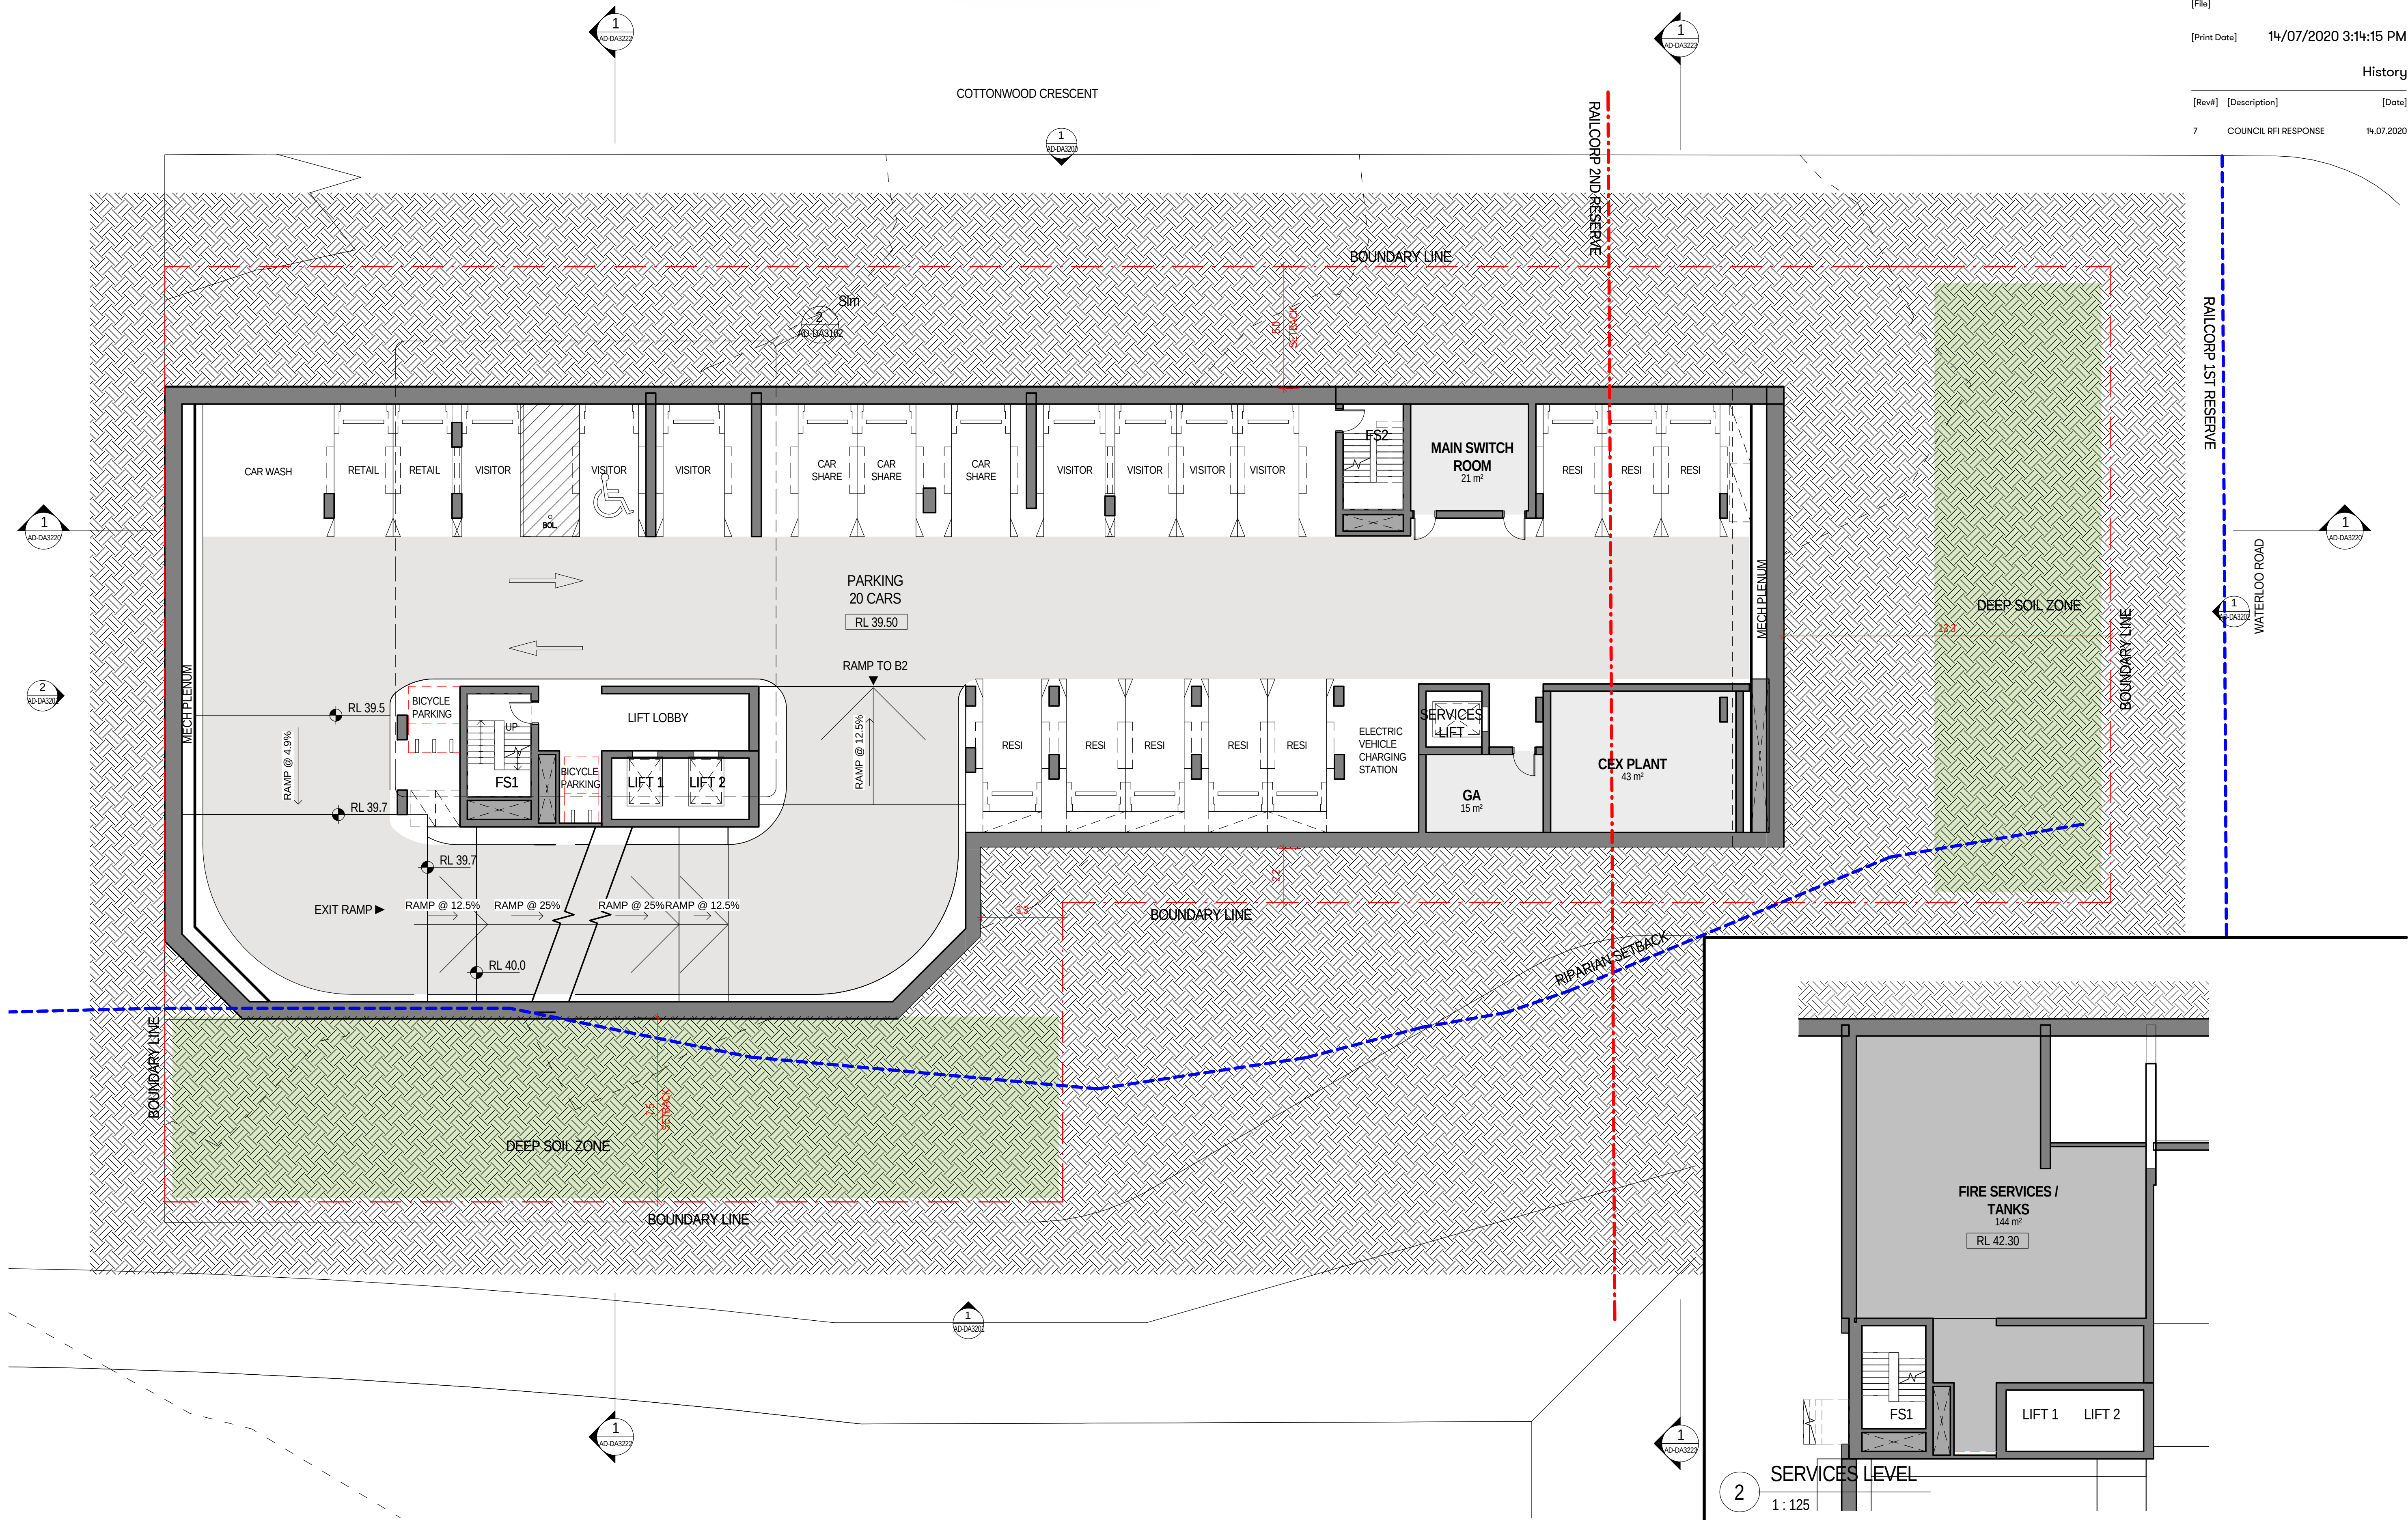


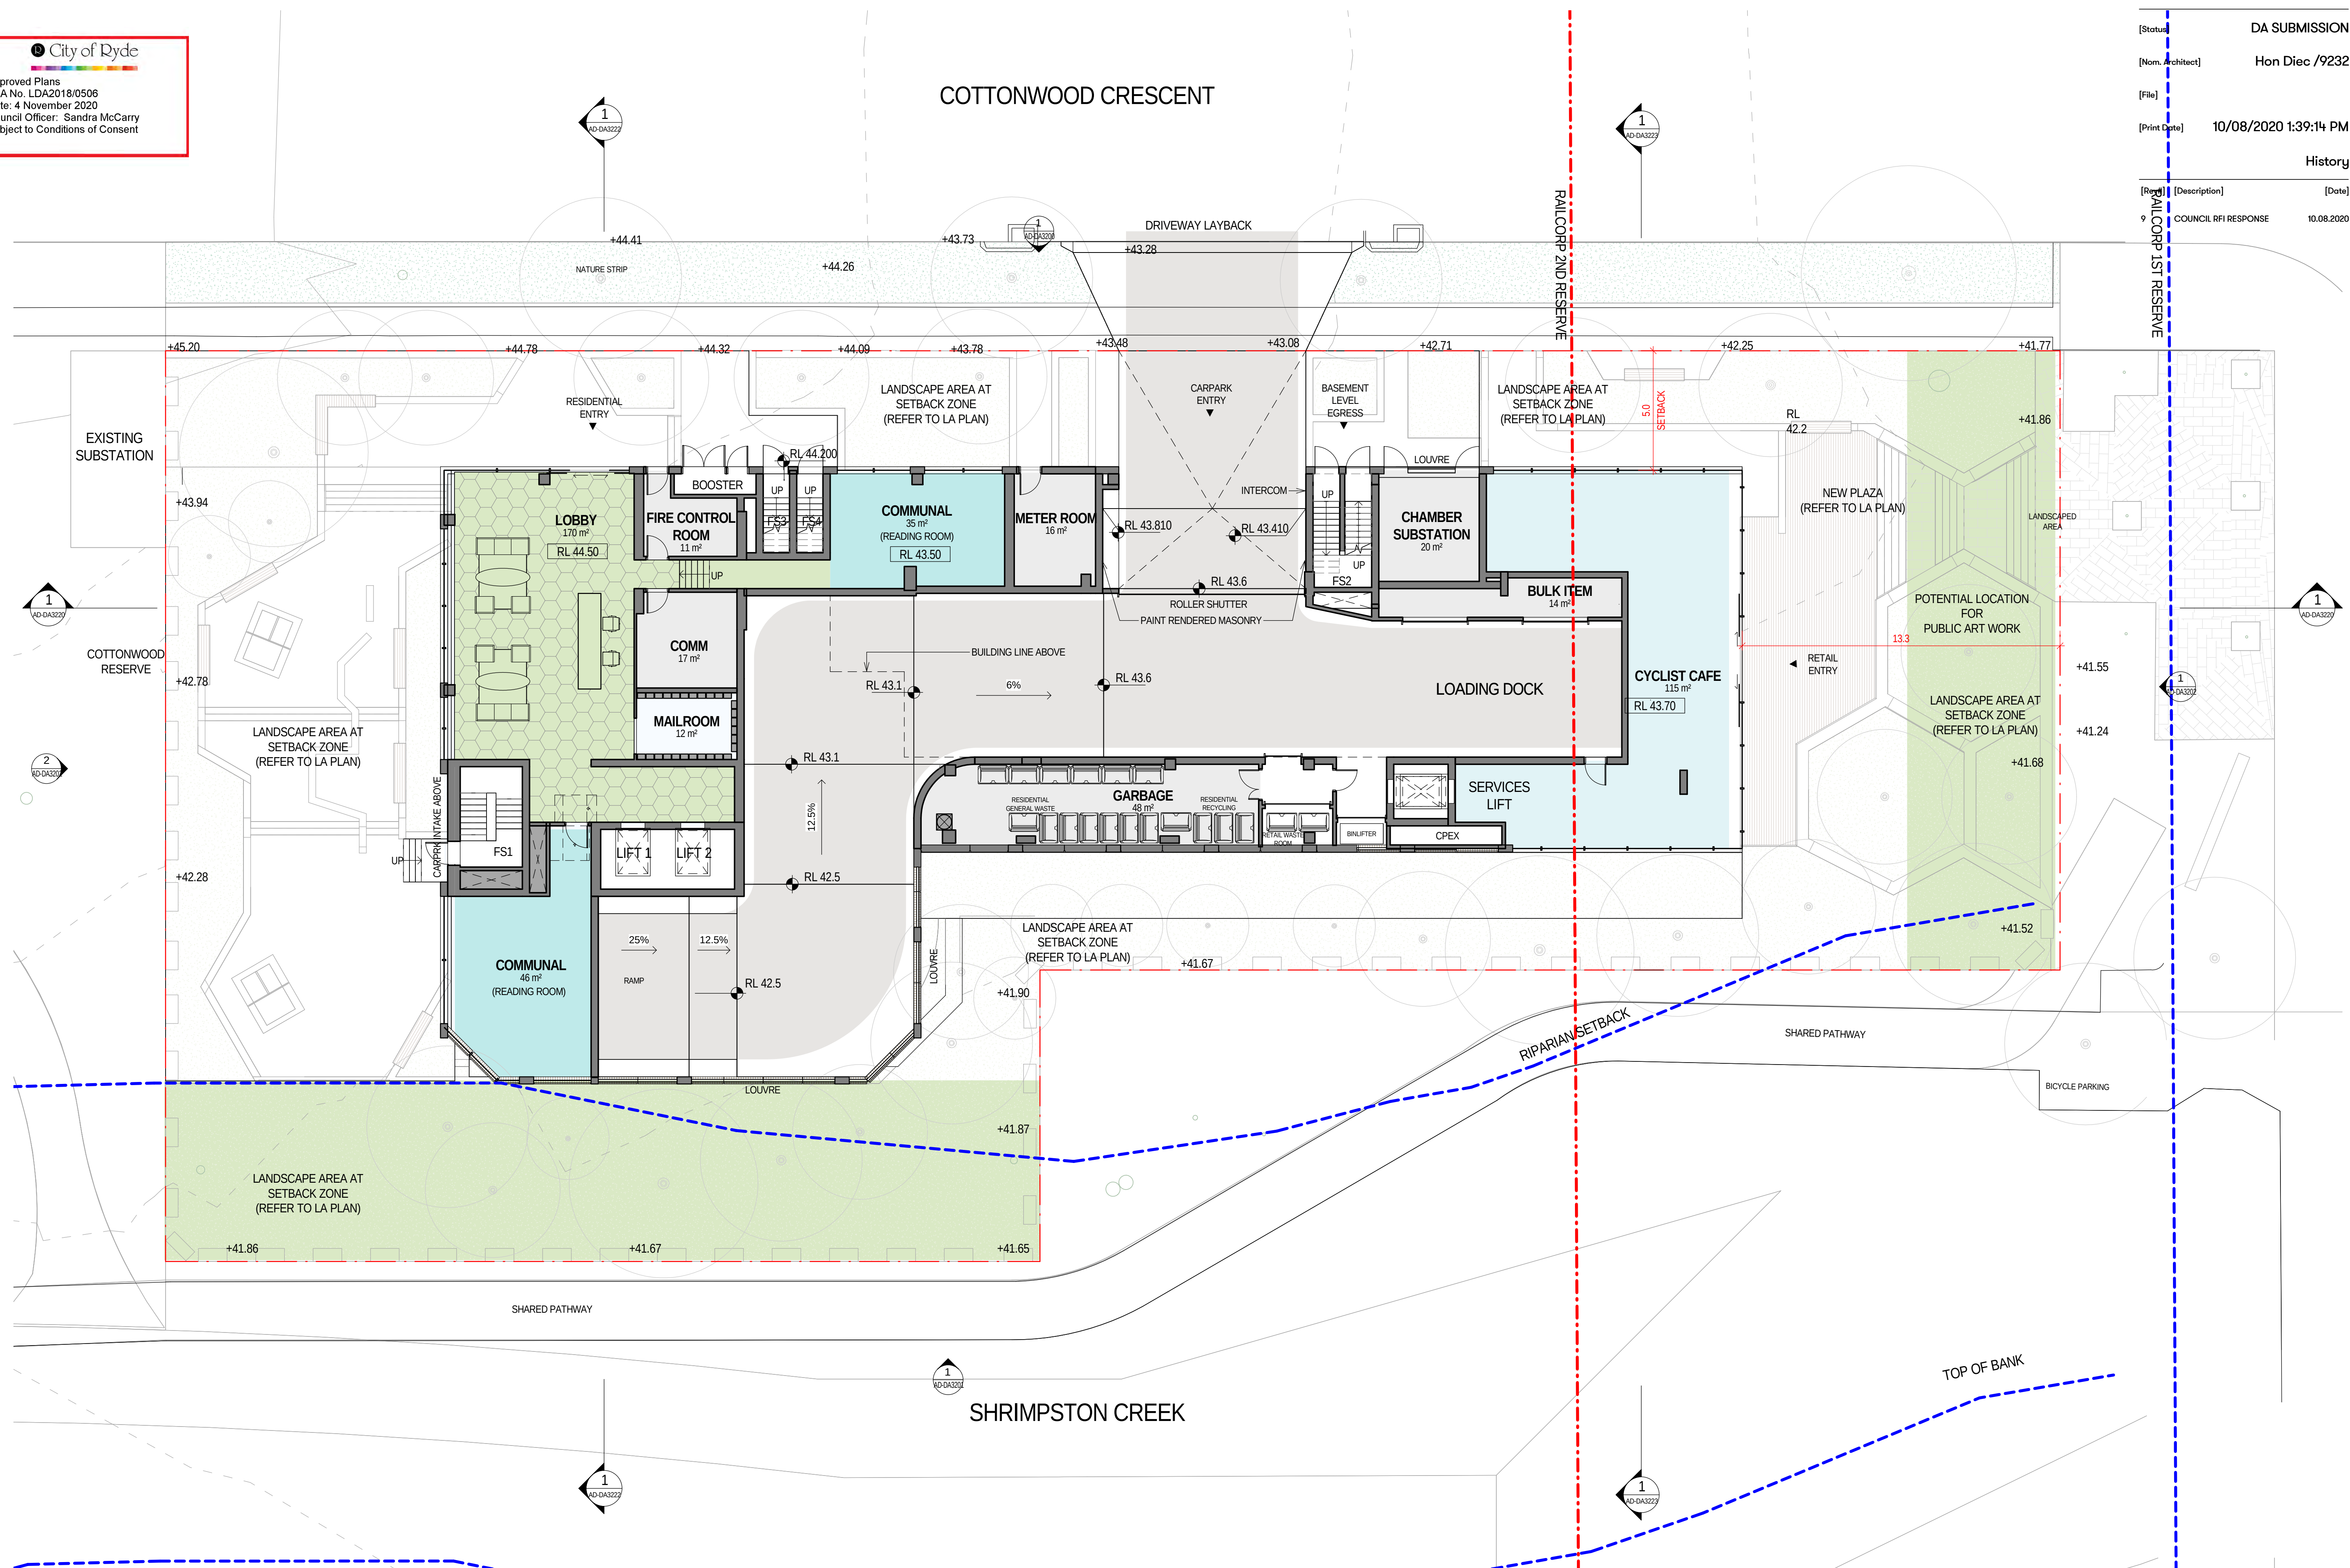





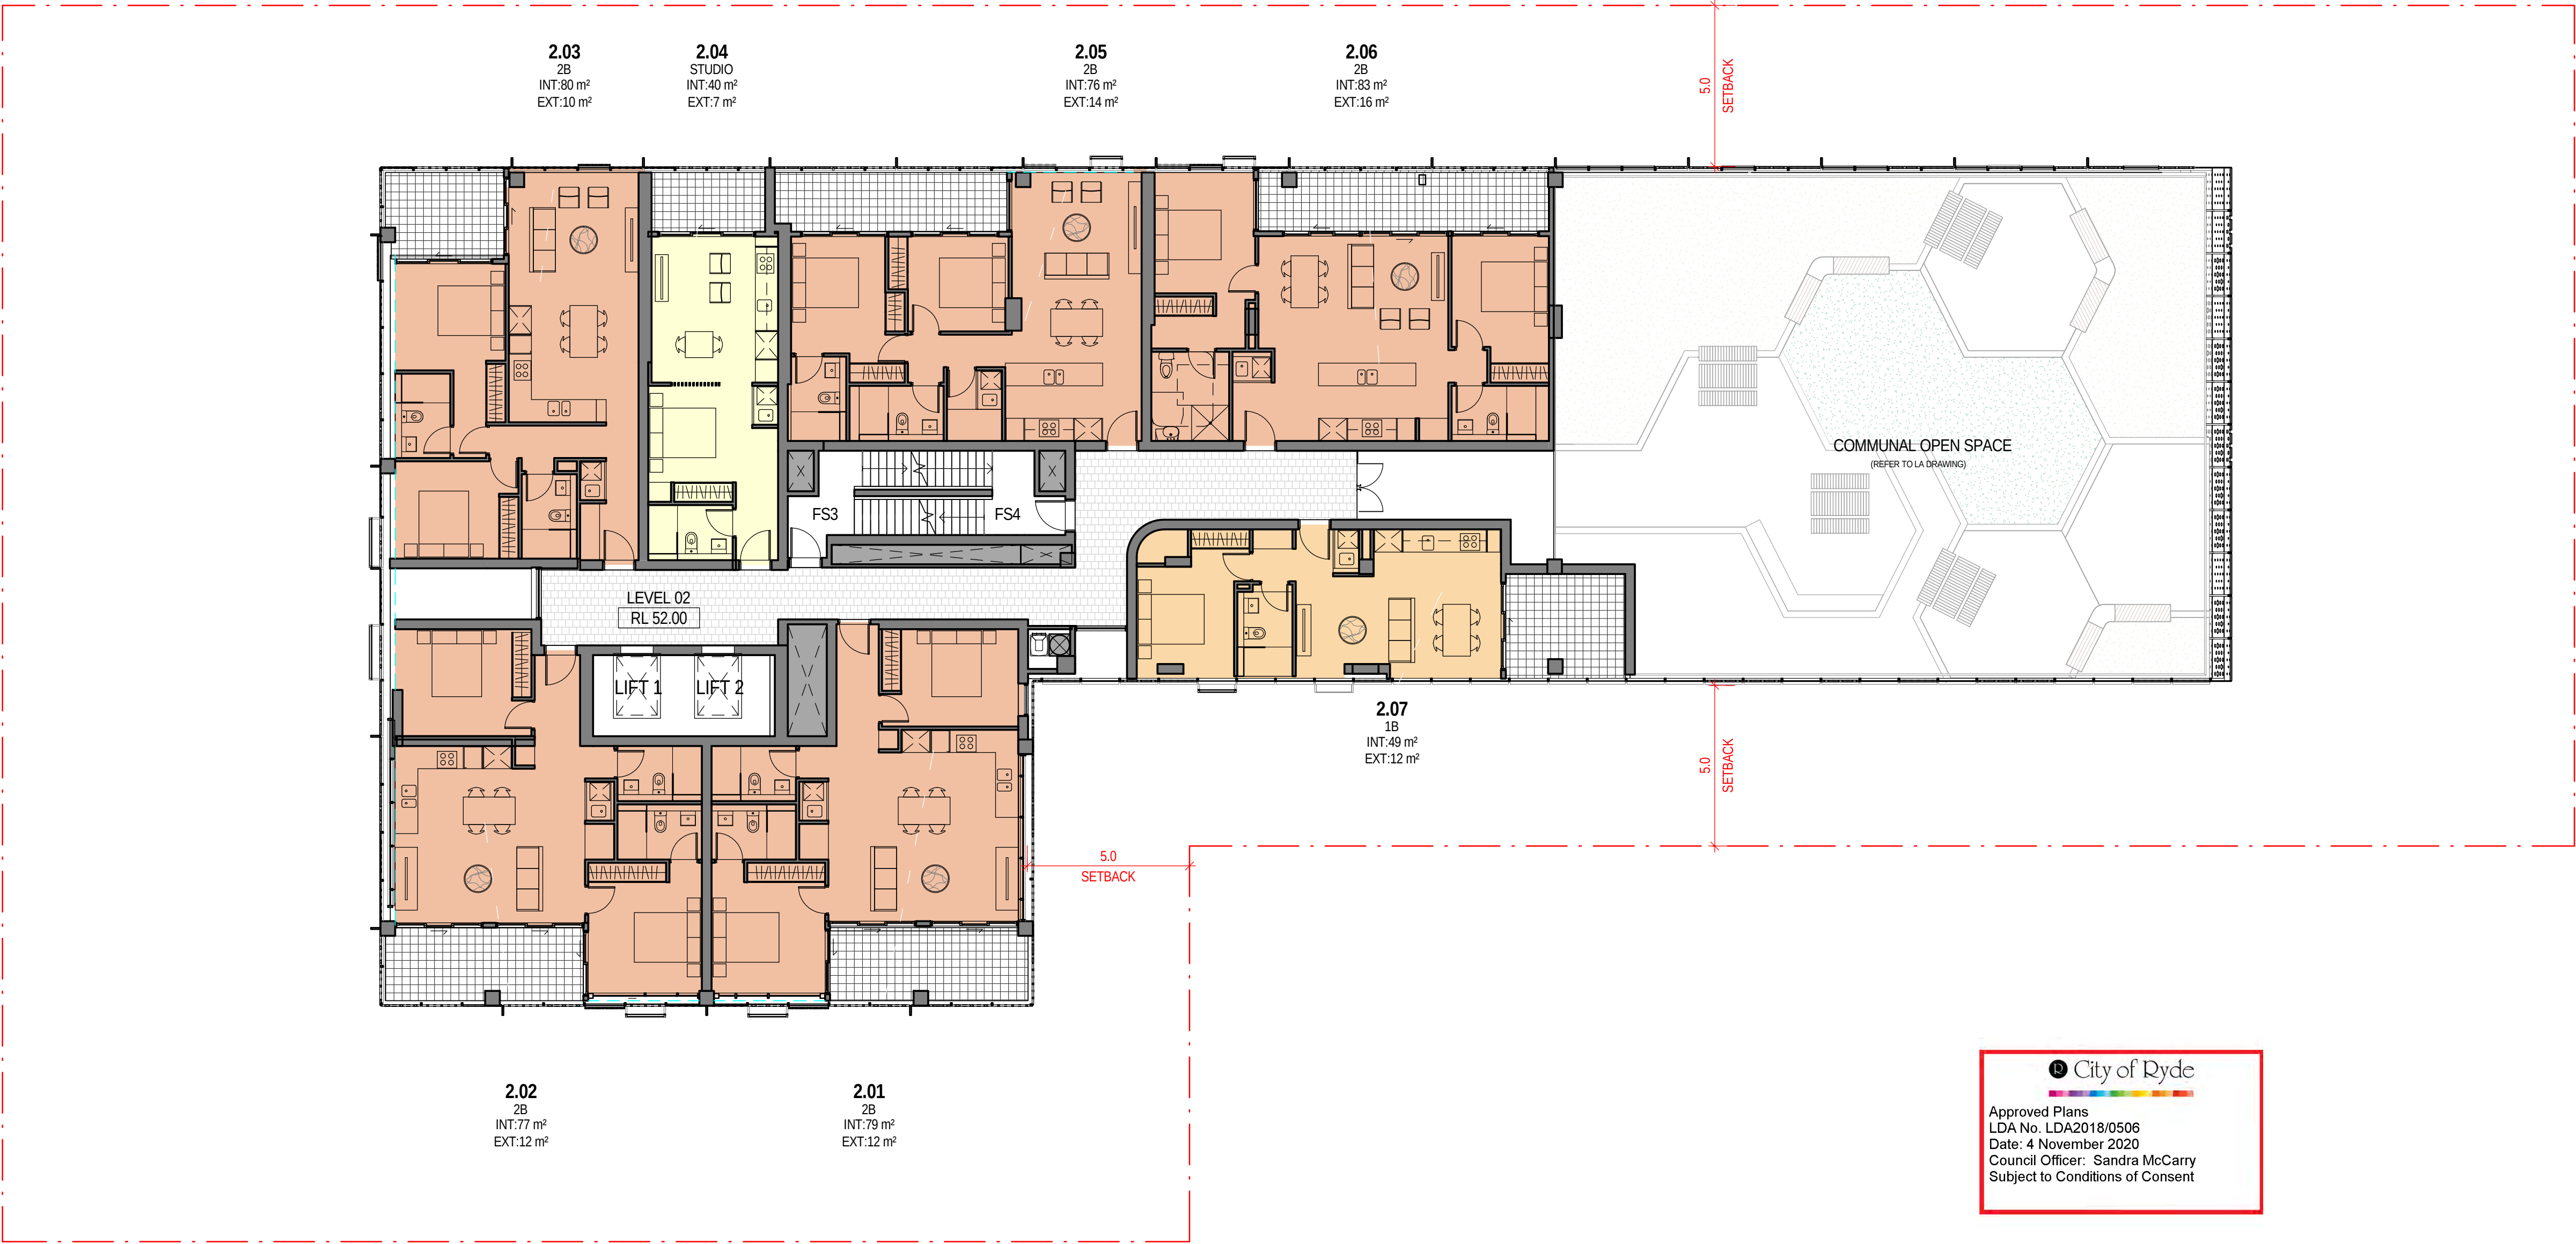


City of Ryde
Approved Plans
LDA No. LDA2018/0506
Date: 4 November 2020
Council Officer: Sandra McCarry
Subject to Conditions of Consent

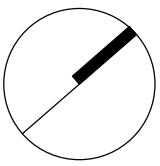

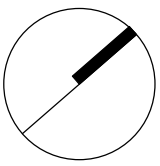

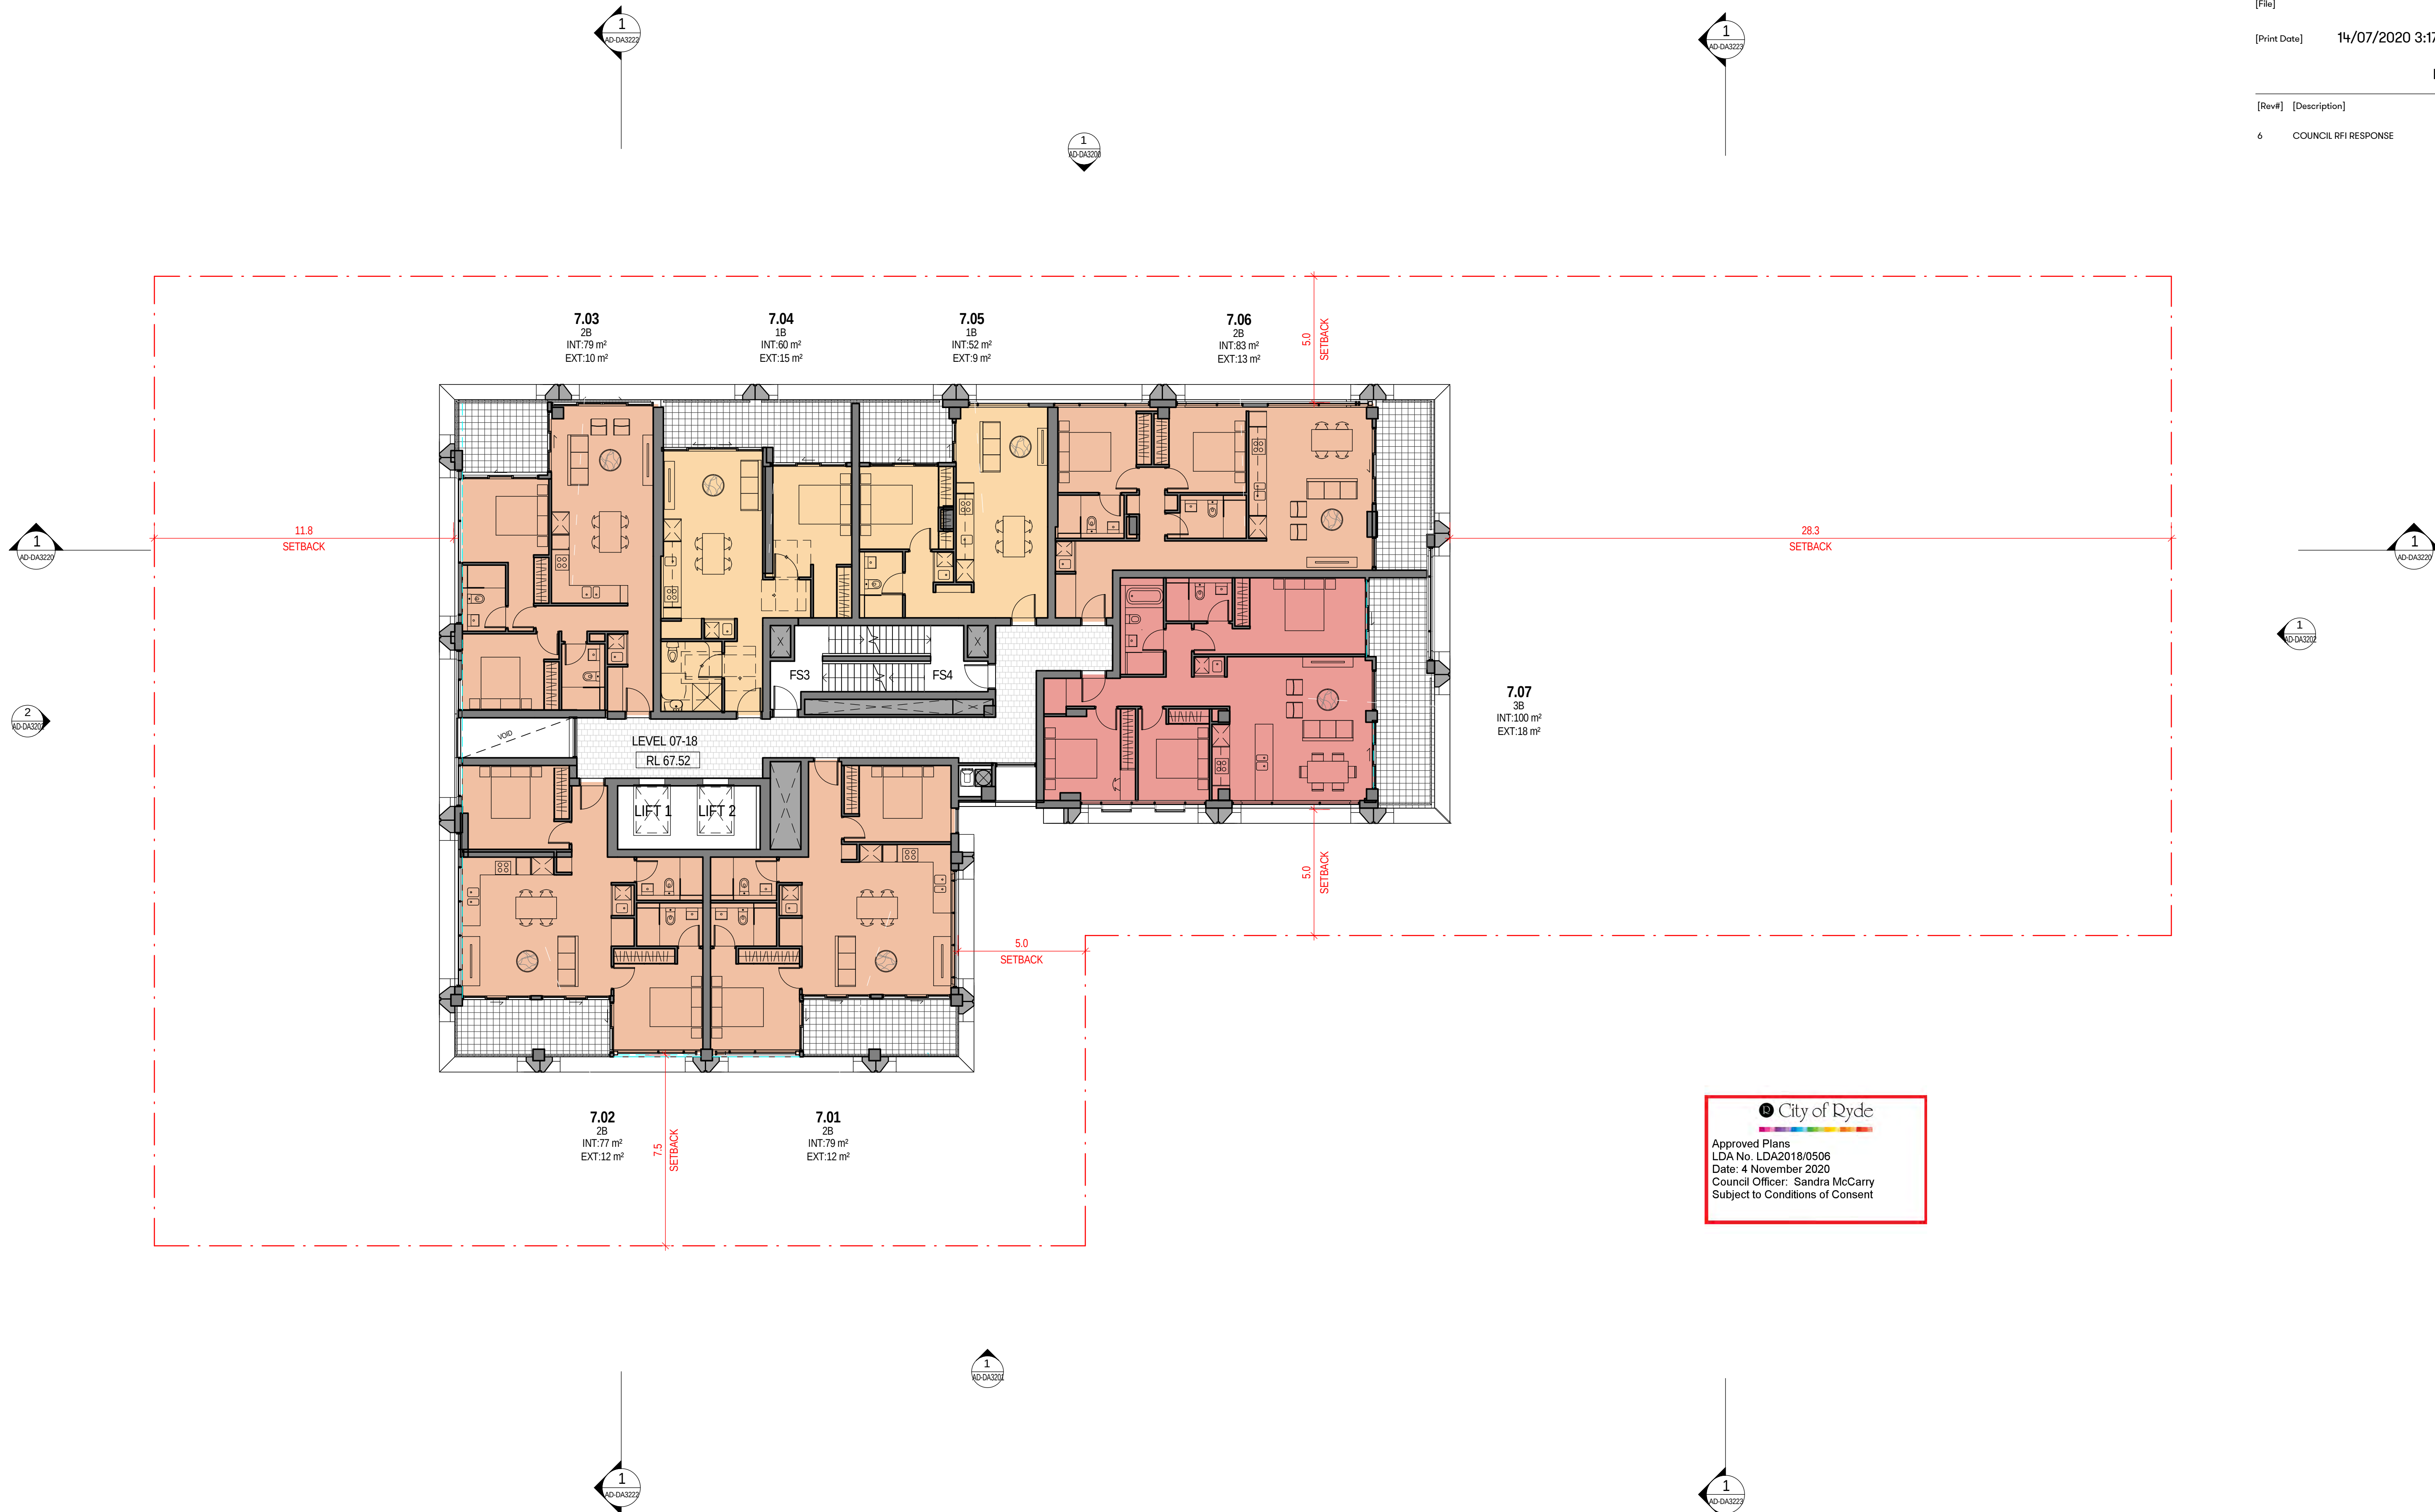


 City of Ryde
Approved Plans
LDA No. LDA2018/0506
Date: 4 November 2020
Council Officer: Sandra McCarry
Subject to Conditions of Consent

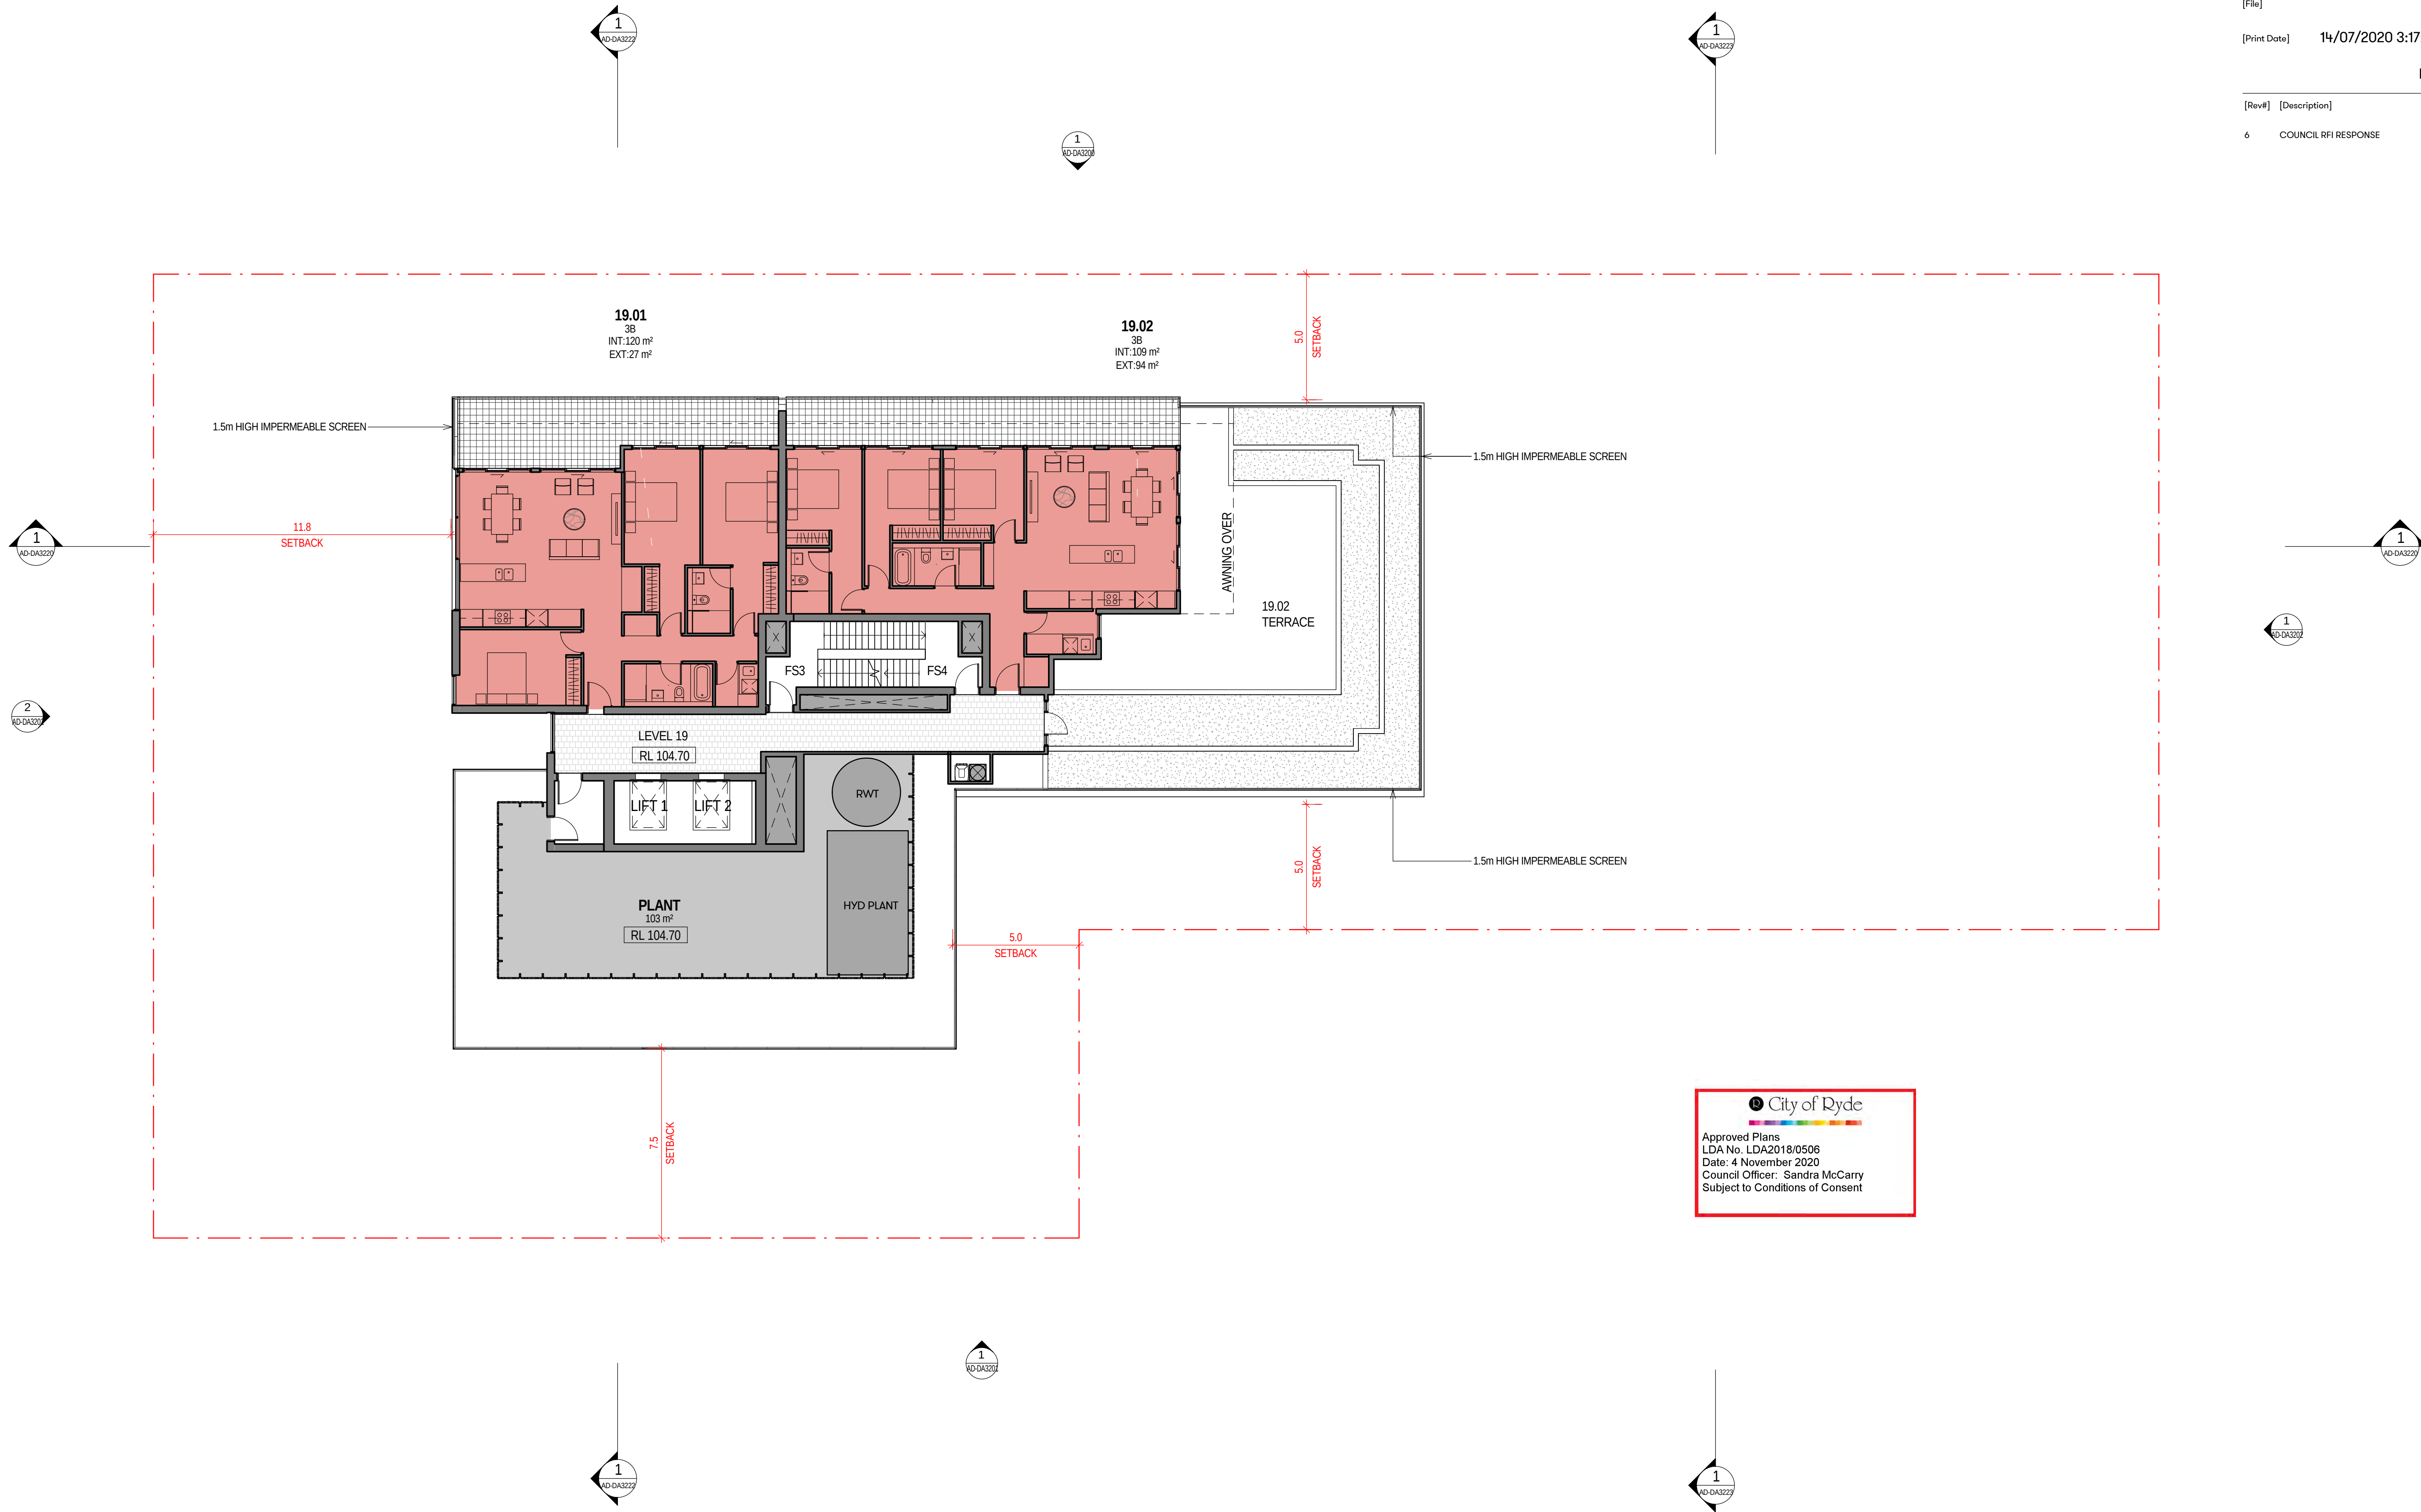

 City of Ryde

Approved Plans
LDA No. LDA2018/0506
Date: 4 November 2020
Council Officer: Sandra McCarry
Subject to Conditions of Consent

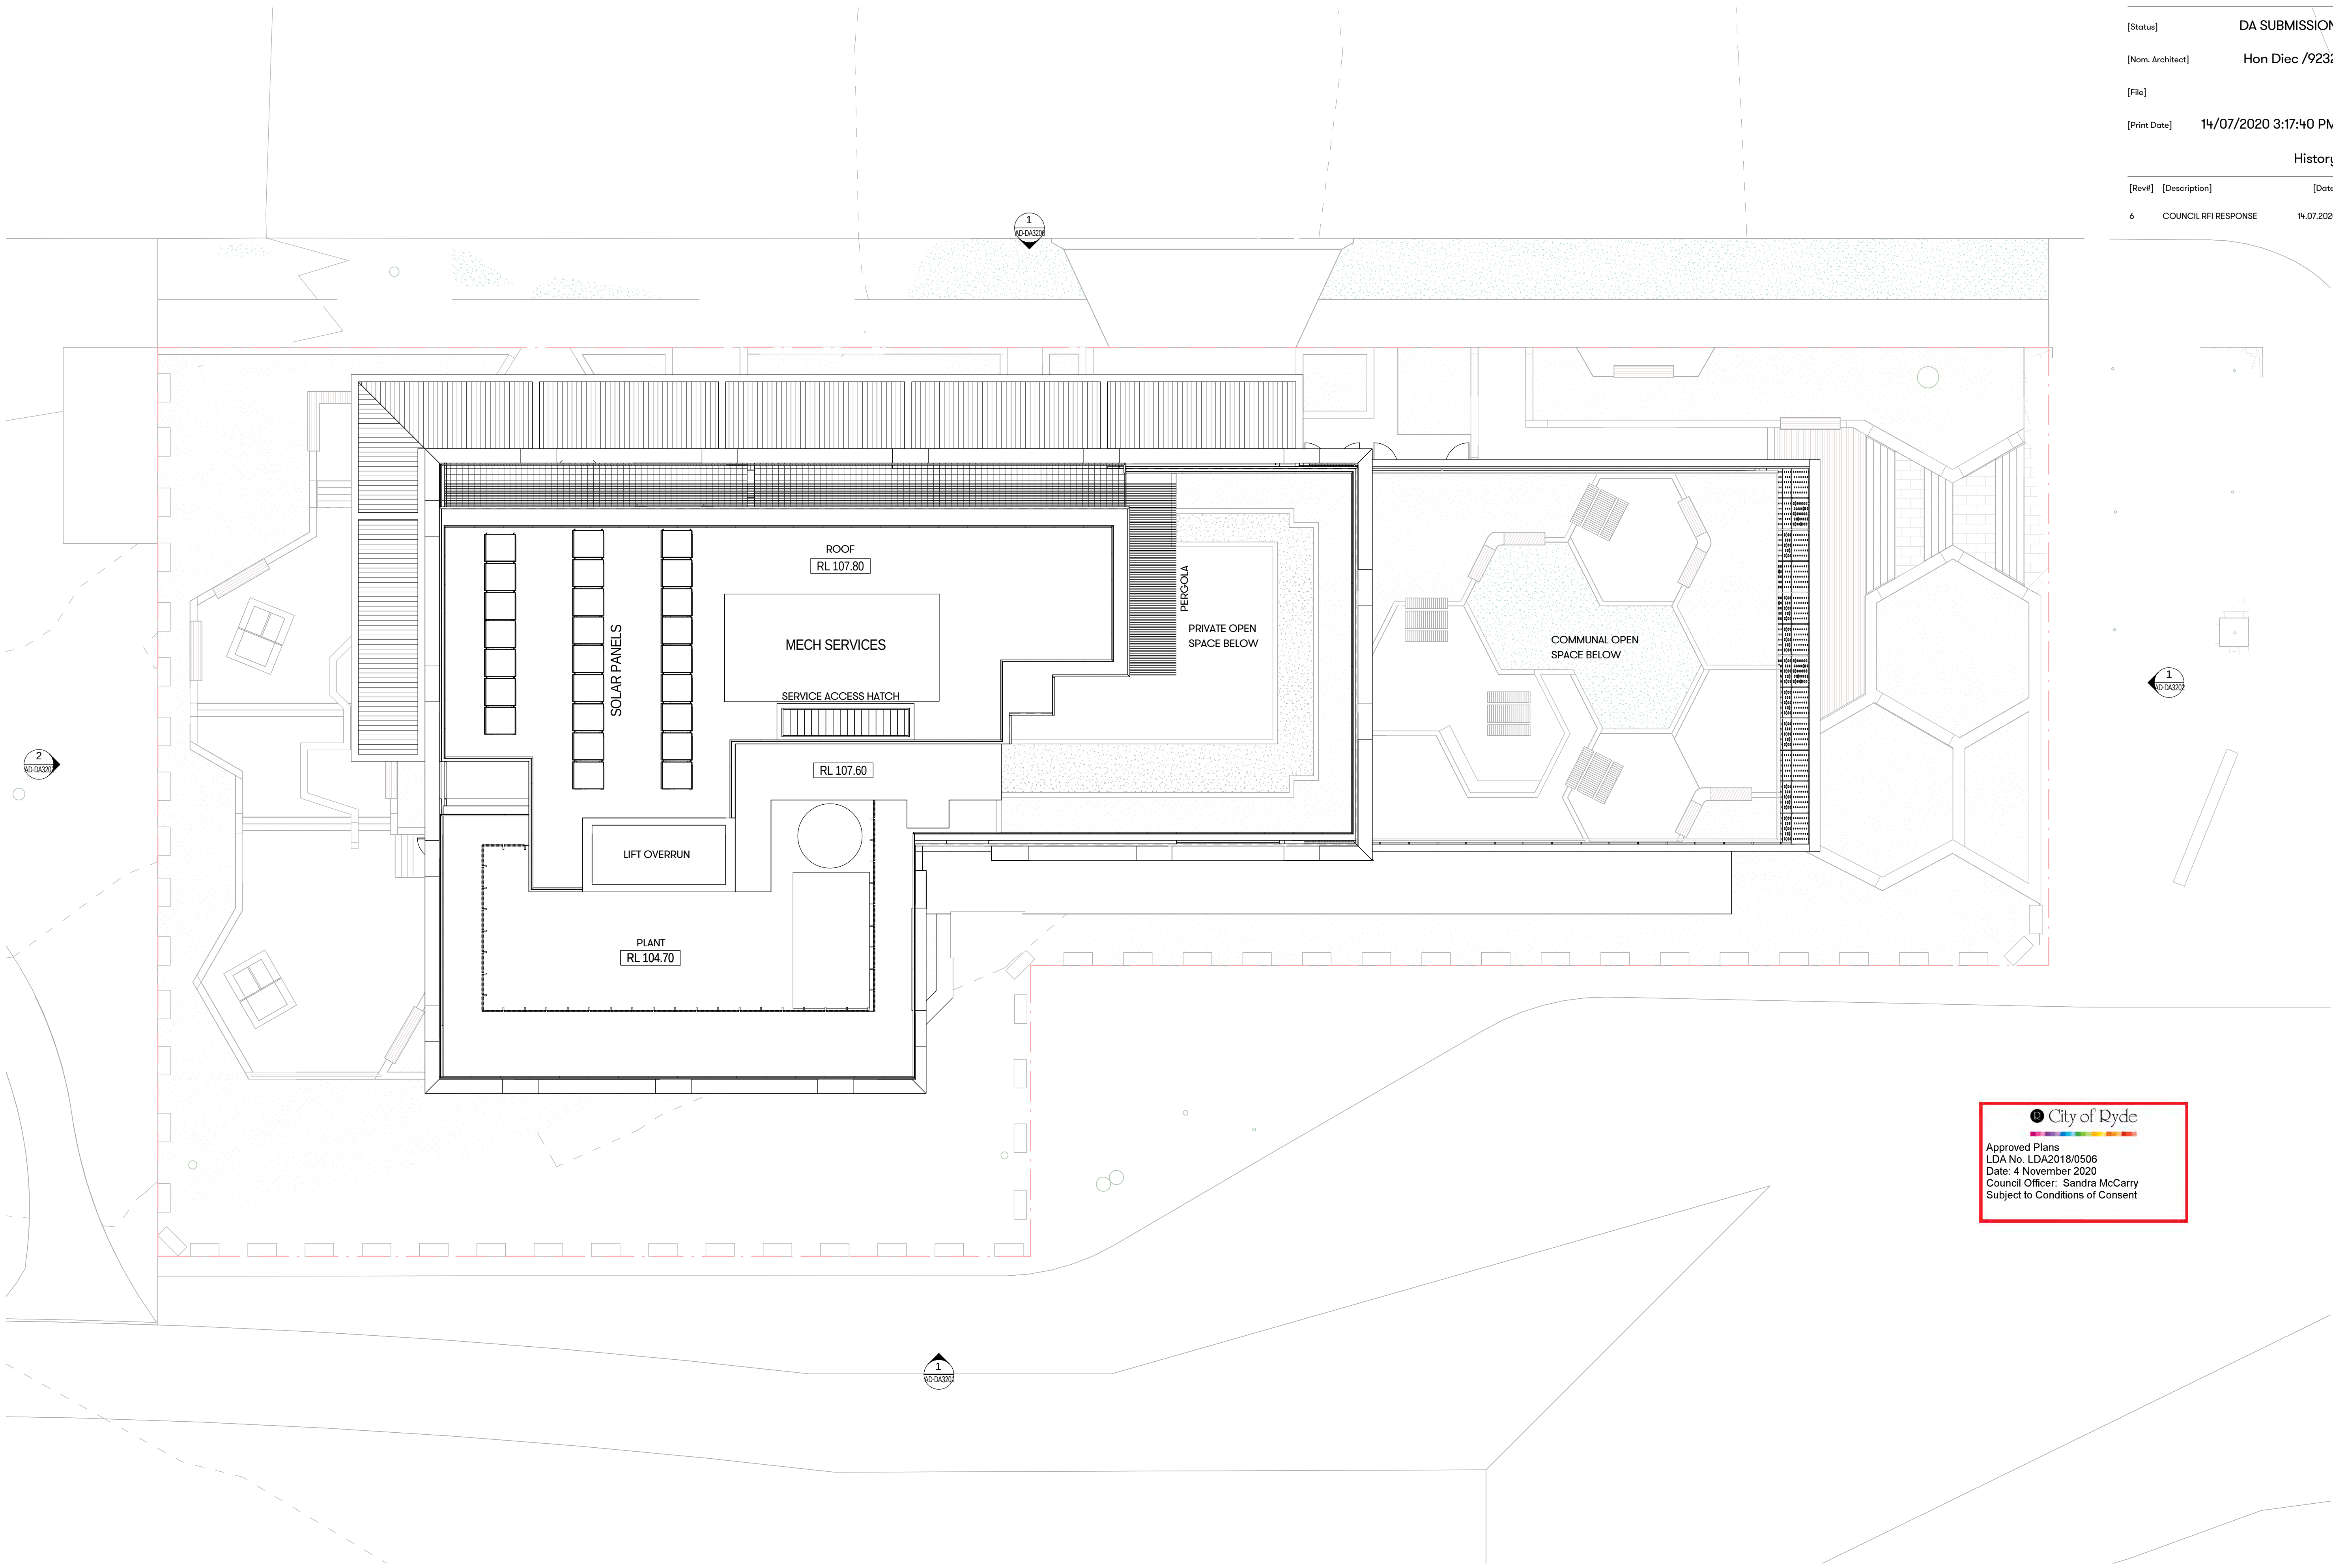

 City of Ryde

Approved Plans
LDA No. LDA2018/0506
Date: 4 November 2020
Council Officer: Sandra McCarry
Subject to Conditions of Consent

[Rev#]	[Description]	[Date]
6	COUNCIL RF1 RESPONSE	14.07.2020

MATERIALS AND FINISHES

1000 LIGHTWEIGHT CLADDING

- 1001 - TYPE 1 - CHARCOAL
- 1002 - TYPE 2 - OFF WHITE

2000 GLAZING

- 2001 - CLEAR GLAZING
- 2002 - GREY GREEN TINTED GLAZING
- 2003 - COLOURBACK GLAZING

3000 SCREENING

- 3001 - SCREEN TYPE 1
- 3002 - SCREEN TYPE 2

4000 PAINT FINISHES


- 4001 - OFF WHITE
- 4002 - CHARCOAL

5000 BALUSTRADES

- 5001 - GLAZED BALUSTRADE
- 5002 - METAL RAILING

6000 FIXINGS

- 6001 - CHARCOAL FRAME
- 6002 - FEATURE FACADE MATERIAL
- 6003 - LOUVRES - CHARCOAL

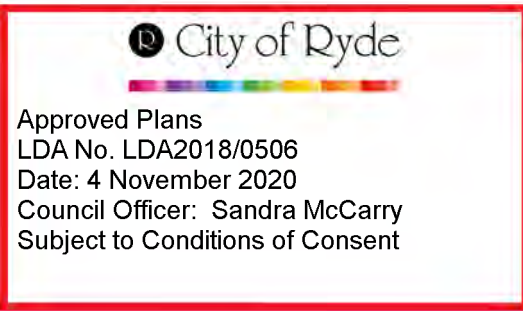

[Rev#]	[Description]	[Date]
6	COUNCIL RFI RESPONSE	14.07.2020

MATERIALS AND FINISHES

1000 LIGHTWEIGHT CLADDING

- 1001 - TYPE 1 - CHARCOAL
- 1002 - TYPE 2 - OFF WHITE

2000 GLAZING

- 2001 - CLEAR GLAZING
- 2002 - GREY GREEN TINTED GLAZING
- 2003 - COLOURBACK GLAZING

3000 SCREENING

- 3001 - SCREEN TYPE 1
- 3002 - SCREEN TYPE 2

4000 PAINT FINISHES

- 4001 - OFF WHITE
- 4002 - CHARCOAL

5000 BALUSTRADES

- 5001 - GLAZED BALUSTRADE
- 5002 - METAL RAILING

6000 FIXINGS

- 6001 - CHARCOAL FRAME
- 6002 - FEATURE FACADE MATERIAL
- 6003 - LOUVRES - CHARCOAL




Approved Plans
LDA No. LDA2018/0506
Date: 4 November 2020
Council Officer: Sandra McCarr
Subject to Conditions of Consent





1 EAST ELEVATION
1: 200

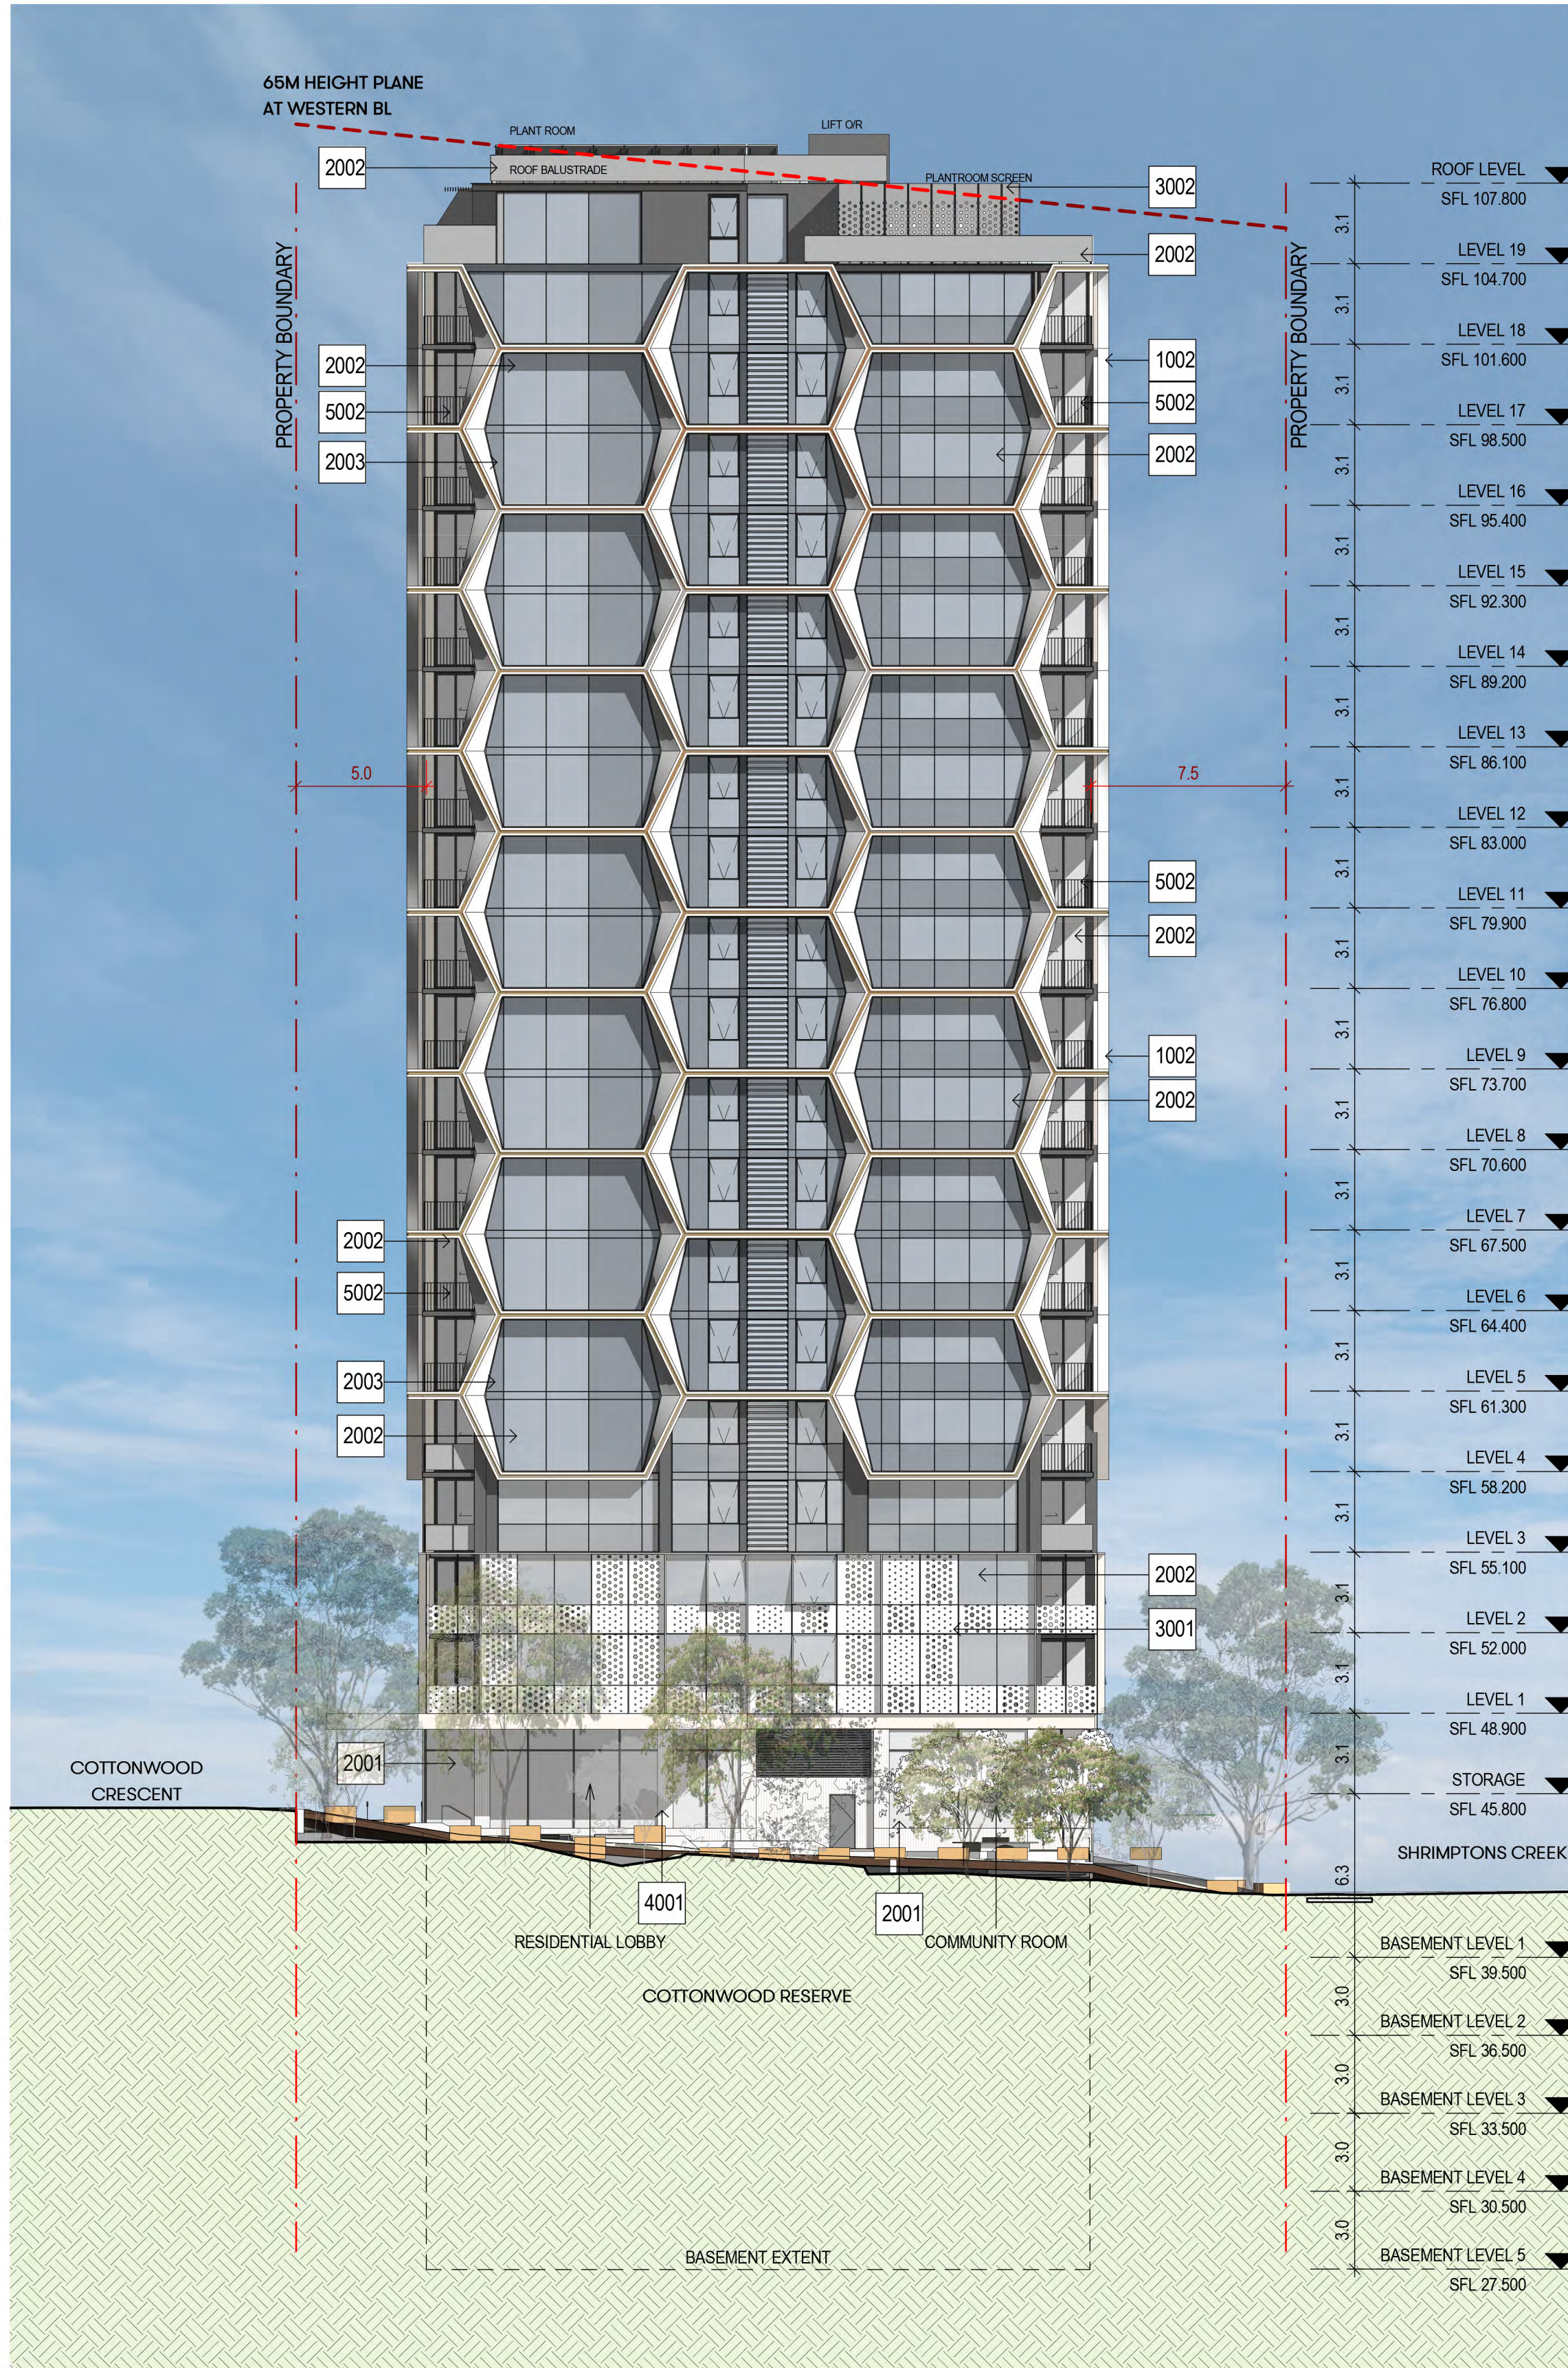

2 WEST ELEVATION
1: 200

Status]

DA SUBMISSION

Nom. Architect]

Hon Diec /9232

[File]


[Print Date]

14/07/2020 12:52:44 PM

History

[Rev#]	[Description]	[Date]
6	COUNCIL RFI RESPONSE	14.07.2020

MATERIALS AND FINISHES	
1000	LIGHTWEIGHT CLADDING
1001	- TYPE 1 - CHARCOAL
1002	- TYPE 2 - OFF WHITE
2000	GLAZING
2001	- CLEAR GLAZING
2002	- GREY GREEN TINTED GLAZING
2003	- COLOURBACK GLAZING
3000	SCREENING
3001	- SCREEN TYPE 1
3002	- SCREEN TYPE 2
4000	PAINT FINISHES
4001	- OFF WHITE
4002	- CHARCOAL
5000	BALUSTRADES
5001	- GLAZED BALUSTRADE
5002	- METAL RAILING
6000	FIXINGS
6001	- CHARCOAL FRAME
6002	- FEATURE FACADE MATERIAL
6003	- LOUVRES - CHARCOAL

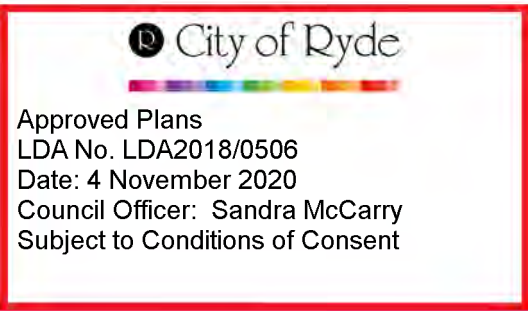



 City of Ryde

Approved Plans
LDA No. LDA2018/0506
Date: 4 November 2020
Council Officer: Sandra McCarry
Subject to Conditions of Consent

J

J - Cottonwood Crescent



1 : 200

[Rev#]	[Description]	[Date]
6	COUNCIL RFI RESPONSE	14.07.2020




City of Ryde
Approved Plans
LDA No. LDA2018/0506
Date: 4 November 2020
Council Officer: Sandra McCarry
Subject to Conditions of Consent

[Rev#]	[Description]	[Date]
5	COUNCIL RFI RESPONSE	14.07.2020

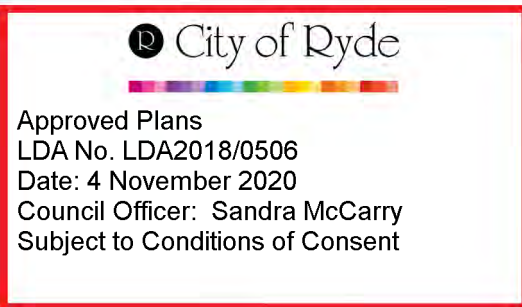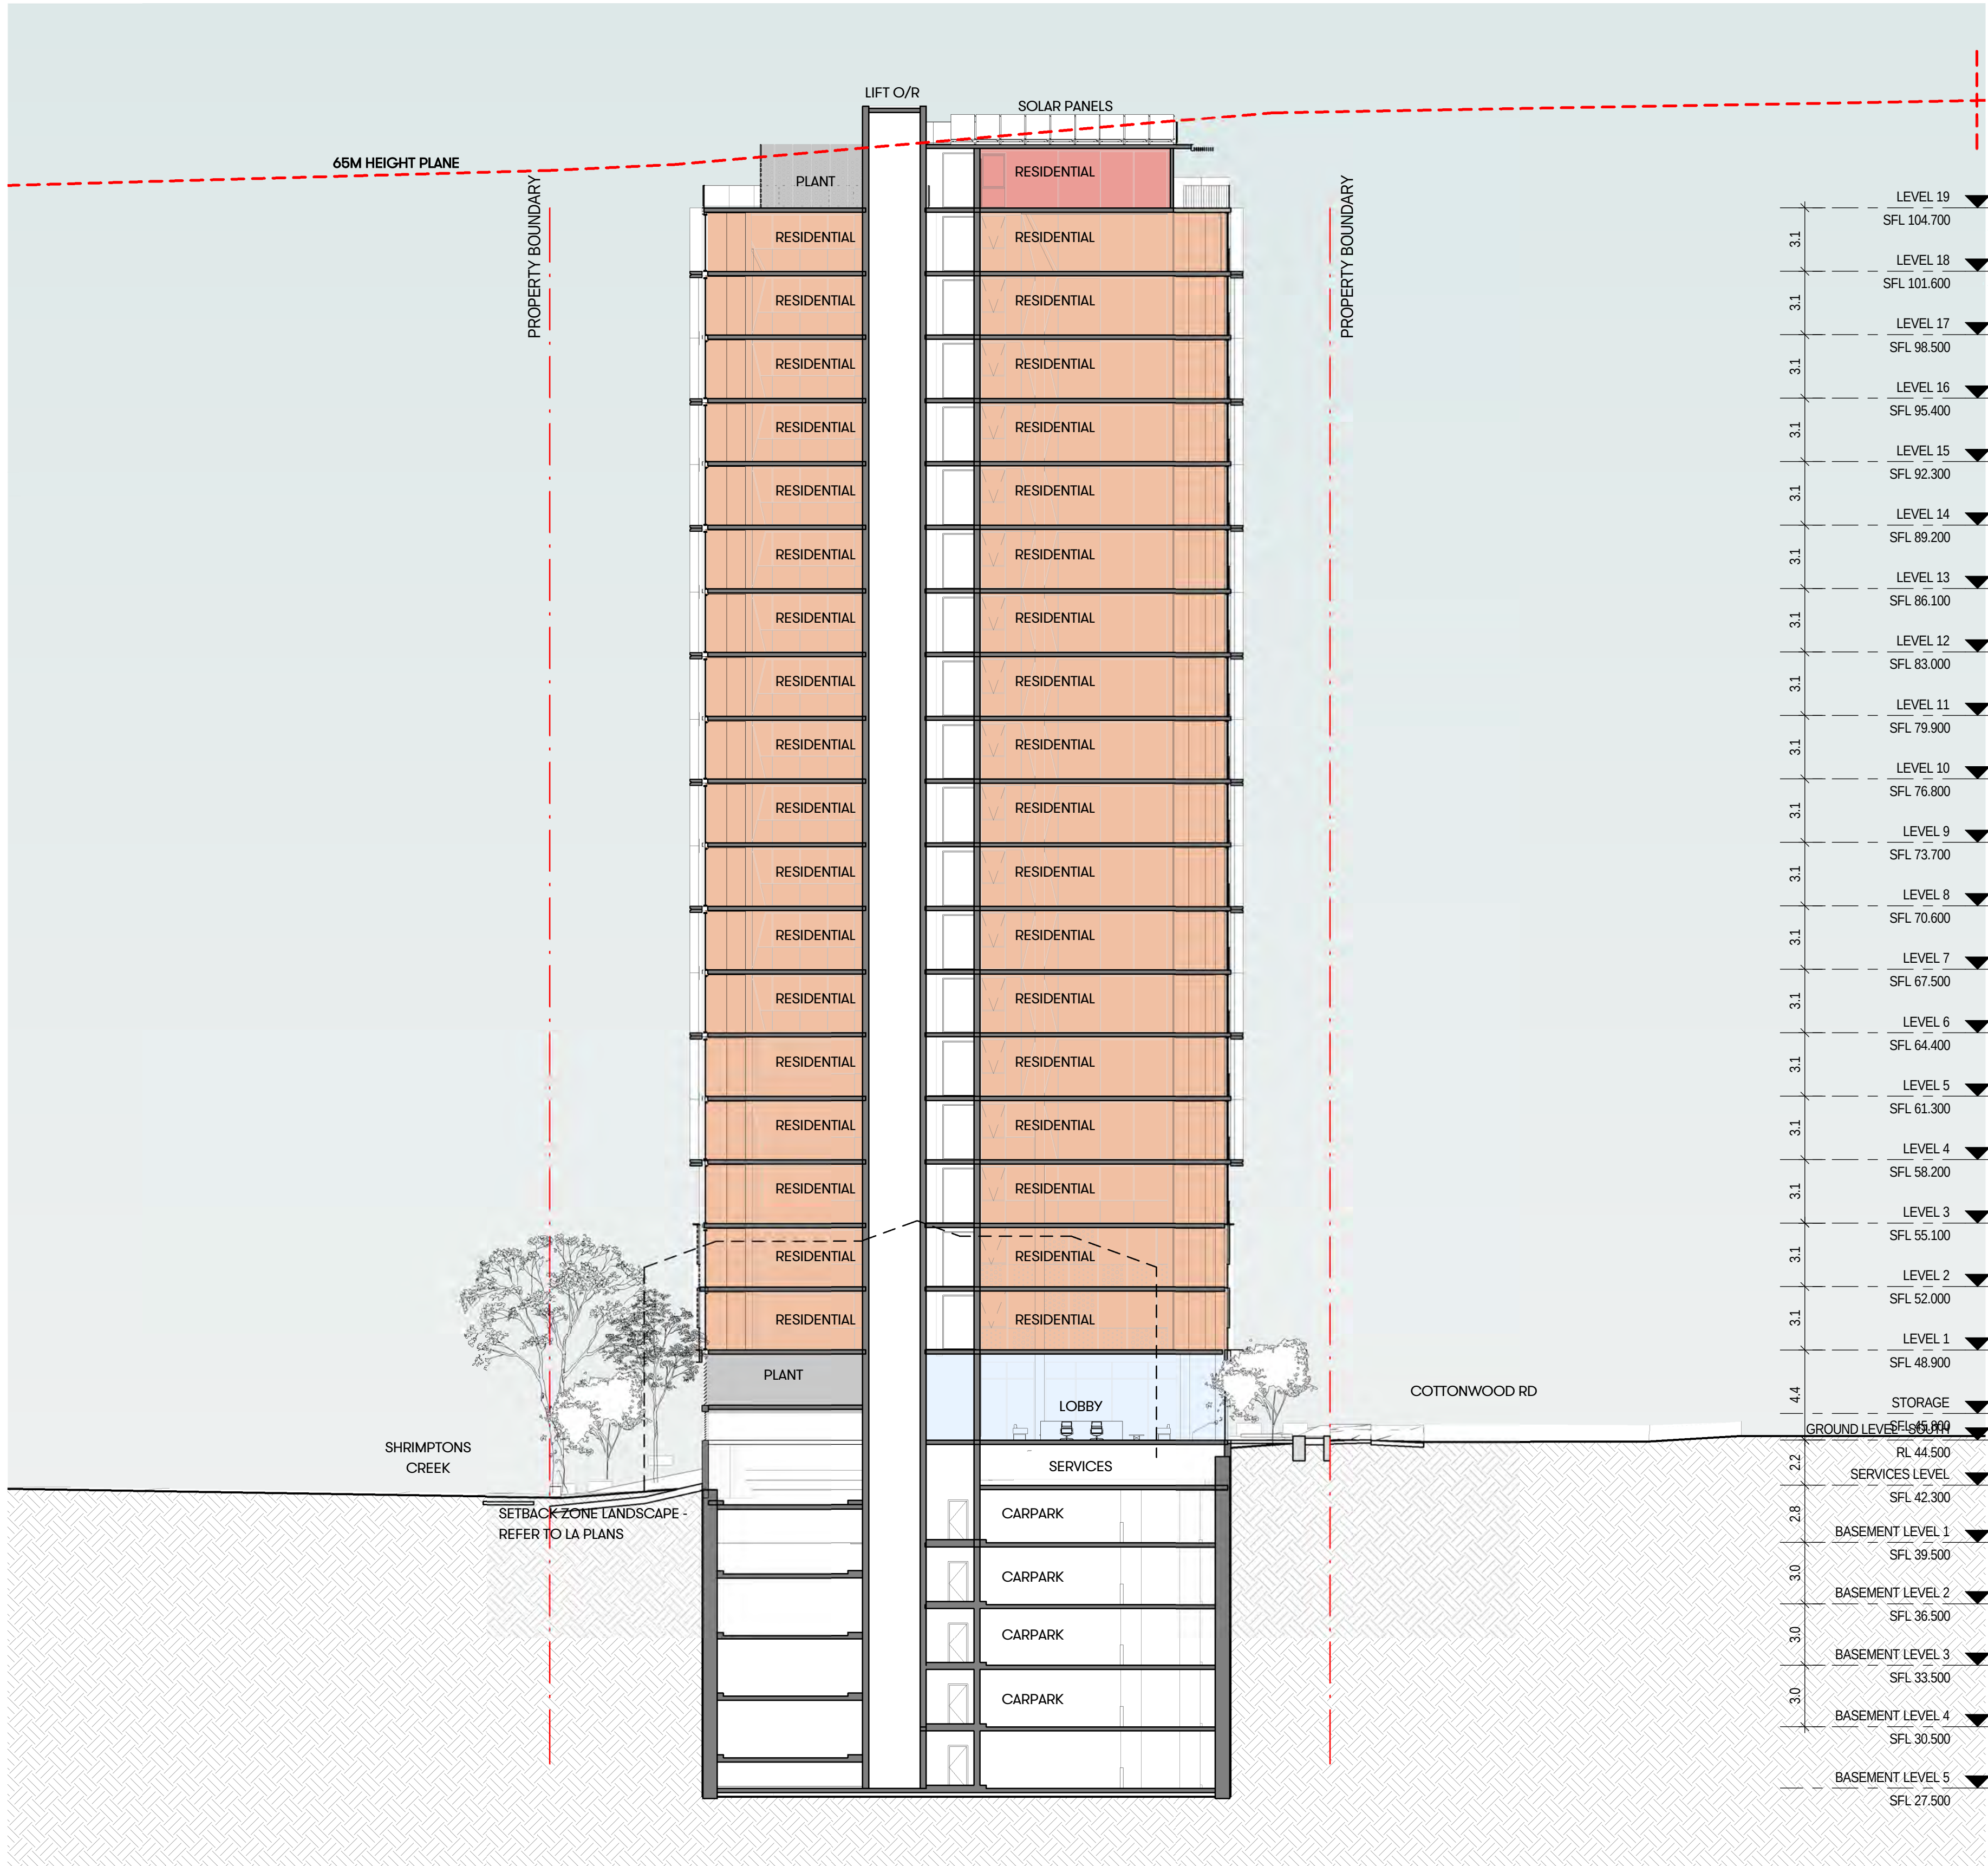


[Rev#]	[Description]	[Date]
5	COUNCIL RFI RESPONSE	14.07.2020

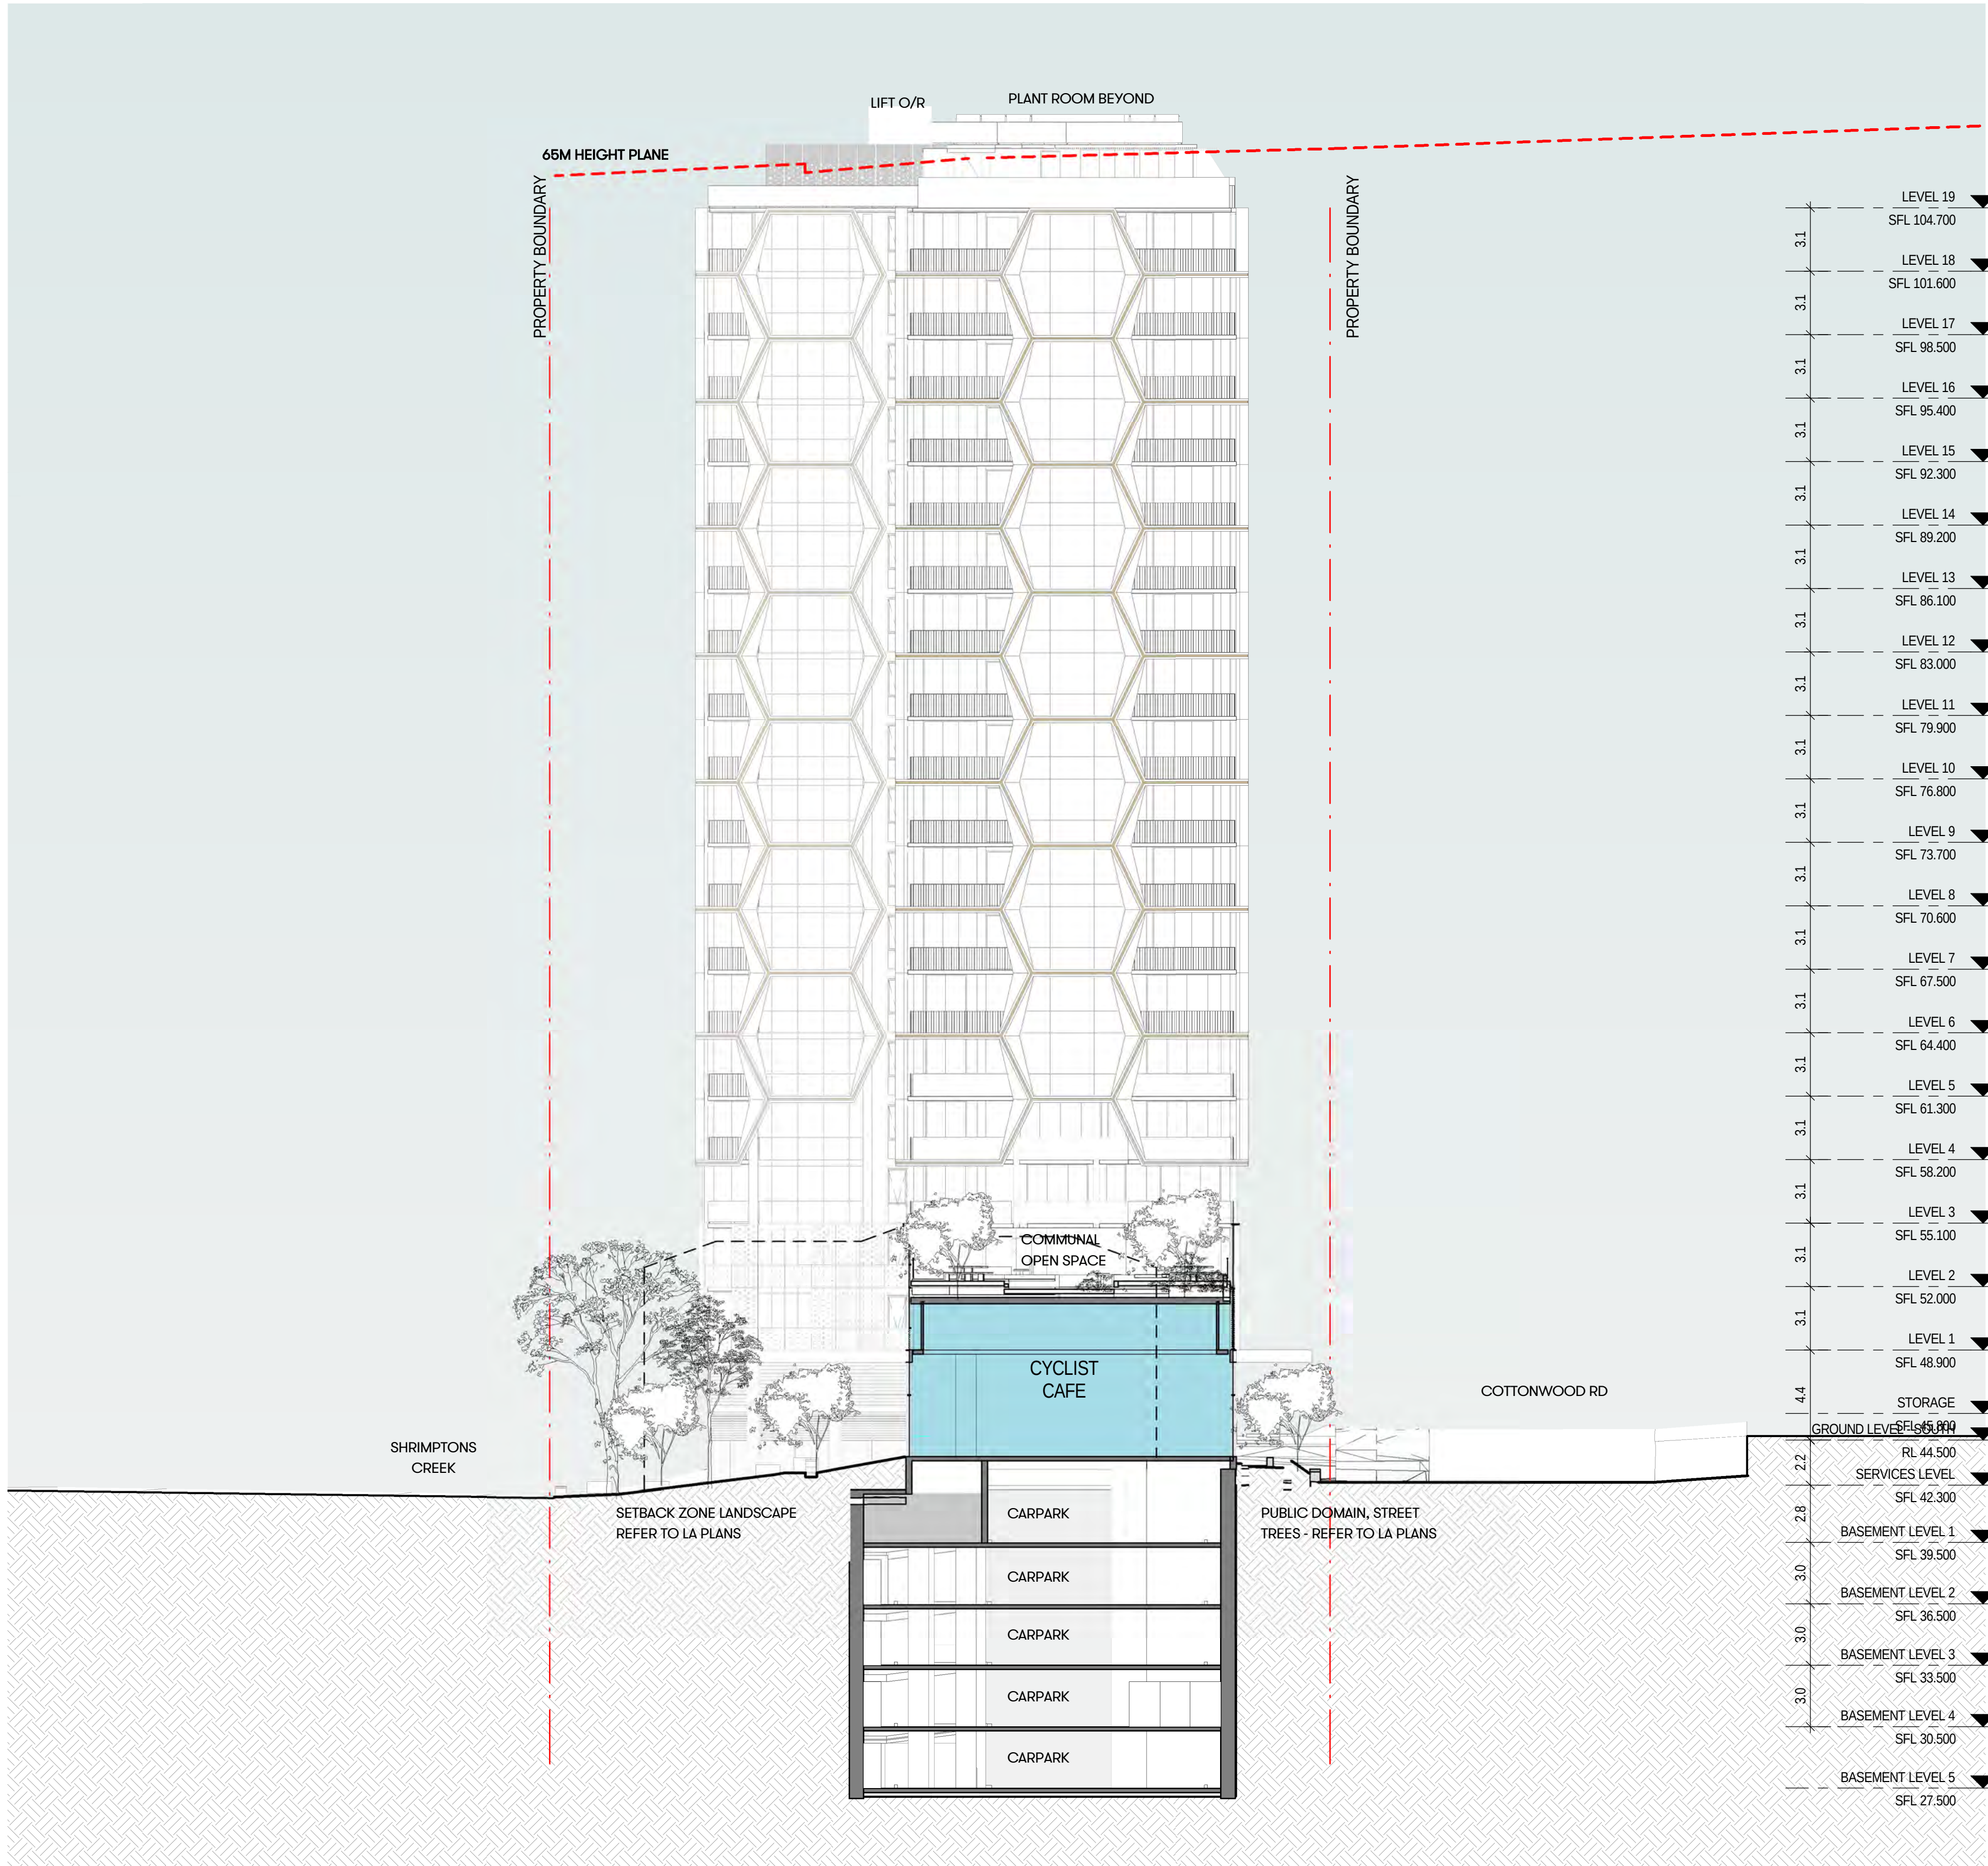

City of Ryde
Approved Plans
LDA No. LDA2018/0506
Date: 4 November 2020
Council Officer: Sandra McCarry
Subject to Conditions of Consent


Area Schedule (GFA)		
Level	Area	Name
GROUND FLOOR	339 m ²	Area
LEVEL 1	568 m ²	Area
LEVEL 2	559 m ²	Area
LEVEL 3	597 m ²	Area
LEVEL 4	597 m ²	Area
LEVEL 5	597 m ²	Area
LEVEL 6	597 m ²	Area
LEVEL 7	594 m ²	Area
LEVEL 8	594 m ²	Area
LEVEL 9	594 m ²	Area
LEVEL 10	594 m ²	Area
LEVEL 11	594 m ²	Area
LEVEL 12	594 m ²	Area
LEVEL 13	594 m ²	Area
LEVEL 14	594 m ²	Area
LEVEL 15	594 m ²	Area
LEVEL 16	594 m ²	Area
LEVEL 17	594 m ²	Area
LEVEL 18	594 m ²	Area
LEVEL 19	270 m ²	Area
Grand total: 22	11245 m ²	
MAX PERMISSIBLE: 11245m ²		

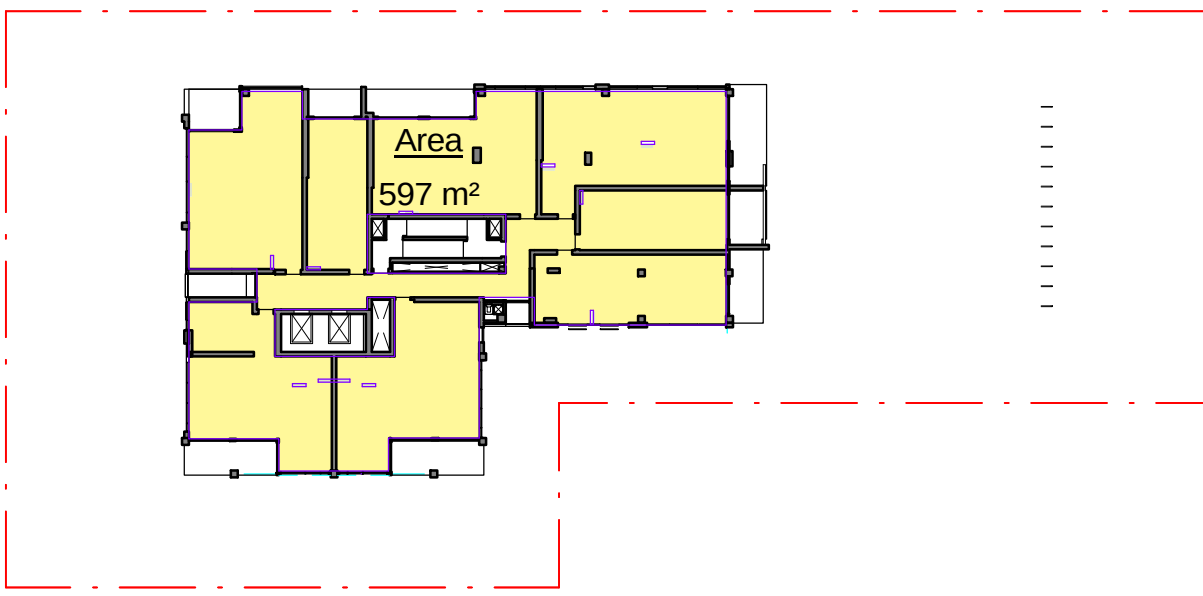

4

LEVEL 3


1 : 500

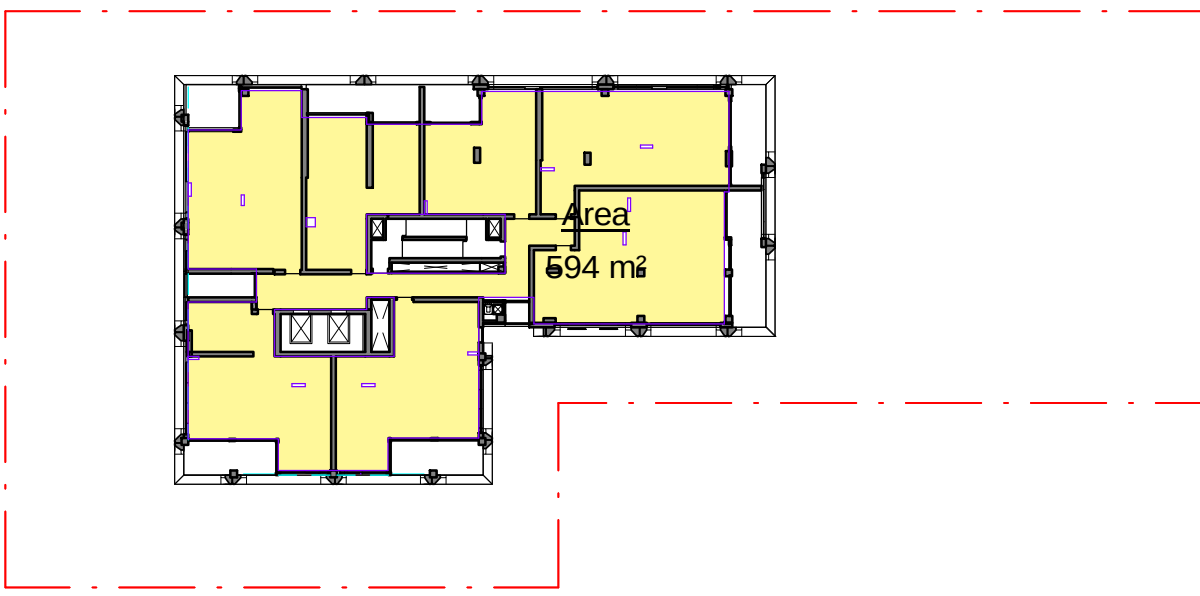

8

LEVEL 7


1 : 500

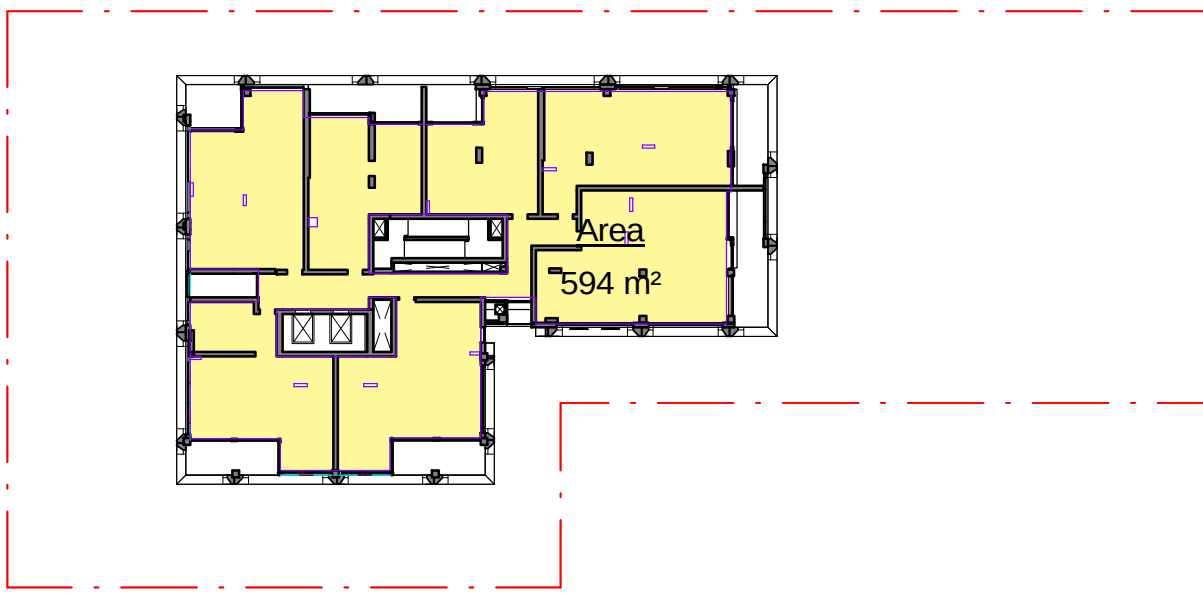

12

LEVEL 11


1 : 500

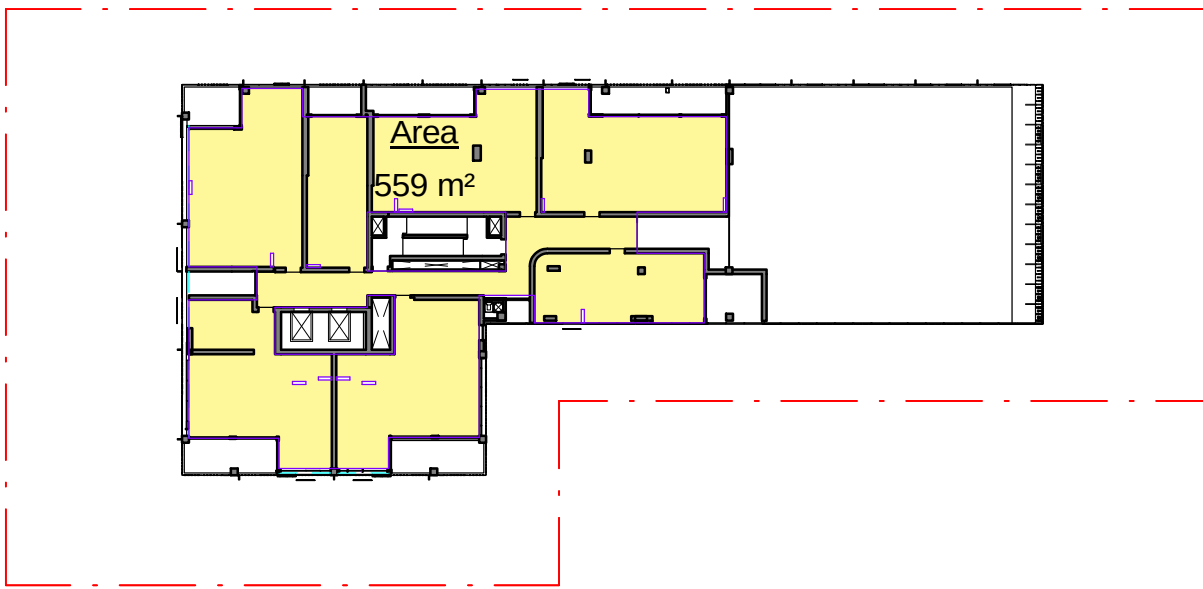

3

LEVEL 2


1 : 500

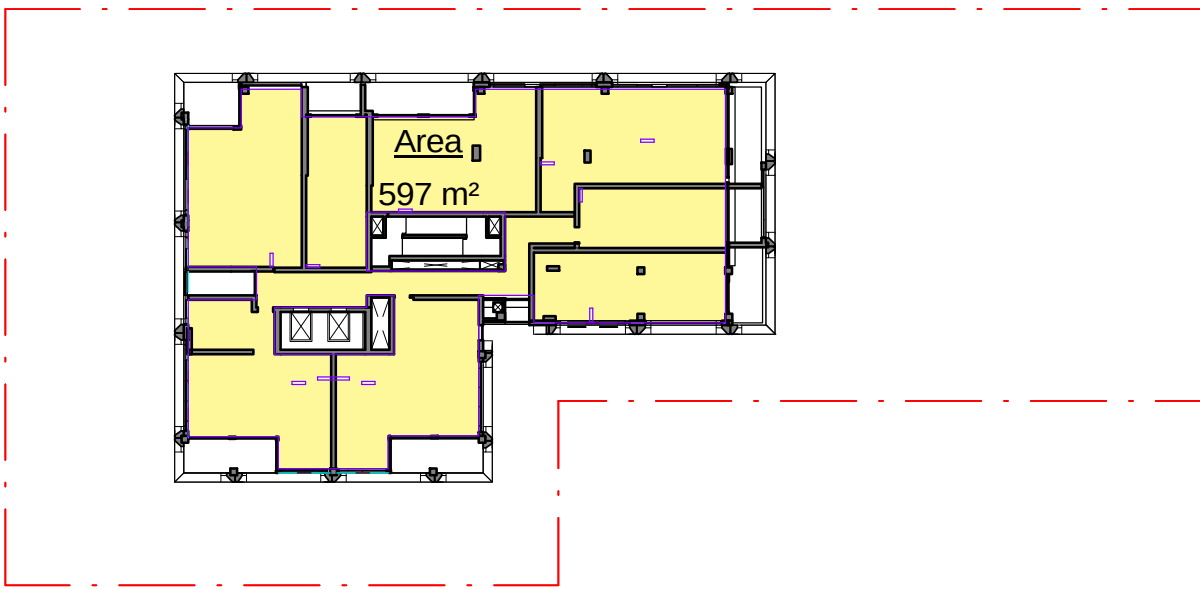

7

LEVEL 6


1 : 500

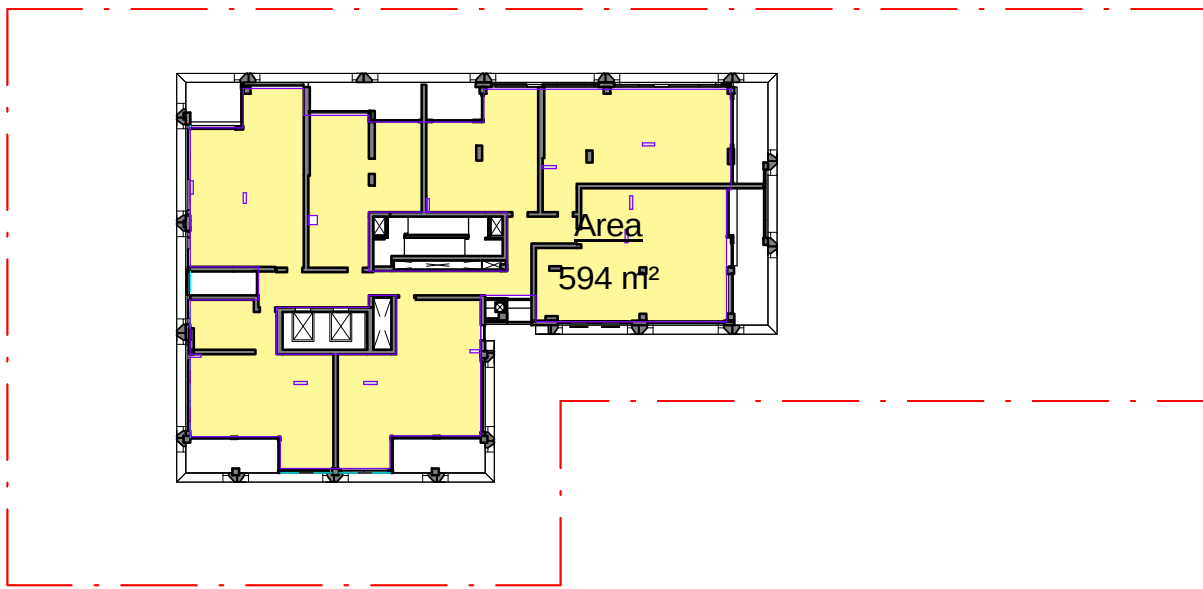

11

LEVEL 10


1 : 500

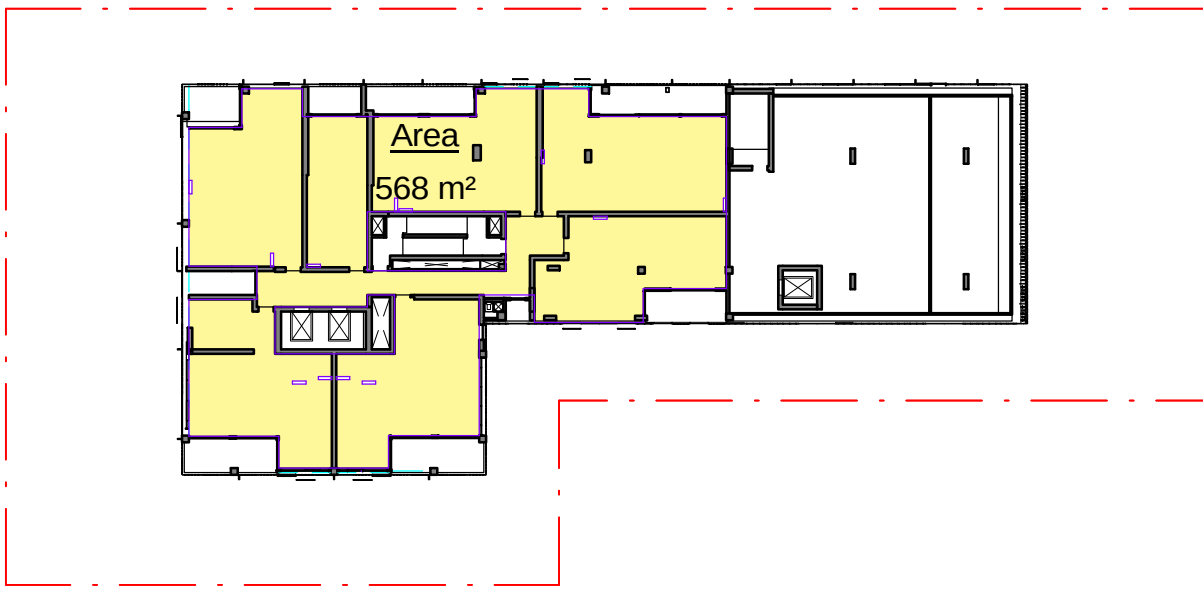

2

LEVEL 1


1 : 500

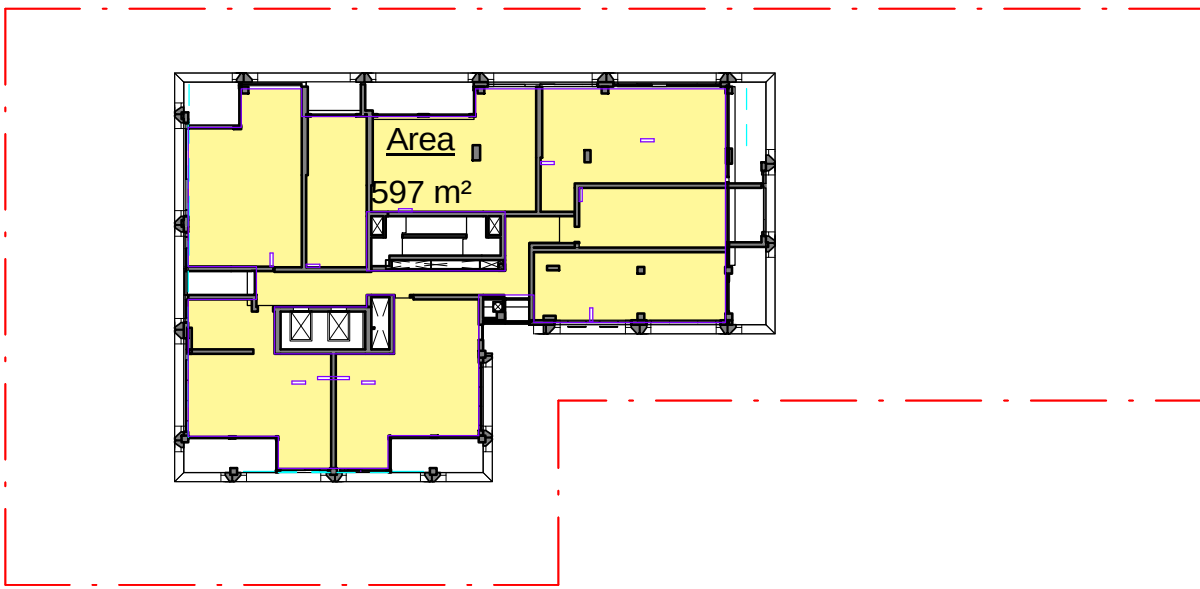

6

LEVEL 5


1 : 500

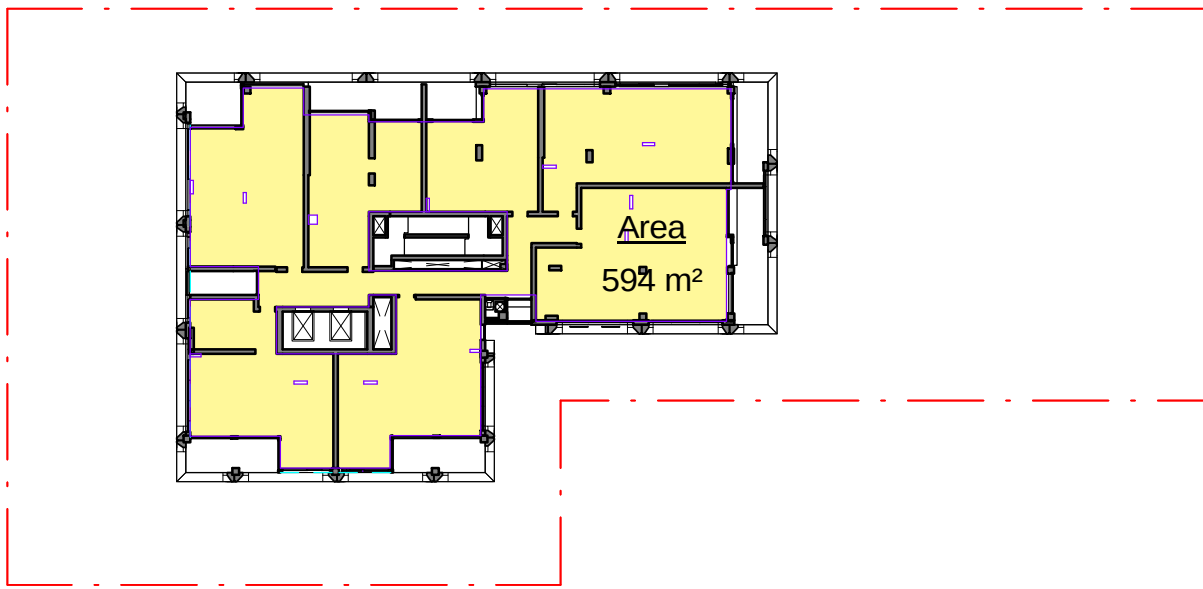

10

LEVEL 9


1 : 500

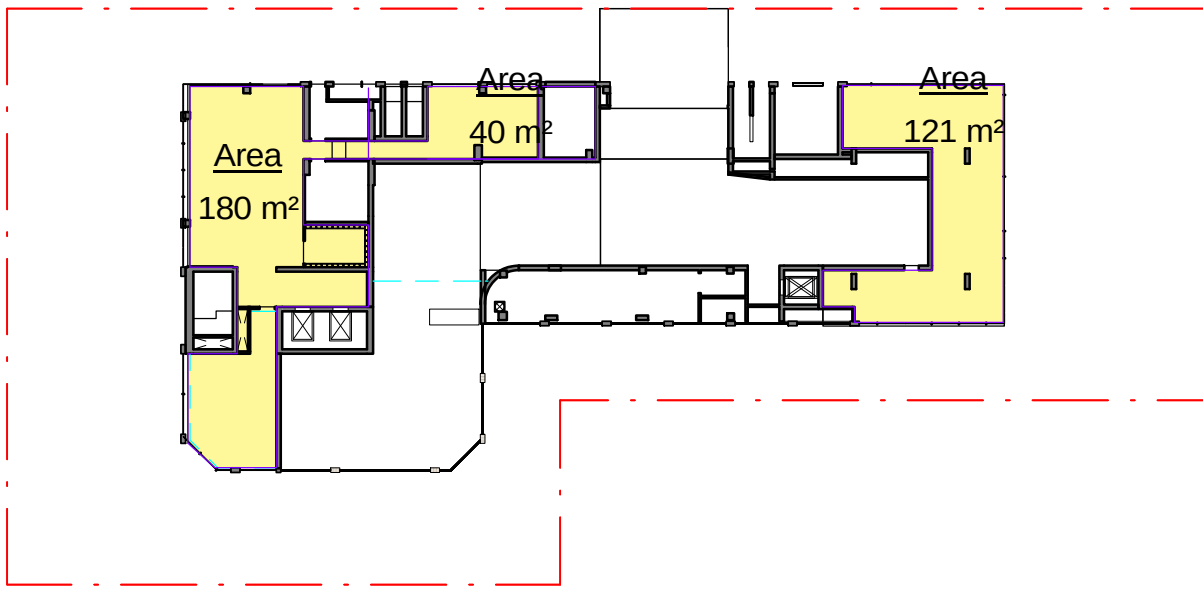

1

GROUND FLOOR


1 : 500

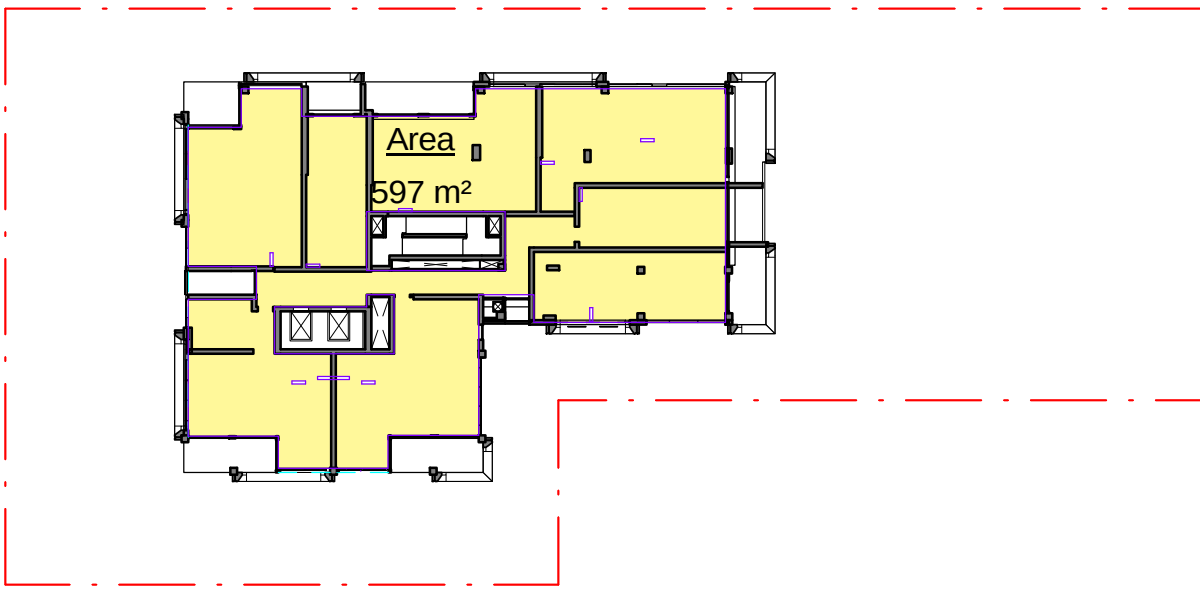

5

LEVEL 4


1 : 500

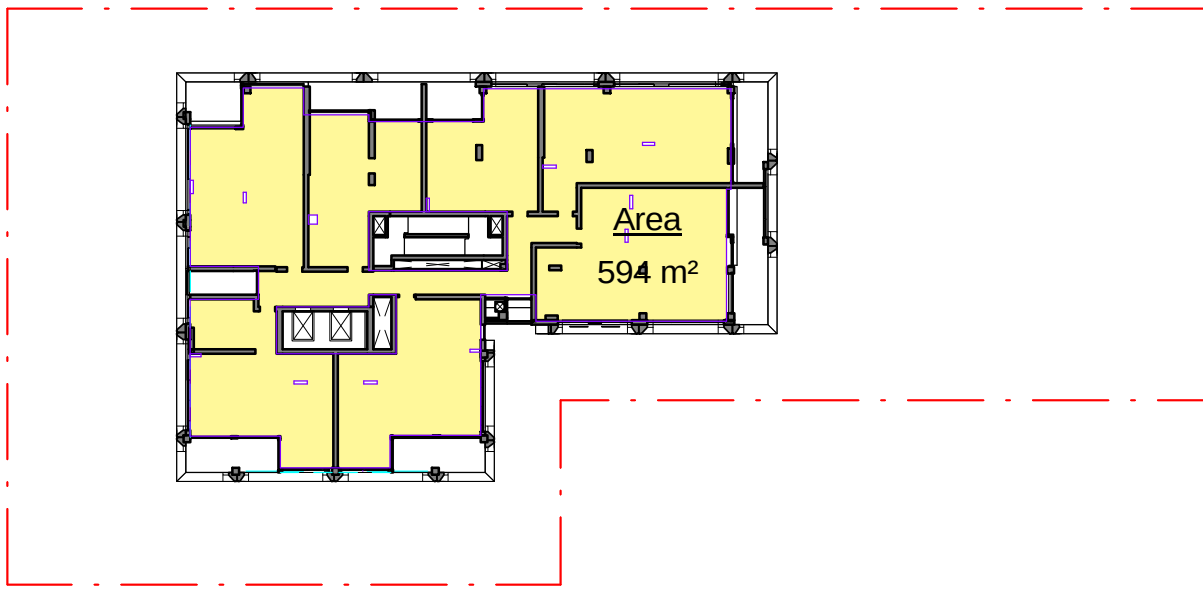


9


LEVEL 8

1 : 500

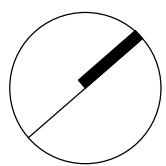


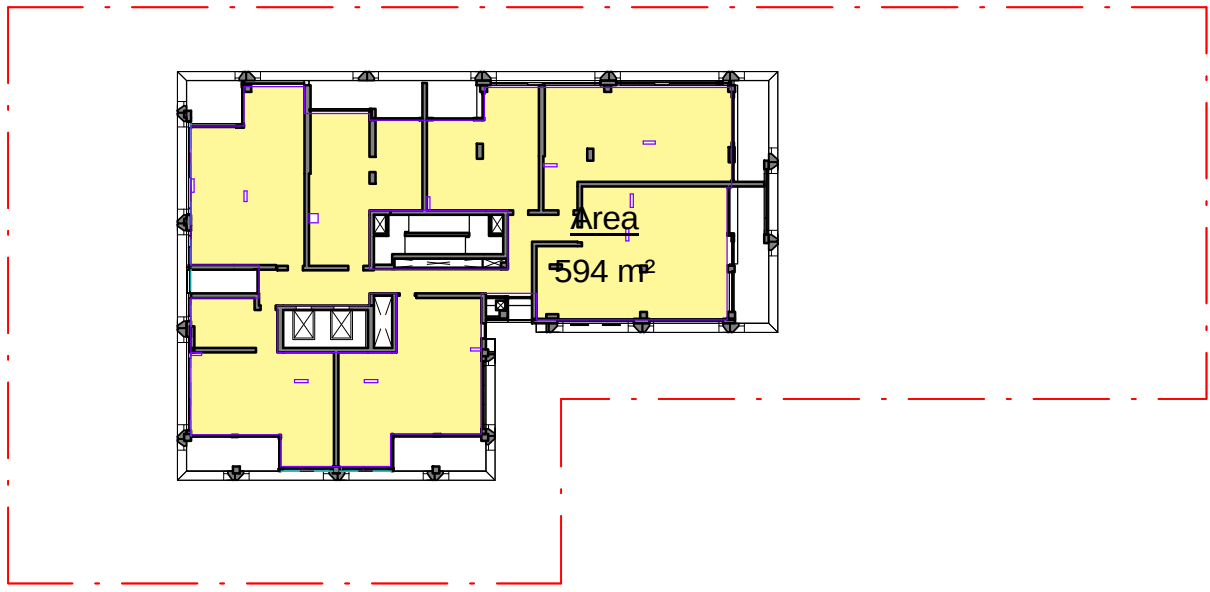


16 LEVEL 15
1 : 500

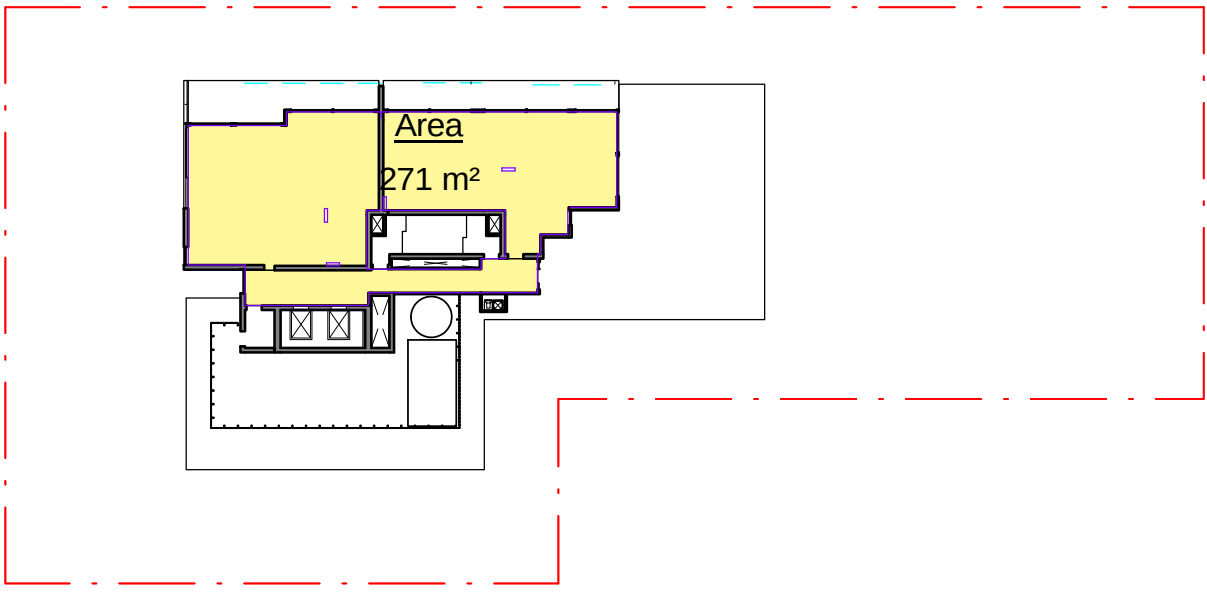


20 LEVEL 19
1 : 500

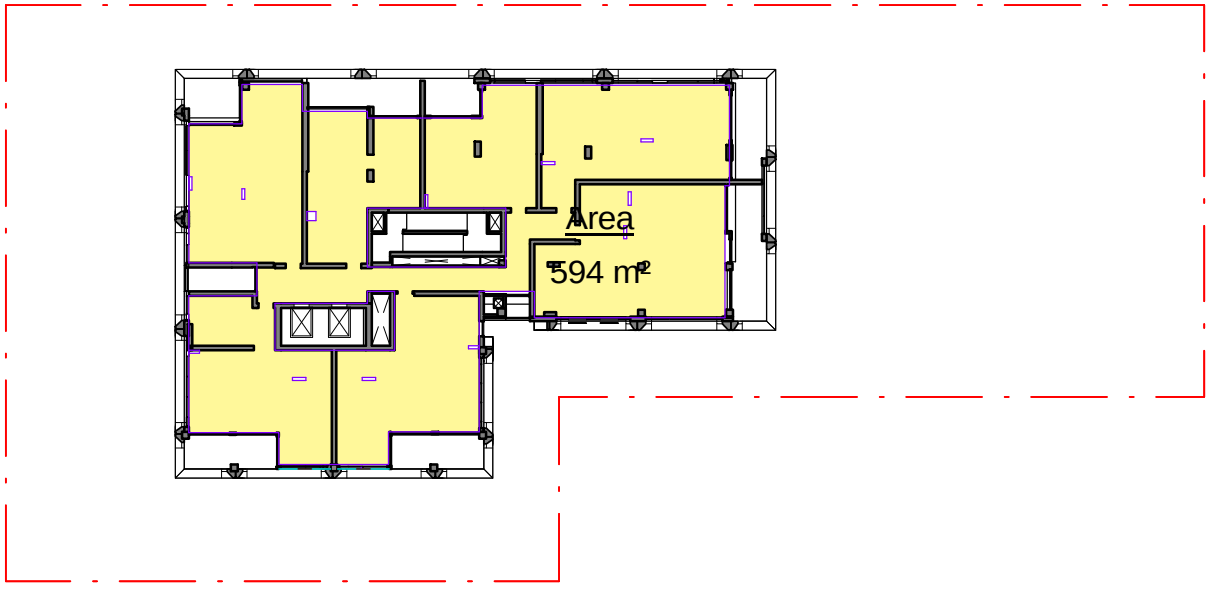


15 LEVEL 14
1 : 500

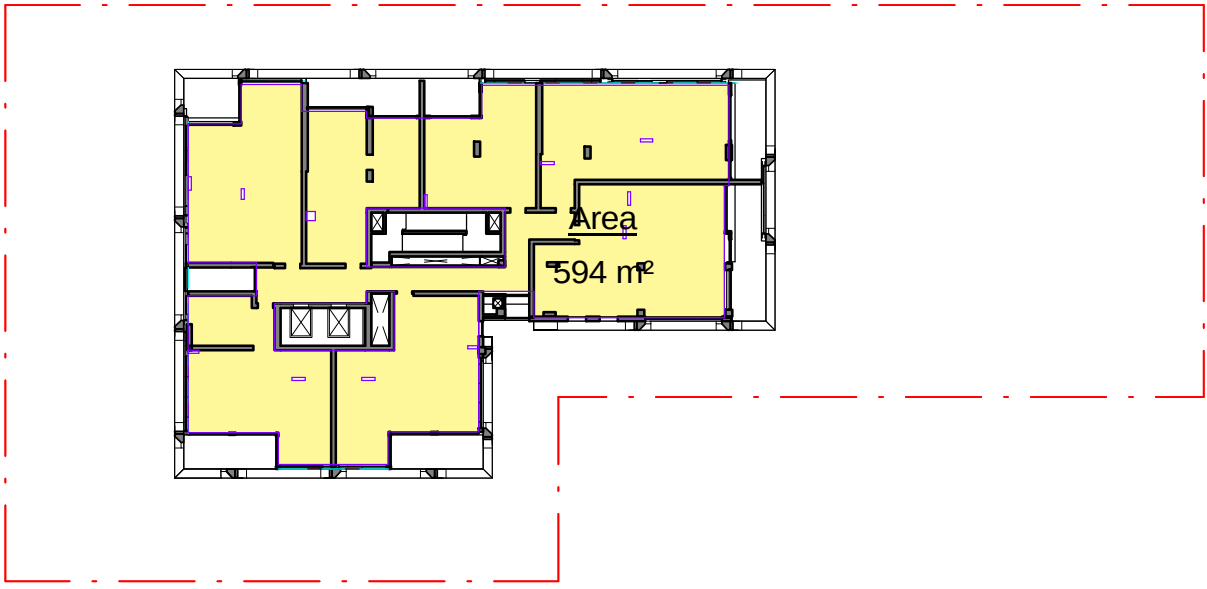


19 LEVEL 18
1 : 500

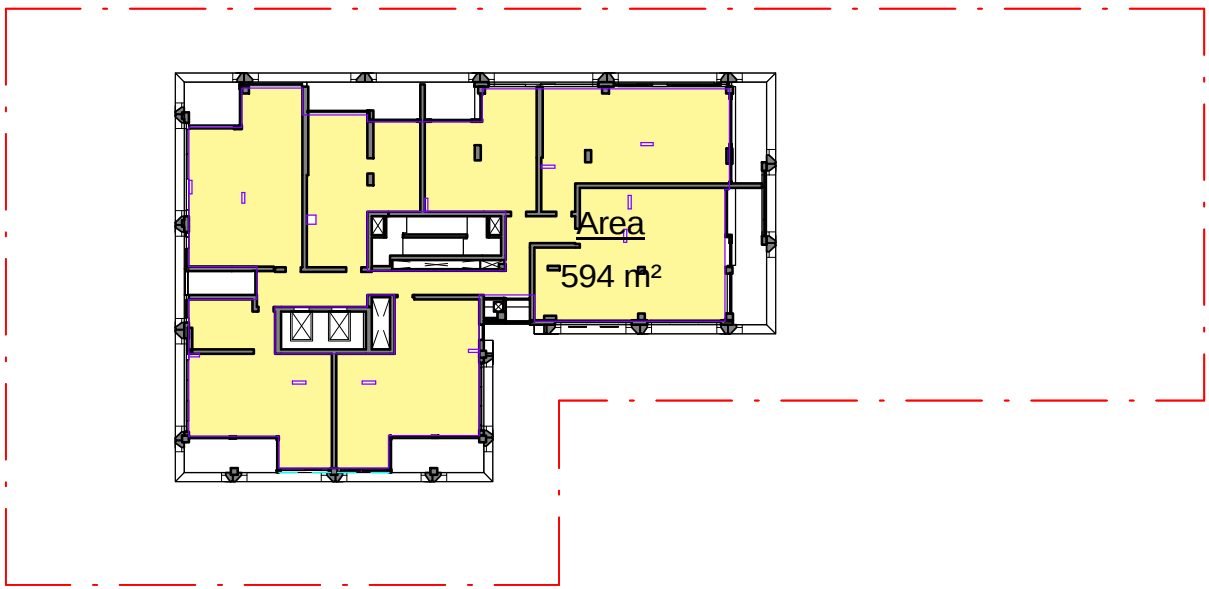


14 LEVEL 13
1 : 500

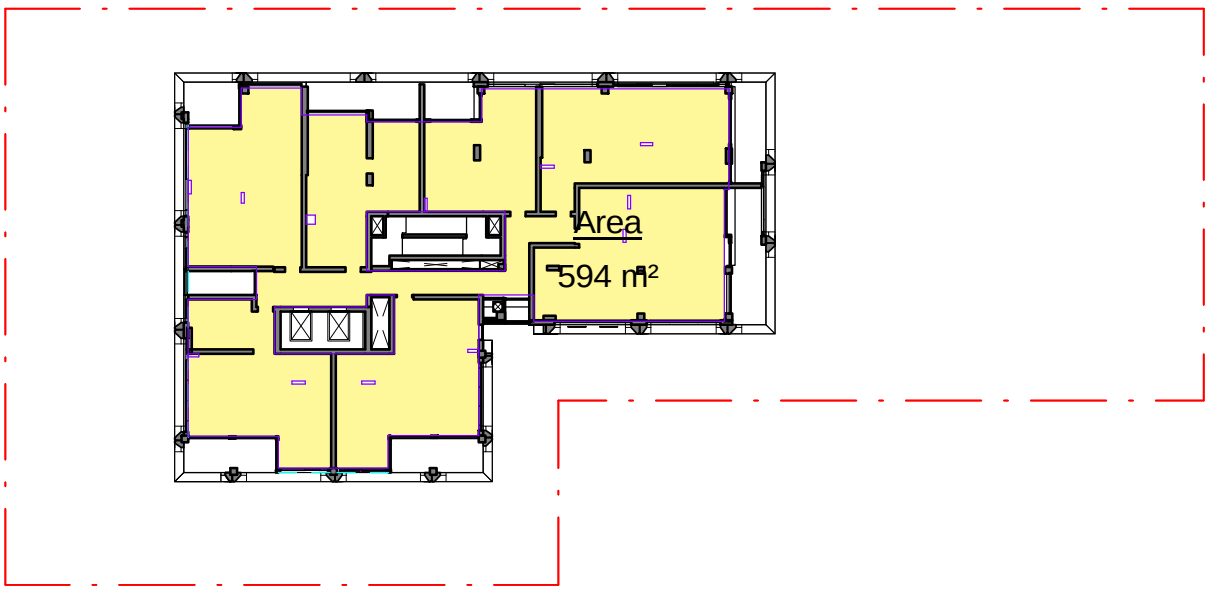

18 LEVEL 17
1 : 500


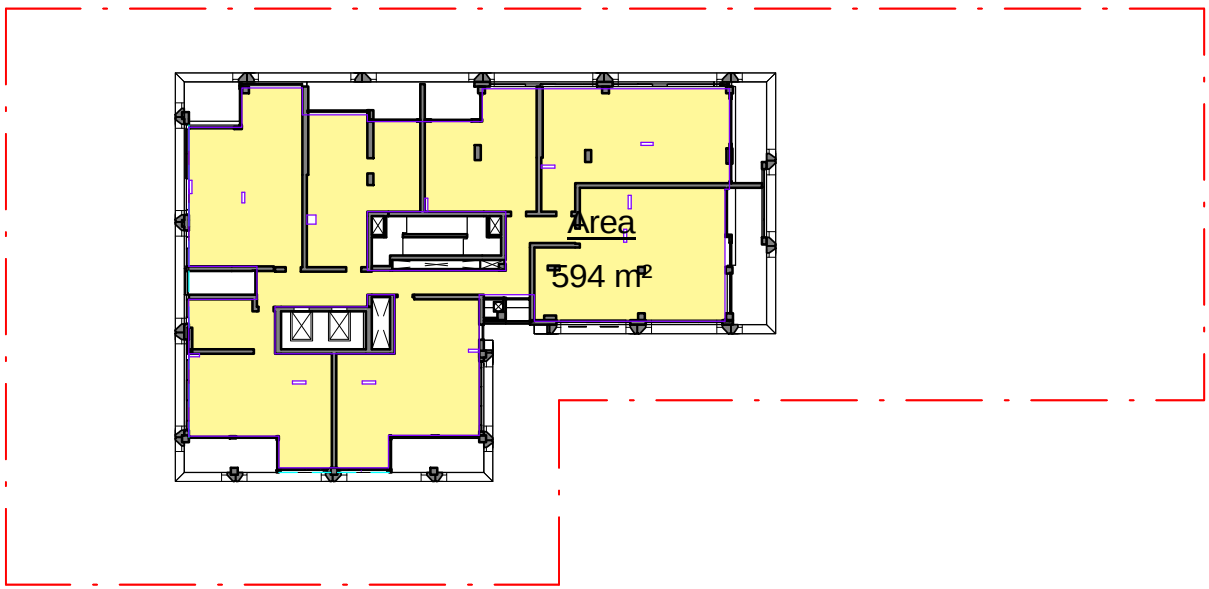


13 LEVEL 12
1 : 500

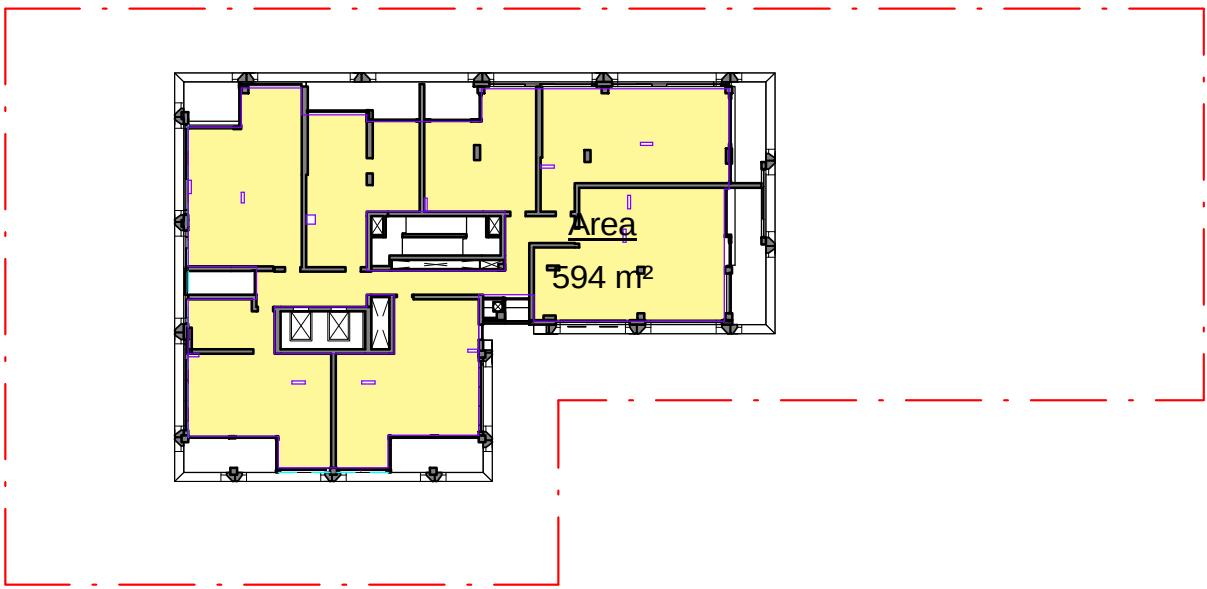


17 LEVEL 16
1 : 500


 City of Ryde
Approved Plans
LDA No. LDA2018/0506
Date: 4 November 2020
Council Officer: Sandra McCarry
Subject to Conditions of Consent

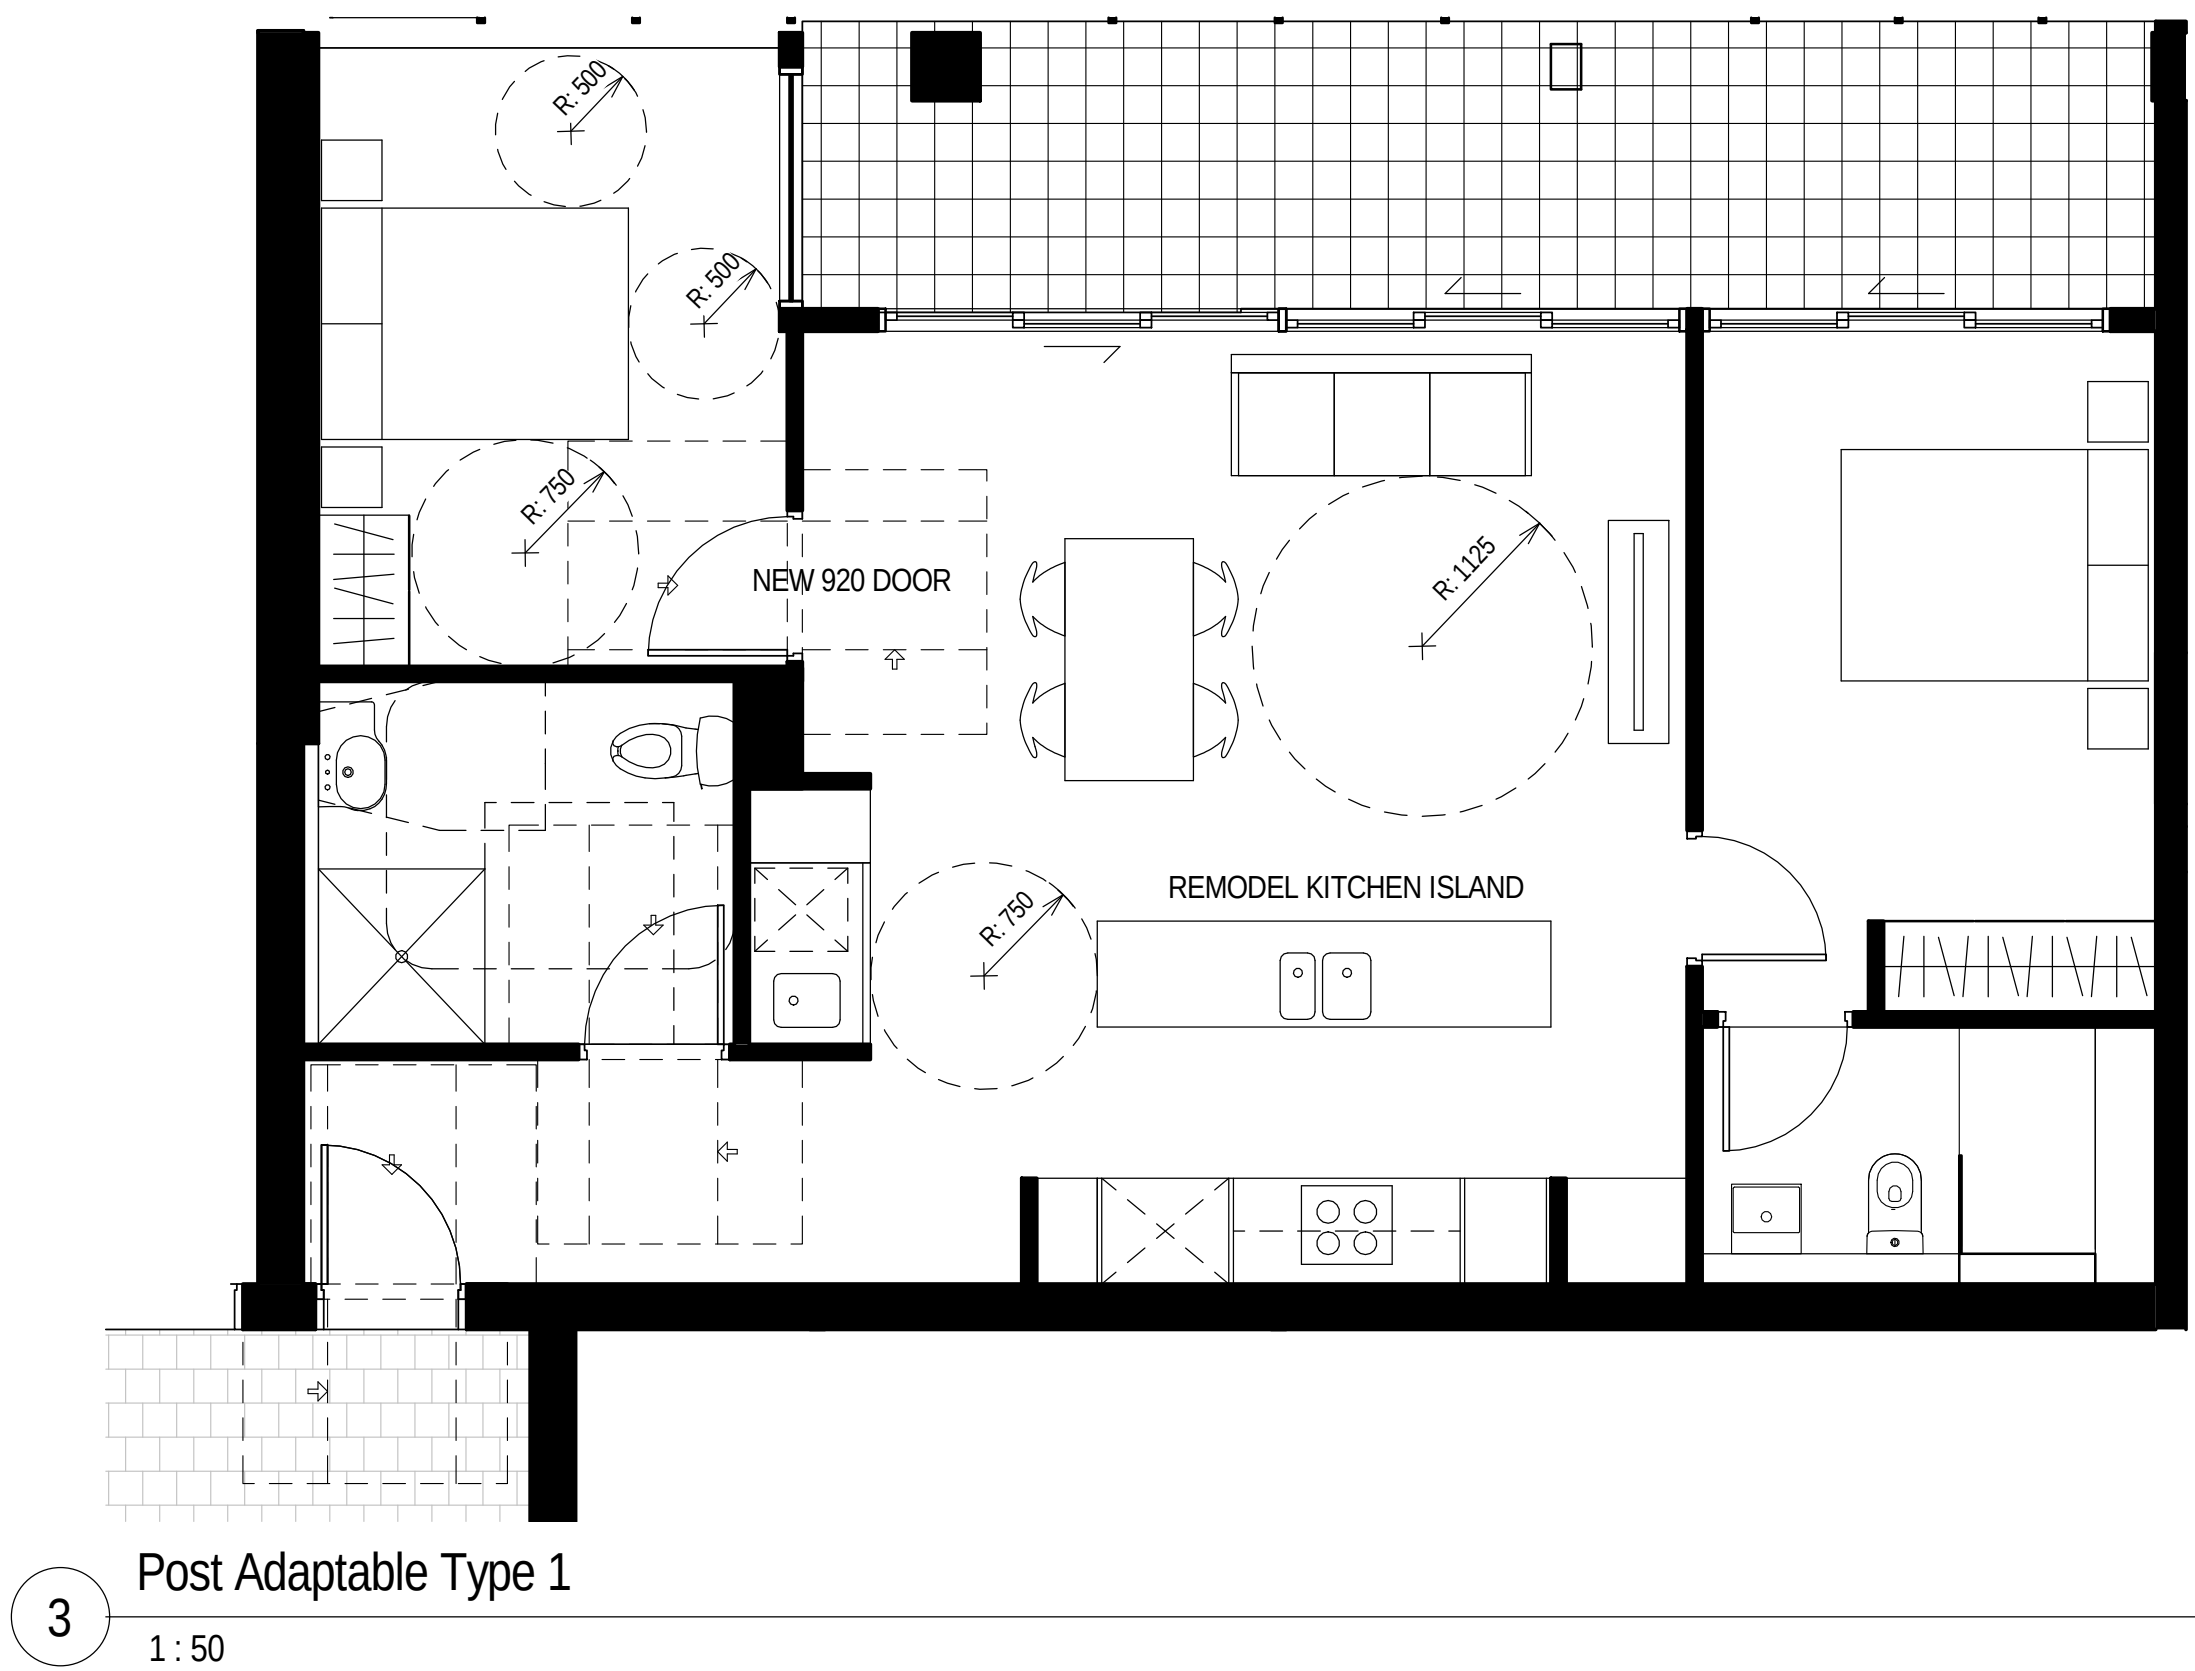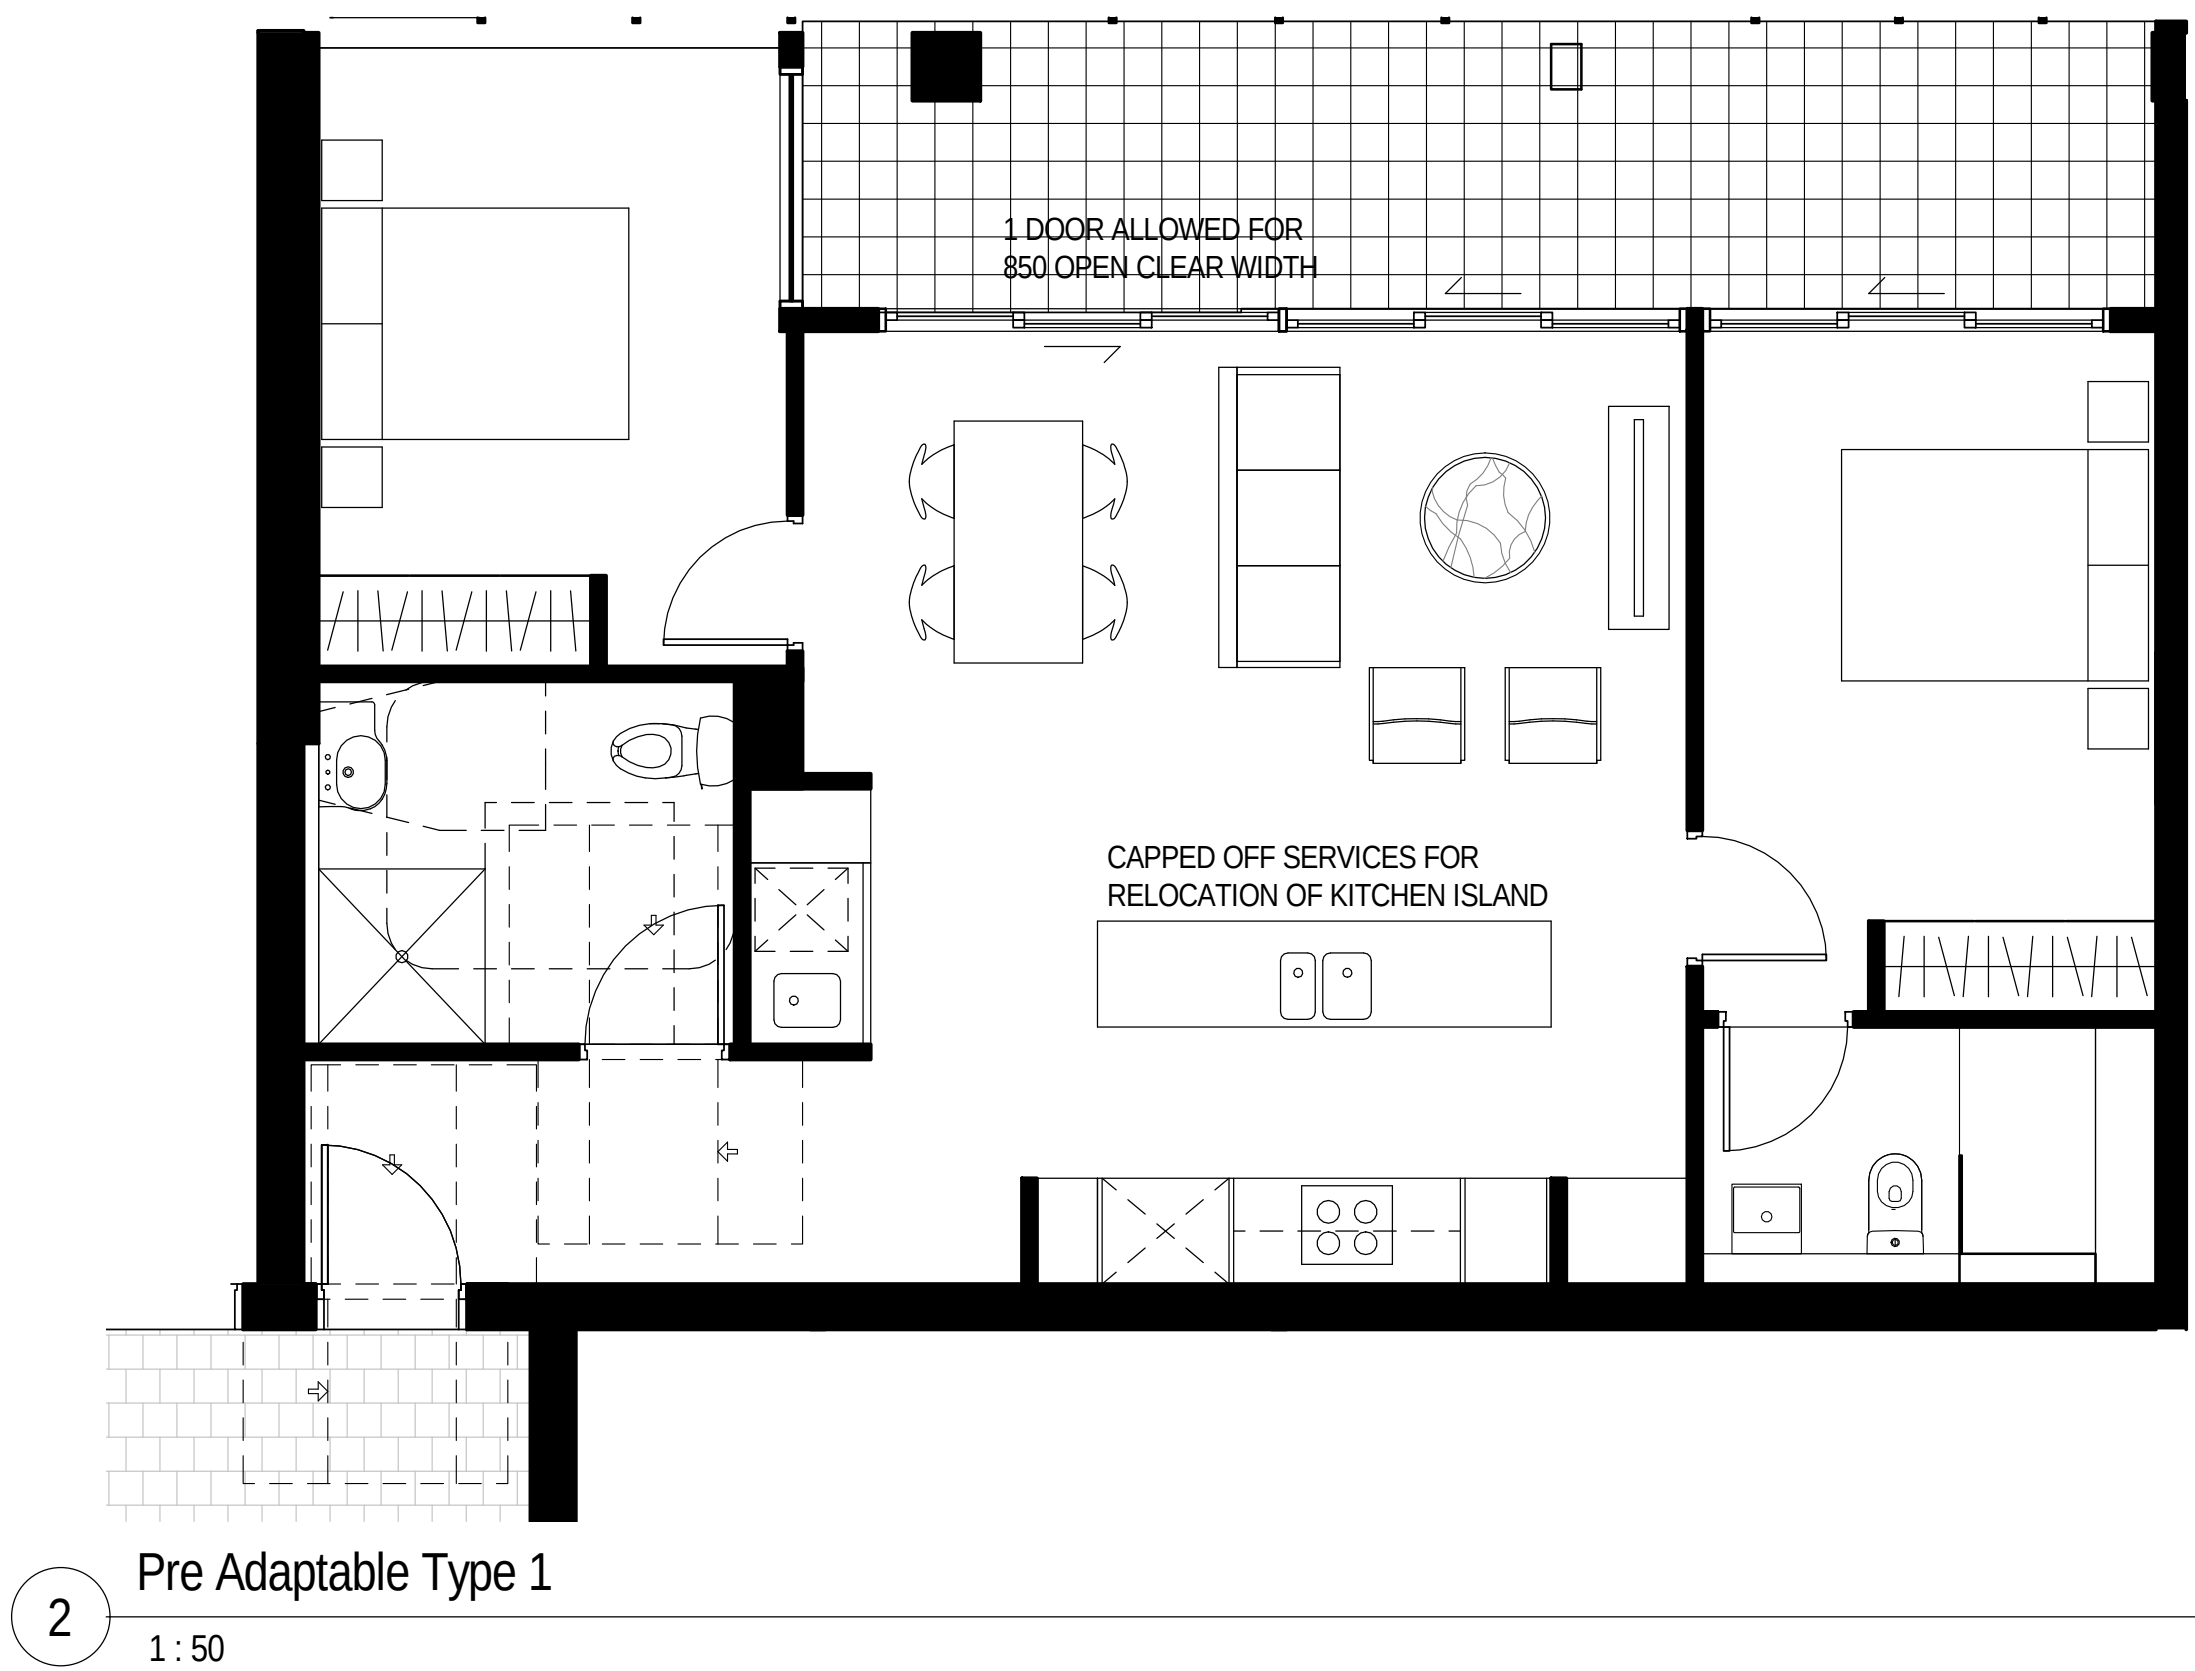

 City of Ryde

Approved Plans
LDA No. LDA2018/0506
Date: 4 November 2020
Council Officer: Sandra McCarry
Subject to Conditions of Consent

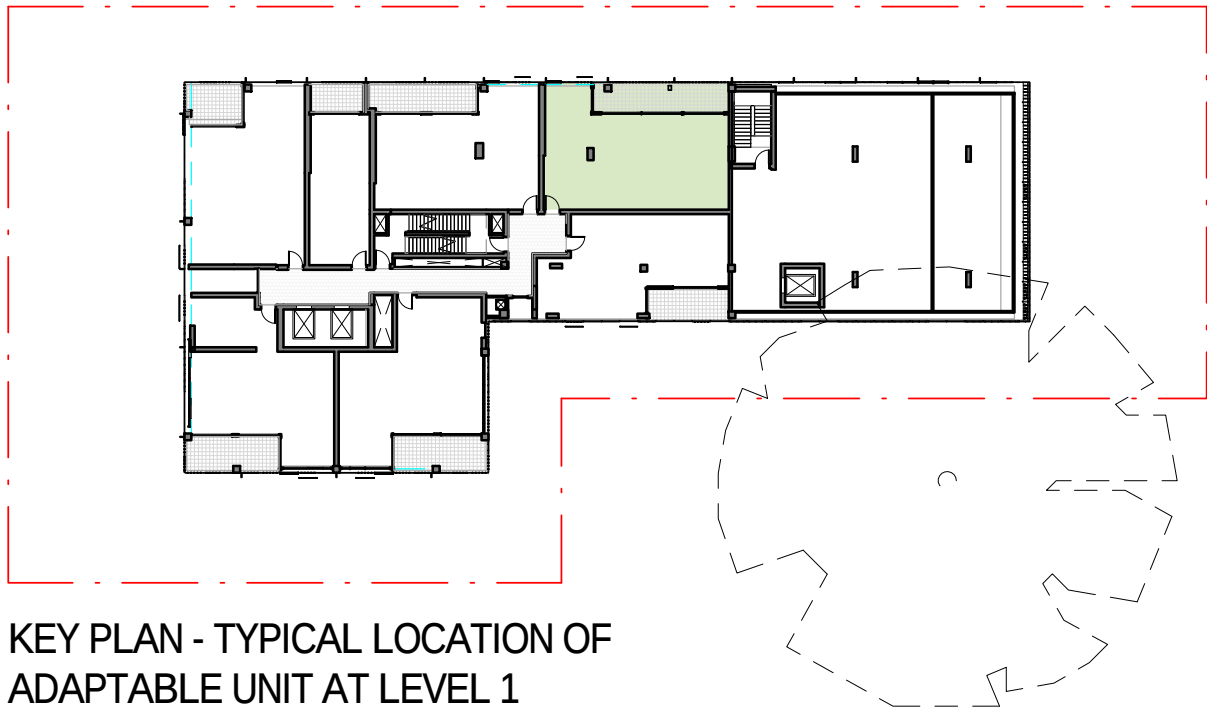


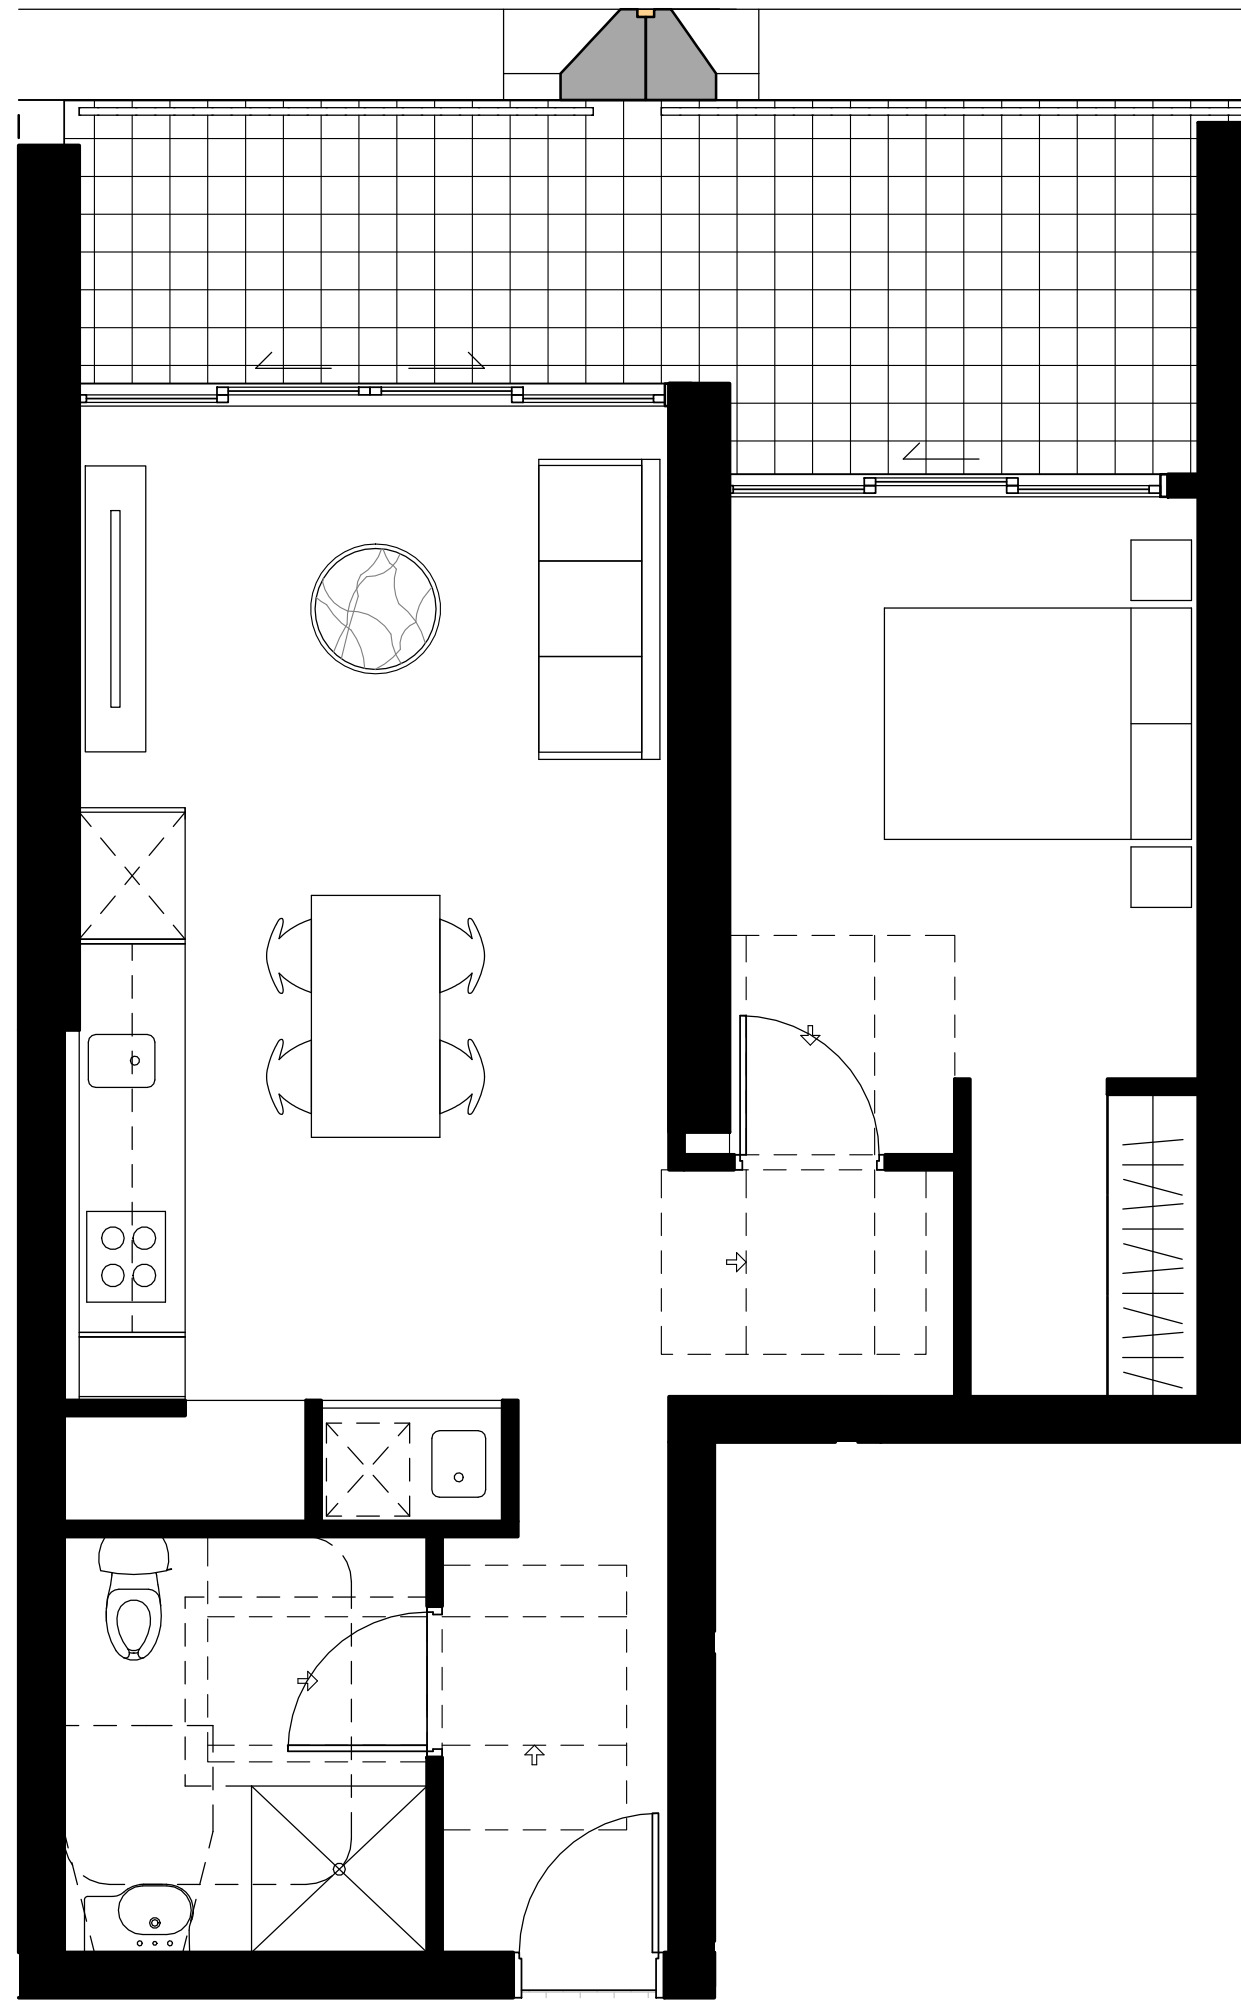

4

Pre Adaptable Type 3


1 : 50

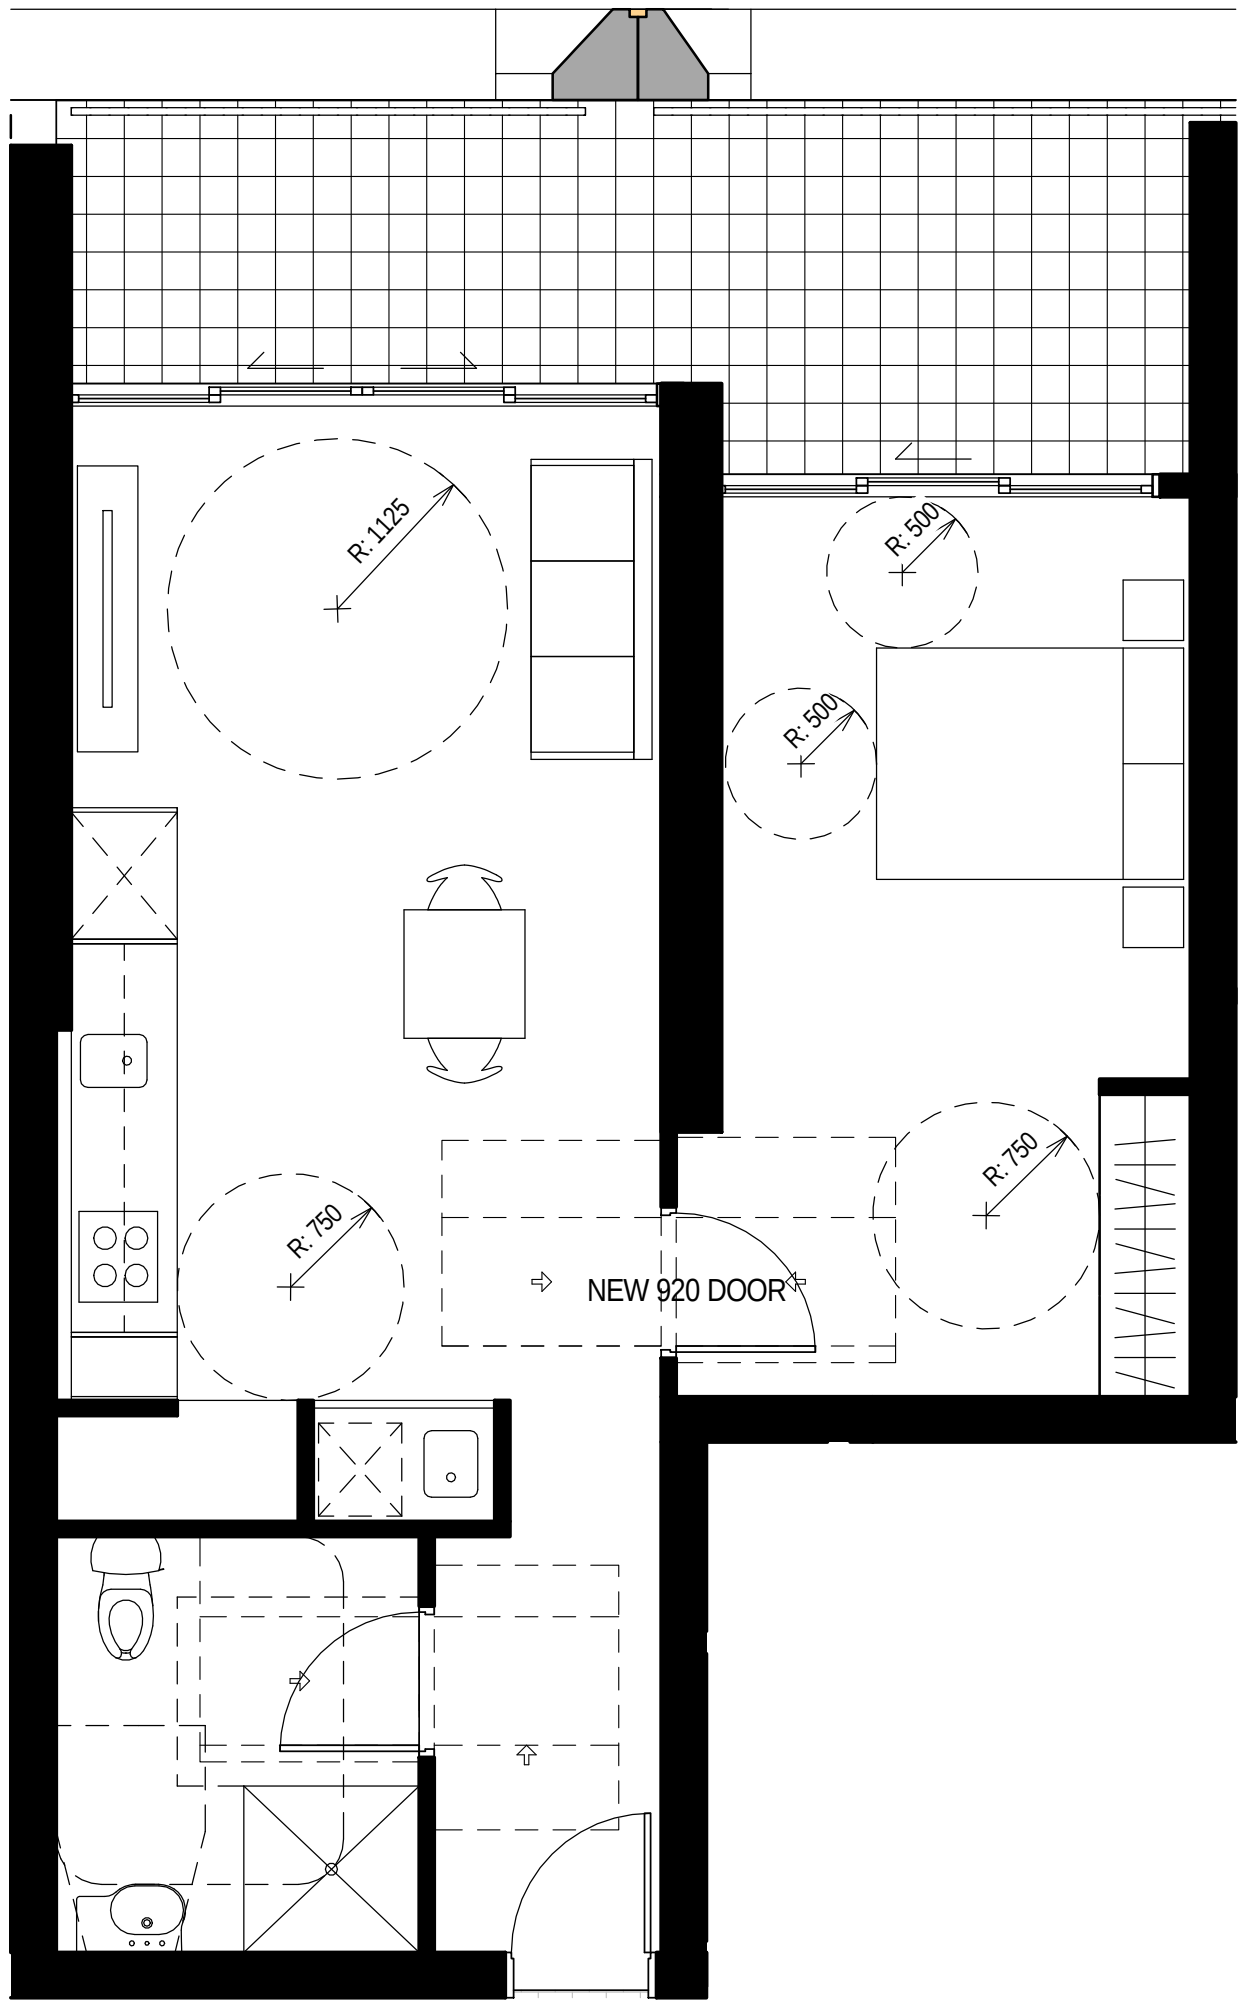



5

Post Adaptable Type 3


1 : 50

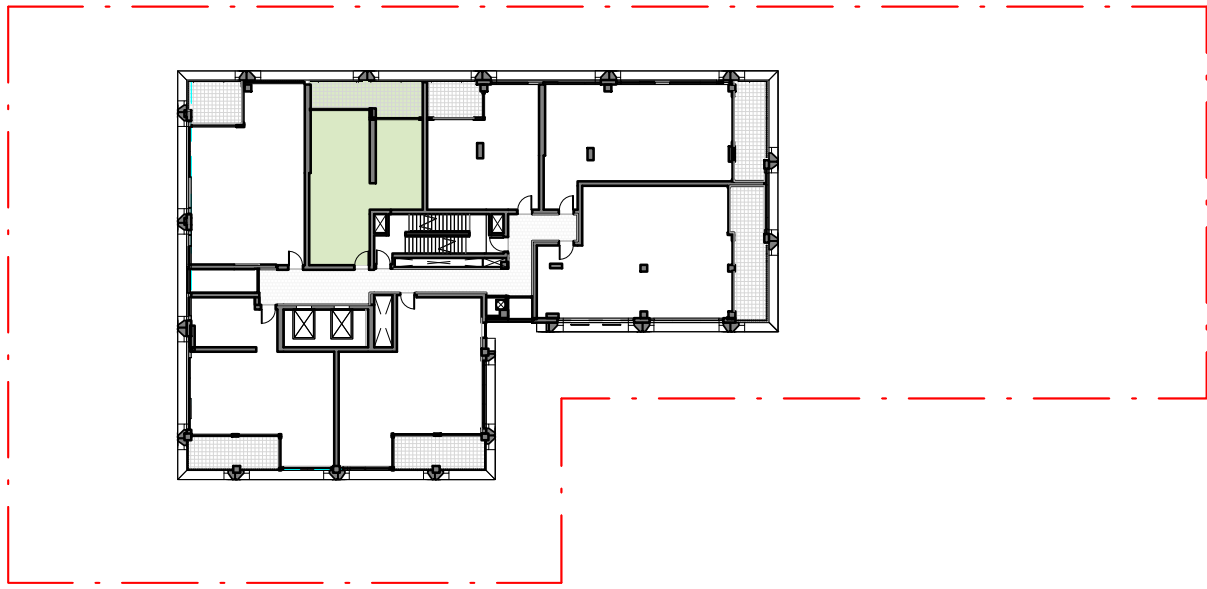


KEY PLAN - TYPICAL LOCATION OF
ADAPTABLE UNITS FROM LEVEL 7 - 18

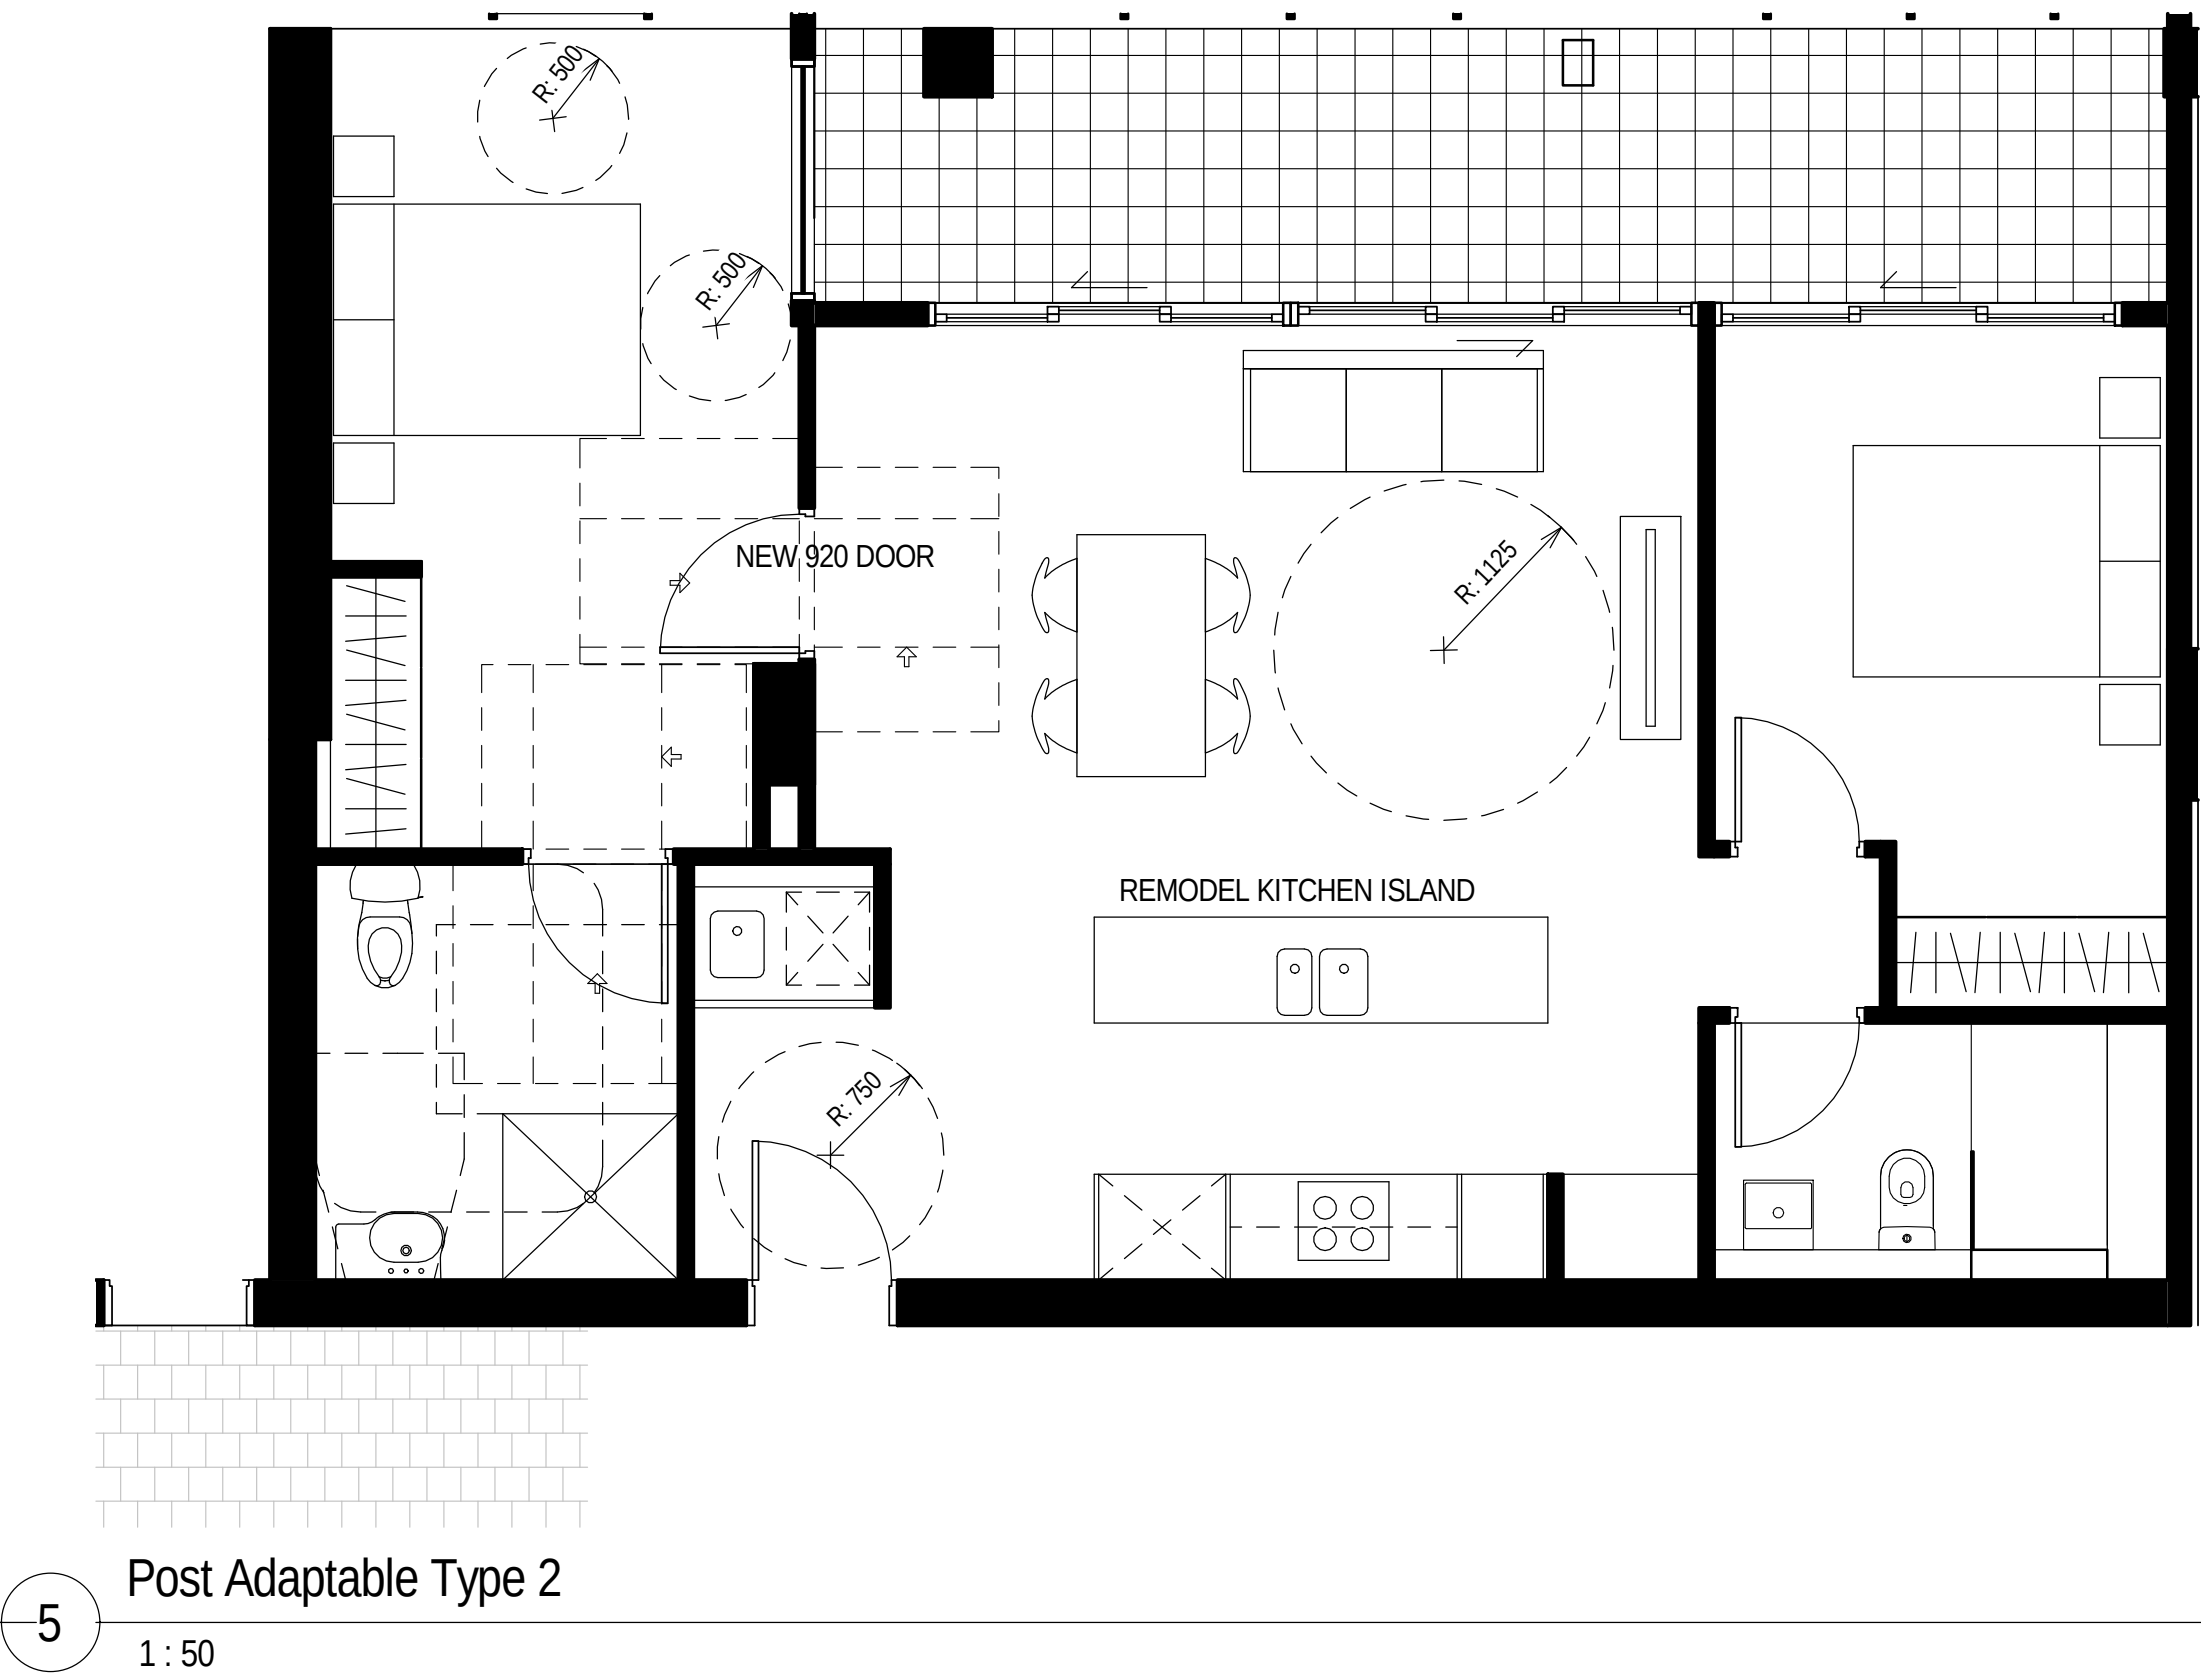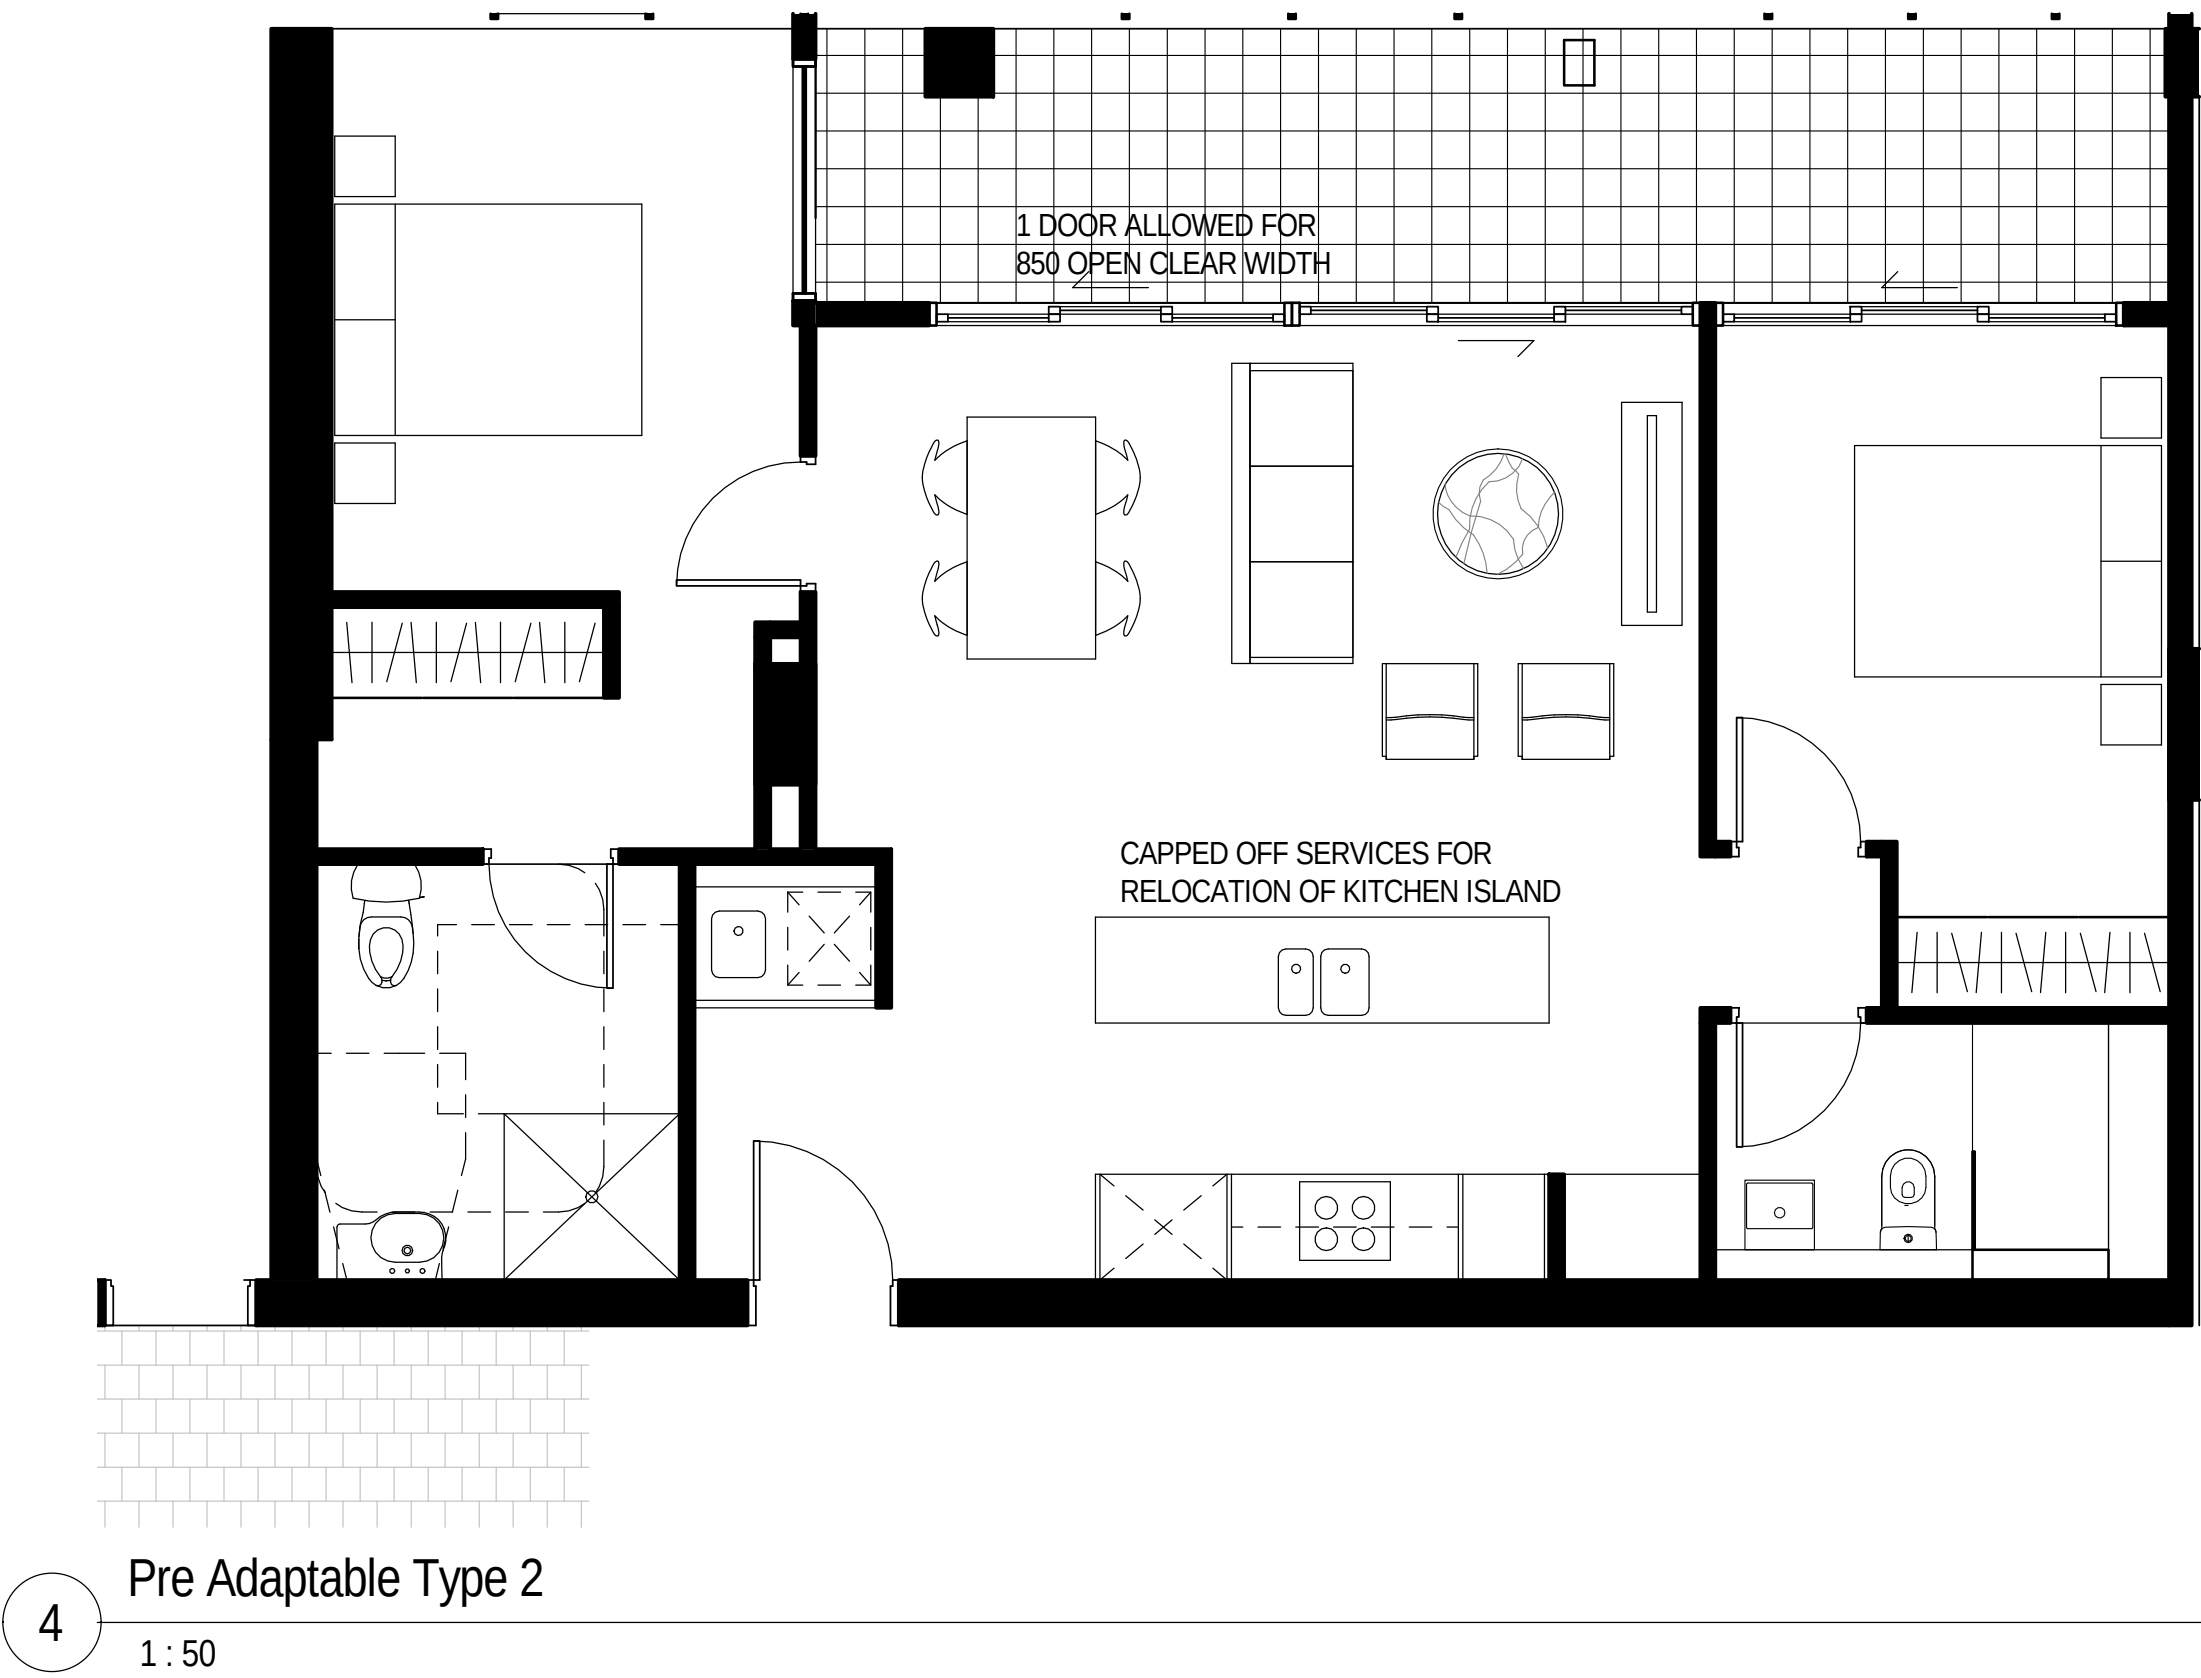


 City of Ryde
Approved Plans
LDA No. LDA2018/0506
Date: 4 November 2020
Council Officer: Sandra McCarry
Subject to Conditions of Consent

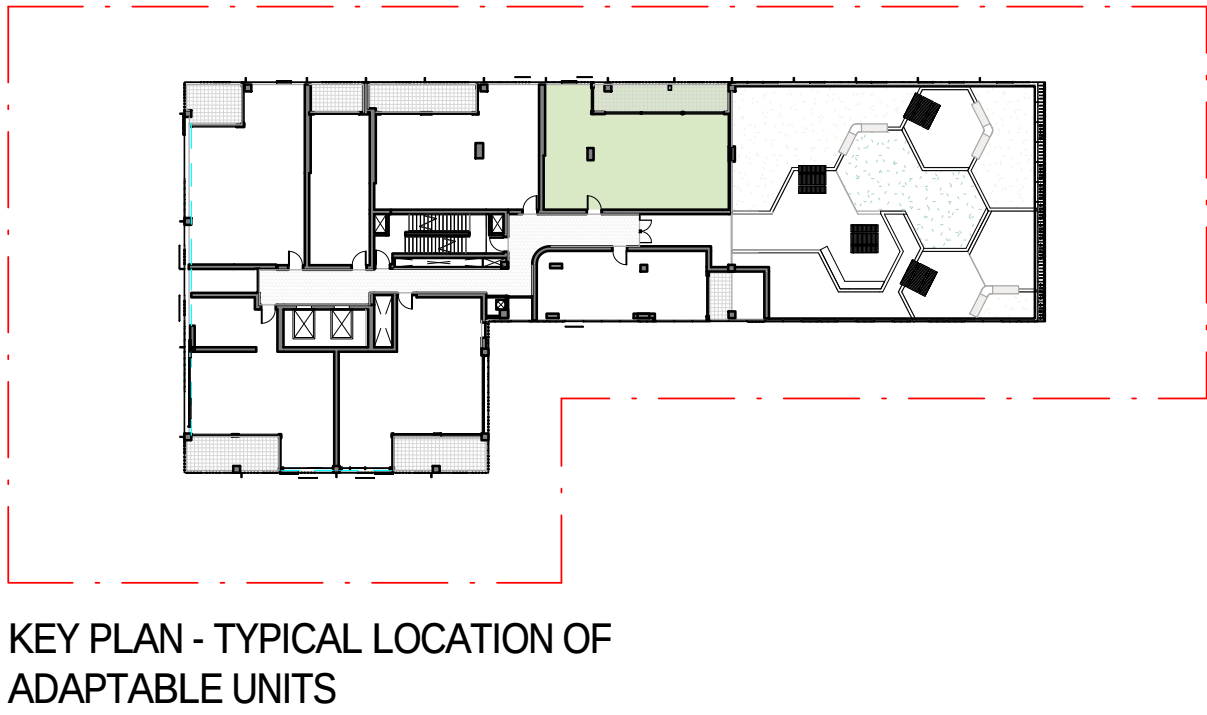


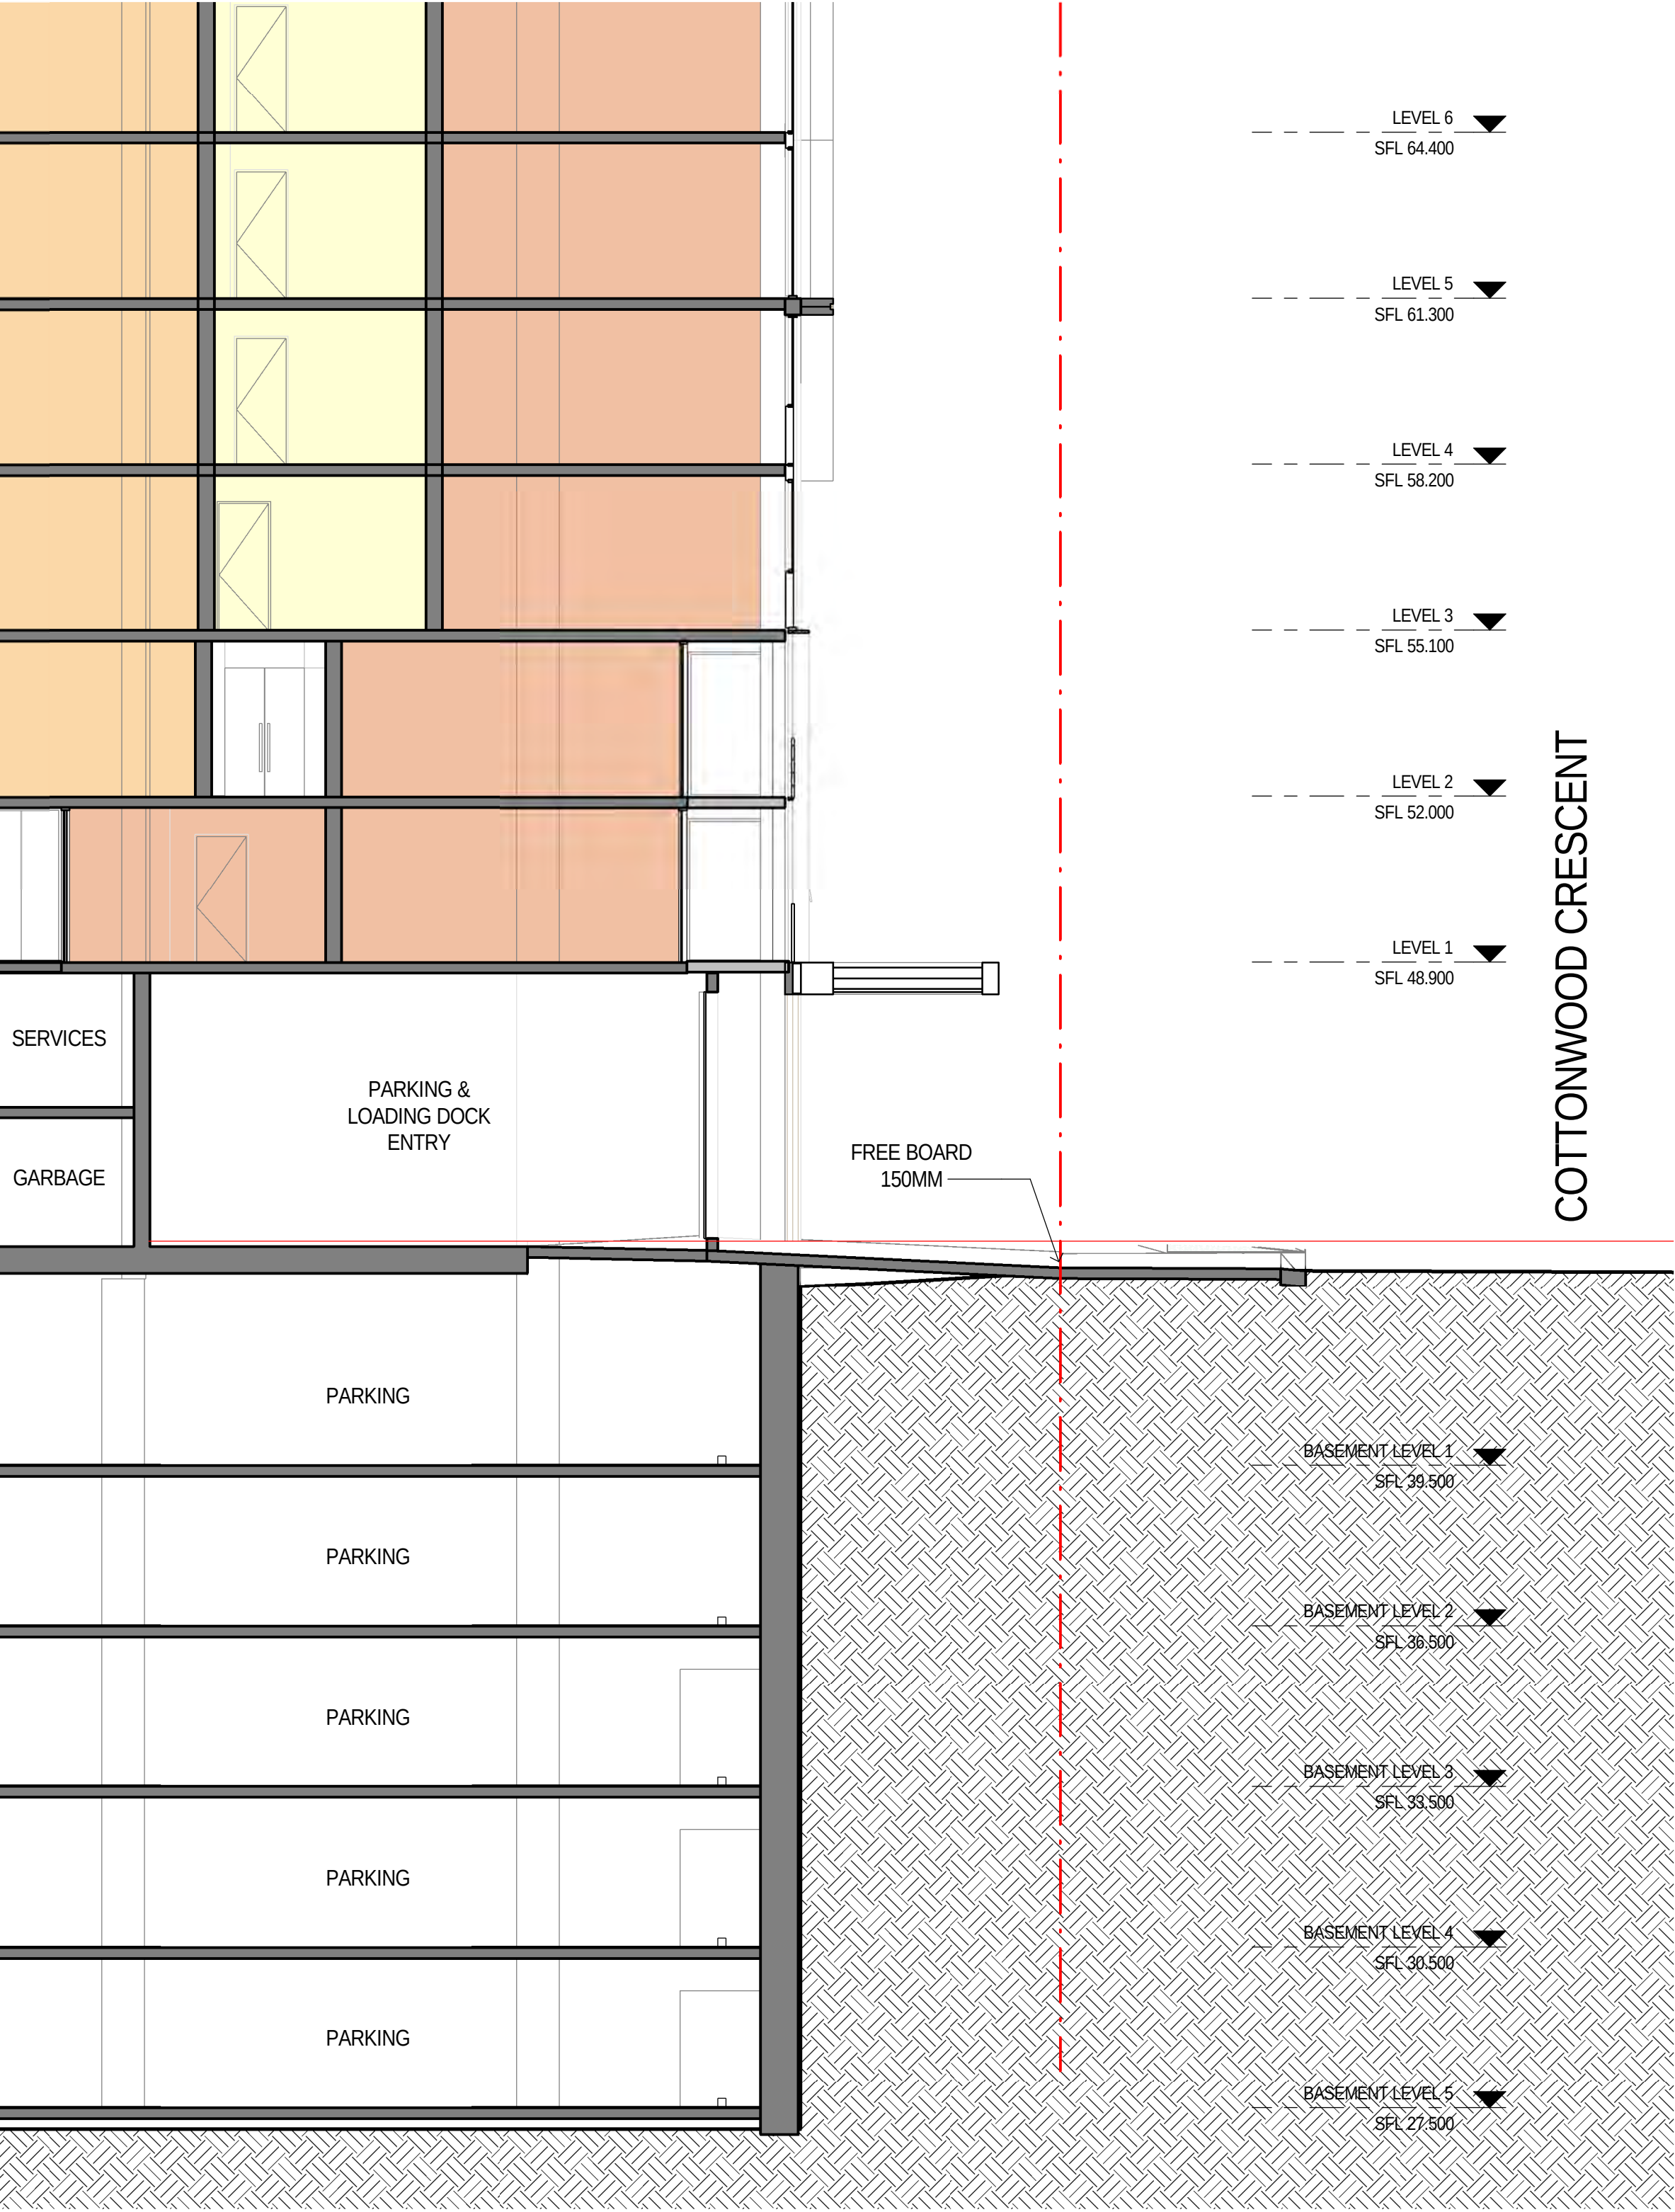

2 SECTION - GROUND FLOOR - VEHICLE ENTRY
1:100

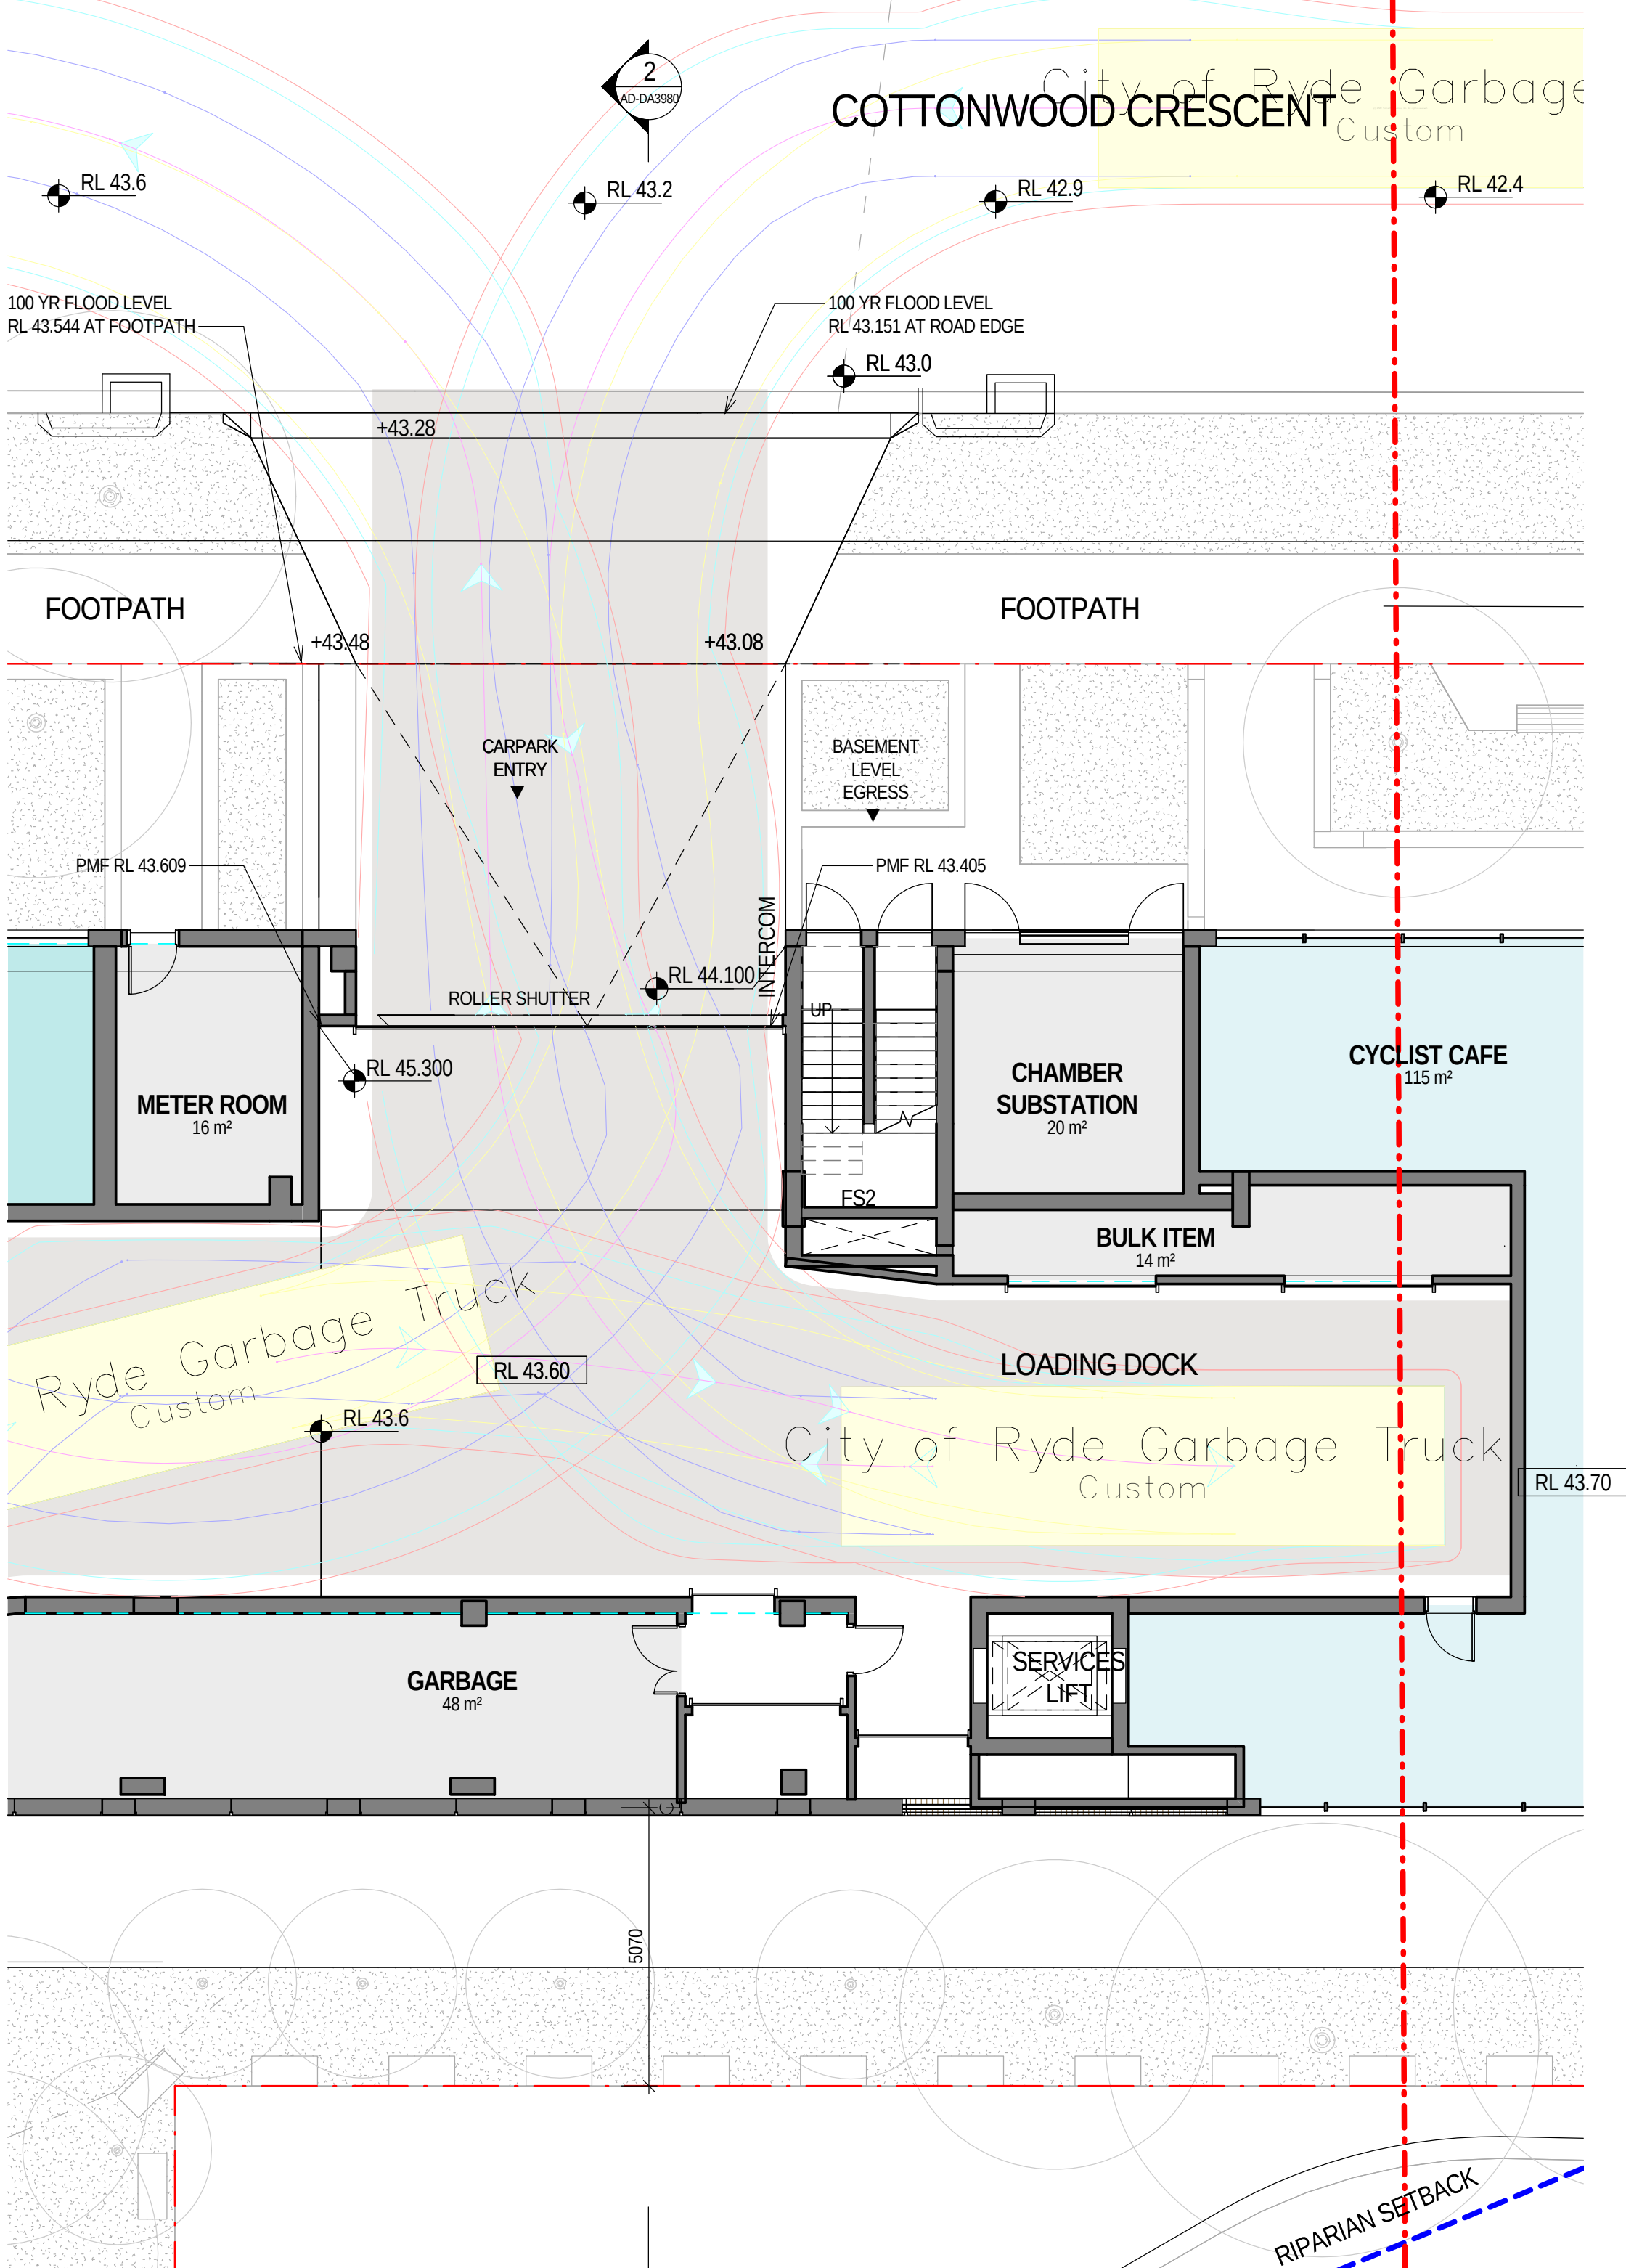

1 GROUND FLOOR - VEHICLE ENTRY
1:100

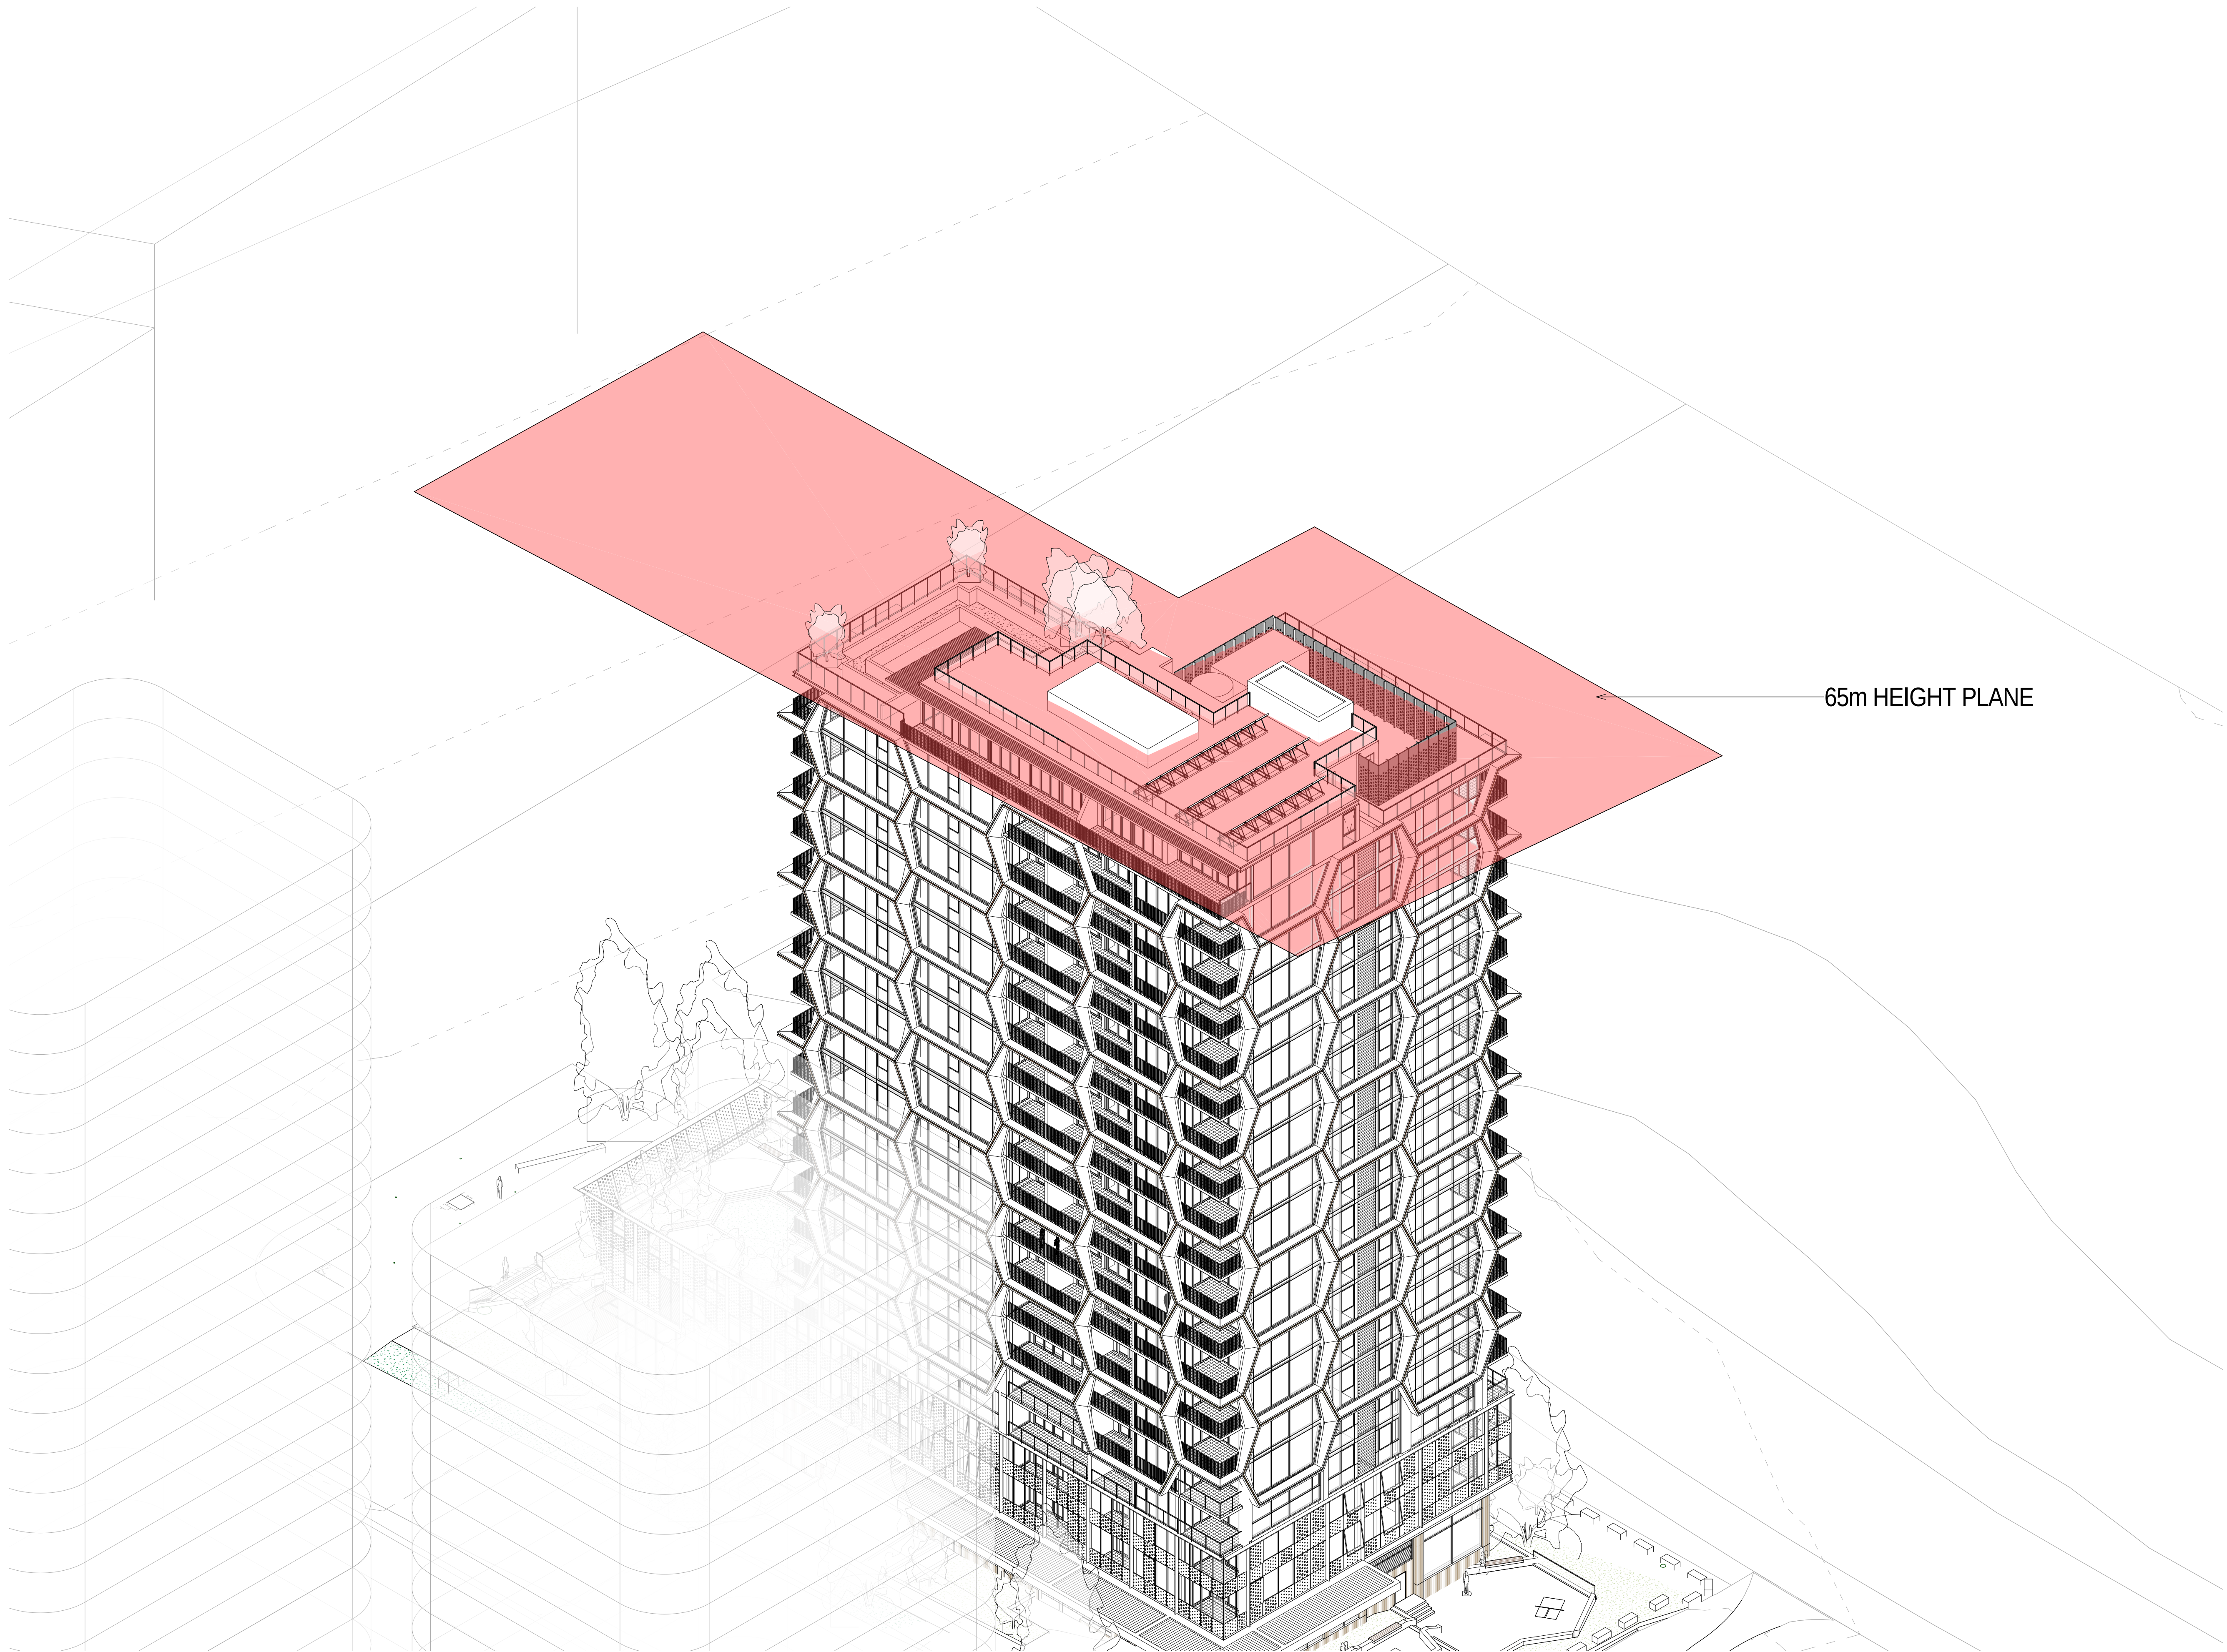

[Status]	DA SUBMISSION	
[Nom. Architect]	Hon Diec /9232	
[File]		
[Print Date]	14/07/2020 3:12:34 PM	
History		
[Rev#]	[Description]	[Date]
2	COUNCIL RFI RESPONSE	14.07.2020

City of Ryde

Approved Plans
LDA No. LDA2018/0506
Date: 4 November 2020
Council Officer: Sandra McCarry
Subject to Conditions of Consent



VIEW FROM COTTONWOOD CRESCENT


[Status]	DA SUBMISSION	
[Nom. Architect]	Hon Diec /9232	
[File]		
[Print Date]	14/07/2020 3:33:17 PM	
History		
[Rev#]	[Description]	[Date]
1	COUNCIL RFI RESPONSE	14.07.2020



City of Ryde

Approved Plans
LDA No. LDA2018/0506
Date: 4 November 2020
Council Officer: Sandra McCarry
Subject to Conditions of Consent


1. Internal layouts shown are indicative only for information purposes and are subject to further design development and change
2. Window mullions, if shown, are indicative only
3. Louvre panels or other screens, if shown, are indicative only
4. All dimensions, areas and levels shown are approximate
5. Any finishes or other decorations nominated are indicative only and subject to change
6. Articulations shown on the façade are indicative only and are subject to further design development and change
7. Storage allocations and areas are not necessarily shown on the drawings and are subject to change

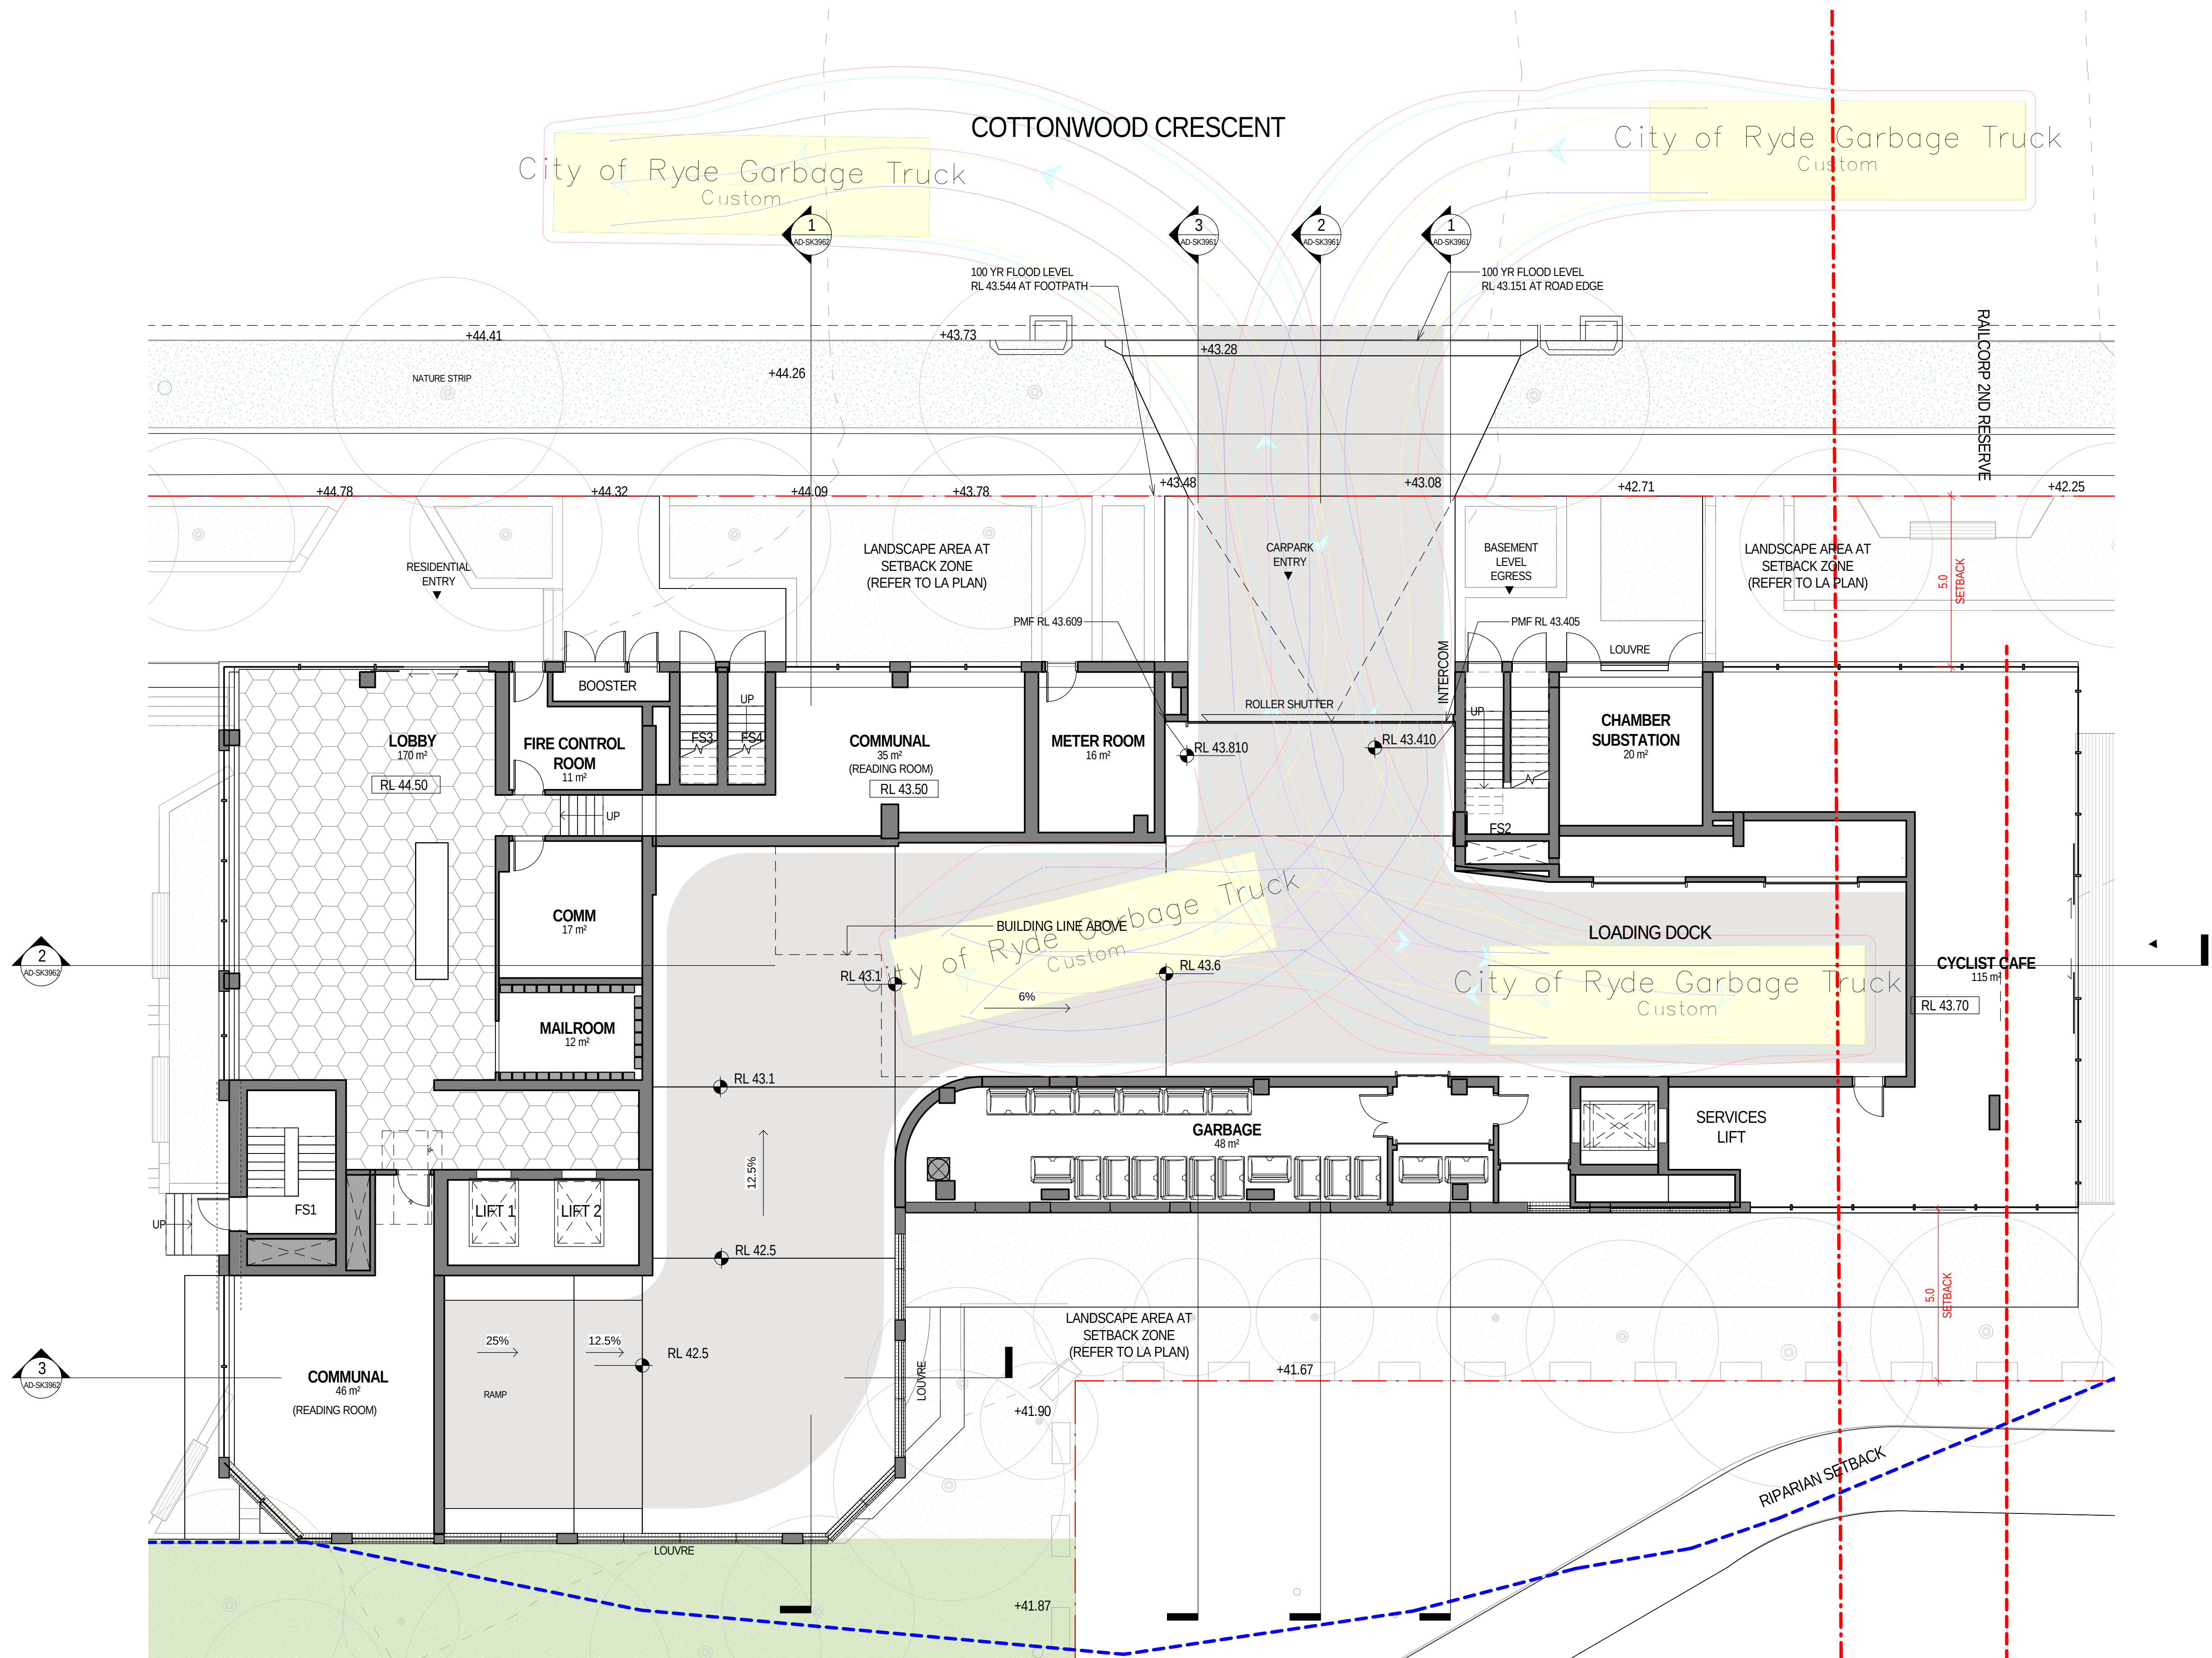


City of Ryde

Approved Plans
LDA No. LDA2018/0506
Date: 4 November 2020
Council Officer: Sandra McCarry
Subject to Conditions of Consent


1. Internal layouts shown are indicative only for information purposes and are subject to further design development and change
2. Window mullions, if shown, are indicative only
3. Louvre panels or other screens, if shown, are indicative only
4. All dimensions, areas and levels shown are approximate
5. Any finishes or other decorations nominated are indicative only and subject to change
6. Articulations shown on the façade are indicative only and are subject to further design development and change
7. Storage allocations and areas are not necessarily shown on the drawings and are subject to change

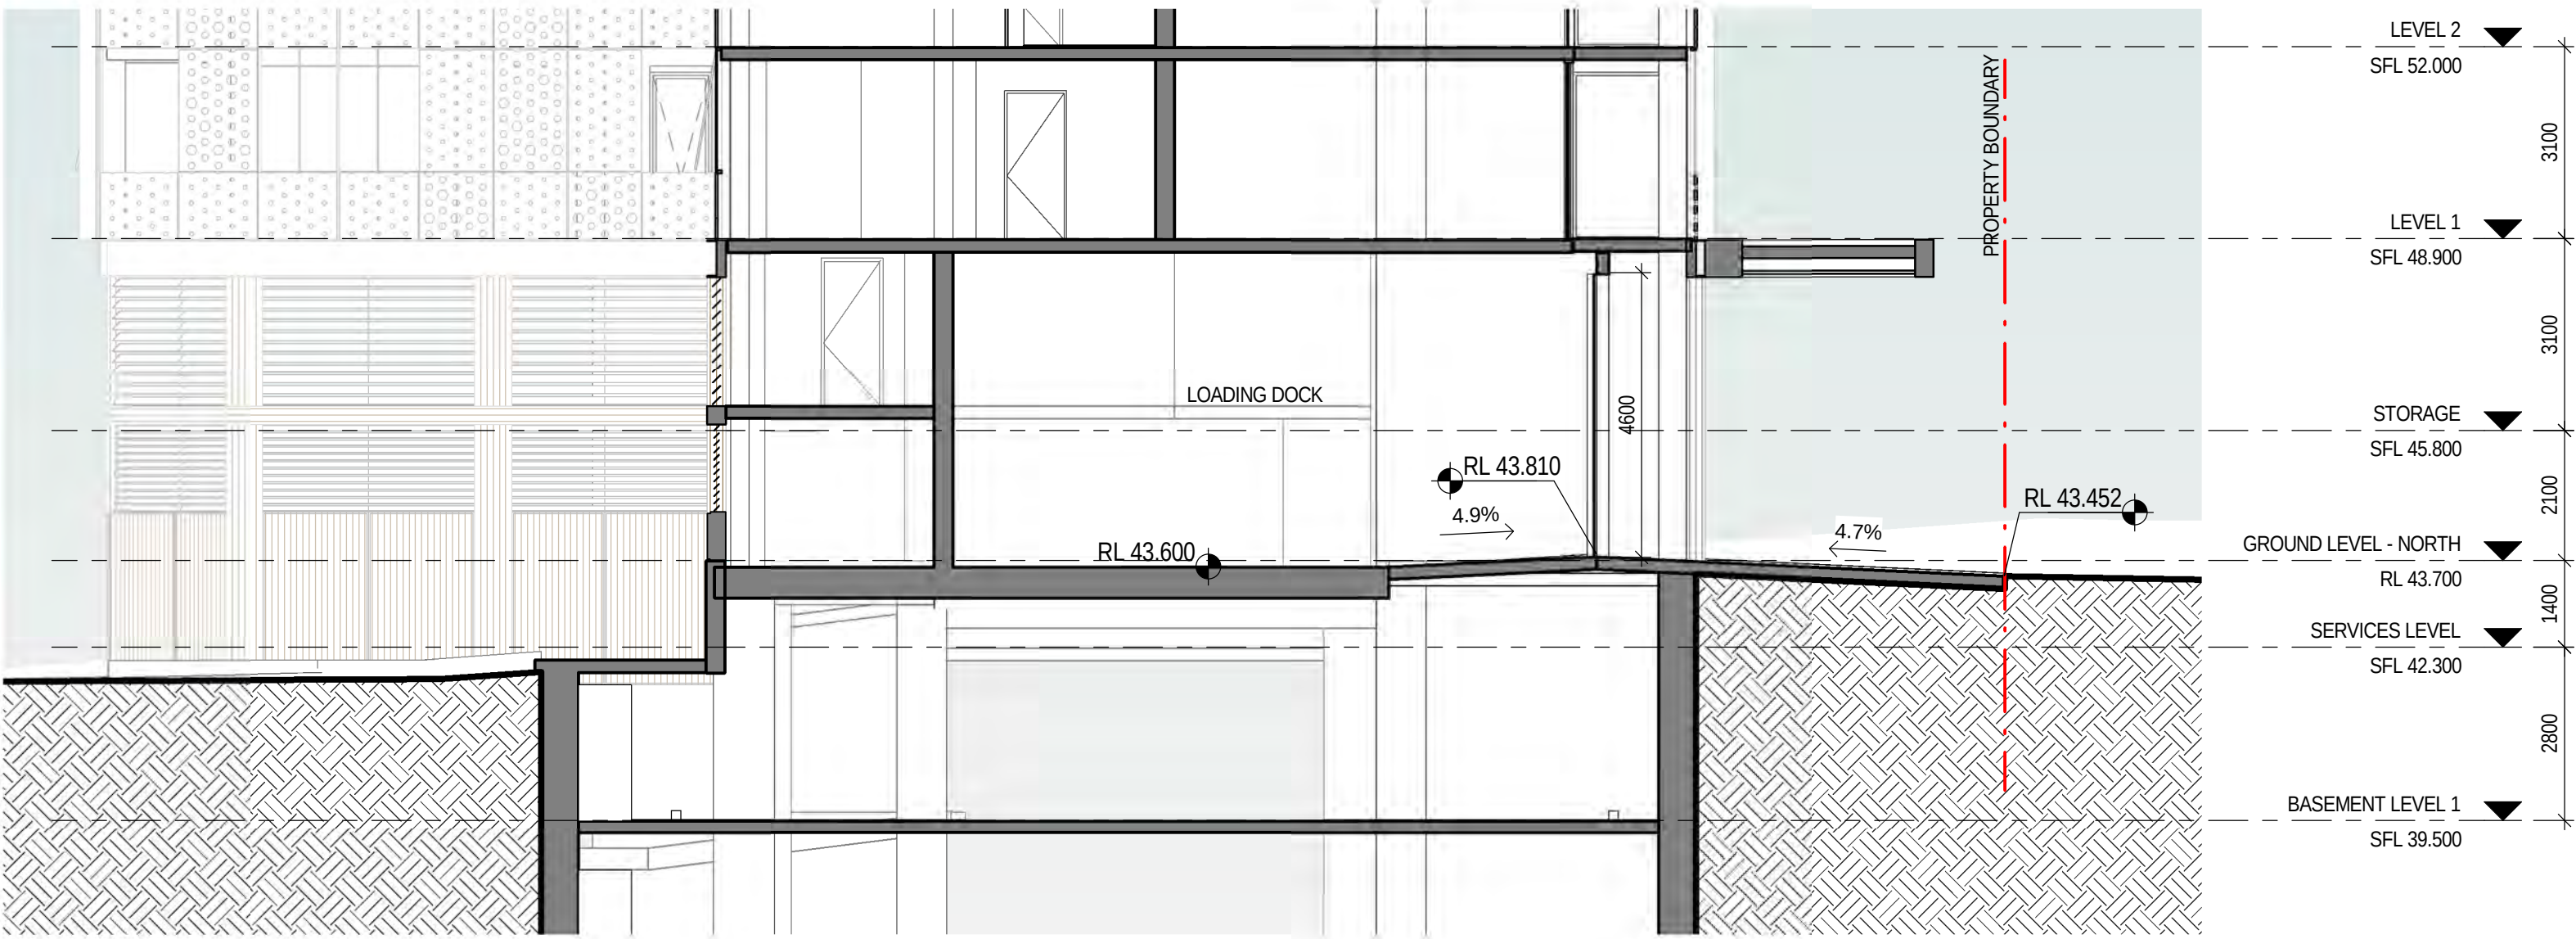


3 ENTRY RAMP DETAIL - SECTION 3
1 : 100

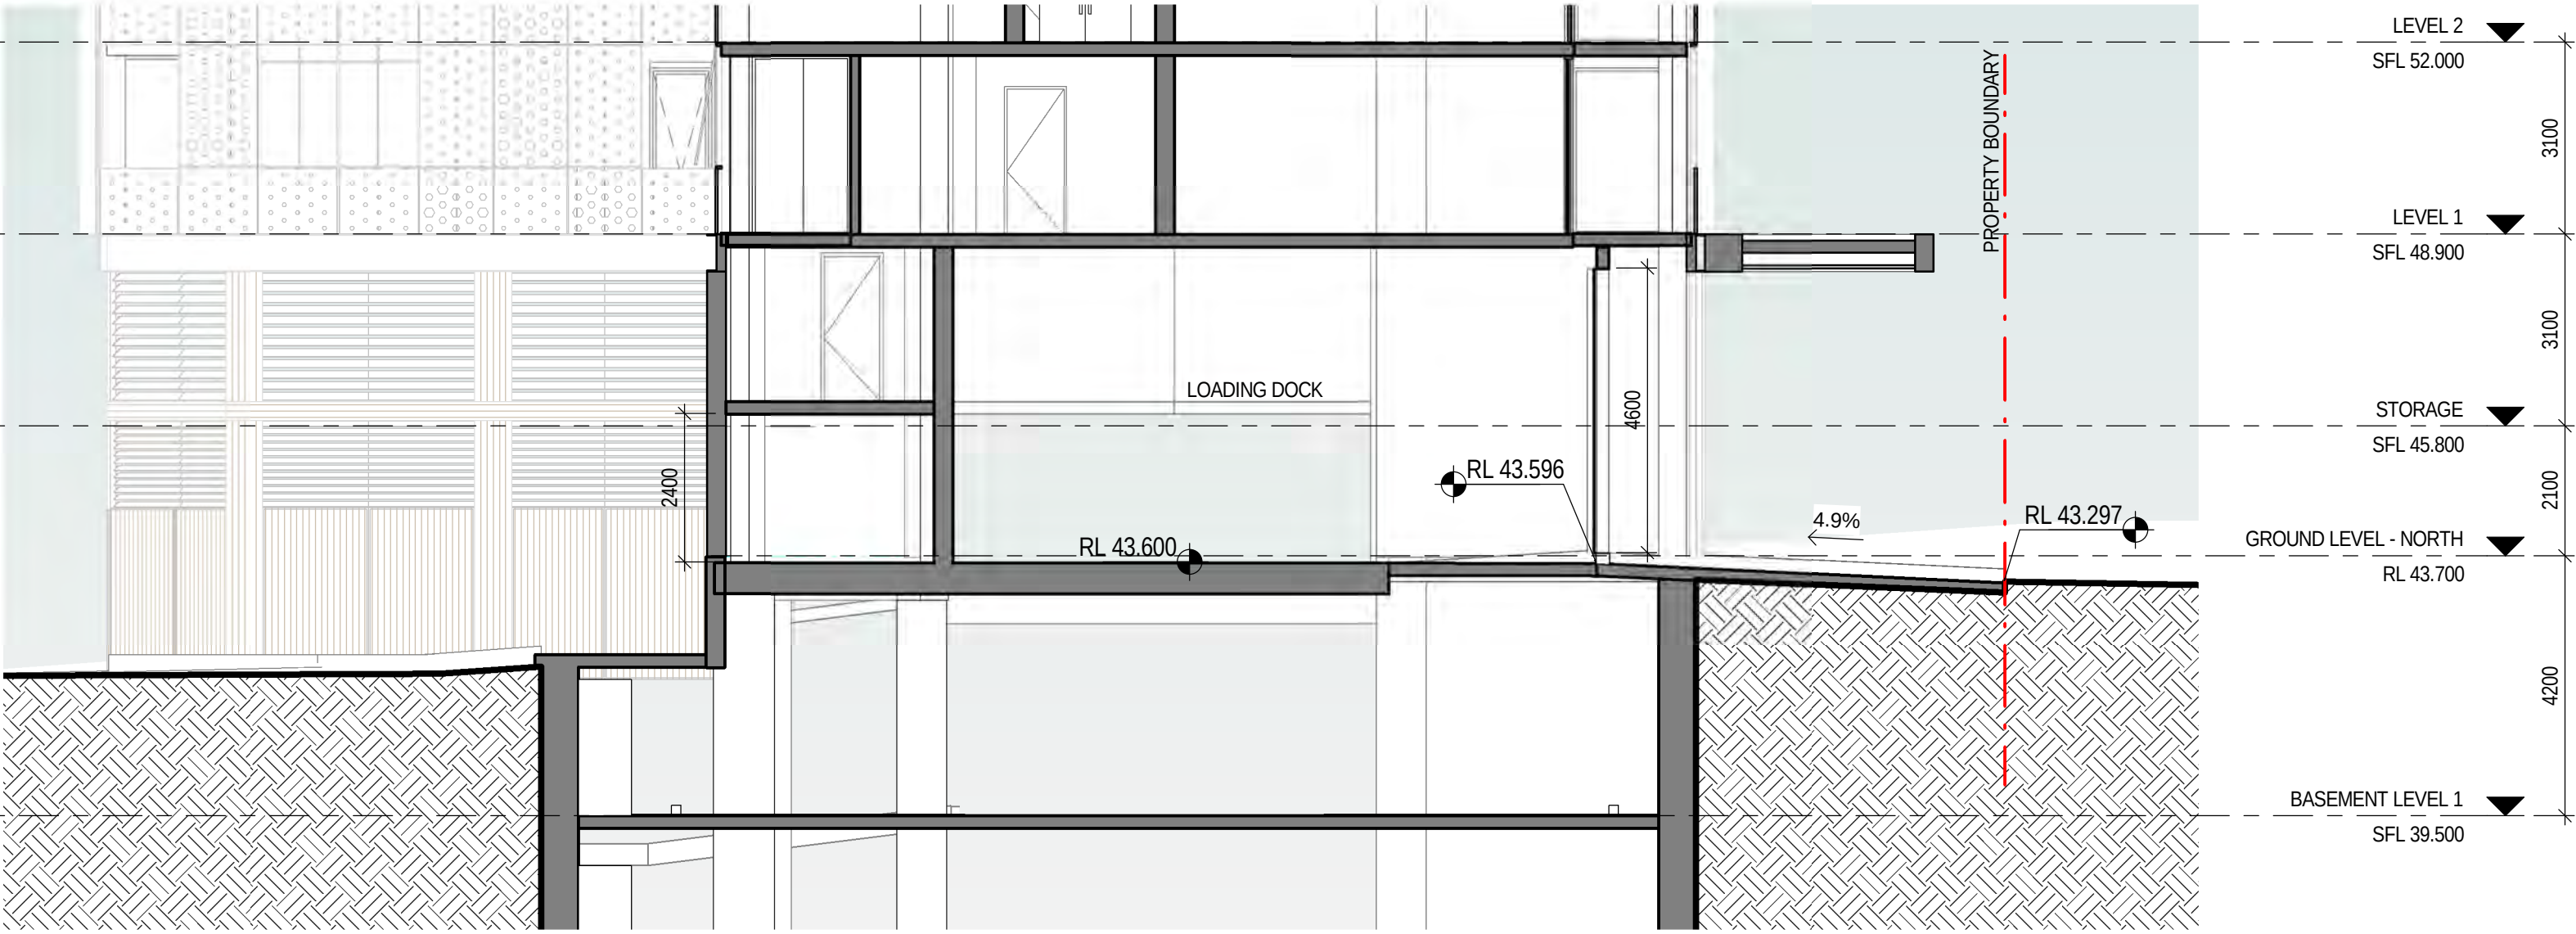


2 ENTRY RAMP DETAIL - SECTION 2
1 : 100

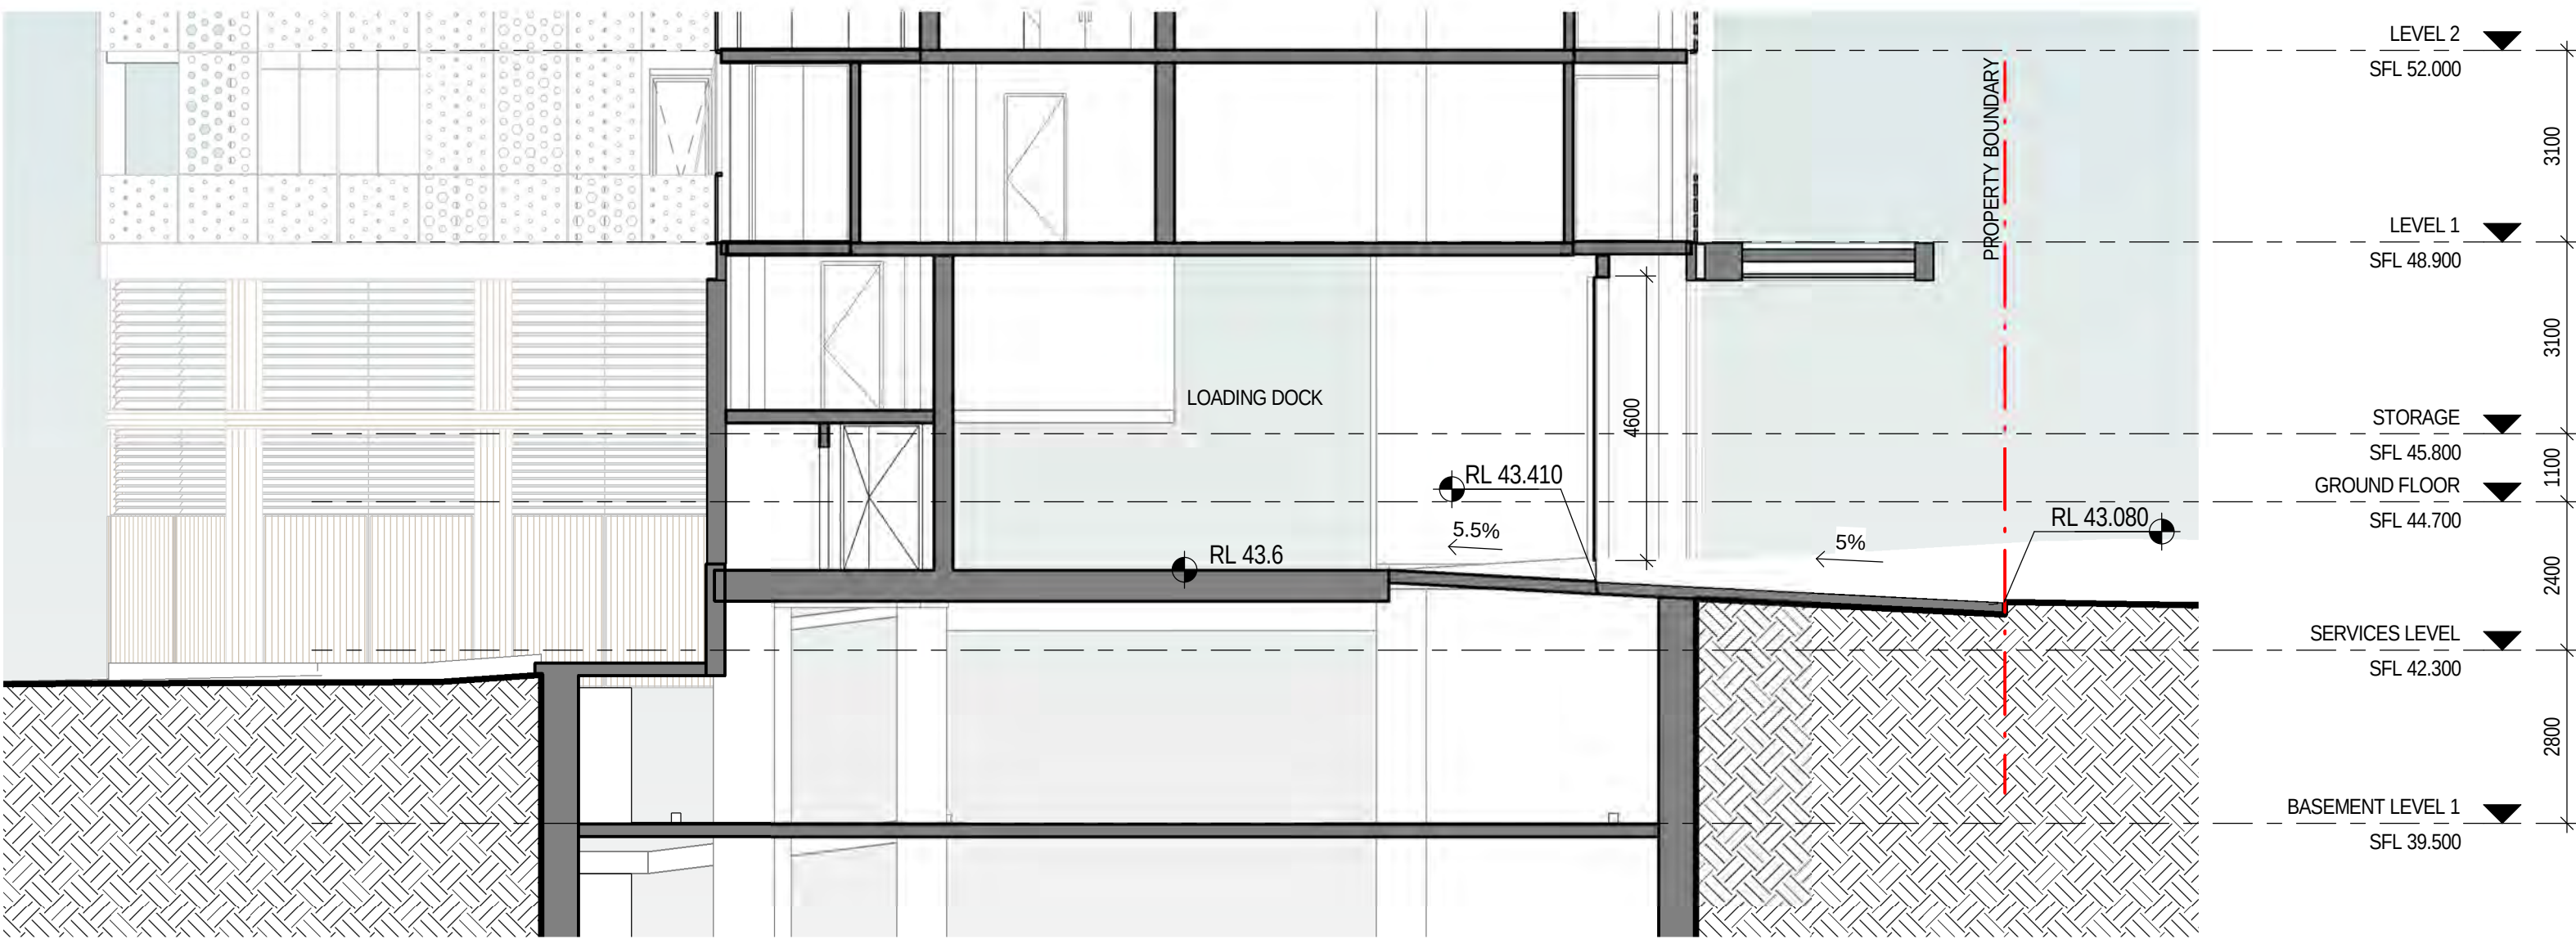


1 ENTRY RAMP DETAIL - SECTION 1
1 : 100

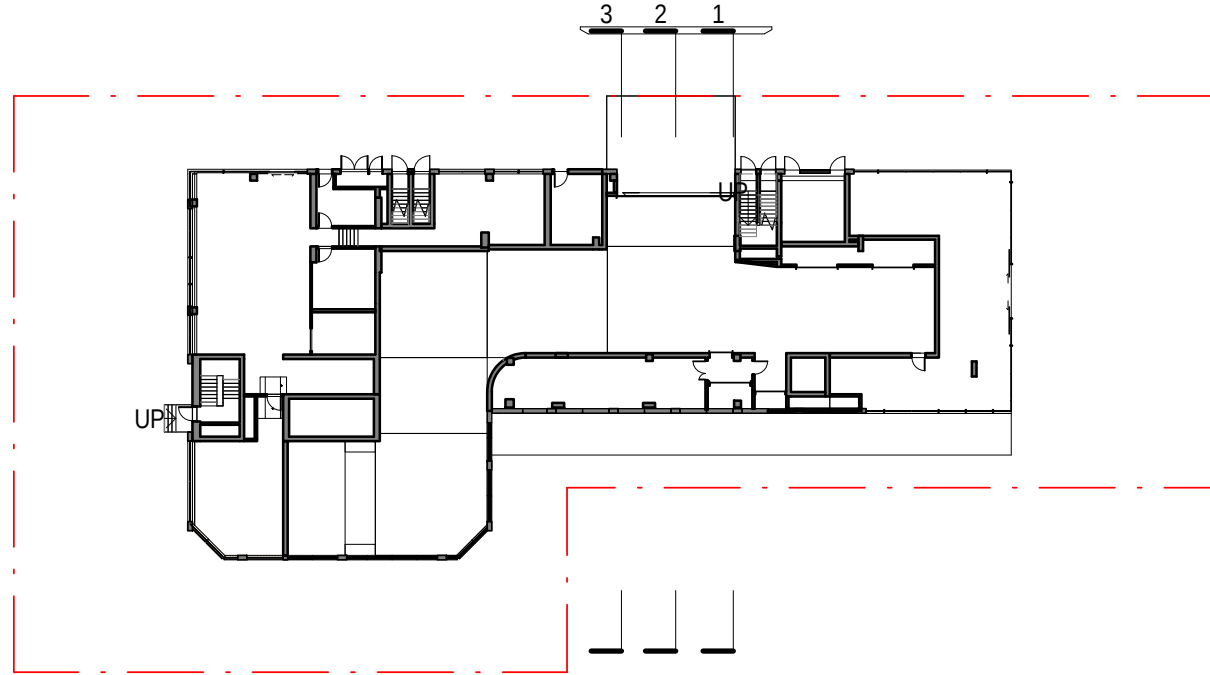


KEY PLAN

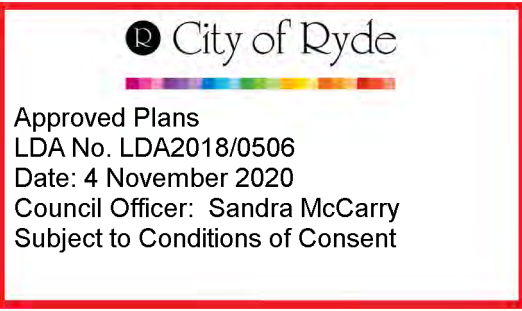


1. Internal layouts shown are indicative only for information purposes and are subject to further design development and change
2. Window mullions, if shown, are indicative only
3. Louvre panels or other screens, if shown, are indicative only
4. All dimensions, areas and levels shown are approximate
5. Any finishes or other decorations nominated are indicative only and subject to change
6. Articulations shown on the façade are indicative only and are subject to further design development and change
7. Storage allocations and areas are not necessarily shown on the drawings and are subject to change

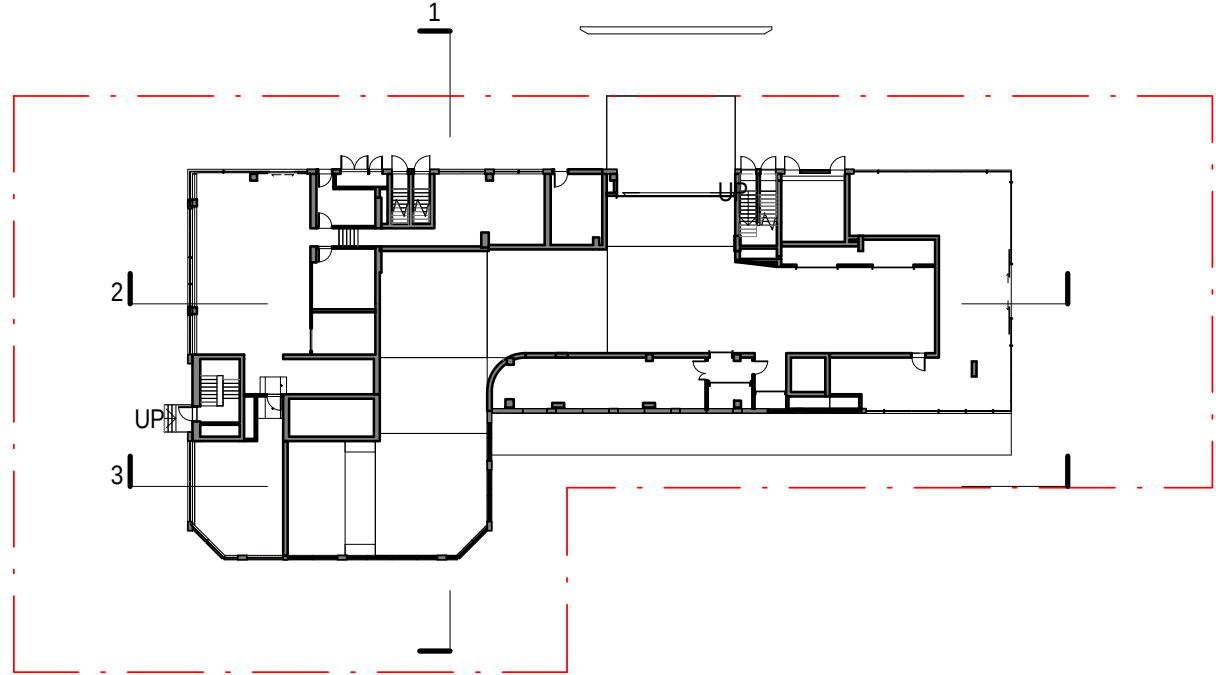


KEY PLAN

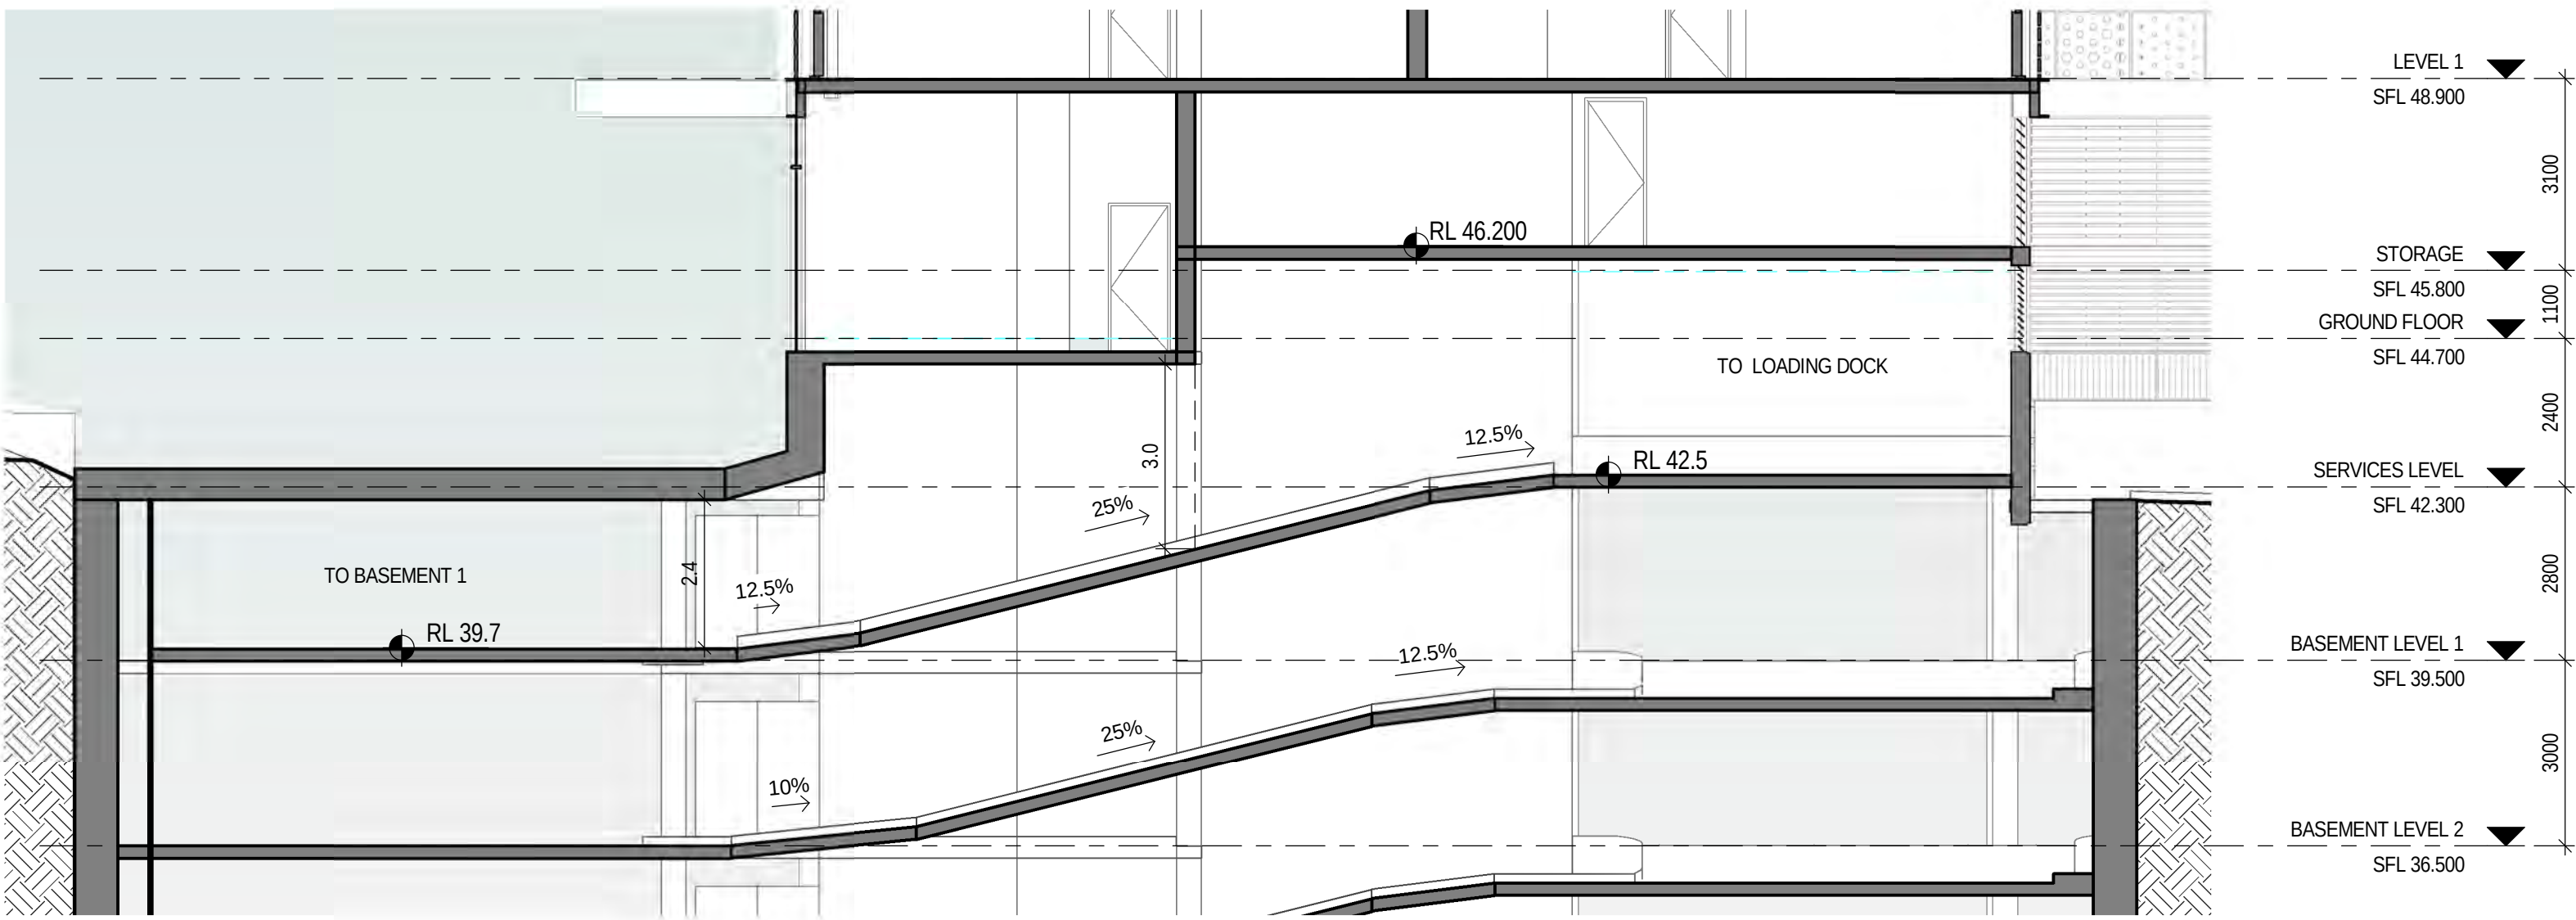


3 ENTRY RAMP - LONG SECTION 2
1 : 100

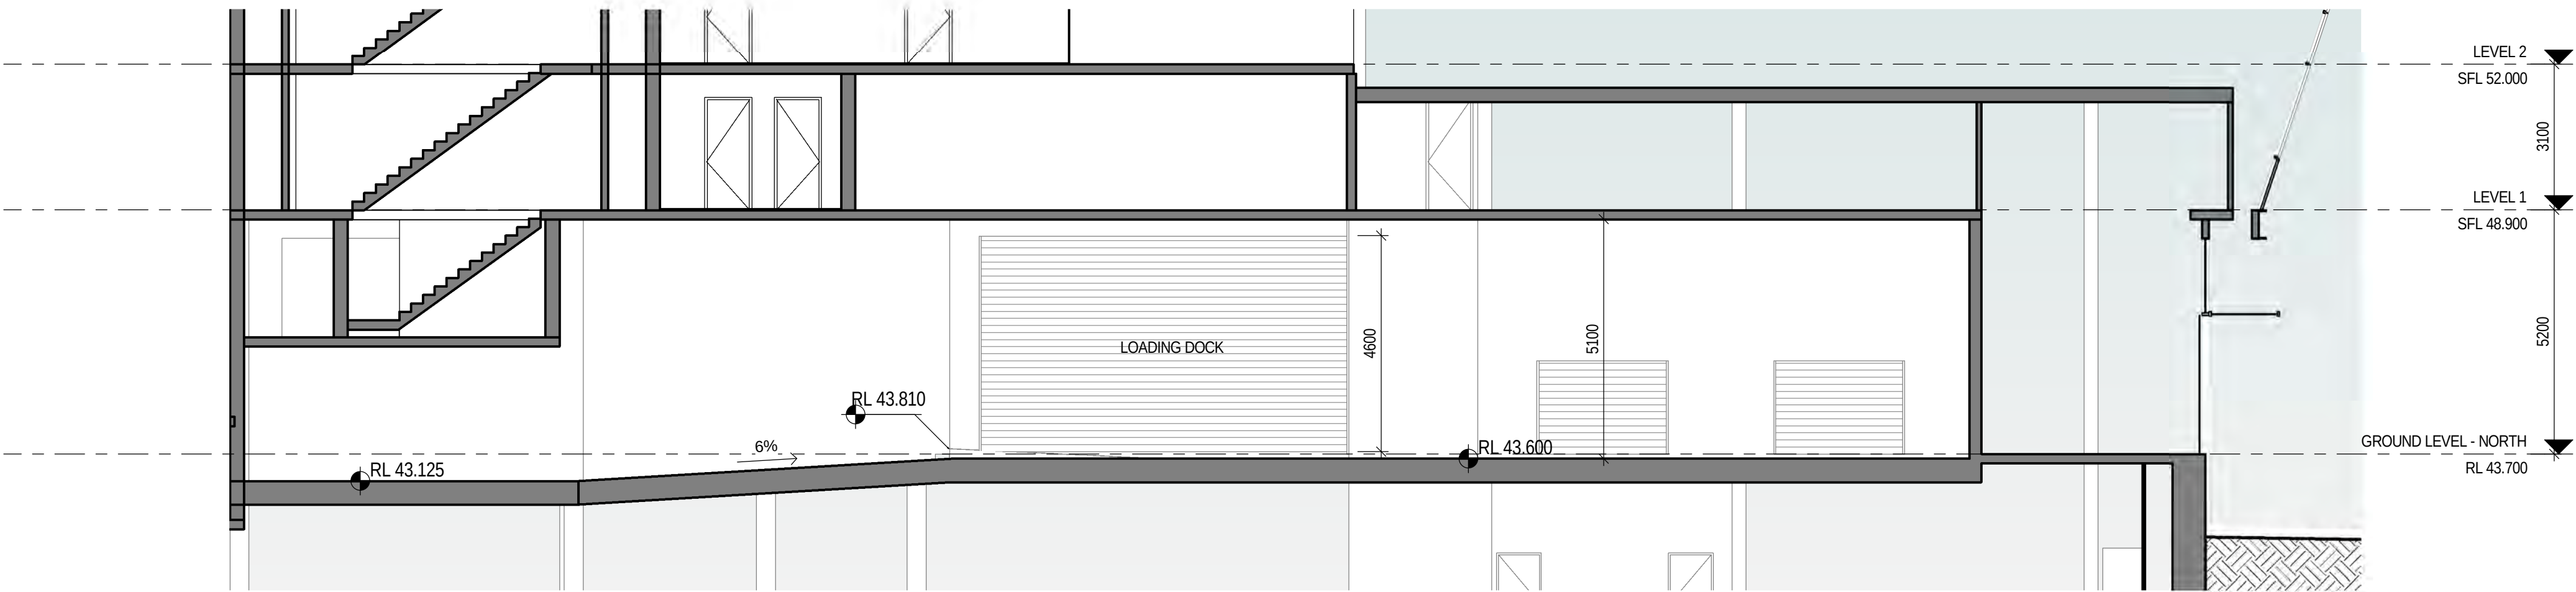

2 ENTRY RAMP - LONG SECTION 1
1 : 100

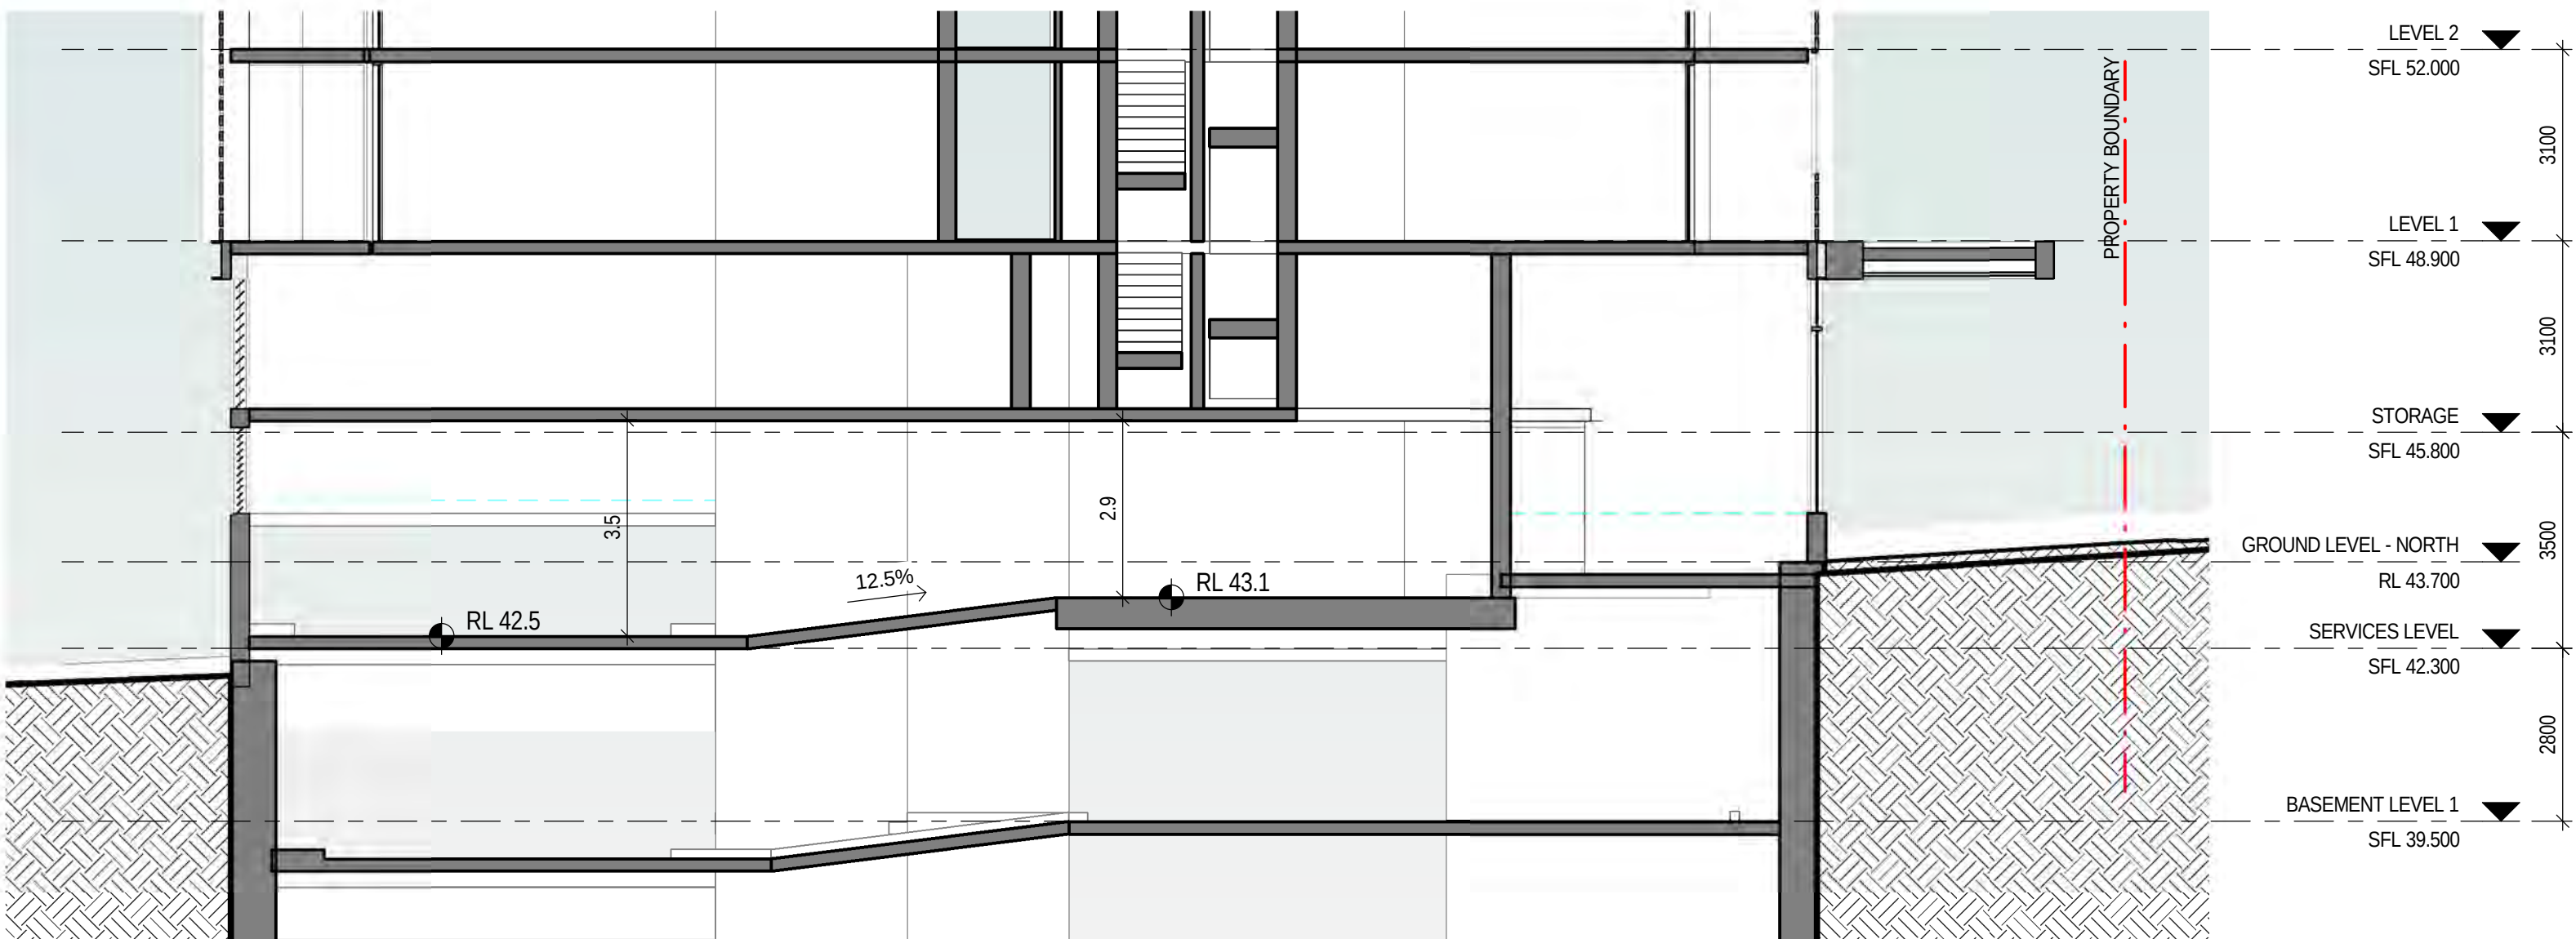

1 ENTRY RAMP DETAIL - SECTION 4
1 : 100

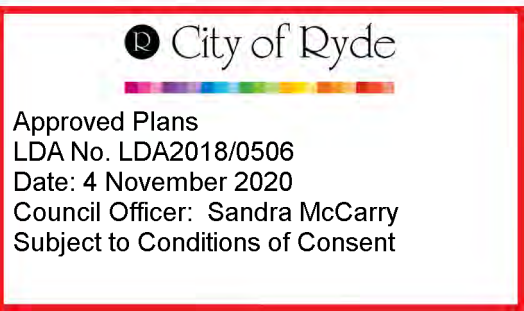


1. Internal layouts shown are indicative only for information purposes and are subject to further design development and change
2. Window mullions, if shown, are indicative only
3. Louvre panels or other screens, if shown, are indicative only
4. All dimensions, areas and levels shown are approximate
5. Any finishes or other decorations nominated are indicative only and subject to further design development and change
6. Articulations shown on the façade are indicative only and are subject to further design development and change
7. Storage allocations and areas are not necessarily shown on the drawings and are subject to change



14-16 COTTONWOOD CRESCENT, MACQUARIE PARK

14-16 COTTONWOOD CRESCENT, MACQUARIE PARK
LEGACY PROPERTY

AMENDED DA 20190173: LANDSCAPE DRAWING LIST

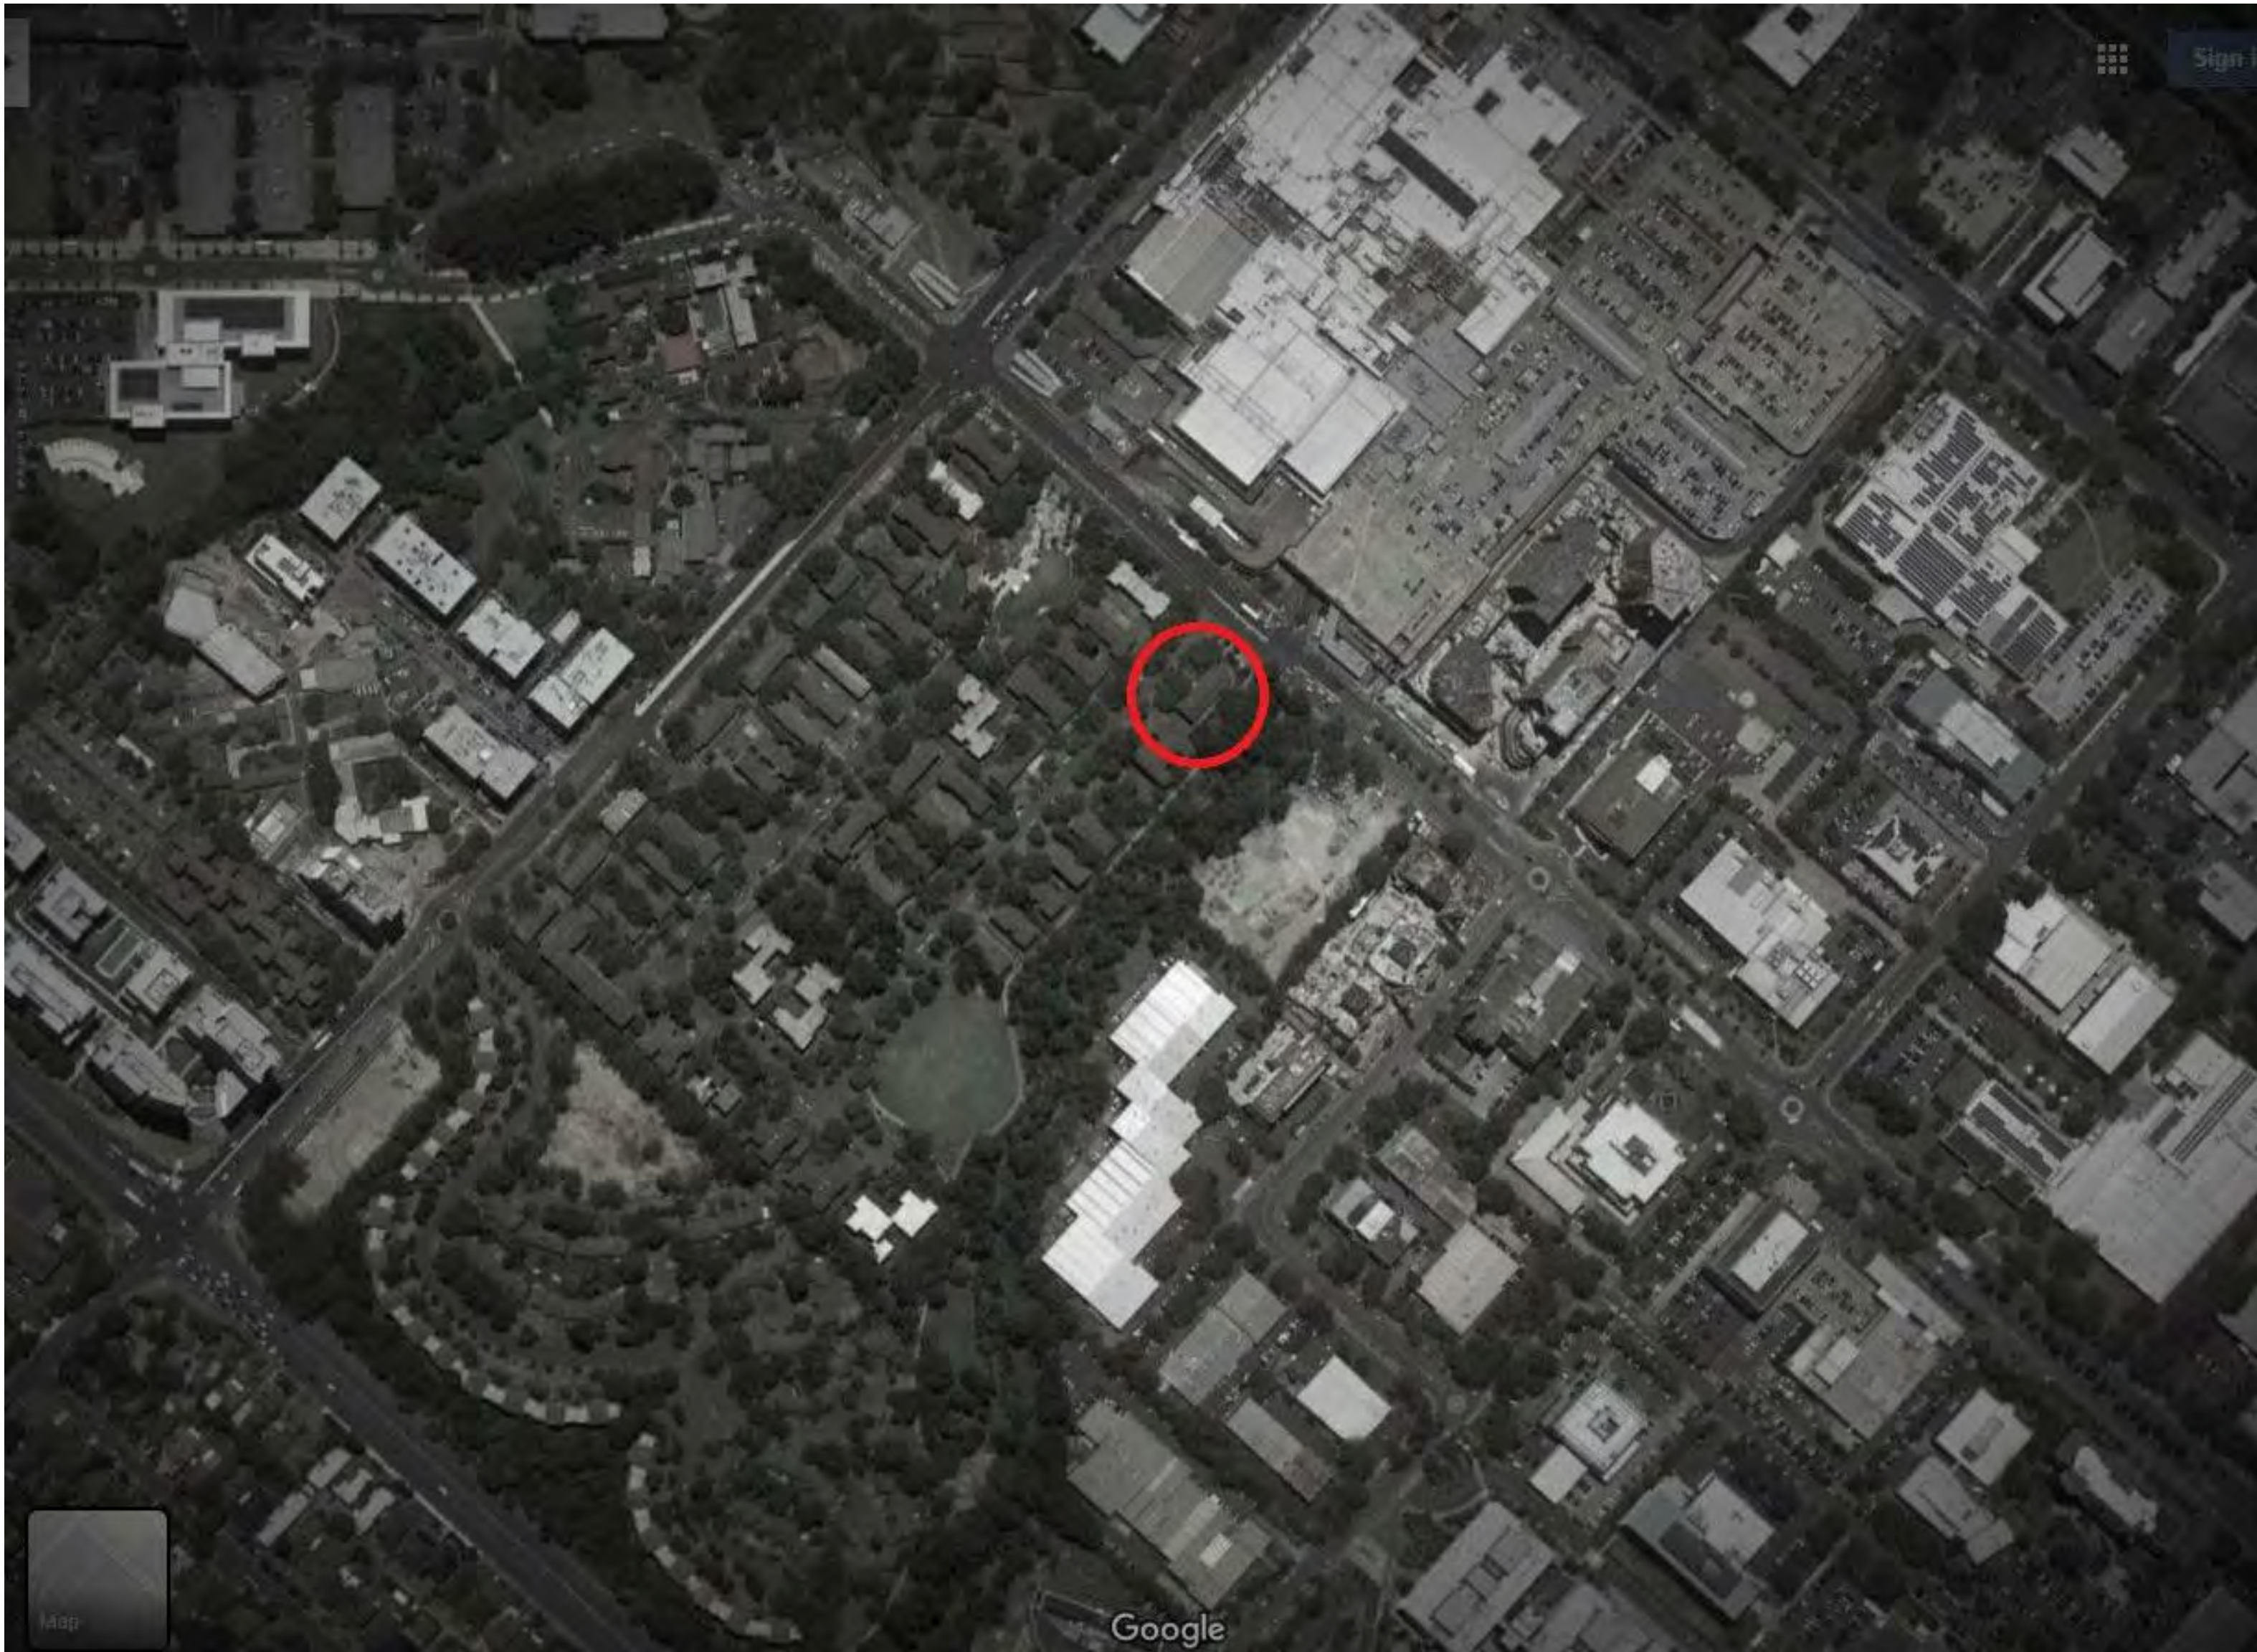

3000 GENERAL		
LD-DA3000	COVER SHEET	4
LD-DA3001	PLANTING PALETTE	1
3100 PLANS		
LD-DA3101	TREE RETENTION PLAN	3
LD-DA3105	LANDSCAPE SITE PLAN	4
LD-DA3106	PUBLIC DOMAIN IMPROVEMENTS PLAN	4
LD-DA3110	LEVEL 2 AND LEVEL 19 TERRACE PLAN	3
3200 - ELEVATIONS & SECTIONS		
LD-DA3200	GROUND FLOOR LANDSCAPE SECTIONS	3
LD-DA3201	GROUND FLOOR LANDSCAPE SECTIONS	3
LD-DA3202	GROUND FLOOR LANDSCAPE SECTIONS	3
LD-DA3203	L2 & L19 LANDSCAPE SECTIONS	3
LD-DA3204	COTTONWOOD CRESCENT ELEVATION	4
LD-DA3205	DRIVEWAY SECTIONS	2



City of Ryde

Approved Plans

LDA No. LDA2018/0506

Date: 4 November 2020

Council Officer: Sandra McCarry

Subject to Conditions of Consent

RIPARIAN ZONE PLANTING

Based on the BioNet Vegetation Classification reference for PCT 1181 the following planting list is proposed for the Shrimptons Creek VRZ.

Botanic Name	Common Name	Size	Spacing
Upper Stratum			
Angophora costata	Sydney Red Gum	100 lt	As Shown
Banksia serrata	Old Man Banksia	45 lt	As Shown
Corymbia gummifera	Red Bloodwood	100 lt	As Shown
Eucalyptus piperita	Sydney Peppermint	45 lt	As Shown
Eucalyptus pilularis	Blackbutt	45 lt	As Shown
Eucalyptus punctata	Grey Gum	100 lt	As Shown
Eucalyptus agglomerata	Blue-Leaved Stringybark	45 lt	As Shown
Eucalyptus tereticornis	Red Ironbark	100 lt	As Shown
Syncarpia glomulifera	Turpentine Tree	45 lt	As Shown
Middle Stratum			
Acacia terminalis	Sunshine Wattle	200mm	2/m2
Acacia ulicifolia	Prickly Moses	200mm	2/m2
Allocasuarina littoralis	Black Sheoak	200mm	1/ 2m2
Banksia spinulosa	Hairpin Banksia	300mm	1/m2
Ceratopetalum gummifera	Christmas Bush	300mm	1/ 2m2
Dodonaea triquetra	Hop Bush	150mm	2/m2
Eriostemon australasius	Pink Wax Flower	150mm	2/m2
Grevillea mucronulata	Spider Flower	150mm	4/m2
Leptospermum trinervium	Paper Teatree	200mm	1/ 2m2
Lomatia silaifolia	Crinkle Bush	200mm	2/m2
Persoonia levis	Broad-Leaved Geebung	150mm	2/m2
Persoonia linearis	Narrow-Leaved Geebung	150mm	2/m2
Phyllanthus hirtellus	Thyme Spurge	150mm	2/m2
Platysace linearifolia	Carrot Tops	150mm	2/m2
Xylomelum pyriforme	Woody Pear	150mm	1/m2
Sub Stratum Ground			
Austrostipa pubescens	Spear Grass	Hiko150	8/m2
Dianella caerulea	Blue Flax-Lily	Hiko150	6/m2
Entolasia stricta	Wiry Panic	Hiko150	8/m2
Gonocarpus teucrioides	Raspswort	Hiko150	6/m2
Lepidosperma laterale	Variable Swordsedge	Hiko150	8/m2
Lomandra cylindrica	Needle Mat-Rush	Hiko150	6/m2
Lomandra filiformis	Wattle Mat-Rush	Hiko150	6/m2
Lomandra longifolia	Spiny-head Mat-Rush	Hiko150	6/m2
Lomandra multiflora	Many-flowered Mat-Rush	Hiko150	6/m2
Lomandra obliqua	Twisted Mat-Rush	Hiko150	6/m2
Pomax umbellata	Pomax	Hiko150	8/m2
Pteridium esculentum	Bracken Fern	Hiko150	6/m2
Smilax glyciphylla	Sweet Sarsaparilla	Hiko150	2/m2
Xanthorrhoea arborea	Grasstree	Native	As Shown
Xanthosia pilosa	Wooly Xanthosia	Hiko150	8/m2

GROUND FLOOR PLANTING

The planting is designed to enhance the sites existing character and natural setting adjacent Shrimptons Creek. The riparian zone itself is described in detail in the above section.

The species described under the riparian revegetation would also be utilised in this area, in particular in the interfaces with the reserves and 'Shrimpton Creek Precinct Activation' areas. The species described above would be in addition to these.

The planting provides a diverse palette of native and endemic species. A small number of ornamental exotic species are incorporated however will only be utilised along the Cottonwood street frontage.

Refer to drawings for street tree species.

Botanic Name	Common Name	Mature Size (H X W)	Endemic/ Native/Exotic	Pot Size	Spacing
Trees					
Brachychiton acerifolius	Illawarra Flame Tree	12m x 6m	Native	200 lt	As Shown
Corymbia maculata	Spotted Gum	30m x 10m	Native	200 lt	As Shown
Cyathaea australis	Rough Tree Fern	5m x 5m	Native	100 lt	As Shown
Elaeocarpus eumundi	Broad Leafed Quondong	15m x 4m	Native	200 lt	As Shown
Shrubs					
Asplenium australasicum	Birds Nest Fern	1m x 1m	Native	200mm	2/m2
Kalanchoe orgyallis 'Copper Spoons'	Copper Spoons	1.5 x 1m	Exotic	200mm	2/m2
Kalanchoe bracteata 'Silver Spoons'	Silver Spoons	1.5 x 1m	Exotic	200mm	2/m2
Macrozamia Communis	Burrawang	3m x 3m	Native	300mm	1/m2
Zamia furfuracea	Cardboard Palm	1m x 1m	Exotic	200mm	2/m2
Climbers, Grasses & Ground Covers					
Cissus antarctica	Kangaroo Vine	0.5 (spreads)	Native	150mm	4/m2
Dianella caerulea 'Little Rev'	Compact Blue Flax-Lily	0.3 x 0.3	Native	150mm	4/m2
Doodia aspera	Rasp Fern	0.4 (spreads)	Native	150mm	4/m2
Lomandra longifolia 'Tanika'	Spiny-Head Mat-Rush	0.6 x 0.6	Native	150mm	4/m2
Viola hederacea	Native Violet	0.2 (spreads)	Native	150mm	4/m2




COMMUNAL SPACE PLANTING

The Level 2 & 19 terrace planting has been designed to create a fun and striking character in keeping with the playful design of the building and the key target market of students and younger professionals.


A mix of Evergreen and deciduous trees have been selected to provide summer shade and winter sun. Typically low water planting species will be prioritised, serviced by an automated irrigation system supplied through rain water collection on site to minimise potable water use.

The built in planters to the perimeter of the space allow 800-1100mm depth of soil with mounding in order to support the growth of small trees.

Botanic Name	Common Name	Mature Size (H X W)	Endemic/ Native/Exotic	Pot Size	Spacing
Trees					
Lagerstromia Tuscarora	Hot Pink Crepe Myrtle	5m x 4m	Exotic	200 lt	As Shown
Magnolia 'Teddy Bear'	Magnolia	4m x 3m	Exotic	100lt	As shown
Plumeria rubra	Frangipani	5m x 4m	Exotic	200 lt	As Shown
Shrubs					
Agave attenuata 'Blue Flame'	Blue Flame	0.6 x 0.9m	Exotic	200mm	4/m2
Kalanchoe orgyallis 'Copper Spoons'	Copper Spoons	1.5 x 1m	Exotic	200mm	2/m2
Kalanchoe bracteata 'Silver Spoons'	Silver Spoons	1.5 x 1m	Exotic	200mm	2/m2
Westringia fruticosa 'Grey Box'	Coastal Rosemary	1m x 1m	Native	200mm	2/m2
Zamia furfuracea	Cardboard Palm	1m x 1m	Exotic	200mm	2/m2
Climbers, Grasses & Ground Covers					
Carpobrotus glaucescens	Pig Face	0.2 (spreads)	Exotic	200mm	2/m2
Hibbertia scandens	Guinea Flower	0.2 (spreads)	Native	200mm	2/m2
Pandorea jasminoides	Bower Vine	0.2 (spreads)	Native	200mm	As Shown
Senecioi serpens	Blue Chalk Sticks	0.2 (spreads)	Exotic	200mm	4/m2

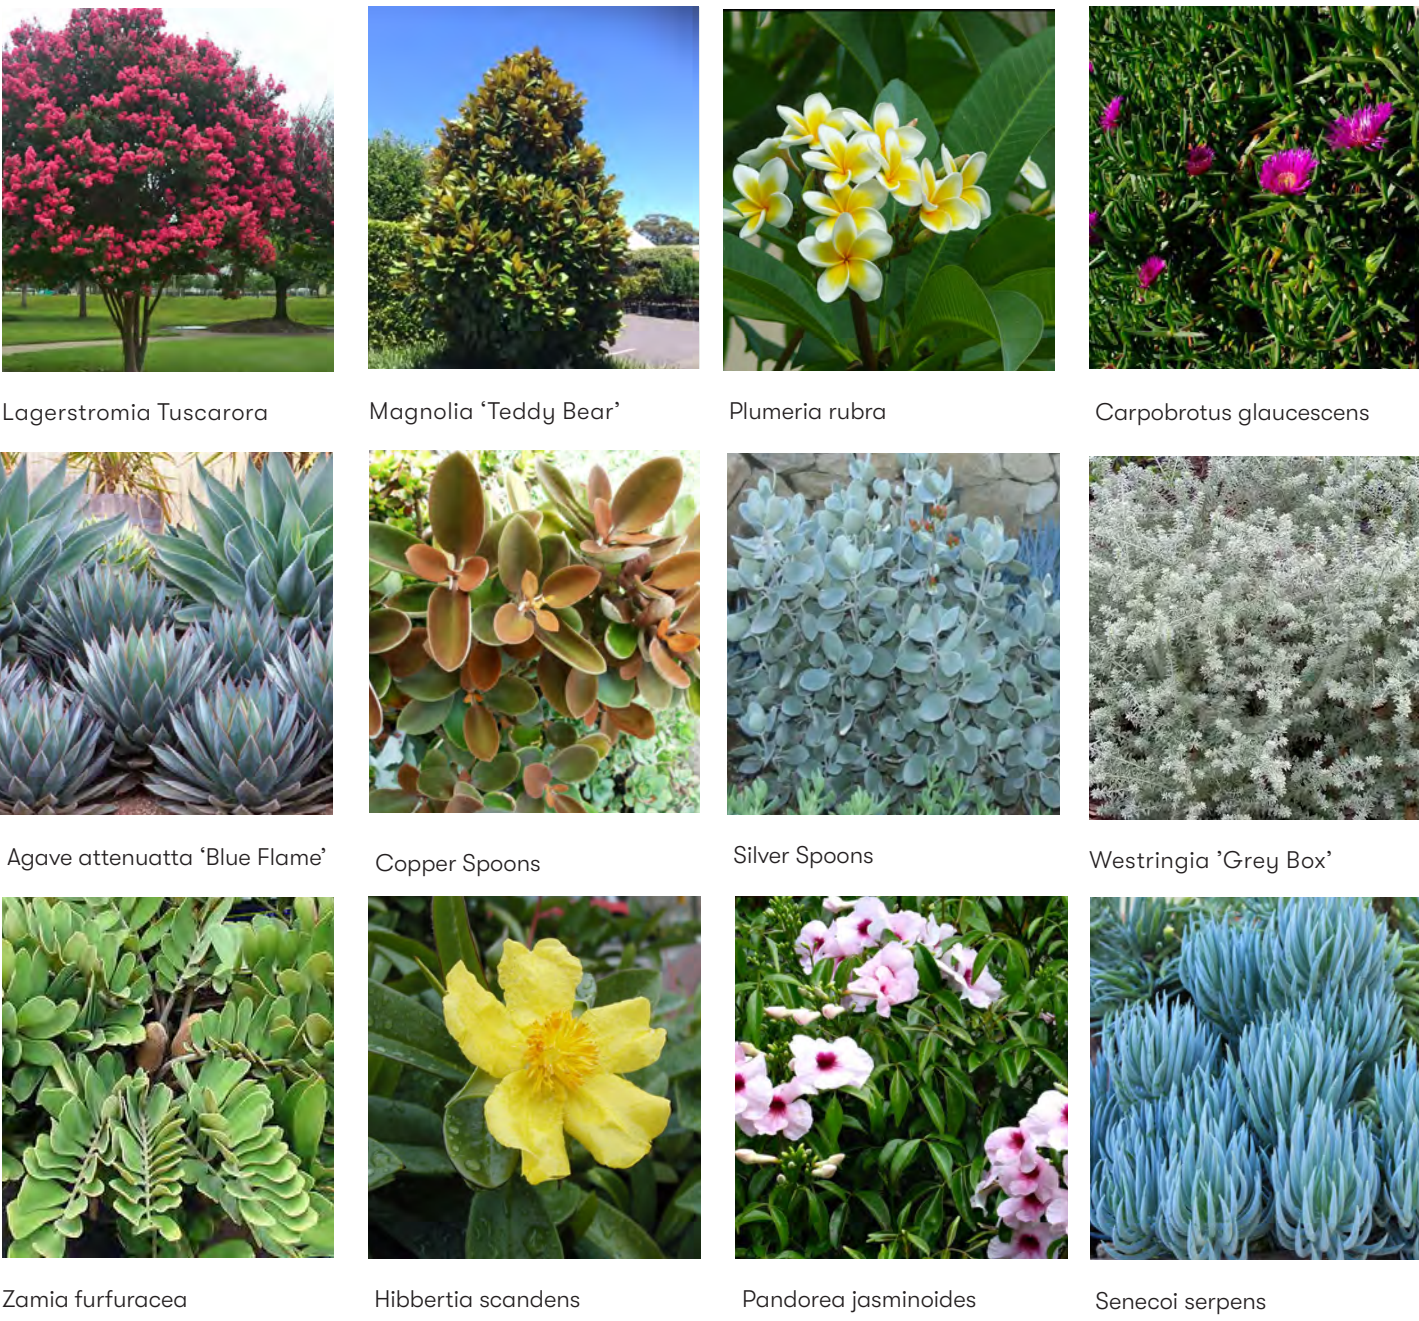


Approved Plans
LDA No. LDA2018/0506
Date: 4 November 2020
Council Officer: Sandra McCarry
Subject to Conditions of Consent

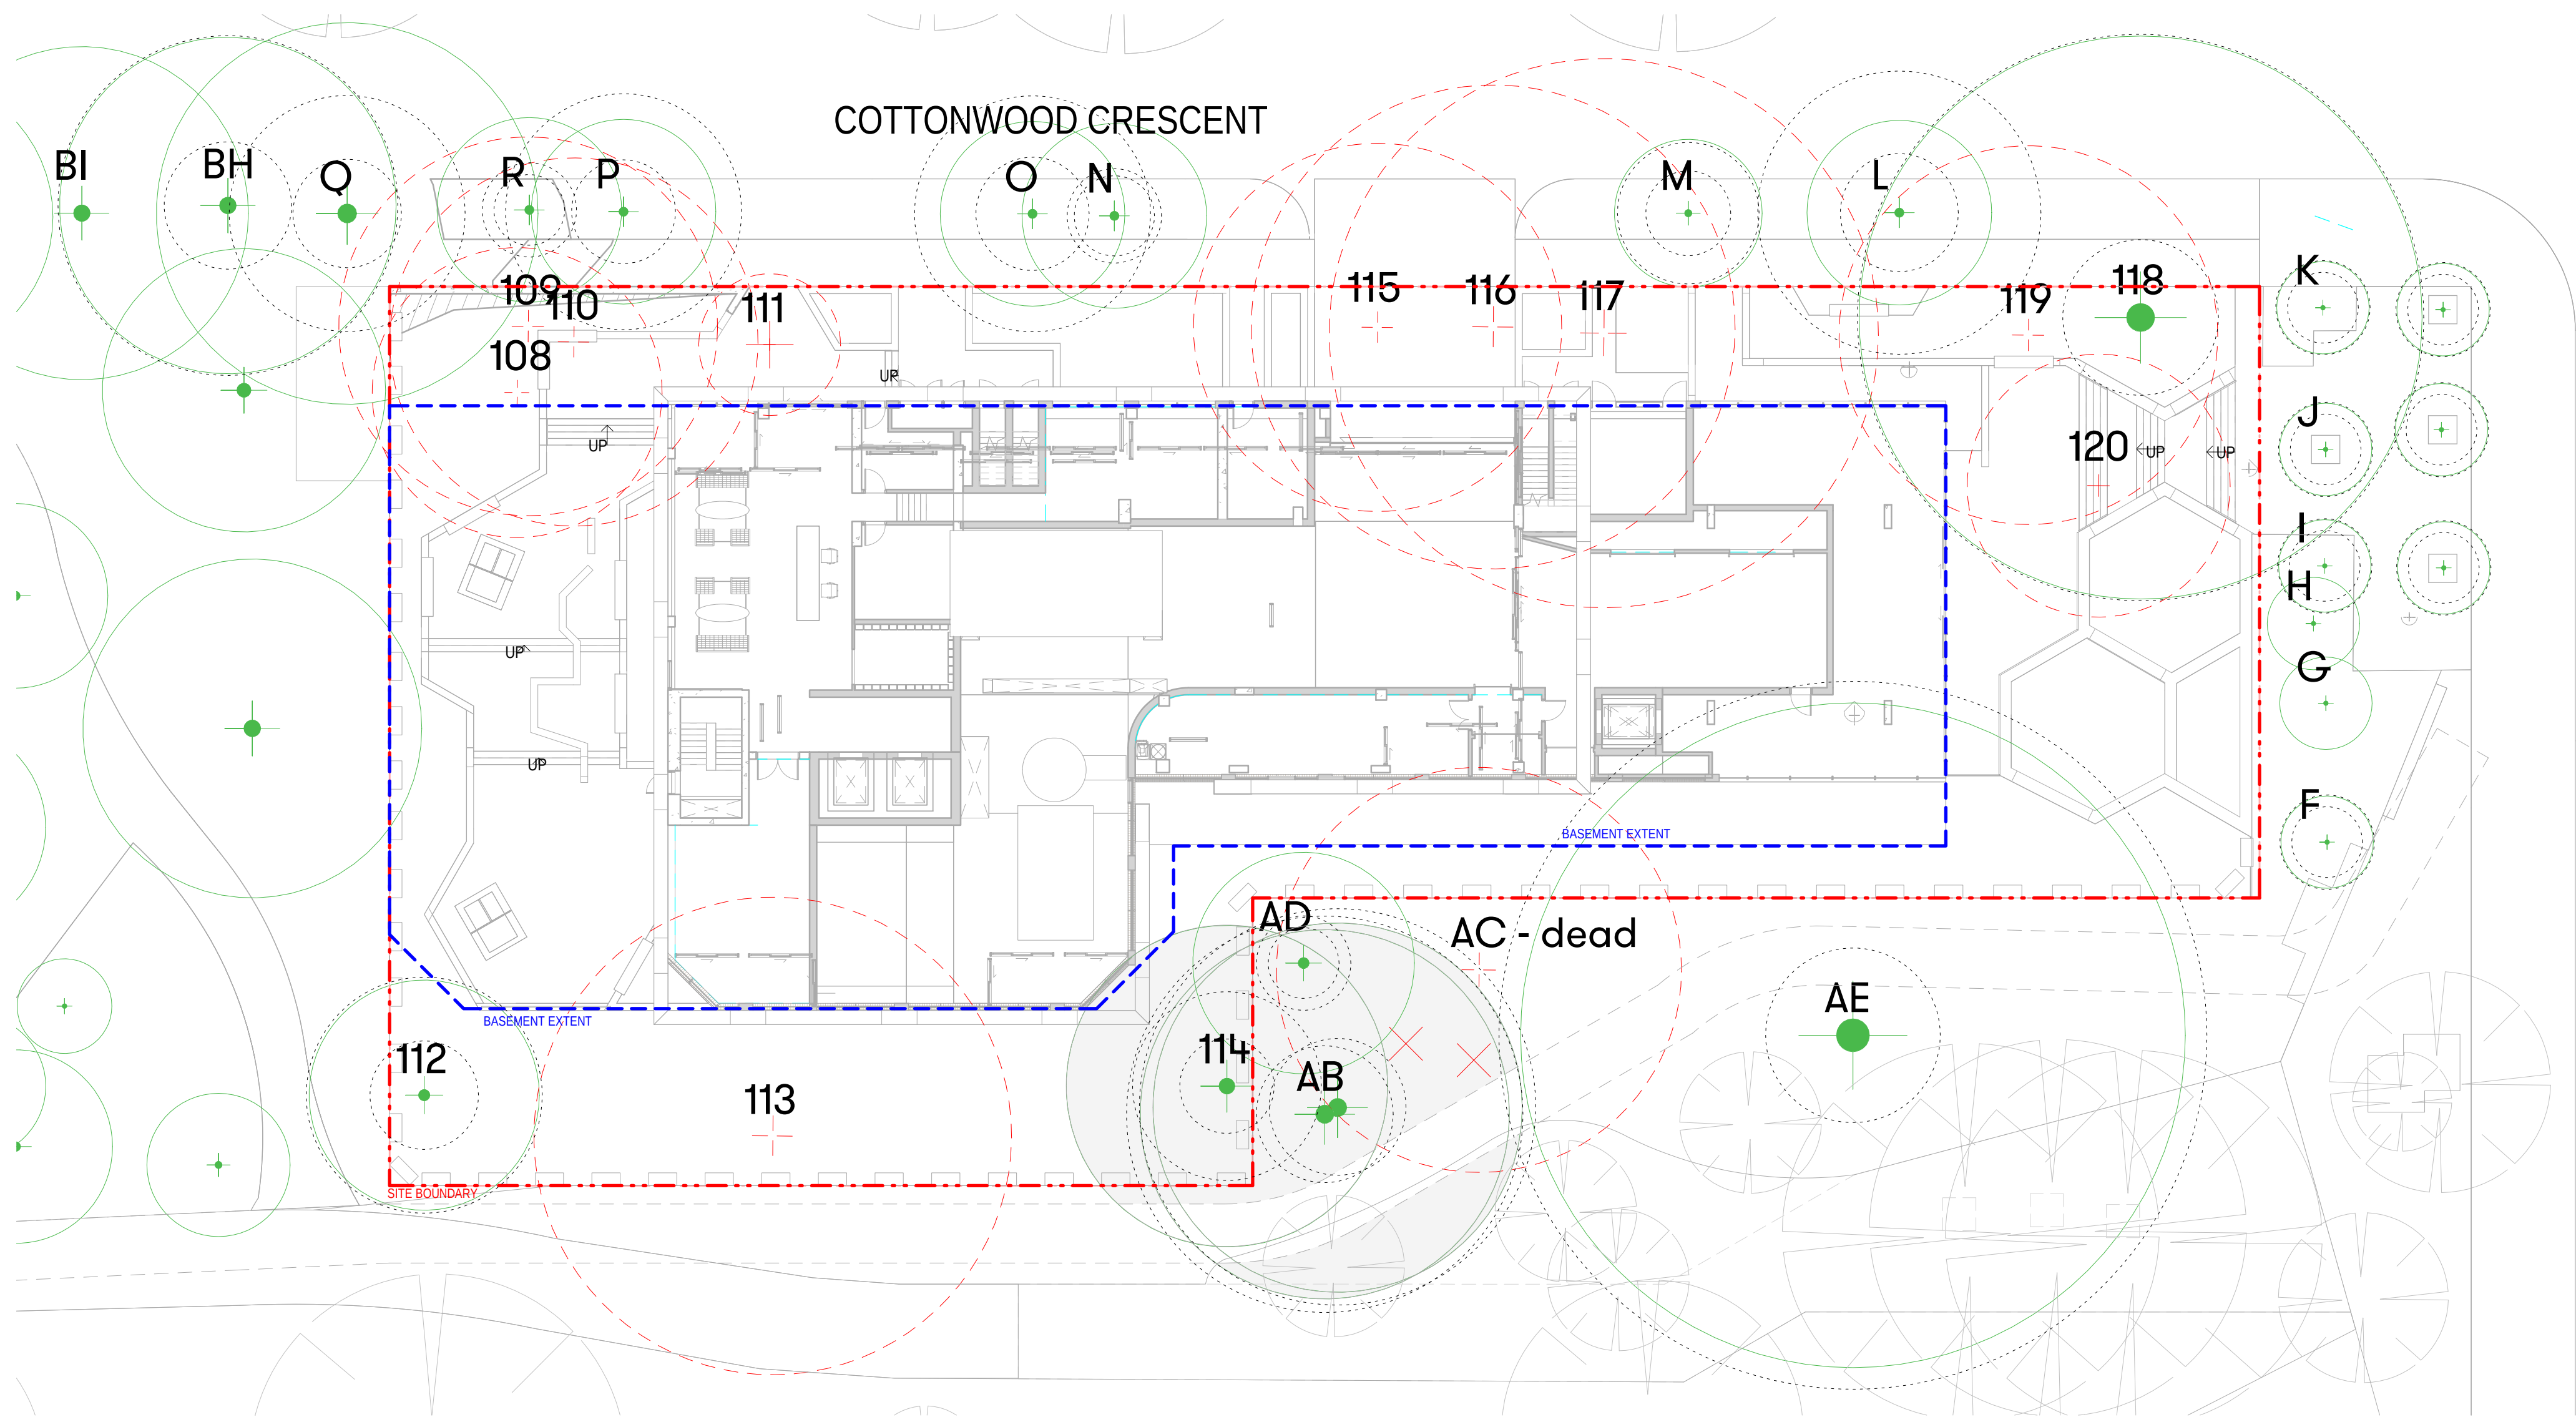


- LEGEND
- SITE BOUNDARY
 - BASEMENT EXTENT
 - EXISTING TREES TO BE REMOVED
 - EXISTING TREES TO BE REMOVED (AS PER COUNCIL'S PLAN - SHRIMPTONS CREEK PRECINCT ACTIVATION dated 28 February 2019)
 - EXISTING TREES TO BE RETAINED AND PROTECTED
 - TREE PROTECTION ZONE (TPZ) AND STRUCTURAL ROOT ZONE (SRZ)

 City of Ryde

Approved Plans
LDA No. LDA2018/0506
Date: 4 November 2020
Council Officer: Sandra McCarry
Subject to Conditions of Consent

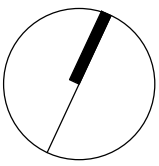

[Rev#]	[Description]	[Date]
1	DA ISSUE	11.10.2019
2	DA ISSUE	28.02.2020
3	COUNCIL RFI RESPONSE	10.07.2020
4	COUNCIL RFI RESPONSE	14.07.2020

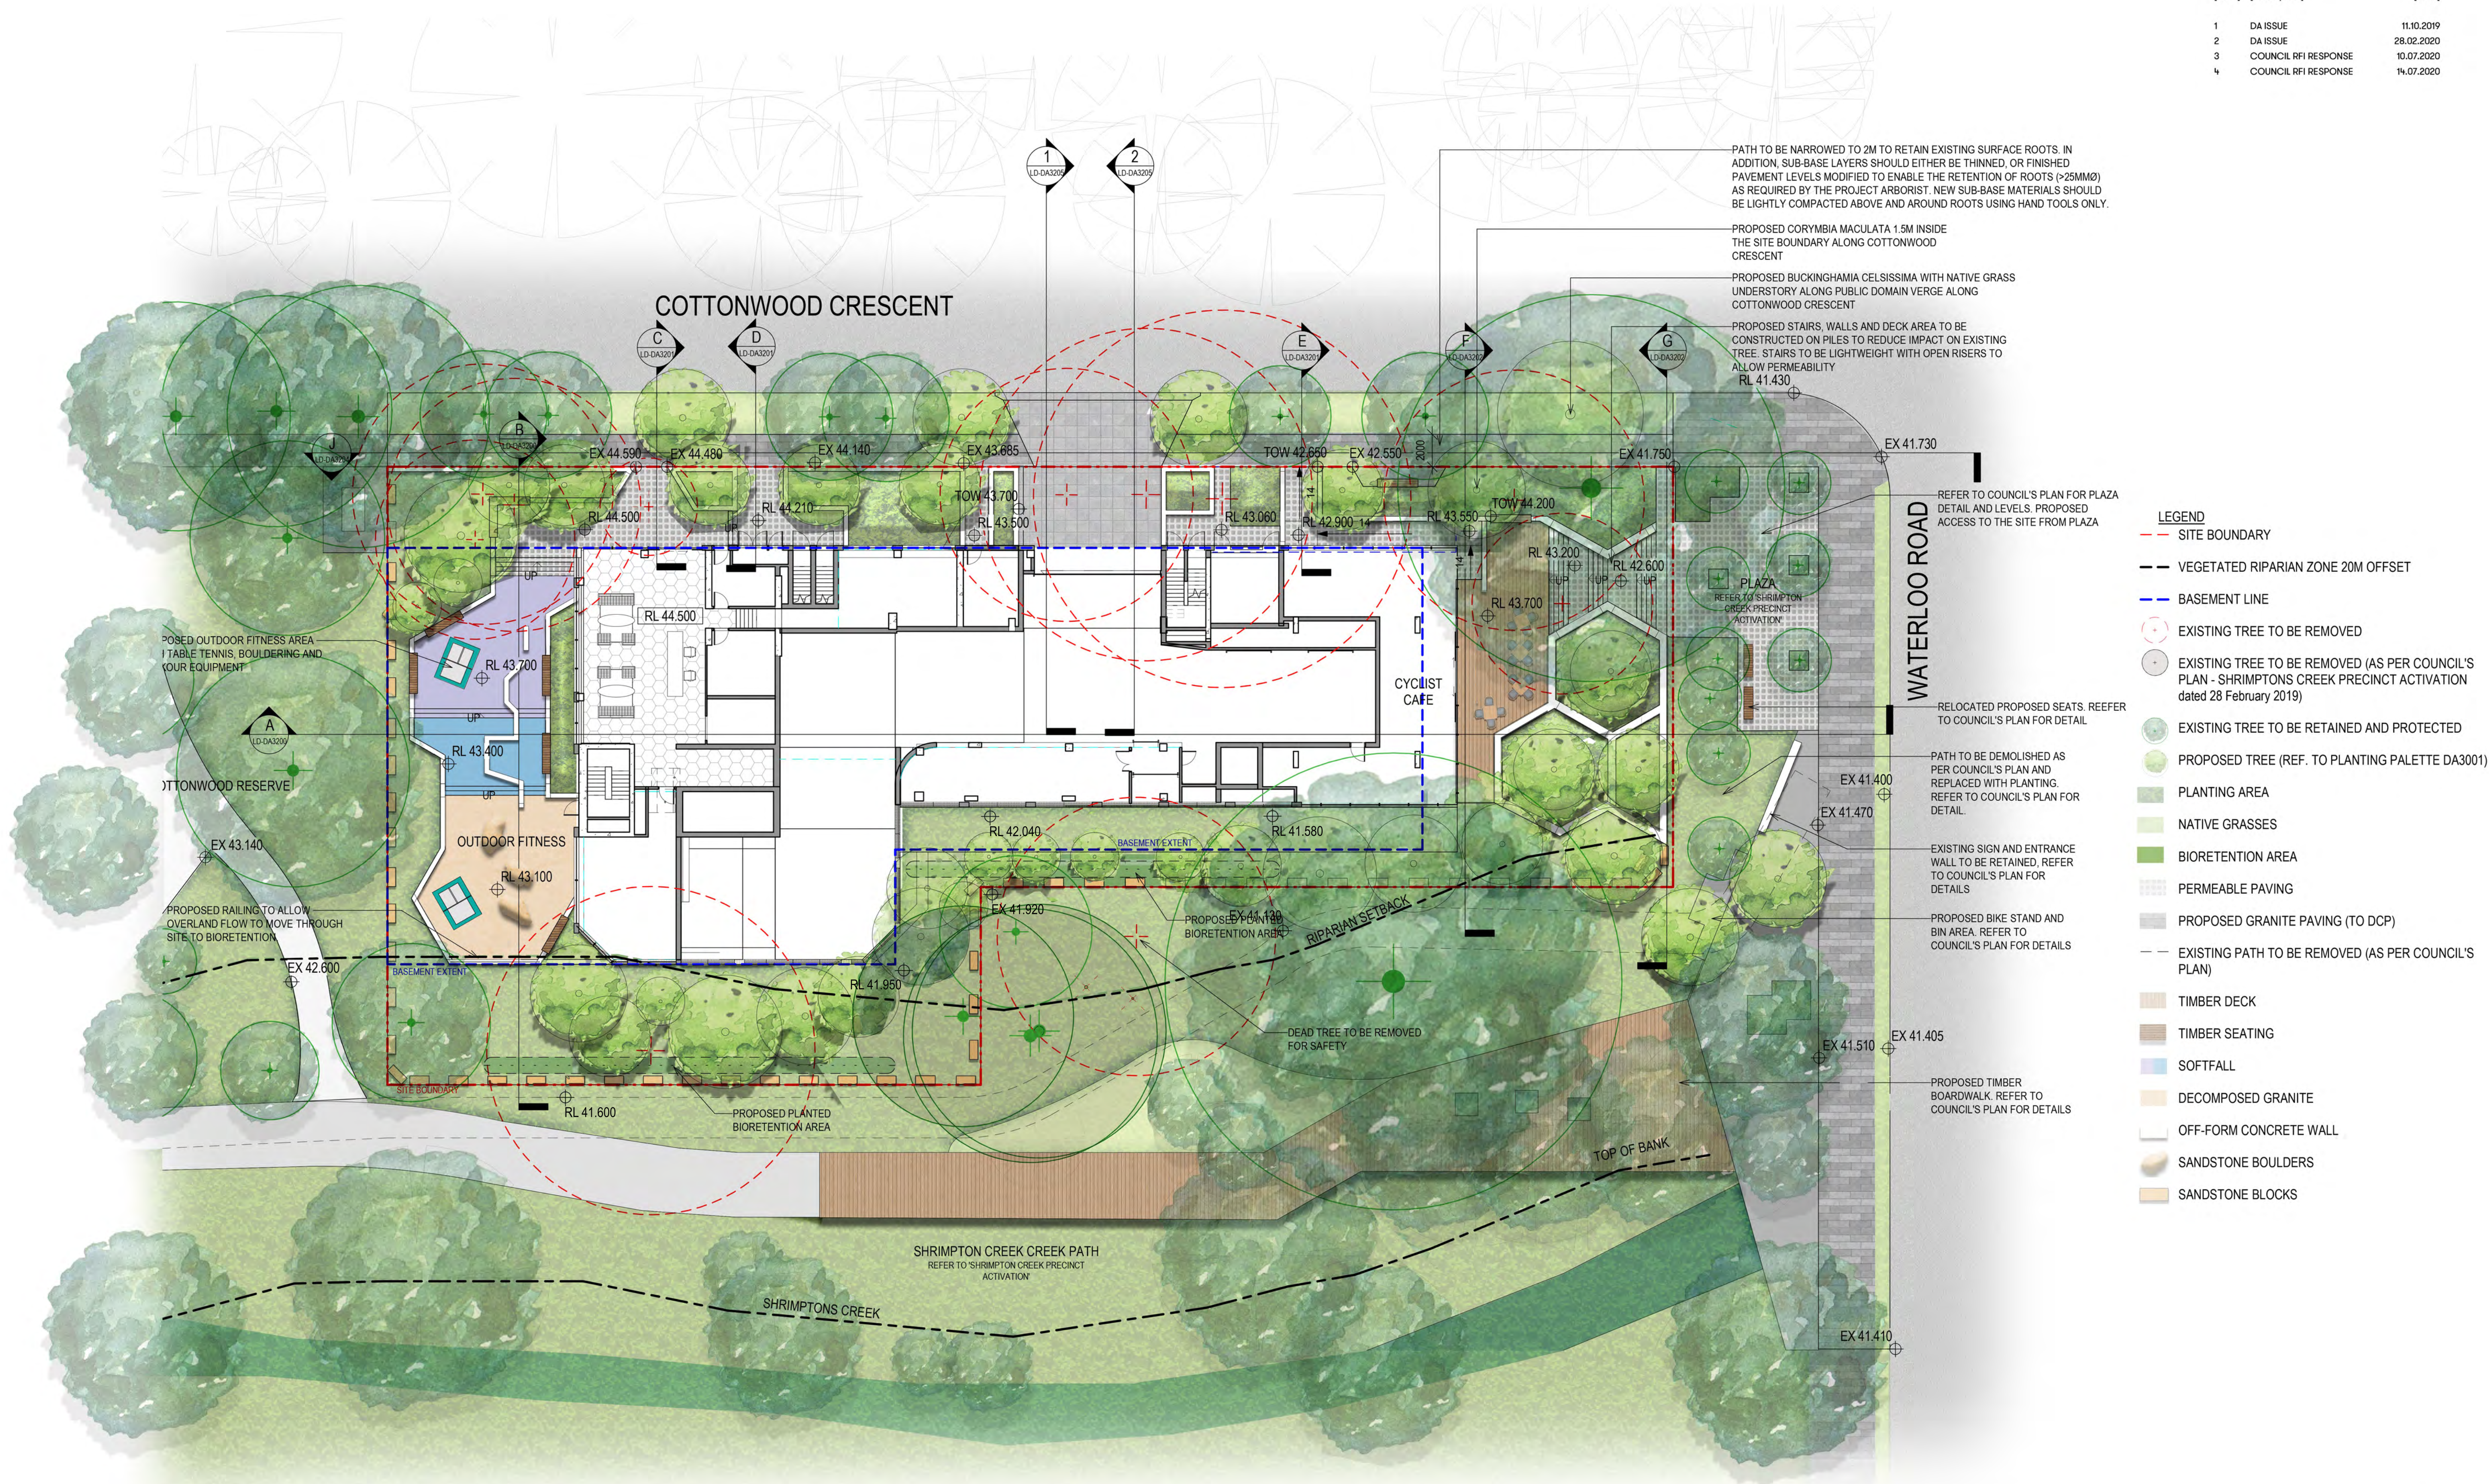

[Status] DA ISSUE


[Nom. Architect] Esther Dickens /1053

[File]

[Print Date] 14/07/2020 11:00:44 AM


History


[Rev#]	[Description]	[Date]
1	DA ISSUE	11.10.2019
2	DA ISSUE	28.02.2020
3	COUNCIL RFI RESPONSE	10.07.2020
4	COUNCIL RFI RESPONSE	14.07.2020

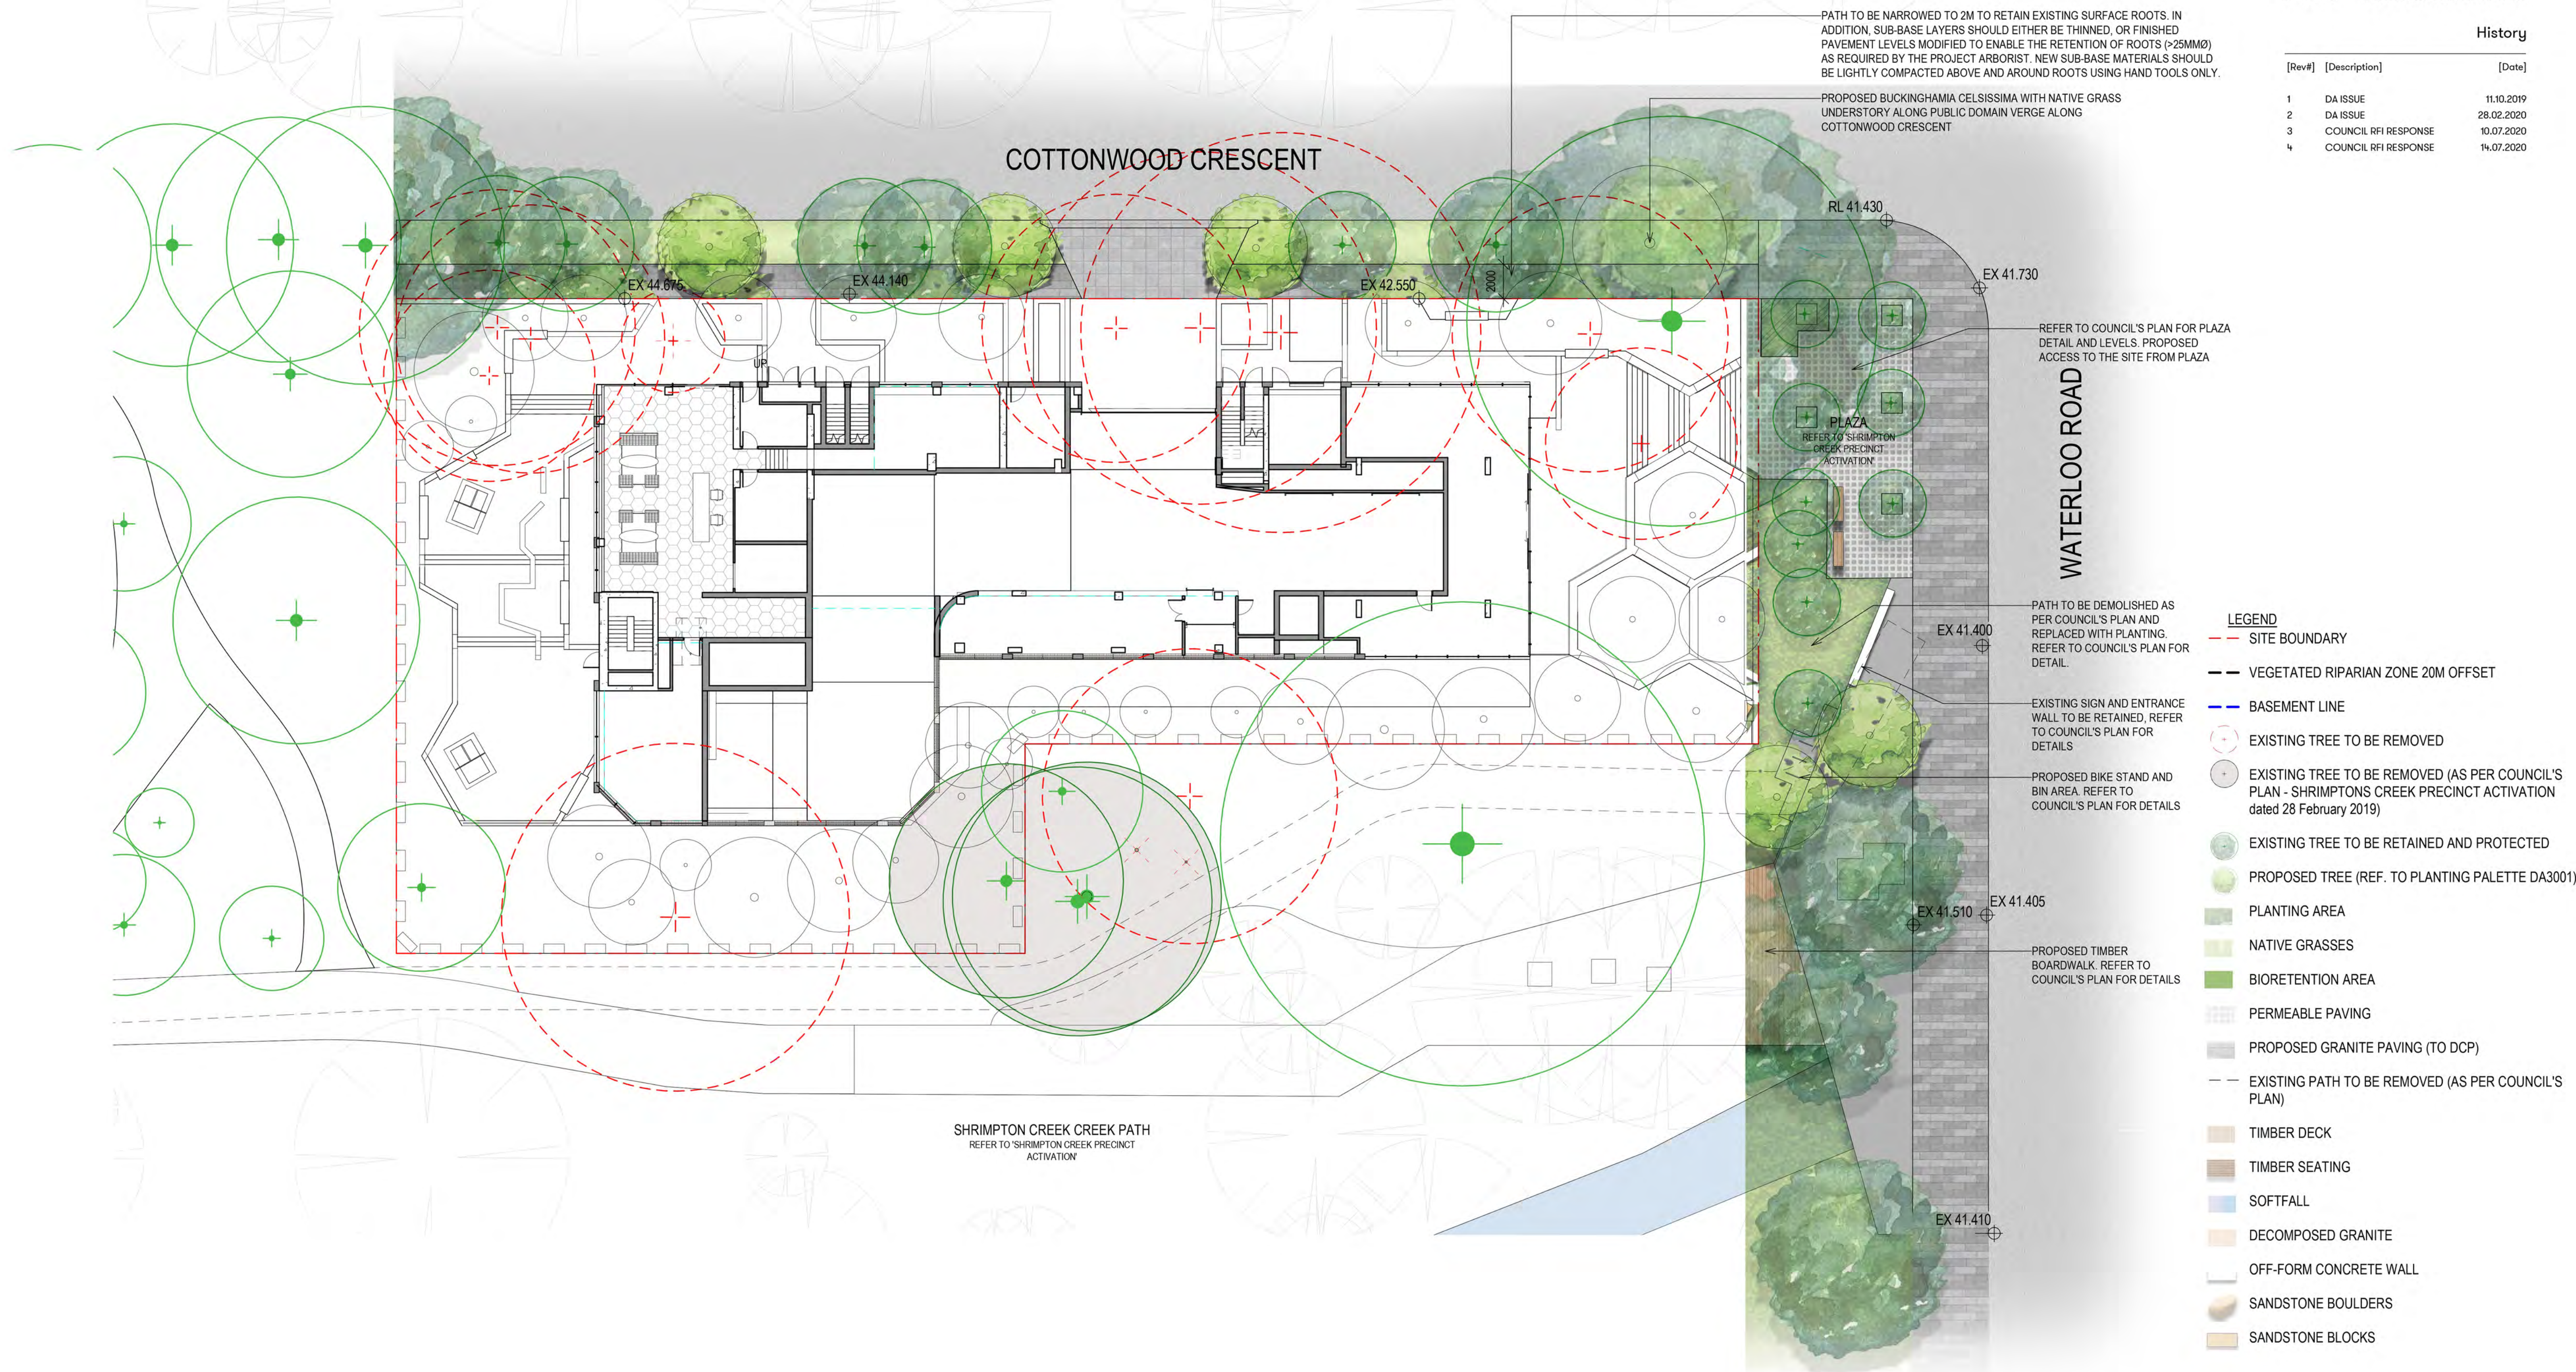


City of Ryde

Approved Plans
LDA No. LDA2018/0506
Date: 4 November 2020
Council Officer: Sandra McCarry
Subject to Conditions of Consent

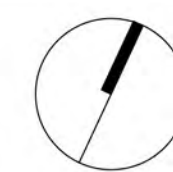

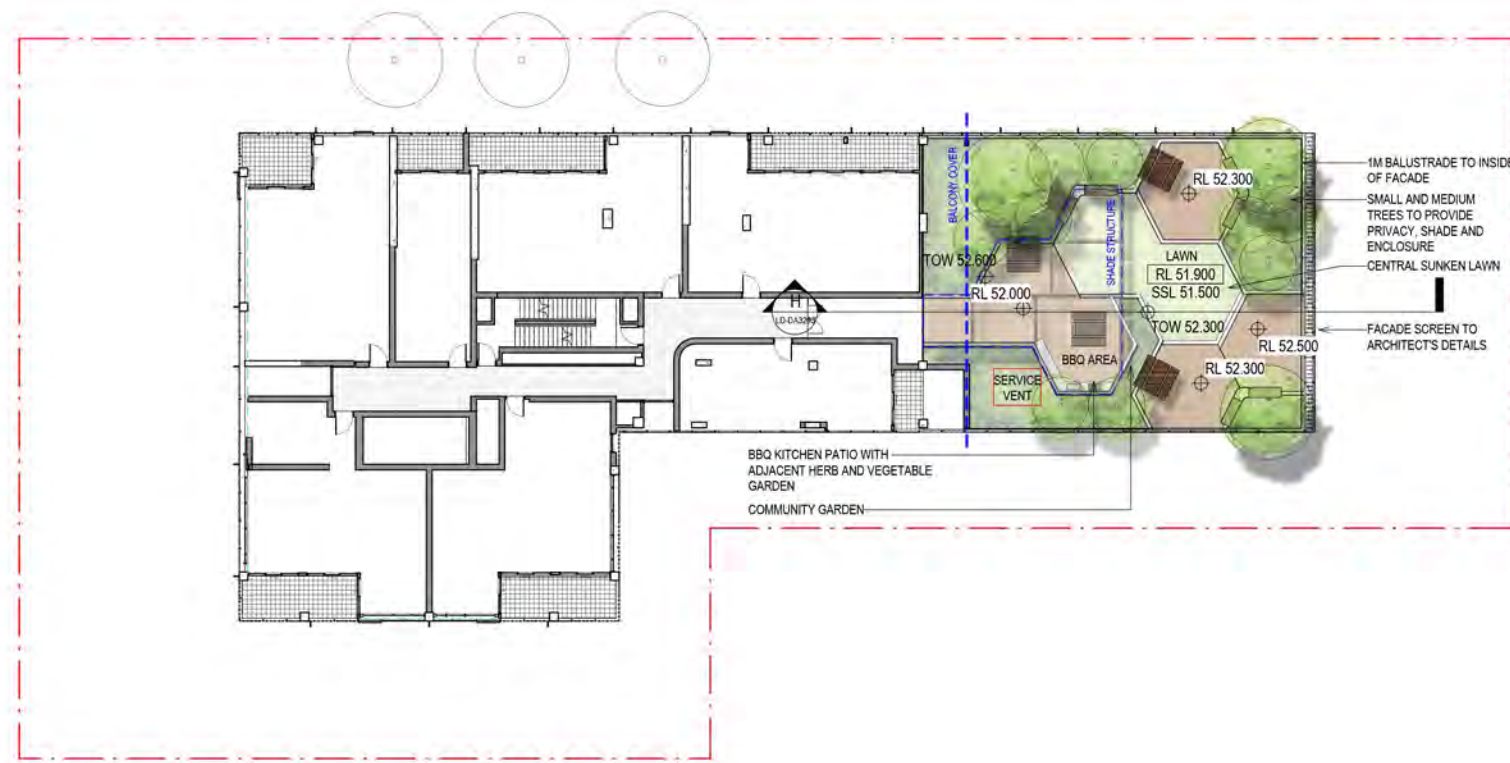

1 Level 2 Communal Open Space
1 : 200

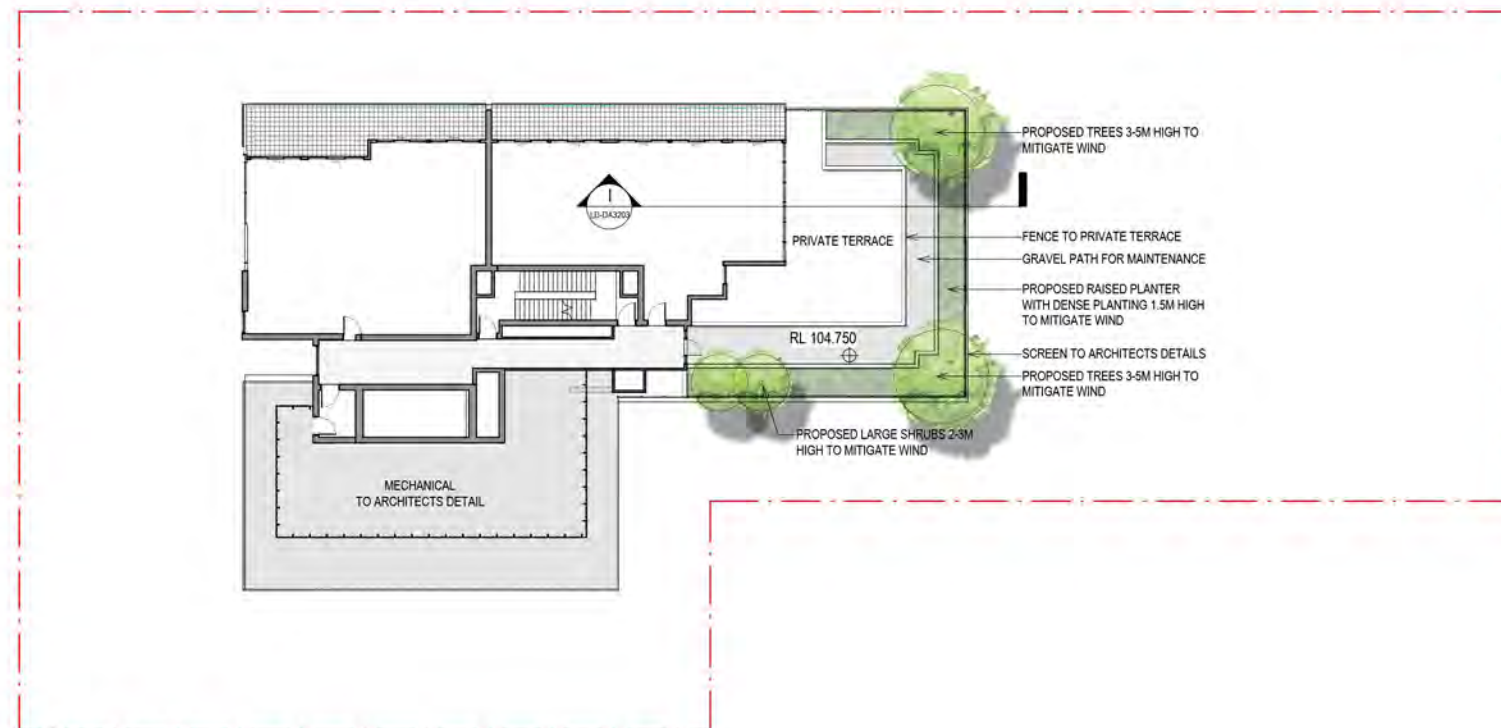

2 Level 19 Private Terrace
1 : 200

City of Ryde

Approved Plans
LDA No. LDA2018/0506
Date: 4 November 2020
Council Officer: Sandra McCarry
Subject to Conditions of Consent

- LEGEND
- SITE BOUNDARY
 - PROPOSED TREE AND LARGE SHRUBS (REF. TO PLANTING PALETTE IN REPORT)
 - RPA RAISED PLANTING AREA
 - LAWN
 - TIMBER DECKING
 - OFF-FORM CONCRETE WALL
 - GRAVEL





A - Ground Floor 1
1 : 100



B - Ground Floor 2
1 : 50


[Status]	DA ISSUE	
[Nom. Architect]	Esther Dickens /1053	
[File]		
[Print Date]	10/07/2020 5:24:35 PM	
History		
[Rev#]	[Description]	[Date]
1	DA ISSUE	11.10.2019
2	DA ISSUE	28.02.2020
3	COUNCIL RFI RESPONSE	10.07.2020

City of Ryde

Approved Plans
LDA No. LDA2018/0506
Date: 4 November 2020
Council Officer: Sandra McCarry
Subject to Conditions of Consent



C - Ground Floor 3
1 : 25

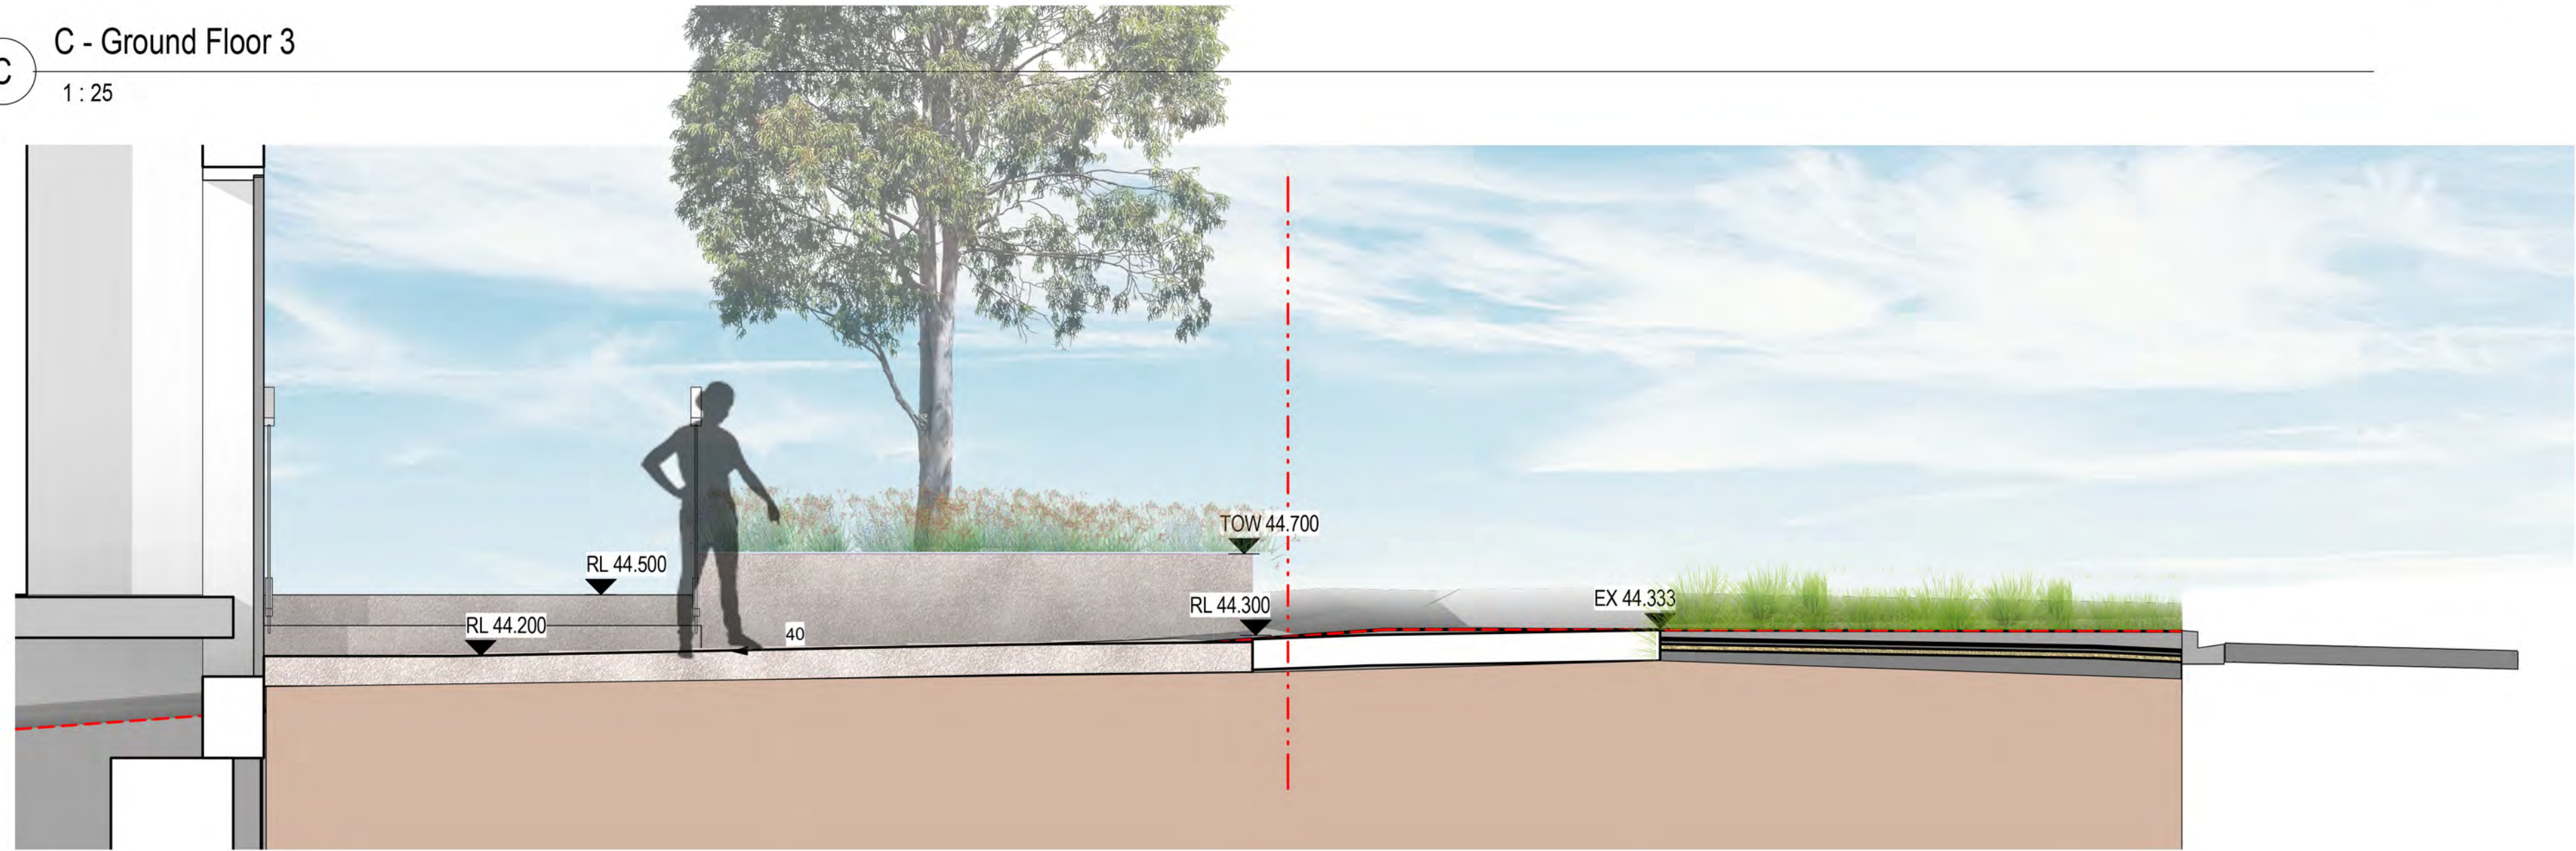


D - Ground Floor 4
1 : 25




E - Ground Floor 5
1 : 25

[Status]	DA ISSUE	
[Nom. Architect]	Esther Dickens /1053	
[File]		
[Print Date]	10/07/2020 5:25:36 PM	
History		
[Rev#]	[Description]	[Date]
1	DA ISSUE	11.10.2019
2	DA ISSUE	28.02.2020
3	COUNCIL RFI RESPONSE	10.07.2020

 City of Ryde
Approved Plans
LDA No. LDA2018/0506
Date: 4 November 2020
Council Officer: Sandra McCarry
Subject to Conditions of Consent

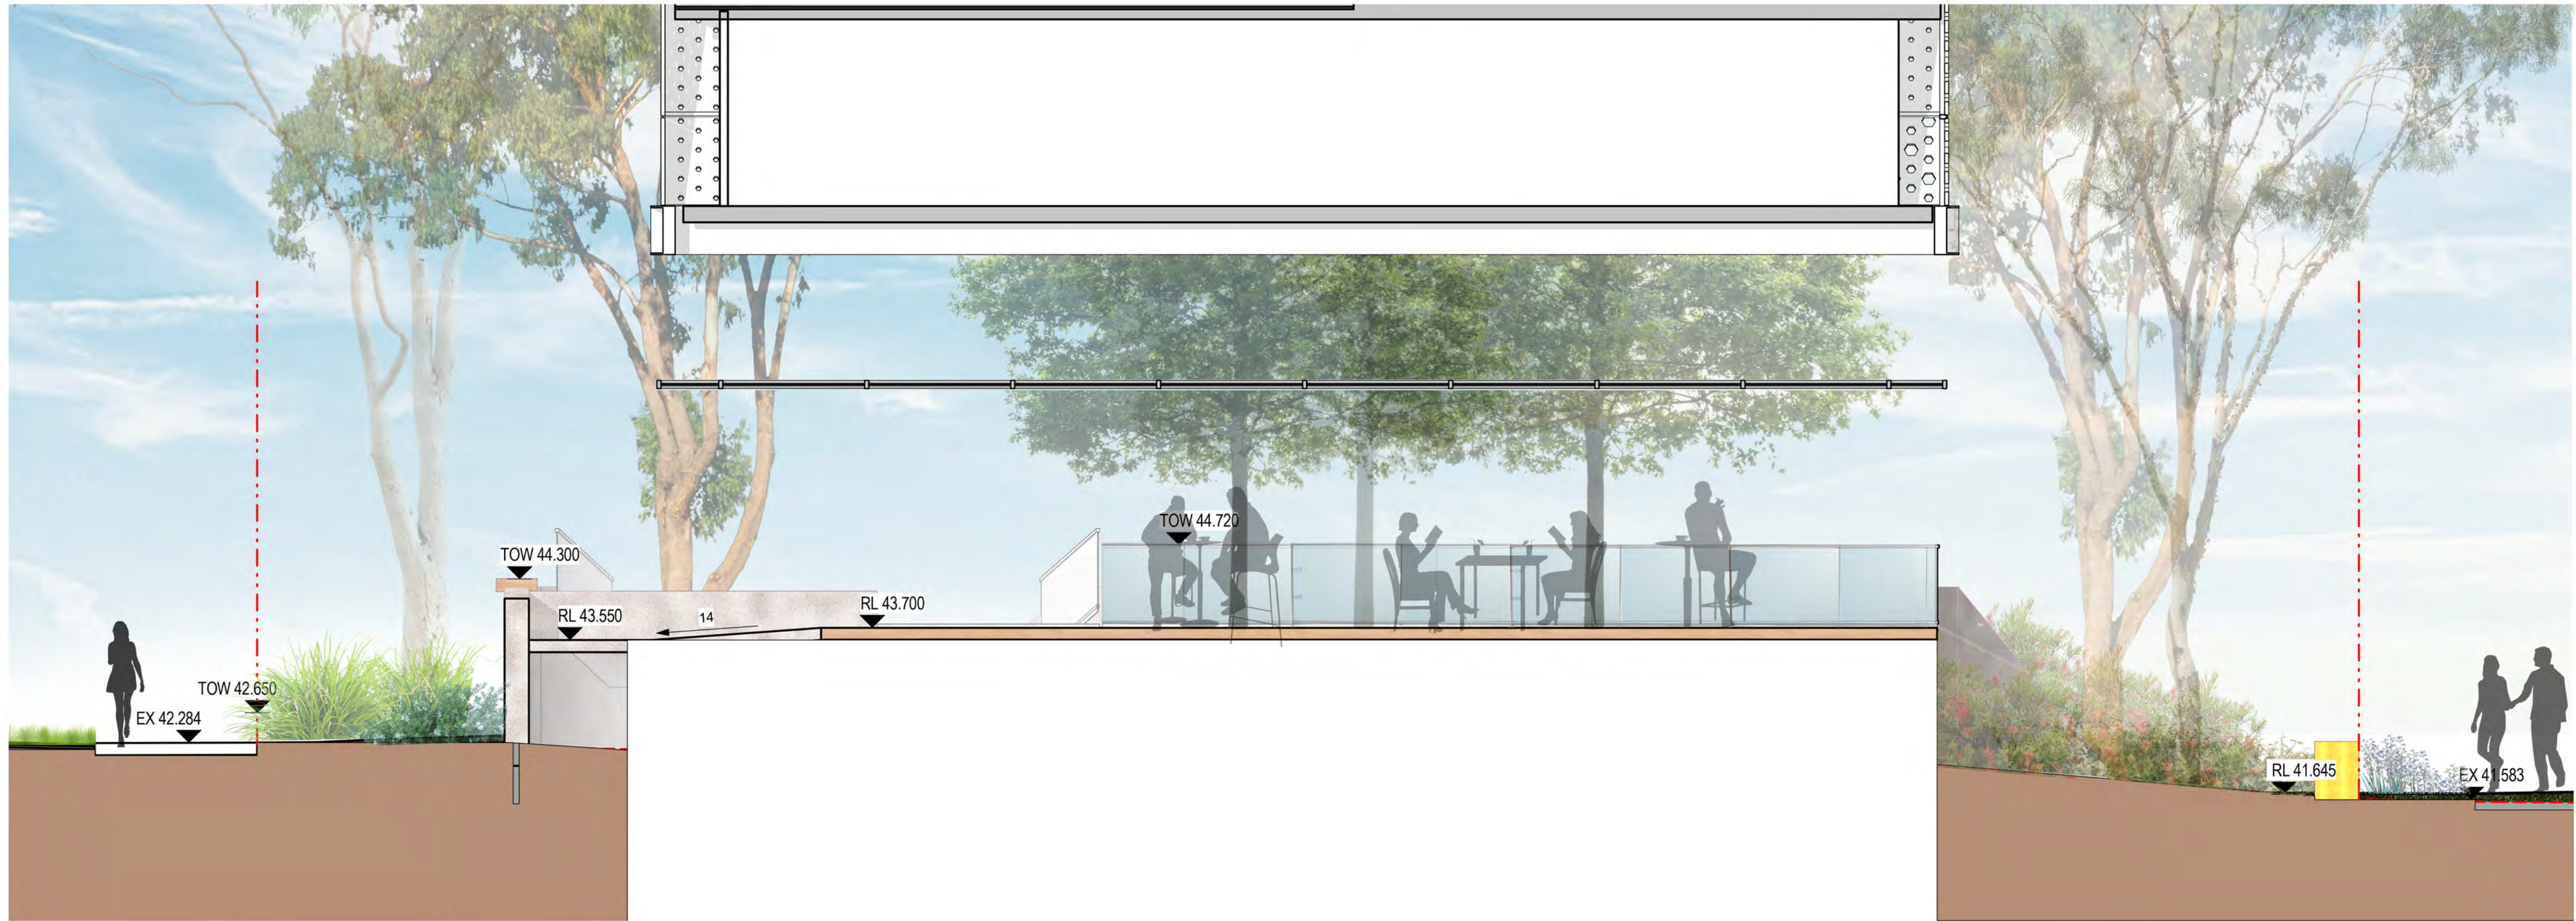

F - Ground Floor 6
1:50

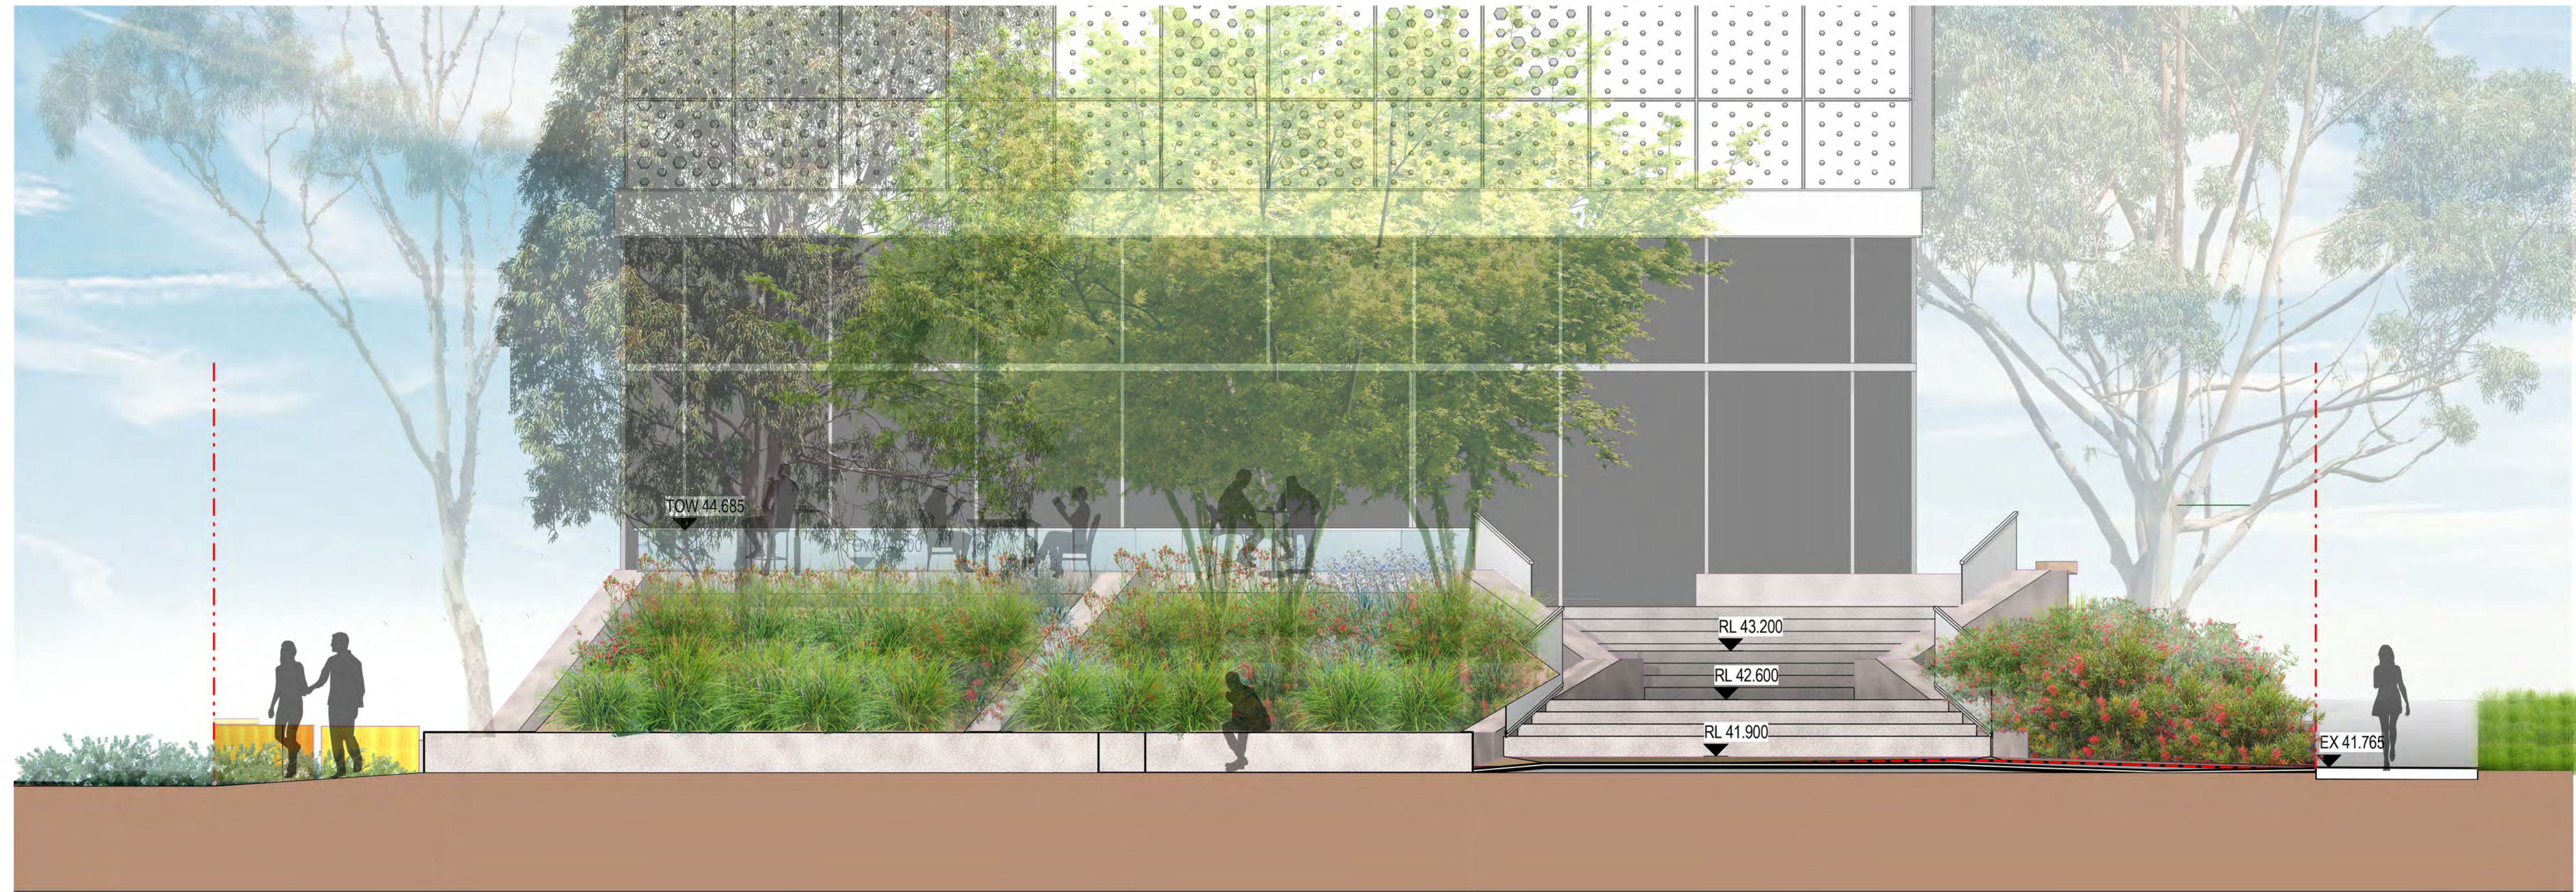

G - Ground Floor 7
1:50

Status]

DA ISSUE

Nom. Architect]

Esther Dickens /1053


File]


Print Date]

10/07/2020 5:02:50 PM


History

[Rev#]	[Description]	[Date]
1	DA ISSUE	11.10.2019
2	DA ISSUE	28.02.2020
3	DA ISSUE	10.07.2020

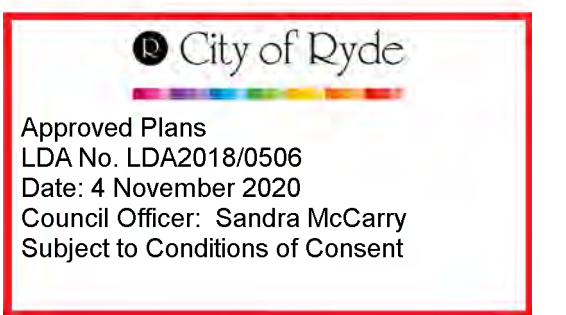

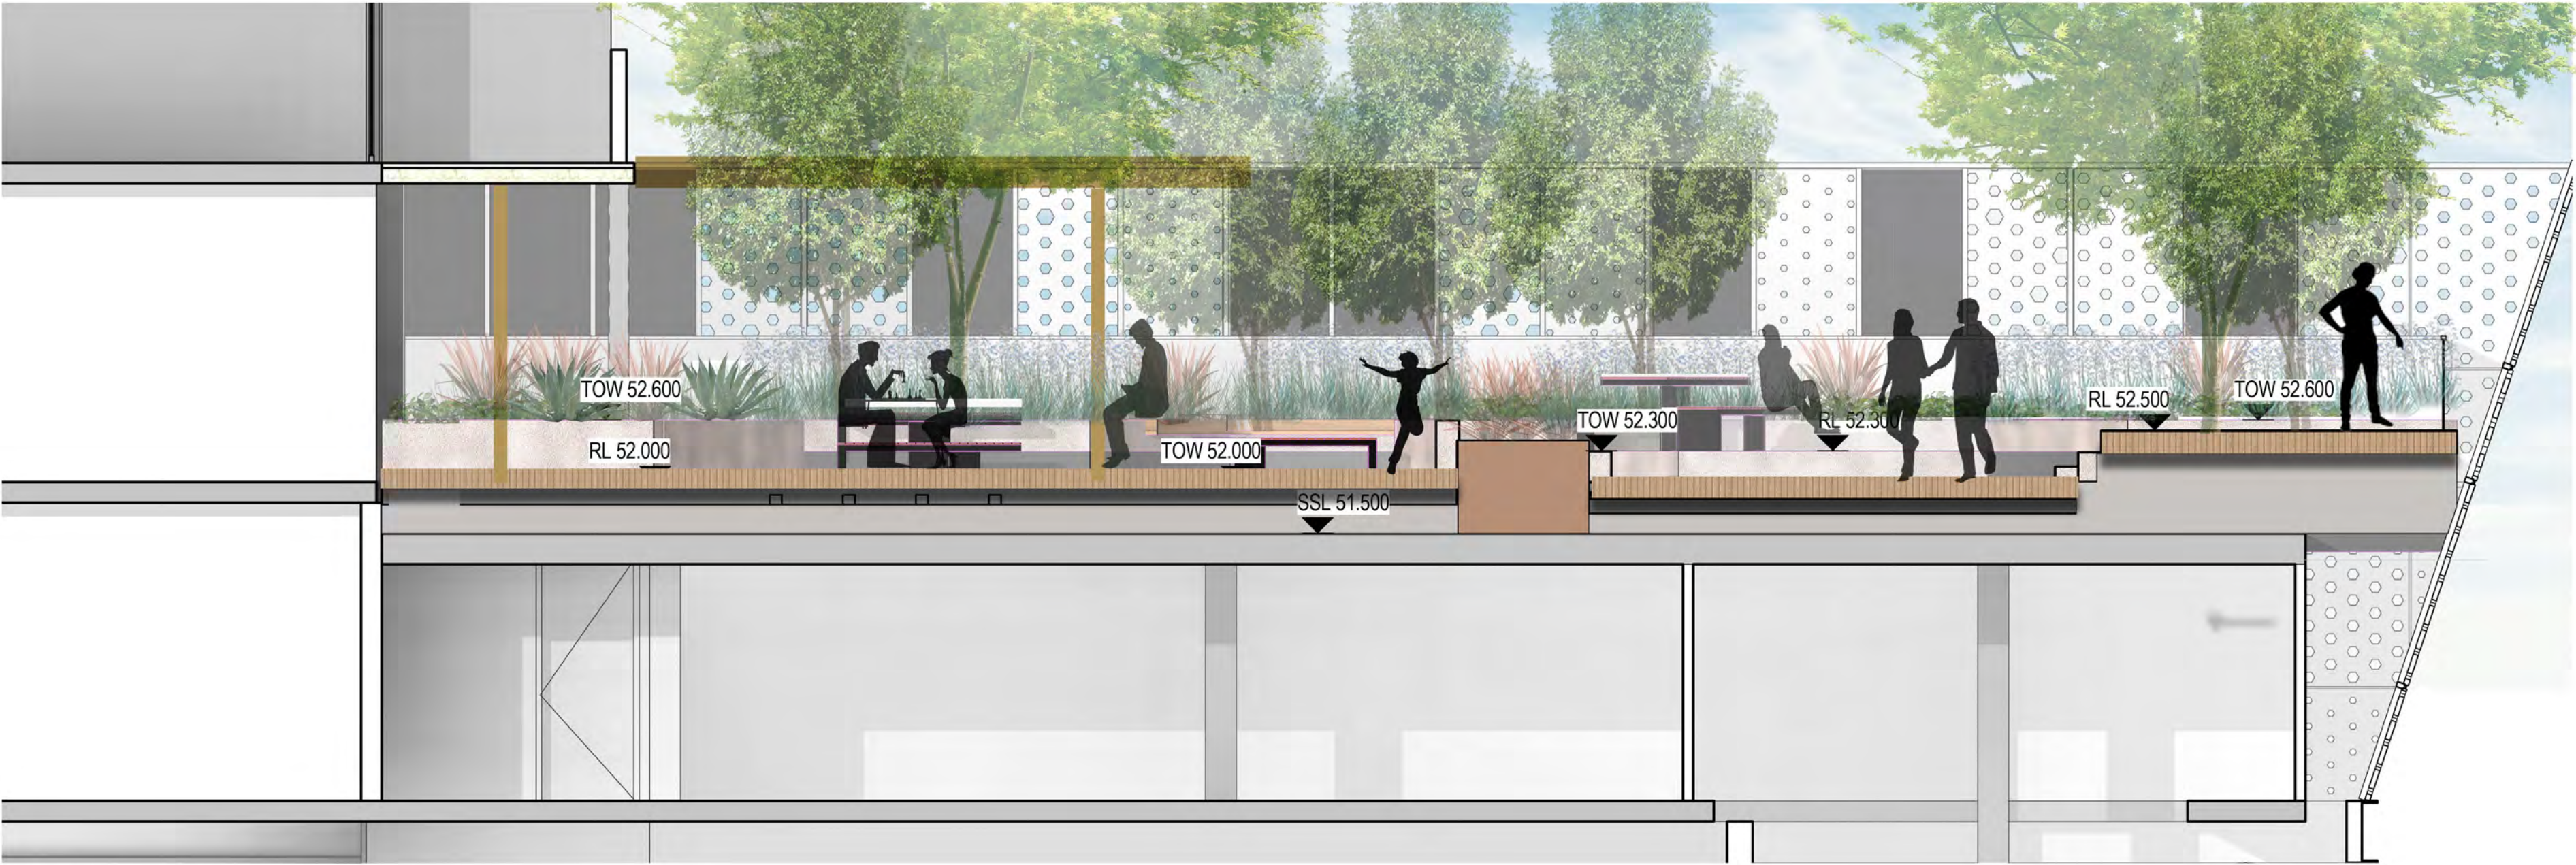

H- Level 2 Terrace
1 : 50

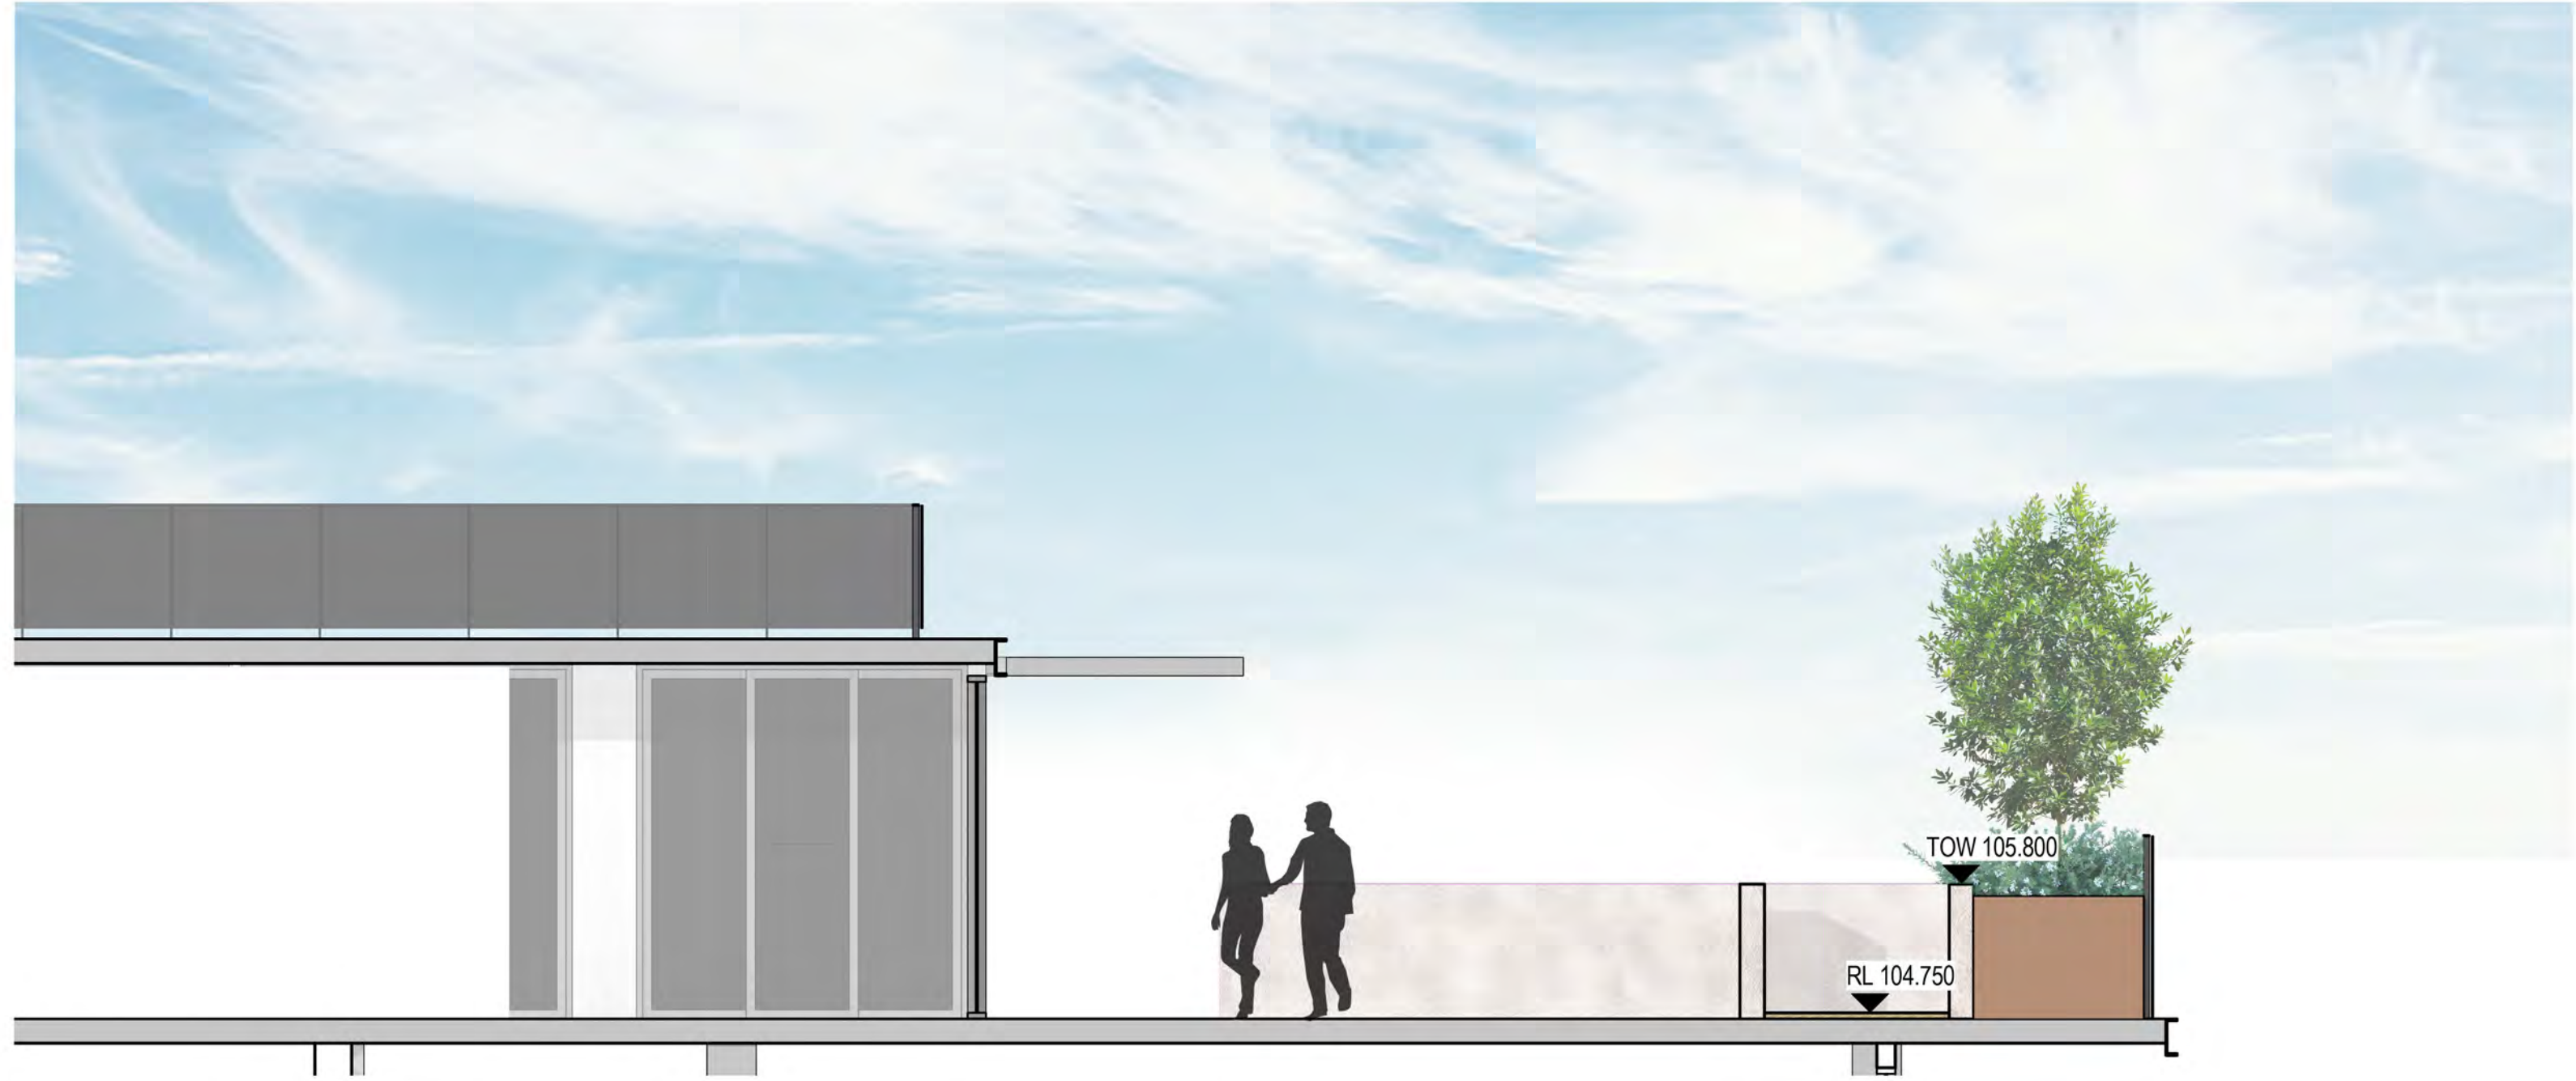

I - Level 19 Terrace
1 : 50

 City of Ryde
Approved Plans
LDA No. LDA2018/0506
Date: 4 November 2020
Council Officer: Sandra McCarry
Subject to Conditions of Consent




 City of Ryde

Approved Plans
LDA No. LDA2018/0506
Date: 4 November 2020
Council Officer: Sandra McCarry
Subject to Conditions of Consent

J

J - Cottonwood Crescent

1 : 200

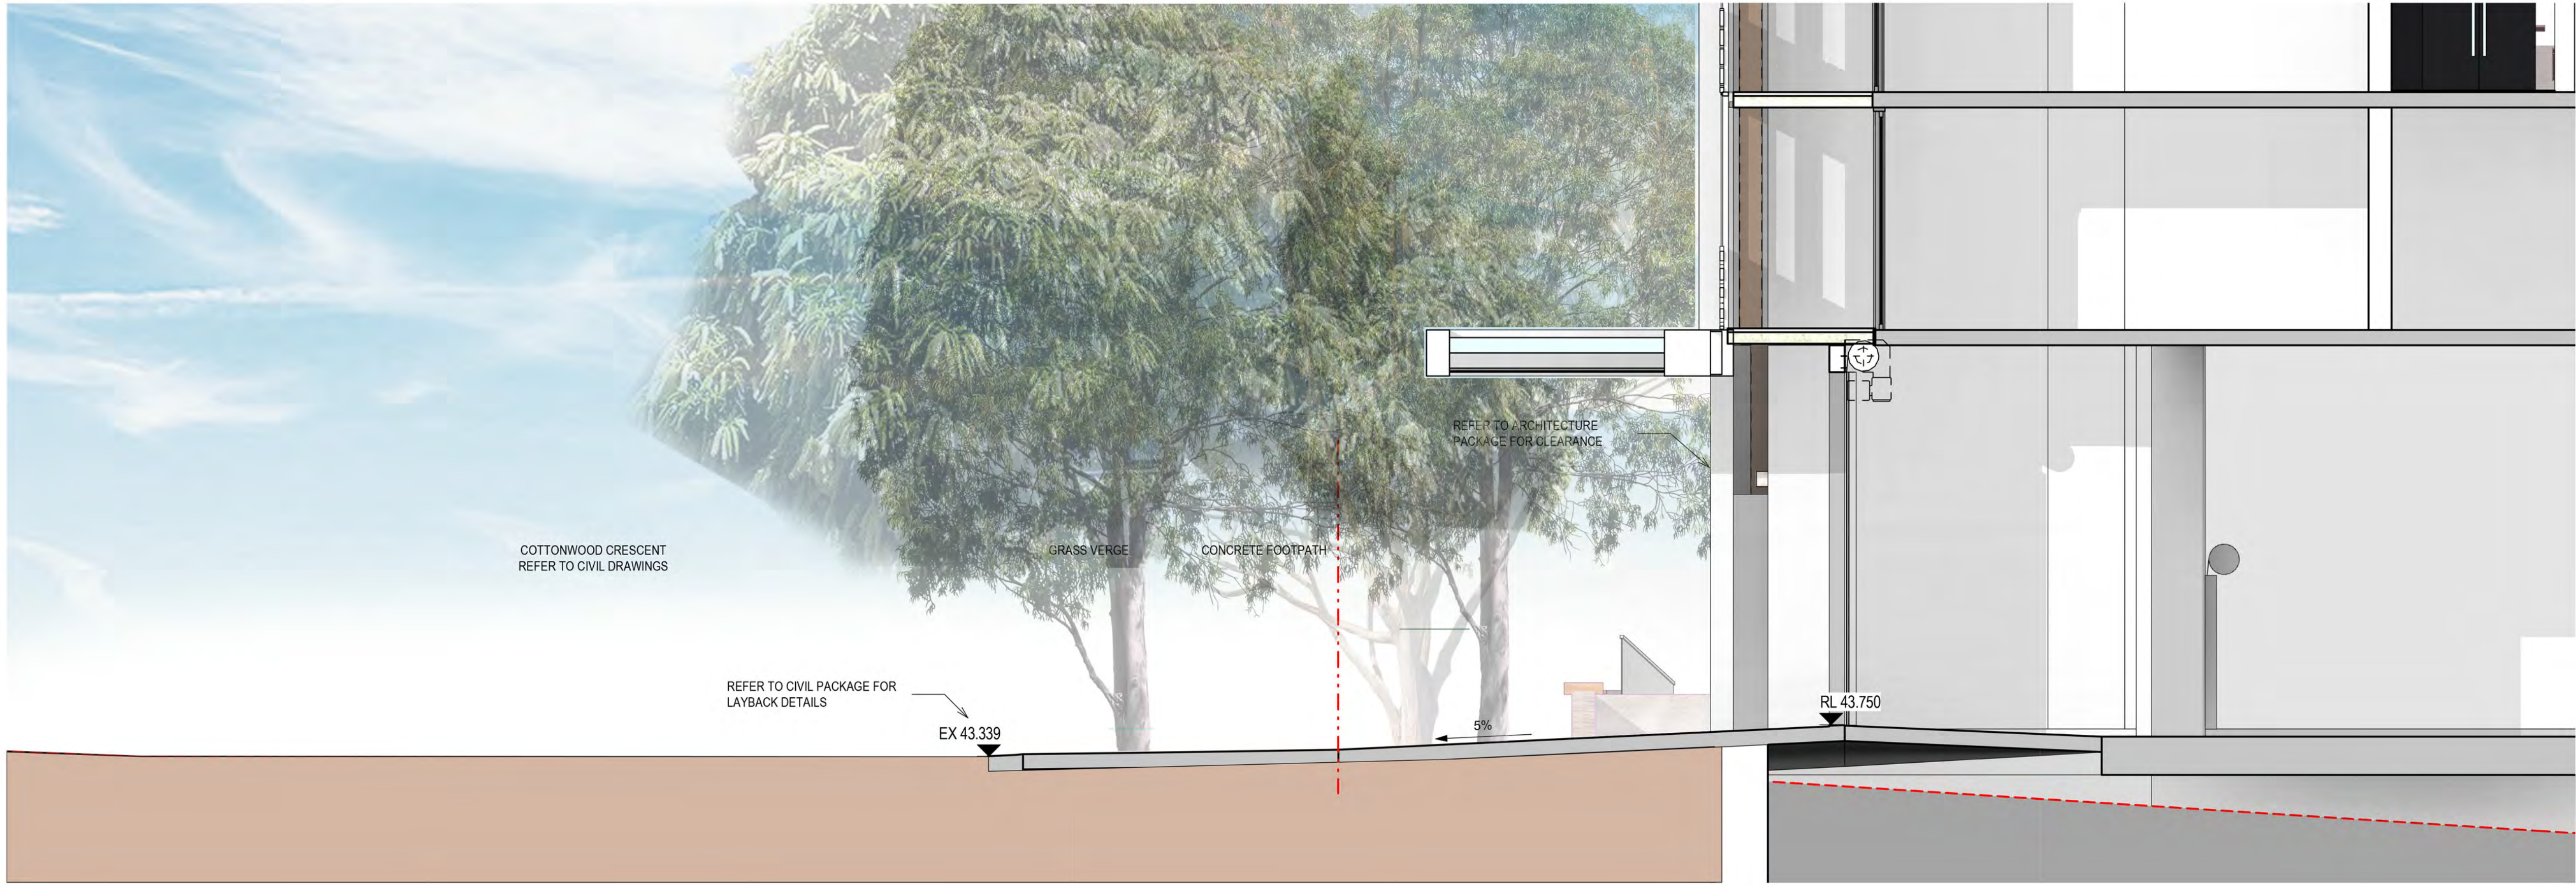

1 DRIVEWAY SECTION 1
1:50



2 DRIVEWAY SECTION 2
1:50

[Status]	DA ISSUE	
[Nom. Architect]	Esther Dickens /1053	
[File]		
[Print Date]	13/07/2020 3:14:34 PM	
History		
[Rev#]	[Description]	[Date]
1	COUNCIL RFI RESPONSE	10.07.2020
2	COUNCIL RFI RESPONSE	13.07.2020

Approved Plans
LDA No. LDA2018/0506
Date: 4 November 2020
Council Officer: Sandra McCarry
Subject to Conditions of Consent