

DA_SHEET LIST

NUMBER	NAME	REV.
DA00.00	Cover Sheet	D
DA00.01	Development Summary	D
DA00.04	Demolition Plan	C
DA00.05	Site Plan	D
DA01.00	Basement 5	C
DA01.01	Basement 3-4	C
DA01.02	Basement 2	C
DA01.04	Basement 1	D
DA01.05	Lower Ground	E
DA01.10	Ground	E
DA01.11	Level 1	D
DA01.12	Level 2	C
DA01.13	Level 3	C
DA01.14	Level 4-20	C
DA01.15	Level 21	C
DA01.16	Roof	C
DA02.01	North Elevation - Cottonwood Crescent	D
DA02.02	South Elevation - Shrimptons Creek	D
DA02.03	East and West Elevation	D
DA03.01	Section 1 - Long	D
DA03.02	Section 2 - Cross Section Sheet 1	C
DA03.03	Section 3 - Cross Section Sheet 2	C
DA03.04	Section 4 - Long Section 2	D
DA05.10	Adaptable Plan	C
DA06.20	GFA	D
DA06.30	Communal Open Space & Deep Soil	E
DA06.31	Landscaped Area	E
DA06.40	Solar & Cross Ventilation Compliance	C
DA06.41	Solar & Cross Ventilation Compliance	C
DA06.50	Shadow POVs	C
DA06.51	Shadow POVs	C
DA06.52	Shadow Plans	C
DA06.53	Shadow Plans	C
DA06.60	Height Plane	C
DA06.70	Storage Plans	C
DA06.71	Storage Plans	C
DA07.01	Materials Schedule	D



Design Development

Revisions	A	21.12.2023	S4.55 Modification
	B	17.05.2024	Amended S4.55 Modification
	C	05.12.2025	Amended S4.55 Modification
	D	27.03.26	Council RFI

27/03/2026 4:40:45 PM

Project / **14-16 Cottonwood Crescent**
14-16 Cottonwood Crescent, Macquarie Park

Drawing / **Cover Sheet**

Project No / **225132** Author / **CM**

Scale: @ A1


Drawing No. / **DA00.00**

D

rothelowman

Disclaimer: Rothe Lowman Property Pty. Ltd. retains all common law, statutory law and other rights including copyright and intellectual property rights in respect of this document. The recipient indemnifies Rothe Lowman Property Pty. Ltd. against all claims resulting from use of this document for any purpose other than its intended use, unauthorized changes or reuse of the document on other projects without the permission of Rothe Lowman Property Pty. Ltd. Under no circumstance shall transfer of this document be deemed a sale or constitute a transfer of the license to use this document. ABN 76 005 783 997

Brisbane, Gold Coast,
Melbourne, Perth, Sydney
www.rothelowman.com.au

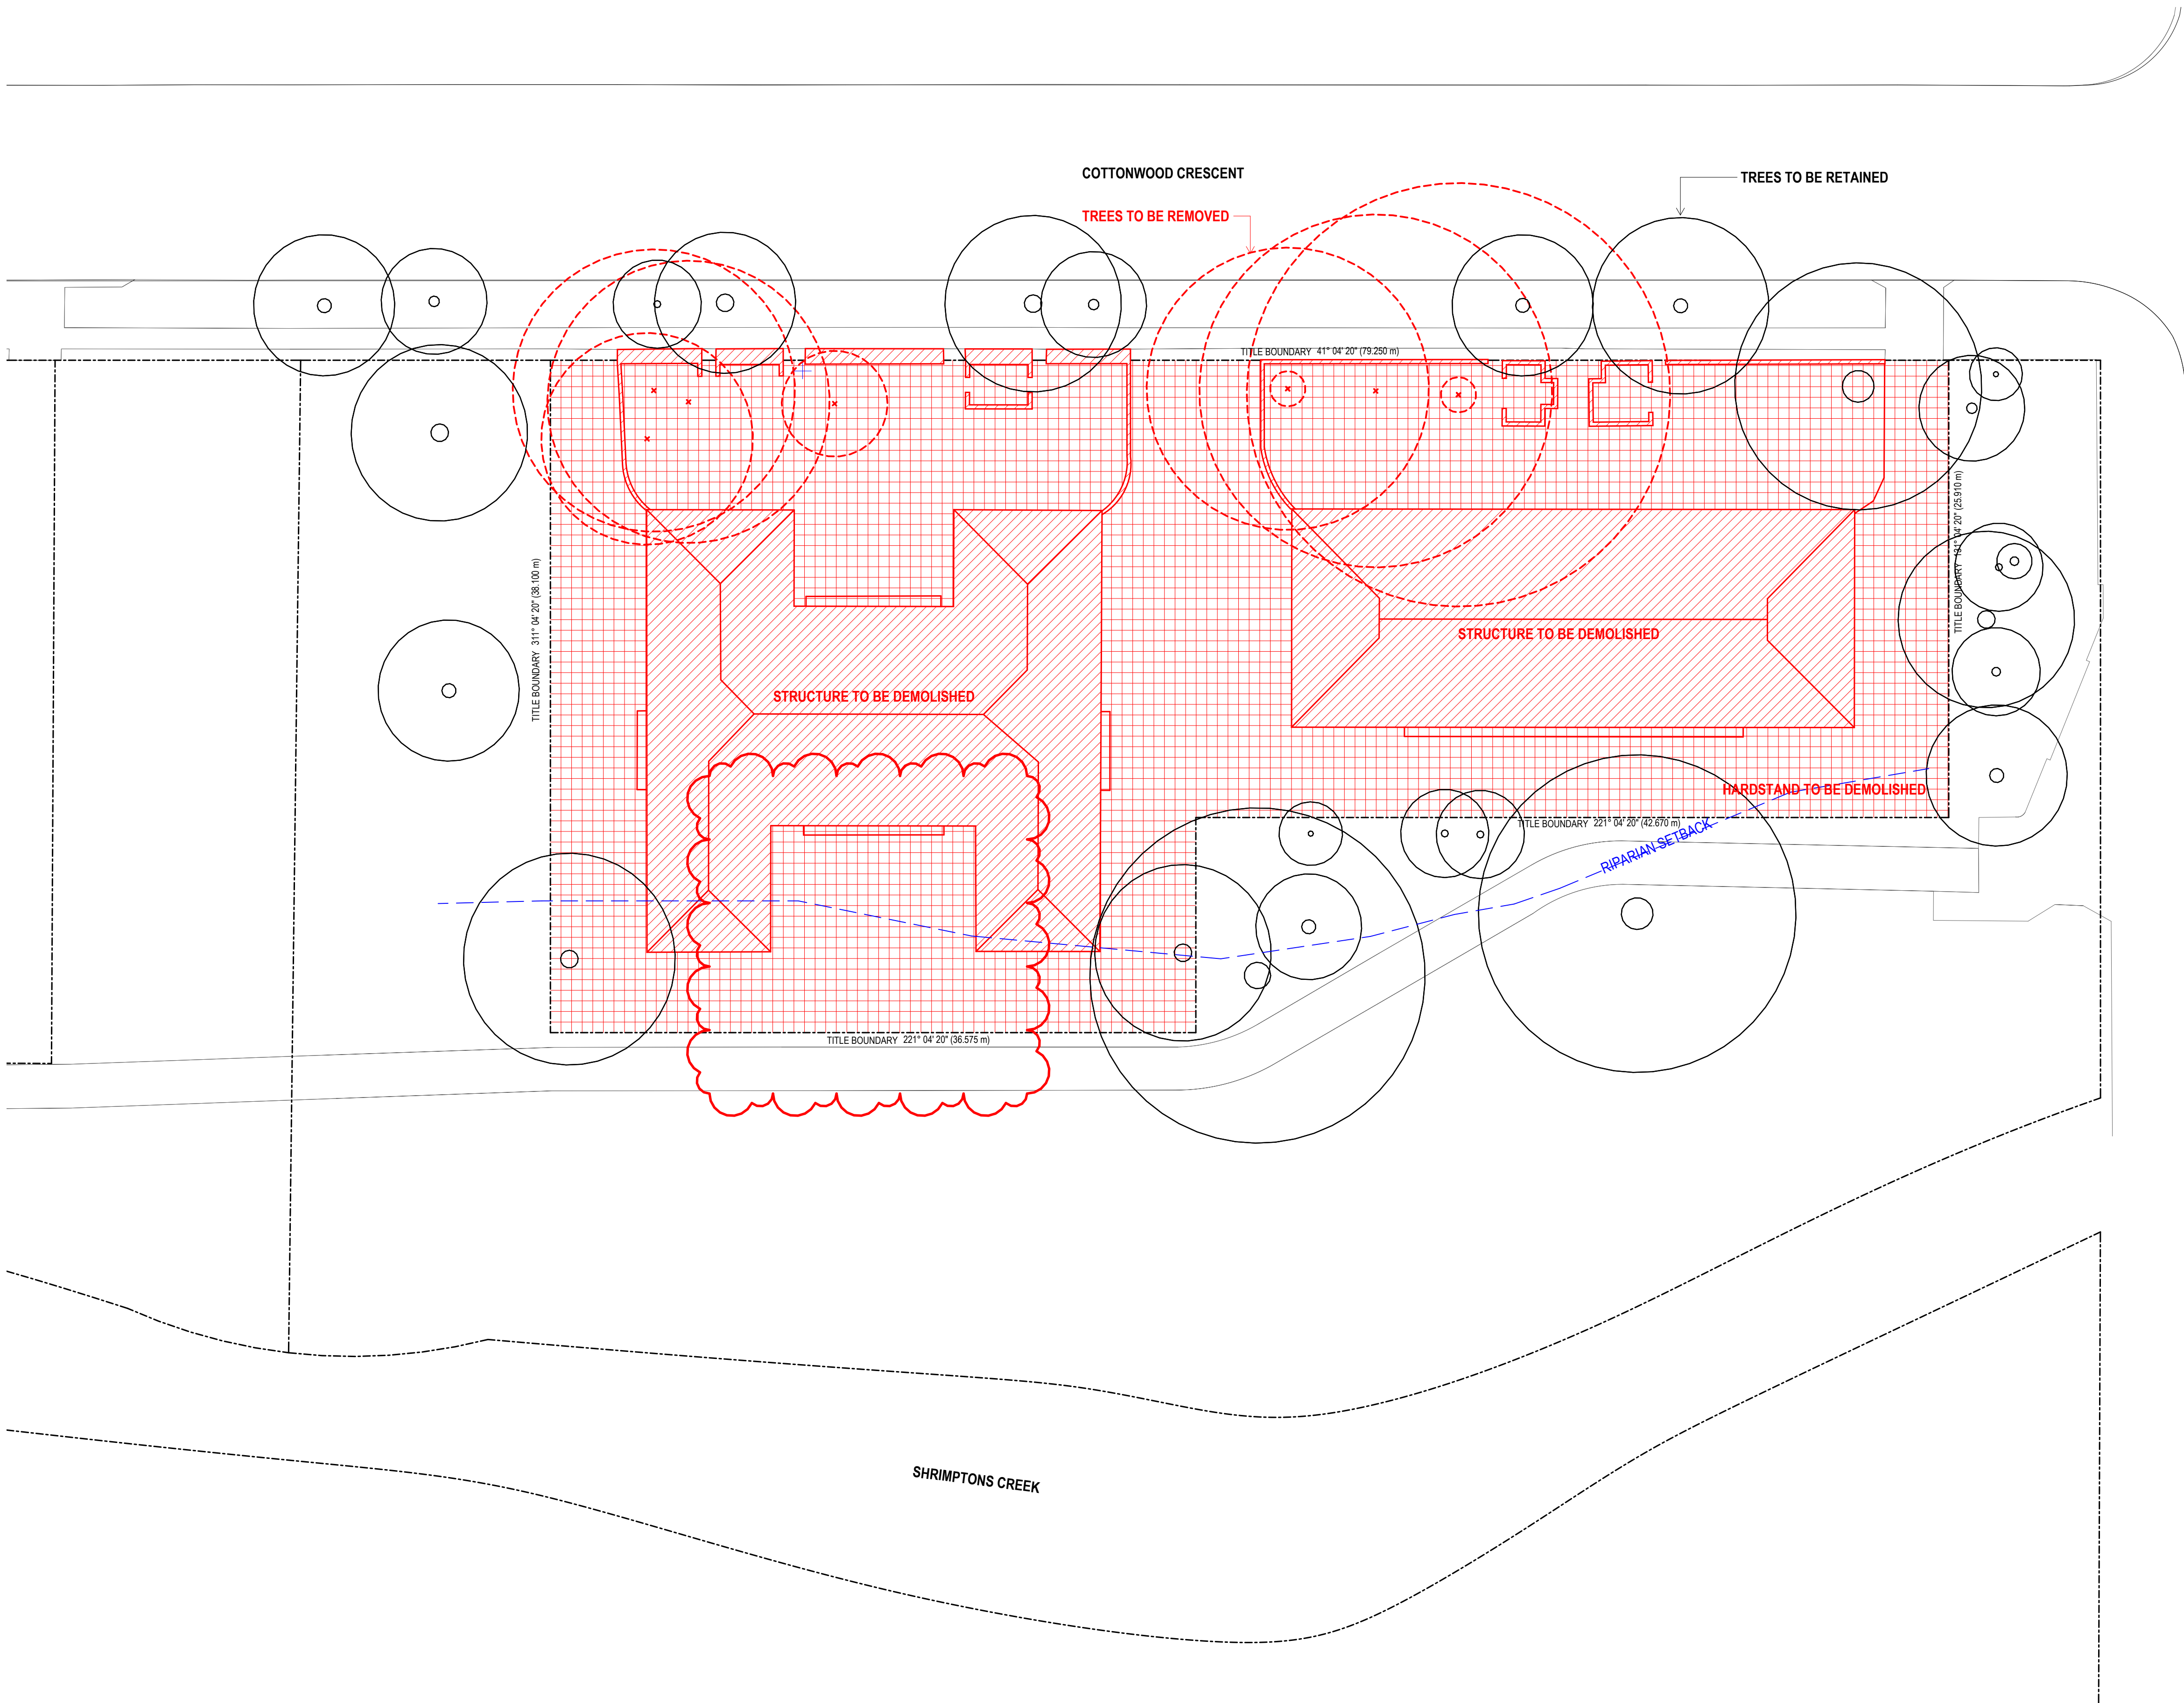

- EXISTING BUILDINGS ON SITE TO BE DEMOLISHED
- HARDSTAND ON SITE TO BE DEMOLISHED

DEMOLITION PLAN TO REMAIN UNCHANGED FROM THE APPROVED DEVELOPMENT APPLICATION DATED 4 NOVEMBER 2023

REFER TO ARBORISTS REPORT FOR TREE RETENTION AND REMOVAL DETAILS

Revisions	
A	21.12.2023 S4.55 Modification
B	17.05.2024 Amended S4.55 Modification
C	05.12.2025 Amended S4.55 Modification

5/12/2025 12:31:13 PM

Project
14-16 Cottonwood Crescent
14-16 Cottonwood Crescent, Macquarie Park

Drawing
Demolition Plan

Project No
225132

Author
GK

Scale: @ A1
1 : 200

Drawing No
DA00.04


C



rothelowman

Brisbane, Gold Coast,
Melbourne, Perth, Sydney
www.rothelowman.com.au

Disclaimer: Rothe Lowman Property Pty. Ltd. retains all common law, statutory law and other rights including copyright and intellectual property rights in respect of this document. The recipient indemnifies Rothe Lowman Property Pty. Ltd. against all claims resulting from use of this document for any purpose other than its intended use, unauthorized changes or reuse of the document on other projects without the permission of Rothe Lowman Property Pty. Ltd. Under no circumstance shall transfer of this document be deemed a sale or constitute a transfer of the license to use this document. ABN 76 005 783 997

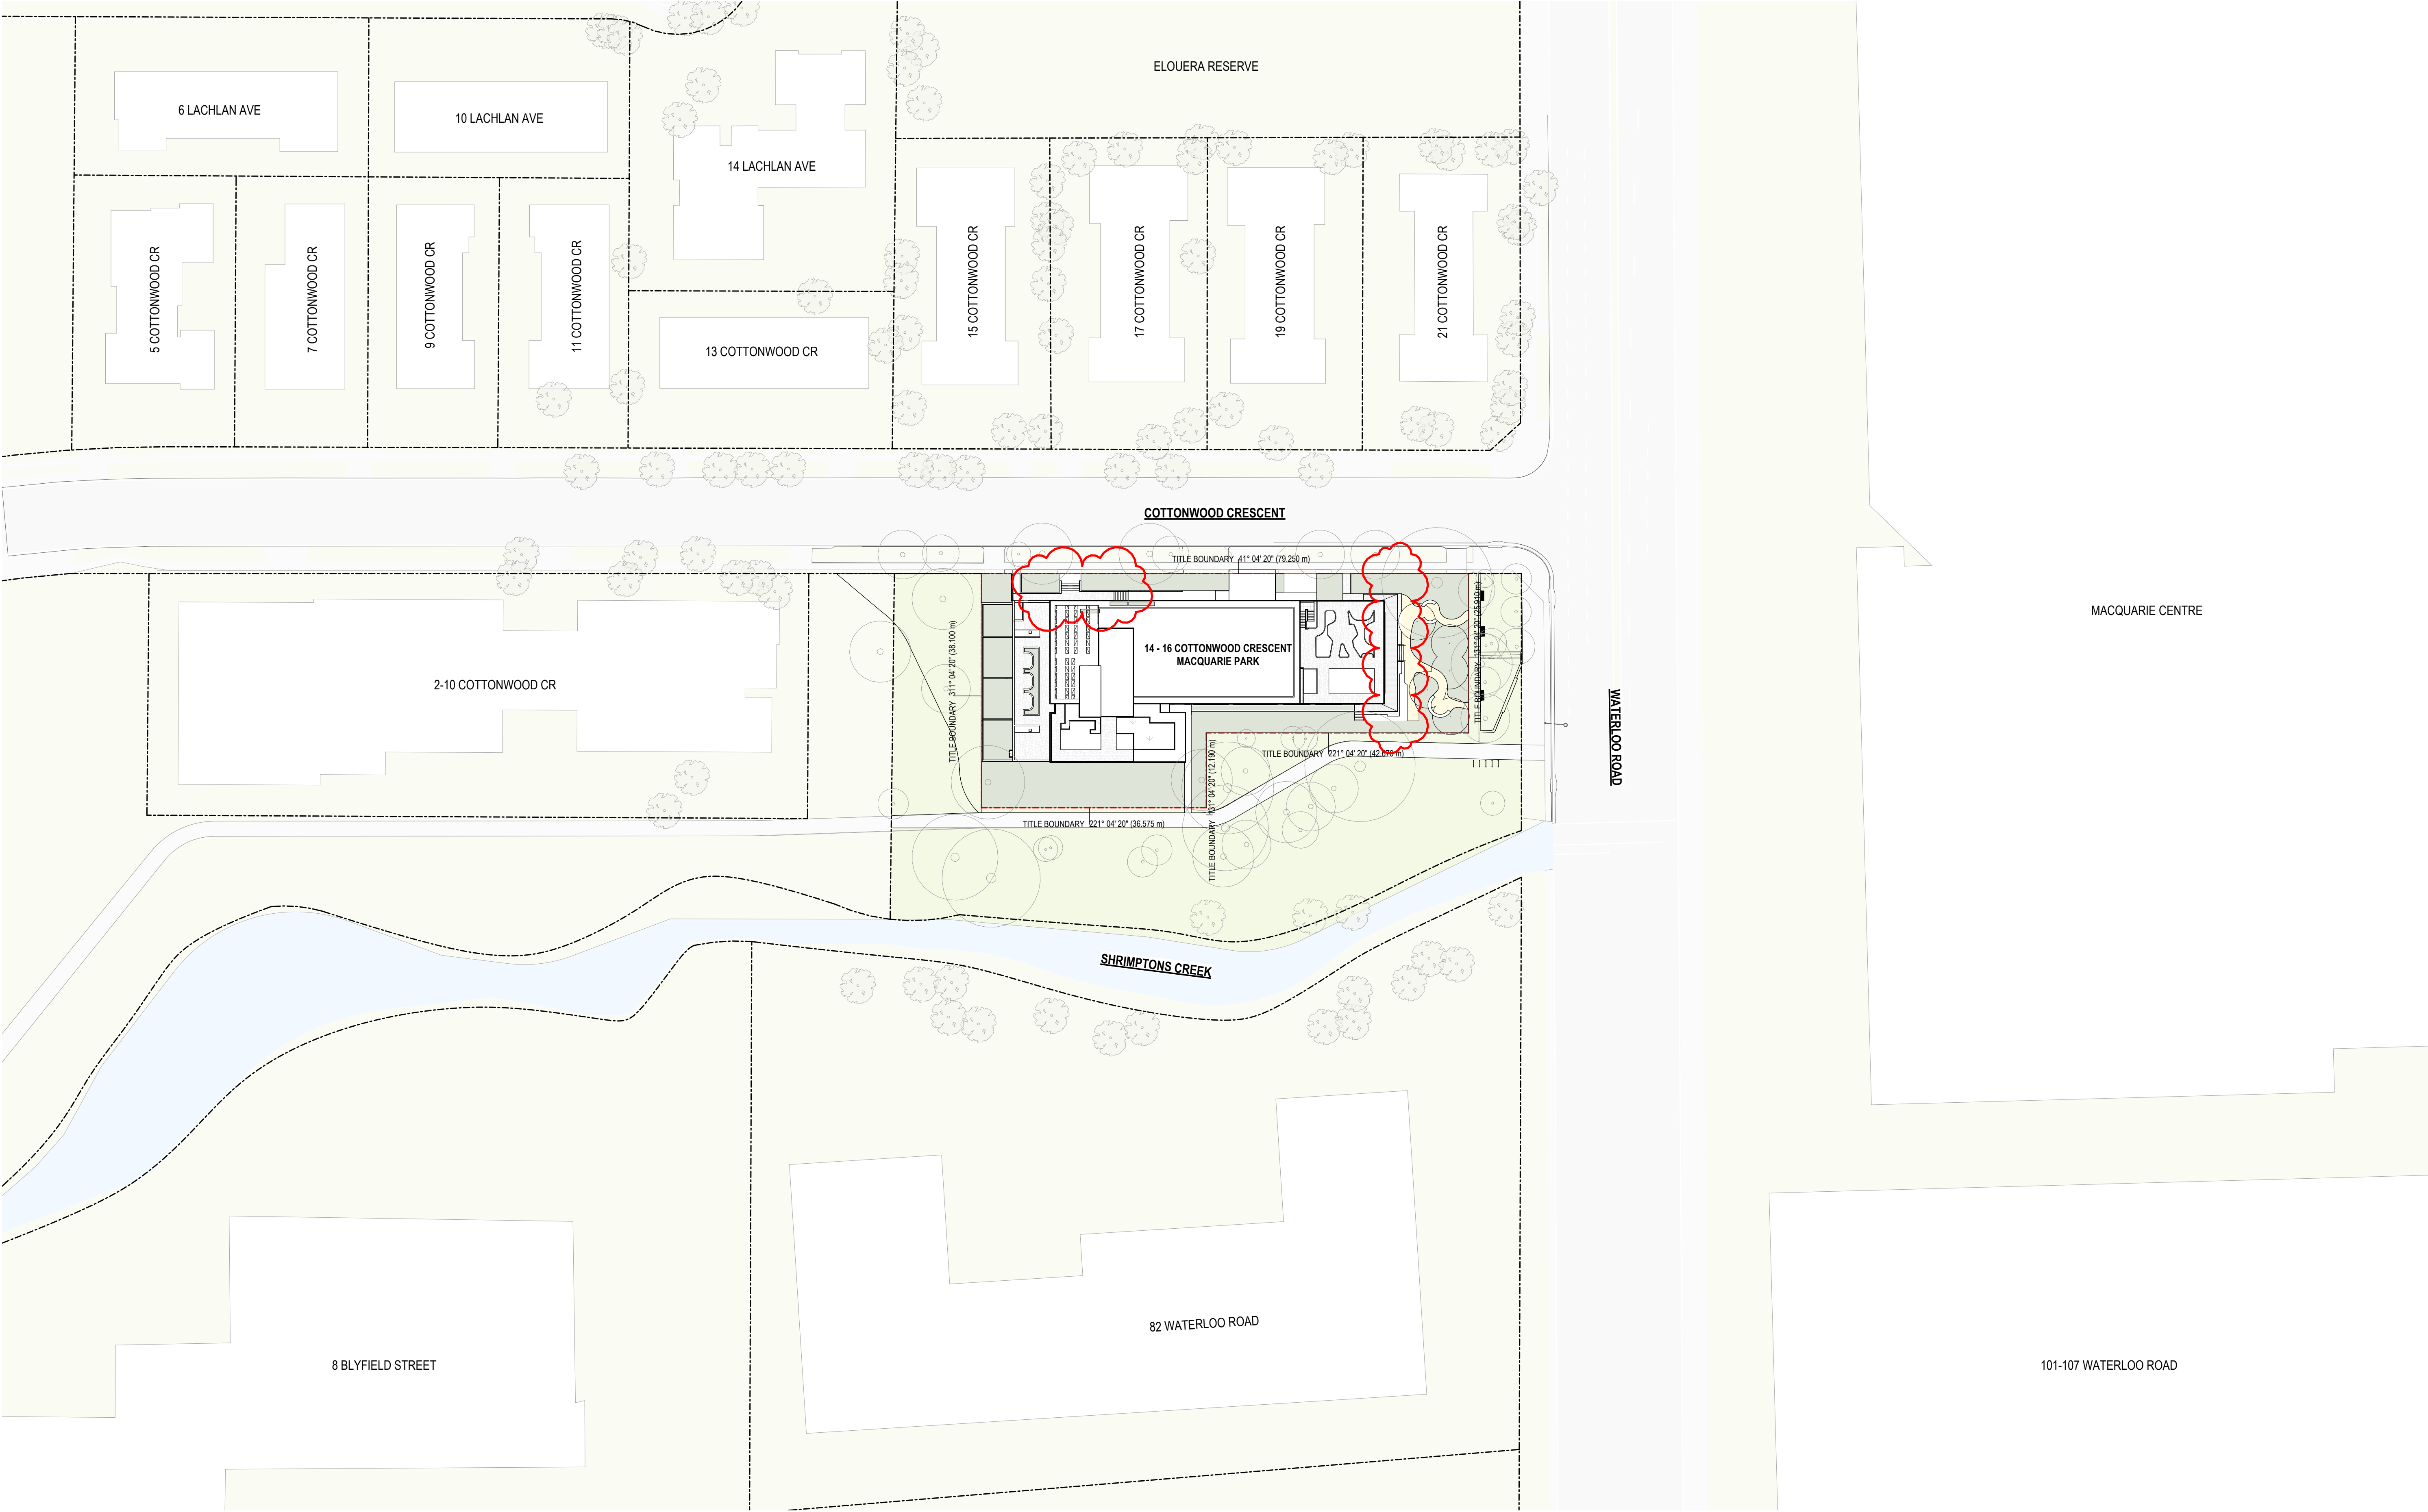

Design Development

Revisions	A	21.12.2023	S4.55 Modification
	B	17.05.2024	Amended S4.55 Modification
	C	05.12.2025	Amended S4.55 Modification
	D	27.03.26	Council RFI

27/03/2026 3:05:23 PM

Project / **14-16 Cottonwood Crescent**

14-16 Cottonwood Crescent, Macquarie Park

Drawing / **Site Plan**

Project No / **225132**

Author / **CM**

Scale: @ A1 / **1 : 500**

Drawing No. / **DA00.05**


D



rothelowman

Brisbane, Gold Coast,
Melbourne, Perth, Sydney
www.rothelowman.com.au

Disclaimer: Rothe Lowman Property Pty. Ltd. retains all common law, statutory law and other rights including copyright and intellectual property rights in respect of this document. The recipient indemnifies Rothe Lowman Property Pty. Ltd. against all claims resulting from use of this document for any purpose other than its intended use, unauthorized changes or reuse of the document on other projects without the permission of Rothe Lowman Property Pty. Ltd. Under no circumstance shall transfer of this document be deemed a sale or constitute a transfer of the license to use this document. ABN 76 005 783 997

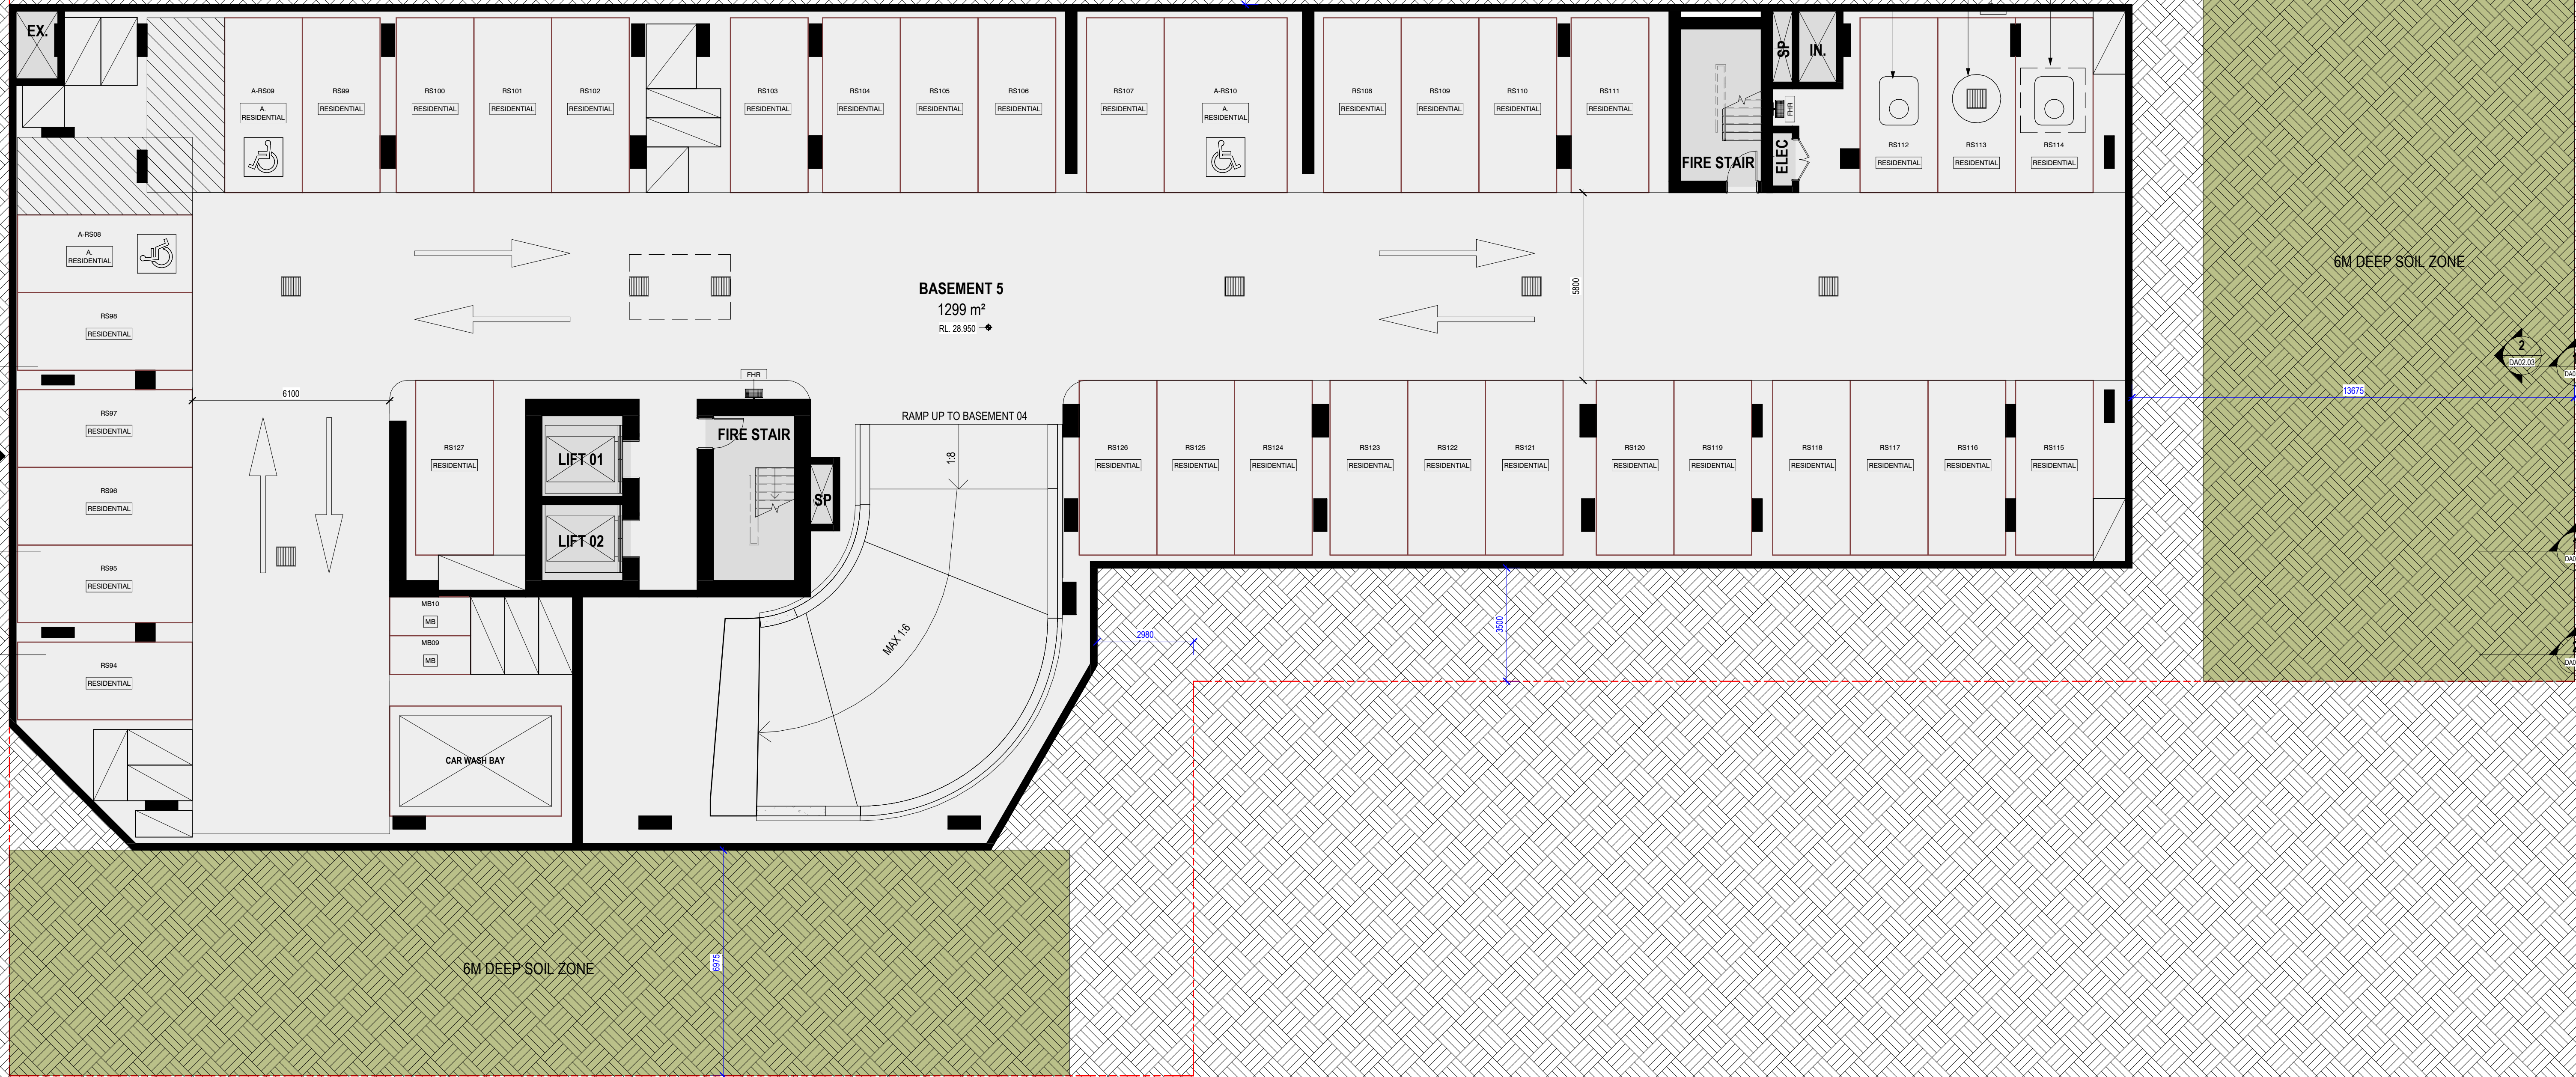

Parking & Storage Schedule - Basement 5											
LEVEL	CARPARKS					CARWASH	MOTORBIKE	BICYCLES			STORES
	RESIDENTIAL	VISITOR	CAR SHARE	RETAIL	TOTAL			RESIDENT	VISITOR	RETAIL	
BASEMENT 5	37	0	0	0	37	1	2	0	0	0	12
TOTAL Y23	37	0	0	0	37	1	2	0	0	0	12

Revisions /
A 21.12.2023 S4.55 Modification
B 17.05.2024 Amended S4.55 Modification
C 05.12.2025 Amended S4.55 Modification

LEGEND - TREE PROTECTION
— RETAINED TREE
--- TREE PROTECTION ZONE (TPZ)
■ STRUCTURAL ROOT ZONE (SRZ)

Project / **14-16 Cottonwood Crescent**
14-16 Cottonwood Crescent, Macquarie Park

Drawing / **Basement 5**

Project No / **225132**

Author / **GK**

Scale: @ A1 / **1 : 100**


Drawing No. / **DA01.00**

C



rothelowman

Brisbane, Gold Coast,
Melbourne, Perth, Sydney
www.rothelowman.com.au

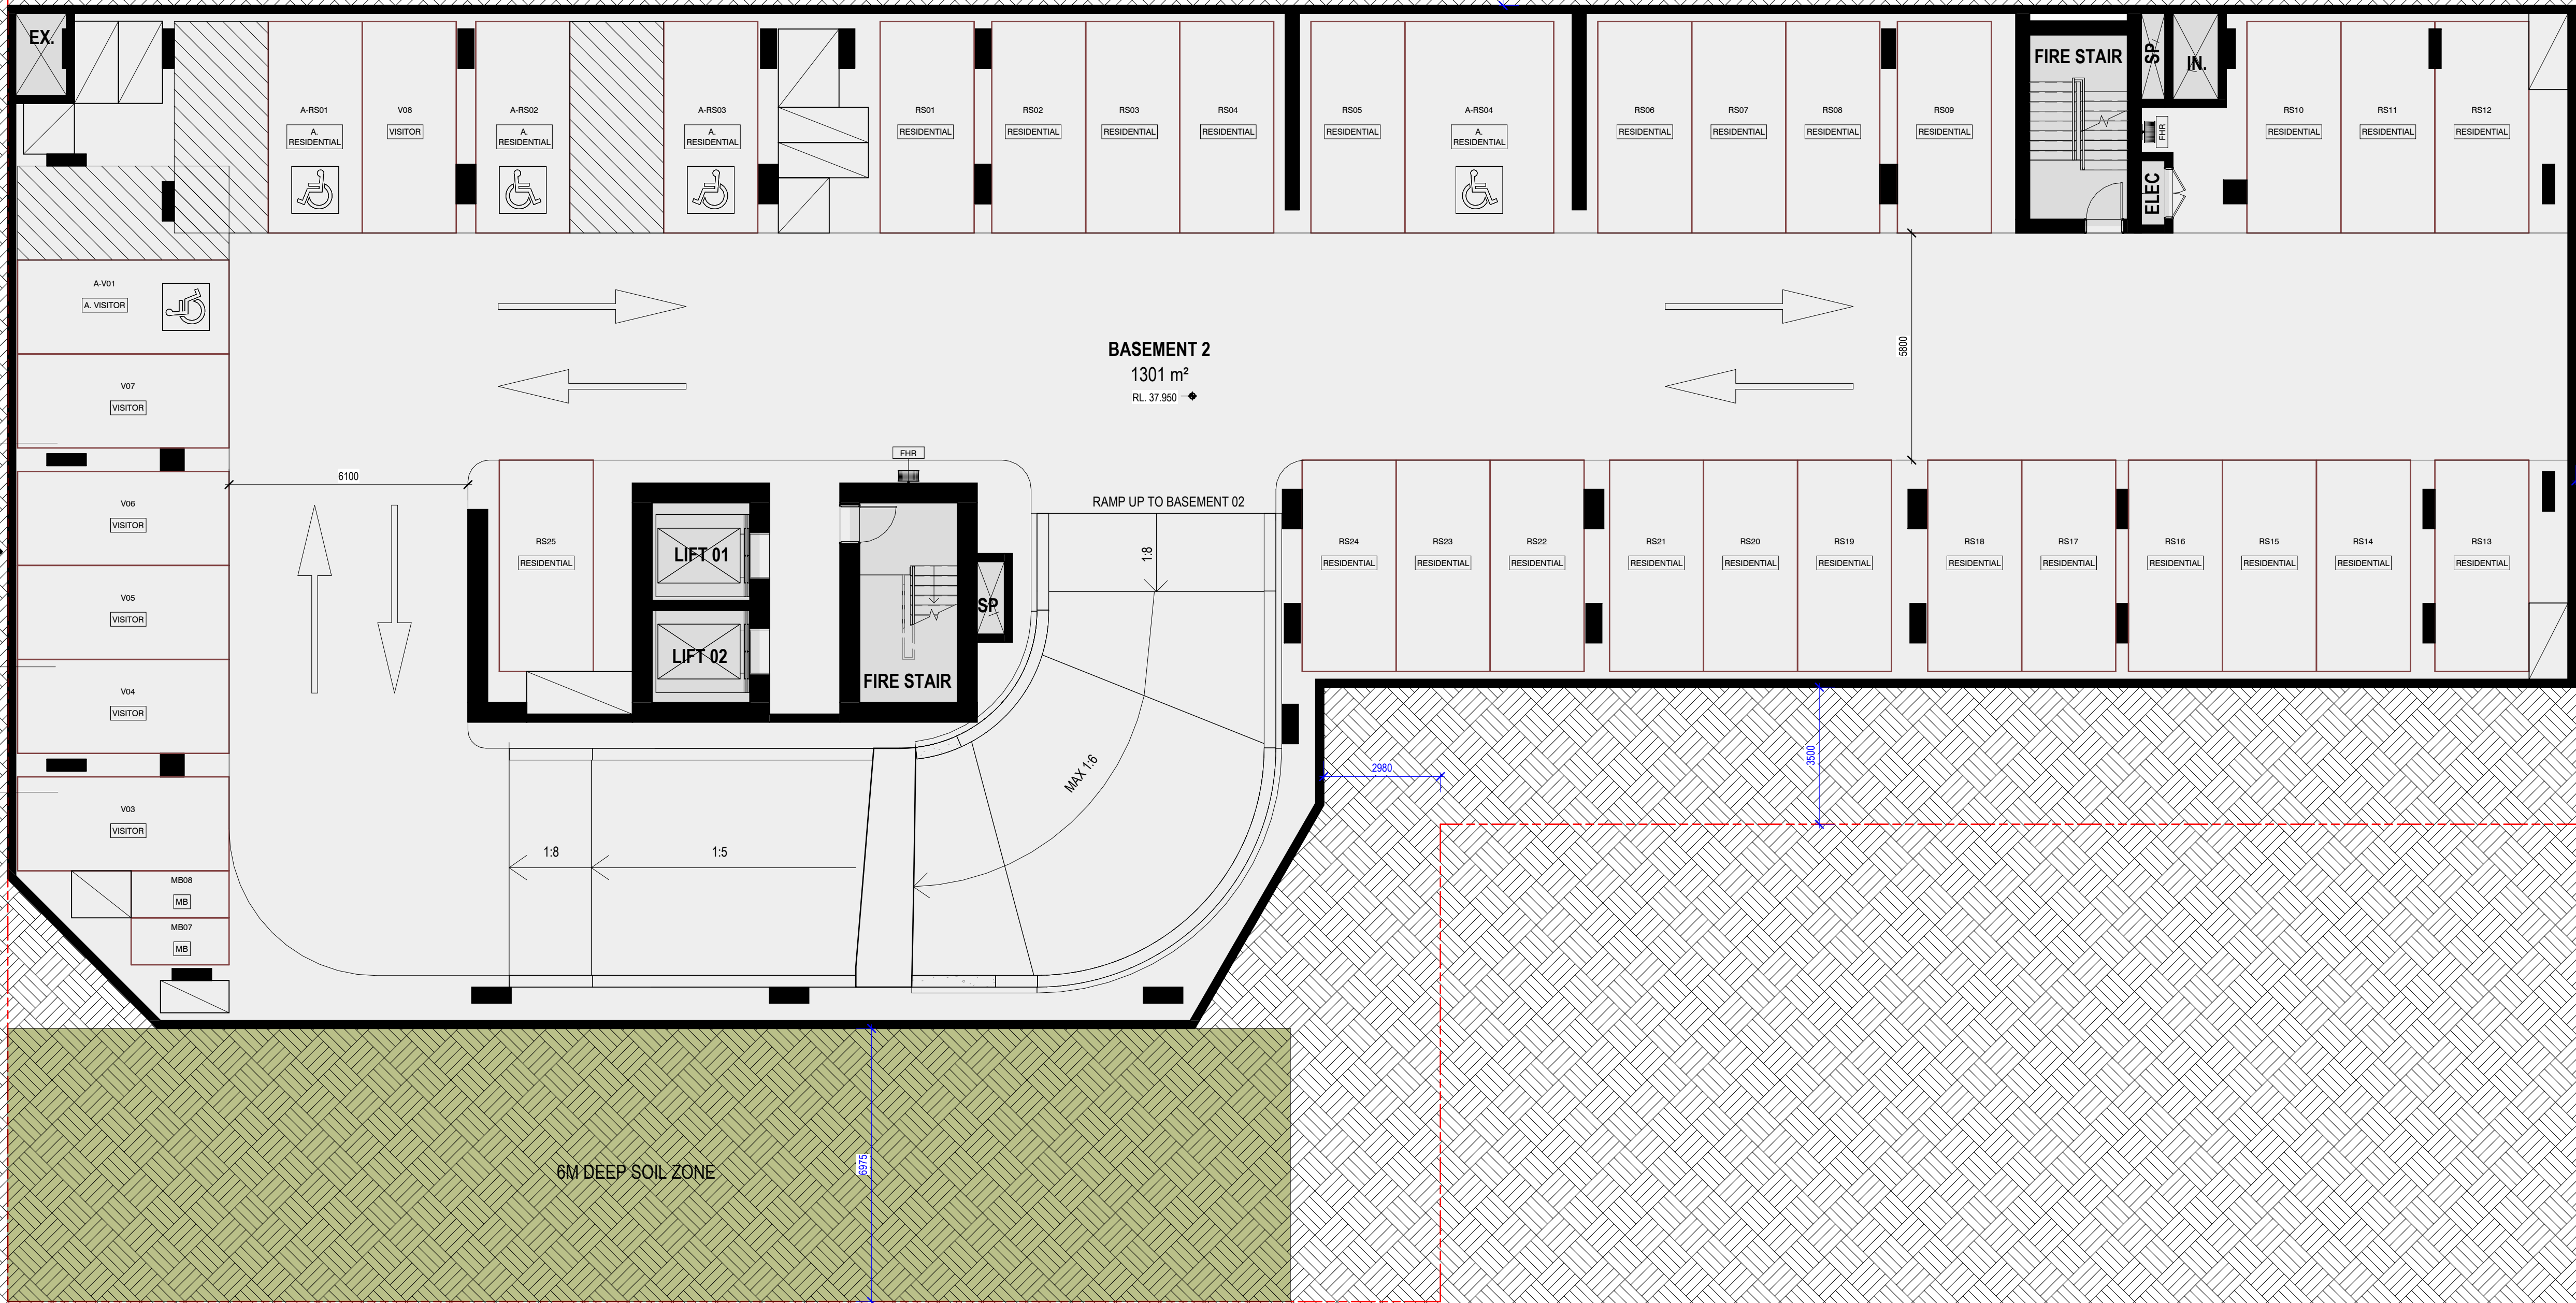

Parking & Storage Schedule - Basement 2											
LEVEL	RESIDENTIAL	VISITOR	CARPARKS CAR SHARE	RETAIL	TOTAL	CARWASH	MOTORBIKE	RESIDENT	BICYCLES VISITOR	RETAIL	STORES
BASEMENT 2	26	11	0	0	36	0	2	0	0	0	12

Revisions
A 21.12.2023 S4.55 Modification
B 17.05.2024 Amended S4.55 Modification
C 05.12.2025 Amended S4.55 Modification

LEGEND - TREE PROTECTION
— RETAINED TREE
- - - TREE PROTECTION ZONE (TPZ)
■ ■ ■ STRUCTURAL ROOT ZONE (SRZ)

Project **14-16 Cottonwood Crescent**
14-16 Cottonwood Crescent, Macquarie Park

Drawing **Basement 2**

Project No **225132** Author **CM**


Scale: @ A1 **1 : 100**

Drawing No **DA01.02**

c

rothelowman

Brisbane, Gold Coast,
Melbourne, Perth, Sydney
www.rothelowman.com.au

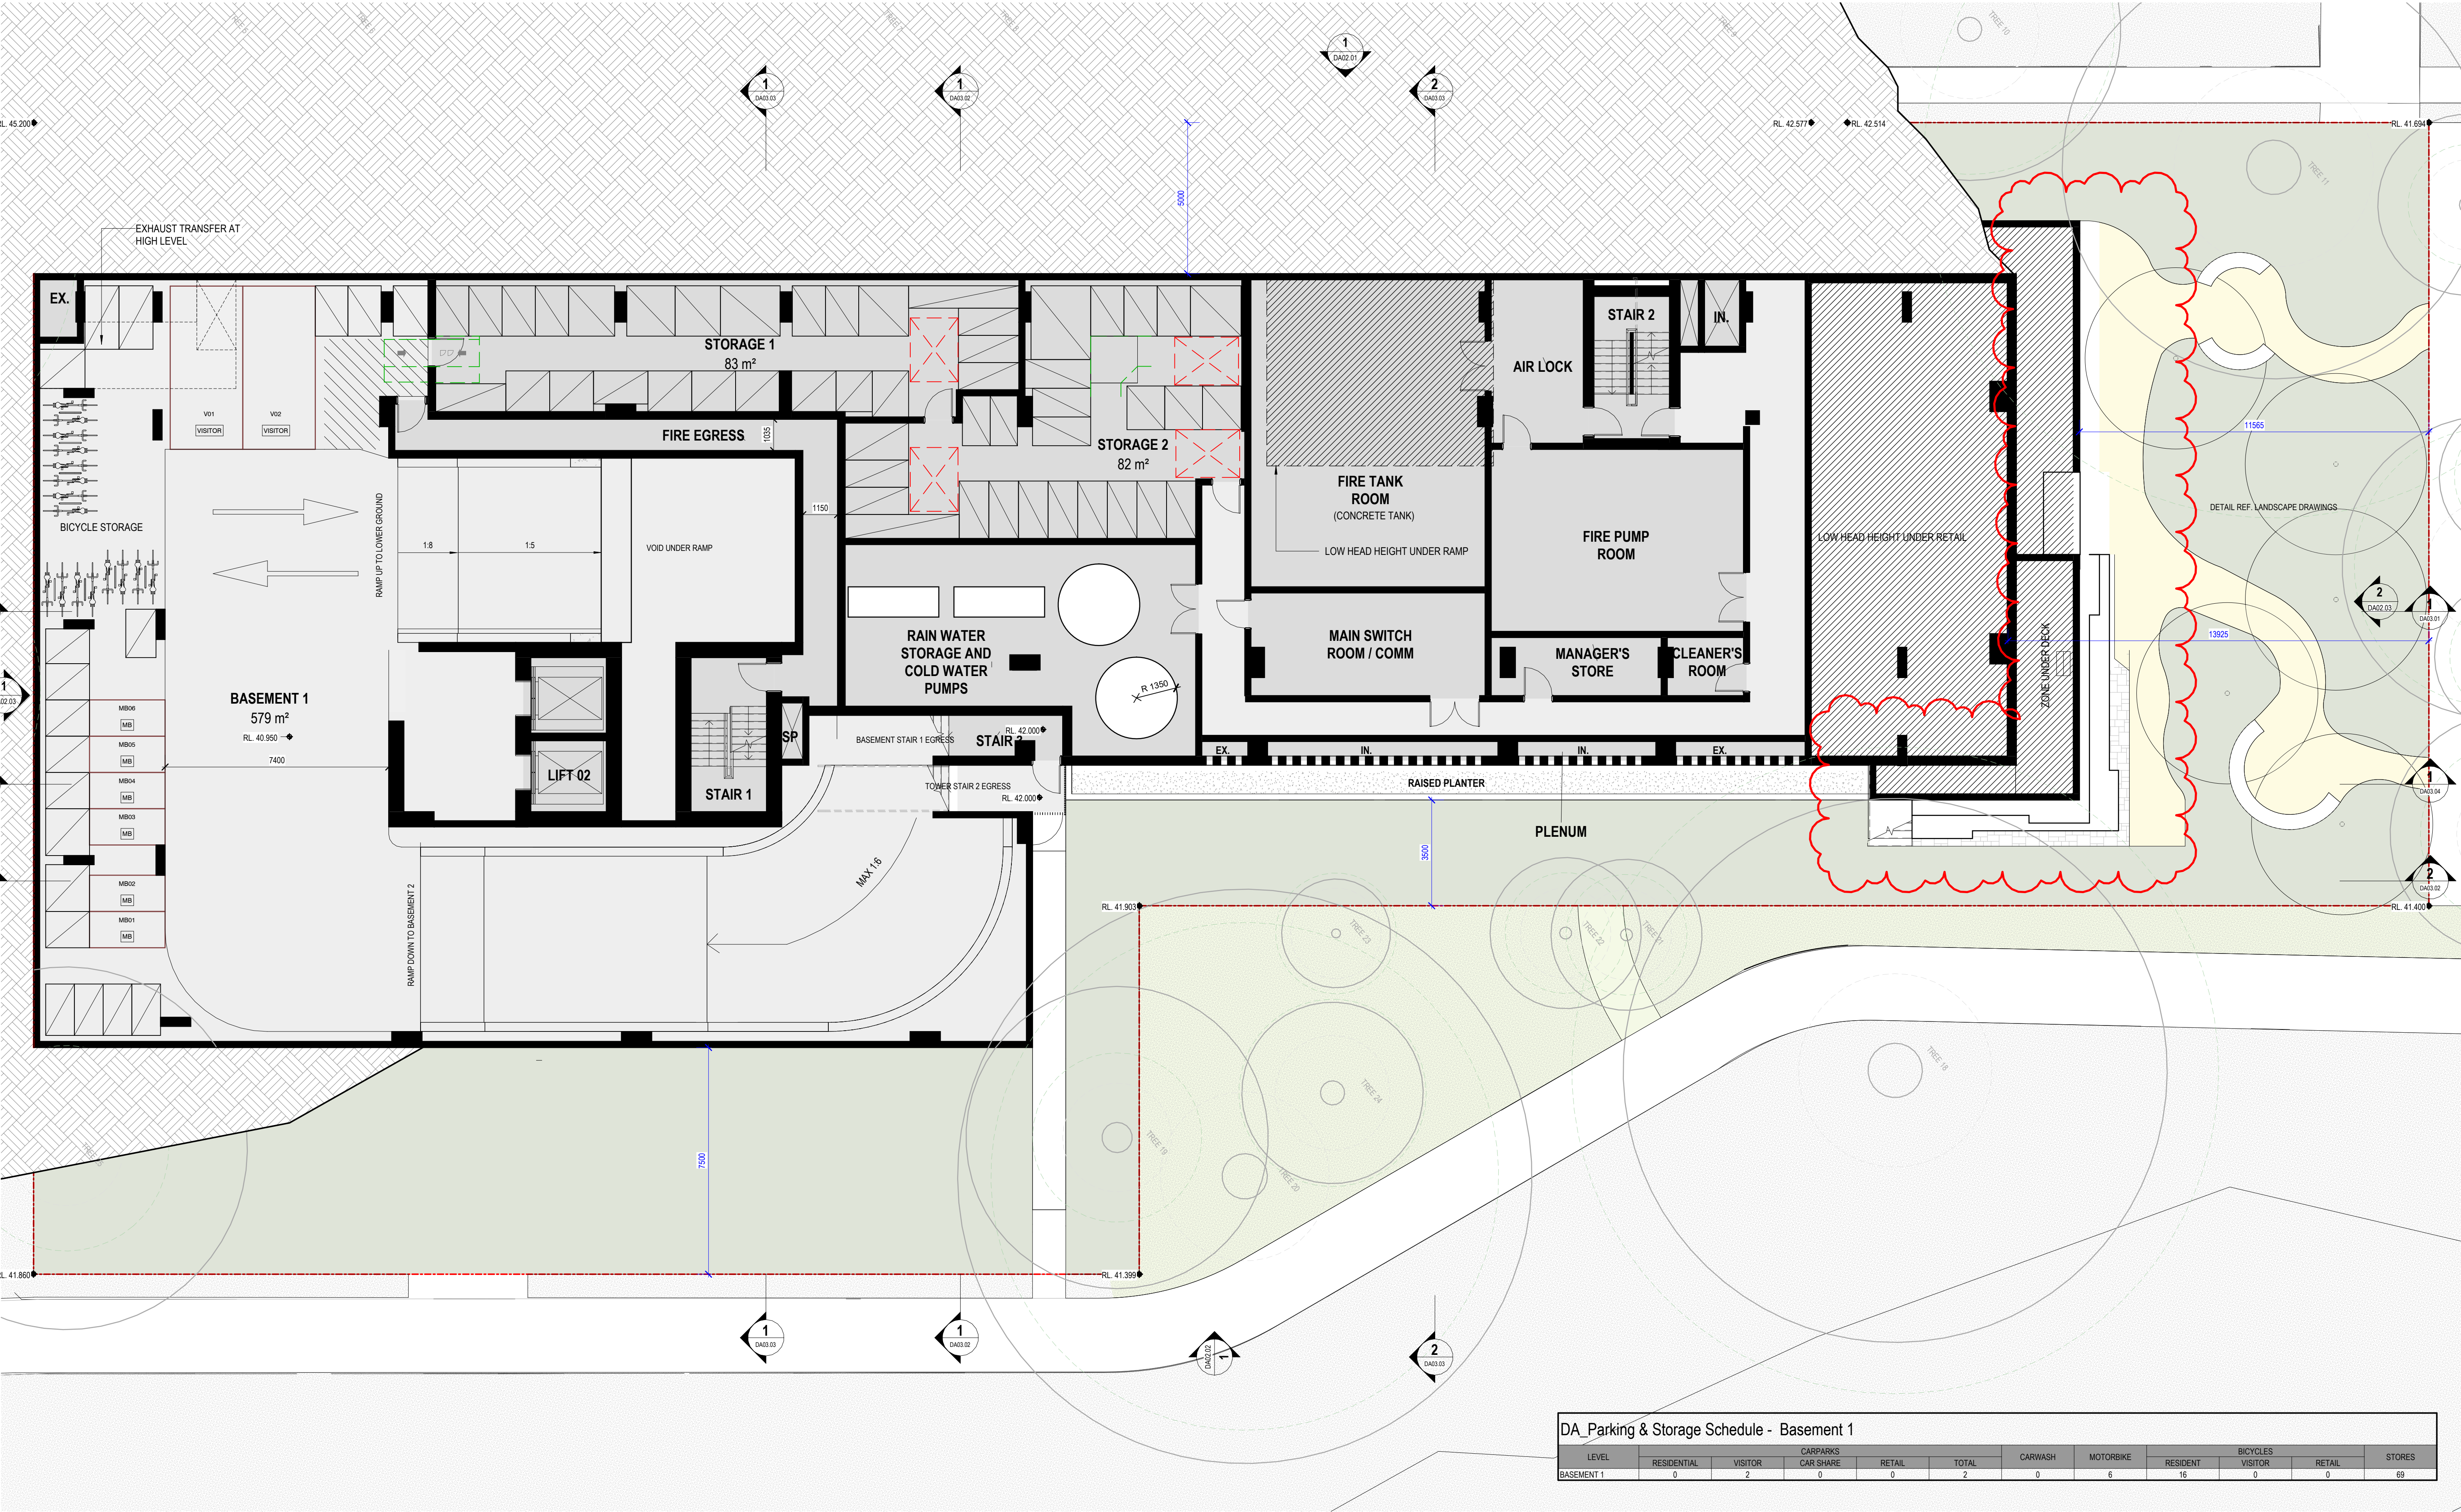

DA_Parking & Storage Schedule - Basement 1											
LEVEL	CARPARKS					CARWASH	MOTORBIKE	BICYCLES			STORES
	RESIDENTIAL	VISITOR	CAR SHARE	RETAIL	TOTAL			RESIDENT	VISITOR	RETAIL	
BASEMENT 1	0	2	0	0	2	0	6	16	0	0	69

Design Development

Revisions	A	21.12.2023	S4.55 Modification
	B	17.05.2024	Amended S4.55 Modification
	C	05.12.2025	Amended S4.55 Modification
	D	27.03.26	Council RF1

LEGEND - TREE PROTECTION	
	RETAINED TREE
	TREE PROTECTION ZONE (TPZ)
	STRUCTURAL ROOT ZONE (SRZ)

27/03/2026 3:05:32 PM

Project / **14-16 Cottonwood Crescent**
14-16 Cottonwood Crescent, Macquarie Park

Drawing / **Basement 1**

Project No / **225132**

Author / **GK**

Scale: @ A1 / **1 : 100**

Drawing No. / **DA01.04**


D



rothelowman

Brisbane, Gold Coast,
Melbourne, Perth, Sydney
www.rothelowman.com.au

Disclaimer: Rothe Lowman Property Pty. Ltd. retains all common law, statutory law and other rights including copyright and intellectual property rights in respect of this document. The recipient indemnifies Rothe Lowman Property Pty. Ltd. against all claims resulting from use of this document for any purpose other than its intended use, unauthorized changes or reuse of the document on other projects without the permission of Rothe Lowman Property Pty. Ltd. Under no circumstance shall transfer of this document be deemed a sale or constitute a transfer of the license to use this document. ABN 76 005 783 987

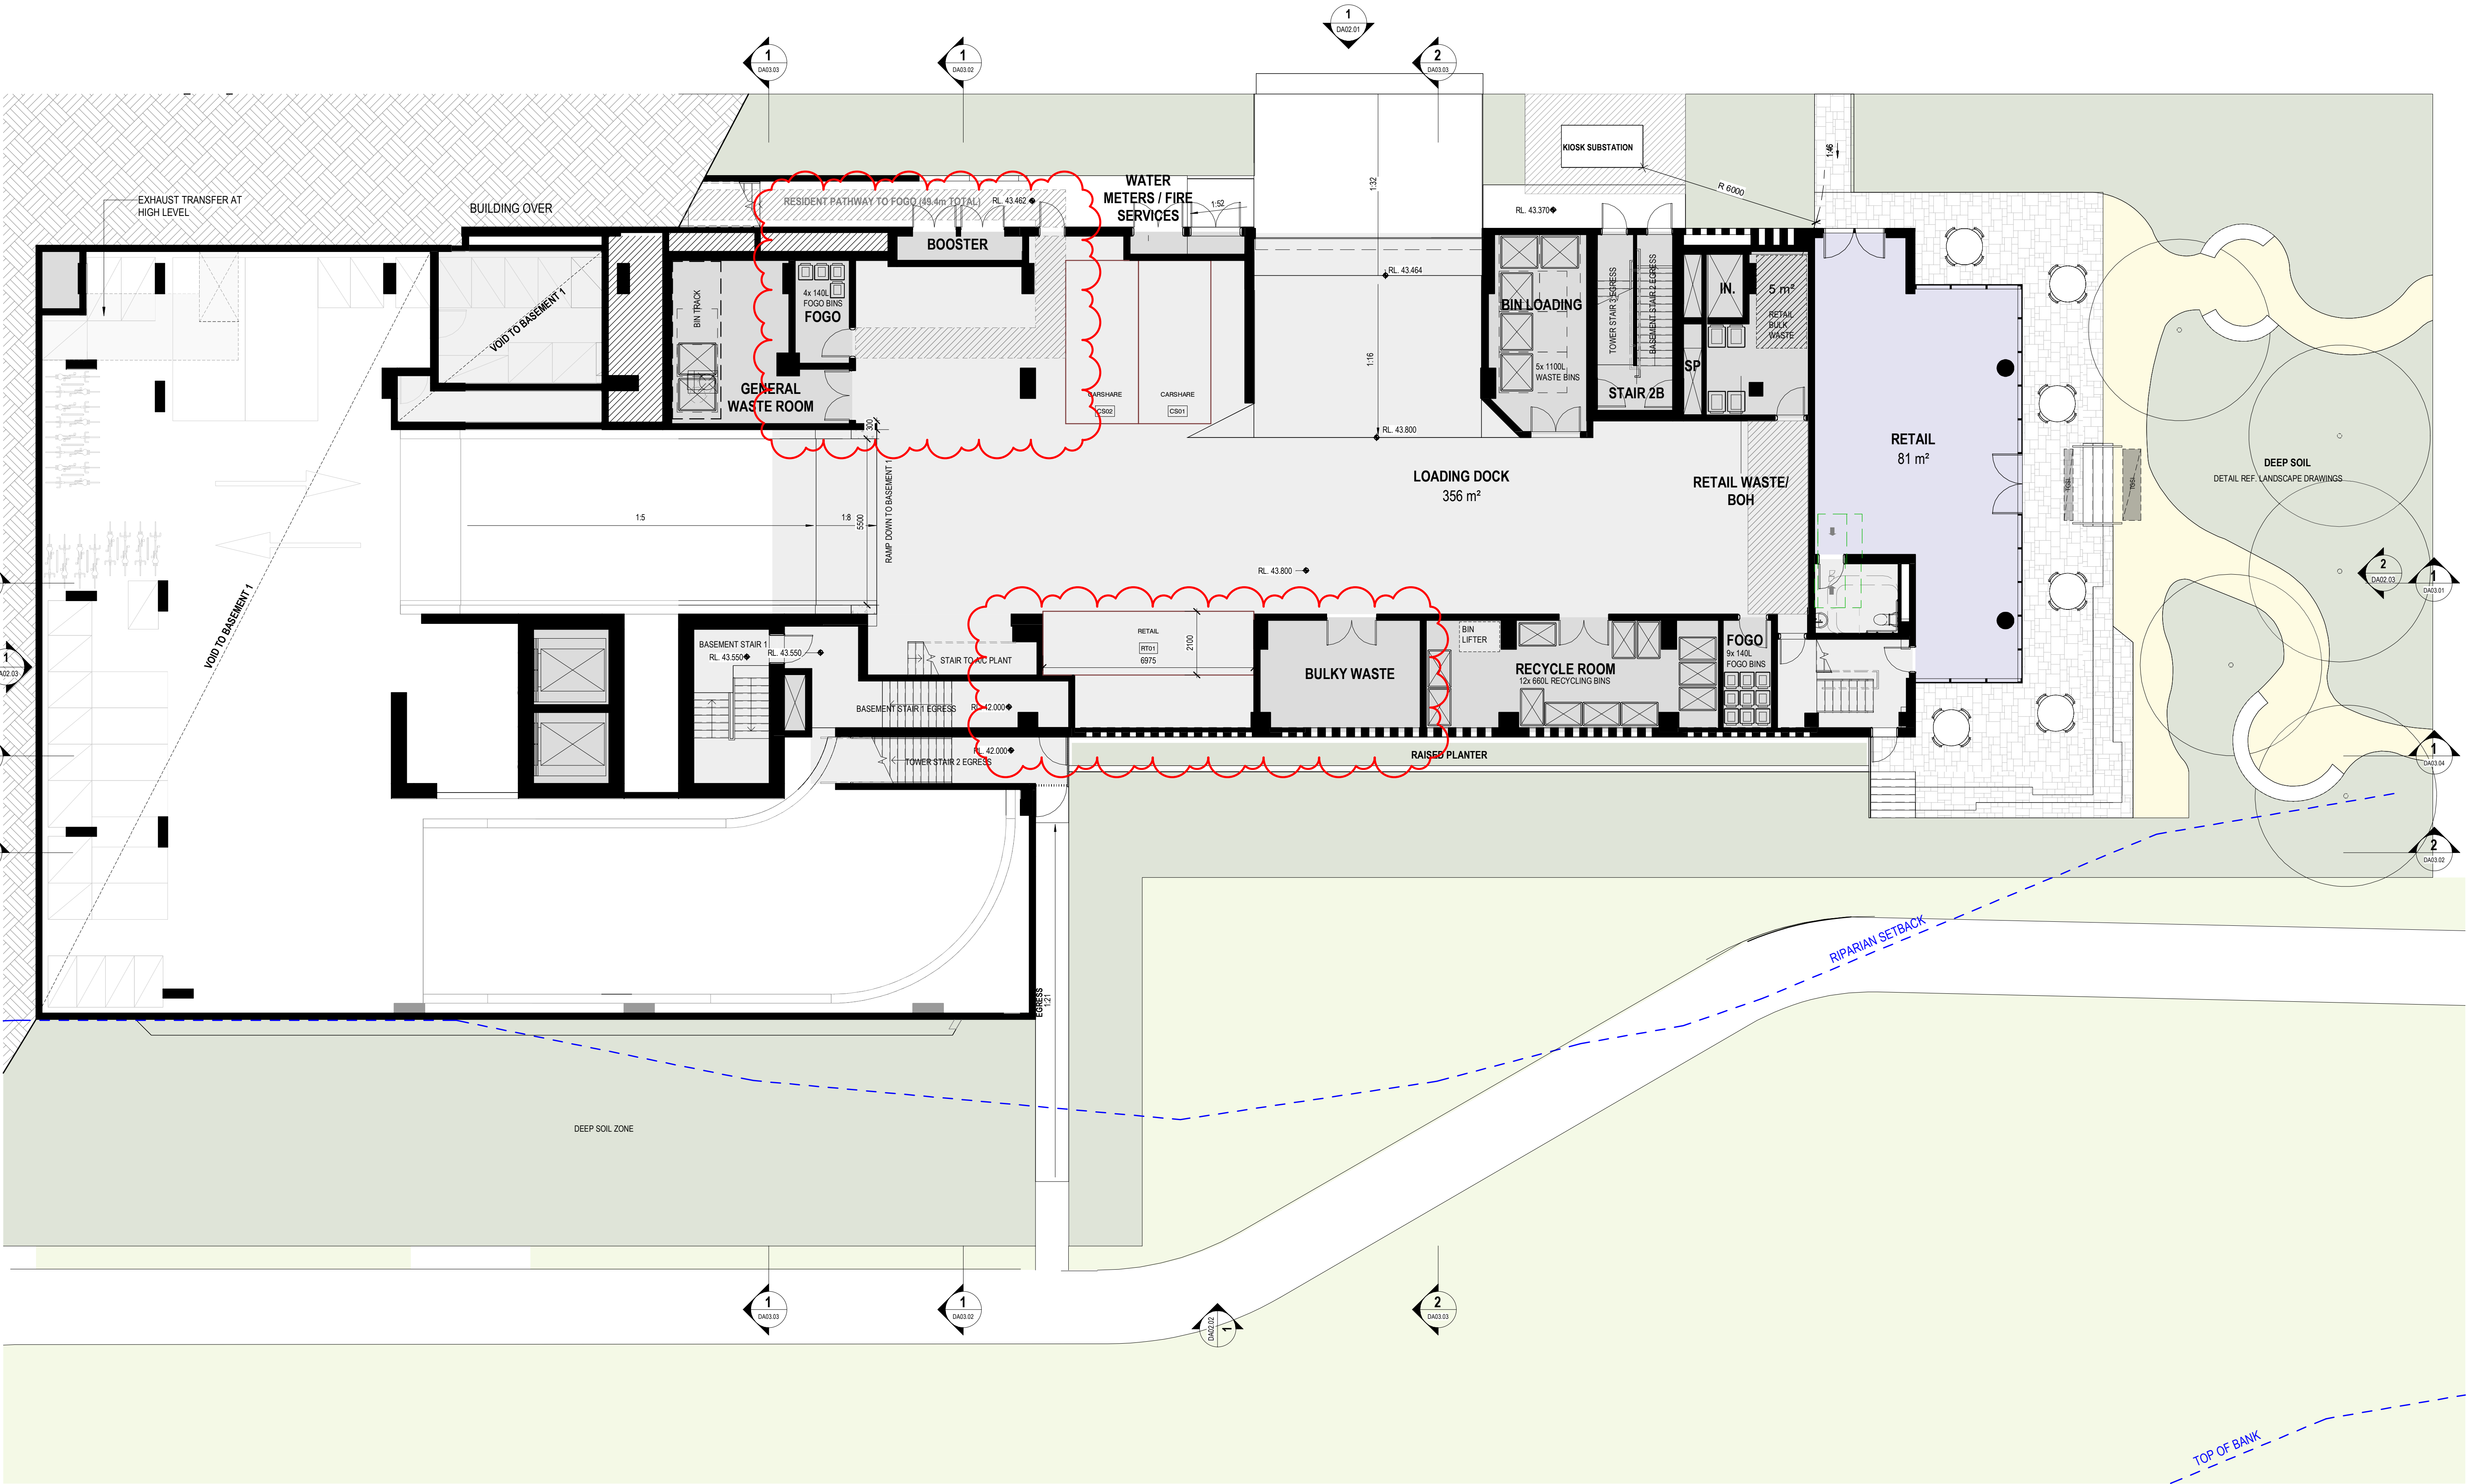

DEVELOPMENT APPLICATION

Revisions	C	05.12.2025	Amended S4.55 Modification
	D	23.02.2026	Amended S4.55 Modification
	E	27.03.26	Council RFI
	F	21.04.26	Council RFI
	G	04.05.26	Council RFI

LEGEND - TREE PROTECTION	
	RETAINED TREE
	TREE PROTECTION ZONE (TPZ)
	STRUCTURAL ROOT ZONE (SRZ)

5/05/2026 9:04:26 AM

Project / **14-16 Cottonwood Crescent**
14-16 Cottonwood Crescent, Macquarie Park

Drawing / **Lower Ground**

Project No / **225132**

Author / **GK**

Scale: @ A1 / **1 : 100**

Drawing No. / **DA01.05**


G



rothelowman

Brisbane, Gold Coast,
Melbourne, Perth, Sydney
www.rothelowman.com.au

Disclaimer: Rothe Lowman Property Pty. Ltd. retains all common law, statutory law and other rights including copyright and intellectual property rights in respect of this document. The recipient indemnifies Rothe Lowman Property Pty. Ltd. against all claims resulting from use of this document for any purpose other than its intended use, unauthorized changes or reuse of the document on other projects without the permission of Rothe Lowman Property Pty. Ltd. Under no circumstance shall transfer of this document be deemed a sale or constitute a transfer of the license to use this document. ABN 76 005 783 997

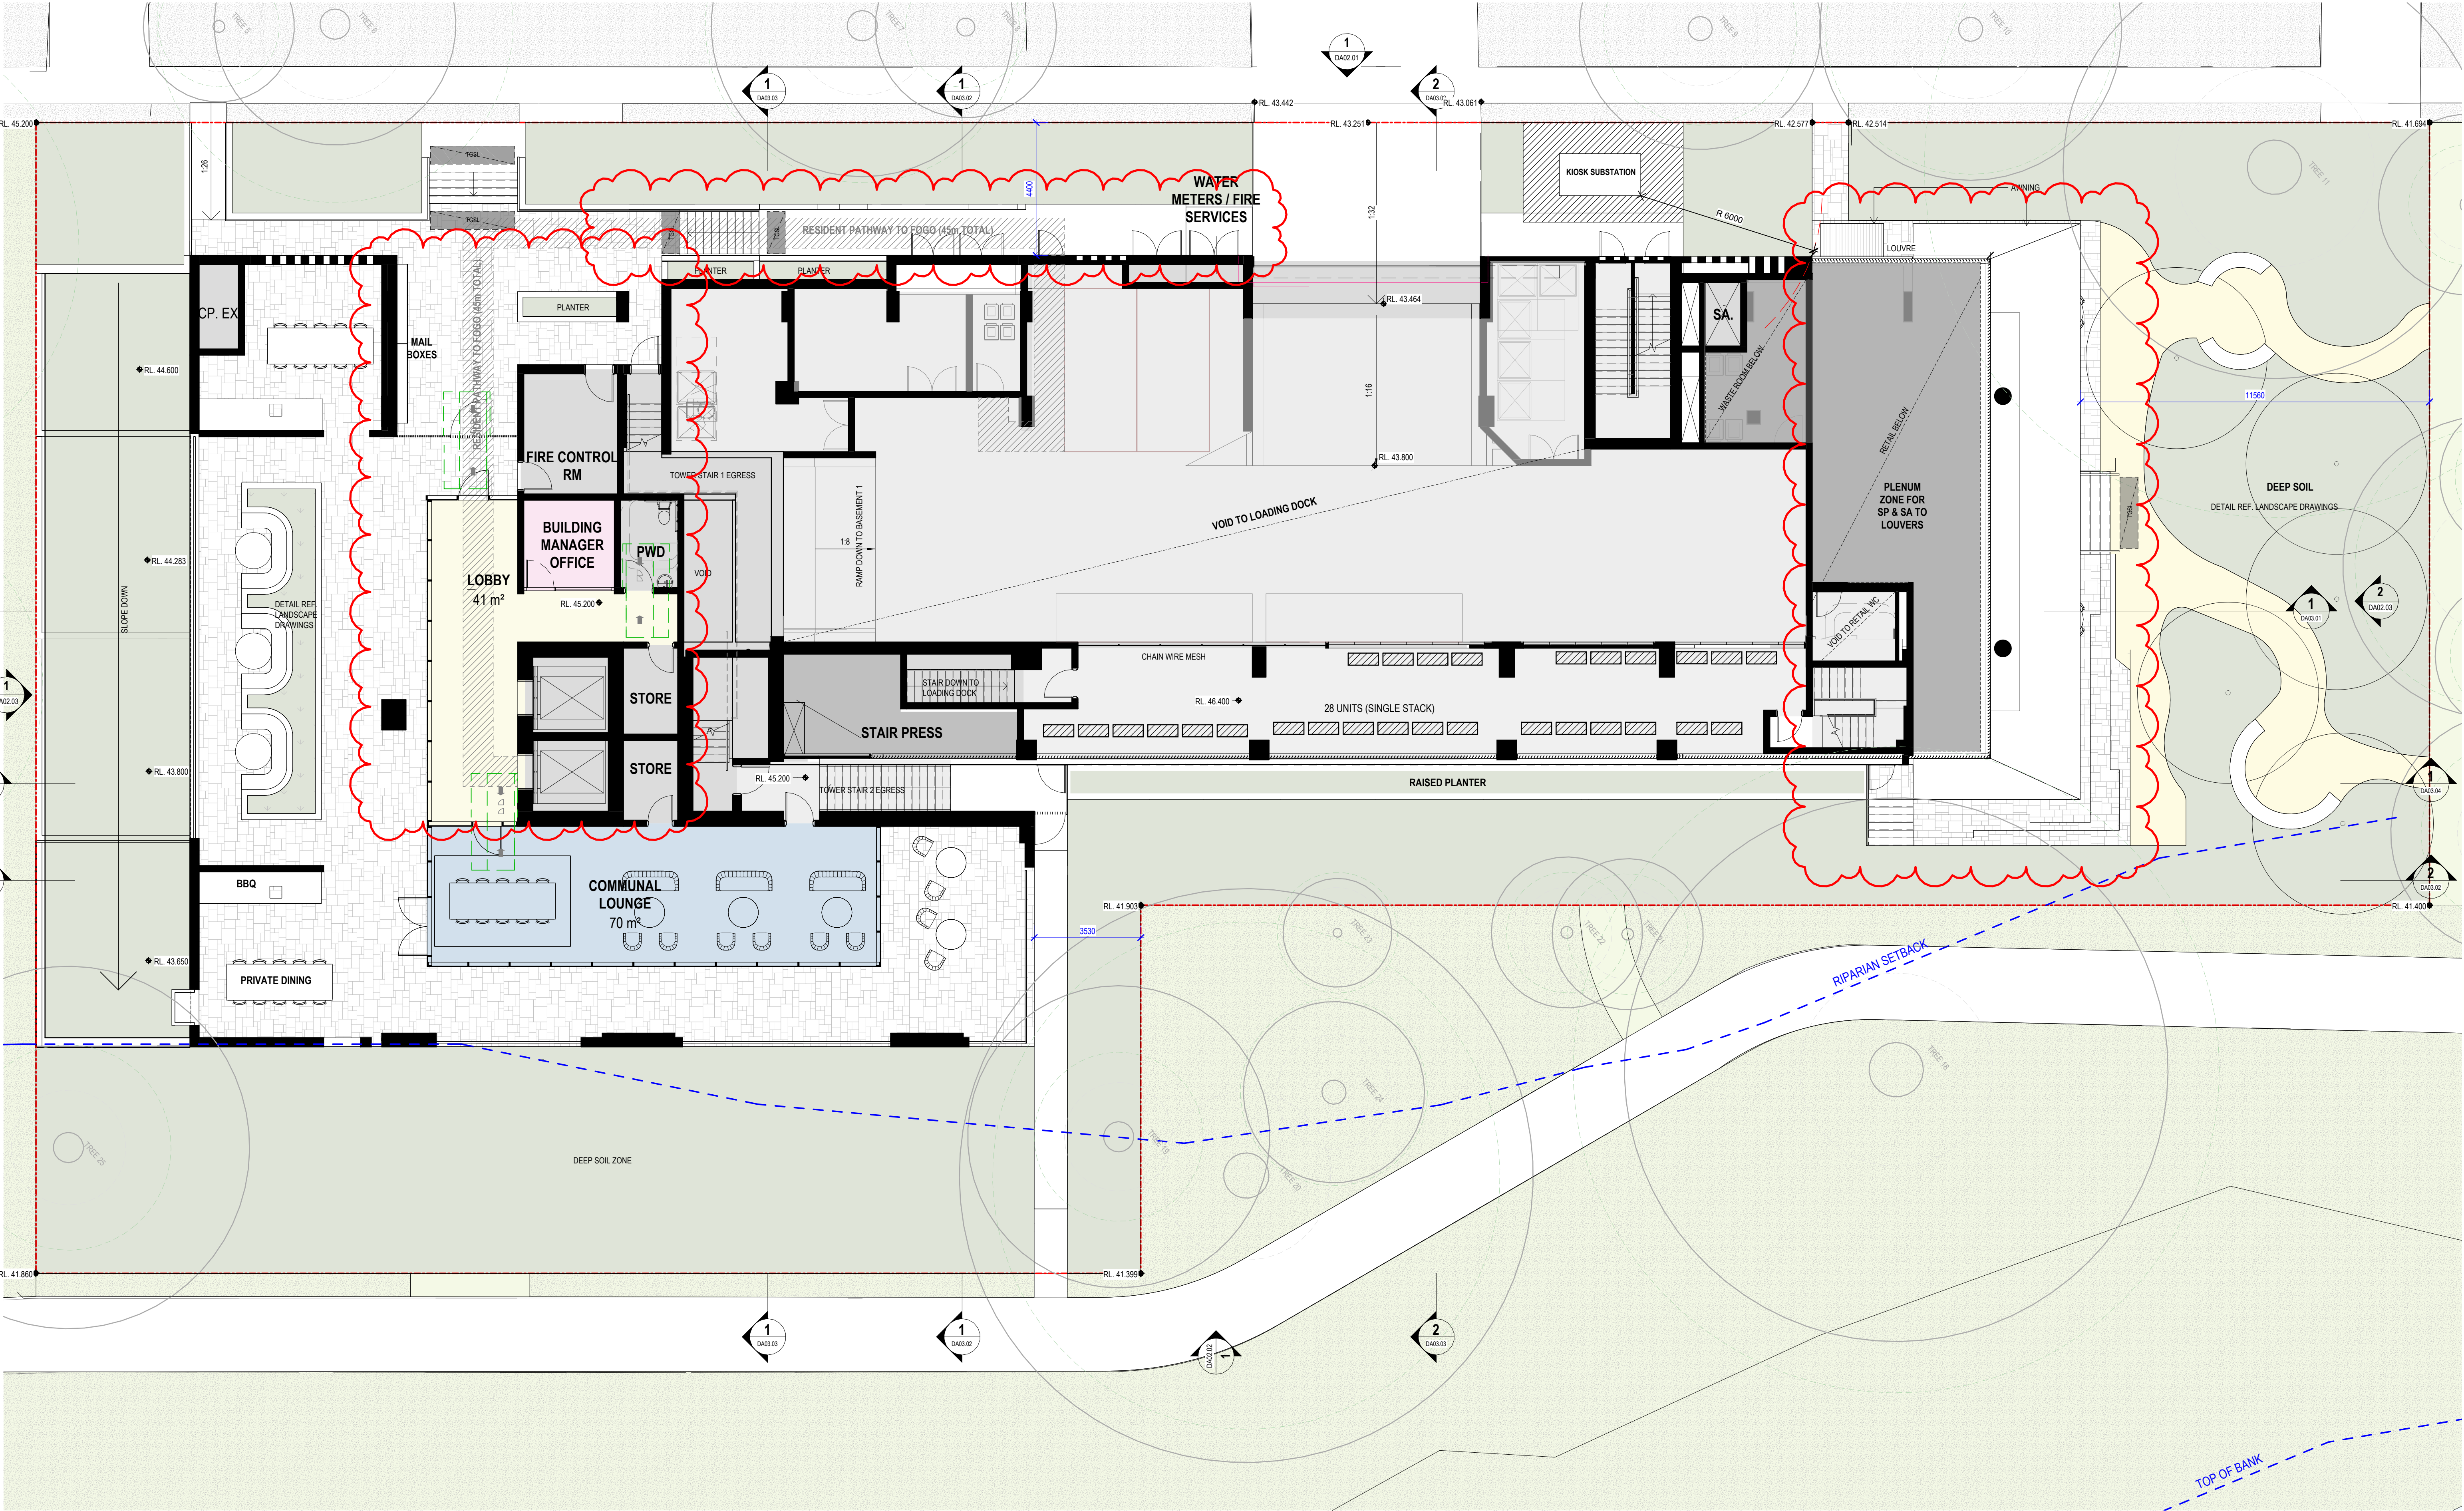

Design Development

Revisions	A	21.12.2023	S4.55 Modification
	B	17.05.2024	Amended S4.55 Modification
	C	05.12.2025	Amended S4.55 Modification
	D	23.02.2026	Amended S4.55 Modification
	E	27.03.26	Council RFI

LEGEND - TREE PROTECTION	
	RETAINED TREE
	TREE PROTECTION ZONE (TPZ)
	STRUCTURAL ROOT ZONE (SRZ)

1/04/2026 10:09:10 AM

Project / **14-16 Cottonwood Crescent**
14-16 Cottonwood Crescent, Macquarie Park

Drawing / **Ground**

Project No / **225132**

Author / **GK**

Scale: @ A1 / **1 : 100**

Drawing No. / **DA01.10**

E



rothelowman

Brisbane, Gold Coast,
Melbourne, Perth, Sydney
www.rothelowman.com.au

Disclaimer: Rothe Lowman Property Pty. Ltd. retains all common law, statutory law and other rights including copyright and intellectual property rights in respect of this document. The recipient indemnifies Rothe Lowman Property Pty. Ltd. against all claims resulting from use of this document for any purpose other than its intended use, unauthorized changes or reuse of the document on other projects without the permission of Rothe Lowman Property Pty. Ltd. Under no circumstance shall transfer of this document be deemed a sale or constitute a transfer of the license to use this document. ABN 76 005 783 997



Revisions	
A	21.12.2023 S4.55 Modification
B	17.05.2024 Amended S4.55 Modification
C	05.12.2025 Amended S4.55 Modification

5/12/2025 12:32:30 PM

Project / **14-16 Cottonwood Crescent**
14-16 Cottonwood Crescent, Macquarie Park

Drawing / **Level 1**

Project No / **225132** Author / **JH**

Scale: @ A1 / **1 : 100**

Drawing No. / **DA01.11**

C



rothelowman

Brisbane, Gold Coast,
Melbourne, Perth, Sydney
www.rothelowman.com.au

Disclaimer: Rothe Lowman Property Pty. Ltd. retains all common law, statutory law and other rights including copyright and intellectual property rights in respect of this document. The recipient indemnifies Rothe Lowman Property Pty. Ltd. against all claims resulting from use of this document for any purpose other than its intended use, unauthorized changes or reuse of the document on other projects without the permission of Rothe Lowman Property Pty. Ltd. Under no circumstance shall transfer of this document be deemed a sale or constitute a transfer of the license to use this document. ABN 76 005 783 997



Revisions	
A	21.12.2023 S4.55 Modification
B	17.05.2024 Amended S4.55 Modification
C	05.12.2025 Amended S4.55 Modification

Project / **14-16 Cottonwood Crescent**
14-16 Cottonwood Crescent, Macquarie Park

Drawing / **Level 2**

Project No / **225132**

Author / **CM**

Scale: @ A1 / **1 : 100**


Drawing No. / **DA01.12**

C

rothelowman

Disclaimer: Rothe Lowman Property Pty. Ltd. retains all common law, statutory law and other rights including copyright and intellectual property rights in respect of this document. The recipient indemnifies Rothe Lowman Property Pty. Ltd. against all claims resulting from use of this document for any purpose other than its intended use, unauthorized changes or reuse of the document on other projects without the permission of Rothe Lowman Property Pty. Ltd. Under no circumstance shall transfer of this document be deemed a sale or constitute a transfer of the license to use this document. ABN 76 005 783 997

Brisbane, Gold Coast,
Melbourne, Perth, Sydney
www.rothelowman.com.au

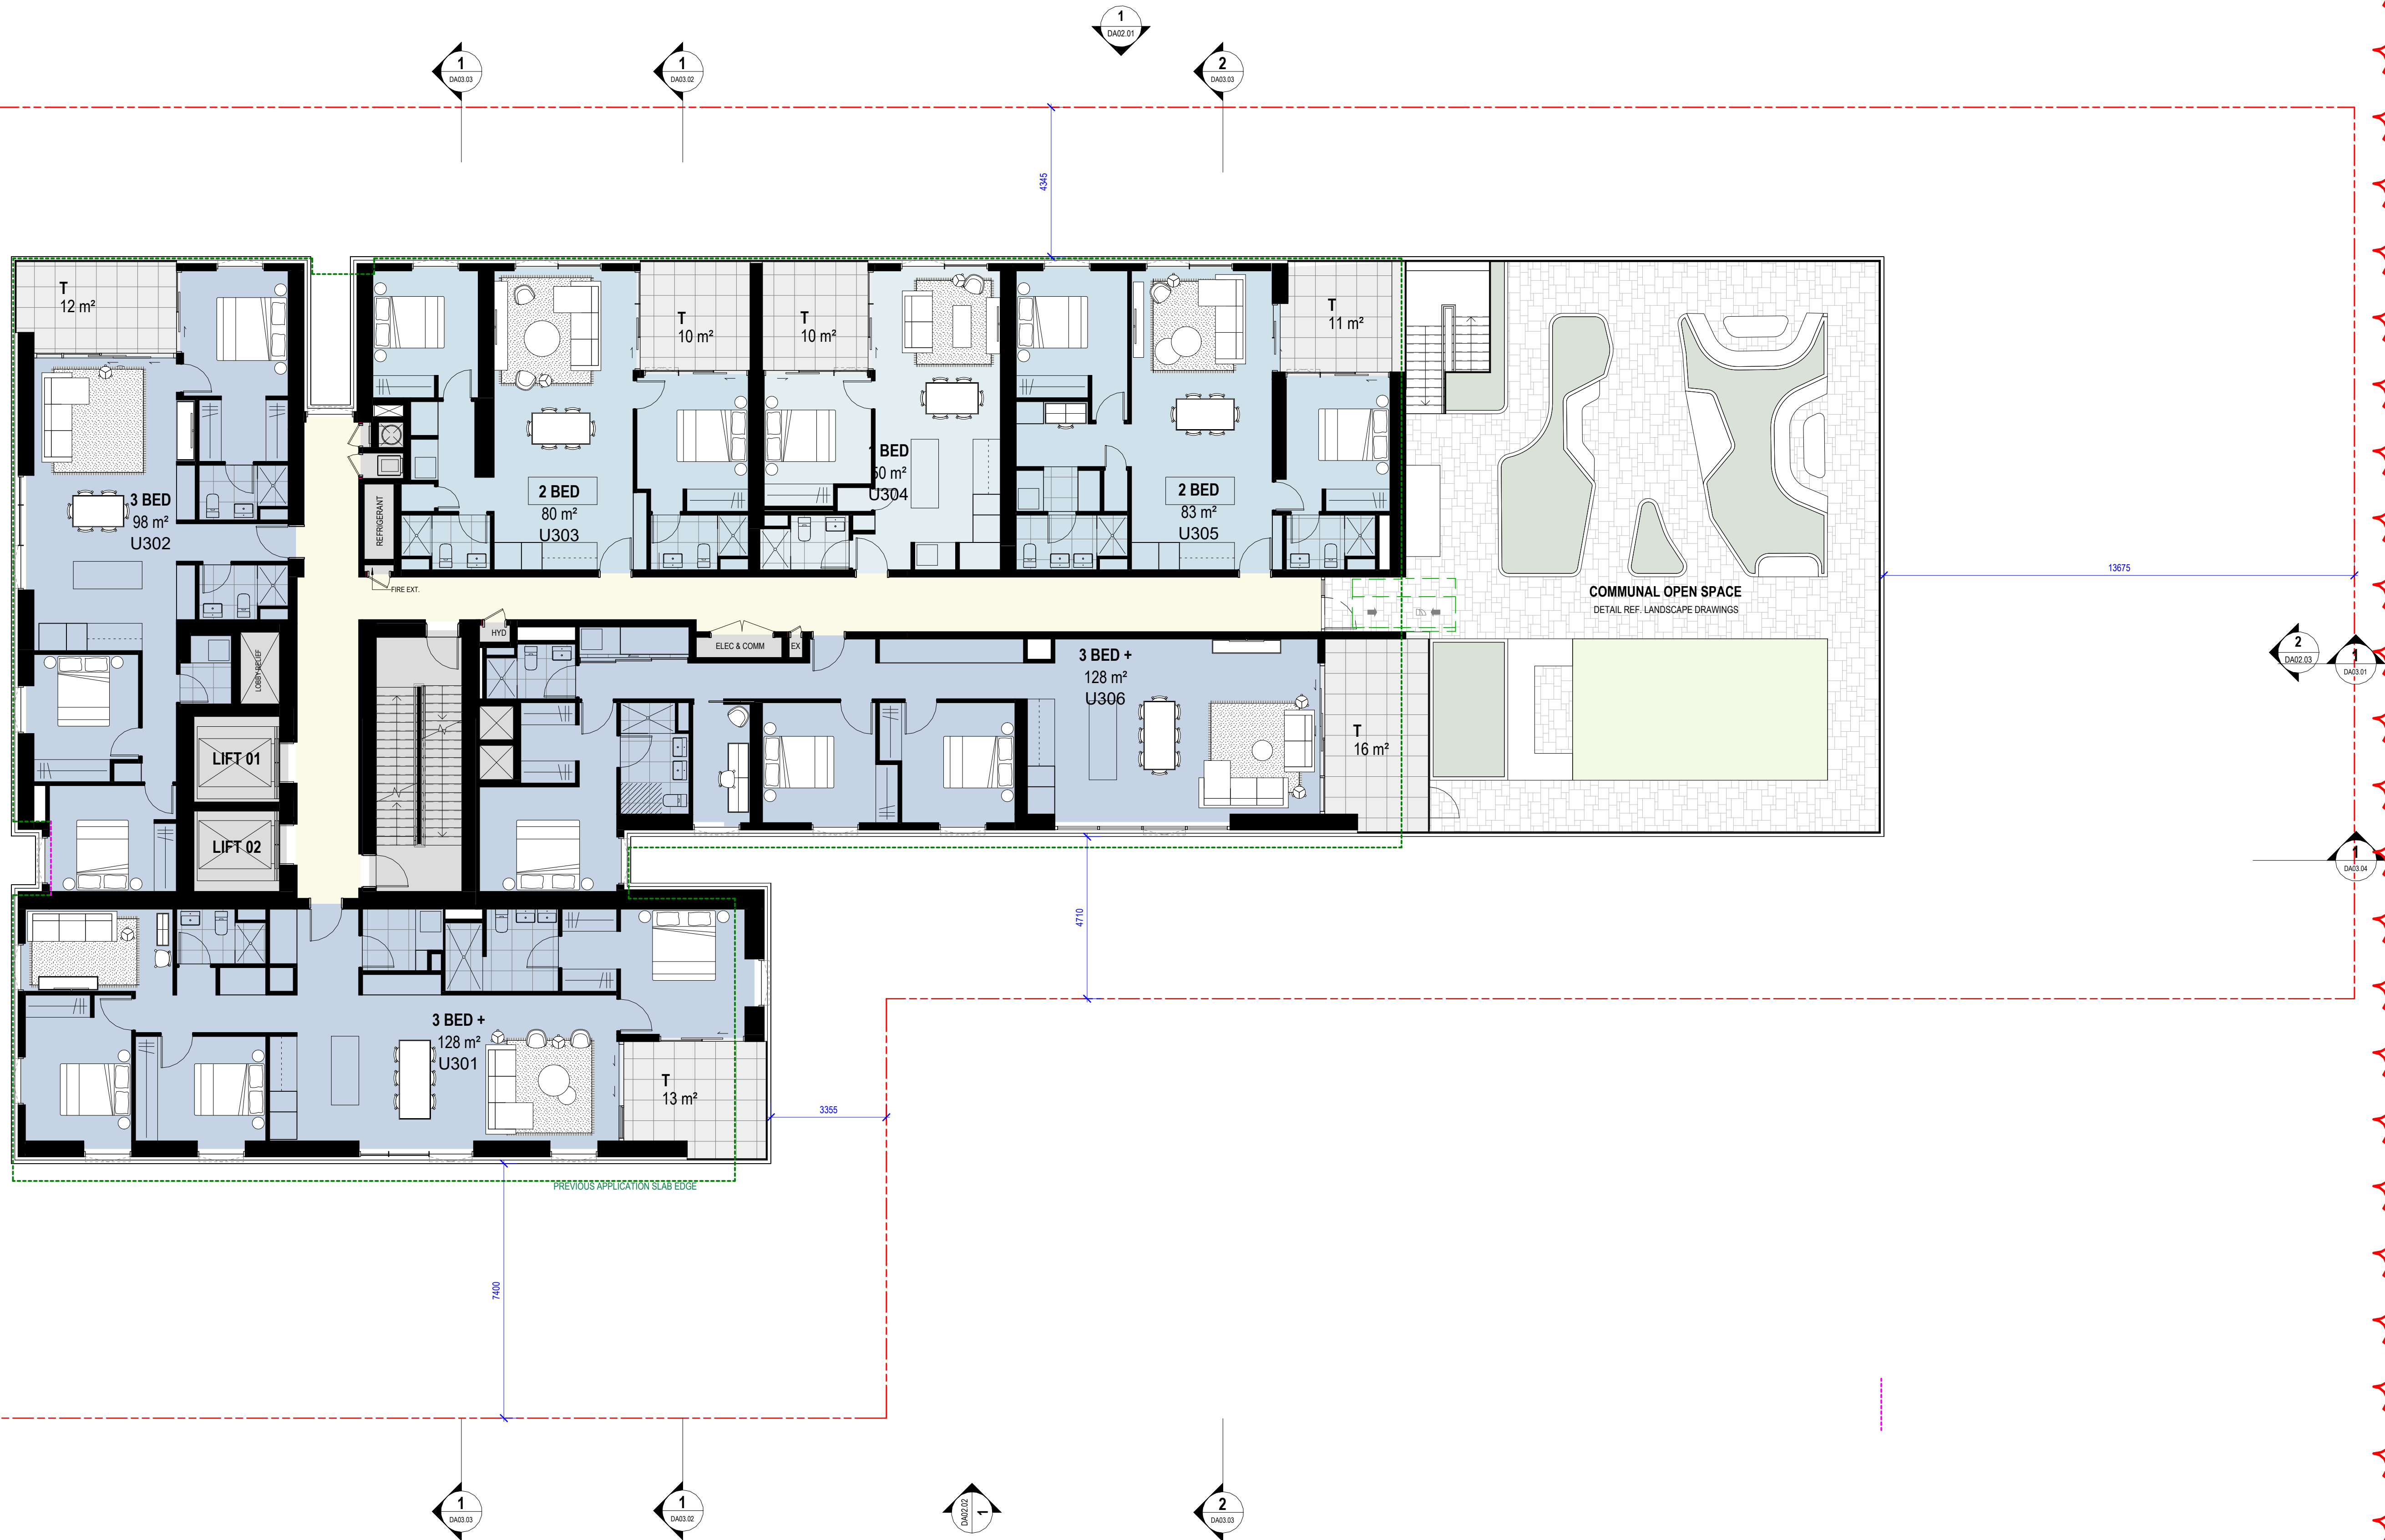

Revisions	
A	21.12.2023 S4.55 Modification
B	17.05.2024 Amended S4.55 Modification
C	05.12.2025 Amended S4.55 Modification

Project / **14-16 Cottonwood Crescent**
14-16 Cottonwood Crescent, Macquarie Park

Drawing / **Level 3**

Project No / **225132** Author / **JH**

Scale: @ A1 / **1 : 100**

Drawing No. / **DA01.13**

C

rothelowman

Disclaimer: Rothe Lowman Property Pty. Ltd. retains all common law, statutory law and other rights including copyright and intellectual property rights in respect of this document. The recipient indemnifies Rothe Lowman Property Pty. Ltd. against all claims resulting from use of this document for any purpose other than its intended use, unauthorized changes or reuse of the document on other projects without the permission of Rothe Lowman Property Pty. Ltd. Under no circumstance shall transfer of this document be deemed a sale or constitute a transfer of the license to use this document. ABN 76 005 783 997

Brisbane, Gold Coast,
Melbourne, Perth, Sydney
www.rothelowman.com.au



Revisions	
A	21.12.2023 S4.55 Modification
B	17.05.2024 Amended S4.55 Modification
C	05.12.2025 Amended S4.55 Modification

Project **14-16 Cottonwood Crescent**
14-16 Cottonwood Crescent, Macquarie Park

Drawing **Level 4-20**

Project No **225132**

Author **CM**

Scale: @ A1 **1 : 100**


Drawing No. **DA01.14**

C

rothelowman

Disclaimer: Rothe Lowman Property Pty. Ltd. retains all common law, statutory law and other rights including copyright and intellectual property rights in respect of this document. The recipient indemnifies Rothe Lowman Property Pty. Ltd. against all claims resulting from use of this document for any purpose other than its intended use, unauthorized changes or reuse of the document on other projects without the permission of Rothe Lowman Property Pty. Ltd. Under no circumstance shall transfer of this document be deemed a sale or constitute a transfer of the license to use this document. ABN 76 005 783 997

Brisbane, Gold Coast, Melbourne, Perth, Sydney
www.rothelowman.com.au

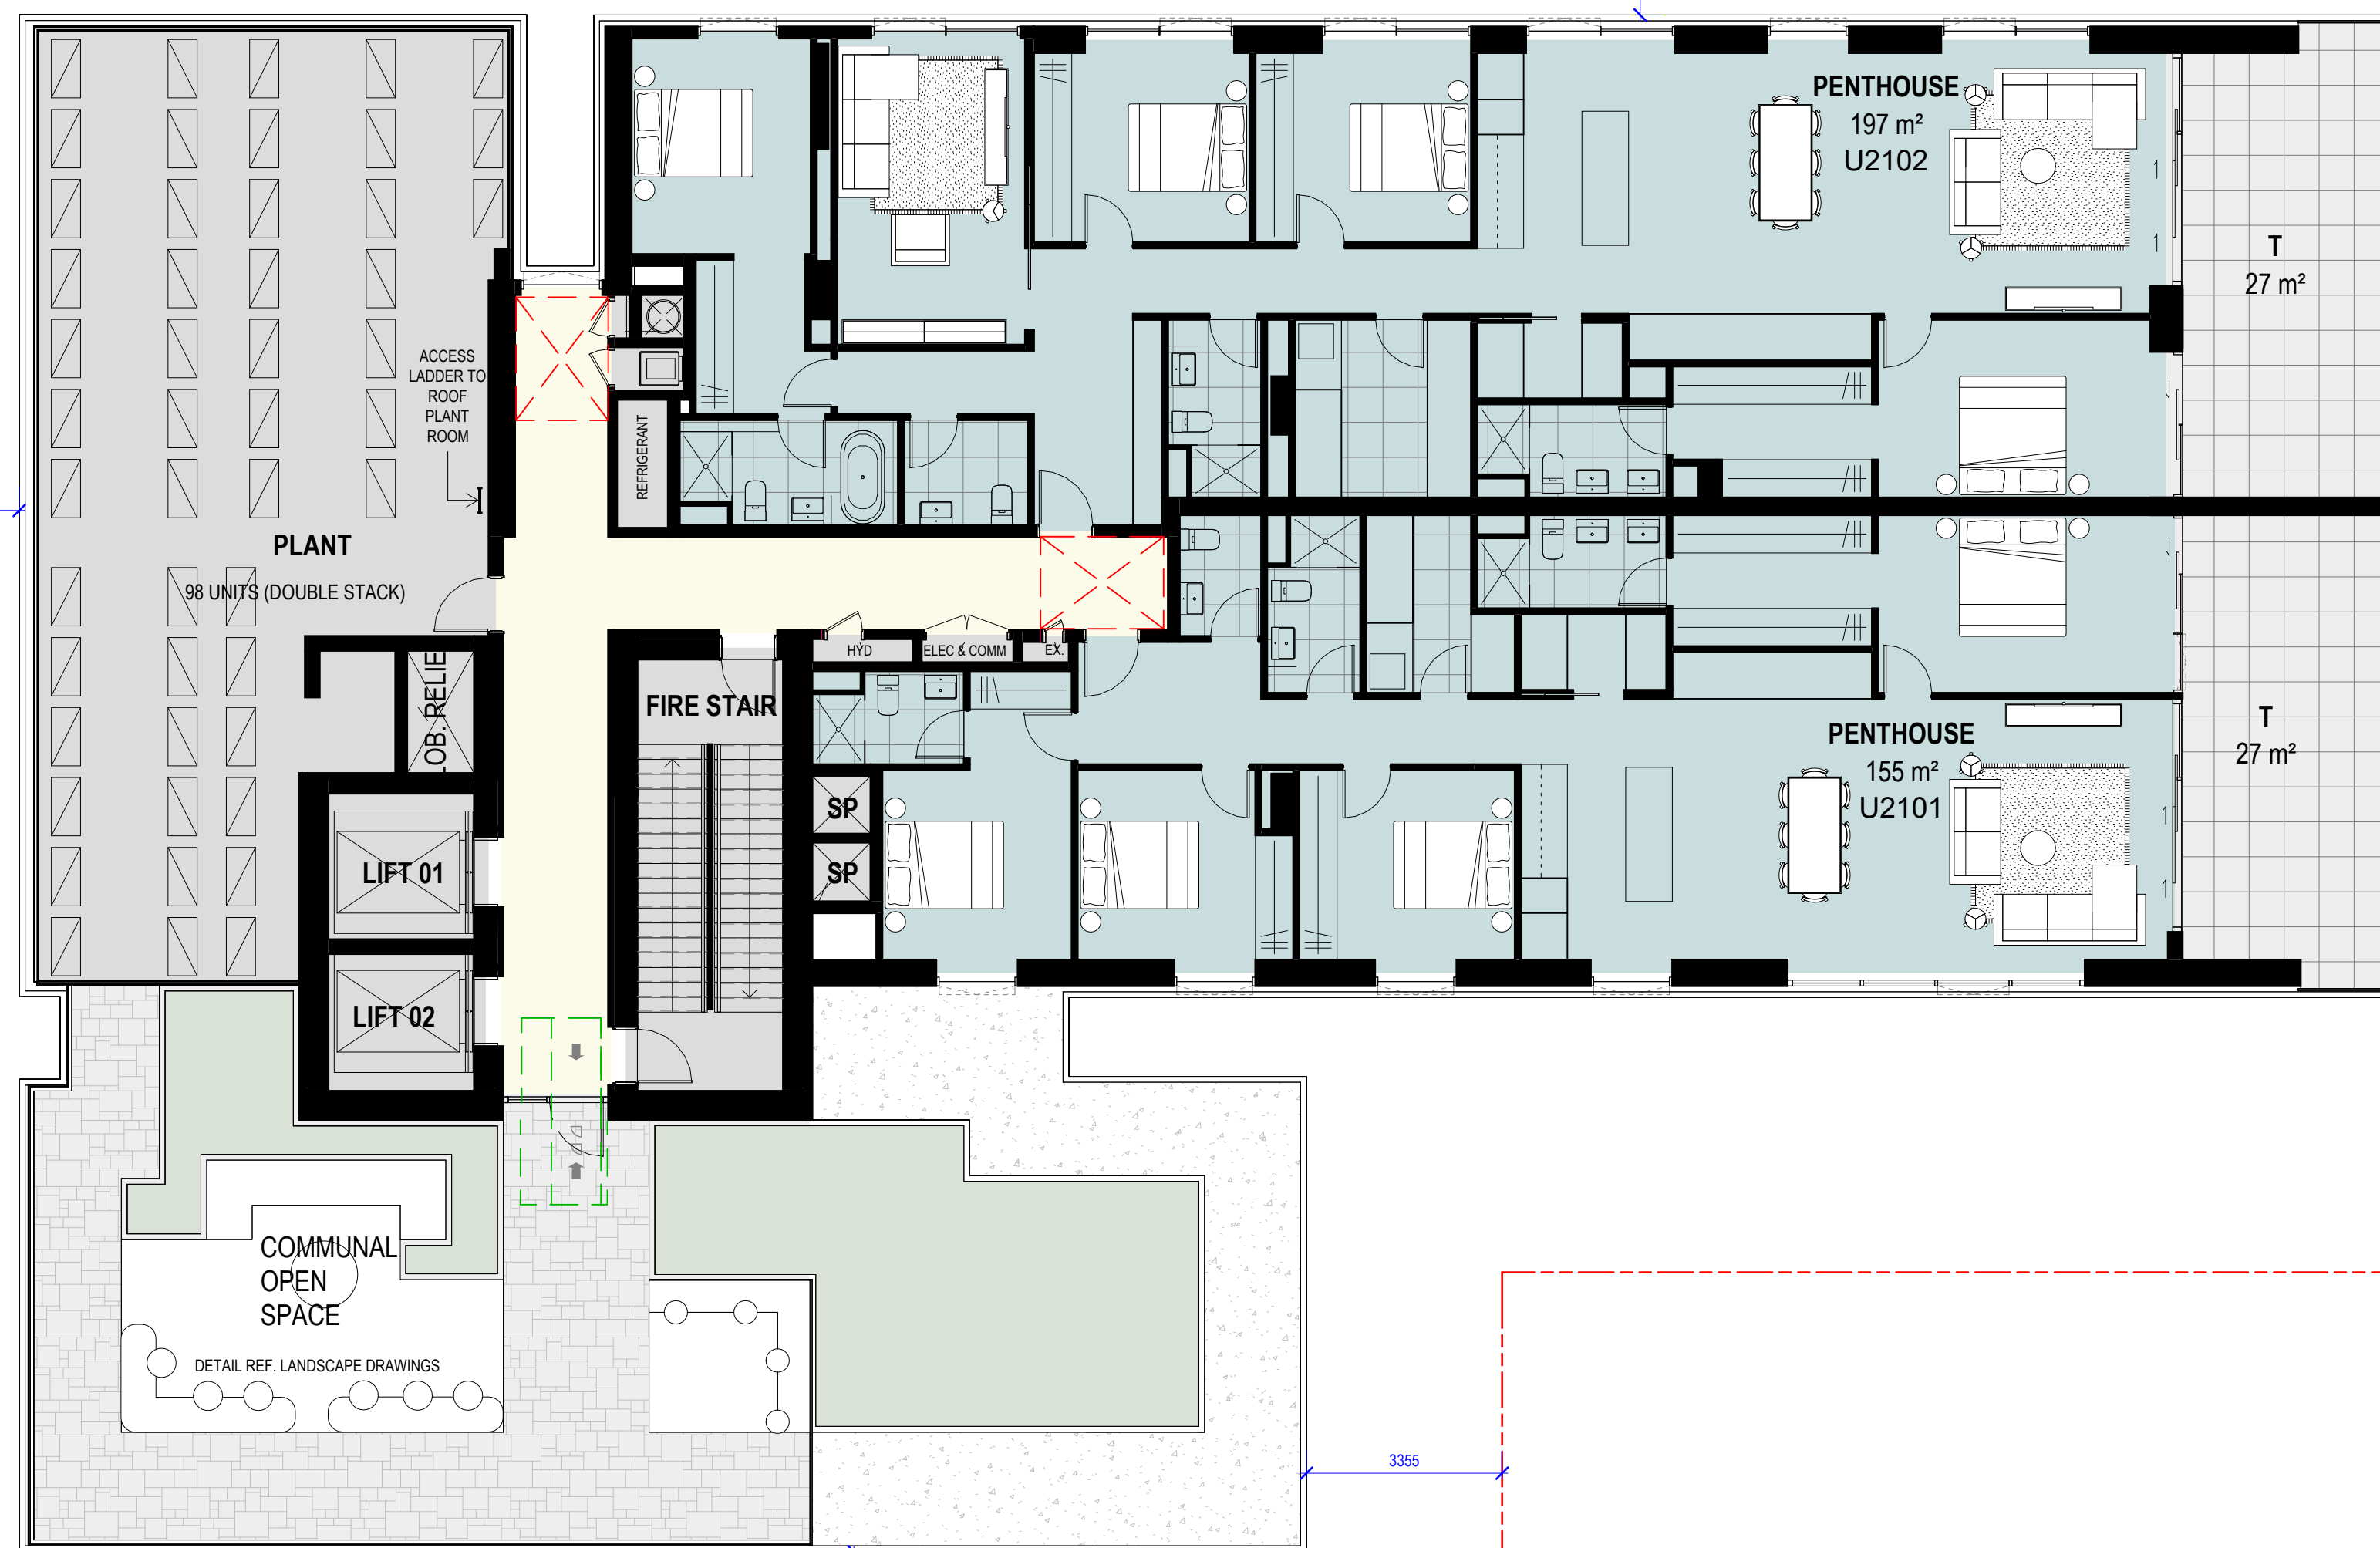

Revisions	A	21.12.2023	S4.55 Modification
	B	17.05.2024	Amended S4.55 Modification
	C	05.12.2025	Amended S4.55 Modification

Project / **14-16 Cottonwood Crescent**
14-16 Cottonwood Crescent, Macquarie Park

Drawing / **Level 21**

Project No / **225132**

Author / **GK**

Scale: @ A1 / **1 : 100**


Drawing No. / **DA01.15**

c
✂

rothelowman

Disclaimer: Rothe Lowman Property Pty. Ltd. retains all common law, statutory law and other rights including copyright and intellectual property rights in respect of this document. The recipient indemnifies Rothe Lowman Property Pty. Ltd. against all claims resulting from use of this document for any purpose other than its intended use, unauthorized changes or reuse of the document on other projects without the permission of Rothe Lowman Property Pty. Ltd. Under no circumstance shall transfer of this document be deemed a sale or constitute a transfer of the license to use this document. ABN 76 005 783 997

Brisbane, Gold Coast,
Melbourne, Perth, Sydney
www.rothelowman.com.au

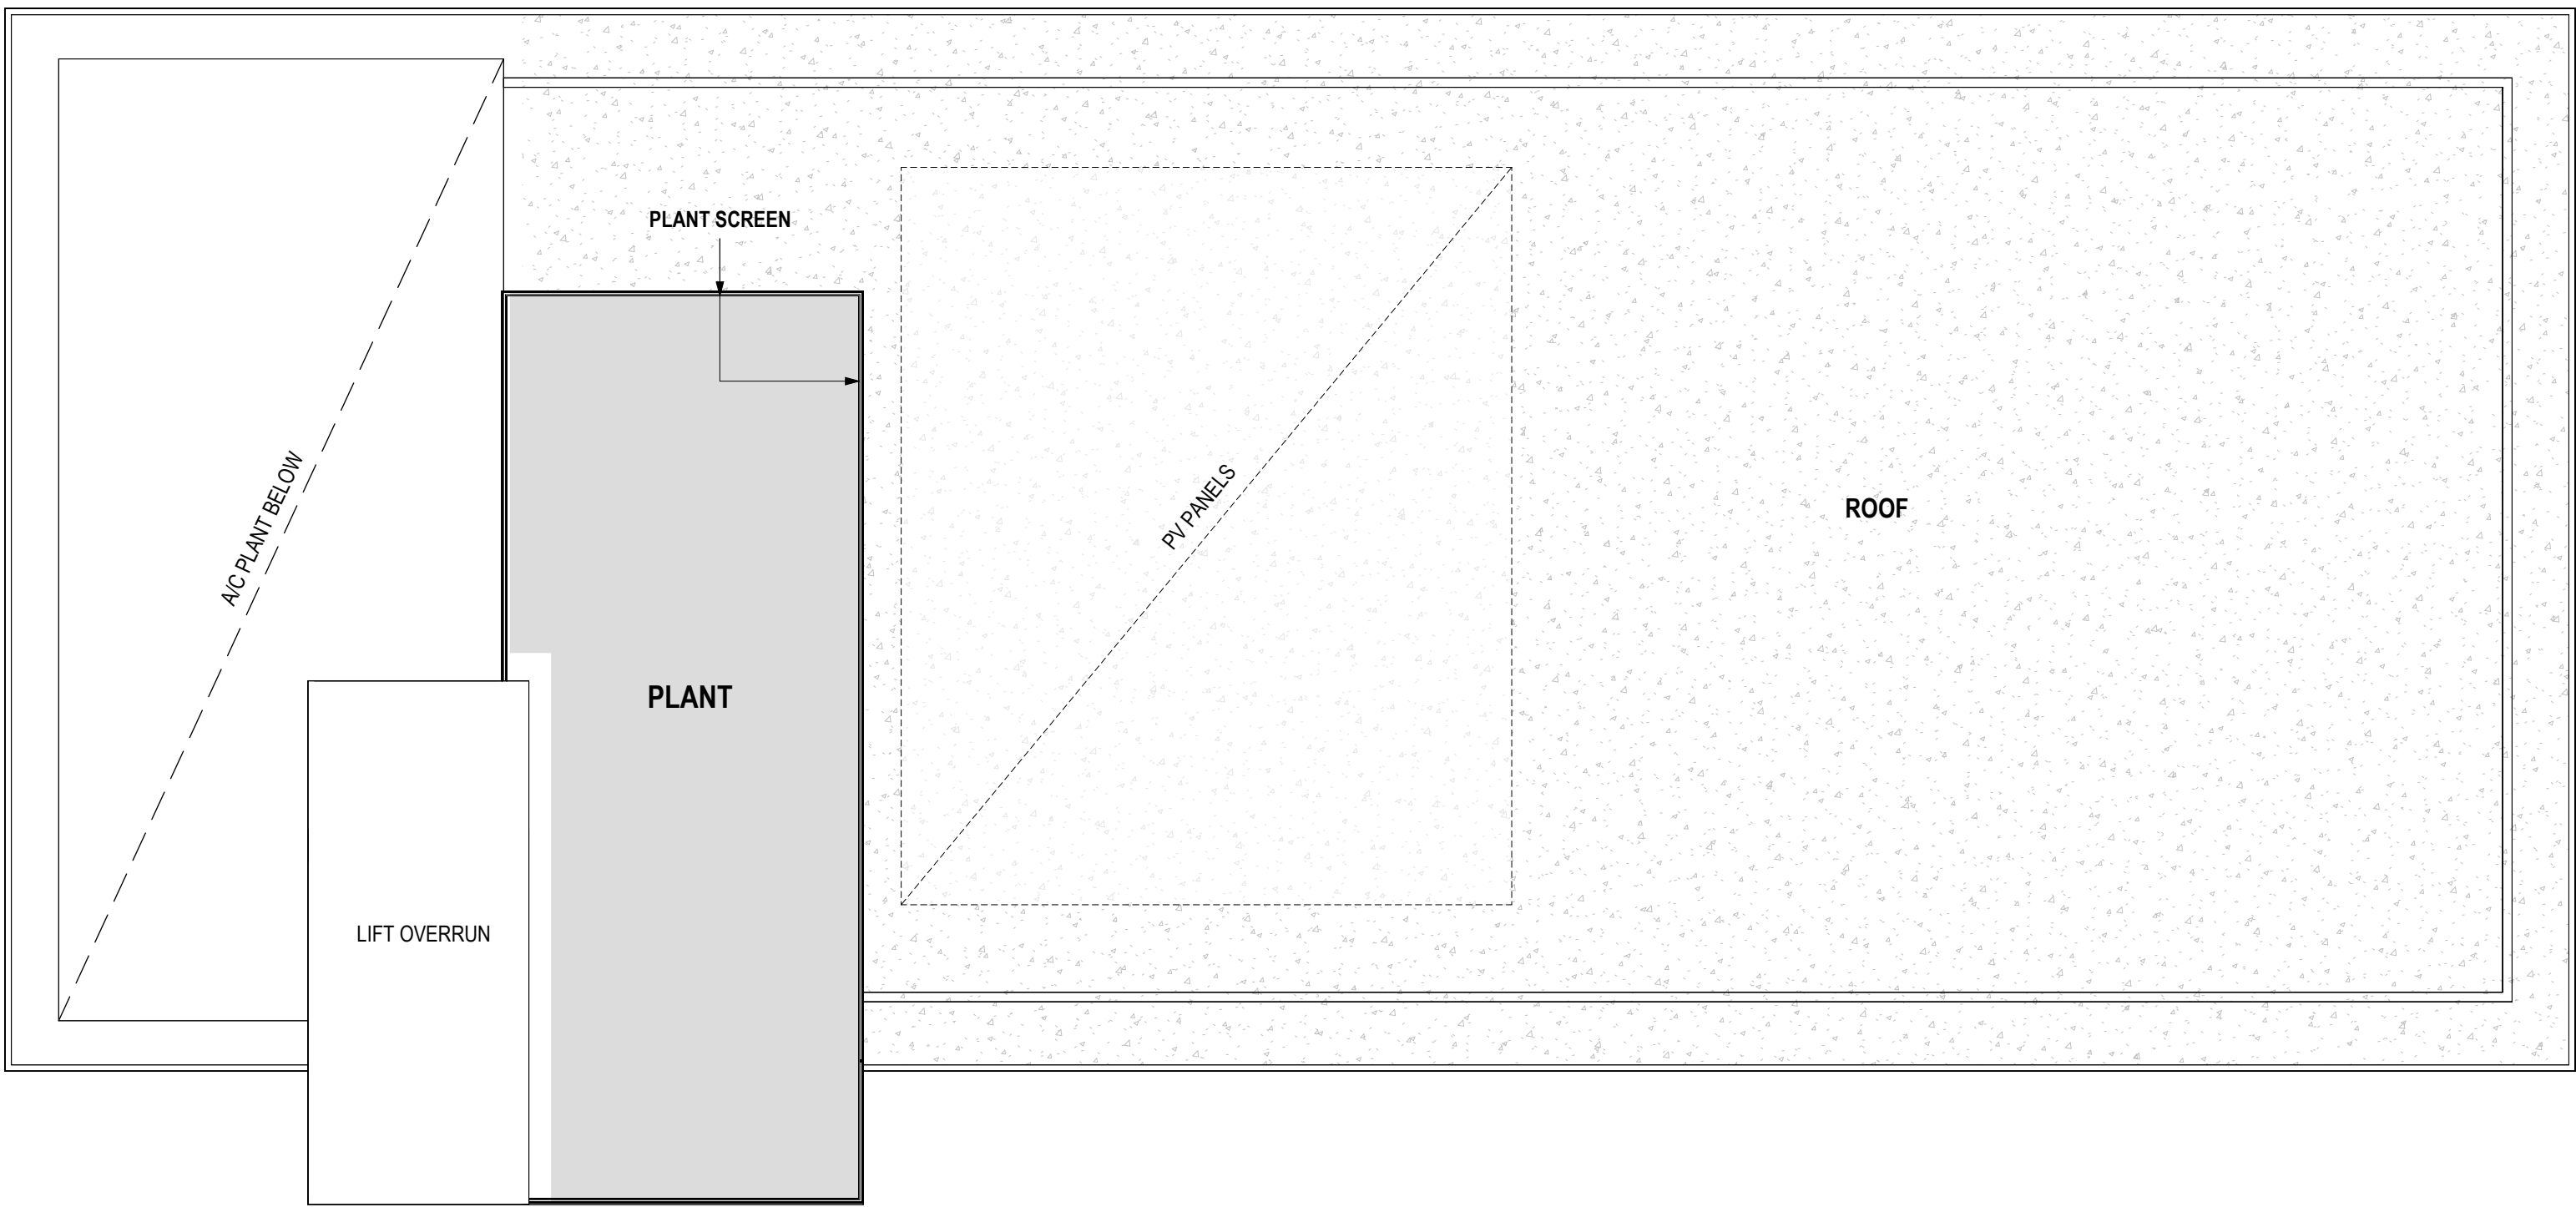

Revisions	A	21.12.2023	S4.55 Modification
	B	17.05.2024	Amended S4.55 Modification
	C	05.12.2025	Amended S4.55 Modification

Project **14-16 Cottonwood Crescent**
14-16 Cottonwood Crescent, Macquarie Park

Drawing **Roof**

Project No **225132**

Author **GK**

Scale: @ A1 **1 : 100**

Drawing No **DA01.16**

C



rothelowman

Brisbane, Gold Coast,
Melbourne, Perth, Sydney
www.rothelowman.com.au



Design Development

Revisions	A	21.12.2023	S4.55 Modification
	B	17.05.2024	Amended S4.55 Modification
	C	05.12.2025	Amended S4.55 Modification
	D	27.03.26	Council RF1

1/04/2026 10:11:49 AM

Project 14-16 Cottonwood Crescent
14-16 Cottonwood Crescent, Macquarie Park

Drawing North Elevation - Cottonwood Crescent

Project No 225132

Author CM

Scale: @ A1 1 : 200


Drawing No DA02.01

D

rothelowman

Brisbane, Gold Coast, Melbourne, Perth, Sydney
www.rothelowman.com.au

Disclaimer: Rothe Lowman Property Pty. Ltd. retains all common law, statutory law and other rights including copyright and intellectual property rights in respect of this document. The recipient indemnifies Rothe Lowman Property Pty. Ltd. against all claims resulting from use of this document for any purpose other than its intended use, unauthorized changes or reuse of the document on other projects without the permission of Rothe Lowman Property Pty. Ltd. Under no circumstance shall transfer of this document be deemed a sale or constitute a transfer of the license to use this document. ABN 76 005 783 997

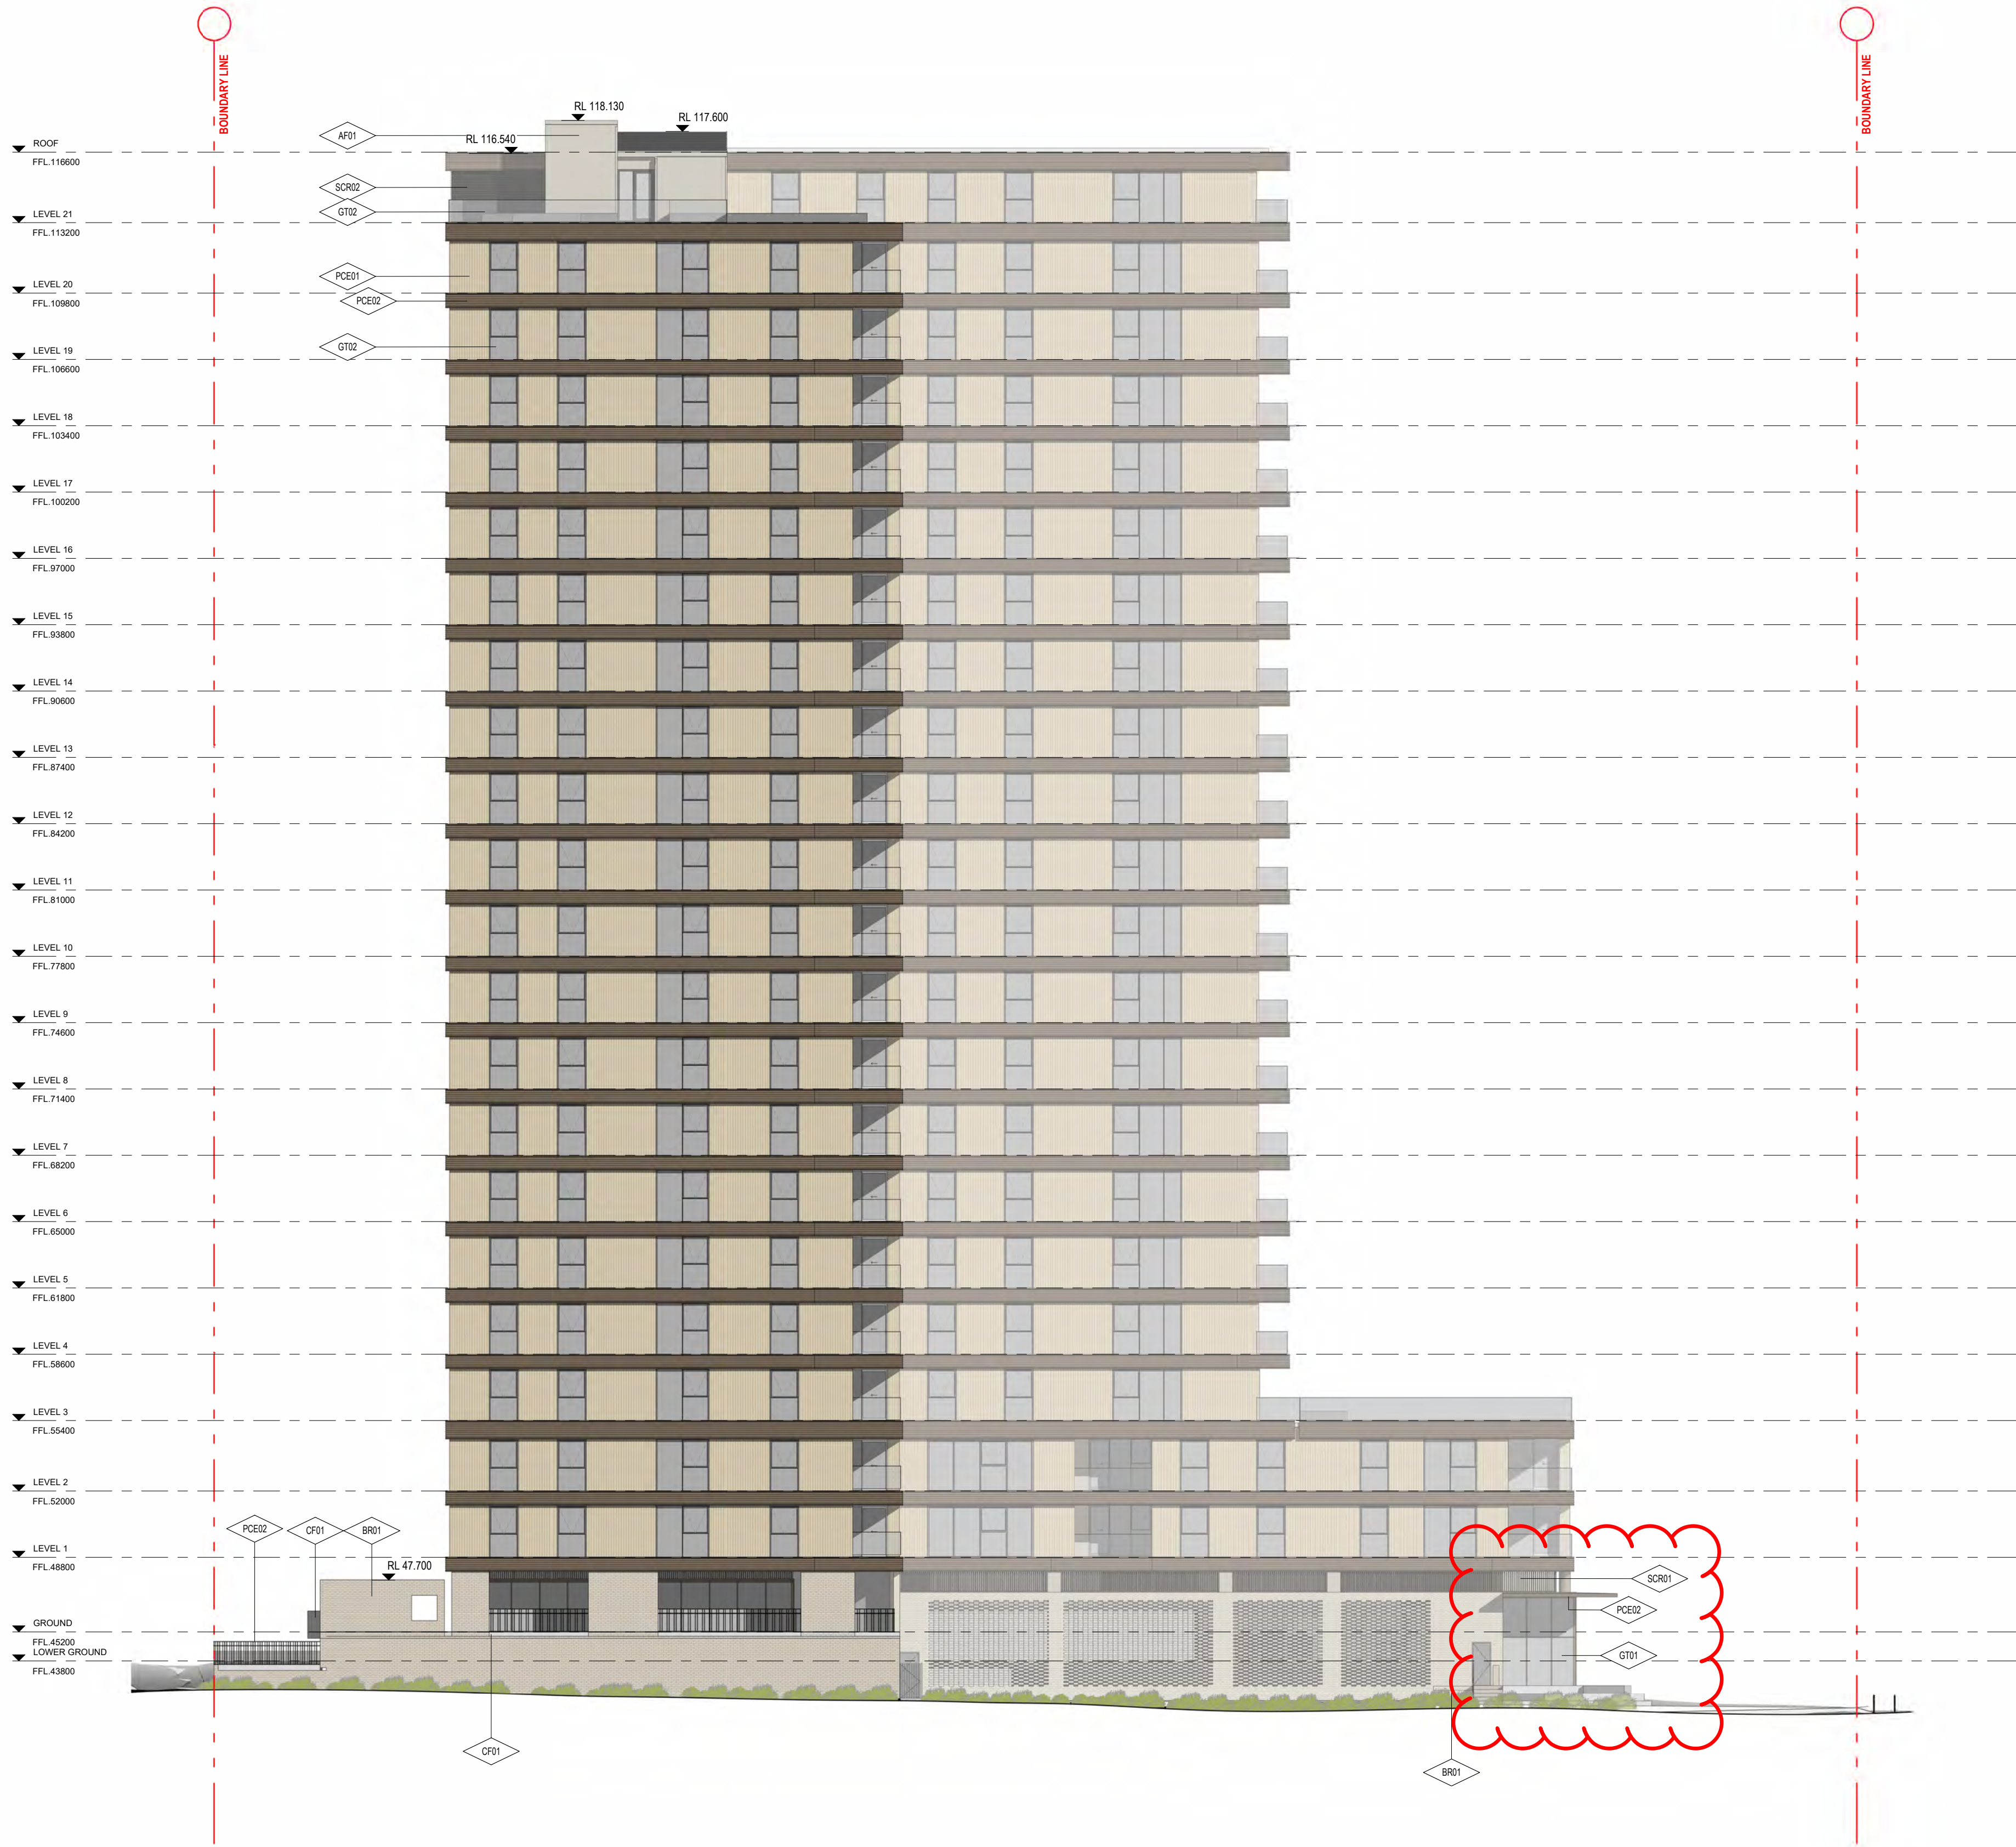

South Elevation

Design Development

Revisions	A	21.12.2023	S4.55 Modification
	B	17.05.2024	Amended S4.55 Modification
	C	05.12.2025	Amended S4.55 Modification
	D	27.03.26	Council RFI

27/03/2026 3:53:18 PM

Project / **14-16 Cottonwood Crescent**
14-16 Cottonwood Crescent, Macquarie Park

Drawing / **South Elevation - Shrimptons Creek**

Project No / **225132** Author / **CM**

Scale: @ A1 / **1 : 200**

Drawing No. / **DA02.02**

C


rothelowman

Brisbane, Gold Coast,
Melbourne, Perth, Sydney
www.rothelowman.com.au

Disclaimer: Rothe Lowman Property Pty. Ltd. retains all common law, statutory law and other rights including copyright and intellectual property rights in respect of this document. The recipient indemnifies Rothe Lowman Property Pty. Ltd. against all claims resulting from use of this document for any purpose other than its intended use, unauthorized changes or reuse of the document on other projects without the permission of Rothe Lowman Property Pty. Ltd. Under no circumstance shall transfer of this document be deemed a sale or constitute a transfer of the license to use this document. ABN 76 005 783 997



West Elevation

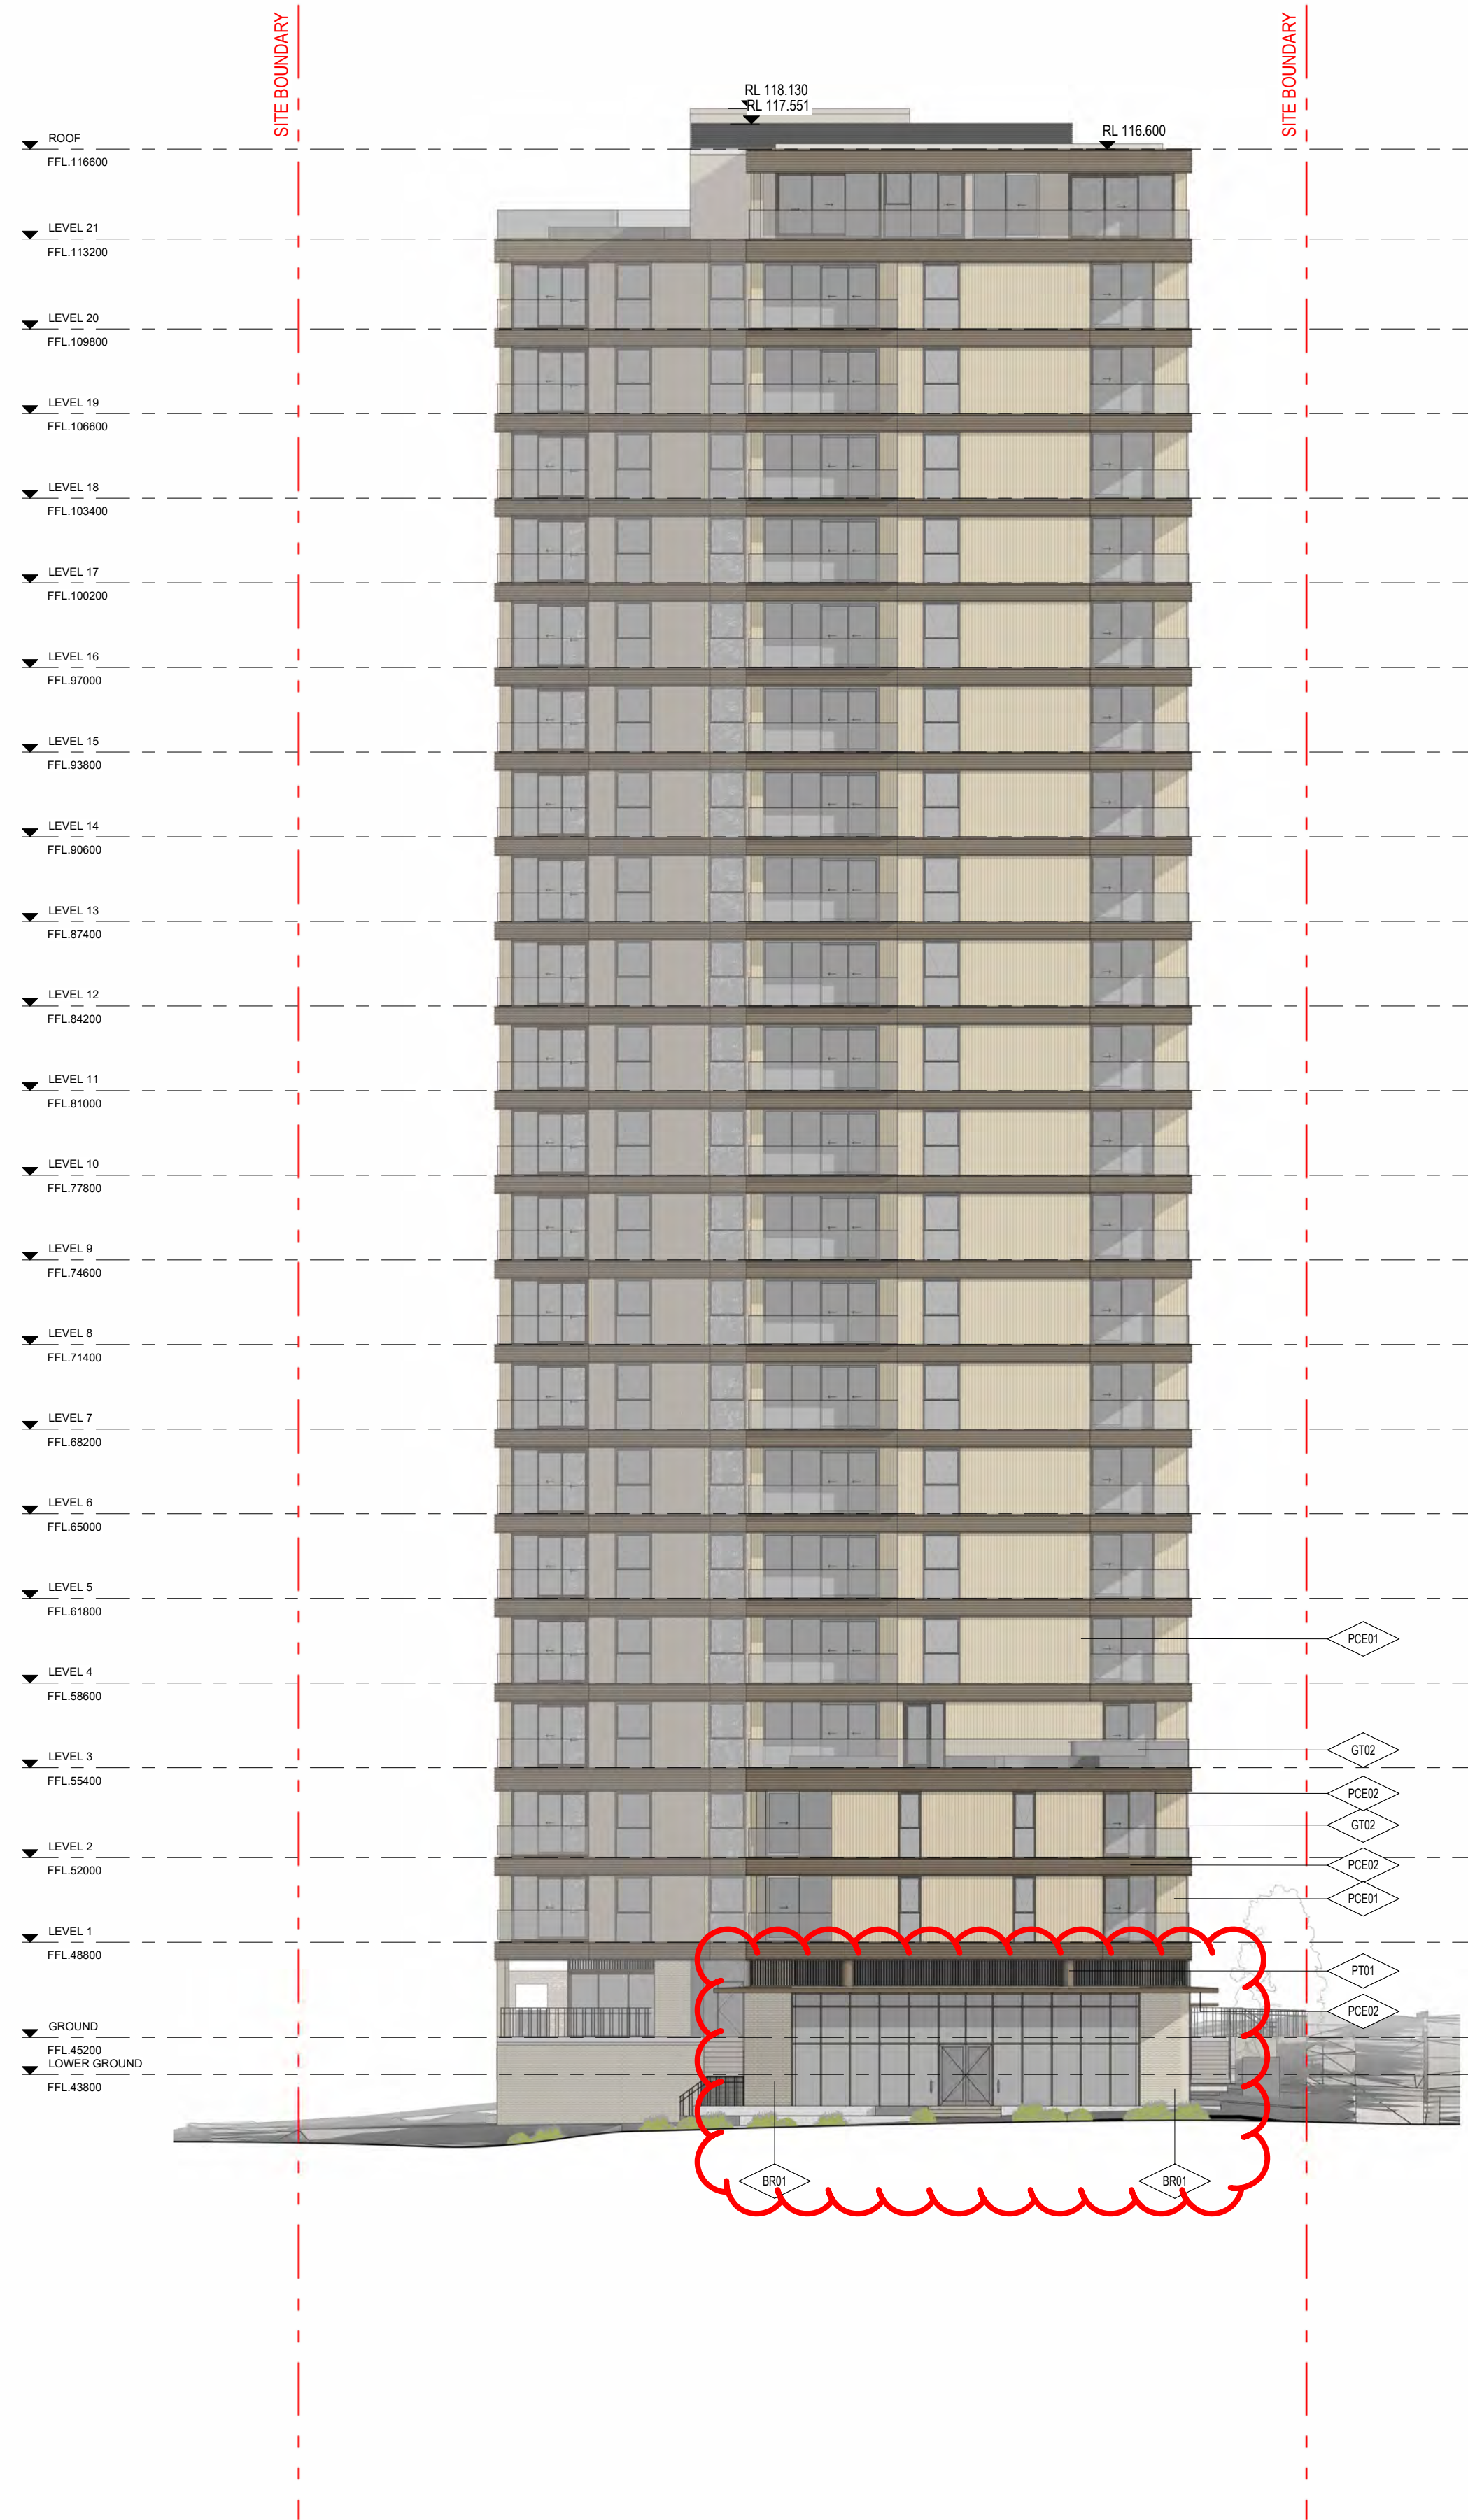

East Elevation

Design Development

Revisions		
A	21.12.2023	S4.55 Modification
B	17.05.2024	Amended S4.55 Modification
C	05.12.2025	Amended S4.55 Modification
D	27.03.26	Council RF1

27/03/2026 4:28:35 PM

Project **14-16 Cottonwood Crescent**
14-16 Cottonwood Crescent, Macquarie Park

Drawing **East and West Elevation**

Project No **225132**

Author **CM**

Scale: @ A1/ **1 : 200**


Drawing No. **DA02.03**

C

rothelowman

Brisbane, Gold Coast,
Melbourne, Perth, Sydney
www.rothelowman.com.au

Disclaimer: Rothe Lowman Property Pty. Ltd. retains all common law, statutory law and other rights including copyright and intellectual property rights in respect of this document. The recipient indemnifies Rothe Lowman Property Pty. Ltd. against all claims resulting from use of this document for any purpose other than its intended use, unauthorized changes or reuse of the document on other projects without the permission of Rothe Lowman Property Pty. Ltd. Under no circumstance shall transfer of this document be deemed a sale or constitute a transfer of the license to use this document. ABN 76 005 783 997

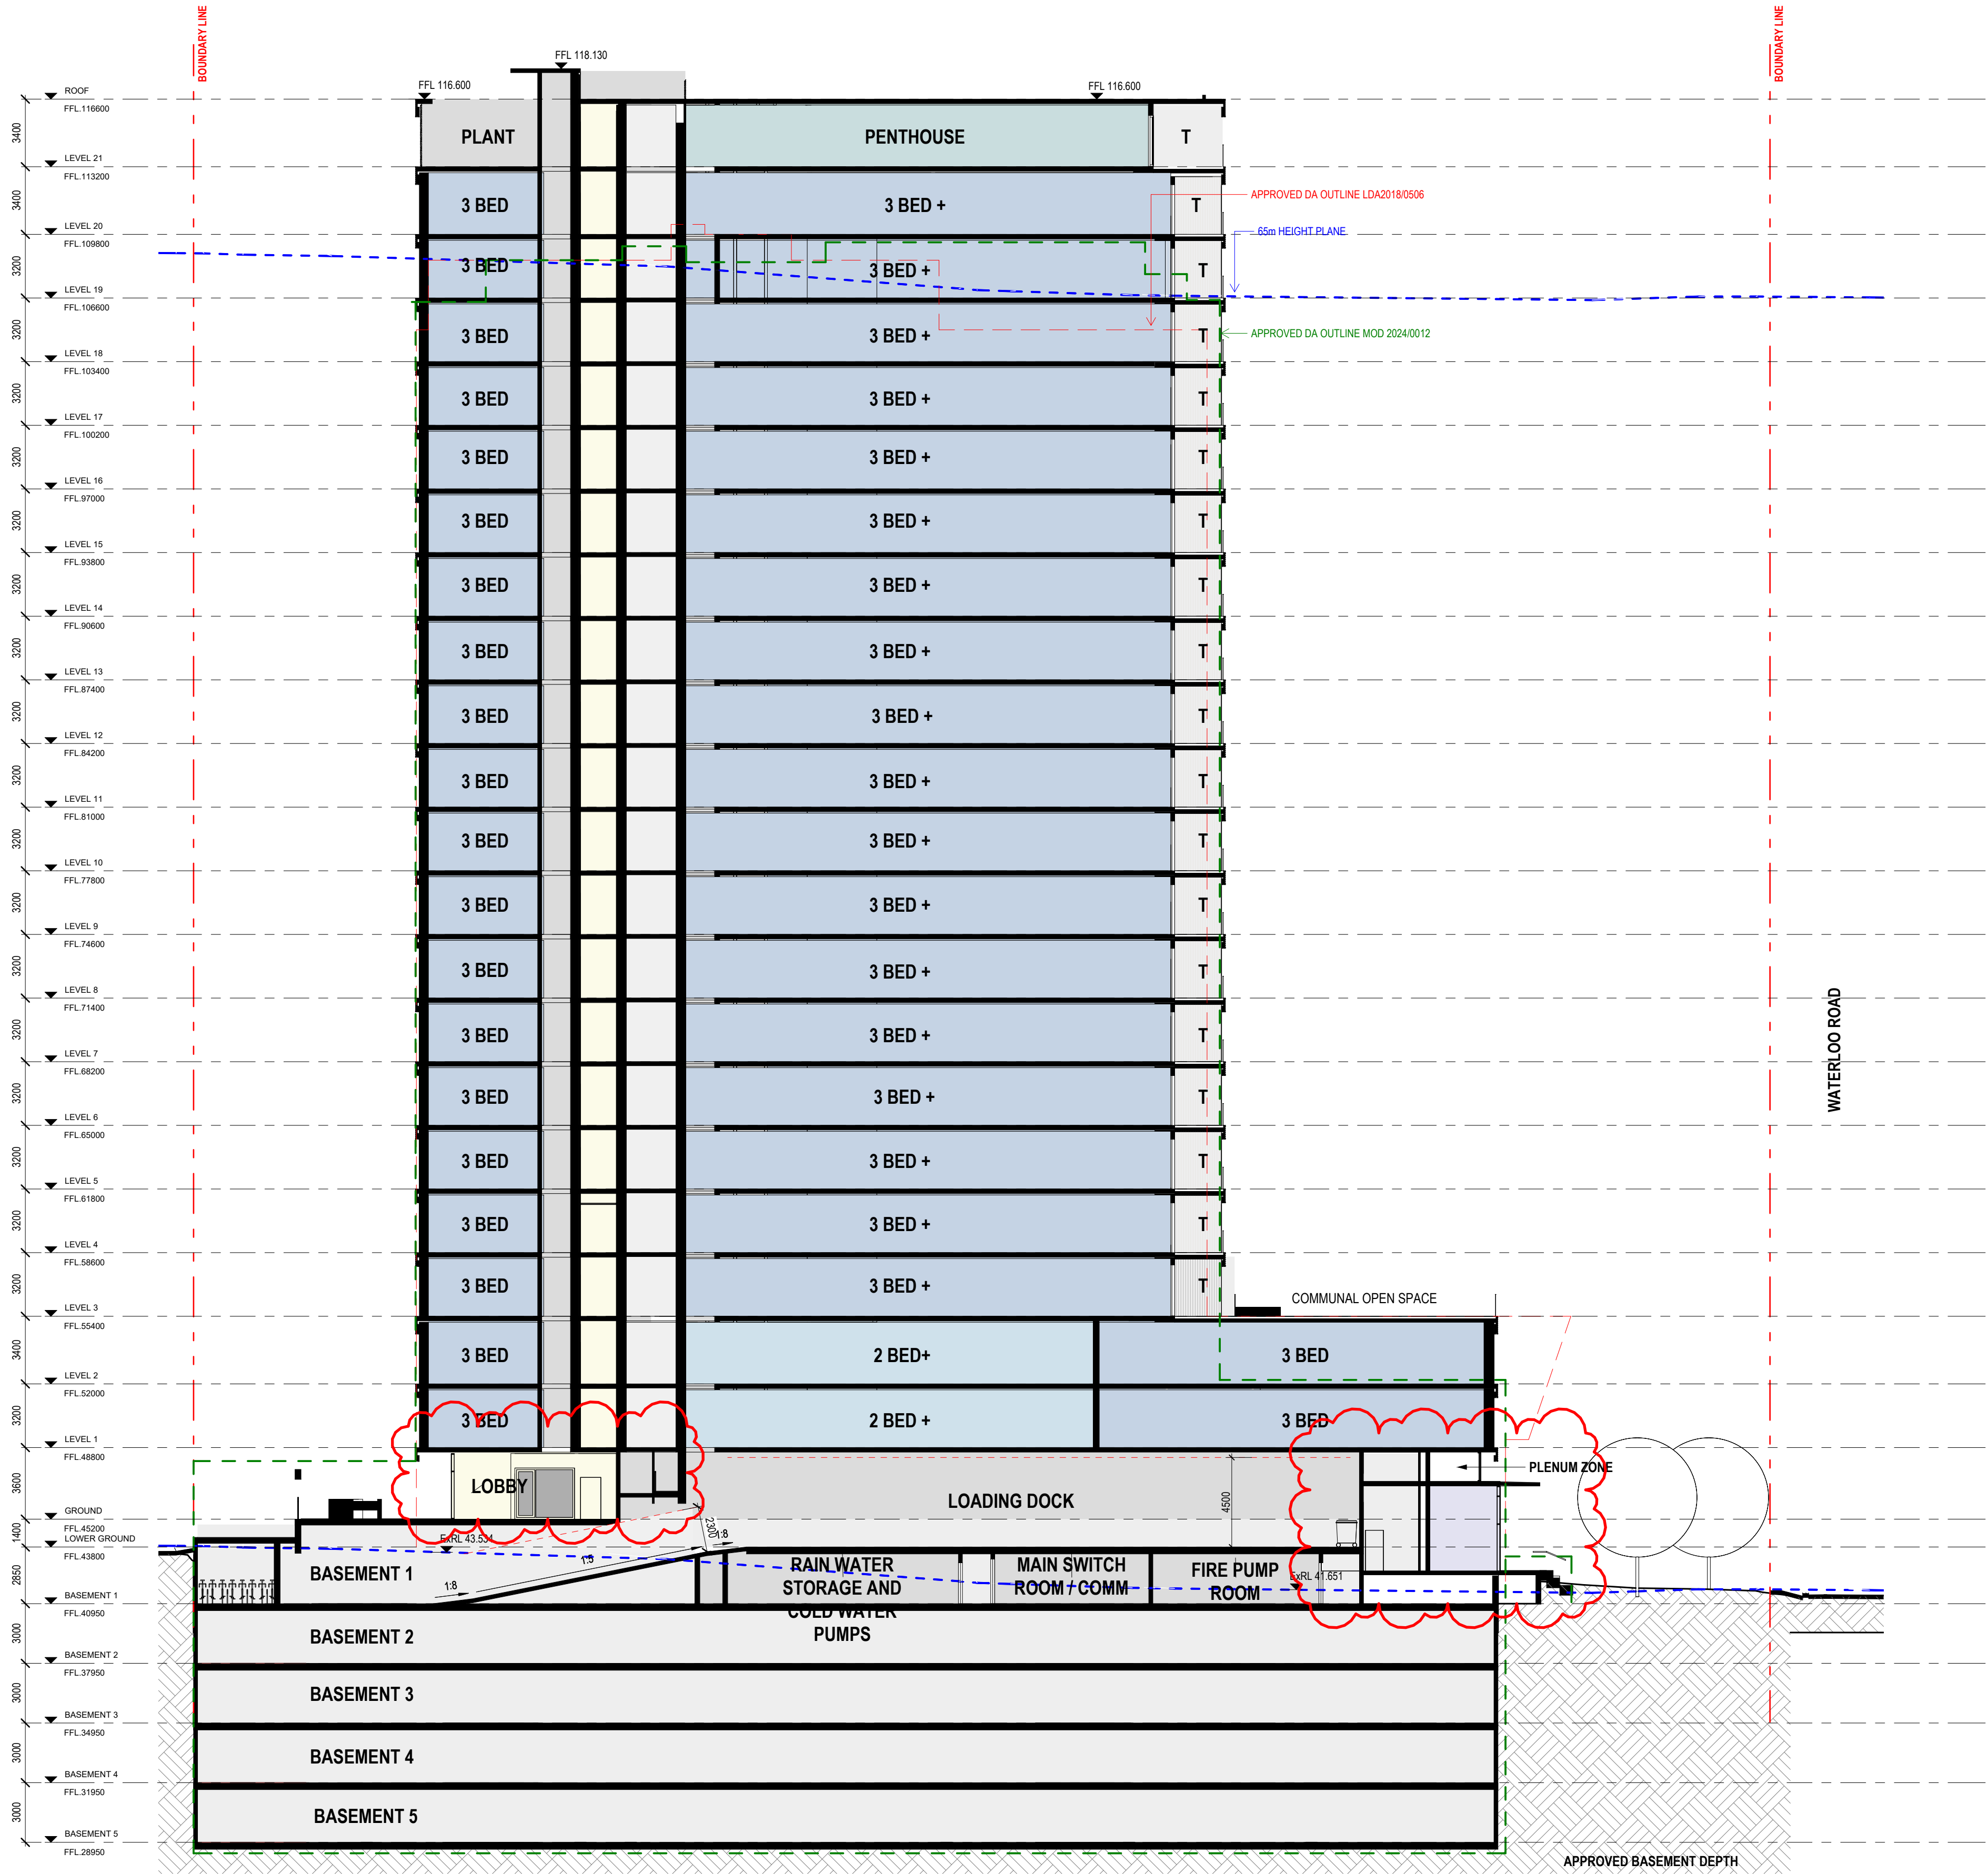

Design Development

Revisions	A	21.12.2023	S4.55 Modification
	B	17.05.2024	Amended S4.55 Modification
	C	05.12.2025	Amended S4.55 Modification
	D	27.03.26	Council RFI

Section A

Project
14-16 Cottonwood Crescent
14-16 Cottonwood Crescent, Macquarie Park

Drawing
Section 1 - Long

Project No
225132

Author
GK

Scale: @ A1
1 : 200


Drawing No.
DA03.01

D


rothelowman

Brisbane, Gold Coast,
Melbourne, Perth, Sydney
www.rothelowman.com.au

Disclaimer: Rothe Lowman Property Pty. Ltd. retains all common law, statutory law and other rights including copyright and intellectual property rights in respect of this document. The recipient indemnifies Rothe Lowman Property Pty. Ltd. against all claims resulting from use of this document for any purpose other than its intended use, unauthorized changes or reuse of the document on other projects without the permission of Rothe Lowman Property Pty. Ltd. Under no circumstance shall transfer of this document be deemed a sale or constitute a transfer of the license to use this document. ABN 76 005 783 997

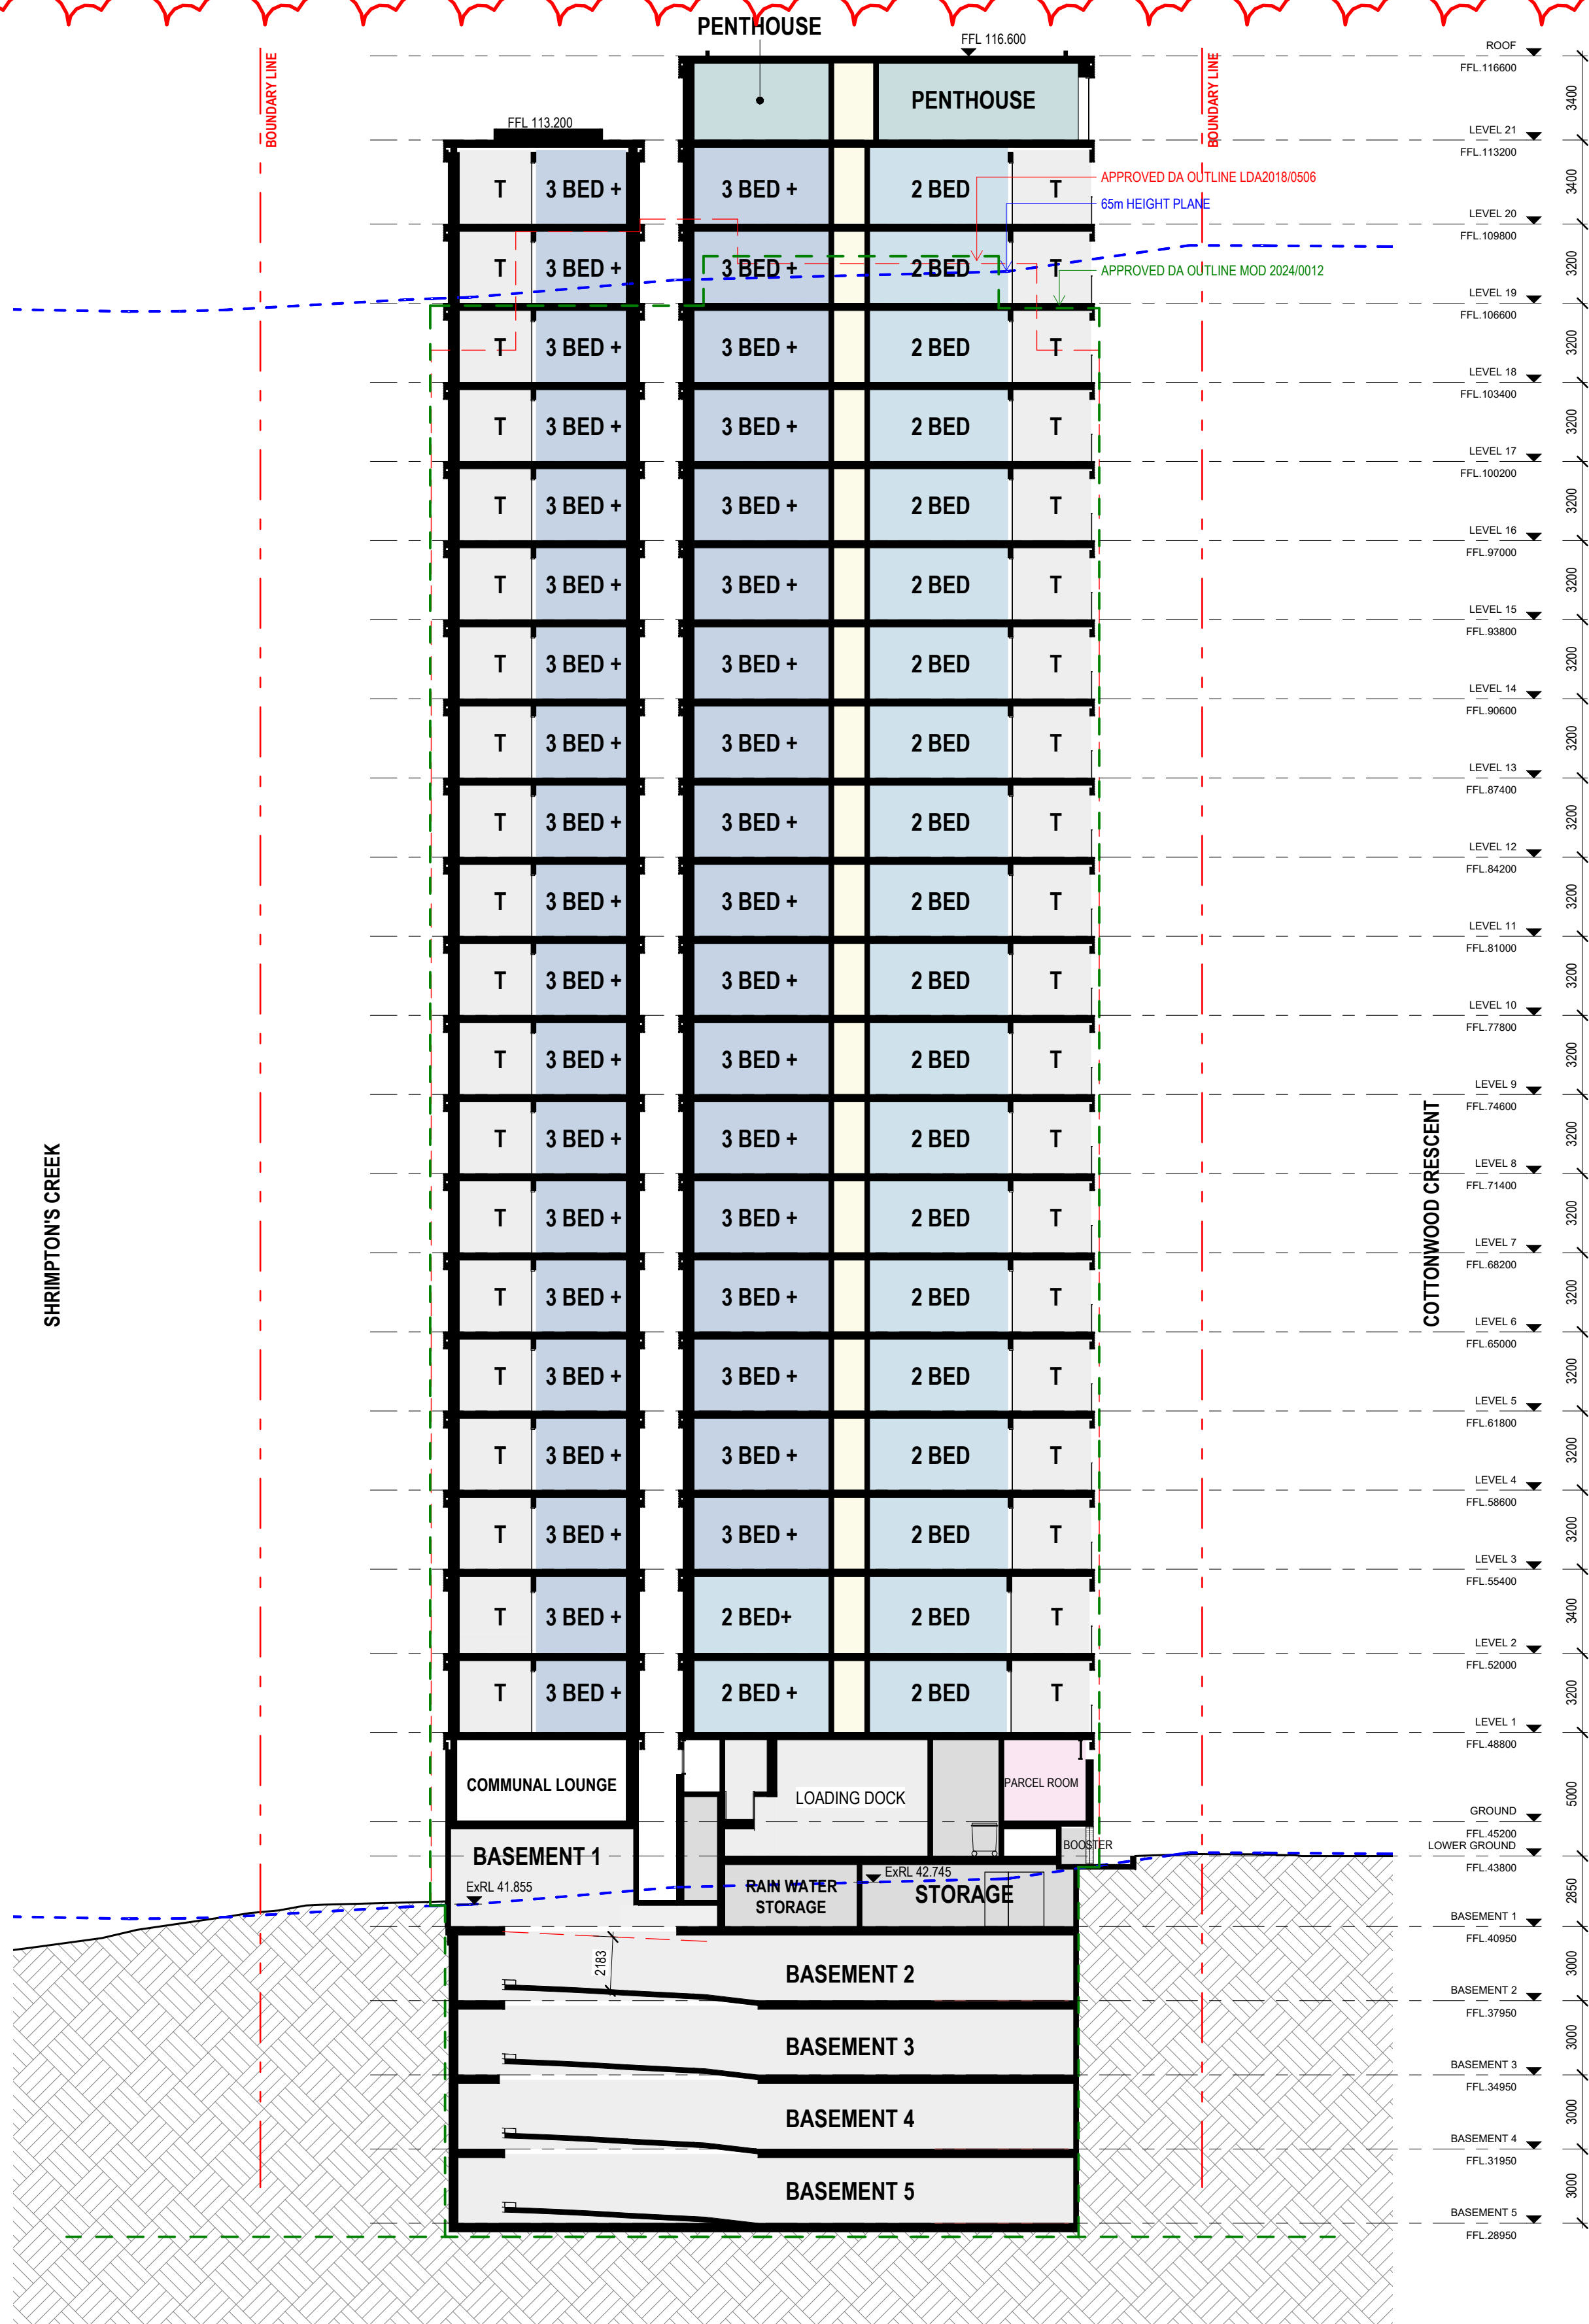

Section B - Cross

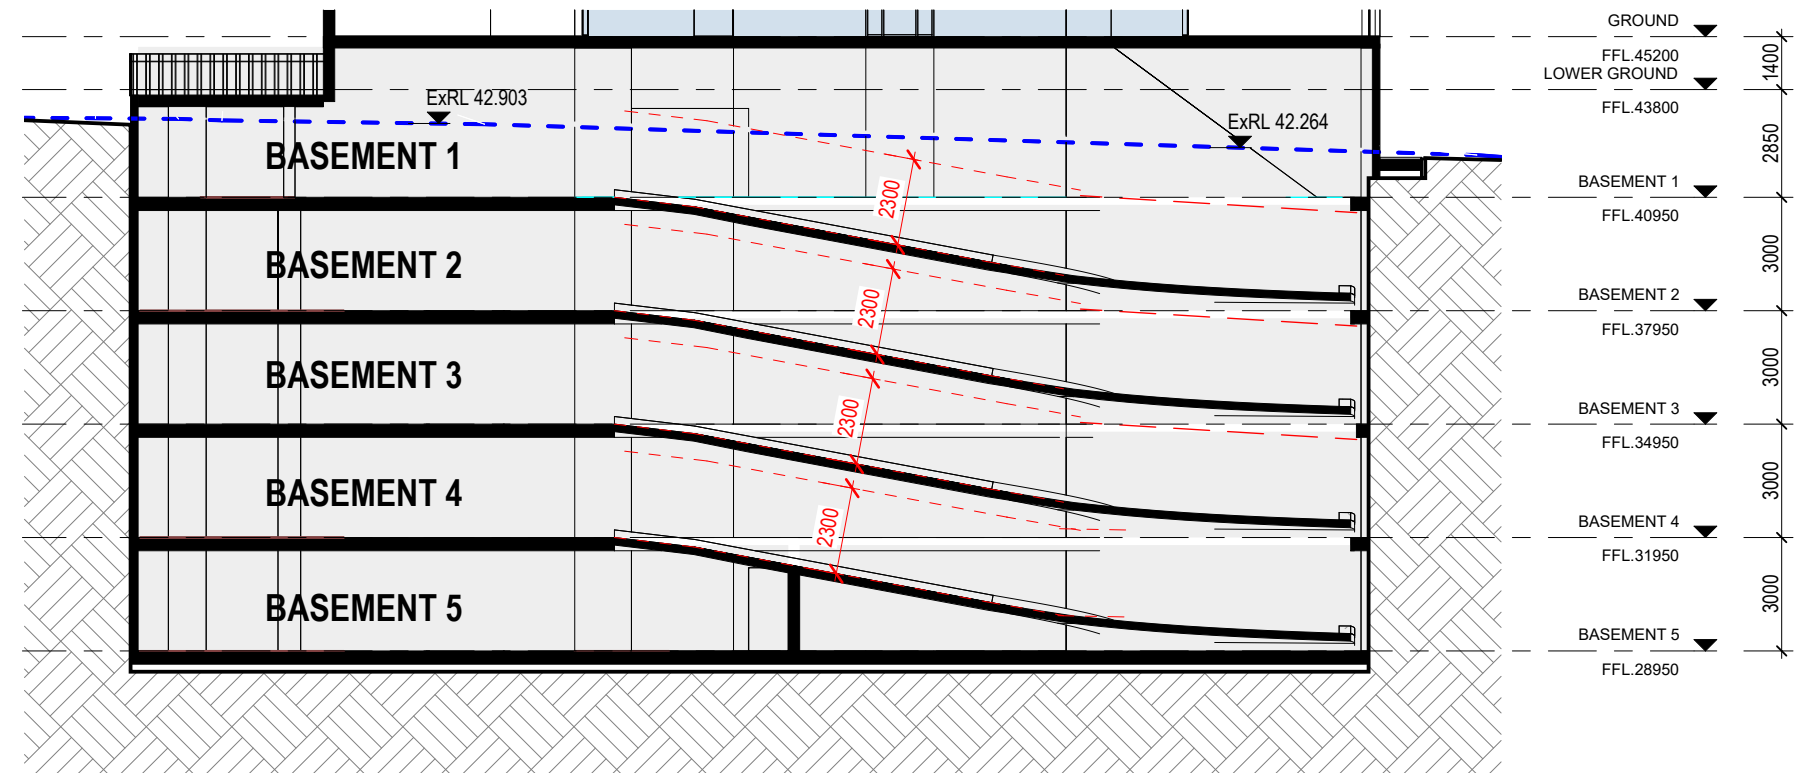

Ramp Section 02

Revisions	A	21.12.2023 S4.55 Modification
	B	17.05.2024 Amended S4.55 Modification
	C	05.12.2025 Amended S4.55 Modification

5/12/2025 12:38:34 PM

Project / **14-16 Cottonwood Crescent**
14-16 Cottonwood Crescent, Macquarie Park

Drawing / **Section 2 - Cross**
Section Sheet 1

Project No / **225132**

Author / **GK**

Scale: @ A1 / **1 : 200**


Drawing No. / **DA03.02**

C


rothelowman

Disclaimer: Rothe Lowman Property Pty. Ltd. retains all common law, statutory law and other rights including copyright and intellectual property rights in respect of this document. The recipient indemnifies Rothe Lowman Property Pty. Ltd. against all claims resulting from use of this document for any purpose other than its intended use, unauthorized changes or reuse of the document on other projects without the permission of Rothe Lowman Property Pty. Ltd. Under no circumstance shall transfer of this document be deemed a sale or constitute a transfer of the license to use this document. ABN 76 005 783 997

Brisbane, Gold Coast,
Melbourne, Perth, Sydney
www.rothelowman.com.au

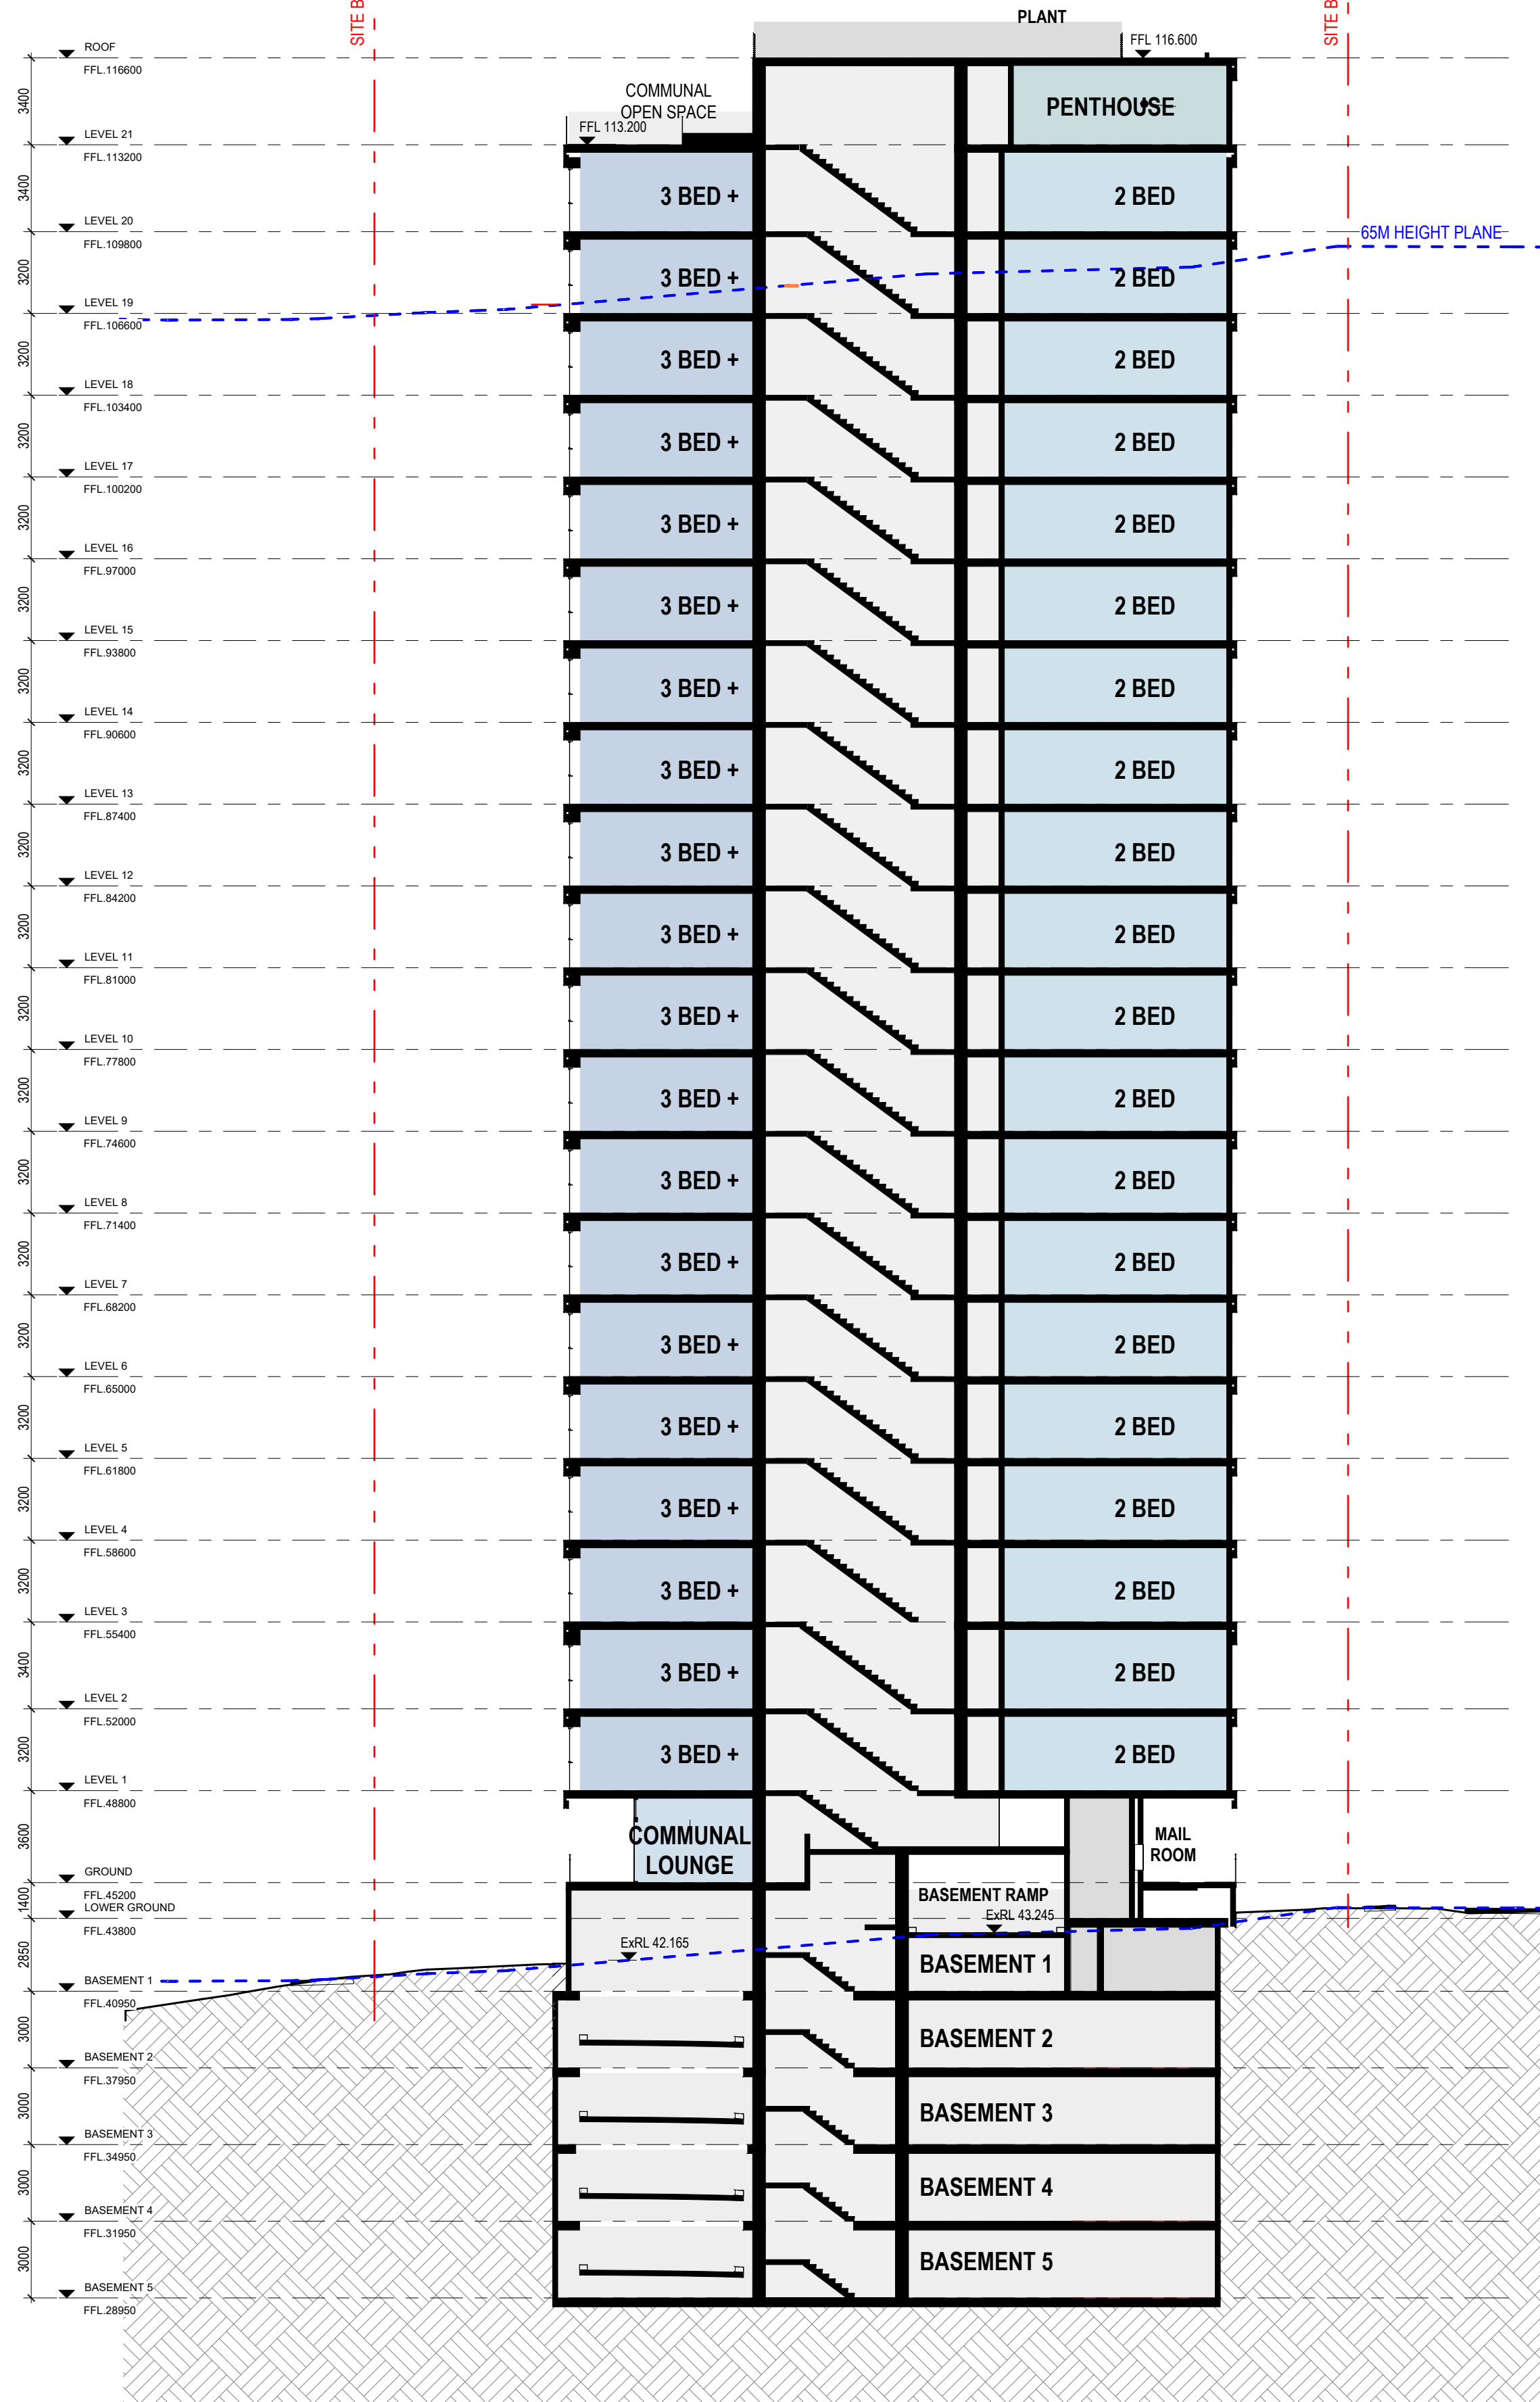

1 Section C - Cross
1 : 200

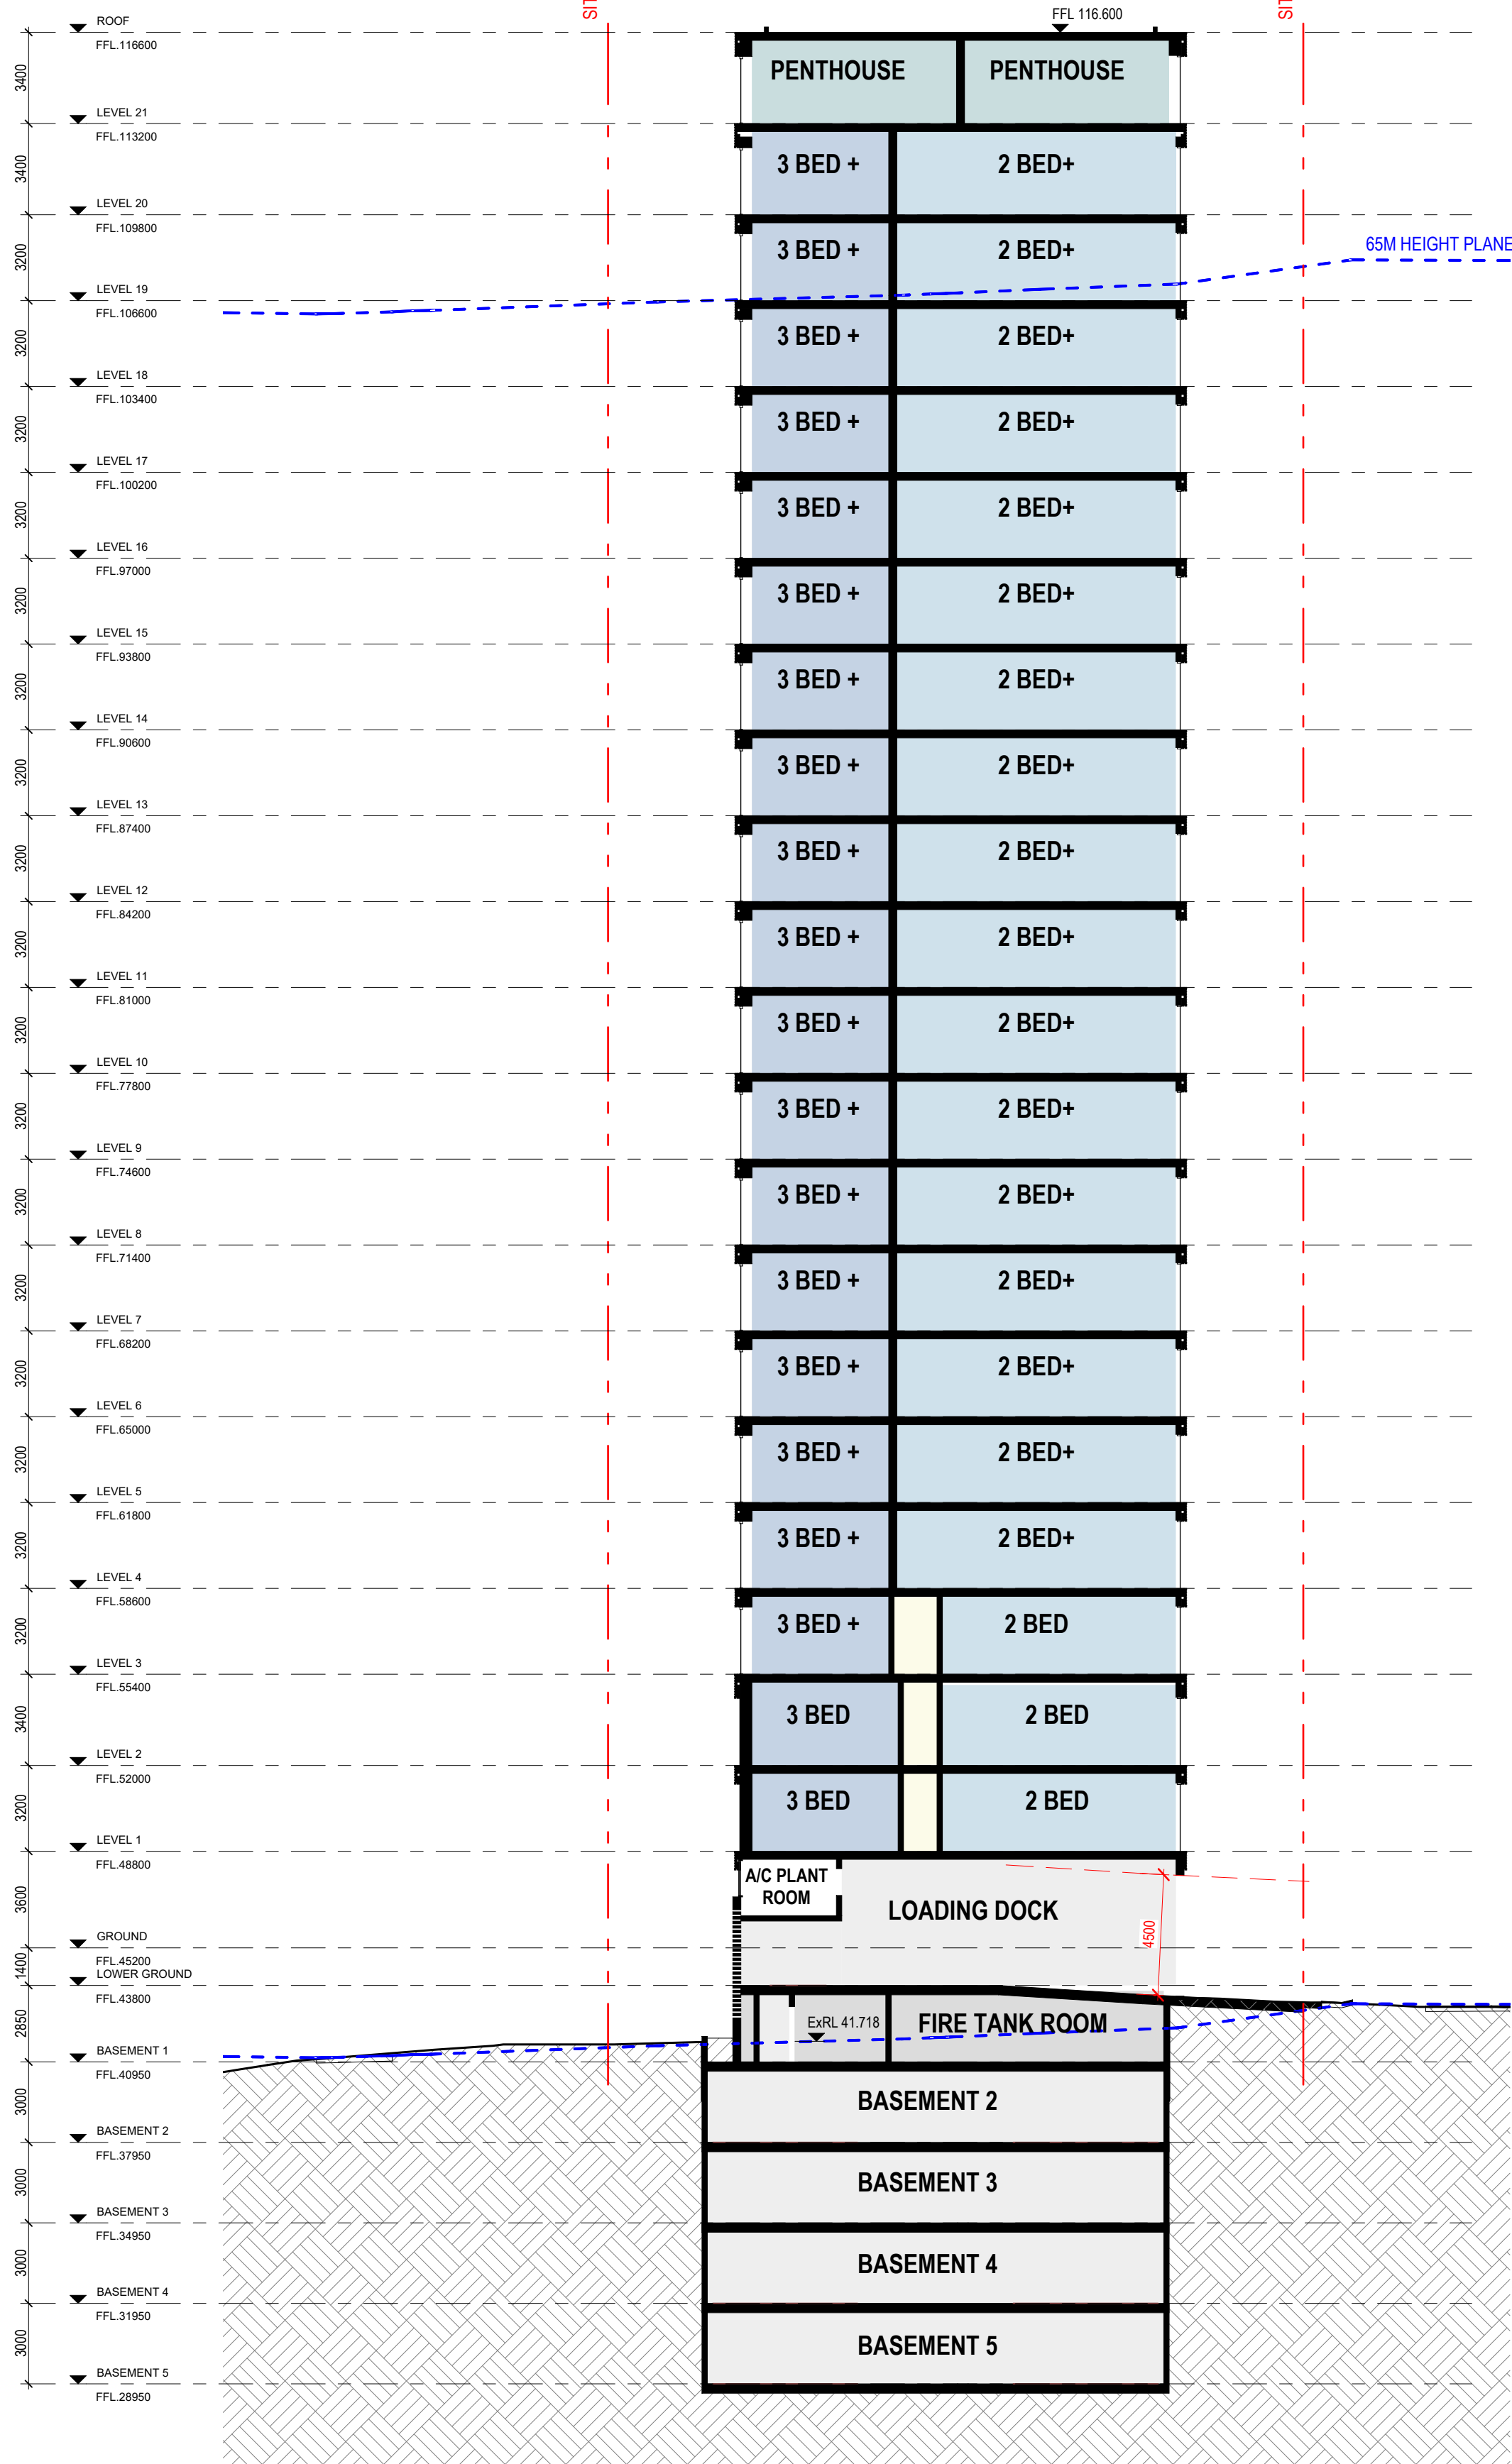

2 Section D - Cross
1 : 200

Revisions
A 21.12.2023 S4.55 Modification
B 17.05.2024 Amended S4.55 Modification
C 05.12.2025 Amended S4.55 Modification

5/12/2025 2:57:55 PM

Project
14-16 Cottonwood Crescent
14-16 Cottonwood Crescent, Macquarie Park

Drawing
Section 3 - Cross
Section Sheet 2

Project No
225132

Author
CM

Scale: @ A1
1 : 200


Drawing No
DA03.03

c

rothelowman

Brisbane, Gold Coast,
Melbourne, Perth, Sydney
www.rothelowman.com.au

Disclaimer: Rothe Lowman Property Pty. Ltd. retains all common law, statutory law and other rights including copyright and intellectual property rights in respect of this document. The recipient indemnifies Rothe Lowman Property Pty. Ltd. against all claims resulting from use of this document for any purpose other than its intended use, unauthorized changes or reuse of the document on other projects without the permission of Rothe Lowman Property Pty. Ltd. Under no circumstance shall transfer of this document be deemed a sale or constitute a transfer of the license to use this document. ABN 76 005 783 997

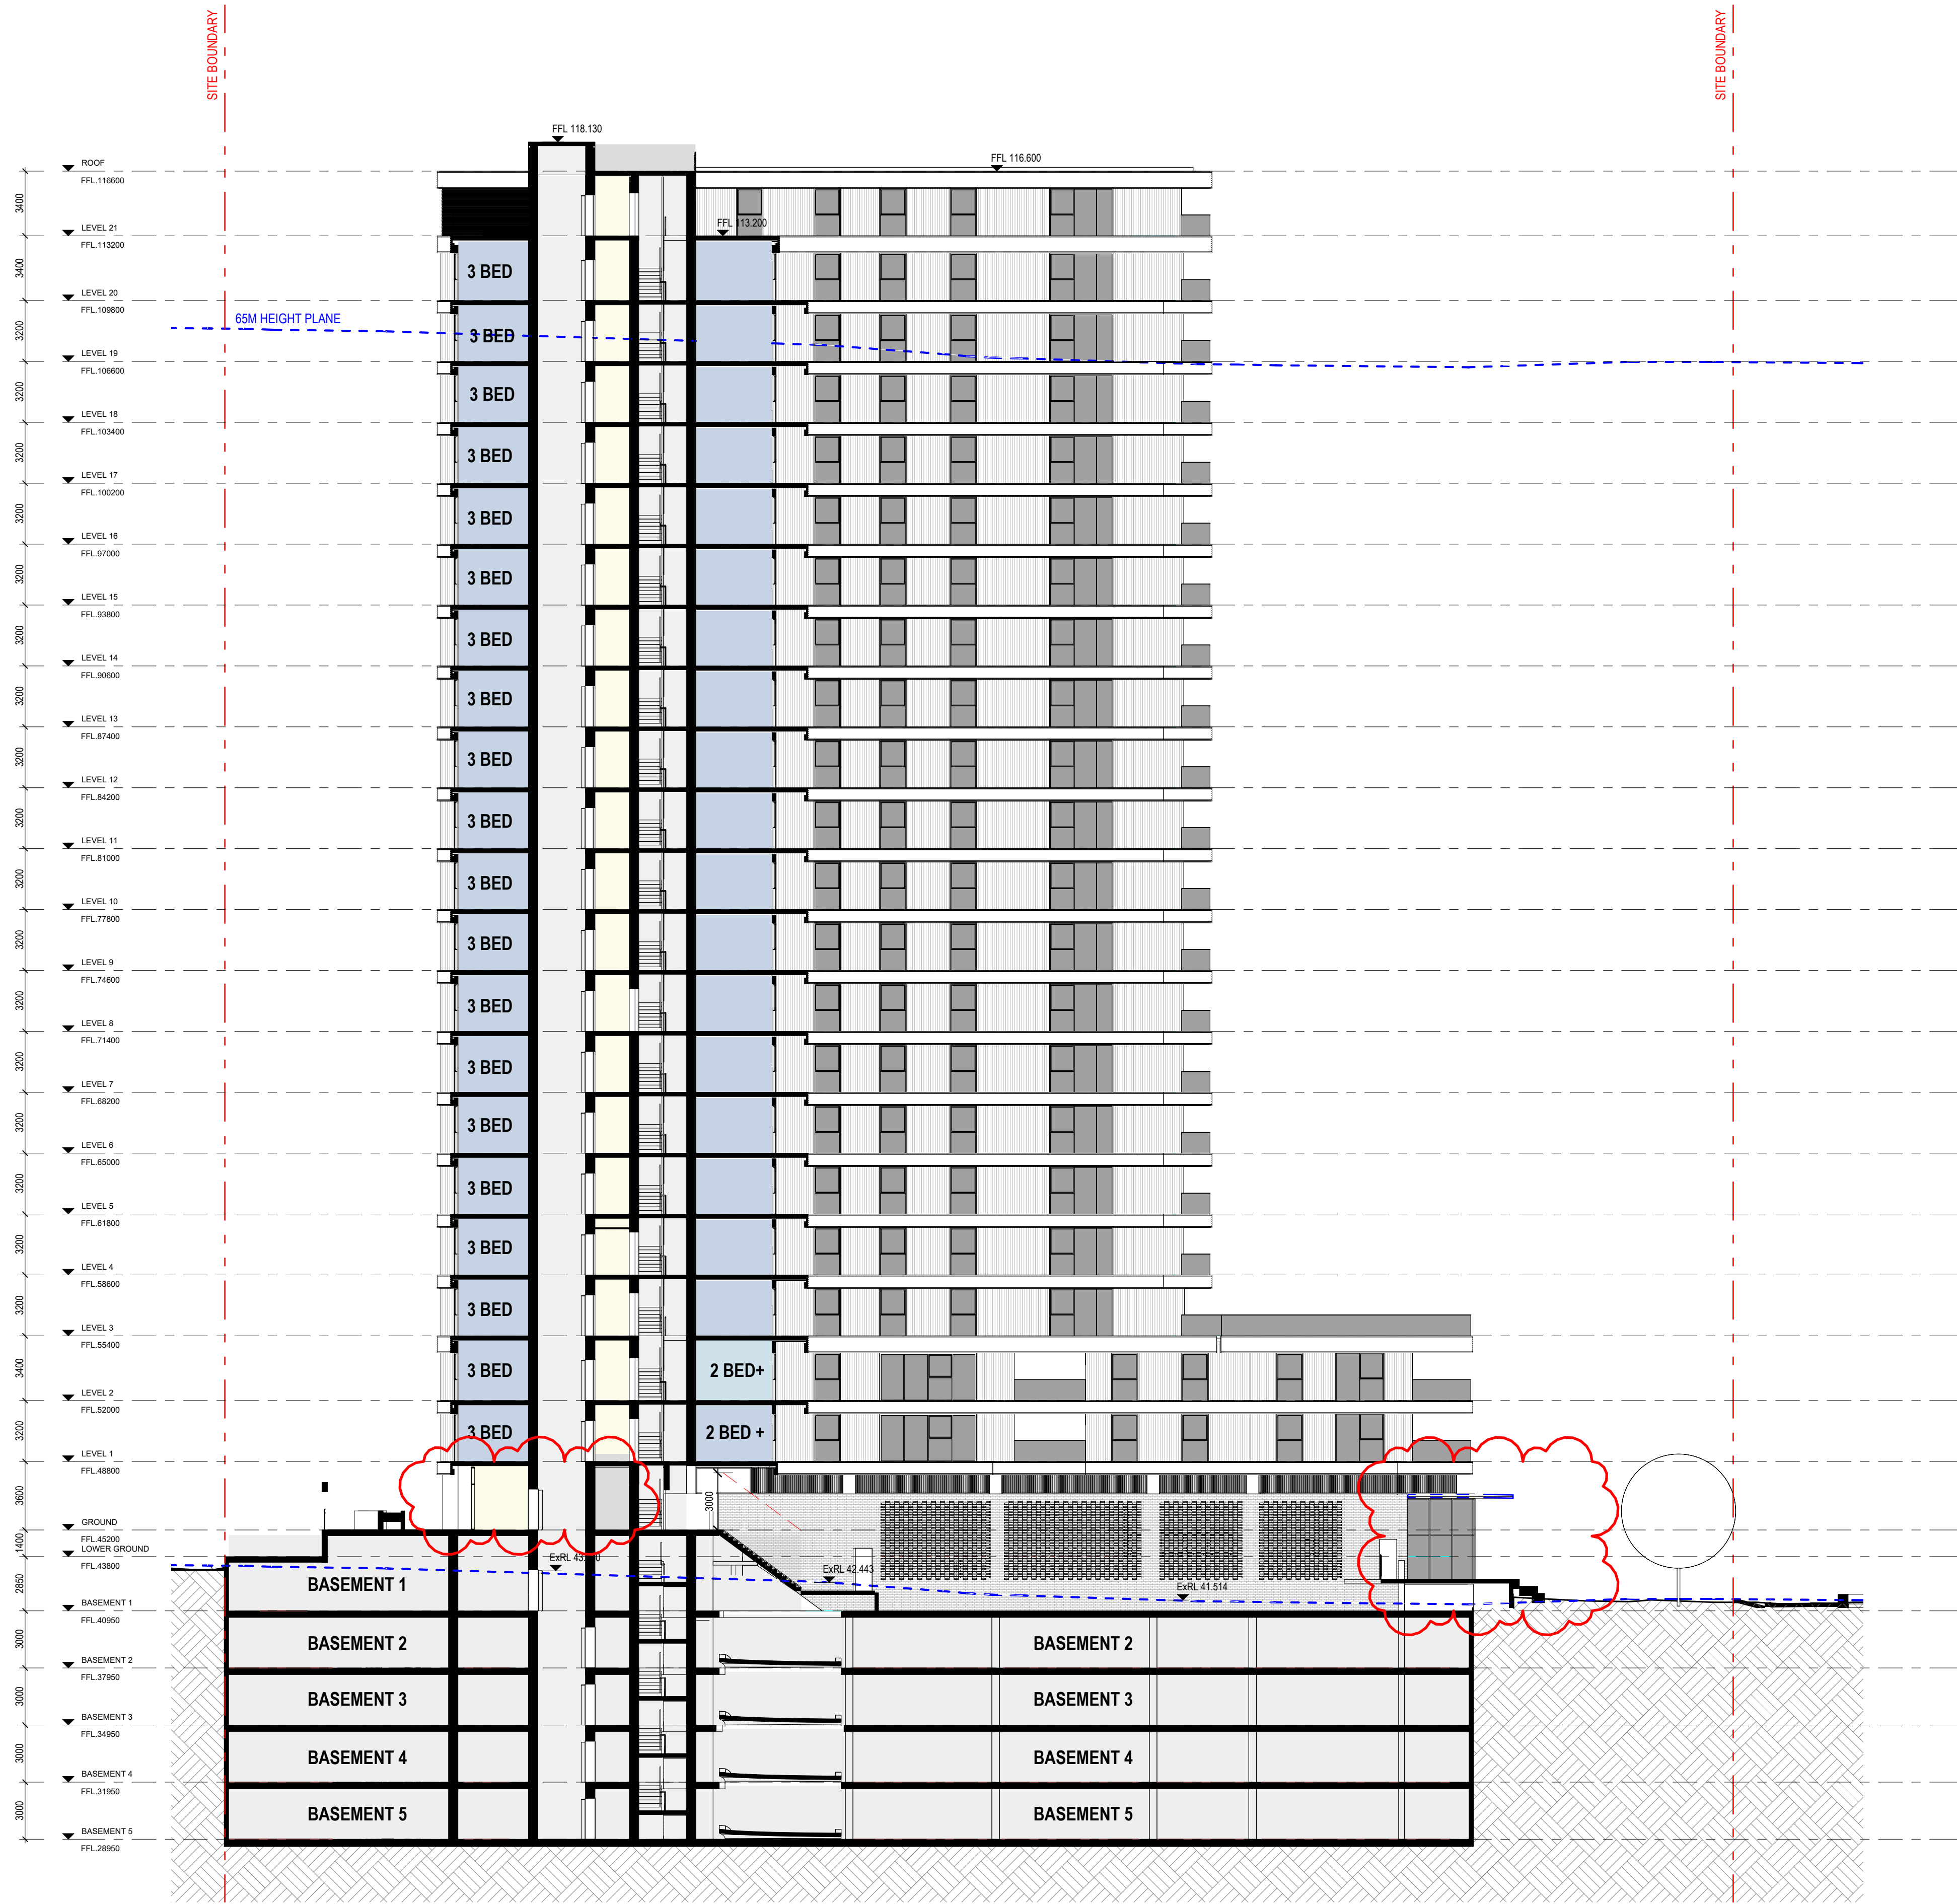

1 Ramp Section 2
1 : 200

Design Development

Revisions	A	21.12.2023	S4.55 Modification
	B	17.05.2024	Amended S4.55 Modification
	C	05.12.2025	Amended S4.55 Modification
	D	27.03.26	Council RF1

27/03/2026 3:11:47 PM

Project / **14-16 Cottonwood Crescent**
14-16 Cottonwood Crescent, Macquarie Park

Drawing / **Section 4 - Long Section 2**

Project No / **225132**

Author / **CM**

Scale: @ A1 / **1 : 200**


Drawing No. / **DA03.04**

D


rothelowman

Brisbane, Gold Coast,
Melbourne, Perth, Sydney
www.rothelowman.com.au

Disclaimer: Rothe Lowman Property Pty. Ltd. retains all common law, statutory law and other rights including copyright and intellectual property rights in respect of this document. The recipient indemnifies Rothe Lowman Property Pty. Ltd. against all claims resulting from use of this document for any purpose other than its intended use, unauthorized changes or reuse of the document on other projects without the permission of Rothe Lowman Property Pty. Ltd. Under no circumstance shall transfer of this document be deemed a sale or constitute a transfer of the license to use this document. ABN 76 005 783 997

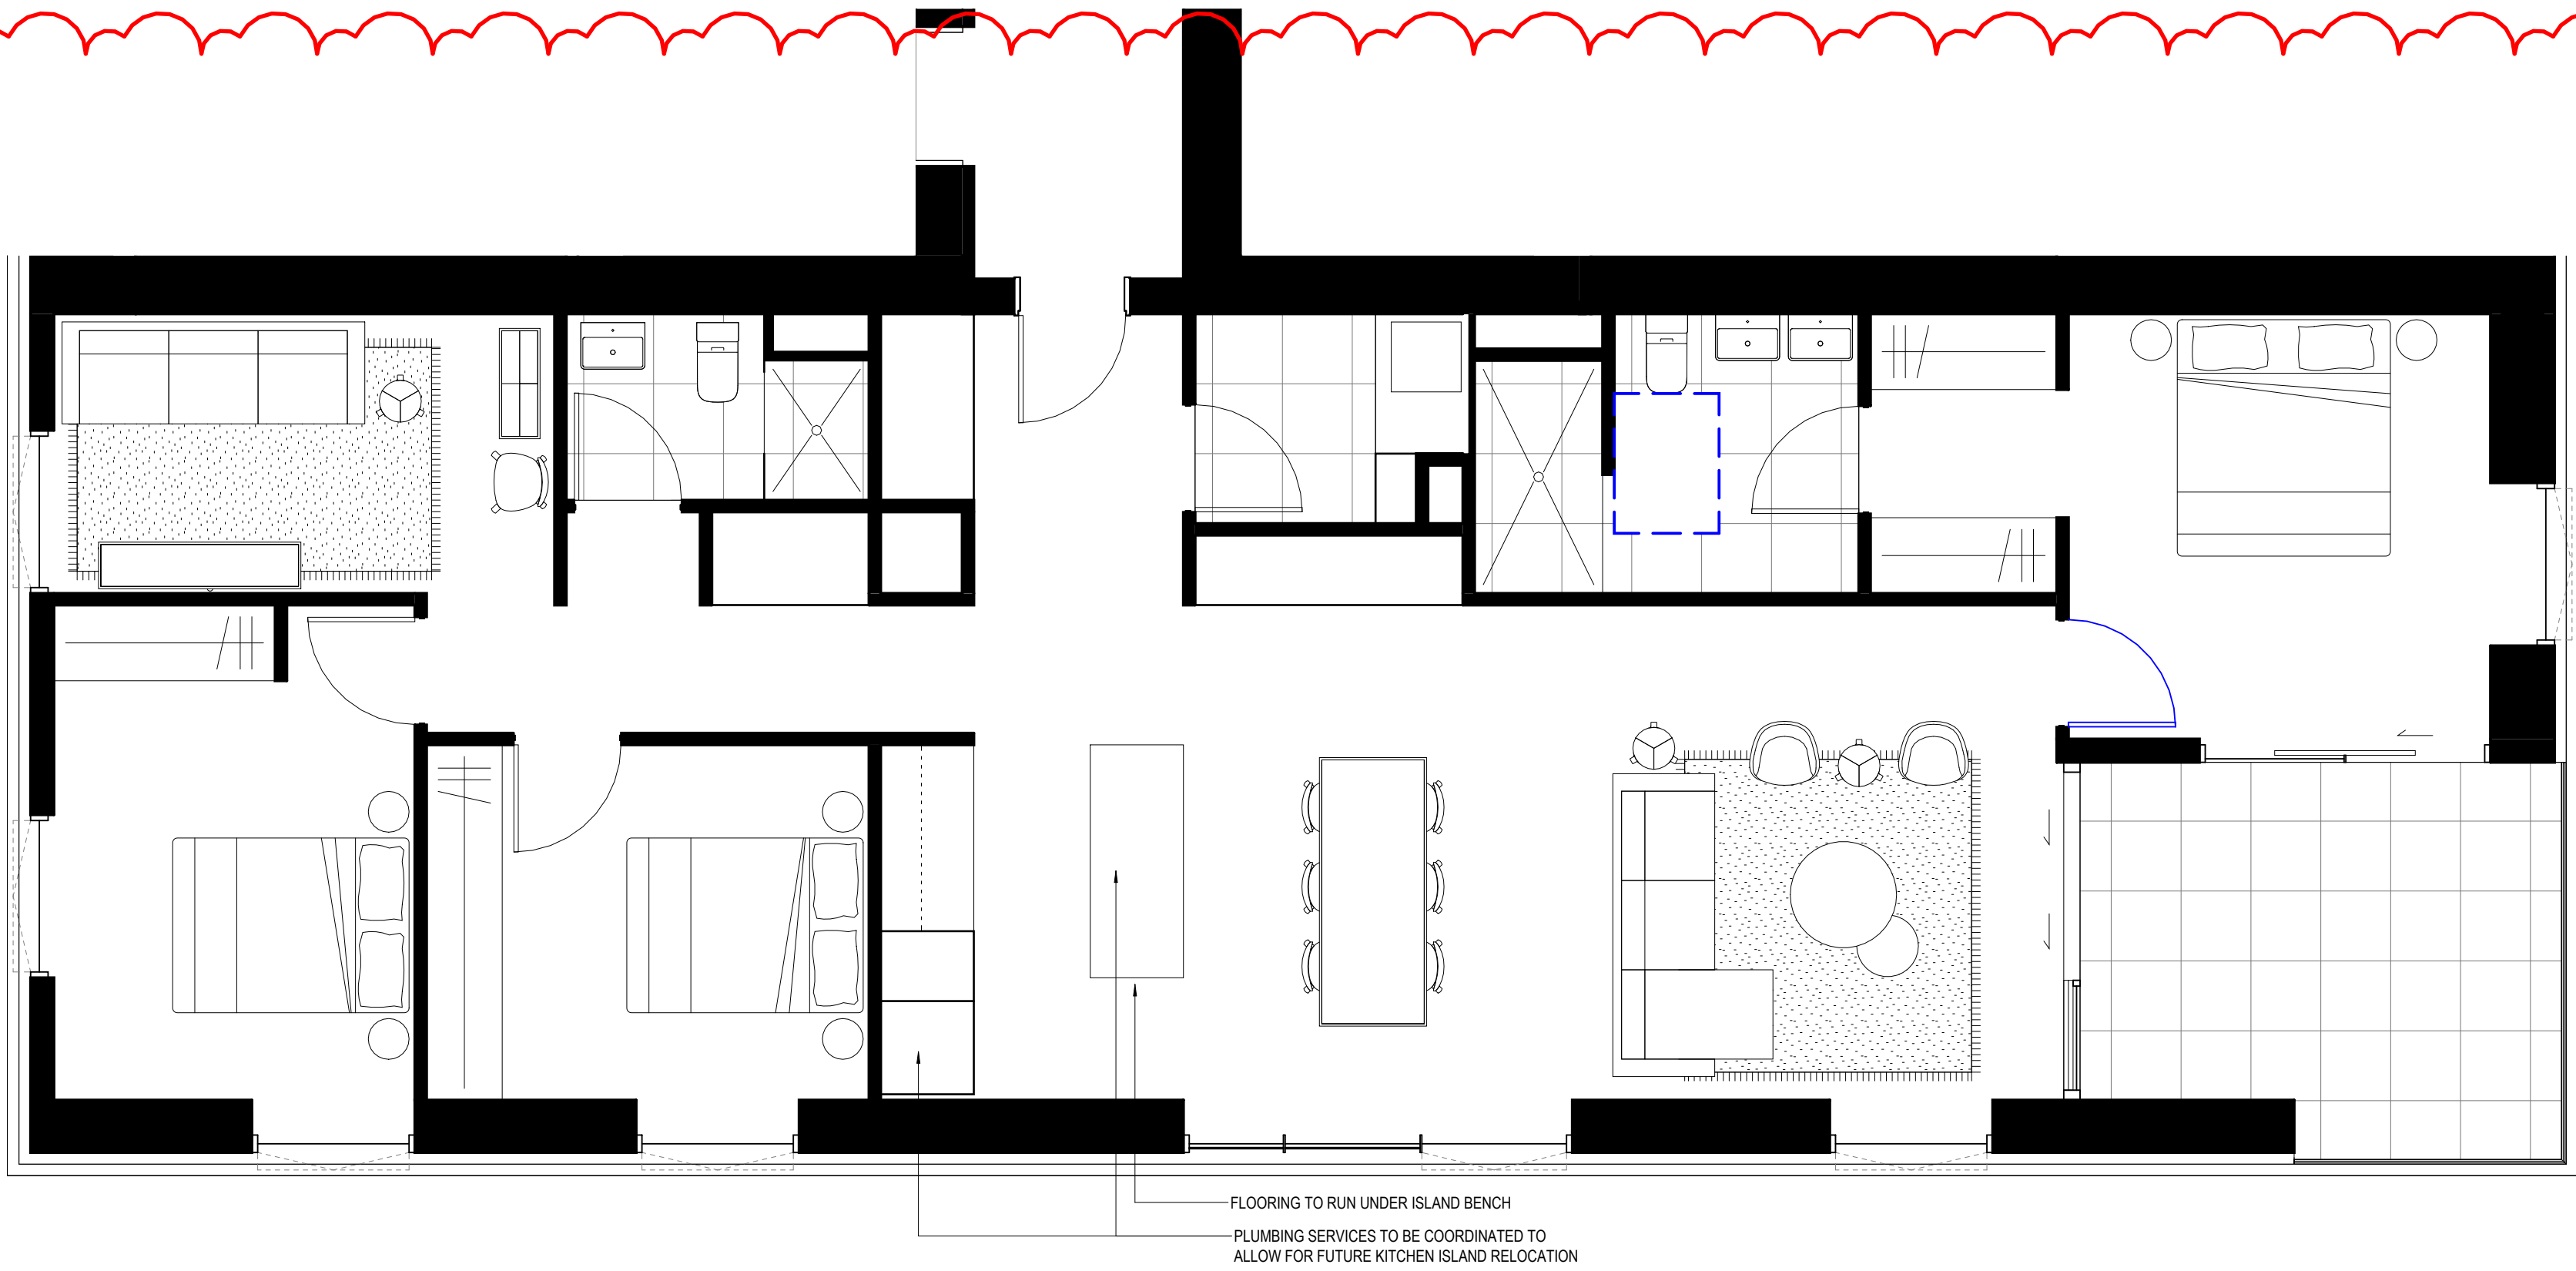

Pre-adaptable Plan

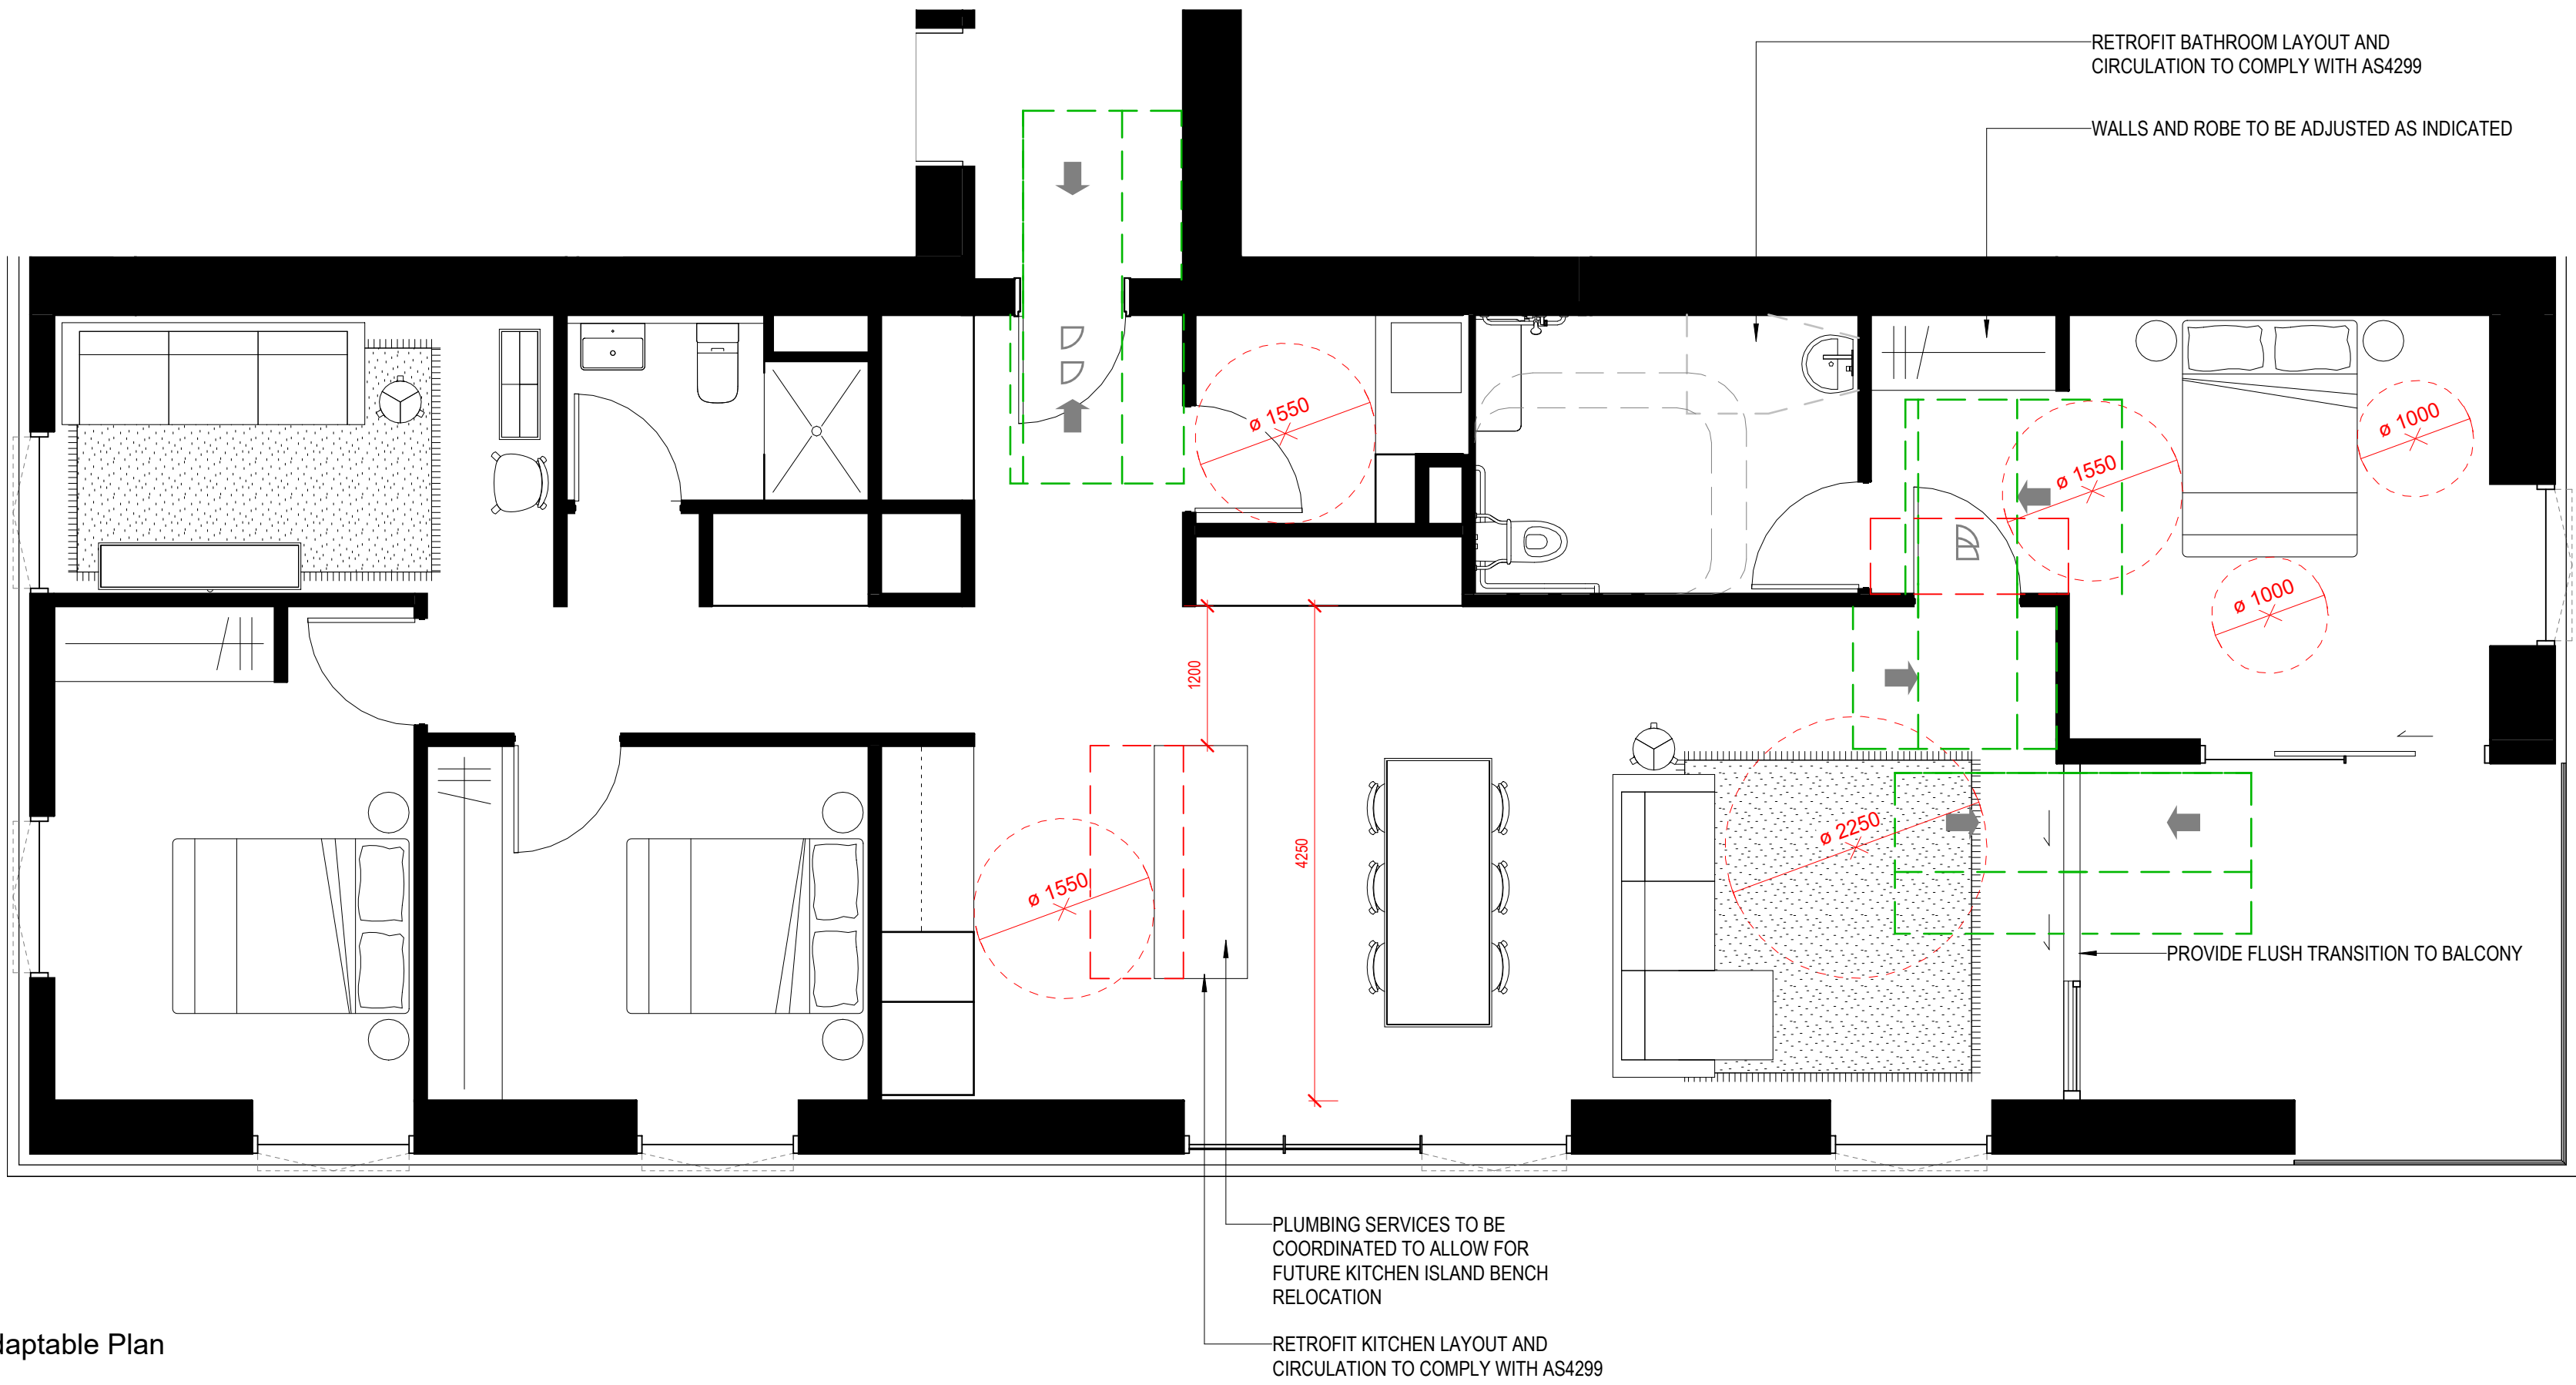

Post-adaptable Plan

Revisions	
A	21.12.2023 S4.55 Modification
B	17.05.2024 Amended S4.55 Modification
C	05.12.2025 Amended S4.55 Modification

Project **14-16 Cottonwood Crescent**
14-16 Cottonwood Crescent, Macquarie Park

Drawing **Adaptable Plan**

Project No **225132**

Author **GK**


Scale: @ A1/ **1 : 50**

Drawing No. **DA05.10**

C




rothelowman

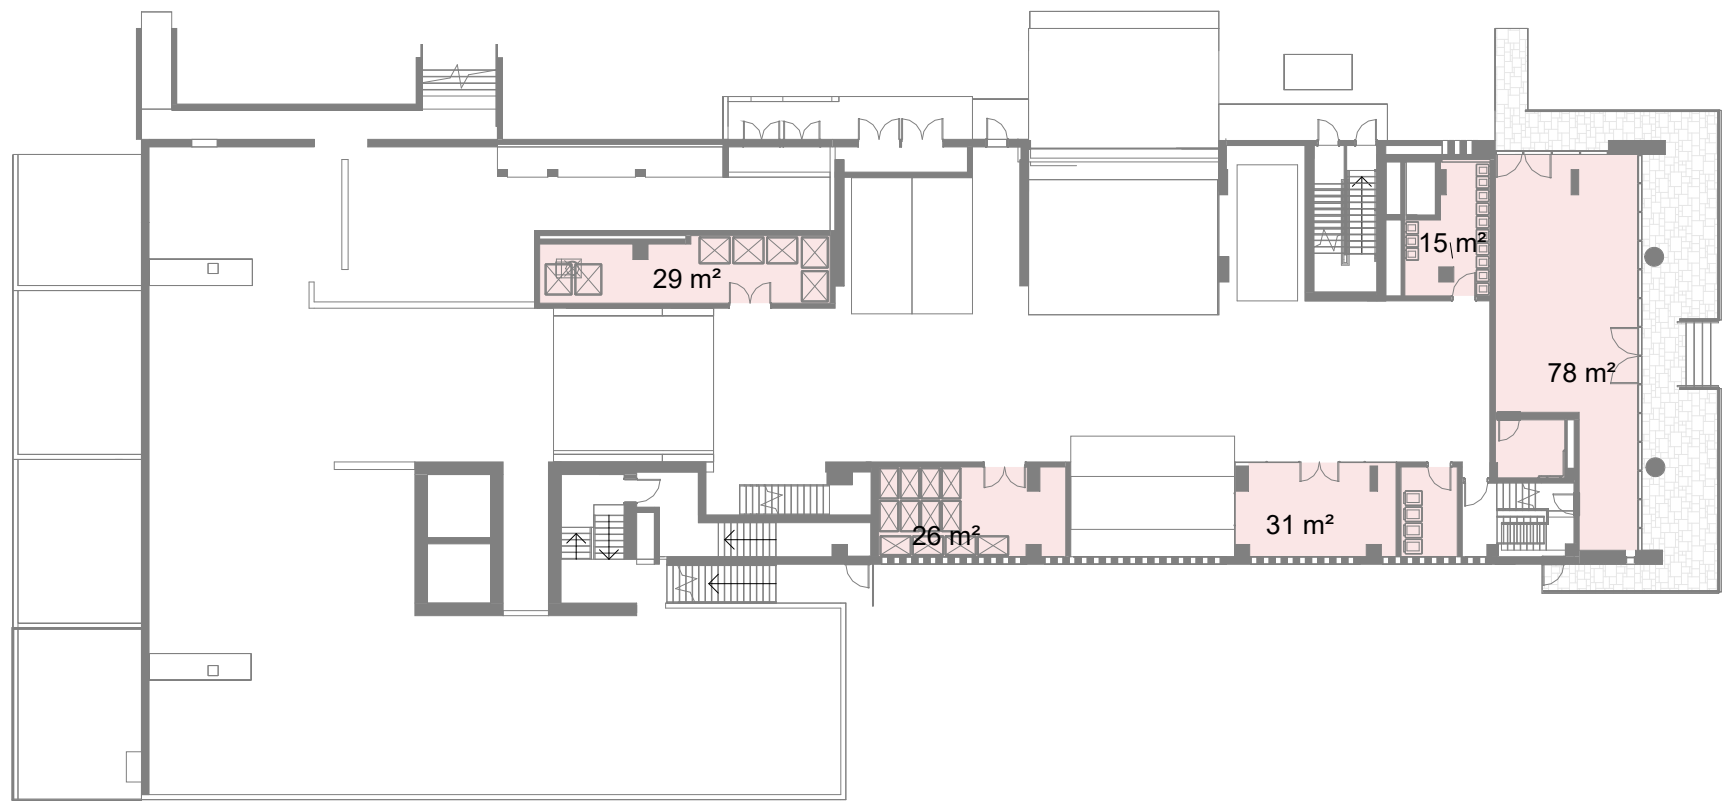


LOWER GROUND



LEVEL 3

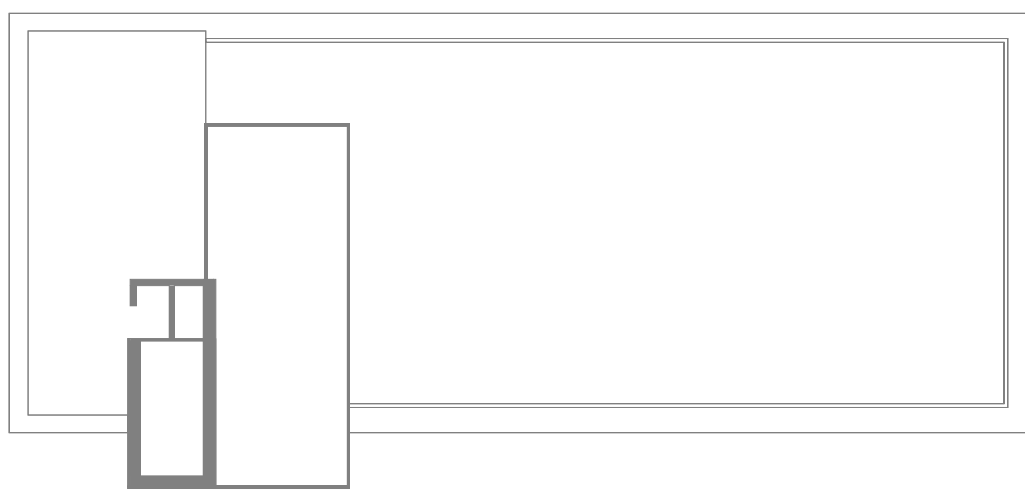

LEVEL 22

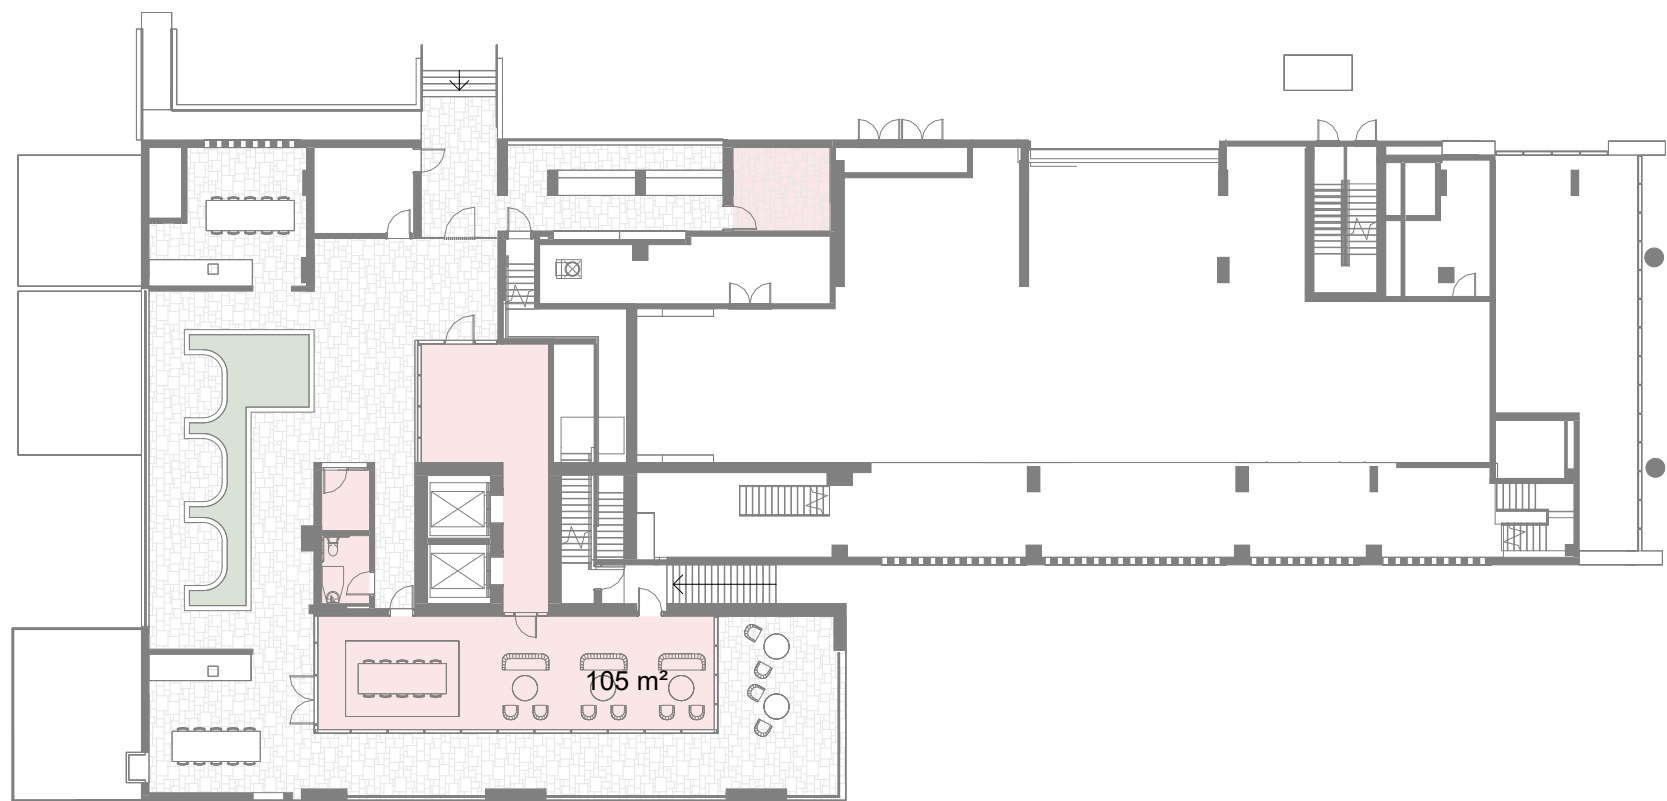


GROUND



LEVEL 4-20



LEVEL 1-2

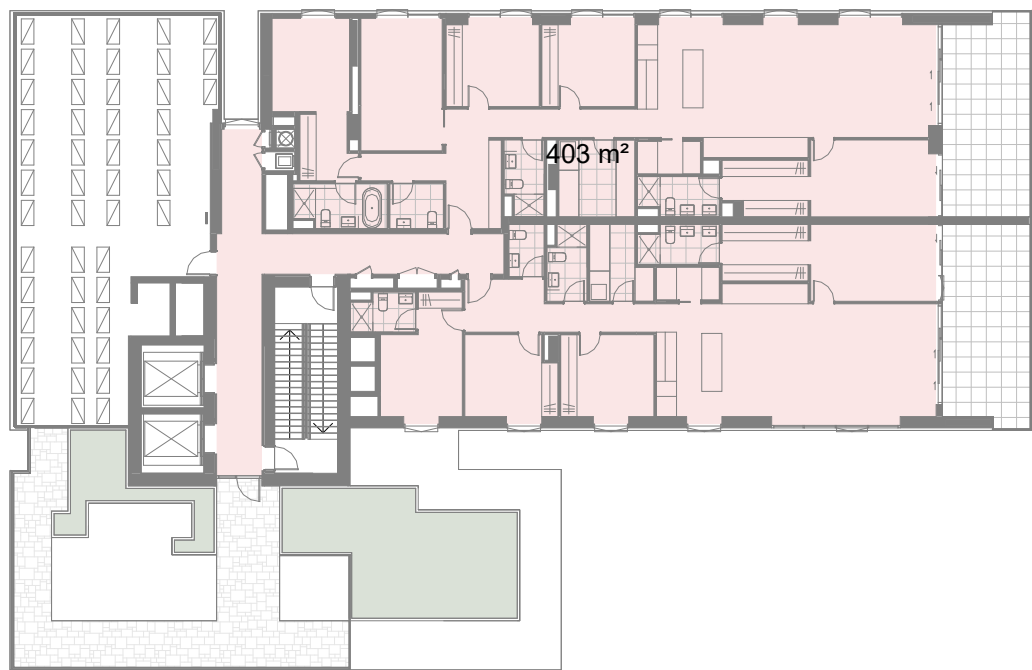

LEVEL 21

Gross floor area means the sum of the floor area of each floor of a building measured from the internal face of external walls, or from the internal face of walls separating the building from any other building, measured at a height of 1.4 metres above the floor, and includes —

- (a) the area of a mezzanine, and
- (b) habitable rooms in a basement or an attic, and
- (c) any shop, auditorium, cinema, and the like, in a basement or attic, but excludes —
- (d) any area for common vertical circulation, such as lifts and stairs, and
- (e) any basement —
- (i) storage, and
- (ii) vehicular access, loading areas, garbage and services, and
- (f) plant rooms, lift towers and other areas used exclusively for mechanical services or ducting, and
- (g) car parking to meet any requirements of the consent authority (including access to that car parking), and
- (h) any space used for the loading or unloading of goods (including access to it), and
- (i) terraces and balconies with outer walls less than 1.4 metres high, and
- (j) voids above a floor at the level of a storey or storey above.

Proposed GFA	
LEVEL	GFA
LOWER GROUND	178 m²
GROUND	128 m²
LEVEL 1	822 m²
LEVEL 2	822 m²
LEVEL 3	652 m²
LEVEL 4	655 m²
LEVEL 5	655 m²
LEVEL 6	655 m²
LEVEL 7	655 m²
LEVEL 8	655 m²
LEVEL 9	655 m²
LEVEL 10	655 m²
LEVEL 11	655 m²
LEVEL 12	655 m²
LEVEL 13	655 m²
LEVEL 14	655 m²
LEVEL 15	655 m²
LEVEL 16	655 m²
LEVEL 17	655 m²
LEVEL 18	655 m²
LEVEL 19	655 m²
LEVEL 20	655 m²
LEVEL 21	403 m²
TOTAL	14137 m²

Permissible GFA		
SITE AREA	PERMISSIBLE FSR	PERMISSIBLE GFA
2499.3 m²	4.5	11247 m²

Revisions	
A	21.12.2023 S4.55 Modification
B	17.05.2024 Amended S4.55 Modification
C	05.12.2025 Amended S4.55 Modification

Project **14-16 Cottonwood Crescent**
14-16 Cottonwood Crescent, Macquarie Park

Drawing **GFA**

Project No **225132**


Author **CM**

Scale: @ A1/ **1 : 300**

Drawing No. **DA06.20**

C

rothelowman

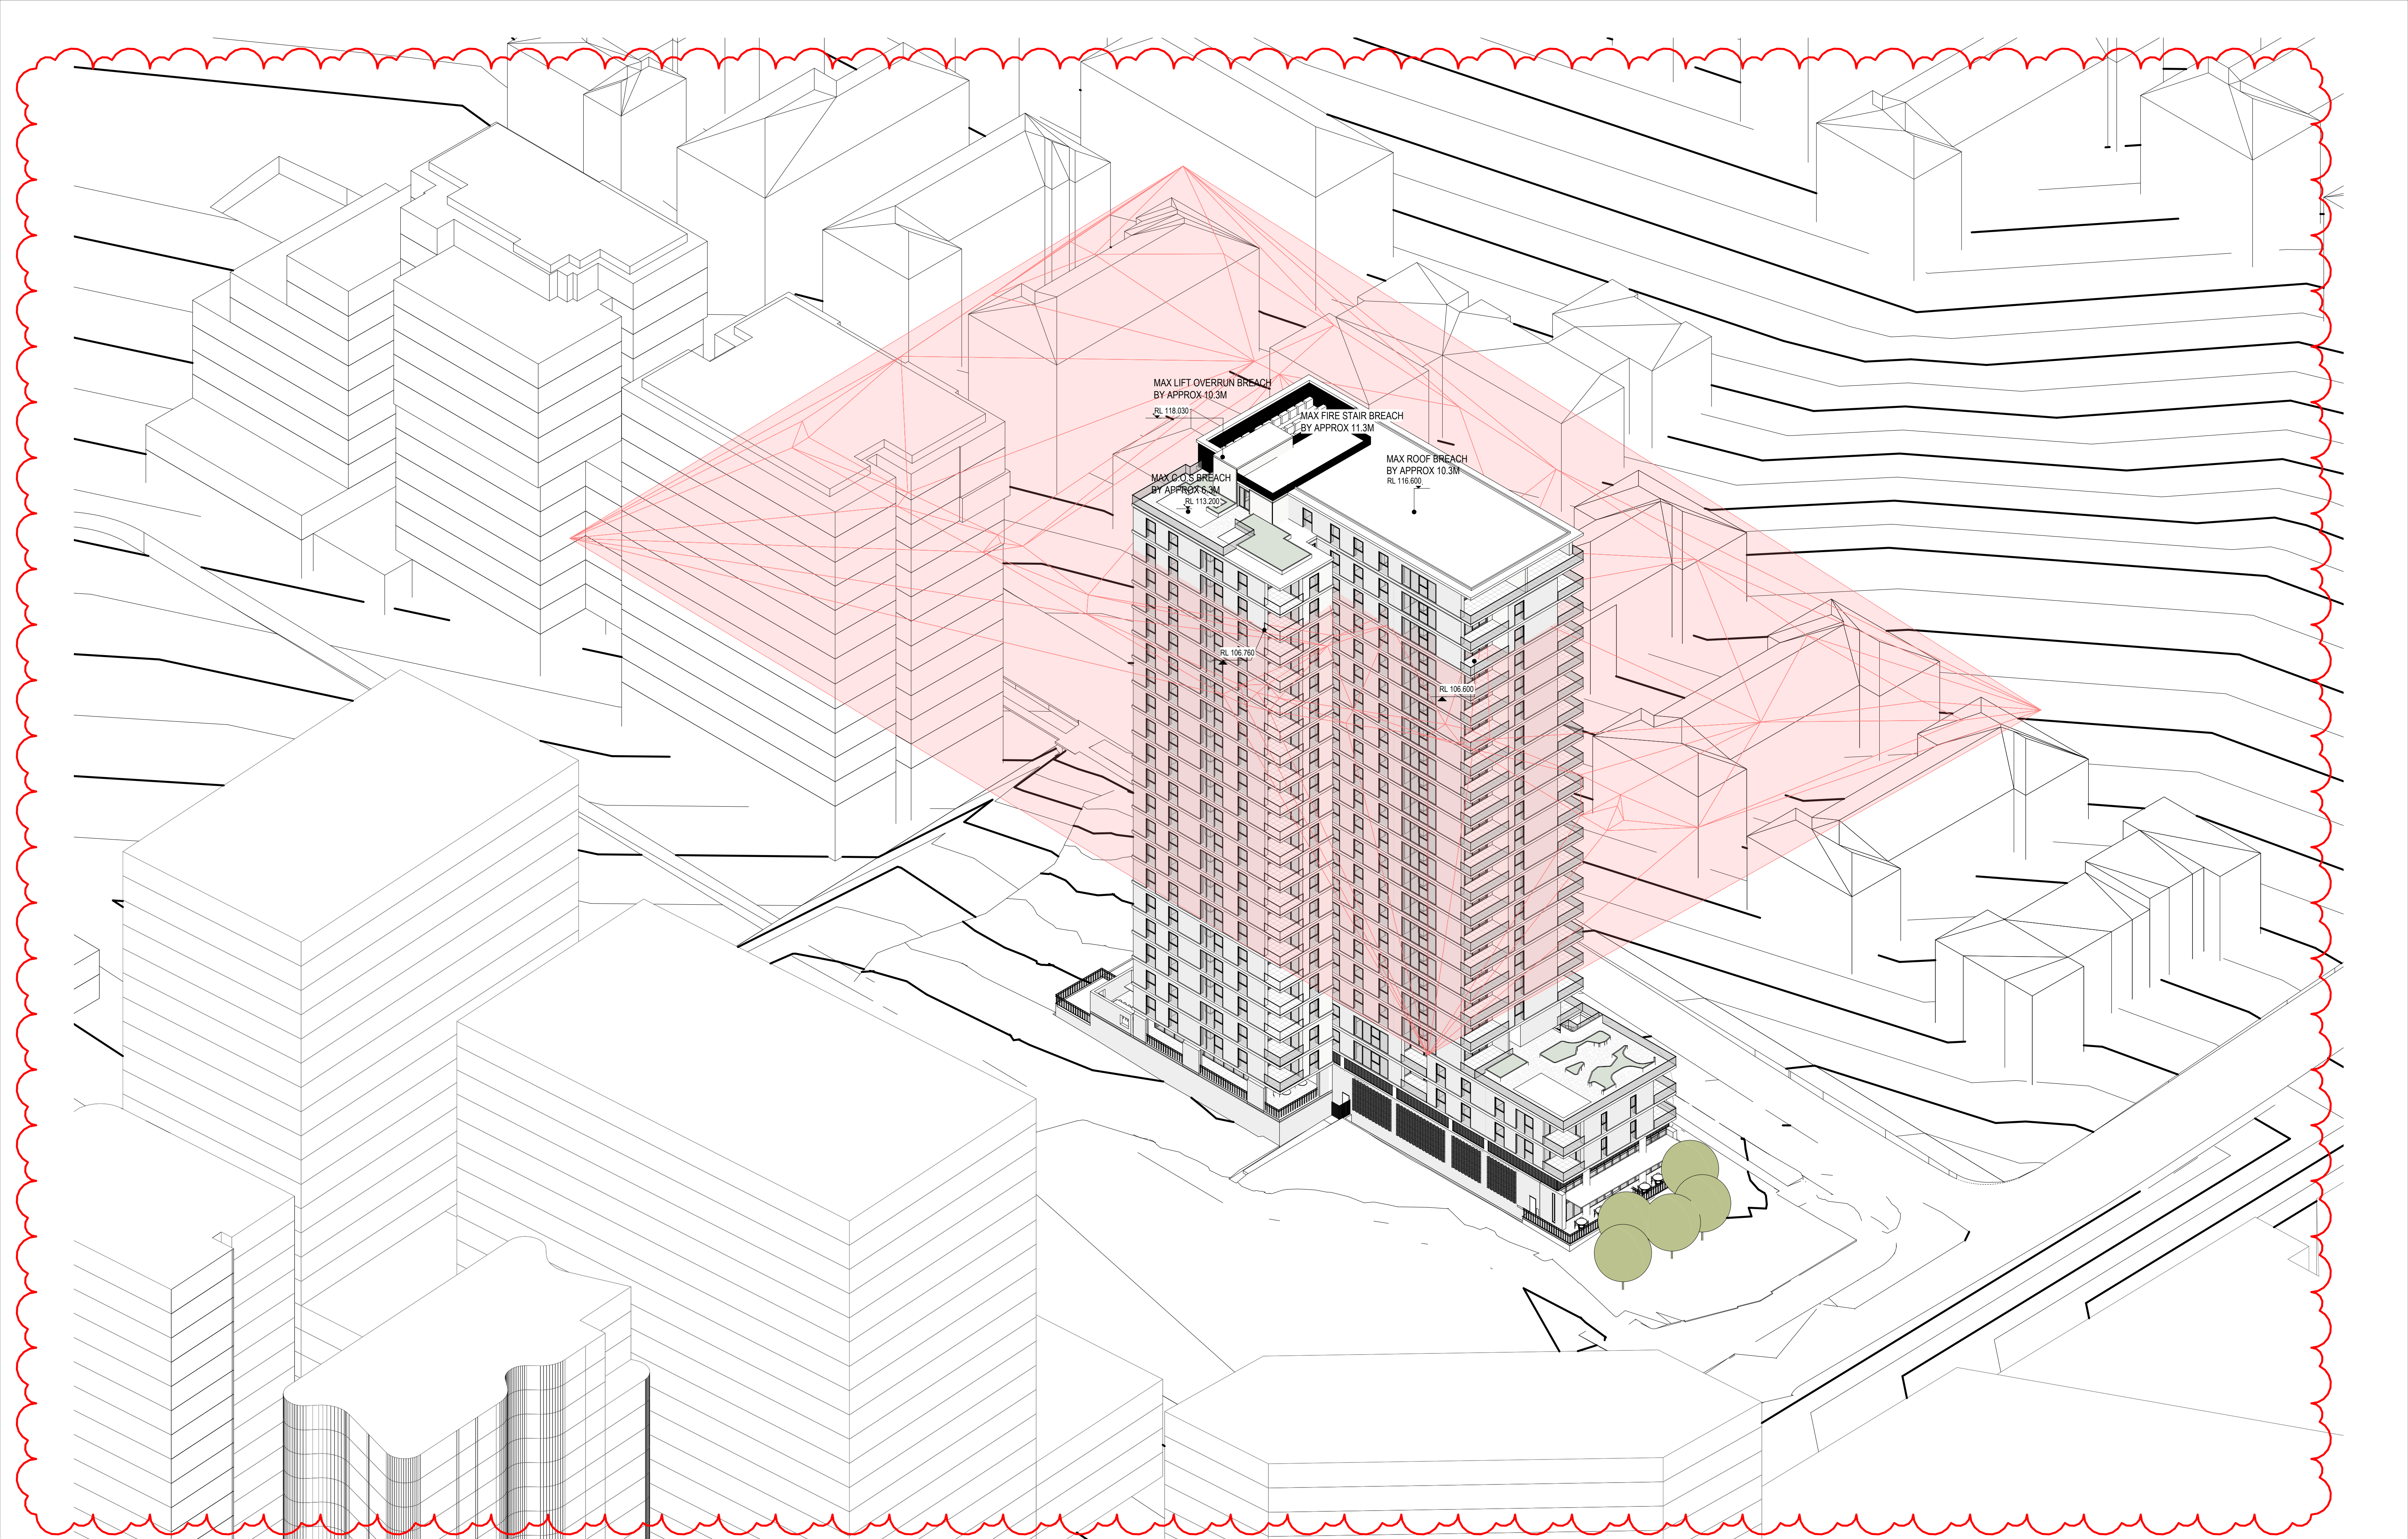

Revisions	A	21.12.2023 S4.55 Modification
	B	17.05.2024 Amended S4.55 Modification
	C	05.12.2025 Amended S4.55 Modification

Project / **14-16 Cottonwood Crescent**
14-16 Cottonwood Crescent, Macquarie Park

Drawing / **Height Plane**

Project No / **225132** Author / **CM**

Scale: @ A1/

Drawing No. / **DA06.60**




C


rothelowman

Disclaimer: Rothel Lowman Property Pty. Ltd. retains all common law, statutory law and other rights including copyright and intellectual property rights in respect of this document. The recipient indemnifies Rothel Lowman Property Pty. Ltd. against all claims resulting from use of this document for any purpose other than its intended use, unauthorized changes or reuse of the document on other projects without the permission of Rothel Lowman Property Pty. Ltd. Under no circumstance shall transfer of this document be deemed a sale or constitute a transfer of the license to use this document. ABN 76 005 783 997

Brisbane, Gold Coast,
Melbourne, Perth, Sydney
www.rothelowman.com.au

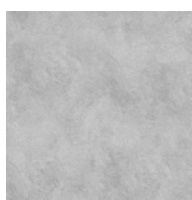  

	AF01 Finish: Applied Finish - Paperbark Location: Exposed Core Walls		PCE01 Finish: Powdercoat - Paperbark Location: Tower Window & Balustrade
	CF01 Finish: Concrete Finish - Smooth Location: Podium Exposed Slab Edge & Up-stand		PCE02 Finish: Powdercoat - Jasper Location: Podium Balustrade & Screen
	BR01 Color: Light Grey Location: Podium Facade		PF01 Finish: Paint Finish - Jasper Location: External Walls Structural Columns External Ceiling Soffit
	GT01 Finish: Glass - Clear Location: Podium Windows		SC01 Finish: Batten Screen - Jasper Location: Tower External Screens
	GT02 Finish: Glass - Light Grey Tint Location: Tower Windows & Balustrade		

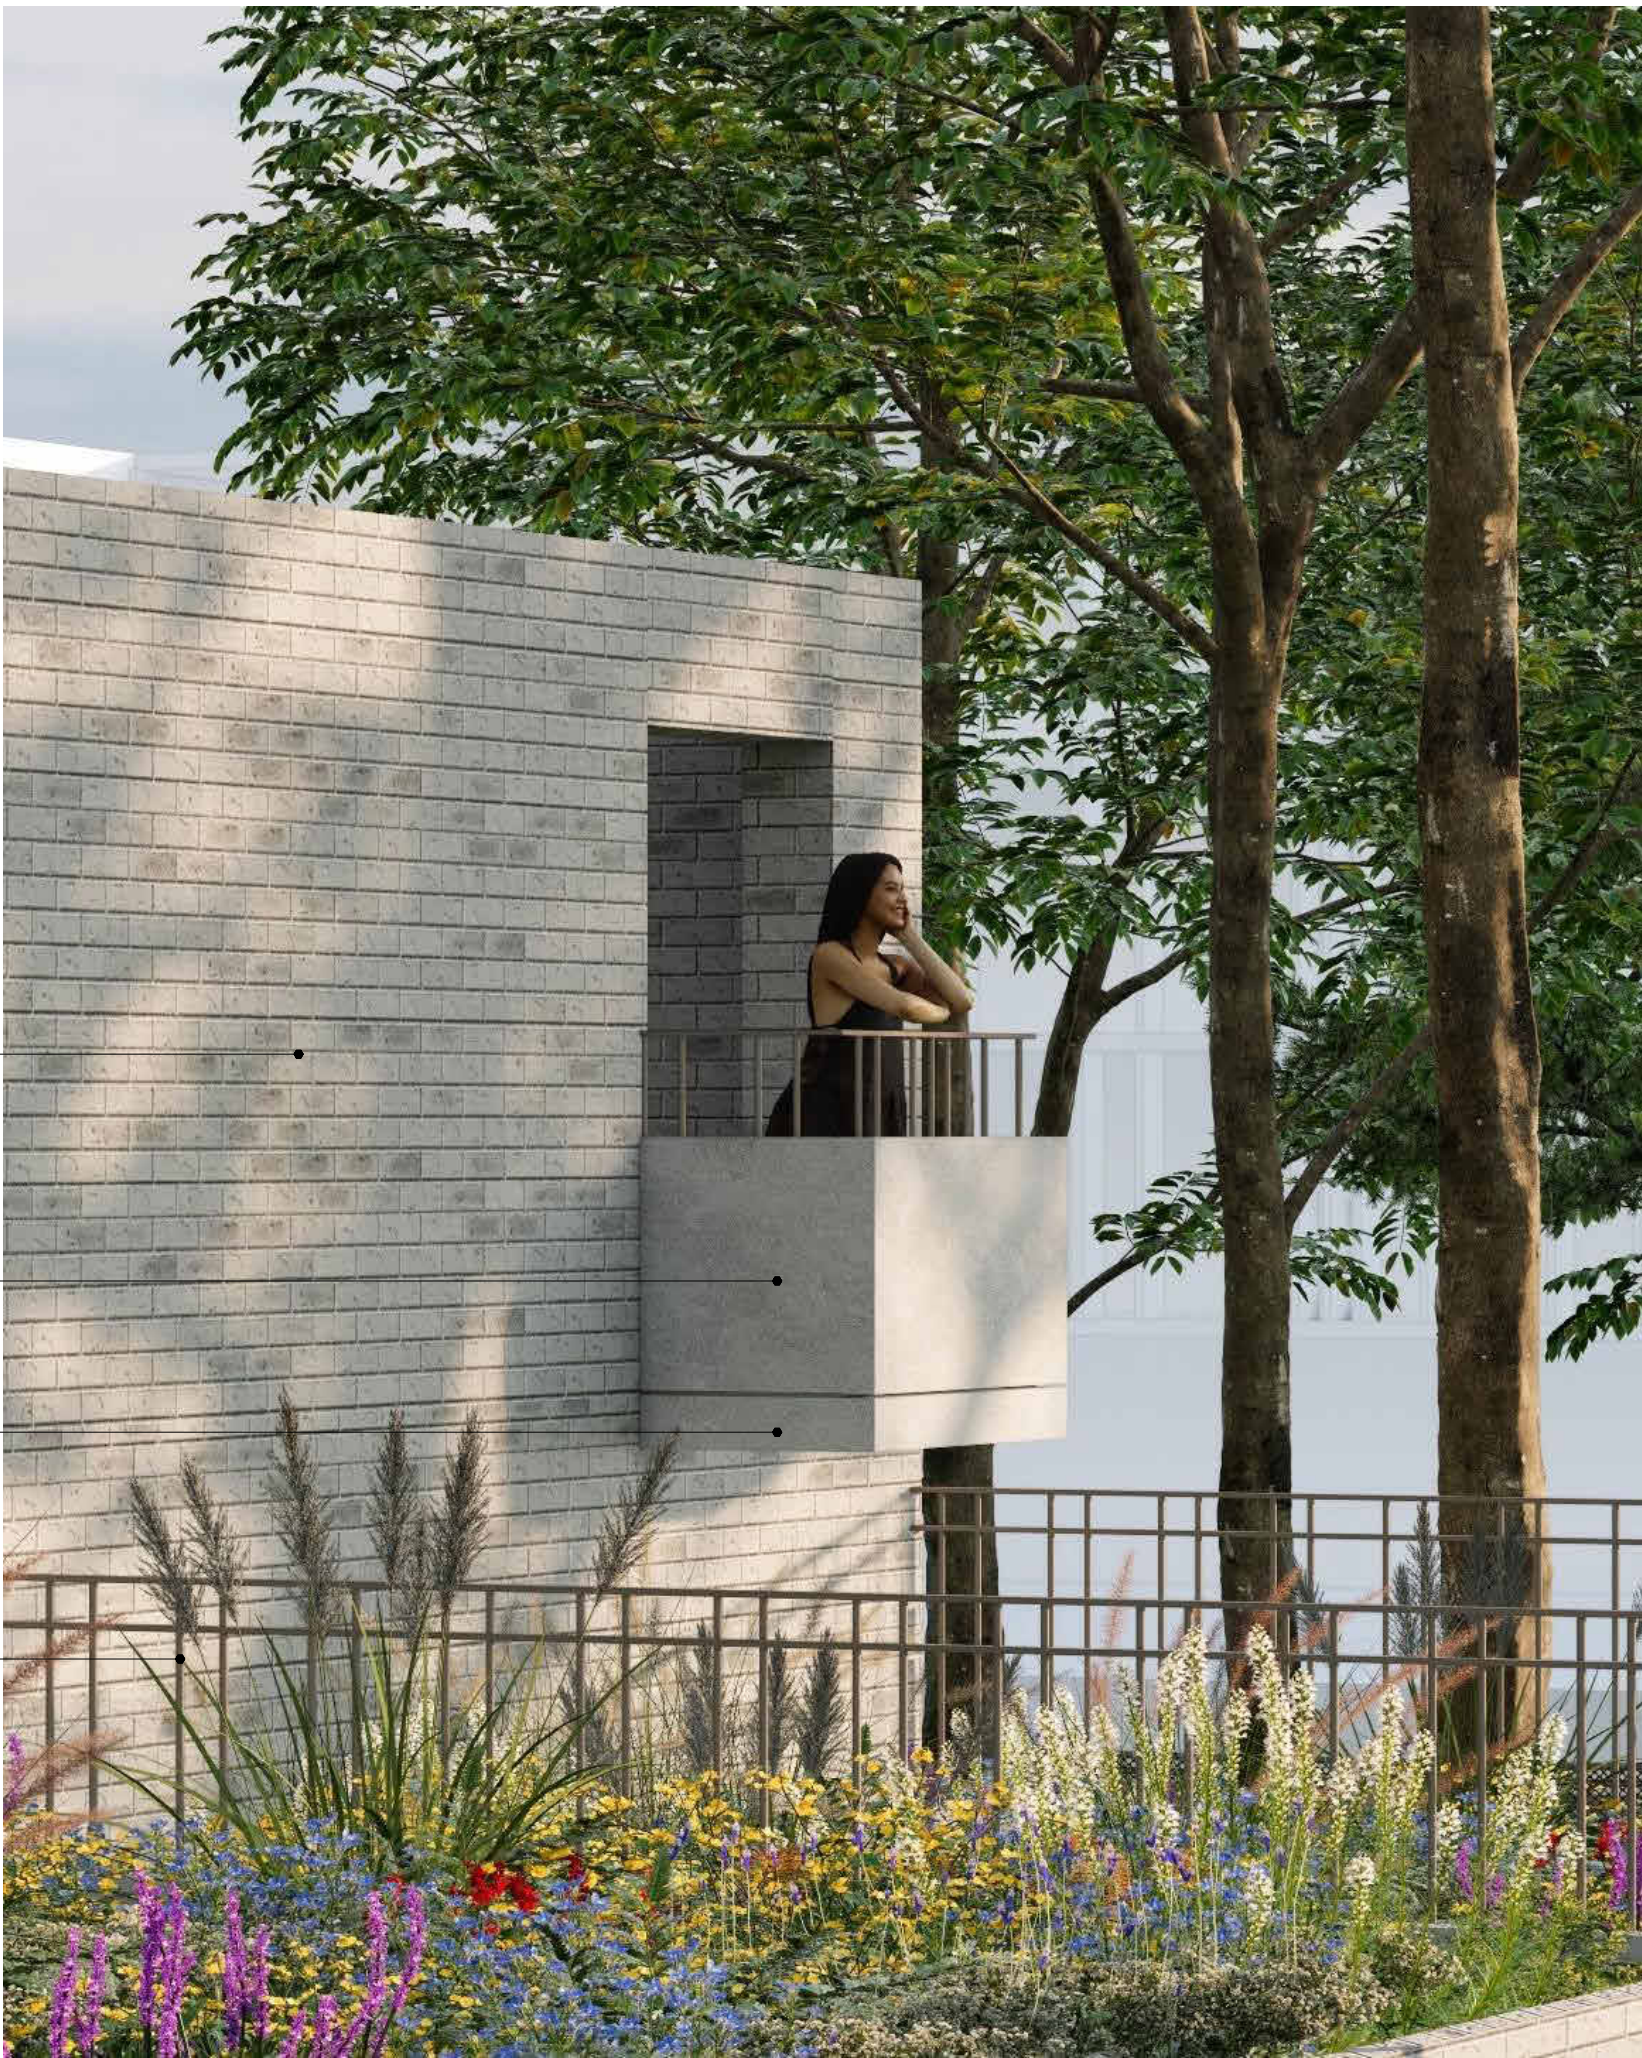

Design Development

Revisions	A	21.12.2023	S4.55 Modification
	B	17.05.2024	Amended S4.55 Modification
	C	05.12.2025	Amended S4.55 Modification
	D	27.03.26	Council RFI

27/03/2026 3:12:12 PM

Project **14-16 Cottonwood Crescent**
14-16 Cottonwood Crescent, Macquarie Park

Drawing **Materials Schedule**

Project No **225132** Author **JT**

Scale: @ A1 **1 : 20**

Drawing No **DA07.01**

D

rothelowman

Brisbane, Gold Coast,
Melbourne, Perth, Sydney
www.rothelowman.com.au

Disclaimer: Rothe Lowman Property Pty. Ltd. retains all common law, statutory law and other rights including copyright and intellectual property rights in respect of this document. The recipient indemnifies Rothe Lowman Property Pty. Ltd. against all claims resulting from use of this document for any purpose other than its intended use, unauthorized changes or reuse of the document on other projects without the permission of Rothe Lowman Property Pty. Ltd. Under no circumstance shall transfer of this document be deemed a sale or constitute a transfer of the license to use this document. ABN 76 005 783 997

14-16 COTTONWOOD CRESCENT


MACQUARIE PARK, NSW

DRAWING SCHEDULE

DRAWING NO.	DRAWING TITLE
000	COVER SHEET
100	LANDSCAPE MASTERPLAN
101	LANDSCAPE SOIL MAPPING
400	PLANTING SCHEDULE
401	SOFTWORKS PLAN
402	SOFTWORKS PLAN
403	SOFTWORKS PLAN
404	SOFTWORKS PLAN
600	LANDSCAPE DETAILS
601	LANDSCAPE DETAILS
700	LANDSCAPE SPEC

ALL DRAWINGS TO BE READ IN CONJUNCTION WITH LANDSCAPE SPECIFICATION

LOCATION PLAN

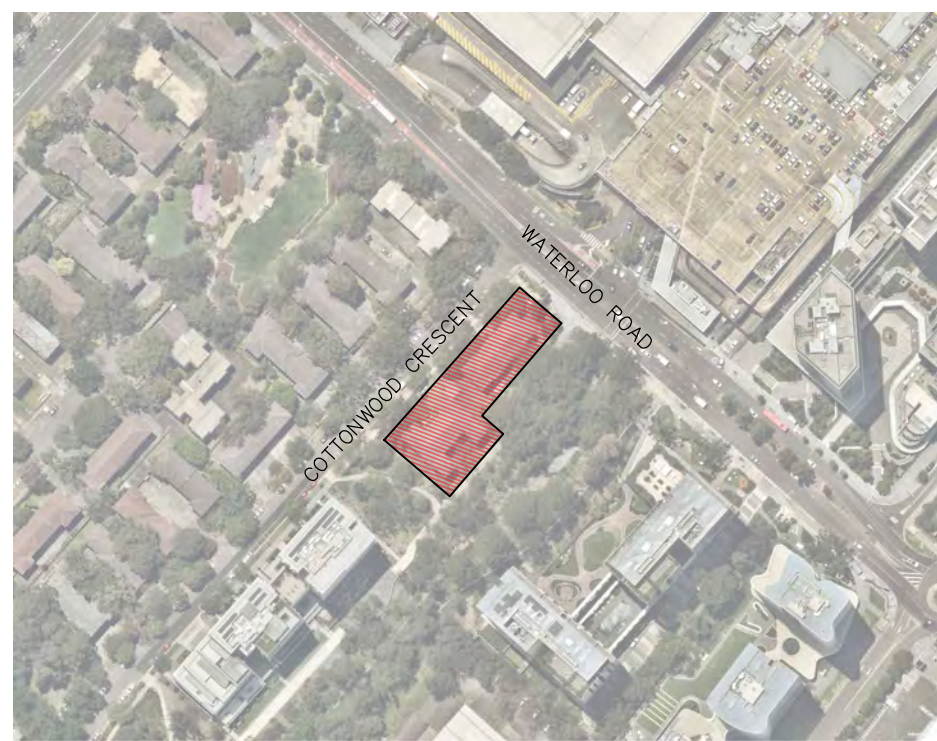

GROUND FLOOR

ROOFTOP LEVEL 03

ROOFTOP LEVEL 21

Copyright remains the property of Arcadia Design Group Pty Ltd. Use only figured dimensions. Any other required dimensions are to be referred to and supplied by the landscape architect. All discrepancies to be referred to the project manager and Arcadia Design Group Pty Ltd prior to construction. Ensure compliance with the Building Code of Australia and all relevant Australian Standards and Authority requirements.

Legend

E	S4.55	JK/RM	CT	04.12.2025
D	S4.55	JK/RM	CT	02.12.2025

Issue	Revision	Description	Drawn	Check	Date
-------	----------	-------------	-------	-------	------

Not for Construction

Project
Macquarie Park Residential Development

14-16 Cottonwood Crescent Macquarie Park
Stage of Works S4.55

Client
Legacy Property

Drawing No.	Drawing Name
L-100	COVERSHEET

Job No.	S23-987
Issue	D
Scale	N/A




Sydney, Suite 70, Jones Bay
Pyrmont NSW 2009
E sydney@arcadiaa.com.au
T 02 8571 2900

ARCADIA

Legend

SOFTWORKS

- EXISTING TREES TO BE RETAINED
Refer Landscape Specification
- EXISTING TREES TO BE REMOVED
Refer Landscape Specification
- FEATURE TREE PLANTING
Refer Landscape Specification
- STREET TREE PLANTING
Refer Landscape Specification
- SHRUB AND ACCENT PLANTING
Refer Landscape Specification
- GROUNDCOVER PLANTING
Refer Landscape Specification
- MATRIX PLANTING
Refer Landscape Specification
- TURF
Refer Landscape Specification

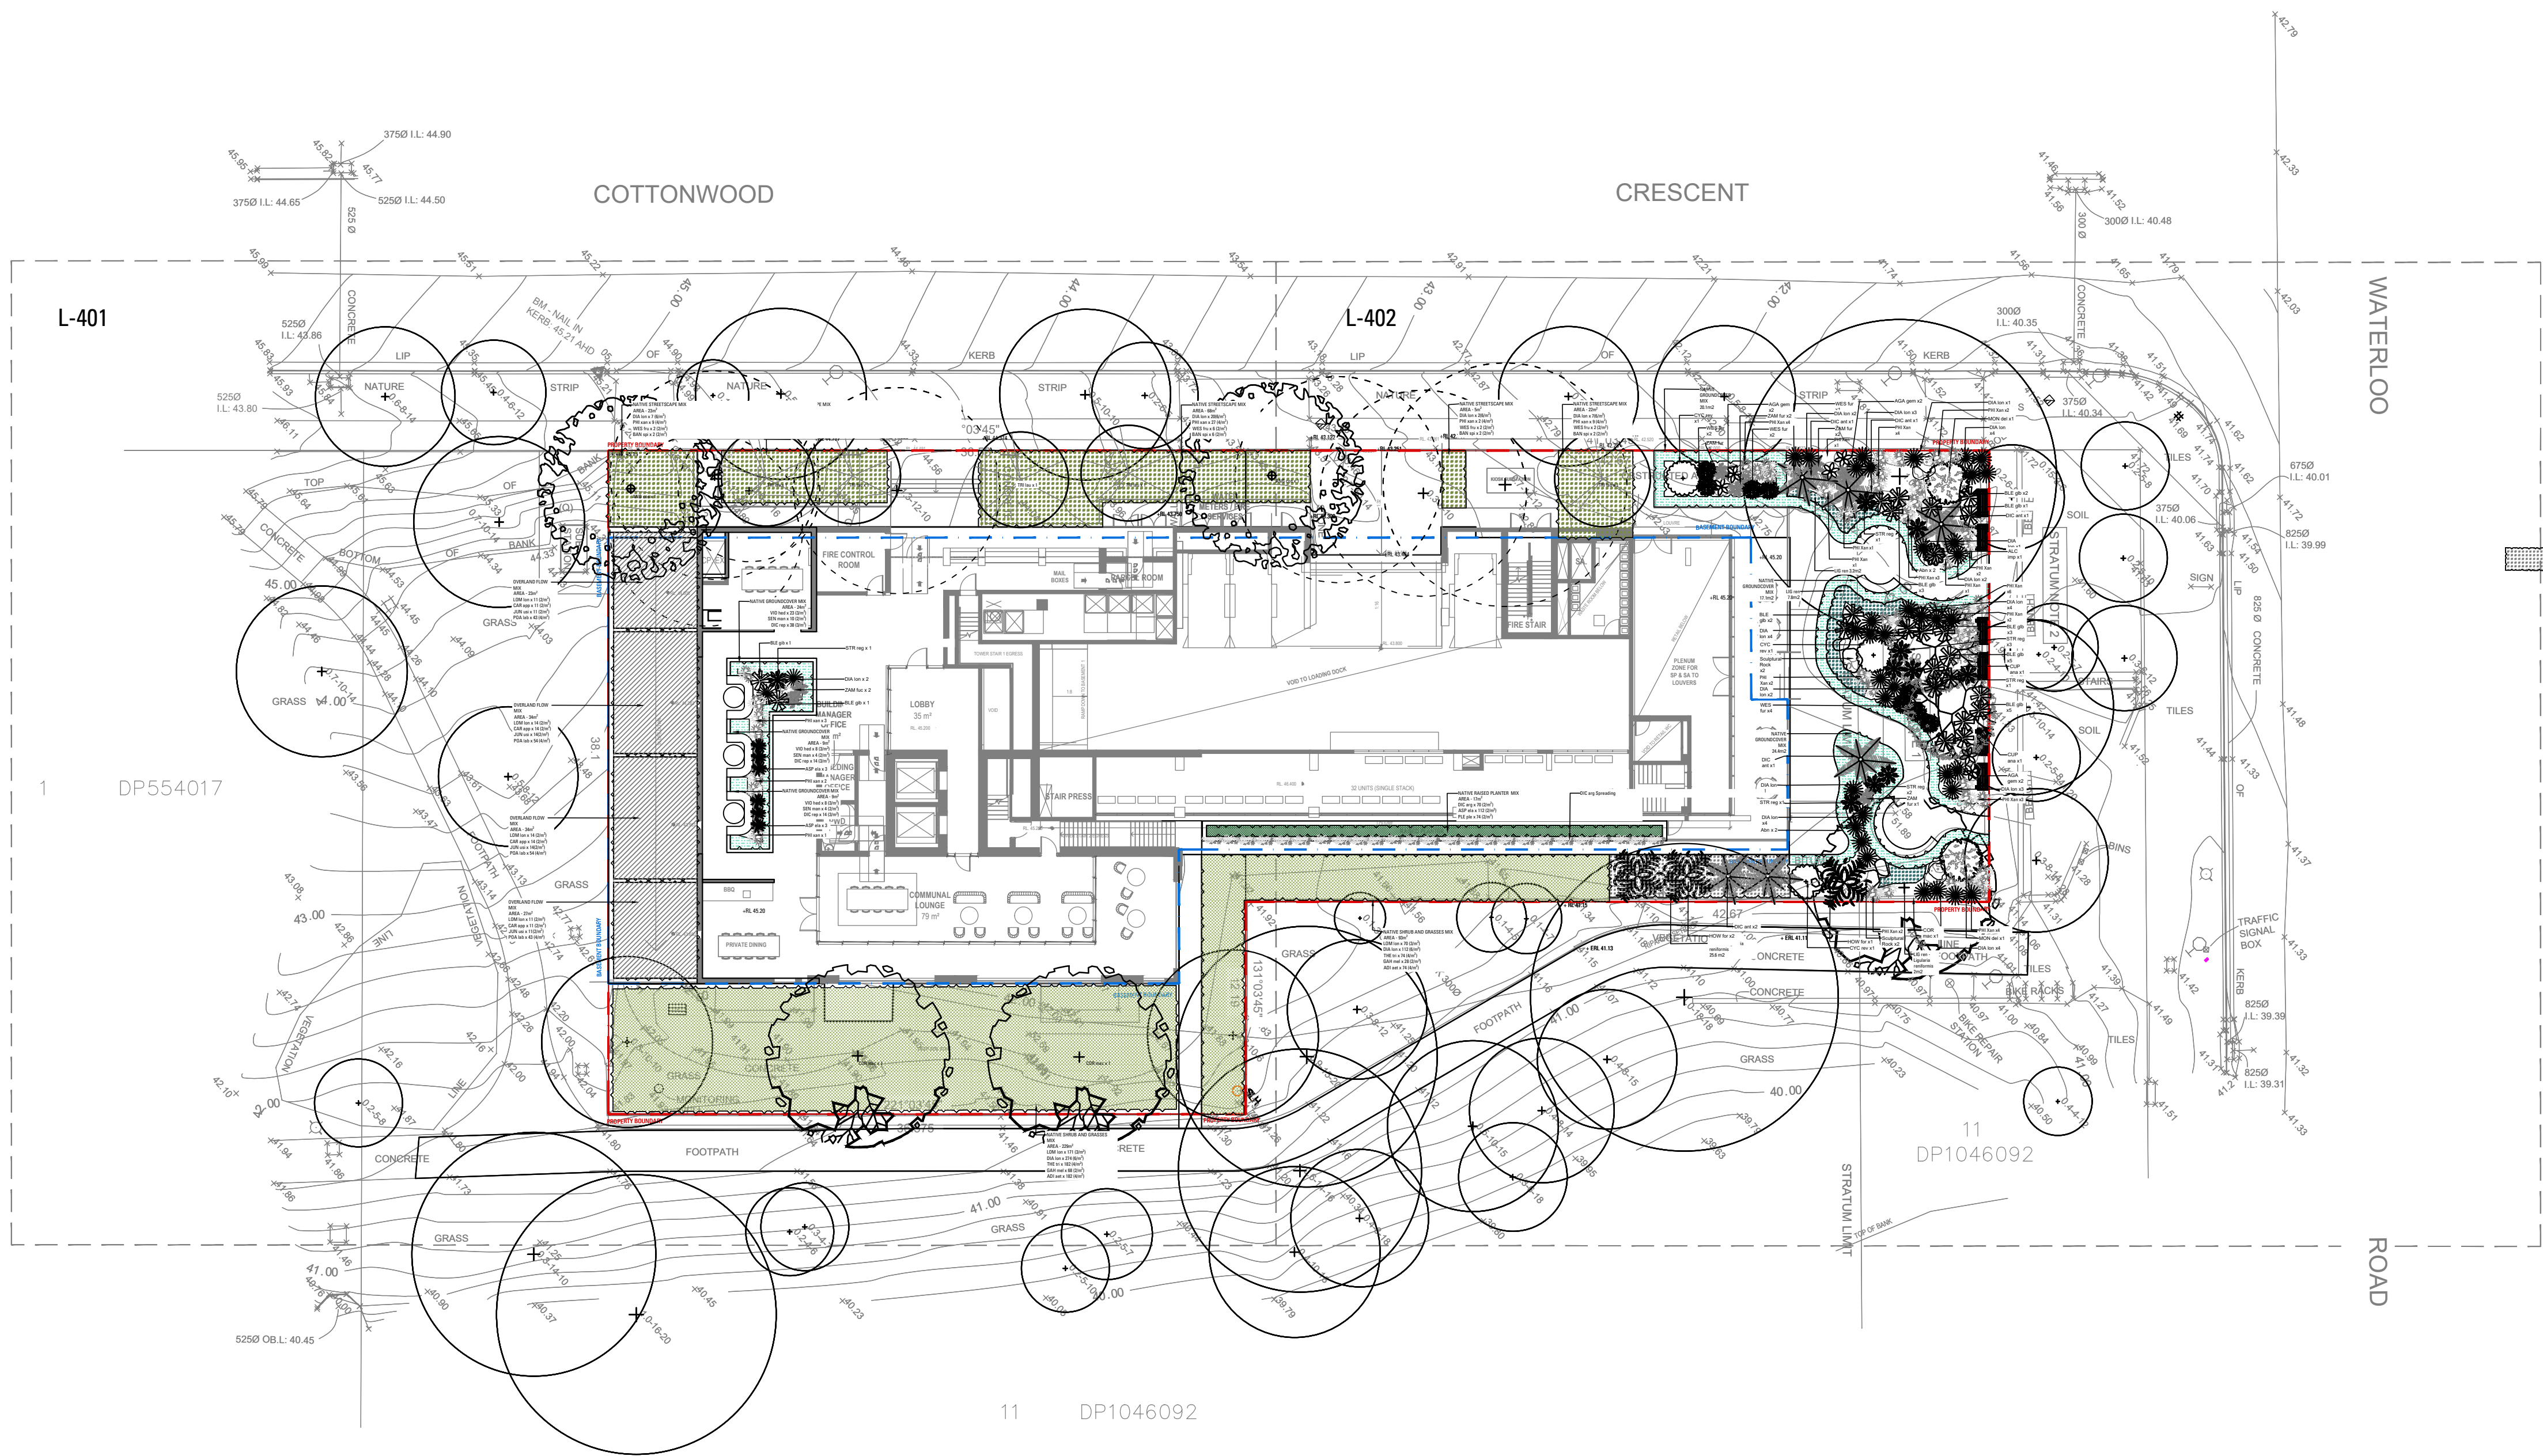

E	S4.55	JK/RM	CT	04.12.2025
D	S4.55	JK/RM	CT	02.12.2025
Issue	Revision Description	Drawn	Check	Date

Not for Construction

Project

Macquarie Park Residential Development

14-16 Cottonwood Crescent Macquarie Park
Stage of Works S4.55

Client

Legacy Property

Drawing No.	Drawing Name
L-100	Landscape Masterplan


Job No.	S23-987
Issue	D
Scale	1:250 @ A1

0 2 4 6 8 10m

Sydney, Suite 70, Jones Bay
Wharf, 25-32 Pyram Road,
Pymont NSW 2009
E sydney@arcadiaa.com.au
T 02 8571 2900

ARCADIA

	EXISTING TREES TO BE RETAINED Refer Landscape Specification
	EXISTING TREES TO BE REMOVED Refer Landscape Specification
	FEATURE TREE PLANTING Refer Landscape Specification
	STREET TREE PLANTING Refer Landscape Specification
	SHRUB AND ACCENT PLANTING Refer Landscape Specification
	GROUNDCOVER PLANTING Refer Landscape Specification
	MATRIX PLANTING Refer Landscape Specification
	TURF Refer Landscape Specification

 

Not for Construction

Project

14-16 Cottonwood Crescent Macquarie Park	
Stage of Works	\$4.55

Client

Drawing No.	Drawing Name
L-101	DEEP SOIL MAPPING

Job No. S23-987
Issue D
Scale 1:250 @A1

**Sydney, Suite 70, Jones Bay
Wharf, 26-32 Pirrama Road,
Pyrmont NSW 2009
E sydney@arcadiala.com.au
T 02 8571 2900**

ARCADIA

23-987 COTTONWOOD CRESCENT PLANT SCHEDULE - GROUND FLOOR

CODE	BOTANIC NAME	COMMON NAME	MATURE SIZE (h x w) (m)	SUN	QUANTITY PER m²	PROPOSED POT SIZE	QUANTITY GROUND
TREES							
COR mac	<i>Corymbia maculata</i>	Spotted Gum	30 x 10m		As Shown	75L	2
HOW for	<i>Howea forsteriana</i>	Kentia palm	3x2m		As Shown	75L	3
DIC ant	<i>Dicksonia antarctica</i>	Man fern	4x3m		As Shown	75L	6
CYC rev	<i>Cycas revoluta</i>	Sago palm	1.5x1m		As Shown	500mm	3
TRI lau	<i>Tristaniopsis laurina</i>	Water Gum	10 x 5m		As Shown	75L	5
ANG cos	<i>Angophora costata</i>	Sydney red gum	20 x 12m		As Shown	75L	2
SHRUBS/FERNS ACCENTS							
AGA gem	<i>Agave geminiflora</i>	Twin Flowered Agave	1x1m		As Shown	300mm	9
YUC ele	<i>Yucca elephantipes</i>	Giant yucca	9x3m		As Shown	300mm	1
STR reg	<i>Strelitzia reginae</i>	Bird of paradise	1.5x1m		As Shown	300mm	10
BLE gib	<i>Blechnum gibbum</i>	Silver Lady Fern	1x0.6m		As Shown	300mm	20
LEU bro	<i>Leucophyta brownii</i>	Cushion Bush	1 x 1m		As Shown	300mm	10
MO mon	<i>Monstera deliciosa</i>	Swiss cheese plant	2x1m		As Shown	300mm	3
ALC imp	<i>Alcantarea imperialis rubra</i>	Giant Bromeliad	2x1.5m		As Shown	300mm	4
PHI xan	<i>Philodendron Xanadu</i>	Philodendron	0.9 x 0.7m		As Shown	300mm	55
ZAM fur	<i>Zamia furfuracea</i>	Cardboard Palm	1.5x1m		As Shown	300mm	12
WES fru	<i>Westringia fruticosa</i>	Coastal Rosemary	2 x 5m		As Shown	300mm	14
DIA lon	<i>Dianella longifolia</i>	Blue flax-lily	0.6x0.5m		As Shown	300mm	39
SAL ros	<i>Salvia rosmarinus</i>	Rosemary	1.9x1m		As Shown	300mm	5
ASP ela	<i>aspidistra elatior</i>	cast iron Plant	0.9 x 0.6m		As Shown	300mm	6
BAN spi	<i>Banksia spinulosa</i>	Hairpin Banksia	2x2m		As Shown	300mm	1
NATIVE SHRUB AND GRASSES MIX							
LOM lon	<i>Lomandra longifolia</i>	Spiny-headed Mat-rush	0.8 x 0.8m		3/ m2	300mm	241
DIA cae	<i>Dianella caerulea</i>	Blue Flax-lily	0.6 x 0.5m		6/ m2	300mm	386
THE tri	<i>Themeda triandra</i>	Kangaroo Grass	0.7 x 0.7m		4/ m2	300mm	256
GAH mel	<i>Gahnia melanocharpa</i>	Saw-sedge / Native Sedge	0.9 x 0.9m		2/ m2	300mm	96
ADI aet	<i>Adiantum aethiopicum</i>	Maidenhair Fern	0.5 x 0.5m		4/ m2	300mm	256
NATIVE STREETSCAPE MIX							
DIA lon	<i>Dianella longifolia</i>	Blue flax-lily	0.6x0.5m		6/ m2	300mm	46
PHI xan	<i>Philodendron Xanadu</i>	Philodendron	0.9 x 0.7m		4/ m2	300mm	52
WES fru	<i>Westringia fruticosa</i>	Coastal Rosemary	2 x 5m		2/ m2	300mm	15
BAN spi	<i>Banksia spinulosa</i>	Hairpin Banksia	2x2m		2/ m2	300mm	15
OVERLAND FLOW MIX							
LOM lon	<i>Lomandra longifolia</i>	Spiny-headed Mat Rush	0.8 x 0.8m		2/ m2	300mm	50
CAR app	<i>Carex appressa</i>	Tussock Sedge	0.9 x 0.9m		2/ m2	300mm	50
JUN usi	<i>Juncus usitatus</i>	Common Rush	1.0 x 0.6m		2/ m2	300mm	50
POA lab	<i>Poa labillardierei</i>	Tussock Grass	0.7 x 0.7m		4/ m2	300mm	194
NATIVE GROUNDCOVER MIX (6/m2)							
DIC rep	<i>Dichondra repens</i>	Kidney Weed / Dichondra	0.05 x 0.3m		3/ m2	150mm	75
DIS cra	<i>Disphyma crassifolium</i>	Native Pigface	0.1 x 0.5m		3/ m2	200mm	75
VI0 hed	<i>Viola hederacea</i>	Native Violet	0.05 x 0.3m		3/ m2	150mm	75
SEN man	<i>Senecio mandraliscae</i>	Blue Chalksticks / Succulent	0.2 x 0.4m		2/ m2	200mm	75
MYO par	<i>Myoporum parvifolium</i>	Creeping Boobialla	0.1 x 0.5m		2/ m2	200mm	75
NATIVE GROUNDCOVER MIX - COMMUNAL AREAS (6/m2)							
VI0 hed	<i>Viola hederacea</i>	Native Violet	0.05 x 0.3m		3/ m2	150mm	39
SEN man	<i>Senecio mandraliscae</i>	Blue Chalksticks / Succulent	0.2 x 0.4m		2/ m2	200mm	18
DIC rep	<i>Dichondra repens</i>	Kidney Weed / Dichondra	0.05 x 0.3m		3/ m2	150mm	66
RAISED PLANTER MIX							
DIC arg	<i>Dichondra argentea</i>	Silver Falls	0.1 x 1.5m		2/ m2	150mm	34
ASP ela	<i>Aspidistra elatior</i>	Cast iron Plant	0.9 x 0.6m		2/ m2	150mm	34
PLE ple	<i>Plectranthus Lepallia</i>	Mona Lavendar	0.8 x 0.6m		2/ m2	150mm	34
CASCADING - (20m)							

23-987 COTTONWOOD CRESCENT PLANT SCHEDULE - LEVEL 21 ROOFTOP AREA


CODE	BOTANIC NAME	COMMON NAME	MATURE SIZE (h x w) (m)	SUN	QUANTITY PER m ²	PROPOSED POT SIZE	QUANTITY GROUND
SMALL TREES							
YUC alo	<i>Yucca aloifolia</i>	Spineless Yucca	9 x 4m		As Shown	25L	2
DIC ant	<i>Dicksonia antarctica</i>	Soft Tree Fern	3 x 2		As Shown	25L	1
SHRUBS/FERNS ACCENTS							
SAL ros	<i>salvia rosmarinus</i>	Rosemary	1 x 1		As Shown	300mm	5
ALC imp	<i>Alcantarea imperialis rubra</i>	Giant Bromeliad	2x1.5m		As Shown	300mm	3
PHI xan	<i>Philodendron Xanadu</i>	Philodendron	0.9 x 0.7m		As Shown	300mm	10
WES fru	<i>Westringia fruticosa</i>	Coastal Rosemary	2 x 5m		As Shown	300mm	6
AGA gem	<i>Agave geminifolia</i>	Twin Flowered Agave	1x1m		As Shown	300mm	2
LEU bro	<i>Leucophyta brownii</i>	Cushion Bush	1 x 1m		As Shown	300mm	4
BAN spi	<i>Banksia spinulosa</i>	Hairpin Banksia	3 x 3m		As Shown	300mm	1
ZAM fur	<i>Zamia furfuracea</i>	Cardboard Palm	1 x 1		As Shown	300mm	8
GROUND COVERS							
VIO hed	<i>Viola hederacea</i>	Native Violet	0.05 x 0.3m		3/m ²	150mm	17
SEN man	<i>Senecio mandraliscae</i>	Blue Chalksticks / Succulent	0.2 x 0.4m		2/m ²	200mm	10
DIC rep	<i>Dichondra repens</i>	Kidney Weed / Dichondra	0.05 x 0.3m		3/m ²	150mm	27

23-987 COTTONWOOD CRESCENT PLANT SCHEDULE - LEVEL 03 COMMUNAL AREA

CODE	BOTANIC NAME	COMMON NAME	MATURE SIZE (h x w) (m)	SUN	QUANTITY PER m²	PROPOSED POT SIZE	QUANTITY GROUND
SMALL TREES							
COR fic	<i>Corymbia ficifolia</i>	Flowering Red Gum	15 x 5 m		As Shown	75L	3
BAM mul	<i>Bambusa multiplex</i>	Bamboo	5 x 1.5m spreading		As Shown	200mm	5
CYC rev	<i>Cycas revoluta</i>	Sago palm	1.5x1m		As Shown	500mm	1
SHRUBS/FERNS ACCENTS							
ALC imp	<i>Alcantarea imperialis rubra</i>	Giant Bromeliad	2x1.5m		As Shown	300mm	1
STR reg	<i>Strelitzia reginae</i>	Orange Bird of Paradise	1 x 1		As Shown	300mm	2
DIA lon	<i>Dianella longifolia</i>	Blue flax-lily	0.6x0.5m		As Shown	300mm	11
PHI xan	<i>Philodendron Xanadu</i>	Philodendron	0.9 x 0.7 m		4/m2	300 mm	7
AGA gem	<i>Agave geminiflora</i>	Twin Flowered Agave	1x1m		As Shown	300mm	9
LEU bro	<i>Leucophyta brownii</i>	Cushion Bush	1 x 1 m		As Shown	300mm	4
WES fru	<i>Westringia fruticosa</i>	Coastal Rosemary	2 x 5 m		2/m2	300mm	15
ZAM fur	<i>Zamia furfuracea</i>	Cardboard Palm	1 x 1		As Shown	300mm	6
GROUNDCOVERS							
VIO hed	<i>Viola hederacea</i>	Native Violet	0.05 x 0.3m		3/m2	140mm	27
SEN man	<i>Senecio mandraliscae</i>	Blue Chalksticks / Succulent	0.2 x 0.4 m		2/m2	140mm	13
DIC rep	<i>Dichondra repens</i>	Kidney Weed / Dichondra	0.05 x 0.3m		3/m2	140mm	43
DIC arg	<i>Dichondra argentea</i>	Silver Falls	0.1 x 1.5m		2/m2	140mm	12

Legend

SETOUT

 

GRADING



E	\$4.55	JK/RM	CT	04.12.2025
D	\$4.55	JK/RM	CT	02.12.2025
Issue	Revision	Description	Drawn	Check Date

Not for Construction

Project

Macquarie Park Residential Development

14-16 Cottonwood Crescent Macquarie Park	
Stage of Works	\$4.55

Client

Legacy Property

Drawing No.	Drawing Name
L-400	PLANTING SCHEDULE

Job No.	S23-987
Issue	D
Scale	


Sydney, Suite 70, Jones Bay Wharf, 26-32 Pirrama Road, Pyrmont NSW 2009
E sydney@arcadiala.com.au
T 02 8571 2900

ARCADIA

L-401

1

DP554017

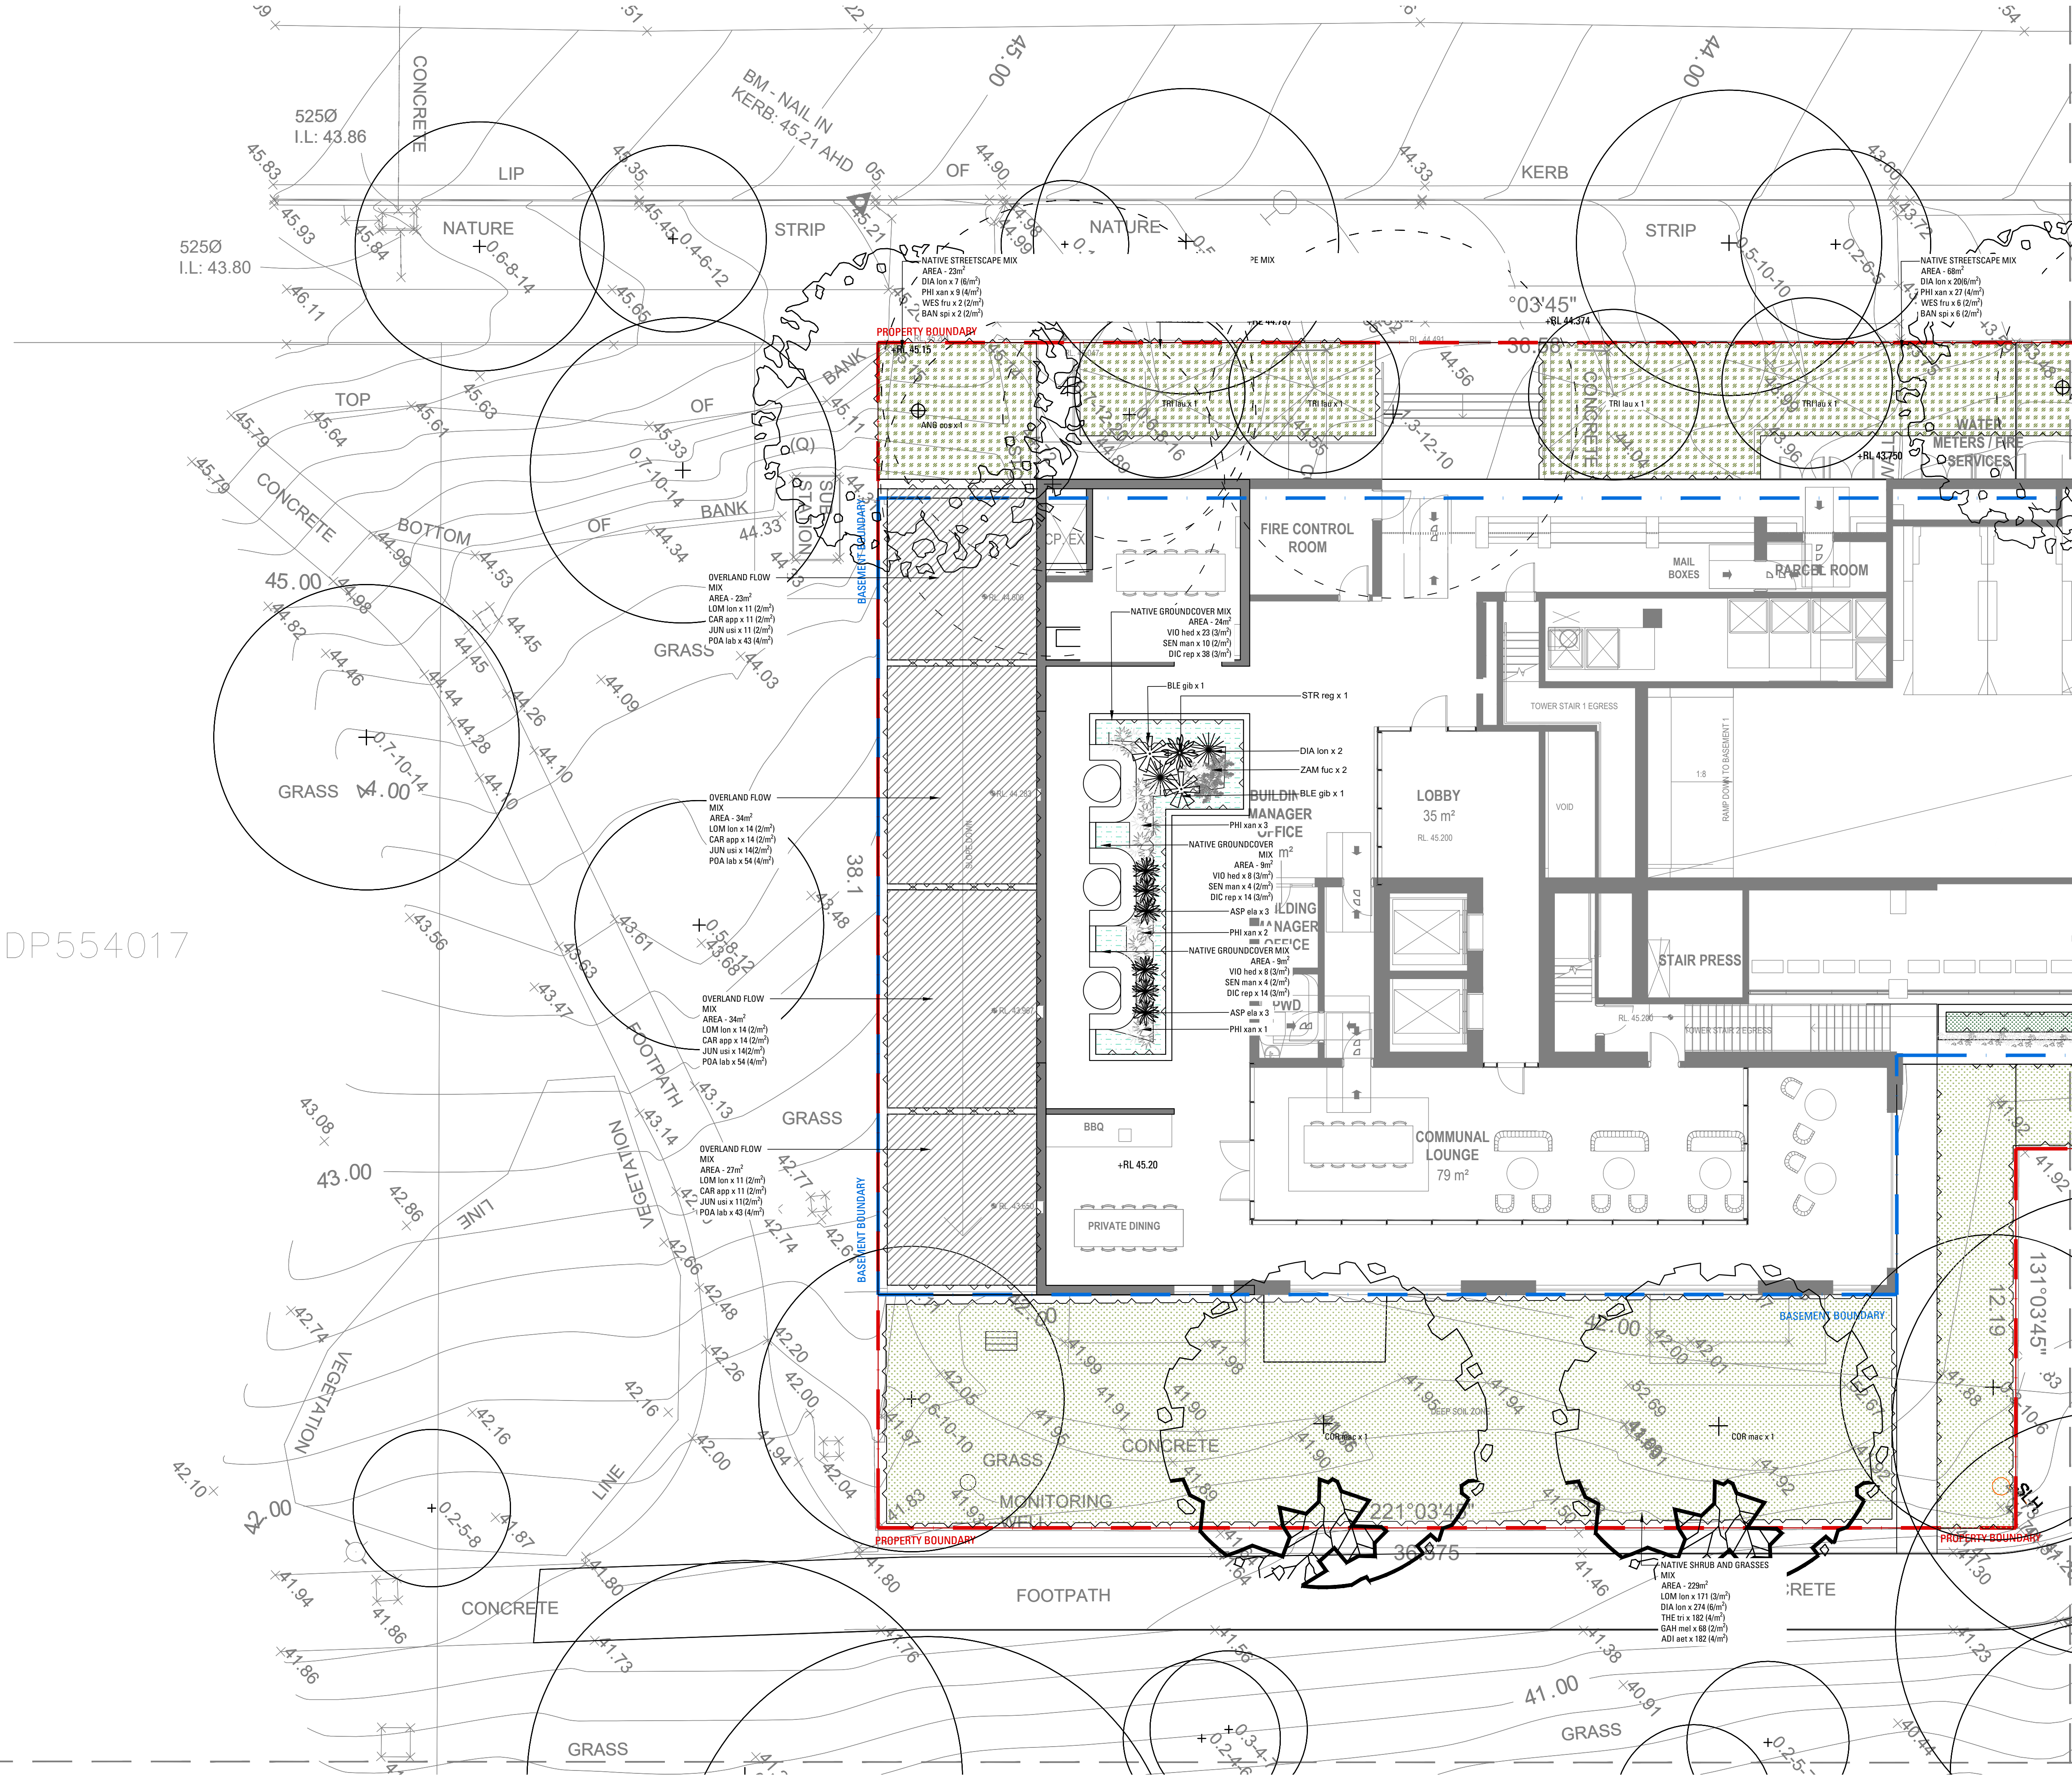

Copyright remains the property of Arcadia Design Group Pty Ltd. Use only figured dimensions. Any other required dimensions are to be referred to and supplied by the landscape architect. All discrepancies to be referred to the project manager and Arcadia Design Group Pty Ltd prior to construction. Ensure compliance with the Building Code of Australia and all relevant Australian Standards and Authority requirements.

Legend

GROUND FLOOR

TREES

- CUP ana- Cupaniopsis anacardioides
- COR mac - Corymbia maculata
- ANG cos - Angophora costata
- ANG cos - Angophora costata

GROUND FLOOR

SMALL TREES

- HOW for - Howea forsteriana
- CYC rev - Cycas revoluta
- DIC ant - Dicksonia antarctica

SHRUBS, FERNS ACCENTS

- STR reg - Strelitzia reginae
- DIA lon - Dianella longifolia
- MON del - Monstera deliciosa
- ZAM fur - Zamia furfuracea
- ALC imp - Aicantarea imperialis rubra
- PHI Xan - Philodendron 'Xanadu'
- BLE gib - Blechnum gibbum
- AGE gem - Agave geminiflora
- WES tur - Westringia fruticosa
- ASP ela - Aspidistra elatior
- ASP ela - Aspidistra elatior

GROUND COVER

- NATIVE SHRUB AND GRASSES MIX
- NATIVE STREETSCAPE MIX
- OVERLAND FLOW MIX
- NATIVE RAISED PLANTER MIX
- CASCADING / PLANTER BOX
- EPI aur - Epipremnum aureum

E	\$4.55	JK/RM	CT	04.12.2025
D	\$4.55	JK/RM	CT	02.12.2025
Issue	Revision Description	Drawn	Check	Date

Not for Construction

Project

Macquarie Park Residential Development

14-16 Cottonwood Crescent Macquarie Park
Stage of Works S4.55

Client


Legacy Property

Drawing No.	Drawing Name
L-402	Landscape Softworks

Job No.	S23-987
Issue	D
Scale	1:100@ A1
0 0.25 0.5 1 2 3m	

Sydney, Suite 70, Jones Bay
Wharf, 25-32 Pirrama Road,
Pyrmont NSW 2009
E sydney@arcadiaa.com.au
T 02 8571 2900

ARCADIA

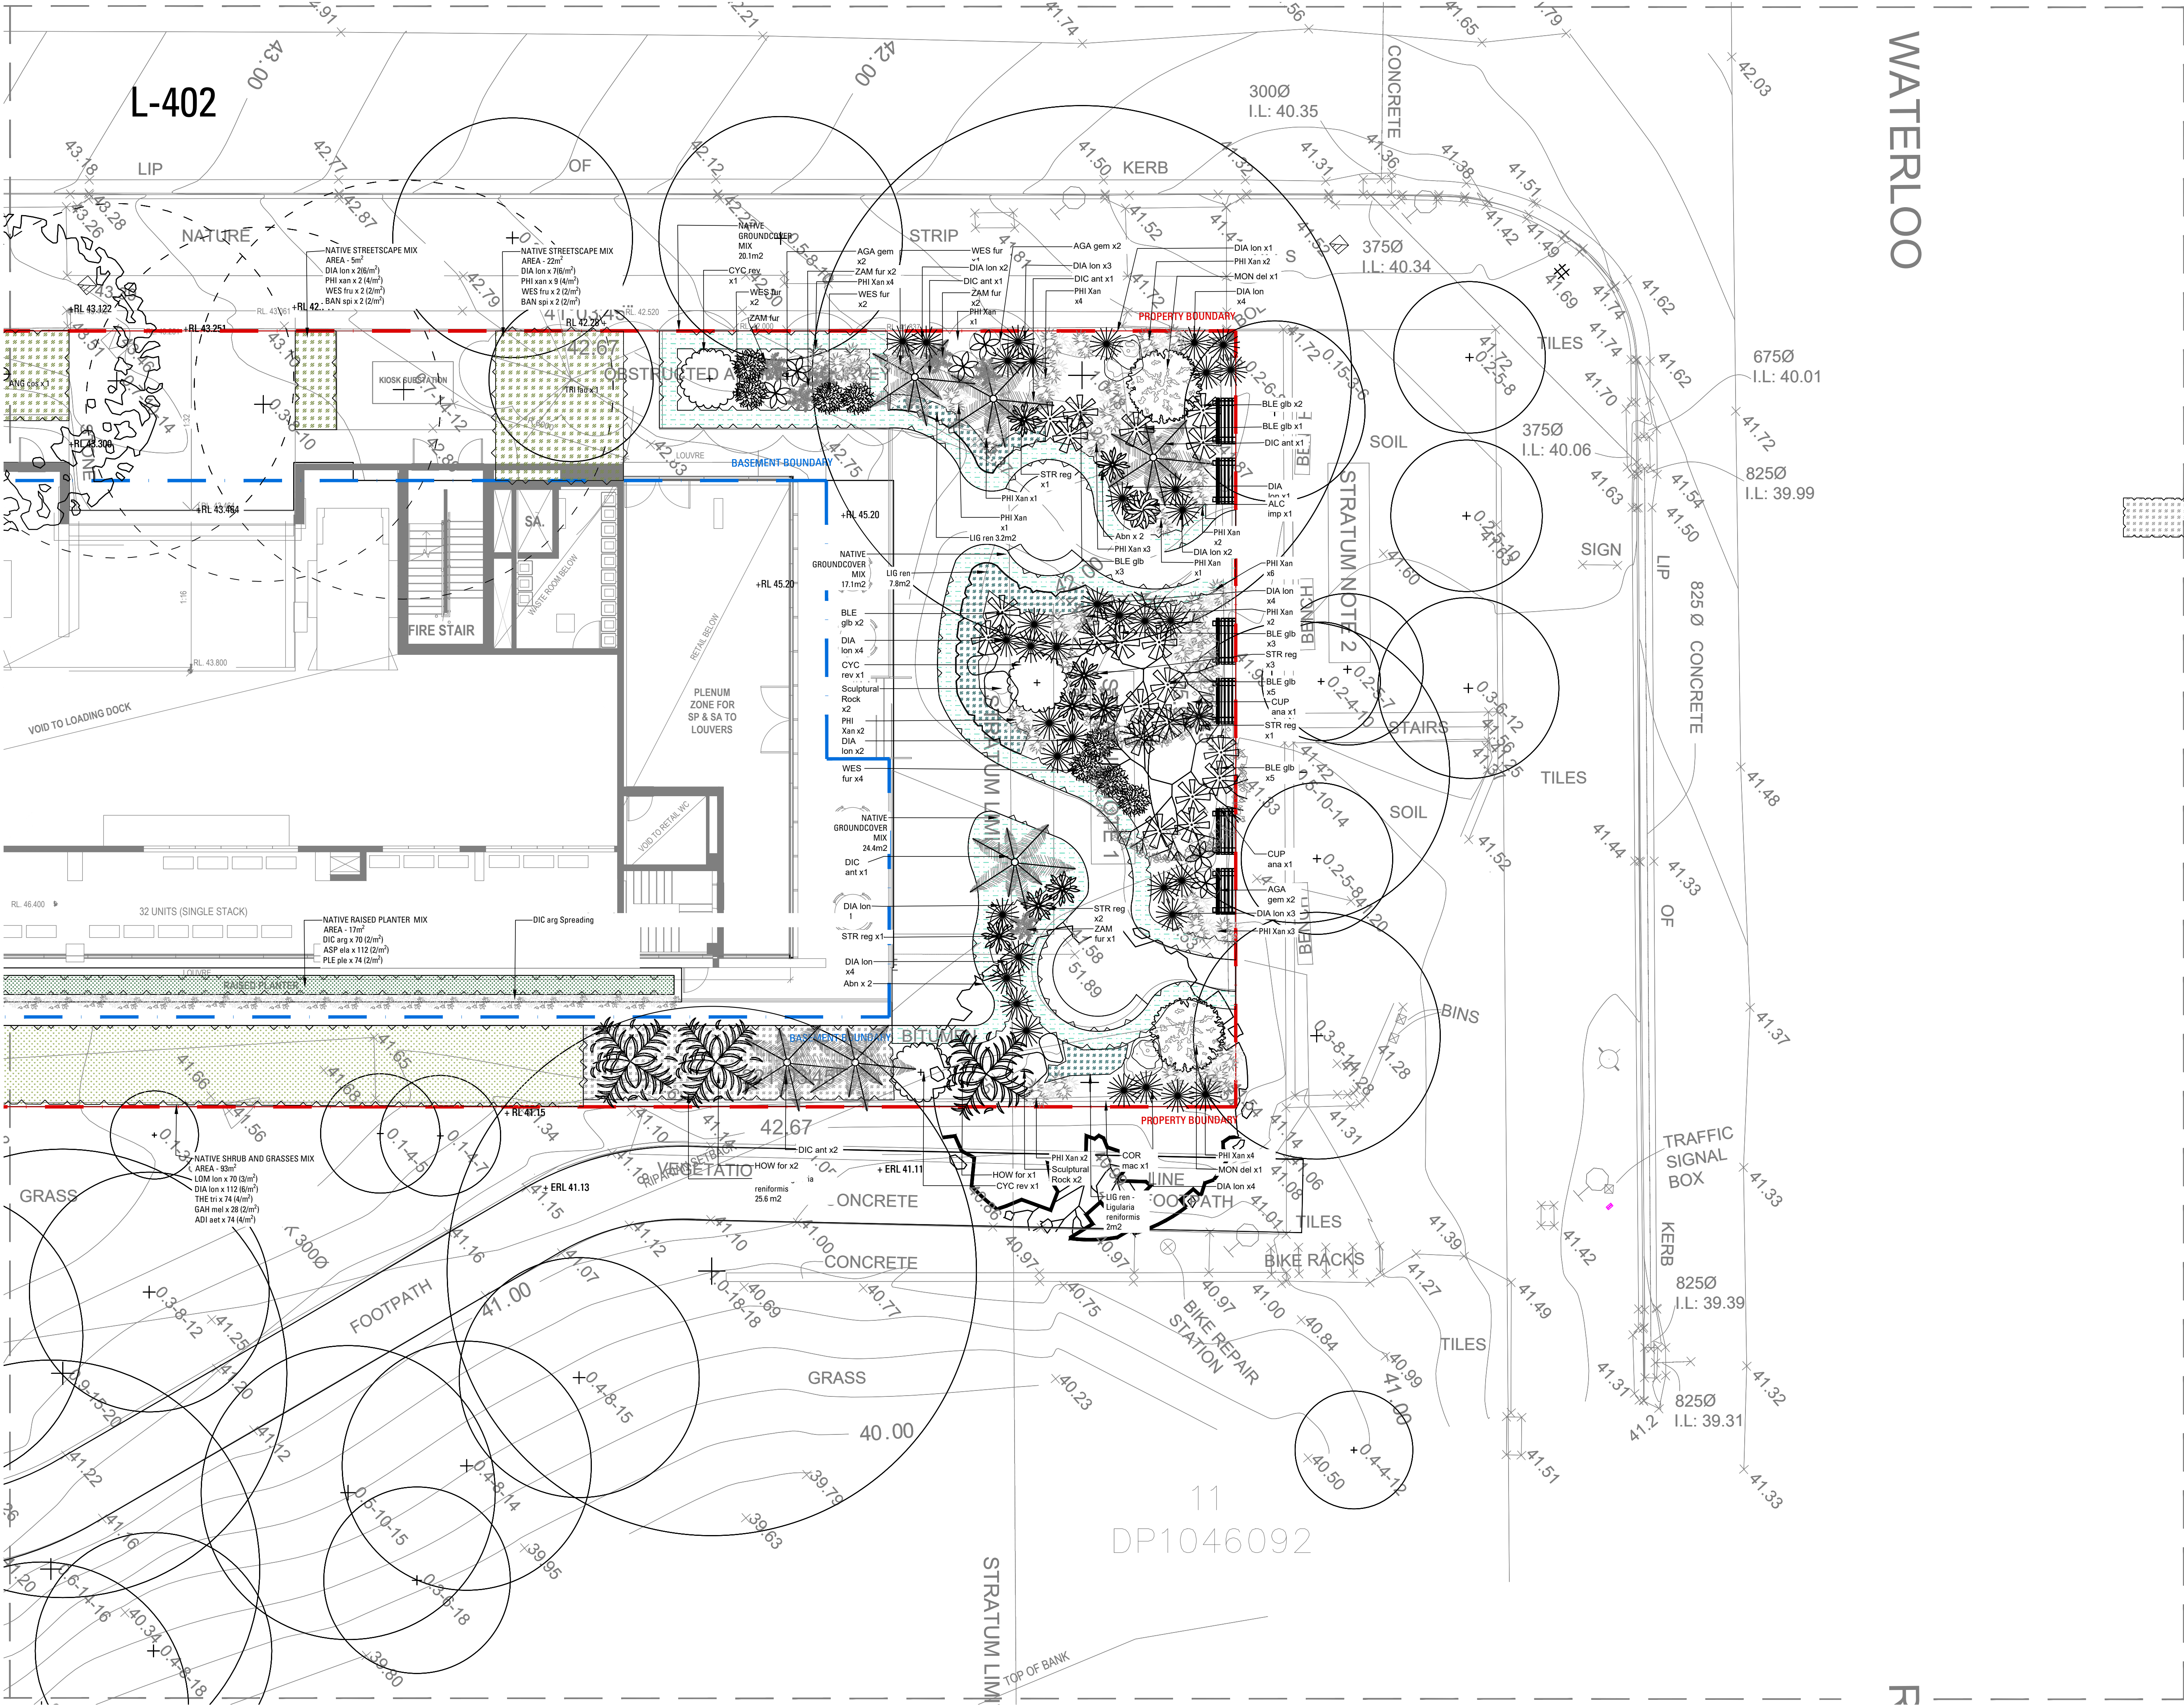

Copyright remains the property of Arcadia Design Group Pty Ltd. Use only figured dimensions. Any other required dimensions are to be referred to and supplied by the landscape architect. All discrepancies to be referred to the project manager and Arcadia Design Group Pty Ltd prior to construction. Ensure compliance with the Building Code of Australia and all relevant Australian Standards and Authority requirements.

Legend

GROUND FLOOR TREES

- CUP ana - Cupaniopsis anacardioides
- COR mac - Corymbia maculata
- ANG cos - Angophora costata
- ANG cos - Angophora costata

GROUND FLOOR SMALL TREES

- HOW for - Howea forsteriana
- CYC rev - Cycas revoluta
- DIC ant - Dickinsonia antarctica

SHRUBS, FERNS ACCENTS

- STR reg - Strelitzia reginae
- DIA lon - Dianella longifolia
- MON del - Monstera deliciosa
- ZAM fur - Zamia furfuracea
- ALC imp - Aicantarea imperialis rubra
- PHI Xan - Philodendron 'Xanadu'
- BLE glb - Blechnum gibbum
- AGE gem - Agave geminiflora
- WES fur - Westringia fruticosa
- ASP ela - Aspidistra elatior
- ASP ela - Aspidistra elatior

GROUND COVER

- NATIVE SHRUB AND GRASSES MIX
- NATIVE STREETSCAPE MIX
- OVERLAND FLOW MIX
- NATIVE RAISED PLANTER MIX


CASCADING / PLANTER BOX

- EPI aur - Epipremnum aureum

E	S4.55	JK/RM	CT	04.12.2025
D	S4.55	JK/RM	CT	02.12.2025
Issue	Revision Description	Drawn	Check	Date
Not for Construction				
Project				
Macquarie Park Residential Development				
14-16 Cottonwood Crescent Macquarie Park				
Stage of Works				
Client				
Legacy Property				
Drawing No. L-402				
Drawing Name Landscape Softworks				
Job No. S23-987				
Issue D				
Scale 1:100 @ A1				
Sydney, Suite 70, Jones Bay				
Wharf, 25-32 Pirrama Road,				
Pyrmont NSW 2009				
E sydney@arcadiaa.com.au				
T 02 8571 2900				

ARCADIA

L-404

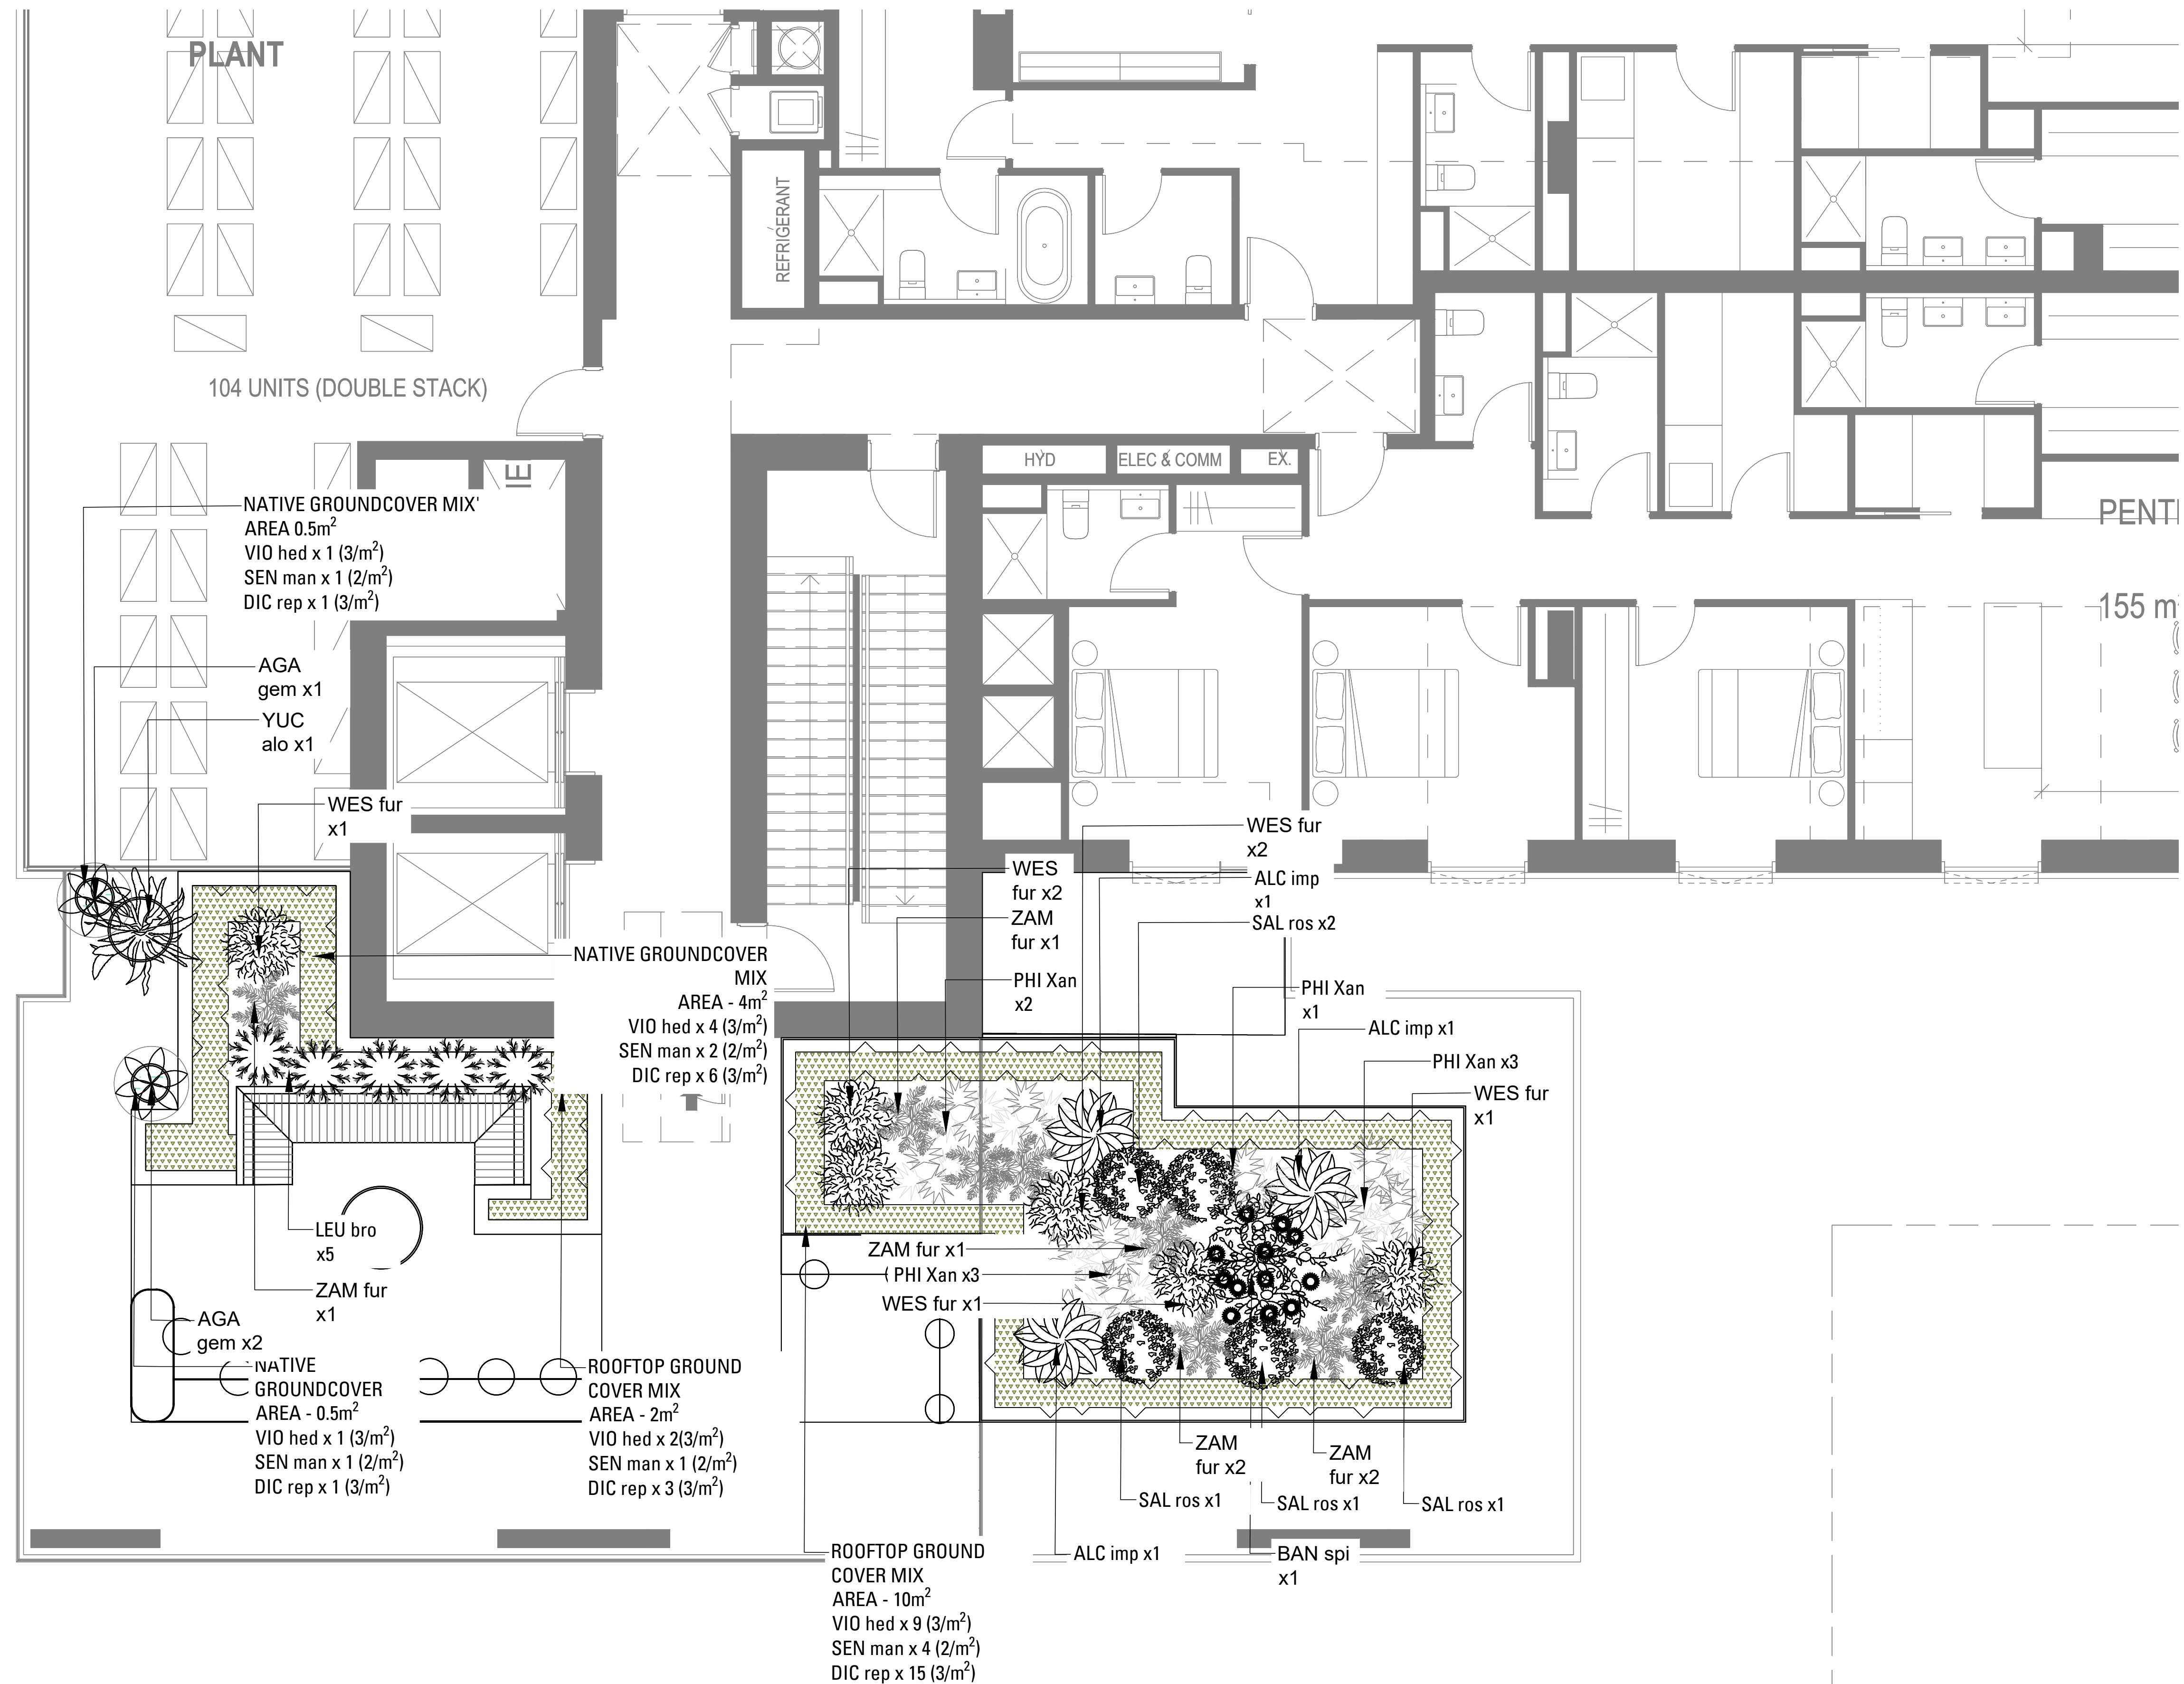

Copyright remains the property of Arcadia Design Group Pty Ltd. Use only figured dimensions. Any other required dimensions are to be referred to and supplied by the landscape architect. All discrepancies to be referred to the project manager and Arcadia Design Group Pty Ltd prior to construction. Ensure compliance with the Building Code of Australia and all relevant Australian standards and Authority requirements.

egend

COMMUNAL ROOFTOP LVL 22

SHRUBS, FERNS ACCENTS

 YUC ele - *Yucca elephantipes*

SUCCULENTS



SAL ros - Salvia rosmarinus



 BAN spi - *Banksia spinulosa*

 PHI Xan - Philodendron 'Xanadu'

ZAM fur - Zamia furfuracea



WES fur- *Westringia fruticosa*

ROUNDCOVER



CAR gla - *Carpobrotus glaucescens*



 KAL tom - *Kalanchoe tomentosa*



 **SEN ser** - *Senecio serpens*



110 111 112 



ASCADING



DIC arg - Dichondra Argentea

E	\$4.55	JK/RM	CT	04.12.2025
D	\$4.55	JK/RM	CT	02.12.2025
Issue	Revision	Description	Drawn	Check Date

Not for Construction

project

Macquarie Park Residential Development

4-16 Cottonwood Crescent Macquarie Park

Stage of Works	\$4.55
----------------	--------

Client

Legacy Property

Drawing No.	Drawing Name
402	Landscape Softworks

Job No.	S23-987
Issue	D









scale 1.50 Å

0 0.25 0.5 1 2 3m

**Sydney, Suite 70, Jones Bay
Harf, 26-32 Pirrama Road,
Sydney NSW 2009
sydney@arcadiala.com.au
02 8571 2900**

ARCADIA

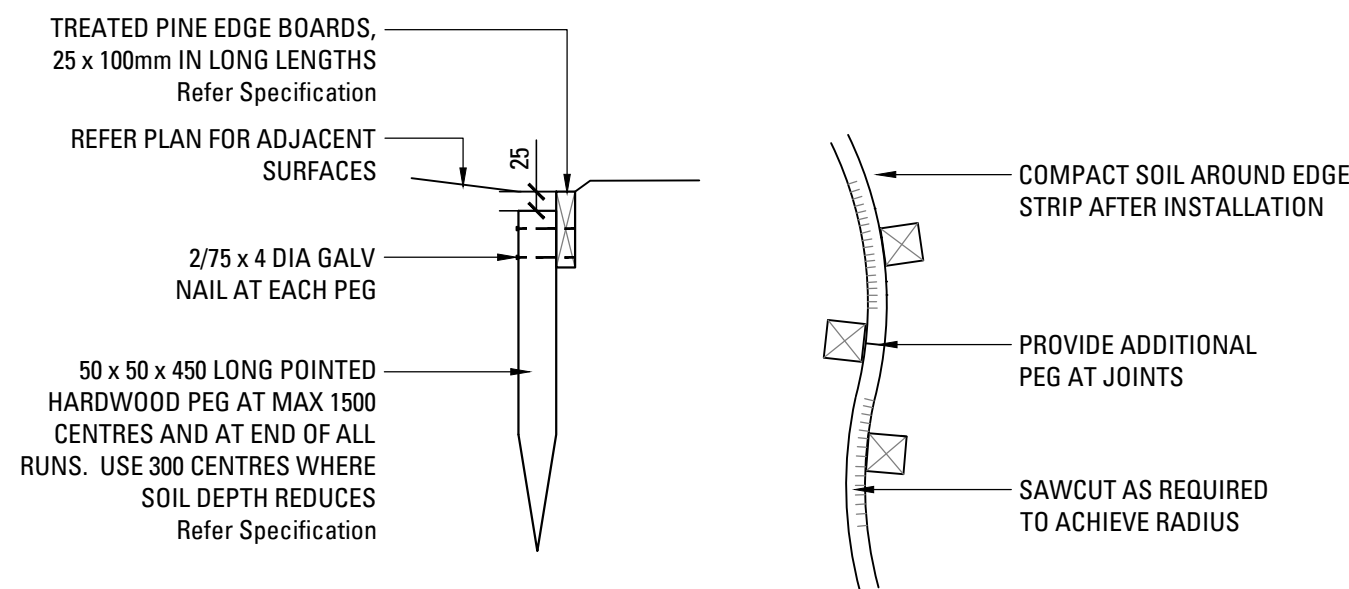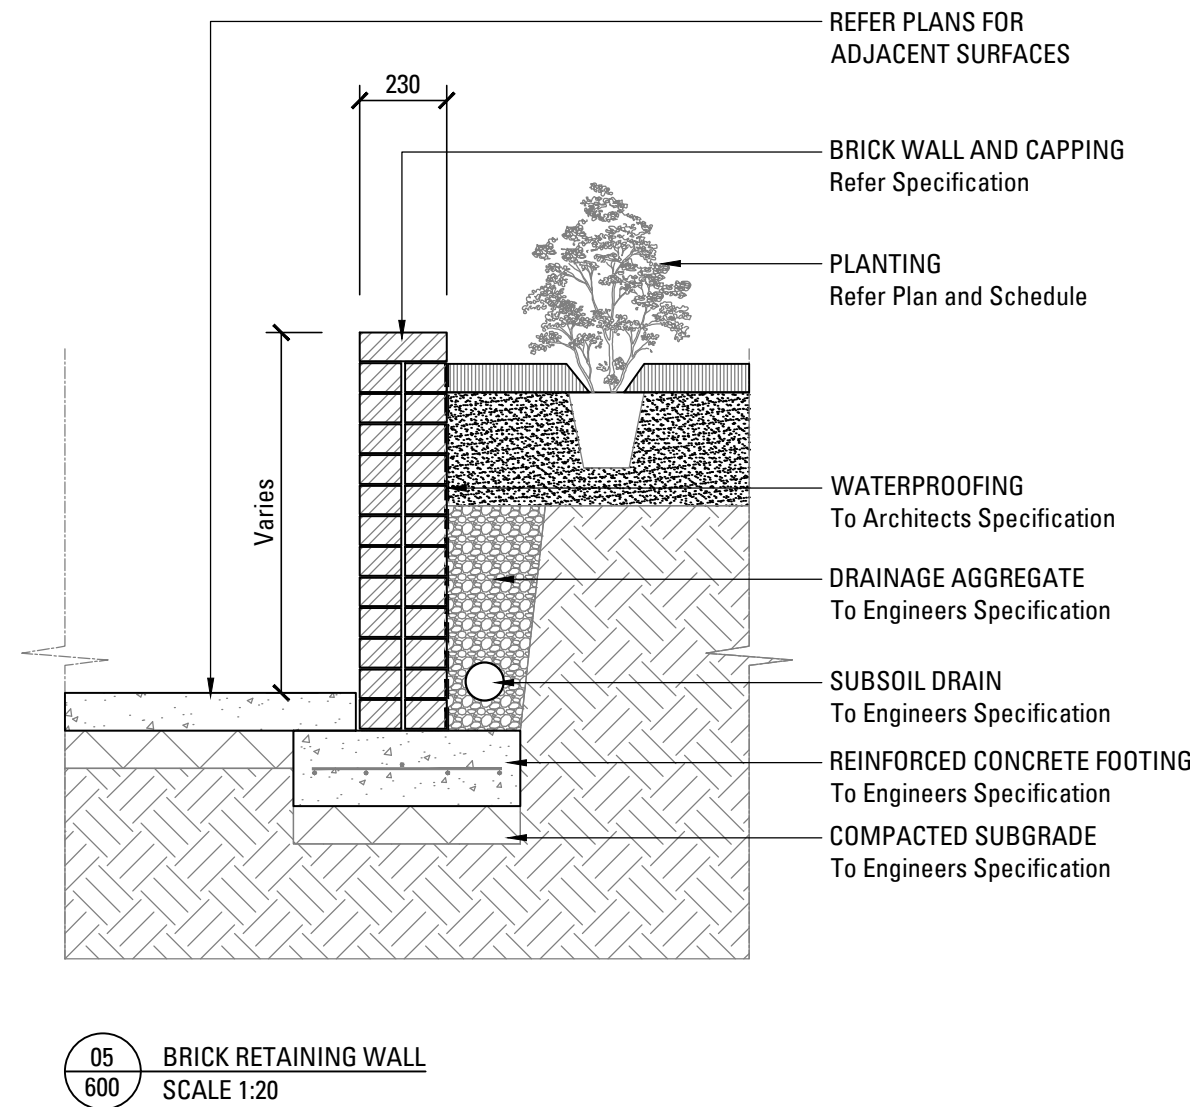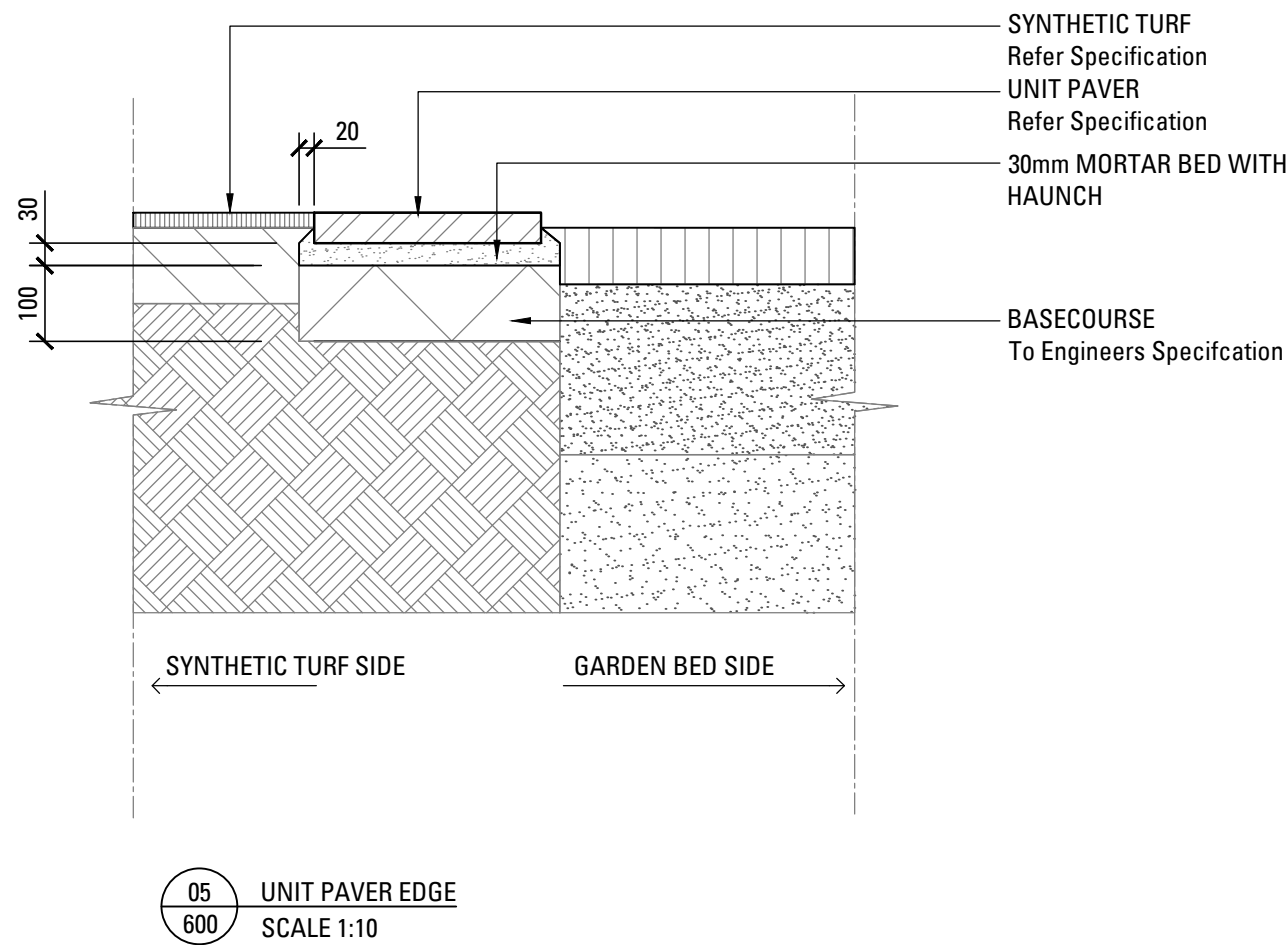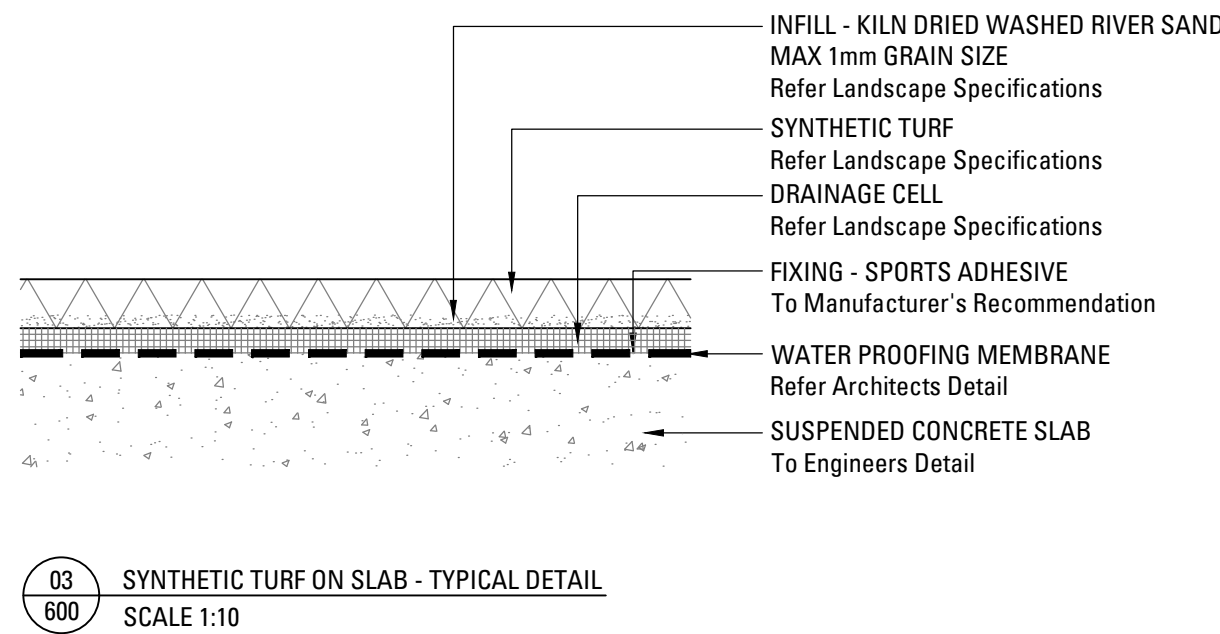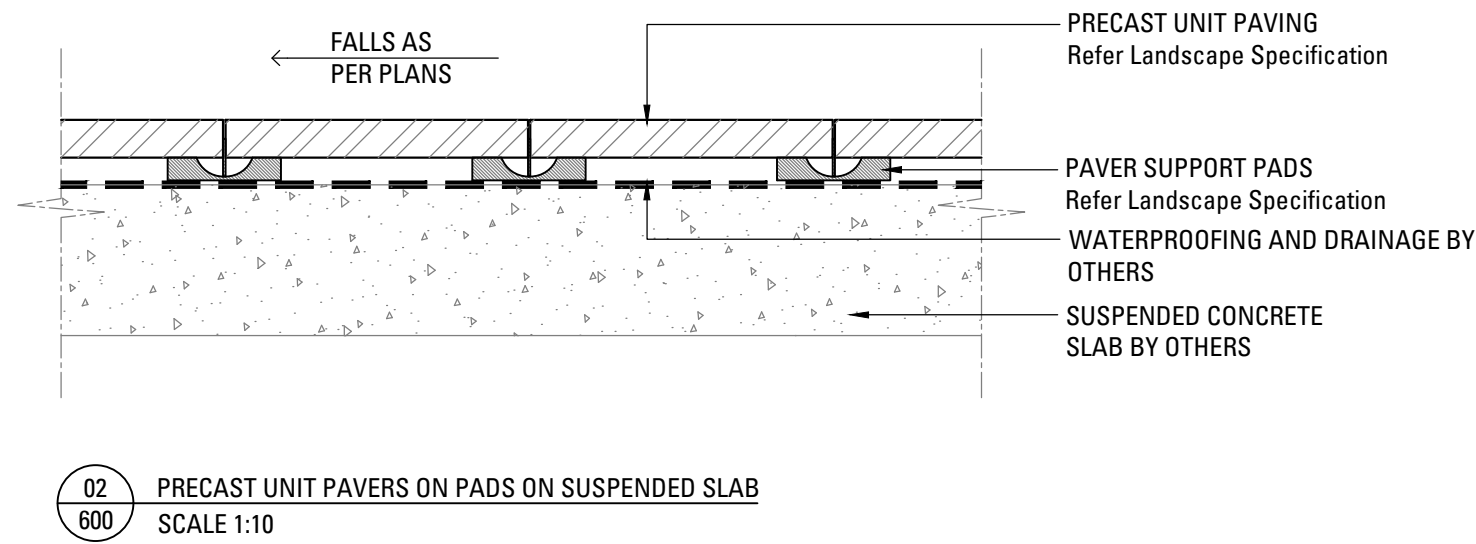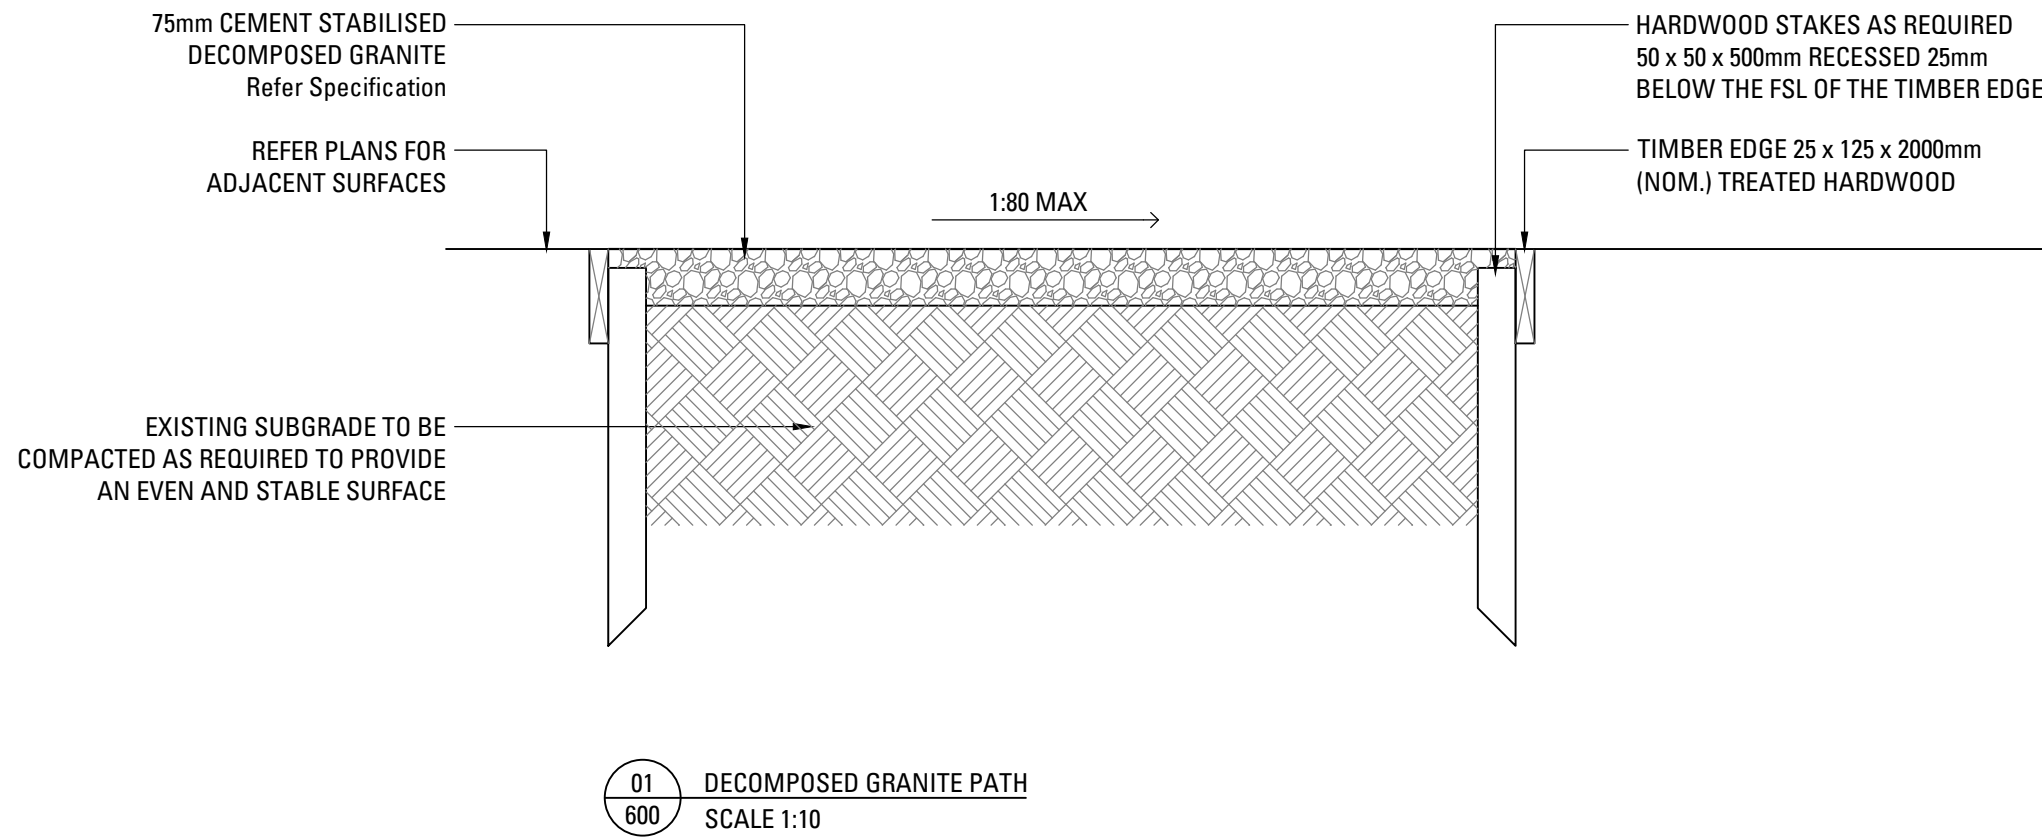

E	S4.55	JK/RM	CT	04.12.2025	
D	S4.55	JK/RM	CT	02.12.2025	
Issue	Revision	Description	Drawn	Check	Date

Not for Construction

Project

Macquarie Park Residential Development

14-16 Cottonwood Crescent Macquarie Park
Stage of Works S4.55

Client




Legacy Property

Drawing No. L-600
Drawing Name Landscape Details

Job No. S23-987
Issue D
Scale AS SHOWN

Sydney, Suite 70, Jones Bay
Wharf, 25-32 Pirrama Road,
Pyrmont NSW 2009
E sydney@arcadiafa.com.au
T 02 8571 2900

ARCADIA

   

Not for Construction

Project

14-16 Cottonwood Crescent Macquarie Park	
Stage of Works	\$4.55

Client

Legacy Property

Job No.	S23-987
Issue	D
Scale	AS SHOWN

Sydney, Suite 70, Jones Bay Wharf, 26-32 Pirrama Road, Pyrmont NSW 2009
E sydney@arcadiala.com.au
T 02 8571 2900

