

DRAWING REGISTER

DA 0.00	-	COVER
DA 1.01	-	SITE PLAN
DA 1.02	-	SITE ANALYSIS PLAN
DA 1.98F	-	BASEMENT LOWER - FULL
DA 1.98S	-	BASEMENT LOWER - SOUTH
DA 1.99F	-	BASEMENT UPPER - FULL
DA 1.99S	-	BASEMENT UPPER - SOUTH
DA 2.00F	-	GROUND - FULL
DA 2.00S	-	GROUND - SOUTH
DA 2.01F	-	FIRST - FULL
DA 2.01S	-	FIRST - SOUTH
DA 2.02F	-	SECOND - FULL
DA 2.02S	-	SECOND - SOUTH
DA 2.03F	-	ROOFTOP - FULL
DA 2.03S	-	ROOFTOP - SOUTH
DA 4.00	-	ELEVATIONS - BLOCK B
DA 4.01	-	ELEVATIONS - BLOCK A
DA 4.02	-	ELEVATIONS - BLOCK A+B INTERNAL
DA 5.00	-	GFA CALCULATIONS - SHEET 01
DA 5.01	-	GFA CALCULATIONS - SHEET 02
DA 6.00	-	DEMOLITION PLAN

Notes
Drawings in this set are not for construction.
Do not scale from drawings.
All dimensions to be checked on site prior to commencement of work.
All discrepancies to be brought to the attention of the Architect.
Larger scale drawings and written dimensions take preference.
This drawing is copyright and remains the property of CMT Architects Australia Pty Ltd, and must not be retained, copied or used without the prior written authority of the author.

--

--

--

--



CMT ARCHITECTS
AUSTRALIA PTY LTD


Level 1, 61-65 Kingsway,
Kingsgrove NSW 2208 Australia
Ph: +61 2 9587 4330
Fax: + 61 2 9587 4332
E: info@cmtarchitects.com
Web: www.cmtarchitects.com
ACN: 161 791 715

Client
Project Commercial Development No. 21 Canterbury Rd. Punchbowl NSW 2196
Drawing Title COVER


DA SUBMISSION

Scale NTS	Date 10.12.2019	Drawn SS	Checked CT
Job No. 00 00 00	Drawing No. DA 0.00	Issue A	
Arch/Active/921 Punchbowl Rd, P./06. DA July2019/01.Architecturals			

Design Architect: Chris Tsioulos - Reg. No. 5143
Copyright remains the property of CMT Architects Australia P/L

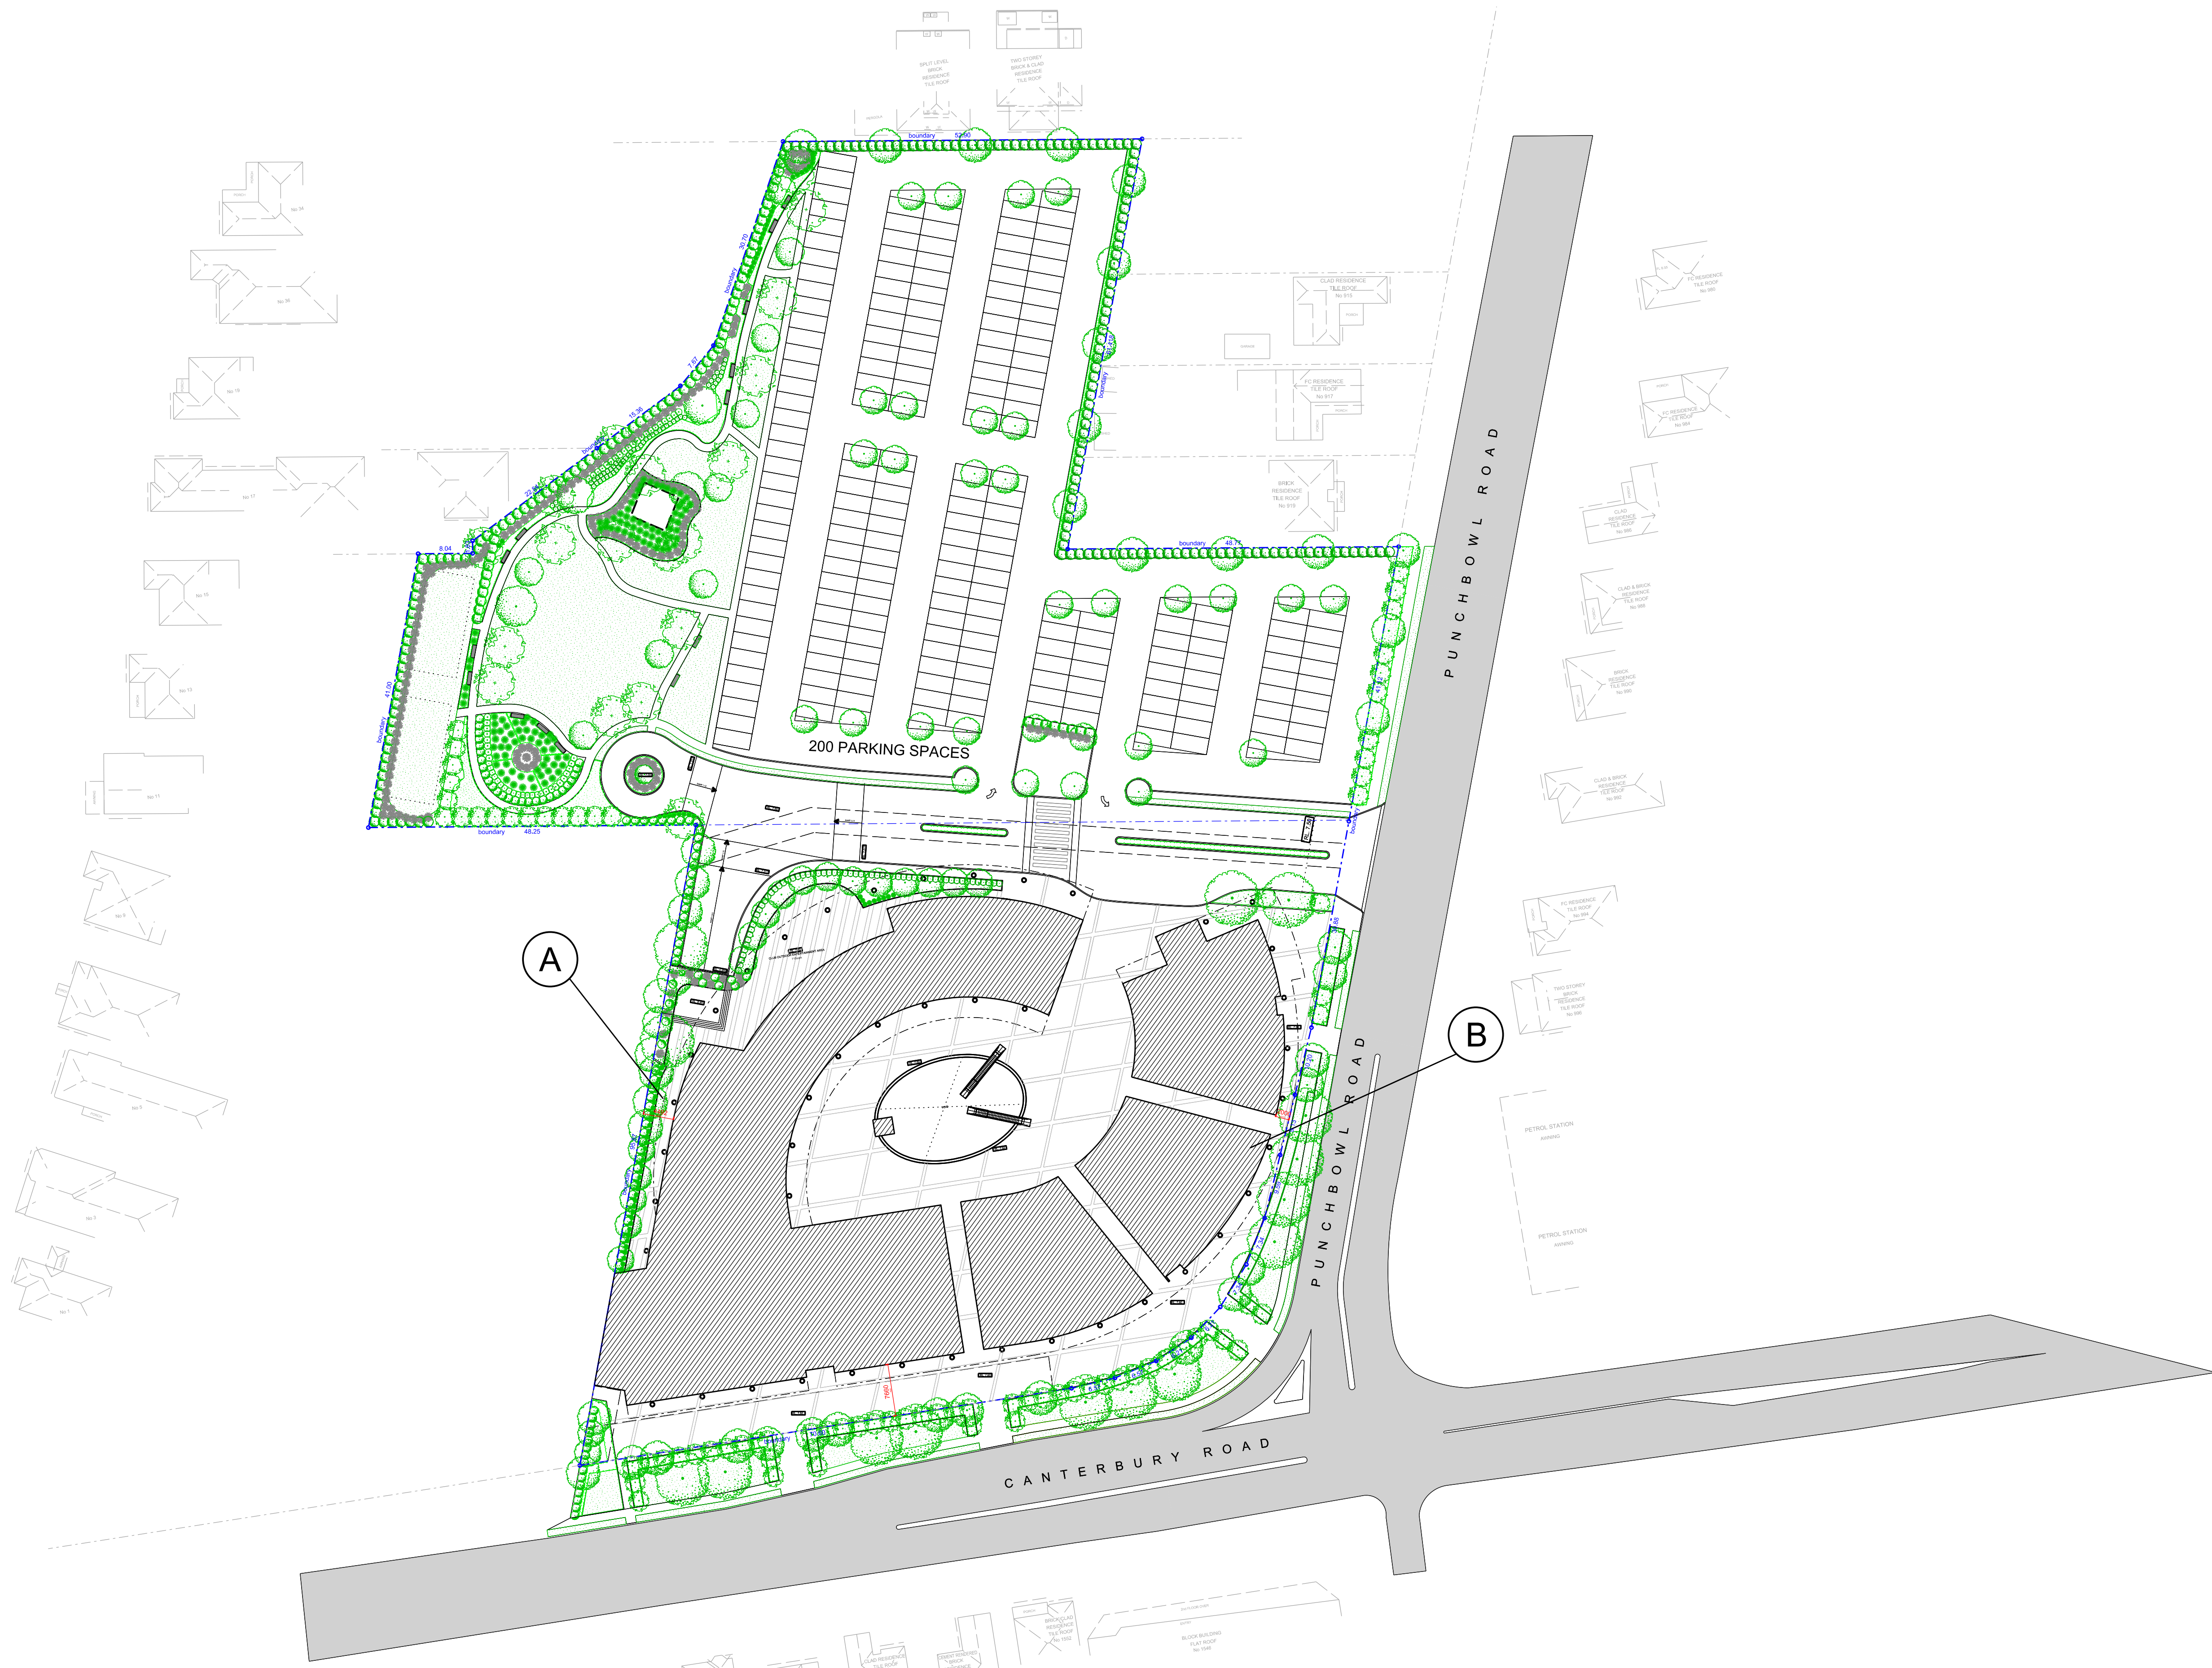

Notes
Drawings in this set are not for construction.
Do not scale from drawings.
All dimensions to be checked on site prior to commencement of work.
All discrepancies to be brought to the attention of the Architect.
Larger scale drawings and written dimensions take preference.
This drawing is copyright and remains the property of CMT Architects Australia Pty Ltd, and must not be retained, copied or used without the prior written authority of the author.

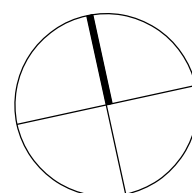


Issue	Date	Description	By	Issue	Date	Description	By	Issue	Date	Description	By
-------	------	-------------	----	-------	------	-------------	----	-------	------	-------------	----

CMT ARCHITECTS
AUSTRALIA PTY LTD
Level 1, 61-65 Kingsway,
Kingsgrove NSW 2208 Australia
Ph: +61 2 9587 4330
Fax: +61 2 9587 4332
E: info@cmtarchitects.com
Web: www.cmtarchitects.com
ACN: 161 791 715

Client
Project
Commercial Development
No. 21 Canterbury Rd.
Punchbowl NSW 2196
Drawing Title
SITE PLAN


DA SUBMISSION

Scale 1:500 @ A1 1:1000 @ A3	Date 10.12.2019	Drawn SS	Checked CT
Job No. 00 00 00	Drawing No. DA 1.01FULL	Issue A	
Design File Ref: Arch/Active/921 Punchbowl Rd, P.06, DA July2019/01-Architecturals			
Design Architect: Chris Tsioulos - Reg. No. 5143 Copyright remains the property of CMT Architects Australia P/L			

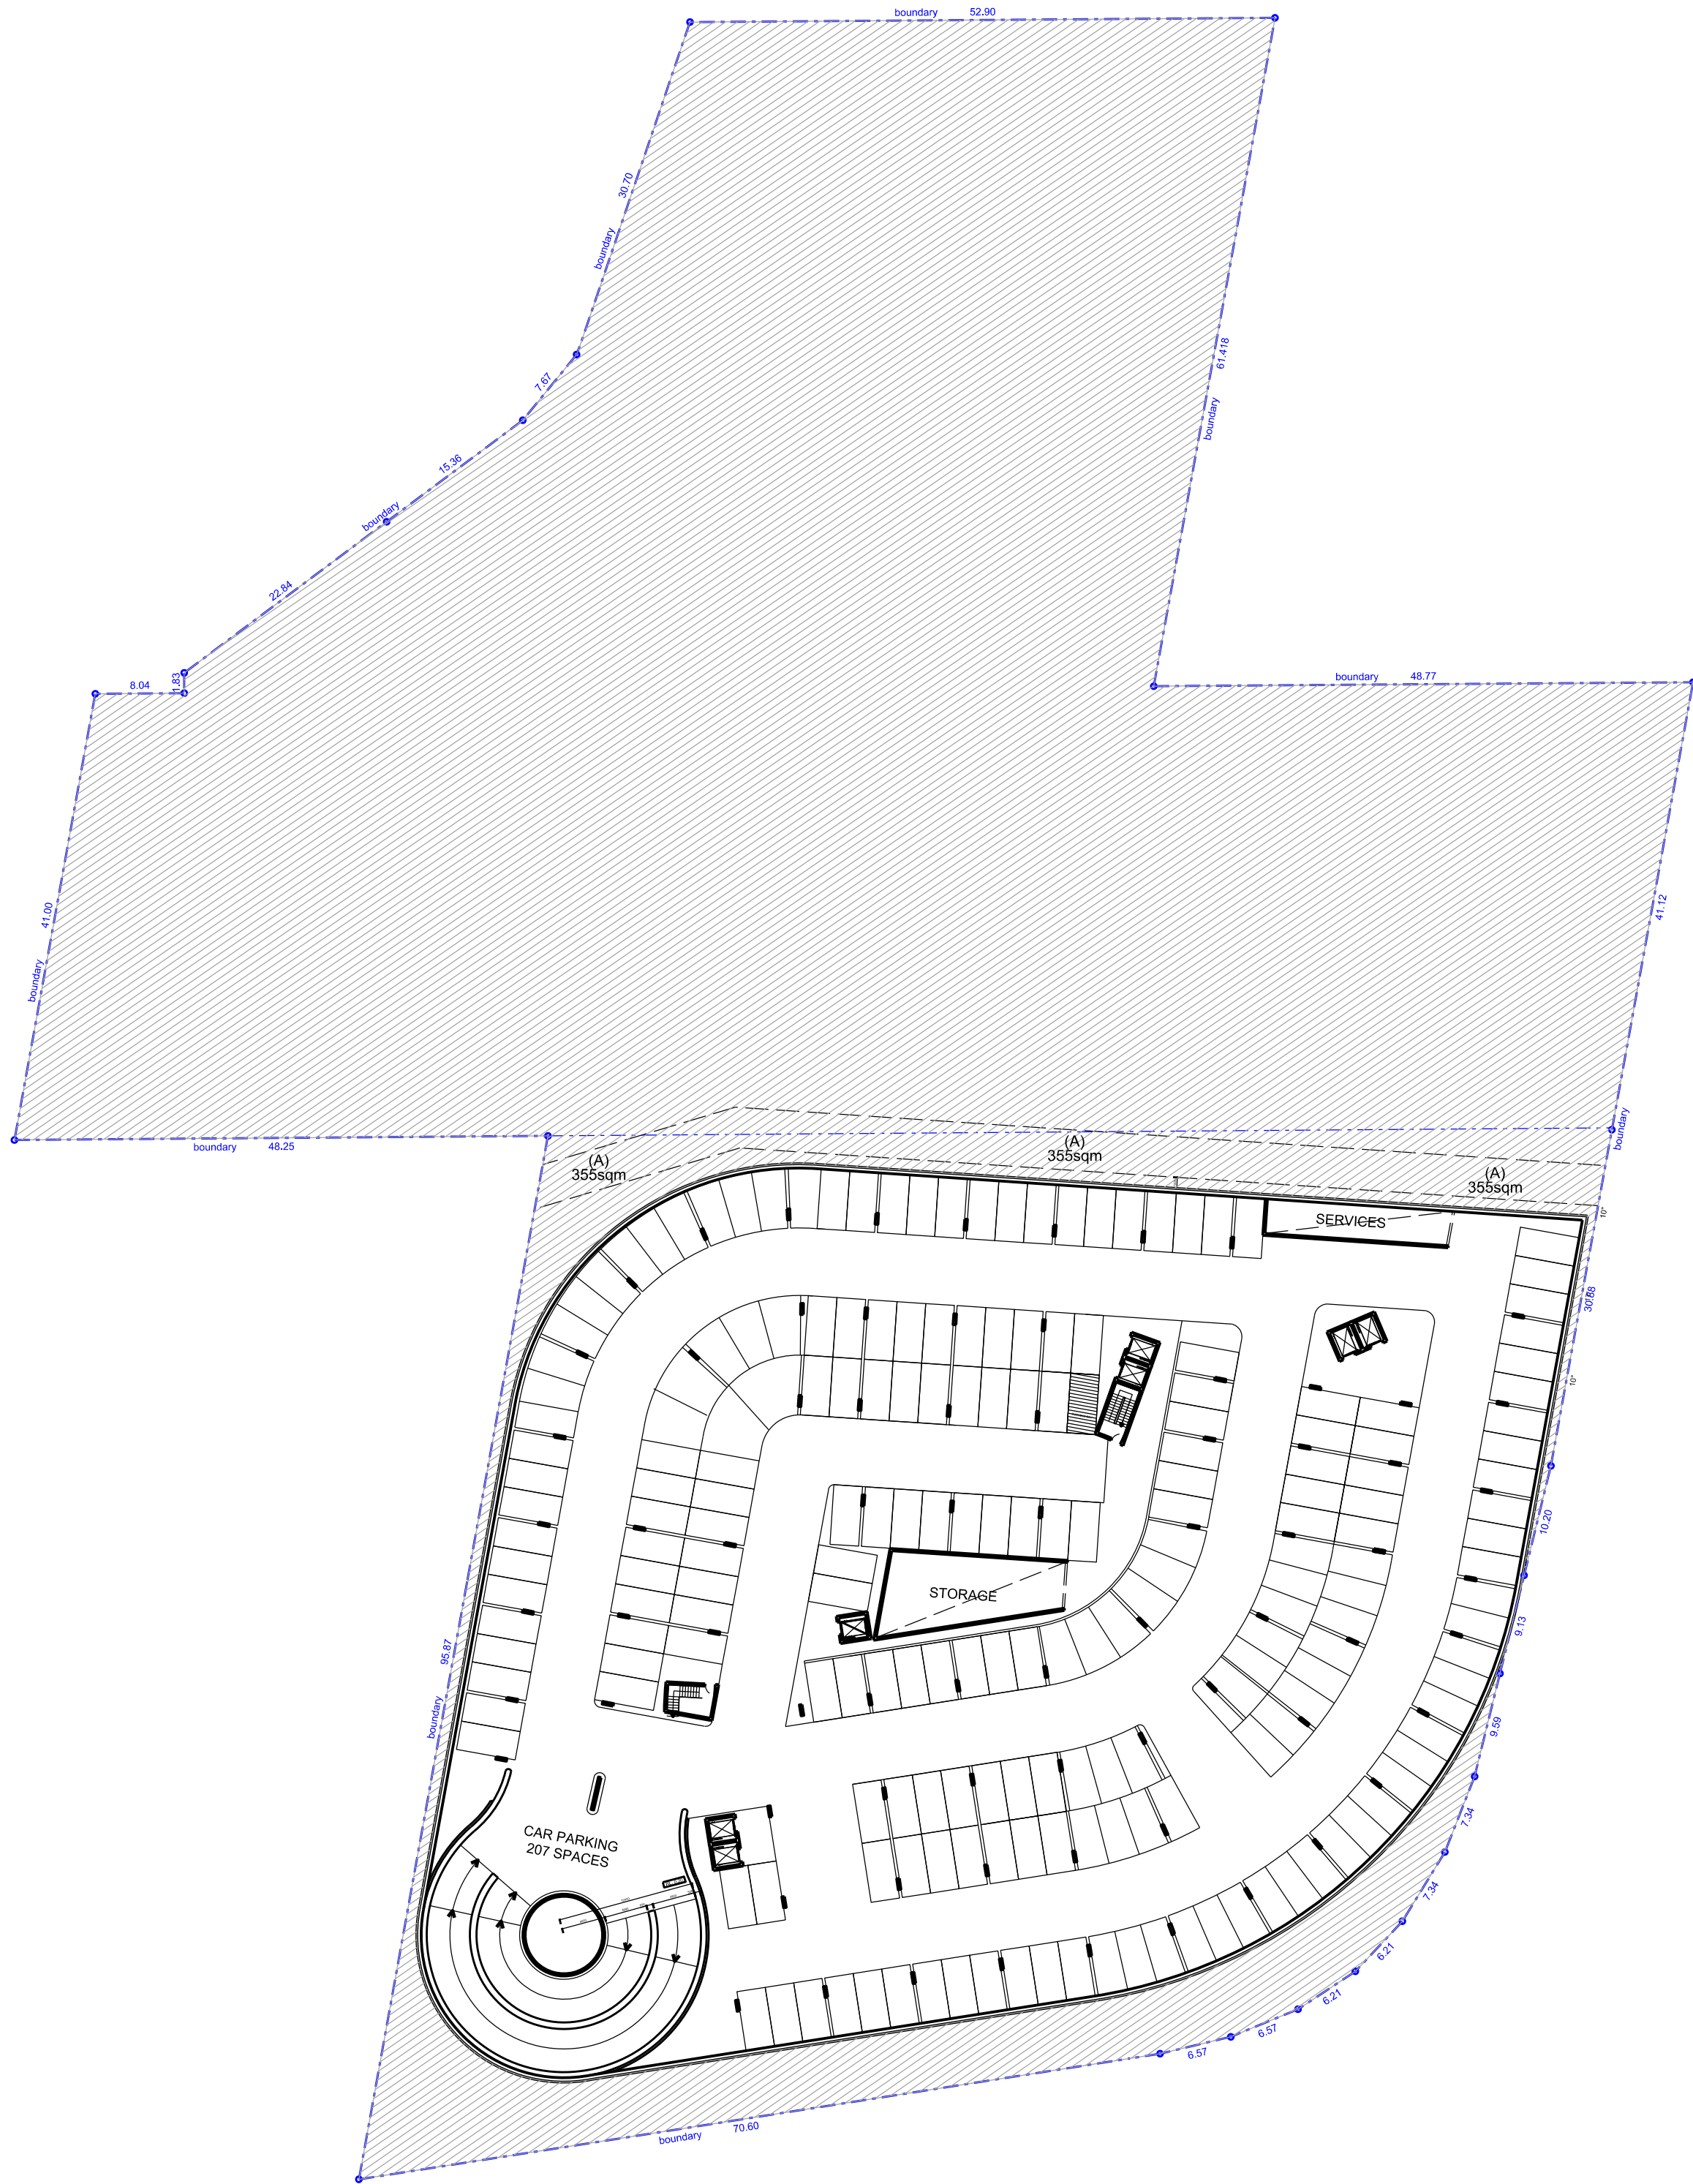

BASEMENT LOWER

Notes
Drawings in this set are not for construction.
Do not scale from drawings.
All dimensions to be checked on site prior to commencement of work.
All discrepancies to be brought to the attention of the Architect.
Larger scale drawings and written dimensions take preference.
This drawing is copyright and remains the property of CMT Architects Australia Pty Ltd, and must not be retained, copied or used without the prior written authority of the author.

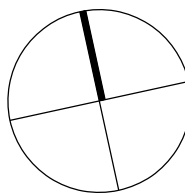

Issue				Issue				Issue			
Issue	Date	Description	By	Issue	Date	Description	By	Issue	Date	Description	By




CMT ARCHITECTS
AUSTRALIA PTY LTD

Level 1, 61-65 Kingsway,
Kingsgrove NSW 2208 Australia
Ph: +61 2 9587 4330
Fax: + 61 2 9587 4332
E: info@cmtarchitects.com
Web: www.cmtarchitects.com
ACN: 161 791 715


Client	
Project	Commercial Development
No. 21 Canterbury Rd. Punchbowl NSW 2196	
Drawing Title	
BASEMENT LOWER	

DA SUBMISSION			
Scale 1:500 @ A1 1:1000 @ A3	Date 10.12.2019	Drawn AS	Checked CT
Job No. 00 00 00	Drawing No. DA 1.98FULL		Issue A
Design File Ref: Arch/Active/921 Punchbowl Rd, P.06. DA July2019/01.Architecturals			
Design Architect: Chris Tsioulos - Reg. No. 5143			
Copyright remains the property of CMT Architects Australia P/L			

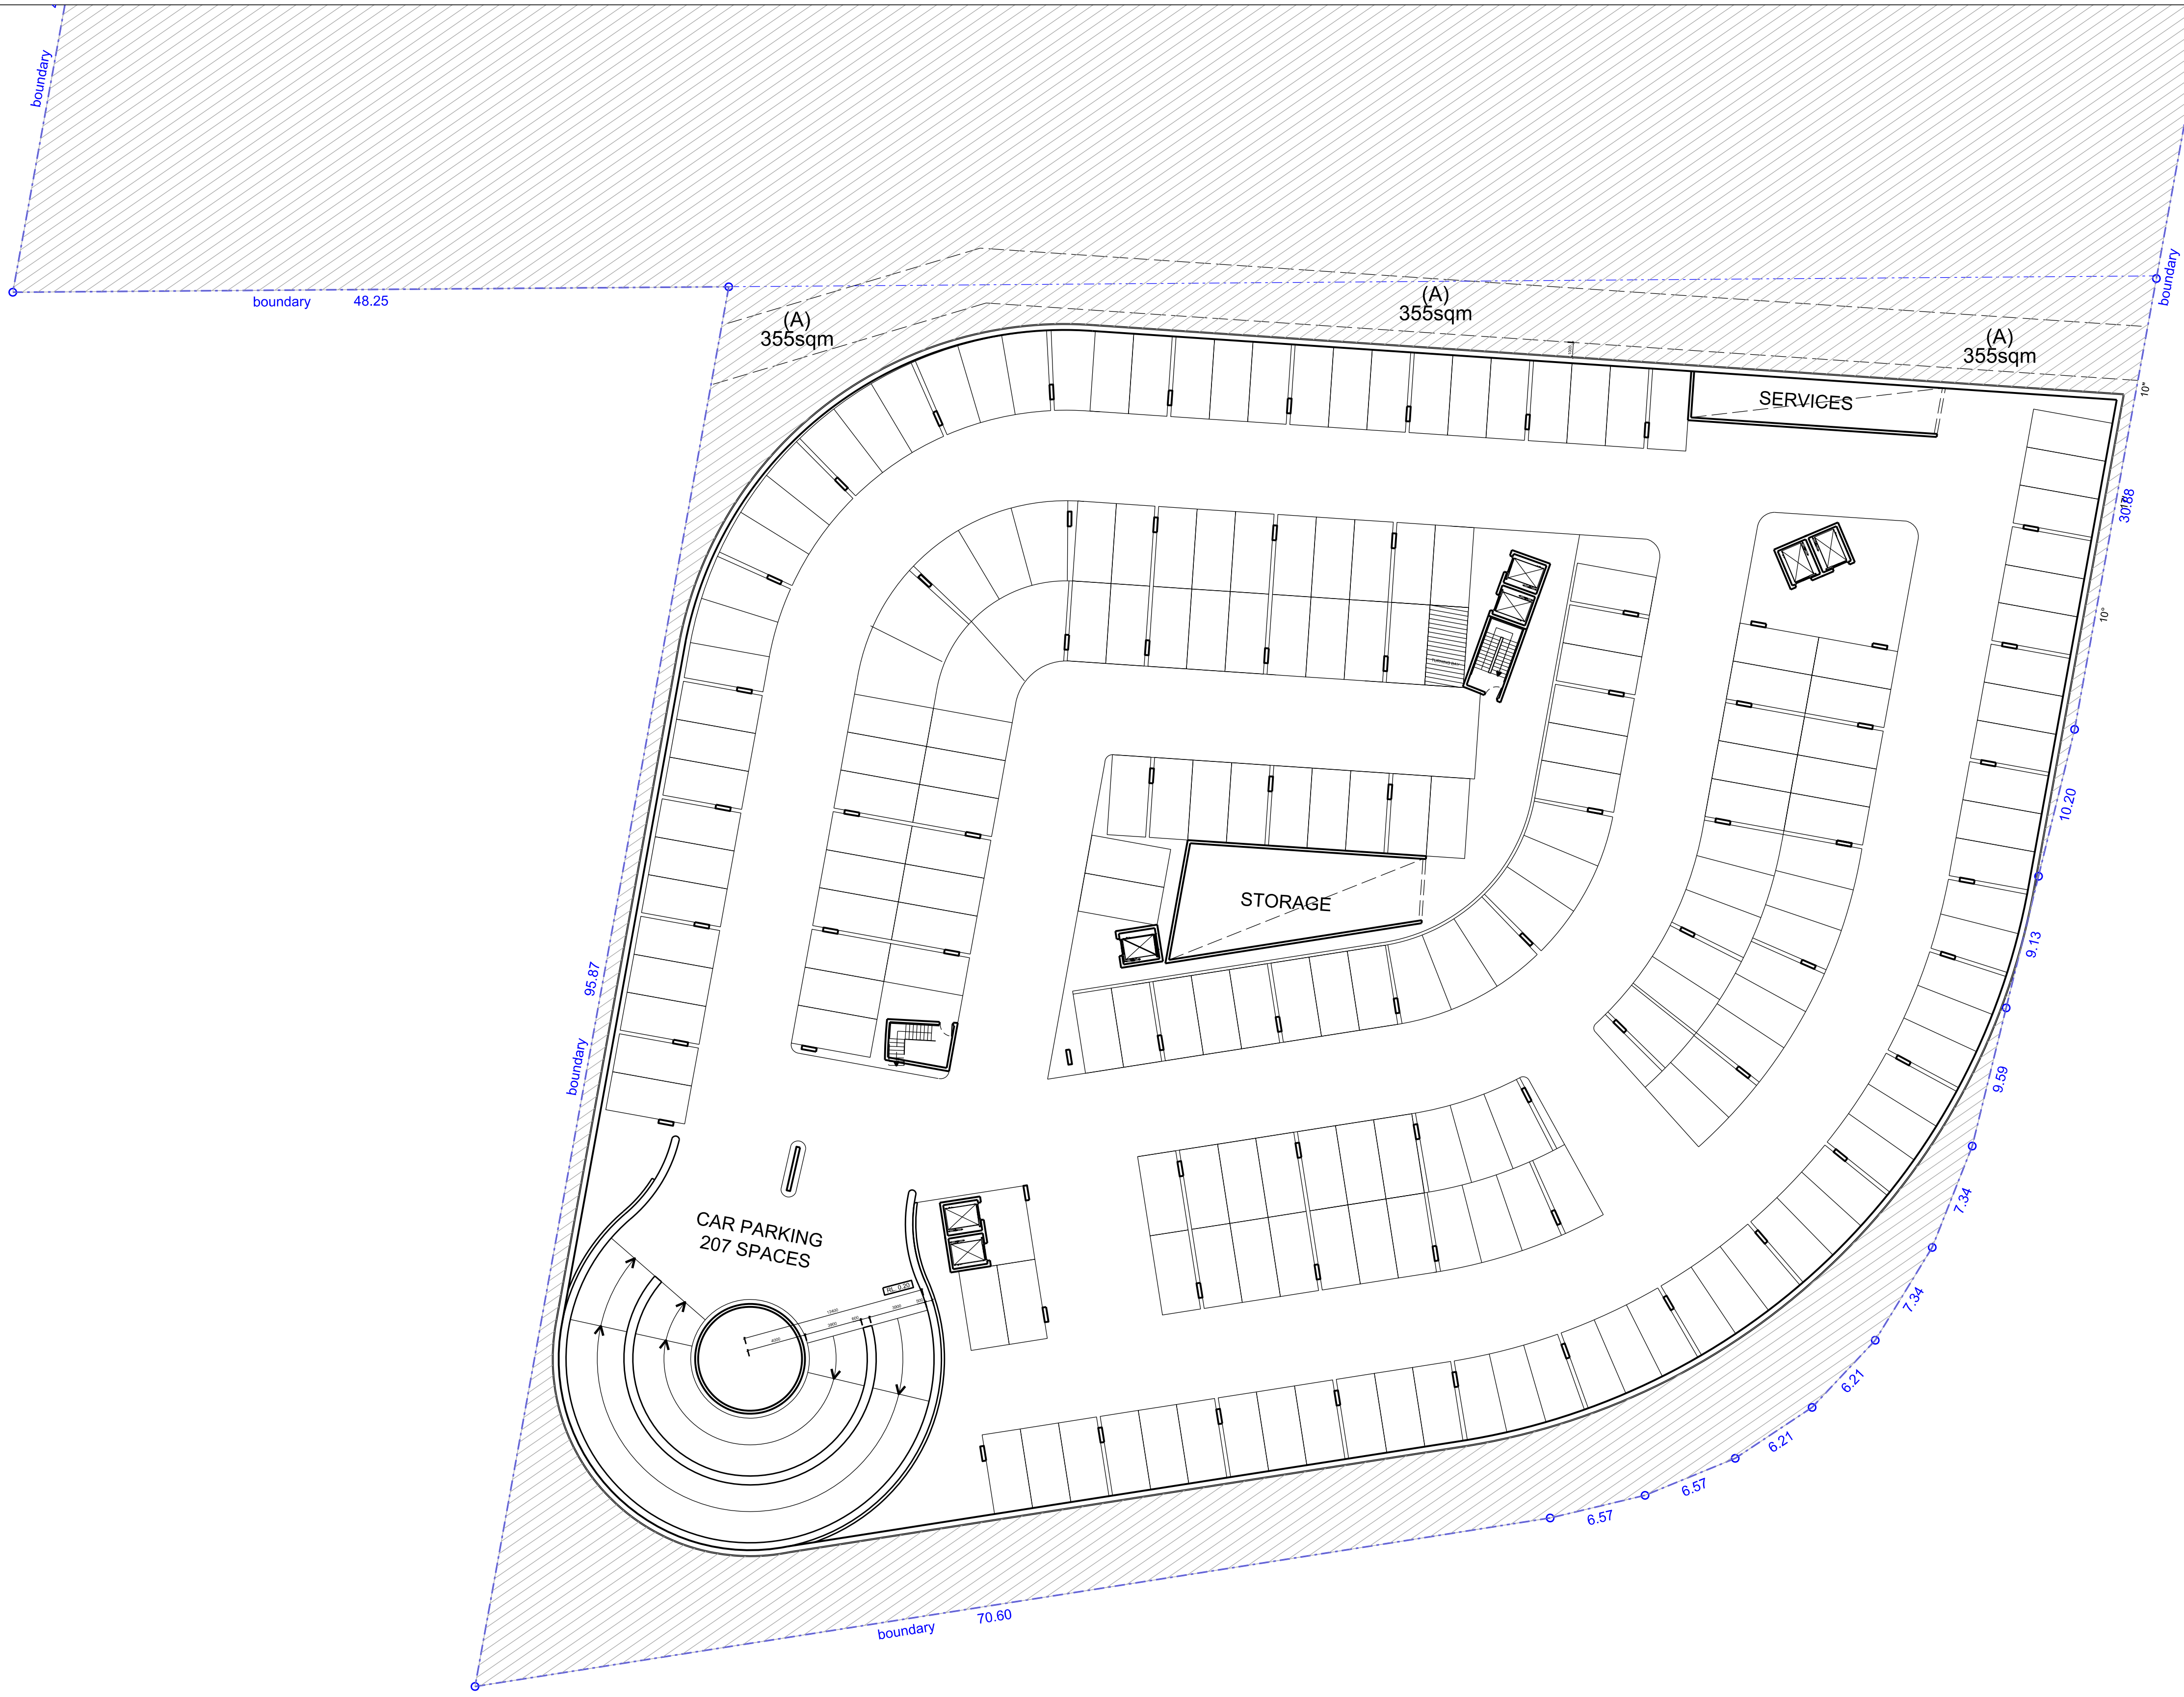

BASEMENT LOWER - South

Notes
Drawings in this set are not for construction.
Do not scale from drawings.
All dimensions to be checked on site prior to commencement of work.
All discrepancies to be brought to the attention of the Architect.
Larger scale drawings and written dimensions take preference.
This drawing is copyright and remains the property of CMT Architects Australia Pty Ltd, and must not be retained, copied or used without the prior written authority of the author.

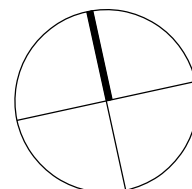

Issue	Date	Description	By	Issue	Date	Description	By	Issue	Date	Description	By



CMT ARCHITECTS

AUSTRALIA PTY LTD

Level 1, 61-65 Kingsway,
Kingsgrove NSW 2208 Australia
Ph: +61 2 9587 4330
Fax: + 61 2 9587 4332
E: info@cmtarchitects.com
Web: www.cmtarchitects.com
ACN: 161 791 715


Client
Project Commercial Development No. 21 Canterbury Rd. Punchbowl NSW 2196
Drawing Title BASEMENT LOWER - South

DA SUBMISSION			
Scale 1:250 @ A1 1:500 @ A3	Date 10.12.2019	Drawn AS	Checked CT
Job No. 00 00 00	Drawing No. DA 1.98SOUTH	Issue A	
Design File Ref: Arch/Active/921 Punchbowl Rd, P.06, DA July2019/01.Architecturals			
Design Architect: Chris Tsioulos - Reg. No. 5143 Copyright remains the property of CMT Architects Australia P/L			



BASEMENT UPPER

Notes
Drawings in this set are not for construction.
Do not scale from drawings.
All dimensions to be checked on site prior to commencement of work.
All discrepancies to be brought to the attention of the Architect.
Larger scale drawings and written dimensions take preference.
This drawing is copyright and remains the property of CMT Architects Australia Pty Ltd, and must not be retained, copied or used without the prior written authority of the author.

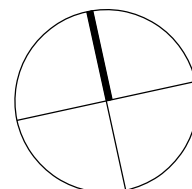

Issue				Date				Description				By			



CMT ARCHITECTS
AUSTRALIA PTY LTD


Level 1, 61-65 Kingsway,
Kingsgrove NSW 2208 Australia
Ph: +61 2 9587 4330
Fax: + 61 2 9587 4332
E: info@cmtarchitects.com
Web: www.cmtarchitects.com
ACN: 161 791 715

Client	
Project Commercial Development No. 21 Canterbury Rd. Punchbowl NSW 2196	
Drawing Title BASEMENT UPPER	

DA SUBMISSION					
Scale 1:500 @ A1 1:1000 @ A3	Date 10.12.2019	Drawn AS	Checked CT		
Job No. 00 00 00	Drawing No. DA 1.99FULL		Issue A		
Design File Ref: Arch/Active/921 Punchbowl Rd, P.06, DA July2019/01-Architecturals					
Design Architect: Chris Tsioulos - Reg. No. 5143					
Copyright remains the property of CMT Architects Australia P/L					



Notes
Drawings in this set are not for construction.
Do not scale from drawings.
All dimensions to be checked on site prior to commencement of work.
All discrepancies to be brought to the attention of the Architect.
Larger scale drawings and written dimensions take preference.
This drawing is copyright and remains the property of CMT Architects Australia Pty Ltd, and must not be retained, copied or used without the prior written authority of the author.

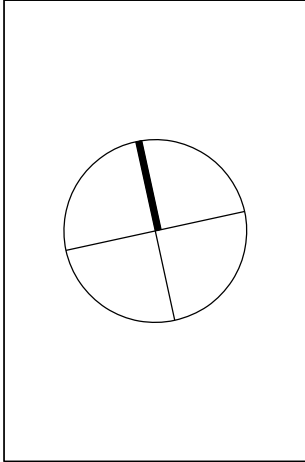

Issue				Issue				Issue			
Issue	Date	Description	By	Issue	Date	Description	By	Issue	Date	Description	By



CMT ARCHITECTS
AUSTRALIA PTY LTD

Level 1, 61-65 Kingsway,
Kingsgrove NSW 2208 Australia

Ph: +61 2 9587 4330
Fax: + 61 2 9587 4332
E: info@cmtarchitects.com
Web: www.cmtarchitects.com

ACN: 161 791 715


Client
Project Commercial Development No. 21 Canterbury Rd. Punchbowl NSW 2196
Drawing Title BASEMENT UPPER - South

DA SUBMISSION


Scale 1:250 @ A1 1:500 @ A3	Date 10.12.2019	Drawn AS	Checked CT
Job No. 00 00 00	Drawing No. DA 1.99SOUTH	Issue A	

Design File Ref: Arch/Active/921 Punchbowl Rd, P.06, DA July2019/01-Architecturals

Design Architect: Chris Tsioulos - Reg. No. 5143
Copyright remains the property of CMT Architects Australia P/L

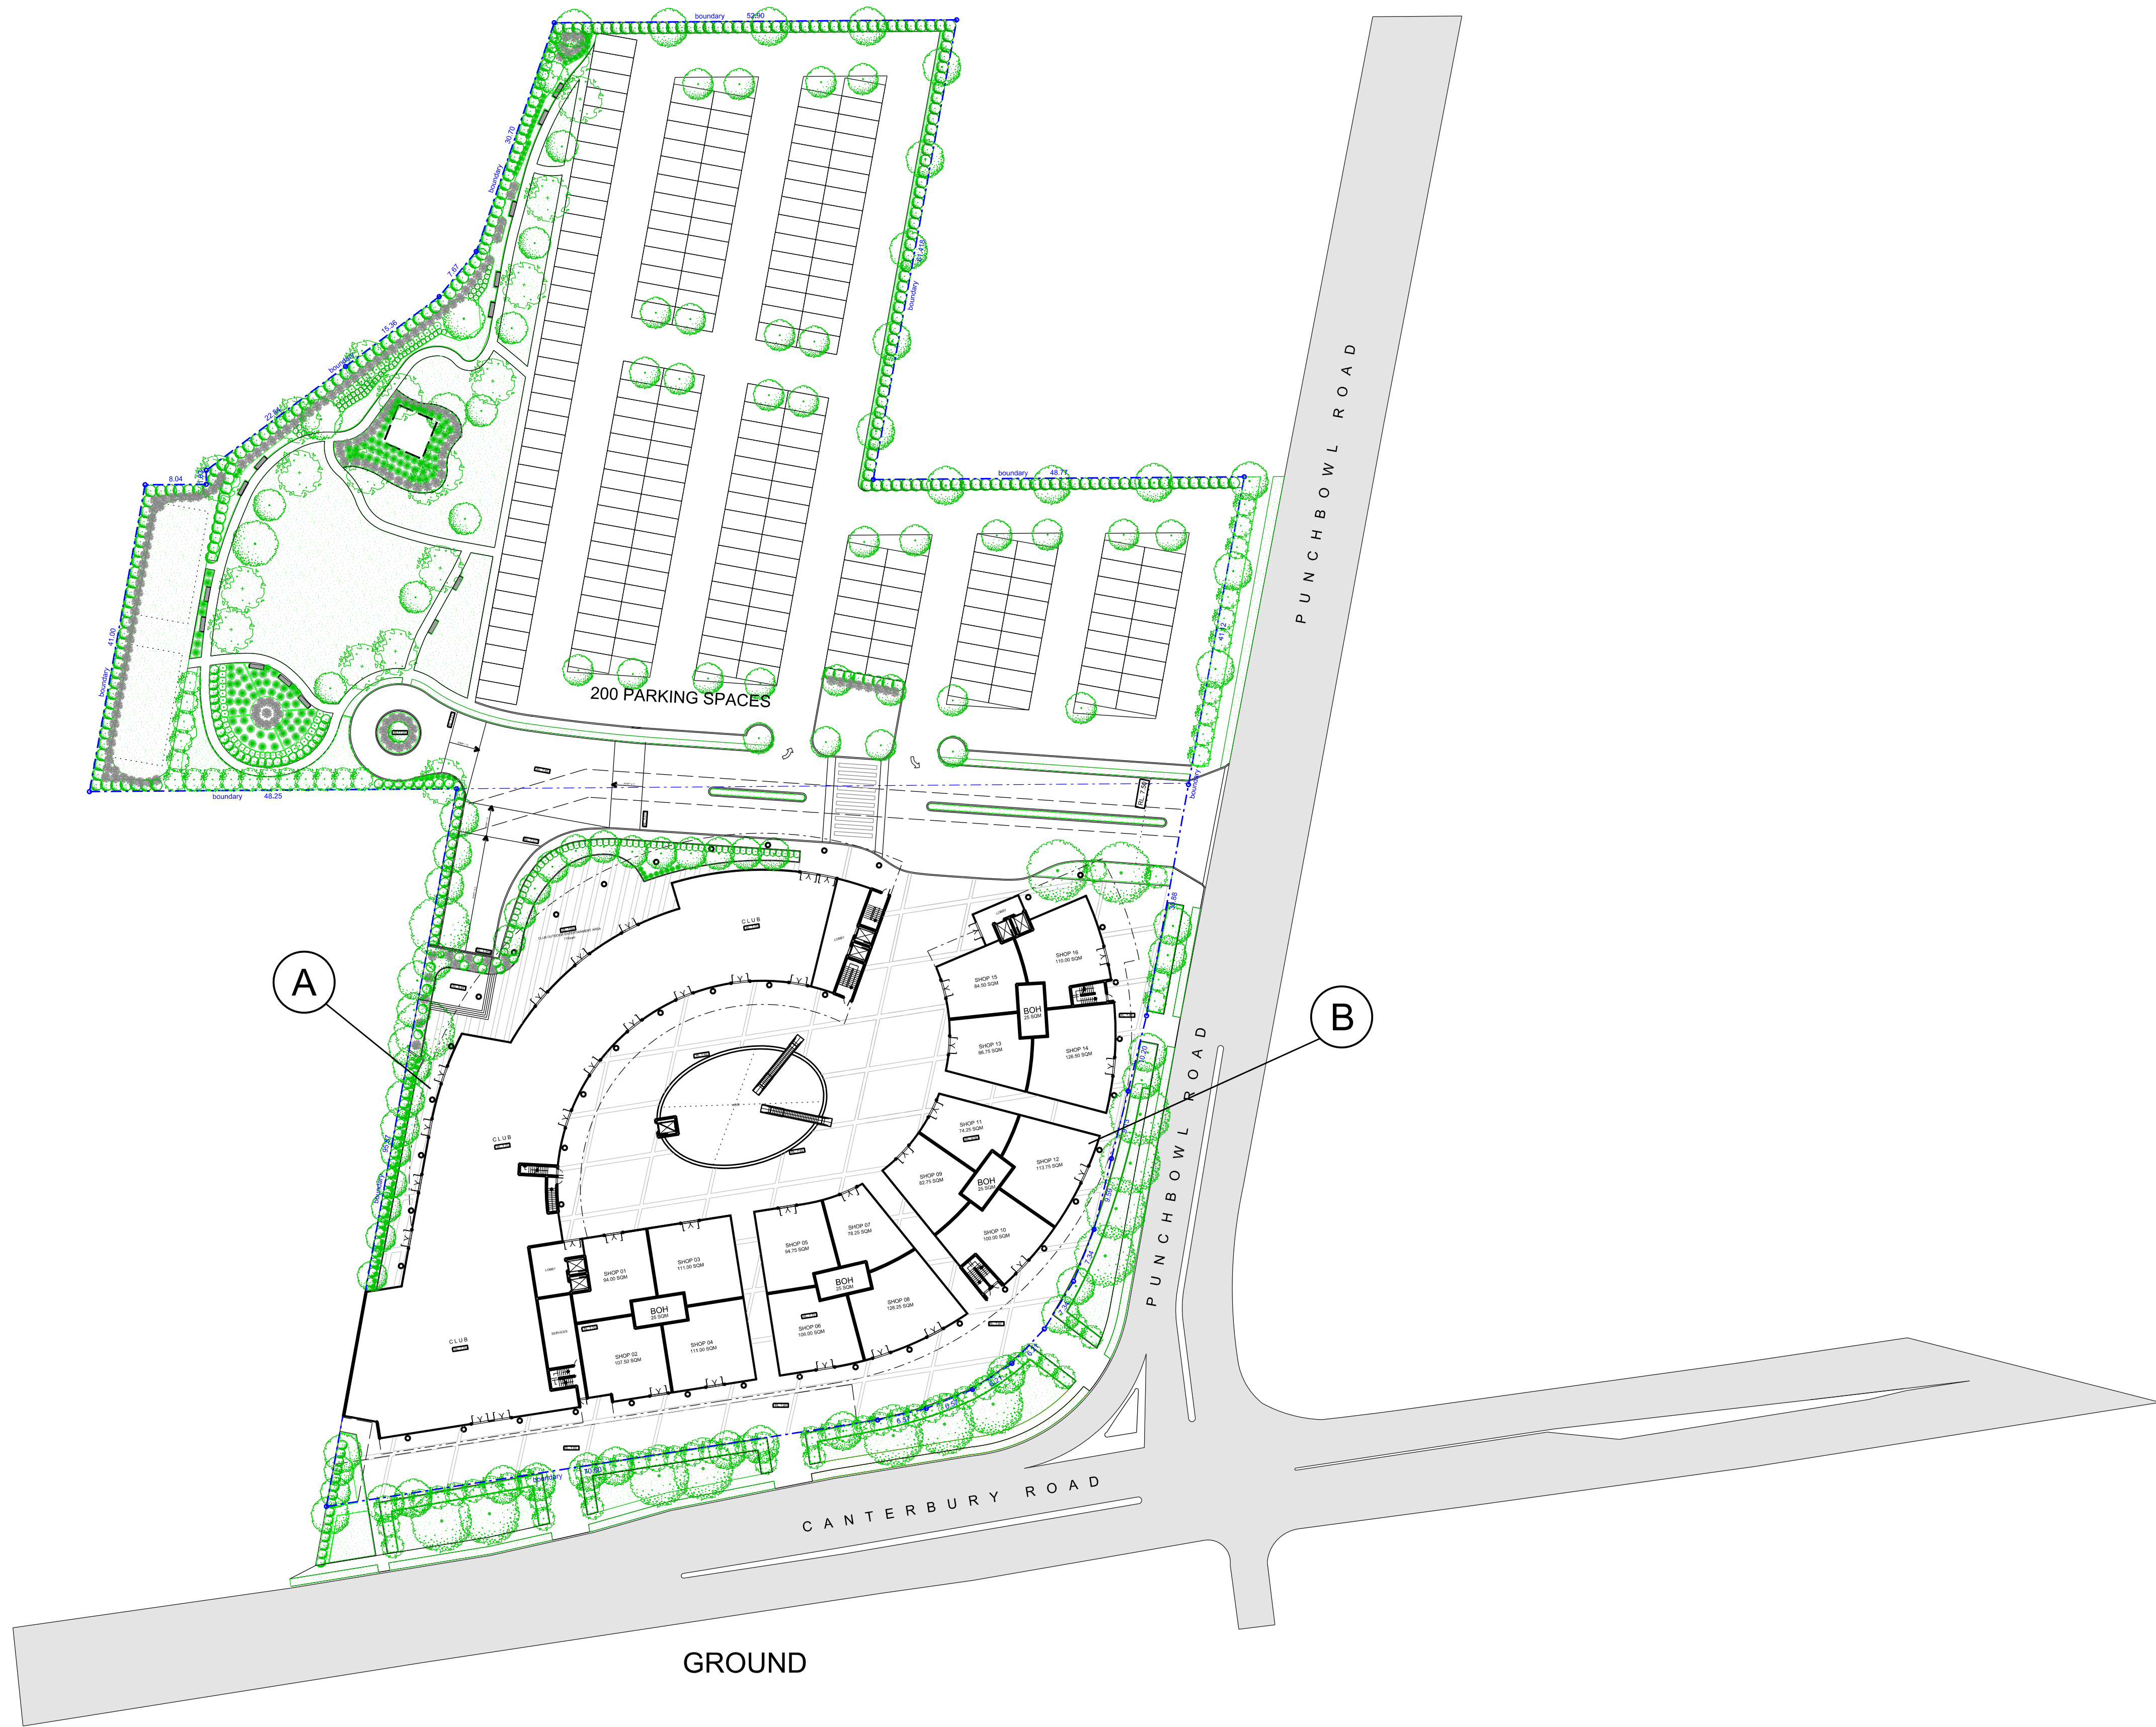

Notes
Drawings in this set are not for construction.
Do not scale from drawings.
All dimensions to be checked on site prior to commencement of work.
All discrepancies to be brought to the attention of the Architect.
Larger scale drawings and written dimensions take preference.
This drawing is copyright and remains the property of CMT Architects Australia Pty Ltd, and must not be retained, copied or used without the prior written authority of the author.

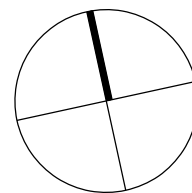

Issue				Date				Description				By			



CMT ARCHITECTS
AUSTRALIA PTY LTD

Level 1, 61-65 Kingsway,
Kingsgrove NSW 2208 Australia

Ph: +61 2 9587 4330
Fax: +61 2 9587 4332
E: info@cmtarchitects.com
Web: www.cmtarchitects.com


ACN: 161 791 715

Client	
Project	
Commercial Development No. 21 Canterbury Rd. Punchbowl NSW 2196	
Drawing Title	
GROUND	

DA SUBMISSION			
Scale	Date	Drawn	Checked
1:500 @ A1 1:1000 @ A3	10.12.2019	AS	CT
Job No.	Drawing No.	Issue	
00 00 00	DA 2.00FULL	A	
Design File Ref: Arch/Active/921 Punchbowl Rd, P.06, DA July2019/01.Architecturals			
Design Architect: Chris Tsioulos - Reg. No. 5143			
Copyright remains the property of CMT Architects Australia P/L			



Notes
Drawings in this set are not for construction.
Do not scale from drawings.
All dimensions to be checked on site prior to commencement of work.
All discrepancies to be brought to the attention of the Architect.
Larger scale drawings and written dimensions take preference.
This drawing is copyright and remains the property of CMT Architects Australia Pty Ltd, and must not be retained, copied or used without the prior written authority of the author.

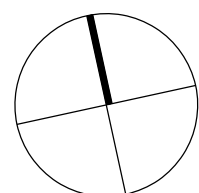

Issue	Date	Description	By	Issue	Date	Description	By

A 14.10.19 For Review & Issue to Consultants AS

CMT ARCHITECTS
AUSTRALIA PTY LTD
Level 1, 61-65 Kingsway,
Kingsgrove NSW 2208 Australia
Ph: +61 2 9587 4330
Fax: + 61 2 9587 4332
E: info@cmtarchitects.com
Web: www.cmtarchitects.com
ACN: 161 791 715

Client
Project
Commercial Development
No. 21 Canterbury Rd.
Punchbowl NSW 2196
Drawing Title


GROUND - North

DA SUBMISSION


Scale 1:250 @ A1 1:500 @ A3	Date 14.10.2019	Drawn AS	Checked CT
Job No. 00 00 00	Drawing No. DA 2.00NORTH	Issue A	

Design File Ref: Arch/Active/921 Punchbowl Rd, P.06, DA July2019/01-Architecturals

Design Architect: Chris Tsioulos - Reg. No. 5143
Copyright remains the property of CMT Architects Australia P/L

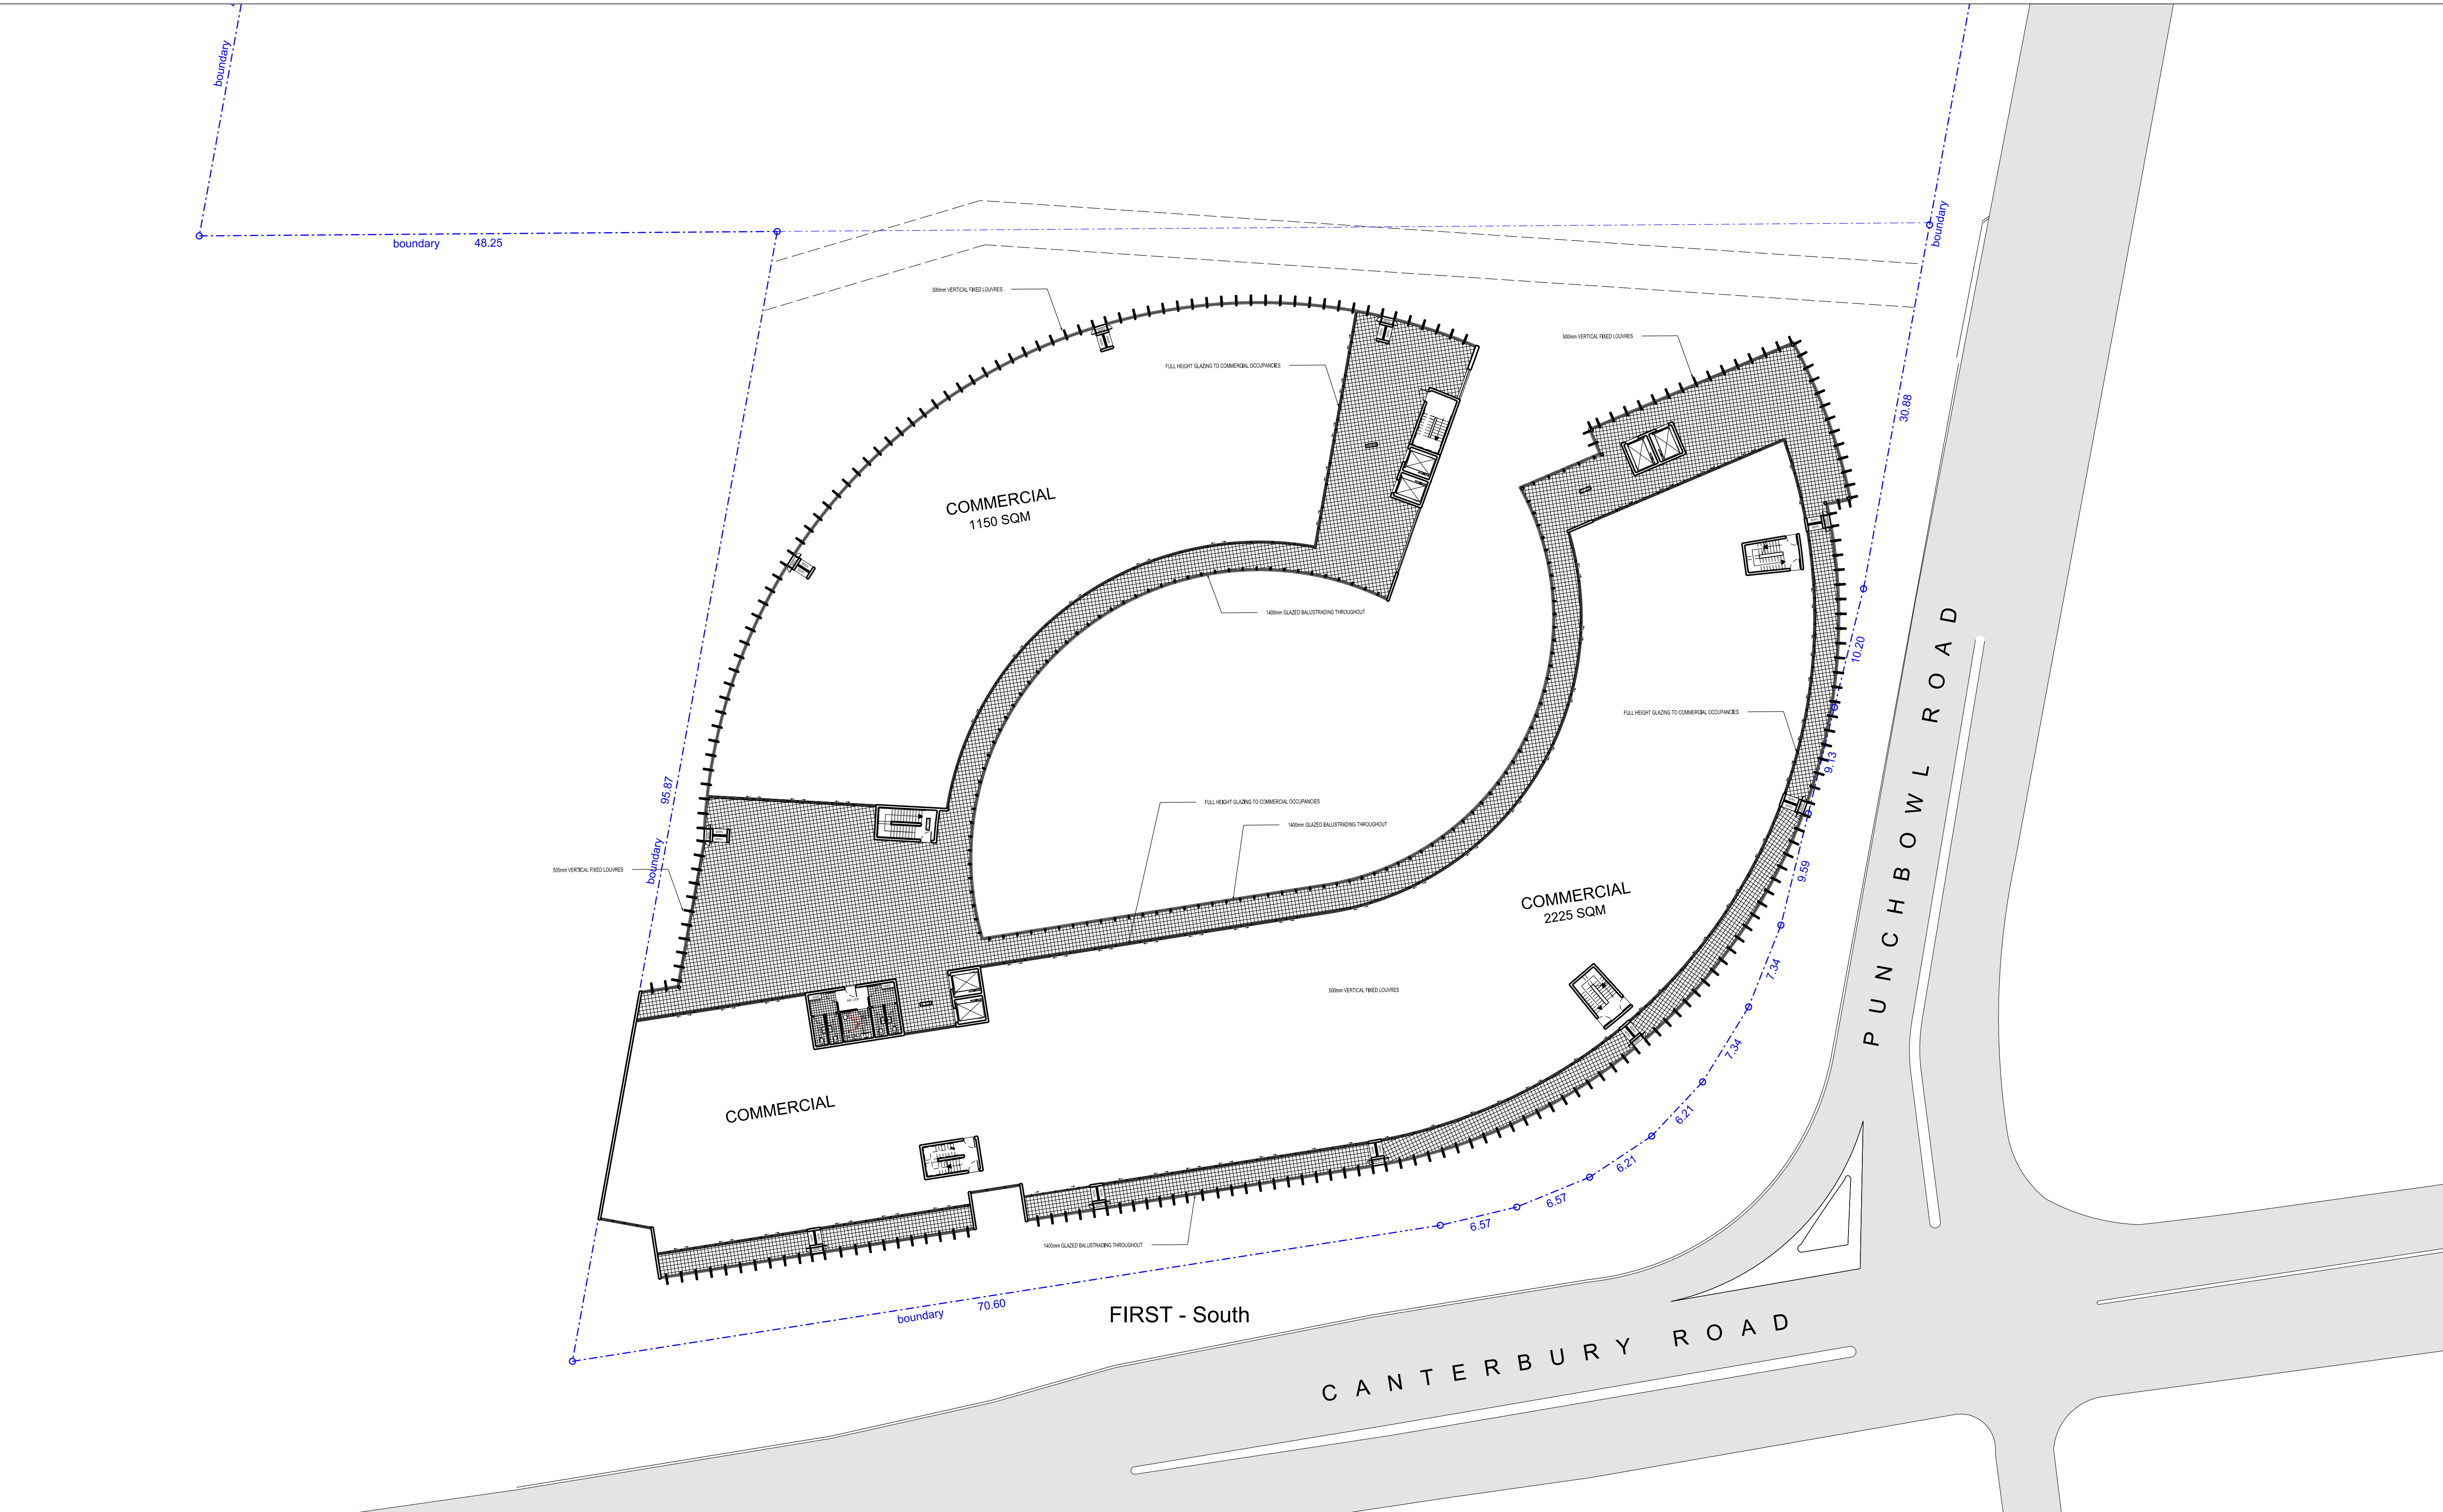

Notes
Drawings in this set are not for construction.
Do not scale from drawings.
All dimensions to be checked on site prior to commencement of work.
All discrepancies to be brought to the attention of the Architect.
Larger scale drawings and written dimensions take preference.
This drawing is copyright and remains the property of CMT Architects Australia Pty Ltd, and must not be retained, copied or used without the prior written authority of the author.

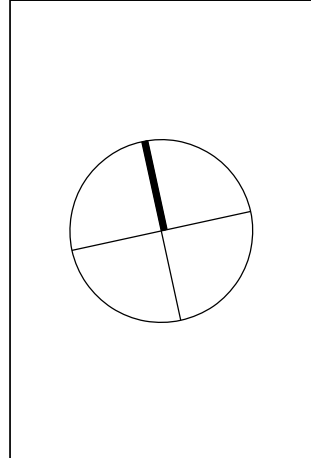

Issue				Issue				Issue			
Issue	Date	Description	By	Issue	Date	Description	By	Issue	Date	Description	By



CMT ARCHITECTS
AUSTRALIA PTY LTD

Level 1, 61-65 Kingsway,
Kingsgrove NSW 2208 Australia
Ph: +61 2 9587 4330
Fax: + 61 2 9587 4332
E: info@cmtarchitects.com
Web: www.cmtarchitects.com
ACN: 161 791 715

Client


Project
Commercial Development
No. 21 Canterbury Rd.
Punchbowl NSW 2196

Drawing Title
FIRST - South


DA SUBMISSION

Scale 1:250 @ A1 1:500 @ A3	Date 10.12.2019	Drawn AS	Checked CT
Job No. 00 00 00	Drawing No. DA 2.01SOUTH		Issue A
Design File Ref: Arch/Active/921 Punchbowl Rd, P.06, DA July2019/01.Architecturals			

Design Architect: Chris Tsioulos - Reg. No. 5143
Copyright remains the property of CMT Architects Australia P/L

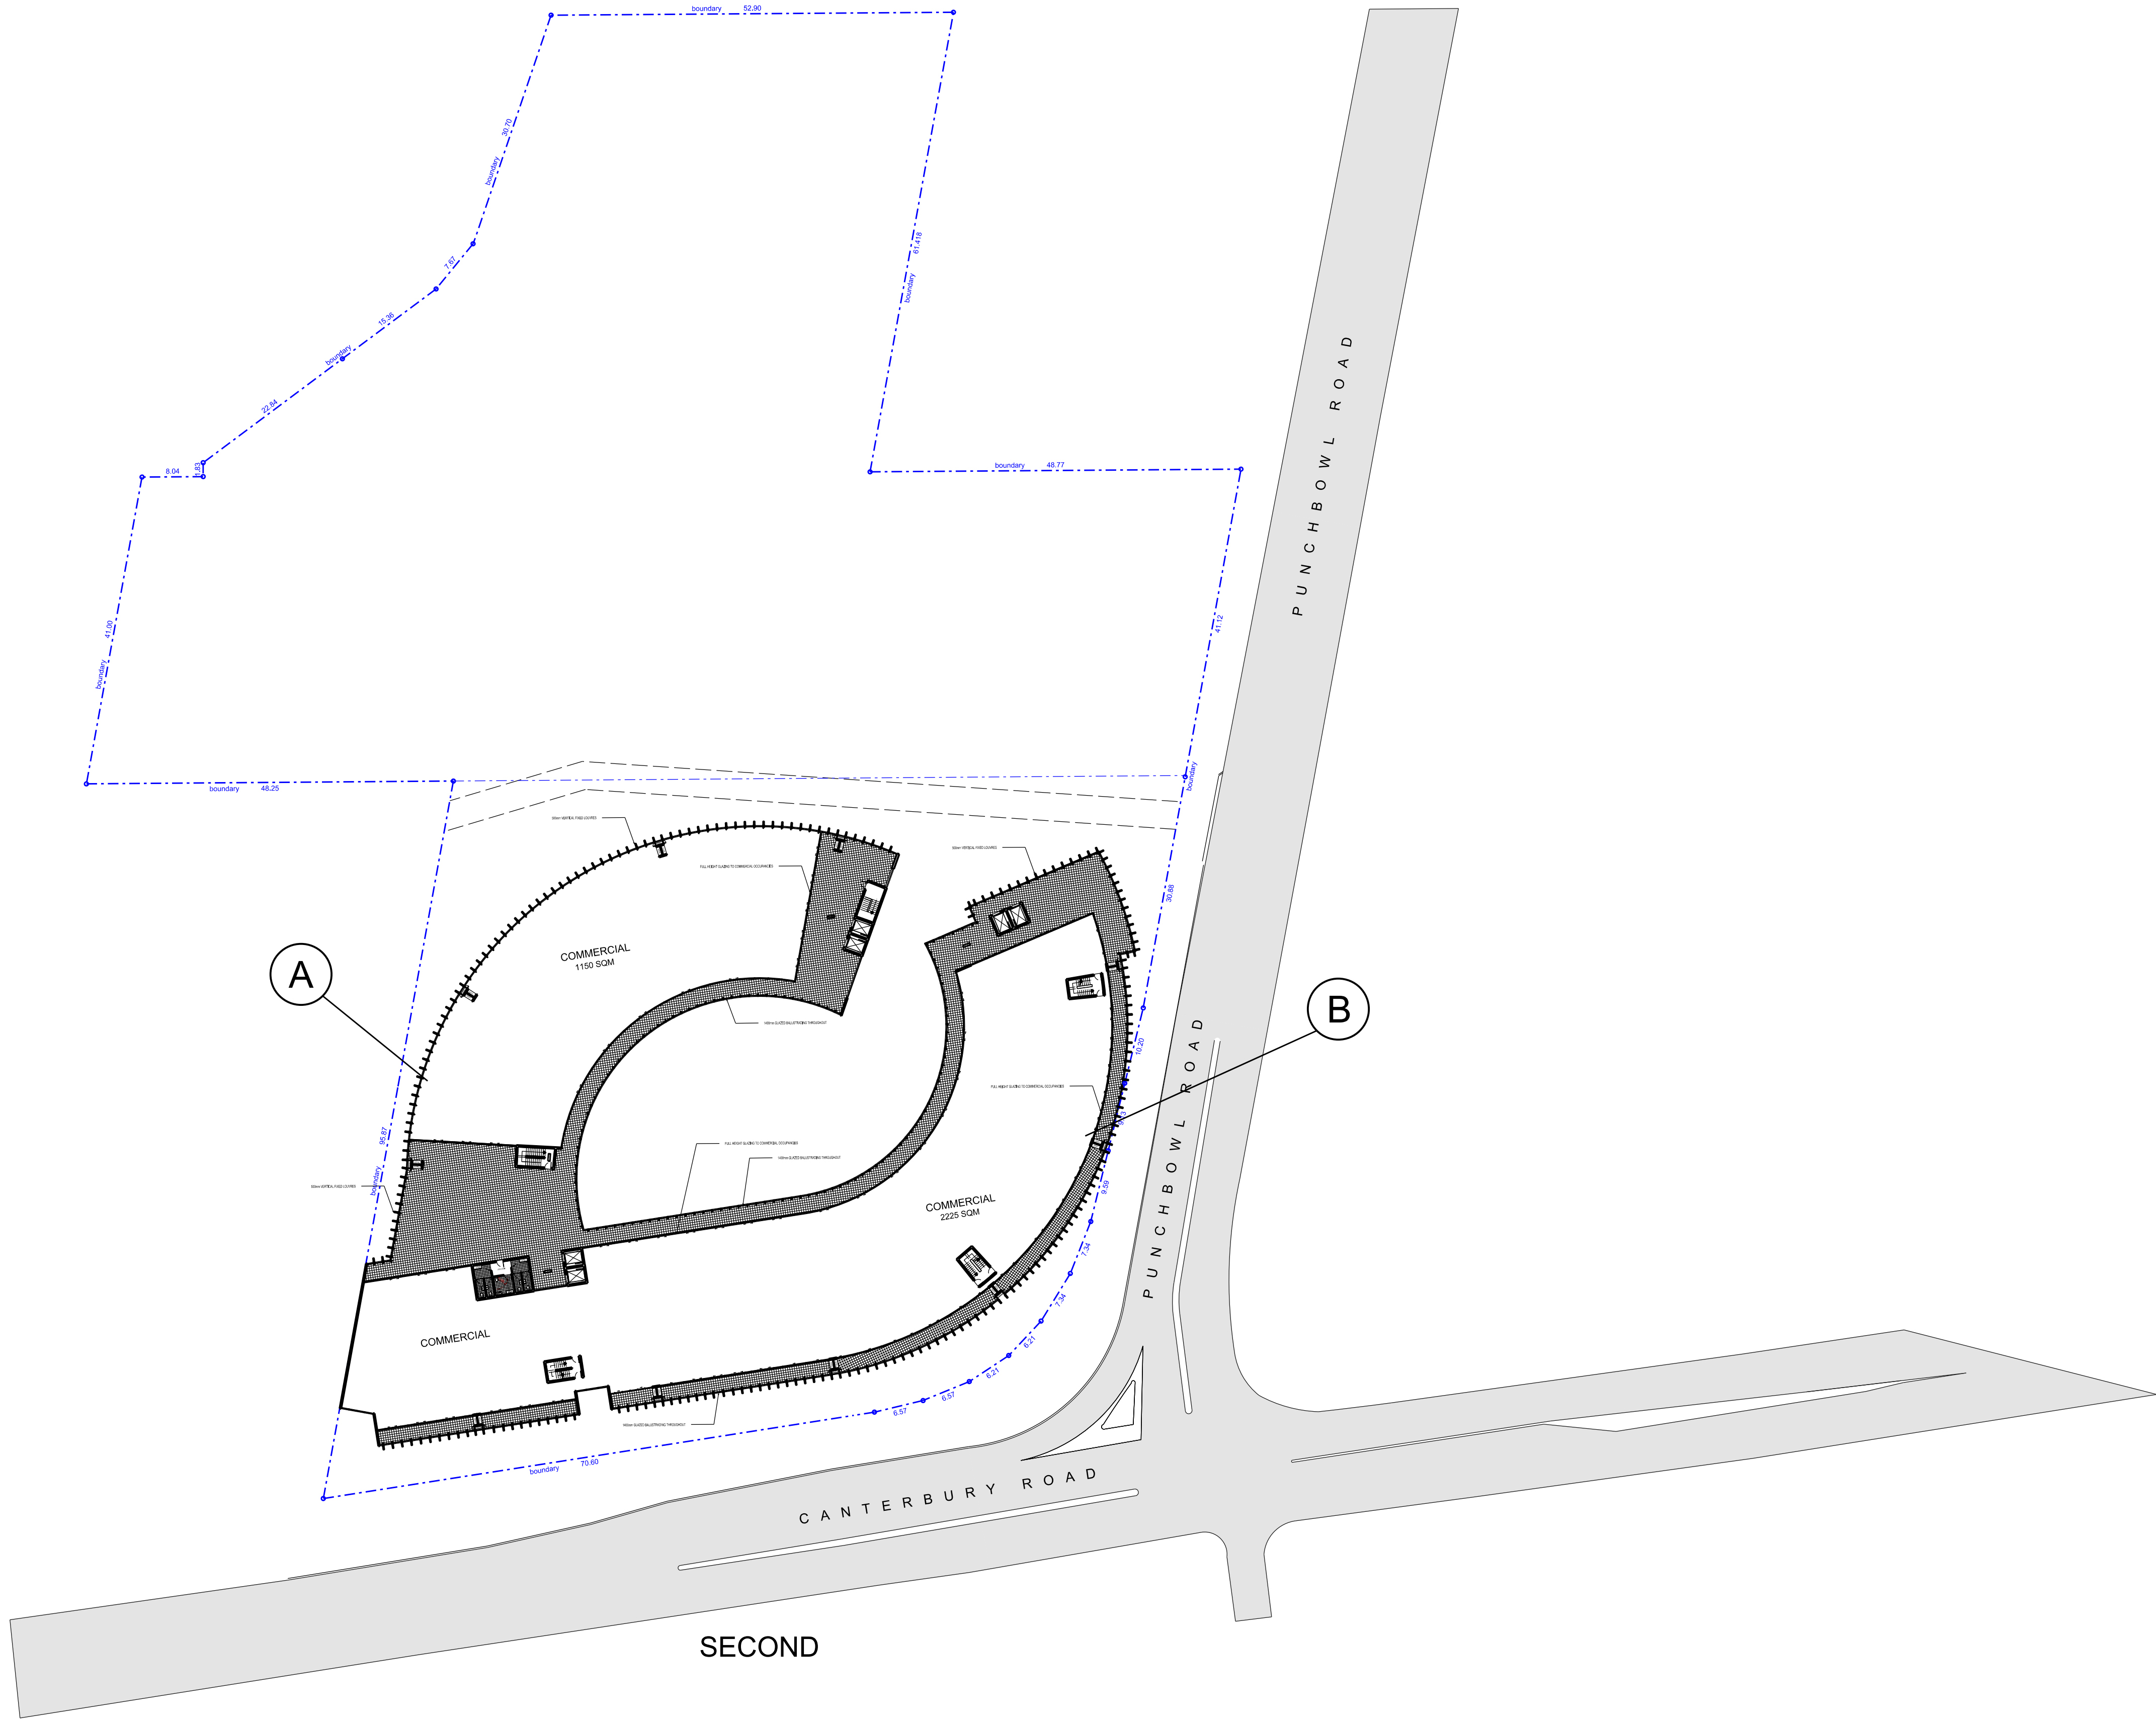

Notes
Drawings in this set are not for construction.
Do not scale from drawings.
All dimensions to be checked on site prior to commencement of work.
All discrepancies to be brought to the attention of the Architect.
Larger scale drawings and written dimensions take preference.
This drawing is copyright and remains the property of CMT Architects Australia Pty Ltd, and must not be retained, copied or used without the prior written authority of the author.

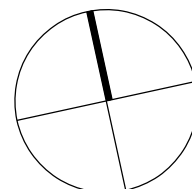

Issue				Issue				Issue			
Issue	Date	Description	By	Issue	Date	Description	By	Issue	Date	Description	By




CMT ARCHITECTS
AUSTRALIA PTY LTD


Level 1, 61-65 Kingsway,
Kingsgrove NSW 2208 Australia
Ph: +61 2 9587 4330
Fax: +61 2 9587 4332
E: info@cmtarchitects.com
Web: www.cmtarchitects.com
ACN: 161 791 715

Client	
Project	Commercial Development No. 21 Canterbury Rd. Punchbowl NSW 2196
Drawing Title	
SECOND	

DA SUBMISSION			
Scale 1:500 @ A1 1:1000 @ A3	Date 10.12.2019	Drawn AS	Checked CT
Job No. 00 00 00	Drawing No. DA 2.02FULL	Issue A	
Design File Ref: Arch/Active/921 Punchbowl Rd, P.06, DA July2019/01.Architecturals			
Design Architect: Chris Tsioulos - Reg. No. 5143 Copyright remains the property of CMT Architects Australia P/L			

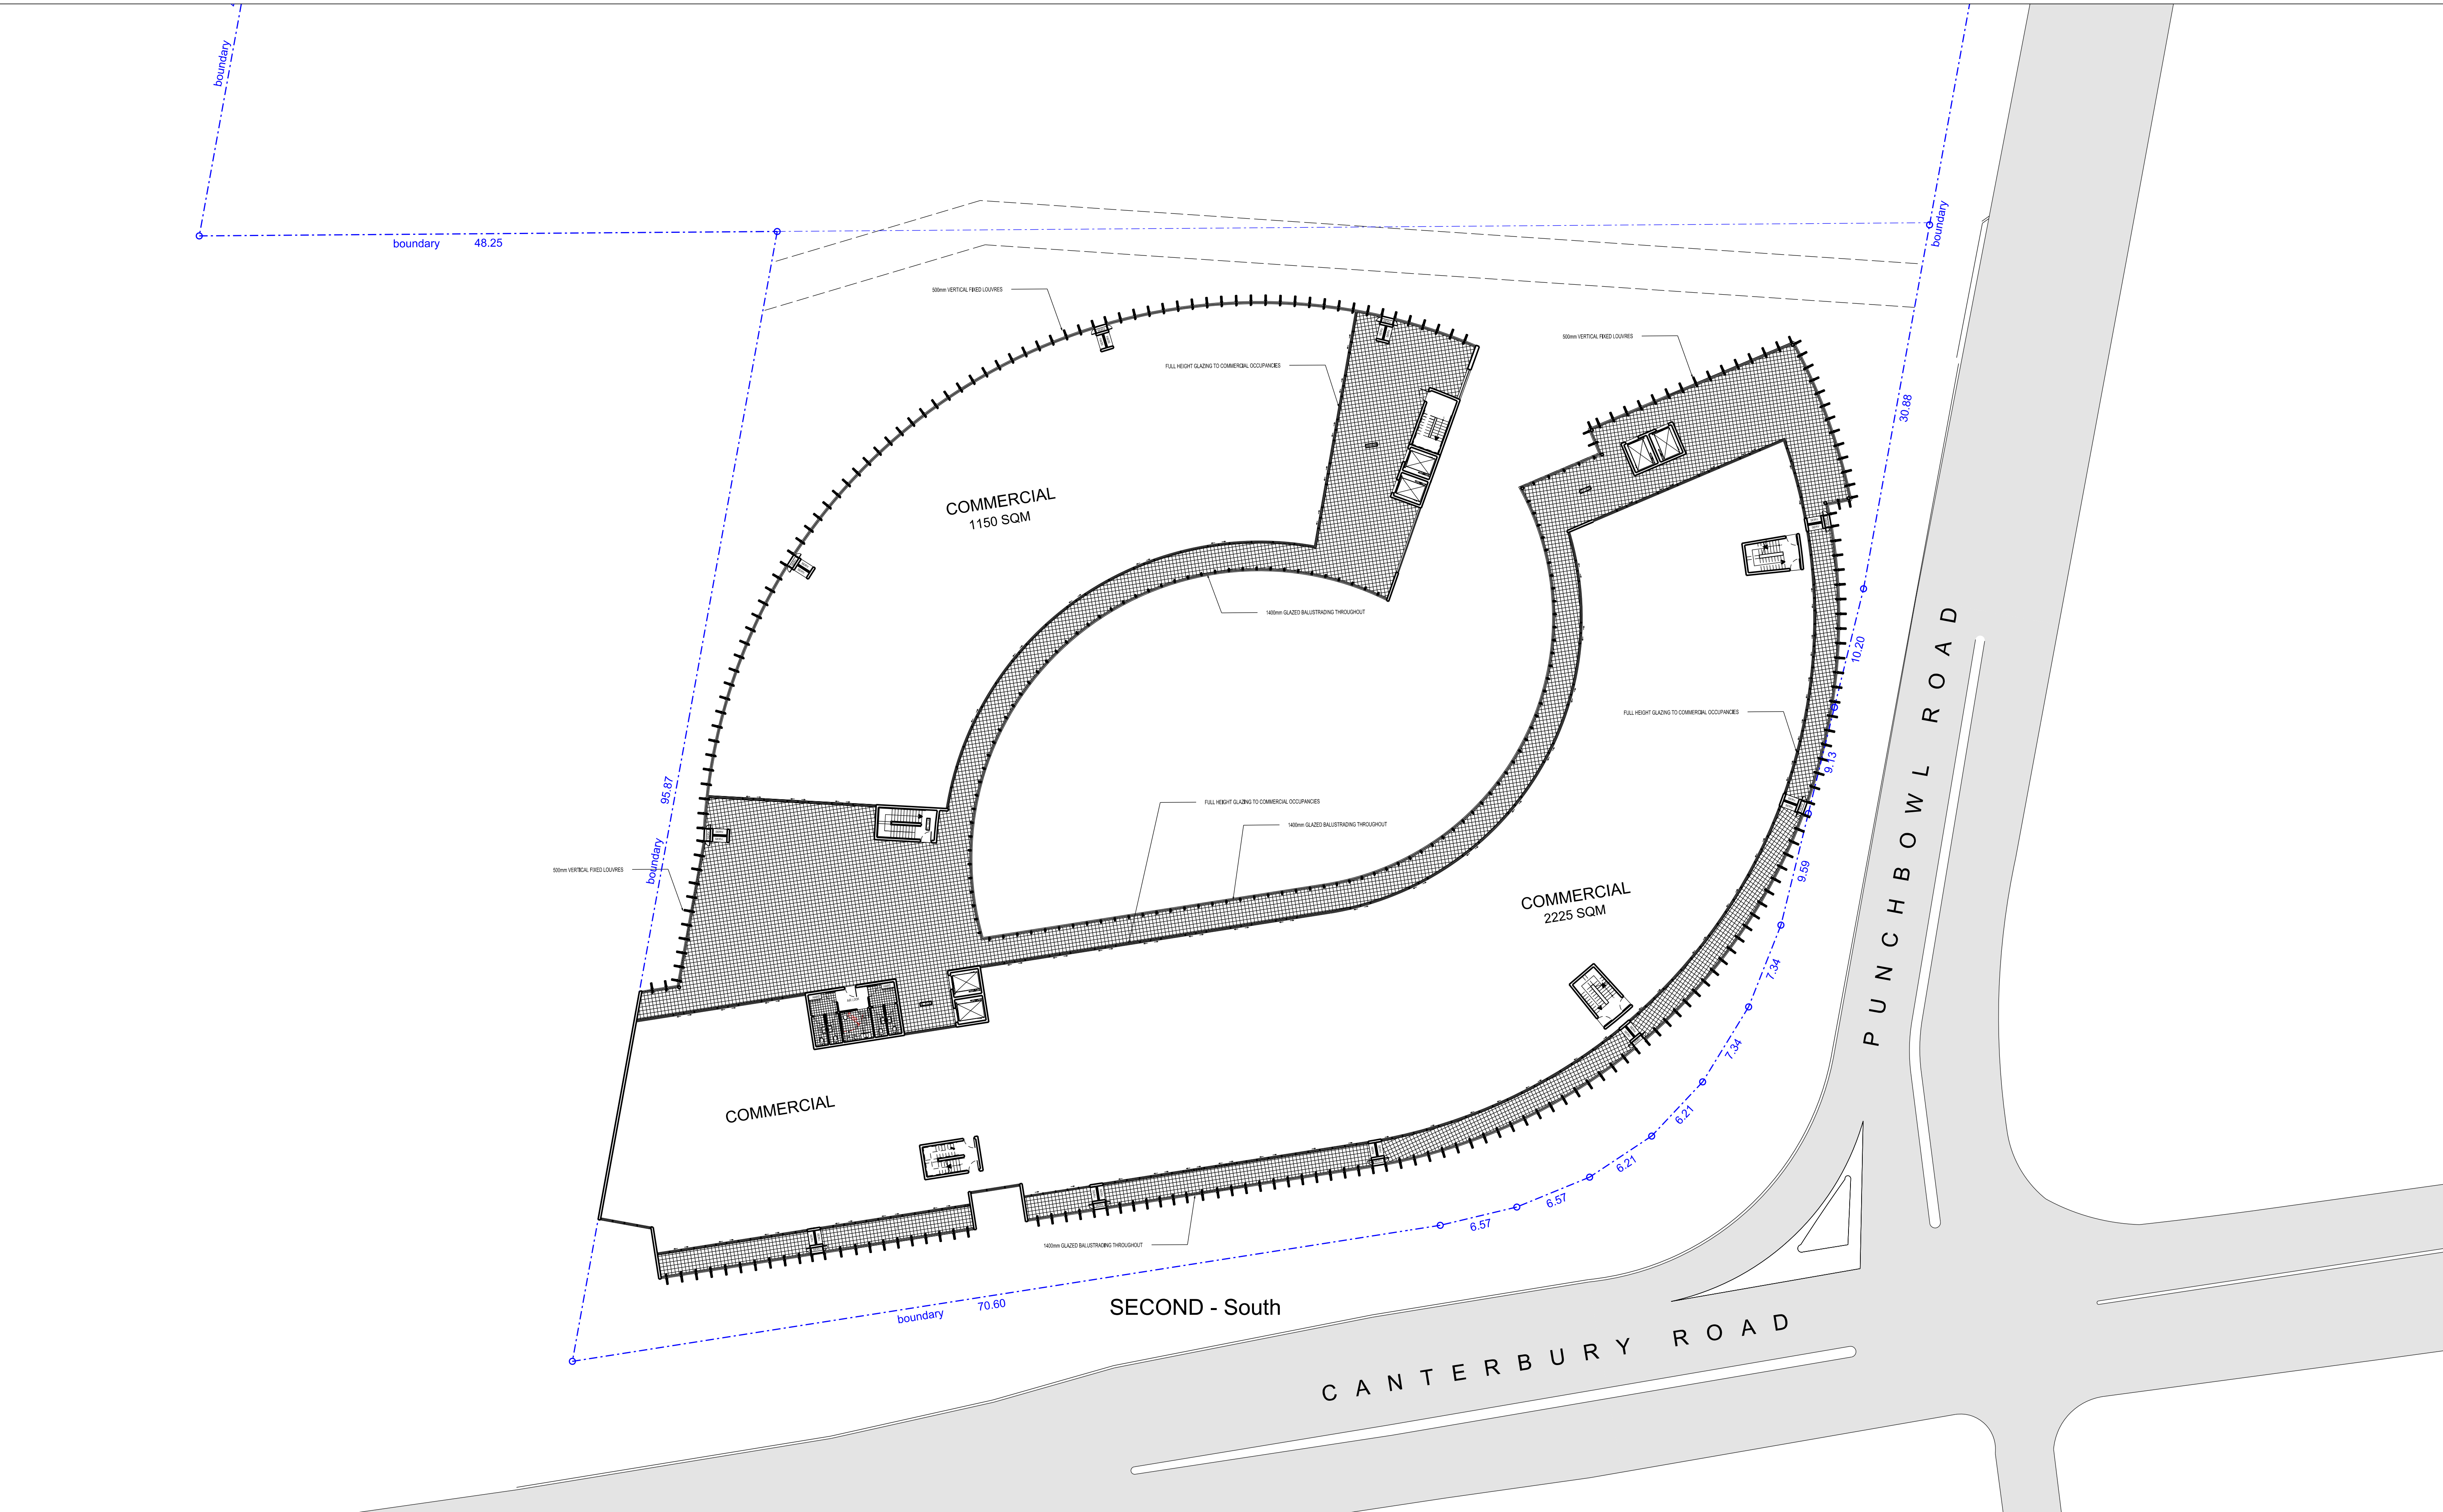

Notes
Drawings in this set are not for construction.
Do not scale from drawings.
All dimensions to be checked on site prior to commencement of work.
All discrepancies to be brought to the attention of the Architect.
Larger scale drawings and written dimensions take preference.
This drawing is copyright and remains the property of CMT Architects Australia Pty Ltd, and must not be retained, copied or used without the prior written authority of the author.

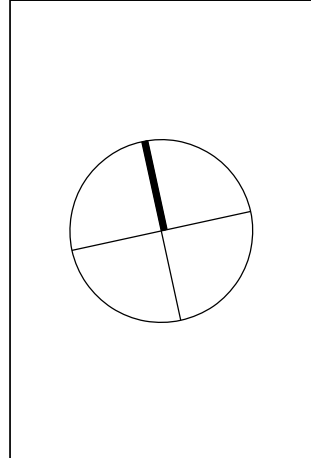

Issue				Issue				Issue				Issue			
Issue	Date	Description	By	Issue	Date	Description	By	Issue	Date	Description	By	Issue	Date	Description	By



CMT ARCHITECTS
AUSTRALIA PTY LTD

Level 1, 61-65 Kingsway,
Kingsgrove NSW 2208 Australia
Ph: +61 2 9587 4330
Fax: + 61 2 9587 4332
E: info@cmtarchitects.com
Web: www.cmtarchitects.com
ACN: 161 791 715

Client

Project
Commercial Development
No. 21 Canterbury Rd.
Punchbowl NSW 2196

Drawing Title
SECOND - South

DA SUBMISSION


Scale 1:250 @ A1 1:500 @ A3	Date 10.12.2019	Drawn AS	Checked CT
Job No. 00 00 00	Drawing No. DA 2.02SOUTH		Issue A

Design File Ref: Arch/Active/921 Punchbowl Rd, P.06, DA July2019/01.Architecturals

Design Architect: Chris Tsioulos - Reg. No. 5143
Copyright remains the property of CMT Architects Australia P/L



Notes
Drawings in this set are not for construction.
Do not scale from drawings.
All dimensions to be checked on site prior to commencement of work.
All discrepancies to be brought to the attention of the Architect.
Larger scale drawings and written dimensions take preference.
This drawing is copyright and remains the property of CMT Architects Australia Pty Ltd, and must not be retained, copied or used without the prior written authority of the author.

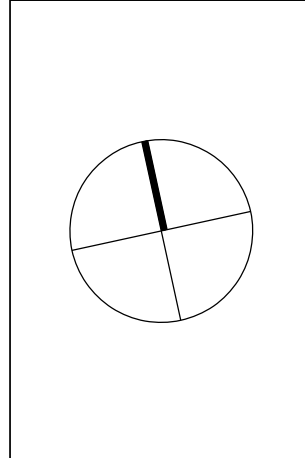

Issue	Date	Description	By	Issue	Date	Description	By	Issue	Date	Description	By






CMT ARCHITECTS
AUSTRALIA PTY LTD

Level 1, 61-65 Kingsway,
Kingsgrove NSW 2208 Australia
Ph: +61 2 9587 4330
Fax: + 61 2 9587 4332
E: info@cmtarchitects.com
Web: www.cmtarchitects.com
ACN: 161 791 715

Client
Project Commercial Development No. 21 Canterbury Rd. Punchbowl NSW 2196
Drawing Title ROOFTOP - South

DA SUBMISSION

Scale 1:250 @ A1 1:500 @ A3	Date 10.12.2019	Drawn AS	Checked CT
Job No. 00 00 00	Drawing No. DA 2.03 SOUTH	Issue A	
Design File Ref: Arch/Active/921 Punchbowl Rd, P.06, DA July2019/01.Architecturals			
Design Architect: Chris Tsioulos - Reg. No. 5143 Copyright remains the property of CMT Architects Australia P/L			

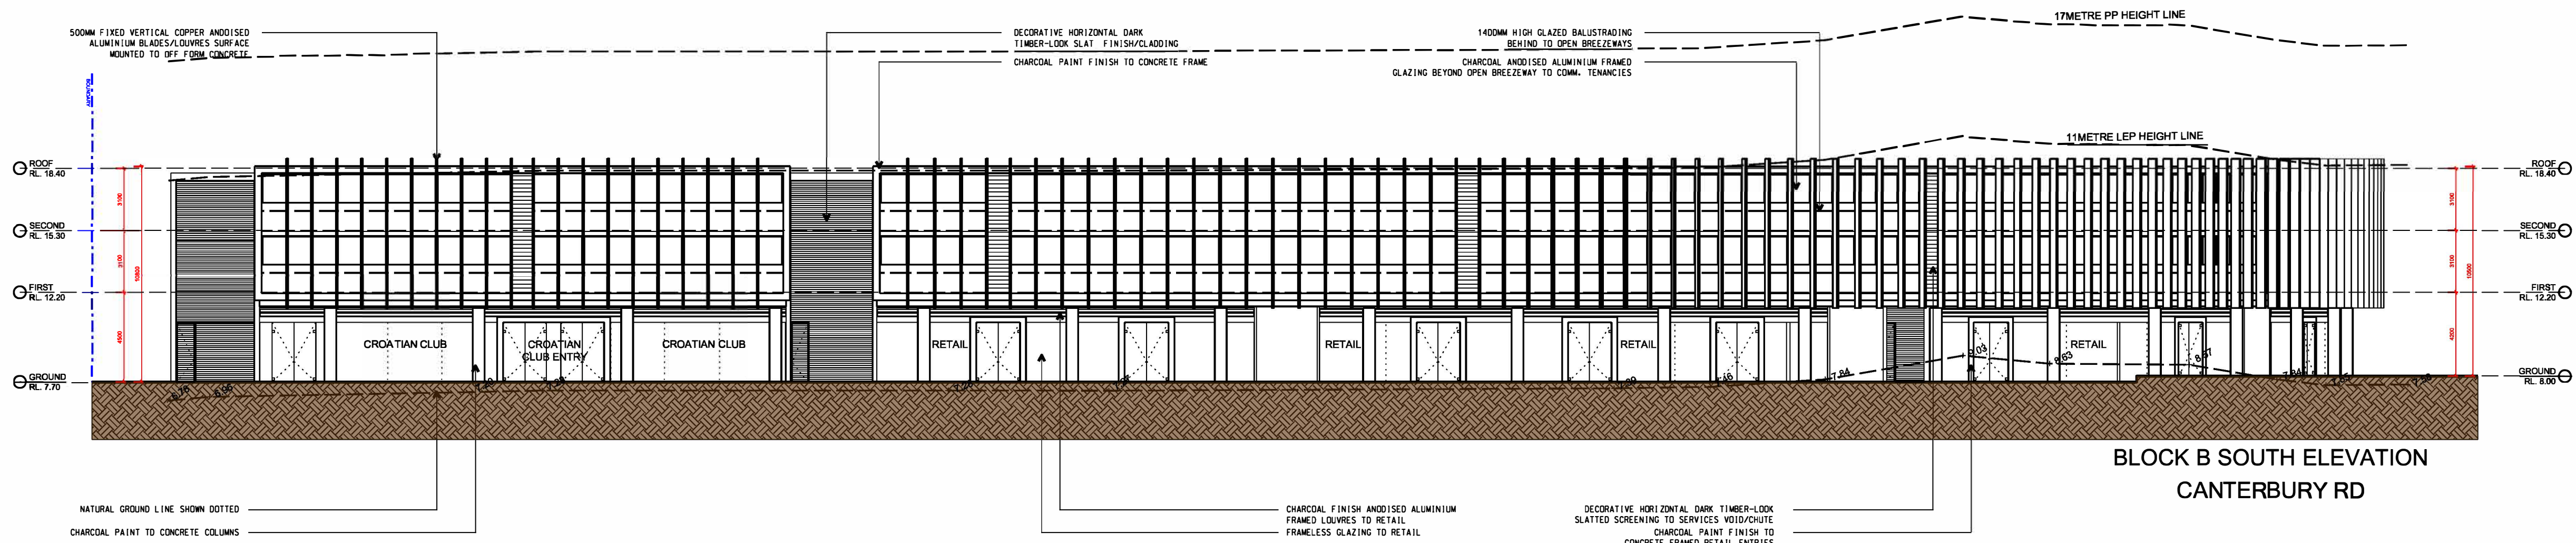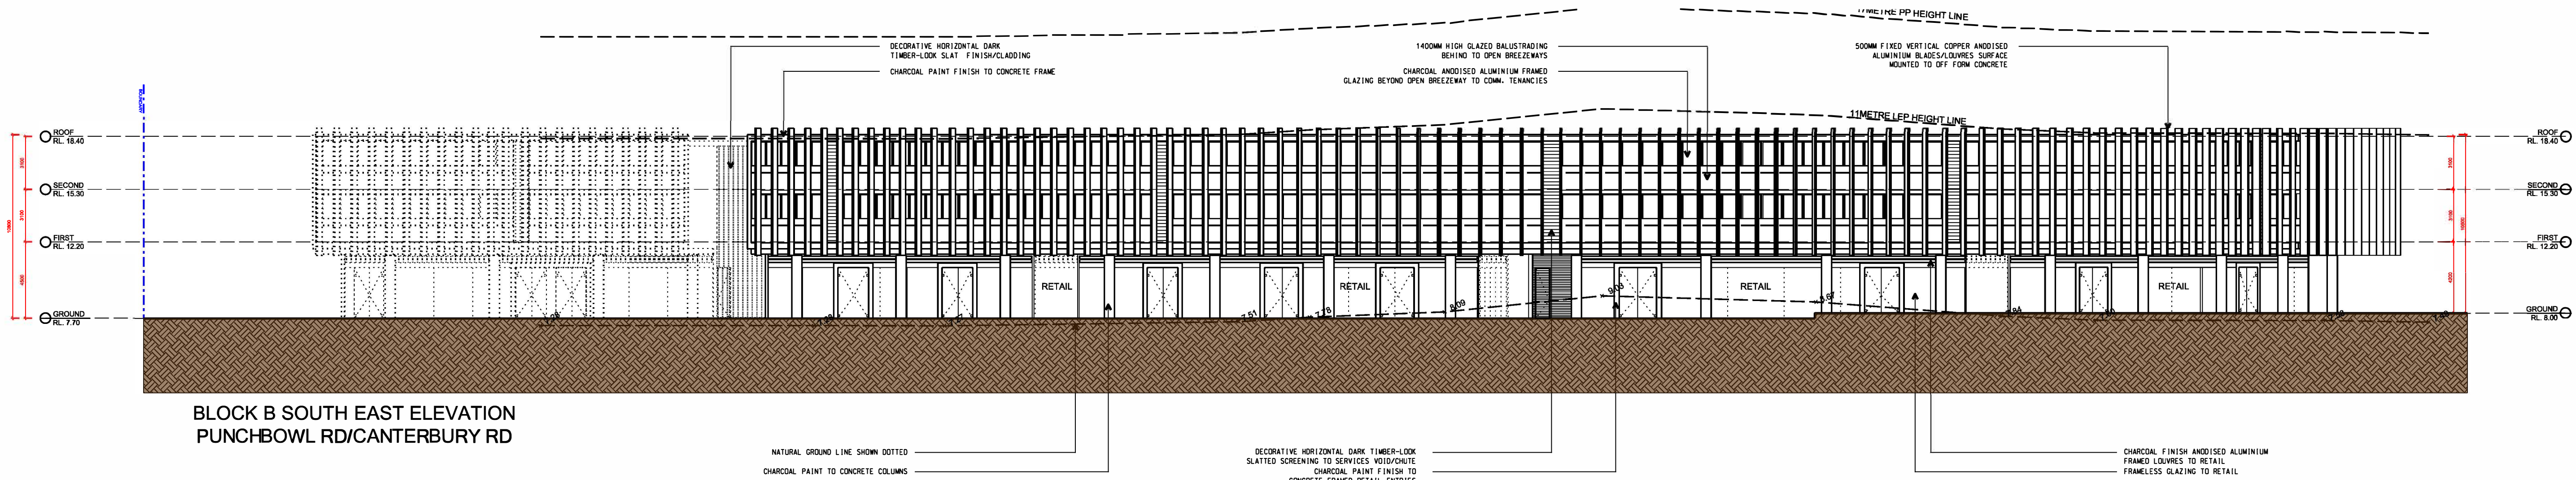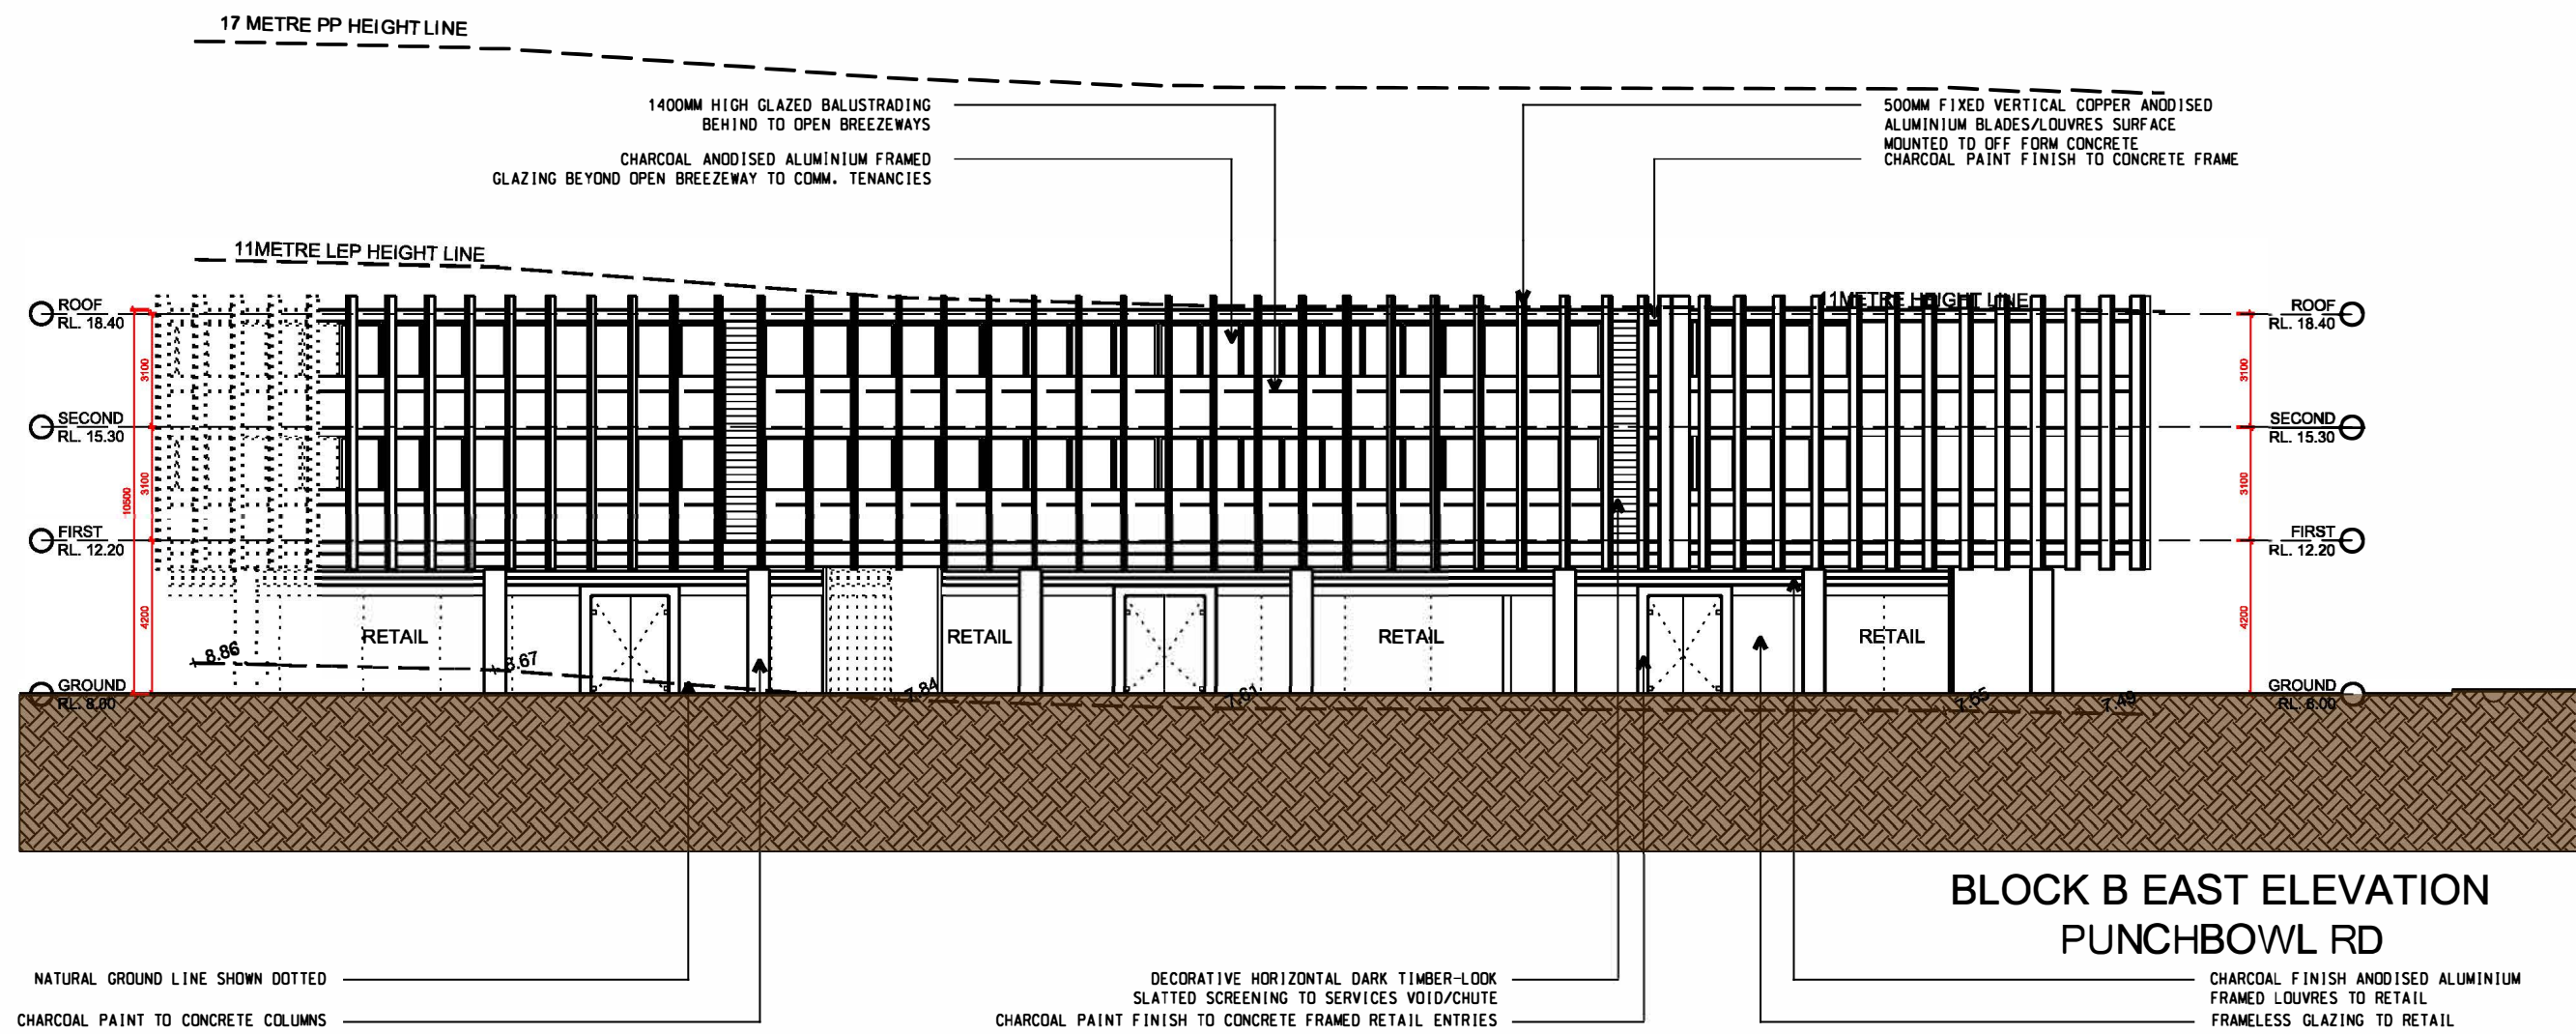

Notes
Drawings in this set are not for construction.
Do not scale from drawings.
All dimensions to be checked on site prior to commencement of work.
All discrepancies to be brought to the attention of the Architect.
Larger scale drawings and written dimensions take preference.
This drawing is copyright and remains the property of CMT Architects Australia Pty Ltd, and must not be retained, copied or used without the prior written authority of the author.

Issue	Date	Description	By	Issue	Date	Description	By	Issue	Date	Description	By
-------	------	-------------	----	-------	------	-------------	----	-------	------	-------------	----

CMT ARCHITECTS
AUSTRALIA PTY LTD

Level 1, 61-65 Kingsway,
Kingsgrove NSW 2208 Australia

Ph: +61 2 9587 4330
Fax: +61 2 9587 4332
E: info@cmtarchitects.com
Web: www.cmtarchitects.com


ACN: 161 791 715

Client


Project
Commercial Development
No. 21 Canterbury Rd.
Punchbowl NSW 2196

Drawing Title
BLOCK B - EXTERNAL ELEVATIONS
EAST, SOUTH EAST, SOUTH

DA SUBMISSION			
Scale 1:200 @ A1 1:400 @ A3	Date 10.12.2019	Drawn AS	Checked CT
Job No. 00 00 00	Drawing No. DA 4.00	Issue A	
Design File Ref: Arch/Active/521 Punchbowl Rd, P/06. DA July2019/01.Architecturals			
Design Architect: Chris Tsioulos - Reg. No. 5143 Copyright remains the property of CMT Architects Australia P/L			

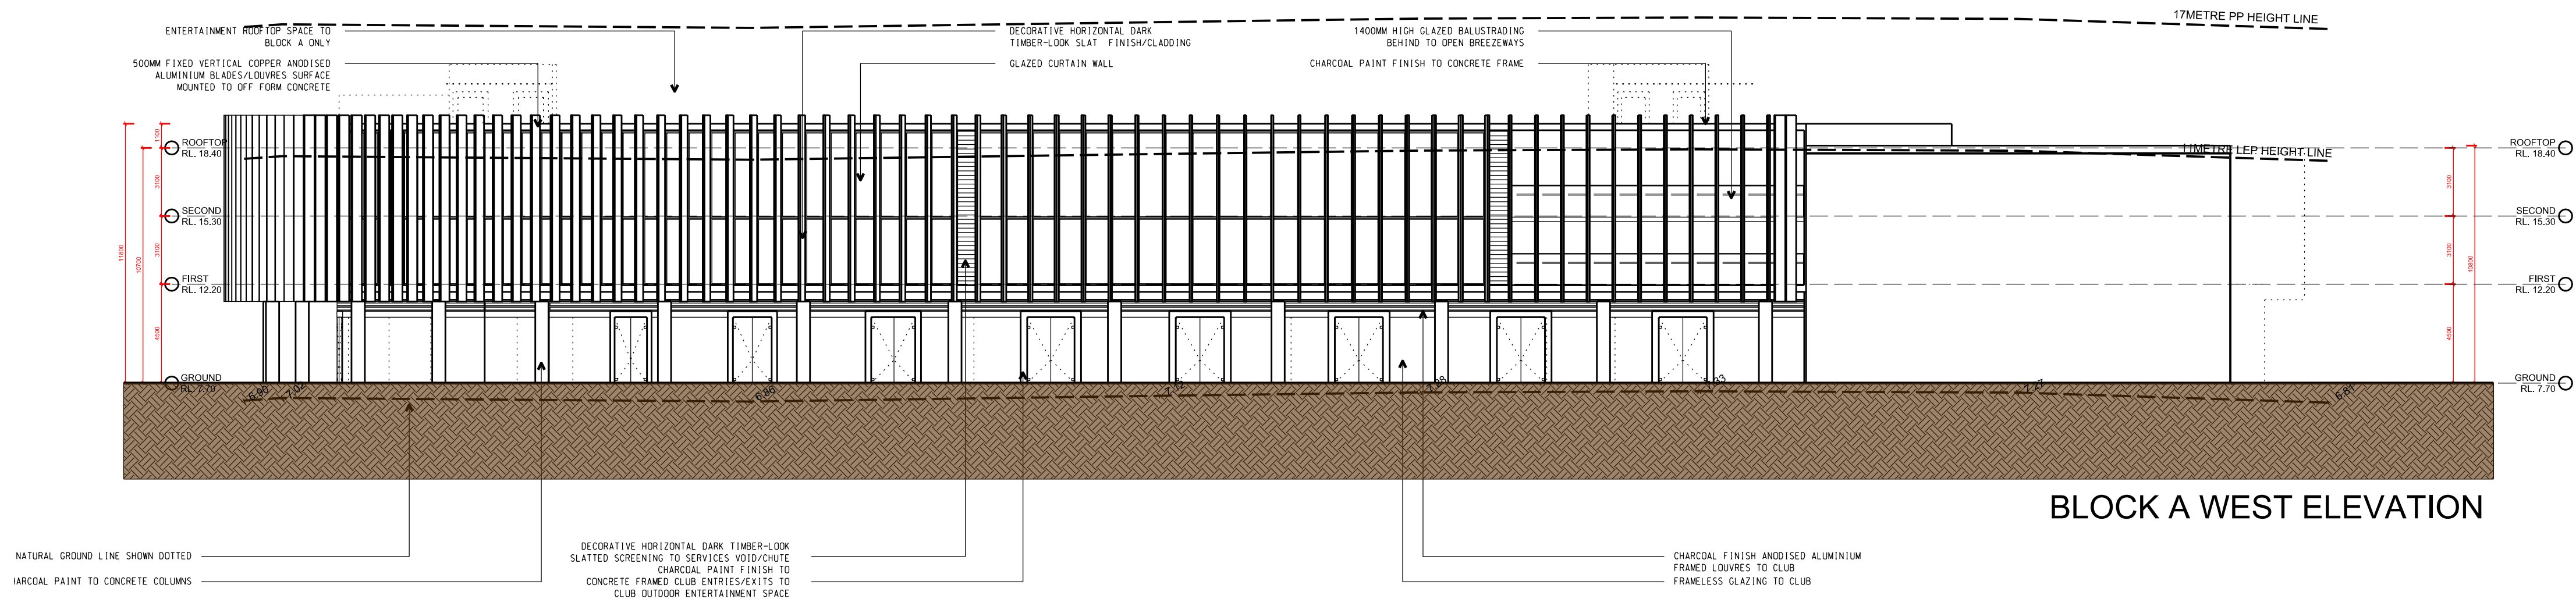

BLOCK A WEST ELEVATION

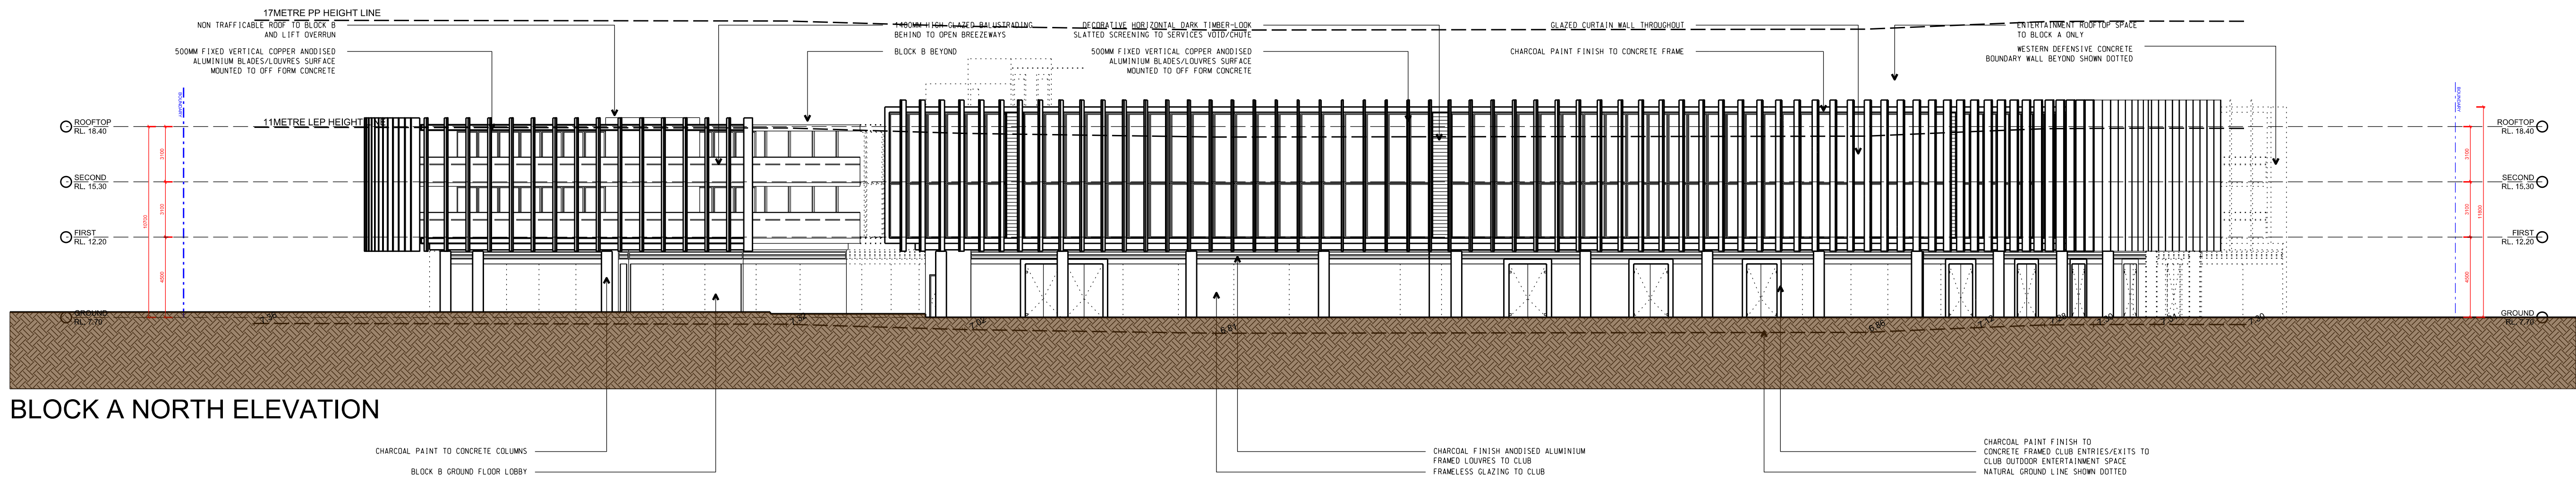

BLOCK A NORTH ELEVATION


Notes
Drawings in this set are not for construction.
Do not scale from drawings.
All dimensions to be checked on site prior to commencement of work.
All discrepancies to be brought to the attention of the Architect.
Larger scale drawings and written dimensions take preference.
This drawing is copyright and remains the property of CMT Architects Australia Pty Ltd, and must not be retained, copied or used without the prior written authority of the author.

CMT ARCHITECTS
AUSTRALIA PTY LTD
Level 1, 61-65 Kingsway,
Kingsgrove NSW 2208 Australia
Ph: +61 2 9587 4330
Fax: +61 2 9587 4332
E: info@cmtarchitects.com
Web: www.cmtarchitects.com
ACN: 161 791 715


Client
Project
Commercial Development
No. 21 Canterbury Rd.
Punchbowl NSW 2196
Drawing Title
BLOCK A - EXTERNAL ELEVATIONS
WEST, NORTH

DA SUBMISSION


Scale 1:200 @ A1 1:400 @ A3	Date 10.12.2019	Drawn AS	Checked CT
Job No. 00 00 00	Drawing No. DA 4.01	Issue A	
Design File Ref: Arch/Active/921 Punchbowl Rd, P.06, DA July2019/01.Architecturals			
Design Architect: Chris Tsioulos - Reg. No. 5143 Copyright remains the property of CMT Architects Australia P/L			

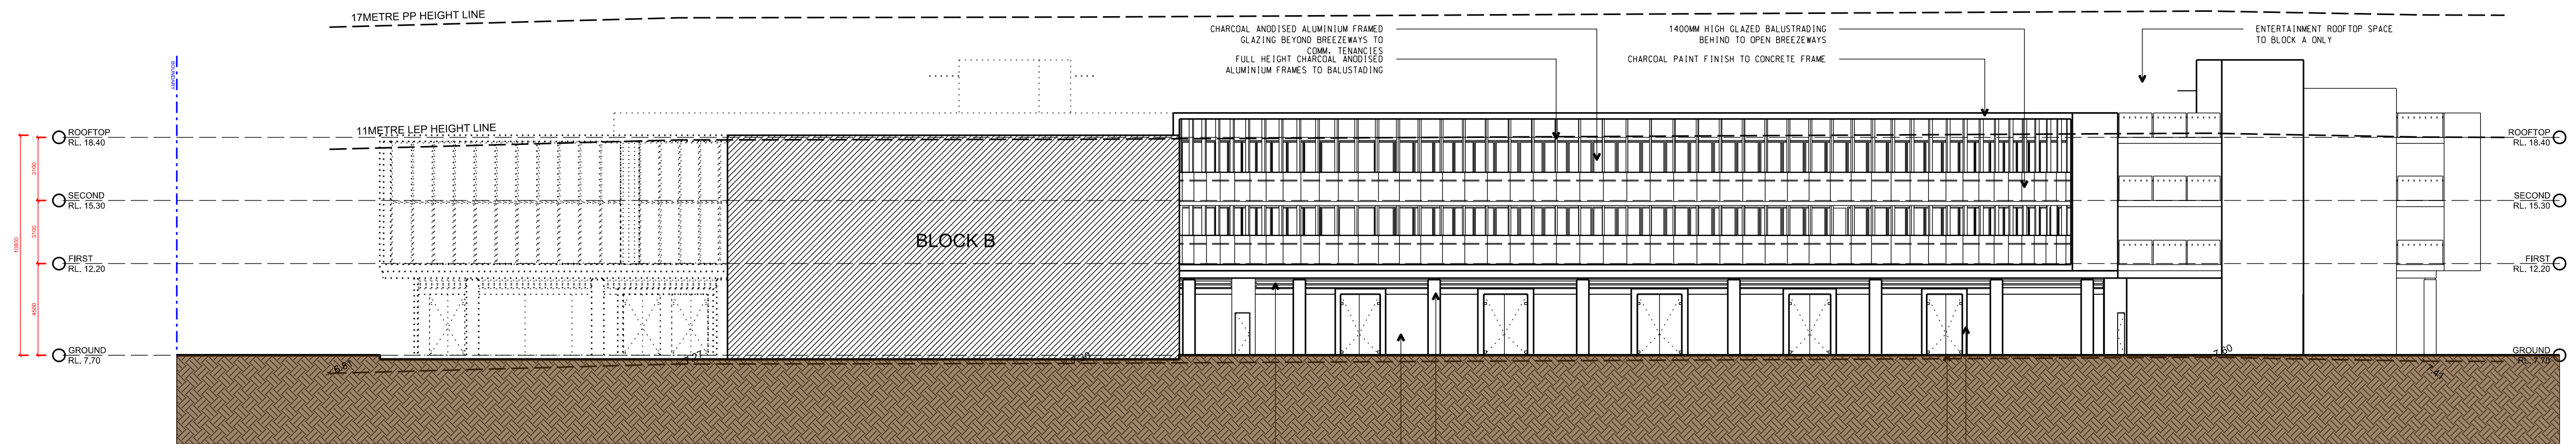

BLOCK A SOUTH EAST ELEVATION - SECTIONAL

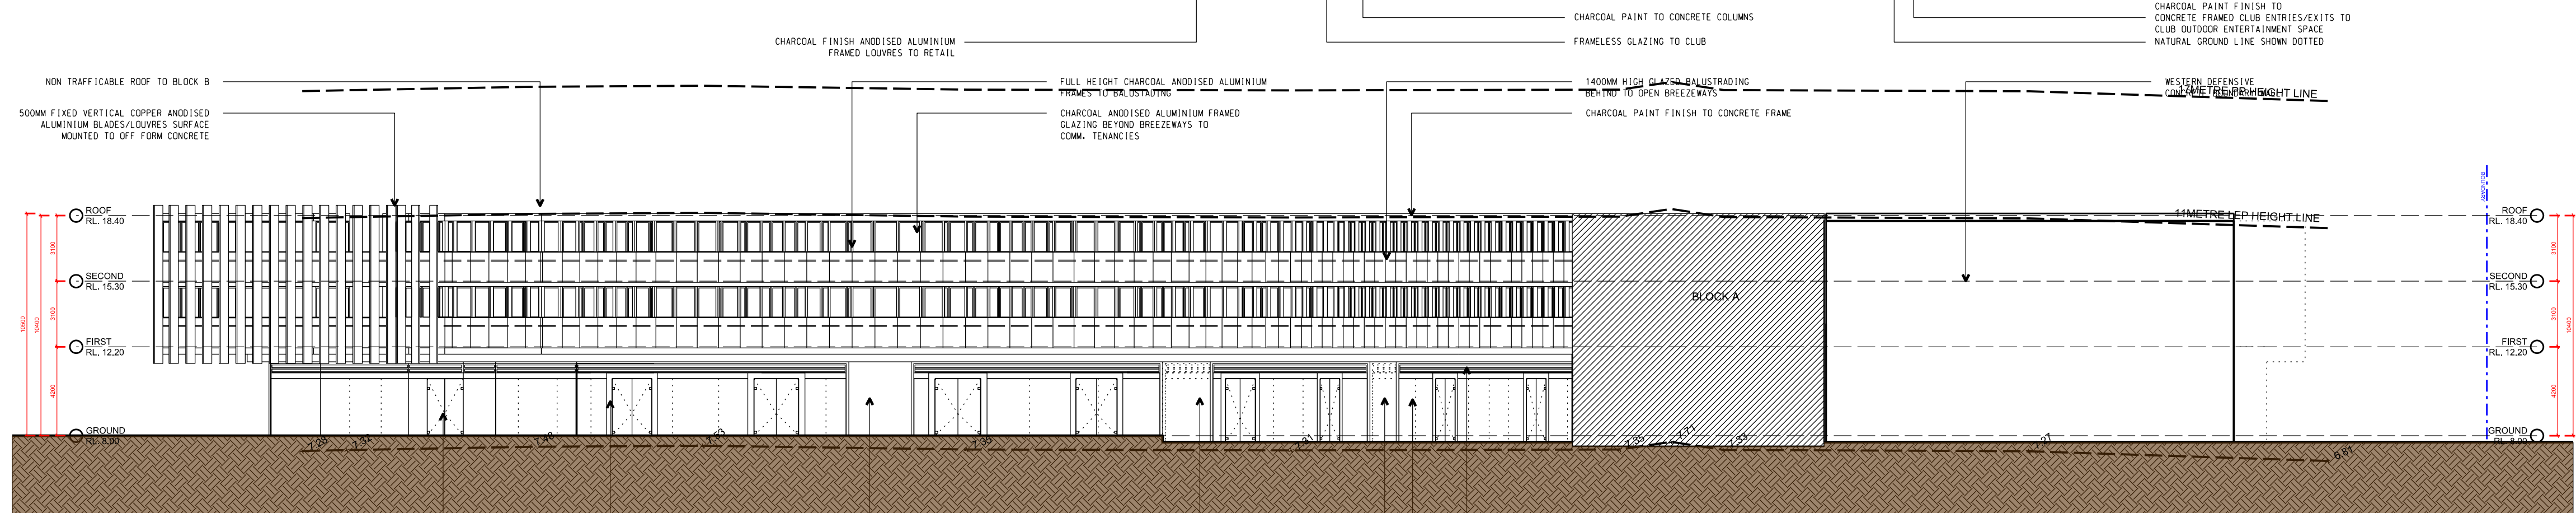

BLOCK B WEST ELEVATION - SECTIONAL

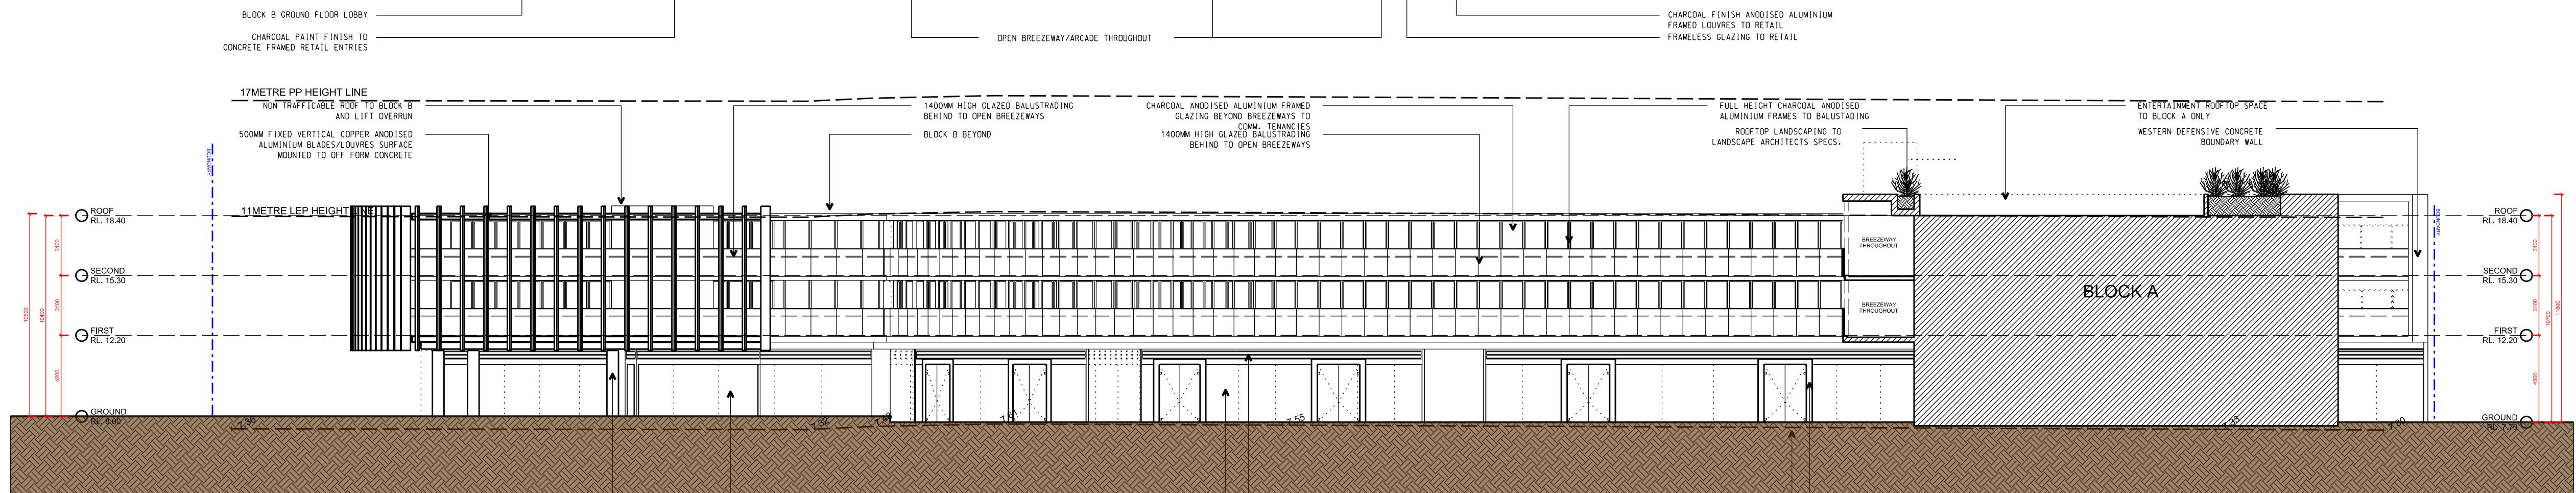

BLOCK B NORTH ELEVATION - SECTIONAL


Notes
Drawings in this set are not for construction.
Do not scale from drawings.
All dimensions to be checked on site prior to commencement of work.
All discrepancies to be brought to the attention of the Architect.
Larger scale drawings and written dimensions take preference.
This drawing is copyright and remains the property of CMT Architects Australia Pty Ltd, and must not be retained, copied or used without the prior written authority of the author.

Issue	Date	Description	By	Issue	Date	Description	By	Issue	Date	Description	By


CMT ARCHITECTS
AUSTRALIA PTY LTD
Level 1, 61-65 Kingsway,
Kingsgrove NSW 2208 Australia
Ph: +61 2 9587 4330
Fax: + 61 2 9587 4332
E: info@cmtarchitects.com
Web: www.cmtarchitects.com
ACN: 161 791 715

Client	Project	Commercial Development	No. 21 Canterbury Rd. Punchbowl NSW 2196
Drawing Title	BLOCK A+B-INTERNAL ELEVATIONS SOUTH EAST, WEST, NORTH		


DA SUBMISSION			
Scale 1:200 @ A1 1:400 @ A3	Date 10.12.2019	Drawn AS	Checked CT
Job No. 00 00 00	Drawing No. DA 4.02	Issue A	
Design File Ref: Arch/Active/921 Punchbowl Rd, P.06, DA July2019/01-Architecturals			
Design Architect: Chris Tsioulos - Reg. No. 5143 Copyright remains the property of CMT Architects Australia P/L			

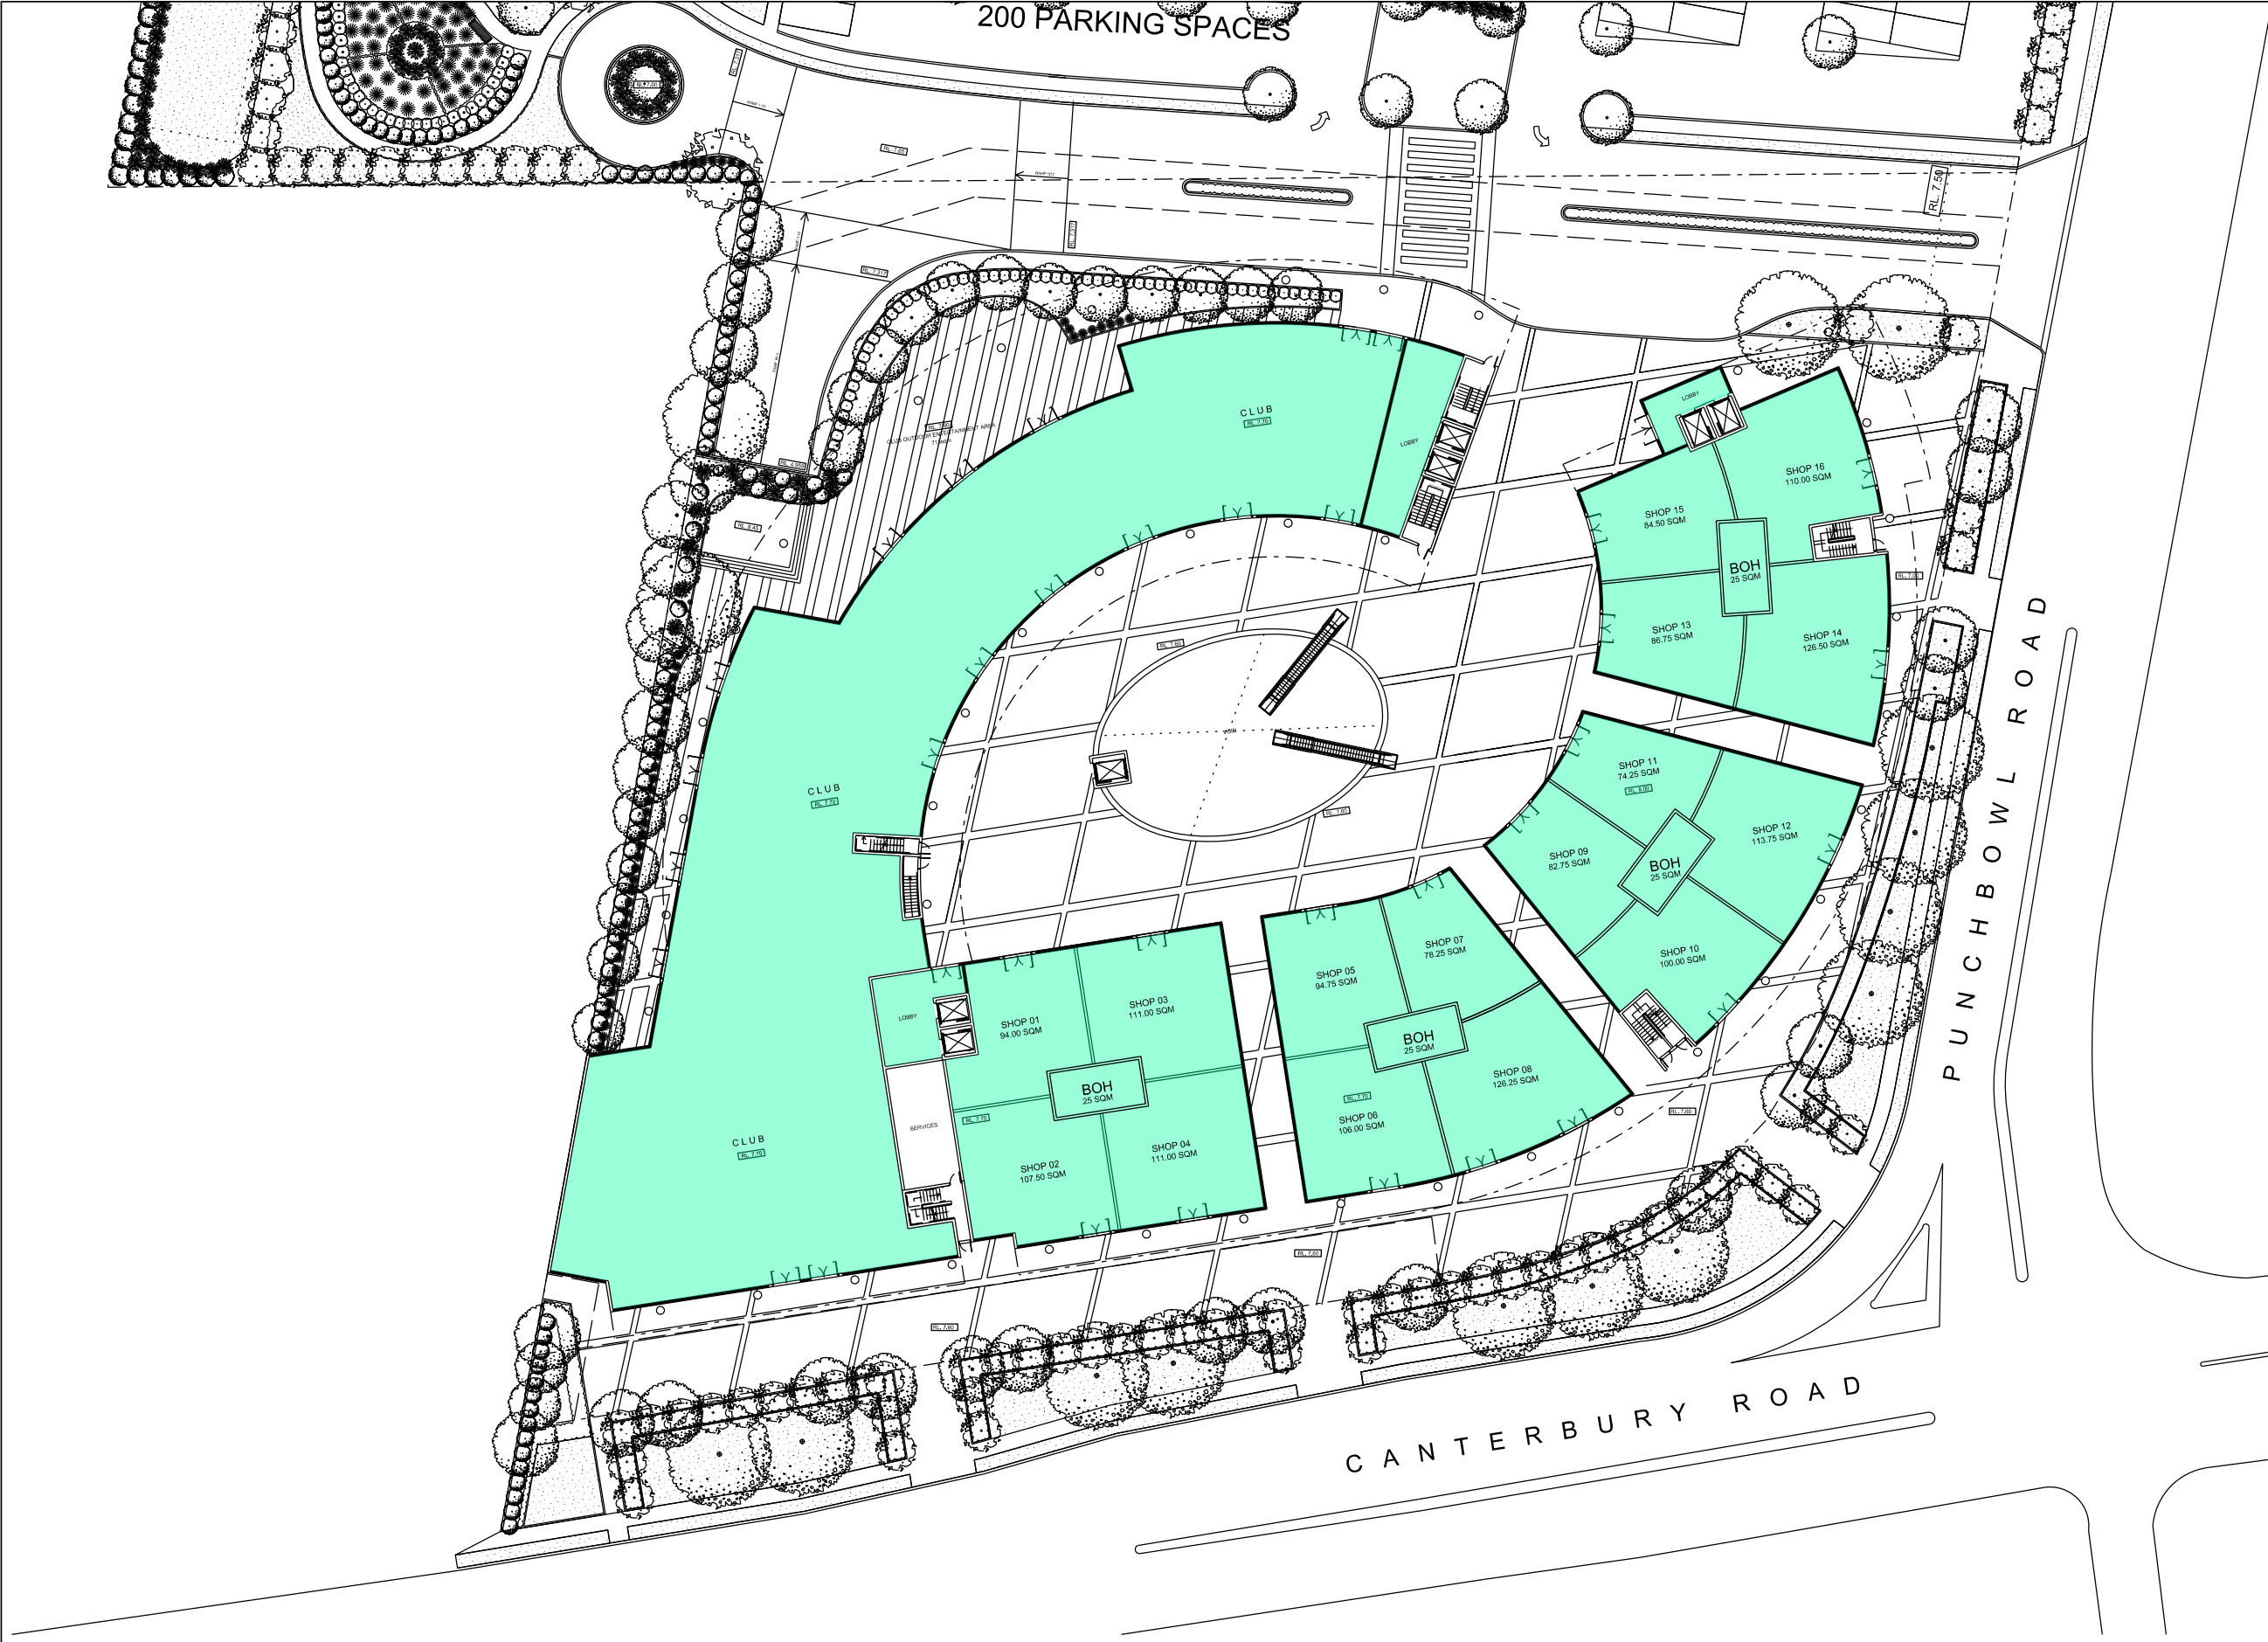


GROUND

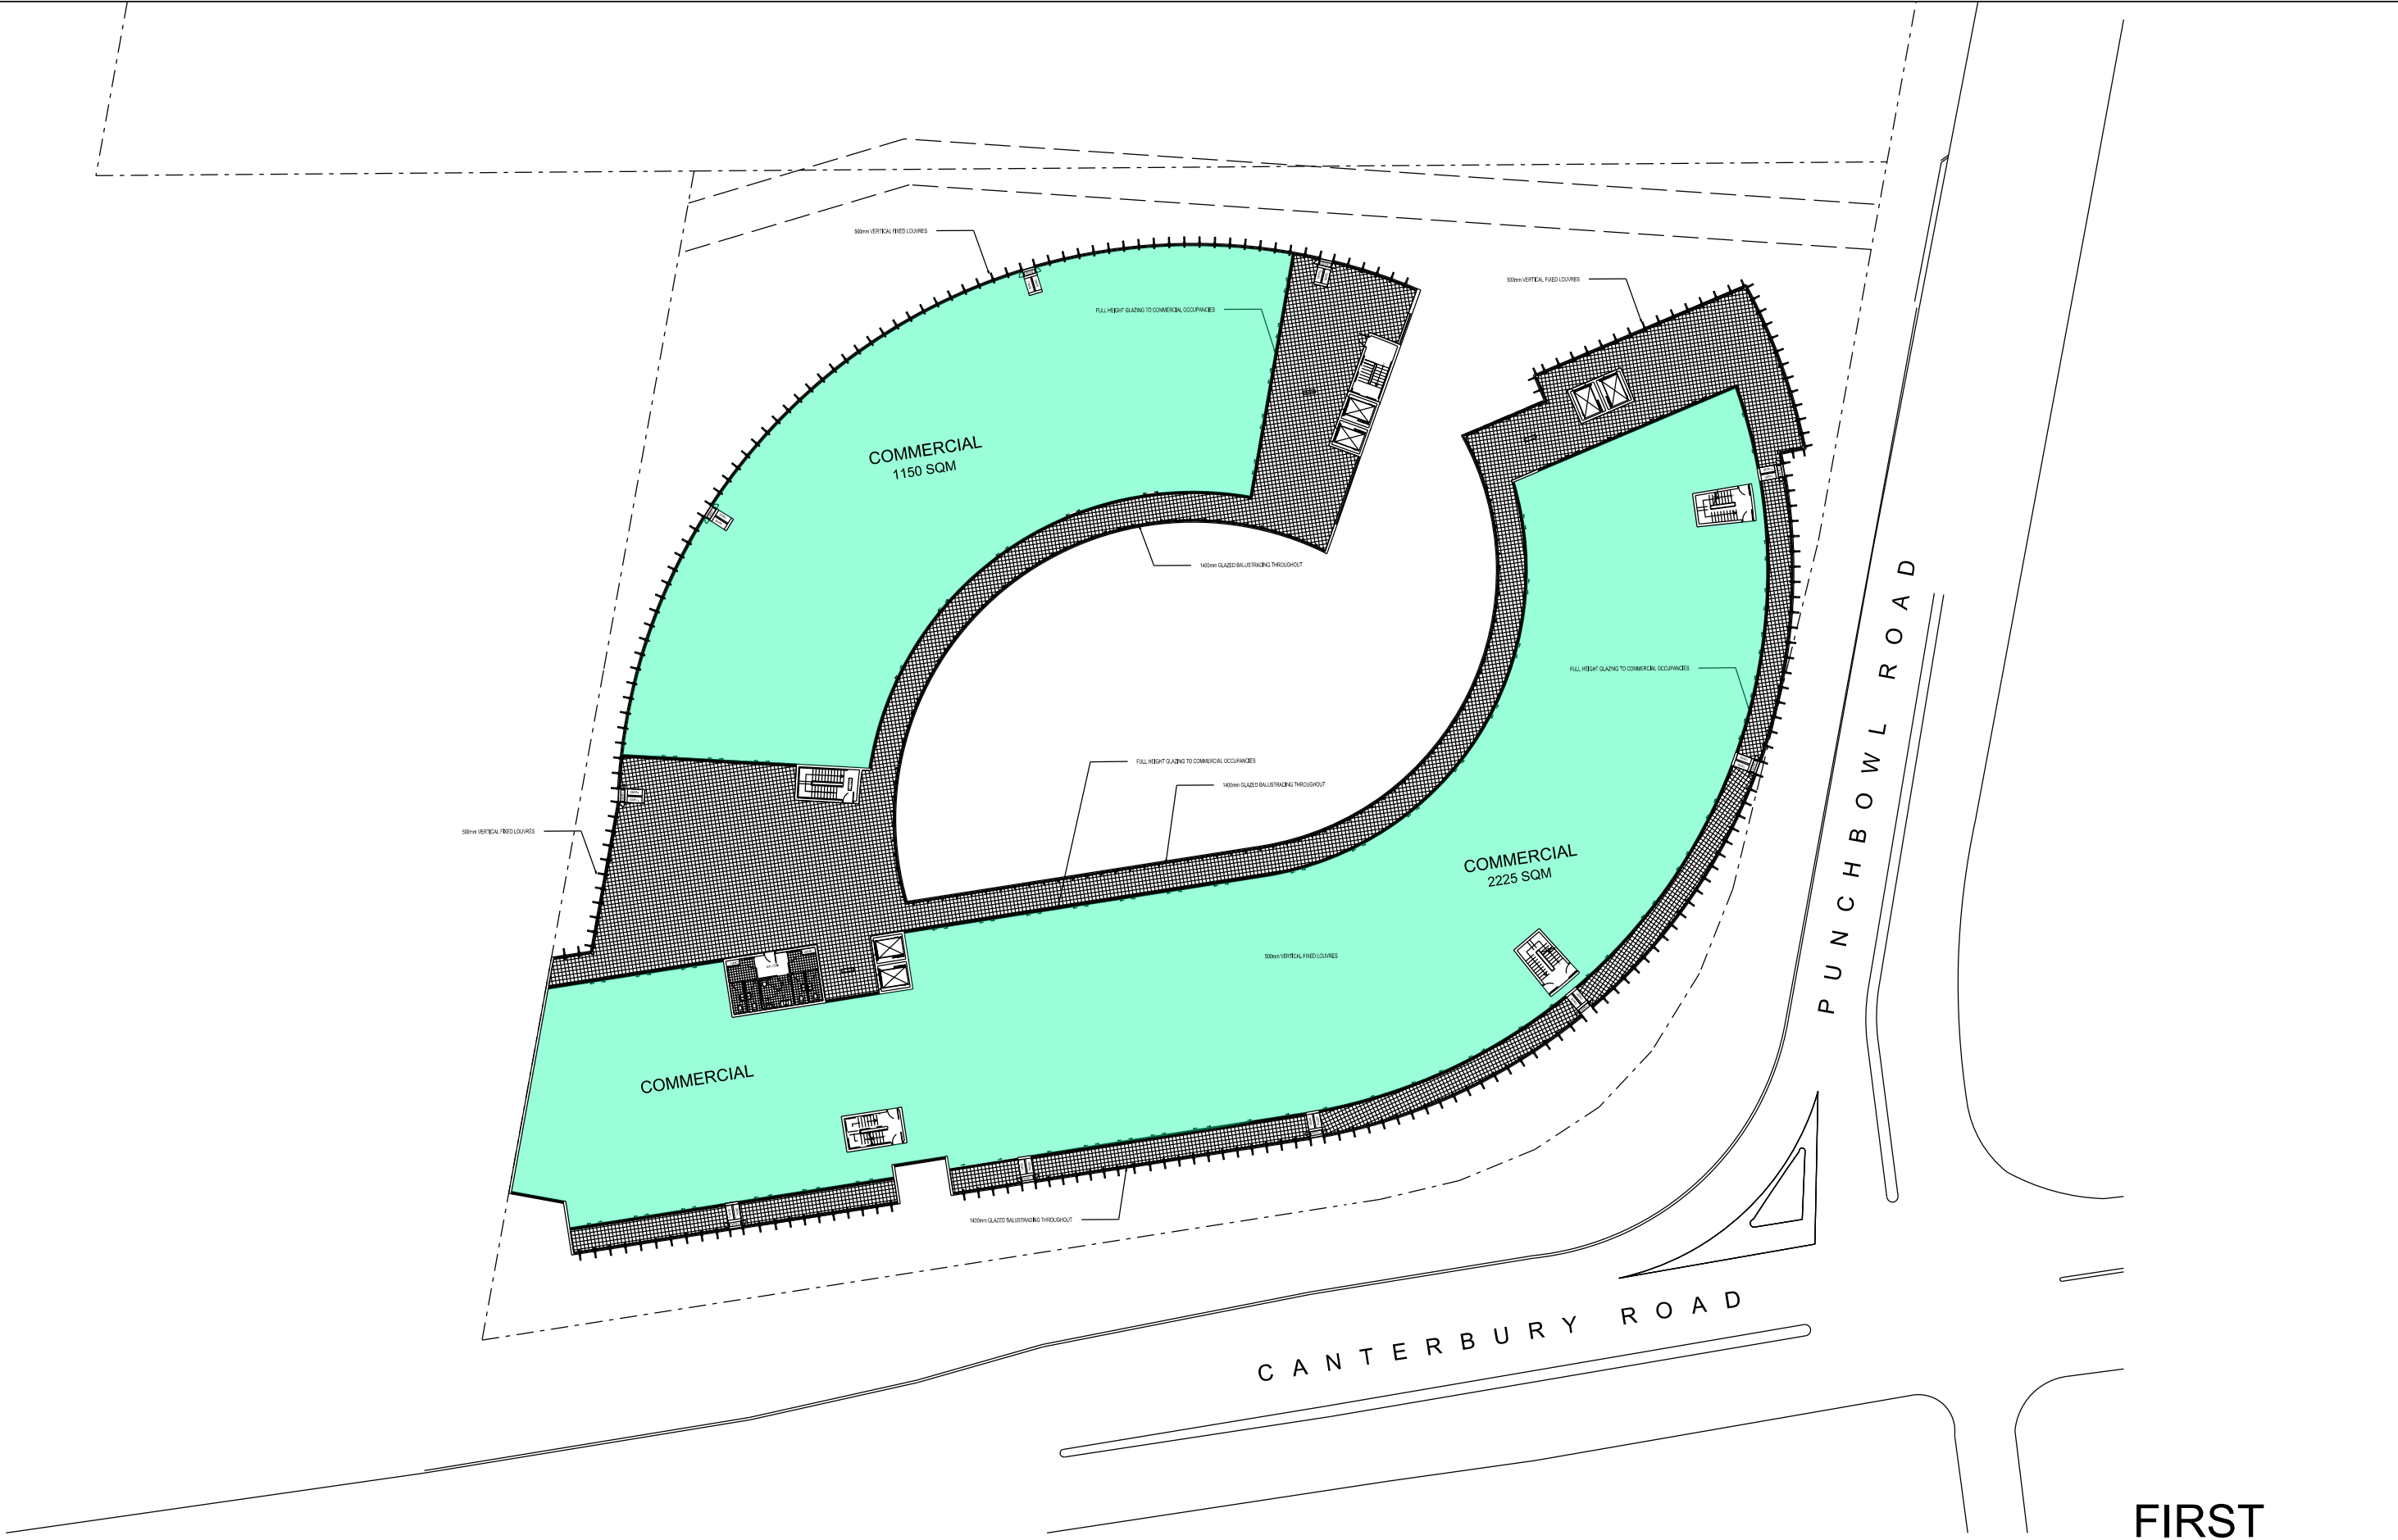

FIRST

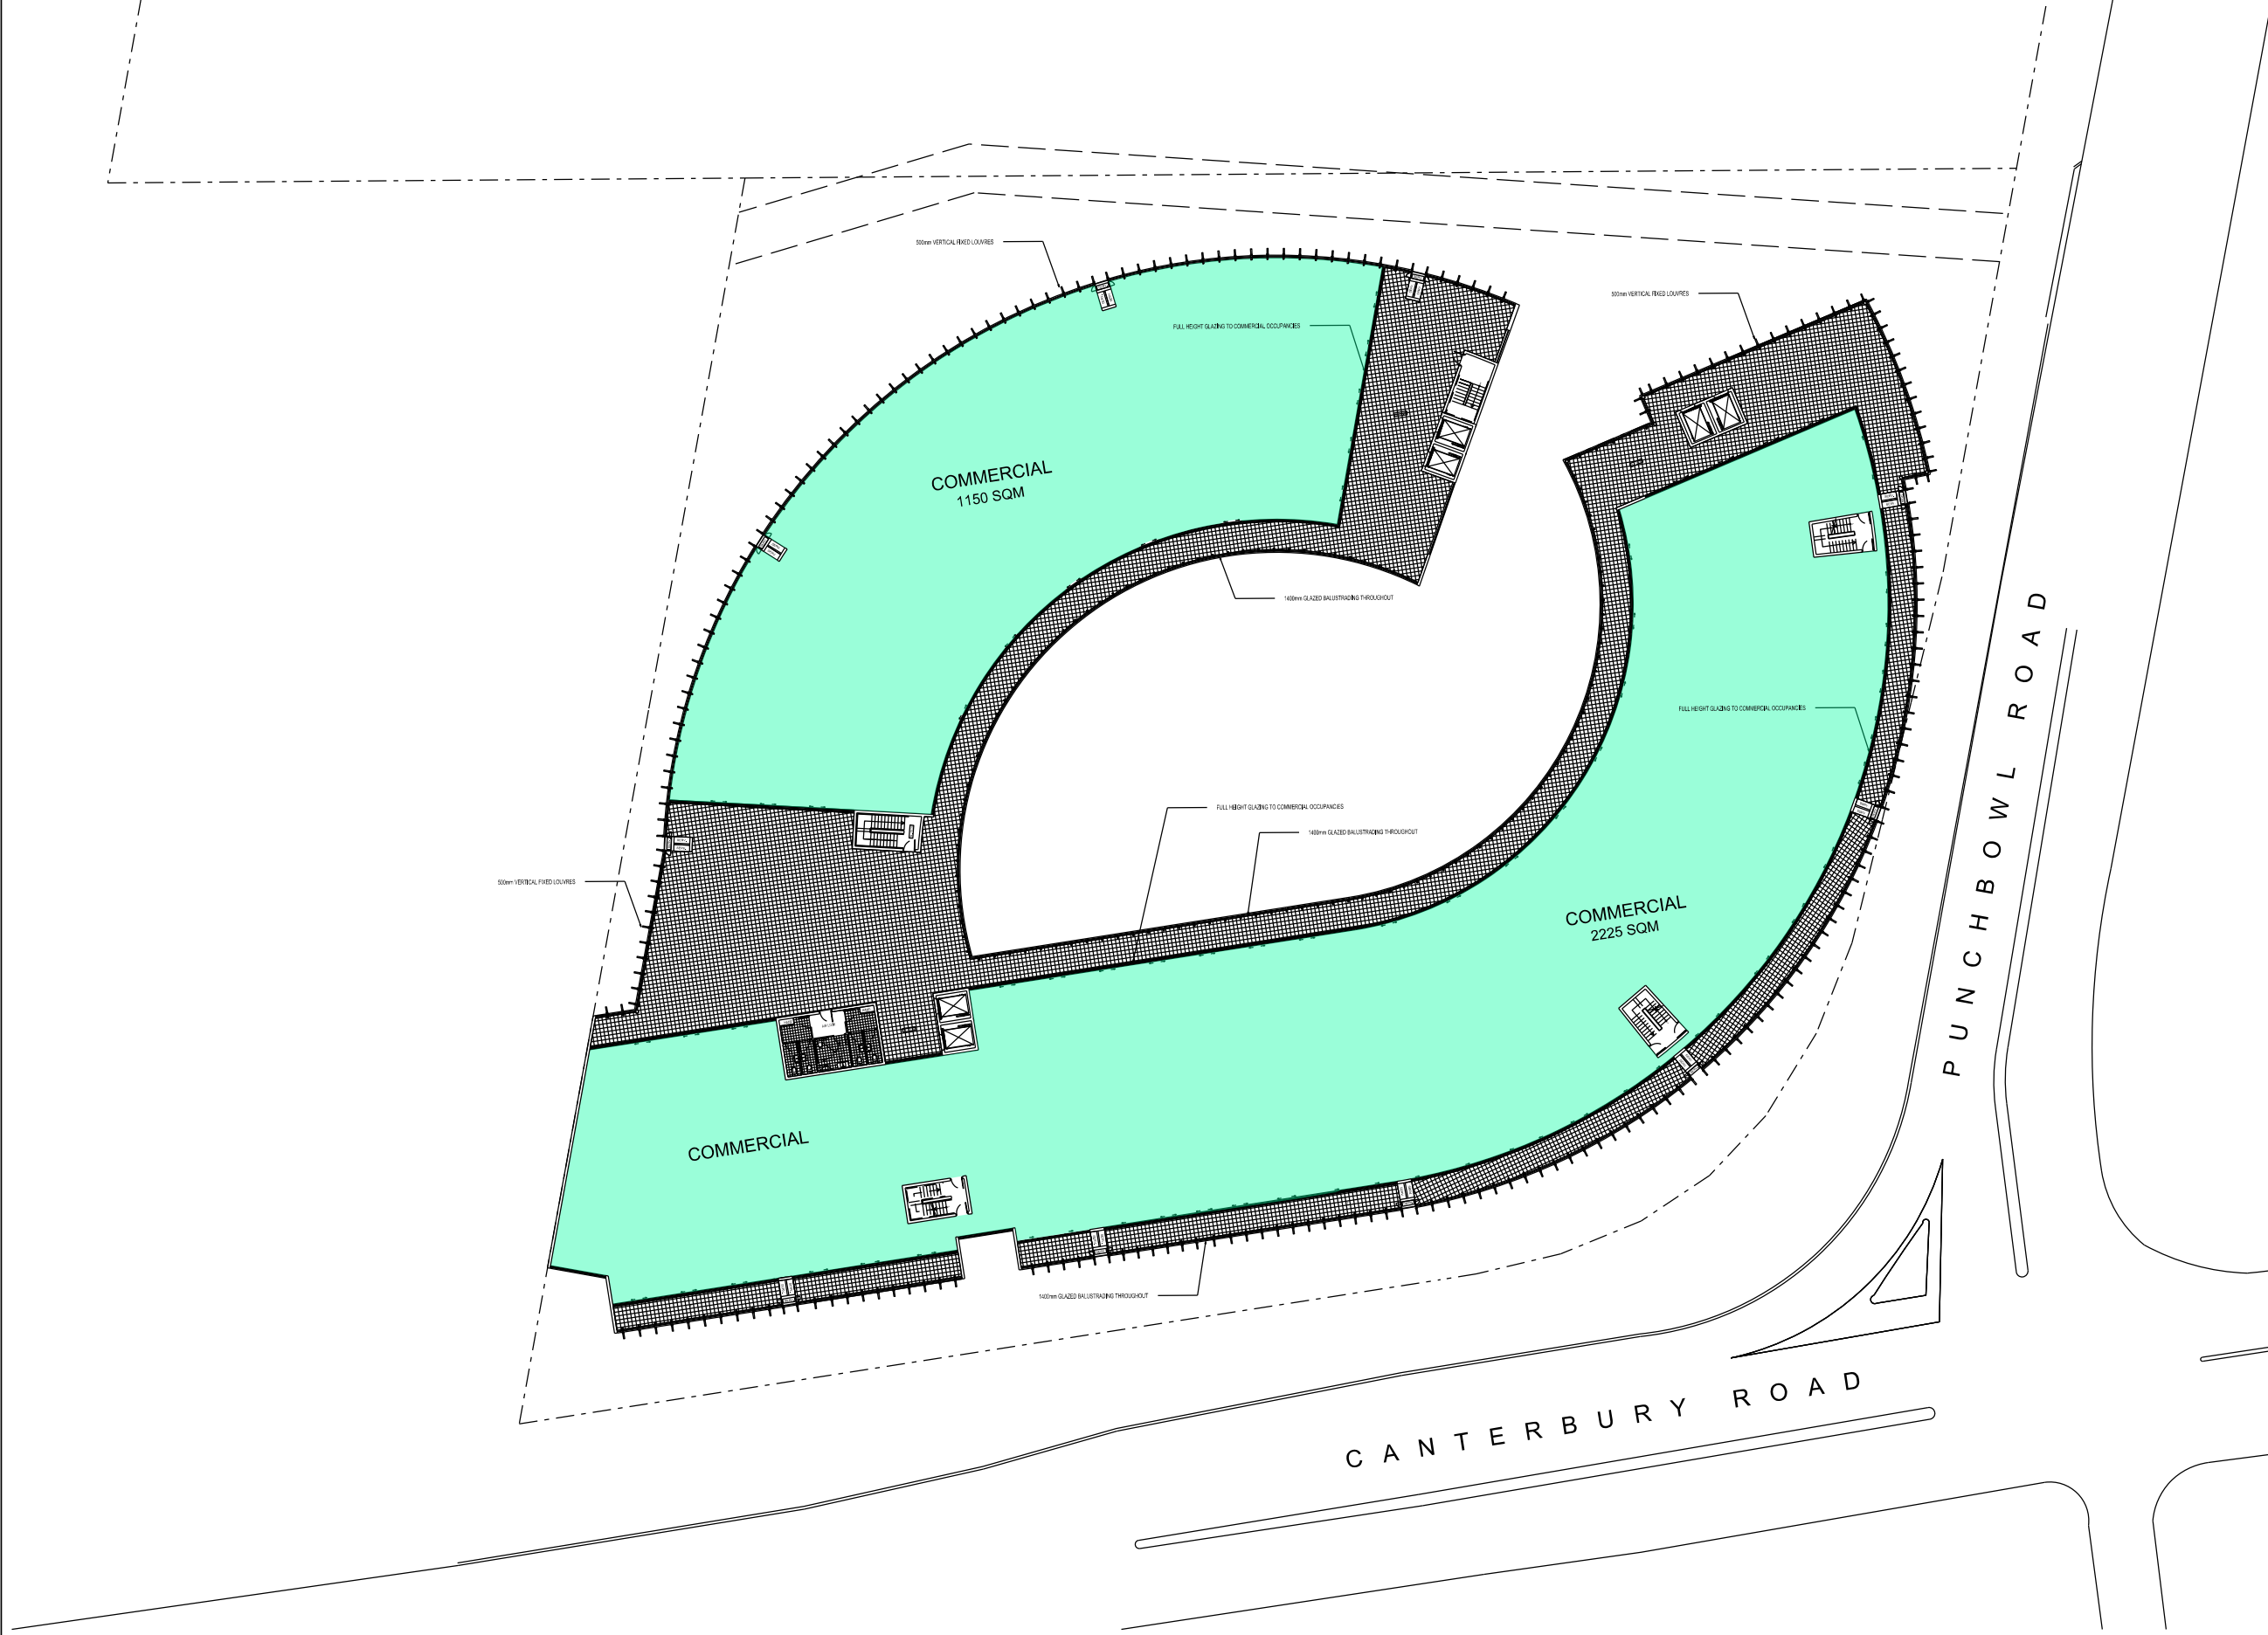


SECOND

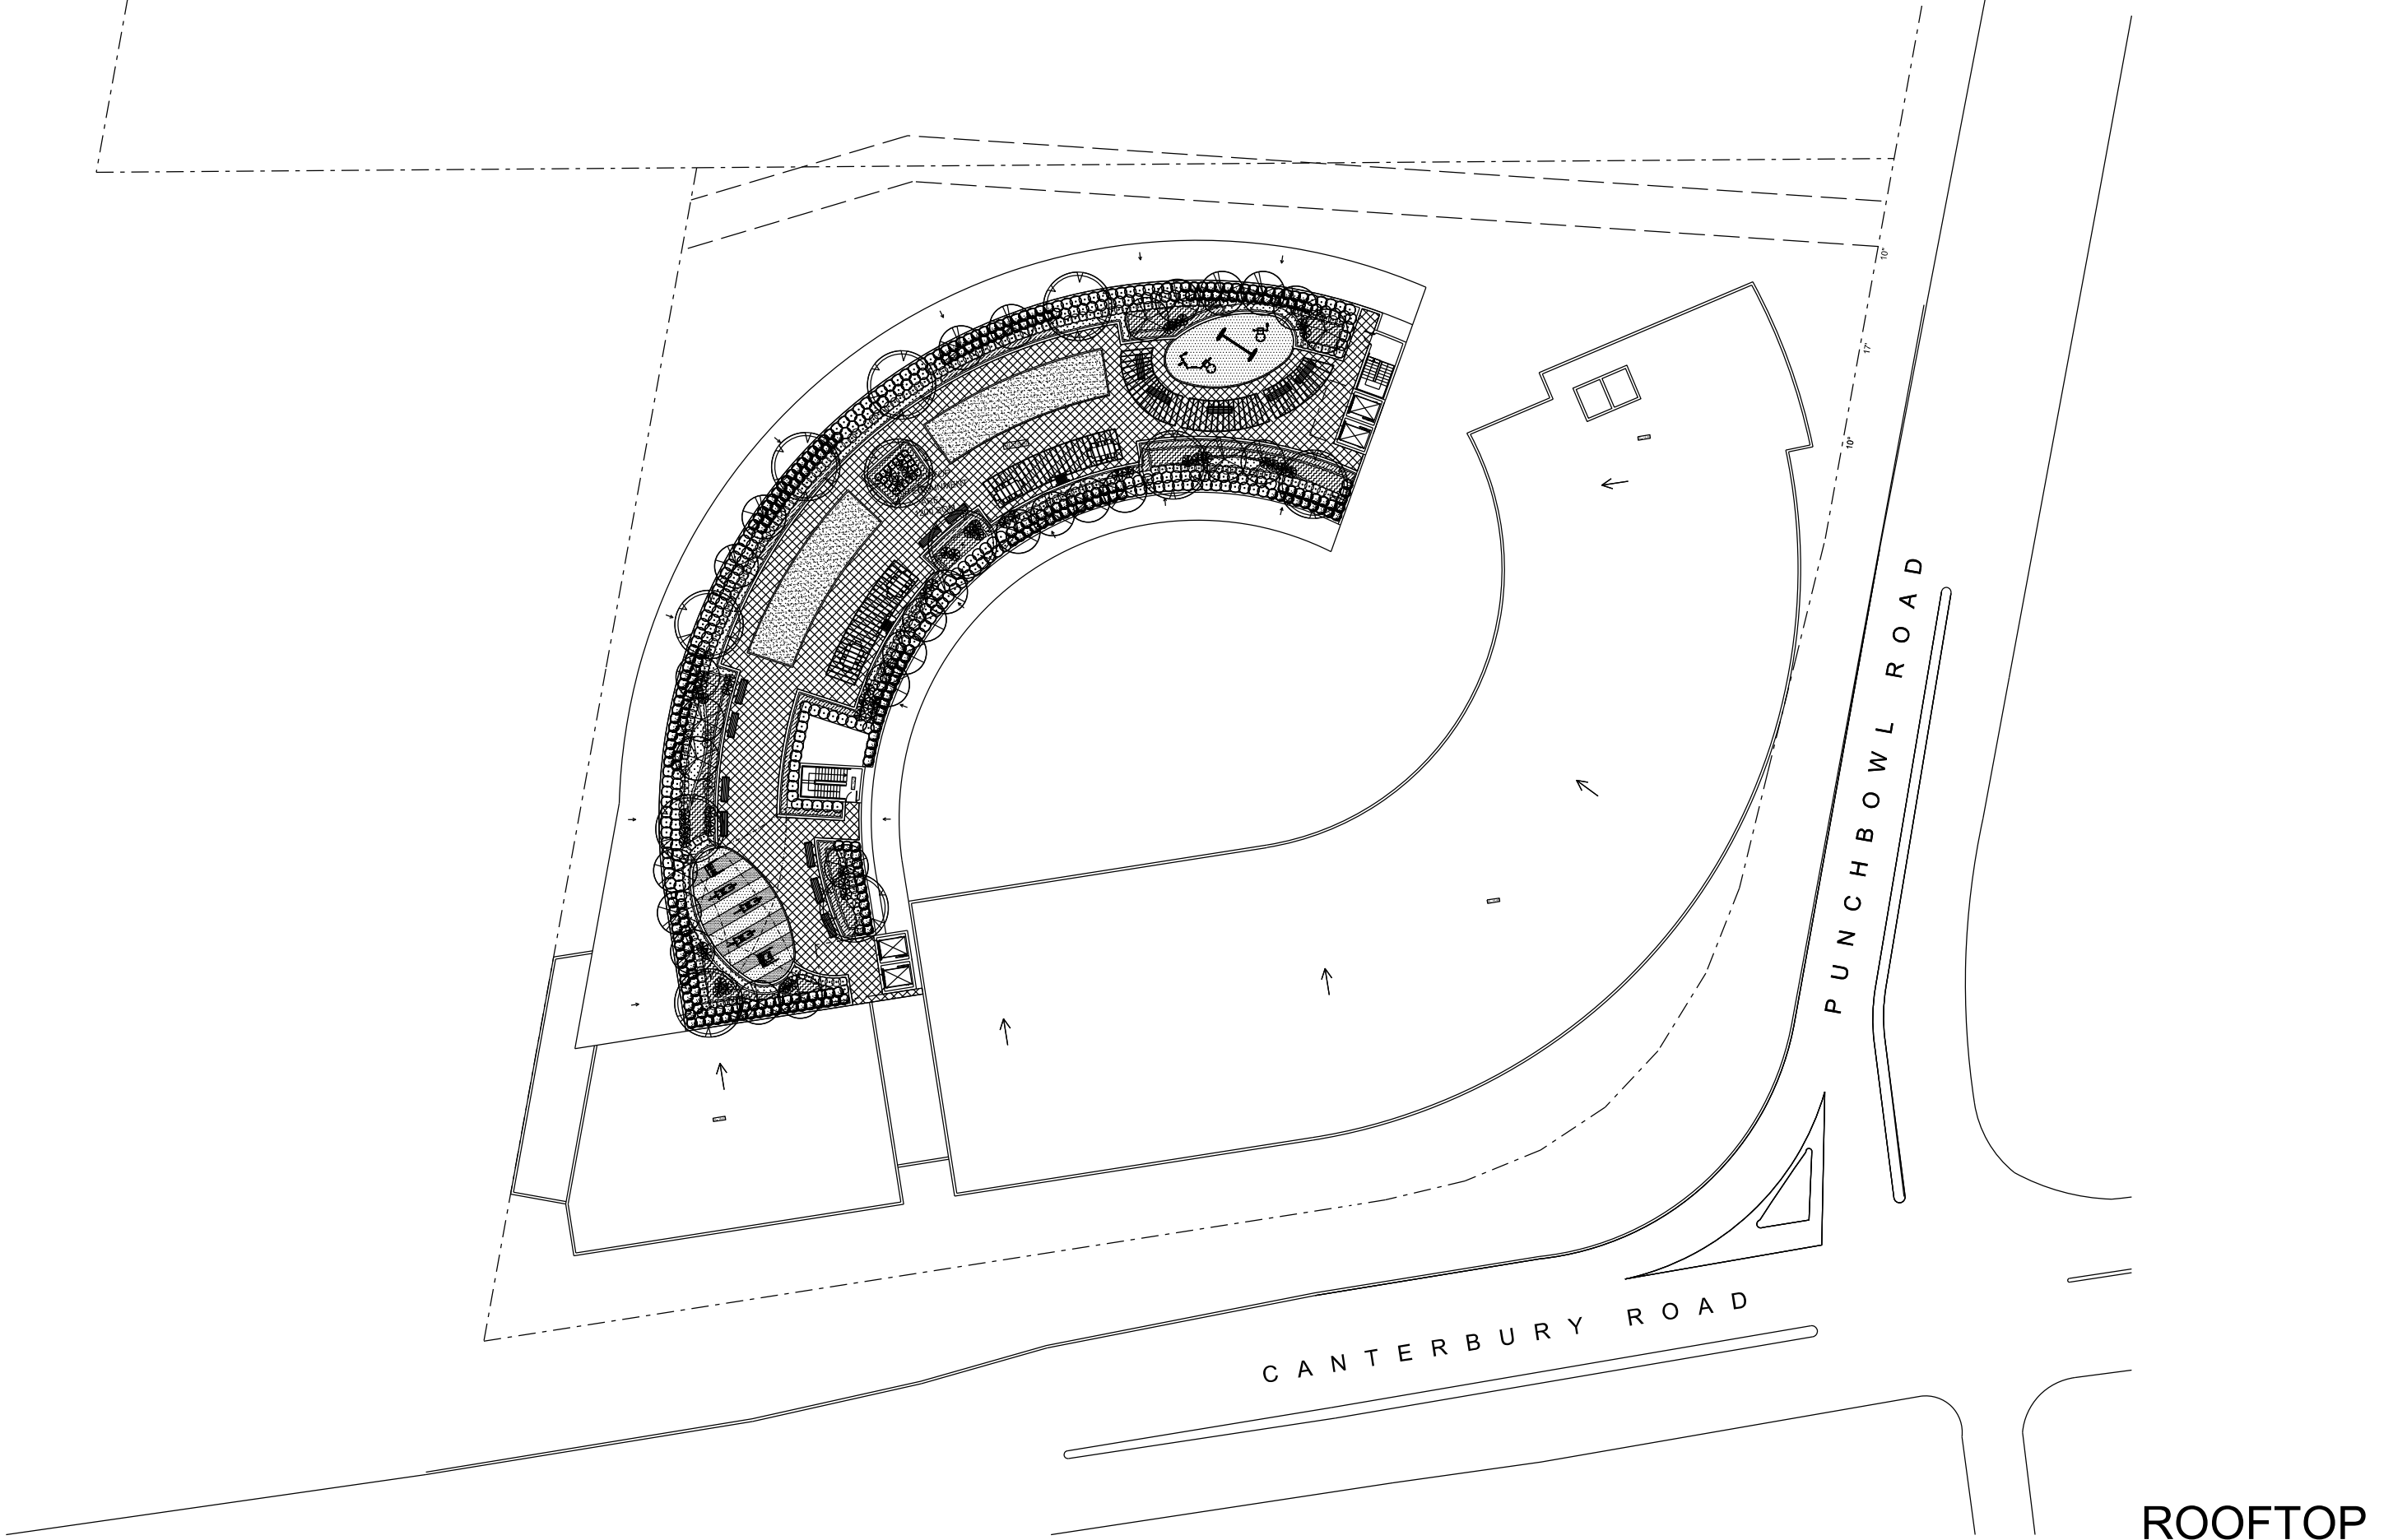

ROOFTOP

Notes
Drawings in this set are not for construction.
Do not scale from drawings.
All dimensions to be checked on site prior to commencement of work.
All discrepancies to be brought to the attention of the Architect.
Larger scale drawings and written dimensions take preference.
This drawing is copyright and remains the property of CMT Architects Australia Pty Ltd, and must not be retained, copied or used without the prior written authority of the author.

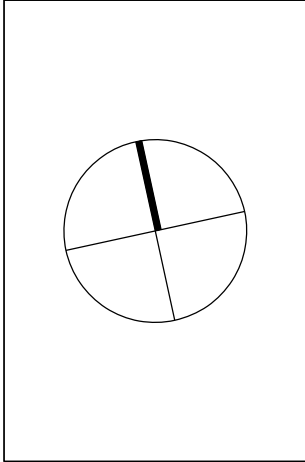



SITE AREA: 17880sqm
NORTH: 9710sqm
SOUTH: 8170sqm

BASEMENT LOWER: --

BASEMENT UPPER: 3000sqm

GROUND: 3270sqm

FIRST: 3375sqm


SECOND: 3375sqm

ROOFTOP: --

TOTAL: 13020sqm

Notes

Drawings in this set are not for construction.
Do not scale from drawings.
All dimensions to be checked on site prior to commencement of work.
All discrepancies to be brought to the attention of the Architect.
Larger scale drawings and written dimensions take preference.
This drawing is copyright and remains the property of CMT Architects
Australia Pty Ltd, and must not be retained, copied or used without the
prior written authority of the author.

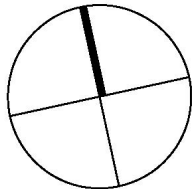

								A 30.08.19 For Lodgement AS			
Issue	Date	Description	By	Issue	Date	Description	By	Issue	Date	Description	By



Client

Project
Commercial Development
No. 21 Canterbury Rd.
Punchbowl NSW 2196

Drawing Title


GFA Calcs - Sheet 02

DA SUBMISSION

Scale 1:500 @ A1 1:1000 @ A3	Date 17.08.2019	Drawn AS	Checked CT
Job No. 00 00 00	Drawing No. DA 5.01		Issue A


Design File Ref: Arch/Active/921 Punchbowl Rd, P/06. DA July2019/01.Architecturals

Design Architect: Chris Tsioulos - Reg. No. 5143
Copyright remains the property of CMT Architects Australia P/L

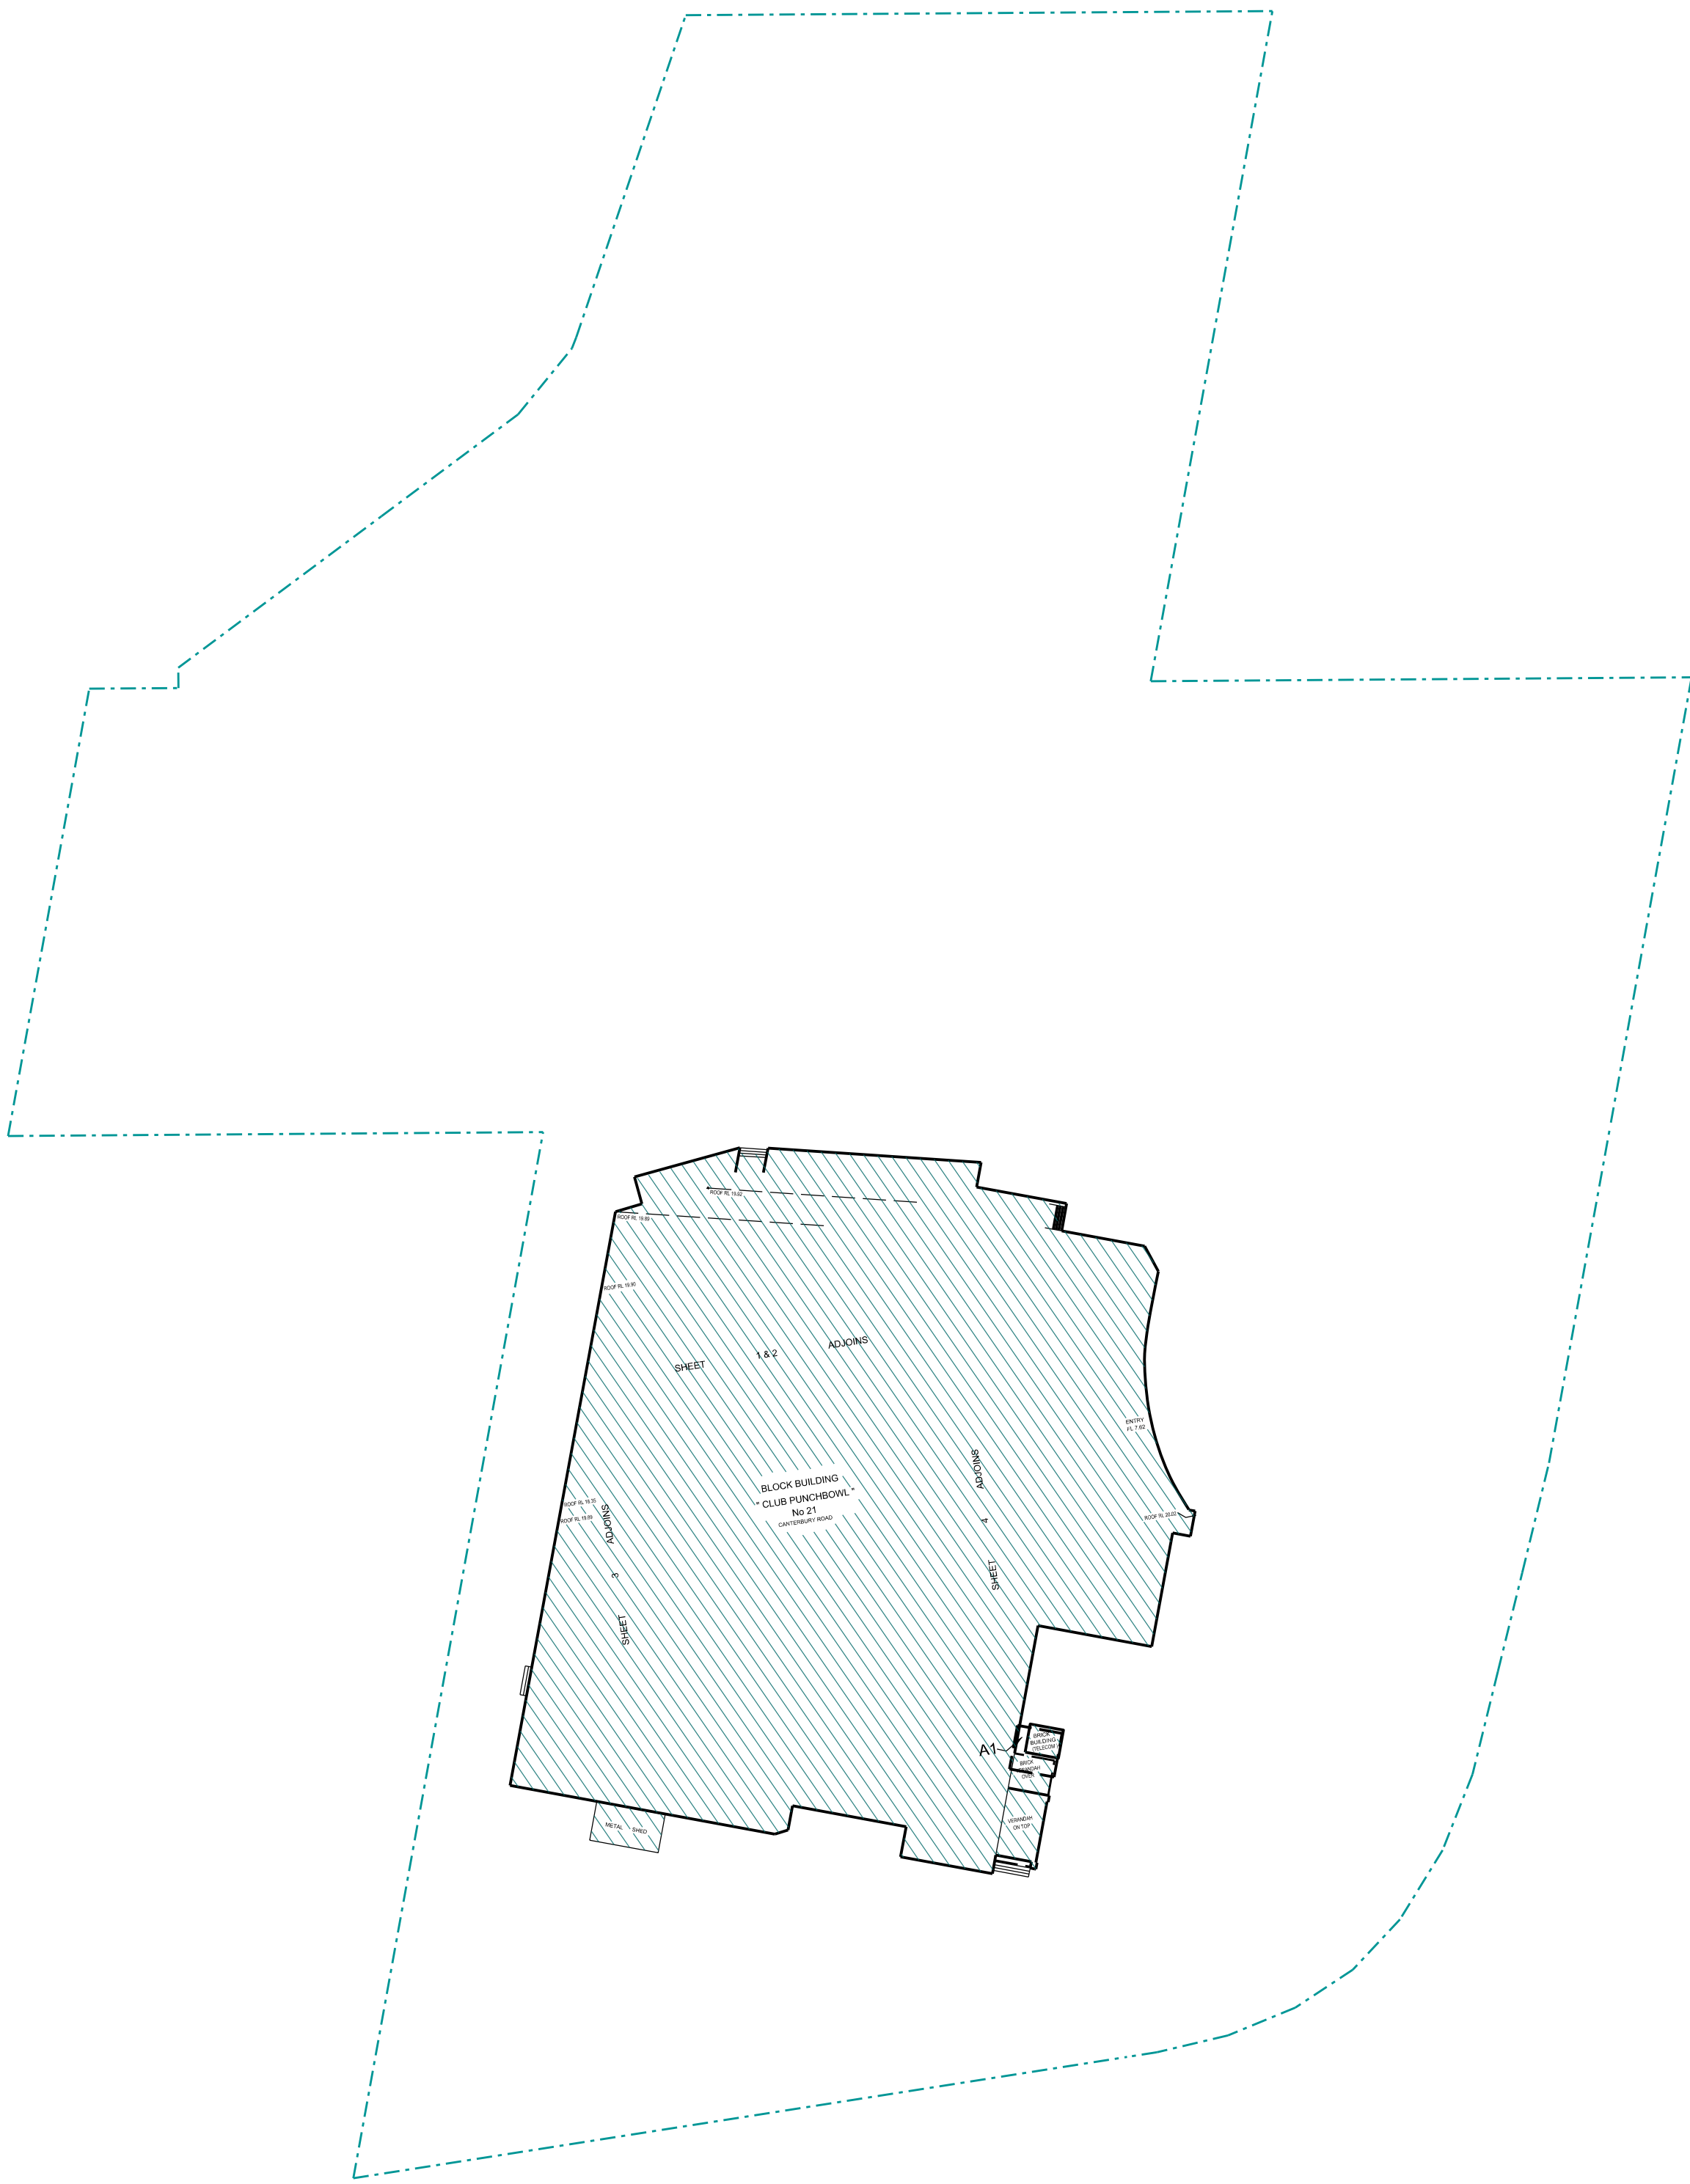

EXISTING STRUCTURE
TO BE DEMOLISHED

Notes
Drawings in this set are not for construction.
Do not scale from drawings.
All dimensions to be checked on site prior to commencement of work.
All discrepancies to be brought to the attention of the Architect.
Larger scale drawings and written dimensions take preference.
This drawing is copyright and remains the property of CMT Architects
Australia Pty Ltd, and must not be retained, copied or used without the
prior written authority of the author.

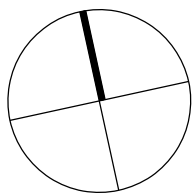

Issue				Issue				Issue			
Issue	Date	Description	By	Issue	Date	Description	By	Issue	Date	Description	By



CMT ARCHITECTS
AUSTRALIA PTY LTD

Level 1, 61-65 Kingsway,
Kingsgrove NSW 2208 Australia
Ph: +61 2 9587 4330
Fax: + 61 2 9587 4332
E: info@cmtarchitects.com
Web: www.cmtarchitects.com
ACN: 161 791 715

Client CLUB PUNCHBOWL	
Project Commercial Development No. 21 Canterbury Rd. Punchbowl NSW 2196	
Drawing Title DEMOLITION PLAN	

DA SUBMISSION					
Scale 1:500 @ A1 1:1000 @ A3	Date 10.12.2019	Drawn SS	Checked CT		
Job No. 00 00 00	Drawing No. DA 6.00		Issue A		
Design File Ref: Arch/Active/921 Punchbowl Rd, P.06. DA July2019/01_Architecturals					
Design Architect: Chris Tsioulos - Reg. No. 5143 Copyright remains the property of CMT Architects Australia P/L					