

DA DRAWING REGISTER	
DRAWING NO.	DRAWING NAME
A 0000	TITLE PAGE
A 1000	SITE ANALYSIS
A 1010	SITE PLAN
A 1020	OPPORTUNITIES AND CONSTRAINTS
A 1030	UNIT SCHEDULE
A 1100	SURVEY PLAN
A 1101	DEMOLITION PLAN
A 1150	STREETSCAPE ANALYSIS
A 1201	BASEMENT 02 PLAN
A 1202	BASEMENT 01 PLAN
A 1203	GROUND FLOOR PLAN
A 1204	LEVEL 01 PLAN
A 1205	LEVEL 02 PLAN
A 1206	LEVEL 03 PLAN
A 1207	LEVEL 04 PLAN
A 1208	LEVEL 05 PLAN
A 1209	LEVEL 06 PLAN
A 1210	ROOF PLAN
A 1250	TYPICAL GOLD LIVABLE UNITS
A 1251	TYPICAL GOLD LIVABLE UNITS
A 1252	TYPICAL SILVER LIVABLE UNITS
A 1253	TYPICAL SILVER LIVABLE LAYOUTS
A 1301	NORTH ELEVATION
A 1302	EAST ELEVATION
A 1303	SOUTH ELEVATION
A 1304	WEST ELEVATION
A 1401	SECTION AA
A 1402	SECTION BB
A 1403	RAMP SECTION
A 1404	BALCONY WALL SECTION DETAIL
A 2001	GFA CALCULATION
A 2002	AFFORDABLE UNITS CALCULATION
A 2010	SOLAR ACCESS DIAGRAM 2D
A 2011	SOLAR ACCESS DIAGRAM 3D (1)
A 2012	SOLAR ACCESS DIAGRAM 3D (2)
A 2013	SOLAR ACCESS DIAGRAM 3D (3)
A 2014	SOLAR ACCESS DIAGRAM 3D (4)
A 2020	CROSS-VENTILATION DIAGRAM 2D
A 2030	LANDSCAPE CALCULATION
A 2040	STORAGE SCHEDULE
A 2050	PERSPECTIVES
A 2101	SHADOW DIAGRAM 9.00 AM 21 JUNE
A 2102	SHADOW DIAGRAM 12.00 PM 21 JUNE
A 2103	SHADOW DIAGRAM 3.00 PM 21 JUNE
A 2201	MATERIAL SCHEDULE 1/2
A 2202	MATERIAL SCHEDULE 2/2

UNIT CALCULATIONS

GROUND FLOOR:		LEVEL 03:	
RETAIL	04	1 BED	01
TOTAL	04	2 BED	08
		3 BED	01
		TOTAL	10
LEVEL 01:		LEVEL 04:	
1 BED	01	1 BED	01
2 BED	08	2 BED	08
3 BED	01	3 BED	01
TOTAL	10	TOTAL	10
LEVEL 02:		LEVEL 05:	
1 BED	03	1 BED	01
2 BED	06	2 BED	08
3 BED	01	3 BED	01
TOTAL	10	TOTAL	10
		LEVEL 06:	
		1 BED	01
		2 BED	08
		3 BED	01
		TOTAL	10
TOTAL 1 BED: 08			
TOTAL 2 BED: 46			
TOTAL 3 BED: 06			
TOTAL RESIDENTIAL UNITS: 60			
TOTAL RETAIL: 04 (401.30 sqm)			
TOTAL YIELD: 64			
AFFORDABLE HOUSING:			
LEVEL 01 - 103 & 104			
LEVEL 02 - 204			
LEVEL 03 - 301, 302, 309 & 310			
LEVEL 04 - 401, 402, 409 & 410			
TOTAL - 11 UNITS (1x 1 BED, 8x 2 BED, 2x 3 BED)			
LIVABLE HOUSING:			
SILVER RATING (12 UNITS) - 101, 102, 201, 202, 301, 302, 401, 402, 501, 502, 601, 602			
GOLD RATING (12 UNITS) - 103, 104, 203, 204, 303, 304, 403, 404, 503, 504, 603, 604			



GFA CALCULATIONS

SITE AREA = 1,782m²
PERMISSIBLE FSR = 2.5:1 + 0.75 = 3.25:1 (30%) ARH BONUS
PERMISSIBLE GFA = 5,791.50m²
TOTAL GFA: 5,789.84 SQM
TOTAL FSR: 3.249:1 (INC. 0.75 (30%) ARH BONUS)

CARPARKING

NON-AFFORDABLE UNITS:
TOTAL UNITS: 48
REQUIRED: 48
PROVIDED: 48

AFFORDABLE HOUSING:
TOTAL UNITS: 11
REQUIRED: 6
PROVIDED: 6

RETAIL:
TOTAL UNITS: 4
REQUIRED: 10
PROVIDED: 10


VISITOR
REQUIRED: 12
PROVIDED: 12

TOTAL CARPARKING REQUIRED:
76
TOTAL CARPARKING PROVIDED:
76




GHAZI AL ALI
ARCHITECT PTY LTD
21 / 47-55 John St, Leichhardt NSW 2040
T. +612 9744 7035 E.office@ghazia.com
NSW reg. no. 7542 ABN: 67167131848
Design Practitioner No. DEP0000073


PROPOSED MIXED USE DEVELOPMENT
WATERLOO RD
190 WATERLOO ROAD, GREENACRE

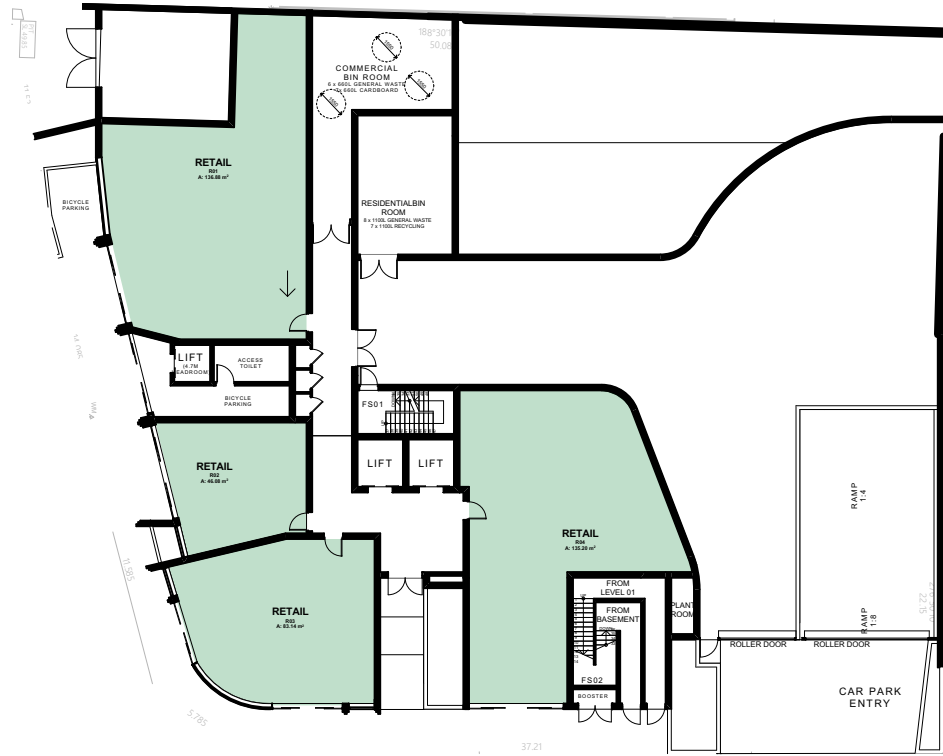


GROUND 1:400

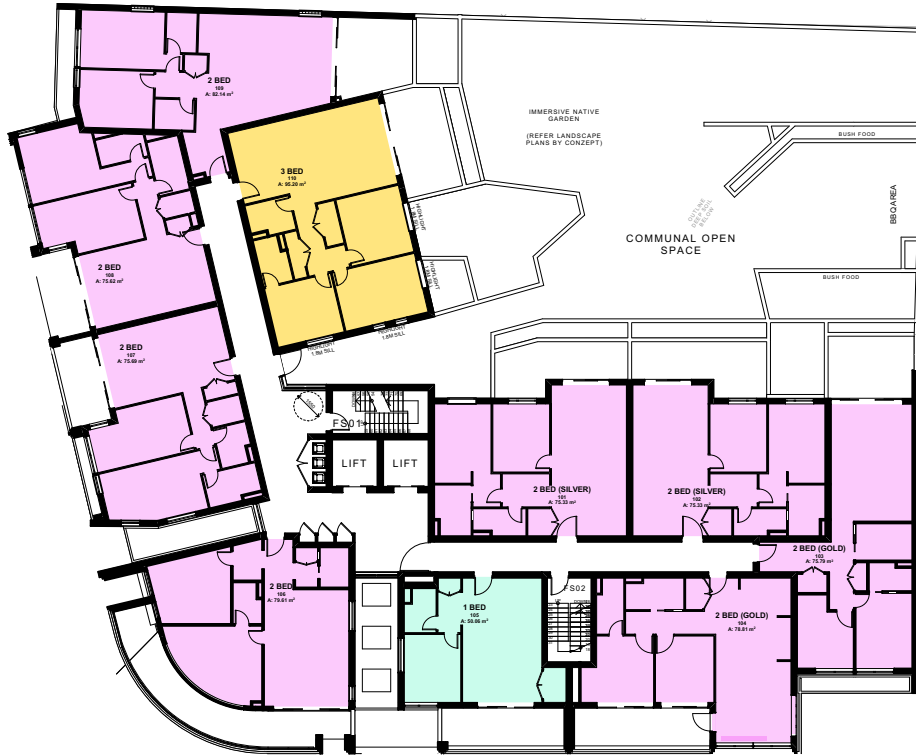

LEVEL 01 1:400

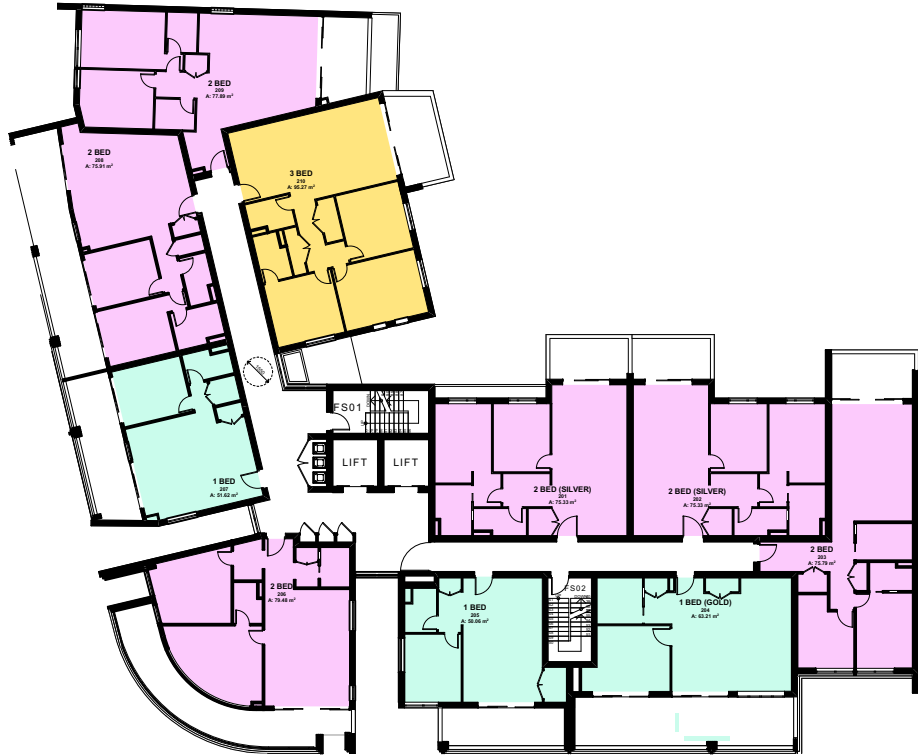

LEVEL 02 1:400

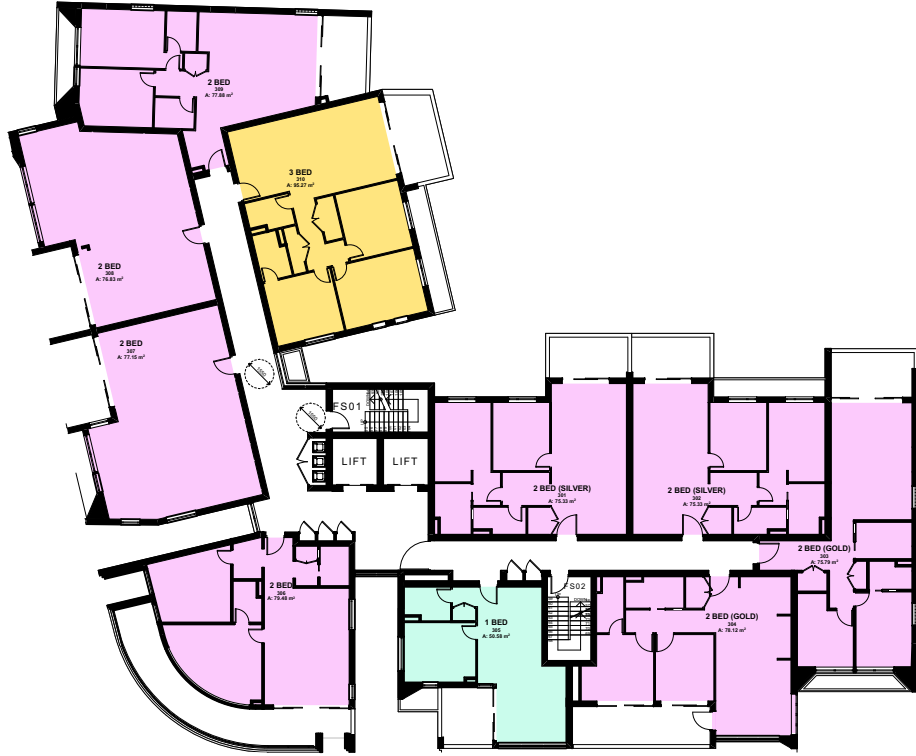


LEVEL 03-06 1:400

APARTMENTS				
LEVEL	UNIT NUMBER	TYPE	REQUIRED (SQM)	AREA
GROUND FLOOR	R01	RETAIL	N/A	136.88
	R02	RETAIL	N/A	46.08
	R03	RETAIL	N/A	83.14
	R04	RETAIL	N/A	135.20
LEVEL 01	101	2 BED (SILVER)	75	75.33
	102	2 BED (SILVER)	75	75.33
	103	2 BED (GOLD)	75	75.79
	104	2 BED (GOLD)	75	78.81
	105	1 BED	50	50.06
	106	2 BED	75	79.61
	107	2 BED	75	75.69
	108	2 BED	75	75.62
	109	2 BED	75	82.14
	110	3 BED	95	95.20
LEVEL 02	201	2 BED (SILVER)	75	75.33
	202	2 BED (SILVER)	75	75.33
	203	2 BED	75	75.79
	204	1 BED (GOLD)	50	64.00
	205	1 BED	50	50.06
	206	2 BED	75	79.48
	207	1 BED	50	51.62
	208	2 BED	75	75.91
	209	2 BED	75	77.89
	210	3 BED	95	95.27
LEVEL 03	301	2 BED (SILVER)	75	75.33
	302	2 BED (SILVER)	75	75.33
	303	2 BED (GOLD)	75	75.79
	304	2 BED (GOLD)	75	78.12
	305	1 BED	50	50.58
	306	2 BED	75	79.48
	307	2 BED	75	77.15
	308	2 BED	75	76.83
	309	2 BED	75	77.88
	310	3 BED	95	95.27
LEVEL 04	401	2 BED (SILVER)	75	75.33
	402	2 BED (SILVER)	75	75.33
	403	2 BED (GOLD)	75	75.79
	404	2 BED (GOLD)	75	78.12
	405	1 BED	50	50.58
	406	2 BED	75	79.61
	407	2 BED	75	77.15
	408	2 BED	75	76.83
	409	2 BED	75	77.89
	410	3 BED	95	95.27
LEVEL 05	401	2 BED (SILVER)	75	75.33
	402	2 BED (SILVER)	75	75.33
	503	2 BED (GOLD)	75	75.79
	504	2 BED (GOLD)	75	78.12
	505	1 BED	50	50.58
	506	2 BED	75	79.61
	507	2 BED	75	77.15
	508	2 BED	75	76.83
	509	2 BED	75	77.88
	510	3 BED	95	95.27
LEVEL 06	301	2 BED (SILVER)	75	75.33
	302	2 BED (SILVER)	75	75.33
	603	2 BED (GOLD)	75	75.79
	604	2 BED (GOLD)	75	78.12
	605	1 BED	50	50.58
	606	2 BED	75	79.61
	607	2 BED	75	77.15
	608	2 BED	75	76.83
	609	2 BED	75	77.89
	610	3 BED	95	95.27

LEGEND:

	RETAIL
	1 BED
	2 BED
	3 BED

NOTE: SILVER AND GOLD INDICATE LIVABLE HOUSING UNIT FROM APARTMENT DESIGN GUIDE (ADG)

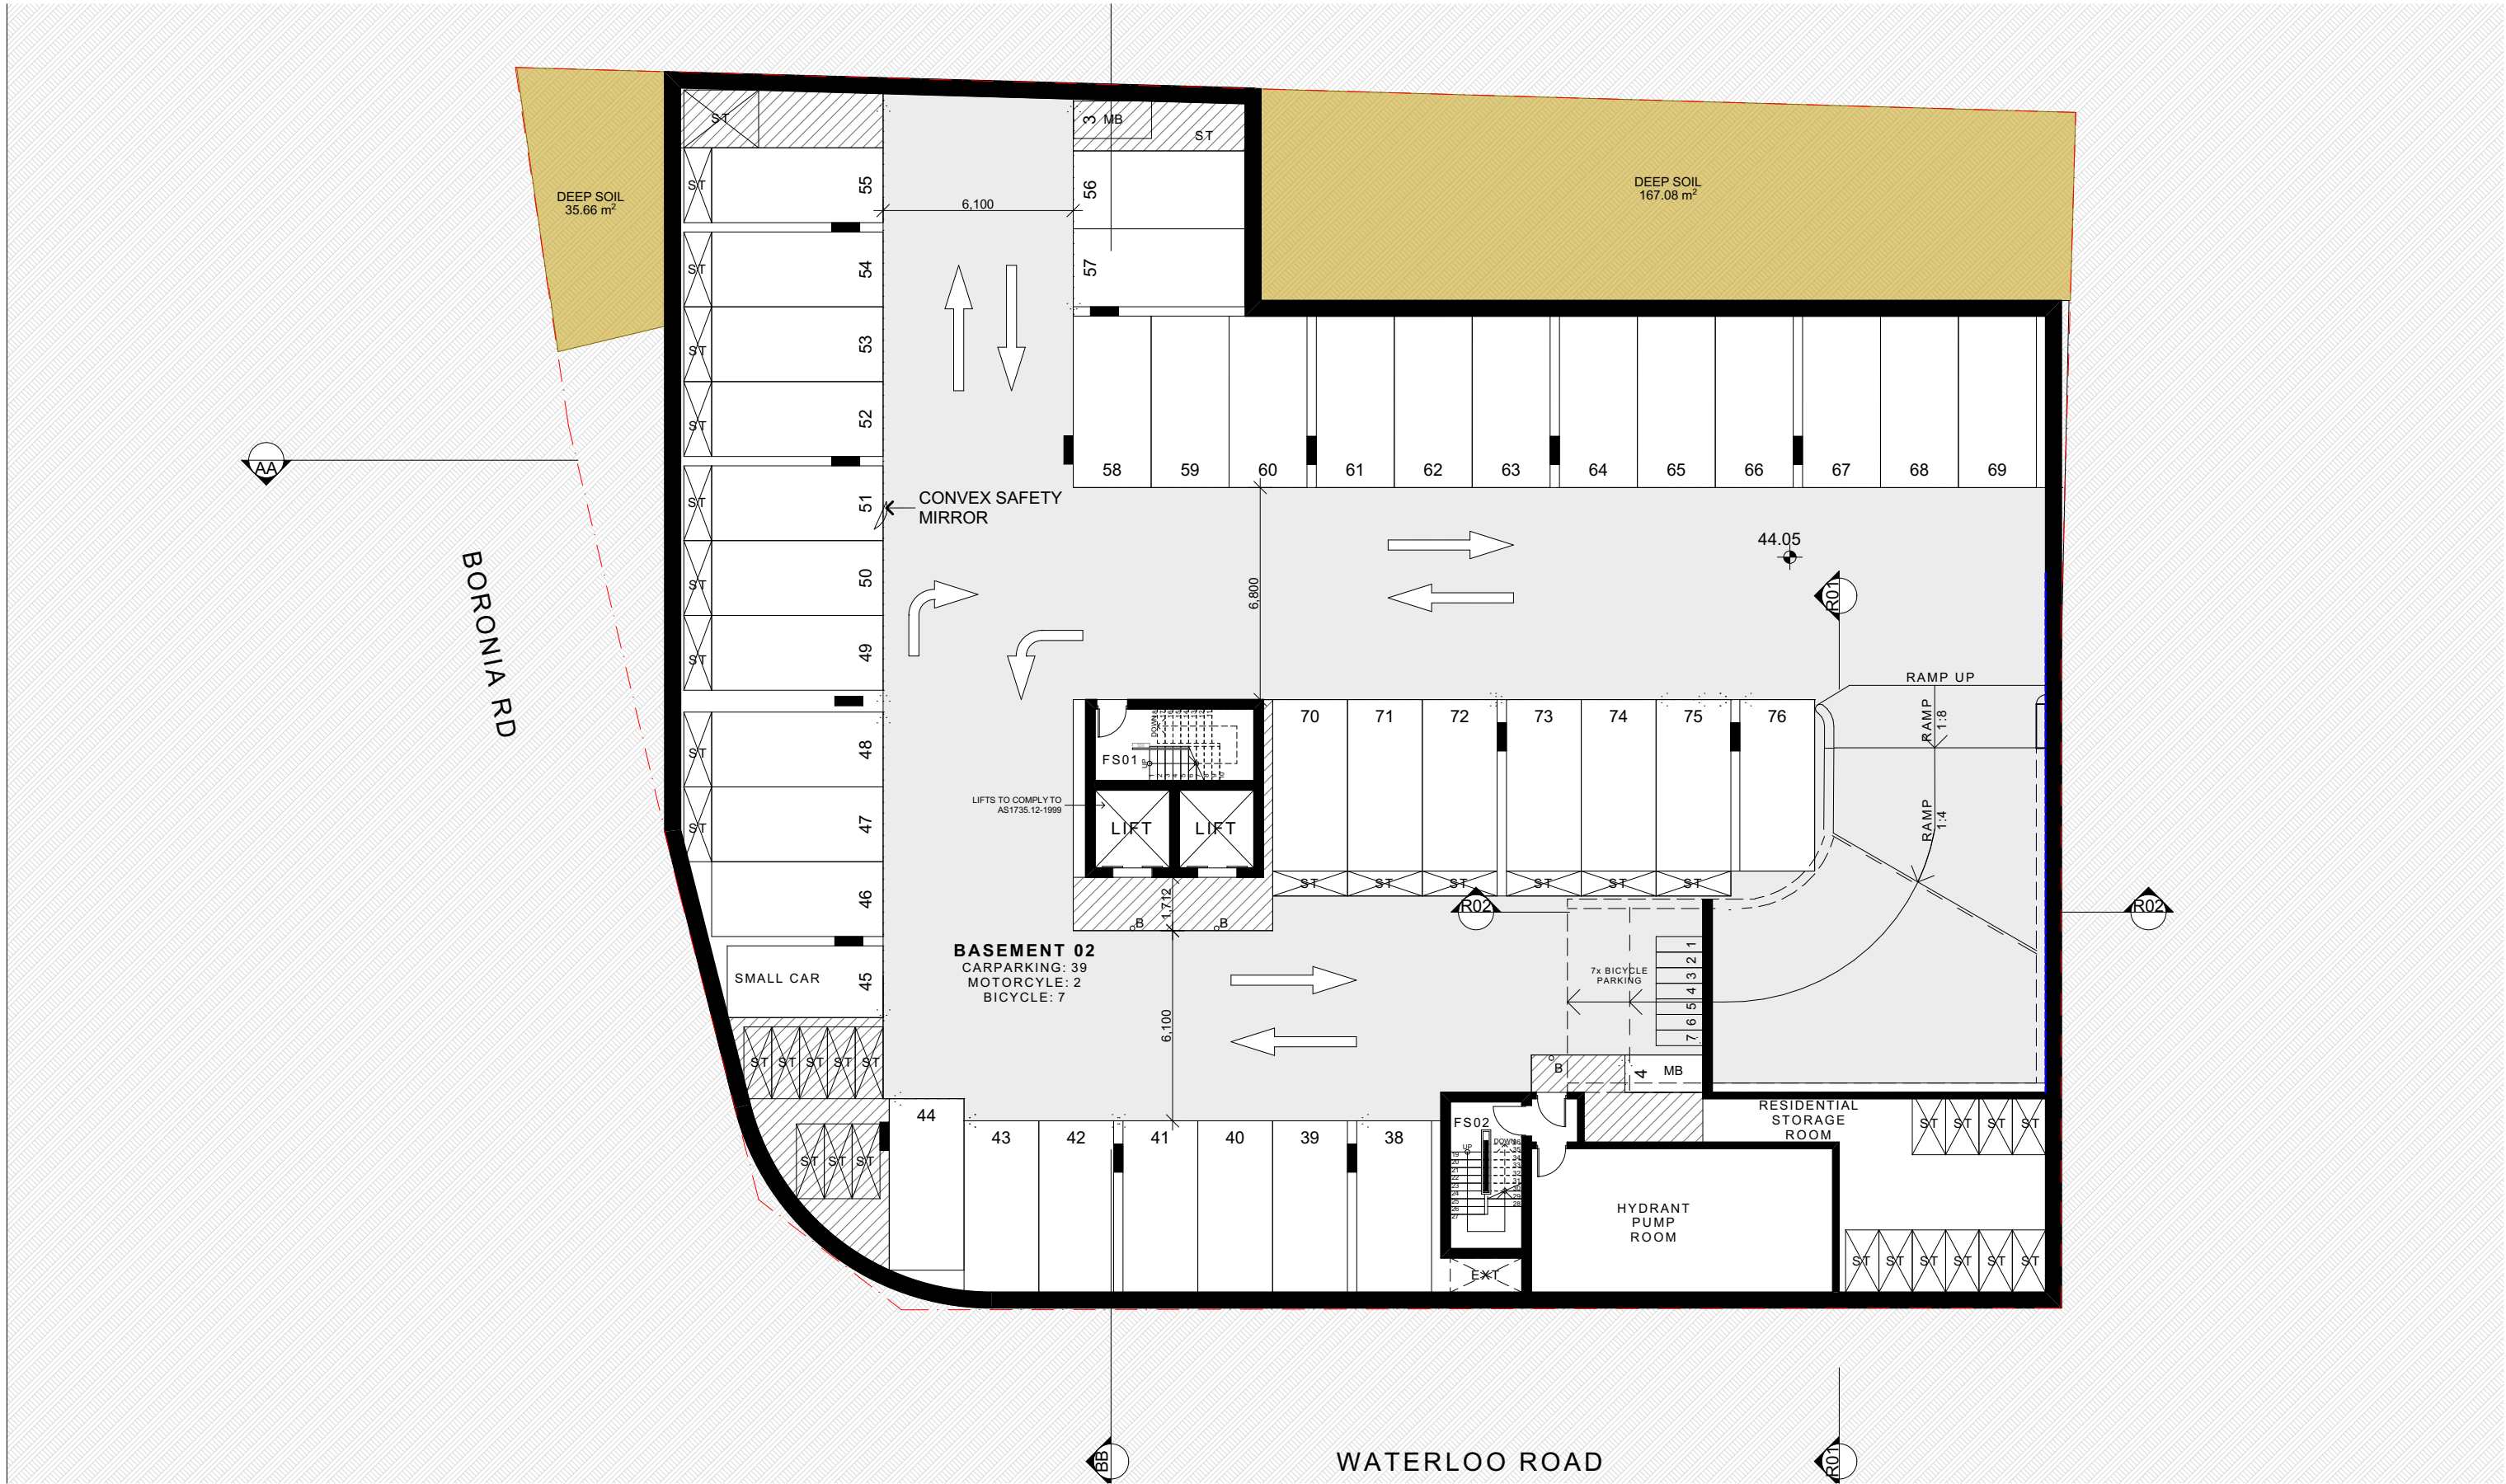

BASEMENT 02
1:200

SCALE 1:200 @ A3
0 1 2 5 10M

FOR DA
PURPOSES ONLY
NOT FOR
CONSTRUCTION

DA

Drawing Original Size A3

Rev	Date	Description
B	4/07/2025	FOR COUNCIL RPT
A	24/02/2025	FOR SUBMISSION

© COPYRIGHT
DO NOT SCALE DWGS. USE
DIMENSIONS ONLY. REFER
ANY DISCREPANCIES TO
ARCHITECT PRIOR TO
CONSTRUCTION.
THESE DRAWINGS ARE
SUBJECT TO COPYRIGHT.

ACCESS **Vieta Access Architects Pty. Ltd.**
www.vietaaccess.com.au
admin@vietaaccess.com.au
PO Box 555, Kingswood NSW 2147
ABN: 8212441614

TRAFFIC **Traffic Consultants Pty. Ltd.**
www.trafficconsultants.com.au
ABN: 54 660 055 532
bernard@trafficconsultants.com.au
Bernard Lo

BASIX **UC UNIVERSAL CONSULTING ENGINEERS**
Suite 201/14 Humeview Place, Bankstown NSW 2201
Tel: 0002 387 270 | Fax: 0002 387 270 | Email: info@uc.com.au | www.uc.com.au

ACOUSTIC **acouras CONSULTANCY**
www.acouras.com.au
info@acouras.com.au

GEOTECHNICAL **Geotechnical Consultants Australia Pty Ltd**
PO Box 2024
info@geotechnical.com.au
www.geotechnical.com.au

HYDRAULIC **Australawide Consulting Services P/L**
Suite 6.01, 56 Miller Street,
Pymont NSW 2009

LANDSCAPING **concept**
enquiries@concept.net.au
www.concept.net.au
02 9922 5312

BCA **DESIGN RIGHT CONSULTING PTY LTD**
PO Box 2351, North Parramatta NSW 2150
ALAN@DRCONSULT.COM.AU
WWW.DRCONSULT.COM.AU

CONTAMINATION **El Australia Pty Ltd**
Suite 6.01, 56 Miller Street,
Pymont NSW 2009

PLANNING **think planners**
Sydney
P: 02 9559 0025
E: sydney@thinkplanners.com.au


WASTE MANAGEMENT **BARKER STEWART**
Sydney
P: 02 9559 0025
E: sydney@barkerstewart.com.au

ARCHITECT **GHAZI AL ALI ARCHITECT**
T: +612 9744 7035 | E: office@ghazi.com
ABN: 67167131648
211 47455 JOHN ST
LEICHARDT NSW 2040


PROJECT	
190 WATERLOO RD, GREENACRE	
CLIENT MOHAMMED DAHER	
SCALE 1:200	DATE 4/07/2025
DRAWN SN, MO, FA, CJ	PROJECT ARCHITECT MO
	PROJECT DIRECTOR GA

DRAWING NAME	
BASEMENT 02 PLAN	
DRAWING NUMBER DA	PROJECT NUMBER A 1201
	ISSUE B

PROJECT NUMBER	
29.17	

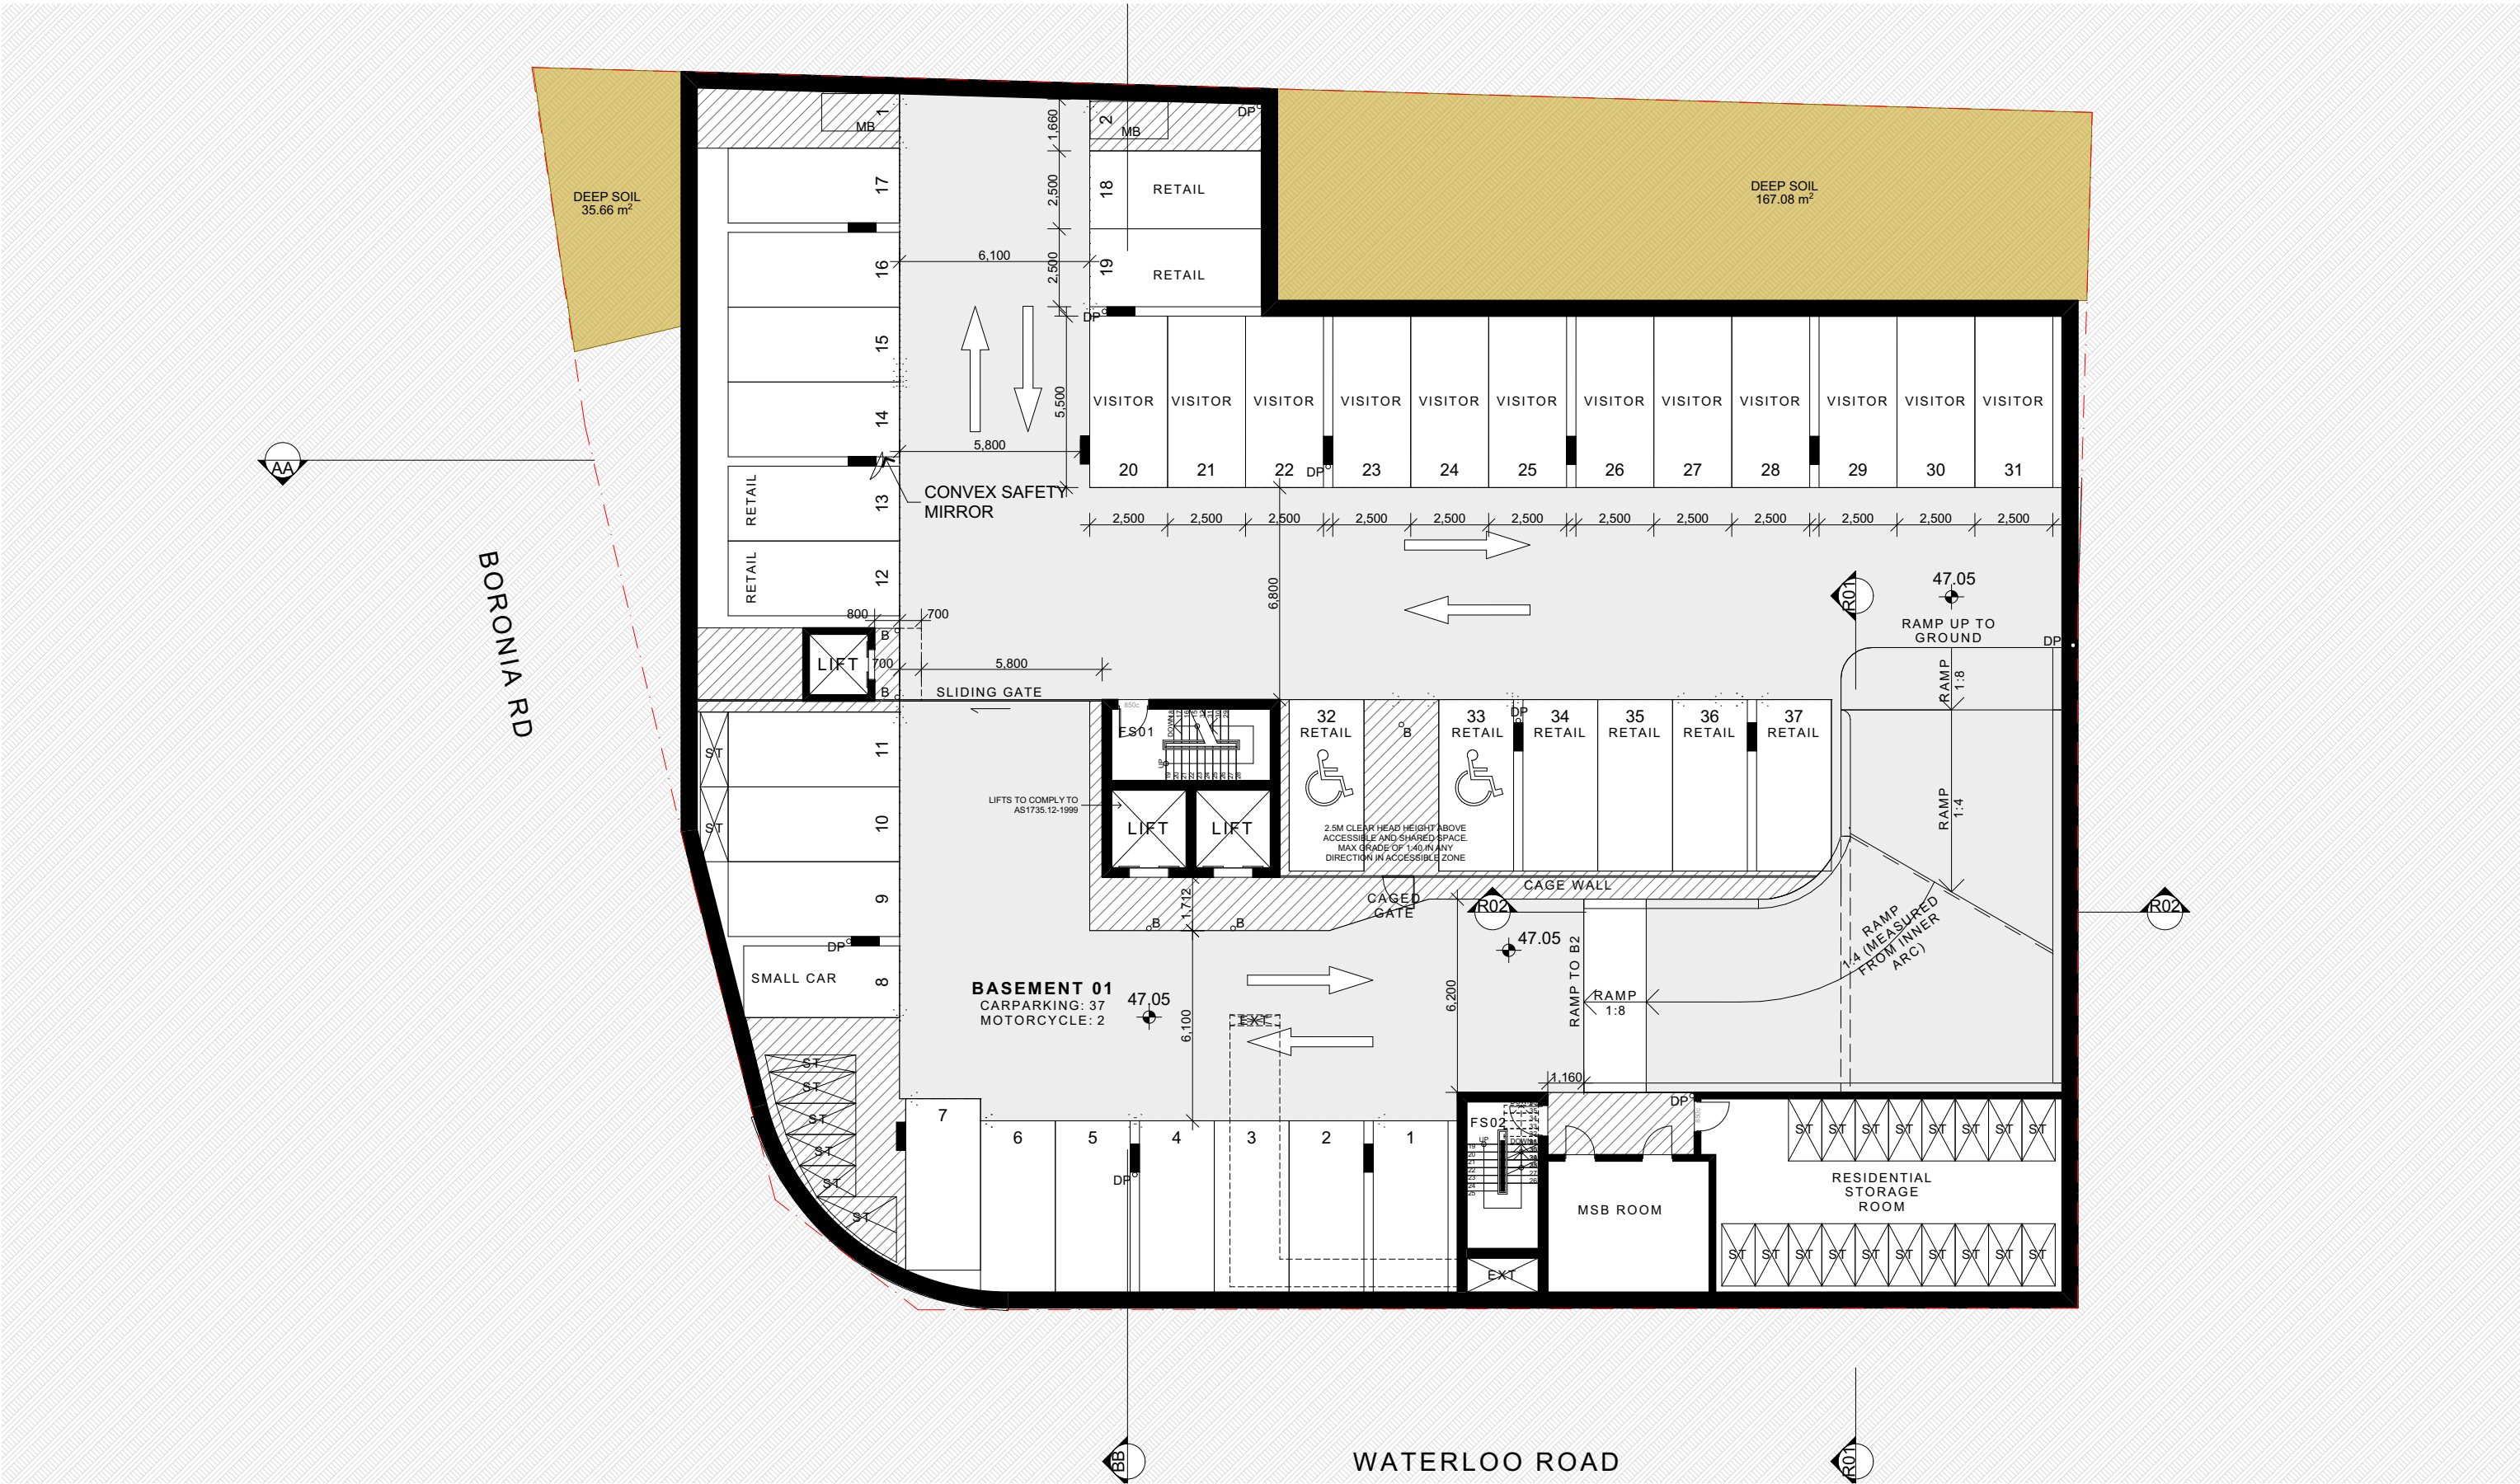

BASEMENT 01
1:200

 

FOR DA
PURPOSES ONLY
NOT FOR
CONSTRUCTION

DA

Drawing Original Size A3

Rev	Date	Description
B	4/07/2025	FOR COUNCIL RPT
A	30/03/2025	FOR SUBMISSION

© COPYRIGHT

DO NOT SCALE DWGS. USE DIMENSIONS ONLY. REFER ANY DISCREPANCIES TO ARCHITECT PRIOR TO CONSTRUCTION.

THESE DRAWINGS ARE SUBJECT TO COPYRIGHT.

ACCESS **Vista Access Architects Pty Ltd.**
www.vistaaccessarchitects.com.au
info@vistaaccessarchitects.com.au
PO Box 555, Kingswood NSW 2147
ABN: 82124411614

QUANTITY SURVEY **Duo Tax Quantity Surveyors Pty Ltd.**
34A/11-21 Underwood Rd, Hornsby NSW 2140
02 8999 1133

TRAFFIC **TRAFFIC Suite 3, 53 Grandview Street, Pymble**
www.genesistraffics.com.au
www.genesistraffics.com.au
ABN: 54 660 055 532
info@genesistraffics.com.au
Bernard Lo

BASIX **UC UNIVERSAL CONSULTING ENGINEERS**
Suite 201/14 Kilmore Place, Bankstown 2001
02 9522 9312
info@uc-engineers.com.au
www.uc-engineers.com.au

ACOUSTIC **acouras CONSULTANCY**
www.acouras.com.au
www.acouras.com.au
ABN: 54 660 055 532
info@acouras.com.au
Bernard Lo

GEOTECHNICAL **Geotechnical Consultants Australia Pty Ltd**
102 FIVE ROCKS
info@geotechnical.com.au
www.geotechnical.com.au

HYDRAULIC **Australiawide Consulting Services P/L**
Civil & Structural Engineering and Project Management
10/100 Concorra Rd, Tuggerah NSW 2256
02 9922 9312
www.austaliawide.com.au

LANDSCAPING **concept**
enquiries@concept.net.au
www.concept.net.au
02 9922 9312
concept

BCA **DESIGN RIGHT CONSULTING PTY LTD**
BARRAMATTA, PLYMOUTH
PO BOX 2351, NORTH PARLAMATTA NSW 1560
ALAN@DESIGNRIGHT.COM.AU
02 9522 9312
www.designright.com.au

CONTAMINATION **El Australia Pty Ltd**
Suite 6.01, 55 Miller Street, Pymble NSW 2009
elaustralia

PLANNING **think planners**
Adrian Barnes
Director
P 02 9522 9312
www.thinkplanners.com.au

WASTE MANAGEMENT **BARKER STEWART**
SYDNEY
P 02 9522 9312
E sydney@barkerstewart.com.au

ARCHITECT **GHAZI AL ALI ARCHITECT**
T: +612 9744 7035 | E: office@ghazi.com
ABN: 67167131848
211 47455 JOHN ST
LEICHARDT NSW 2040
NSW reg. no: 7542

PROJECT	
190 WATERLOO RD, GREENACRE	
CLIENT MOHAMMED DAHER	
SCALE 1:200	DATE 4/07/2025
DRAWN SN, MO, FA, CJ	PROJECT ARCHITECT MO
	PROJECT DIRECTOR GA

DRAWING NAME	
BASEMENT 01 PLAN	
DRAWING NUMBER DA	PROJECT NUMBER A 1202
	ISSUE B

PROJECT NUMBER
29-17



GROUND FLOOR PLAN
1:200

SCALE 1:200 @ A3
0 1 2 5 10M

FOR DA
PURPOSES ONLY
NOT FOR
CONSTRUCTION

DA

Drawing Original Size A3

Rev	Date	Description
A	20/02/2025	DA SUBMISSION
B	07/02/2025	FOR COUNCIL RPT

© COPYRIGHT

DO NOT SCALE DWGS. USE DIMENSIONS ONLY. REFER ANY DISCREPANCIES TO ARCHITECT PRIOR TO CONSTRUCTION.

THESE DRAWINGS ARE SUBJECT TO COPYRIGHT.

ACCESS

Vista Access Architects Pty Ltd.
www.vistaaccessarchitects.com.au
PO Box 353, Kingswood NSW 2147
ABN: 82124411614

QUANTITY SURVEY

Duo Tax Quantity Surveyors Pty Ltd.
34/11-21 Underwood Rd, Hornsby NSW 2140
02 8999 1133

TRAFFIC

Suite 3, 53 Grandview Street, Pymble
www.generistraffics.com.au
ABN: 34360255332
bernard@generistraffics.com.au
Bernard Lo

BASIS

UNIVERSAL CONSULTING ENGINEERS
Suite 201, 144 Humeview Place, Bankstown 2201
02 9522 3312 | 02 9522 3313 | 02 9522 3314 | www.uec.com.au

ACOUSTIC

acouras CONSULTANCY
www.acouras.com.au

GEO TECHNICAL

Geotechnical Consultants Australia Pty Ltd
502 FIVE ROCKS
info@geococonsultants.com.au
www.geococonsultants.com.au

HYDRAULIC

Australiarwide Consulting Services P/L
104 & Structural Engineering and Project Management
1000 Centuria Rd, Centuria NSW 1585
02 9522 1000 | 02 9522 1001 | 02 9522 1002 | www.adwconsulting.com.au

LANDSCAPING

conzept
02 9922 5312

BCA

DESIGN RIGHT CONSULTING PTY LTD
BARRAMATTA (P/RVNT)
PO BOX 2331, NORTH PARLAMAT TA 1550
ALLENBERG NSW 1505
www.designright.com.au

CONTAMINATION

El Australia Pty Ltd
Suite 6.01, 56 Miller Street,
Pymont NSW 2009

PLANNING

Adrian Barnes
Director
P 02 9522 8899
www.thinkplanners.com.au

WASTE MANAGEMENT

BARKER STEWART
SYDNEY
P 02 9522 1658
E sydney@barkerstewart.com.au

ARCHITECT

GHAZI AL ALI ARCHITECT
T: +612 9744 7035 | E: office@ghazialali.com
ABN: 67167131648
211 471-55 JOHN ST
LEICHARDT NSW 2040

PROJECT

190 WATERLOO RD, GREENACRE

CLIENT

MOHAMMED DAHER

SCALE

1:200

DATE

4/07/2025

DRAWN

SN, MO, FA, CJ

PROJECT ARCHITECT

MO

PROJECT DIRECTOR

GA

DRAWING NAME

GROUND FLOOR PLAN

DRAWING NUMBER

DA

PROJECT NUMBER

A 1203

ISSUE

29.17

B



LEGEND

- 3x3m DIMENSION
- 3.6x3.6m DIMENSION
- 4x4m DIMENSION


SCALE 1:200 @ A3
0 1 2 5 10M

FOR DA
PURPOSES ONLY
NOT FOR
CONSTRUCTION

DA

Rev	Date	Description
B	4/07/2025	FOR COUNCIL RPT
A	30/03/2025	DA SUBMISSION

© COPYRIGHT
DO NOT SCALE DWGS. USE
DIMENSIONS ONLY. REFER
ANY DISCREPANCIES TO
ARCHITECT PRIOR TO
CONSTRUCTION.
THESE DRAWINGS ARE
SUBJECT TO COPYRIGHT.

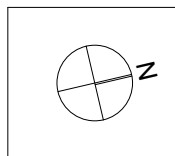

ACCESS	Vista Access Architects Pty Ltd. www.vistaaccessarchitects.com.au info@vistaaccessarchitects.com.au PO Box 555, Kingswood NSW 2147 ABN: 82124411614
QUANTITY SURVEY	Duo Tax Quantity Surveyors Pty Ltd. 34A/11-21 Underwood Rd, Hornsby NSW 2140 02 8999 1133

TRAFFIC	Suite 3, 53 Grandview Street, Pymble www.concepttraffic.com.au ABN: 54 660 055 532 bernard@concepttraffic.com.au Bernard Lo
BASIX	UC UNIVERSAL CONSULTING ENGINEERS Suite 201/14 Kildare Place, Bankstown 2201 02 9522 9312 info@uc-engineers.com.au www.uc-engineers.com.au

ACOUSTIC	acouras CONSULTANCY www.acouras.com.au
GEO TECHNICAL	Geotechnical Consultants Australia Pty Ltd 102/178-202A info@geotechnical.com.au www.geotechnical.com.au

HYDRAULIC	Australiawide Consulting Services P/L Civil & Structural Engineering and Project Management 10/60 Concorra Rd, Fairfield NSW 2040 02 9522 9312 enquiries@concept.net.au www.concept.net.au 02 9922 9312 concept
LANDSCAPING	enquiries@concept.net.au www.concept.net.au 02 9922 9312 concept

BCA	DESIGN RIGHT CONSULTING PTY LTD BARRAMATTA - PLYMOUTH PO BOX 2351, NORTH PARLAMATTA NSW 2150 ALAN@DESIGNRIGHTCONSULTING.COM.AU 02 9522 9312
CONTAMINATION	El Australia Pty Ltd Suite 0.01, 56 Miller Street, Pymble NSW 2009

PLANNING	Adam Barnes Director adam@thinkplanners.com.au www.thinkplanners.com.au
WASTE MANAGEMENT	SYDNEY BARKER STEWART P 02 9619 0025 E sydney@barkerstewart.com.au

ARCHITECT
GHAZI AL ALI
ARCHITECT
NSW reg. no: 7542
T: +612 9744 7035 | E: office@ghazialali.com
ABN: 67 167 131848
211 471-55 JOHN ST
LEICHHARDT NSW 2040

PROJECT	190 WATERLOO RD, GREENACRE
CLIENT	MOHAMMED DAHER
SCALE	1:200
DATE	4/07/2025
DRAWN	SN, MO, FA, CJ
PROJECT ARCHITECT	MO
PROJECT DIRECTOR	GA

DRAWING NAME	LEVEL 01 PLAN
DRAWING NUMBER	DA
PROJECT NUMBER	A 1204
ISSUE	B
PROJECT NUMBER	29.17

LEVEL 01
1:200



BORONIA RD

WATERLOO ROAD

LEGEND

- 3x3m DIMENSION
- 3.6x3.6m DIMENSION
- 4x4m DIMENSION

SCALE 1:200 @ A3
0 1 2 5 10M

LEVEL 02
1:200

FOR DA PURPOSES ONLY
NOT FOR CONSTRUCTION

DA

Drawing Original Size A3

Rev	Date	Description
B	4/07/2025	FOR COUNCIL RPT
A	30/03/2025	DA SUBMISSION

© COPYRIGHT

DO NOT SCALE DWGS. USE DIMENSIONS ONLY. REFER ANY DISCREPANCIES TO ARCHITECT PRIOR TO CONSTRUCTION.

THESE DRAWINGS ARE SUBJECT TO COPYRIGHT.

ACCESS **Vista Access Architects Pty Ltd**
www.vistaaccessarchitects.com.au
PO Box 553, Kingswood NSW 2147
ABN: 82124411614

QUANTITY SURVEY **Duo Tax Quantity Surveyors Pty Ltd**
34A/11-21 Underwood Rd, Hornsby NSW 2140
02 8999 1133

TRAFFIC **Suite 3, 53 Grandview Street, Pymble**
www.genesistraffics.com.au
ABN: 34 660 055 532
Bernard Lo

BASIX **UC UNIVERSAL CONSULTING ENGINEERS**
Suite 201, 144 Kildea Place, Bankstown 2201
02 9522 5312 | 02 9522 5312 | 02 9522 5312 | www.ucs.com.au

ACOUSTIC **acouras CONSULTANCY**
www.acouras.com.au

GEO TECHNICAL **Geotechnical Consultants Australia Pty Ltd**
Suite 6.01, 56 Miller Street, Sydney NSW 2000
enquiries@concept.net.au
www.concept.net.au
02 9922 5312

HYDRAULIC **Australawide Consulting Services P/L**
Civil & Structural Engineering and Project Management
2/100 Concorra Rd, Parramatta NSW 2150
02 9639 0104 | 02 9639 0104 | 02 9639 0104 | www.designinc.com.au

LANDSCAPING **concept**
enquiries@concept.net.au
www.concept.net.au
02 9922 5312

BCA **DESIGN RIGHT CONSULTING PTY LTD**
BARRAMATTA - PARRAMATTA
PO BOX 2331, NORTH PARLAMATTA NSW 2150
02 9639 0104 | 02 9639 0104 | 02 9639 0104 | www.designinc.com.au

CONTAMINATION **El Australia Pty Ltd**
Suite 6.01, 56 Miller Street, Parramatta NSW 2009
enquiries@concept.net.au
www.concept.net.au
02 9922 5312

PLANNING **think planners**
Sydney
P 02 9639 0104
E sydney@thinkplanners.com.au

WASTE MANAGEMENT **BARKER STEWART**
Sydney
P 02 9639 0104
E sydney@barkerstewart.com.au

ARCHITECT **GHAZI AL ALI ARCHITECT**
NSW reg. no. 7542
T. +612 9744 7035 | E. office@ghazi.com
ABN: 67 167 131648
211 471 55 JOHN ST, LEICHHARDT NSW 2040

PROJECT **190 WATERLOO RD, GREENACRE**

CLIENT **MOHAMMED DAHER**

SCALE **1:200**

DATE **4/07/2025**

DRAWN **SN, MO, FA, CJ**

PROJECT ARCHITECT **MO**

PROJECT DIRECTOR **GA**

DRAWING NAME **LEVEL 02 PLAN**

DRAWING NUMBER **DA**

PROJECT NUMBER **A 1205**

ISSUE **B**

PROJECT NUMBER **29.17**



BORONIA RD

WATERLOO ROAD

LEGEND

- 3x3m DIMENSION
- 3.6x3.6m DIMENSION
- 4x4m DIMENSION

SCALE 1:200 @ A3
0 1 2 5 10M

LEVEL 05
1:200

FOR DA PURPOSES ONLY NOT FOR CONSTRUCTION DA	Access TRAFFIC ACOUSTIC HYDRAULIC BCA PLANNING WASTE MANAGEMENT ARCHITECT	GHAZI AL ALI ARCHITECT 190 WATERLOO RD, GREENACRE MOHAMMED DAHER SCALE 1:200 DATE 4/07/2025 PROJECT ARCHITECT MO PROJECT DIRECTOR GA	DRAWING NAME LEVEL 05 PLAN DRAWING NUMBER DA PROJECT NUMBER A 1208 ISSUE B
--	---	---	--



BORONIA RD

WATERLOO ROAD

LEGEND

- 3x3m DIMENSION
- 3.6x3.6m DIMENSION
- 4x4m DIMENSION

SCALE 1:200 @ A3
0 1 2 5 10M

LEVEL 06
1:200

FOR DA PURPOSES ONLY NOT FOR CONSTRUCTION DA	AA	BB	© COPYRIGHT DO NOT SCALE DWGS. USE DIMENSIONS ONLY. REFER ANY DISCREPANCIES TO ARCHITECT PRIOR TO CONSTRUCTION. THESE DRAWINGS ARE SUBJECT TO COPYRIGHT.	ACCESS Vista Access Architects Pty Ltd www.vistaaccessarchitects.com.au info@vistaaccessarchitects.com.au PO Box 553, Kingswood NSW 2147 ABN: 82124411614 QUANTITY SURVEY Duo Tax Quantity Surveying Pty Ltd 34A/11-21 Underwood Rd, Hornsby NSW 2140 02 8999 1133	TRAFFIC Suite 3, 53 Grandview Street, Pymble www.gensetraffic.com.au info@gensetraffic.com.au ABN: 34 660 055 532 Bernard Lo BASIS UNIVERSAL CONSULTING ENGINEERS Suite 201, 144 Hildesheim Place, Bankstown NSW 2201 02 9522 9312 www.ucs.com.au	ACOUSTIC acouras CONSULTANCY www.acouras.com.au info@acouras.com.au GEO TECHNICAL Geotechnical Consultants Australia Pty Ltd Suite 8.01, 56 Miller Street, Pymble NSW 2009 enquiries@concept.net.au www.concept.net.au 02 9922 5312	HYDRAULIC Australiawide Consulting Services P/L 2/4 & Structural Engineering and Project Management 1/100 Concorra Rd, Pymble NSW 2009 ALAN@KERRS-DESIGN.COM.AU WWW.KERRS-DESIGN.COM.AU LANDSCAPING enquiries@concept.net.au www.concept.net.au 02 9922 5312	BCA DESIGN RIGHT CONSULTING PTY LTD BARRAMATTA - PLYMOUTH PO BOX 2331, NORTH PARLAMATTA NSW 2150 ALAN@KERRS-DESIGN.COM.AU WWW.KERRS-DESIGN.COM.AU CONTAMINATION El Australia Pty Ltd Suite 8.01, 56 Miller Street, Pymble NSW 2009	PLANNING Adrian Barnes Director P 0433 288 889 www.thinkplanners.com.au WASTE MANAGEMENT BARKER STEWART SYDNEY P 021 9619 0025 E brydney@barkerstewart.com.au	ARCHITECT GHAZI AL ALI ARCHITECT NSW reg. no: 7542 T: +612 9744 7035 E: office@ghazia.com ABN: 67167131848 211 471-55 JOHN ST. LEICHHARDT NSW 2040	PROJECT 190 WATERLOO RD, GREENACRE CLIENT MOHAMMED DAHER SCALE 1:200 DRAWN SN, MO, FA, CJ PROJECT ARCHITECT MO PROJECT DIRECTOR GA	DRAWING NAME LEVEL 06 PLAN DRAWING NUMBER DA PROJECT NUMBER A 1209 ISSUE 29.17 B
--	-----------	-----------	---	--	---	---	--	--	---	--	--	---



SCALE 1:200 @ A3
0 1 2 5 10M


FOR DA
PURPOSES ONLY
NOT FOR
CONSTRUCTION

DA

Drawing Original Size
A3

Rev	Date	Description
B	4/07/2025	FOR COUNCIL RPT
A	30/05/2025	DA SUBMISSION

© COPYRIGHT
DO NOT SCALE DWGS. USE
DIMENSIONS ONLY. REFER
ANY DISCREPANCIES TO
ARCHITECT PRIOR TO
CONSTRUCTION.
THESE DRAWINGS ARE
SUBJECT TO COPYRIGHT.

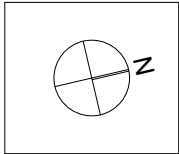

ACCESS

Vista Access Architects Pty Ltd.
www.vistaaccessarchitects.com.au
admin@vistaaccessarchitects.com.au
PO Box 555, Kingswood NSW 2147
ABN: 82124411614

QUANTITY SURVEY

Duo Tax Quantity Surveys Pty Ltd.
34A/11-21 Underwood Rd, Hornsby NSW 2140
02 8999 1133

TRAFFIC

Vista Access Architects Pty Ltd.
Suite 3, 53 Grandview Street, Pymble
www.genesistraffics.com.au
ABN: 54 660 055 532
bernard@genesistraffics.com.au
info@genesistraffics.com.au
Bernard Lo

BASIX

UC UNIVERSAL CONSULTING ENGINEERS
4 Suite 201/144 Kildare Place, Bankstown NSW 2201
Tel: 002 387 270 | Fax: 002 387 270 | Email: info@uc-engineers.com.au | www.uc-engineers.com.au

ACOUSTIC

acouras CONSULTANCY
www.acouras.com.au
info@acouras.com.au

GEO TECHNICAL

Geo-technical Consultants Australia Pty Ltd
102/1788 202A
info@geoconsultants.com.au
www.geoconsultants.com.au

HYDRAULIC

Australawide Consulting Services P/L
Civil & Structural Engineering and Project Management
10/80 Concorra Rd, Pymble NSW 1506
Mobile: 00211046 | Email: info@awcs.com.au

LANDSCAPING

conzept
enquiries@conzept.net.au
www.conzept.net.au
02 9922 5312

BCA

DESIGN RIGHT CONSULTING PTY LTD
BARRAMATTA - Pymble
PO BOX 2351, NORTH PARRAMATTA NSW 2150
0455 715 715
www.designright.com.au

CONTAMINATION

El Australia Pty Ltd
Suite 6.01, 55 Miller Street,
Pymble NSW 2009

PLANNING

think planners
Adrian Barnes
Director
P: 002 388 899
www.thinkplanners.com.au

WASTE MANAGEMENT

BARKER STEWART
SYDNEY
P: 002 9639 0025
E: sydney@barkerstewart.com.au

ARCHITECT

GHAZI AL ALI ARCHITECT
NSW reg. no: 7542
T: +612 9744 7035 | E: office@ghazi.com
ABN: 67167131648
211/47-55 JOHN ST
LEICHARDT NSW 2040

PROJECT 190 WATERLOO RD, GREENACRE			
CLIENT MOHAMMED DAHER			
SCALE 1:200	DATE 4/07/2025		
DRAWN SN, MO, FA, CJ	PROJECT ARCHITECT MO	PROJECT DIRECTOR GA	

DRAWING NAME ROOF PLAN		PROJECT NUMBER 29.17
DRAWING NUMBER DA	A 1210	ISSUE B

Architectural elevation drawing of a building facade on Waterloo Rd. The drawing shows a multi-story building with a brick base and upper levels. Key features include:

- Level 06** (RL71.15) to **Level 01** (RL55.65) with 3.100m floor-to-floor heights.
- Roof** (RL74.25)
- Lift Overrun** at +75.65
- Ground Floor** (RL50.45)
- Waterloo Rd** is shown at the base of the building.
- 9 Boronia Rd** and **11 Boronia Rd** are shown to the right of the building.
- ADJOINING DEVELOPMENT 192-198 WATERLOO RD** is shown to the left of the building.
- BOUNDARY** lines are indicated on the left and right sides of the building.
- WATERLOO RD** is labeled at the bottom left.
- 9 BORONIA RD** and **11 BORONIA RD** are labeled on the right.
- ADJOINING DEVELOPMENT 192-198 WATERLOO RD** is labeled in the center.
- WATERLOO RD** is labeled at the bottom left.
- WATERLOO RD** is labeled at the bottom left.

SCALE 1:200 @ A3

0 1 2 5 10M


FOR DA PURPOSES ONLY NOT FOR CONSTRUCTION DA		Drawing Original Size A3	<table border="1"> <tr> <td></td> <td></td> <td></td> <td></td> </tr> <tr> <td>B</td> <td>4/07/2025</td> <td>FOR COUNCIL USE</td> <td>DA Submission</td> </tr> <tr> <td>A</td> <td>26/02/2025</td> <td></td> <td></td> </tr> </table>						B	4/07/2025	FOR COUNCIL USE	DA Submission	A	26/02/2025			© COPYRIGHT DO NOT SCALE DWGS. USE DIMENSIONS ONLY. REFER ANY DISCREPANCIES TO ARCHITECT PRIOR TO CONSTRUCTION. THESE DRAWINGS ARE SUBJECT TO COPYRIGHT.		ACCESS Vista Access Architects Pty. Ltd. www.vistaaccessarchitects.com.au enquiries@vistaaccessarchitects.com.au PO Box 353, Kingswood NSW 2147 ABN: 62124411614	TRAFFIC Suite 3, 53 Grandview Street, Pyrmont www.genesieroffice.com.au www.genesieroffice.com.au ABN: 34 660 955 532 genesier@genesieroffice.com.au Bernard Lo	BASIS UNIVERSAL CONSULTING ENGINEERS www.universalconsultingengineers.com.au Duo Tax Quantity Surveyors Pty Ltd 34/11/21 Underwood Rd, Homebush NSW 2140 02 8999 1133	ACOUSTIC acouras CONSULTANCY www.acouras.com.au info@acouras.com.au	HYDRAULIC Australwater Consulting Services P/L 10/6 Streatley Engineering and Project Management 1006 Streatley Rd, Ashfield NSW 1516 Mobile: 0420725646 Email: info@australwater.com.au	BCA DESIGN RIGHT CONSULTING PTY LTD BARHAMPTON, NEW SOUTH WALES PO BOX 231, NORTH BARHAMPTON TASMANIA 0455 958 514 ALAN@DESIGNRIGHT.COM.AU	PLANNING Adam Byrne Director P 0838 388 800 www.thinkplanners.com.au	ARCHITECT GHAZI AL ALI ARCHITECT NSW reg. no. 7542 T. +612 9244 7036 E. office@ghazi.com.au 21 47 455 JOHN ST, LEICHHARDT NSW 2040	PROJECT 190 WATERLOO RD, GREENACRE CLIENT MOHAMMED DAHER	DRAWING NAME NORTH ELEVATION	PROJECT NUMBER 29.17
B	4/07/2025	FOR COUNCIL USE	DA Submission																										
A	26/02/2025																												
SCALE 1:200		DATE 4/07/2025	PROJECT ARCHITECT MO	PROJECT DIRECTOR GA	DRAWING NUMBER DA	ISSUE A 1301	PROJECT NUMBER B																						



EAST ELEVATION
1:200

SCALE 1:200 @ A3
0 1 2 5 10M

FOR DA PURPOSES ONLY NOT FOR CONSTRUCTION DA	A3 Drawing Original Size	<table><tr><th>Rev</th><th>Date</th><th>Description</th></tr><tr><td>B</td><td>4/07/2025</td><td>FOR COUNCIL RPT</td></tr><tr><td>A</td><td>30/03/2025</td><td>DA SUBMISSION</td></tr></table>	Rev	Date	Description	B	4/07/2025	FOR COUNCIL RPT	A	30/03/2025	DA SUBMISSION	© COPYRIGHT DO NOT SCALE DWGS. USE DIMENSIONS ONLY. REFER ANY DISCREPANCIES TO ARCHITECT PRIOR TO CONSTRUCTION. THESE DRAWINGS ARE SUBJECT TO COPYRIGHT.	ACCESS Vista Access Architects Pty Ltd. www.vistaaccessarchitects.com.au admin@vistaaccessarchitects.com.au PO Box 353, Kingswood NSW 2147 ABN: 82124411614	TRAFFIC Suite 3, 53 Grandview Street, Pymble www.genesistraffics.com.au ABN: 34 660 055 532 bernard@genesistraffics.com.au Bernard Lo	BASIX UNIVERSAL CONSULTING ENGINEERS 14 Suite 201/144 Hildesheim Place, Bankstown 2201 Tel: 0022 387 270 Email: info@uc-engineers.com.au www.uc-engineers.com.au	ACOUSTIC acouras CONSULTANCY www.acouras.com.au	GEO TECHNICAL Geotechnical Consultants Australia Pty Ltd 102/1788 202A info@geococonsultants.com.au www.geococonsultants.com.au	HYDRAULIC Australiawide Consulting Services P/L Civil & Structural Engineering and Project Management 10/100 Concorra Rd, Tuggerah NSW 2256 Mobile: 00211046 Email: info@acw.com.au	LANDSCAPING enquiries@concept.net.au www.concept.net.au 02 9922 5312 concept Landscaping Solutions	BCA DESIGN RIGHT CONSULTING PTY LTD BARRAMATTA - PIVOTAL PO BOX 2331, NORTH PARLAMATTA NSW 2150 ABN: 755 175 ALAN@DESIGNRIGHT.COM.AU WWW.DESIGNRIGHT.COM.AU	CONTAMINATION El Australia Pty Ltd Suite 6.01, 56 Miller Street, Pymont NSW 2009	PLANNING Adrian Barnes Director P: 0433 288 899 www.thinkplanners.com.au	WASTE MANAGEMENT BARKER STEWARD SYDNEY P: 021 9638 0025 E: sydney@bvs.com.au	ARCHITECT GHAZI AL ALI ARCHITECT NSW reg. no: 7542 T: +612 9744 7035 E: office@ghazia.com ABN: 67167131648 211/47-55 JOHN ST, LEICHARDT NSW 2040	<table><tr><td colspan="2">PROJECT 190 WATERLOO RD, GREENACRE</td></tr><tr><td colspan="2">CLIENT MOHAMMED DAHER</td></tr><tr><td>SCALE 1:200</td><td>DATE 4/07/2025</td></tr><tr><td>DRAWN SN, MO, FA, CJ</td><td>PROJECT ARCHITECT MO</td></tr><tr><td></td><td>PROJECT DIRECTOR GA</td></tr></table>	PROJECT 190 WATERLOO RD, GREENACRE		CLIENT MOHAMMED DAHER		SCALE 1:200	DATE 4/07/2025	DRAWN SN, MO, FA, CJ	PROJECT ARCHITECT MO		PROJECT DIRECTOR GA	<table><tr><td colspan="2">DRAWING NAME EAST ELEVATION</td></tr><tr><td colspan="2">PROJECT NUMBER 29.17</td></tr><tr><td>DRAWING NUMBER DA</td><td>ISSUE B</td></tr><tr><td colspan="2">A 1302</td></tr></table>	DRAWING NAME EAST ELEVATION		PROJECT NUMBER 29.17		DRAWING NUMBER DA	ISSUE B	A 1302	
Rev	Date	Description	
B	4/07/2025	FOR COUNCIL RPT	
A	30/03/2025	DA SUBMISSION	
PROJECT 190 WATERLOO RD, GREENACRE	
CLIENT MOHAMMED DAHER	
SCALE 1:200	DATE 4/07/2025	
DRAWN SN, MO, FA, CJ	PROJECT ARCHITECT MO	
	PROJECT DIRECTOR GA	
DRAWING NAME EAST ELEVATION	
PROJECT NUMBER 29.17	
DRAWING NUMBER DA	ISSUE B	
A 1302	

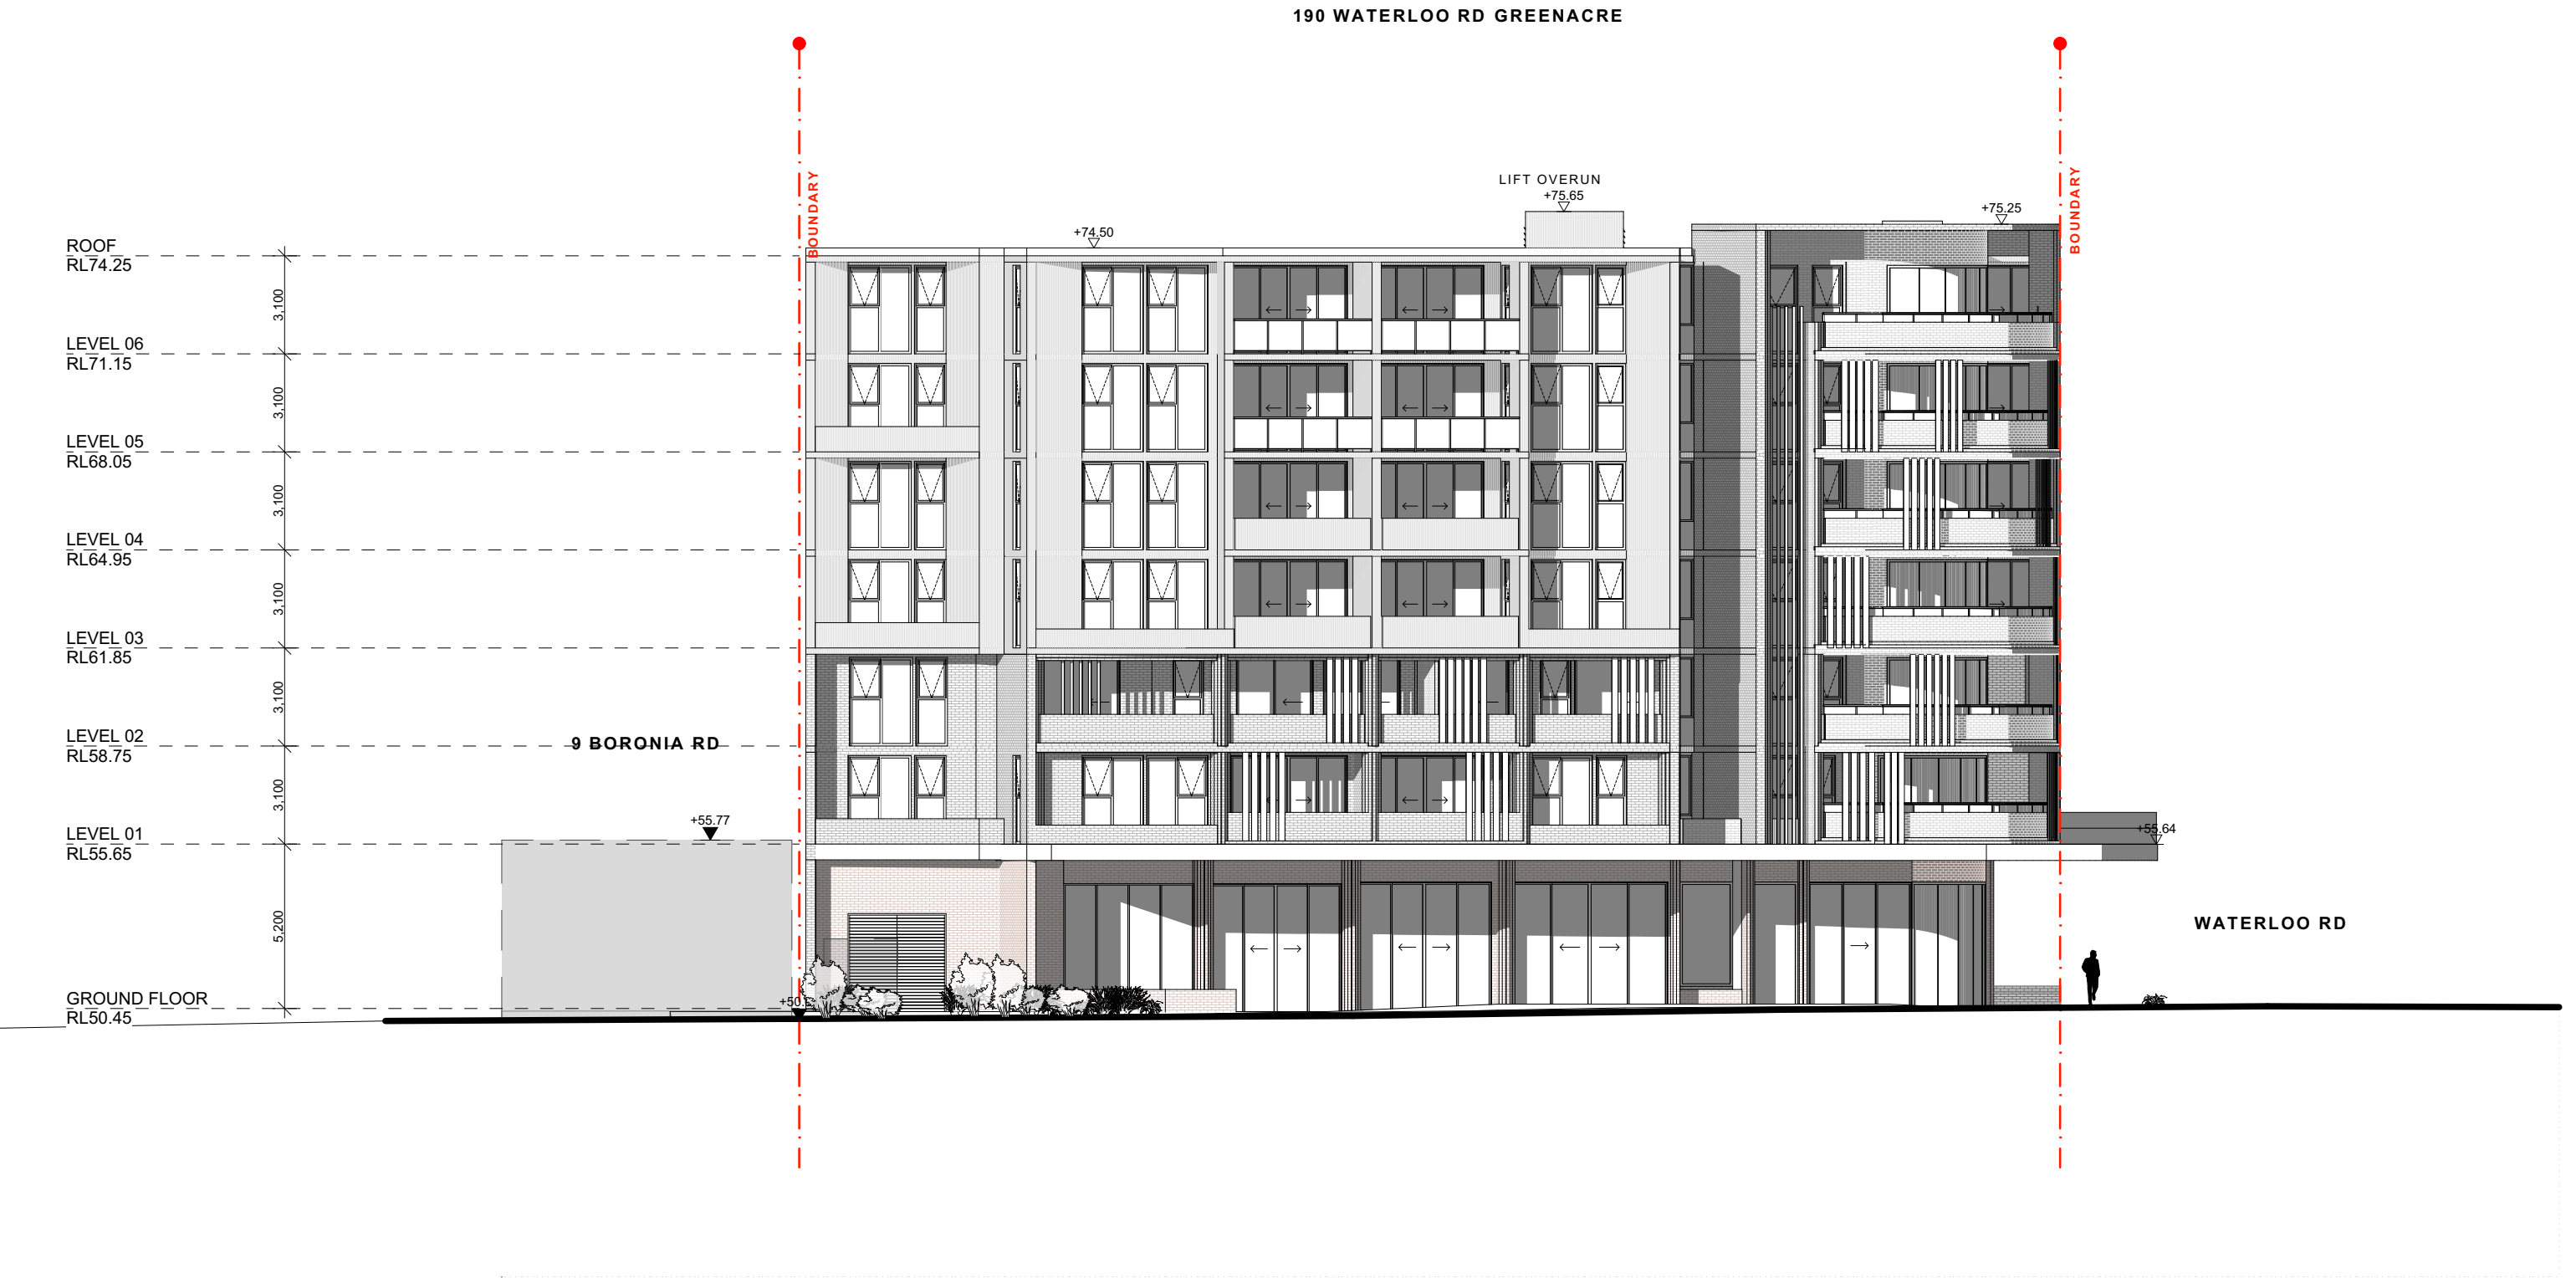

SOUTH ELEVATION
1:200


SCALE 1:200 @ A3

0 1 2 5 10M

FOR DA PURPOSES ONLY NOT FOR CONSTRUCTION		A3 Drawing Original Size	
DA			

© COPYRIGHT		DO NOT SCALE DWGS. USE DIMENSIONS ONLY. REFER ANY DISCREPANCIES TO ARCHITECT PRIOR TO CONSTRUCTION.	
THESE DRAWINGS ARE SUBJECT TO COPYRIGHT.			

ACCESS Vista Access Architects Pty Ltd. www.vistaaccessarchitects.com.au admin@vistaaccessarchitects.com.au PO Box 353, Kingswood NSW 2147 ABN: 82124411614		TRAFFIC Suite 3, 53 Grandview Street, Pymble www.genesistraffics.com.au ABN: 34 660 055 532 bernard@genesistraffics.com.au Bernard Lo		ACOUSTIC acouras CONSULTANCY www.acouras.com.au info@acouras.com.au		HYDRAULIC Australiawide Consulting Services P/L Civil & Structural Engineering and Project Management 10/100 Concorra Rd, Tuggerah NSW 2256 AUSTRALIAN DESIGN GROUP www.austriandesigngroup.com.au		BCA DESIGN RIGHT CONSULTING PTY LTD BARRAMATTA - PENTHENT PO BOX 2331, NORTH PARLAMAT TA 1550 AUSTRALIAN DESIGN GROUP www.austriandesigngroup.com.au		PLANNING Adrian Barnes Director P 0433 288 899 www.thinkplanners.com.au		ARCHITECT GHAZI AL ALI ARCHITECT NSW reg. no. 7542 T. +612 9744 7035 E. office@ghazi.com ABN: 67167131648 211 47-55 JOHN ST. LEICHARDT NSW 2040		PROJECT 190 WATERLOO RD, GREENACRE CLIENT MOHAMMED DAHER SCALE 1:200 DATE 4/07/2025 DRAWN SN, MO, FA, CJ PROJECT ARCHITECT MO PROJECT DIRECTOR GA		DRAWING NAME SOUTH ELEVATION DRAWING NUMBER DA PROJECT NUMBER A 1303 ISSUE B PROJECT NUMBER 29.17	
--	--	--	--	---	--	---	--	---	--	---	--	--	--	--	--	--	--

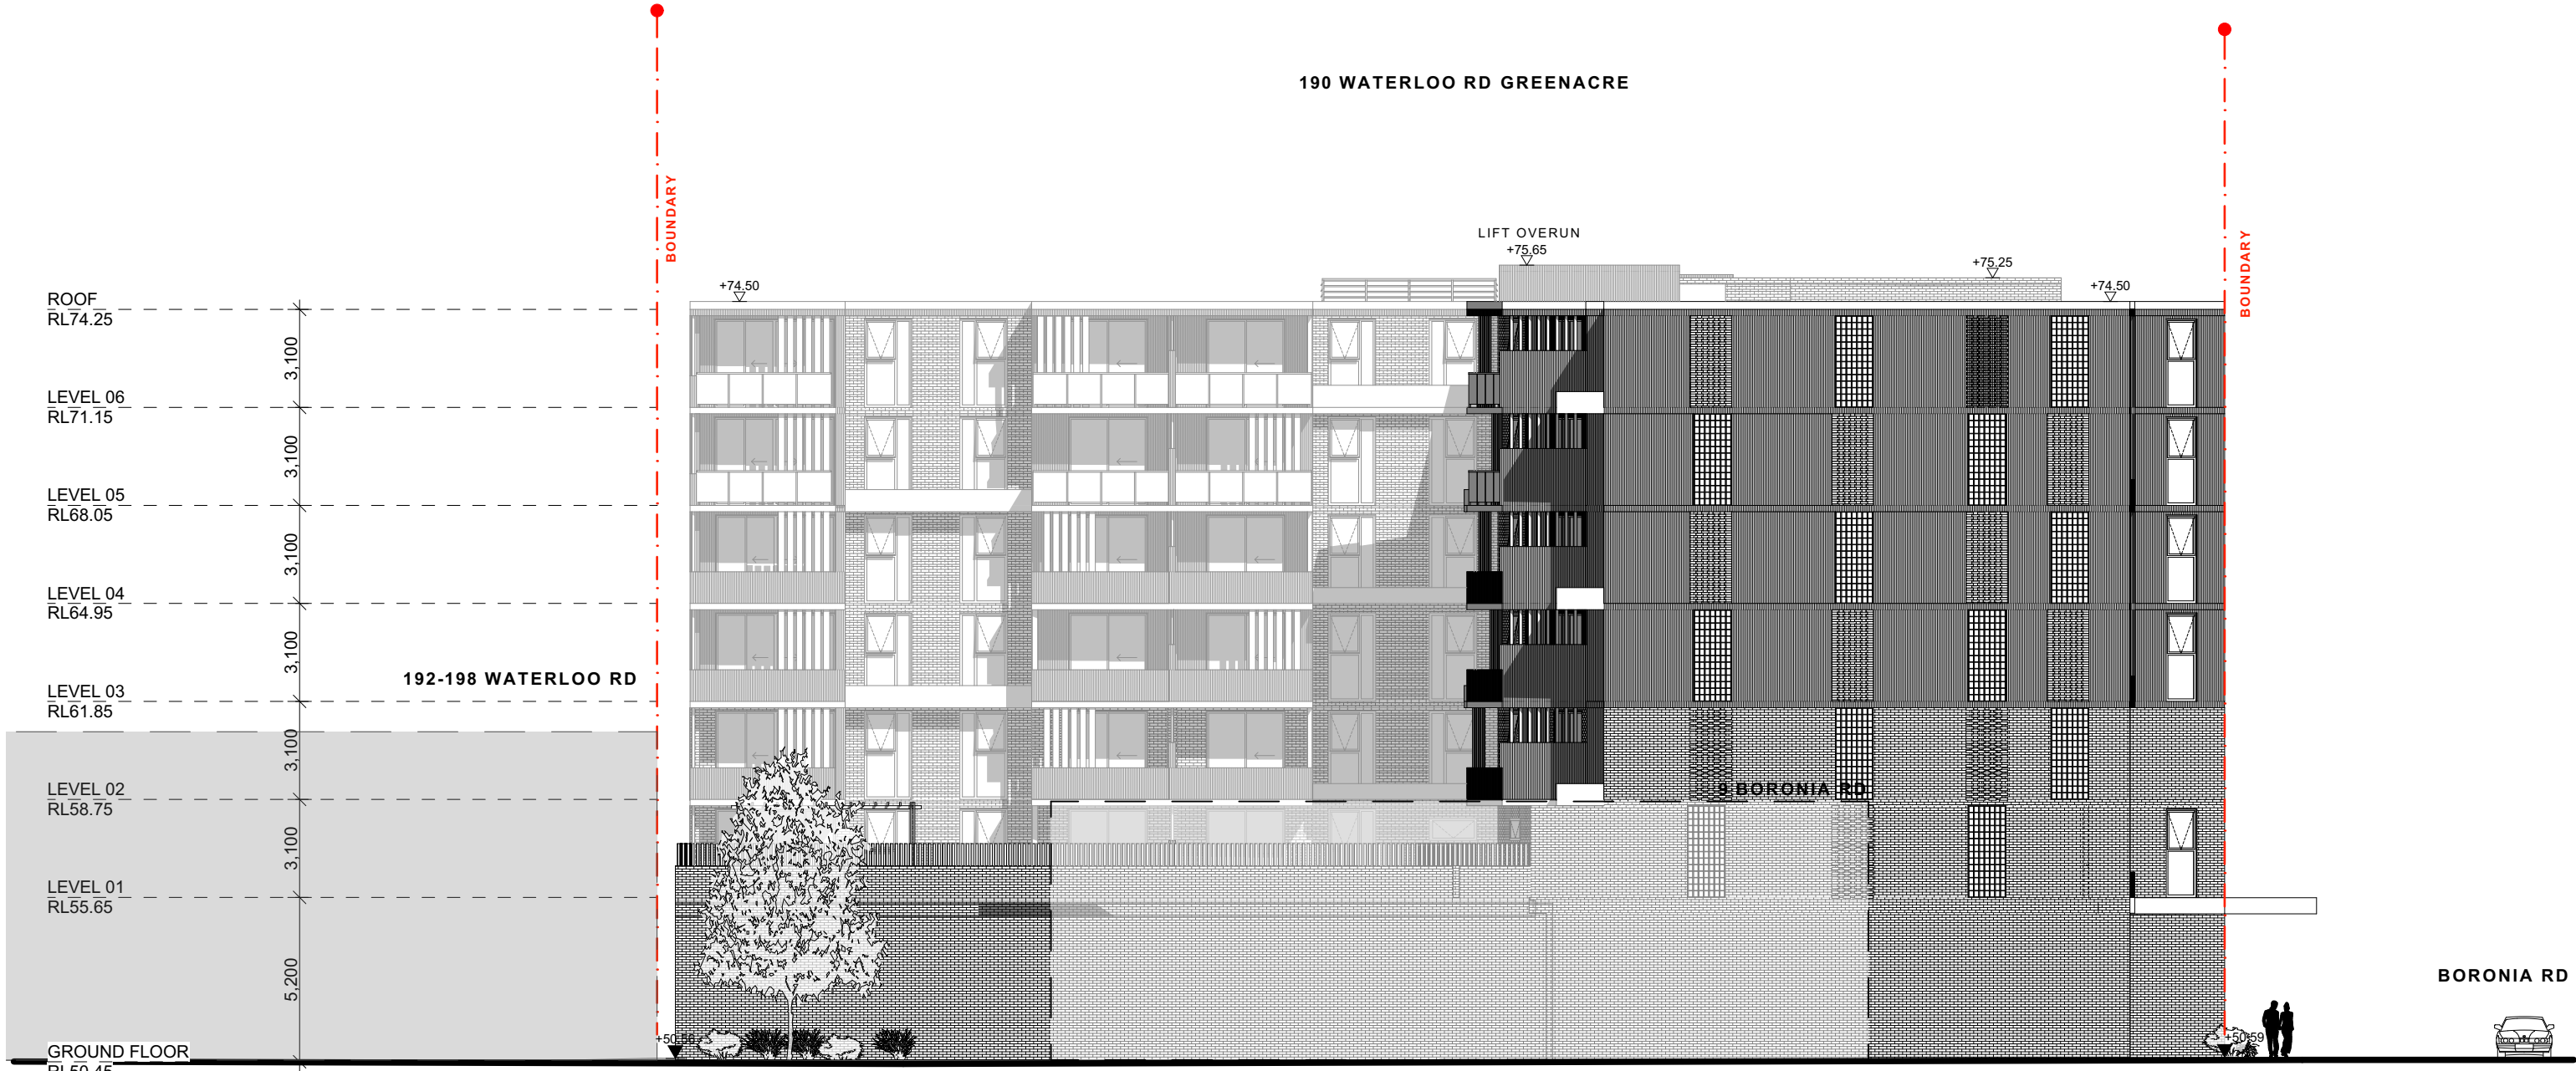

WEST ELEVATION
1:200

SCALE 1:200 @ A3
0 1 2 5 10M

FOR DA PURPOSES ONLY
NOT FOR CONSTRUCTION

DA

Drawing Original Size
A3

Rev	Date	Description
B	4/07/2025	FOR COUNCIL RPT
A	30/03/2025	DA SUBMISSION

© COPYRIGHT

DO NOT SCALE DWGS. USE DIMENSIONS ONLY. REFER ANY DISCREPANCIES TO ARCHITECT PRIOR TO CONSTRUCTION.

THESE DRAWINGS ARE SUBJECT TO COPYRIGHT.

ACCESS **Vista Access Architects Pty Ltd.**
www.vistaaccessarchitects.com.au
admin@vistaaccessarchitects.com.au
PO Box 353, Kingswood NSW 2147
ABN: 82124411614

QUANTITY SURVEY
Duo Tax Quantity Surveys Pty Ltd
34A/11-21 Underwood Rd, Hornsby NSW 2140
02 8999 1133

TRAFFIC Suite 3, 53 Grandview Street, Pymble
www.genesistraffics.com.au
ABN: 34 660 055 532
bernard@genesistraffics.com.au
info@genesistraffics.com.au
Bernard Lo

BASIX
UNIVERSAL CONSULTING ENGINEERS
4 Suite 201/144 Kildareway Place, Bankstown 2201
Tel: 0002 387 270 | Fax: 0002 387 270 | Email: info@uc-engineers.com.au | www.uc-engineers.com.au

ACOUSTIC **acouras CONSULTANCY**
www.acouras.com.au
info@acouras.com.au

GEOTECHNICAL
Geotechnical Consultants Australia Pty Ltd
150/1788 20th
info@geococonsultants.com.au
www.geococonsultants.com.au

HYDRAULIC **Australawide Consulting Services P/L**
Civil & Structural Engineering and Project Management
10/80 Concorra Rd, Tuggerah NSW 2256
Mobile: 00211046 | Email: info@acsl.com.au

LANDSCAPING
enquiries@concept.net.au
www.concept.net.au
02 9922 5312
concept

BCA **DESIGN RIGHT CONSULTING PTY LTD**
BARRAMATTA "PONDROT"
PO BOX 2351, NORTH PARLAMATTA NSW 1550
0455 755 719
ALAN@DESIGNRIGHT.COM.AU
WWW.DESIGNRIGHT.COM.AU

CONTAMINATION
El Australia Pty Ltd
Suite 6.01, 55 Miller Street, Pymble NSW 2009

PLANNING **Adams Byrne**
Director
P: 0035 288 889
www.thinkplanners.com.au

WASTE MANAGEMENT **think planners**
SYDNEY
P: 002 9638 0025
E: sydney@thinkplanners.com.au


ARCHITECT **GHAZI AL ALI ARCHITECT**
NSW reg. no: 7542
T: +612 9744 7035 | E: office@ghazia.com
ABN: 67 167 131648
21/147-55 JOHN ST, LEICHHARDT NSW 2040

PROJECT
190 WATERLOO RD, GREENACRE
CLIENT
MOHAMMED DAHER
SCALE
1:200
DRAWN
SN, MO, FA, CJ
PROJECT ARCHITECT
MO
PROJECT DIRECTOR
GA

DRAWING NAME
WEST ELEVATION
DRAWING NUMBER
DA
PROJECT NUMBER
A 1304
ISSUE
B
PROJECT NUMBER
29.17




GFA Calculation	
LEVEL	Measured Area
GROUND FLOOR	584.91
LEVEL 01	877.29
LEVEL 02	834.44
LEVEL 03	873.30
LEVEL 04	873.30
LEVEL 05	873.30
LEVEL 06	873.30
	5,789.84 m²

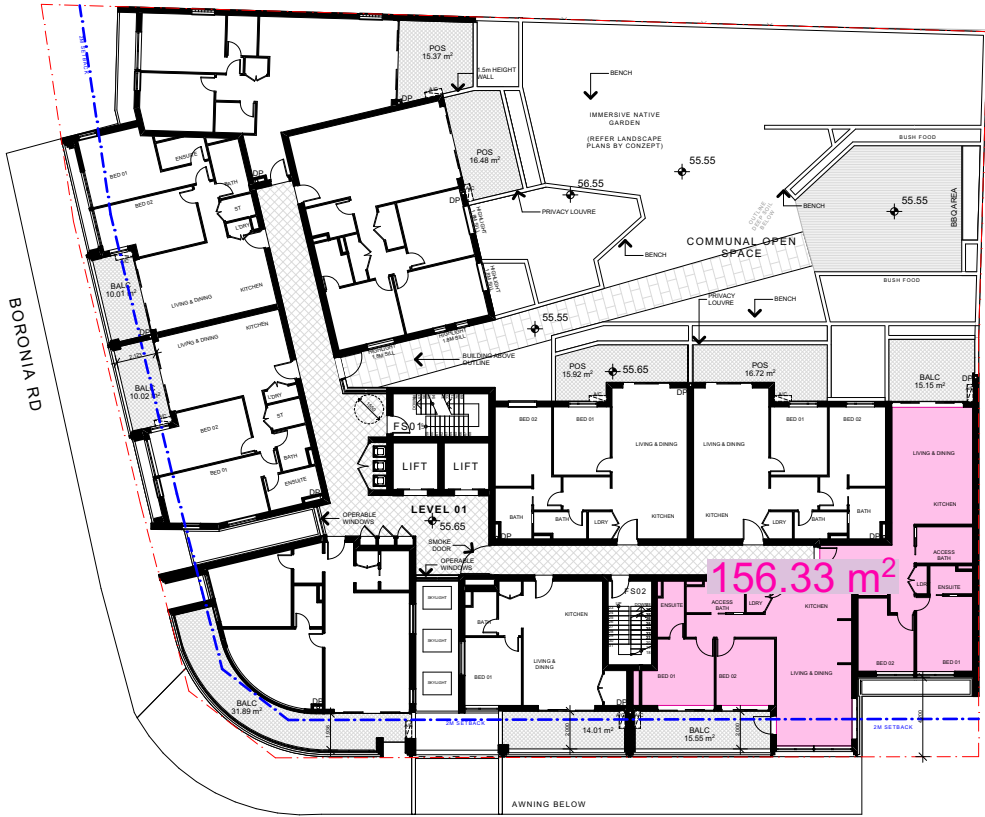

WATERLOO ROAD

AREA: 334.30m²


LEVEL 01 1:400

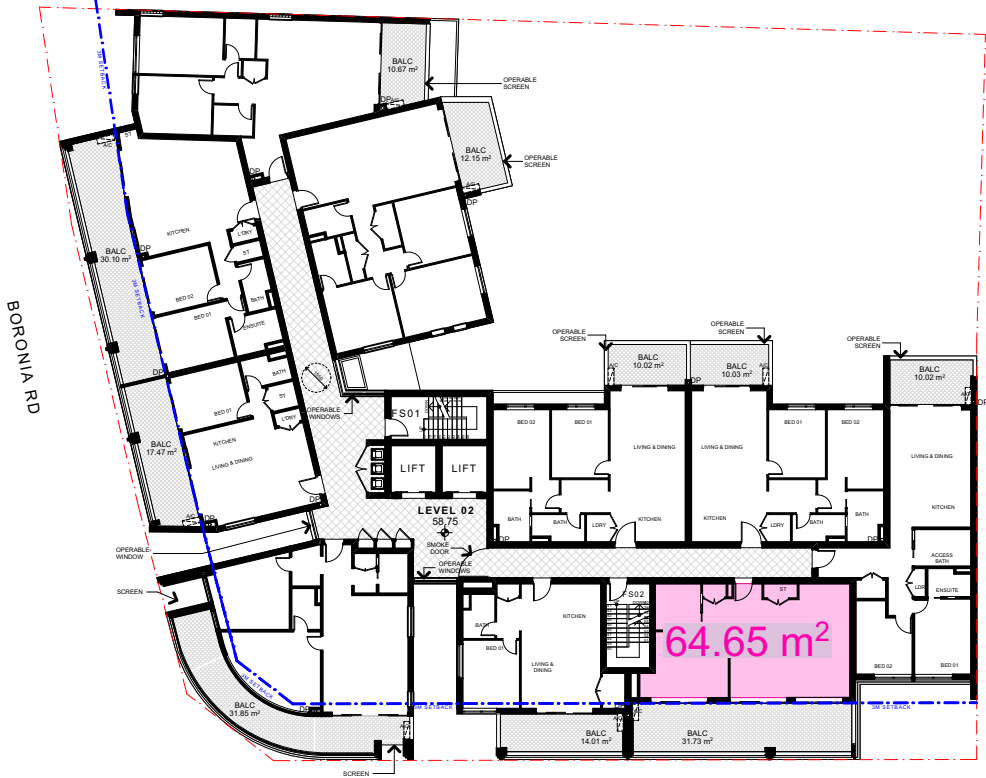

WATERLOO ROAD

AREA: 398.95m²


LEVEL 02 1:400

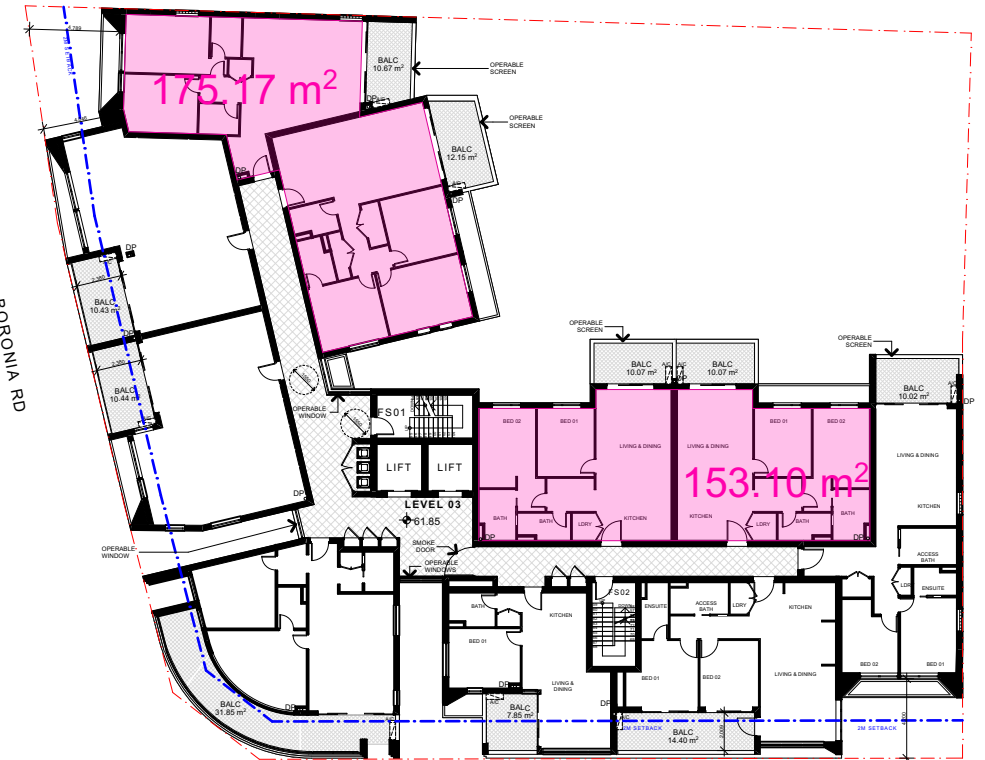

WATERLOO ROAD

AREA: 312.33m²

LEVEL 03 1:400

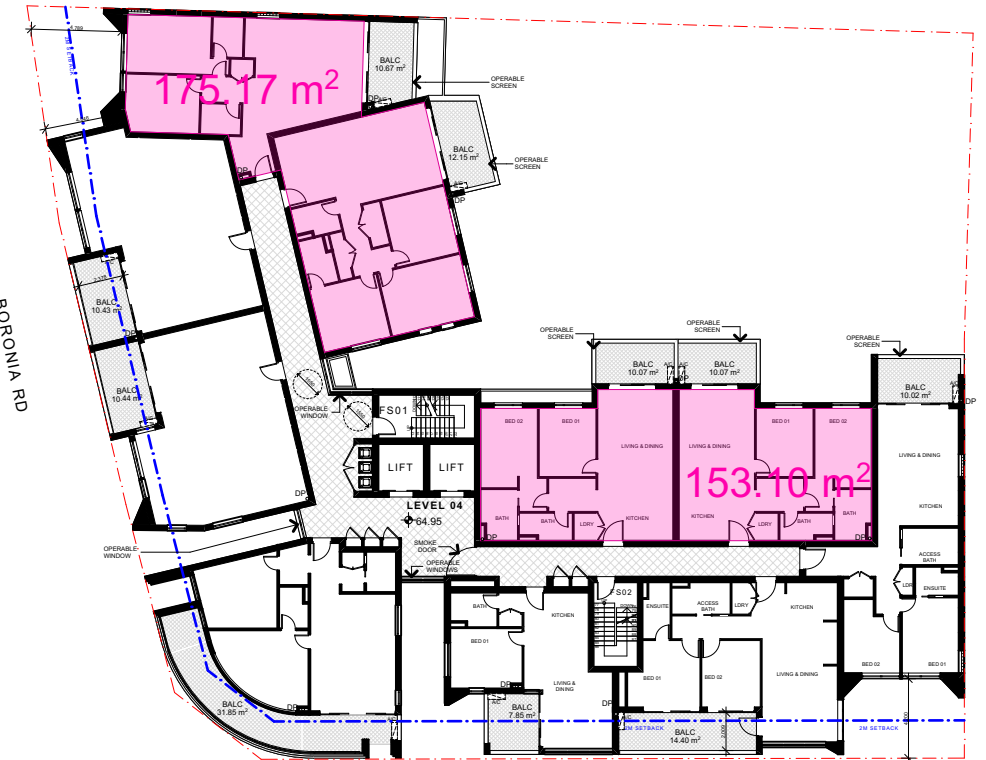

WATERLOO ROAD

AREA: 312.33m²


LEVEL 04 1:400

AFFORDABLE UNITS CALCULATION


SITE AREA: 1782 SQM
PERMISSIBLE FSR: 2.5:1 + 0.75
= 3.25:1 (30%) ARH BONUS
PERMISSIBLE GFA: 5,791.50 SQM
REQUIRED 15% OF THE GFA = 868.73 m²

UNIT MIX:
1 x 1 BED UNITS @ approx 50 sqm each
8 x 2 BED UNITS @ approx 75 sqm each
2 x 3 BED UNITS @ approx 95 sqm each


AFFORDABLE UNITS
TOTAL ALLOCATED: 11 UNITS
AREA: 877.52 m²

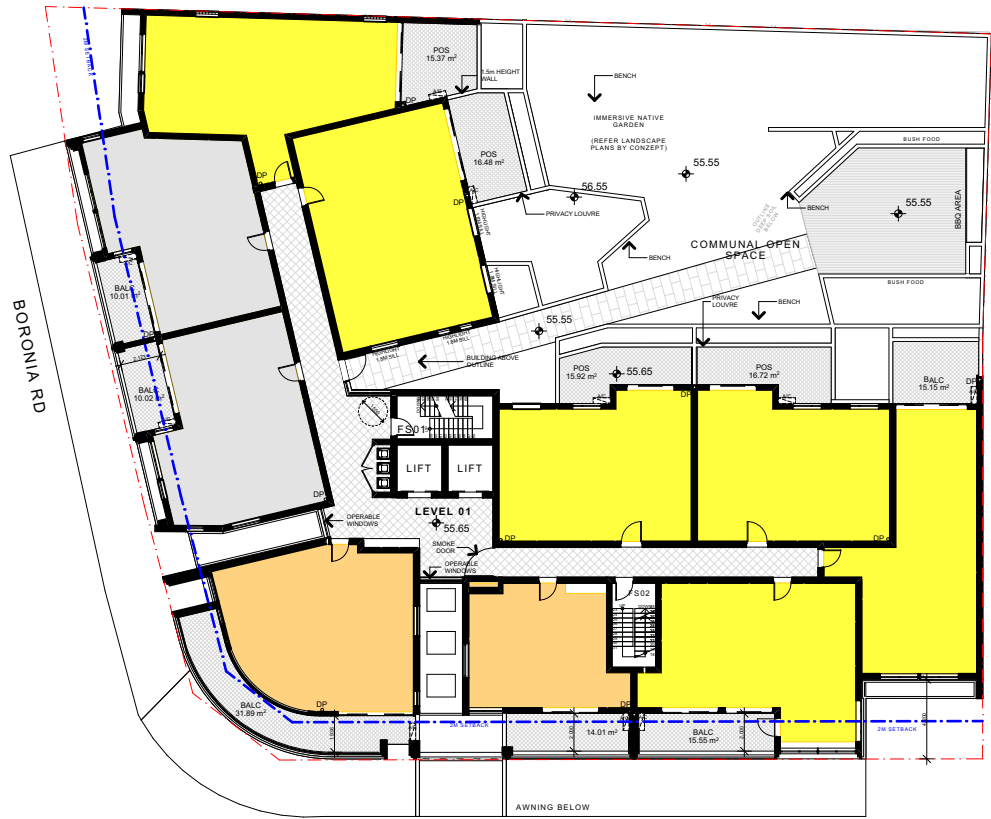


WATERLOO ROAD LEVEL 01 1:400

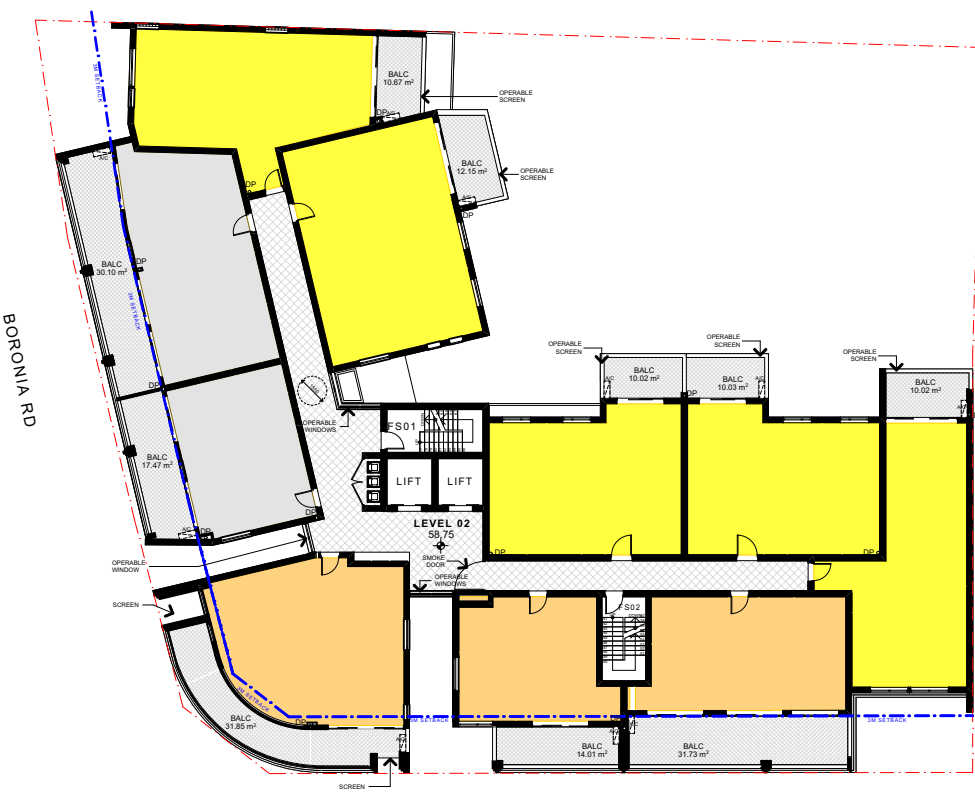


WATERLOO ROAD LEVEL 02 1:400

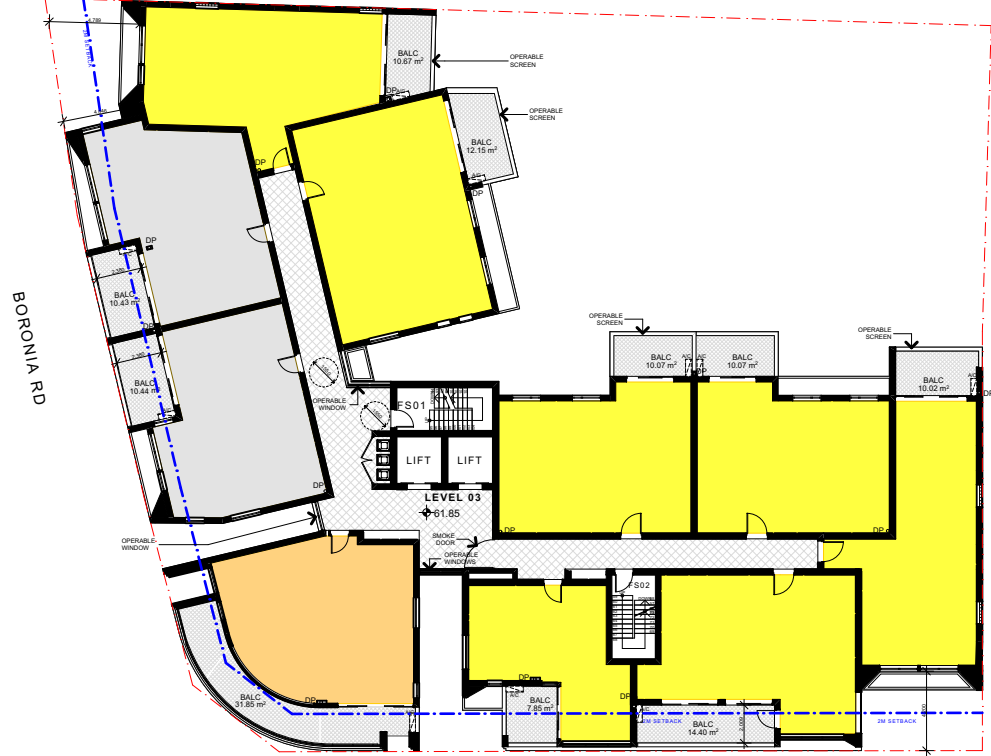


WATERLOO ROAD LEVEL 03 1:400

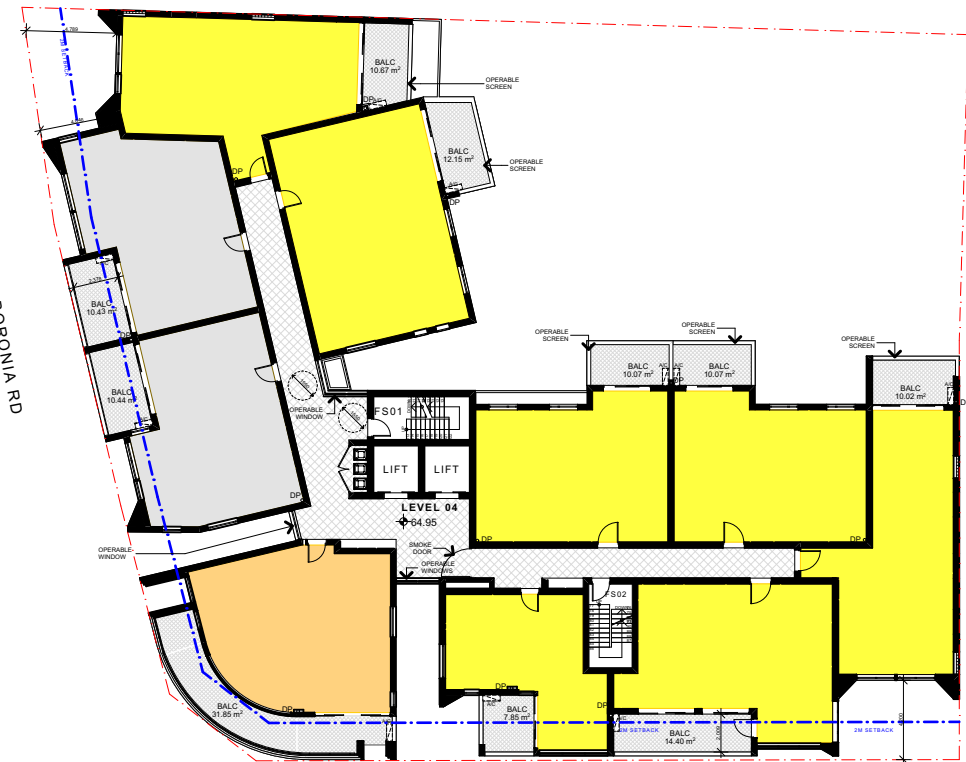

LEVEL 04 1:400

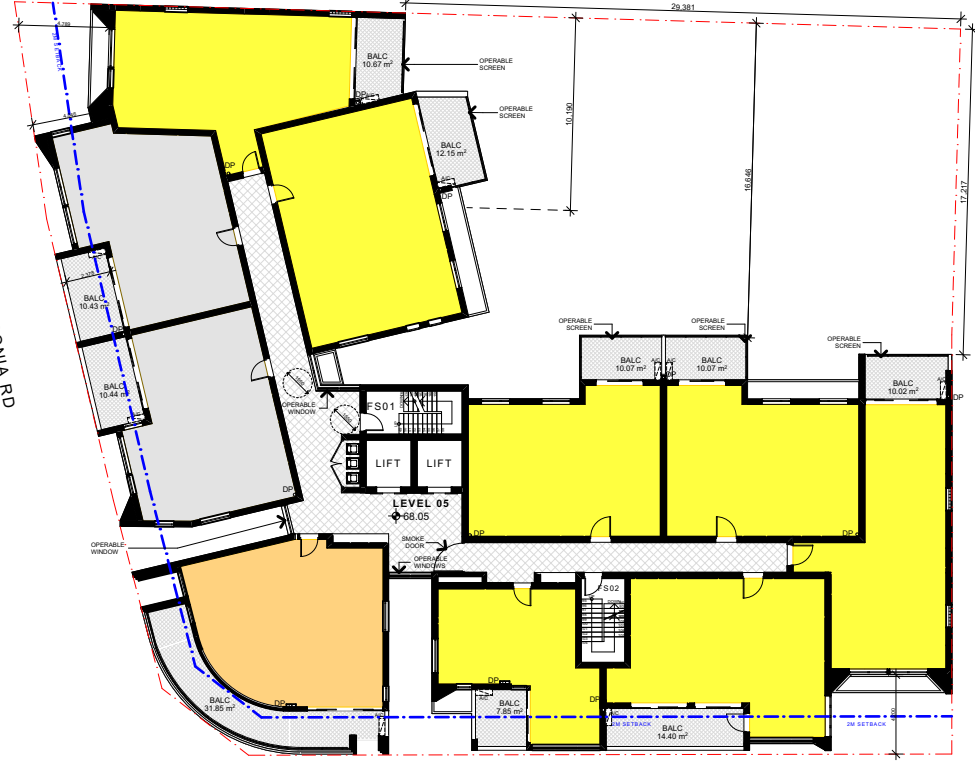

LEVEL 05 1:400

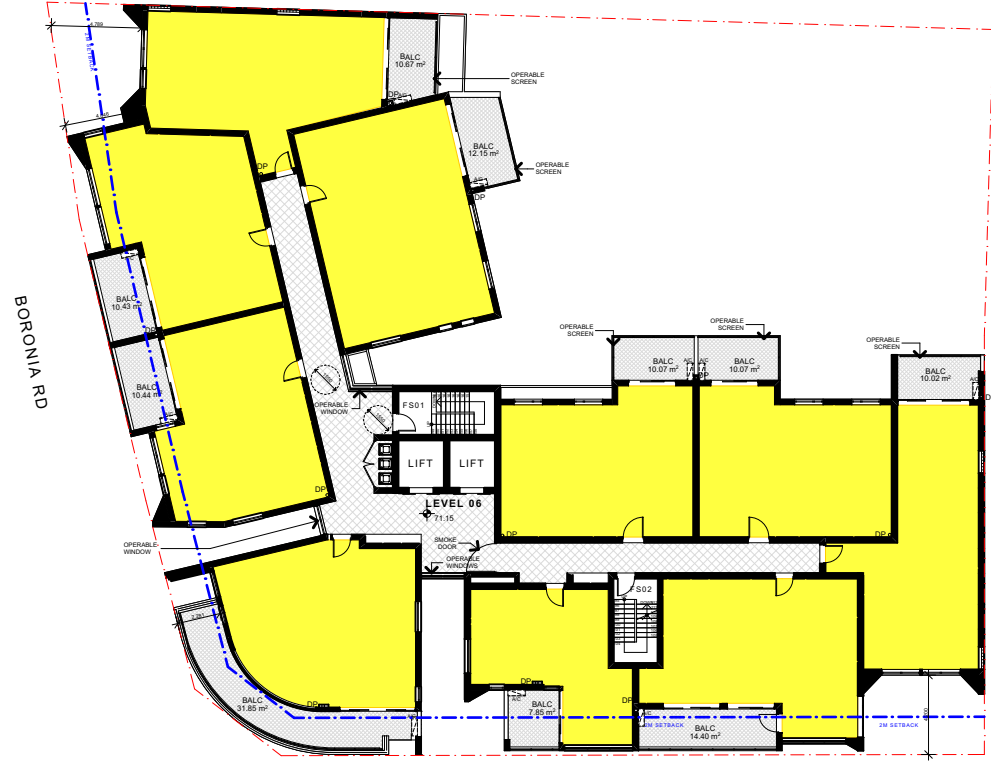


LEVEL 06 1:400


SOLAR ACCESS STUDY

- ≥ MIN. 2H SOLAR ACCESS
- ≥ MIN. 1H SOLAR ACCESS
- NO DIRECT SUNLIGHT


SOLAR ACCESS ≥ 2 HRS: 42 (70%)
NO DIRECT SUNLIGHT: 10 (16.16%)
TOTAL NUMBER OF RESIDENTIAL UNITS: 60

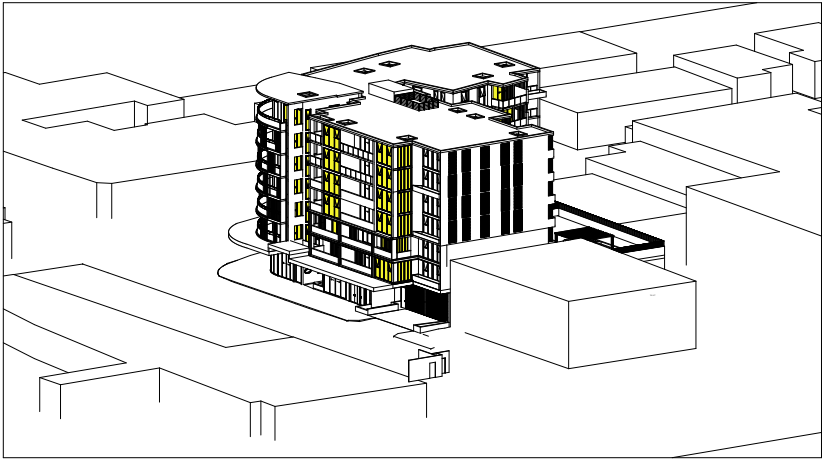


8:30 AM

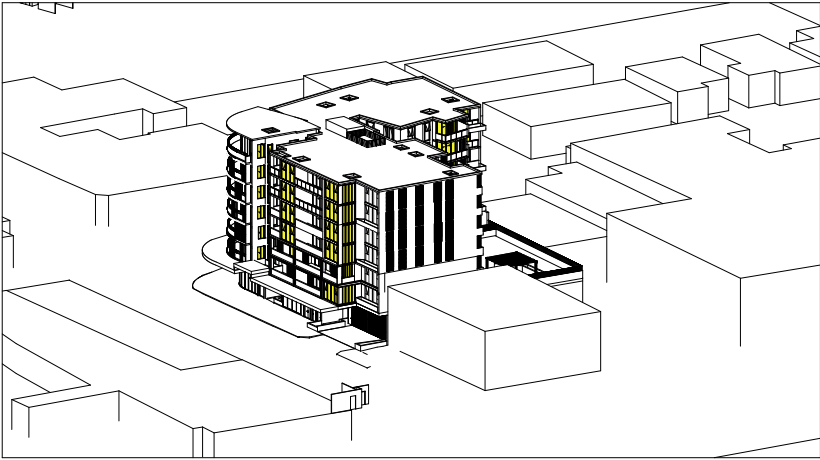


8:45 AM

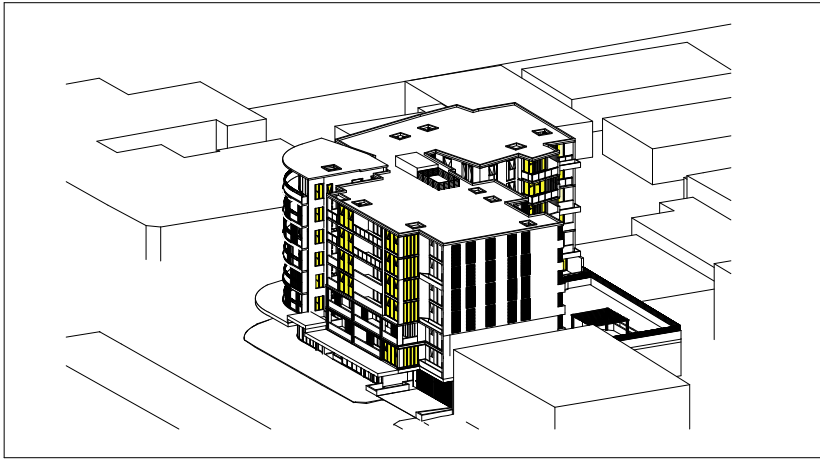


9:00 AM

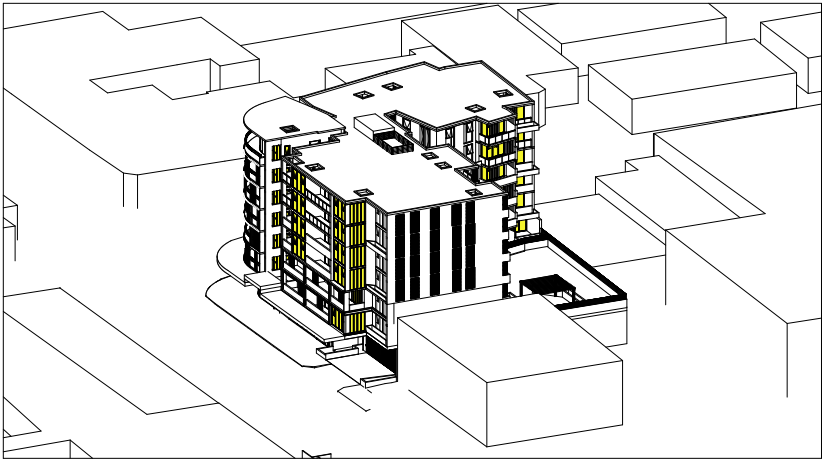


9:15 AM

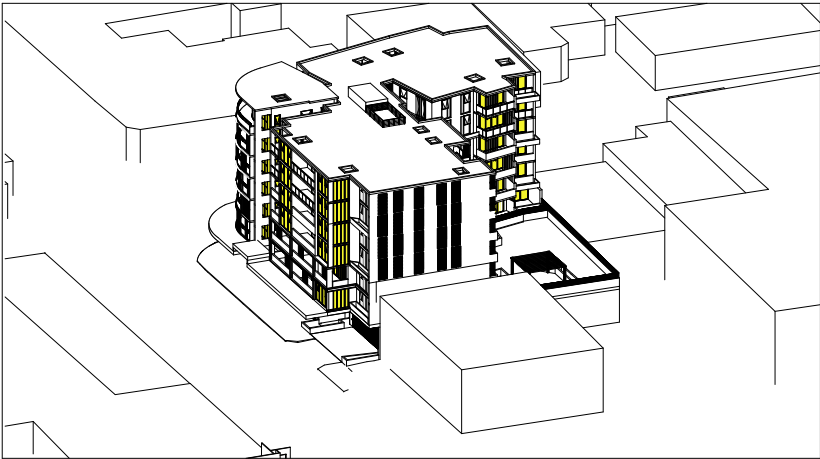

9:30 AM

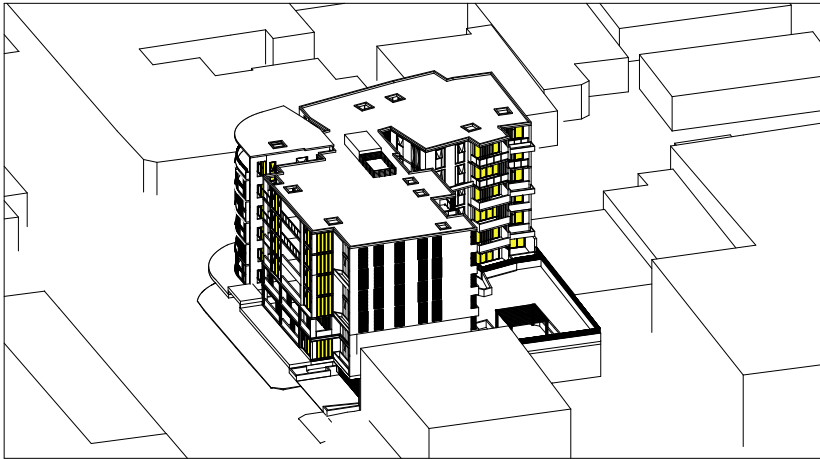


9:45 AM

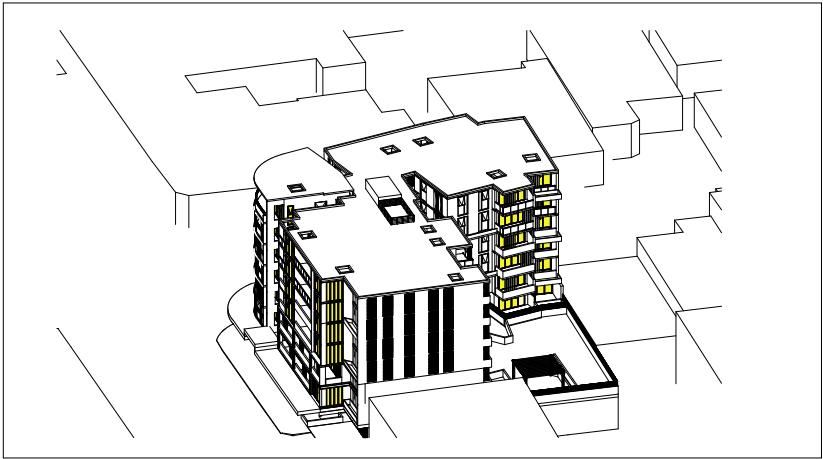

10:00 AM



10:15 AM

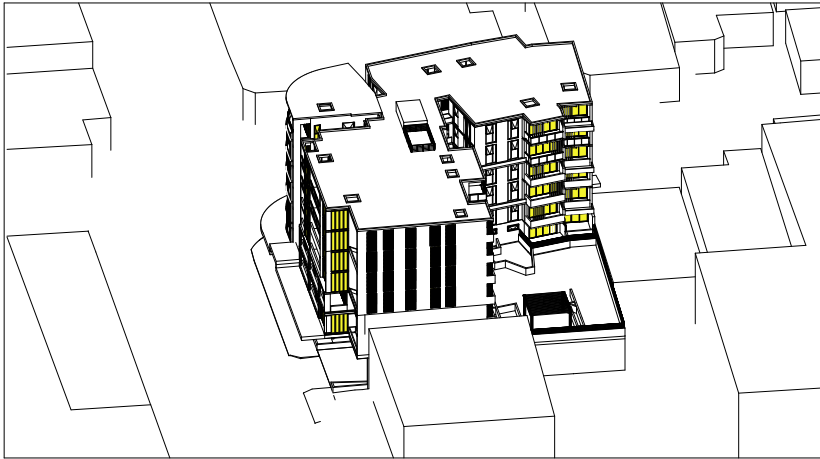

10:30 AM


SOLAR ACCESS STUDY

SOLAR ACCESS TO LIVING
ROOMS AND PRIVATE OPEN
SPACES

SOLAR ACCESS ≥ 2 HRS: 42 (70%)
NO DIRECT SUNLIGHT: 10 (16.16%)
TOTAL NUMBER OF RESIDENTIAL UNITS: 60

Rev	Date	Description
B	4/07/2025	FOR COUNCIL RPT
A	30/03/2025	DA SUBMISSION

© COPYRIGHT
DO NOT SCALE DWGS. USE
DIMENSIONS ONLY. REFER
ANY DISCREPANCIES TO
ARCHITECT PRIOR TO
CONSTRUCTION.
THESE DRAWINGS ARE
SUBJECT TO COPYRIGHT.

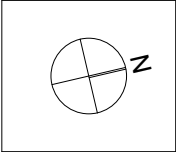

ACCESS	Vista Access Architects Pty Ltd. www.vistaaccessarchitects.com.au admin@vistaaccessarchitects.com.au PO Box 583, Kingswood NSW 2147 ABN: 82124411614
QUANTITY SURVEY	Duo Tax Quantity Surveys Pty Ltd. 34A/11-21 Underwood Rd, Hornsby NSW 2140 02 8999 1133

TRAFFIC	Vista Access Architects Pty Ltd. Suite 3, 53 Grandview Street, Pymble www.genestraffic.com.au ABN: 34 660 055 532 bernard@genestraffic.com.au Bernard Lo
BASIX	UNIVERSAL CONSULTING ENGINEERS 14/14/14 Kilsnash Place, Bankstown 2201 02 9552 3872 or 02 9552 3873 www.universal-engineers.com.au

ACOUSTIC	acouras CONSULTANCY www.acouras.com.au info@acouras.com.au
GEOTECHNICAL	Geotechnical Consultants Australia Pty Ltd 102, 1788-1824 info@geococonsultants.com.au www.geococonsultants.com.au

HYDRAULIC	Australiawide Consulting Services P/L Civil & Structural Engineering and Project Management 10/100 Concorra Rd, Tuggerah NSW 2256 02 4361 9071 www.austaliawide.com.au
LANDSCAPING	enquiries@concept.net.au www.concept.net.au 02 9922 5312 concept Landscaping Solutions


BCA	DESIGN RIGHT CONSULTING PTY LTD BARRAMATTA - PLYMOUTH PO BOX 2331, NORTH PARLAMATTA NSW 2150 ALAN@DRCONSULT.COM.AU WWW.DRCONSULT.COM.AU
CONTAMINATION	El Australia Pty Ltd Suite 8.01, 56 Miller Street, Pyrmont NSW 2009

PLANNING	Adrian Barnes Director P: 0433 288 899 www.thinkplanners.com.au
WASTE MANAGEMENT	SYDNEY BARKER STEWARD P: 02 9639 0025 E: sydney@barker.com.au

ARCHITECT	GHAZI AL ALI ARCHITECT NSW reg. no. 7542 T: +612 9744 7035 E: office@ghazia.com ABN: 67 167 131648 211 47-55 JOHN ST, LEICHARDT NSW 2040
-----------	--

PROJECT	190 WATERLOO RD, GREENACRE
CLIENT	MOHAMMED DAHER
SCALE	NTS
DATE	4/07/2025
DRAWN	SN, MO, FA, CJ
PROJECT ARCHITECT	MO
PROJECT DIRECTOR	GA

DRAWING NAME	SOLAR ACCESS DIAGRAM 3D (1)
DRAWING NUMBER	DA
PROJECT NUMBER	A 2011
ISSUE	B
PROJECT NUMBER	29.17

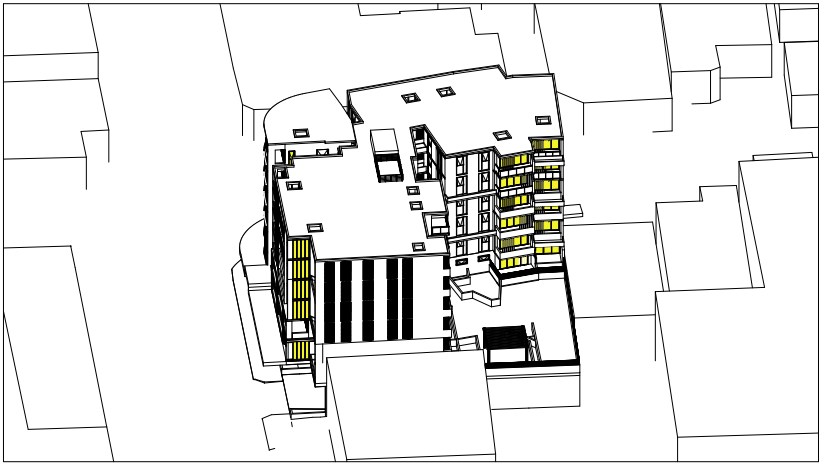


10:45 AM




11:00 AM




11:15 AM

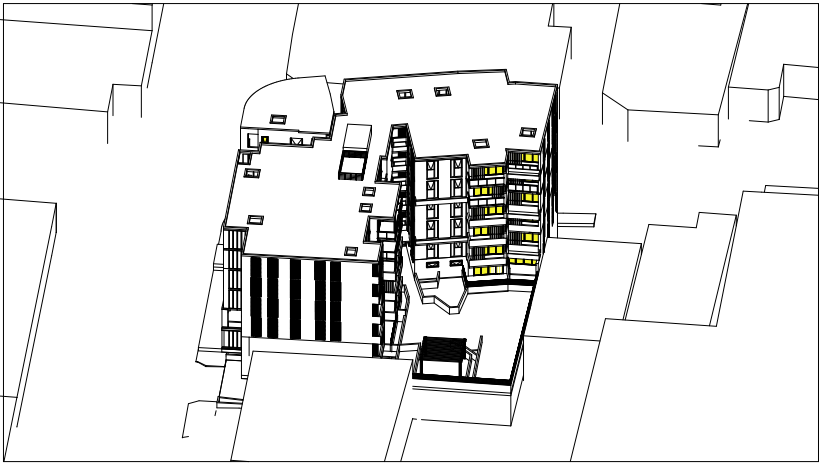


11:30 AM

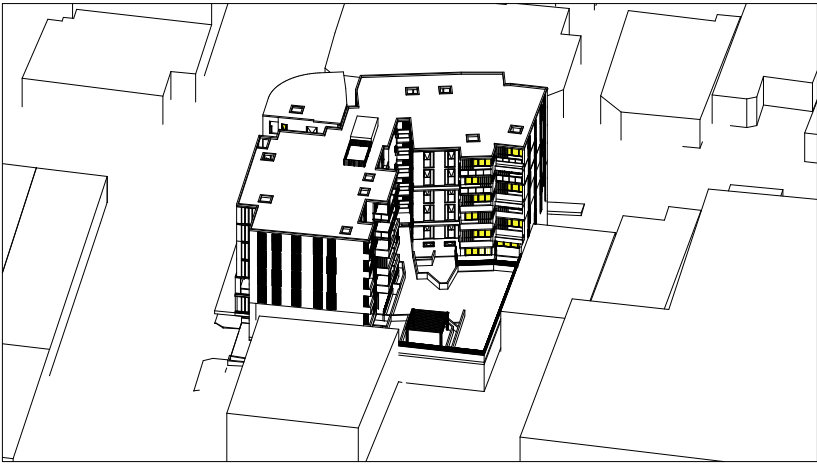


11:45 AM

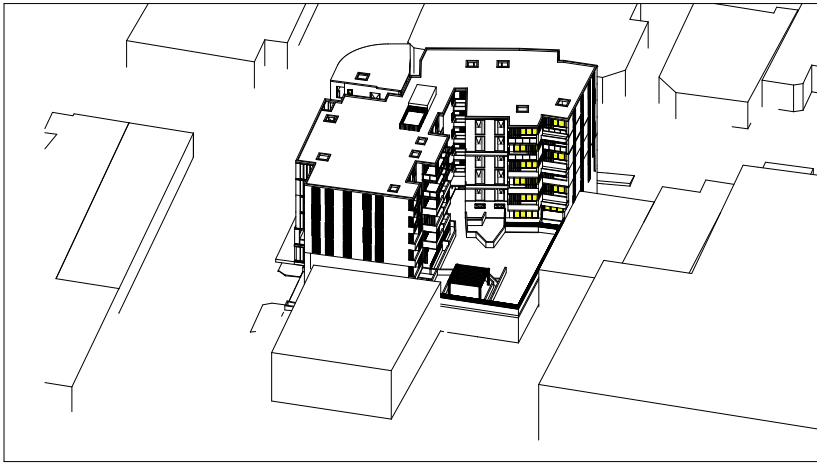


12:00 PM

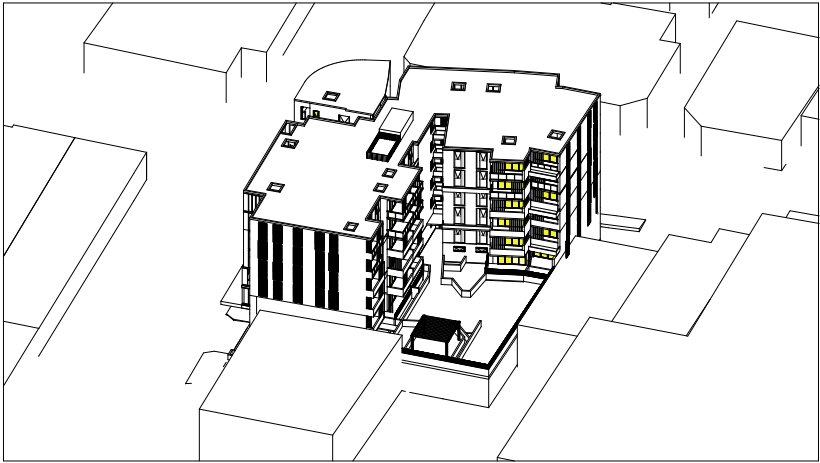

12:15 PM

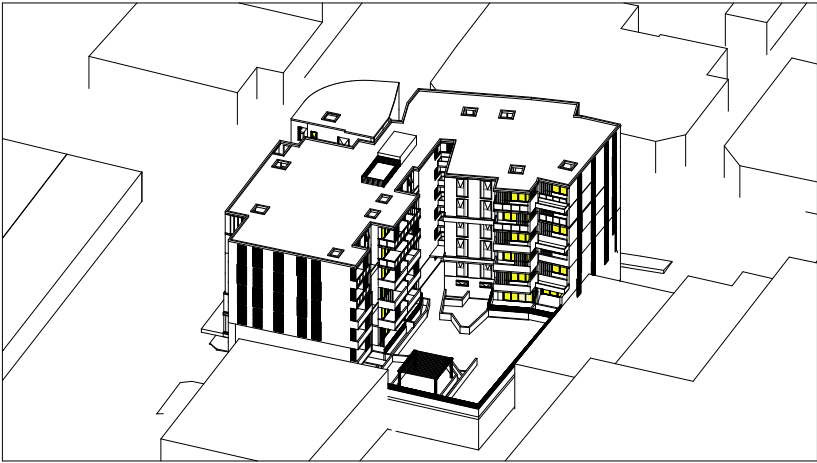

12:30 PM

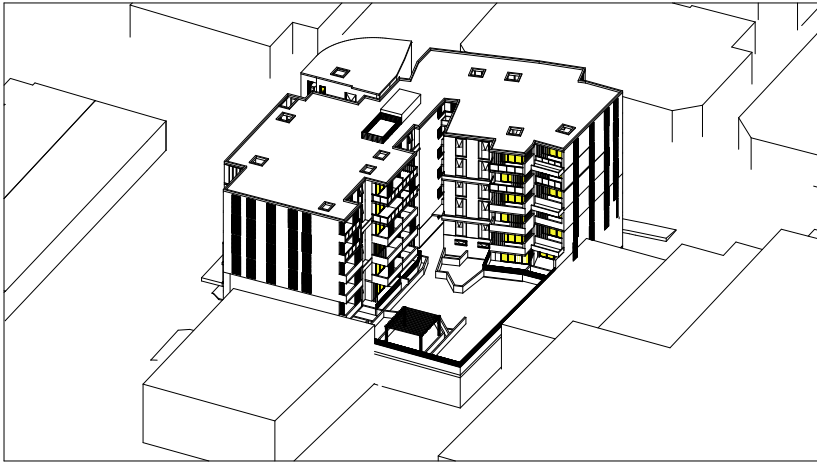

12:45 PM

SOLAR ACCESS STUDY

SOLAR ACCESS TO LIVING
ROOMS AND PRIVATE OPEN
SPACES

SOLAR ACCESS ≥ 2 HRS: 42 (70%)
NO DIRECT SUNLIGHT: 10 (16.16%)
TOTAL NUMBER OF RESIDENTIAL UNITS: 60

SCALE 1:200 @ A3
0 1 2 5 10M

FOR DA
PURPOSES ONLY
NOT FOR
CONSTRUCTION
DA

Drawing Original Size A3

Rev	Date	Description
1	4/8/2025	FOR COUNCIL REVIEW

© COPYRIGHT
DO NOT SCALE DWGS. USE
DIMENSIONS ONLY. REFER
ANY DISCREPANCIES TO
ARCHITECT PRIOR TO
CONSTRUCTION.
THESE DRAWINGS ARE
SUBJECT TO COPYRIGHT.



ACCESS Vista Access Architects Pty Ltd.
www.vistaaccess.com.au
admin@vistaaccess.com.au
PO Box 555, Kingswood NSW 2147
ABN: 82124416164

QUANTITY SURVEY
Duo Tax Quantity Surveys Pty Ltd.
34A/11-21 Underwood Rd, Hornsby NSW 2140
02 8999 1133

TRAFFIC Suite 3, 53 Grandview Street, Pymble
www.gensstraffic.com.au
ABN: 54 660 055 532
benmar@gensstraffic.com.au
Bernard Lo

BASIX
UNIVERSAL
CONSULTING
ENGINEERS
4 Suite 201/144 Kildare Place, Bankstown NSW 2201
02 9552 3872/02 9552 3873/02 9552 3874/02 9552 3875
www.ucs.com.au

ACOUSTIC
acouras
CONSULTANCY
www.acouras.com.au
info@acouras.com.au

GEOTECHNICAL
Geotechnical Consultants Australia Pty Ltd
102/1788-1824
info@geococonsultants.com.au
www.geococonsultants.com.au

HYDRAULIC
Australiawide Consulting Services P/L
Civil & Structural Engineering and Project Management
10/100 Concorra Rd, Tuggerah NSW 2256
02 9922 5312/02 9922 5313/02 9922 5314/02 9922 5315
www.concept.net.au

LANDSCAPING
enquiries@concept.net.au
www.concept.net.au
02 9922 5312/02 9922 5313/02 9922 5314/02 9922 5315
concept
Landscape Architecture

BCA
DESIGN RIGHT CONSULTING PTY LTD
BARRAMATTA - PYRMONT
PO BOX 2331, NORTH PARLAMATTA NSW 1550
02 9610 1000/02 9610 1001/02 9610 1002/02 9610 1003
www.designright.com.au

CONTAMINATION
El Australia Pty Ltd
Suite 6.01, 55 Miller Street,
Pyrmont NSW 2009


PLANNING
Adrian Barnes
Director
P: 0433 288 899
www.thinkpartners.com.au

WASTE MANAGEMENT
SYDNEY
BARKER
PAUL
STEWART
P: 021 9619 0025
E: sydney@bvs.com.au


ARCHITECT
GHAZI AL ALI
ARCHITECT
NSW reg. no. 7542
T: +612 9744 7035 | E: office@ghazia.com
ABN: 67 167 131648
211/47-55 JOHN ST,
LEICHARDT NSW 2040

PROJECT
190 WATERLOO RD, GREENACRE
CLIENT
MOHAMMED DAHER
SCALE
NTS
DATE
4/07/2025
DRAWN
SN, MO, FA, CJ
PROJECT ARCHITECT
MO
PROJECT DIRECTOR
GA


DRAWING NAME
SOLAR ACCESS
DIAGRAM 3D (2)
DRAWING NUMBER
DA
PROJECT NUMBER
A 2012
ISSUE
29.17
B

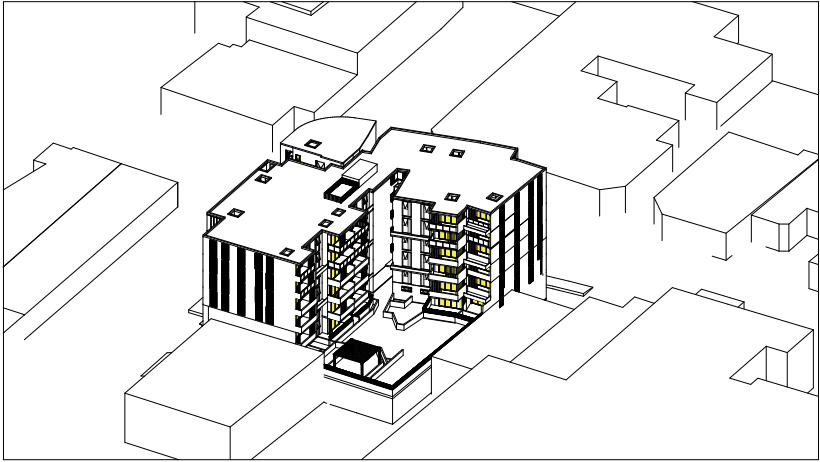


1:00 PM

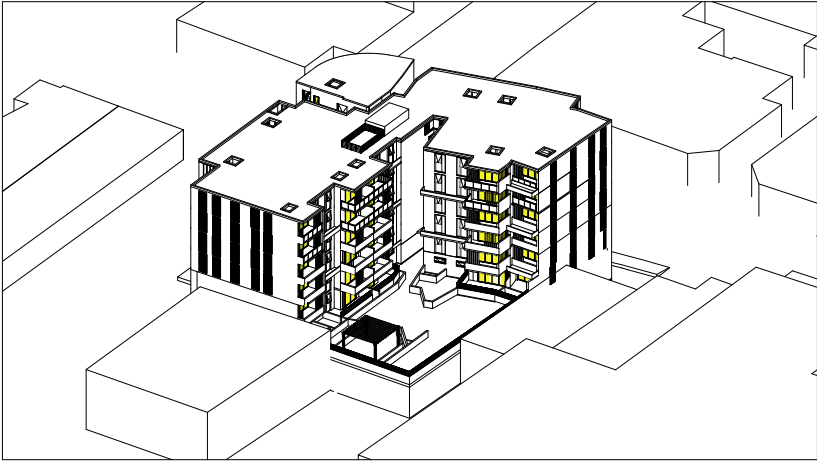


1:15 PM

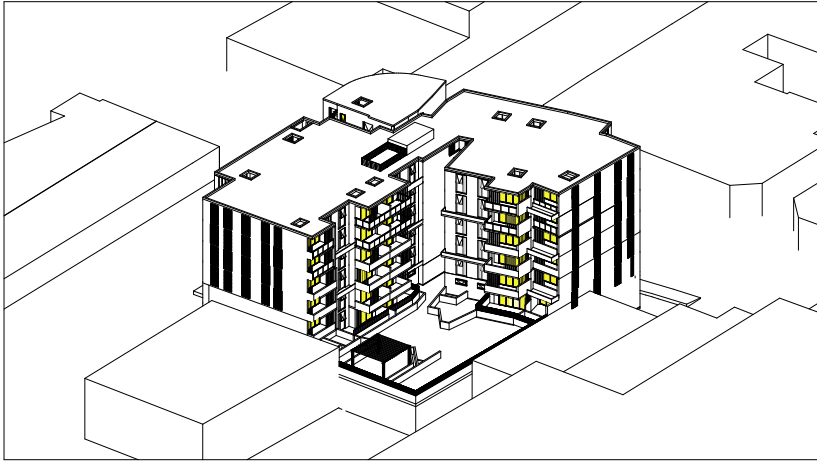


1:30 PM

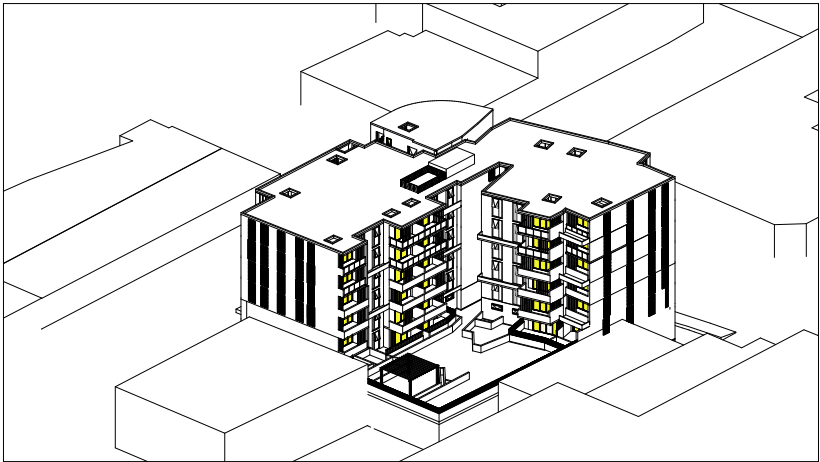


1:45 PM

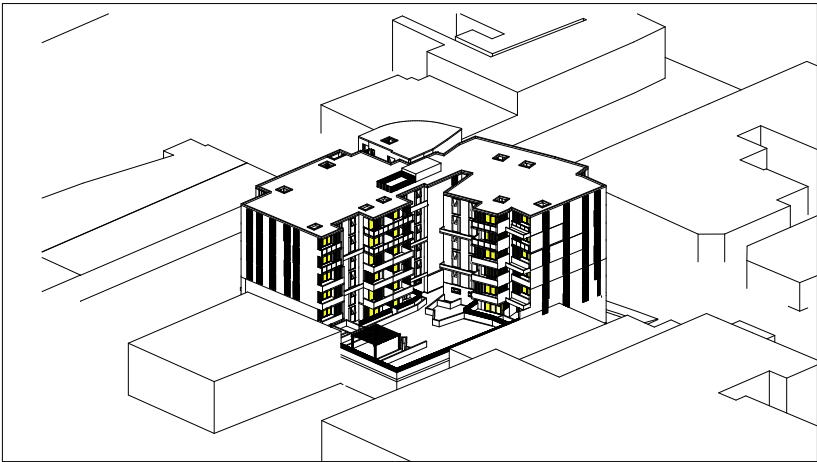


2:00 PM

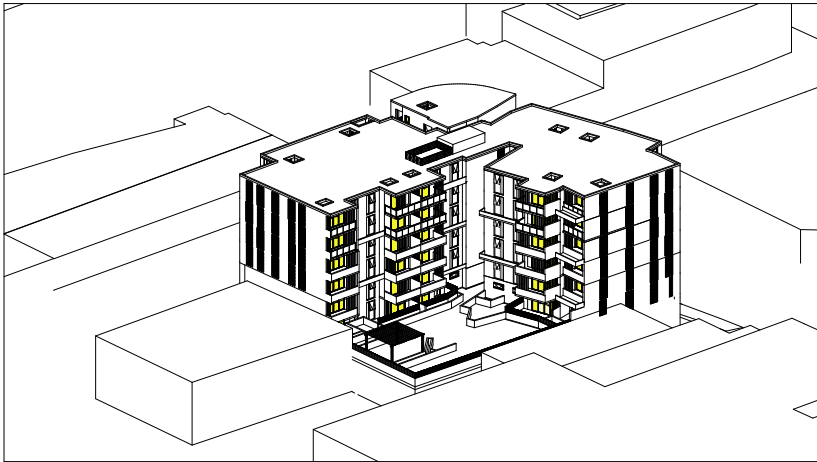


2:15 PM

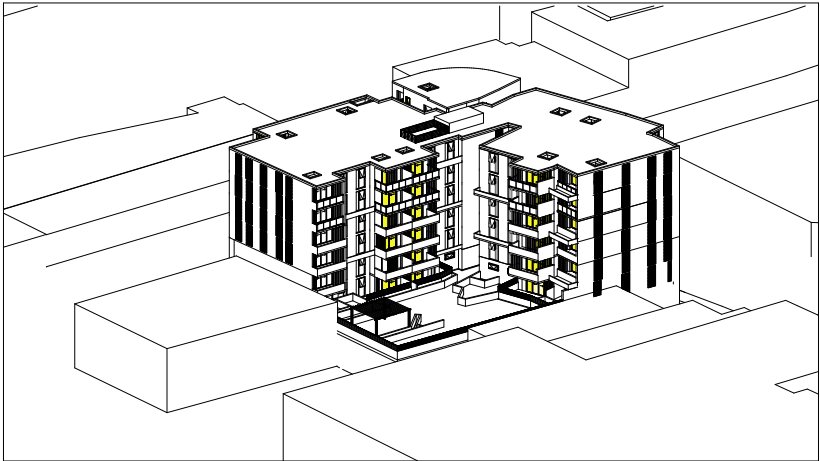

2:30 PM

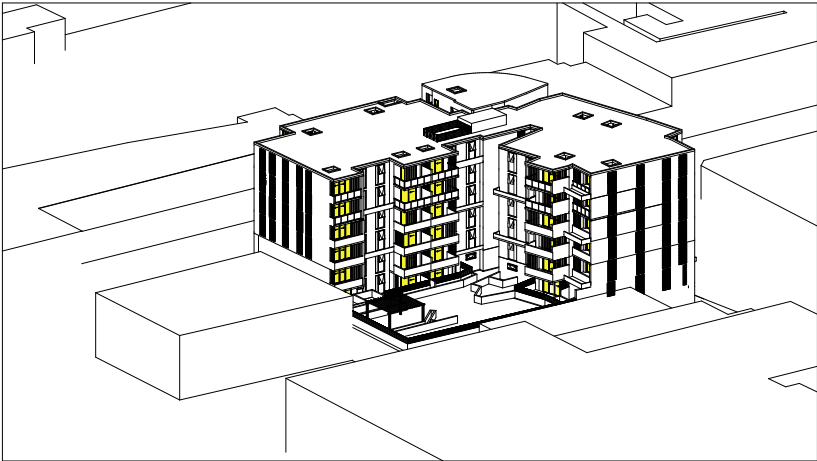

2:45 PM

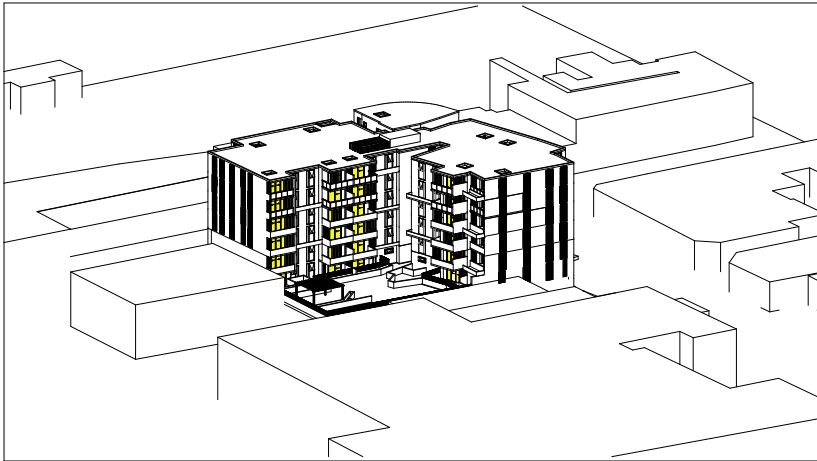

3:00 PM

SOLAR ACCESS STUDY

SOLAR ACCESS TO LIVING ROOMS AND PRIVATE OPEN SPACES

SOLAR ACCESS ≥ 2 HRS: 42 (70%)
NO DIRECT SUNLIGHT: 10 (16.16%)
TOTAL NUMBER OF RESIDENTIAL UNITS: 60

SCALE 1:200 @ A3
0 1 2 5 10M

FOR DA PURPOSES ONLY
NOT FOR CONSTRUCTION
DA

Drawing Original Size
A3

Rev	Date	Description
1	4/8/2025	FOR COUNCIL REVIEW

© COPYRIGHT
DO NOT SCALE DWGS. USE DIMENSIONS ONLY. REFER ANY DISCREPANCIES TO ARCHITECT PRIOR TO CONSTRUCTION.
THESE DRAWINGS ARE SUBJECT TO COPYRIGHT.



ACCESS Vista Access Architects Pty Ltd.
www.vistaaccess.com.au
admin@vistaaccess.com.au
PO Box 555, Kingswood NSW 2147
ABN: 82124411614

QUANTITY SURVEY Dru Tax Quantity Surveys Pty Ltd.
34A/11-21 Underwood Rd, Hornsby NSW 2140
02 8999 1133

TRAFFIC Suite 3, 53 Grandview Street, Pymble
www.generationtraffic.com.au
ABN: 54 660 055 532
bernard@generationtraffic.com.au
info@generationtraffic.com.au

BASIX UNIVERSAL CONSULTING ENGINEERS
2/ Suite 201/144 Kildeare Place, Bankstown NSW 2201
02 9522 3912 | 02 9522 3913 | 02 9522 3914 | www.ucs.com.au

ACOUSTIC acouras CONSULTANCY
www.acouras.com.au
info@acouras.com.au

GEO TECHNICAL Geo-technical Consultants Australia Pty Ltd
102/1788-1824
info@geotechnical.com.au
www.geotechnical.com.au

HYDRAULIC Australiawide Consulting Services P/L
Civil & Structural Engineering and Project Management
10/100 Concorra Rd, Tuggerah NSW 2256
02 9221 0240 | 02 9221 0241 | 02 9221 0242

LANDSCAPING enquiries@concept.net.au
www.concept.net.au
02 9922 5312

BCA DESIGN RIGHT CONSULTING PTY LTD
BARRAMATTA - P/BROOK
PO BOX 2351, NORTH PARLAMATTA NSW 2150
ALAN@DRCONSULT.COM.AU
WWW.DRCONSULT.COM.AU

CONTAMINATION El Australia Pty Ltd
Suite 6.01, 55 Miller Street, Pyrmont NSW 2009



PLANNING Adam Barnes Director
02 9555 288 889
www.thinkplanners.com.au

WASTE MANAGEMENT SYDNEY
BARKER STEWART
P 02 9559 0025
E sydney@barkerstewart.com.au

ARCHITECT GHAZI AL ALI ARCHITECT
T: +612 9744 7035 | E: office@ghazi.com
ABN: 67 167 131648
211/47-55 JOHN ST, LEICHHARDT NSW 2040

PROJECT 190 WATERLOO RD, GREENACRE
CLIENT MOHAMMED DAHER
SCALE NTS
DATE 4/07/2025
DRAWN SN, MO, FA, CJ
PROJECT ARCHITECT MO
PROJECT DIRECTOR GA

DRAWING NAME SOLAR ACCESS DIAGRAM 3D (3)
DRAWING NUMBER DA
PROJECT NUMBER A 2013
ISSUE B
29.17

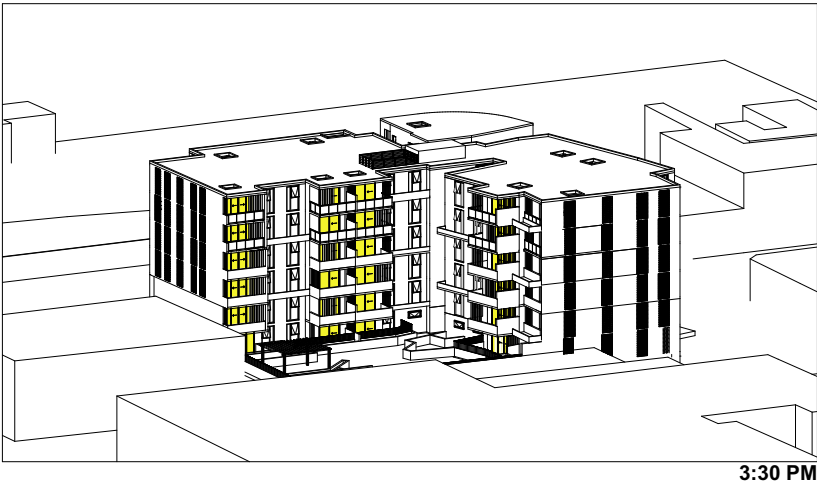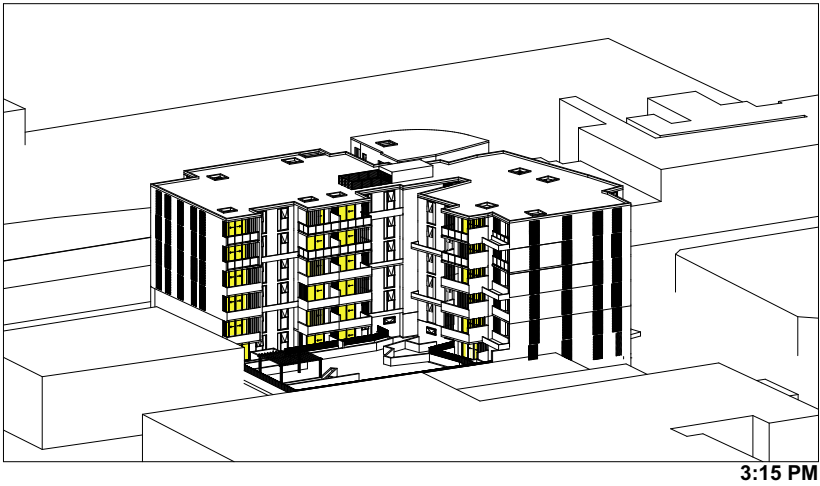

SCALE 1:200 @ A3

0 1 2 5 10M

FOR DA
PURPOSES ONLY
NOT FOR
CONSTRUCTION

DA


Drawing Original Size
A3

Rev	Date	Description
1	4/07/2025	FOR COUNCIL EN

© COPYRIGHT

DO NOT SCALE DWGS. USE
DIMENSIONS ONLY. REFER
ANY DISCREPANCIES TO
ARCHITECT PRIOR TO
CONSTRUCTION.

THESE DRAWINGS ARE
SUBJECT TO COPYRIGHT.

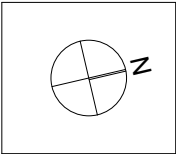

ACCESS **Vista Access Architects Pty. Ltd.**
www.vistaaccessarchitects.com.au
admin@vistaaccessarchitects.com.au
PO Box 583, Kingswood NSW 2147
ABN: 82124411614

QUANTITY SURVEY
Duo Tax Quantity Surveys Pty Ltd
34A/11-21 Underwood Rd, Hornsby NSW 2140
02 8999 1133

TRAFFIC Suite 3, 53 Grandview Street, Pymble
www.genesistraffics.com.au
ABN: 34 660 055 532
bernard@genesistraffics.com.au
info@genesistraffics.com.au
Bernard Lo

BASIX
UNIVERSAL
CONSULTING
ENGINEERS
4 Suite 201 144 Kildare Place, Bankstown 2201
Tel: 0002 387 370 | Fax: 0002 42000 | Email: info@basix.com.au | www.basix.com.au

ACOUSTIC **acouras**
CONSULTANCY
www.acouras.com.au
info@acouras.com.au

GEOTECHNICAL
Geotechnical Consultants Australia Pty Ltd
152 1788 2024
info@geococonsultants.com.au
www.geococonsultants.com.au

HYDRAULIC **Australawide Consulting Services P/L**
Civil & Structural Engineering and Project Management
10/80 Concorra Rd, Tuggerah NSW 2256
Aussie 90211046 Doh: awo@awc.com.au

LANDSCAPING
enquiries@concept.net.au
www.concept.net.au
02 9922 5312 **concept**
Landscaping Solutions

BCA **DESIGN RIGHT CONSULTING PTY LTD**
BARRAMATTA - PYRMONT
PO BOX 2331, NORTH PARRAMATTA NSW 2150
Aussie 715 714
ALAN@DRCONS.COM.AU
WWW.DRCONS.COM.AU

CONTAMINATION
El Australia Pty Ltd
Suite 6.01, 56 Miller Street,
Pyrmont NSW 2009
elaustralia

PLANNING **Adrian Barnes**
Director
P: 0815 288 899
www.thinkplanners.com.au

WASTE MANAGEMENT
SYDNEY
BARKER
STEWARD P: 021 9618 0025
E: sydney@bys.com.au

ARCHITECT **GHAZI AL ALI**
ARCHITECT
NSW reg. no.: 7542
T: +612 9744 7035 | E: office@ghazia.com
ABN: 67167131648
211 471-55 JOHN ST,
LEICHARDT NSW 2040

PROJECT **190 WATERLOO RD, GREENACRE**

CLIENT **MOHAMMED DAHER**

SCALE **NTS** DATE **4/07/2025**

DRAWN **SN, MO, FA, CJ** PROJECT ARCHITECT **MO** PROJECT DIRECTOR **GA**

DRAWING NAME **SOLAR ACCESS
DIAGRAM 3D (4)**


DRAWING NUMBER **DA** A 2014

PROJECT NUMBER **29.17** ISSUE **B**

SOLAR ACCESS STUDY


SOLAR ACCESS TO LIVING
ROOMS AND PRIVATE OPEN
SPACES

SOLAR ACCESS ≥ 2 HRS: 42 (70%)
NO DIRECT SUNLIGHT: 10 (16.16%)
TOTAL NUMBER OF RESIDENTIAL UNITS: 60

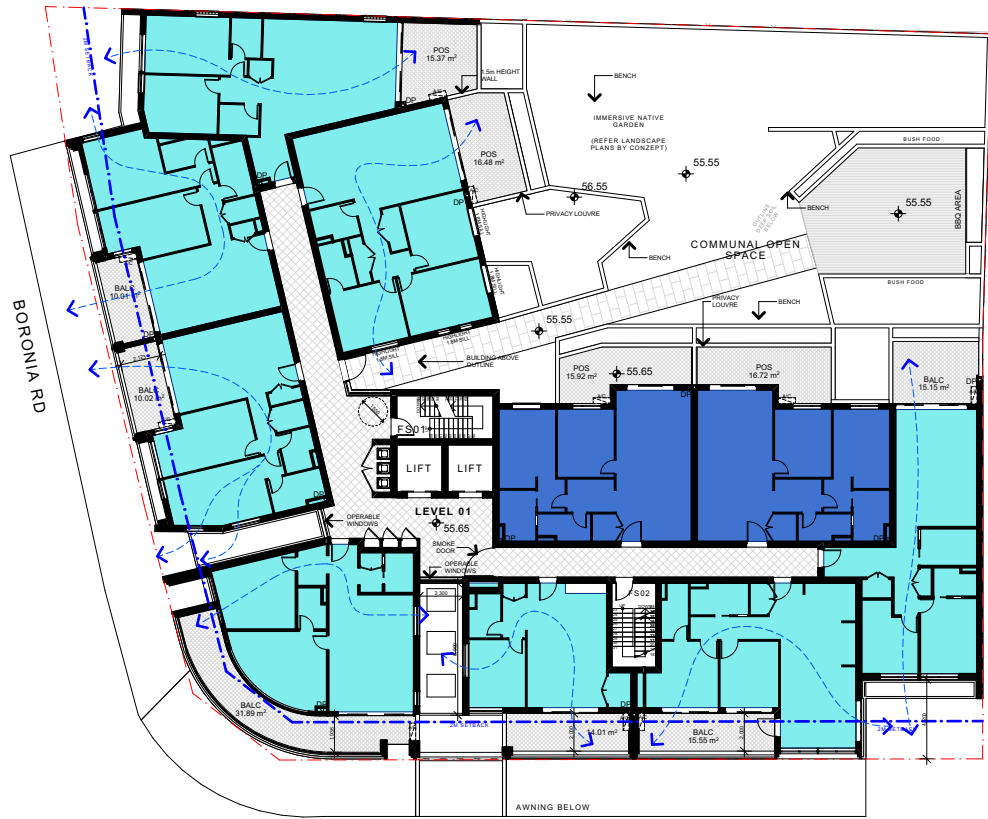


WATERLOO ROAD

LEVEL 01 1:400

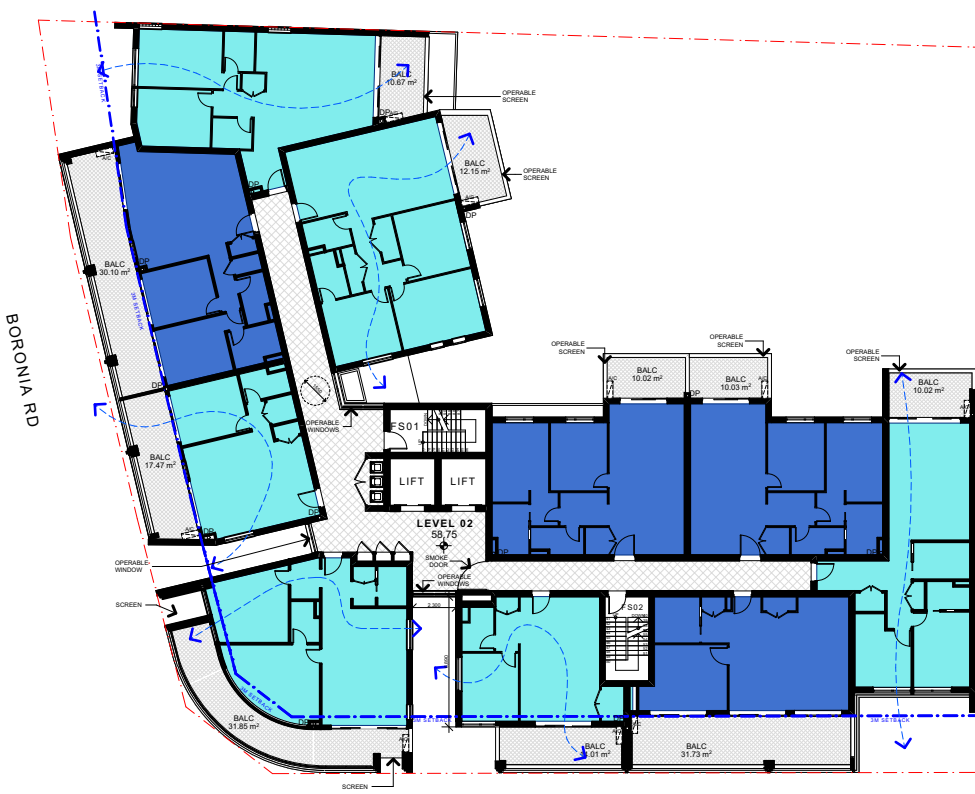


WATERLOO ROAD

LEVEL 02 1:400

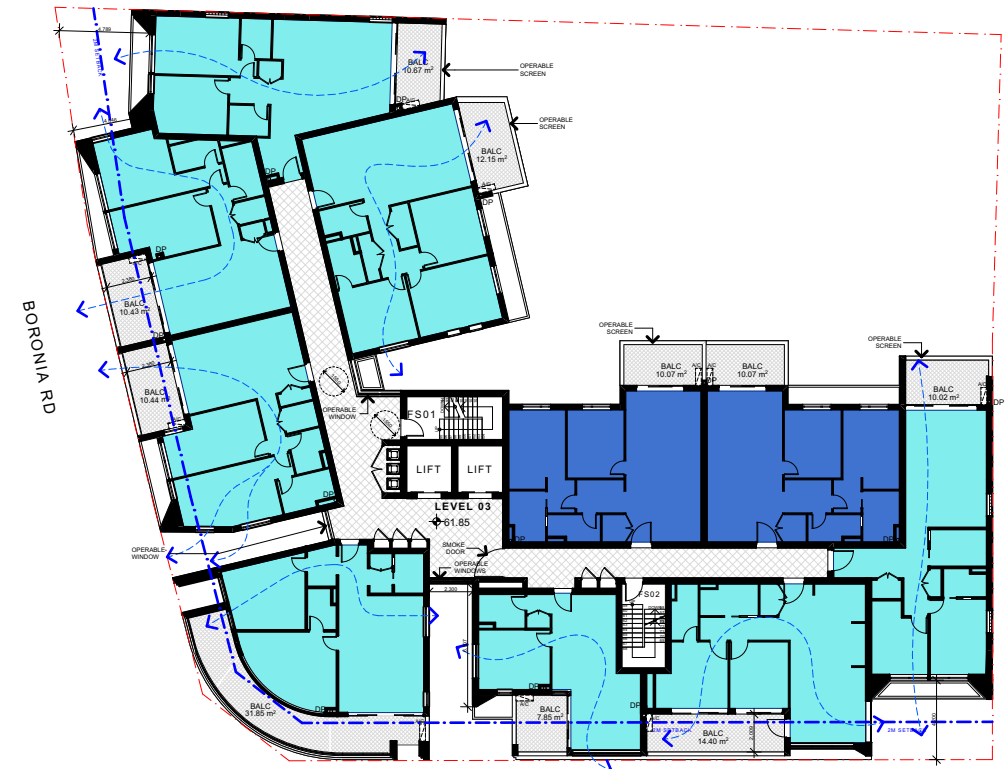


WATERLOO ROAD


LEVEL 03 1:400

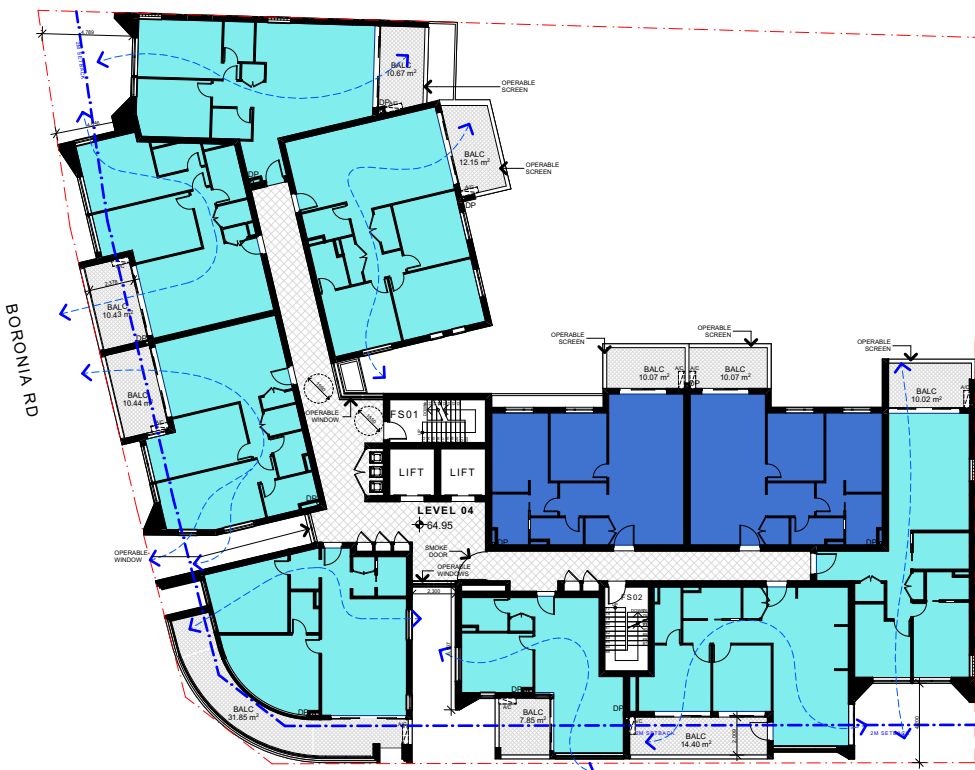

LEVEL 04 1:400

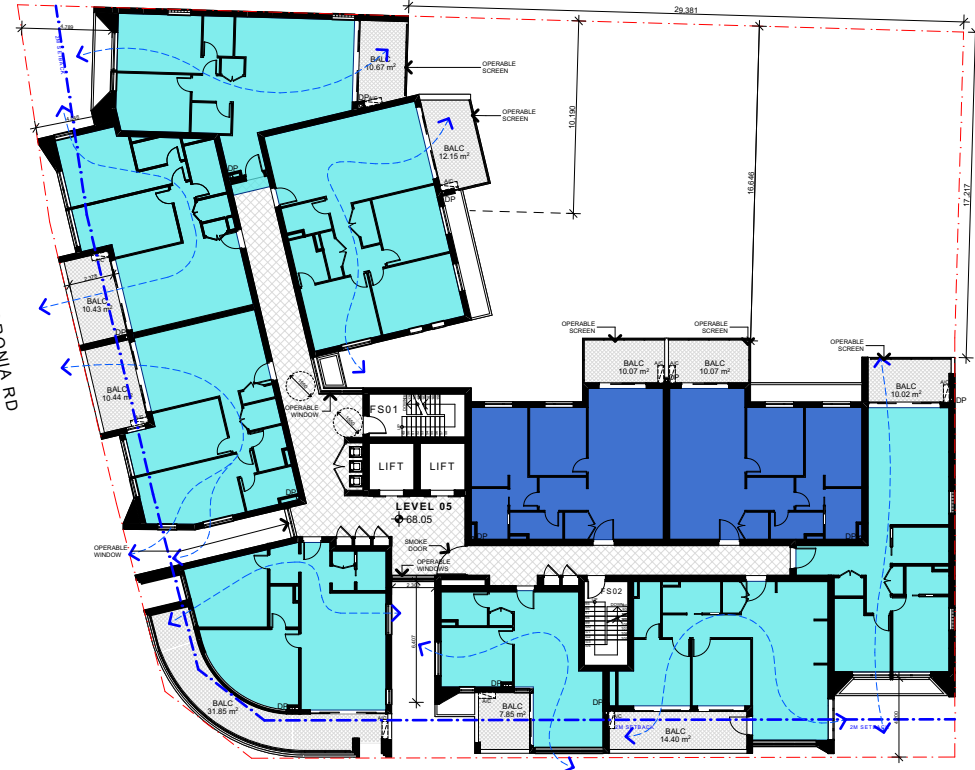

LEVEL 05 1:400

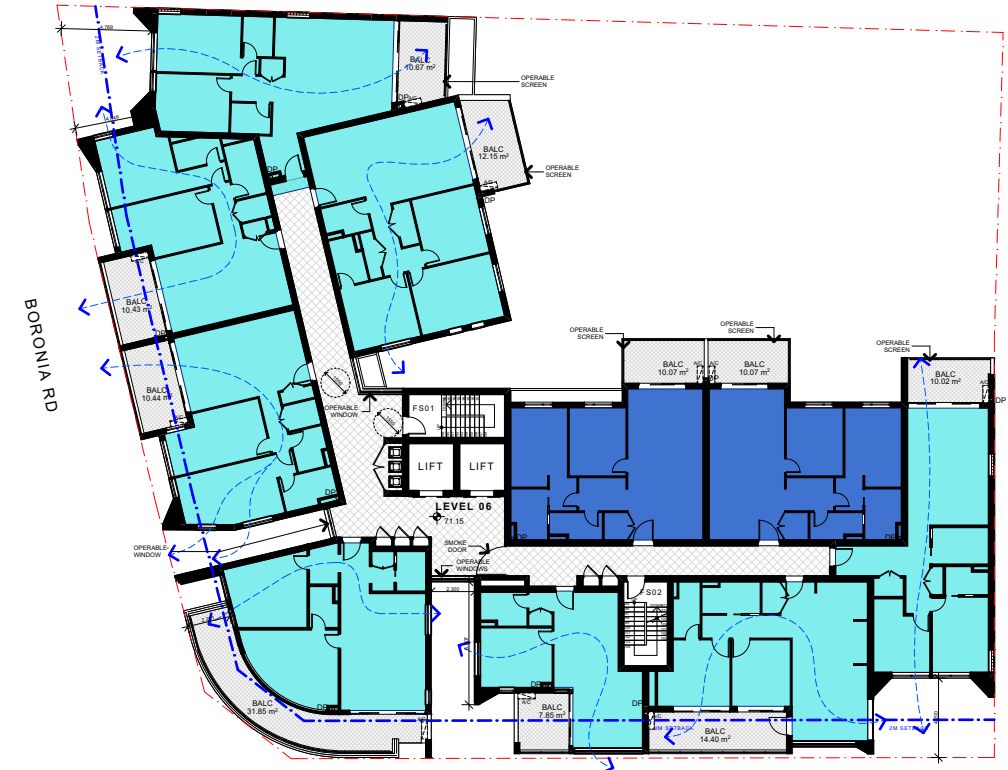


LEVEL 06 1:400

CROSS-VENTILATION STUDY


 CROSS-VENTILATED
 NOT CROSS-VENTILATED

CROSS VENTILATED: 46 (76.7%)
NOT CROSSVENTILATED: 14 (23.3%)
TOTAL NUMBER OF RESIDENTIAL UNITS: 60

DEEP SOIL

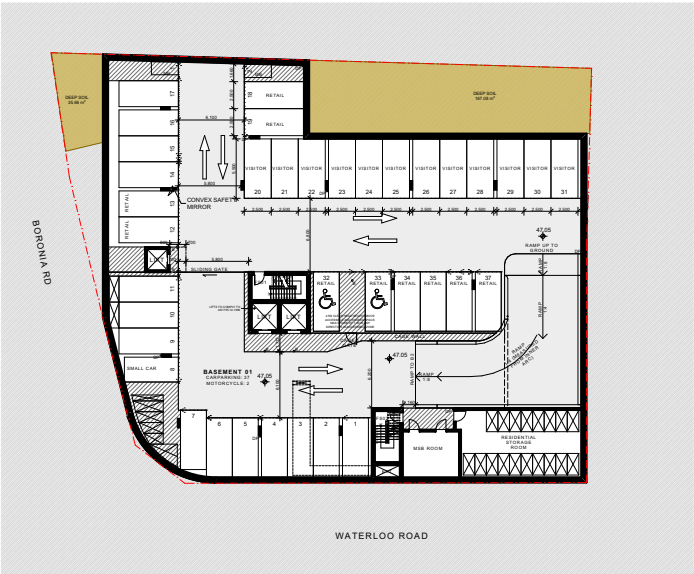


BASEMENT 01

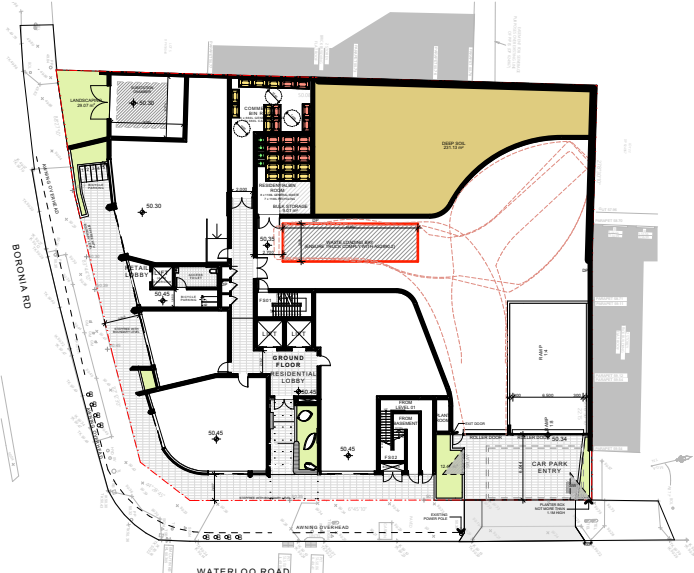

GROUND FLOOR

LANDSCAPING

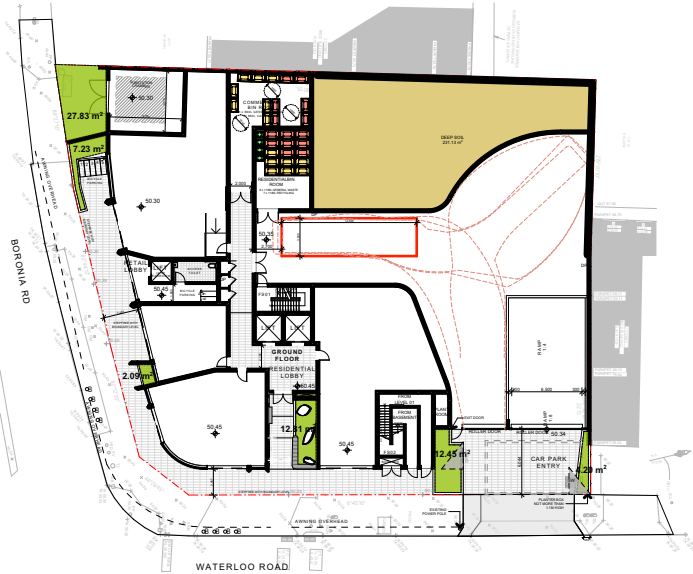

GROUND FLOOR = 66.61 SQM



LEVEL 01 FLOOR = 384.66 SQM


COMMUNAL OPEN SPACE



LEVEL 03 FLOOR =29.48 SQM EA



LEVEL 02,04 & 06 FLOOR =10.93 SQM EA

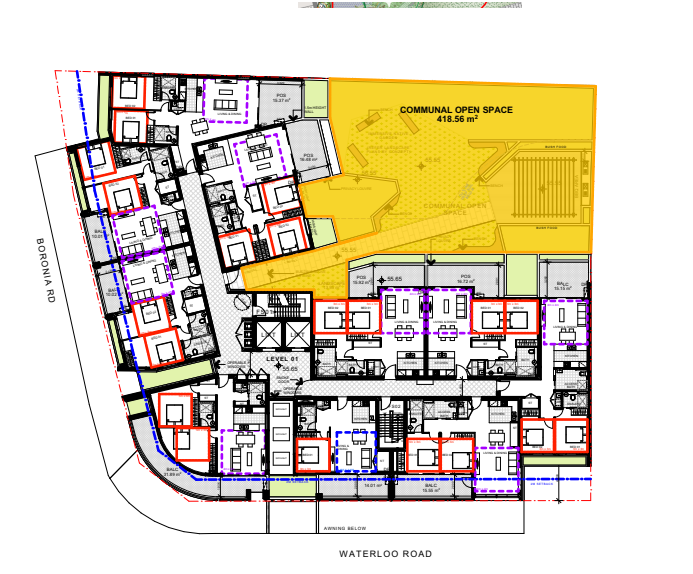

LANDSCAPE CALCULATION

SITE AREA: 1782m²

- DEEP SOIL: 413.83 SQM (22.22%)
- LANDSCAPING: 535.94 SQM (30%)
- COMMUNAL OPEN SPACE: 418.56 (23.50%)


FOR DA
PURPOSES ONLY
NOT FOR
CONSTRUCTION

DA

Drawing Original Size A3

Rev	Date	Description
B	4/07/2025	FOR COUNCIL RPT
A	30/03/2025	FOR SUBMISSION

© COPYRIGHT
DO NOT SCALE DWGS. USE
DIMENSIONS ONLY. REFER
ANY DISCREPANCIES TO
ARCHITECT PRIOR TO
CONSTRUCTION.
THESE DRAWINGS ARE
SUBJECT TO COPYRIGHT.

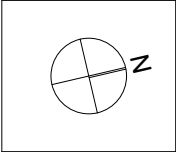

ACCESS
Vista Access Architects Pty. Ltd.
www.vistaaccessarchitects.com.au
admin@vistaaccessarchitects.com.au
PO Box 353, Kingswood NSW 2147
ABN: 82124411614

QUANTITY SURVEY
Duo Tax Quantity Surveyors Pty Ltd
34A/11-21 Underwood Rd, Hornsby NSW 2140
02 8999 1133

TRAFFIC
Suite 3, 53 Grandview Street, Pymble
www.genestrafic.com.au
ABN: 34 660 255 532
benard@genestrafic.com.au
Benard Lo

BASIX
UNIVERSAL
CONSULTING
INGENIEERS
Suite 201/144 Kildare Place, St Leonards NSW 2060
02 9552 3912 | 02 9552 3913 | 02 9552 3914 | www.basix.com.au

ACOUSTIC
acouras
CONSULTANCY
www.acouras.com.au
info@acouras.com.au

GEO TECHNICAL
Geotechnical Consultants Australia Pty Ltd
102/1788 20th
info@geotechnical.com.au
www.geotechnical.com.au

HYDRAULIC
Australiawide Consulting Services P/L
Civil & Structural Engineering and Project Management
10/80 Concorra Rd, Pymble NSW 2109
02 9552 3912 | 02 9552 3913 | 02 9552 3914

LANDSCAPING
enquiries@concept.net.au
www.concept.net.au
02 9922 5312
concept
Landscaping Solutions

BCA
DESIGN RIGHT CONSULTING PTY LTD
BARRAMATTA - Pymble
PO BOX 2251, NORTH PARLAMATTA NSW 2150
02 9552 3912 | 02 9552 3913 | 02 9552 3914
ALAN@DESIGNRIGHT.COM.AU
WWW.DESIGNRIGHT.COM.AU

CONTAMINATION
El Australia Pty Ltd
Suite 6.01, 56 Miller Street,
Pymble NSW 2109

PLANNING
Adrian Barnes
Director
P 02 9552 3912
www.thinkplanners.com.au

WASTE MANAGEMENT
BARKER
STEWARD
SYDNEY
P 02 9552 3912
E sydney@barker.com.au

ARCHITECT
GHAZI AL ALI
ARCHITECT
NSW reg. no. 7542
T. +612 9744 7035 | E. office@ghazia.com
ABN: 67 167 131648
21/147-55 JOHN ST.
LEICHARDT NSW 2040

PROJECT
190 WATERLOO RD, GREENACRE

CLIENT
MOHAMMED DAHER

SCALE
1:700

DATE
4/07/2025

DRAWN
SN, MO, FA, CJ

PROJECT ARCHITECT
MO

PROJECT DIRECTOR
GA

DRAWING NAME
LANDSCAPE
CALCULATION

DRAWING NUMBER
DA

PROJECT NUMBER
A 2030


ISSUE
29.17
B




BASEMENT 02 1:400
BASEMENT STORAGE DIM:
MIN 890x2400



BASEMENT 01 1:400
BASEMENT STORAGE DIM:
MIN 1000x1800

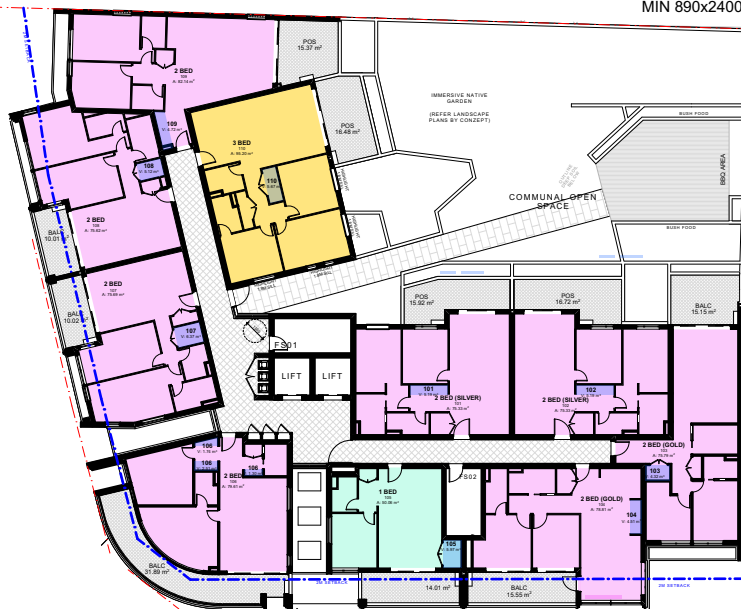

LEVEL 01 1:400

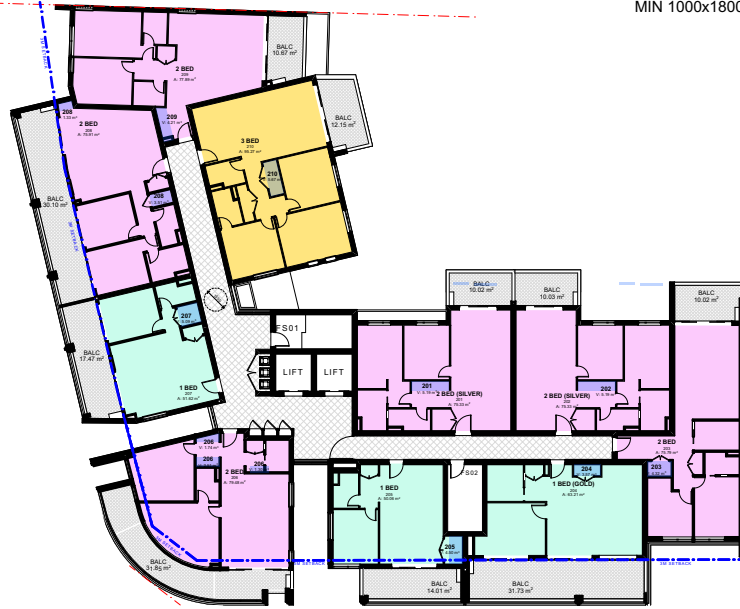

LEVEL 02 1:400



LEVEL 03-06 1:400

STORAGE (LEVEL 01-06)				
LEVEL	UNIT NO.	UNIT VOL (M3)	BASEMENT VOL (M3)	REQUIRED (M3)
LEVEL 01				
	101	5.19	6.10	8
	102	5.19	6.10	8
	103	4.32	12.69	8
	104	4.51	6.11	8
	105	5.97	6.11	6
	106	5.55	6.11	8
	107	6.37	6.11	8
	108	5.12	6.11	8
	109	4.72	6.11	8
	110	5.67	6.11	10
LEVEL 02				
	201	5.19	6.11	8
	202	5.19	5.86	8
	203	4.32	5.86	8
	204	3.57	5.86	6
	205	4.50	5.86	6
	206	5.55	5.86	8
	207	5.09	6.11	6
	208	4.84	6.11	8
	209	4.21	6.11	8
	210	5.67	5.47	10
LEVEL 03				
	301	5.19	5.47	8
	302	5.19	5.47	8
	303	4.32	5.47	8
	304	5.32	5.47	8
	305	3.00	5.47	6
	306	5.55	6.10	8
	307	6.37	6.10	8
	308	5.12	6.10	8
	309	4.21	6.10	8
	310	5.67	6.10	10
LEVEL 04				
	401	5.19	6.11	8
	402	5.19	6.11	8
	403	4.32	6.11	8
	404	5.32	6.10	8
	405	3.00	6.10	6
	406	5.55	6.10	8
	407	6.37	6.10	8
	408	5.12	6.10	8
	409	4.21	6.10	8
	410	5.67	6.10	10
LEVEL 05				
	501	5.19	6.10	8
	502	5.19	6.10	8
	503	4.32	6.10	8
	504	5.32	6.10	8
	505	3.00	6.10	6
	506	5.55	6.10	8
	507	6.37	6.10	8
	508	5.12	6.10	8
	509	4.21	6.10	8
	510	5.67	6.10	10
LEVEL 06				
	601	5.19	6.10	8
	602	5.19	6.10	8
	603	4.32	6.09	8
	604	5.32	6.10	8
	605	3.00	4.47	6
	606	5.55	7.63	8
	607	6.37	6.85	8
	608	5.12	5.77	8
	609	4.21	4.37	8
	610	5.67	8.75	10

LEGEND:

- 1 BED
- 2 BED
- 3 BED

STORAGE
STORAGE VOLUME



PERSPECTIVE AT THE CORNER




PERSPECTIVE FROM REAR SIDE



PERSPECTIVE FROM BORONIA ROAD



PERSPECTIVE FROM MAIN ENTRANCE AT WATERLOO ROAD















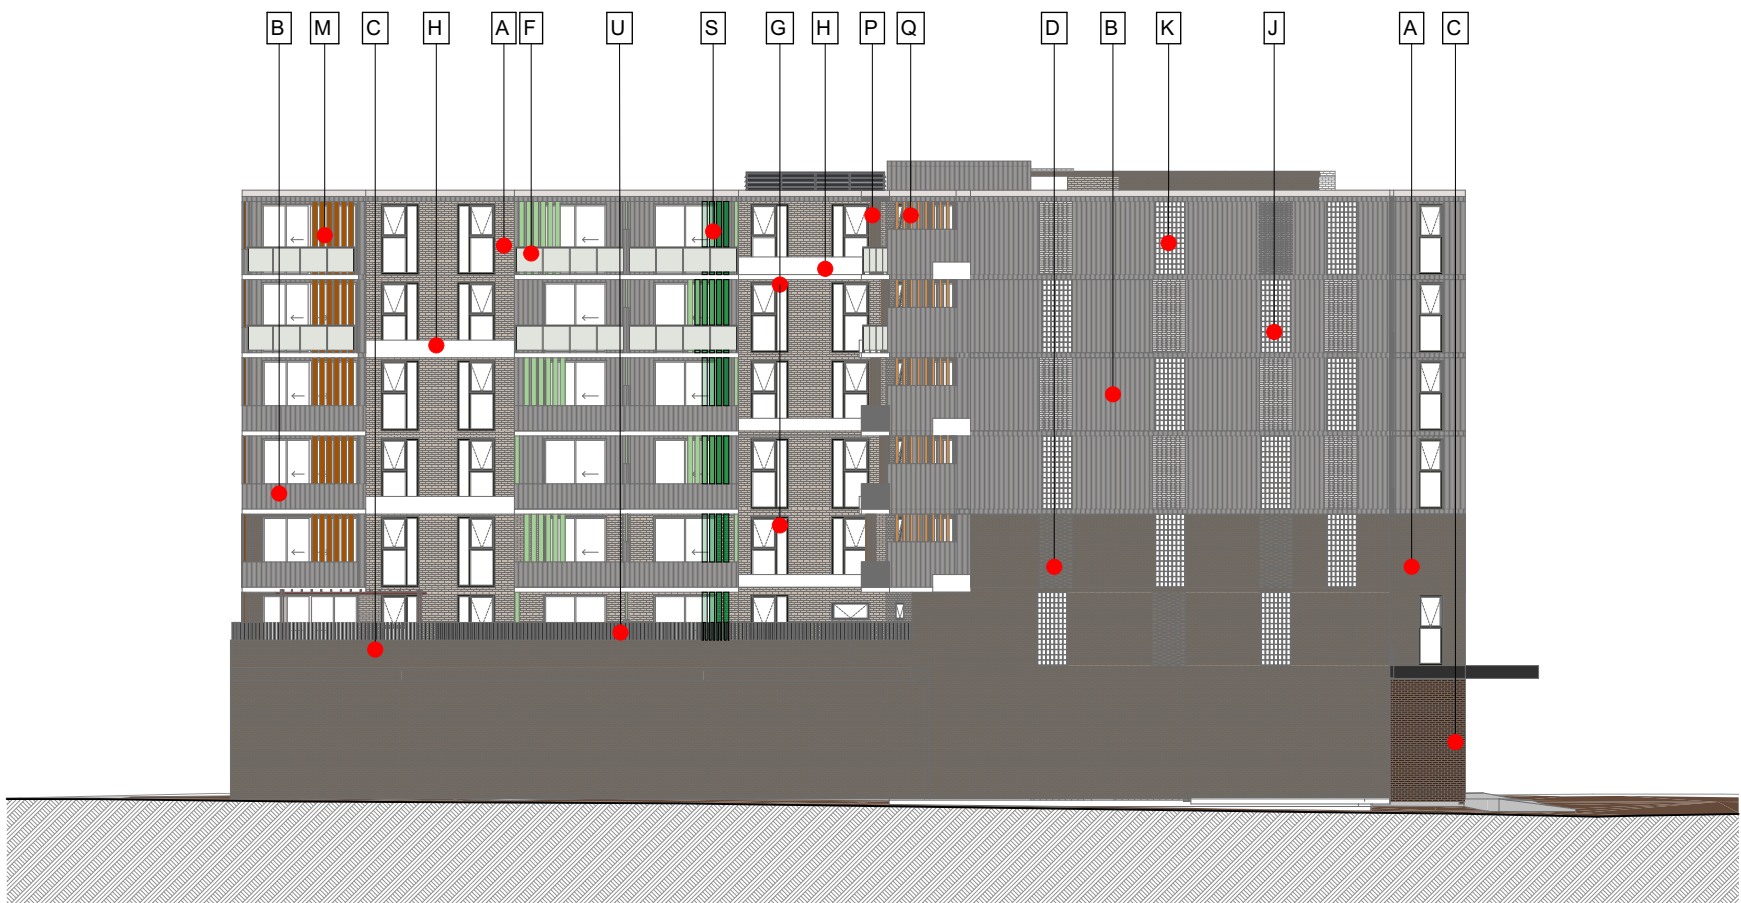


NORTH ELEVATION
1:300



EAST ELEVATION
1:300

MATERIAL SCHEDULE

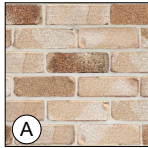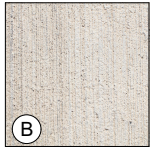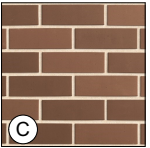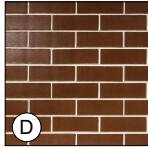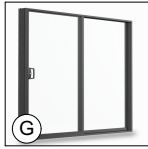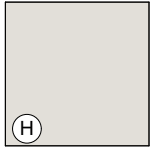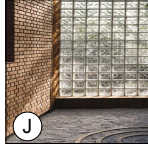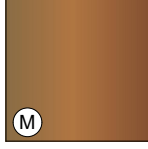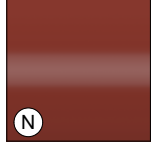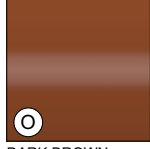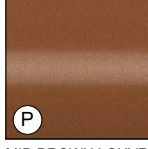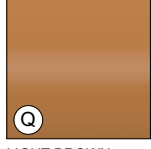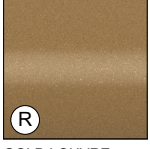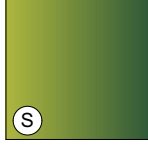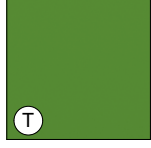 A PGH BRICKS SHORELINE ELKHORN	 B STRIATED CONCRETE FINISH LIGHT GREY	 C PGH BRICKS MORADA CACAO
 D AUSTRAL BRICKS VOGUE SORANO	 E GLASS BAULSTRADE WITH BRASS TOPRAIL	 F GLASS BAULSTRADE WITH DARK GREY TOPRAIL
 G ALUMINIUM FRAME DARK GREY	 H LIGHT BEIGE RENDER	 I BRICK RELIEF PRE- CAST CONCRETE
 J GLASS BLOCKS WITH WHITE GROUTING	 K GLASS BLOCKS WITH BRONZE FEATURE GROUTING	 L GLASS BLOCKS WITH GREEN FEATURE GROUTING
 M GRADIENT MID BROWN TO GOLD VERTICAL LOUVRES	 N DARK RED LOUVRE INTERPON OUTBACK RED	 O DARK BROWN LOUVRE INTERPON ROJO ROCK
 P MID BROWN LOUVRE INTERPON COPPER PENNY	 Q LIGHT BROWN LOUVRE INTERPON DESERT DREAM	 R GOLD LOUVRE INTERPON GOLD PEARL
 S GRADIENT GREEN VERTICAL LOUVRES INTERPN LYCRA GREEN TO LAWN GREEN	 T GREEN LOUVRE INTERPON VIPER GREEN	 U BLACK VERTICAL FENCING OR SIMILAR


FOR DA
PURPOSES ONLY
NOT FOR
CONSTRUCTION

DA

Drawing Original Size
A3

Rev	Date	Description
B	4/07/2025	FOR COUNCIL RPT
A	30/03/2025	DA SUBMISSION

© COPYRIGHT
DO NOT SCALE DWGS. USE
DIMENSIONS ONLY. REFER
ANY DISCREPANCIES TO
ARCHITECT PRIOR TO
CONSTRUCTION.
THESE DRAWINGS ARE
SUBJECT TO COPYRIGHT.

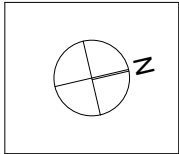

ACCESS Vista Access Architects Pty Ltd. www.vistaaccessarchitects.com.au admin@vistaaccessarchitects.com.au PO Box 353, Kingswood NSW 2147 ABN: 82124411614
QUANTITY SURVEY Duo Tax Quantity Surveys Pty Ltd. 34A/11-21 Underwood Rd, Hornsby NSW 2140 02 8999 1133

TRAFFIC Suite 3, 53 Grandview Street, Pymble www.genesttraffic.com.au ABN: 34 660 055 532 bernard@genesttraffic.com.au info@genesttraffic.com.au
BASIX UNIVERSAL CONSULTING ENGINEERS 4 Suite 201/144 Kilmore Place, Bankstown 2000 02 9522 3872 or 02 9522 4200 www.ucs.com.au

ACOUSTIC acouras CONSULTANCY www.acouras.com.au info@acouras.com.au
GEOTECHNICAL Geotechnical Consultants Australia Pty Ltd 102, 1788-1824 info@geccoconsultants.com.au www.geccoconsultants.com.au

HYDRAULIC Australwide Consulting Services P/L Civil & Structural Engineering and Project Management 10/80 Concorra Rd, Tuggerah NSW 2256 02 9201 0246 Email: info@awcs.com.au
LANDSCAPING enquiries@concept.net.au www.concept.net.au 02 9922 9312 concept Landscaping Solutions

BCA DESIGN RIGHT CONSULTING PTY LTD BARRAMATTA - PENTHOS PO BOX 2331, NORTH PARLAMATTA NSW 1550 0485 715 714 ALAN@DESIGNRIGHT.COM.AU WWW.DESIGNRIGHT.COM.AU
CONTAMINATION El Australia Pty Ltd Suite 8.01, 56 Miller Street, Pymble NSW 2009 elaustralia

PLANNING Adrian Barnes Director P: 0433 288 899 www.thinkplanners.com.au
WASTE MANAGEMENT SYDNEY BARKER STEWARD P: 021 9638 0025 E: sydney@bvs.com.au

ARCHITECT GHAZI AL ALI ARCHITECT NSW reg. no. 7542 T: +612 9744 7035 E: office@ghazia.com ABN: 67167131648 211 471-55 JOHN ST LEICHARDT NSW 2040
--

PROJECT 190 WATERLOO RD, GREENACRE
CLIENT MOHAMMED DAHER
SCALE 1:300
DATE 4/07/2025
DRAWN SN, MO, FA, CJ
PROJECT ARCHITECT MO
PROJECT DIRECTOR GA

DRAWING NAME MATERIAL SCHEDULE 1/2
DRAWING NUMBER DA
PROJECT NUMBER A 2201
ISSUE B
PROJECT NUMBER 29.17





















SOUTH ELEVATION- WATERLOO ROAD
1:300



WEST ELEVATION- BORONIA ROAD
1:300

MATERIAL SCHEDULE

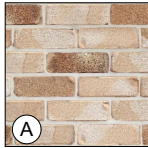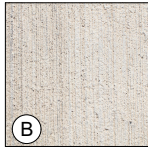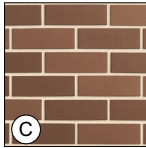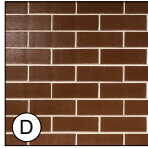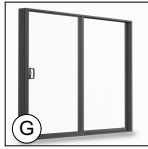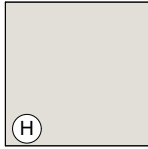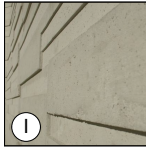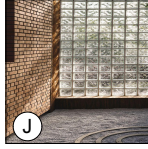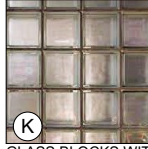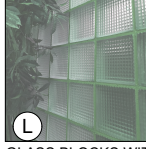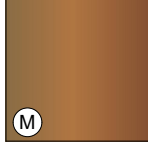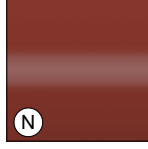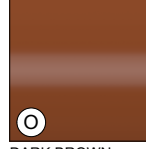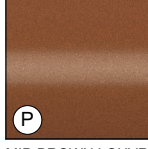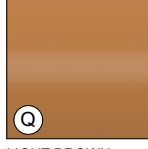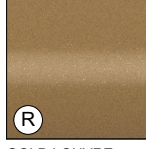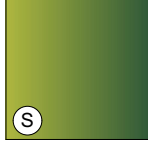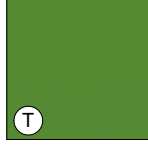		
A PGH BRICKS SHORELINE ELKHORN	B STRIATED CONCRETE FINISH LIGHT GREY	C PGH BRICKS MORADA CACAO
		
D AUSTRAL BRICKS VOGUE SORANO	E GLASS BAULSTRADE WITH BRASS TOPRAIL	F GLASS BAULSTRADE WITH DARK GREY TOPRAIL
		
G ALUMINIUM FRAME DARK GREY	H LIGHT BEIGE RENDER	I BRICK RELIEF PRE- CAST CONCRETE
		
J GLASS BLOCKS WITH WHITE GROUTING	K GLASS BLOCKS WITH BRONZE FEATURE GROUTING	L GLASS BLOCKS WITH GREEN FEATURE GROUTING
		
M GRADIENT MID BROWN TO GOLD VERTICAL LOUVRES	N DARK RED LOUVRE INTERPON OUTBACK RED	O DARK BROWN LOUVRE INTERPON ROJO ROCK
		
P MID BROWN LOUVRE INTERPON COPPER PENNY	Q LIGHT BROWN LOUVRE INTERPON DESERT DREAM	R GOLD LOUVRE INTERPON GOLD PEARL
		
S GRADIENT GREEN VERTICAL LOUVRES INTERPN LYCRA GREEN TO LAWN GREEN	T GREEN LOUVRE INTERPON VIPER GREEN	U BLACK VERTICAL FENCING OR SIMILAR

SCALE 1:200 @ A3
0 1 2 5 10M


FOR DA
PURPOSES ONLY
NOT FOR
CONSTRUCTION

DA

A3
Drawing Original Size

Rev	Date	Description
B	4/07/2025	FOR COUNCIL RPT
A	30/03/2025	DA SUBMISSION

© COPYRIGHT
DO NOT SCALE DWGS. USE
DIMENSIONS ONLY. REFER
ANY DISCREPANCIES TO
ARCHITECT PRIOR TO
CONSTRUCTION.
THESE DRAWINGS ARE
SUBJECT TO COPYRIGHT.

 

ACCESS **Vista Access Architects Pty Ltd.**
www.vistaaccessarchitects.com.au
admin@vistaaccessarchitects.com.au
PO Box 353, Kingswood NSW 2147
ABN: 82124411614

QUANTITY SURVEY
Duo Tax Quantity Surveyors Pty Ltd.
34A/11-21 Underwood Rd, Hornsby NSW 2140
02 8999 1133

TRAFFIC Suite 3, 53 Grandview Street, Pymble
www.gensstraffic.com.au
ABN: 34 660 055 532
bernard@gensstraffic.com.au
Bernard Lo

BASIX
UC UNIVERSAL
CONSULTING
ENGINEERS
4/401 (B1) 144 Kildare Place, Kildare NSW 2011
02 9522 5312 | 02 9522 5313 | 02 9522 5314 |