

Potts Hill Seniors Living Development

DA RE-SUBMISSION

28th September 2021

marchesepartners

masterplanning | architecture | interior design



POTTS HILL SENIORS LIVING

10 NELSON SHORT STREET

POTTS HILL NSW 2143

DA DRAWING LIST

DWG NO. TITLE

DA0.00 PRELIMINARIES
DA0.01 COVER SHEET
DA0.02 DEVELOPMENT DATA

DA1.00 SITE PLANS

DA1.01 SURVEY
DA1.02 SITE CONTEXT
DA1.03 SITE ANALYSIS
DA1.06 ACCESS PLAN
DA1.07 SITE PLAN
DA1.08 VISUAL IMPACT ASSESSMENT 1
DA1.09 VISUAL IMPACT ASSESSMENT 2
DA1.10 VISUAL IMPACT ASSESSMENT 3
DA1.11 VISUAL IMPACT ASSESSMENT 4
DA1.12 VISUAL IMPACT ASSESSMENT 5

DA2.00 FLOOR PLANS

DA2.01 BASEMENT 2
DA2.02 BASEMENT 1
DA2.03 LEVEL GROUND
DA2.04 LEVEL 1
DA2.05 LEVEL 2
DA2.06 LEVEL 3
DA2.07 LEVEL 4
DA2.08 LEVEL 5
DA2.09 ROOF LEVEL

DA3.00 ELEVATIONS

DA3.01 SITE ELEVATIONS - WEST & EAST
DA3.02 SITE ELEVATIONS - NORTH & SOUTH
DA3.03 SITE ELEVATIONS
DA3.04 SITE ELEVATIONS
DA3.05 SITE ELEVATIONS
DA3.06 WEST ELEVATION - BUILDING E
DA3.07 NORTH ELEVATION - BUILDING E
DA3.08 EAST ELEVATION - BUILDING E
DA3.09 SOUTH ELEVATION - BUILDING E

DA4.00 SECTIONS

DA4.01 SITE SECTION - SECTION 1-1
DA4.02 SITE SECTION - SECTION 2-2, SECTION 3-3

DA5.00 DIAGRAMS

DA5.01 SHADOW ANALYSIS - SHEET 1
DA5.02 SHADOW ANALYSIS - SHEET 2
DA5.03 VIEWS FROM THE SUN 1
DA5.04 VIEWS FROM THE SUN 2
DA5.05 VOLUME DIAGRAM 1
DA5.06 VOLUME DIAGRAM 2
DA5.07 VOLUME DIAGRAM 3
DA5.08 VOLUME DIAGRAM 4
DA5.09 GFA AREA PLANS
DA5.09.1 GFA AREA PLANS
DA5.10 OVERALL SOLAR ACCESS
DA5.11 OVERALL CROSS VENTILATION
DA5.12 STORAGE & WASTE
DA5.13 STORAGE & WASTE
DA5.14 DEEP SOIL
DA5.15 COMMUNAL OPEN SPACE
DA5.16 BUILDING E ENTRY
DA5.17 BUILDING E LOBBY ENTRY

DA6.00 ADAPTABLE UNITS

DA6.01 ADAPTABLE UNIT PLAN - TYPE A
DA6.02 ADAPTABLE UNIT PLAN - TYPE B

DA7.00 VIEWS & PHOTOMONTAGES

DA7.1 CGI

DA8.00 MATERIAL BOARD

DA8.01 EXTERNAL FINISHES SCHEDULE
DA8.02 EXTERNAL FINISHES SCHEDULE
DA8.03 EXTERNAL FINISHES SCHEDULE

DA9.00 NOTIFICATION PLANS

DA9.01 NOTIFICATION PLANS - PROPOSED SITE PLAN
DA9.02 NOTIFICATION PLANS - SITE ELEVATIONS WEST & EAST
DA9.03 NOTIFICATION PLANS - SITE ELEVATIONS NORTH & SOUTH

REV

H
J

G
C

C
C

J
A

A
A

A
A

A
A

H
J

K
H

H
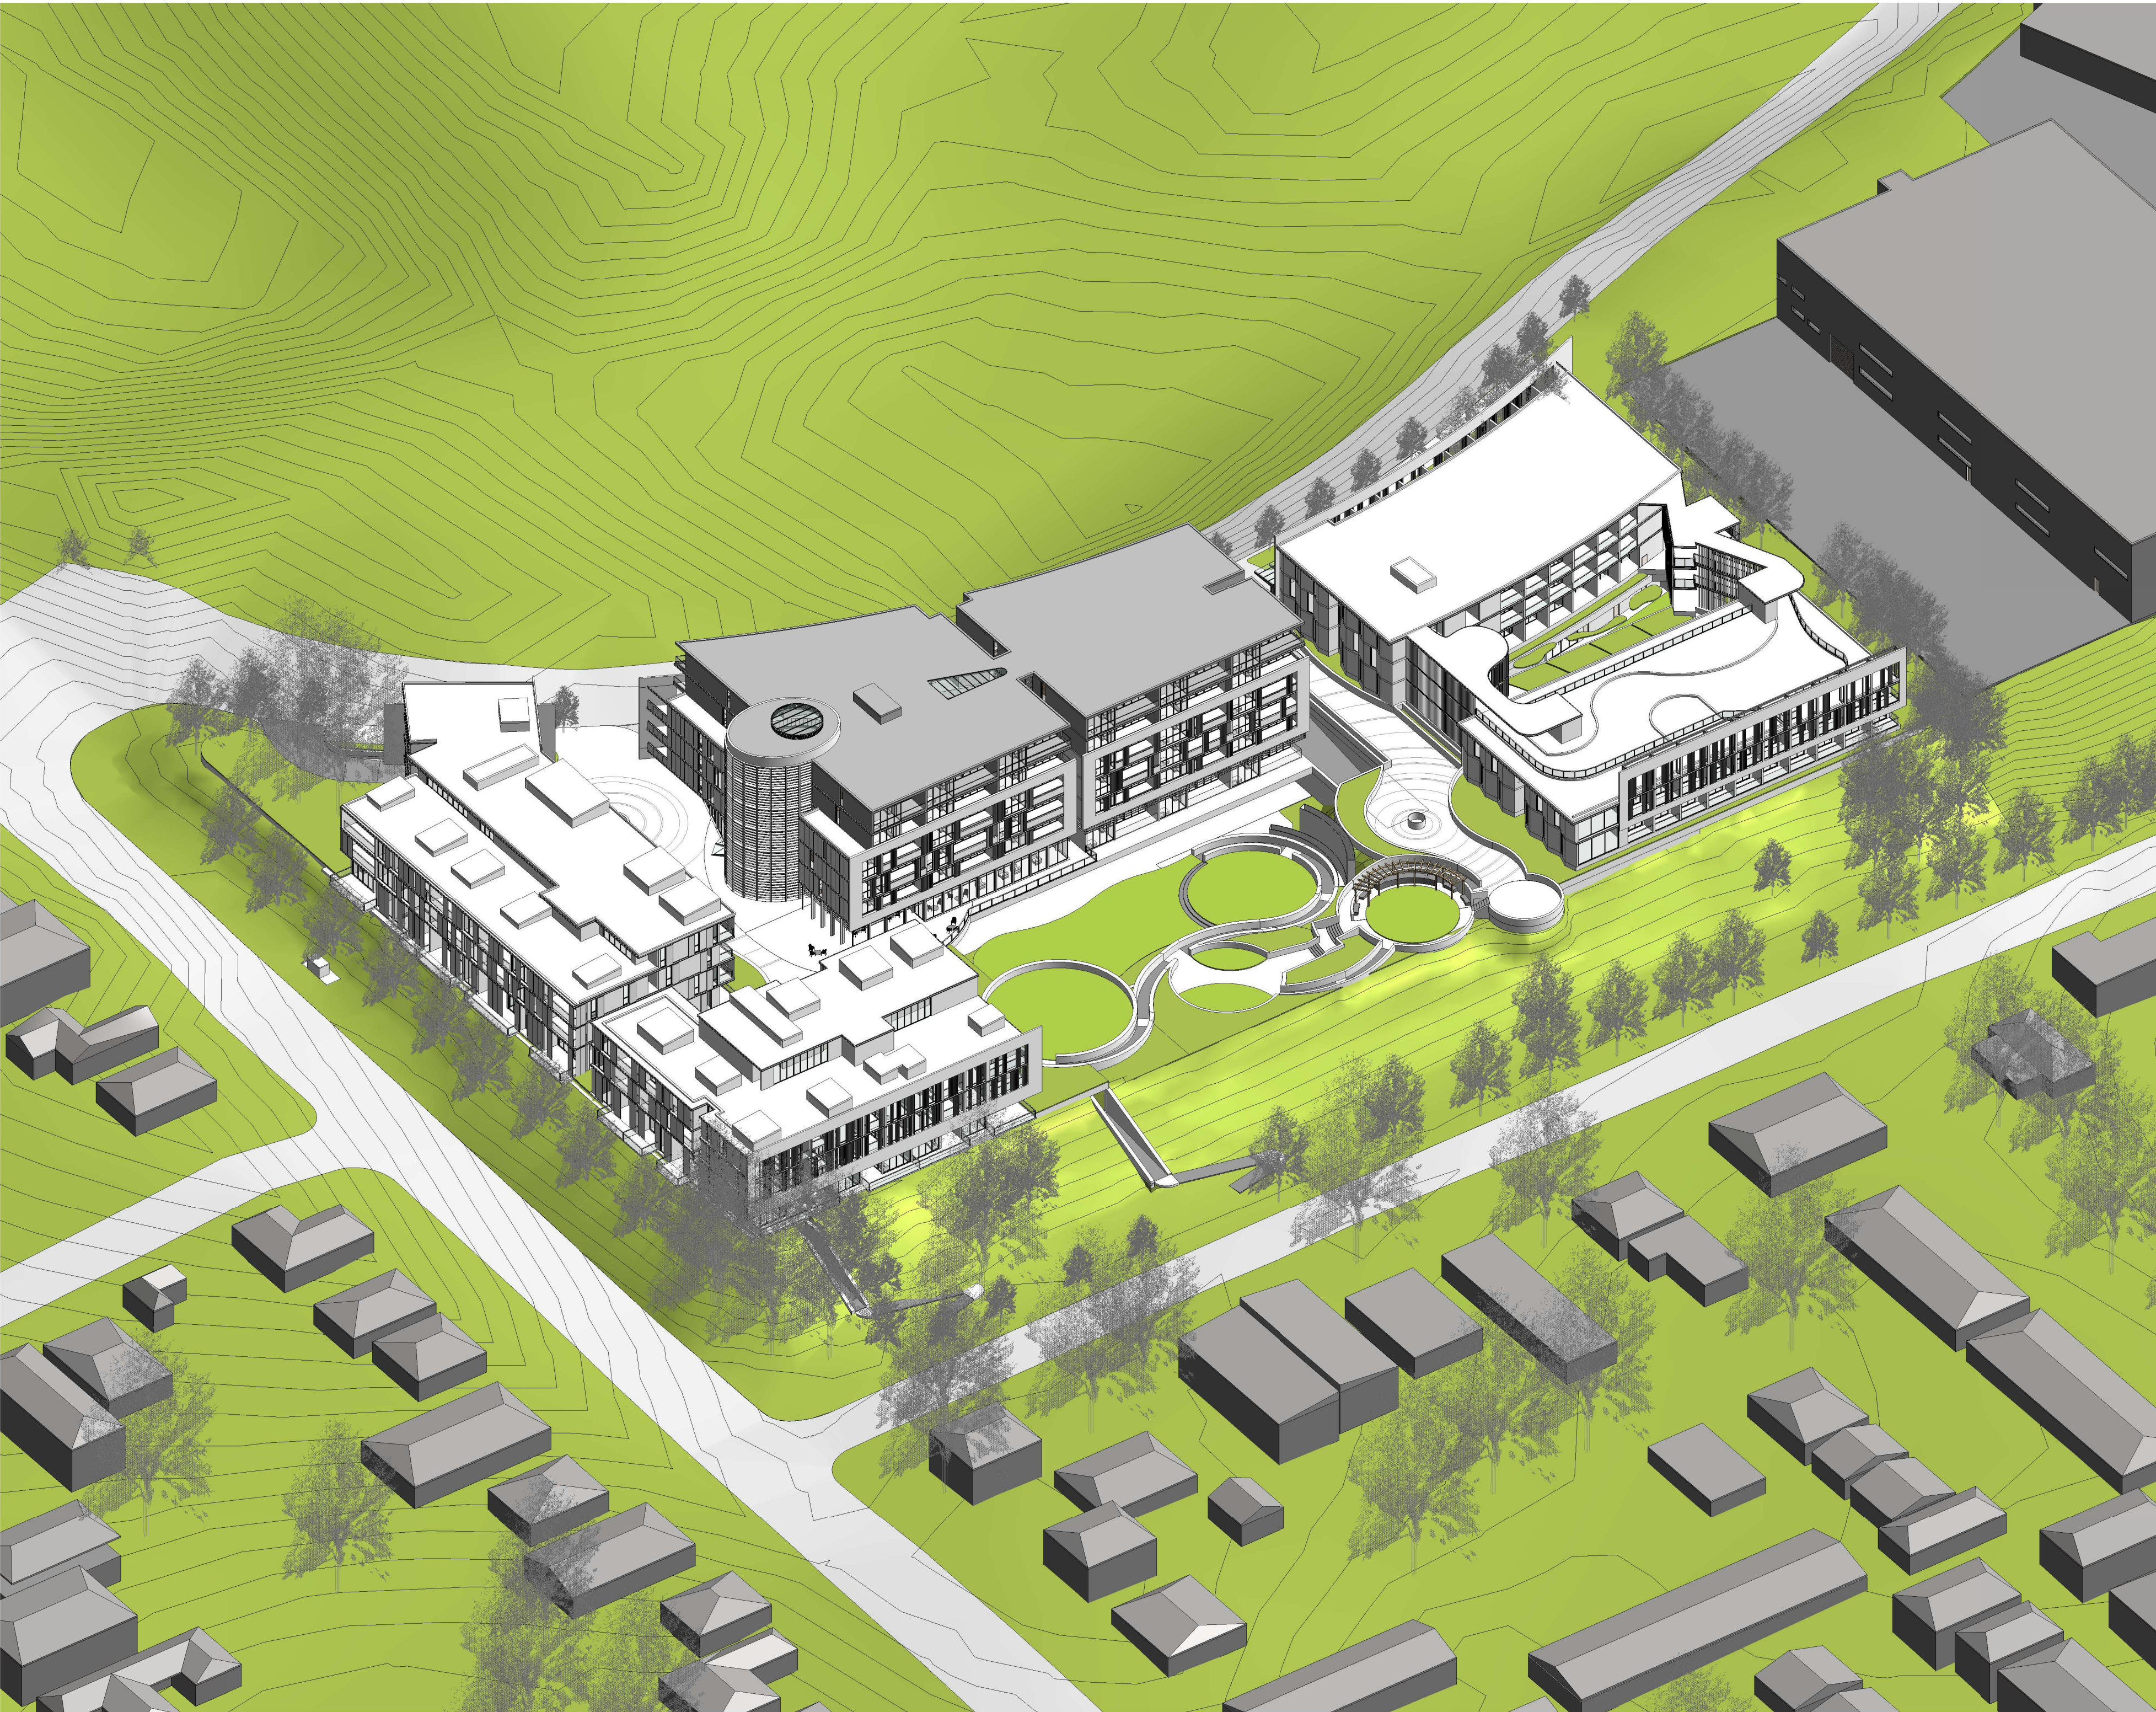

IMPORTANT NOTES:
Do not scale from drawings. All dimensions to be checked on site before commencement of work. All discrepancies to be brought to the attention of the Architect. Larger scale drawings and written dimensions take preference. This drawing is copyright and the property of the author, and must not be retained, copied or used without the express authority of MARCHESE + PARTNERS INTERNATIONAL PTY. LTD.

FOR APPROVAL

NOT FOR CONSTRUCTION

REVISION	DATE	DESCRIPTION	BY
A	16/09/2020	PRELIMINARY	IC
B	22/09/2020	PRELIMINARY	IC
C	23/09/2020	PRELIMINARY	IC
D	09/10/2020	PRELIMINARY	IC
E	16/10/2020	ISSUE FOR REVIEW	IC
F	11/12/2020	DA SUBMISSION PACKAGE FOR FINAL REPORTS	MH
G	27/08/2021	COUNCIL RFI SUBMISSION	MH
H	28/09/2021	COUNCIL RFI SUBMISSION	GB

marchesepartners

Marchese Partners International Pty Ltd
Level 1, 53 Walker Street, North Sydney, NSW 2060 Australia
P +61 2 9922 4375 F +61 2 9929 5786 E info@marchesepartners.com
www.marchesepartners.com
Sydney · Brisbane · Canberra · Melbourne · Adelaide
Kuala Lumpur · Auckland · Christchurch · London · Madrid
ABN 20 098 552 151

CLIENT
POTTS HILL INVESTMENT PTY LTD

PROJECT
**POTTS HILL SENIORS LIVING
10 NELSON SHORT STREET
POTTS HILL NSW 2143**

DRAWING TITLE
COVER SHEET

SCALE	DATE	DRAWN	CHECKED
NTS	05/03/2021	IC	EB
JOB	DRAWING	REVISION	
19128	DA0.01	H	

J

GFA GENERAL CALCULATION					
	APPROVED DA			PROPOSED DA	
	TOTAL GFA			TOTAL GFA	
	SEPP	LEP		SEPP	LEP
BASEMENT		202			446,1
BUILDING A		2.685			1.801,5
BUILDING B		3.548			
BUILDING C		2.789			2.839,4
BUILDING D		3.432			3.461,4
BUILDING E		3.825			7.919,7
BUILDING F		2.404			2.436,5
TOTAL GFA			18.885		18.904,6
SITE		18,920			
FSR			1.00:1		1.00:1

APPROVED DA-NUMBER OF UNITS + ROOMS					
NUMBER OF ROOMS	1 (AC)	1	2	3	TOTAL
BUILDING A	46				
BUILDING B		10	28		
BUILDING C		17	16		
BUILDING D		7	22	3	
BUILDING E		11	26		
BUILDING F	38				
SUBTOTAL	84	45	92	3	224

PROPOSAL-NUMBER OF UNITS + ROOMS					
NUMBER OF ROOMS	1 (AC)	1	2	3	TOTAL
BUILDING A	30				
BUILDING B					
BUILDING C		17	16	0	
BUILDING D		7	22	4	
BUILDING E		4	51	8	
BUILDING F	38				
SUBTOTAL	68	28	89	12	197

REQUIRED PARKING					
(0,5 spaces x room)		14	89	18	121

APPROVED DA PARKING SPACES											
		STANDARD		VISITOR		RETAIL		STAFF		ACC	TOTAL
BUILDING	A	4						5			4
BUILDING	B	33		7							40
BUILDING	C	25		5							30
BUILDING	D	31		7		18					56
BUILDING	E	33		7							40
BUILDING	F							5			0
SURPLUS		12									12
GENERAL										22	
SUBTOTAL		138		26		18		10		22	192

*included in standard

PROPOSED PARKING SPACES											
		STANDARD		VISITOR		RETAIL		STAFF		ACC	TOTAL
BUILDING	A	4						5			4
BUILDING	B										0
BUILDING	C	25		5							30
BUILDING	D	32		7		18					57
BUILDING	E	68		14							82
BUILDING	F							5			0
SURPLUS		33									33
GENERAL										12	
SUBTOTAL		162		26		18		10		12	216

*included in standard

- *considering adding 20% visitor spaces
- *maintaining same number of spaces for RAC
- *maintaining same number of spaces for retail
- *considering 5% accesible parking spaces

COMMUNAL OPEN SPACE CALCULATIONS:	
COMMUNAL OPEN SPACE REQUIREMENTS	
SITE AREA: 18,920m ²	
ADG MIN. REQUIRED COS (25% SITE AREA):	4,730m ²
SEPP SENIORS MIN. REQUIRED COS (25m ² PER BED):	2,100m ²
RACF COMMUNAL OPEN SPACE	
GROUND FLOOR:	1,486m ²
LEVEL 3 (ROOF TERRACE):	1,000m ²
TOTAL RACF COS:	2,486m ²
ILU COMMUNAL OPEN SPACE	
BASEMENT 1 (WELLNESS UNDERCROFT):	812m ²
GROUND FLOOR:	4,487m ²
TOTAL ILU COS:	5,299m ²
LANDSCAPE AREA	
TOTAL LANDSCAPE AREA:	12,939m ²

DEEP SOIL		
MINIMUM REQUIRED AS PER ADG	7% FOR SITES GREATER THAN 1500m ²	%
DEEP SOIL	5854.8 m ²	32%
NOT DEEP SOIL	12473.0 m ²	68%
	18327.8 m ²	100%

CROSS VENTILATION OVERALL		NATURAL CROSS VENTILATED UNITS: 80/129 (62,0%)
LEVEL	COUNT	
G. LEVEL	9	
LEVEL 1	16	
LEVEL 2	23	
LEVEL 3	16	
LEVEL 4	8	
LEVEL 5	8	

SOLAR ACCESS OVERALL		OVERALL COMPLYING UNITS (2H): 104/129 (80,6%)
LEVEL	2 HOURS COMPLYING UNITS	
G. LEVEL	8	
LEVEL 1	21	
LEVEL 2	31	
LEVEL 3	20	
LEVEL 4	12	
LEVEL 5	12	

SOUTH FACING UNITS: 10/129 (7,6%)

IMPORTANT NOTES: Do not scale from drawings. All dimensions to be checked on site before commencement of work. All discrepancies to be brought to the attention of the Architect. Larger scale drawings and written dimensions take preference. This drawing is copyright and the property of the author, and must not be retained, copied or used without the express authority of MARCHESE + PARTNERS INTERNATIONAL PTY. LTD. FOR APPROVAL NOT FOR CONSTRUCTION	REVISION	DATE	DESCRIPTION	BY	marchesepartners Marchese Partners International Pty Ltd Level 1, 53 Walker Street, North Sydney, NSW 2060 Australia P +61 2 9922 4375 F +61 2 9929 5786 E info@marchesepartners.com www.marchesepartners.com Sydney · Brisbane · Canberra · Melbourne · Adelaide Kuala Lumpur · Auckland · Christchurch · London · Madrid ABN 20 098 552 151	CLIENT POTTS HILL INVESTMENT PTY LTD	DRAWING TITLE DEVELOPMENT DATA					
	A	16/09/2020	PRELIMINARY	IC							PROJECT POTTS HILL SENIORS LIVING 10 NELSON SHORT STREET POTTS HILL NSW 2143	
	B	22/09/2020	PRELIMINARY	IC			SCALE NTS					
	C	23/09/2020	PRELIMINARY	IC				DATE 05/03/2021				
	D	25/09/2020	PRELIMINARY	IC					DRAWN IC			
	E	09/10/2020	PRELIMINARY	IC						CHECKED EB		
	F	16/10/2020	ISSUE FOR REVIEW	IC								REVISION J
	G	11/12/2020	DA SUBMISSION PACKAGE FOR FINAL REPORTS	MH								
	H	27/08/2021	COUNCIL RFI SUBMISSION	MH								
	J	28/09/2021	COUNCIL RFI SUBMISSION	GB								



IMPORTANT NOTES:
Do not scale from drawings. All dimensions to be checked on site before commencement of work. All discrepancies to be brought to the attention of the Architect. Larger scale drawings and written dimensions take preference. This drawing is copyright and the property of the author, and must not be retained, copied or used without the express authority of MARCHESE + PARTNERS INTERNATIONAL PTY. LTD.

FOR APPROVAL


NOT FOR CONSTRUCTION

REVISION	DATE	DESCRIPTION	BY
A	16/09/2020	PRELIMINARY	IC
B	22/09/2020	PRELIMINARY	IC
C	23/09/2020	PRELIMINARY	IC
D	09/10/2020	PRELIMINARY	IC
E	16/10/2020	ISSUE FOR REVIEW	IC
F	11/12/2020	DA SUBMISSION PACKAGE FOR FINAL REPORTS	MH
G	27/08/2021	COUNCIL RFI SUBMISSION	MH

marchesepartners

Marchese Partners International Pty Ltd
Level 1, 53 Walker Street, North Sydney, NSW 2060 Australia
P +61 2 9922 4375 F +61 2 9929 5786 E info@marchesepartners.com
www.marchesepartners.com

Sydney · Brisbane · Canberra · Melbourne · Adelaide
Kuala Lumpur · Auckland · Christchurch · London · Madrid
ABN 20 098 552 151

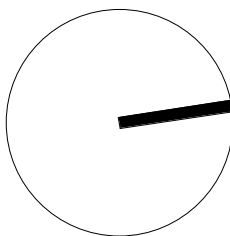


CLIENT
POTTS HILL INVESTMENT PTY LTD

PROJECT
**POTTS HILL SENIORS LIVING
10 NELSON SHORT STREET
POTTS HILL NSW 2143**

DRAWING TITLE
SURVEY
SDG LAND DEVELOPMENT SOLUTIONS

SCALE 1 : 500 @A1 1:1000 @A3	DATE 05/03/2021	DRAWN S	CHECKED EB
JOB 19128	DRAWING DA1.01		REVISION G

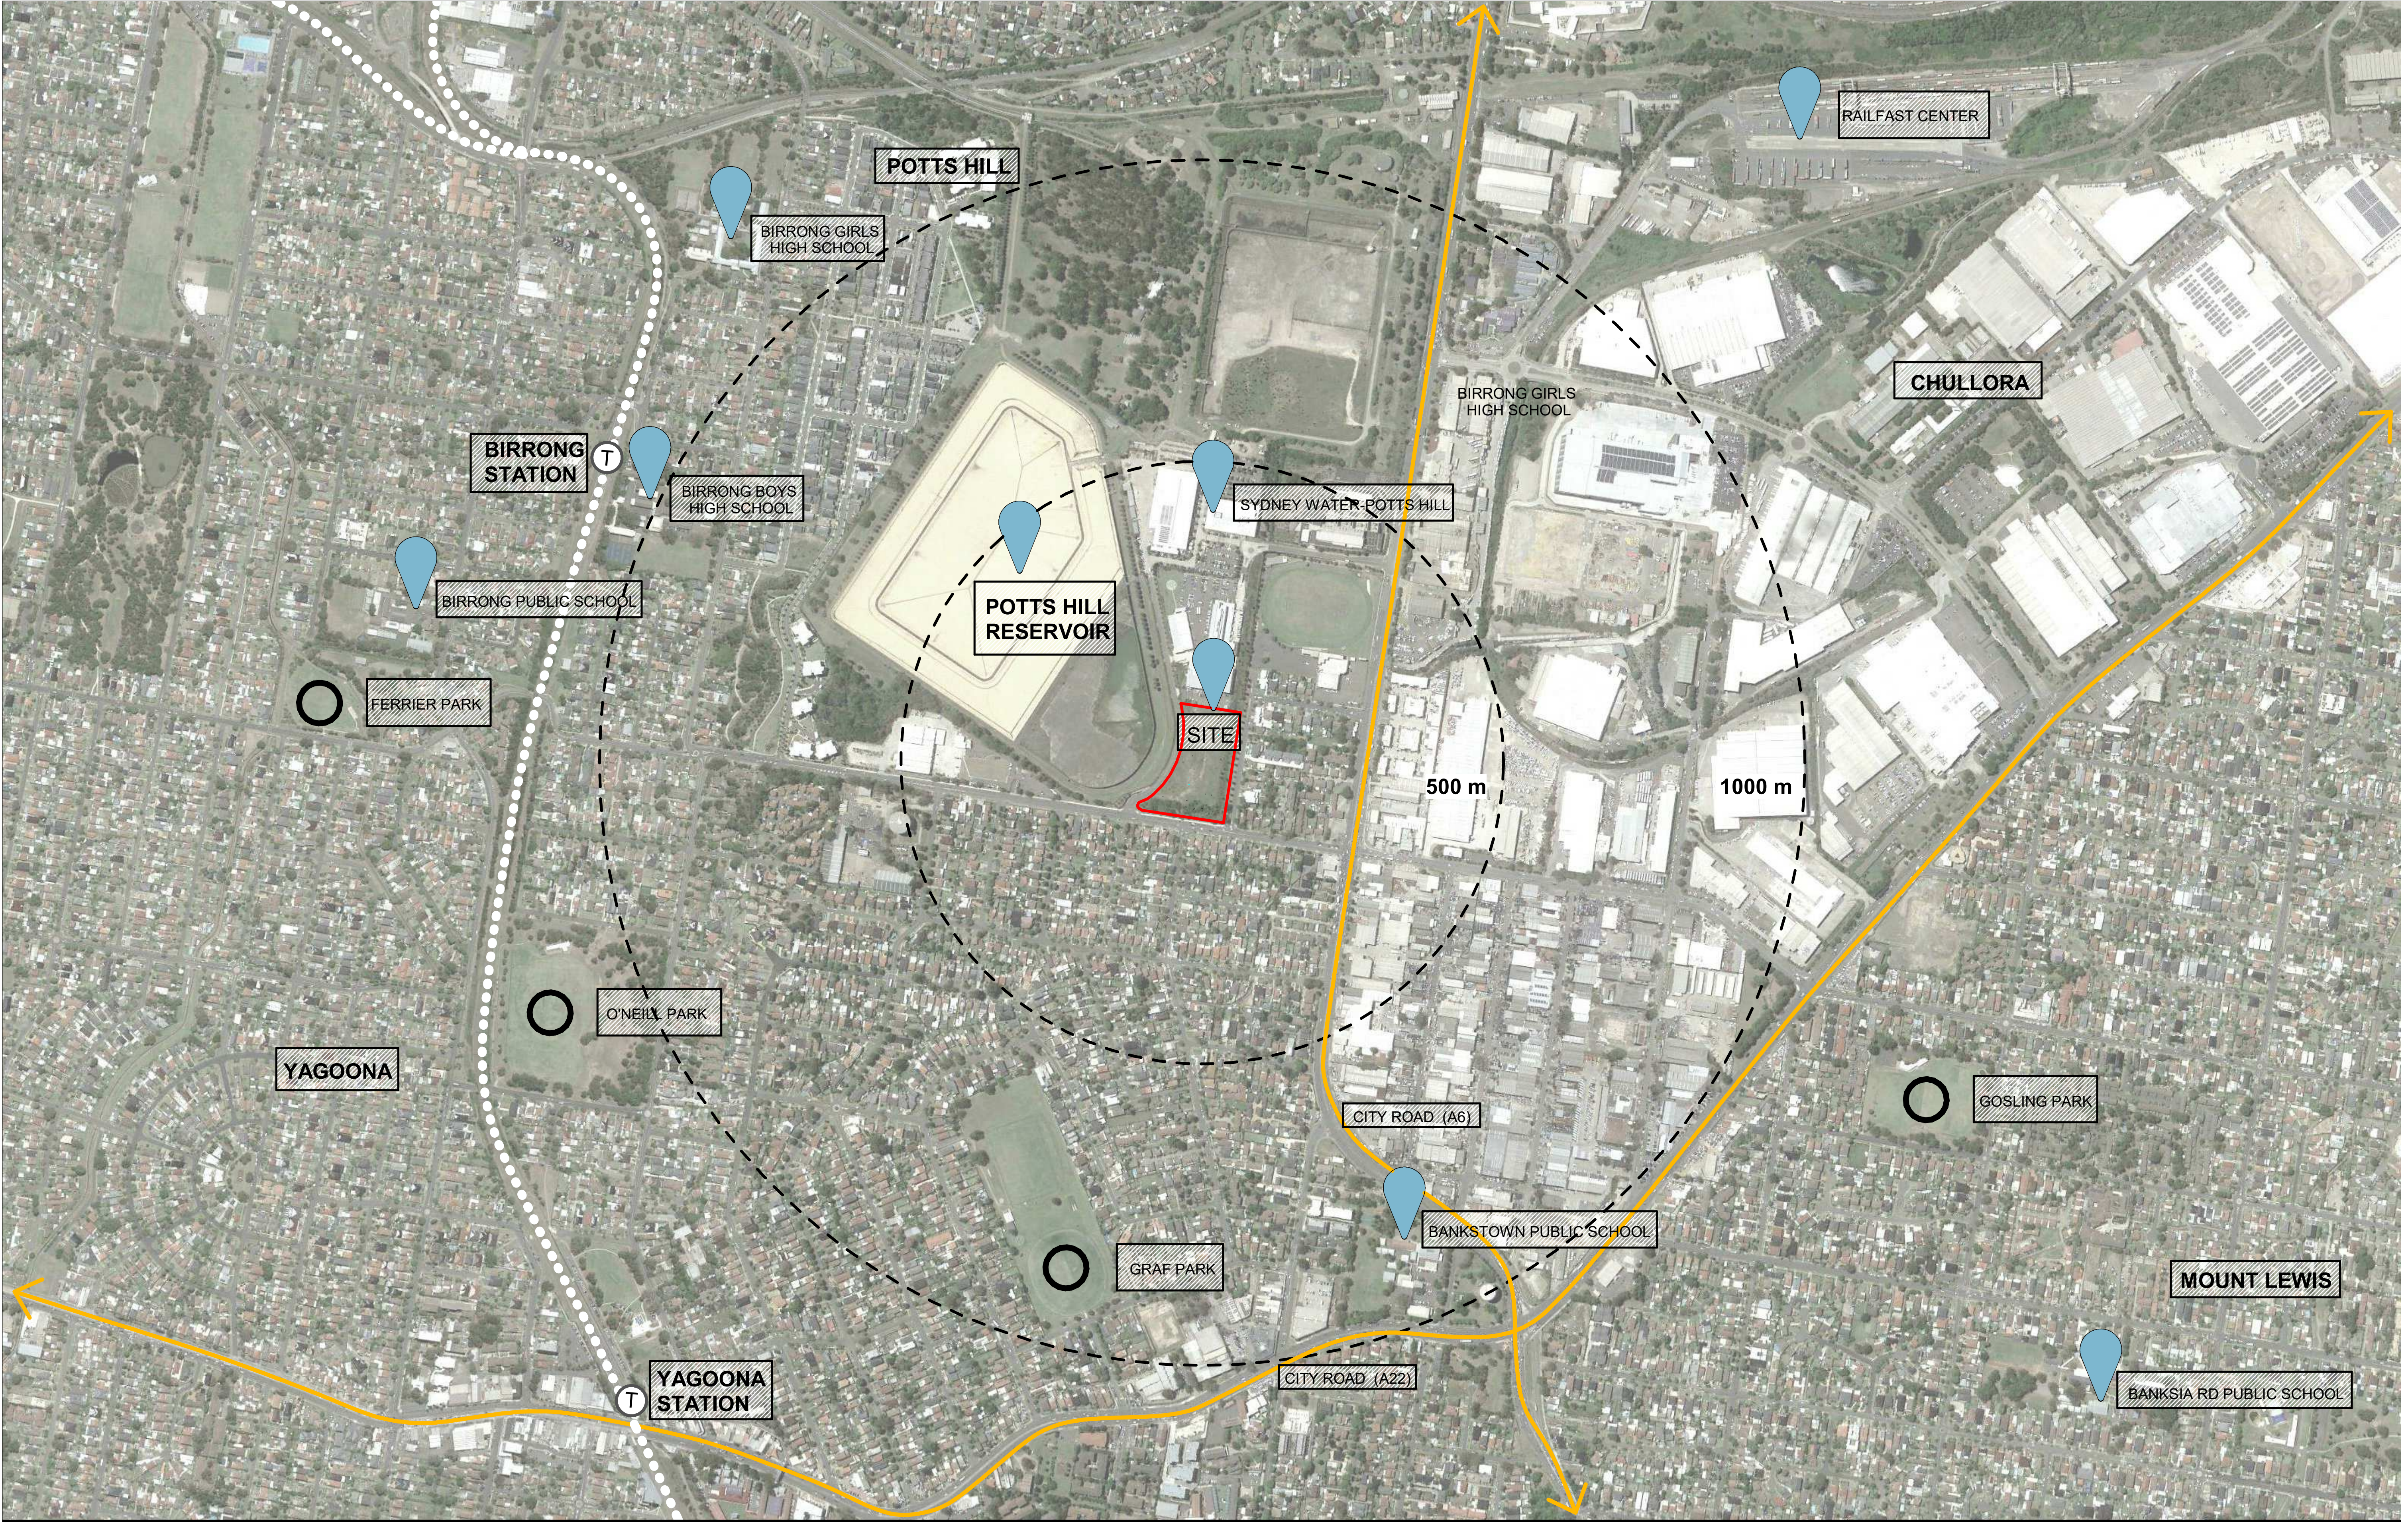

IMPORTANT NOTES: Do not scale from drawings. All dimensions to be checked on site before commencement of work. All discrepancies to be brought to the attention of the Architect. Larger scale drawings and written dimensions take preference. This drawing is copyright and the property of the author, and must not be retained, copied or used without the express authority of MARCHESE + PARTNERS INTERNATIONAL PTY. LTD. FOR APPROVAL NOT FOR CONSTRUCTION	REVISION	DATE	DESCRIPTION	BY	marchesepartners Marchese Partners International Pty Ltd Level 1, 53 Walker Street, North Sydney, NSW 2060 Australia P +61 2 9922 4375 F +61 2 9929 5786 E info@marchesepartners.com www.marchesepartners.com Sydney · Brisbane · Canberra · Melbourne · Adelaide Kuala Lumpur · Auckland · Christchurch · London · Madrid ABN 20 098 552 151		CLIENT POTTS HILL INVESTMENT PTY LTD				DRAWING TITLE SITE CONTEXT				
	A	16/10/2020	ISSUE FOR REVIEW	IC			PROJECT POTTS HILL SENIORS LIVING 10 NELSON SHORT STREET POTTS HILL NSW 2143				SCALE NTS	DATE 05/03/2021	DRAWN IC	CHECKED EB	
	B	11/12/2020	DA SUBMISSION PACKAGE FOR FINAL REPORTS	MH							JOB 19128	DRAWING DA1.02		REVISION C	
C	27/08/2021	COUNCIL RFI SUBMISSION	MH												



Source: Google maps - August 2020



BRUNKER RD LOOKING SOUTH



NELSON SHORT ST



NELSON SHORT ST WITH BRUNKER RD



GRAF AVE

IMPORTANT NOTES:
Do not scale from drawings. All dimensions to be checked on site before commencement of work. All discrepancies to be brought to the attention of the Architect. Larger scale drawings and written dimensions take preference. This drawing is copyright and the property of the author, and must not be retained, copied or used without the express authority of MARCHESE + PARTNERS INTERNATIONAL PTY. LTD.

FOR APPROVAL

NOT FOR CONSTRUCTION

REVISION	DATE	DESCRIPTION	BY
A	16/10/2020	ISSUE FOR REVIEW	IC
B	11/12/2020	DA SUBMISSION PACKAGE FOR FINAL REPORTS	MH
C	27/08/2021	COUNCIL RFI SUBMISSION	MH

marchesepartners

Marchese Partners International Pty Ltd
Level 1, 53 Walker Street, North Sydney, NSW 2060 Australia
P +61 2 9922 4375 F +61 2 9929 5786 E info@marchesepartners.com
www.marchesepartners.com


Sydney · Brisbane · Canberra · Melbourne · Adelaide
Kuala Lumpur · Auckland · Christchurch · London · Madrid
ABN 20 098 552 151

CLIENT
POTTS HILL INVESTMENT PTY LTD


PROJECT
POTTS HILL SENIORS LIVING
10 NELSON SHORT STREET
POTTS HILL NSW 2143

DRAWING TITLE
SITE ANALYSIS

SCALE	DATE	DRAWN	CHECKED
NTS	05/03/2021	IC	EB
JOB	DRAWING	REVISION	
19128	DA1.03	C	

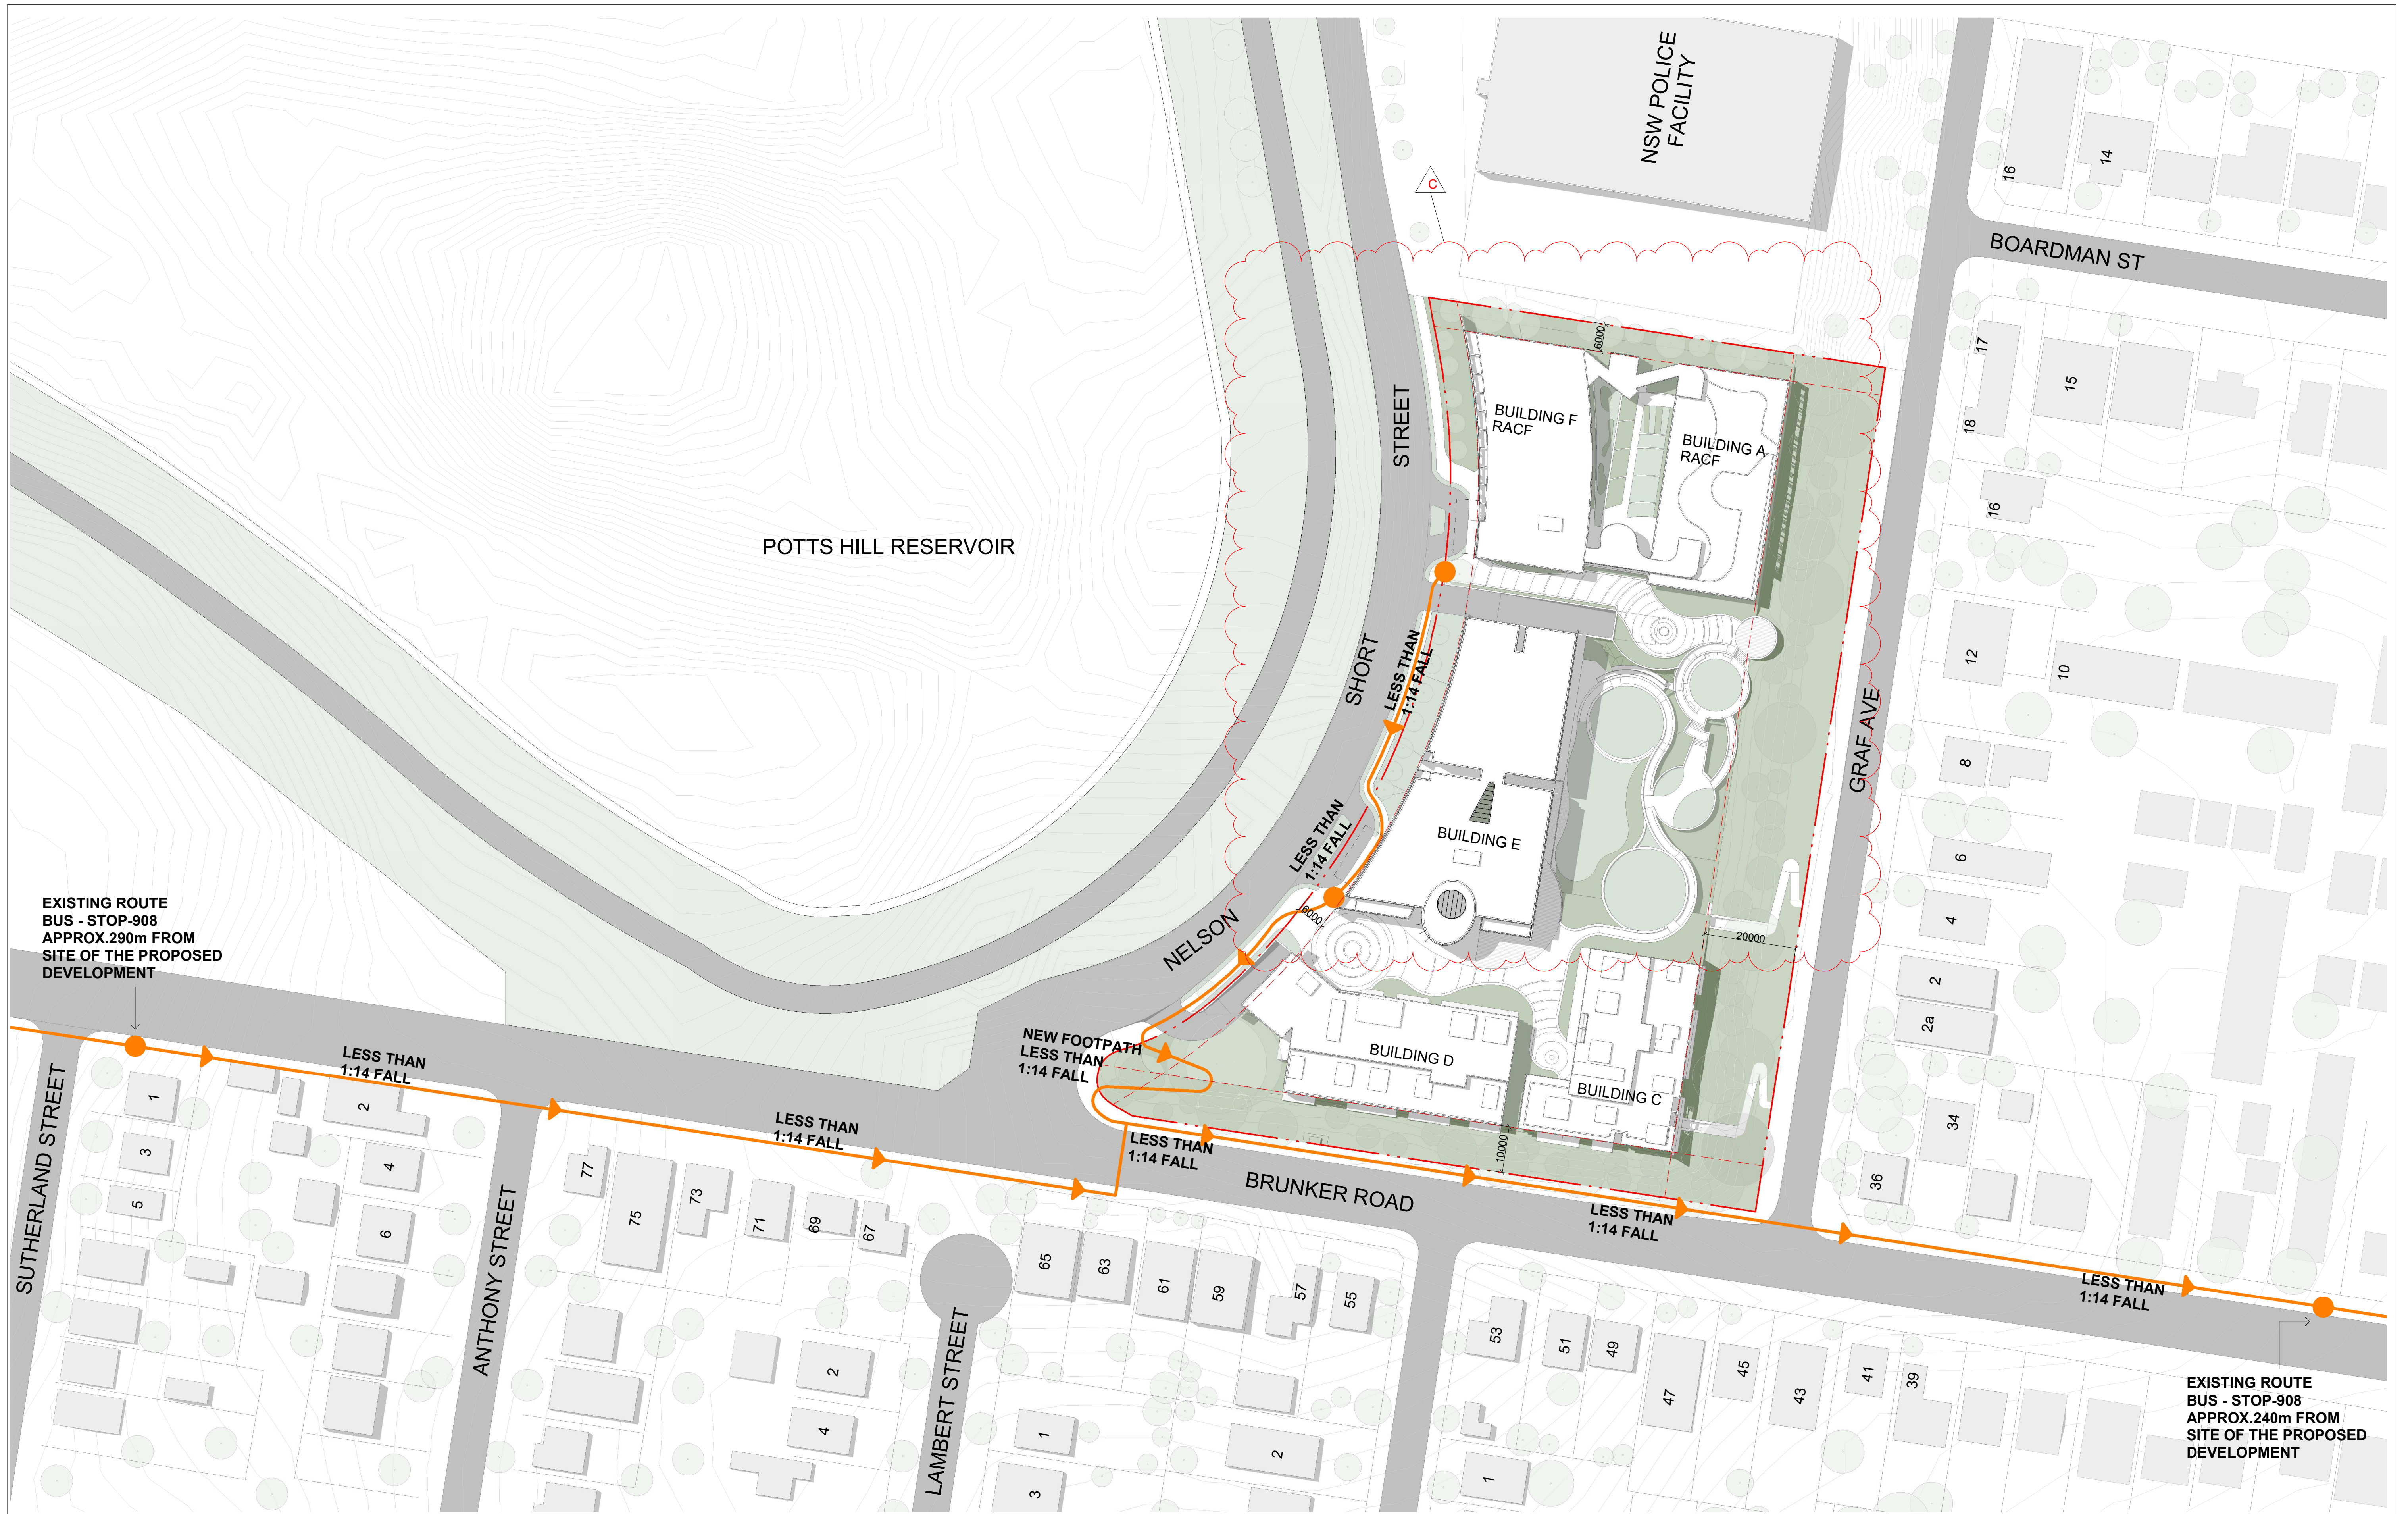


IMPORTANT NOTES: Do not scale from drawings. All dimensions to be checked on site before commencement of work. All discrepancies to be brought to the attention of the Architect. Larger scale drawings and written dimensions take preference. This drawing is copyright and the property of the author, and must not be retained, copied or used without the express authority of MARCHESE + PARTNERS INTERNATIONAL PTY. LTD. FOR APPROVAL NOT FOR CONSTRUCTION	REVISION	DATE	DESCRIPTION	BY	marchesepartners Marchese Partners International Pty Ltd Level 1, 53 Walker Street, North Sydney, NSW 2060 Australia P +61 2 9922 4375 F +61 2 9929 5786 E info@marchesepartners.com www.marchesepartners.com Sydney · Brisbane · Canberra · Melbourne · Adelaide Kuala Lumpur · Auckland · Christchurch · London · Madrid ABN 20 098 552 151		CLIENT	POTTS HILL INVESTMENT PTY LTD				DRAWING TITLE ACCESS PLAN			
	A	11/12/2020	DA SUBMISSION PACKAGE FOR FINAL REPORTS	MH			PROJECT POTTS HILL SENIORS LIVING 10 NELSON SHORT STREET POTTS HILL NSW 2143	SCALE 1: 650 @A1	DATE 05/03/2021	DRAWN MH	CHECKED EB				
	B	27/08/2021	COUNCIL RFI SUBMISSION	MH											
	C	28/09/2021	COUNCIL RFI SUBMISSION	GB								JOB 19128	DRAWING DA1.06	REVISION C	

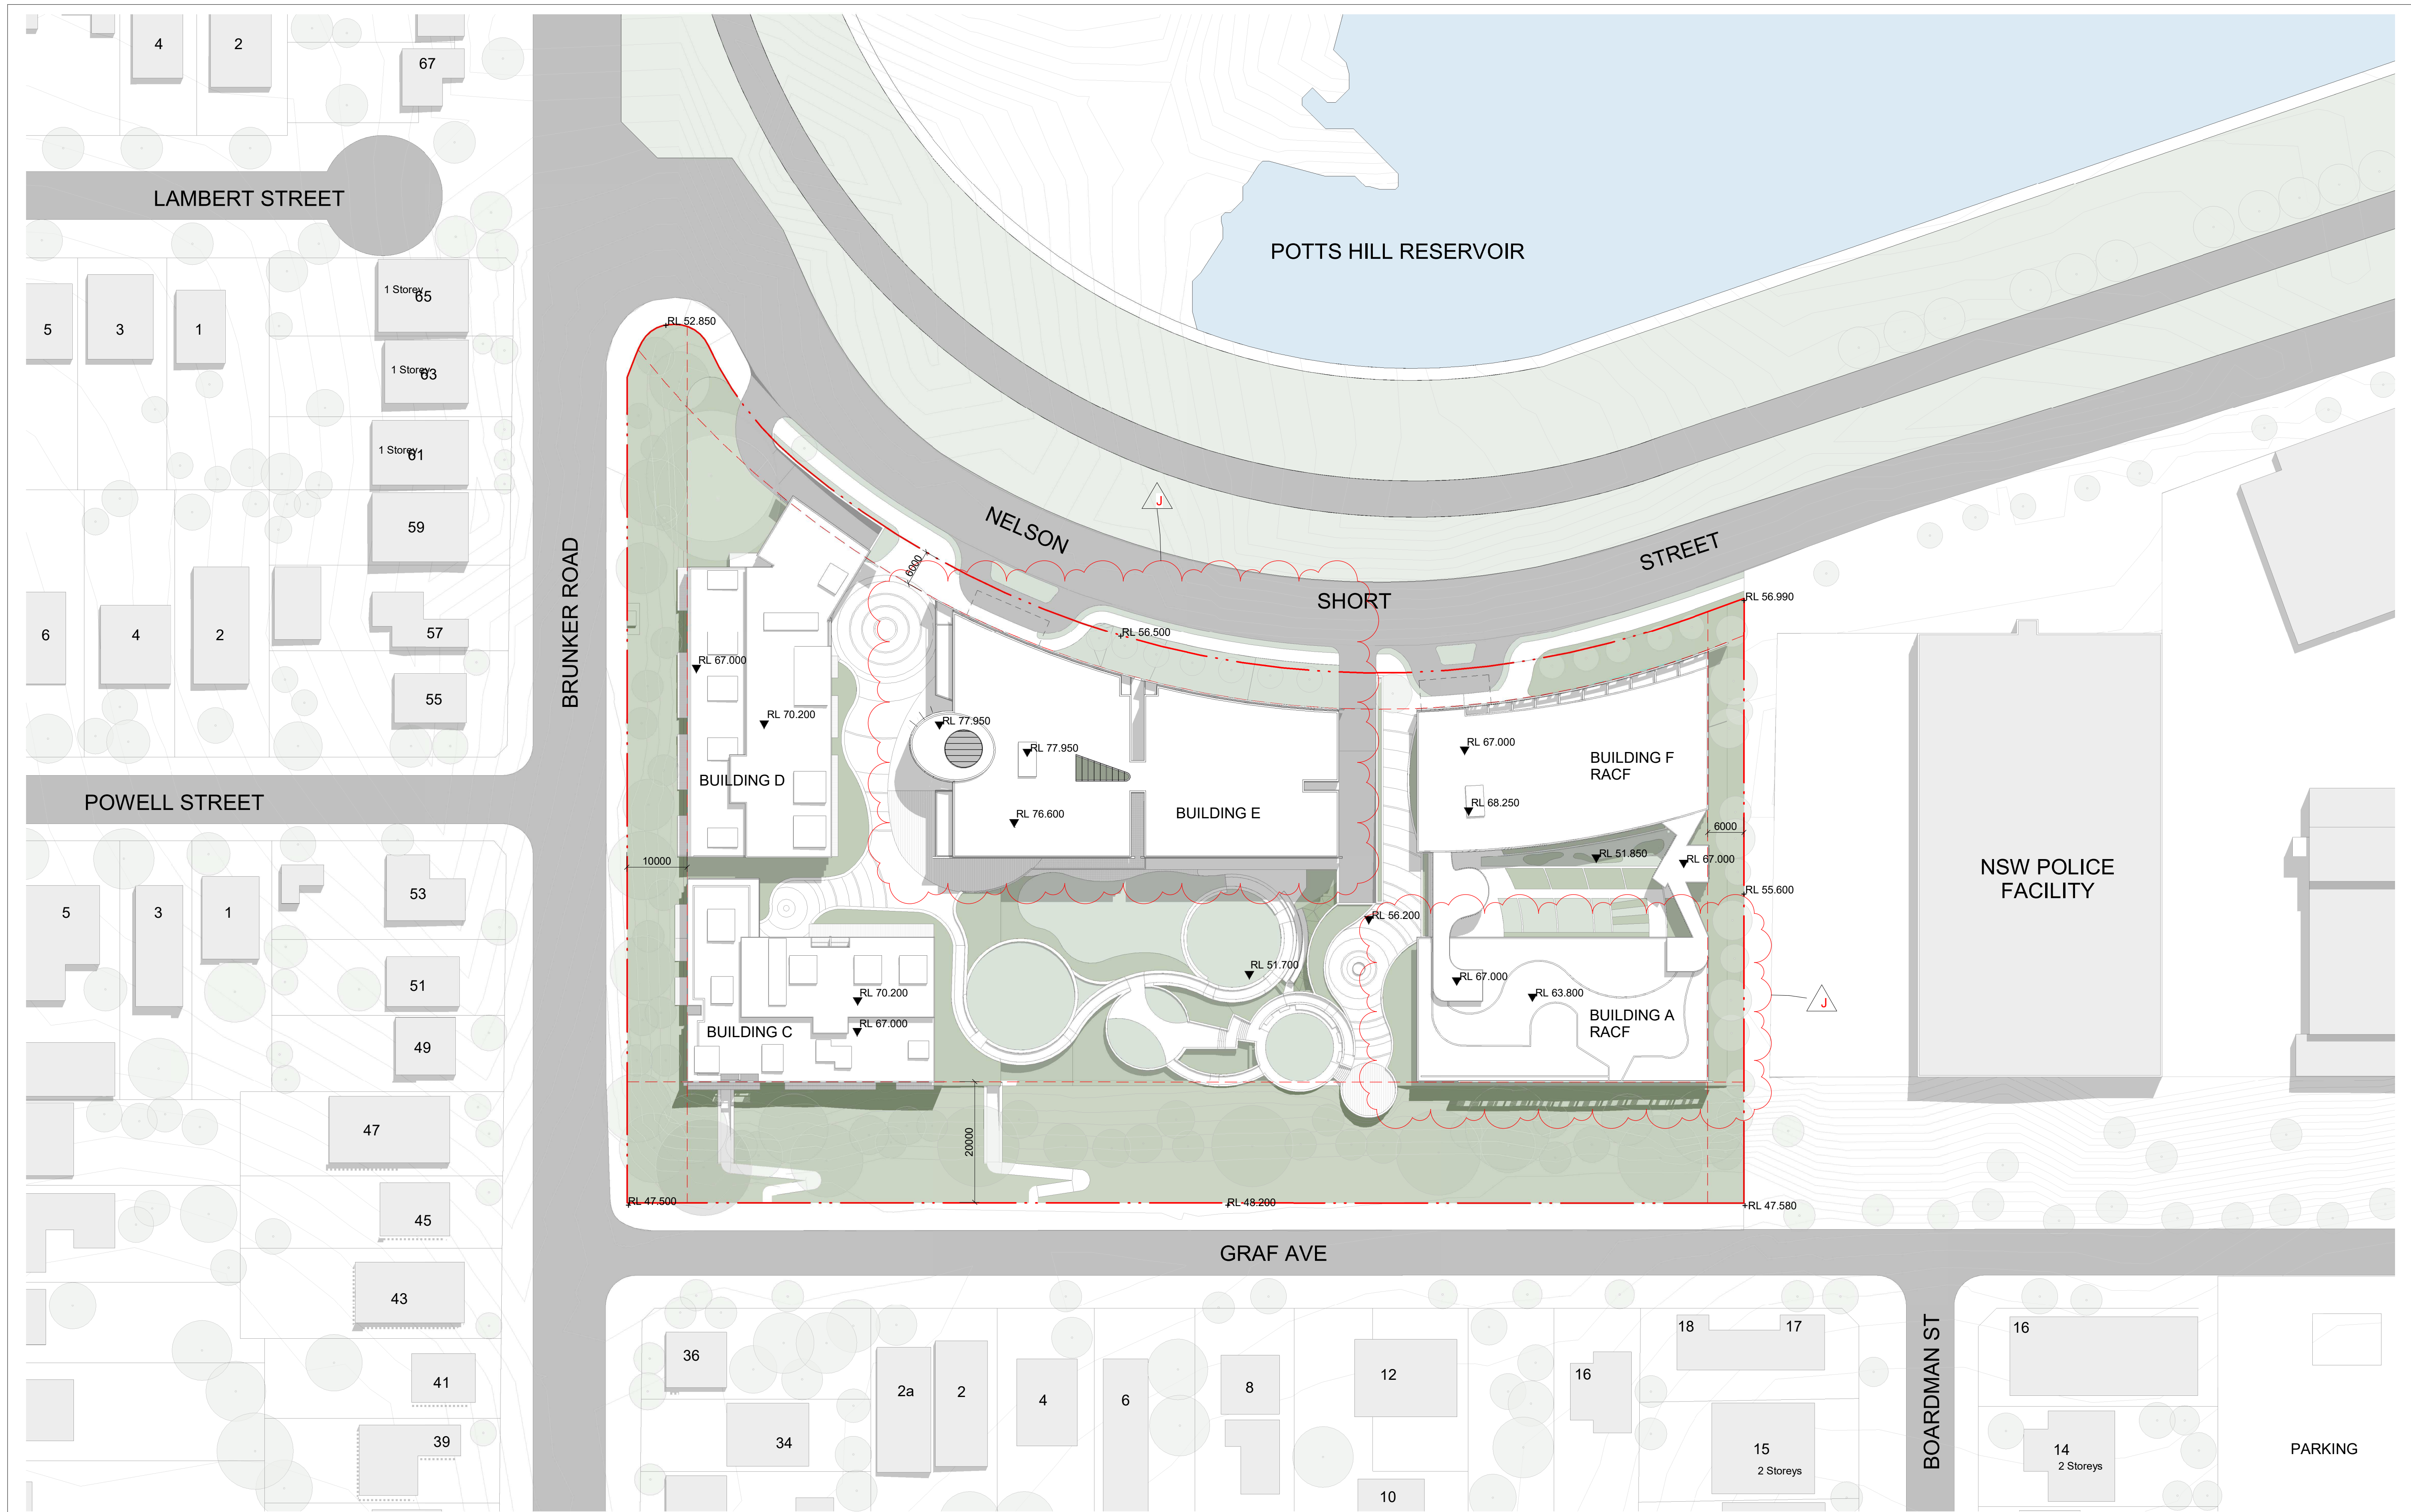

IMPORTANT NOTES: Do not scale from drawings. All dimensions to be checked on site before commencement of work. All discrepancies to be brought to the attention of the Architect. Larger scale drawings and written dimensions take preference. This drawing is copyright and the property of the author, and must not be retained, copied or used without the express authority of MARCHESE + PARTNERS INTERNATIONAL PTY. LTD. FOR APPROVAL NOT FOR CONSTRUCTION	REVISION	DATE	DESCRIPTION	BY	marchesepartners Marchese Partners International Pty Ltd Level 1, 53 Walker Street, North Sydney, NSW 2060 Australia P +61 2 9922 4375 F +61 2 9929 5786 E info@marchesepartners.com www.marchesepartners.com Sydney · Brisbane · Canberra · Melbourne · Adelaide Kuala Lumpur · Auckland · Christchurch · London · Madrid ABN 20 098 552 151		CLIENT POTTS HILL INVESTMENT PTY LTD		DRAWING TITLE SITE PLAN			
	A	16/09/2020	PRELIMINARY	IC			PROJECT POTTS HILL SENIORS LIVING 10 NELSON SHORT STREET POTTS HILL NSW 2143	SCALE 1 : 500 @A1 1 : 1000 @A3	DATE 05/03/2021	DRAWN IC	CHECKED EB	
	B	22/09/2020	PRELIMINARY	IC								
	C	23/09/2020	PRELIMINARY	IC								
	D	24/09/2020	PRELIMINARY	IC								
	E	09/10/2020	PRELIMINARY	IC								
	F	16/10/2020	ISSUE FOR REVIEW	IC								
	G	11/12/2020	DA SUBMISSION PACKAGE FOR FINAL REPORTS	MH								
	H	27/08/2021	COUNCIL RFI SUBMISSION	MH								
	J	28/09/2021	COUNCIL RFI SUBMISSION	GB								




VIEW FROM END OF NELSON SHORT ST

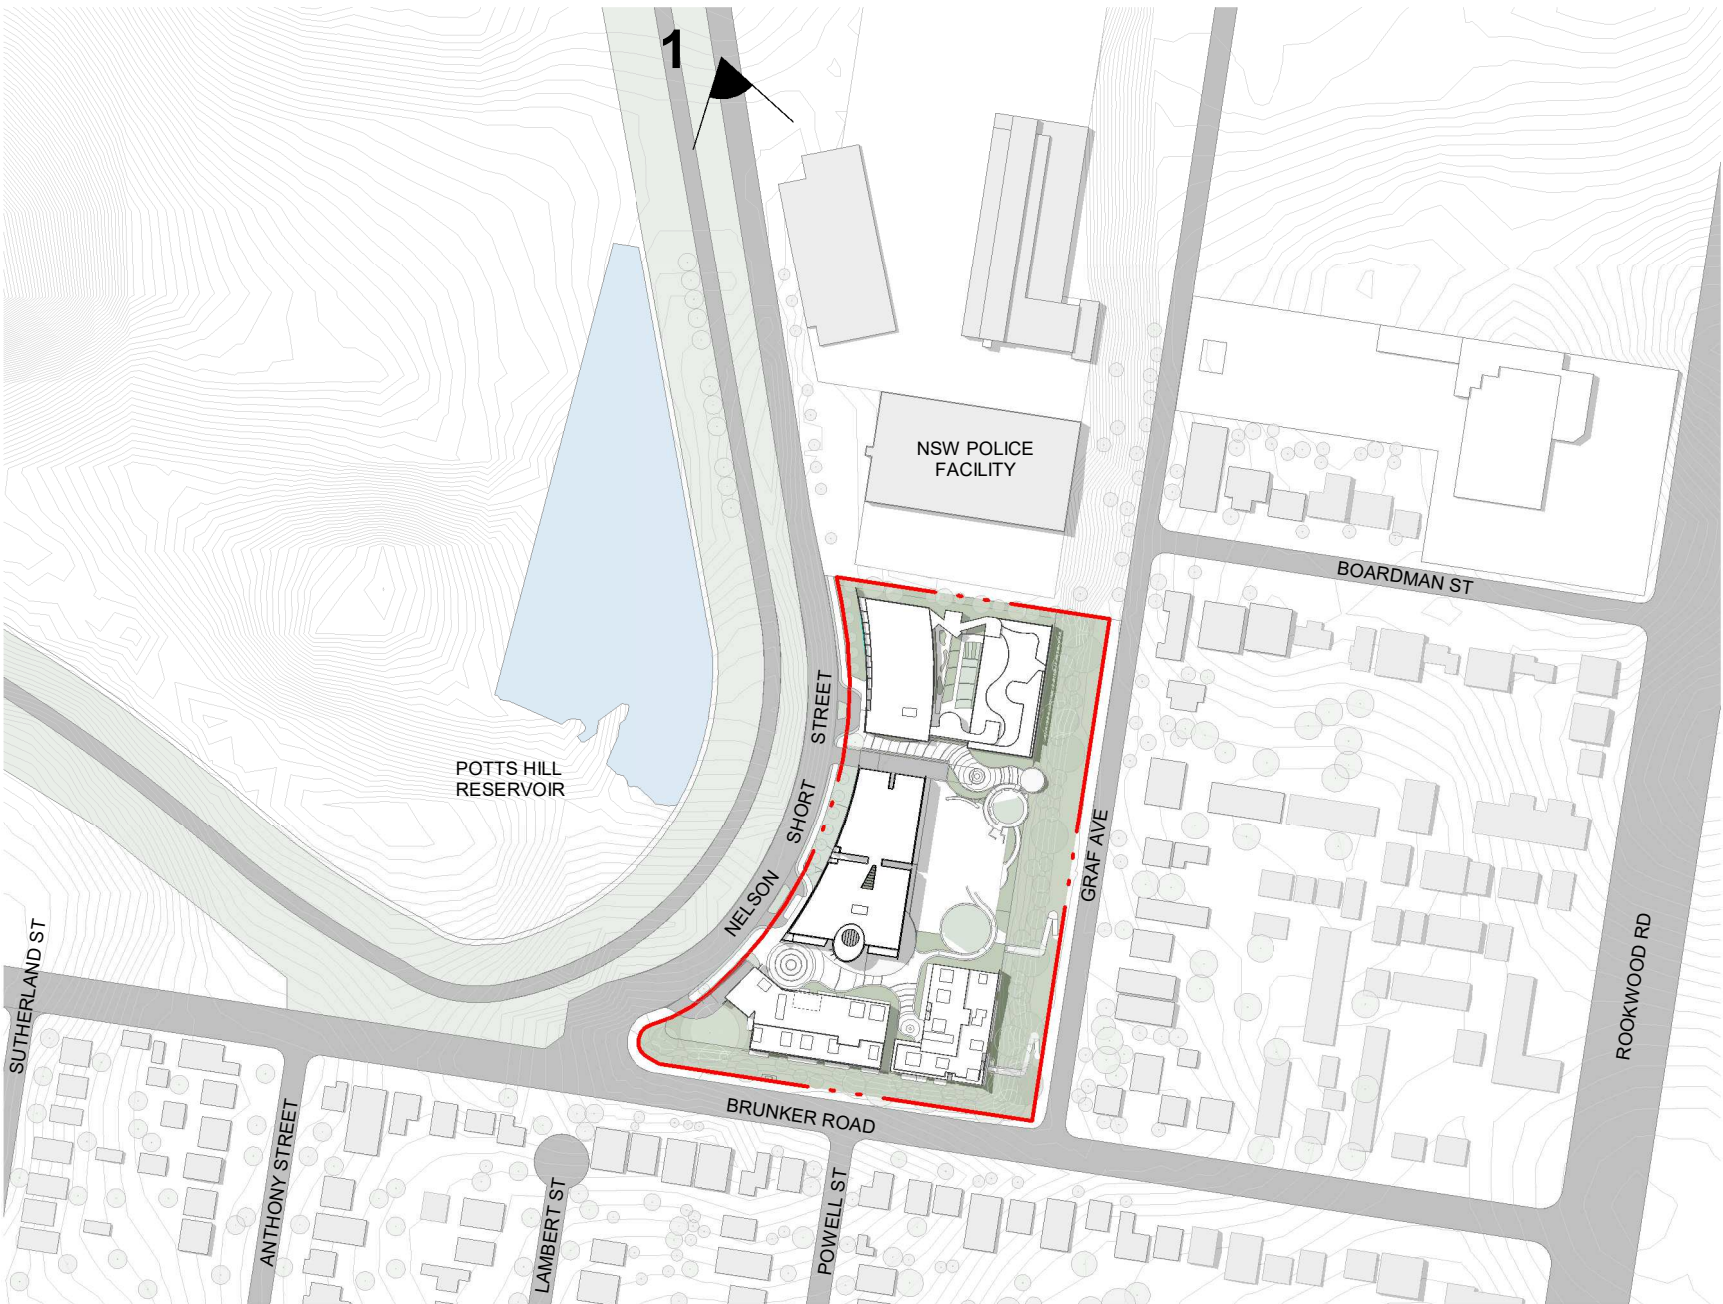

IMPORTANT NOTES: Do not scale from drawings. All dimensions to be checked on site before commencement of work. All discrepancies to be brought to the attention of the Architect. Larger scale drawings and written dimensions take preference. This drawing is copyright and the property of the author, and must not be retained, copied or used without the express authority of MARCHESE + PARTNERS INTERNATIONAL PTY. LTD. FOR APPROVAL NOT FOR CONSTRUCTION	REVISION	DATE	DESCRIPTION	BY	marchesepartners Marchese Partners International Pty Ltd Level 1, 53 Walker Street, North Sydney, NSW 2060 Australia P +61 2 9922 4375 F +61 2 9929 5786 E info@marchesepartners.com www.marchesepartners.com Sydney · Brisbane · Canberra · Melbourne · Adelaide Kuala Lumpur · Auckland · Christchurch · London · Madrid ABN 20 098 552 151			CLIENT POTTS HILL INVESTMENT PTY LTD				DRAWING TITLE VISUAL IMPACT ASSESSMENT 1			
	A	28/09/2021	COUNCIL RFI SUBMISSION	GB				PROJECT POTTS HILL SENIORS LIVING 10 NELSON SHORT STREET POTTS HILL NSW 2143				SCALE	DATE	DRAWN	CHECKED
								NTS	05/03/2021	PA	GB				
								JOB 19128	DRAWING DA1.08		REVISION A				




VIEW FROM INTERSECTION OF BRUNKER RD
AND NELSON SHORT ST

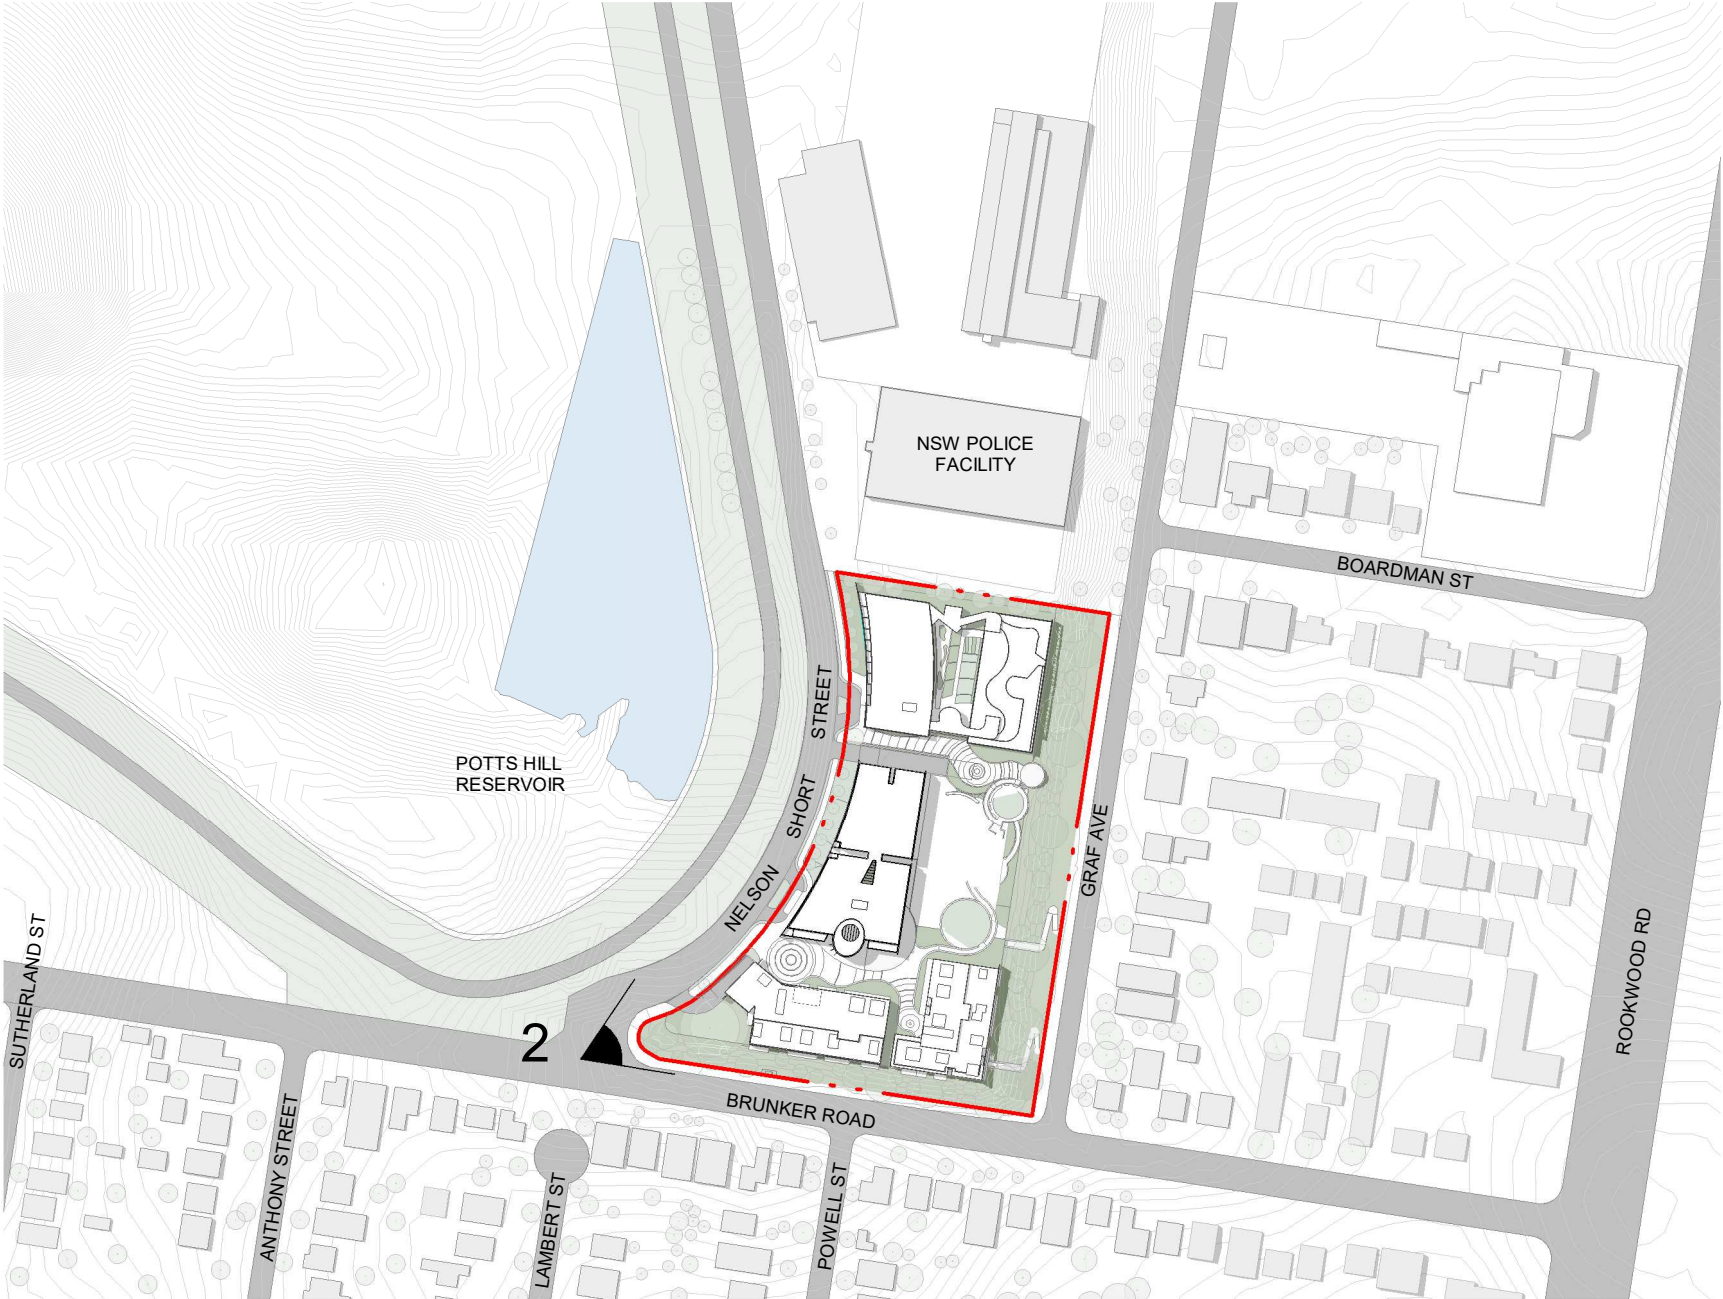

IMPORTANT NOTES: All dimensions to be checked on site before commencement of work. All discrepancies to be brought to the attention of the Architect. Larger scale drawings and written dimensions take preference. This drawing is copyright and the property of the author, and must not be retained, copied or used without the express authority of MARCHESE + PARTNERS INTERNATIONAL PTY. LTD. FOR APPROVAL NOT FOR CONSTRUCTION	REVISION	DATE	DESCRIPTION	BY	marchesepartners Marchese Partners International Pty Ltd Level 1, 53 Walker Street, North Sydney, NSW 2060 Australia P +61 2 9922 4375 F +61 2 9929 5786 E info@marchesepartners.com www.marchesepartners.com Sydney · Brisbane · Canberra · Melbourne · Adelaide Kuala Lumpur · Auckland · Christchurch · London · Madrid ABN 20 098 552 151		CLIENT POTTS HILL INVESTMENT PTY LTD		DRAWING TITLE VISUAL IMPACT ASSESSMENT 2					
	A	28/09/2021	COUNCIL RFI SUBMISSION	GB			PROJECT	POTTS HILL SENIORS LIVING 10 NELSON SHORT STREET POTTS HILL NSW 2143			SCALE	DATE	DRAWN	CHECKED
							NTS				05/03/2021	PA	GB	
							JOB	DRAWING	REVISION					
							19128	DA1.09	A					




VIEW FROM BUS STOP (BRUNKER RD AT SUTHERLAND ST)

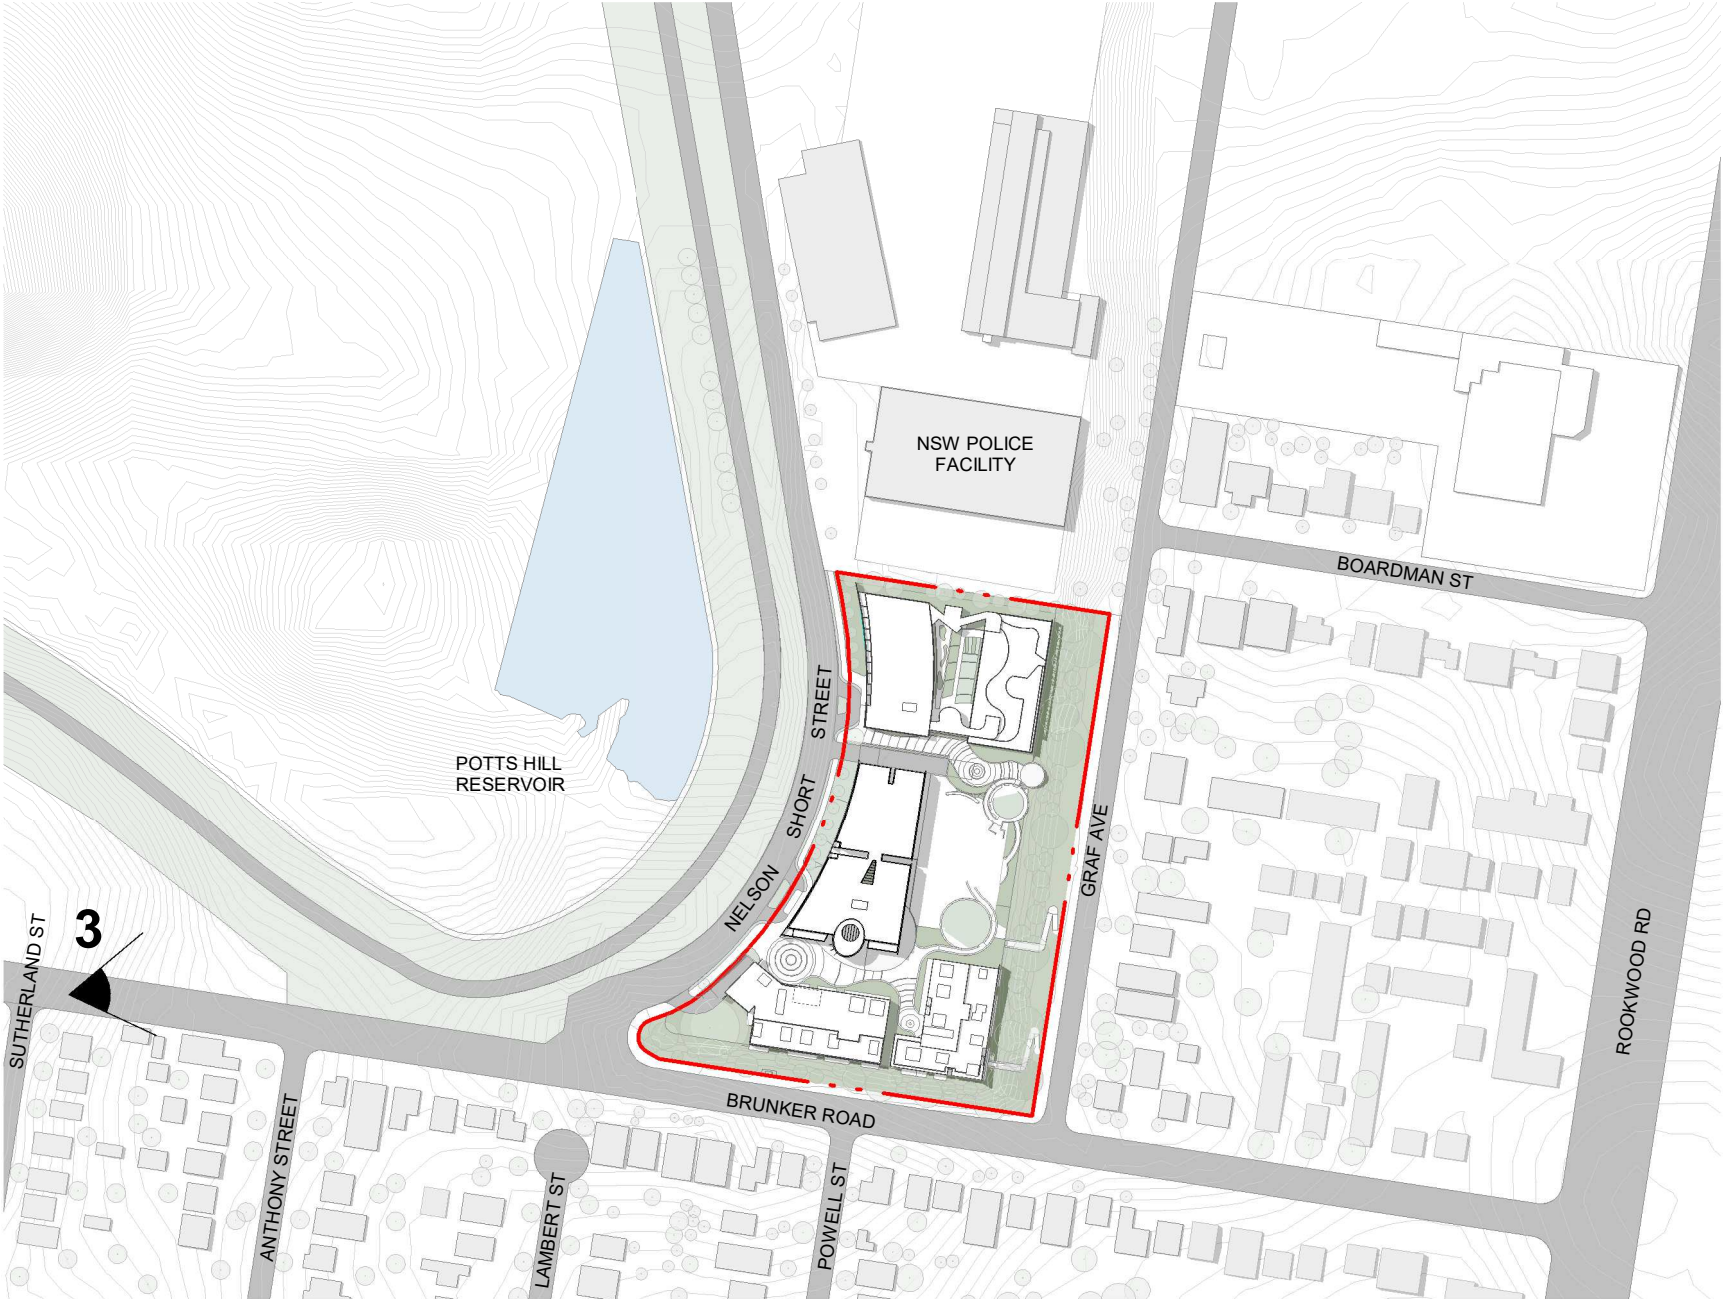

IMPORTANT NOTES: All dimensions to be checked on site before commencement of work. All discrepancies to be brought to the attention of the Architect. Larger scale drawings and written dimensions take preference. This drawing is copyright and the property of the author, and must not be retained, copied or used without the express authority of MARCHESE + PARTNERS INTERNATIONAL PTY. LTD. FOR APPROVAL NOT FOR CONSTRUCTION	REVISION	DATE	DESCRIPTION	BY	marchesepartners Marchese Partners International Pty Ltd Level 1, 53 Walker Street, North Sydney, NSW 2060 Australia P +61 2 9922 4375 F +61 2 9929 5786 E info@marchesepartners.com www.marchesepartners.com Sydney · Brisbane · Canberra · Melbourne · Adelaide Kuala Lumpur · Auckland · Christchurch · London · Madrid ABN 20 098 552 151		CLIENT POTTS HILL INVESTMENT PTY LTD		DRAWING TITLE VISUAL IMPACT ASSESSMENT 3					
	A	28/09/2021	COUNCIL RFI SUBMISSION	GB			PROJECT	POTTS HILL SENIORS LIVING 10 NELSON SHORT STREET POTTS HILL NSW 2143			SCALE	DATE	DRAWN	CHECKED
							NTS				05/03/2021	PA	GB	
							JOB	DRAWING	REVISION					
							19128	DA1.10	A					




VIEW FROM INTERSECTION OF BRUNKER RD
AND ROOKWOOD RD

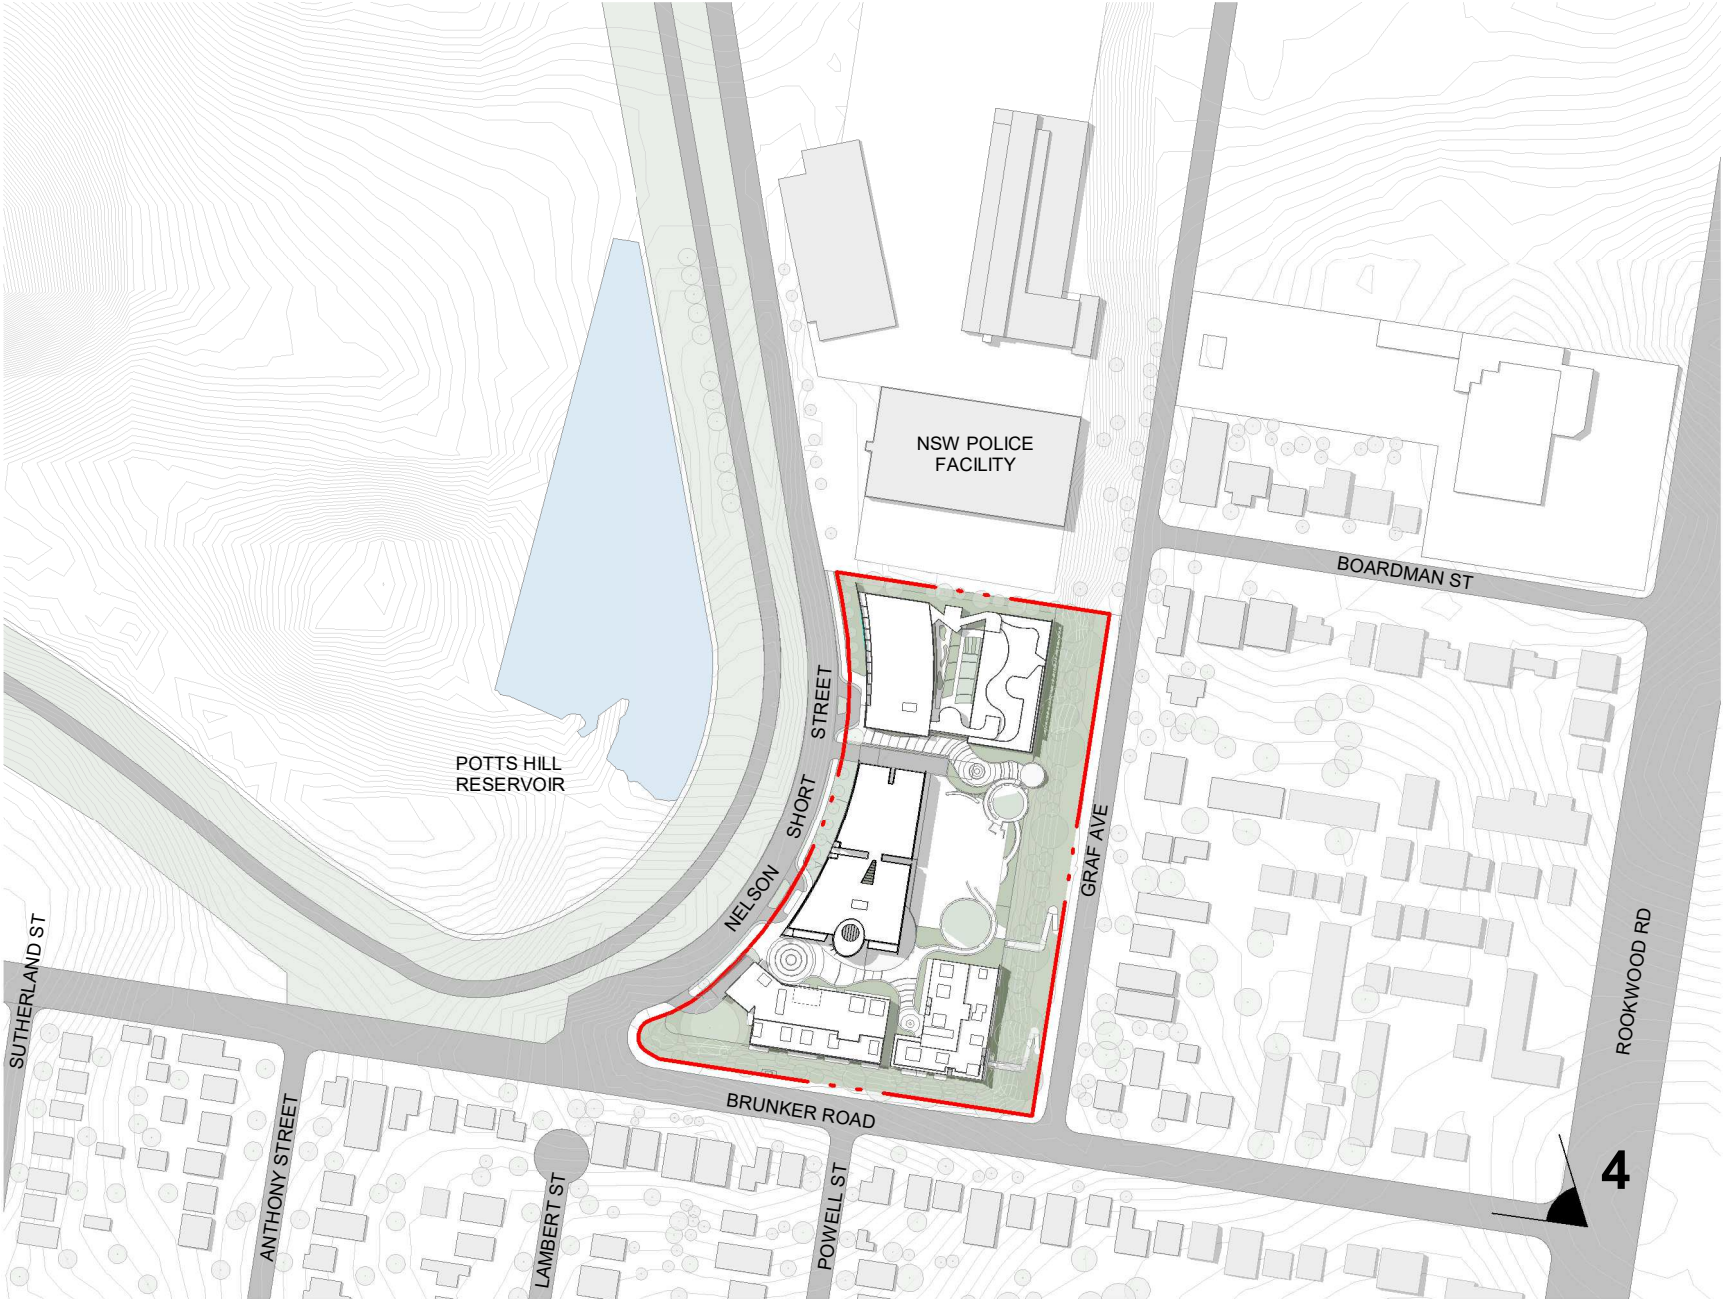


IMPORTANT NOTES: Do not scale from drawings. All dimensions to be checked on site before commencement of work. All discrepancies to be brought to the attention of the Architect. Larger scale drawings and written dimensions take preference. This drawing is copyright and the property of the author, and must not be retained, copied or used without the express authority of MARCHESE + PARTNERS INTERNATIONAL PTY. LTD. FOR APPROVAL NOT FOR CONSTRUCTION	REVISION	DATE	DESCRIPTION	BY	marchesepartners Marchese Partners International Pty Ltd Level 1, 53 Walker Street, North Sydney, NSW 2060 Australia P +61 2 9922 4375 F +61 2 9929 5786 E info@marchesepartners.com www.marchesepartners.com Sydney · Brisbane · Canberra · Melbourne · Adelaide Kuala Lumpur · Auckland · Christchurch · London · Madrid ABN 20 098 552 151			CLIENT POTTS HILL INVESTMENT PTY LTD				DRAWING TITLE VISUAL IMPACT ASSESSMENT 4				
								PROJECT POTTS HILL SENIORS LIVING 10 NELSON SHORT STREET POTTS HILL NSW 2143				SCALE NTS	DATE 05/03/2021	DRAWN PA	CHECKED GB	
												JOB 19128	DRAWING DA1.11		REVISION A	



VIEW FROM INTERSECTION OF ROOKWOOD RD
AND BOARDMAN ST

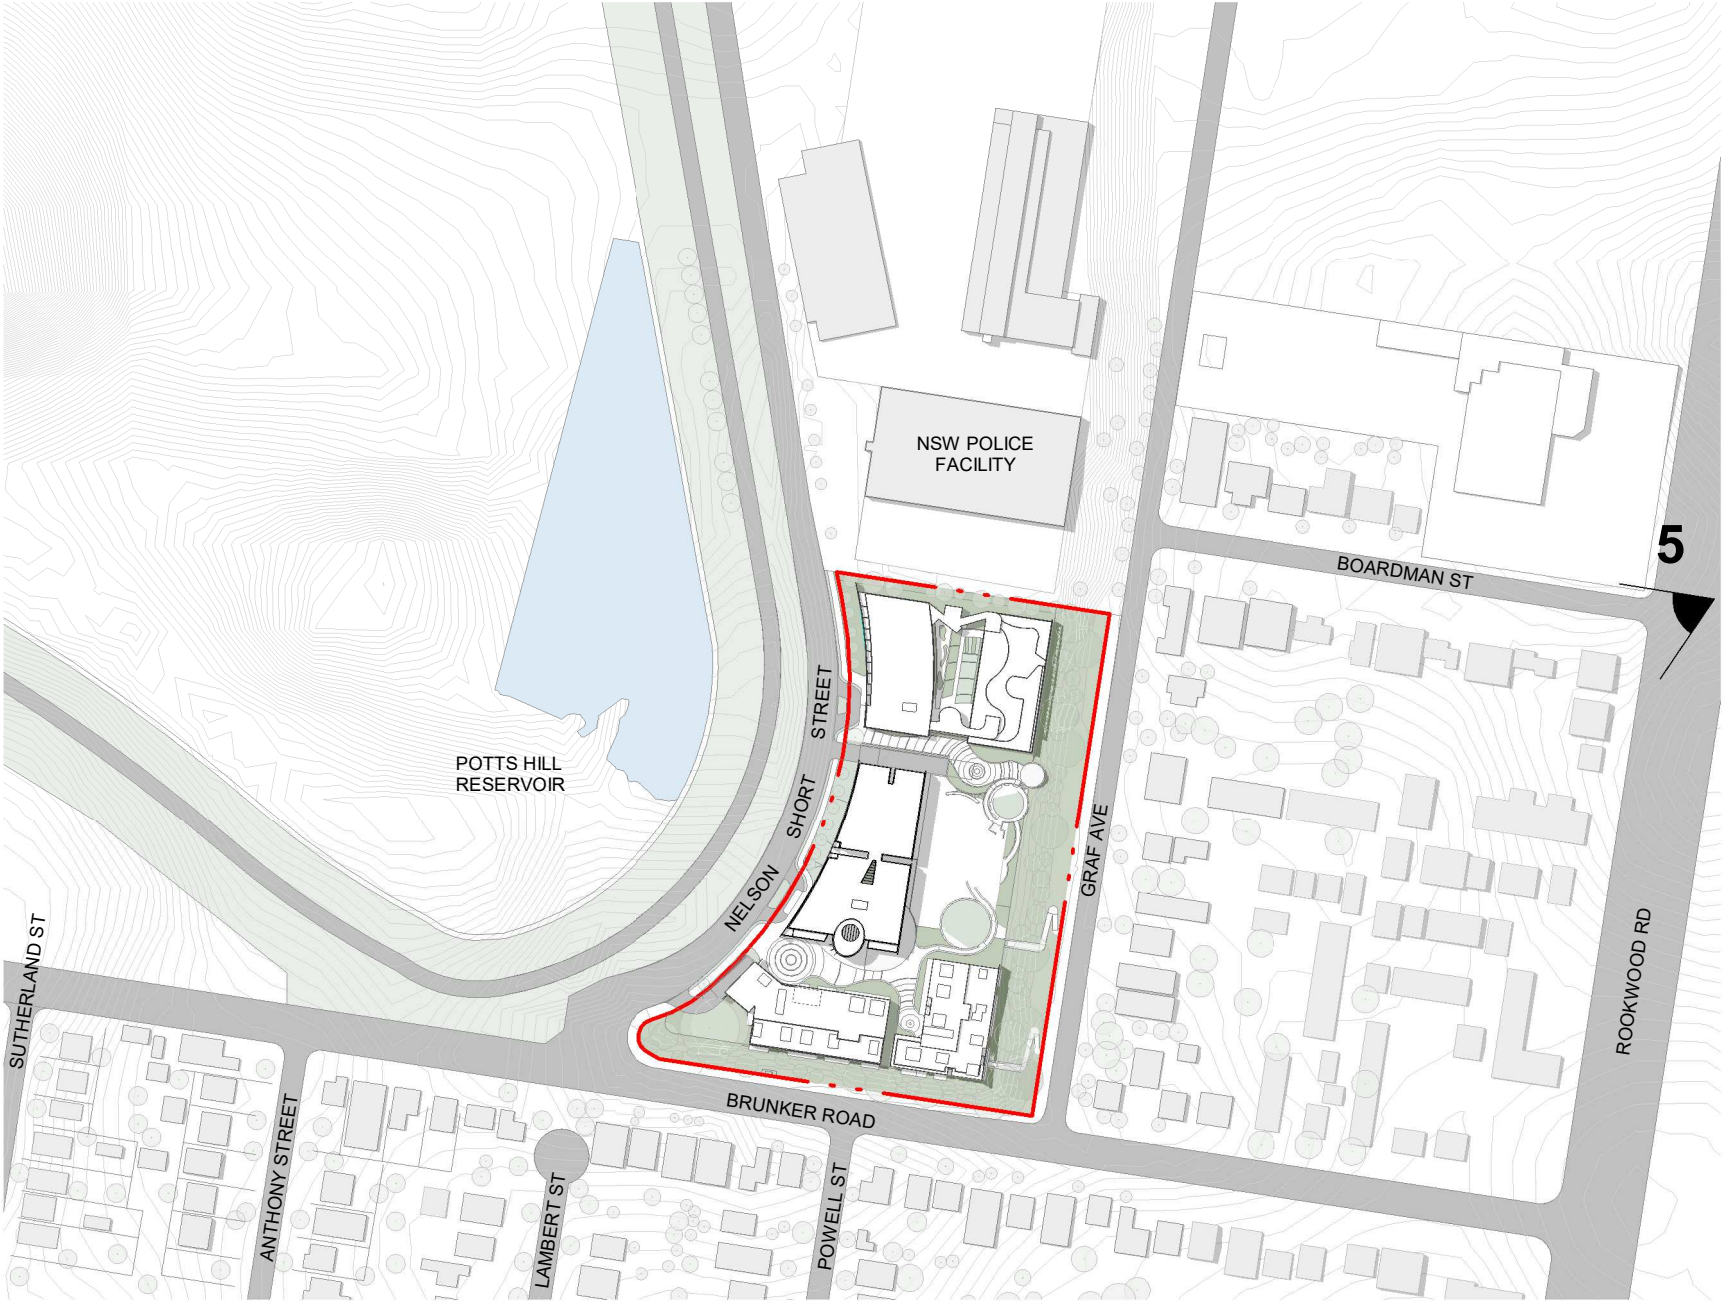

IMPORTANT NOTES: Do not scale from drawings. All dimensions to be checked on site before commencement of work. All discrepancies to be brought to the attention of the Architect. Larger scale drawings and written dimensions take preference. This drawing is copyright and the property of the author, and must not be retained, copied or used without the express authority of MARCHESE + PARTNERS INTERNATIONAL PTY. LTD. FOR APPROVAL NOT FOR CONSTRUCTION	REVISION	DATE	DESCRIPTION	BY	marchesepartners Marchese Partners International Pty Ltd Level 1, 53 Walker Street, North Sydney, NSW 2060 Australia P +61 2 9922 4375 F +61 2 9929 5786 E info@marchesepartners.com www.marchesepartners.com Sydney · Brisbane · Canberra · Melbourne · Adelaide Kuala Lumpur · Auckland · Christchurch · London · Madrid ABN 20 098 552 151			CLIENT POTTS HILL INVESTMENT PTY LTD				DRAWING TITLE VISUAL IMPACT ASSESSMENT 5			
	A	28/09/2021	COUNCIL RFI SUBMISSION	GB				PROJECT POTTS HILL SENIORS LIVING 10 NELSON SHORT STREET POTTS HILL NSW 2143				SCALE	DATE	DRAWN	CHECKED
								NTS	05/03/2021	PA	GB				
												JOB 19128	DRAWING DA1.12		REVISION A

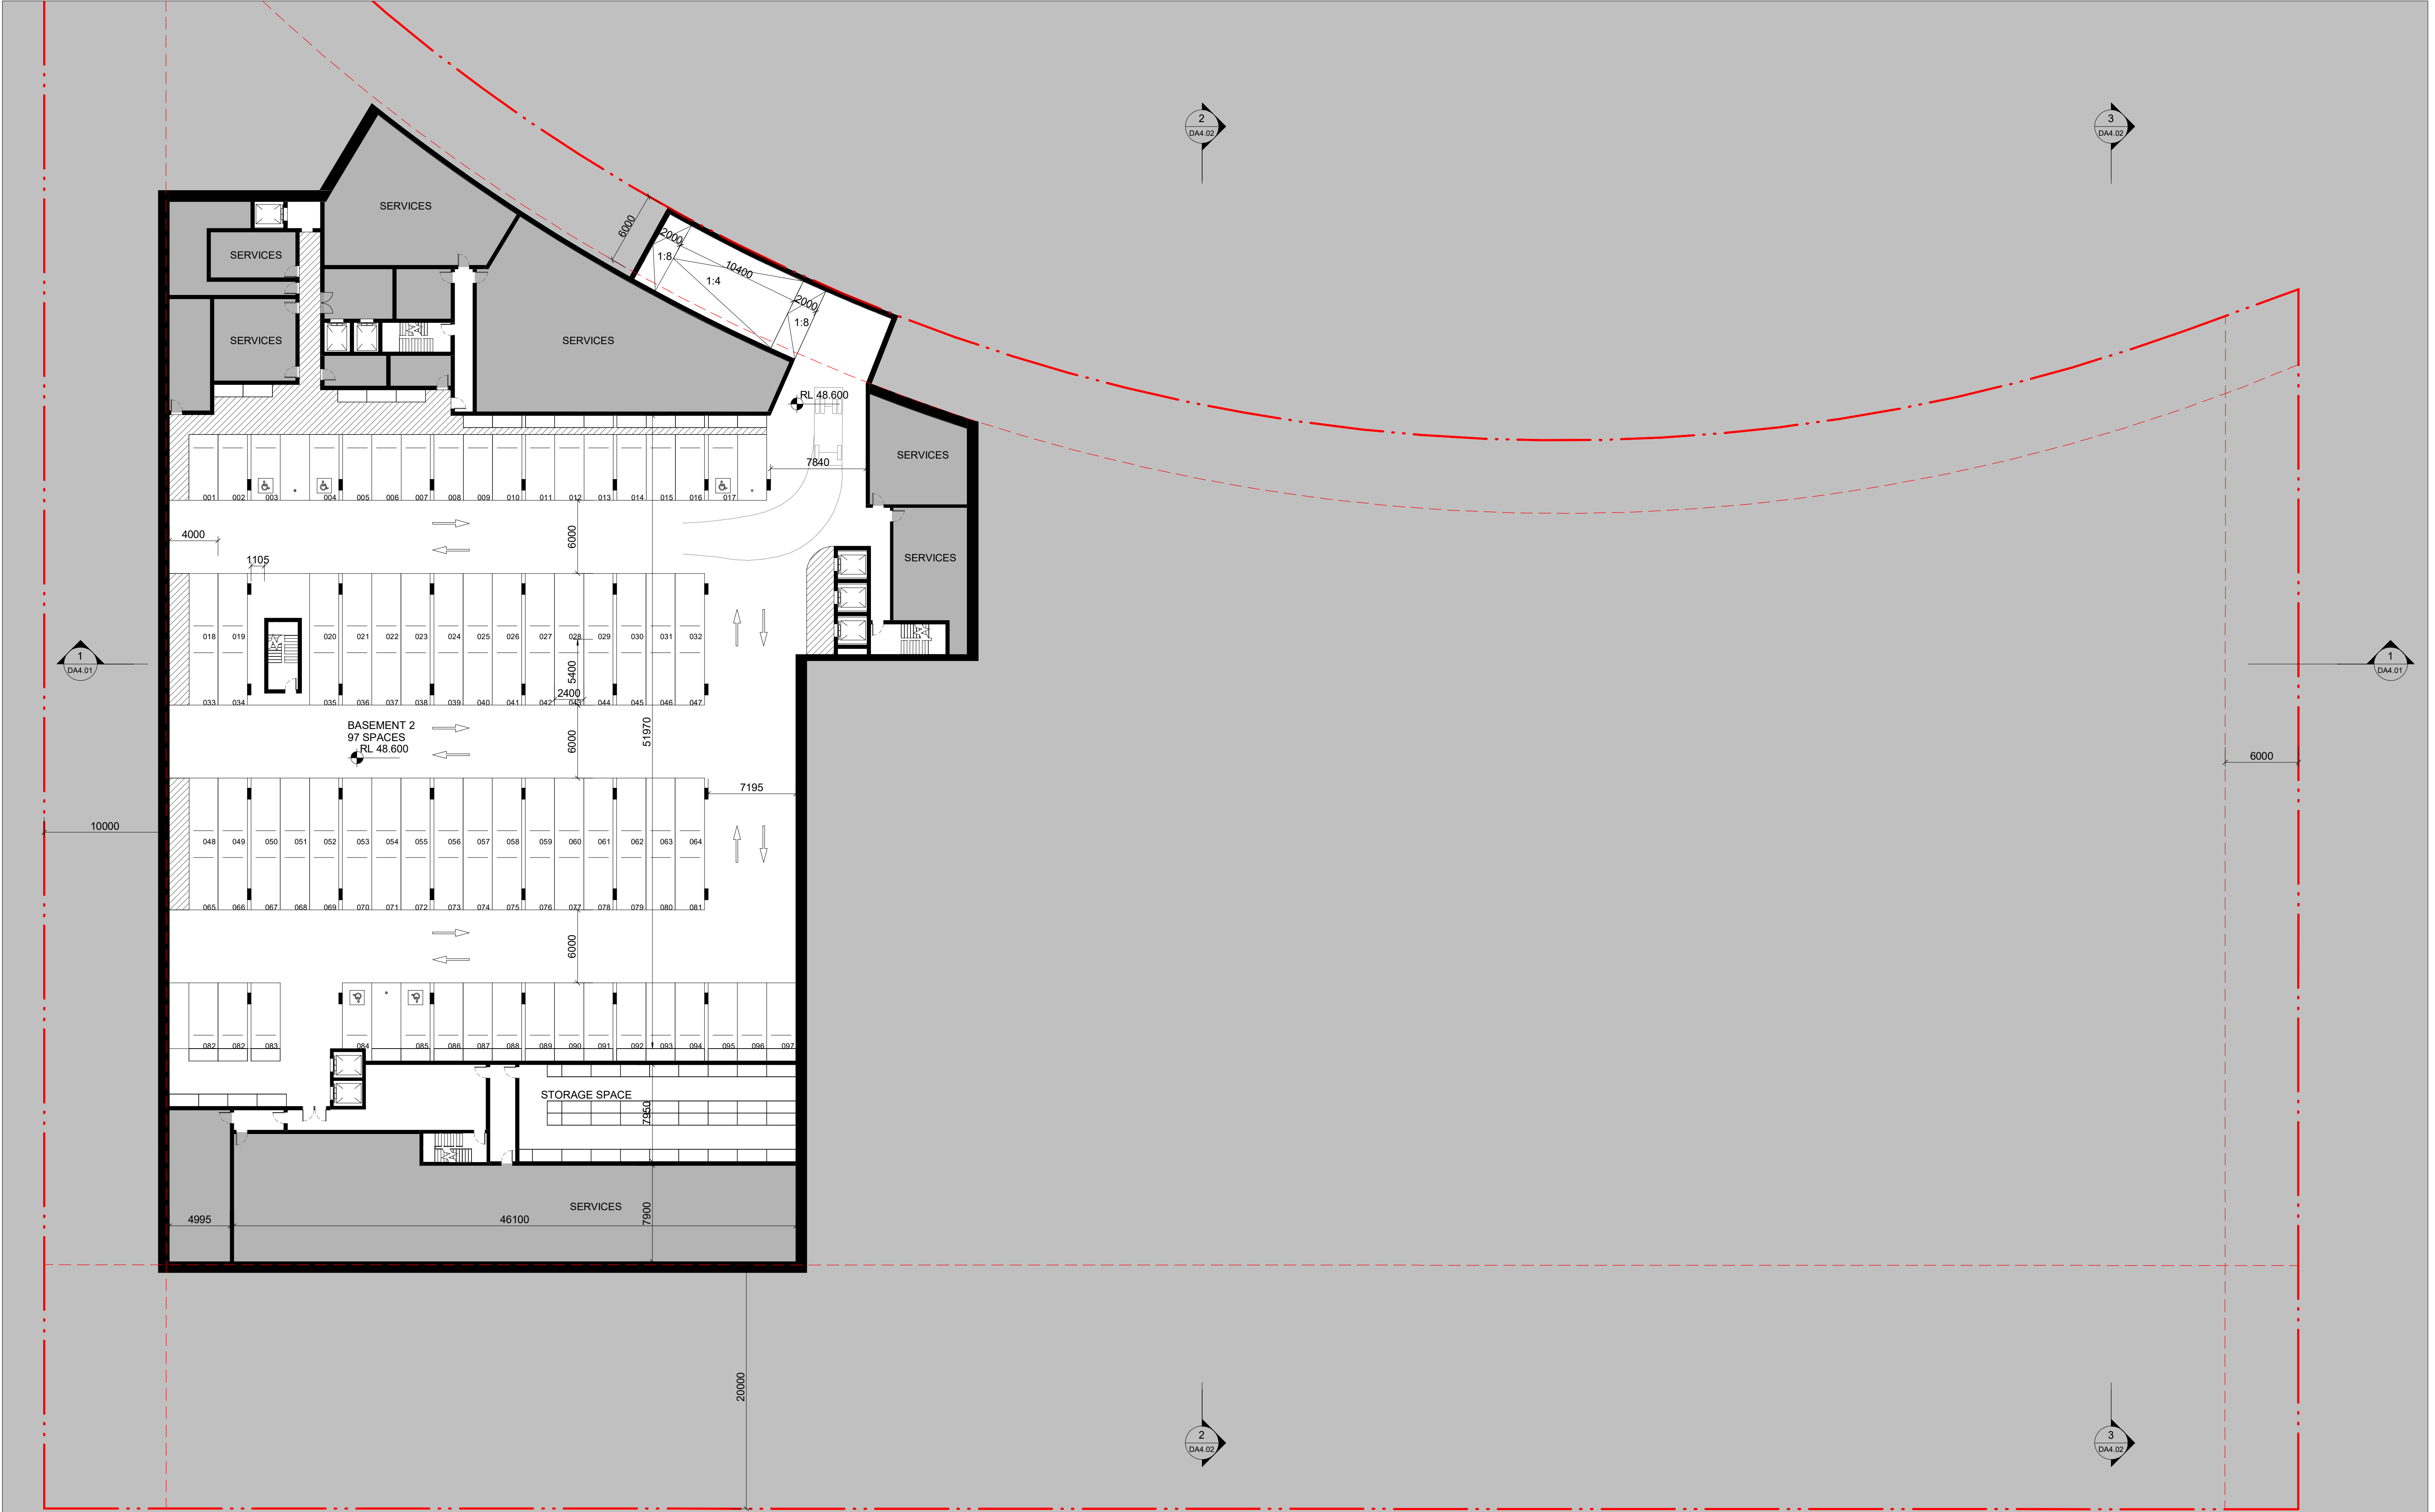

IMPORTANT NOTES:
Do not scale from drawings. All dimensions to be checked on site before commencement of work. All discrepancies to be brought to the attention of the Architect. Larger scale drawings and written dimensions take preference. This drawing is copyright and the property of the author, and must not be retained, copied or used without the express authority of MARCHESE + PARTNERS INTERNATIONAL PTY. LTD.

FOR APPROVAL

NOT FOR CONSTRUCTION

REVISION	DATE	DESCRIPTION	BY
A	16/09/2020	PRELIMINARY	IC
B	22/09/2020	PRELIMINARY	IC
C	23/09/2020	PRELIMINARY	IC
D	25/09/2020	PRELIMINARY	IC
E	09/10/2020	PRELIMINARY	IC
F	16/10/2020	ISSUE FOR REVIEW	IC
G	11/12/2020	DA SUBMISSION PACKAGE FOR FINAL REPORTS	MH
H	27/08/2021	COUNCIL RFI SUBMISSION	MH


marchesepartners

Marchese Partners International Pty Ltd
Level 1, 53 Walker Street, North Sydney, NSW 2060 Australia
P +61 2 9922 4375 F +61 2 9929 5786 E info@marchesepartners.com
www.marchesepartners.com

Sydney · Brisbane · Canberra · Melbourne · Adelaide
Kuala Lumpur · Auckland · Christchurch · London · Madrid
ABN 20 098 552 151

0 5 10

CLIENT		DRAWING TITLE	
POTTS HILL INVESTMENT PTY LTD		BASEMENT 2	
PROJECT		SCALE	DATE
POTTS HILL SENIORS LIVING		1 : 250 @A1	05/03/2021
10 NELSON SHORT STREET		1 : 500 @A3	
POTTS HILL NSW 2143		JOB	DRAWING
		19128	DA2.01
		DRAWN	CHECKED
		IC	EB
		REVISION	
		H	

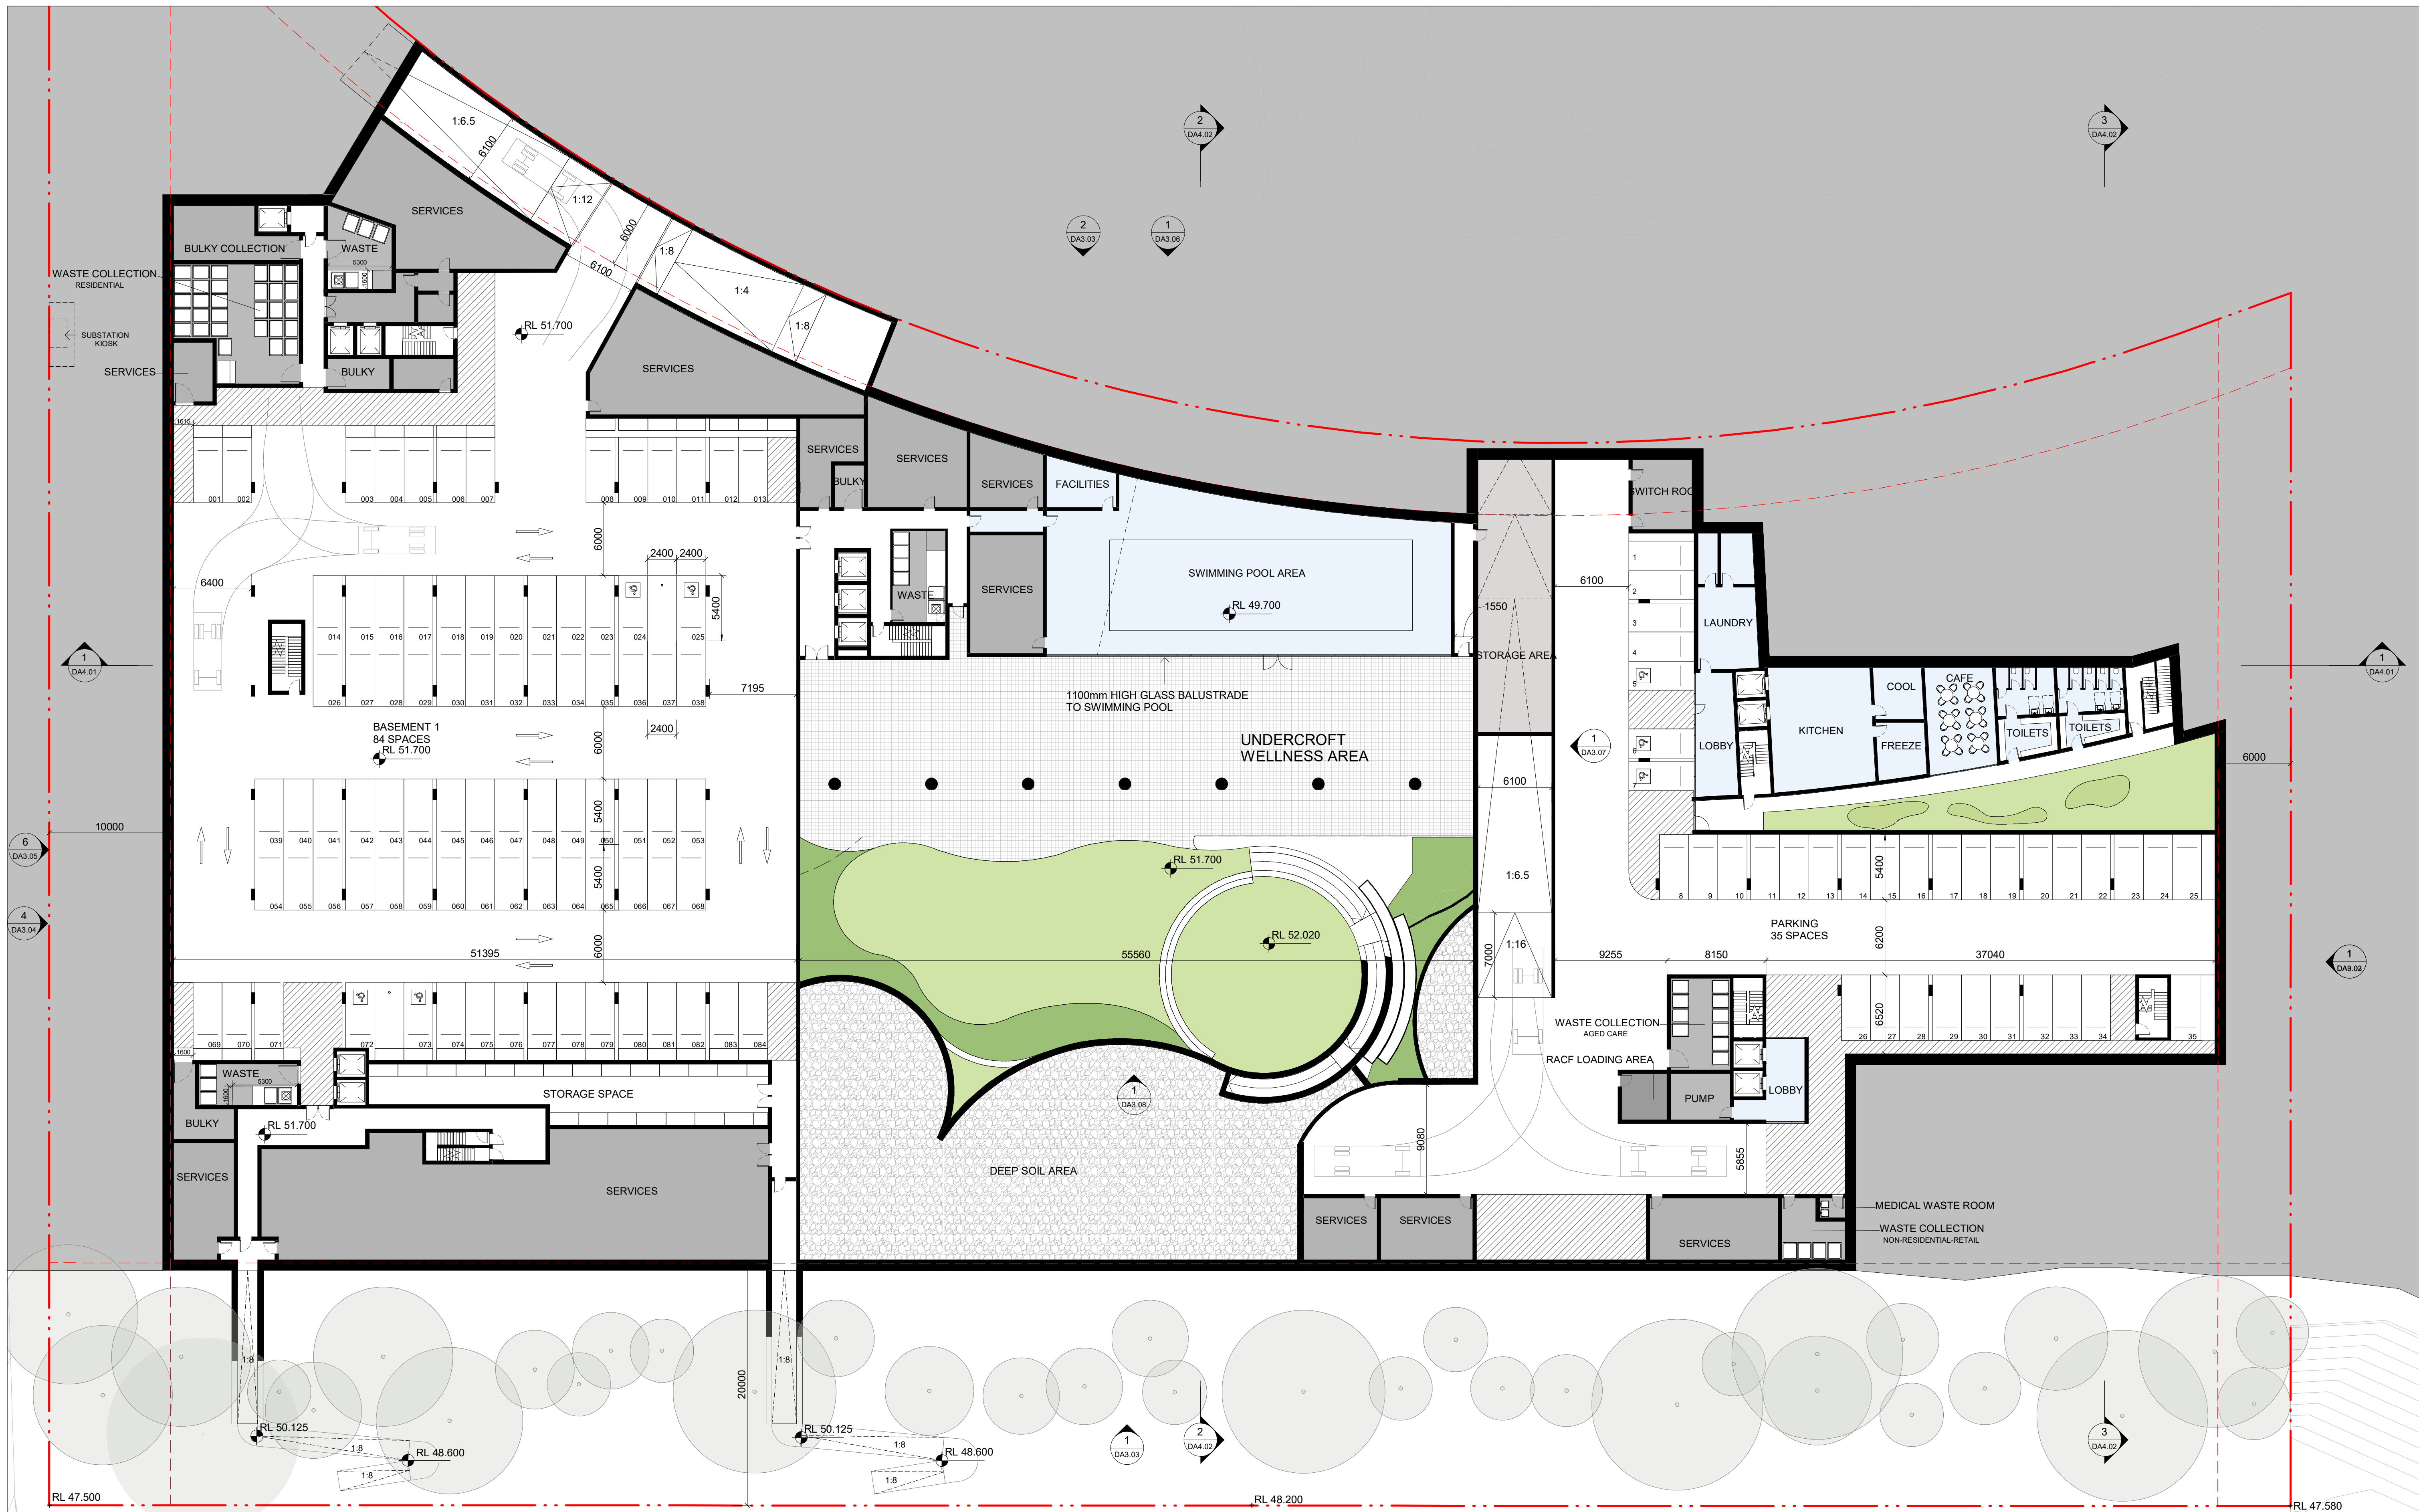

IMPORTANT NOTES: Do not scale from drawings. All dimensions to be checked on site before commencement of work. All discrepancies to be brought to the attention of the Architect. Larger scale drawings and written dimensions take preference. This drawing is copyright and the property of the author, and must not be retained, copied or used without the express authority of MARCHESE + PARTNERS INTERNATIONAL PTY. LTD. FOR APPROVAL NOT FOR CONSTRUCTION	REVISION	DATE	DESCRIPTION	BY	marchesepartners Marchese Partners International Pty Ltd Level 1, 53 Walker Street, North Sydney, NSW 2060 Australia P +61 2 9922 4375 F +61 2 9929 5786 E info@marchesepartners.com www.marchesepartners.com Sydney · Brisbane · Canberra · Melbourne · Adelaide Kuala Lumpur · Auckland · Christchurch · London · Madrid ABN 20 098 552 151		CLIENT POTTS HILL INVESTMENT PTY LTD				DRAWING TITLE BASEMENT 1			
	A	16/09/2020	PRELIMINARY	IC			PROJECT POTTS HILL SENIORS LIVING 10 NELSON SHORT STREET POTTS HILL NSW 2143	SCALE 1 : 250 @A1 1 : 500 @A3	DATE 05/03/2021	DRAWN IC	CHECKED EB			
	B	22/09/2020	PRELIMINARY	IC				JOB 19128	DRAWING DA2.02	REVISION J				
	C	23/09/2020	PRELIMINARY	IC										
	D	25/09/2020	PRELIMINARY	IC										
	E	09/10/2020	PRELIMINARY	IC										
	F	16/10/2020	ISSUE FOR REVIEW	IC										
	G	11/12/2020	DA SUBMISSION PACKAGE FOR FINAL REPORTS	MH										
	H	27/08/2021	COUNCIL RFI SUBMISSION	MH										
	J	28/09/2021	COUNCIL RFI SUBMISSION	GB										



IMPORTANT NOTES:
Do not scale from drawings. All dimensions to be checked on site before commencement of work. All discrepancies to be brought to the attention of the Architect. Larger scale drawings and written dimensions take preference. This drawing is copyright and the property of the author, and must not be retained, copied or used without the express authority of MARCHESE + PARTNERS INTERNATIONAL PTY. LTD.

FOR APPROVAL

NOT FOR CONSTRUCTION

REVISION	DATE	DESCRIPTION	BY
A	16/09/2020	PRELIMINARY	IC
B	22/09/2020	PRELIMINARY	IC
C	23/09/2020	PRELIMINARY	IC
D	24/09/2020	PRELIMINARY	IC
E	25/09/2020	PRELIMINARY	IC
F	09/10/2020	PRELIMINARY	IC
G	16/10/2020	ISSUE FOR REVIEW	IC
H	11/12/2020	DA SUBMISSION PACKAGE FOR FINAL REPORTS	MH
J	27/08/2021	COUNCIL RFI SUBMISSION	MH
K	28/08/2021	COUNCIL RFI SUBMISSION	GB

marchesepartners

Marchese Partners International Pty Ltd
Level 1, 53 Walker Street, North Sydney, NSW 2060 Australia
P +61 2 9922 4375 F +61 2 9929 5786 E info@marchesepartners.com
www.marchesepartners.com

Sydney · Brisbane · Canberra · Melbourne · Adelaide
Kuala Lumpur · Auckland · Christchurch · London · Madrid
ABN 20 098 552 151

CLIENT
POTTS HILL INVESTMENT PTY LTD

PROJECT
**POTTS HILL SENIORS LIVING
10 NELSON SHORT STREET
POTTS HILL NSW 2143**

DRAWING TITLE LEVEL GROUND		SCALE 1 : 250 @A1 1 : 500 @A3	DATE 05/03/2021	DRAWN JP	CHECKED EB
JOB 19128	DRAWING DA2.03				REVISION K



IMPORTANT NOTES:
Do not scale from drawings. All dimensions to be checked on site before commencement of work. All discrepancies to be brought to the attention of the Architect. Larger scale drawings and written dimensions take preference. This drawing is copyright and the property of the author, and must not be retained, copied or used without the express authority of MARCHESE + PARTNERS INTERNATIONAL PTY. LTD.

FOR APPROVAL

NOT FOR CONSTRUCTION

REVISION	DATE	DESCRIPTION	BY
A	16/09/2020	PRELIMINARY	IC
B	22/09/2020	PRELIMINARY	IC
C	23/09/2020	PRELIMINARY	IC
D	09/10/2020	PRELIMINARY	IC
E	16/10/2020	ISSUE FOR REVIEW	IC
F	11/12/2020	DA SUBMISSION PACKAGE FOR FINAL REPORTS	MH
G	27/08/2021	COUNCIL RFI SUBMISSION	MH
H	28/09/2021	COUNCIL RFI SUBMISSION	GB

marchesepartners

Marchese Partners International Pty Ltd
Level 1, 53 Walker Street, North Sydney, NSW 2060 Australia
P +61 2 9922 4375 F +61 2 9929 5786 E info@marchesepartners.com
www.marchesepartners.com

Sydney · Brisbane · Canberra · Melbourne · Adelaide
Kuala Lumpur · Auckland · Christchurch · London · Madrid
ABN 20 098 552 151

CLIENT
POTTS HILL INVESTMENT PTY LTD

PROJECT
**POTTS HILL SENIORS LIVING
10 NELSON SHORT STREET
POTTS HILL NSW 2143**

DRAWING TITLE
LEVEL 1

SCALE	DATE	DRAWN	CHECKED
1 : 250 @A1 1 : 500 @A3	05/03/2021	JP	EB
JOB	DRAWING	REVISION	
19128	DA2.04	H	



IMPORTANT NOTES:
Do not scale from drawings. All dimensions to be checked on site before commencement of work. All discrepancies to be brought to the attention of the Architect. Larger scale drawings and written dimensions take preference. This drawing is copyright and the property of the author, and must not be retained, copied or used without the express authority of MARCHESE + PARTNERS INTERNATIONAL PTY. LTD.

FOR APPROVAL

NOT FOR CONSTRUCTION

REVISION	DATE	DESCRIPTION	BY
A	16/09/2020	PRELIMINARY	IC
B	22/09/2020	PRELIMINARY	IC
C	23/09/2020	PRELIMINARY	IC
D	09/10/2020	PRELIMINARY	IC
E	16/10/2020	ISSUE FOR REVIEW	IC
F	11/12/2020	DA SUBMISSION PACKAGE FOR FINAL REPORTS	MH
G	27/08/2021	COUNCIL RFI SUBMISSION	MH
H	28/09/2021	COUNCIL RFI SUBMISSION	GB

marchesepartners

Marchese Partners International Pty Ltd
Level 1, 53 Walker Street, North Sydney, NSW 2060 Australia
P +61 2 9922 4375 F +61 2 9929 5786 E info@marchesepartners.com
www.marchesepartners.com

Sydney · Brisbane · Canberra · Melbourne · Adelaide
Kuala Lumpur · Auckland · Christchurch · London · Madrid
ABN 20 098 552 151

CLIENT
POTTS HILL INVESTMENT PTY LTD

PROJECT
**POTTS HILL SENIORS LIVING
10 NELSON SHORT STREET
POTTS HILL NSW 2143**

DRAWING TITLE LEVEL 2	
SCALE 1 : 250 @A1 1 : 500 @A3	DATE 05/03/2021
JOB 19128	DRAWING DA2.05
DRAWN JP	CHECKED EB
	REVISION H



IMPORTANT NOTES:
Do not scale from drawings. All dimensions to be checked on site before commencement of work. All discrepancies to be brought to the attention of the Architect. Larger scale drawings and written dimensions take preference. This drawing is copyright and the property of the author, and must not be retained, copied or used without the express authority of MARCHESE + PARTNERS INTERNATIONAL PTY. LTD.

FOR APPROVAL

NOT FOR CONSTRUCTION

REVISION	DATE	DESCRIPTION	BY
A	16/09/2020	PRELIMINARY	IC
B	22/09/2020	PRELIMINARY	IC
C	23/09/2020	PRELIMINARY	IC
D	09/10/2020	PRELIMINARY	IC
E	16/10/2020	ISSUE FOR REVIEW	IC
F	11/12/2020	DA SUBMISSION PACKAGE FOR FINAL REPORTS	MH
G	27/08/2021	COUNCIL RFI SUBMISSION	MH
H	28/09/2021	COUNCIL RFI SUBMISSION	GB

marchesepartners

Marchese Partners International Pty Ltd
Level 1, 53 Walker Street, North Sydney, NSW 2060 Australia
P +61 2 9922 4375 F +61 2 9929 5786 E info@marchesepartners.com
www.marchesepartners.com

Sydney · Brisbane · Canberra · Melbourne · Adelaide
Kuala Lumpur · Auckland · Christchurch · London · Madrid
ABN 20 098 552 151

CLIENT		DRAWING TITLE	
POTTS HILL INVESTMENT PTY LTD		LEVEL 3	
PROJECT		SCALE	DATE
POTTS HILL SENIORS LIVING		1 : 250 @A1	05/03/2021
10 NELSON SHORT STREET		1 : 500 @A3	
POTTS HILL NSW 2143		JOB	DRAWING
		19128	DA2.06
		DRAWN	CHECKED
		JP	EB
		REVISION	
		H	



IMPORTANT NOTES:
Do not scale from drawings. All dimensions to be checked on site before commencement of work. All discrepancies to be brought to the attention of the Architect. Larger scale drawings and written dimensions take preference. This drawing is copyright and the property of the author, and must not be retained, copied or used without the express authority of MARCHESE + PARTNERS INTERNATIONAL PTY. LTD.

FOR APPROVAL

NOT FOR CONSTRUCTION

REVISION	DATE	DESCRIPTION	BY
A	16/09/2020	PRELIMINARY	IC
B	22/09/2020	PRELIMINARY	IC
C	23/09/2020	PRELIMINARY	IC
D	09/10/2020	PRELIMINARY	IC
E	16/10/2020	ISSUE FOR REVIEW	IC
F	11/12/2020	DA SUBMISSION PACKAGE FOR FINAL REPORTS	MH
G	27/08/2021	COUNCIL RFI SUBMISSION	MH
H	28/09/2021	COUNCIL RFI SUBMISSION	GB

marchesepartners
Marchese Partners International Pty Ltd
Level 1, 53 Walker Street, North Sydney, NSW 2060 Australia
P +61 2 9922 4375 F +61 2 9929 5786 E info@marchesepartners.com
www.marchesepartners.com
Sydney · Brisbane · Canberra · Melbourne · Adelaide
Kuala Lumpur · Auckland · Christchurch · London · Madrid
ABN 20 098 552 151

0 5 10

CLIENT
POTTS HILL INVESTMENT PTY LTD

PROJECT
**POTTS HILL SENIORS LIVING
10 NELSON SHORT STREET
POTTS HILL NSW 2143**

DRAWING TITLE
LEVEL 4

SCALE	DATE	DRAWN	CHECKED
1 : 250 @A1 1 : 500 @A3	05/03/2021	JP	EB
JOB 19128	DRAWING DA2.07		REVISION H



IMPORTANT NOTES:
Do not scale from drawings. All dimensions to be checked on site before commencement of work. All discrepancies to be brought to the attention of the Architect. Larger scale drawings and written dimensions take preference. This drawing is copyright and the property of the author, and must not be retained, copied or used without the express authority of MARCHESSE + PARTNERS INTERNATIONAL PTY. LTD.

FOR APPROVAL

NOT FOR CONSTRUCTION

REVISION	DATE	DESCRIPTION	BY
A	16/09/2020	PRELIMINARY	IC
B	22/09/2020	PRELIMINARY	IC
C	23/09/2020	PRELIMINARY	IC
D	09/10/2020	PRELIMINARY	IC
E	16/10/2020	ISSUE FOR REVIEW	IC
F	11/12/2020	DA SUBMISSION PACKAGE FOR FINAL REPORTS	MH
G	27/08/2021	COUNCIL RFI SUBMISSION	MH
H	28/09/2021	COUNCIL RFI SUBMISSION	GB

marchesepartners

Marchese Partners International Pty Ltd
Level 1, 53 Walker Street, North Sydney, NSW 2060 Australia
P +61 2 9922 4375 F +61 2 9929 5786 E info@marchesepartners.com
www.marchesepartners.com

Sydney · Brisbane · Canberra · Melbourne · Adelaide
Kuala Lumpur · Auckland · Christchurch · London · Madrid
ABN 20 098 552 151


0 5 10

CLIENT
POTTS HILL INVESTMENT PTY LTD


PROJECT
**POTTS HILL SENIORS LIVING
10 NELSON SHORT STREET
POTTS HILL NSW 2143**

DRAWING TITLE
LEVEL 5


SCALE	DATE	DRAWN	CHECKED
1 : 250 @A1 1 : 500 @A3	05/03/2021	JP	EB
JOB 19128	DRAWING DA2.08		REVISION H

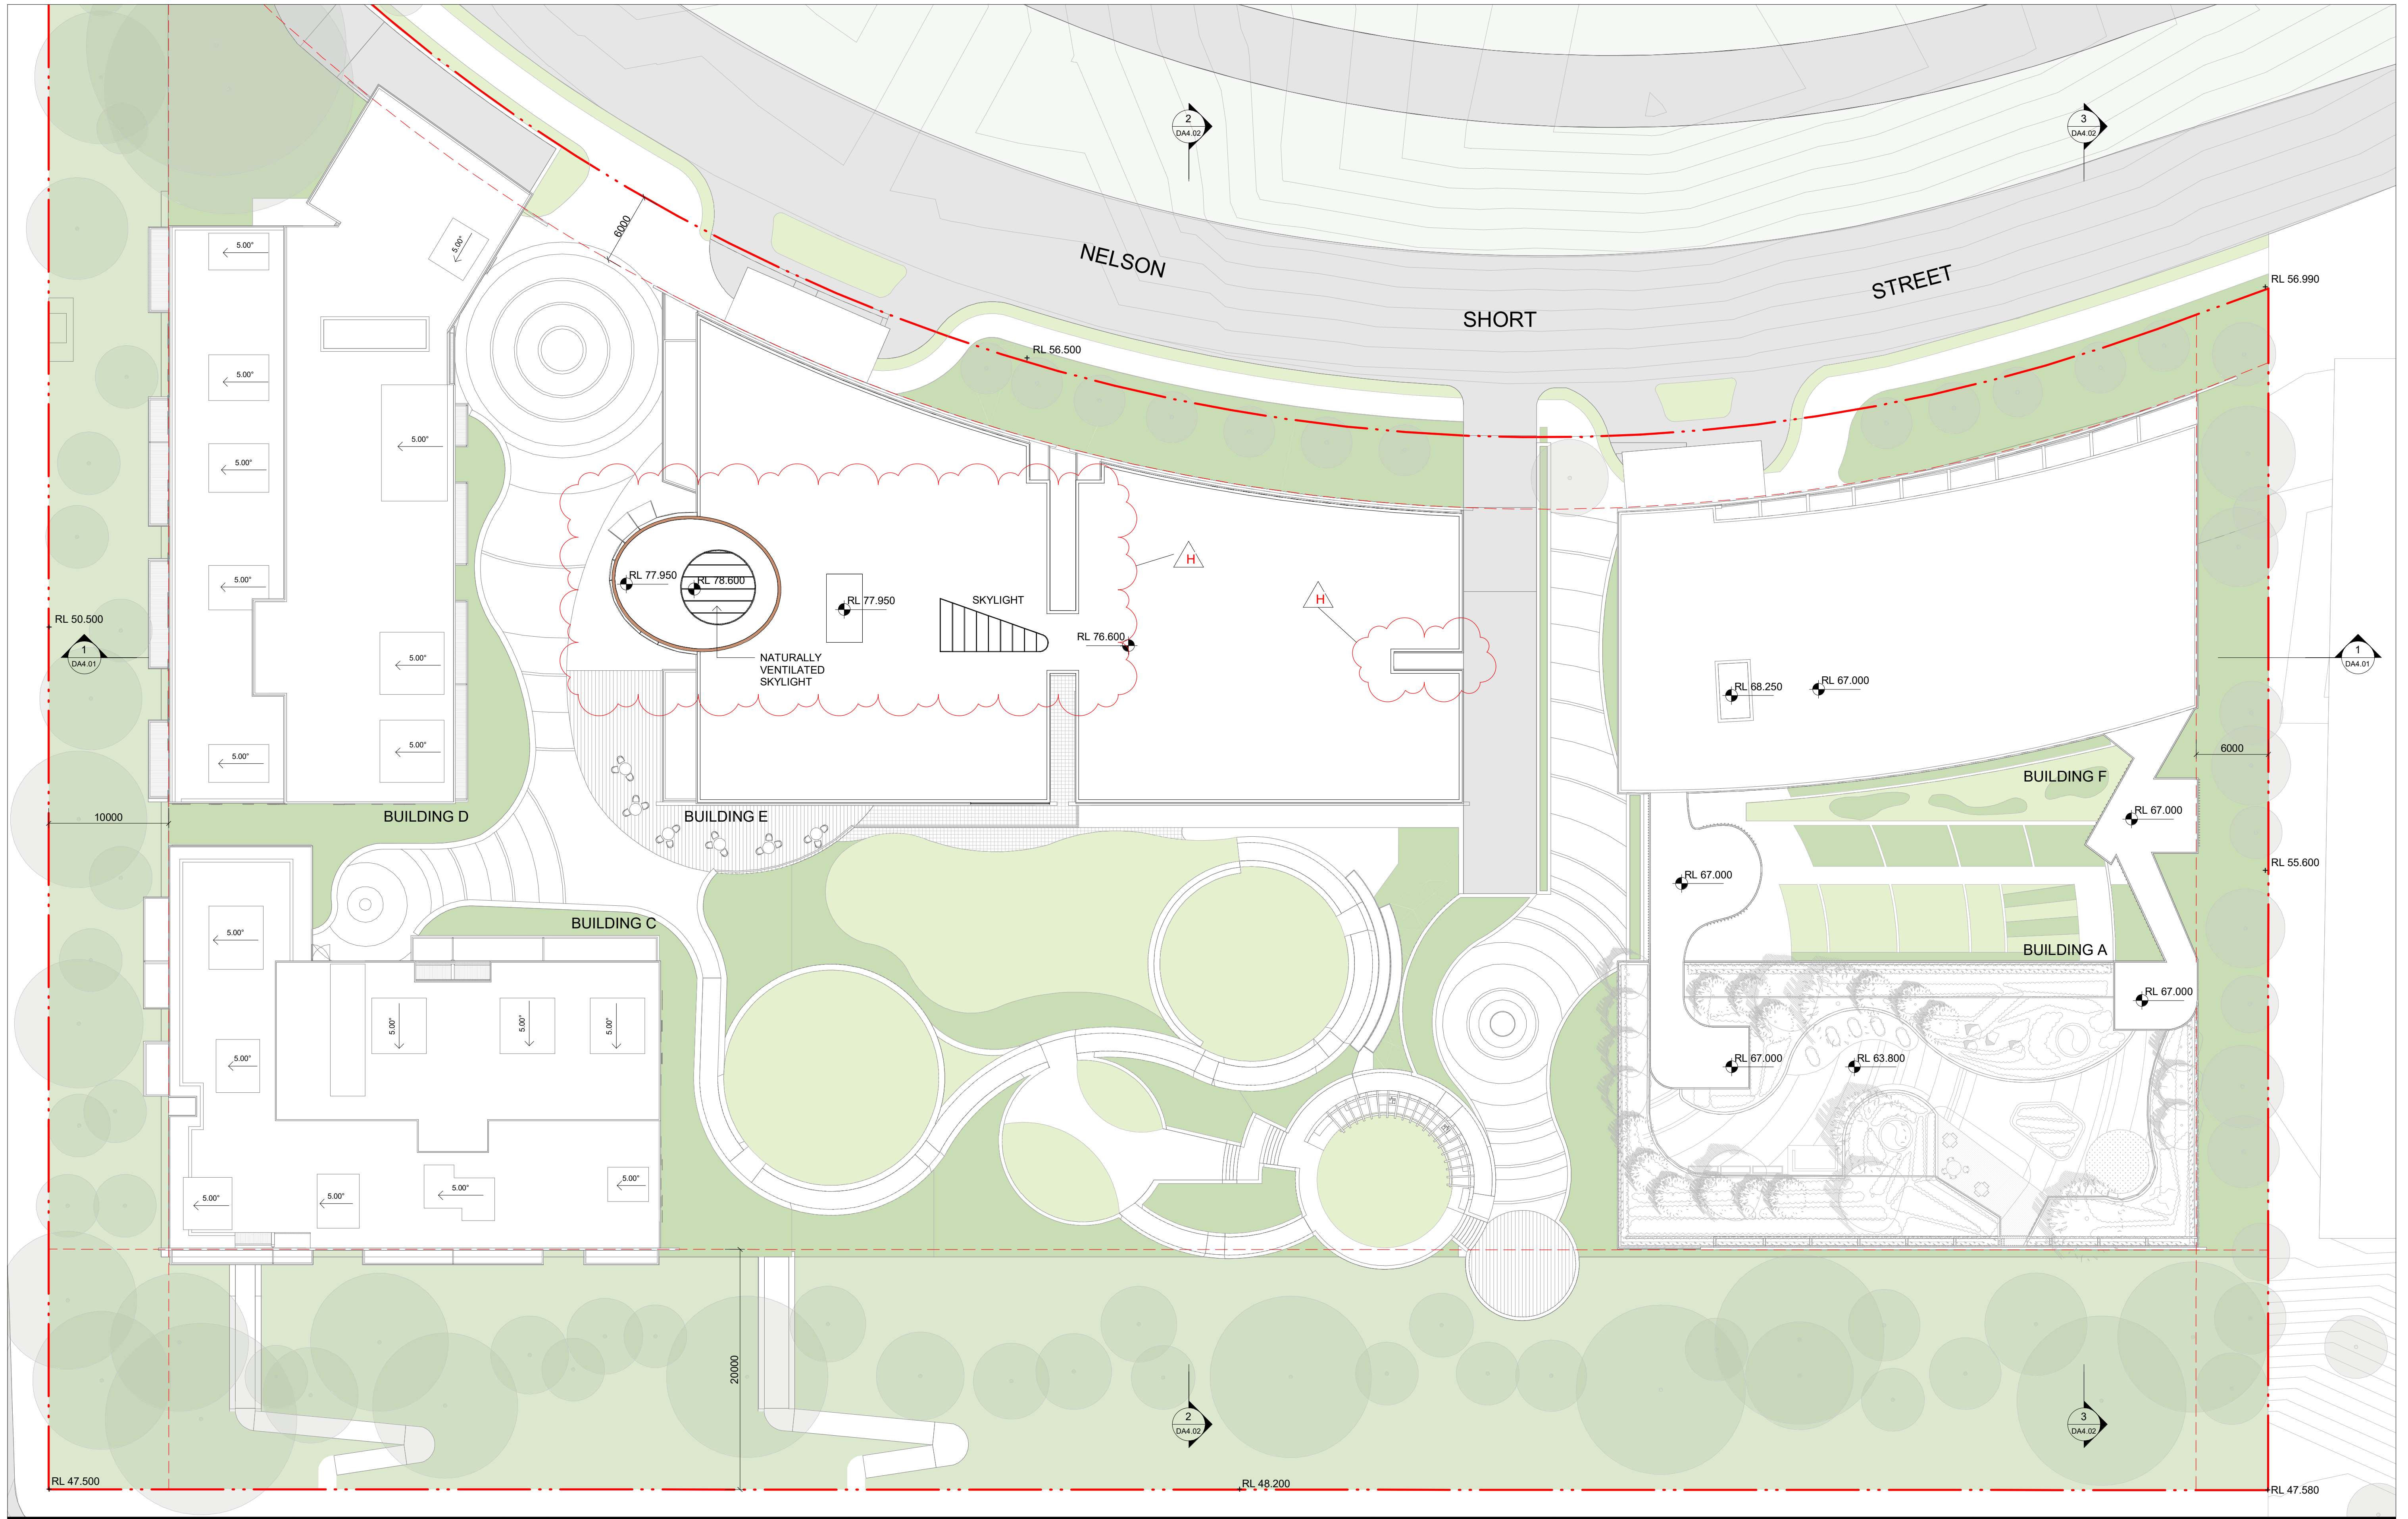

IMPORTANT NOTES: Do not scale from drawings. All dimensions to be checked on site before commencement of work. All discrepancies to be brought to the attention of the Architect. Larger scale drawings and written dimensions take preference. This drawing is copyright and the property of the author, and must not be retained, copied or used without the express authority of MARCHESE + PARTNERS INTERNATIONAL PTY. LTD. FOR APPROVAL NOT FOR CONSTRUCTION	REVISION	DATE	DESCRIPTION	BY	marchesepartners Marchese Partners International Pty Ltd Level 1, 53 Walker Street, North Sydney, NSW 2060 Australia P +61 2 9922 4375 F +61 2 9929 5786 E info@marchesepartners.com www.marchesepartners.com Sydney · Brisbane · Canberra · Melbourne · Adelaide Kuala Lumpur · Auckland · Christchurch · London · Madrid ABN 20 098 552 151		CLIENT POTTS HILL INVESTMENT PTY LTD				DRAWING TITLE ROOF LEVEL							
	A	16/09/2020	PRELIMINARY	IC			PROJECT POTTS HILL SENIORS LIVING				SCALE 1 : 250 @A1 1 : 500 @A3		DATE 05/03/2021		DRAWN JP		CHECKED EB	
	B	22/09/2020	PRELIMINARY	IC			10 NELSON SHORT STREET											
	C	23/09/2020	PRELIMINARY	IC			POTTS HILL NSW 2143											
	D	09/10/2020	PRELIMINARY	IC														
	E	16/10/2020	ISSUE FOR REVIEW	IC														
	F	11/12/2020	DA SUBMISSION PACKAGE FOR FINAL REPORTS	MH														
	G	27/08/2021	COUNCIL RFI SUBMISSION	MH														
	H	28/09/2021	COUNCIL RFI SUBMISSION	GB														
											JOB 19128				DRAWING DA2.09		REVISION H	

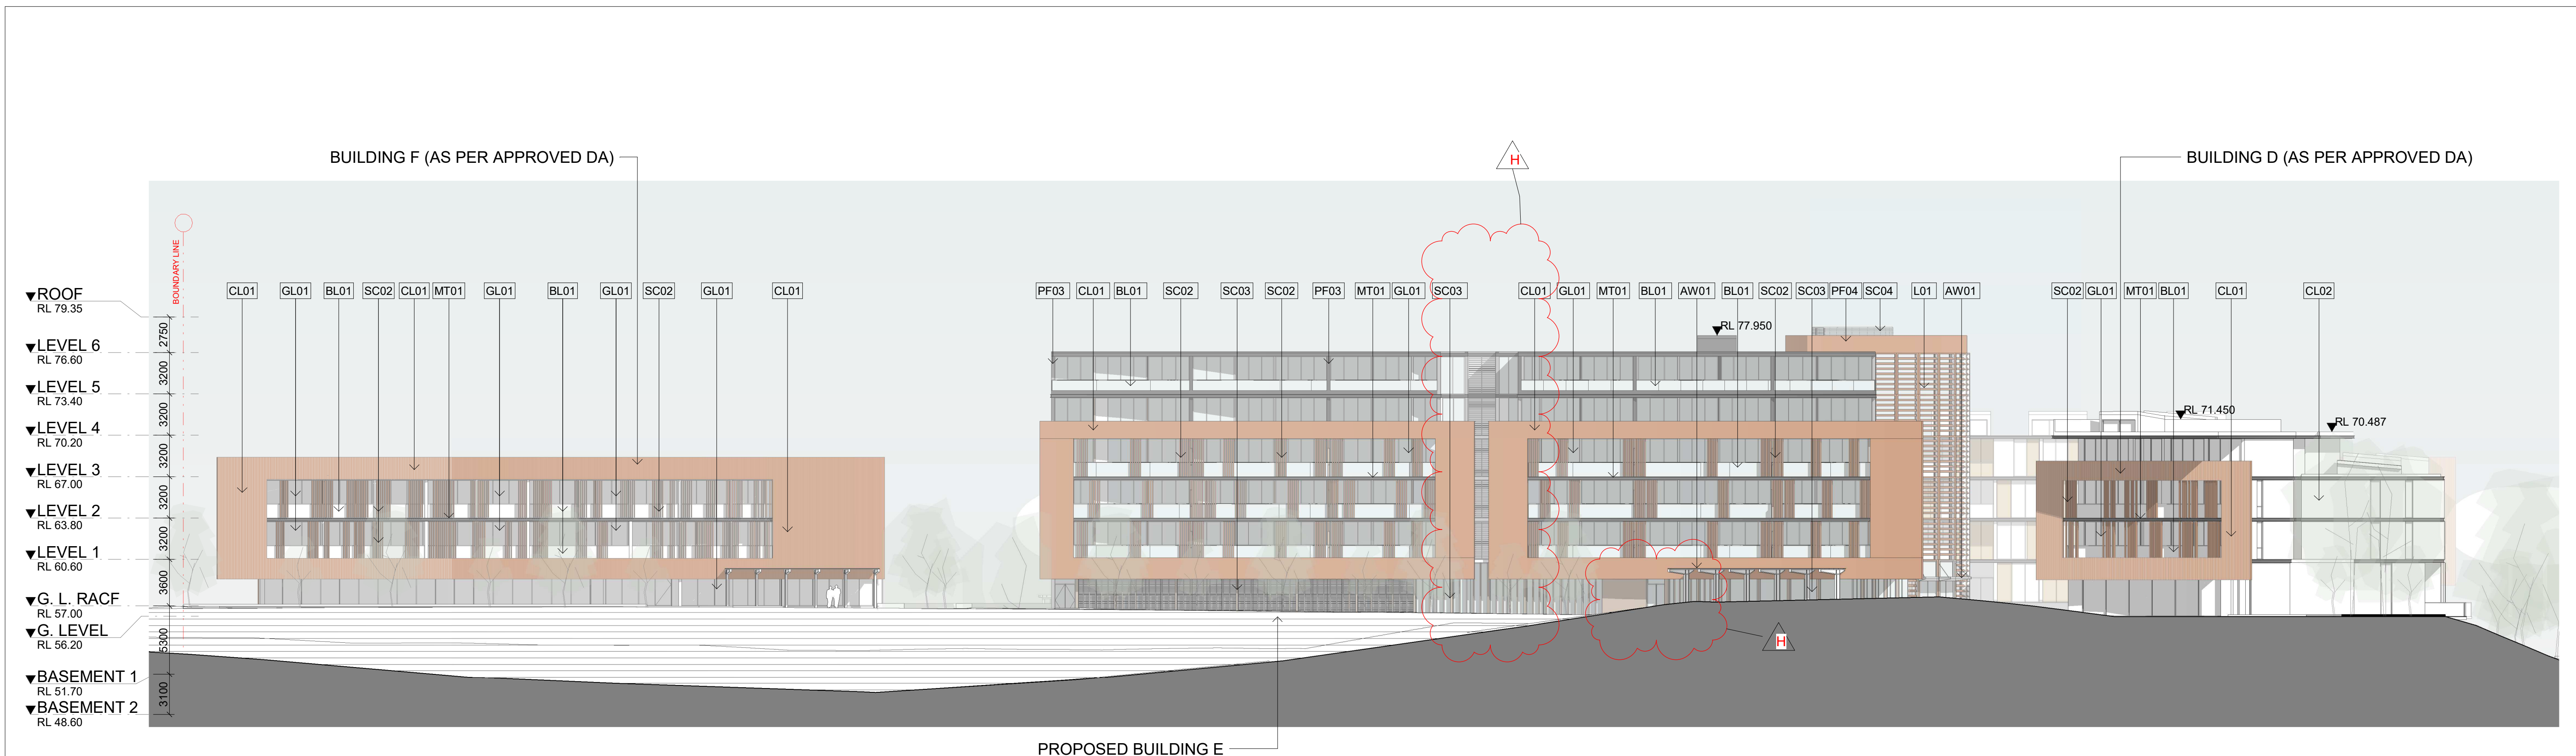

1 WEST ELEVATION

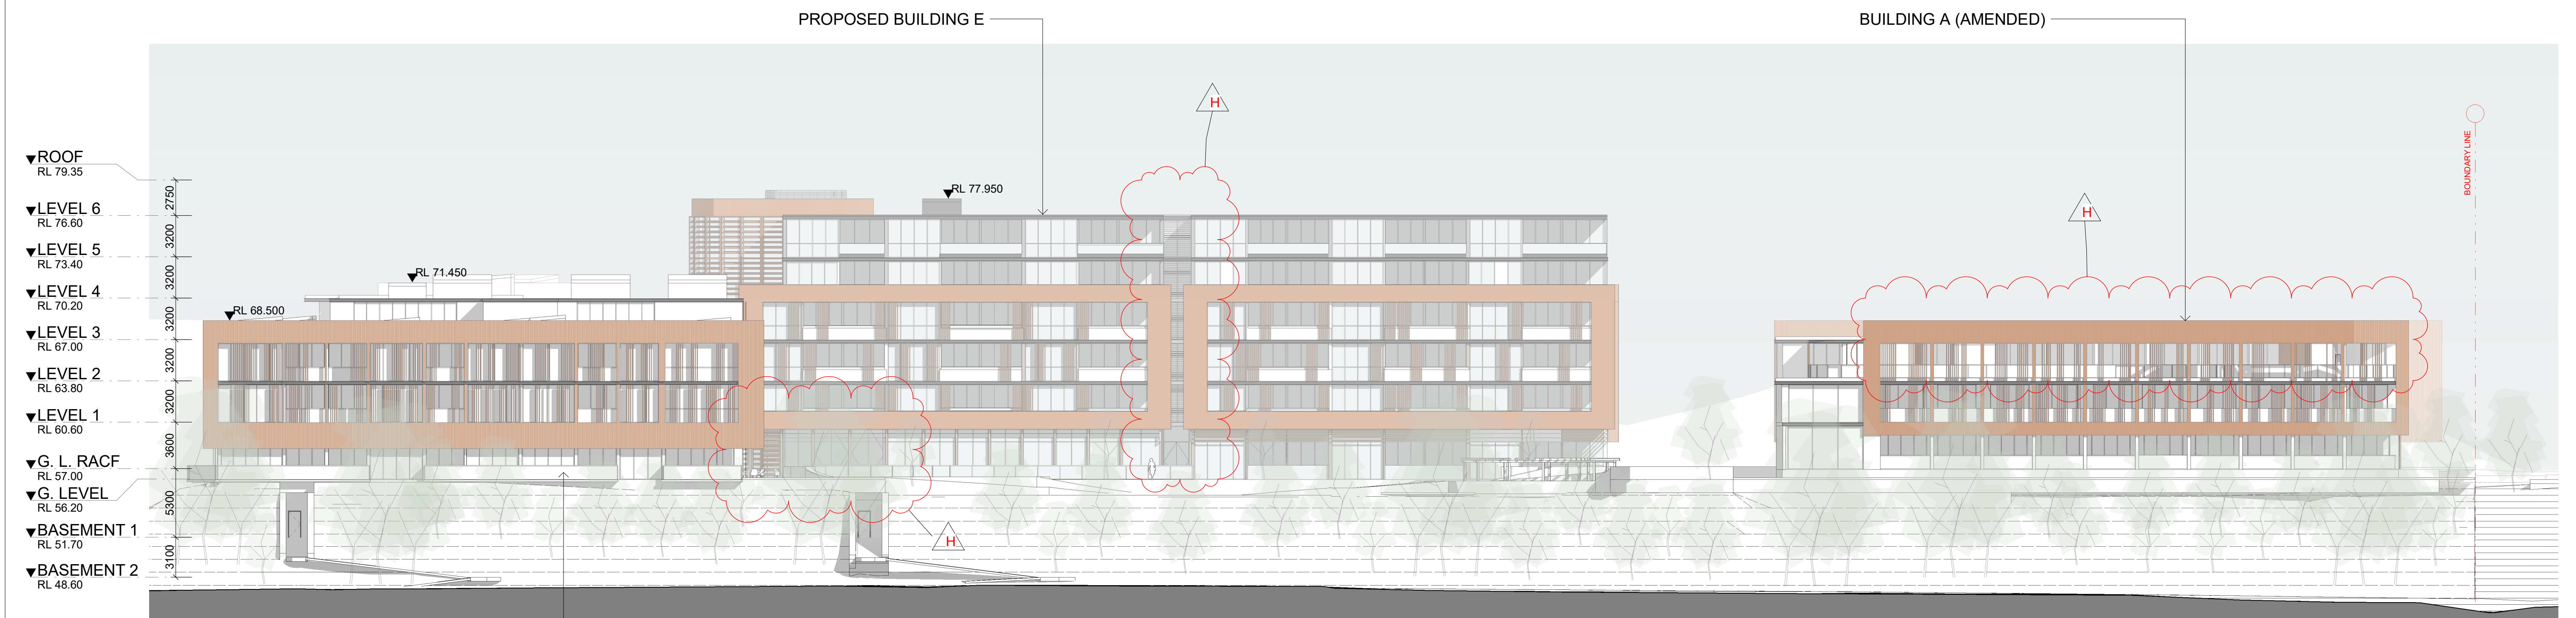

2 EAST ELEVATION


ABBREVIATIONS	
PF01	Paint Finish - Type 1 (White)
PF02	Paint Finish - Type 2 (Grey)
PF03	Paint Finish - Type 3 (Black)
PF04	Paint Finish - Type 4 (Terracotta)
CL01	Cladding (Terracotta Facade System)
CL02	Precast Concrete Panel
L01	Louvre - Type 1 (Terracotta)
L02	Louvre - Type 2 (Metal)
MT01	Prefinished Metal - Type 1
SC01	Screening - Type 1 (Perforated metal Screens)
SC02	Screening - Type 2 (Fixed vertical metal louvres/battens)
SC03	Screening - Type 3 (Fixed vertical metal louvres/battens)
SC04	Screening - Type 4 (Fixed vertical metal louvres)
GL01	Windows (Clear / toned glazing, aluminum frame)
BL01	Balustrade - Type 1 (Frameless glass with stainless steel supports)
BL02	Balustrade - Type 2 (Metal vertical baluster balustrade)
BL03	Balustrade - Type 3 (Metal high post fence)
AW01	Awning (Fixed horizontal metal louvres)

IMPORTANT NOTES:
Do not scale from drawings. All dimensions to be checked on site before commencement of work. All discrepancies to be brought to the attention of the Architect. Larger scale drawings and written dimensions take preference. This drawing is copyright and the property of the author, and must not be retained, copied or used without the express authority of MARCHESE + PARTNERS INTERNATIONAL PTY. LTD.

FOR APPROVAL

NOT FOR CONSTRUCTION

REVISION	DATE	DESCRIPTION	BY
A	16/09/2020	PRELIMINARY	IC
B	22/09/2020	PRELIMINARY	IC
C	23/09/2020	PRELIMINARY	IC
D	09/10/2020	PRELIMINARY	IC
E	16/10/2020	ISSUE FOR REVIEW	IC
F	11/12/2020	DA SUBMISSION PACKAGE FOR FINAL REPORTS	MH
G	27/08/2021	COUNCIL RFI SUBMISSION	MH
H	28/09/2021	COUNCIL RFI SUBMISSION	GB

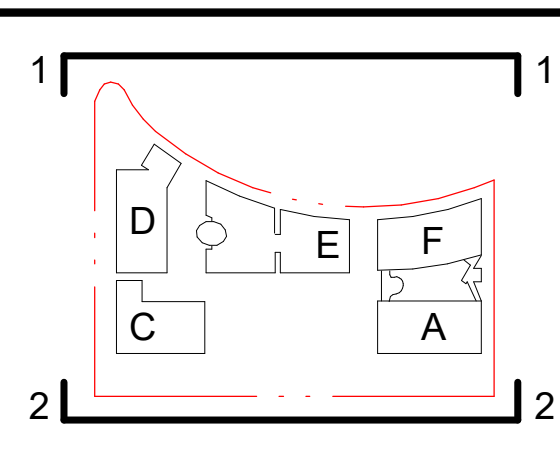


marchesepartners

Marchese Partners International Pty Ltd
Level 1, 53 Walker Street, North Sydney, NSW 2060 Australia
P +61 2 9922 4375 F +61 2 9929 5786 E info@marchesepartners.com
www.marchesepartners.com


Sydney · Brisbane · Canberra · Melbourne · Adelaide
Kuala Lumpur · Auckland · Christchurch · London · Madrid
ABN 20 098 552 151



CLIENT		DRAWING TITLE			
POTTS HILL INVESTMENT PTY LTD		SITE ELEVATIONS - WEST & EAST			
PROJECT		SCALE	DATE	DRAWN	CHECKED
POTTS HILL SENIORS LIVING		1 : 250 @A1	05/03/2021	IC	EB
10 NELSON SHORT STREET		1 : 500 @A3			
POTTS HILL NSW 2143		JOB	DRAWING		REVISION
		19128	DA3.01		H

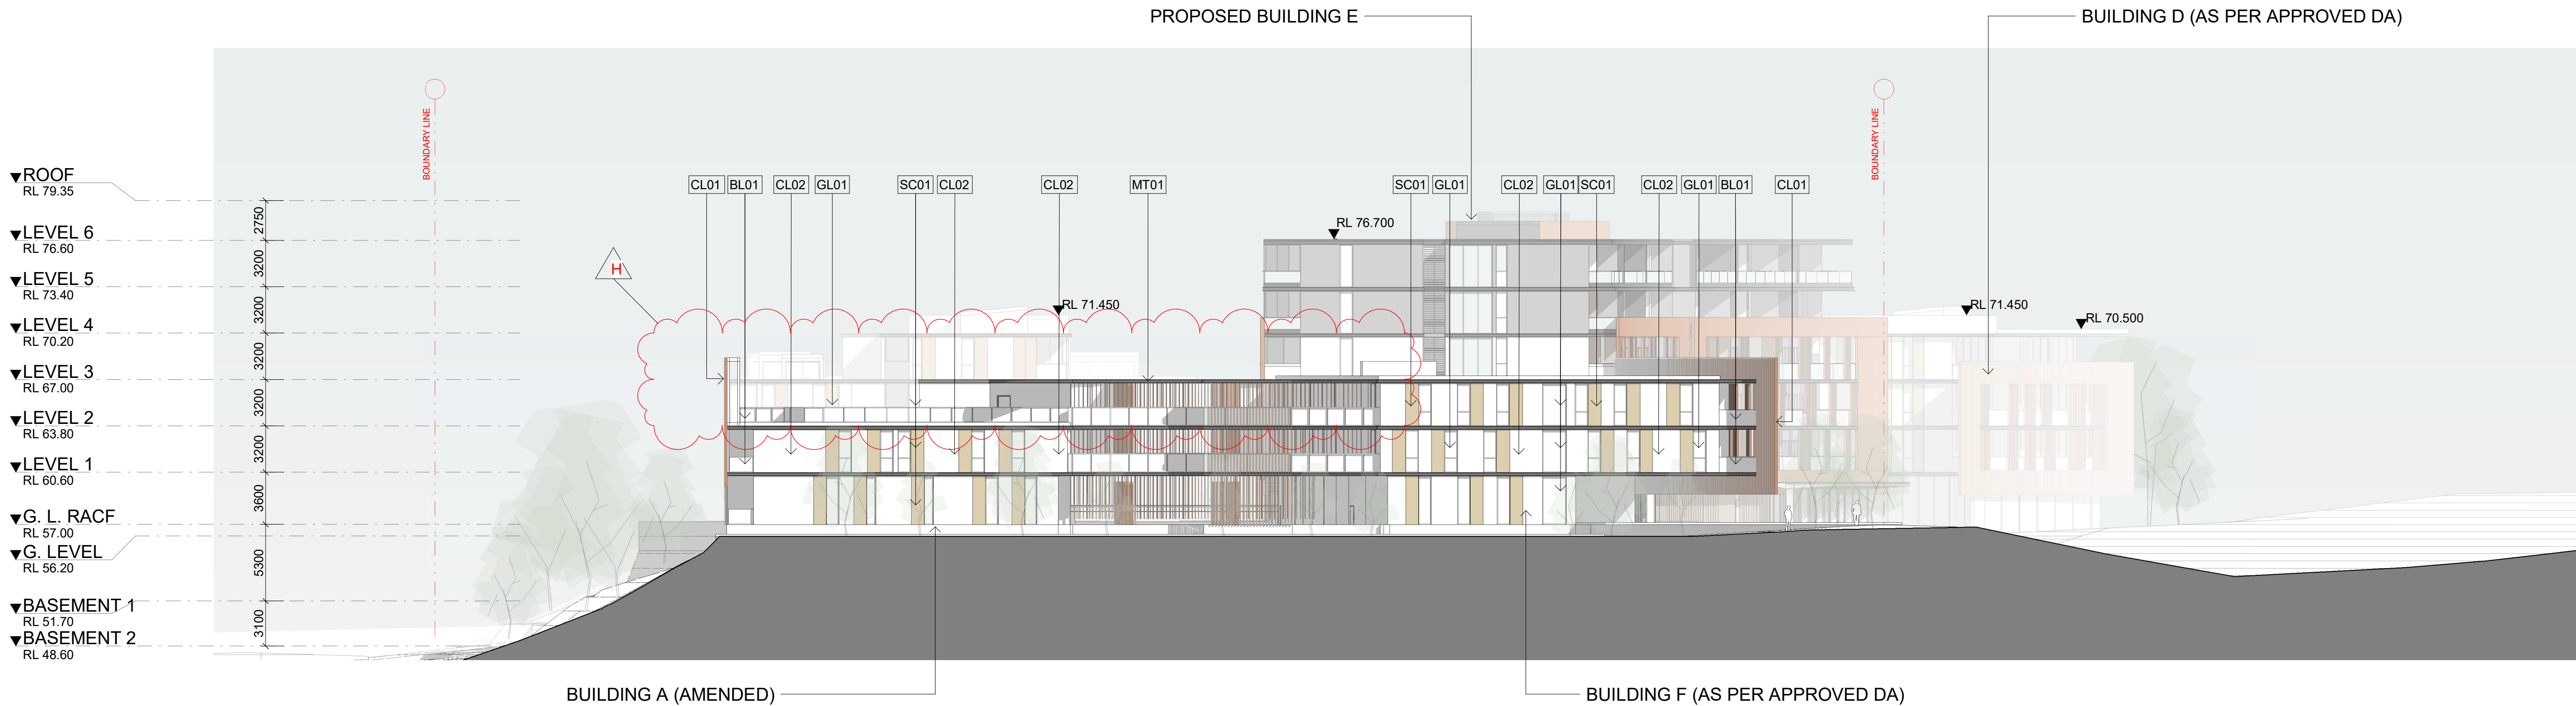

1 NORTH ELEVATION
DA2.02

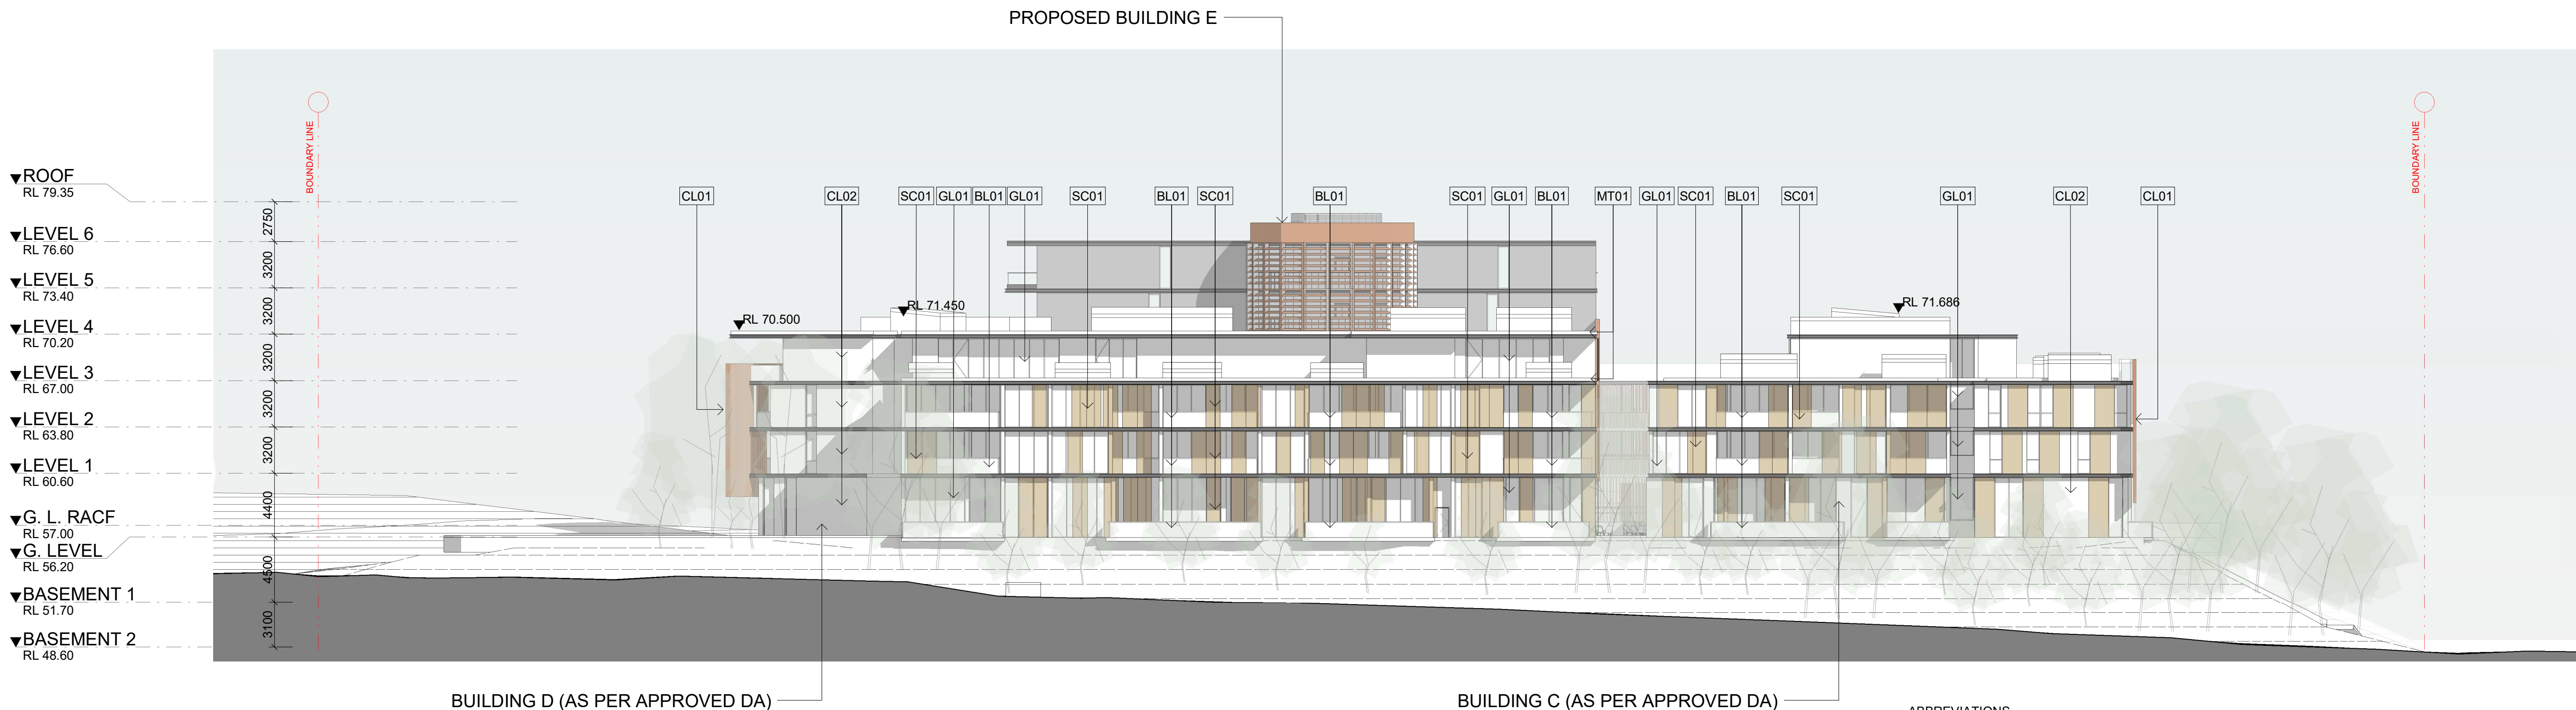

2 SOUTH ELEVATION

ABBREVIATIONS			
PF01	Paint Finish - Type 1 (White)	SC01	Screening - Type 1 (Perforated metal Screens)
PF02	Paint Finish - Type 2 (Grey)	SC02	Screening - Type 2 (Fixed vertical metal louvres/battens)
PF03	Paint Finish - Type 3 (Black)	SC03	Screening - Type 3 (Fixed vertical metal louvres/battens)
PF04	Paint Finish - Type 4 (Terracotta)	SC04	Screening - Type 4 (Fixed vertical metal louvres)
CL01	Cladding (Terracotta Facade System)	GL01	Windows (Clear / toned glazing, aluminum frame)
CL02	Precast Concrete Panel	BL01	Balustrade - Type 1 (Frameless glass with stainless steel supports)
L01	Louvre - Type 1 (Terracotta)	BL02	Balustrade - Type 2 (Metal vertical baluster balustrade)
L02	Louvre - Type 2 (Metal)	BL03	Balustrade - Type 3 (Metal high post fence)
MT01	Prefinished Metal - Type 1	AW01	Awning (Fixed horizontal metal louvres)

IMPORTANT NOTES:
Do not scale from drawings. All dimensions to be checked on site before commencement of work. All discrepancies to be brought to the attention of the Architect. Larger scale drawings and written dimensions take preference. This drawing is copyright and the property of the author, and must not be retained, copied or used without the express authority of MARCHESE + PARTNERS INTERNATIONAL PTY. LTD.

FOR APPROVAL

NOT FOR CONSTRUCTION

REVISION	DATE	DESCRIPTION	BY
A	16/09/2020	PRELIMINARY	IC
B	22/09/2020	PRELIMINARY	IC
C	23/09/2020	PRELIMINARY	IC
D	09/10/2020	PRELIMINARY	IC
E	16/10/2020	ISSUE FOR REVIEW	IC
F	11/12/2020	DA SUBMISSION PACKAGE FOR FINAL REPORTS	MH
G	27/08/2021	COUNCIL RFI SUBMISSION	MH
H	28/09/2021	COUNCIL RFI SUBMISSION	GB

2

1

marchesepartners

Marchese Partners International Pty Ltd
Level 1, 53 Walker Street, North Sydney, NSW 2060 Australia
P +61 2 9922 4375 F +61 2 9929 5786 E info@marchesepartners.com
www.marchesepartners.com


Sydney · Brisbane · Canberra · Melbourne · Adelaide
Kuala Lumpur · Auckland · Christchurch · London · Madrid
ABN 20 098 552 151

CLIENT
POTTS HILL INVESTMENT PTY LTD


PROJECT
**POTTS HILL SENIORS LIVING
10 NELSON SHORT STREET
POTTS HILL NSW 2143**

DRAWING TITLE
SITE ELEVATIONS - NORTH & SOUTH

SCALE	DATE	DRAWN	CHECKED
1 : 250 @A1 1 : 500 @A3	05/03/2021	IC	EB
JOB 19128	DRAWING DA3.02		REVISION H

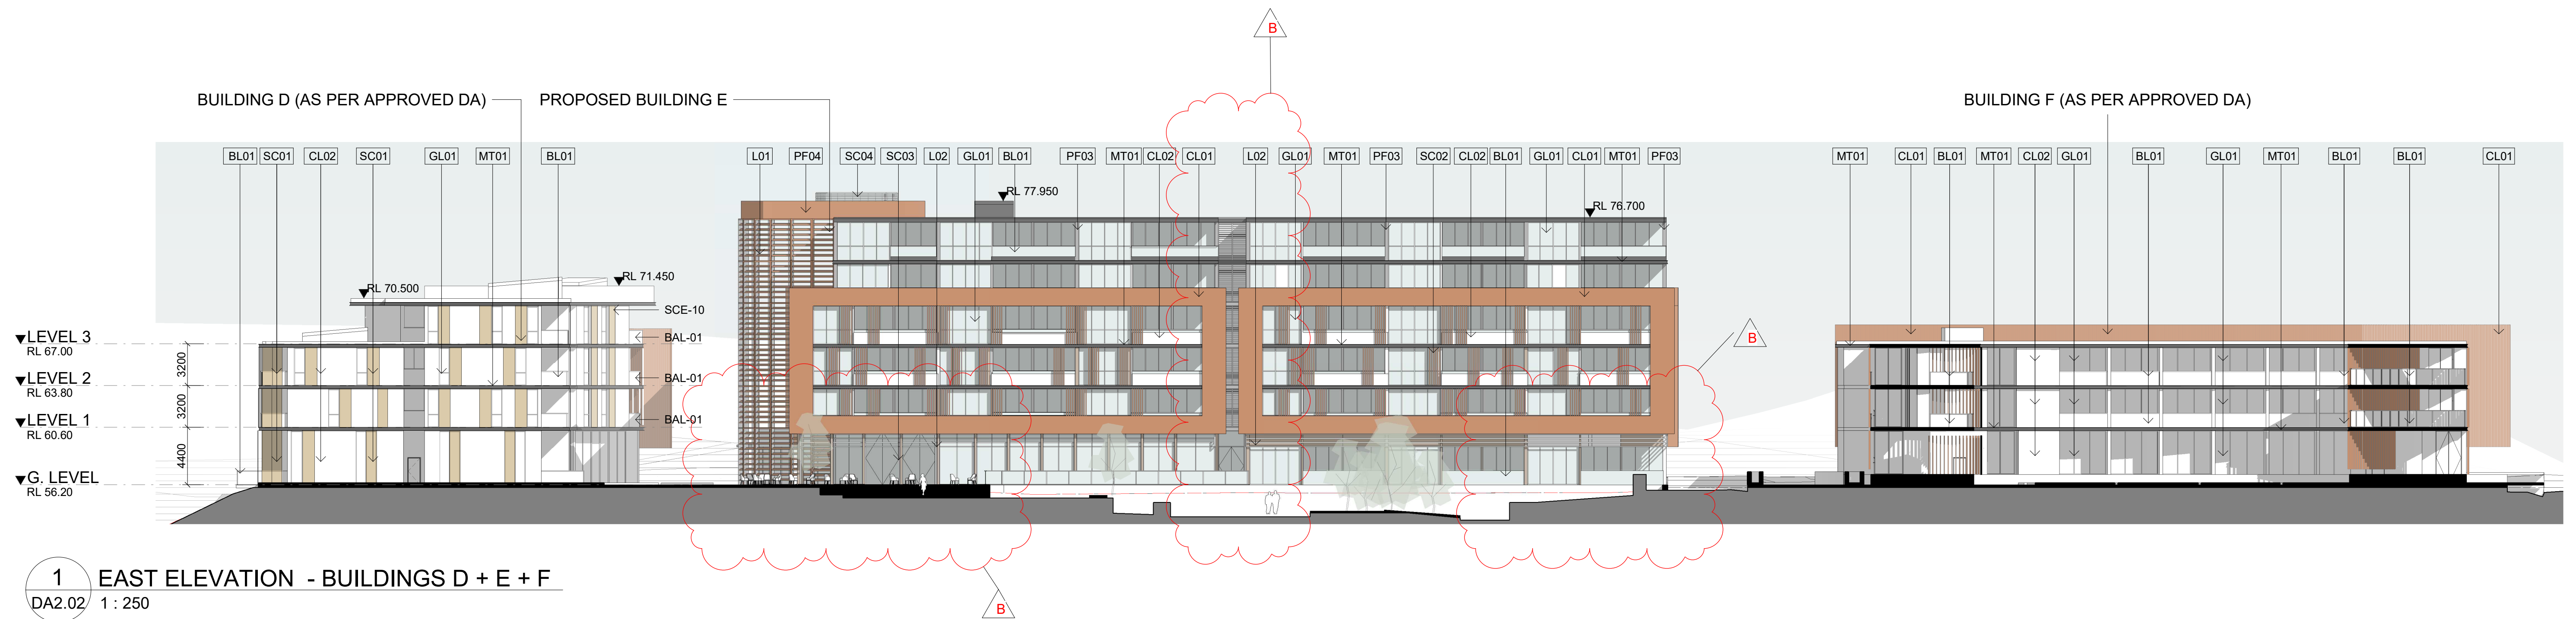

1 EAST ELEVATION - BUILDINGS D + E + F
DA2.02 1 : 250

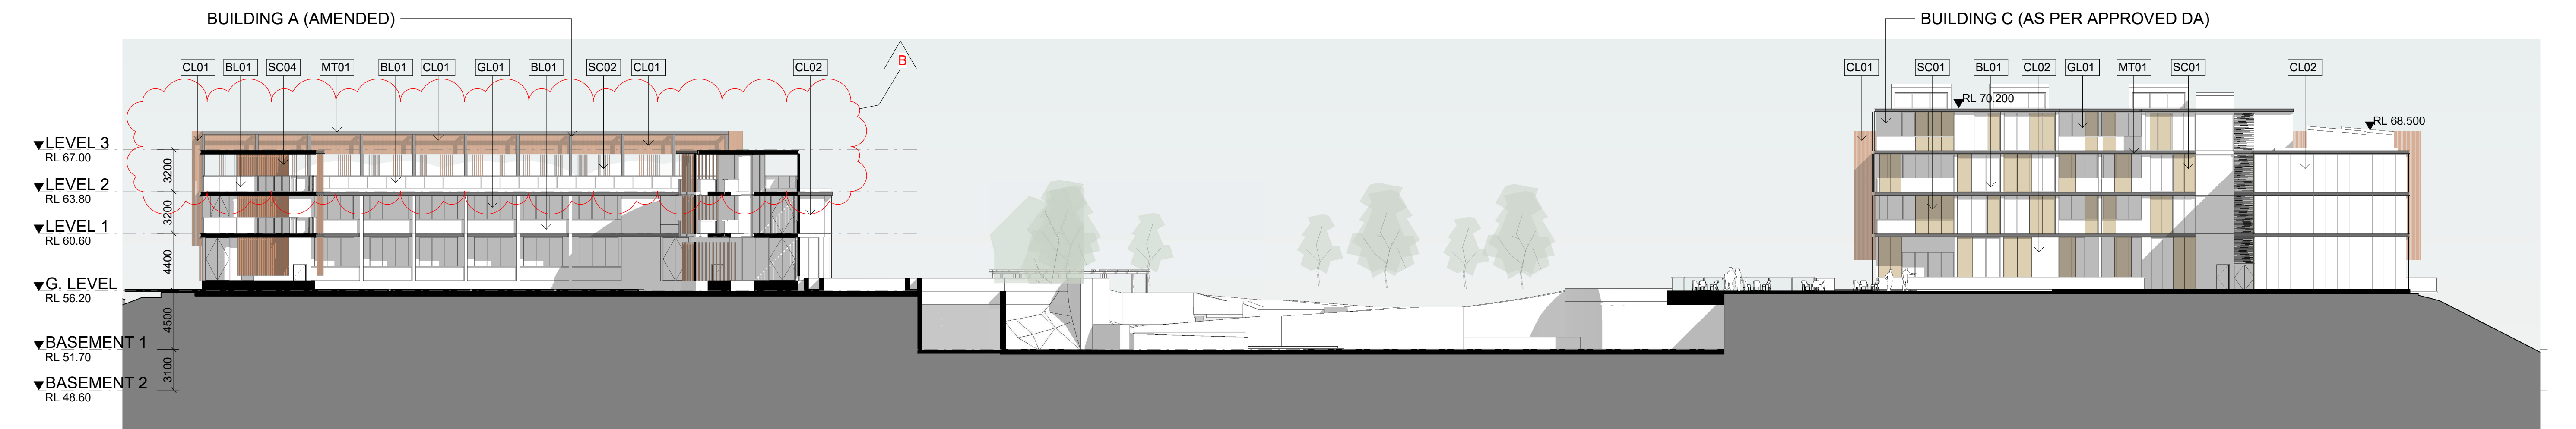

2 WEST ELEVATION - BUILDINGS A + C
DA2.02 1 : 250

ABBREVIATIONS


PF01	Paint Finish - Type 1 (White)	SC01	Screening - Type 1 (Perforated metal Screens)
PF02	Paint Finish - Type 2 (Grey)	SC02	Screening - Type 2 (Fixed vertical metal louvres/battens)
PF03	Paint Finish - Type 3 (Black)	SC03	Screening - Type 3 (Fixed vertical metal louvres/battens)
PF04	Paint Finish - Type 4 (Terracotta)	SC04	Screening - Type 4 (Fixed vertical metal louvres)
CL01	Cladding (Terracotta Facade System)	GL01	Windows (Clear / toned glazing, aluminum frame)
CL02	Precast Concrete Panel	BL01	Balustrade - Type 1 (Frameless glass with stainless steel supports)
L01	Louvre - Type 1 (Terracotta)	BL02	Balustrade - Type 2 (Metal vertical baluster balustrade)
L02	Louvre - Type 2 (Metal)	BL03	Balustrade - Type 3 (Metal high post fence)
MT01	Prefinished Metal - Type 1	AW01	Awning (Fixed horizontal metal louvres)

IMPORTANT NOTES:
Do not scale from drawings. All dimensions to be checked on site before commencement of work. All discrepancies to be brought to the attention of the Architect. Larger scale drawings and written dimensions take preference. This drawing is copyright and the property of the author, and must not be retained, copied or used without the express authority of MARCHESE + PARTNERS INTERNATIONAL PTY. LTD.

FOR APPROVAL

NOT FOR CONSTRUCTION

REVISION	DATE	DESCRIPTION	BY
A	27/08/2021	COUNCIL RFI SUBMISSION	MH
B	28/09/2021	COUNCIL RFI SUBMISSION	GB

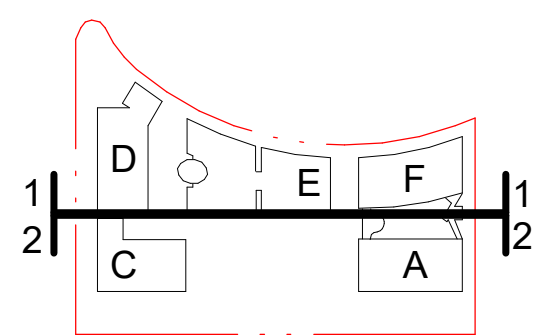

marchesepartners

Marchese Partners International Pty Ltd
Level 1, 53 Walker Street, North Sydney, NSW 2060 Australia
P +61 2 9922 4375 F +61 2 9929 5786 E info@marchesepartners.com
www.marchesepartners.com


Sydney · Brisbane · Canberra · Melbourne · Adelaide
Kuala Lumpur · Auckland · Christchurch · London · Madrid
ABN 20 098 552 151




CLIENT
POTTS HILL INVESTMENT PTY LTD

PROJECT
**POTTS HILL SENIORS LIVING
10 NELSON SHORT STREET
POTTS HILL NSW 2143**

DRAWING TITLE			
SITE ELEVATIONS			
SCALE 1 : 250 @A1 1 : 500 @A3	DATE 05/03/2021	DRAWN MH	CHECKED EB
JOB 19128	DRAWING DA3.03	REVISION B	

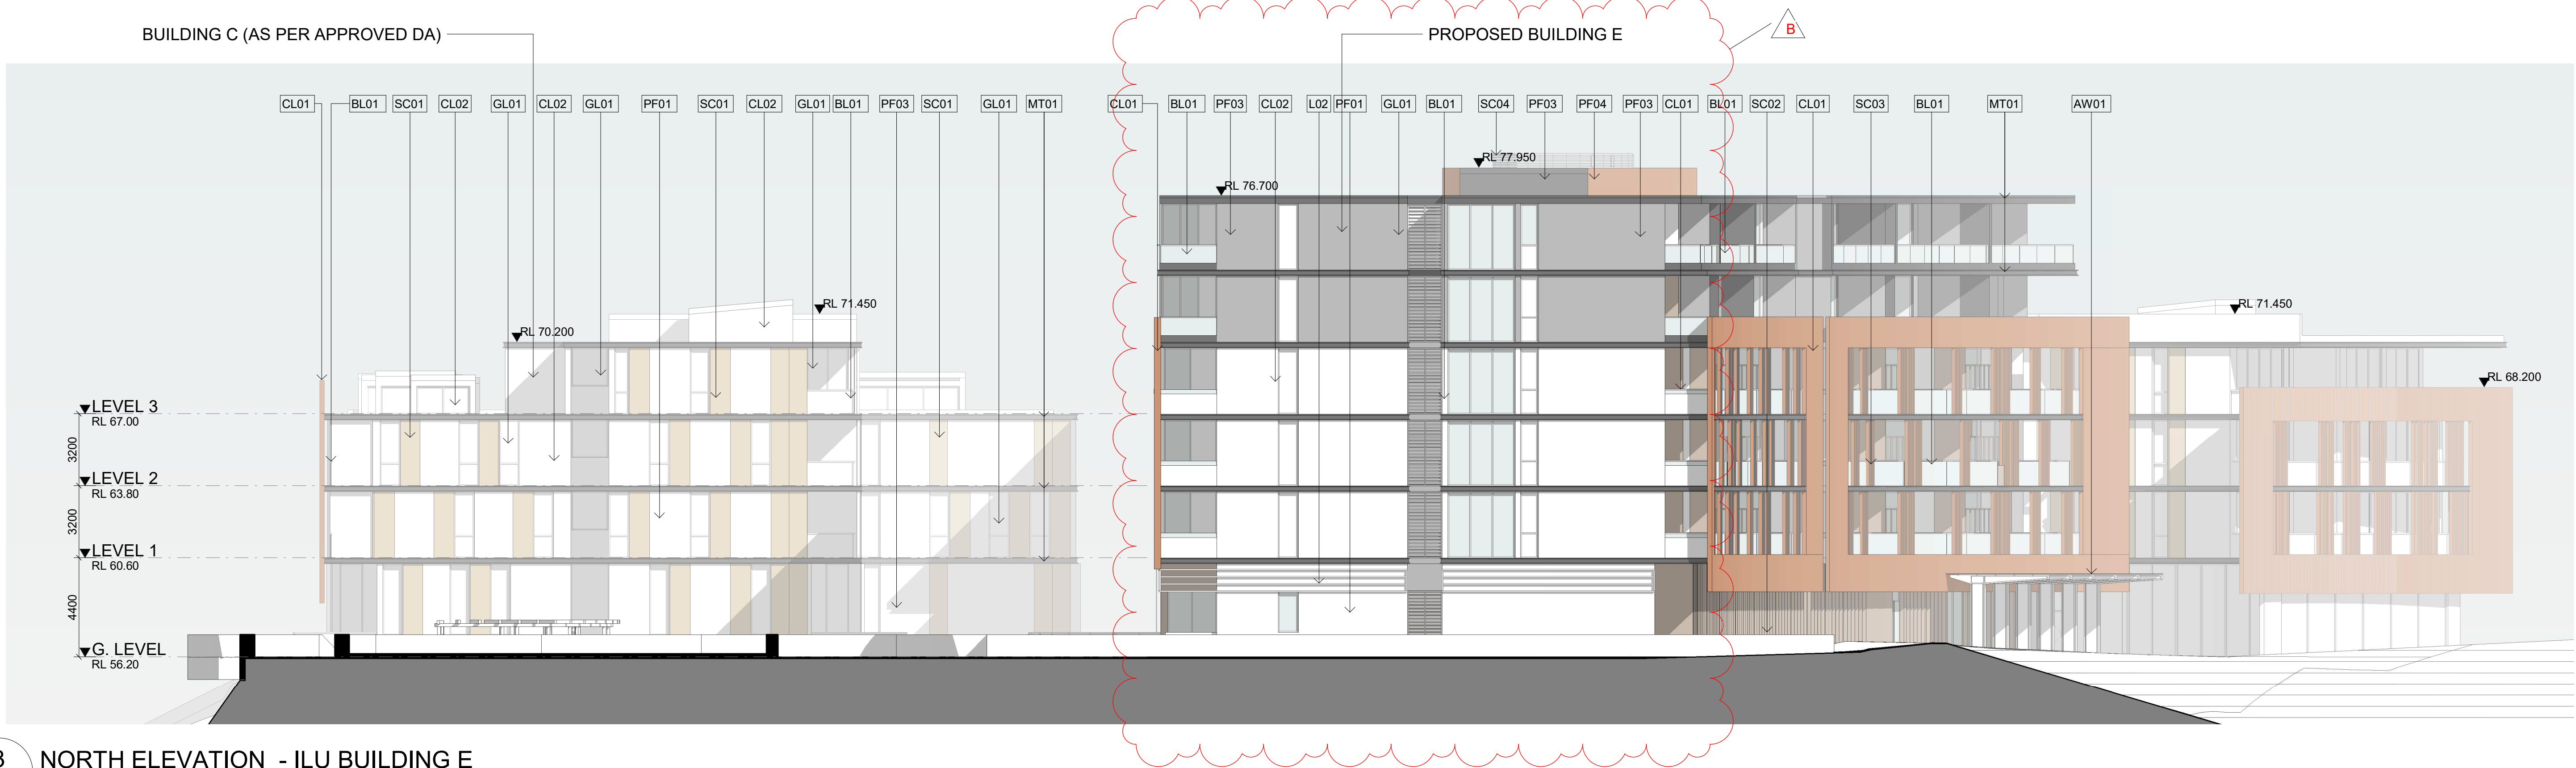

3 NORTH ELEVATION - ILU BUILDING E
DA2.03 1 : 150

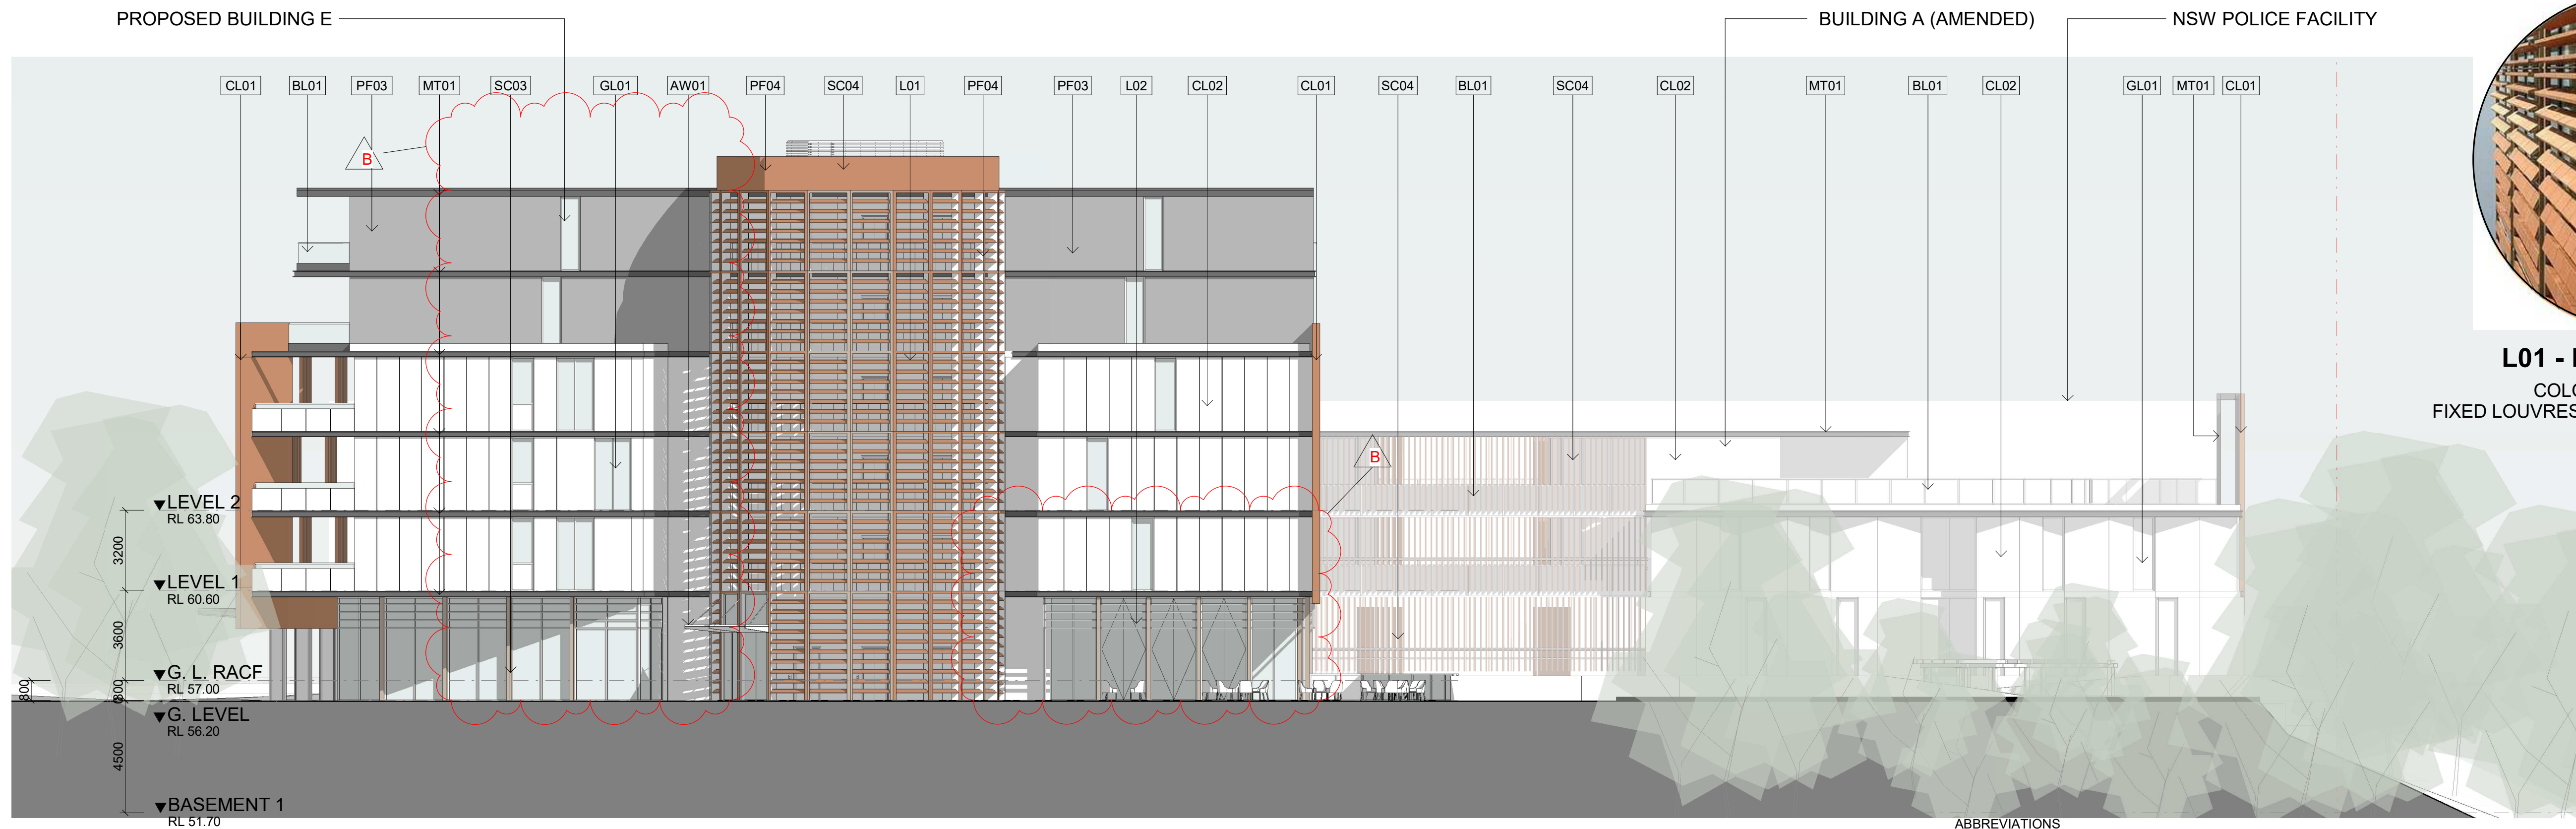

L01 - LOUVRE TYPE 1
COLOUR: TERRACOTTA
FIXED LOUVRES TO OPEN-AIR ATRIUM LOBBY

4 SOUTH ELEVATION - ILU BUILDING E
DA2.02 1 : 150

ABBREVIATIONS


PF01	Paint Finish - Type 1 (White)	SC01	Screening - Type 1 (Perforated metal Screens)
PF02	Paint Finish - Type 2 (Grey)	SC02	Screening - Type 2 (Fixed vertical metal louvres/battens)
PF03	Paint Finish - Type 3 (Black)	SC03	Screening - Type 3 (Fixed vertical metal louvres/battens)
PF04	Paint Finish - Type 4 (Terracota)	SC04	Screening - Type 4 (Fixed vertical metal louvres)
CL01	Cladding (Terracotta Facade System)	GL01	Windows (Clear / toned glazing, aluminum frame)
CL02	Precast Concrete Panel	BL01	Balustrade - Type 1 (Frameless glass with stainless steel supports)
L01	Louvre - Type 1 (Terracota)	BL02	Balustrade - Type 2 (Metal vertical baluster balustrade)
L02	Louvre - Type 2 (Metal)	BL03	Balustrade - Type 3 (Metal high post fence)
MT01	Prefinished Metal - Type 1	AW01	Awning (Fixed horizontal metal louvres)

IMPORTANT NOTES:
Do not scale from drawings. All dimensions to be checked on site before commencement of work. All discrepancies to be brought to the attention of the Architect. Larger scale drawings and written dimensions take preference. This drawing is copyright and the property of the author, and must not be retained, copied or used without the express authority of MARCHESE + PARTNERS INTERNATIONAL PTY. LTD.

FOR APPROVAL

NOT FOR CONSTRUCTION

REVISION	DATE	DESCRIPTION	BY
A	27/08/2021	COUNCIL RFI SUBMISSION	MH
B	28/09/2021	COUNCIL RFI SUBMISSION	GB

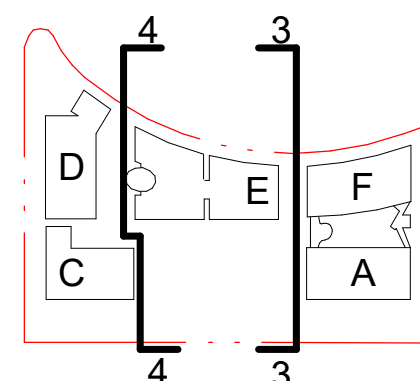

marchesepartners

Marchese Partners International Pty Ltd
Level 1, 53 Walker Street, North Sydney, NSW 2060 Australia
P +61 2 9922 4375 F +61 2 9929 5786 E info@marchesepartners.com
www.marchesepartners.com

Sydney · Brisbane · Canberra · Melbourne · Adelaide
Kuala Lumpur · Auckland · Christchurch · London · Madrid
ABN 20 098 552 151




CLIENT
POTTS HILL INVESTMENT PTY LTD

PROJECT
**POTTS HILL SENIORS LIVING
10 NELSON SHORT STREET
POTTS HILL NSW 2143**

DRAWING TITLE			
SITE ELEVATIONS			
SCALE 1 : 150 @A1 1 : 300 @A3	DATE 05/03/2021	DRAWN MH	CHECKED EB
JOB 19128	DRAWING DA3.04	REVISION B	



5 NORTH ELEVATION - ILU BUILDINGS C + D
DA2.03 1 : 150

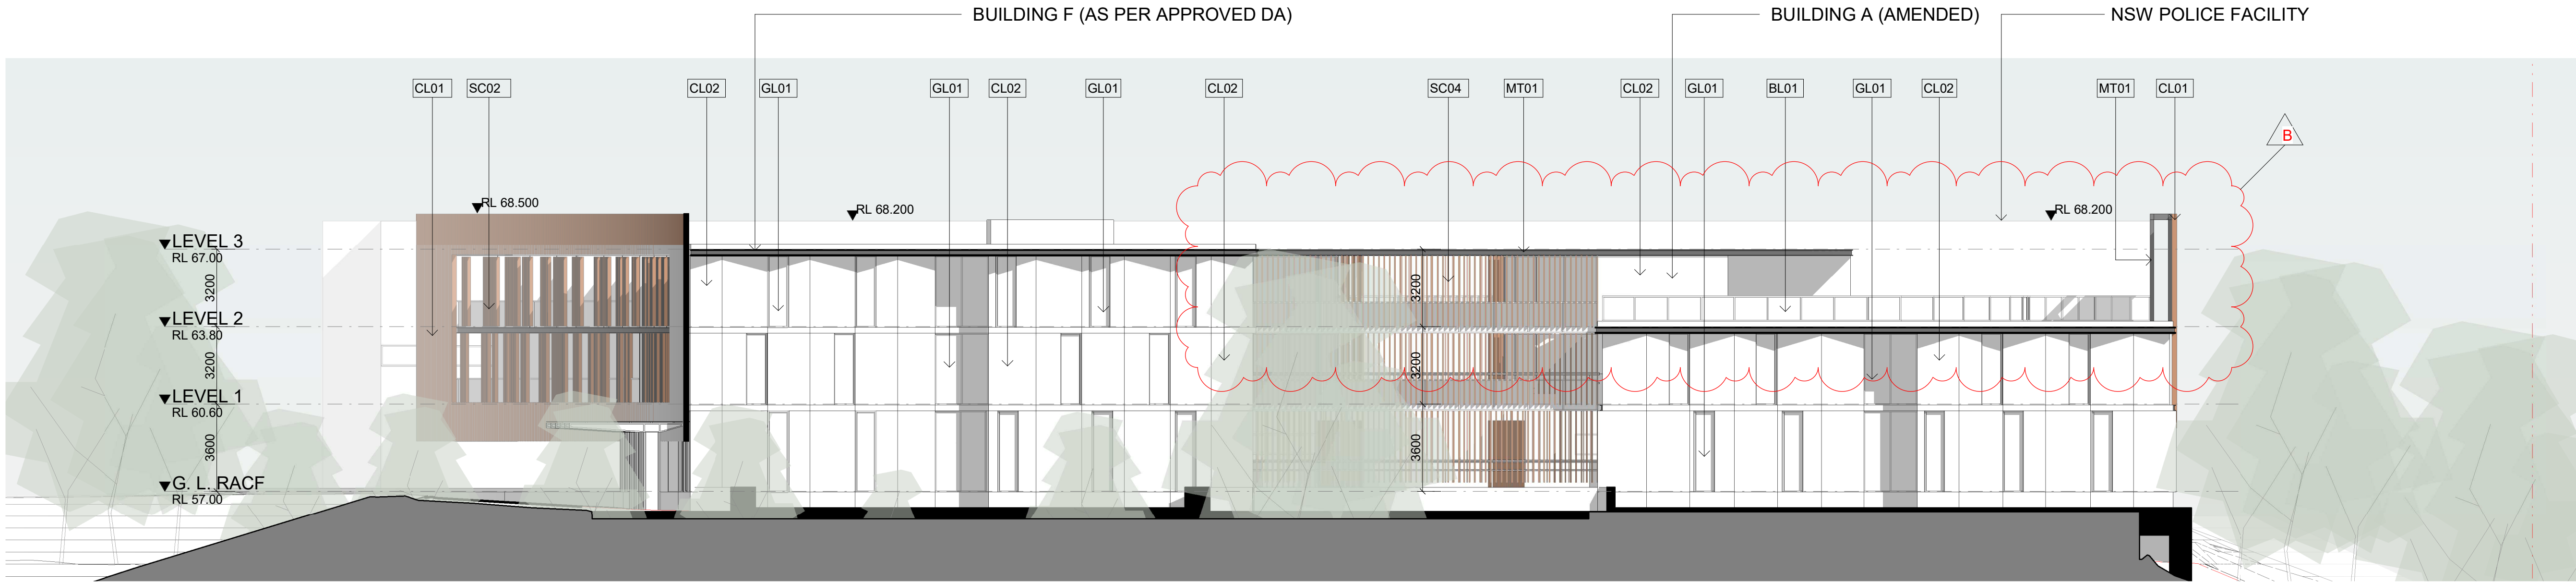

6 SOUTH ELEVATION - RACF BUILDINGS A + F
DA2.02 1 : 150

ABBREVIATIONS			
PF01	Paint Finish - Type 1 (White)	SC01	Screening - Type 1 (Perforated metal Screens)
PF02	Paint Finish - Type 2 (Grey)	SC02	Screening - Type 2 (Fixed vertical metal louvres/battens)
PF03	Paint Finish - Type 3 (Black)	SC03	Screening - Type 3 (Fixed vertical metal louvres/battens)
PF04	Paint Finish - Type 4 (Terracotta)	SC04	Screening - Type 4 (Fixed vertical metal louvres)
CL01	Cladding (Terracotta Facade System)	GL01	Windows (Clear / toned glazing, aluminum frame)
CL02	Precast Concrete Panel	BL01	Balustrade - Type 1 (Frameless glass with stainless steel supports)
L01	Louvre - Type 1 (Terracotta)	BL02	Balustrade - Type 2 (Metal vertical baluster balustrade)
L02	Louvre - Type 2 (Metal)	BL03	Balustrade - Type 3 (Metal high post fence)
MT01	Prefinished Metal - Type 1	AW01	Awning (Fixed horizontal metal louvres)

IMPORTANT NOTES:
Do not scale from drawings. All dimensions to be checked on site before commencement of work. All discrepancies to be brought to the attention of the Architect. Larger scale drawings and written dimensions take preference. This drawing is copyright and the property of the author, and must not be retained, copied or used without the express authority of MARCHESE + PARTNERS INTERNATIONAL PTY. LTD.

FOR APPROVAL

NOT FOR CONSTRUCTION

REVISION	DATE	DESCRIPTION	BY
A	27/08/2021	COUNCIL RFI SUBMISSION	MH
B	28/09/2021	COUNCIL RFI SUBMISSION	GB

marchesepartners

Marchese Partners International Pty Ltd
Level 1, 53 Walker Street, North Sydney, NSW 2060 Australia
P +61 2 9922 4375 F +61 2 9929 5786 E info@marchesepartners.com
www.marchesepartners.com


Sydney · Brisbane · Canberra · Melbourne · Adelaide
Kuala Lumpur · Auckland · Christchurch · London · Madrid
ABN 20 098 552 151

CLIENT
POTTS HILL INVESTMENT PTY LTD

PROJECT
**POTTS HILL SENIORS LIVING
10 NELSON SHORT STREET
POTTS HILL NSW 2143**

DRAWING TITLE
SITE ELEVATIONS

SCALE 1 : 150 @A1 1 : 300 @A3	DATE 05/03/2021	DRAWN MH	CHECKED EB
JOB 19128	DRAWING DA3.05	REVISION B	

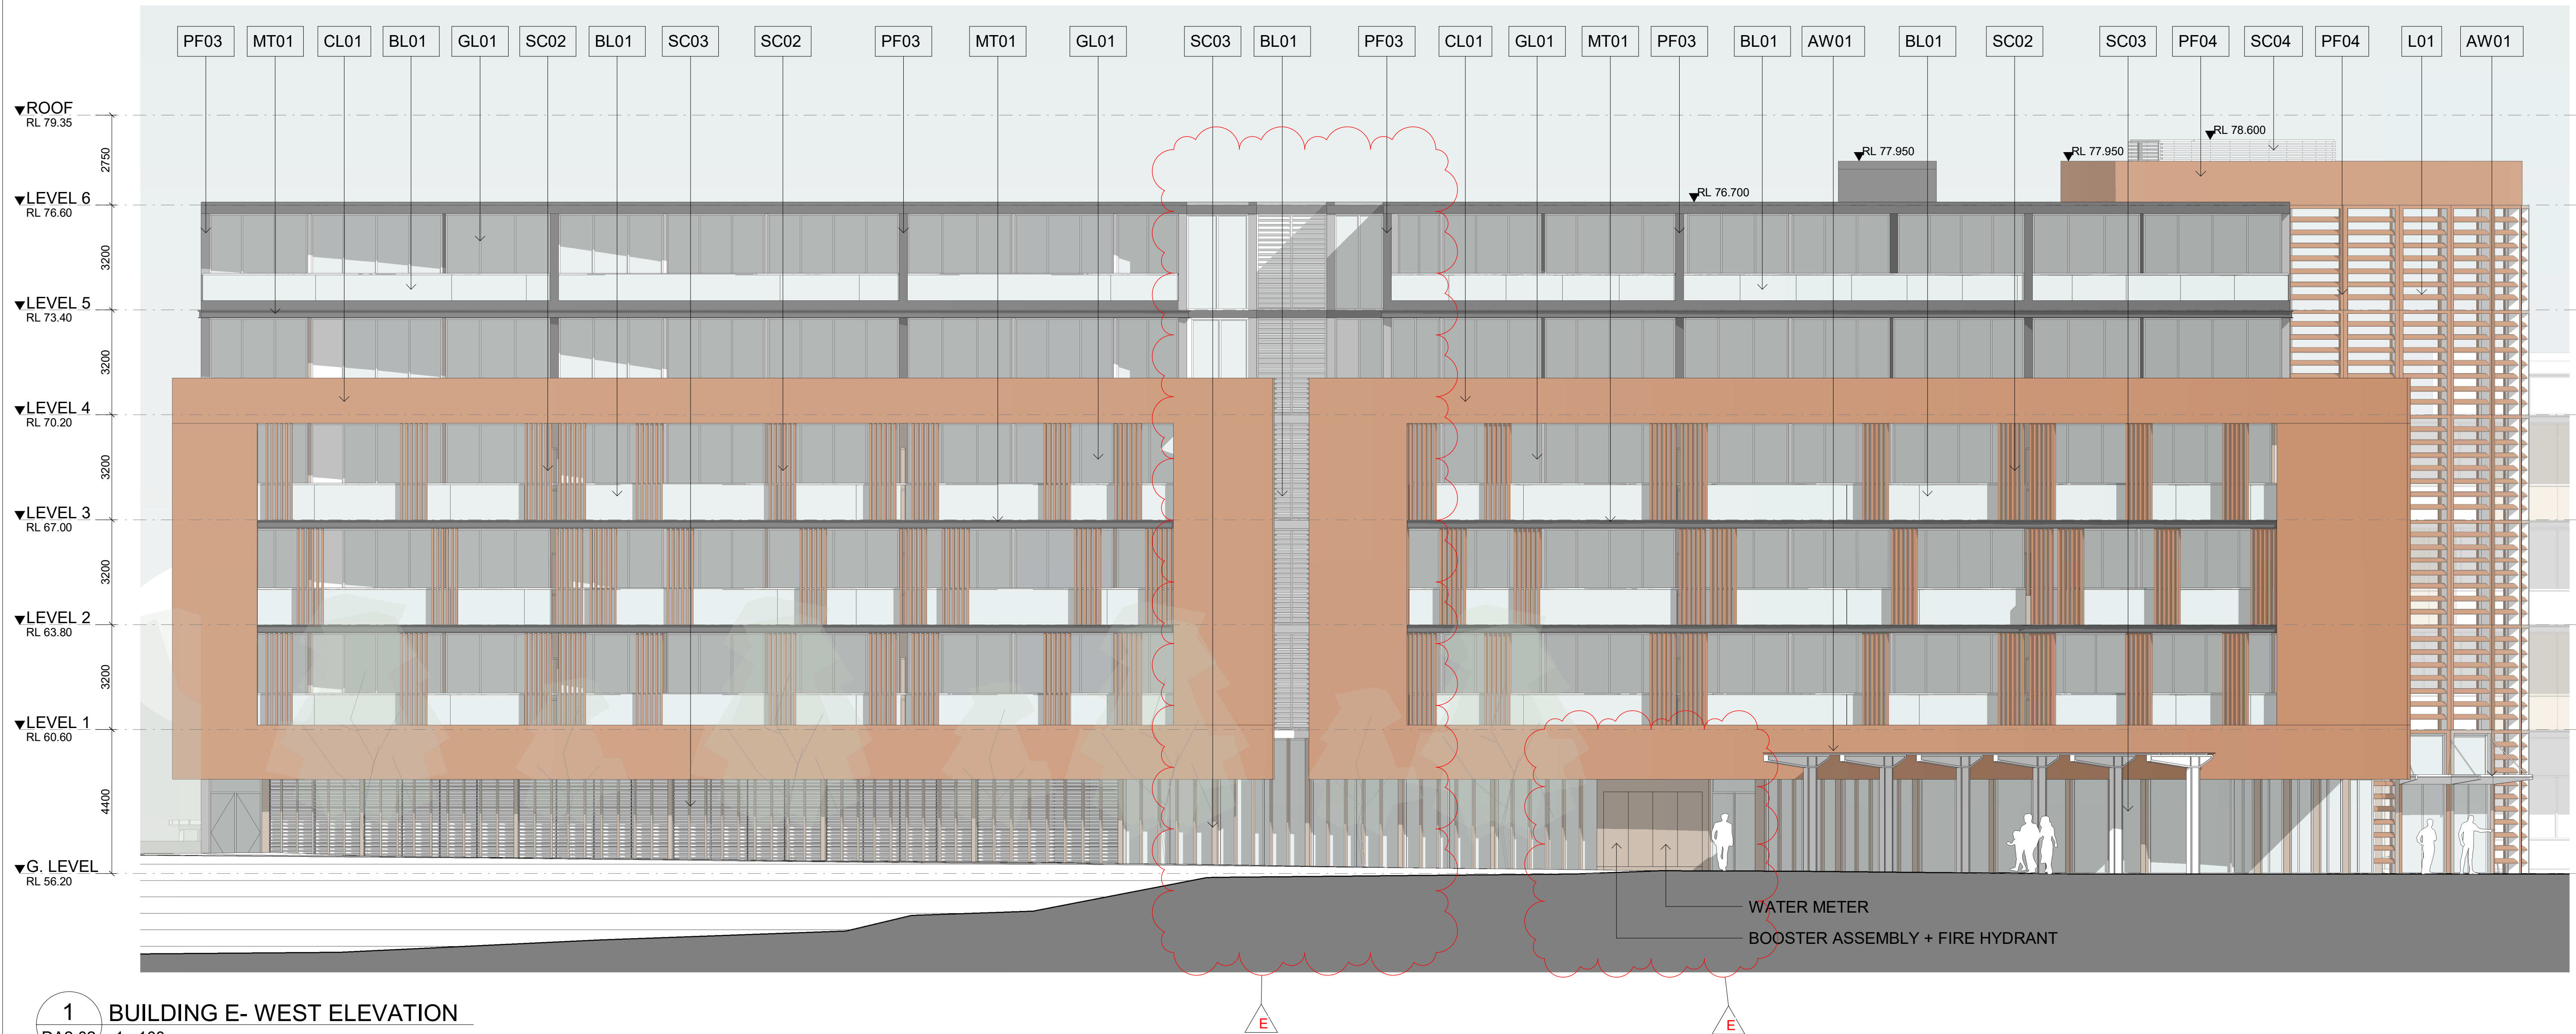

1 BUILDING E- WEST ELEVATION
DA2.02 1 : 100

NOTE: DRAWING NUMBER CHANGED FROM DA3.03 TO 3.06

ABBREVIATIONS

PF01	Paint Finish - Type 1 (White)	SC01	Screening - Type 1 (Perforated metal Screens)
PF02	Paint Finish - Type 2 (Grey)	SC02	Screening - Type 2 (Fixed vertical metal louvres/battens)
PF03	Paint Finish - Type 3 (Black)	SC03	Screening - Type 3 (Fixed vertical metal louvres/battens)
PF04	Paint Finish - Type 4 (Terracotta)	SC04	Screening - Type 4 (Fixed vertical metal louvres)
CL01	Cladding (Terracotta Facade System)	GL01	Windows (Clear / toned glazing, aluminum frame)
CL02	Precast Concrete Panel	BL01	Balustrade - Type 1 (Frameless glass with stainless steel supports)
L01	Louvre - Type 1 (Terracotta)	BL02	Balustrade - Type 2 (Metal vertical baluster balustrade)
L02	Louvre - Type 2 (Metal)	BL03	Balustrade - Type 3 (Metal high post fence)
MT01	Prefinished Metal - Type 1	AW01	Awning (Fixed horizontal metal louvres)

IMPORTANT NOTES:
Do not scale from drawings. All dimensions to be checked on site before commencement of work. All discrepancies to be brought to the attention of the Architect. Larger scale drawings and written dimensions take preference. This drawing is copyright and the property of the author, and must not be retained, copied or used without the express authority of MARCHESE + PARTNERS INTERNATIONAL PTY. LTD.

FOR APPROVAL

NOT FOR CONSTRUCTION

REVISION	DATE	DESCRIPTION	BY
A	09/10/2020	PRELIMINARY	IC
B	10/10/2020	ISSUE FOR REVIEW	IC
C	11/12/2020	DA SUBMISSION PACKAGE FOR FINAL REPORTS	MH
D	27/08/2021	COUNCIL RFI SUBMISSION	MH
E	28/09/2021	COUNCIL RFI SUBMISSION	GB


marchesepartners
Marchese Partners International Pty Ltd
Level 1, 53 Walker Street, North Sydney, NSW 2060 Australia
P +61 2 9922 4375 F +61 2 9929 5786 E info@marchesepartners.com
www.marchesepartners.com
Sydney · Brisbane · Canberra · Melbourne · Adelaide
Kuala Lumpur · Auckland · Christchurch · London · Madrid
ABN 20 098 552 151

CLIENT
POTTS HILL INVESTMENT PTY LTD

PROJECT
**POTTS HILL SENIORS LIVING
10 NELSON SHORT STREET
POTTS HILL NSW 2143**

DRAWING TITLE
WEST ELEVATION - BUILDING E

SCALE	DATE	DRAWN	CHECKED
1 : 100 @A1 1 : 200 @A3	05/03/2021	MH	EB
JOB 19128	DRAWING DA3.06		REVISION E

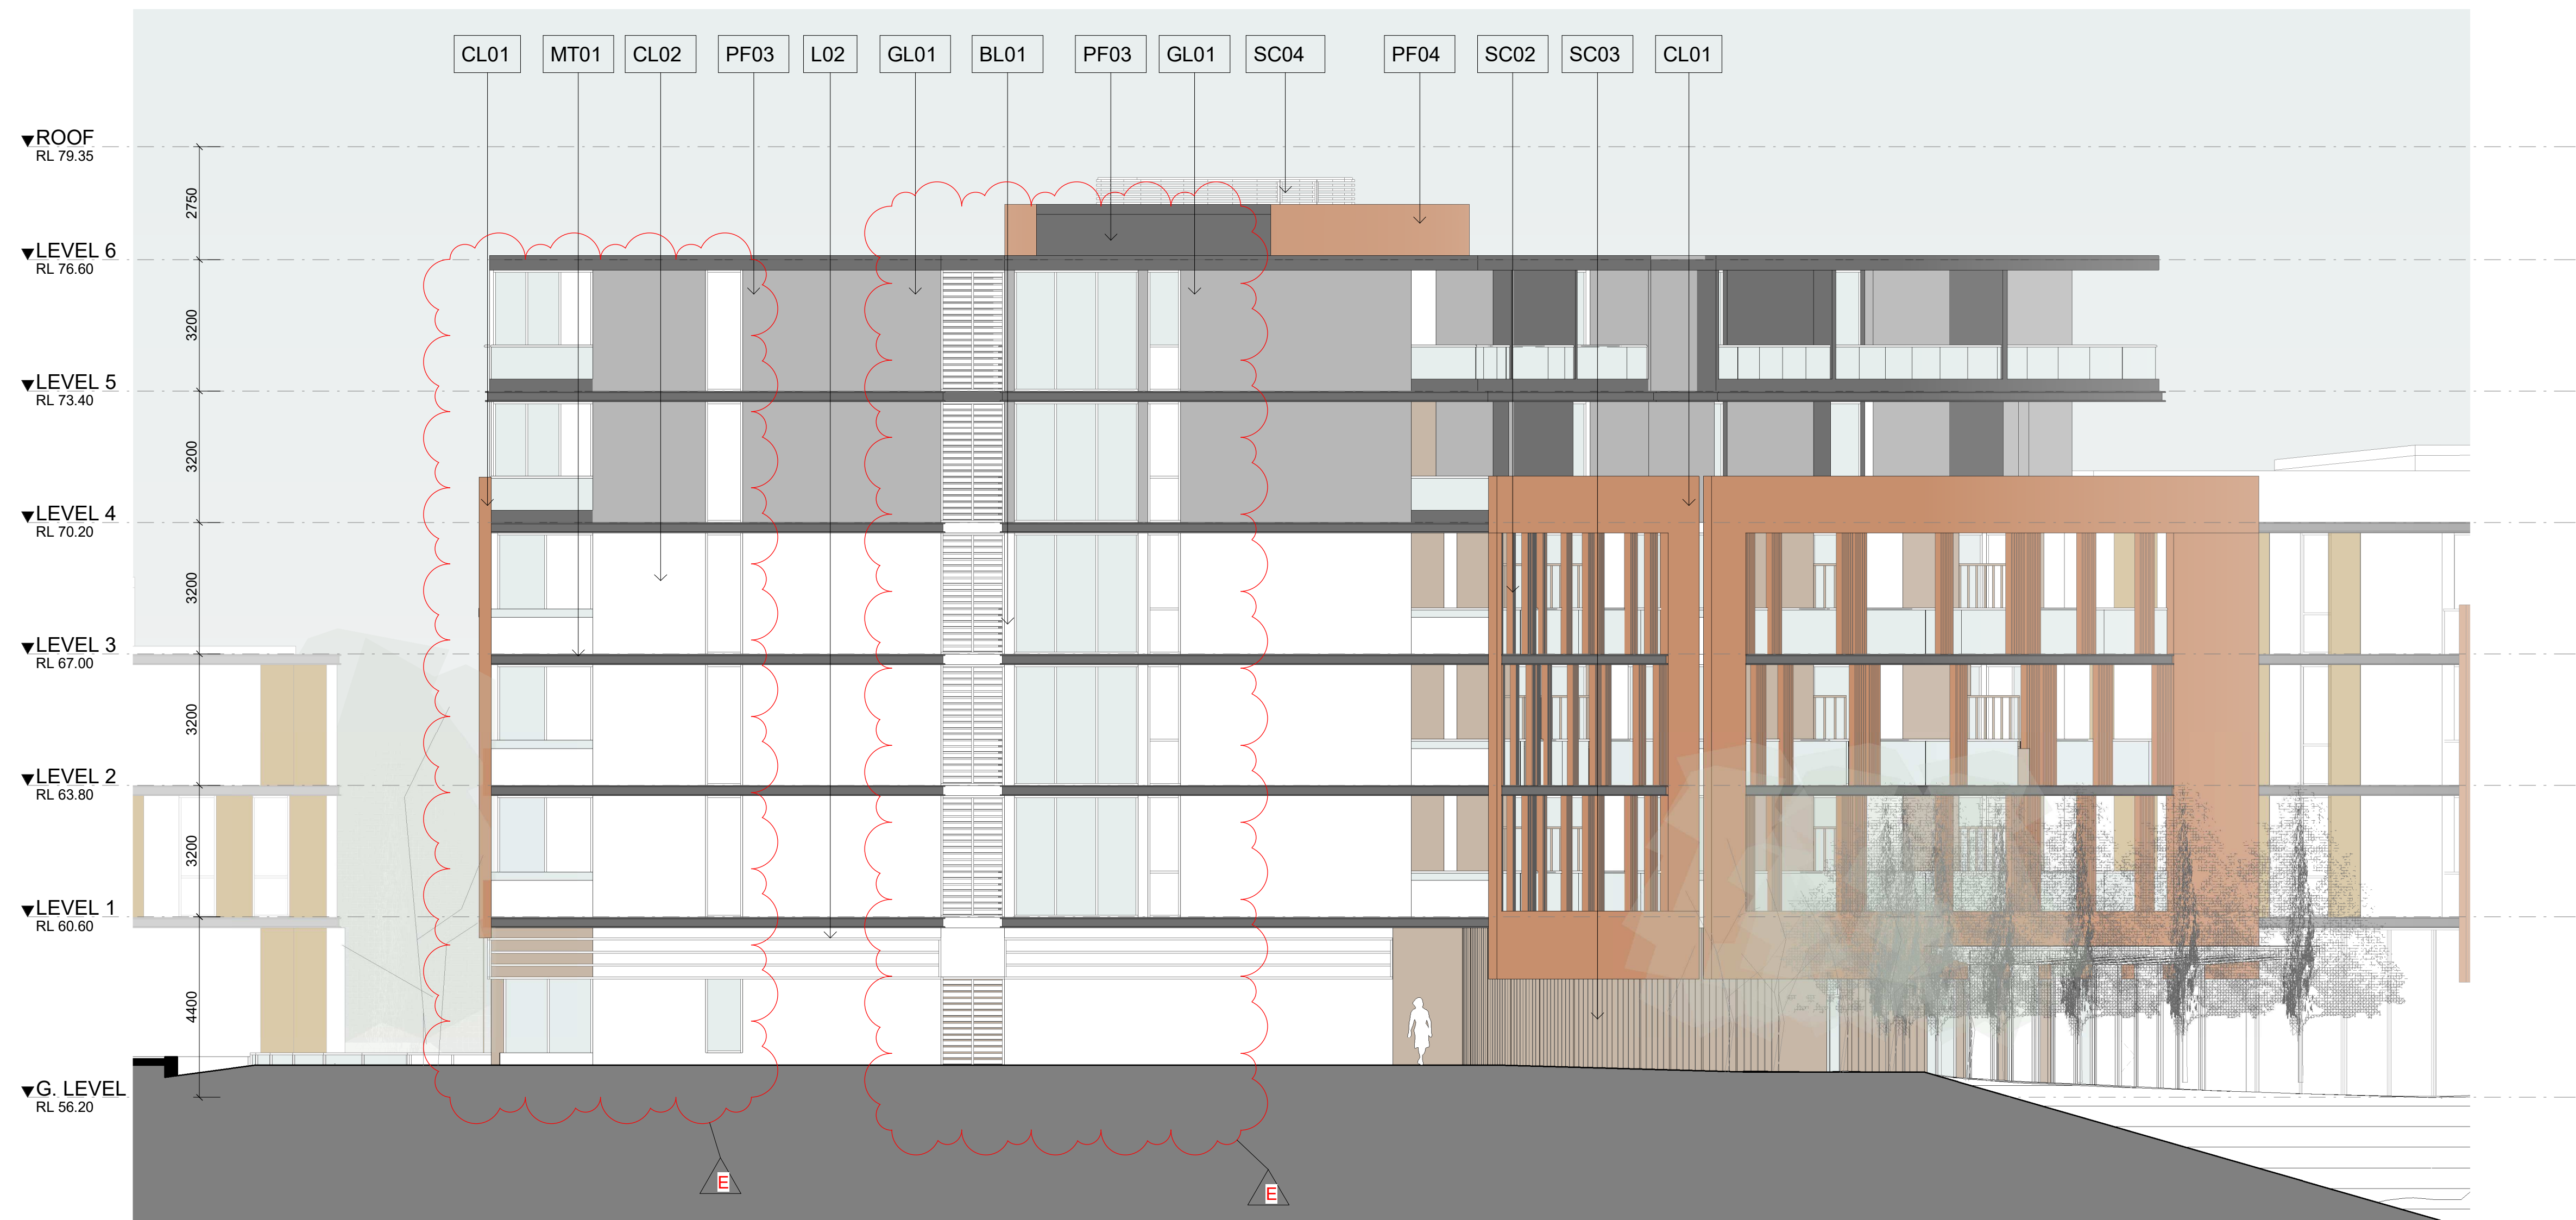

1 BUILDING E- NORTH ELEVATION
DA2.02 1 : 100

NOTE: DRAWING NUMBER CHANGED FROM DA3.04 TO 3.07

ABBREVIATIONS


PF01	Paint Finish - Type 1 (White)	SC01	Screening - Type 1 (Perforated metal Screens)
PF02	Paint Finish - Type 2 (Grey)	SC02	Screening - Type 2 (Fixed vertical metal louvres/battens)
PF03	Paint Finish - Type 3 (Black)	SC03	Screening - Type 3 (Fixed vertical metal louvres/battens)
PF04	Paint Finish - Type 4 (Terracota)	SC04	Screening - Type 4 (Fixed vertical metal louvres)
CL01	Cladding (Terracotta Facade System)	GL01	Windows (Clear / toned glazing, aluminum frame)
CL02	Precast Concrete Panel	BL01	Balustrade - Type 1 (Frameless glass with stainless steel supports)
L01	Louvre - Type 1 (Terracota)	BL02	Balustrade - Type 2 (Metal vertical baluster balustrade)
L02	Louvre - Type 2 (Metal)	BL03	Balustrade - Type 3 (Metal high post fence)
MT01	Prefinished Metal - Type 1	AW01	Awning (Fixed horizontal metal louvres)

IMPORTANT NOTES:
Do not scale from drawings. All dimensions to be checked on site before commencement of work. All discrepancies to be brought to the attention of the Architect. Larger scale drawings and written dimensions take preference. This drawing is copyright and the property of the author, and must not be retained, copied or used without the express authority of MARCHESE + PARTNERS INTERNATIONAL PTY. LTD.

FOR APPROVAL

NOT FOR CONSTRUCTION


REVISION	DATE	DESCRIPTION	BY
A	09/10/2020	PRELIMINARY	IC
B	10/10/2020	ISSUE FOR REVIEW	IC
C	11/12/2020	DA SUBMISSION PACKAGE FOR FINAL REPORTS	MH
D	27/08/2021	COUNCIL RFI SUBMISSION	MH
E	28/09/2021	COUNCIL RFI SUBMISSION	GB

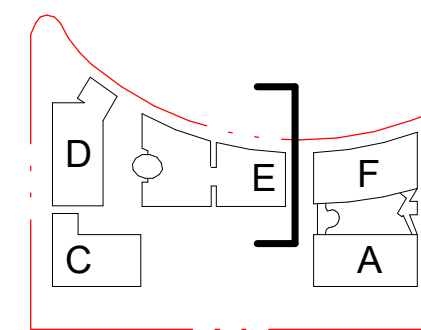

marchesepartners

Marchese Partners International Pty Ltd
Level 1, 53 Walker Street, North Sydney, NSW 2060 Australia
P +61 2 9922 4375 F +61 2 9929 5786 E info@marchesepartners.com
www.marchesepartners.com

Sydney · Brisbane · Canberra · Melbourne · Adelaide
Kuala Lumpur · Auckland · Christchurch · London · Madrid
ABN 20 098 552 151

 

CLIENT POTTS HILL INVESTMENT PTY LTD	DRAWING TITLE NORTH ELEVATION - BUILDING E			
PROJECT POTTS HILL SENIORS LIVING 10 NELSON SHORT STREET POTTS HILL NSW 2143	SCALE 1 : 100 @A1 1 : 200 @A3	DATE 05/03/2021	DRAWN MH	CHECKED EB
	JOB 19128	DRAWING DA3.07	REVISION E	



1 BUILDING E - EAST ELEVATION
DA2.02 1 : 100

NOTE: DRAWING NUMBER CHANGED FROM DA3.05 TO 3.08


ABBREVIATIONS

PF01	Paint Finish - Type 1 (White)	SC01	Screening - Type 1 (Perforated metal Screens)
PF02	Paint Finish - Type 2 (Grey)	SC02	Screening - Type 2 (Fixed vertical metal louvres/battens)
PF03	Paint Finish - Type 3 (Black)	SC03	Screening - Type 3 (Fixed vertical metal louvres/battens)
PF04	Paint Finish - Type 4 (Terracota)	SC04	Screening - Type 4 (Fixed vertical metal louvres)
CL01	Cladding (Terracotta Facade System)	GL01	Windows (Clear / toned glazing, aluminum frame)
CL02	Precast Concrete Panel	BL01	Balustrade - Type 1 (Frameless glass with stainless steel supports)
L01	Louvre - Type 1 (Terracota)	BL02	Balustrade - Type 2 (Metal vertical baluster balustrade)
L02	Louvre - Type 2 (Metal)	BL03	Balustrade - Type 3 (Metal high post fence)
MT01	Prefinished Metal - Type 1	AW01	Awning (Fixed horizontal metal louvres)

IMPORTANT NOTES: Do not scale from drawings. All dimensions to be checked on site before commencement of work. All discrepancies to be brought to the attention of the Architect. Larger scale drawings and written dimensions take preference. This drawing is copyright and the property of the author, and must not be retained, copied or used without the express authority of MARCHESE + PARTNERS INTERNATIONAL PTY. LTD. FOR APPROVAL NOT FOR CONSTRUCTION	<table><thead><tr><th>REVISION</th><th>DATE</th><th>DESCRIPTION</th><th>BY</th></tr></thead><tbody><tr><td>A</td><td>09/10/2020</td><td>PRELIMINARY</td><td>IC</td></tr><tr><td>B</td><td>10/10/2020</td><td>ISSUE FOR REVIEW</td><td>IC</td></tr><tr><td>C</td><td>11/12/2020</td><td>DA SUBMISSION PACKAGE FOR FINAL REPORTS</td><td>MH</td></tr><tr><td>D</td><td>27/08/2021</td><td>COUNCIL RFI SUBMISSION</td><td>MH</td></tr><tr><td>E</td><td>28/09/2021</td><td>COUNCIL RFI SUBMISSION</td><td>GB</td></tr></tbody></table>	REVISION	DATE	DESCRIPTION	BY	A	09/10/2020	PRELIMINARY	IC	B	10/10/2020	ISSUE FOR REVIEW	IC	C	11/12/2020	DA SUBMISSION PACKAGE FOR FINAL REPORTS	MH	D	27/08/2021	COUNCIL RFI SUBMISSION	MH	E	28/09/2021	COUNCIL RFI SUBMISSION	GB		marchesepartners Marchese Partners International Pty Ltd Level 1, 53 Walker Street, North Sydney, NSW 2060 Australia P +61 2 9922 4375 F +61 2 9929 5786 E info@marchesepartners.com www.marchesepartners.com Sydney · Brisbane · Canberra · Melbourne · Adelaide Kuala Lumpur · Auckland · Christchurch · London · Madrid ABN 20 098 552 151	012345	CLIENT POTTS HILL INVESTMENT PTY LTD	DRAWING TITLE EAST ELEVATION - BUILDING E
	REVISION	DATE	DESCRIPTION	BY																										
	A	09/10/2020	PRELIMINARY	IC																										
	B	10/10/2020	ISSUE FOR REVIEW	IC																										
	C	11/12/2020	DA SUBMISSION PACKAGE FOR FINAL REPORTS	MH																										
D	27/08/2021	COUNCIL RFI SUBMISSION	MH																											
E	28/09/2021	COUNCIL RFI SUBMISSION	GB																											
PROJECT POTTS HILL SENIORS LIVING 10 NELSON SHORT STREET POTTS HILL NSW 2143	SCALE 1 : 100 @A1 1 : 200 @A3	DATE 05/03/2021	DRAWN MH	CHECKED EB																										
JOB 19128	DRAWING DA3.08	REVISION E																												



L01 - LOUVRE TYPE 1
COLOUR: TERRACOTTA
FIXED LOUVRES TO OPEN-AIR ATRIUM LOBBY

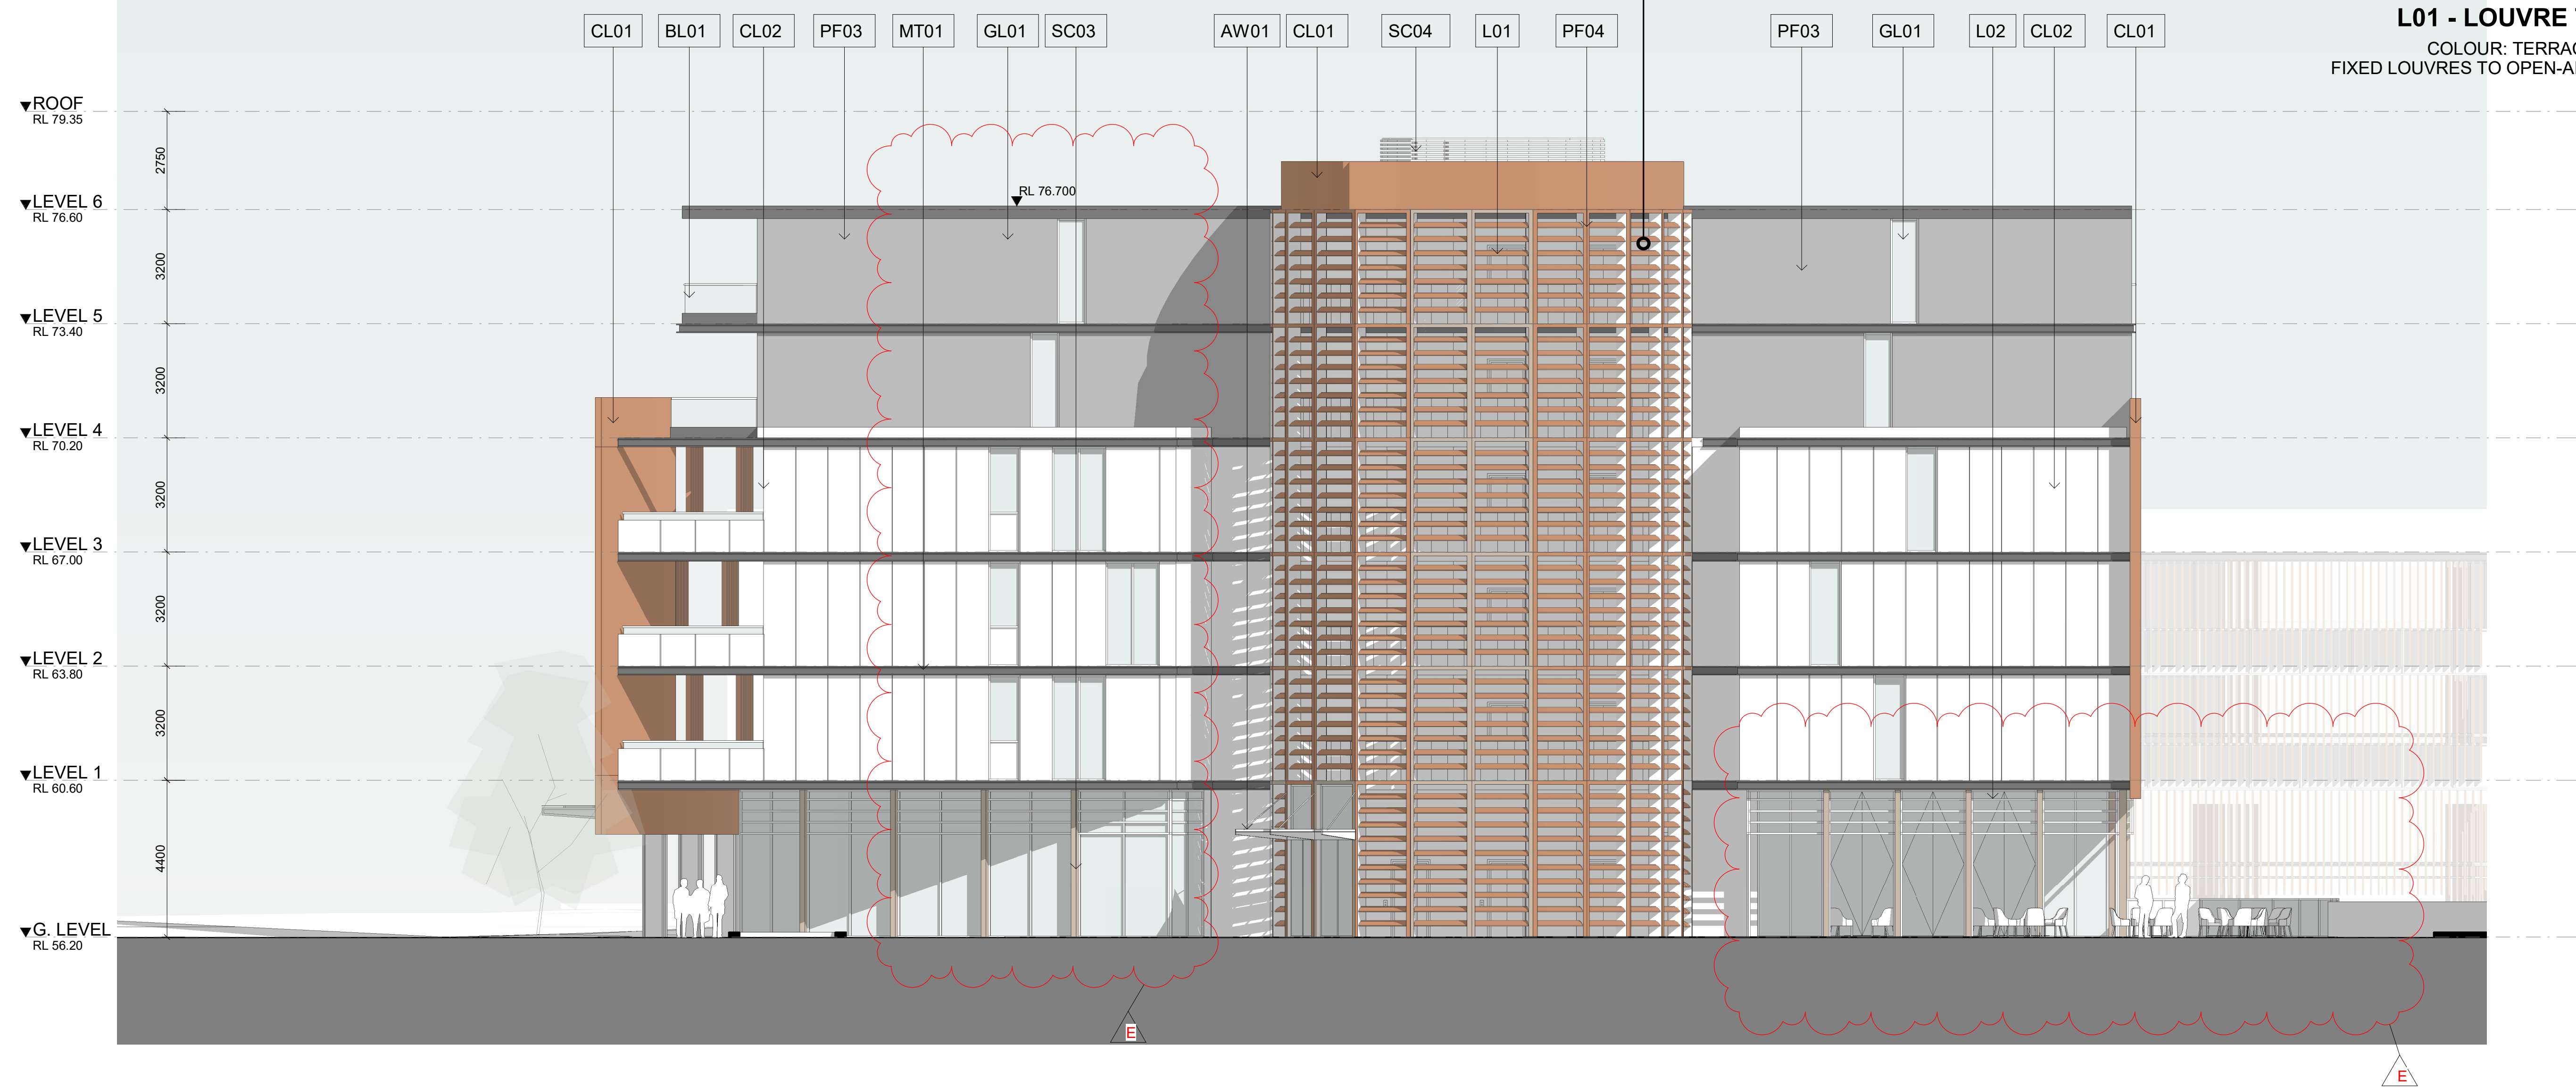

1 BUILDING E - SOUTH ELEVATION
DA2.03 1 : 100

NOTE: DRAWING NUMBER CHANGED FROM DA3.06 TO 3.09

ABBREVIATIONS			
PF01	Paint Finish - Type 1 (White)	SC01	Screening - Type 1 (Perforated metal Screens)
PF02	Paint Finish - Type 2 (Grey)	SC02	Screening - Type 2 (Fixed vertical metal louvres/battens)
PF03	Paint Finish - Type 3 (Black)	SC03	Screening - Type 3 (Fixed vertical metal louvres/battens)
PF04	Paint Finish - Type 4 (Terracotta)	SC04	Screening - Type 4 (Fixed vertical metal louvres)
CL01	Cladding (Terracotta Facade System)	GL01	Windows (Clear / toned glazing, aluminum frame)
CL02	Precast Concrete Panel	BL01	Balustrade - Type 1 (Frameless glass with stainless steel supports)
L01	Louvre - Type 1 (Terracotta)	BL02	Balustrade - Type 2 (Metal vertical baluster balustrade)
L02	Louvre - Type 2 (Metal)	BL03	Balustrade - Type 3 (Metal high post fence)
MT01	Prefinished Metal - Type 1	AW01	Awning (Fixed horizontal metal louvres)

IMPORTANT NOTES:
Do not scale from drawings. All dimensions to be checked on site before commencement of work. All discrepancies to be brought to the attention of the Architect. Larger scale drawings and written dimensions take preference. This drawing is copyright and the property of the author, and must not be retained, copied or used without the express authority of MARCHESE + PARTNERS INTERNATIONAL PTY. LTD.

FOR APPROVAL

NOT FOR CONSTRUCTION

REVISION	DATE	DESCRIPTION	BY
A	09/10/2020	PRELIMINARY	IC
B	10/10/2020	ISSUE FOR REVIEW	IC
C	11/12/2020	DA SUBMISSION PACKAGE FOR FINAL REPORTS	MH
D	27/08/2021	COUNCIL RFI SUBMISSION	MH
E	28/09/2021	COUNCIL RFI SUBMISSION	GB


marchesepartners

Marchese Partners International Pty Ltd
Level 1, 53 Walker Street, North Sydney, NSW 2060 Australia
P +61 2 9922 4375 F +61 2 9929 5786 E info@marchesepartners.com
www.marchesepartners.com


Sydney · Brisbane · Canberra · Melbourne · Adelaide
Kuala Lumpur · Auckland · Christchurch · London · Madrid
ABN 20 098 552 151

0 1 2 3 4 5

CLIENT POTTS HILL INVESTMENT PTY LTD		DRAWING TITLE SOUTH ELEVATION - BUILDING E			
PROJECT POTTS HILL SENIORS LIVING 10 NELSON SHORT STREET POTTS HILL NSW 2143		SCALE 1 : 100 @A1 1 : 200 @A3	DATE 05/03/2021	DRAWN MH	CHECKED EB
JOB 19128		DRAWING DA3.09		REVISION E	

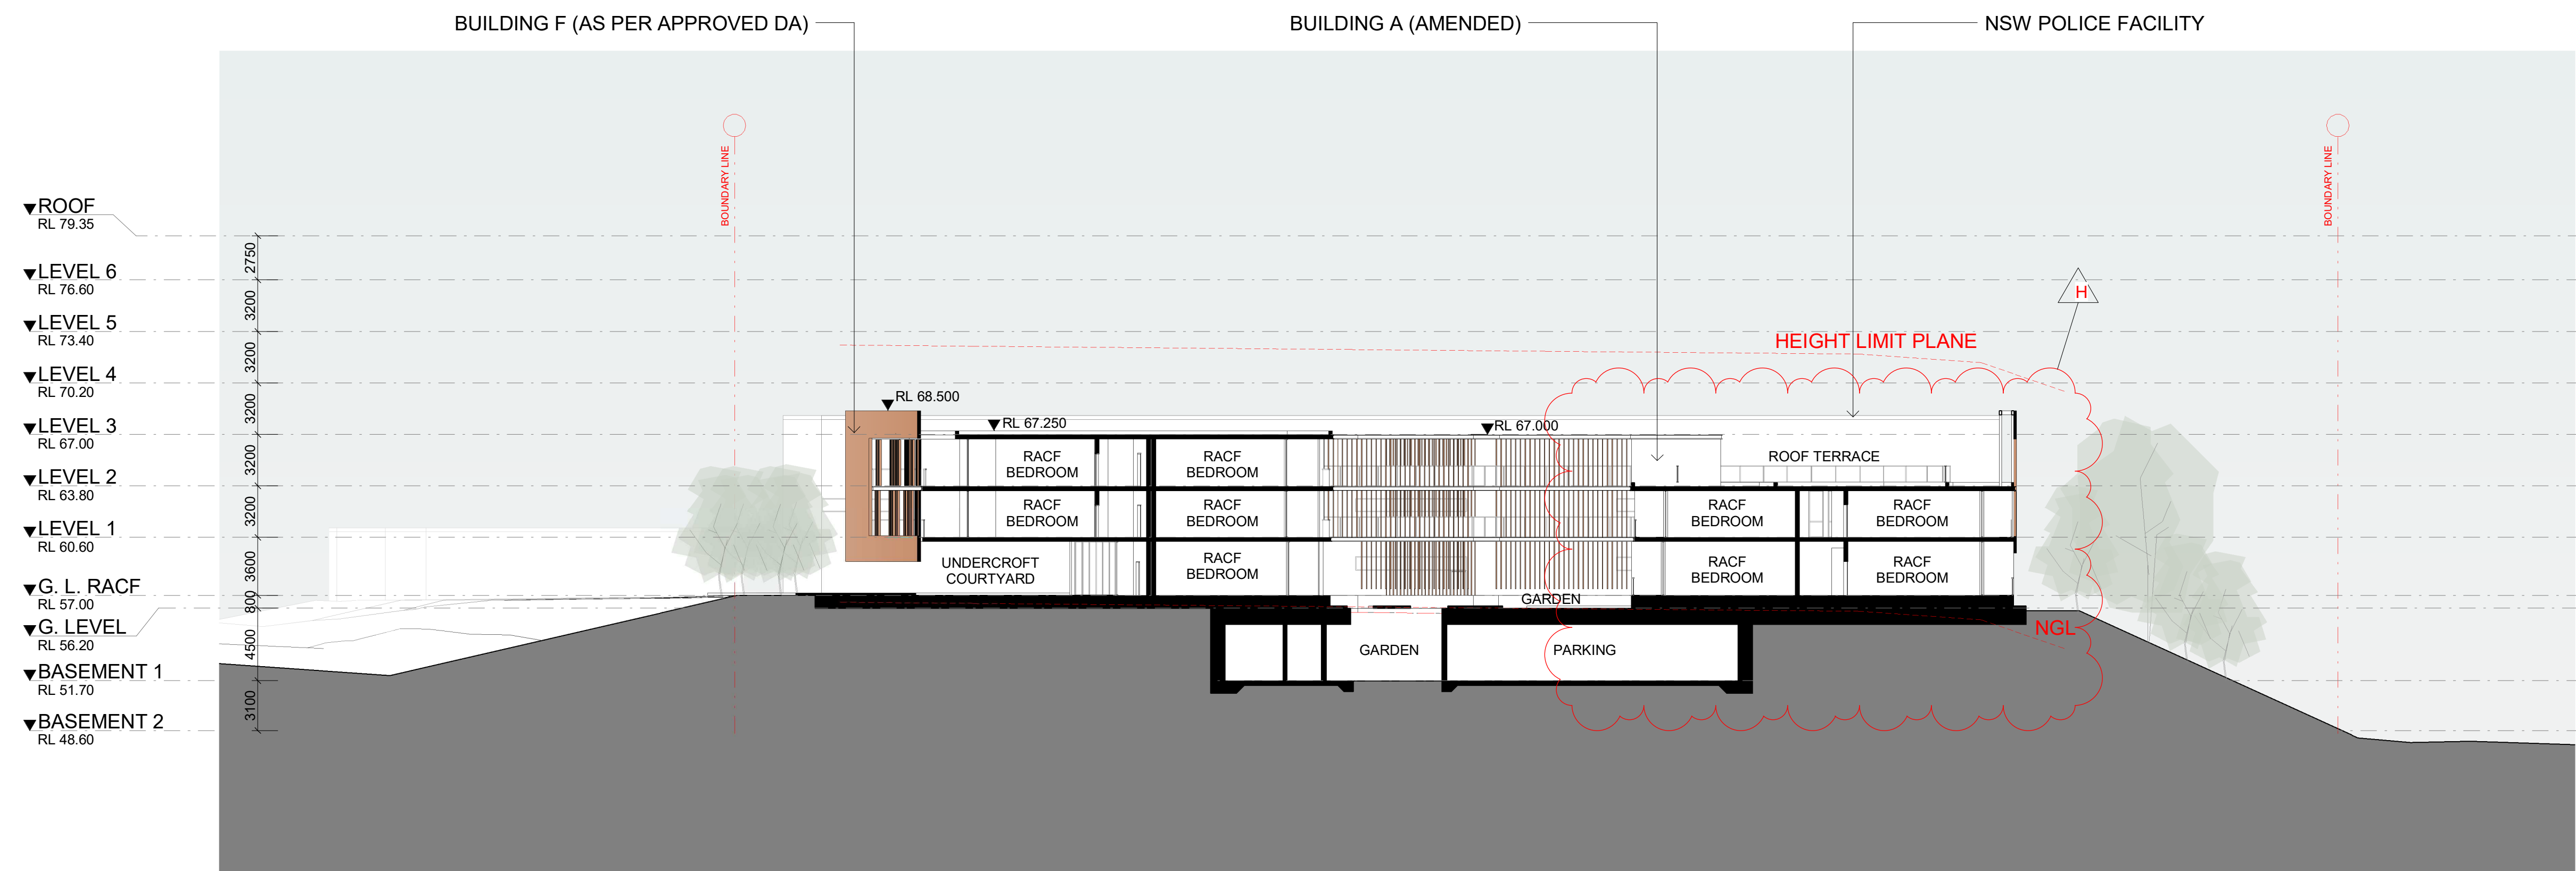

3 Section 3-3

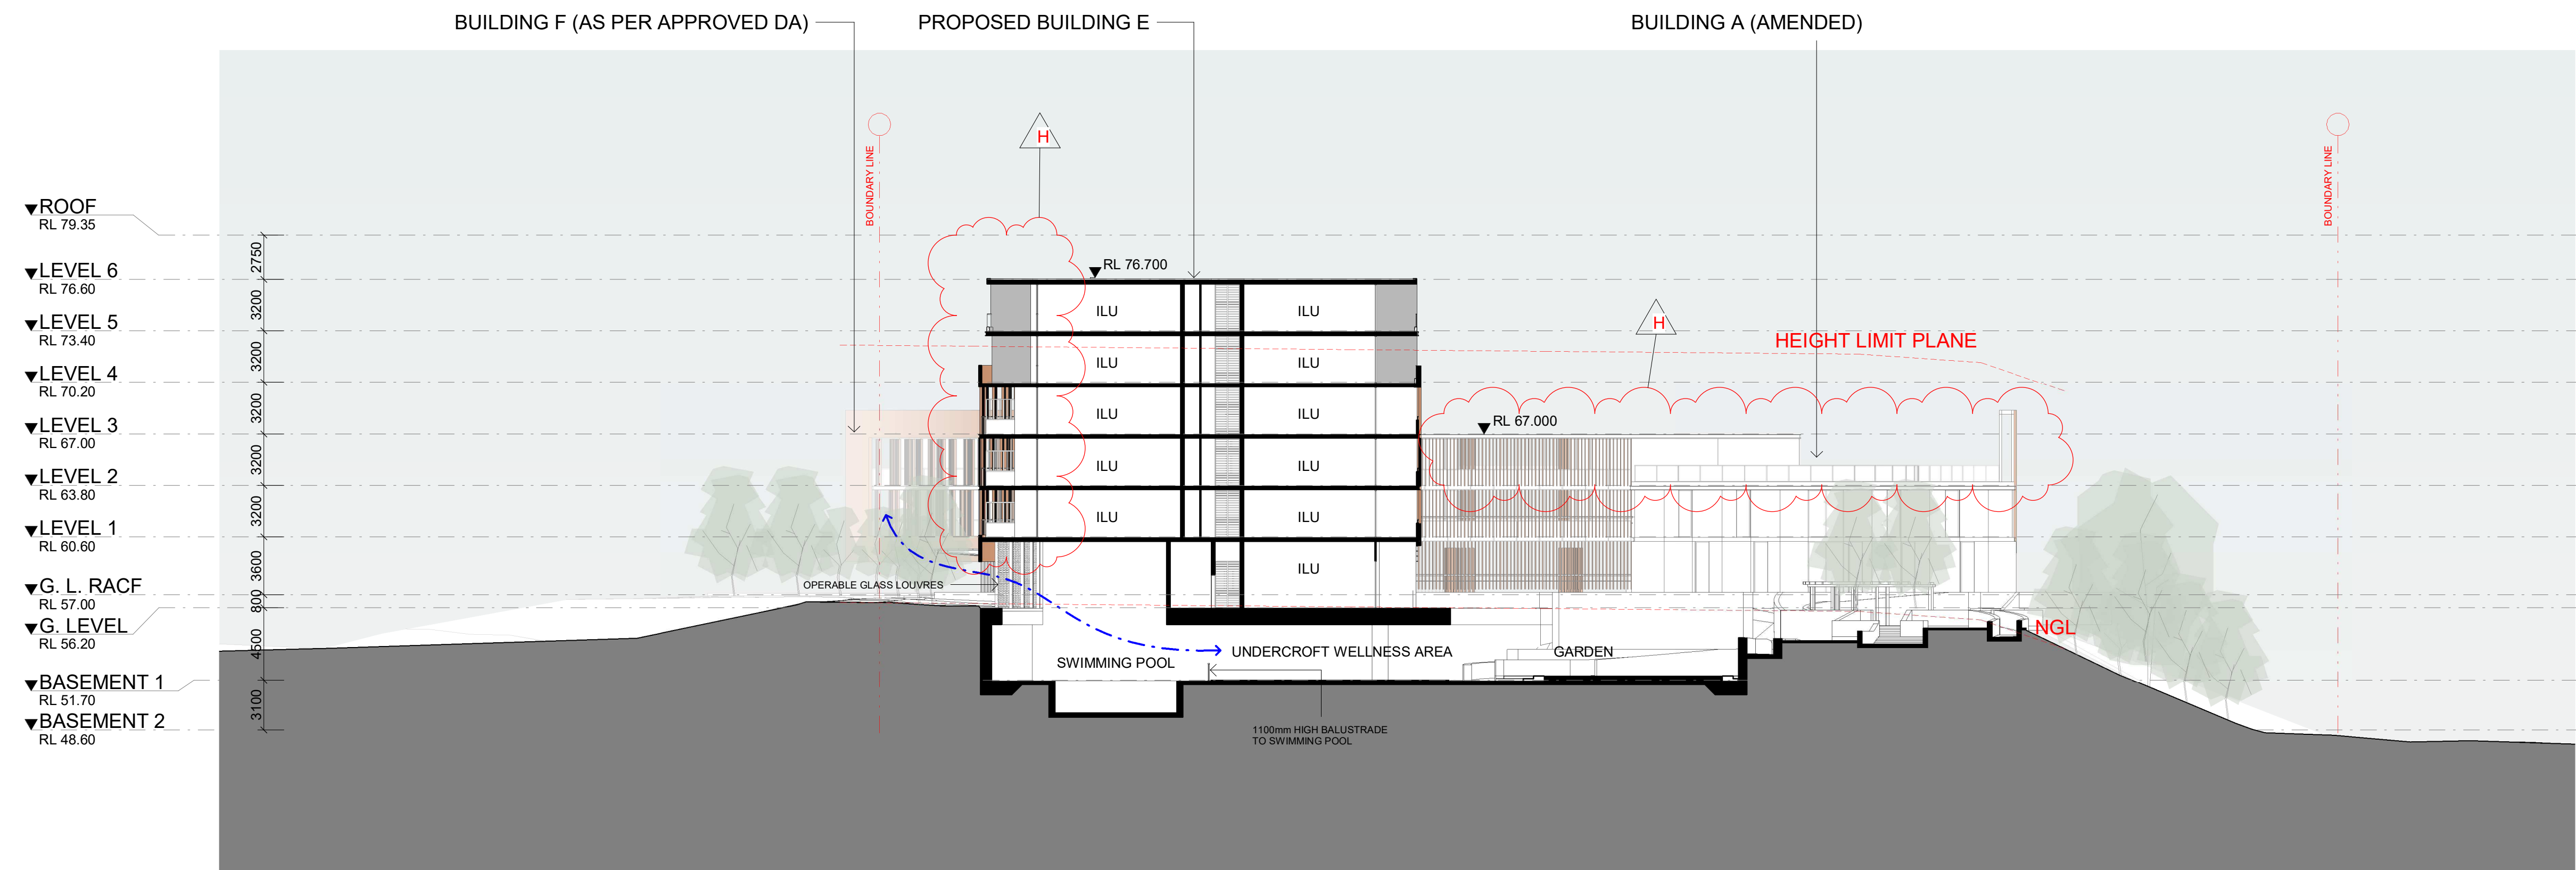

2 Section 2-2

IMPORTANT NOTES:
Do not scale from drawings. All dimensions to be checked on site before commencement of work. All discrepancies to be brought to the attention of the Architect. Larger scale drawings and written dimensions take preference. This drawing is copyright and the property of the author, and must not be retained, copied or used without the express authority of MARCHESE + PARTNERS INTERNATIONAL PTY. LTD.

FOR APPROVAL


NOT FOR CONSTRUCTION

REVISION	DATE	DESCRIPTION	BY
A	16/09/2020	PRELIMINARY	IC
B	22/09/2020	PRELIMINARY	IC
C	23/09/2020	PRELIMINARY	IC
D	09/10/2020	PRELIMINARY	IC
E	16/10/2020	ISSUE FOR REVIEW	IC
F	11/12/2020	DA SUBMISSION PACKAGE FOR FINAL REPORTS	MH
G	27/08/2021	COUNCIL RFI SUBMISSION	MH
H	28/09/2021	COUNCIL RFI SUBMISSION	GB


marchesepartners
Marchese Partners International Pty Ltd
Level 1, 53 Walker Street, North Sydney, NSW 2060 Australia
P +61 2 9922 4375 F +61 2 9929 5786 E info@marchesepartners.com
www.marchesepartners.com
Sydney · Brisbane · Canberra · Melbourne · Adelaide
Kuala Lumpur · Auckland · Christchurch · London · Madrid
ABN 20 098 552 151

0 5 10


CLIENT		DRAWING TITLE	
POTTS HILL INVESTMENT PTY LTD		SITE SECTION - SECTION 2-2, SECTION 3-3	
PROJECT	DATE	DRAWN	CHECKED
POTTS HILL SENIORS LIVING	05/03/2021	JP	EB
10 NELSON SHORT STREET	DRAWING		REVISION
POTTS HILL NSW 2143	DA4.02		H

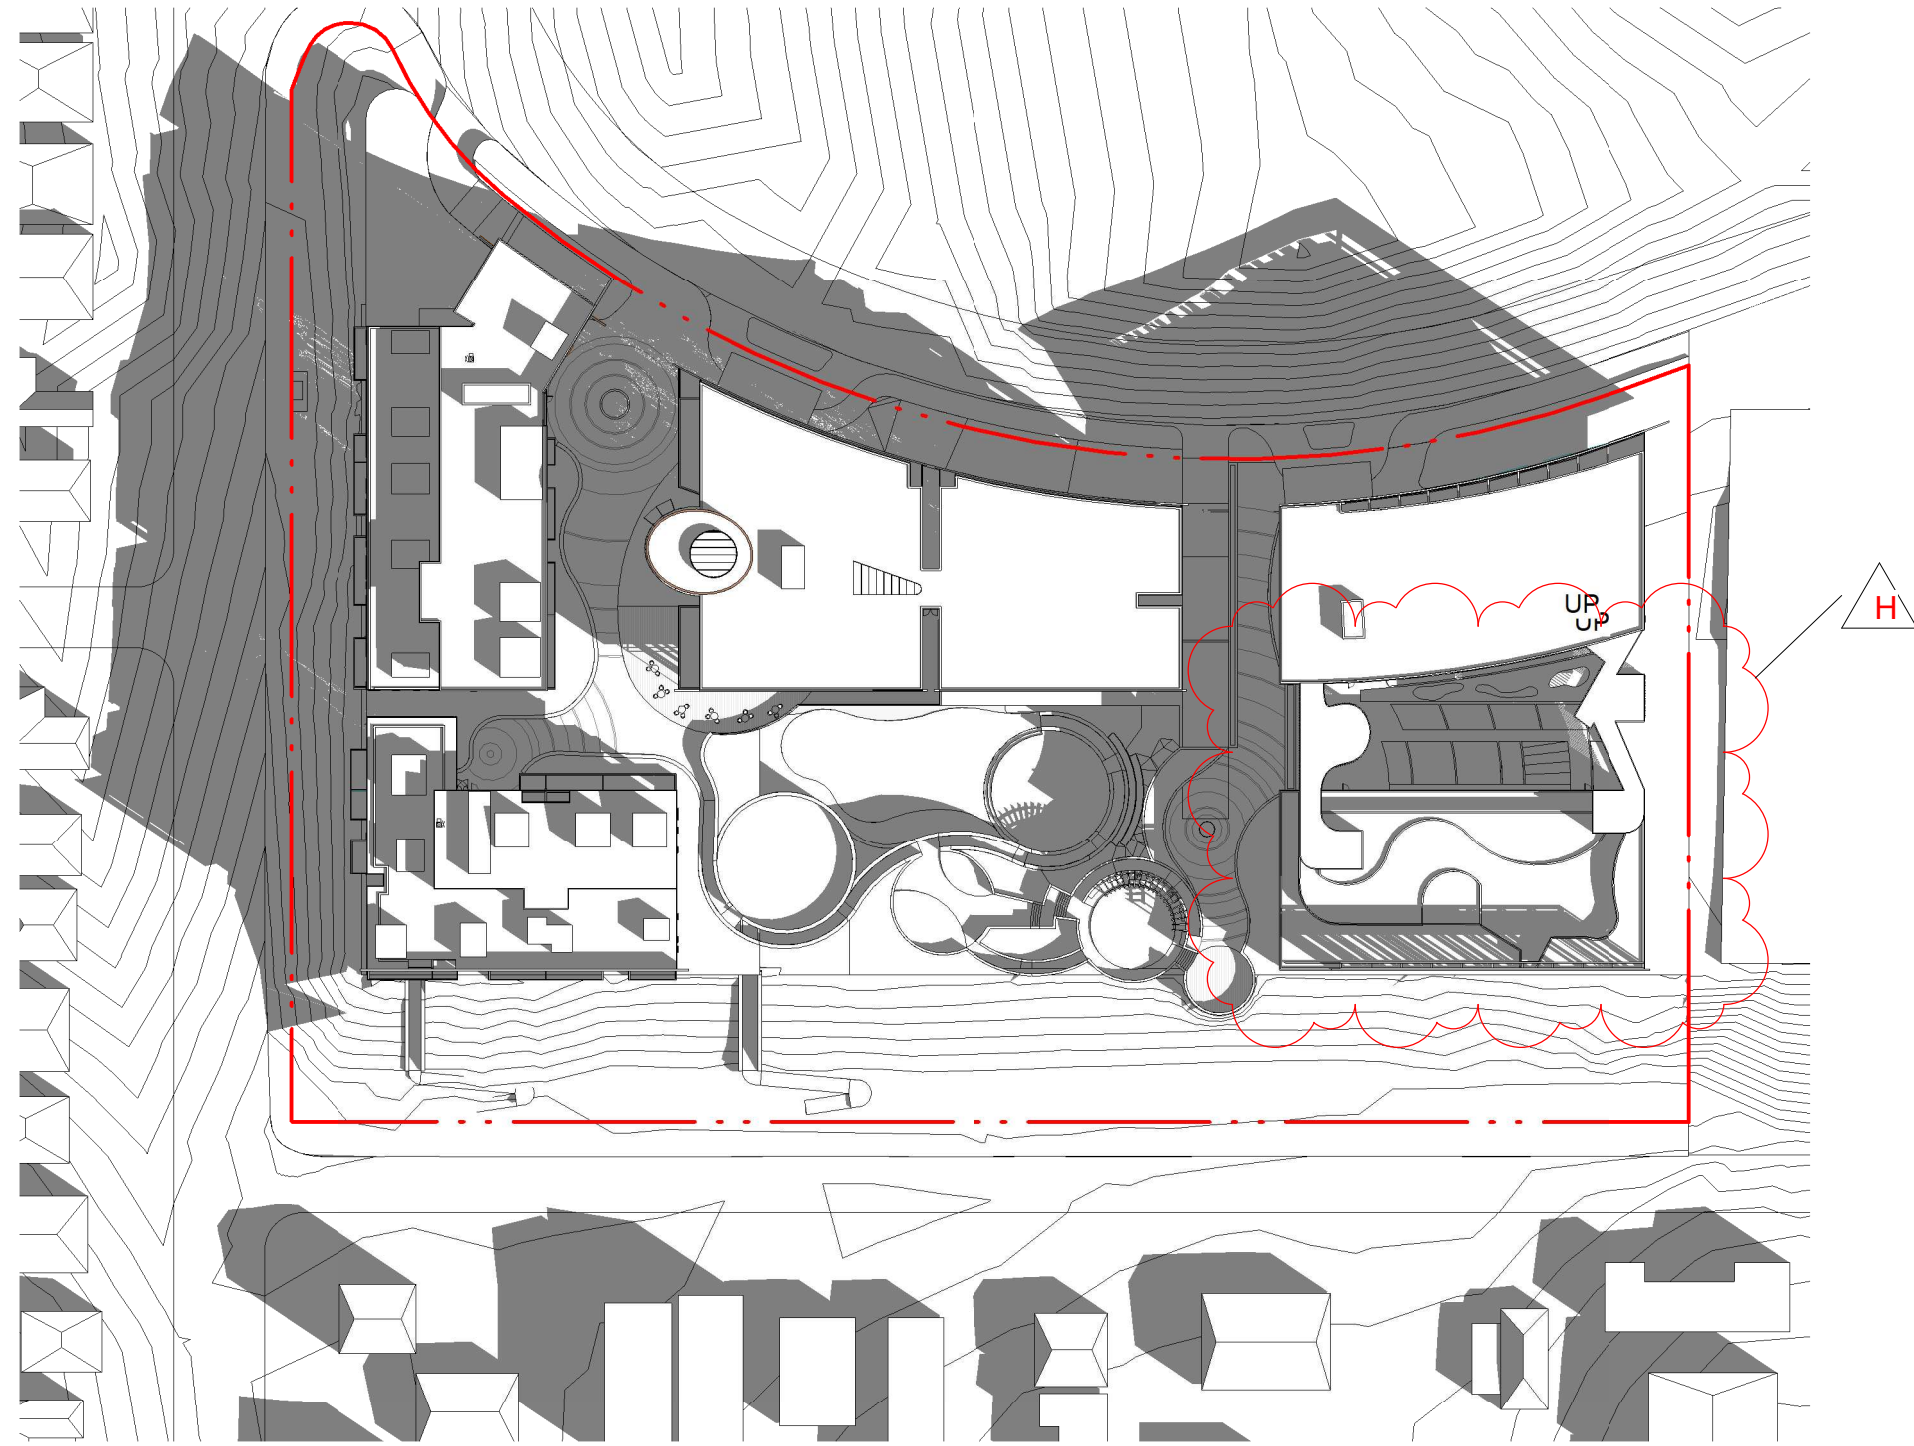


1 Shadow June - 9.00am
DA3.01

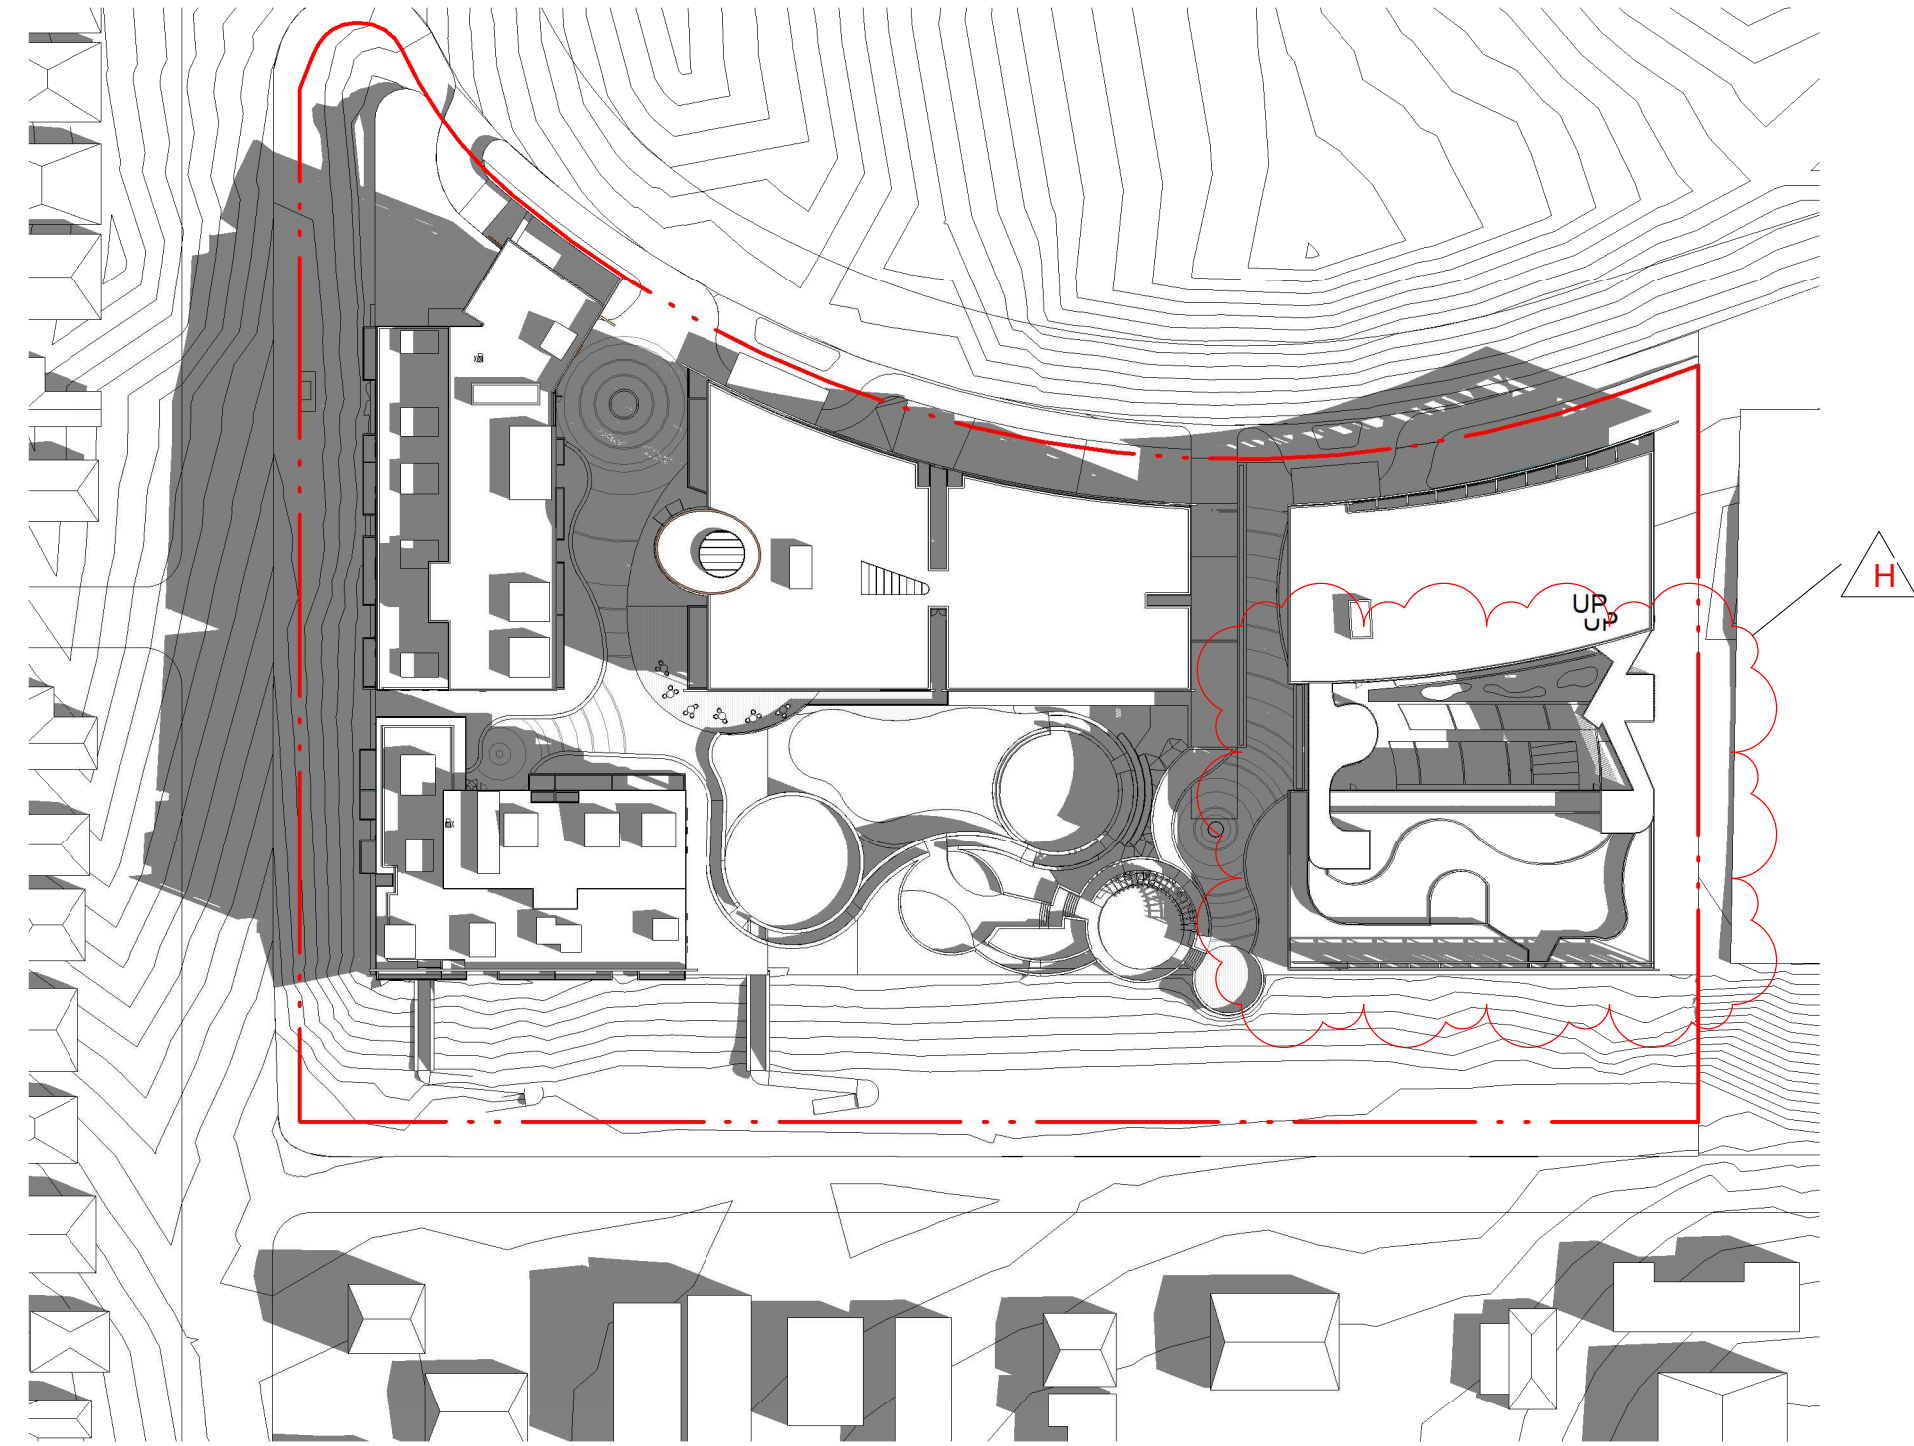

2 Shadow June - 10.00am
DA3.01

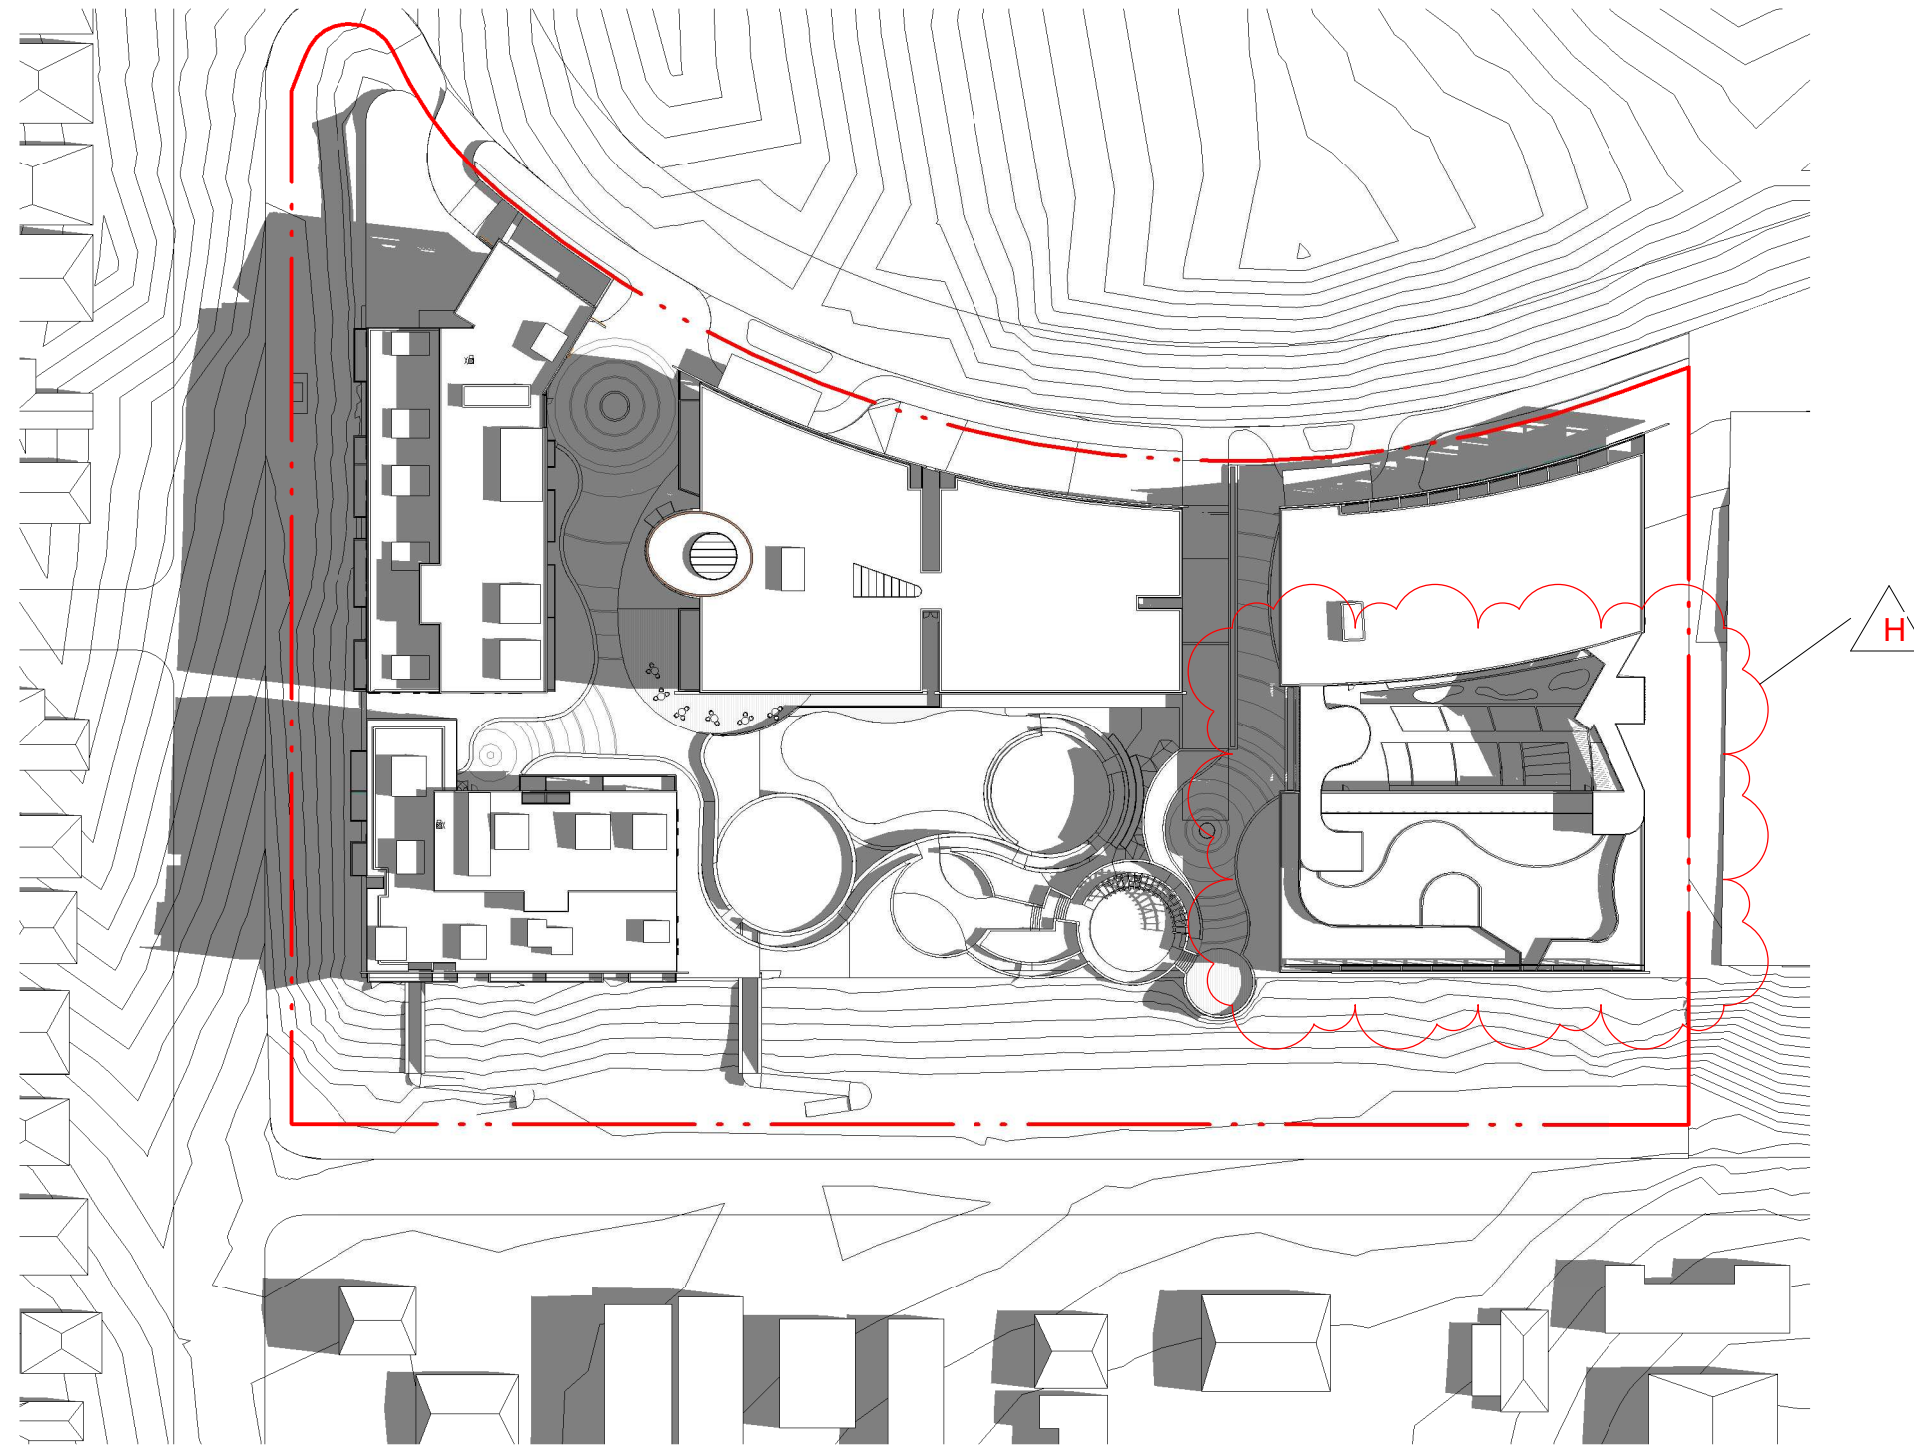


3 Shadow June - 11.00am
DA3.01

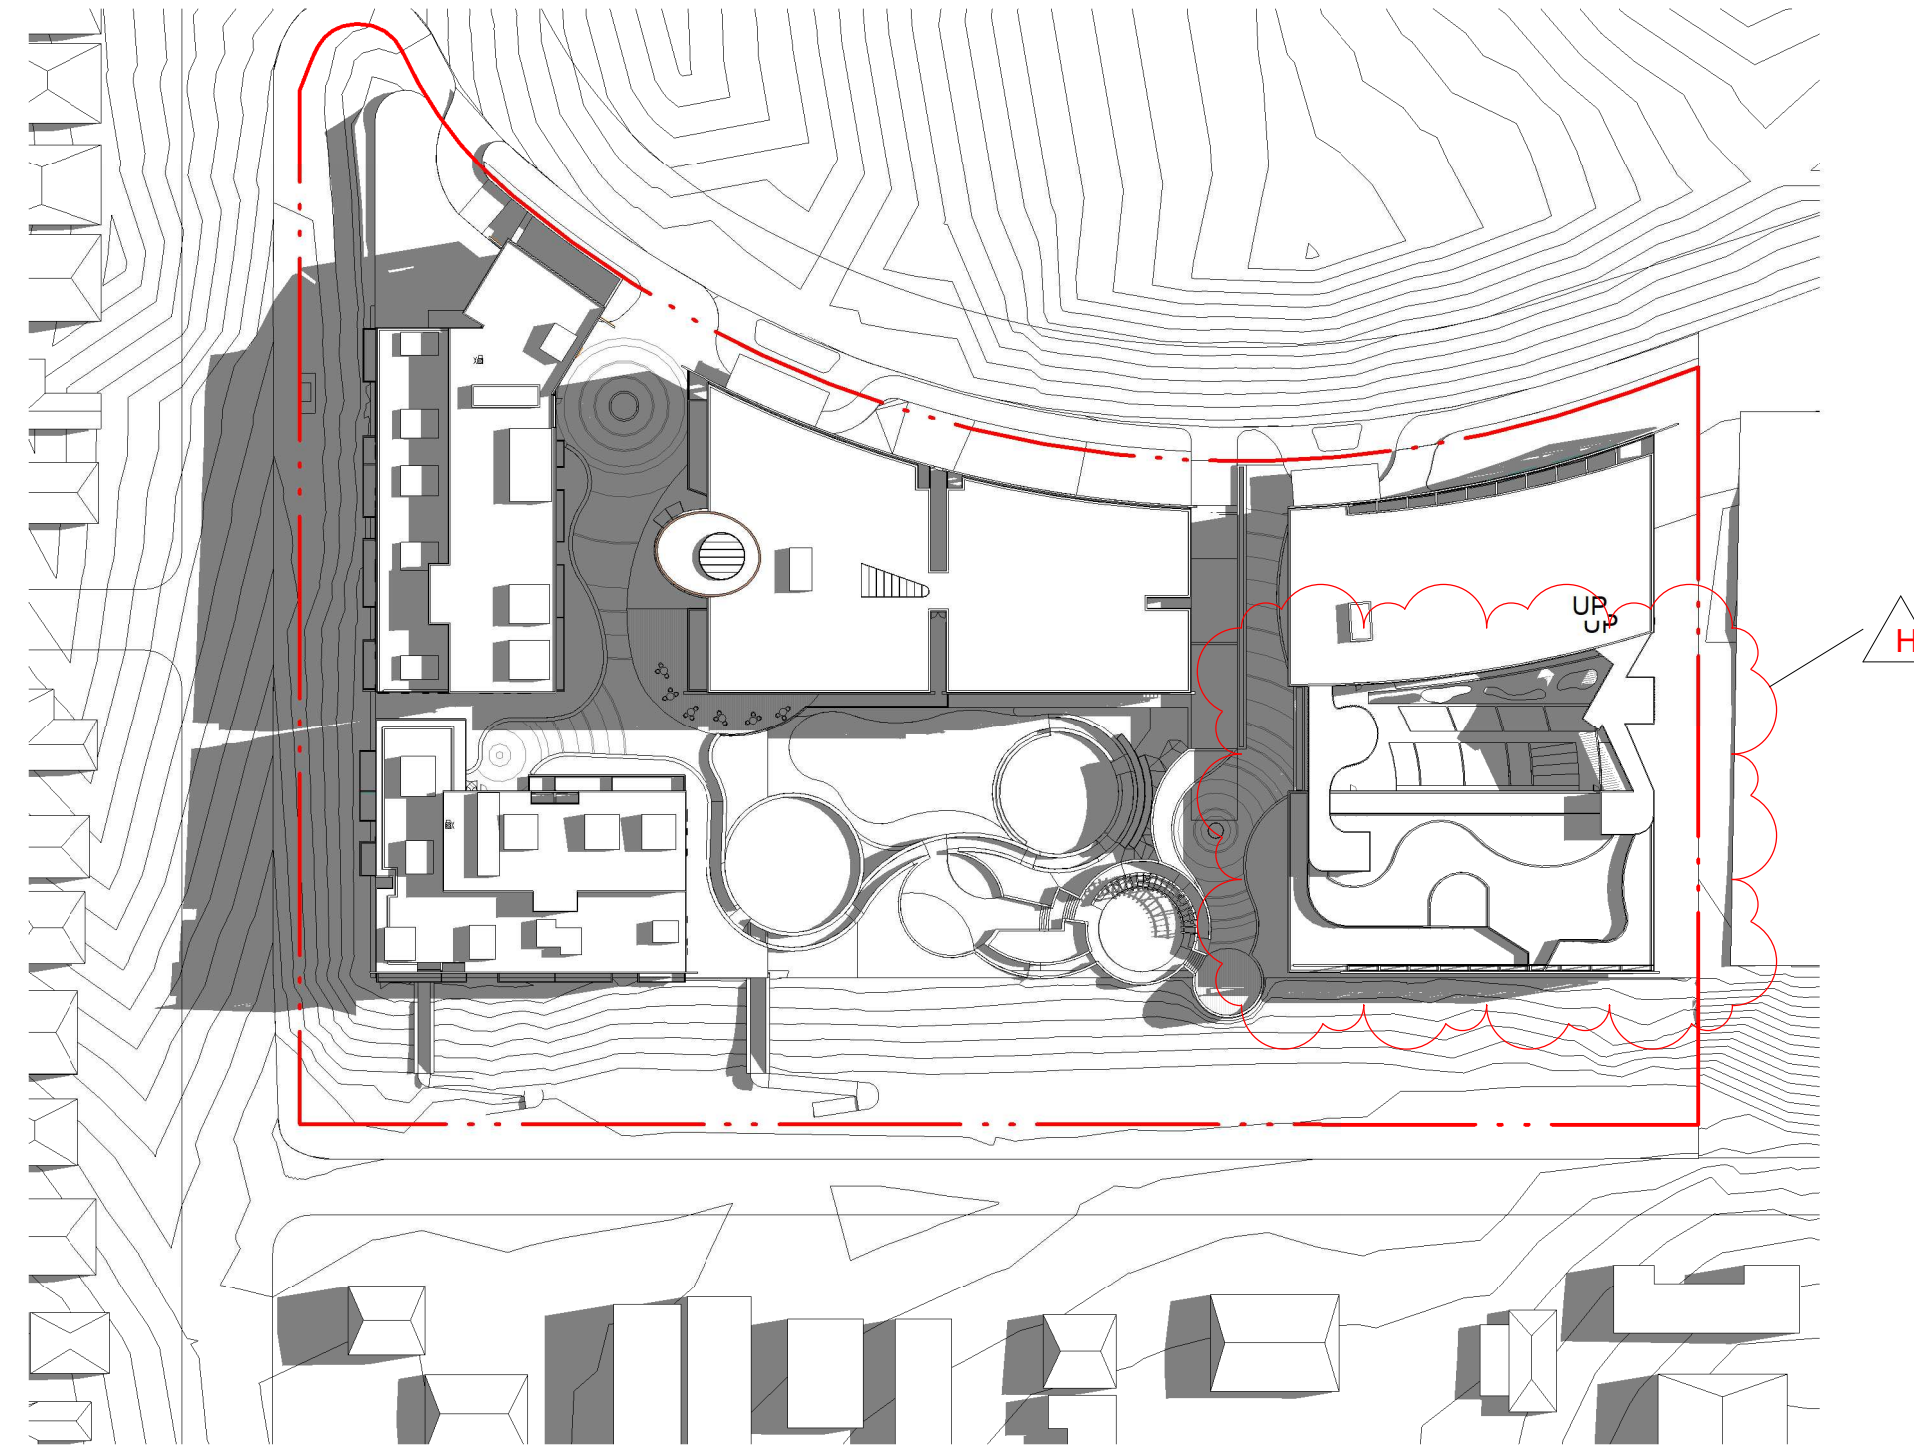


4 Shadow June - 12.00pm
DA3.01


IMPORTANT NOTES: Do not scale from drawings. All dimensions to be checked on site before commencement of work. All discrepancies to be brought to the attention of the Architect. Larger scale drawings and written dimensions take preference. This drawing is copyright and the property of the author, and must not be retained, copied or used without the express authority of MARCHESE + PARTNERS INTERNATIONAL PTY. LTD.	REVISION	DATE	DESCRIPTION	BY
	A	16/09/2020	PRELIMINARY	IC
	B	22/09/2020	PRELIMINARY	IC
	C	23/09/2020	PRELIMINARY	IC
	D	09/10/2020	PRELIMINARY	IC
	E	16/10/2020	ISSUE FOR REVIEW	IC
	F	11/12/2020	DA SUBMISSION PACKAGE FOR FINAL REPORTS	MH
	G	27/08/2021	COUNCIL RFI SUBMISSION	MH
	H	28/09/2021	COUNCIL RFI SUBMISSION	GB
FOR APPROVAL				
NOT FOR CONSTRUCTION				
marchesepartners Marchese Partners International Pty Ltd Level 1, 53 Walker Street, North Sydney, NSW 2060 Australia P +61 2 9922 4375 F +61 2 9929 5786 E info@marchesepartners.com www.marchesepartners.com Sydney · Brisbane · Canberra · Melbourne · Adelaide Kuala Lumpur · Auckland · Christchurch · London · Madrid ABN 20 098 552 151				
CLIENT POTTS HILL INVESTMENT PTY LTD				
PROJECT POTTS HILL SENIORS LIVING 10 NELSON SHORT STREET POTTS HILL NSW 2143				
DRAWING TITLE SHADOW ANALYSIS - SHEET 1				
SCALE 1 : 1000 @A1 1 : 2000 @A3		DATE 05/03/2021	DRAWN IC	CHECKED EB
JOB 19128		DRAWING DA5.01		REVISION H

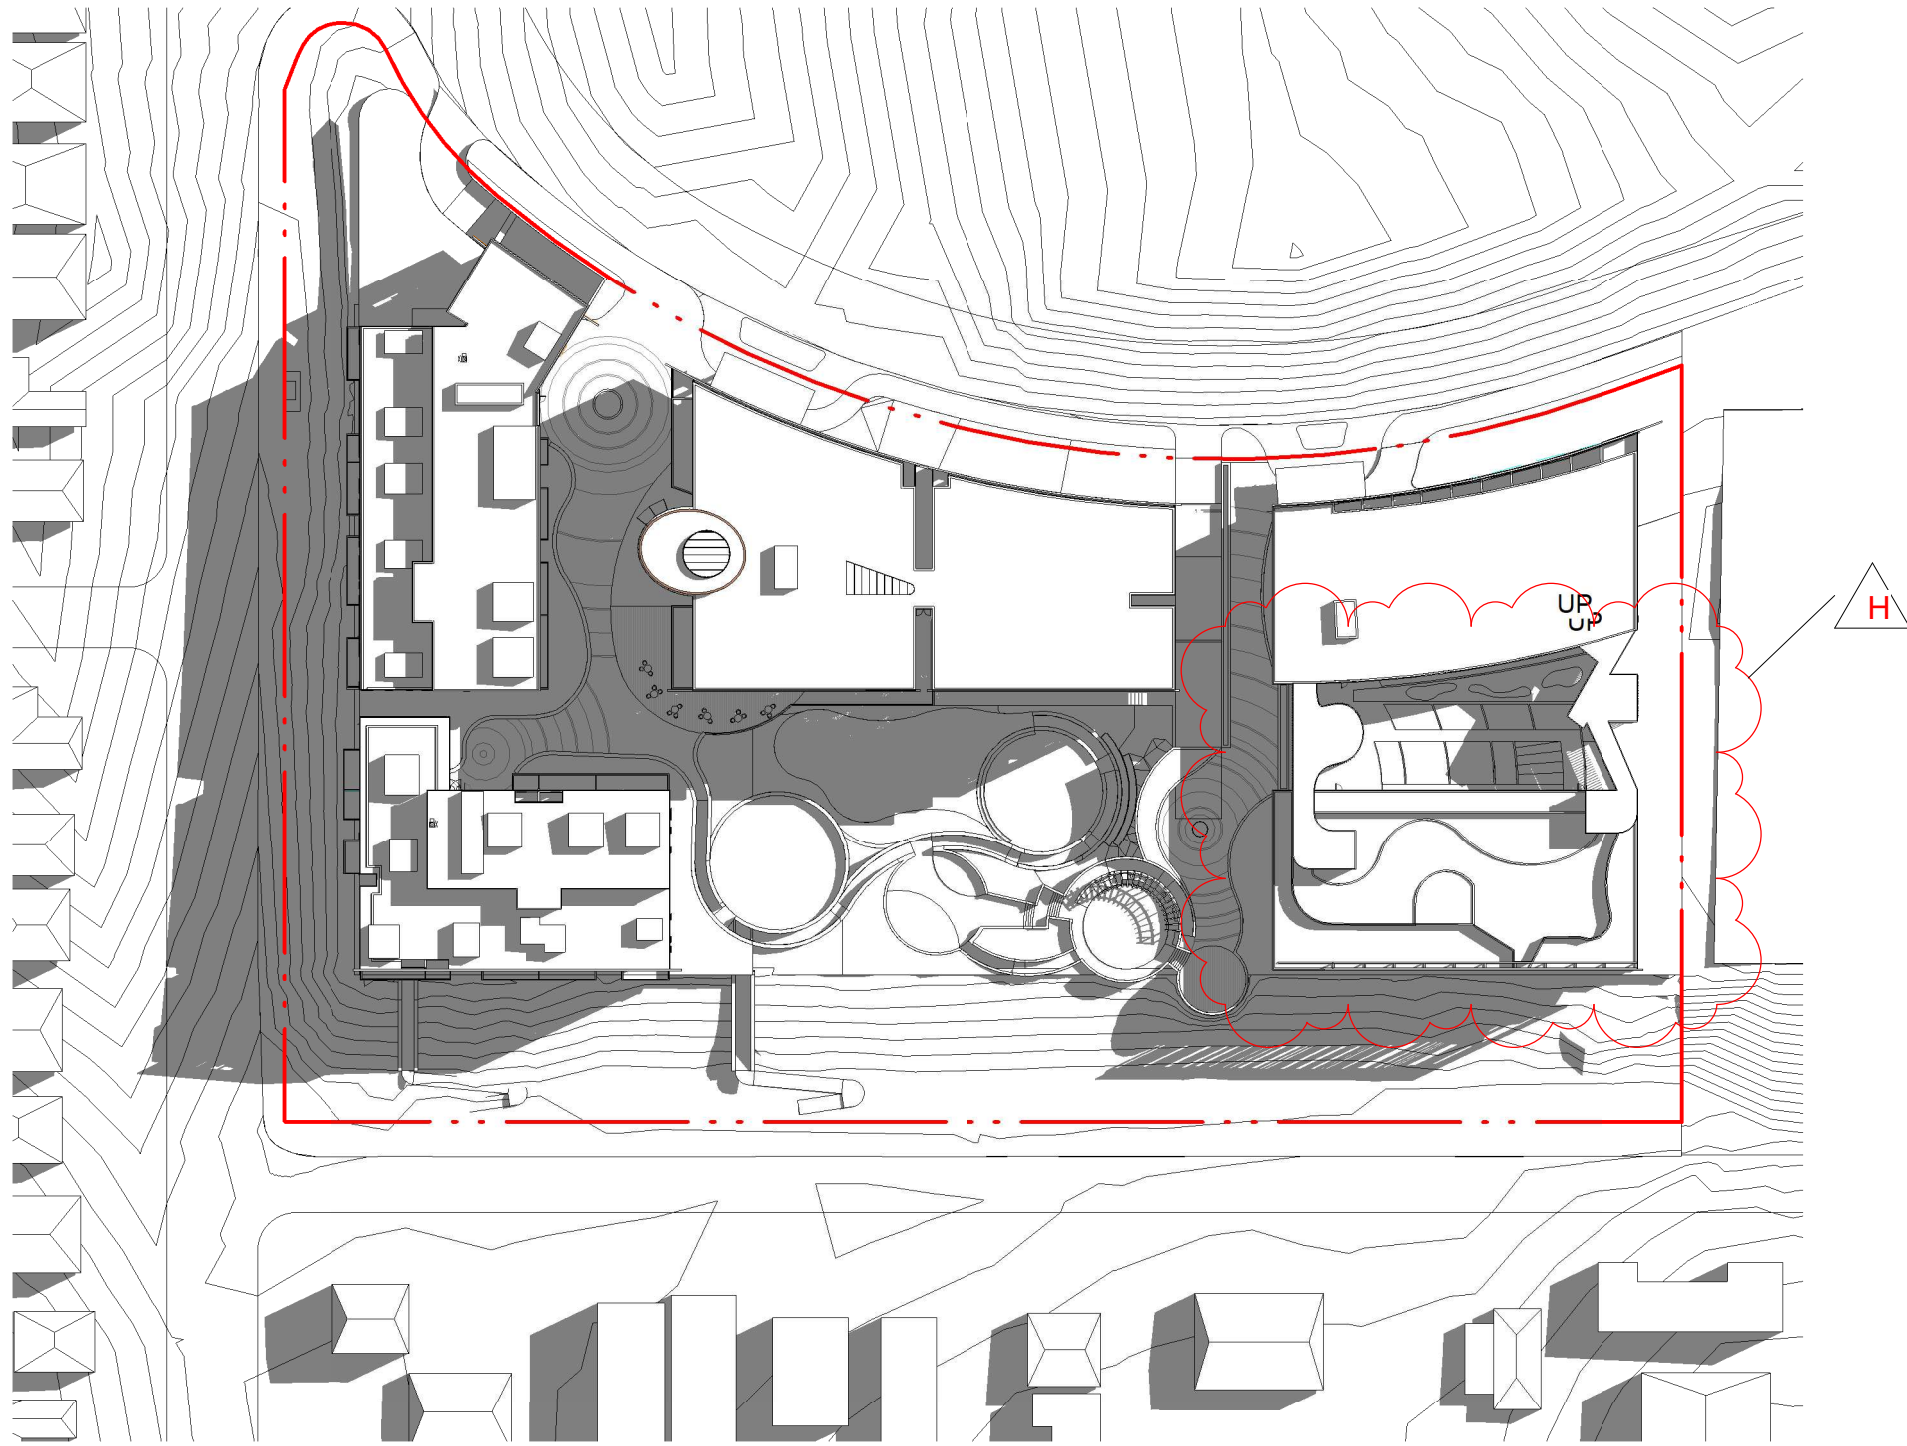

1 Shadow June - 1.00pm
DA3.01

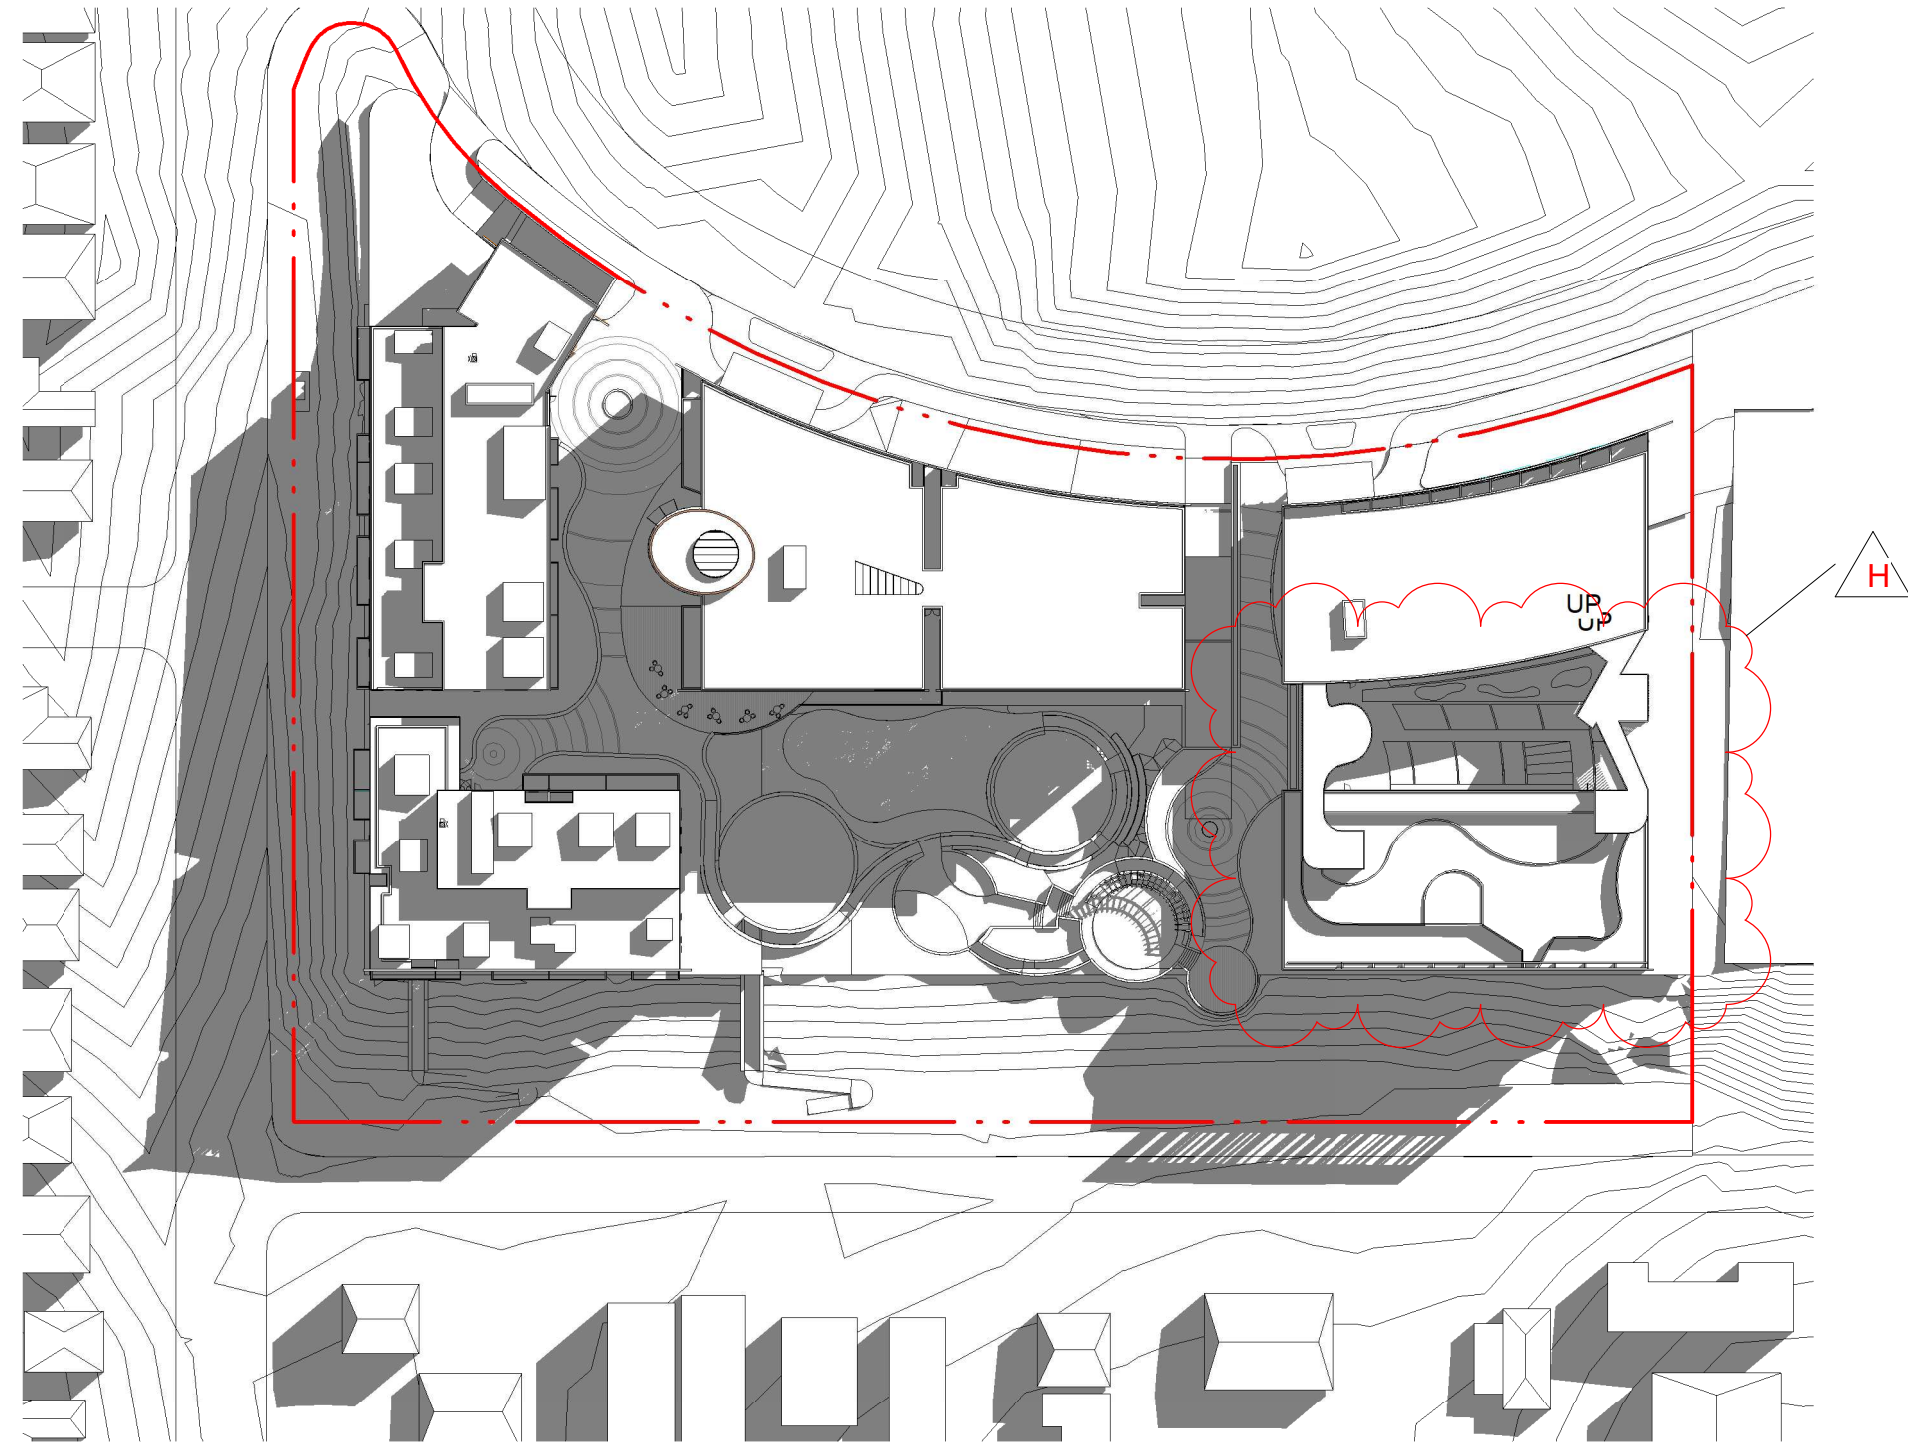


2 Shadow June - 2.00pm
DA3.01

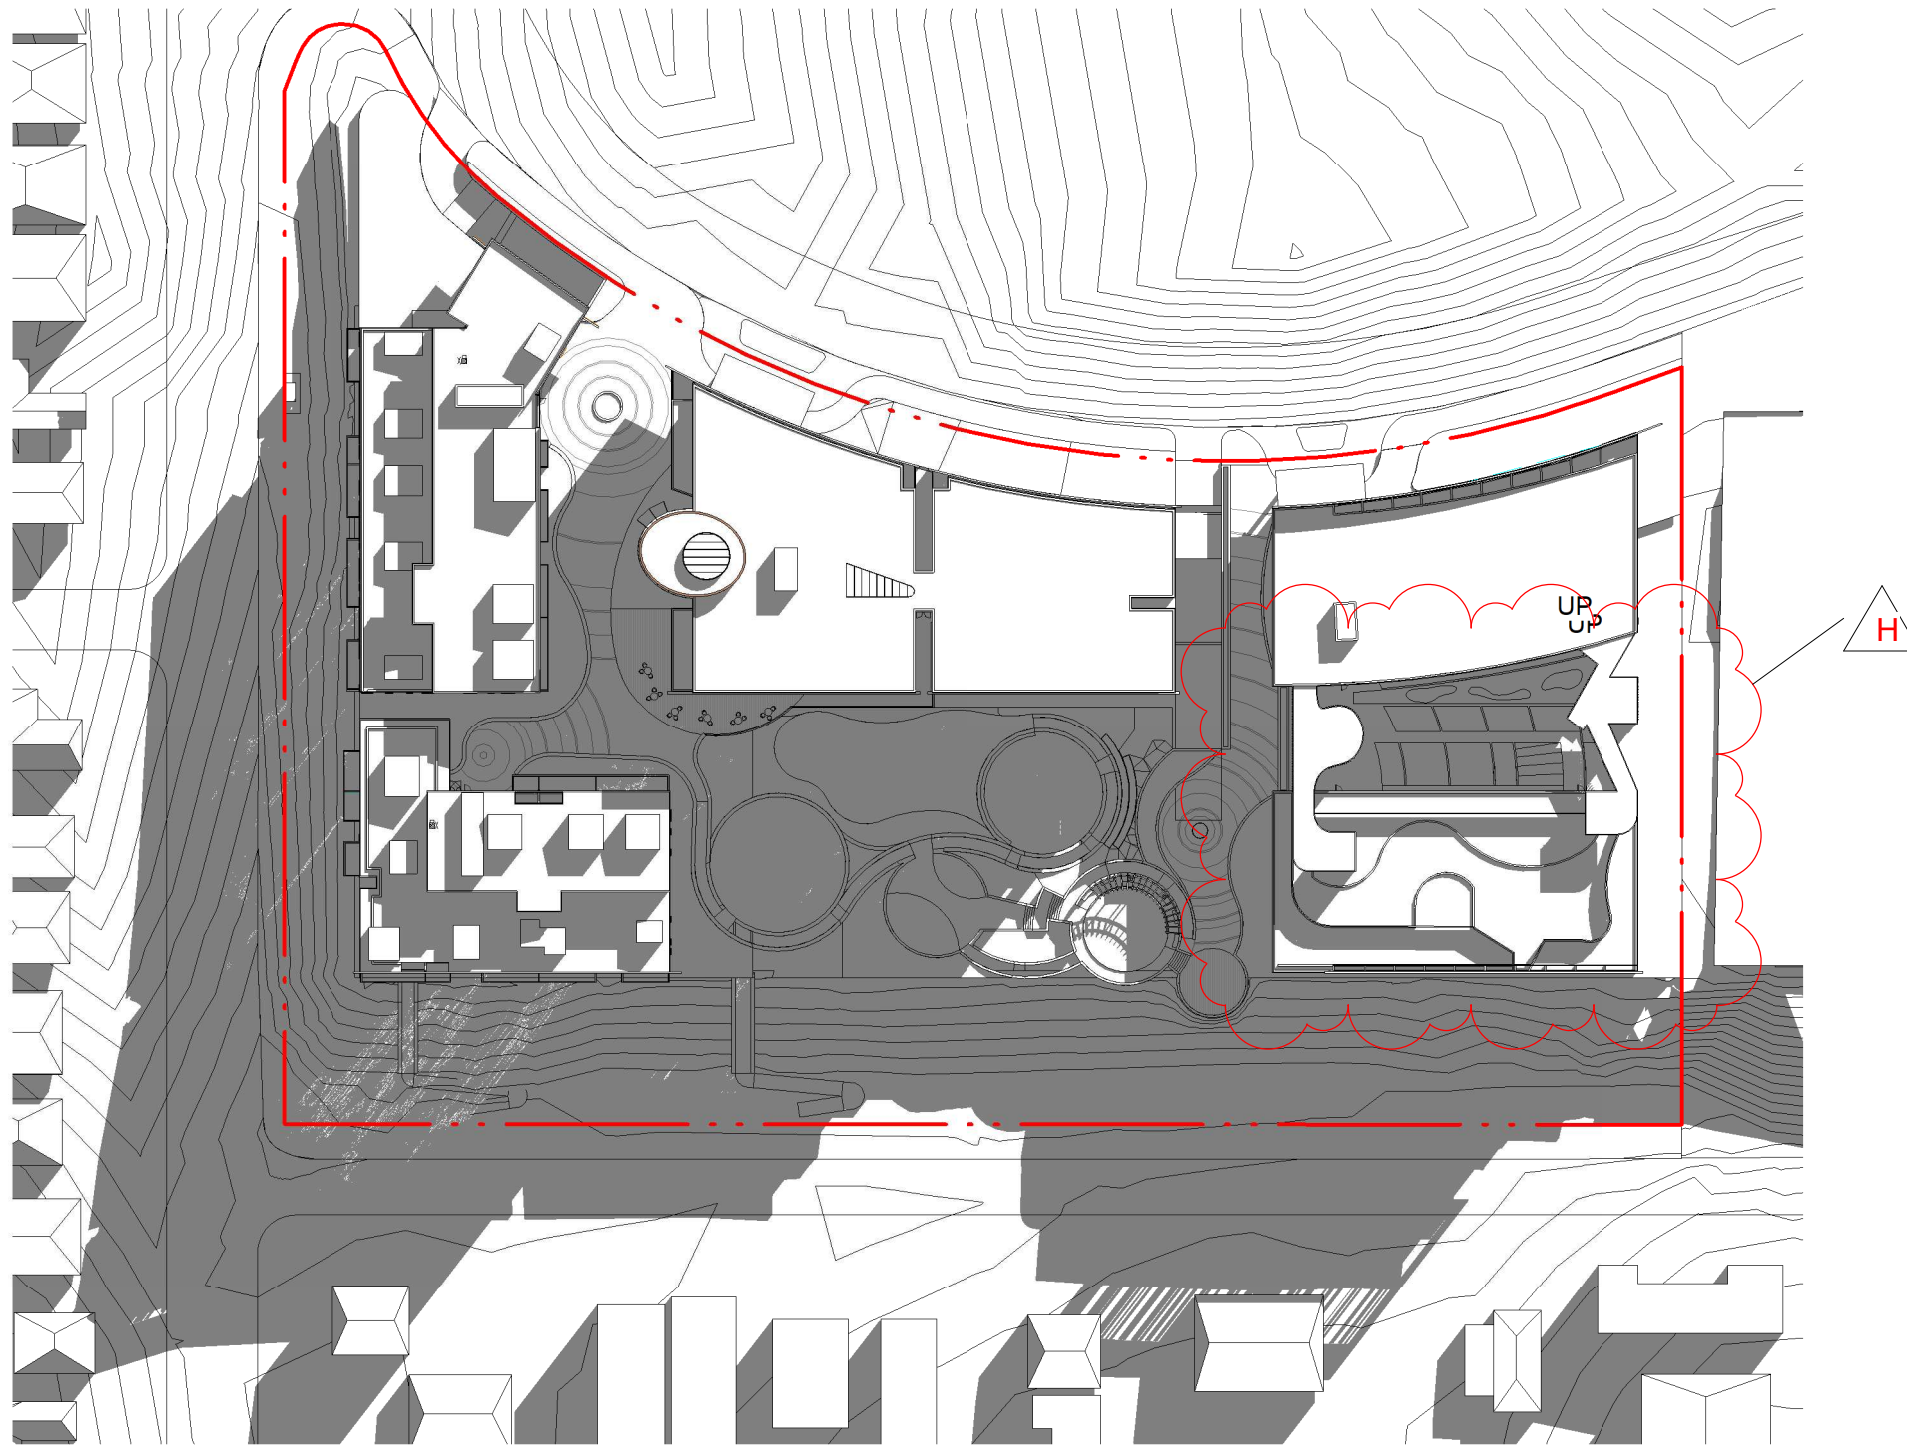


3 Shadow June - 3.00pm
DA3.01


IMPORTANT NOTES: Do not scale from drawings. All dimensions to be checked on site before commencement of work. All discrepancies to be brought to the attention of the Architect. Larger scale drawings and written dimensions take preference. This drawing is copyright and the property of the author, and must not be retained, copied or used without the express authority of MARCHESE + PARTNERS INTERNATIONAL PTY. LTD. FOR APPROVAL NOT FOR CONSTRUCTION	REVISION	DATE	DESCRIPTION	BY	marchesepartners Marchese Partners International Pty Ltd Level 1, 53 Walker Street, North Sydney, NSW 2060 Australia P +61 2 9922 4375 F +61 2 9929 5786 E info@marchesepartners.com www.marchesepartners.com Sydney · Brisbane · Canberra · Melbourne · Adelaide Kuala Lumpur · Auckland · Christchurch · London · Madrid ABN 20 098 552 151		CLIENT POTTS HILL INVESTMENT PTY LTD		DRAWING TITLE SHADOW ANALYSIS - SHEET 2			
	PROJECT POTTS HILL SENIORS LIVING 10 NELSON SHORT STREET POTTS HILL NSW 2143		SCALE 1 : 1000 @A1 1 : 2000 @A3	DATE 05/03/2021					DRAWN IC	CHECKED EB		
			JOB 19128	DRAWING DA5.02			REVISION H					
	A	16/09/2020	PRELIMINARY	IC								
	B	22/09/2020	PRELIMINARY	IC								
	C	23/09/2020	PRELIMINARY	IC								
	D	09/10/2020	PRELIMINARY	IC								
	E	16/10/2020	ISSUE FOR REVIEW	IC								
	F	11/12/2020	DA SUBMISSION PACKAGE FOR FINAL REPORTS	MH								
G	27/08/2021	COUNCIL RFI SUBMISSION	MH									
H	28/09/2021	COUNCIL RFI SUBMISSION	GB									

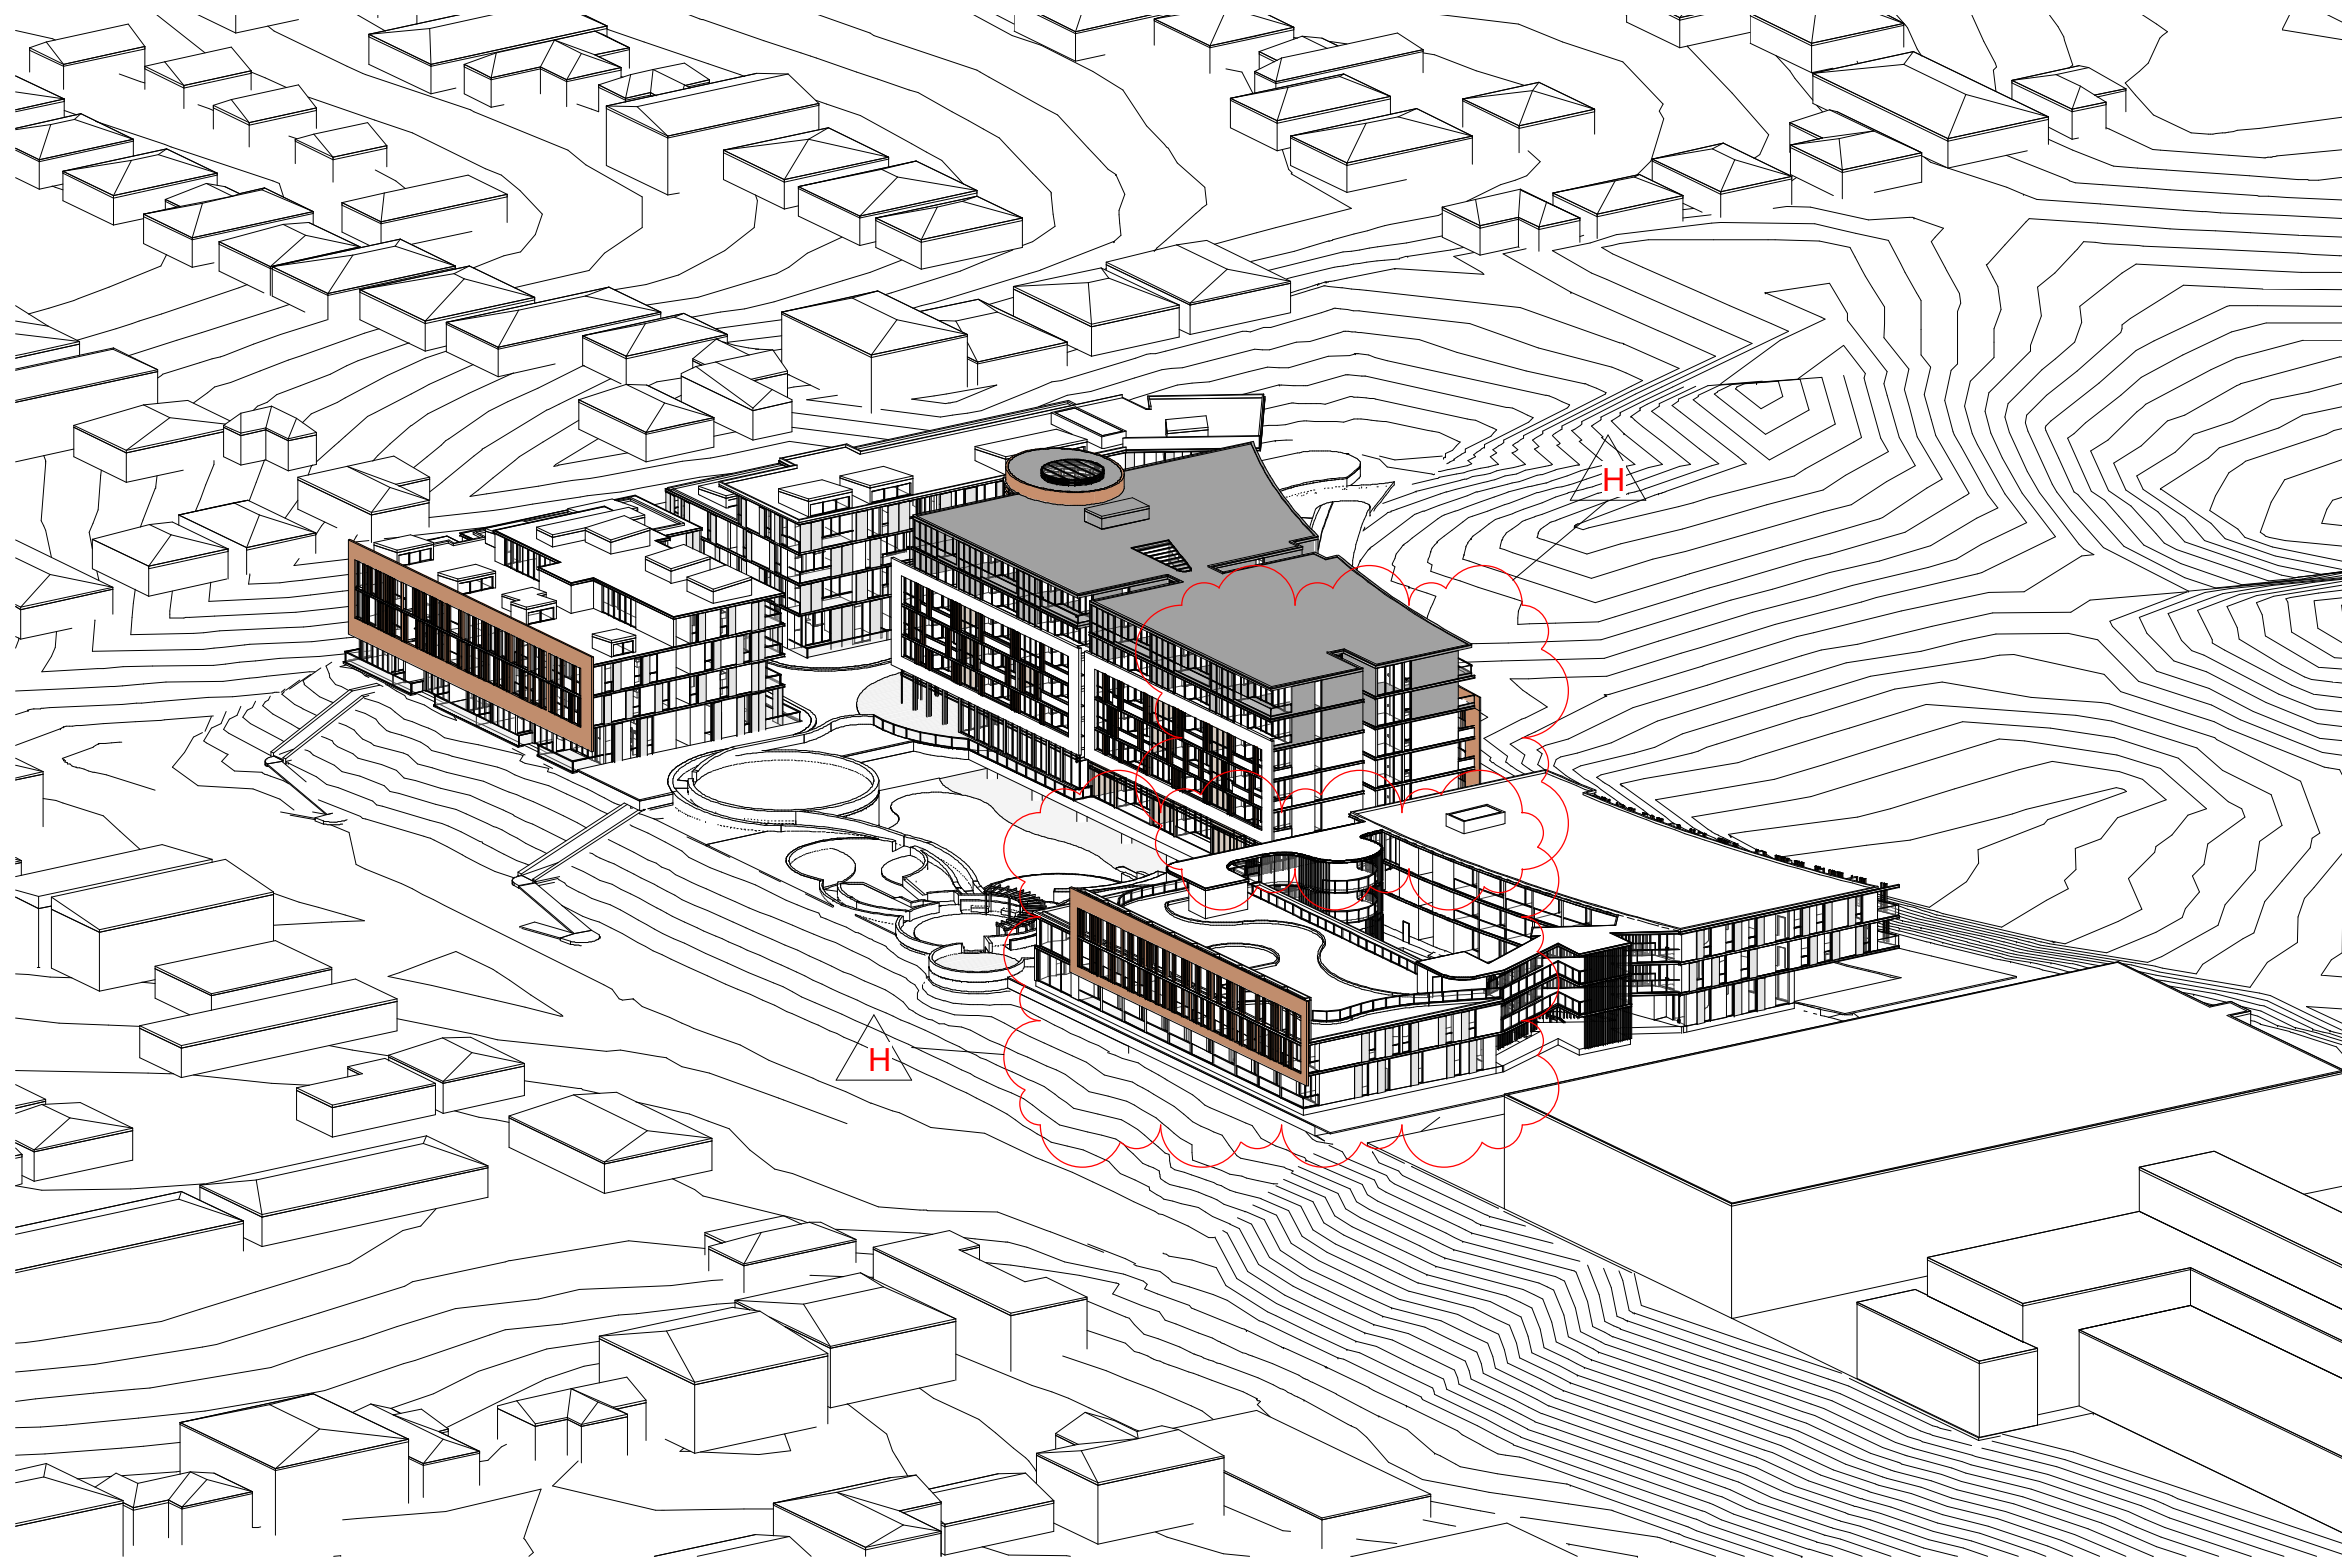


1 3D_21 Jun 0900

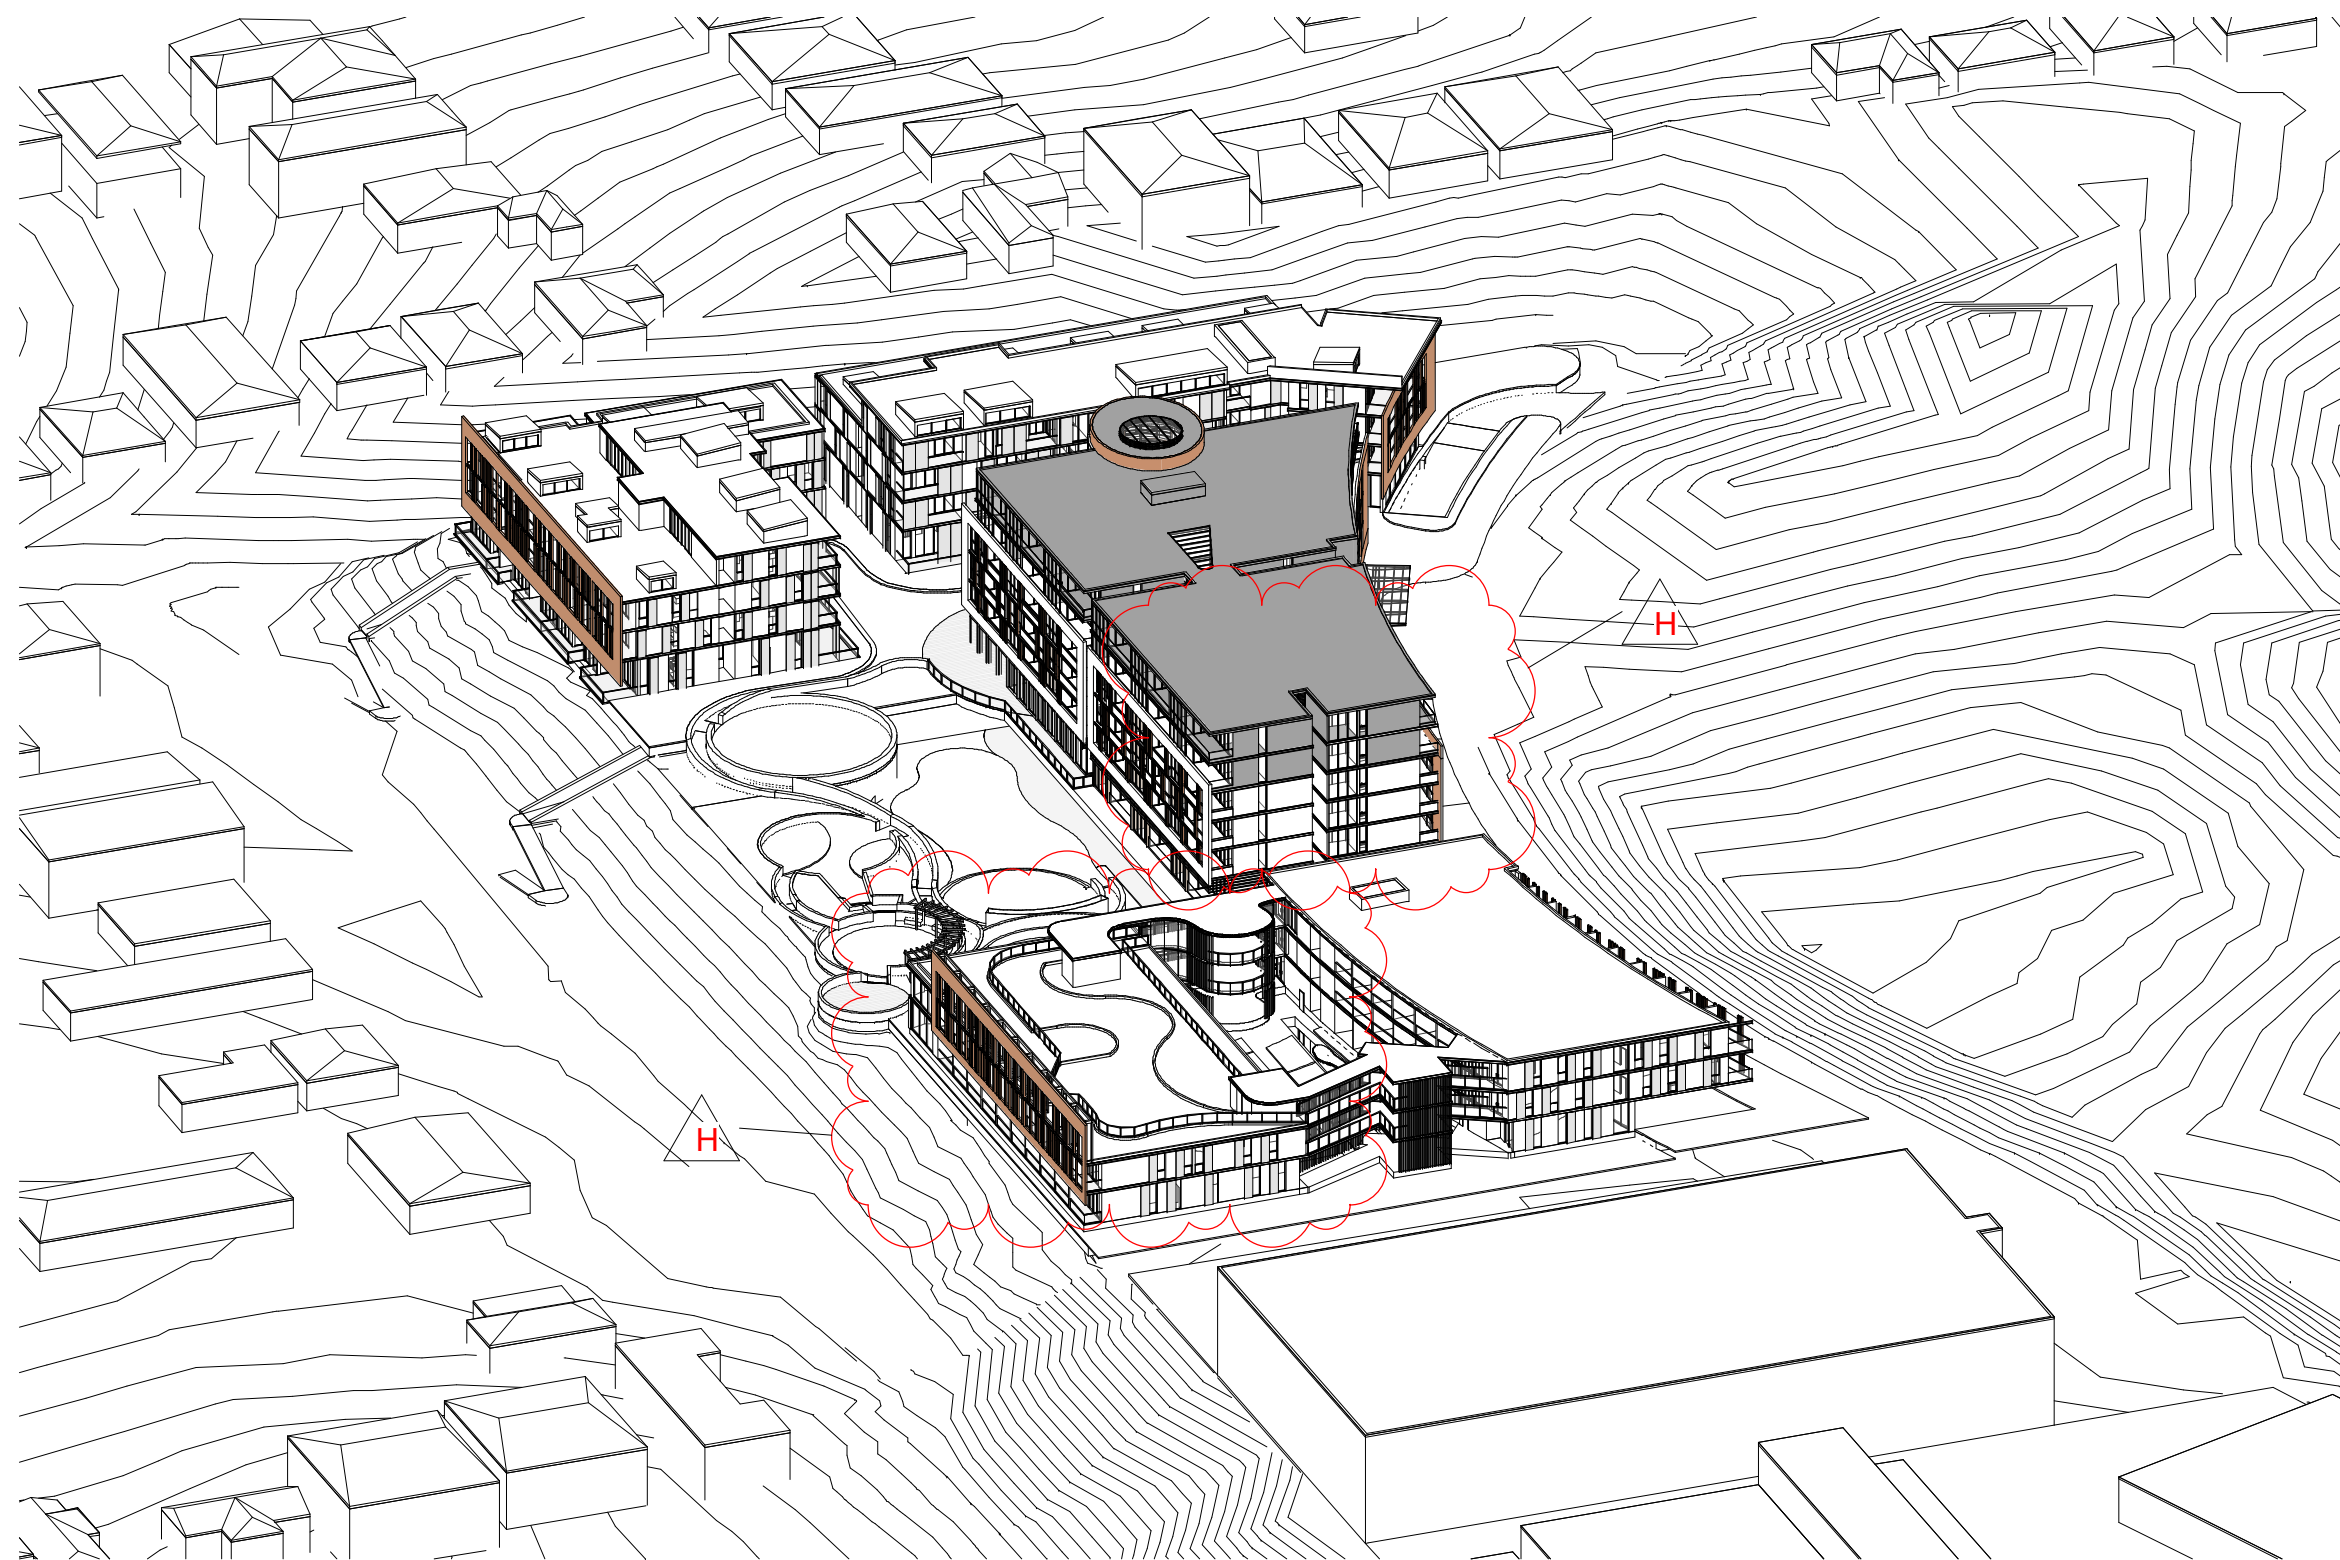

2 3D_21 Jun 1000

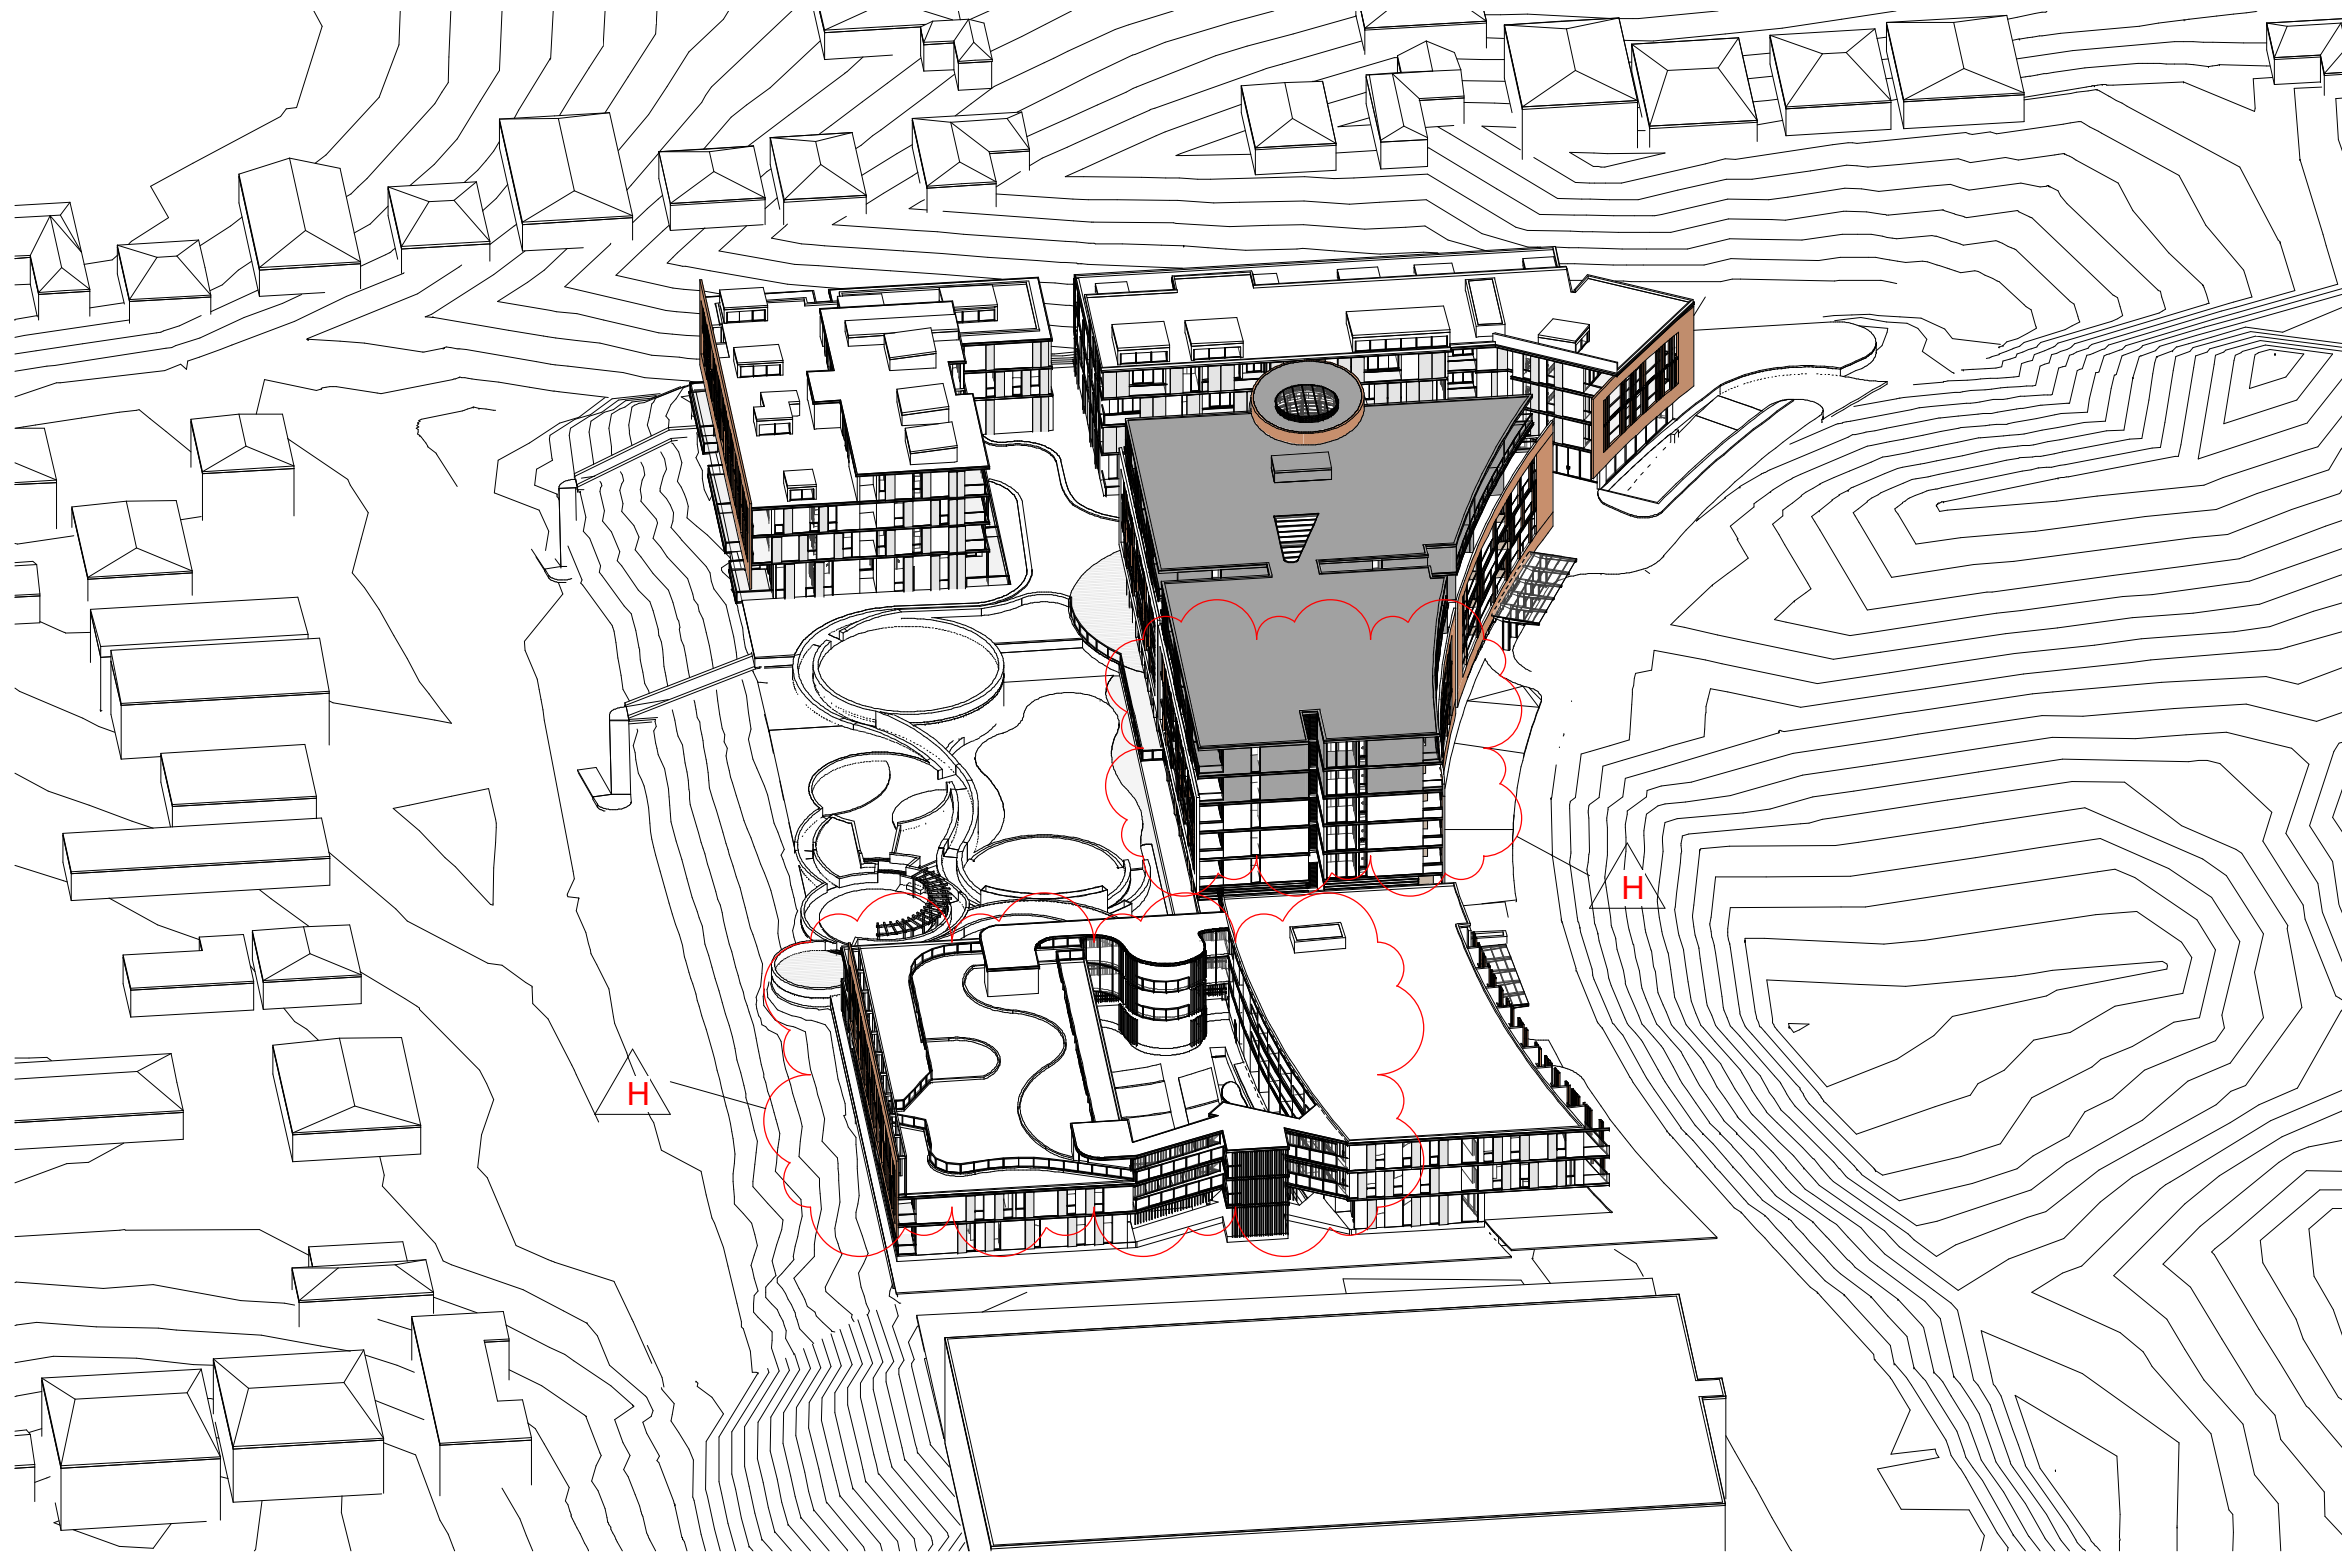


3 3D_21 Jun 1100

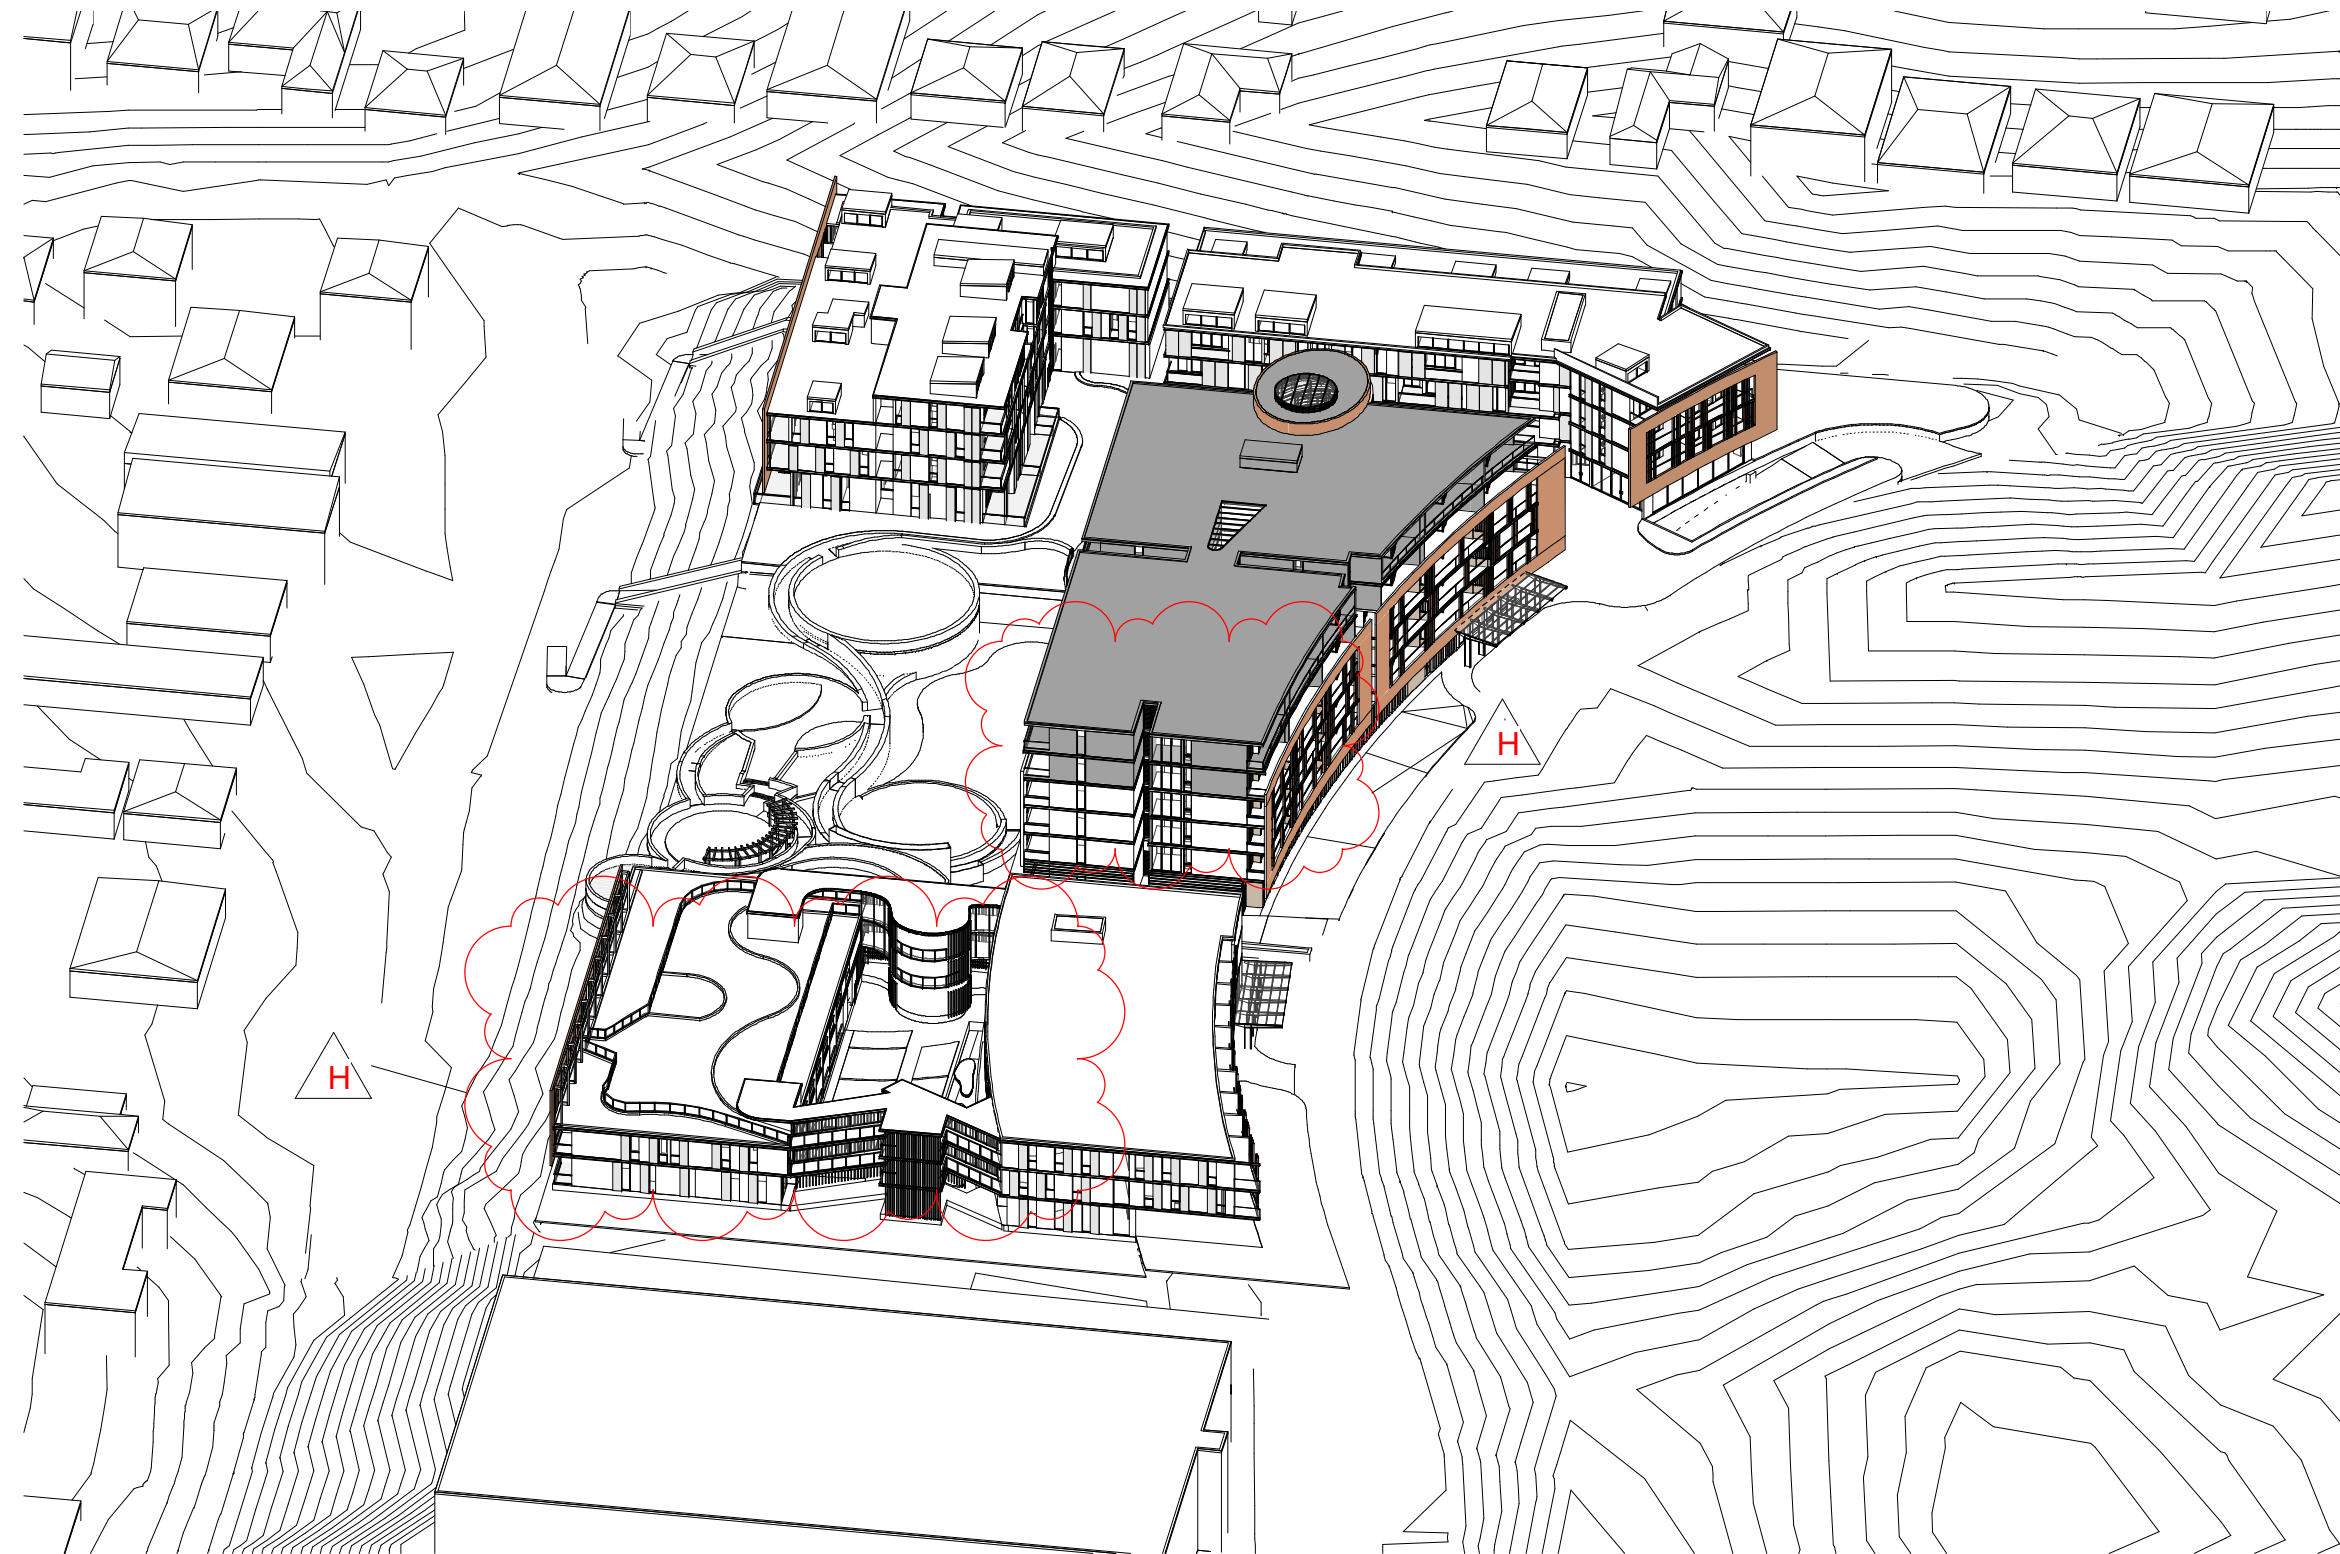


4 3D_21 Jun 1200


IMPORTANT NOTES: Do not scale from drawings. All dimensions to be checked on site before commencement of work. All discrepancies to be brought to the attention of the Architect. Larger scale drawings and written dimensions take preference. This drawing is copyright and the property of the author, and must not be retained, copied or used without the express authority of MARCHESE + PARTNERS INTERNATIONAL PTY. LTD. FOR APPROVAL NOT FOR CONSTRUCTION	REVISION	DATE	DESCRIPTION	BY	marchesepartners Marchese Partners International Pty Ltd Level 1, 53 Walker Street, North Sydney, NSW 2060 Australia P +61 2 9922 4375 F +61 2 9929 5786 E info@marchesepartners.com www.marchesepartners.com Sydney · Brisbane · Canberra · Melbourne · Adelaide Kuala Lumpur · Auckland · Christchurch · London · Madrid ABN 20 098 552 151			CLIENT POTTS HILL INVESTMENT PTY LTD	DRAWING TITLE VIEWS FROM THE SUN 1				
	A	16/09/2020	PRELIMINARY	IC					PROJECT POTTS HILL SENIORS LIVING 10 NELSON SHORT STREET POTTS HILL NSW 2143	SCALE	DATE	DRAWN	CHECKED
	B	22/09/2020	PRELIMINARY	IC						NTS	05/03/2021	IC	EB
	C	23/09/2020	PRELIMINARY	IC						JOB 19128	DRAWING DA5.03	REVISION H	
	D	09/10/2020	PRELIMINARY	IC									
	E	16/10/2020	ISSUE FOR REVIEW	IC									
	F	11/12/2020	DA SUBMISSION PACKAGE FOR FINAL REPORTS	MH									
	G	27/08/2021	COUNCIL RFI SUBMISSION	MH									
	H	28/09/2021	COUNCIL RFI SUBMISSION	GB									

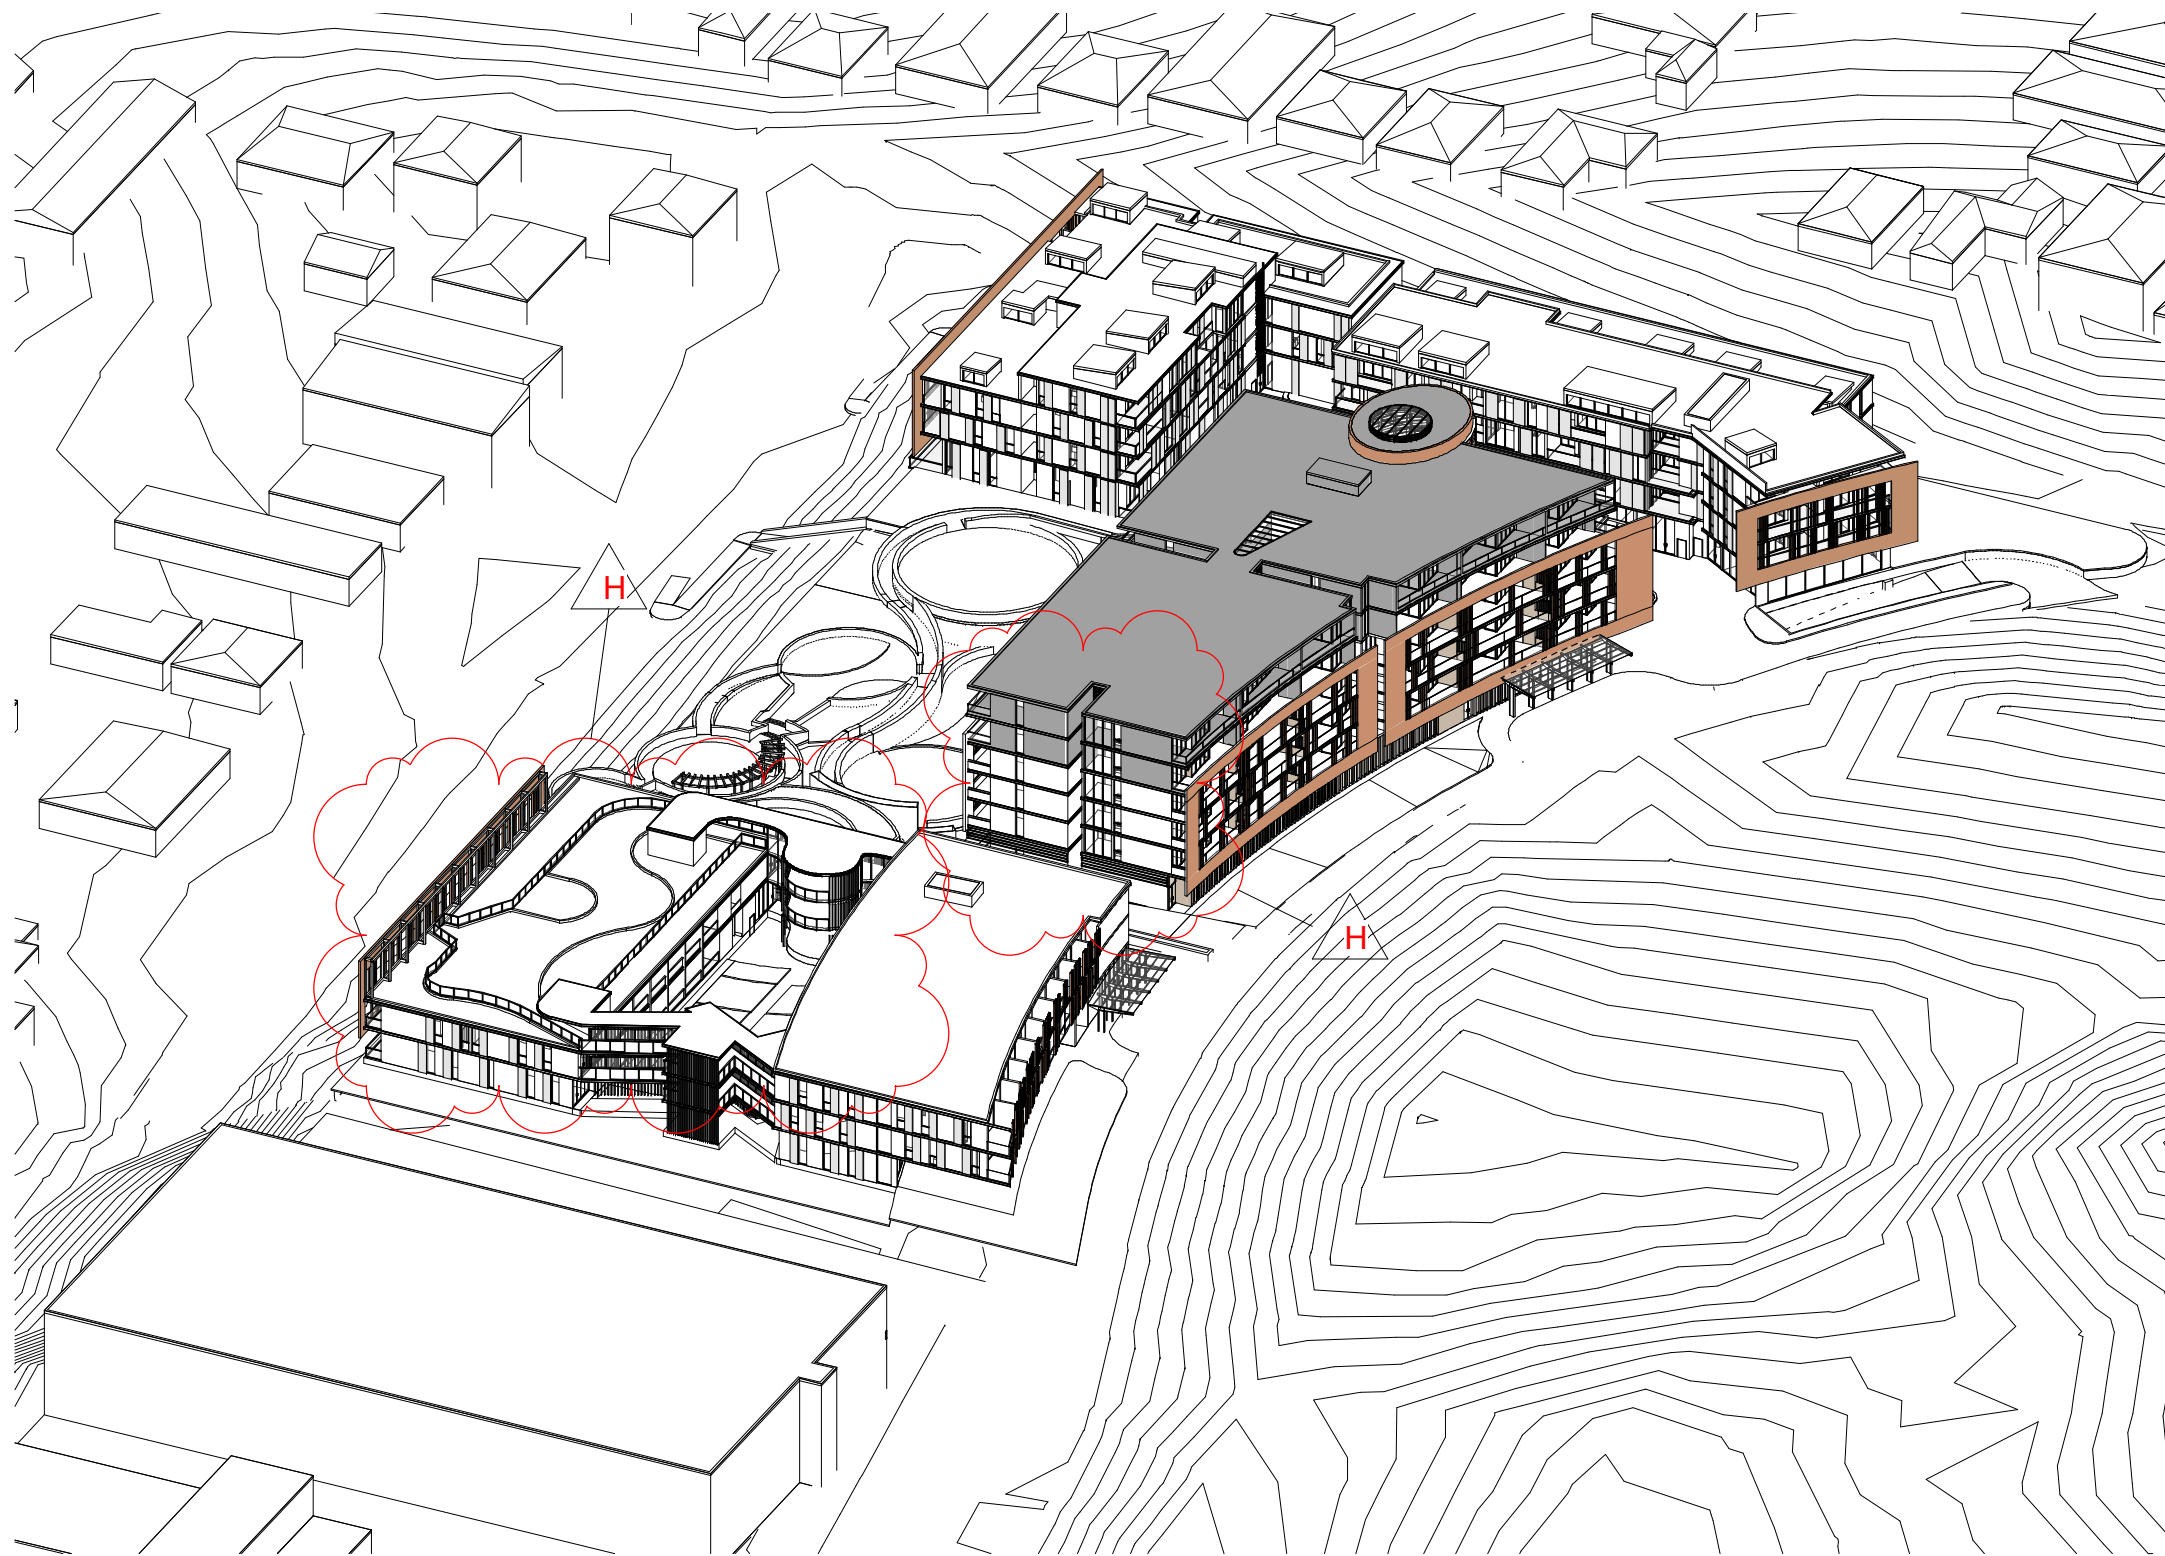

1 3D_21 Jun 1300

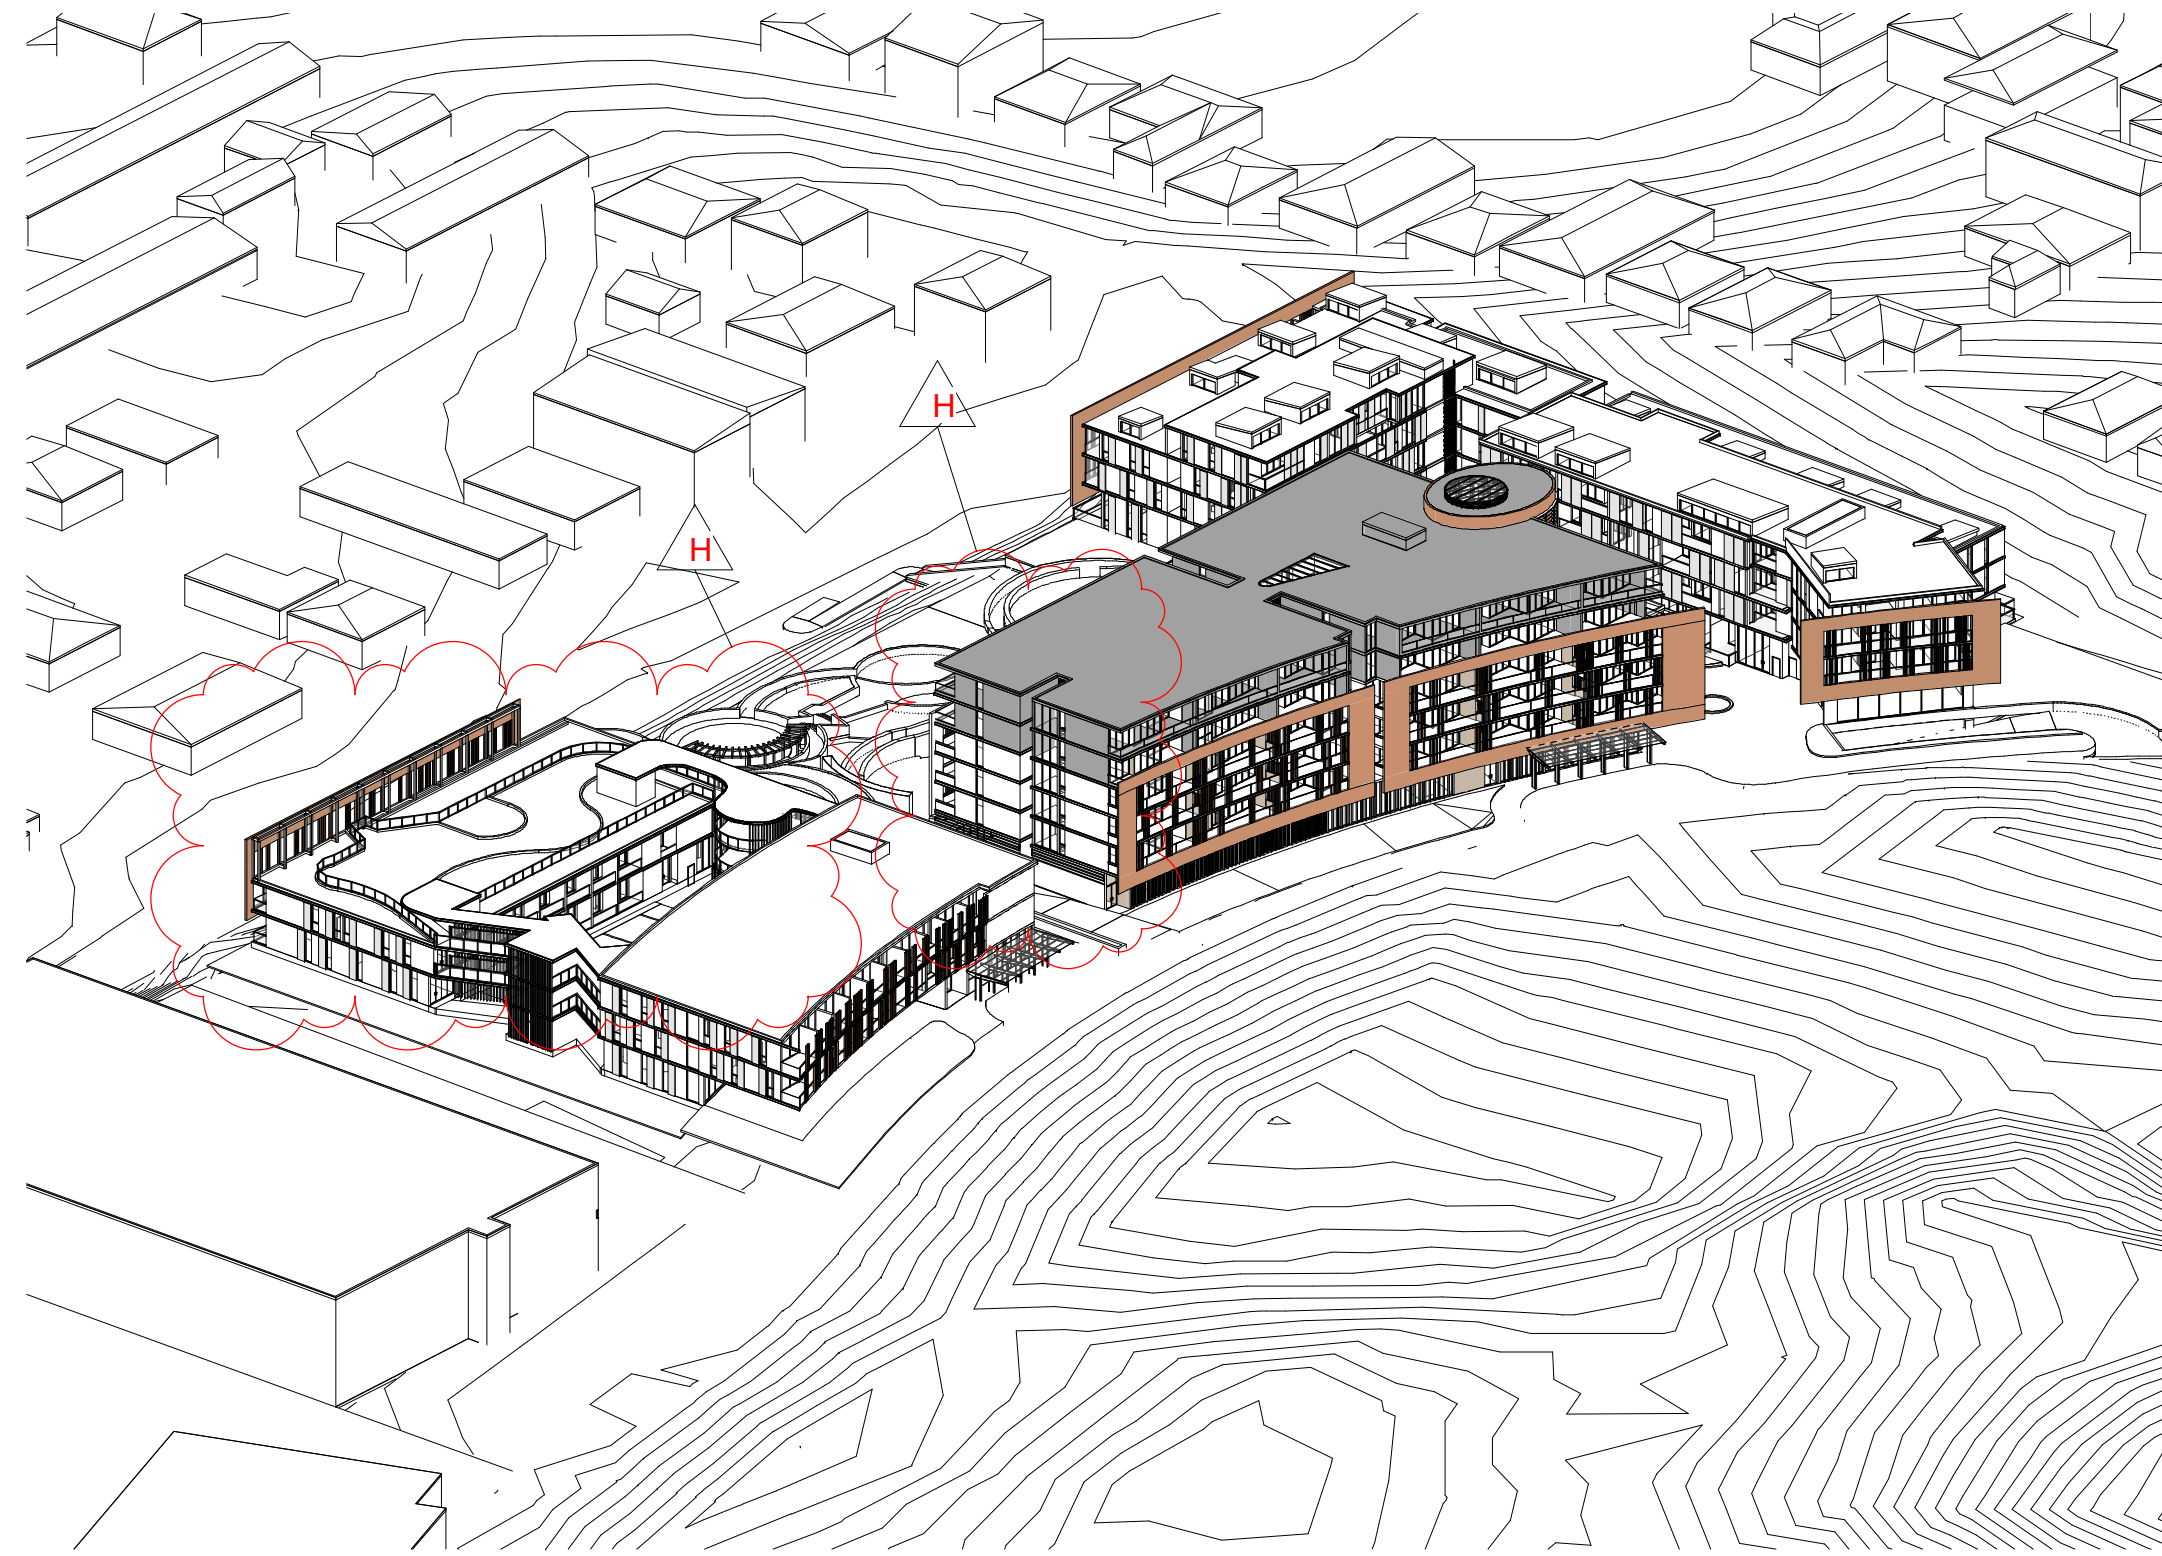

2 3D_21 Jun 1400

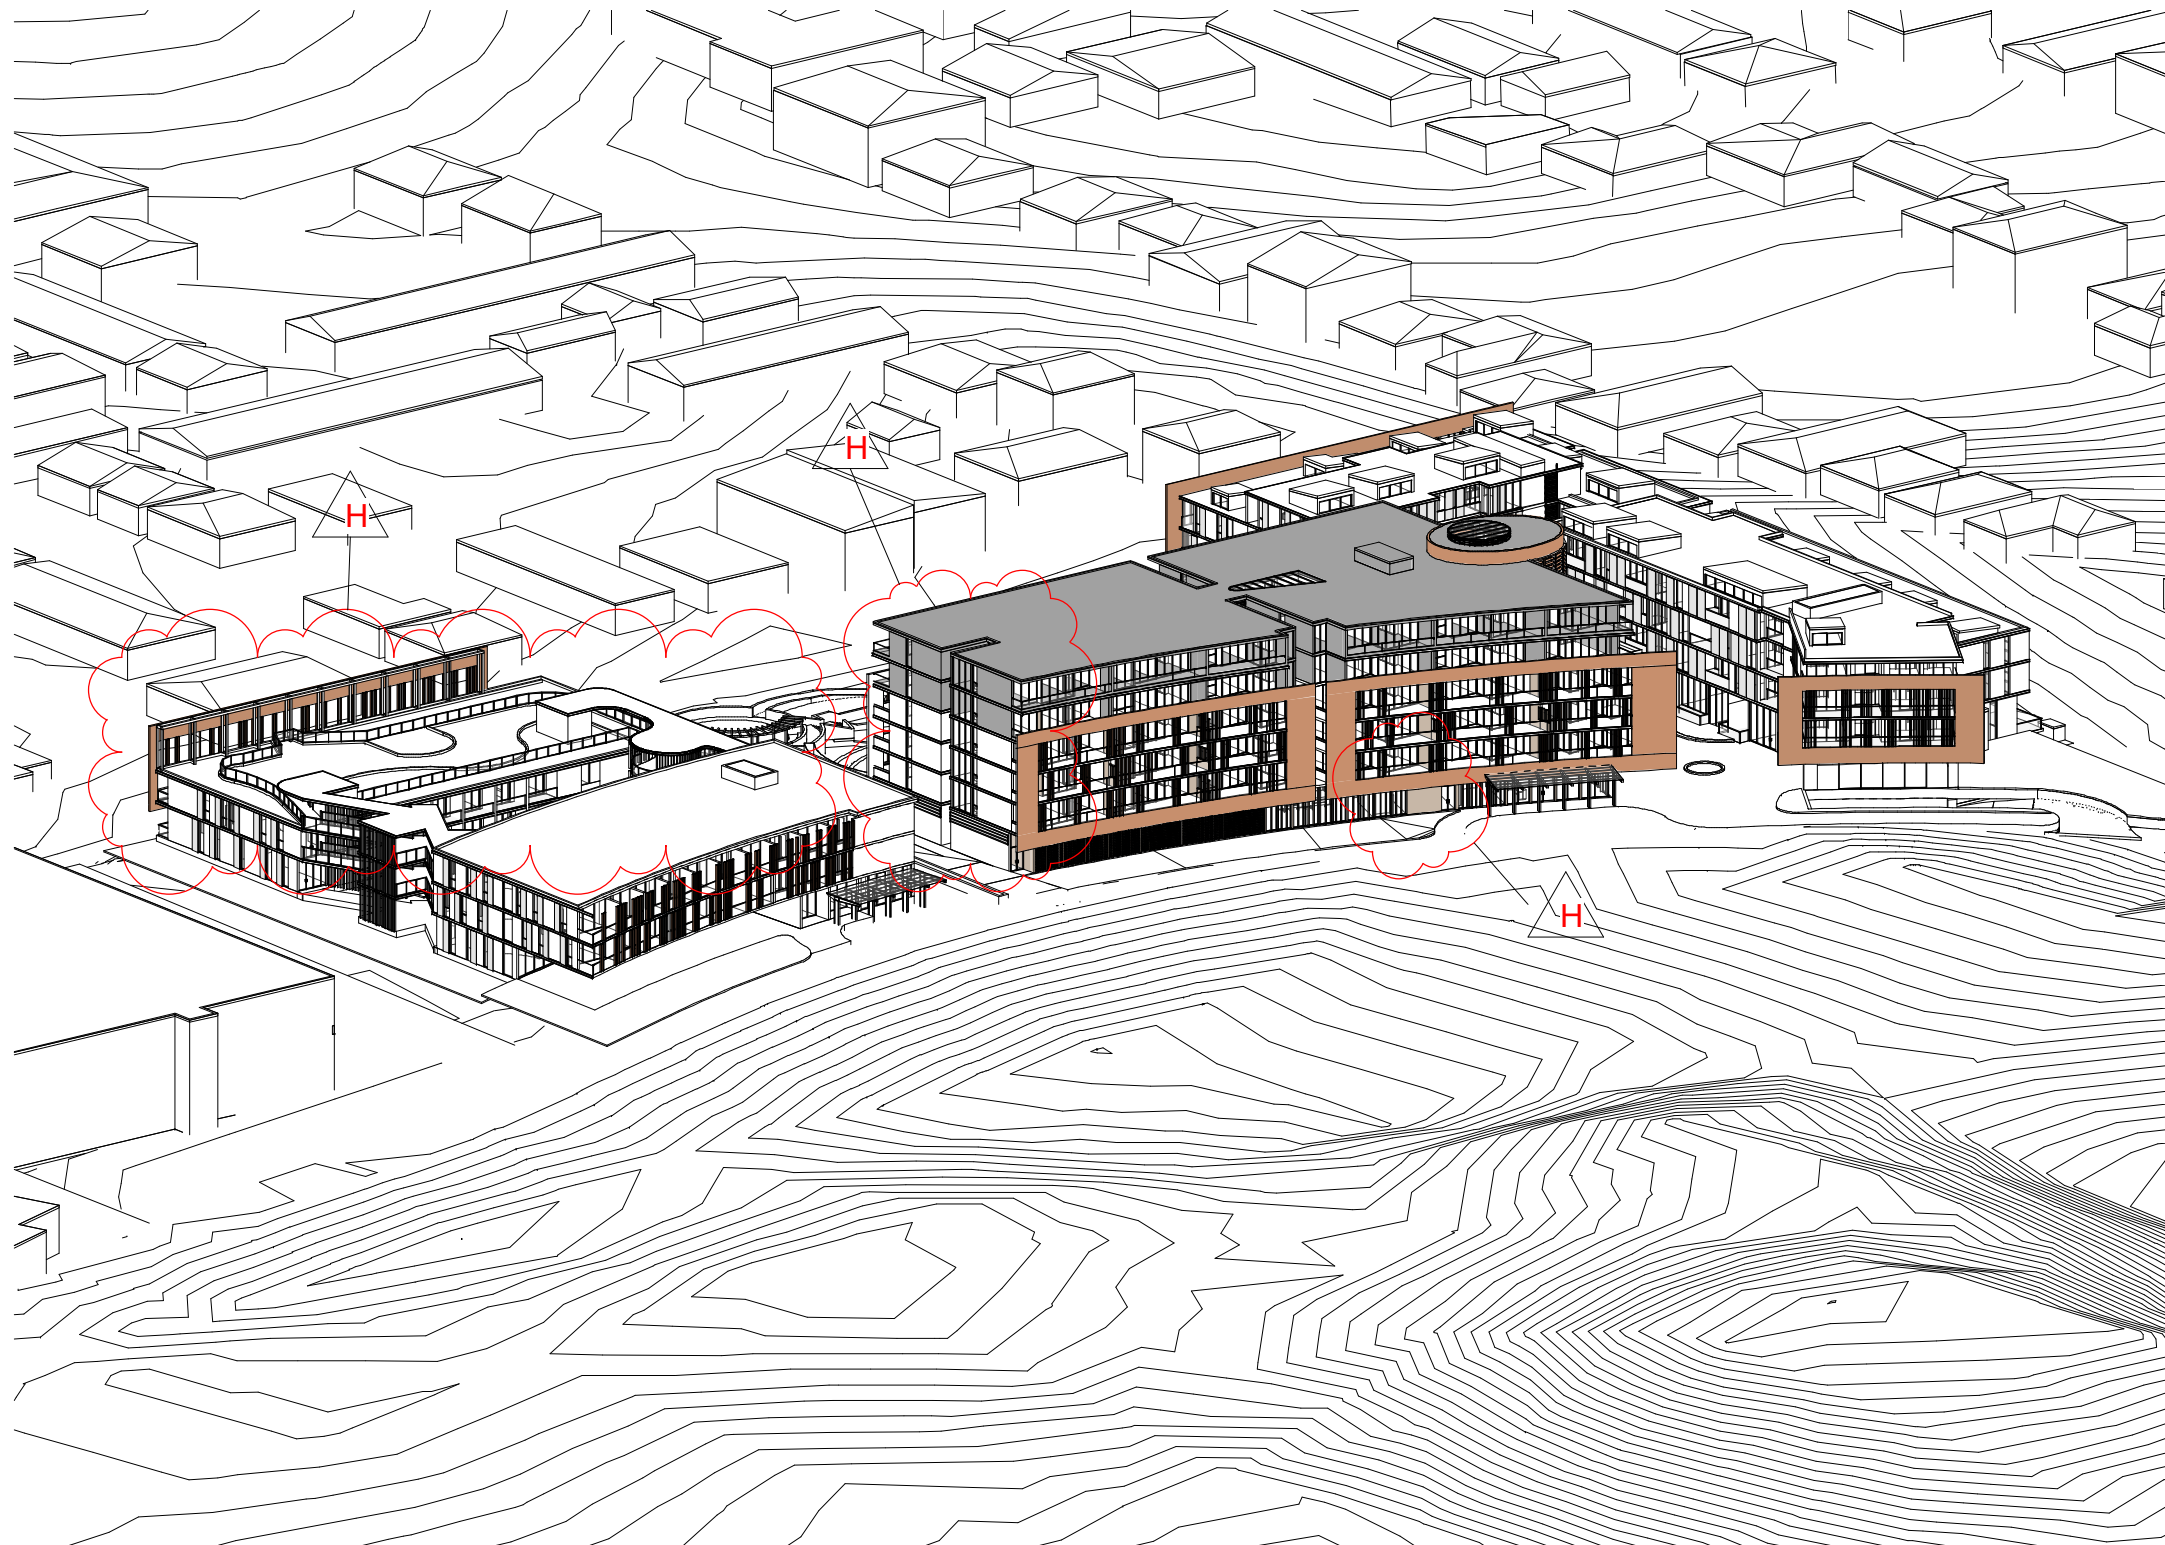

3 3D_21 Jun 1500


IMPORTANT NOTES: Do not scale from drawings. All dimensions to be checked on site before commencement of work. All discrepancies to be brought to the attention of the Architect. Larger scale drawings and written dimensions take preference. This drawing is copyright and the property of the author, and must not be retained, copied or used without the express authority of MARCHESE + PARTNERS INTERNATIONAL PTY. LTD. FOR APPROVAL NOT FOR CONSTRUCTION	REVISION	DATE	DESCRIPTION	BY	marchesepartners Marchese Partners International Pty Ltd Level 1, 53 Walker Street, North Sydney, NSW 2060 Australia P +61 2 9922 4375 F +61 2 9929 5786 E info@marchesepartners.com www.marchesepartners.com Sydney · Brisbane · Canberra · Melbourne · Adelaide Kuala Lumpur · Auckland · Christchurch · London · Madrid ABN 20 098 552 151			CLIENT POTTS HILL INVESTMENT PTY LTD	DRAWING TITLE VIEWS FROM THE SUN 2				
	A	16/09/2020	PRELIMINARY	IC					PROJECT POTTS HILL SENIORS LIVING 10 NELSON SHORT STREET POTTS HILL NSW 2143	SCALE	DATE	DRAWN	CHECKED
	B	22/09/2020	PRELIMINARY	IC						NTS	05/03/2021	IC	EB
	C	23/09/2020	PRELIMINARY	IC						JOB	DRAWING		REVISION
	D	09/10/2020	PRELIMINARY	IC						19128	DA5.04		H
	E	16/10/2020	ISSUE FOR REVIEW	IC									
	F	11/12/2020	DA SUBMISSION PACKAGE FOR FINAL REPORTS	MH									
	G	27/08/2021	COUNCIL RFI SUBMISSION	MH									
	H	28/09/2021	COUNCIL RFI SUBMISSION	GB									



IMPORTANT NOTES: Do not scale from drawings. All dimensions to be checked on site before commencement of work. All discrepancies to be brought to the attention of the Architect. Larger scale drawings and written dimensions take preference. This drawing is copyright and the property of the author, and must not be retained, copied or used without the express authority of MARCHESE + PARTNERS INTERNATIONAL PTY. LTD. FOR APPROVAL NOT FOR CONSTRUCTION	REVISION	DATE	DESCRIPTION	BY	marchesepartners Marchese Partners International Pty Ltd Level 1, 53 Walker Street, North Sydney, NSW 2060 Australia P +61 2 9922 4375 F +61 2 9929 5786 E info@marchesepartners.com www.marchesepartners.com Sydney · Brisbane · Canberra · Melbourne · Adelaide Kuala Lumpur · Auckland · Christchurch · London · Madrid ABN 20 098 552 151			CLIENT POTTS HILL INVESTMENT PTY LTD	DRAWING TITLE VOLUME DIAGRAMS 1					
	A	16/09/2020	PRELIMINARY	IC						PROJECT POTTS HILL SENIORS LIVING 10 NELSON SHORT STREET POTTS HILL NSW 2143	SCALE	DATE	DRAWN	CHECKED
	B	22/09/2020	PRELIMINARY	IC							NTS	05/03/2021	IC	EB
	C	23/09/2020	PRELIMINARY	IC							JOB	DRAWING	REVISION	
	D	09/10/2020	PRELIMINARY	IC							19128	DA5.05	H	
	E	16/10/2020	ISSUE FOR REVIEW	IC										
	F	11/12/2020	DA SUBMISSION PACKAGE FOR FINAL REPORTS	MH										
	G	27/08/2021	COUNCIL RFI SUBMISSION	MH										
H	28/09/2021	COUNCIL RFI SUBMISSION	GB											



IMPORTANT NOTES: Do not scale from drawings. All dimensions to be checked on site before commencement of work. All discrepancies to be brought to the attention of the Architect. Larger scale drawings and written dimensions take preference. This drawing is copyright and the property of the author, and must not be retained, copied or used without the express authority of MARCHESE + PARTNERS INTERNATIONAL PTY. LTD. FOR APPROVAL NOT FOR CONSTRUCTION	REVISION	DATE	DESCRIPTION	BY	marchesepartners Marchese Partners International Pty Ltd Level 1, 53 Walker Street, North Sydney, NSW 2060 Australia P +61 2 9922 4375 F +61 2 9929 5786 E info@marchesepartners.com www.marchesepartners.com Sydney · Brisbane · Canberra · Melbourne · Adelaide Kuala Lumpur · Auckland · Christchurch · London · Madrid ABN 20 098 552 151			CLIENT POTTS HILL INVESTMENT PTY LTD	DRAWING TITLE VOLUME DIAGRAMS 2					
	A	16/09/2020	PRELIMINARY	IC						PROJECT POTTS HILL SENIORS LIVING 10 NELSON SHORT STREET POTTS HILL NSW 2143	SCALE	DATE	DRAWN	CHECKED
	B	22/09/2020	PRELIMINARY	IC							NTS	05/03/2021	IC	EB
	C	23/09/2020	PRELIMINARY	IC							JOB	DRAWING	REVISION	
	D	09/10/2020	PRELIMINARY	IC							19128	DA5.06	H	
	E	16/10/2020	ISSUE FOR REVIEW	IC										
	F	11/12/2020	DA SUBMISSION PACKAGE FOR FINAL REPORTS	MH										
	G	27/08/2021	COUNCIL RFI SUBMISSION	MH										
	H	28/09/2021	COUNCIL RFI SUBMISSION	GB										

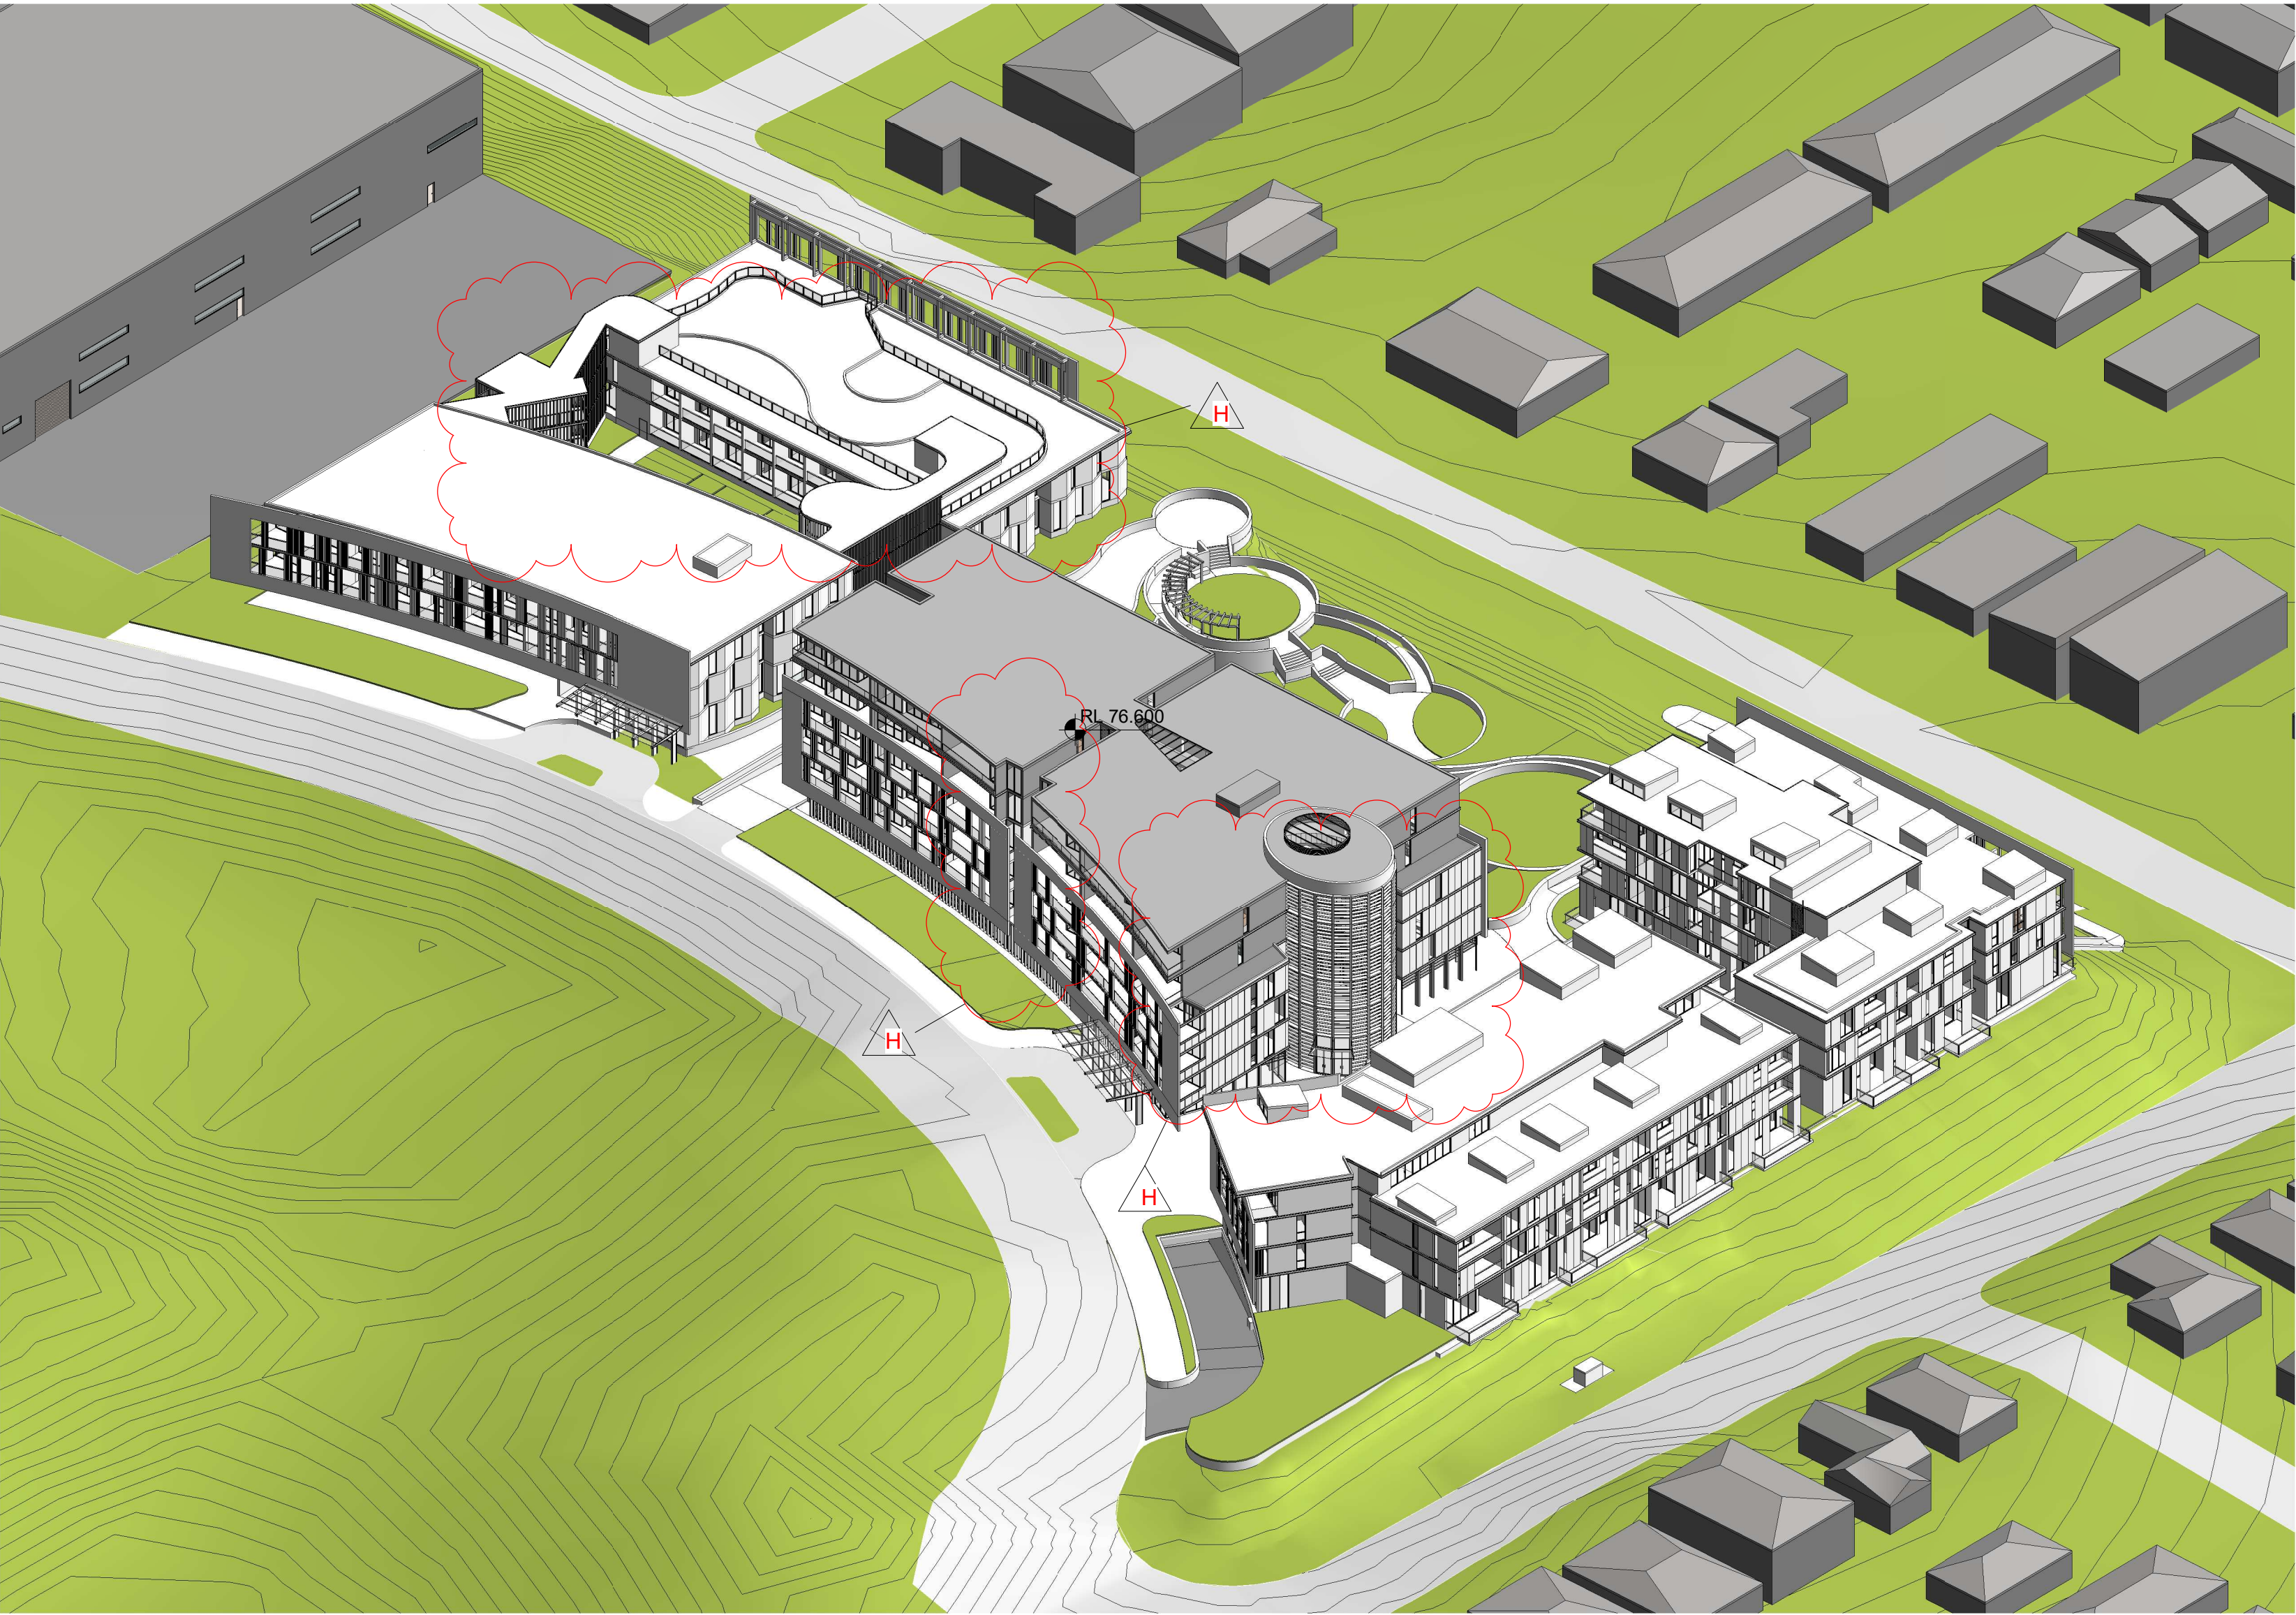

IMPORTANT NOTES:
Do not scale from drawings. All dimensions to be checked on site before commencement of work. All discrepancies to be brought to the attention of the Architect. Larger scale drawings and written dimensions take preference. This drawing is copyright and the property of the author, and must not be retained, copied or used without the express authority of MARCHESE + PARTNERS INTERNATIONAL PTY. LTD.

FOR APPROVAL

NOT FOR CONSTRUCTION

REVISION	DATE	DESCRIPTION	BY
A	16/09/2020	PRELIMINARY	IC
B	22/09/2020	PRELIMINARY	IC
C	23/09/2020	PRELIMINARY	IC
D	09/10/2020	PRELIMINARY	IC
E	16/10/2020	ISSUE FOR REVIEW	IC
F	11/12/2020	DA SUBMISSION PACKAGE FOR FINAL REPORTS	MH
G	27/08/2021	COUNCIL RFI SUBMISSION	MH
H	28/09/2021	COUNCIL RFI SUBMISSION	GB

marchesepartners


Marchese Partners International Pty Ltd
Level 1, 53 Walker Street, North Sydney, NSW 2060 Australia
P +61 2 9922 4375 F +61 2 9929 5786 E info@marchesepartners.com
www.marchesepartners.com
Sydney · Brisbane · Canberra · Melbourne · Adelaide
Kuala Lumpur · Auckland · Christchurch · London · Madrid
ABN 20 098 552 151

CLIENT
POTTS HILL INVESTMENT PTY LTD

PROJECT
POTTS HILL SENIORS LIVING
10 NELSON SHORT STREET
POTTS HILL NSW 2143


DRAWING TITLE
VOLUME DIAGRAMS 3

SCALE NTS	DATE 05/03/2021	DRAWN IC	CHECKED EB
JOB 19128	DRAWING DA5.07	REVISION H	

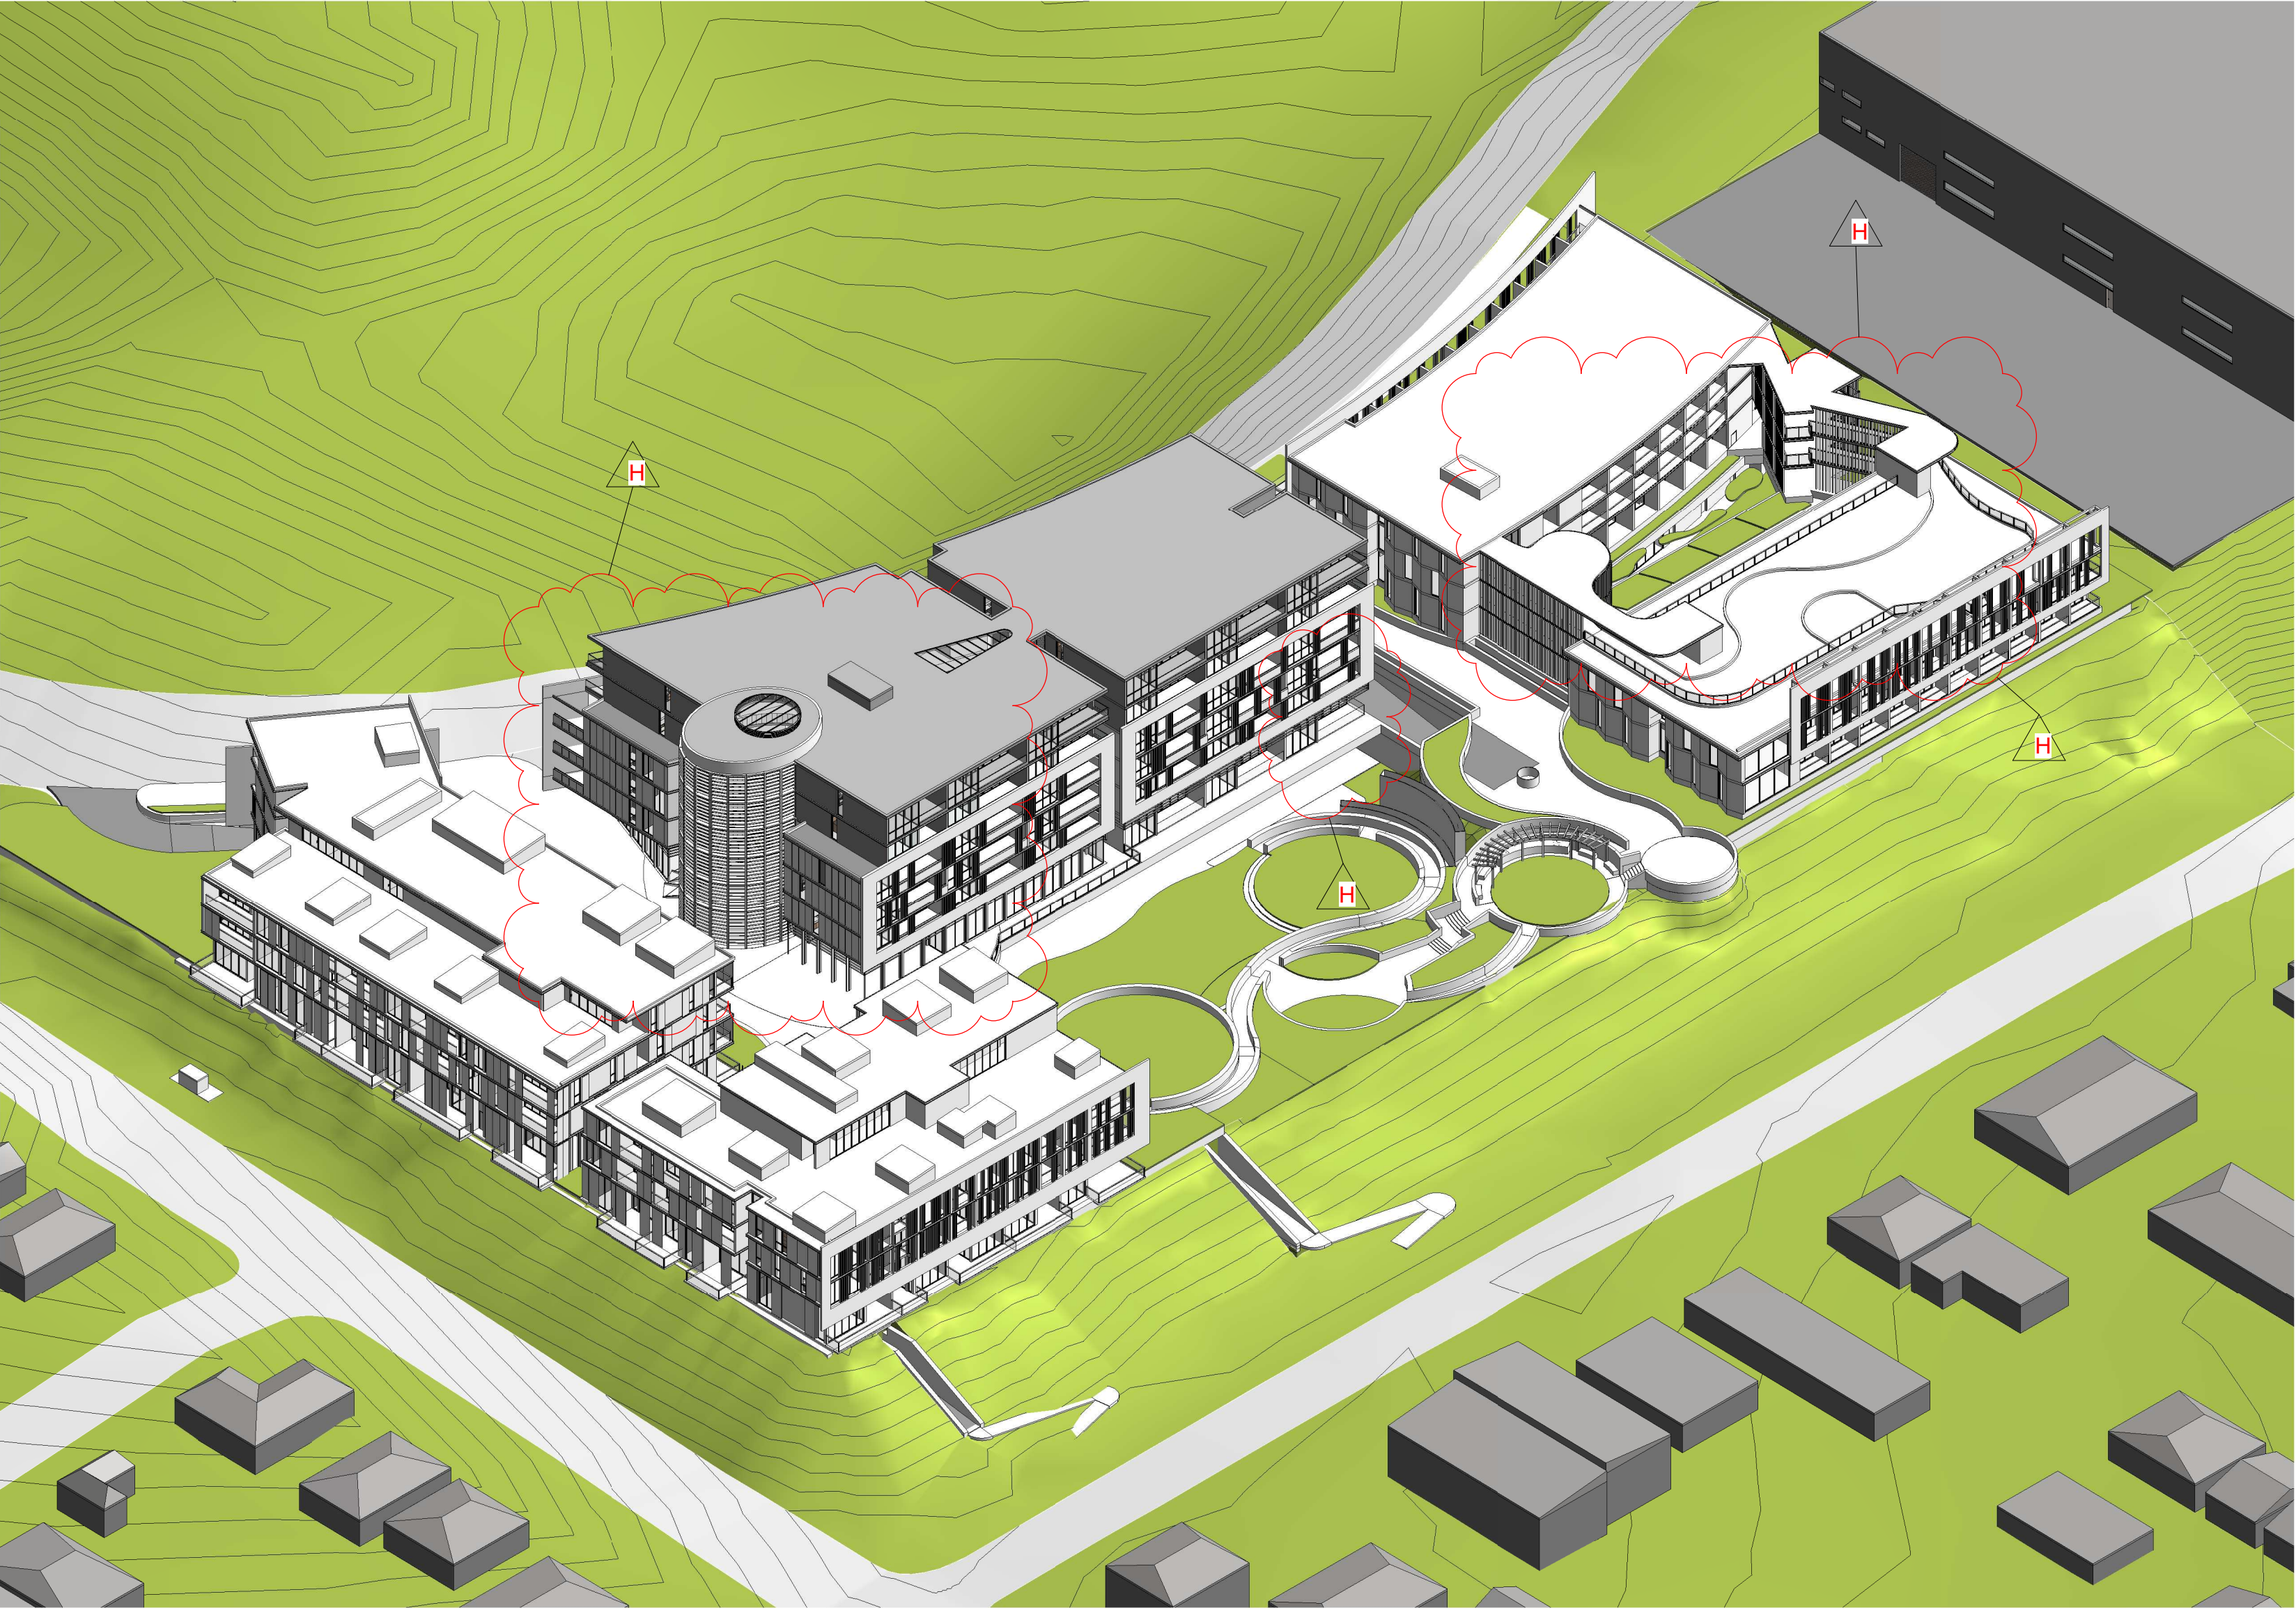

IMPORTANT NOTES: Do not scale from drawings. All dimensions to be checked on site before commencement of work. All discrepancies to be brought to the attention of the Architect. Larger scale drawings and written dimensions take preference. This drawing is copyright and the property of the author, and must not be retained, copied or used without the express authority of MARCHESE + PARTNERS INTERNATIONAL PTY. LTD. FOR APPROVAL NOT FOR CONSTRUCTION	REVISION	DATE	DESCRIPTION	BY	marchesepartners Marchese Partners International Pty Ltd Level 1, 53 Walker Street, North Sydney, NSW 2060 Australia P +61 2 9922 4375 F +61 2 9929 5786 E info@marchesepartners.com www.marchesepartners.com Sydney · Brisbane · Canberra · Melbourne · Adelaide Kuala Lumpur · Auckland · Christchurch · London · Madrid ABN 20 098 552 151			CLIENT POTTS HILL INVESTMENT PTY LTD	DRAWING TITLE VOLUME DIAGRAMS 4			
	A	16/09/2020	PRELIMINARY	IC								
	B	22/09/2020	PRELIMINARY	IC								
	C	23/09/2020	PRELIMINARY	IC								
	D	09/10/2020	PRELIMINARY	IC								
	E	16/10/2020	ISSUE FOR REVIEW	IC								
	F	11/12/2020	DA SUBMISSION PACKAGE FOR FINAL REPORTS	MH								
	G	27/08/2021	COUNCIL RFI SUBMISSION	MH								
	H	28/09/2021	COUNCIL RFI SUBMISSION	GB								
									PROJECT POTTS HILL SENIORS LIVING 10 NELSON SHORT STREET POTTS HILL NSW 2143	SCALE NTS	DATE 05/03/2021	DRAWN IC
					JOB 19128	DRAWING DA5.08		REVISION H				

G

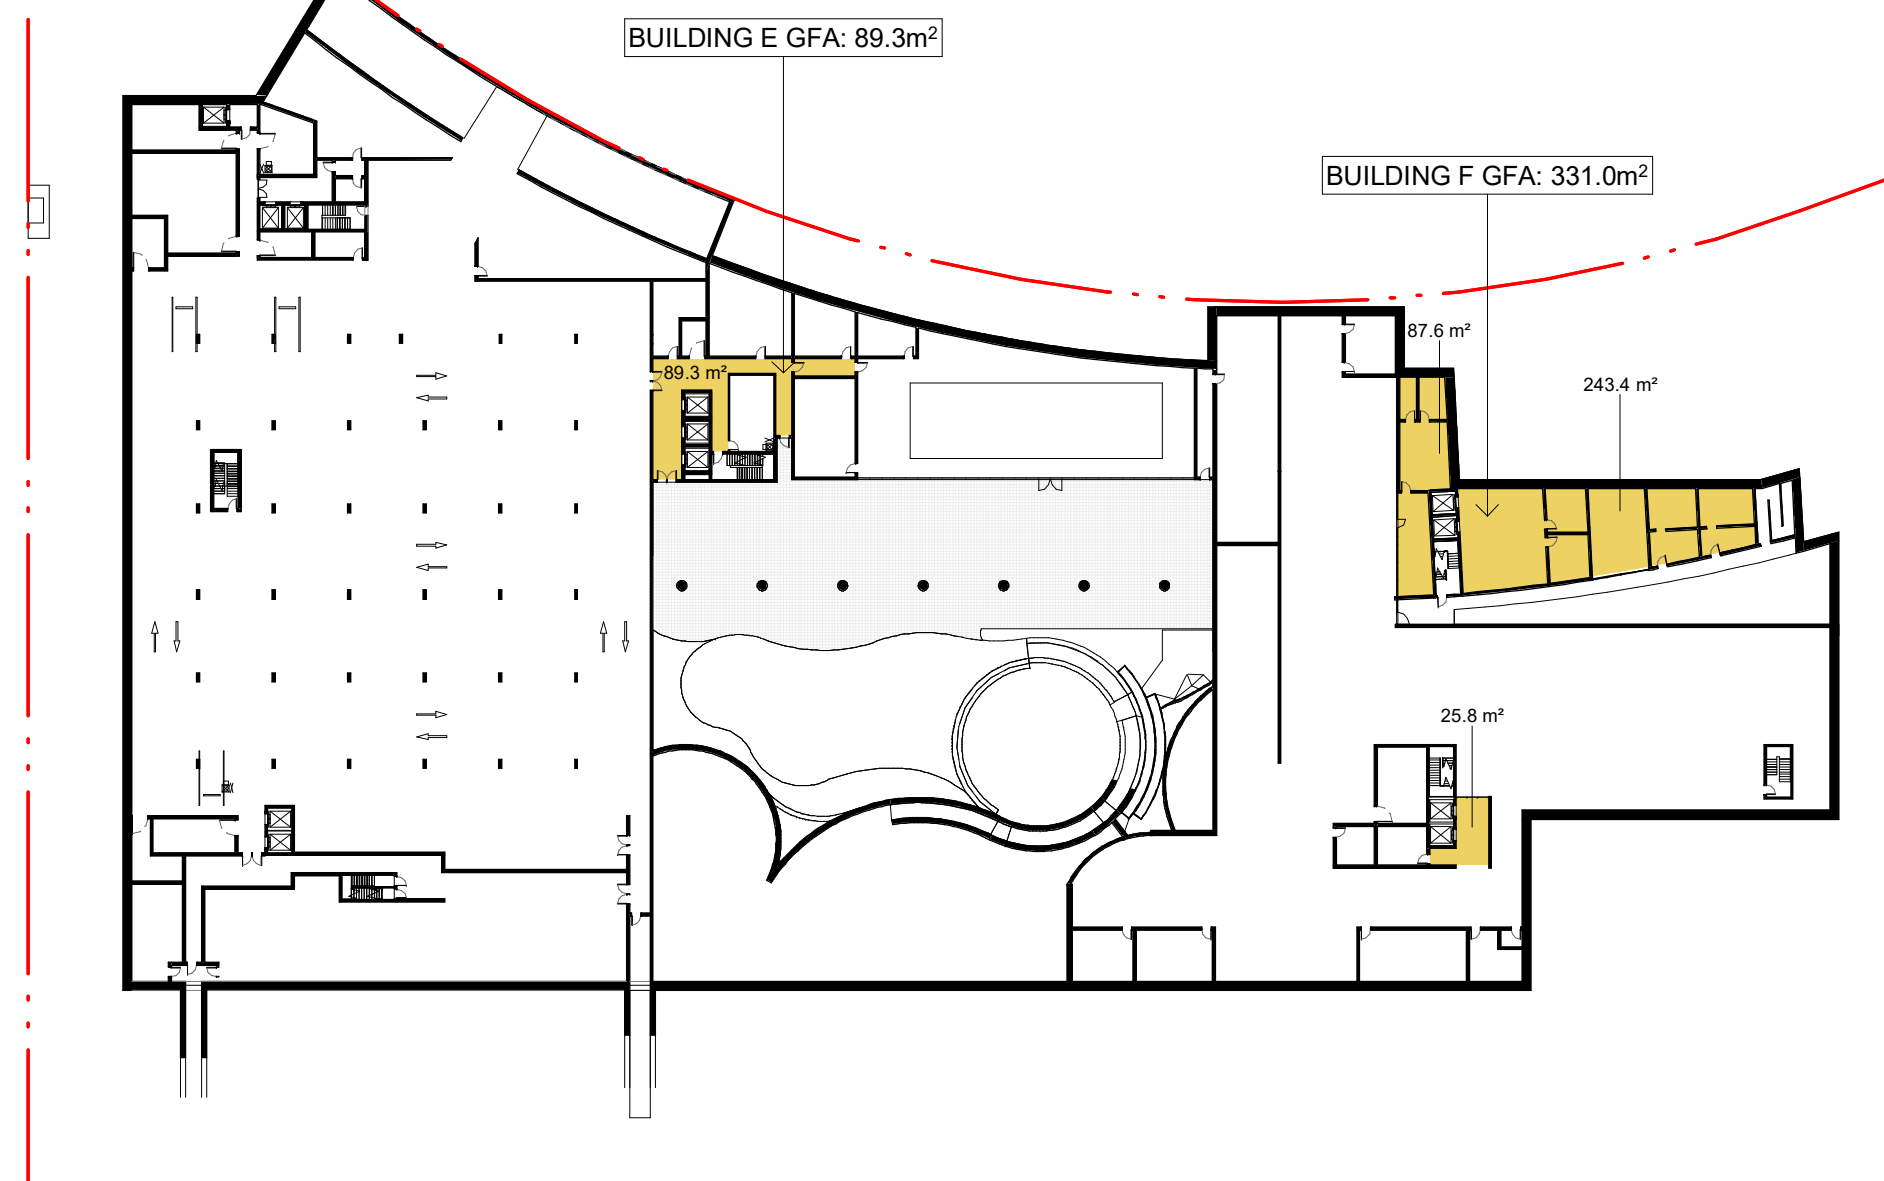

1 BASEMENT 1 446.1m²
DA3.01 1 : 750




2 G. LEVEL 4,479.6m²
DA3.01 1 : 750




3 LEVEL 1 4,990.6m²
DA3.01 1 : 750



4 LEVEL 2 4,094.6m²
DA3.01 1 : 750

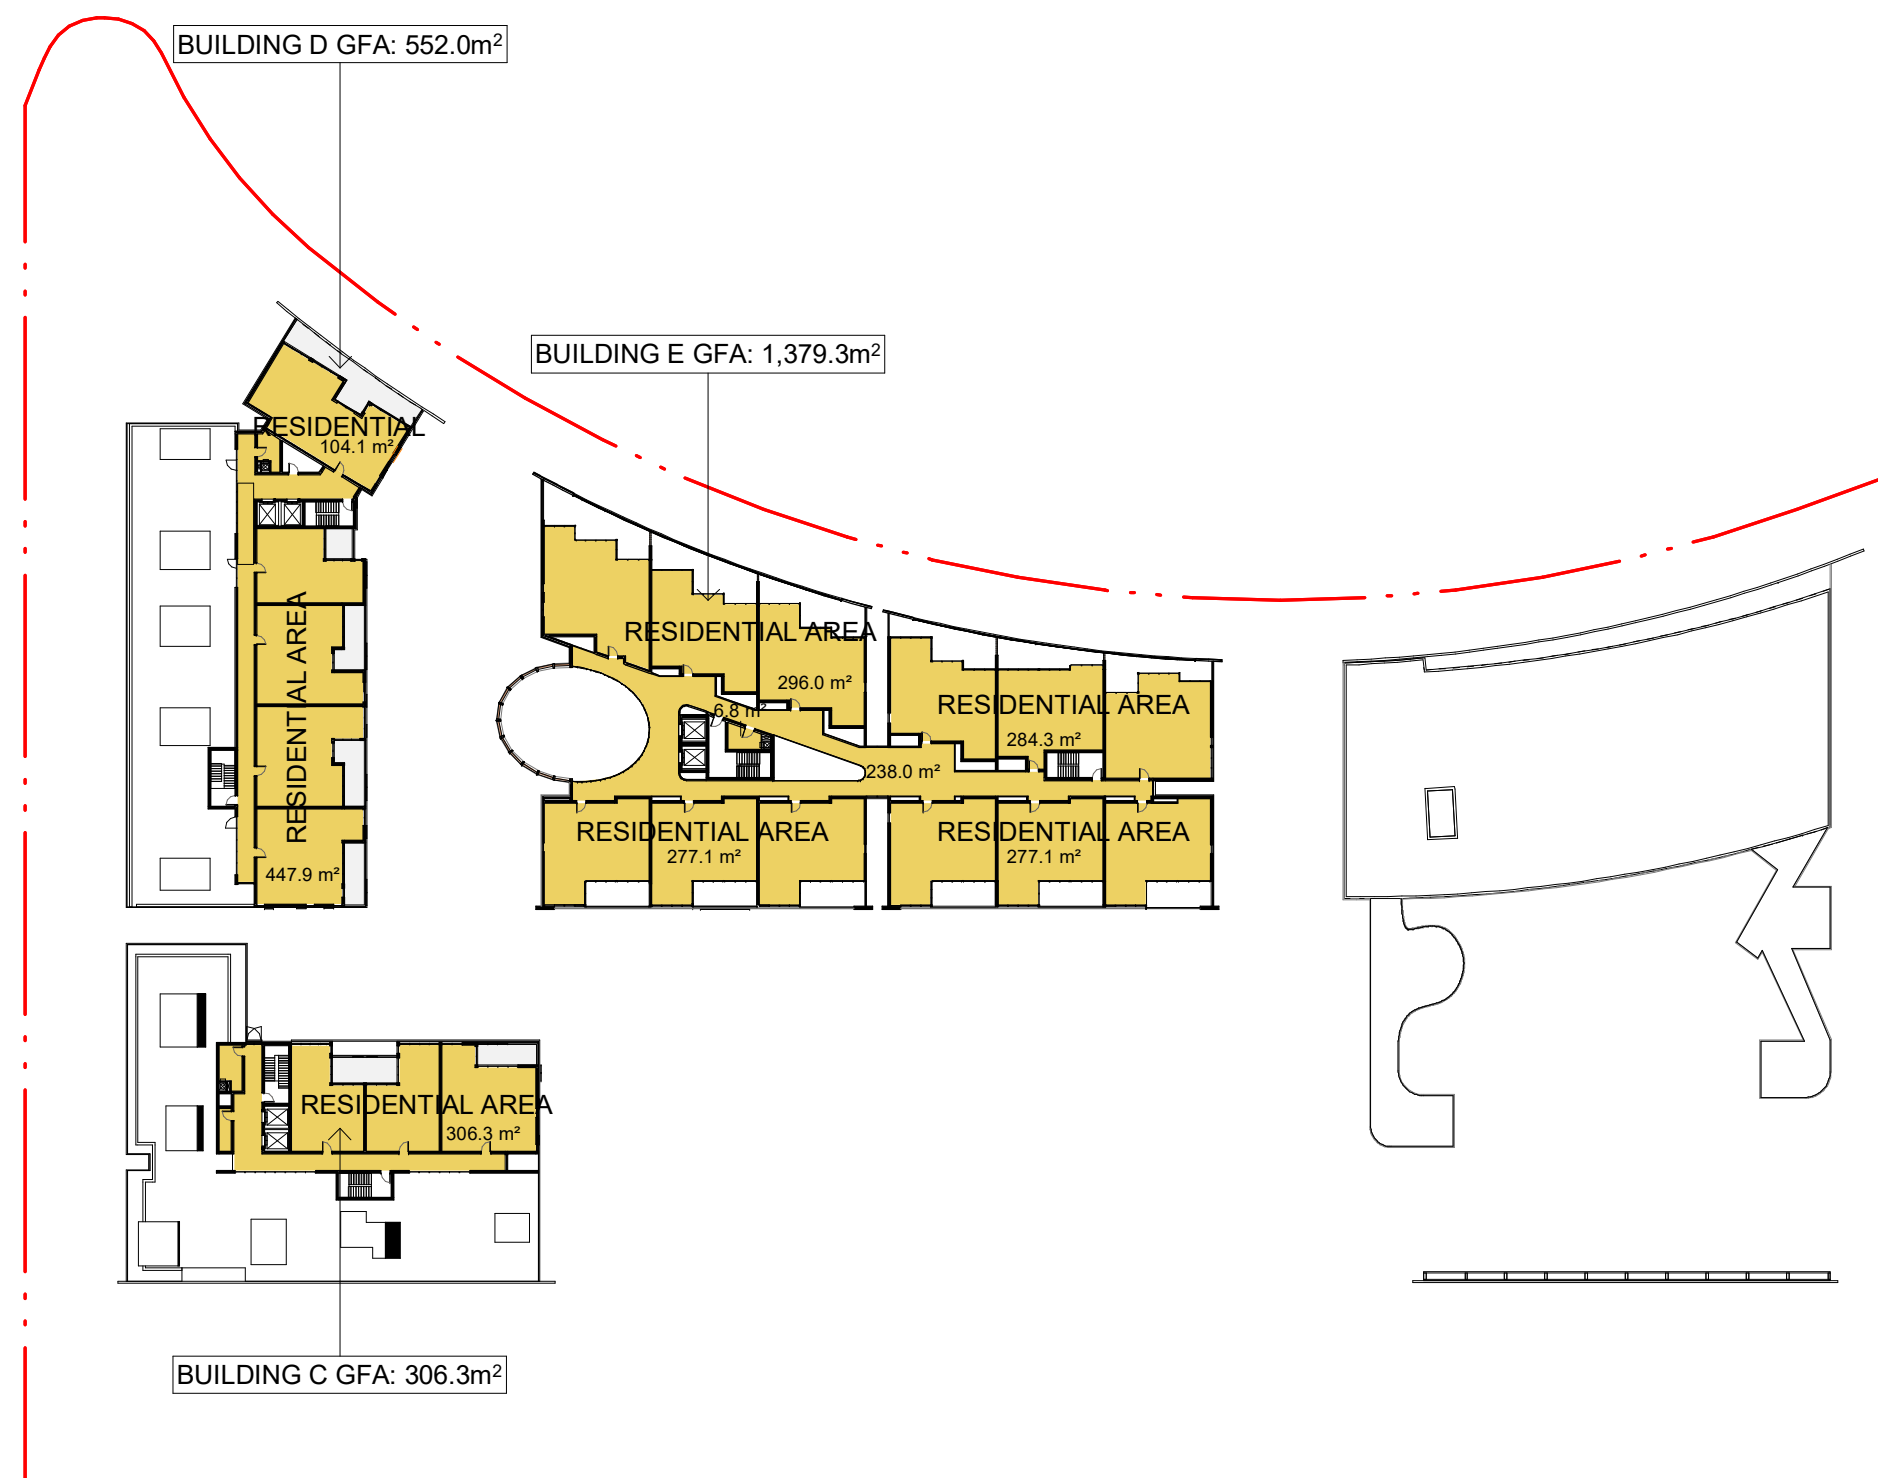


5 LEVEL 3 2,237.5m²
DA3.01 1 : 750

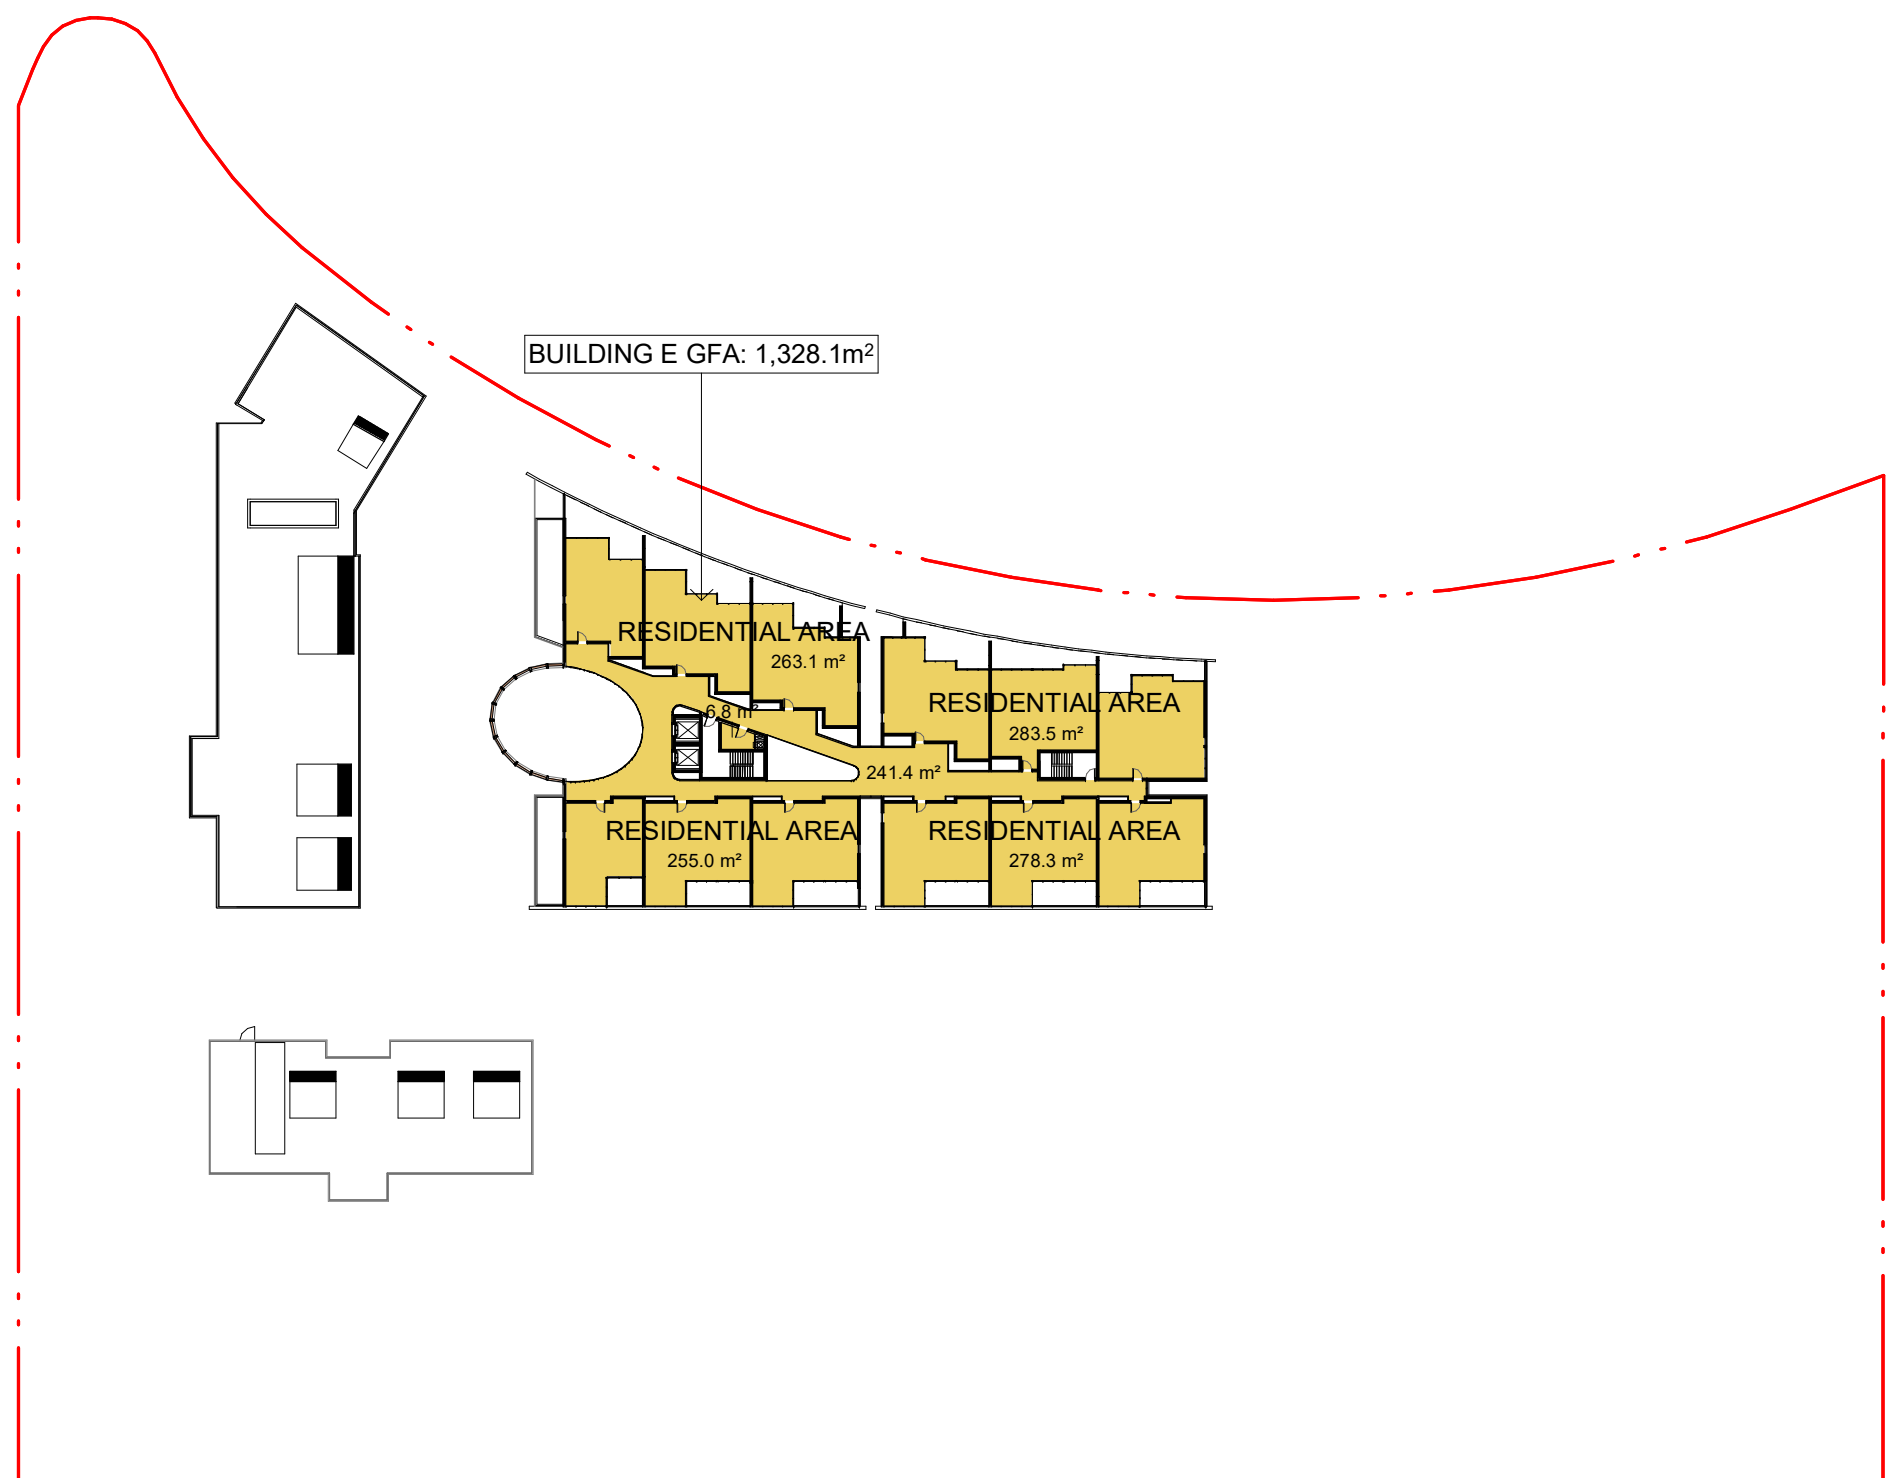

6 LEVEL 4 1,328.1m²
DA3.01 1 : 750

IMPORTANT NOTES: Do not scale from drawings. All dimensions to be checked on site before commencement of work. All discrepancies to be brought to the attention of the Architect. Larger scale drawings and written dimensions take preference. This drawing is copyright and the property of the author, and must not be retained, copied or used without the express authority of MARCHESE + PARTNERS INTERNATIONAL PTY. LTD. FOR APPROVAL NOT FOR CONSTRUCTION	REVISION	DATE	DESCRIPTION	BY	marchesepartners Marchese Partners International Pty Ltd Level 1, 53 Walker Street, North Sydney, NSW 2060 Australia P +61 2 9922 4375 F +61 2 9929 5786 E info@marchesepartners.com www.marchesepartners.com Sydney · Brisbane · Canberra · Melbourne · Adelaide Kuala Lumpur · Auckland · Christchurch · London · Madrid ABN 20 098 552 151	CLIENT	POTTS HILL INVESTMENT PTY LTD			DRAWING TITLE GFA AREA PLANS				
	A	22/09/2020	PRELIMINARY	IC		PROJECT	POTTS HILL SENIORS LIVING			SCALE	DATE	DRAWN	CHECKED	
	B	23/09/2020	PRELIMINARY	IC		10 NELSON SHORT STREET			05/03/2021				JP	EB
	C	08/10/2020	PRELIMINARY	IC		POTTS HILL NSW 2143			JOB				DRAWING	REVISION
	D	16/10/2020	ISSUE FOR REVIEW	IC					19128				DA5.09	G
	E	11/12/2020	DA SUBMISSION PACKAGE FOR FINAL REPORTS	MH										
	F	27/08/2021	COUNCIL RFI SUBMISSION	MH										
	G	28/09/2021	COUNCIL RFI SUBMISSION	GB										

BUILDING E GFA: 1,328.1m²

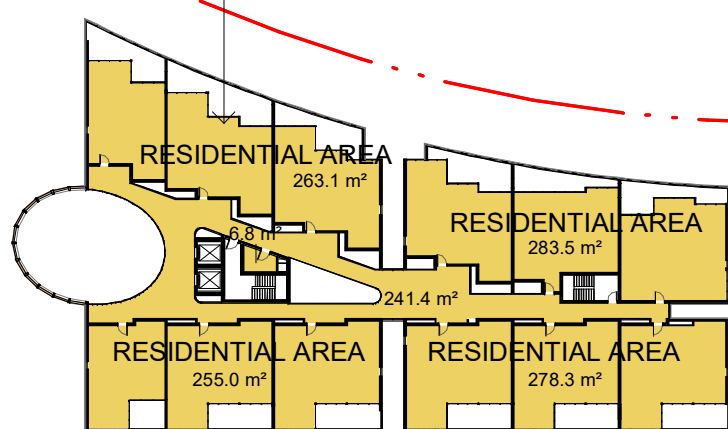

1 LEVEL 5 1,328.1m²
DA3.01 1 : 750

B

MAX PERMISSIBLE GFA: 18,920m² (1:1 FSR)
APPROVED DA TOTAL GFA: 18,885m²

TOTAL GFA	
LEVEL	AREA
BASEMENT 1	446.1 m ²
G. LEVEL	4,479.6 m ²
LEVEL 1	4,990.6 m ²
LEVEL 2	4,094.6 m ²
LEVEL 3	2,237.5 m ²
LEVEL 4	1,328.1 m ²
LEVEL 5	1,328.1 m ²
PROPOSED TOTAL GFA	18,904.6 m ²

AREA SCHEDULE BUILDING C,D,F,A (GFA)

LEVEL	AREA	Type_MPI
BUILDING A GFA GROUND LEVEL		
G. LEVEL	338.2 m ²	RESIDENTIAL AREA
G. LEVEL	200.4 m ²	RESIDENTIAL AREA
G. LEVEL	365.9 m ²	RESIDENTIAL AREA
BUILDING A G. LEVEL TOTAL	904.5 m ²	

BUILDING A GFA LEVEL 1

LEVEL 1	196.8 m ²	RESIDENTIAL AREA
LEVEL 1	338.4 m ²	RESIDENTIAL AREA
LEVEL 1	361.8 m ²	RESIDENTIAL AREA

BUILDING A LEVEL 1 TOTAL 897.0 m²
BUILDING A TOTAL 1,801.5 m²

BUILDING C GFA GROUND LEVEL

G. LEVEL	225.8 m ²	RESIDENTIAL AREA
G. LEVEL	443.4 m ²	RESIDENTIAL AREA
G. LEVEL	174.3 m ²	RESIDENTIAL AREA

BUILDING C G. LEVEL TOTAL 843.5 m²

BUILDING C GFA LEVEL 1

LEVEL 1	220.9 m ²	RESIDENTIAL AREA
LEVEL 1	450.3 m ²	RESIDENTIAL AREA
LEVEL 1	172.9 m ²	RESIDENTIAL AREA

BUILDING C LEVEL 1 TOTAL 844.1 m²

BUILDING C GFA LEVEL 2

LEVEL 2	497.5 m ²	RESIDENTIAL AREA
LEVEL 2	348.0 m ²	RESIDENTIAL AREA

BUILDING C LEVEL 2 TOTAL 845.5 m²

BUILDING C GFA LEVEL 3

LEVEL 3	306.3 m ²	RESIDENTIAL AREA
---------	----------------------	------------------

BUILDING C LEVEL 3 TOTAL 306.3 m²
BUILDING C TOTAL 2839.4 m²

AREA SCHEDULE BUILDING C,D,F,A (GFA)

LEVEL	AREA	Type_MPI
BUILDING D GFA GROUND LEVEL		
G. LEVEL	309.2 m ²	RESIDENTIAL AREA
G. LEVEL	200.9 m ²	RESIDENTIAL AREA
G. LEVEL	293.7 m ²	RESIDENTIAL AREA
G. LEVEL	140.8 m ²	MEDICAL CENTER
G. LEVEL	45.4 m ²	SHOP
BUILDING D G. LEVEL TOTAL	990.0 m ²	

BUILDING D GFA LEVEL 1

LEVEL 1	341.9 m ²	RESIDENTIAL AREA
LEVEL 1	320.9 m ²	RESIDENTIAL AREA
LEVEL 1	297.0 m ²	RESIDENTIAL AREA

BUILDING D LEVEL 1 TOTAL 959.9 m²

BUILDING D GFA LEVEL 2

LEVEL 2	192.2 m ²	RESIDENTIAL AREA
LEVEL 2	320.7 m ²	RESIDENTIAL AREA
LEVEL 2	341.9 m ²	RESIDENTIAL AREA
LEVEL 2	104.6 m ²	RESIDENTIAL AREA

BUILDING D LEVEL 2 TOTAL 959.5 m²

BUILDING D GFA LEVEL 3

LEVEL 3	104.1 m ²	RESIDENTIAL AREA
LEVEL 3	447.9 m ²	RESIDENTIAL AREA

BUILDING D LEVEL 3 TOTAL 552.0 m²
BUILDING D TOTAL 3,461.4 m²

BUILDING F GFA BASEMENT

BASEMENT 1	243.4 m ²	RACF
BASEMENT 1	87.6 m ²	RACF

BUILDING F BASEMENT 1 TOTAL 331.1 m²

BUILDING F GFA GROUND LEVEL

G. LEVEL	196.3 m ²	RESIDENTIAL AREA
G. LEVEL	65.9 m ²	RESIDENTIAL AREA
G. LEVEL	353.5 m ²	RESIDENTIAL AREA

BUILDING F G. LEVEL TOTAL 615.7 m²

BUILDING F GFA LEVEL 1

LEVEL 1	352.9 m ²	RESIDENTIAL AREA
LEVEL 1	194.1 m ²	RESIDENTIAL AREA
LEVEL 1	363.4 m ²	RESIDENTIAL AREA

BUILDING F LEVEL 1 TOTAL 910.4 m²

BUILDING F GFA LEVEL 2

LEVEL 2	716.0 m ²	RESIDENTIAL AREA
LEVEL 2	194.4 m ²	RESIDENTIAL AREA

BUILDING F LEVEL 2 TOTAL 910.4 m²
BUILDING F TOTAL 2,767.6 m²

BUILDING C,D,F,A TOTAL 10,869.8 m²

AREA SCHEDULE BUILDING E (GFA)

LEVEL	AREA	Type_MPI
BASEMENT 1		
BASEMENT 1	89.3 m ²	NON RESIDENTIAL AREA
BASEMENT 1 TOTAL	25.8 m ²	
BASEMENT 1		
BASEMENT 1	115.1 m ²	
G. LEVEL	215.5 m ²	CAFE
G. LEVEL	126.6 m ²	LOBBY
G. LEVEL	282.2 m ²	RESIDENTIAL AREA
G. LEVEL	201.9 m ²	NON RESIDENTIAL AREA
G. LEVEL	44.1 m ²	NON RESIDENTIAL AREA
G. LEVEL	58.5 m ²	ADMIN
G. LEVEL TOTAL	197.1 m ²	GYM
G. LEVEL	1,125.9 m ²	

LEVEL 1	296.0 m ²	RESIDENTIAL AREA
LEVEL 1	284.3 m ²	RESIDENTIAL AREA
LEVEL 1	277.1 m ²	RESIDENTIAL AREA
LEVEL 1	277.1 m ²	RESIDENTIAL AREA
LEVEL 1	238.0 m ²	RESIDENTIAL AREA
LEVEL 1 TOTAL	6.8 m ²	GARBAGE ROOM

LEVEL 1	1,379.2 m ²	
LEVEL 2	296.0 m ²	RESIDENTIAL AREA
LEVEL 2	284.3 m ²	RESIDENTIAL AREA
LEVEL 2	277.1 m ²	RESIDENTIAL AREA
LEVEL 2	277.1 m ²	RESIDENTIAL AREA
LEVEL 2	238.0 m ²	RESIDENTIAL AREA
LEVEL 2 TOTAL	6.8 m ²	GARBAGE ROOM
LEVEL 2	1,379.2 m ²	

LEVEL 3	296.0 m ²	RESIDENTIAL AREA
LEVEL 3	284.3 m ²	RESIDENTIAL AREA
LEVEL 3	277.1 m ²	RESIDENTIAL AREA
LEVEL 3	277.1 m ²	RESIDENTIAL AREA
LEVEL 3	238.0 m ²	RESIDENTIAL AREA
LEVEL 3 TOTAL	6.8 m ²	GARBAGE ROOM

LEVEL 3	1,379.2 m ²	
LEVEL 4	263.1 m ²	RESIDENTIAL AREA
LEVEL 4	283.5 m ²	RESIDENTIAL AREA
LEVEL 4	278.3 m ²	RESIDENTIAL AREA
LEVEL 4	255.0 m ²	RESIDENTIAL AREA
LEVEL 4	241.4 m ²	RESIDENTIAL AREA
LEVEL 4 TOTAL	6.8 m ²	GARBAGE ROOM
LEVEL 4	1,328.1 m ²	

LEVEL 5	263.1 m ²	RESIDENTIAL AREA
LEVEL 5	283.5 m ²	RESIDENTIAL AREA
LEVEL 5	278.3 m ²	RESIDENTIAL AREA
LEVEL 5	255.0 m ²	RESIDENTIAL AREA
LEVEL 5	241.4 m ²	RESIDENTIAL AREA
LEVEL 5 TOTAL	6.8 m ²	GARBAGE ROOM
LEVEL 5	1,328.1 m ²	

BUILDING E TOTAL 8,034.8 m²

IMPORTANT NOTES:
Do not scale from drawings. All dimensions to be checked on site before commencement of work. All discrepancies to be brought to the attention of the Architect. Larger scale drawings and written dimensions take preference. This drawing is copyright and the property of the author, and must not be retained, copied or used without the express authority of MARCHESE + PARTNERS INTERNATIONAL PTY. LTD.


FOR APPROVAL

NOT FOR CONSTRUCTION

REVISION	DATE	DESCRIPTION	BY
A	27/08/2021	COUNCIL RFI SUBMISSION	MH
B	28/09/2021	COUNCIL RFI SUBMISSION	GB

marchesepartners

Marchese Partners International Pty Ltd
Level 1, 53 Walker Street, North Sydney, NSW 2060 Australia
P +61 2 9922 4375 F +61 2 9929 5786 E info@marchesepartners.com
www.marchesepartners.com
Sydney · Brisbane · Canberra · Melbourne · Adelaide
Kuala Lumpur · Auckland · Christchurch · London · Madrid
ABN 20 098 552 151

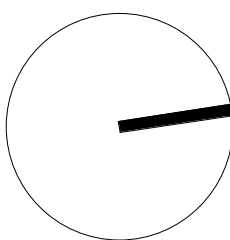

CLIENT
POTTS HILL INVESTMENT PTY LTD

PROJECT
POTTS HILL SENIORS LIVING
10 NELSON SHORT STREET
POTTS HILL NSW 2143

DRAWING TITLE
GFA AREA PLANS

SCALE	DATE 05/03/2021	DRAWN MH	CHECKED GB
JOB 19128	DRAWING DA5.09.1	REVISION B	



OVERALL COMPLYING UNITS (2H): 104/129 (80.6%)
SOUTH FACING UNITS: 10/129 (7.6%)

SOLAR ACCESS OVERALL		
LEVEL	2 HOURS COMPLYING UNITS	
G. LEVEL		8
LEVEL 1		21
LEVEL 2		31
LEVEL 3		20
LEVEL 4		12
LEVEL 5		12
		104

SOLAR ACCESS BUILDING E		
LEVEL	2 HOURS COMPLYING UNITS	
G. LEVEL		3
LEVEL 1		12
LEVEL 2		12
LEVEL 3		12
LEVEL 4		12
LEVEL 5		12
		63

IMPORTANT NOTES:
Do not scale from drawings. All dimensions to be checked on site before commencement of work. All discrepancies to be brought to the attention of the Architect. Larger scale drawings and written dimensions take preference. This drawing is copyright and the property of the author, and must not be retained, copied or used without the express authority of MARCHESE + PARTNERS INTERNATIONAL PTY. LTD.

FOR APPROVAL

NOT FOR CONSTRUCTION

REVISION	DATE	DESCRIPTION	BY
A	22/09/2020	PRELIMINARY	IC
B	23/09/2020	PRELIMINARY	IC
C	08/10/2020	PRELIMINARY	IC
D	16/10/2020	ISSUE FOR REVIEW	IC
E	11/12/2020	DA SUBMISSION PACKAGE FOR FINAL REPORTS	MH
F	27/08/2021	COUNCIL RFI SUBMISSION	MH

marchesepartners
Marchese Partners International Pty Ltd
Level 1, 53 Walker Street, North Sydney, NSW 2060 Australia
P +61 2 9922 4375 F +61 2 9929 5786 E info@marchesepartners.com
www.marchesepartners.com
Sydney · Brisbane · Canberra · Melbourne · Adelaide
Kuala Lumpur · Auckland · Christchurch · London · Madrid
ABN 20 098 552 151

CLIENT
POTTS HILL INVESTMENT PTY LTD

PROJECT
**POTTS HILL SENIORS LIVING
10 NELSON SHORT STREET
POTTS HILL NSW 2143**

DRAWING TITLE			
OVERALL SOLAR ACCESS			
SCALE	DATE	DRAWN	CHECKED
	05/03/2021	IC	EB
JOB	DRAWING	REVISION	
19128	DA5.10	F	



1 GROUND LEVEL

2 LEVEL 1

3 LEVEL 2

4 LEVEL 3

5 LEVEL 4

6 LEVEL 5

NATURAL CROSS VENTILATED UNITS: 80/129 (62%)

CROSS VENTILATION OVERALL		
LEVEL	COUNT	
G. LEVEL		9
LEVEL 1		16
LEVEL 2		23
LEVEL 3		16
LEVEL 4		8
LEVEL 5		8
		80

CROSS VENTILATION BUILDING E		
LEVEL	COUNT	
G. LEVEL		2
LEVEL 1		8
LEVEL 2		8
LEVEL 3		8
LEVEL 4		8
LEVEL 5		8
		42

IMPORTANT NOTES:
Do not scale from drawings. All dimensions to be checked on site before commencement of work. All discrepancies to be brought to the attention of the Architect. Larger scale drawings and written dimensions take preference. This drawing is copyright and the property of the author, and must not be retained, copied or used without the express authority of MARCHESE + PARTNERS INTERNATIONAL PTY. LTD.

FOR APPROVAL

NOT FOR CONSTRUCTION

REVISION	DATE	DESCRIPTION	BY
A	11/12/2020	DA SUBMISSION PACKAGE FOR FINAL REPORTS	MH
B	27/08/2021	COUNCIL RFI SUBMISSION	MH
C	28/09/2021	COUNCIL RFI SUBMISSION	GB

marchesepartners

Marchese Partners International Pty Ltd
Level 1, 53 Walker Street, North Sydney, NSW 2060 Australia
P +61 2 9922 4375 F +61 2 9929 5786 E info@marchesepartners.com
www.marchesepartners.com

Sydney · Brisbane · Canberra · Melbourne · Adelaide
Kuala Lumpur · Auckland · Christchurch · London · Madrid
ABN 20 098 552 151

CLIENT
POTTS HILL INVESTMENT PTY LTD

PROJECT
**POTTS HILL SENIORS LIVING
10 NELSON SHORT STREET
POTTS HILL NSW 2143**

DRAWING TITLE
OVERALL CROSS VENTILATION

SCALE	DATE 05/03/2021	DRAWN IC	CHECKED EB
JOB 19128	DRAWING DA5.11	REVISION C	



1 GROUND LEVEL - STORAGE
DA3.01



2 LEVEL 1 - STORAGE
DA3.01



3 LEVEL 2 - STORAGE
DA3.01



4 LEVEL 3 - STORAGE
DA3.01




5 LEVEL 4 - STORAGE
DA3.01



6 LEVEL 5 - STORAGE
DA3.01


- 1 BED UNIT STORAGE
- 2 BED UNIT STORAGE
- 3 BED UNIT STORAGE
- BUILDINGS A,D,C,F UNITS EXTERNAL STORAGE
- WASTE ROOMS

IMPORTANT NOTES: Do not scale from drawings. All dimensions to be checked on site before commencement of work. All discrepancies to be brought to the attention of the Architect. Larger scale drawings and written dimensions take preference. This drawing is copyright and the property of the author, and must not be retained, copied or used without the express authority of MARCHESE + PARTNERS INTERNATIONAL PTY. LTD. FOR APPROVAL NOT FOR CONSTRUCTION	REVISION	DATE	DESCRIPTION	BY	marchesepartners Marchese Partners International Pty Ltd Level 1, 53 Walker Street, North Sydney, NSW 2060 Australia P +61 2 9922 4375 F +61 2 9929 5786 E info@marchesepartners.com www.marchesepartners.com Sydney · Brisbane · Canberra · Melbourne · Adelaide Kuala Lumpur · Auckland · Christchurch · London · Madrid ABN 20 098 552 151			CLIENT POTTS HILL INVESTMENT PTY LTD	DRAWING TITLE STORAGE & WASTE				
	A	16/10/2020	ISSUE FOR REVIEW	IC					PROJECT POTTS HILL SENIORS LIVING 10 NELSON SHORT STREET POTTS HILL NSW 2143	SCALE	DATE 05/03/2021	DRAWN MH	CHECKED EB
	B	11/12/2020	DA SUBMISSION PACKAGE FOR FINAL REPORTS	MH						JOB 19128	DRAWING DA5.12	REVISION C	
	C	27/08/2021	COUNCIL RF1 SUBMISSION	MH									

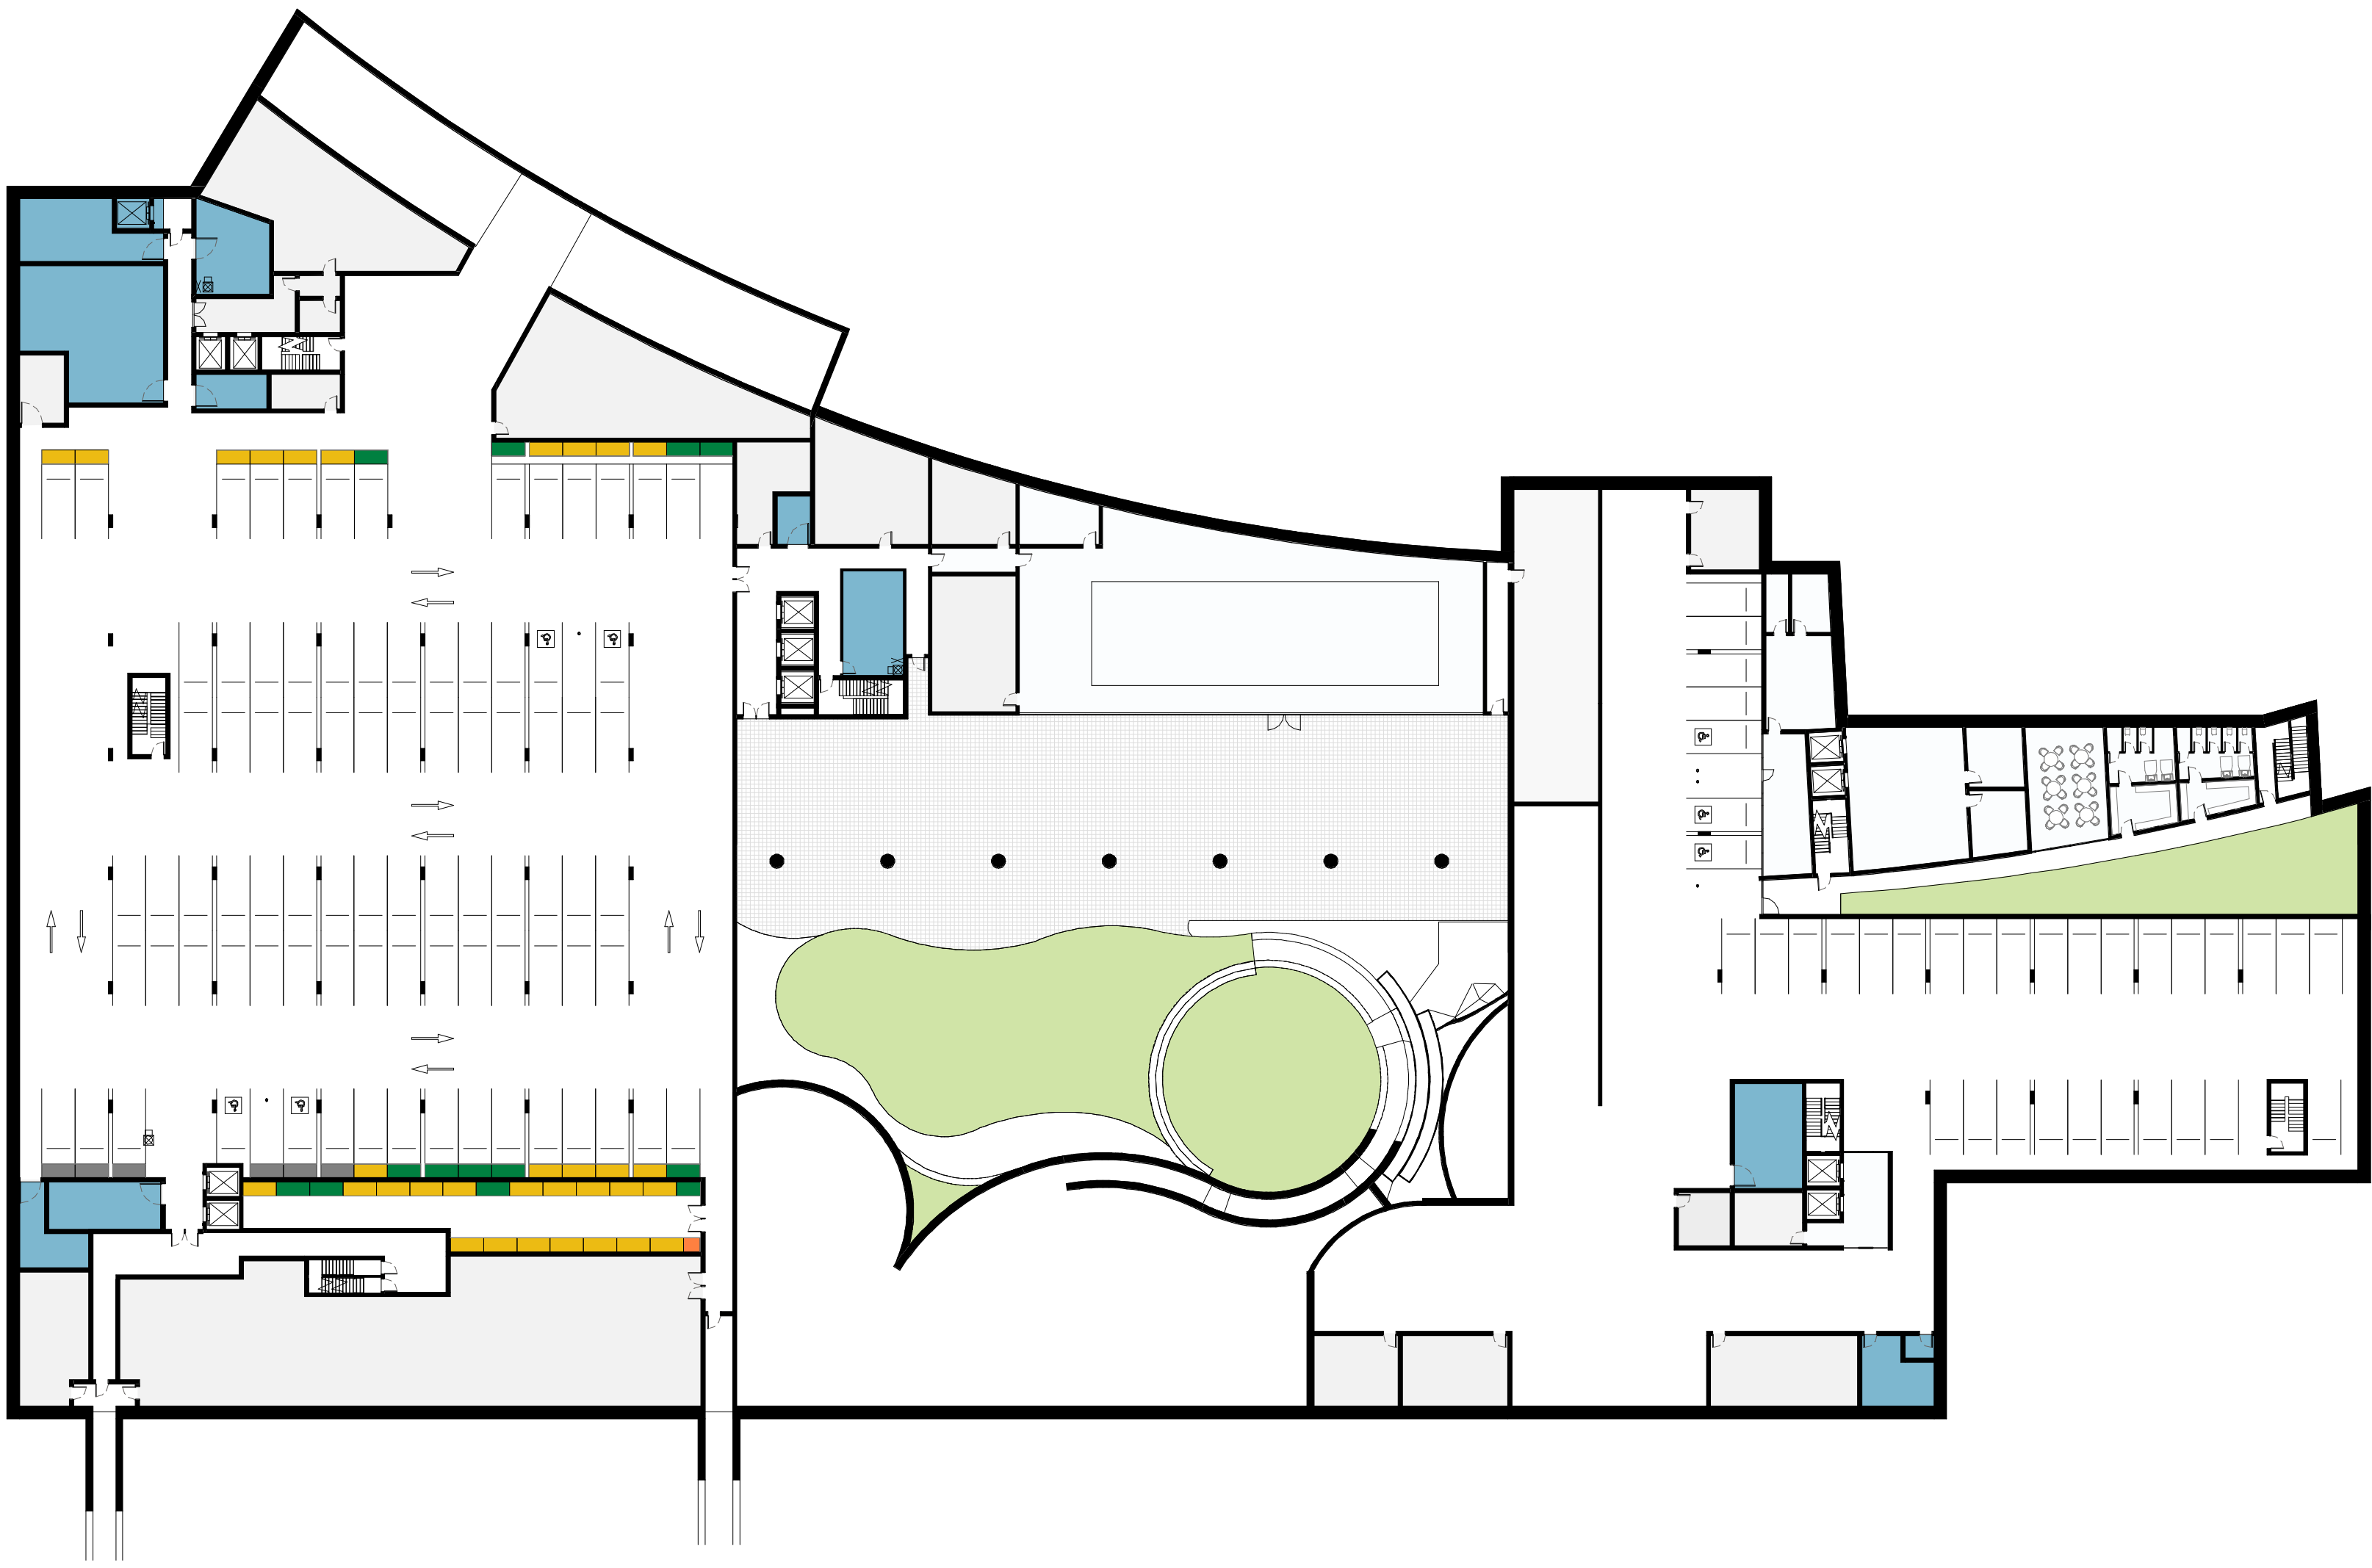

1 BASEMENT 1 - STORAGE
DA3.01

STORAGE SCHEDULE					
UNIT No.	UNIT TYPE	MIN REQUIRED (m³)	INTERNAL STORAGE (m³)	EXTERNAL STORAGE (m³)	TOTAL STORAGE (m³)
BASEMENT1	BUILDINGS A,C,D,F		0.0 m³	34.6 m³	34.6 m³
BASEMENT2	BUILDINGS A,C,D,F		0.0 m³	293.5 m³	293.5 m³
E.00.01	2B	8.0 m³	4.2 m³	5.8 m³	10.0 m³
E.00.02	2B	8.0 m³	8.4 m³	5.8 m³	14.2 m³
E.00.03	3B	10.0 m³	0.0 m³	5.8 m³	5.8 m³
E.01.01	3B	10.0 m³	8.3 m³	11.5 m³	19.9 m³
E.01.02	2B	8.0 m³	4.8 m³	5.8 m³	10.6 m³
E.01.03	2B	8.0 m³	4.8 m³	5.8 m³	10.6 m³
E.01.04	2B	8.0 m³	4.8 m³	5.8 m³	10.6 m³
E.01.05	2B	8.0 m³	4.6 m³	5.8 m³	10.3 m³
E.01.06	3B	10.0 m³	5.8 m³	5.8 m³	11.6 m³
E.01.07	3B	10.0 m³	0.0 m³	5.8 m³	5.8 m³
E.01.08	2B	8.0 m³	8.4 m³	5.8 m³	14.2 m³
E.01.09	2B	8.0 m³	4.2 m³	5.8 m³	10.0 m³
E.01.10	2B	8.0 m³	4.2 m³	5.8 m³	10.0 m³
E.01.11	2B	8.0 m³	4.2 m³	5.8 m³	10.0 m³
E.01.12	2B	8.0 m³	4.2 m³	5.8 m³	10.0 m³
E.02.01	3B	10.0 m³	5.8 m³	11.5 m³	17.3 m³
E.02.02	2B	8.0 m³	4.8 m³	5.8 m³	10.6 m³
E.02.03	2B	8.0 m³	4.8 m³	5.8 m³	10.6 m³
E.02.04	2B	8.0 m³	4.8 m³	5.8 m³	10.6 m³
E.02.05	2B	8.0 m³	4.2 m³	5.8 m³	10.0 m³
E.02.06	3B	10.0 m³	17.5 m³	5.8 m³	23.3 m³
E.02.07	3B	10.0 m³	0.0 m³	4.2 m³	4.2 m³
E.02.08	2B	8.0 m³	8.4 m³	5.8 m³	14.2 m³
E.02.09	2B	8.0 m³	4.2 m³	5.8 m³	10.0 m³
E.02.10	2B	8.0 m³	4.2 m³	5.8 m³	10.0 m³
E.02.11	2B	8.0 m³	4.2 m³	5.8 m³	10.0 m³
E.02.12	2B	8.0 m³	4.2 m³	5.8 m³	10.0 m³
E.03.01	3B	10.0 m³	5.3 m³	11.5 m³	16.8 m³
E.03.02	2B	8.0 m³	4.8 m³	5.8 m³	10.6 m³
E.03.03	2B	8.0 m³	4.8 m³	5.8 m³	10.6 m³
E.03.04	2B	8.0 m³	4.8 m³	5.8 m³	10.6 m³

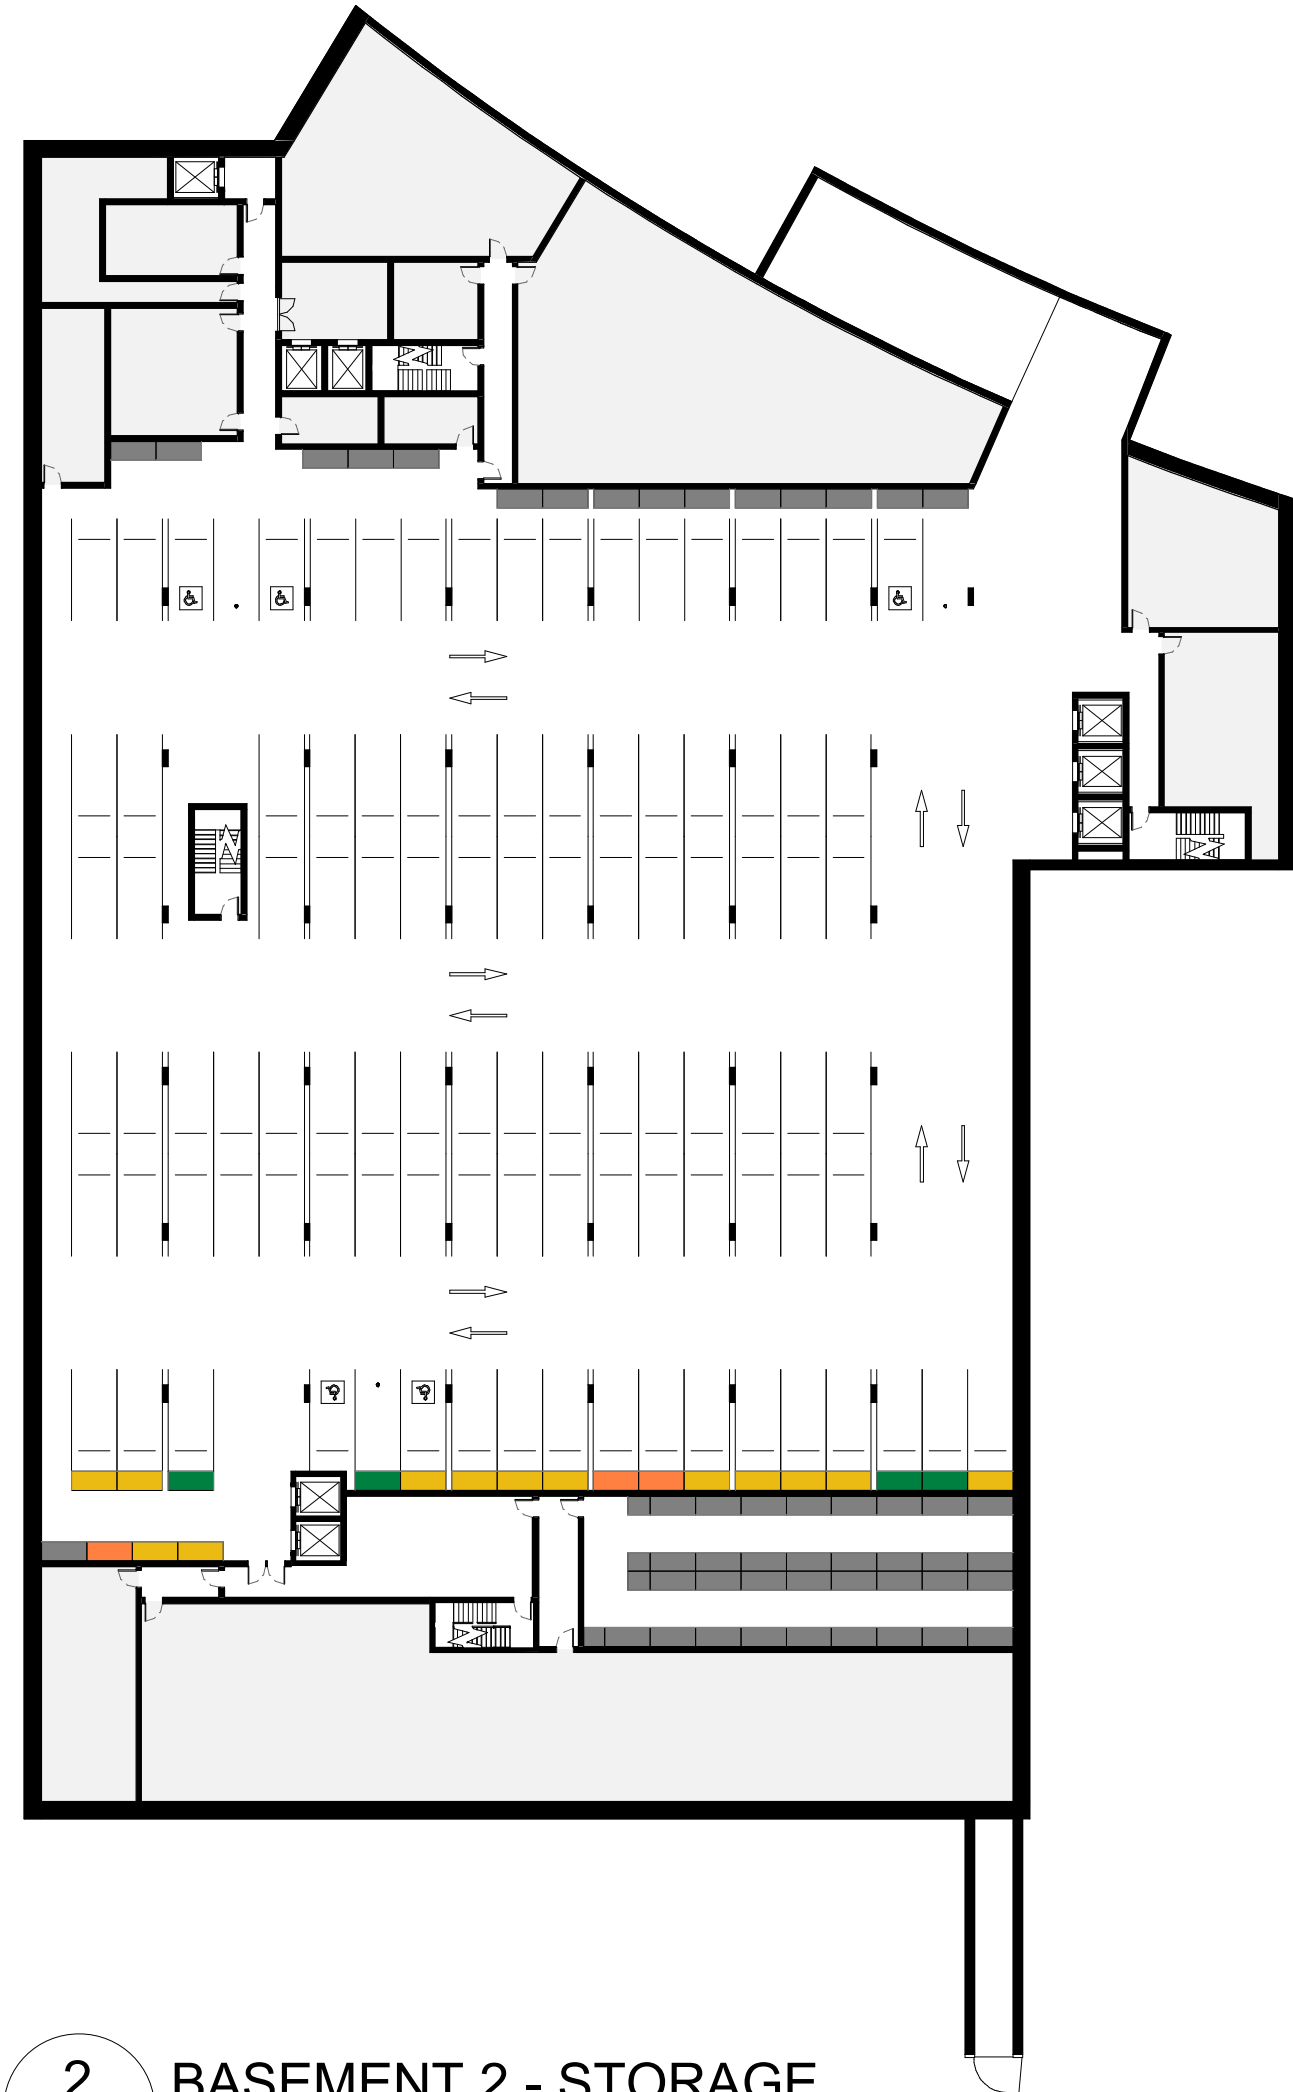

2 BASEMENT 2 - STORAGE
DA3.01

STORAGE SCHEDULE					
UNIT No.	UNIT TYPE	MIN REQUIRED (m³)	INTERNAL STORAGE (m³)	EXTERNAL STORAGE (m³)	TOTAL STORAGE (m³)
E.03.05	2B	8.0 m³	4.2 m³	5.8 m³	10.0 m³
E.03.06	3B	10.0 m³	0.0 m³	5.8 m³	5.8 m³
E.03.07	3B	10.0 m³	0.0 m³	5.8 m³	5.8 m³
E.03.08	2B	8.0 m³	8.4 m³	5.8 m³	14.2 m³
E.03.09	2B	8.0 m³	4.2 m³	5.8 m³	10.0 m³
E.03.10	2B	8.0 m³	4.2 m³	5.8 m³	10.0 m³
E.03.11	2B	8.0 m³	4.2 m³	5.8 m³	10.0 m³
E.03.12	2B	8.0 m³	4.2 m³	5.8 m³	10.0 m³
E.04.01	1B	6.0 m³	4.7 m³	2.9 m³	7.6 m³
E.04.02	2B	8.0 m³	4.8 m³	5.8 m³	10.6 m³
E.04.03	2B	8.0 m³	4.8 m³	5.8 m³	10.6 m³
E.04.04	2B	8.0 m³	4.8 m³	5.8 m³	10.6 m³
E.04.05	2B	8.0 m³	4.2 m³	5.8 m³	10.0 m³
E.04.06	3B	10.0 m³	0.0 m³	5.8 m³	5.8 m³
E.04.07	3B	10.0 m³	0.0 m³	5.8 m³	5.8 m³
E.04.08	2B	8.0 m³	4.2 m³	5.8 m³	10.0 m³
E.04.09	2B	8.0 m³	8.4 m³	5.8 m³	14.2 m³
E.04.10	2B	8.0 m³	4.2 m³	5.8 m³	10.0 m³
E.04.11	2B	8.0 m³	4.2 m³	5.8 m³	10.0 m³
E.04.12	1B	6.0 m³	4.7 m³	5.8 m³	10.4 m³
E.05.01	1B	6.0 m³	4.7 m³	5.8 m³	10.5 m³
E.05.02	2B	8.0 m³	4.8 m³	5.8 m³	10.6 m³
E.05.03	2B	8.0 m³	4.8 m³	5.8 m³	10.6 m³
E.05.04	2B	8.0 m³	4.8 m³	5.8 m³	10.6 m³
E.05.05	2B	8.0 m³	4.2 m³	5.8 m³	10.0 m³
E.05.06	3B	10.0 m³	5.8 m³	5.8 m³	11.6 m³
E.05.07	3B	10.0 m³	0.0 m³	5.8 m³	5.8 m³
E.05.08	2B	8.0 m³	8.4 m³	5.8 m³	14.2 m³
E.05.09	2B	8.0 m³	4.2 m³	5.8 m³	10.0 m³
E.05.10	2B	8.0 m³	4.2 m³	5.8 m³	10.0 m³
E.05.11	2B	8.0 m³	4.2 m³	5.8 m³	10.0 m³
E.05.12	1B	6.0 m³	4.7 m³	5.8 m³	10.4 m³

- 1 BED UNIT STORAGE
- 2 BED UNIT STORAGE
- 3 BED UNIT STORAGE
- BUILDINGS A,D,C,F UNITS EXTERNAL STORAGE
- WASTE ROOMS

IMPORTANT NOTES:
Do not scale from drawings. All dimensions to be checked on site before commencement of work. All discrepancies to be brought to the attention of the Architect. Larger scale drawings and written dimensions take preference. This drawing is copyright and the property of the author, and must not be retained, copied or used without the express authority of MARCHESE + PARTNERS INTERNATIONAL PTY. LTD.

FOR APPROVAL

NOT FOR CONSTRUCTION

REVISION	DATE	DESCRIPTION	BY
A	16/10/2020	ISSUE FOR REVIEW	IC
B	11/12/2020	DA SUBMISSION PACKAGE FOR FINAL REPORTS	MH
C	27/08/2021	COUNCIL RF1 SUBMISSION	MH

marchesepartners


Marchese Partners International Pty Ltd
Level 1, 53 Walker Street, North Sydney, NSW 2060 Australia
P +61 2 9922 4375 F +61 2 9929 5786 E info@marchesepartners.com
www.marchesepartners.com
Sydney · Brisbane · Canberra · Melbourne · Adelaide
Kuala Lumpur · Auckland · Christchurch · London · Madrid
ABN 20 098 552 151

CLIENT
POTTS HILL INVESTMENT PTY LTD

PROJECT
POTTS HILL SENIORS LIVING
10 NELSON SHORT STREET
POTTS HILL NSW 2143

DRAWING TITLE
STORAGE & WASTE

SCALE	DATE 05/03/2021	DRAWN MH	CHECKED EB
JOB 19128	DRAWING DA5.13	REVISION C	

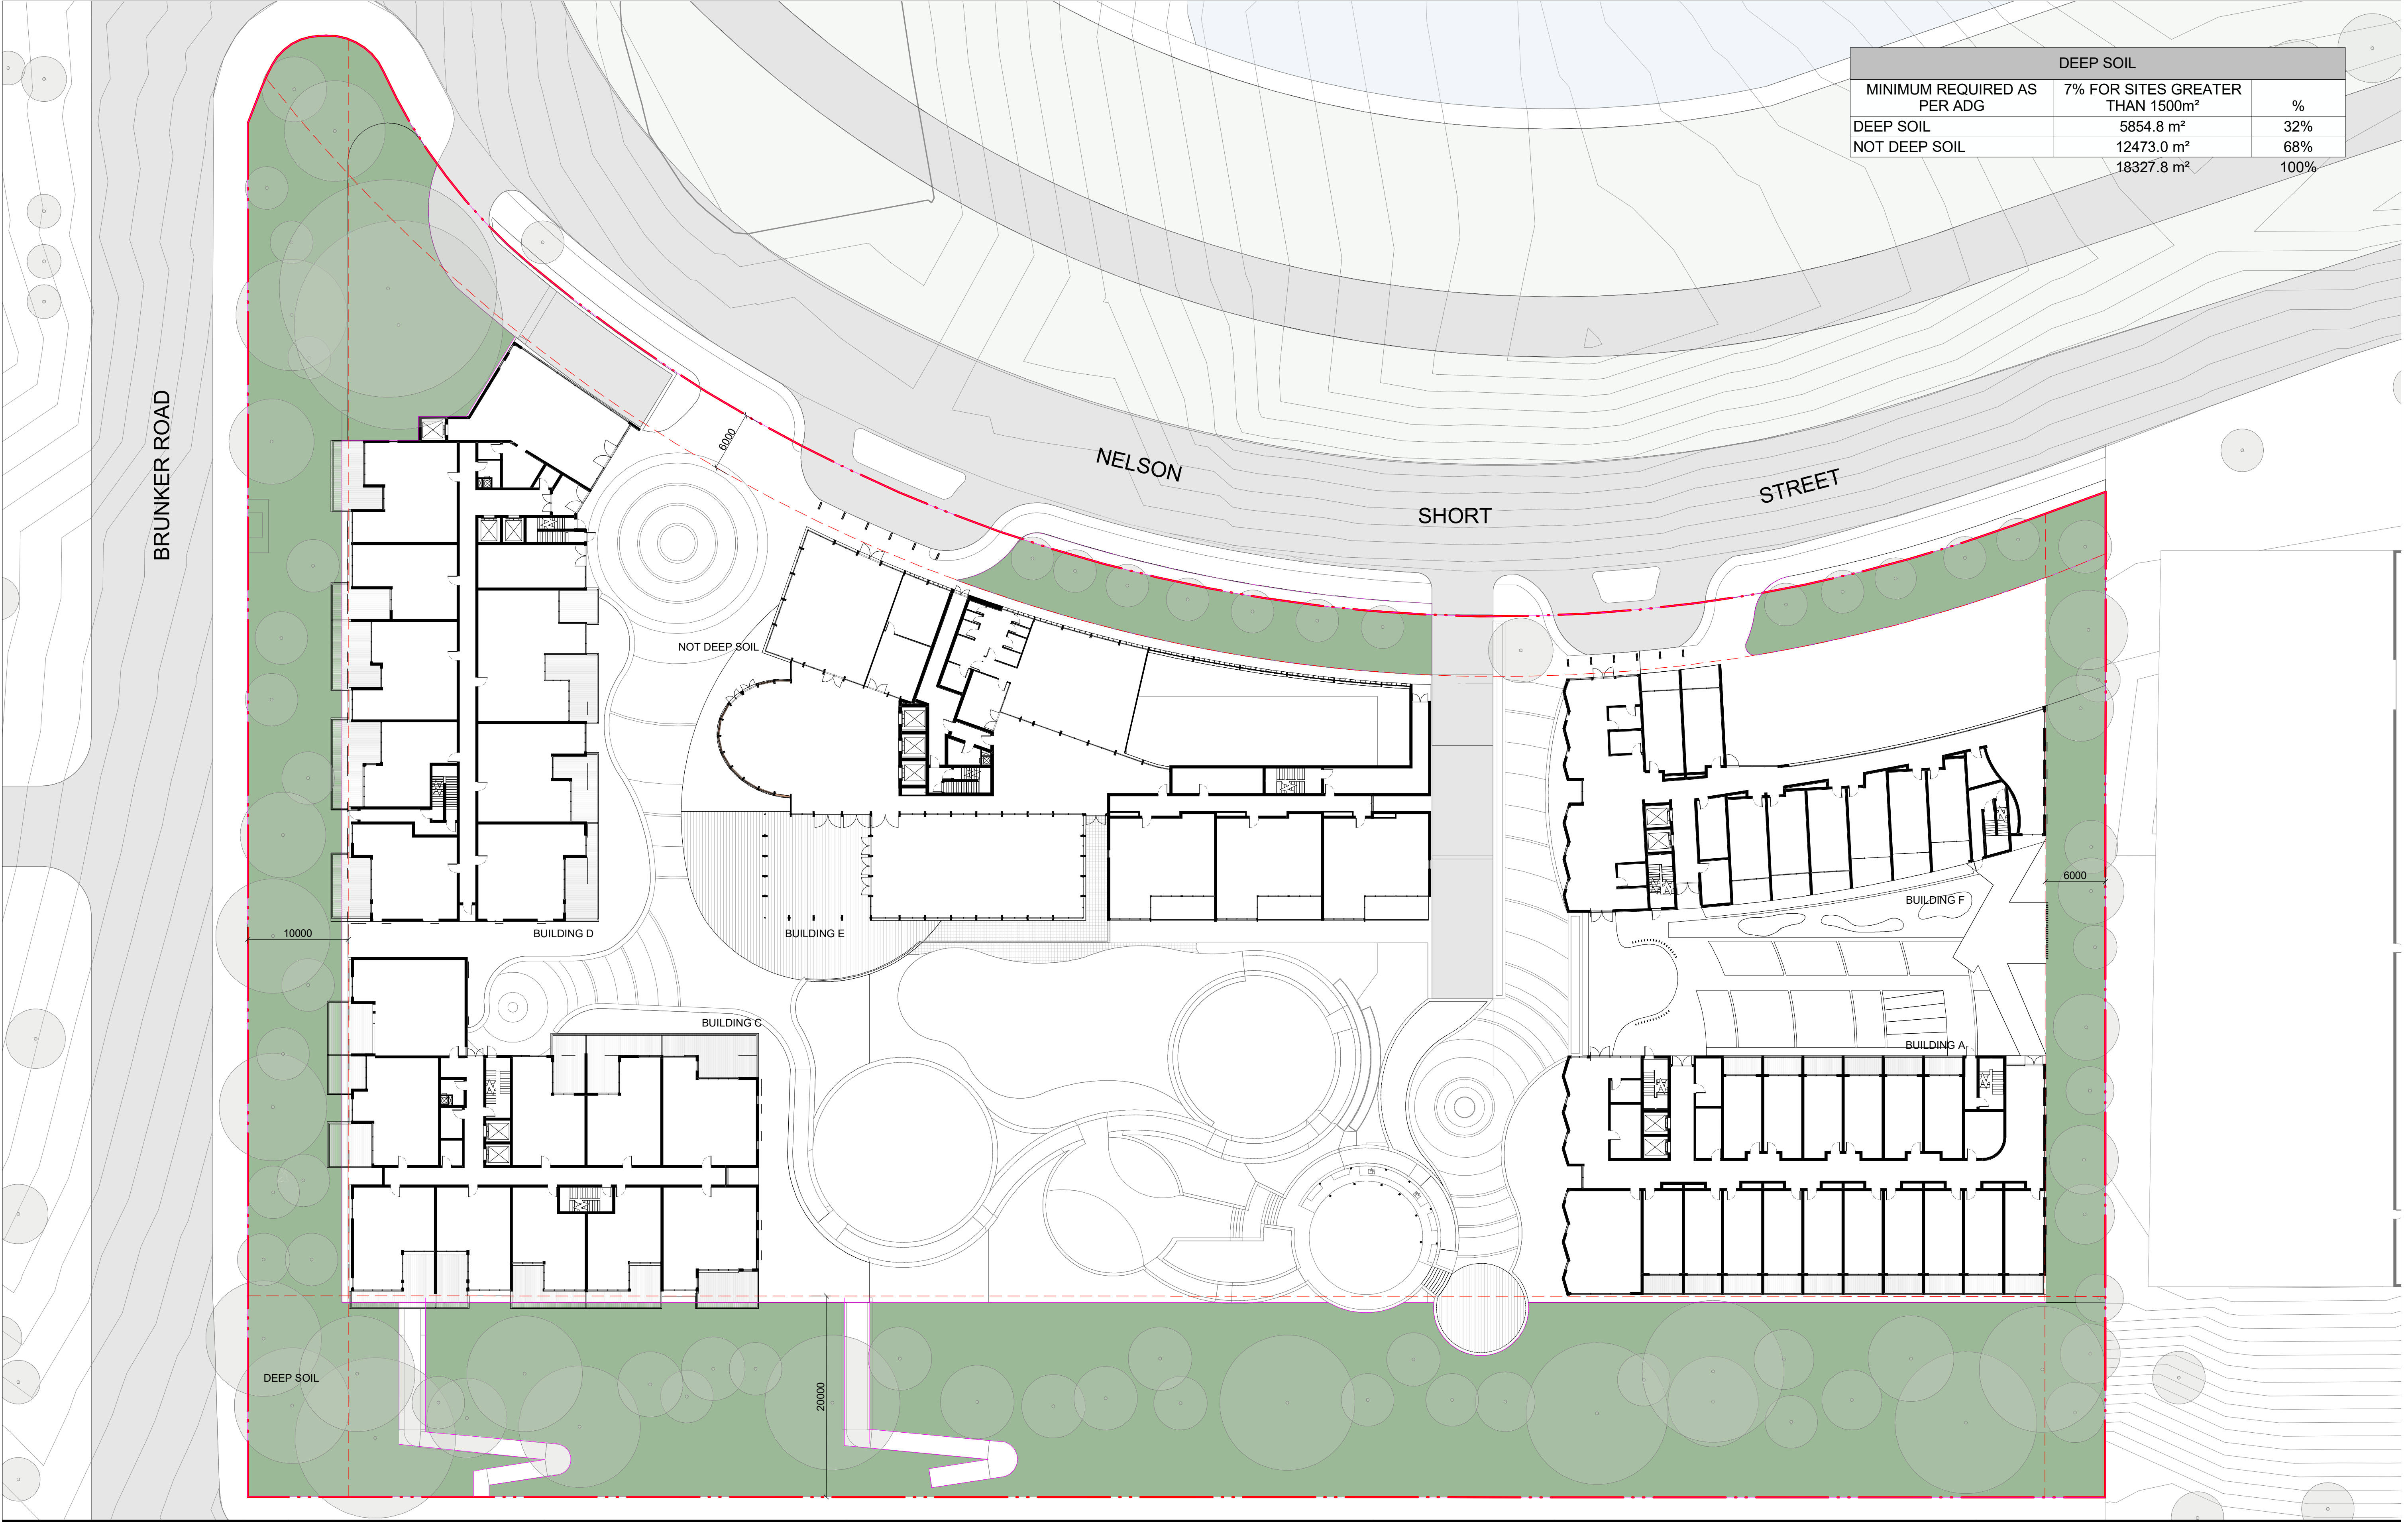

IMPORTANT NOTES:
Do not scale from drawings. All dimensions to be checked on site before commencement of work. All discrepancies to be brought to the attention of the Architect. Larger scale drawings and written dimensions take preference. This drawing is copyright and the property of the author, and must not be retained, copied or used without the express authority of MARCHESE + PARTNERS INTERNATIONAL PTY. LTD.

FOR APPROVAL

NOT FOR CONSTRUCTION


REVISION	DATE	DESCRIPTION	BY
A	16/10/2020	ISSUE FOR REVIEW	IC
B	11/12/2020	DA SUBMISSION PACKAGE FOR FINAL REPORTS	MH
C	27/08/2021	COUNCIL RF1 SUBMISSION	MH

marchesepartners

Marchese Partners International Pty Ltd
Level 1, 53 Walker Street, North Sydney, NSW 2060 Australia
P +61 2 9922 4375 F +61 2 9929 5786 E info@marchesepartners.com
www.marchesepartners.com

Sydney · Brisbane · Canberra · Melbourne · Adelaide
Kuala Lumpur · Auckland · Christchurch · London · Madrid
ABN 20 098 552 151

CLIENT POTTS HILL INVESTMENT PTY LTD		DRAWING TITLE DEEP SOIL	
PROJECT POTTS HILL SENIORS LIVING 10 NELSON SHORT STREET POTTS HILL NSW 2143	SCALE 1 : 300 @A1 1 : 600 @A3	DATE 05/03/2021	DRAWN IC
	JOB 19128	DRAWING DA5.14	CHECKED EB
			REVISION C

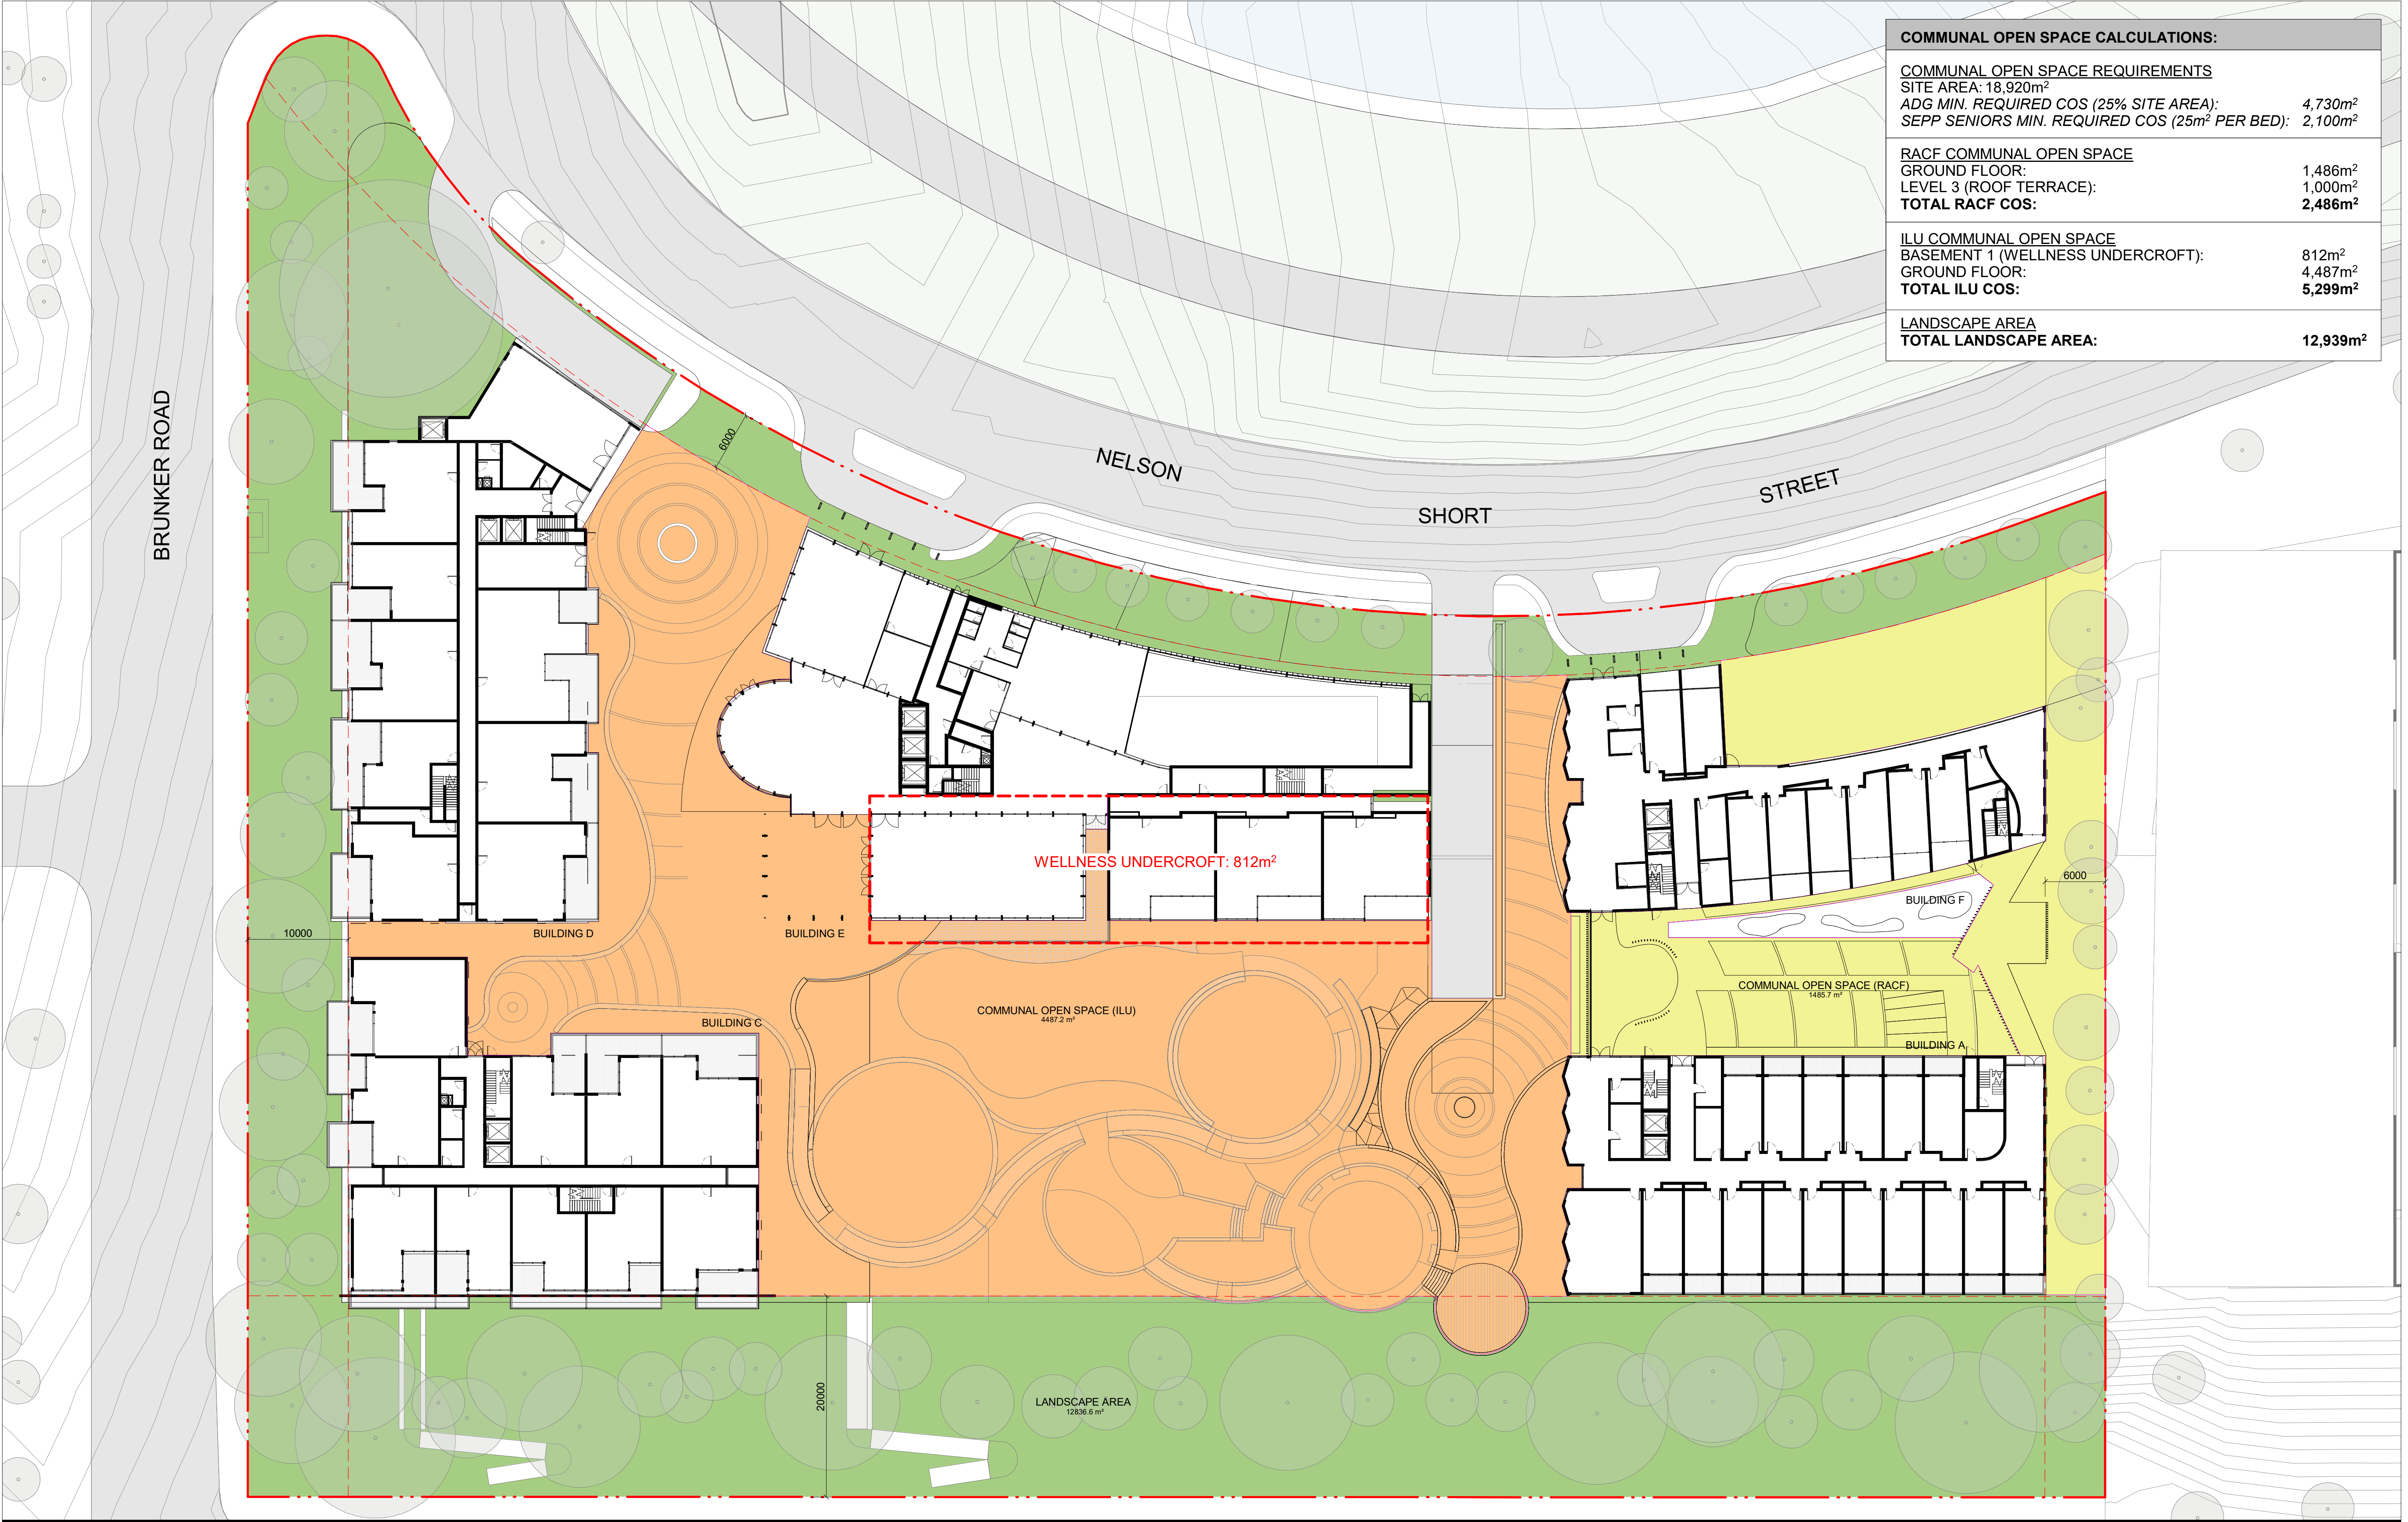

COMMUNAL OPEN SPACE CALCULATIONS:	
COMMUNAL OPEN SPACE REQUIREMENTS	
SITE AREA:	18,920m ²
ADG MIN. REQUIRED COS (25% SITE AREA):	4,730m ²
SEPP SENIORS MIN. REQUIRED COS (25m ² PER BED):	2,100m ²
RACF COMMUNAL OPEN SPACE	
GROUND FLOOR:	1,486m ²
LEVEL 3 (ROOF TERRACE):	1,000m ²
TOTAL RACF COS:	2,486m ²
ILU COMMUNAL OPEN SPACE	
BASEMENT 1 (WELLNESS UNDERCROFT):	812m ²
GROUND FLOOR:	4,487m ²
TOTAL ILU COS:	5,299m ²
LANDSCAPE AREA	
TOTAL LANDSCAPE AREA:	12,939m ²

IMPORTANT NOTES:

Do not scale from drawings. All dimensions to be checked on site before commencement of work. All discrepancies to be brought to the attention of the Architect. Larger scale drawings and written dimensions take preference. This drawing is copyright and the property of the author, and must not be retained, copied or used without the express authority of MARCHESE + PARTNERS INTERNATIONAL PTY. LTD.

FOR APPROVAL

NOT FOR CONSTRUCTION

REVISION	DATE	DESCRIPTION	BY
A	16/10/2020	ISSUE FOR REVIEW	IC
B	11/12/2020	DA SUBMISSION PACKAGE FOR FINAL REPORTS	MH
C	27/08/2021	COUNCIL RF1 SUBMISSION	MH

LANDSCAPE AREA

COMMUNAL OPEN SPACE (RACF)

COMMUNAL OPEN SPACE (ILU)

marchesepartners

Marchese Partners International Pty Ltd
Level 1, 53 Walker Street, North Sydney, NSW 2060 Australia
P +61 2 9922 4375 F +61 2 9929 5786 E info@marchesepartners.com
www.marchesepartners.com


Sydney · Brisbane · Canberra · Melbourne · Adelaide
Kuala Lumpur · Auckland · Christchurch · London · Madrid
ABN 20 098 552 151

CLIENT
POTTS HILL INVESTMENT PTY LTD


PROJECT
POTTS HILL SENIORS LIVING
10 NELSON SHORT STREET
POTTS HILL NSW 2143

DRAWING TITLE
COMMUNAL OPEN SPACE


SCALE 1 : 300 @A1 1 : 600 @A3	DATE 05/03/2021	DRAWN IC	CHECKED EB
JOB 19128	DRAWING DA5.15	REVISION C	

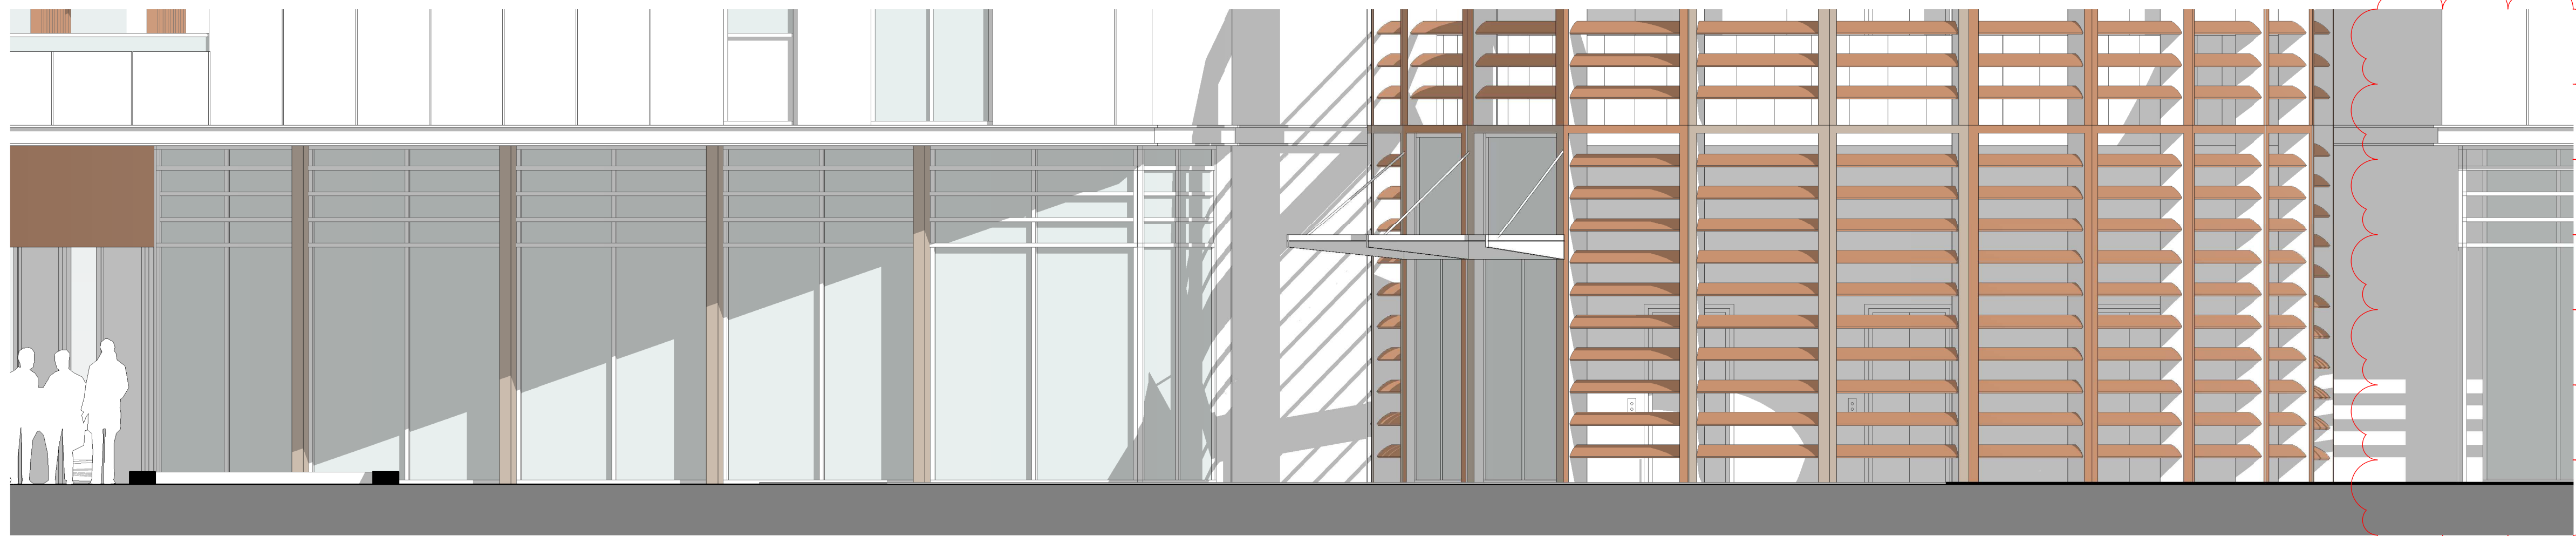

1 BUILDING E ENTRY - ELEVATION 1_50
- 1 : 50

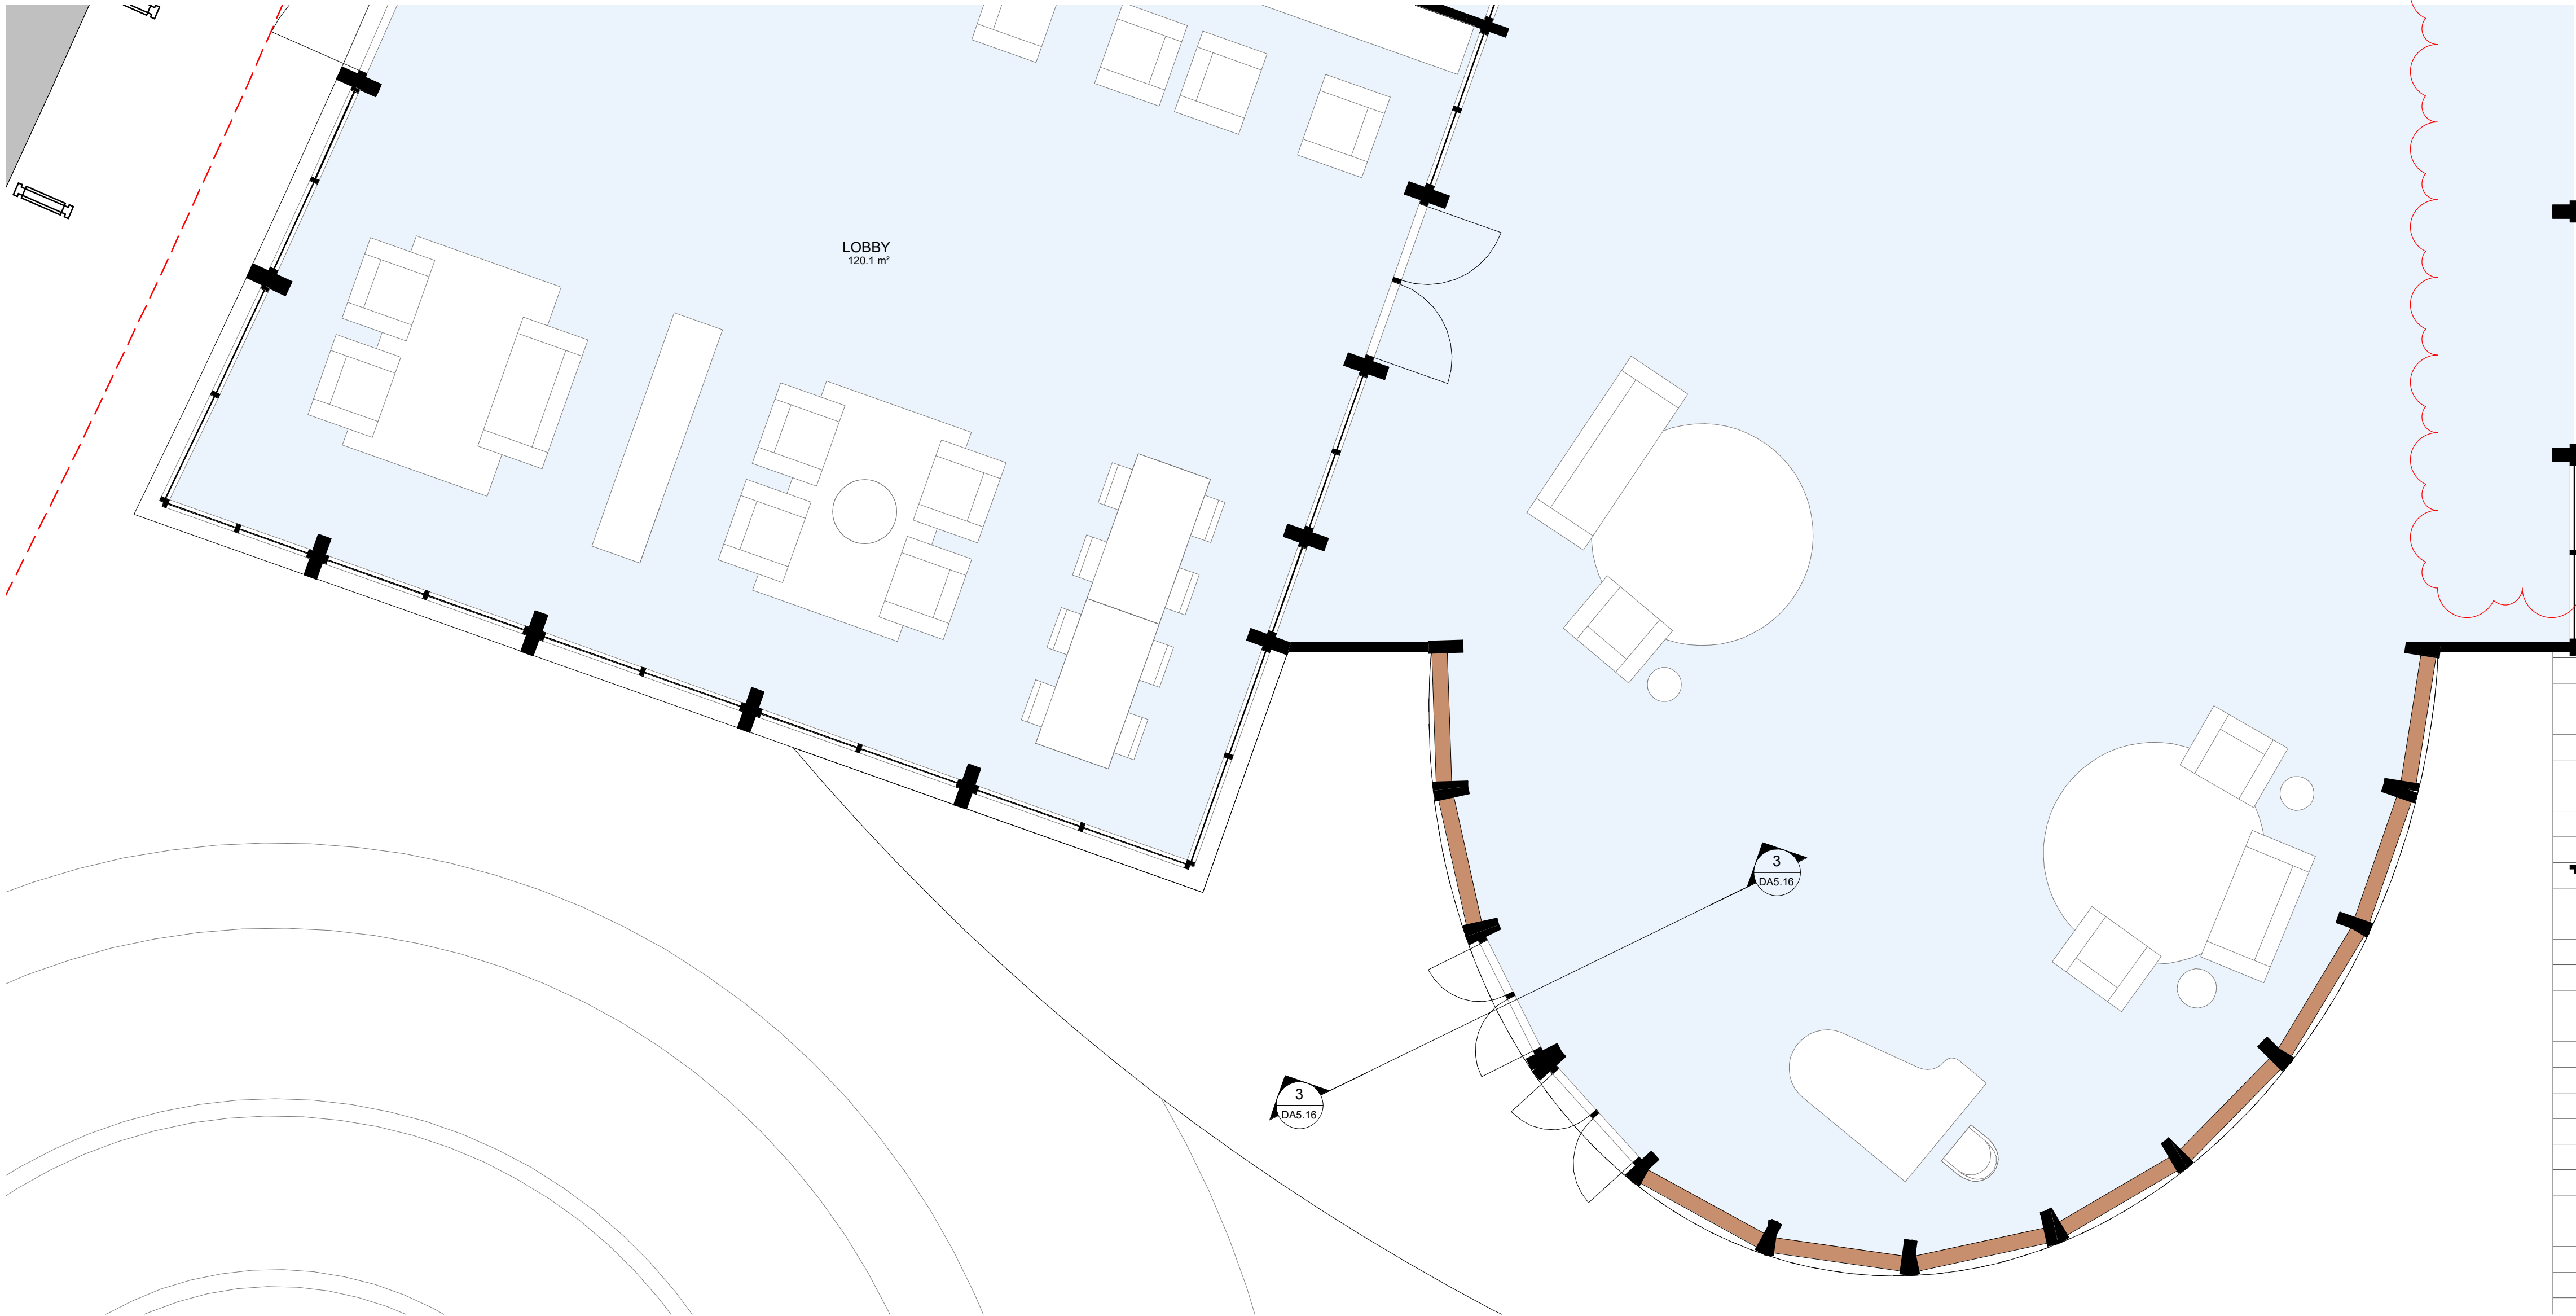


2 GROUND LEVEL 1_50
- 1 : 50

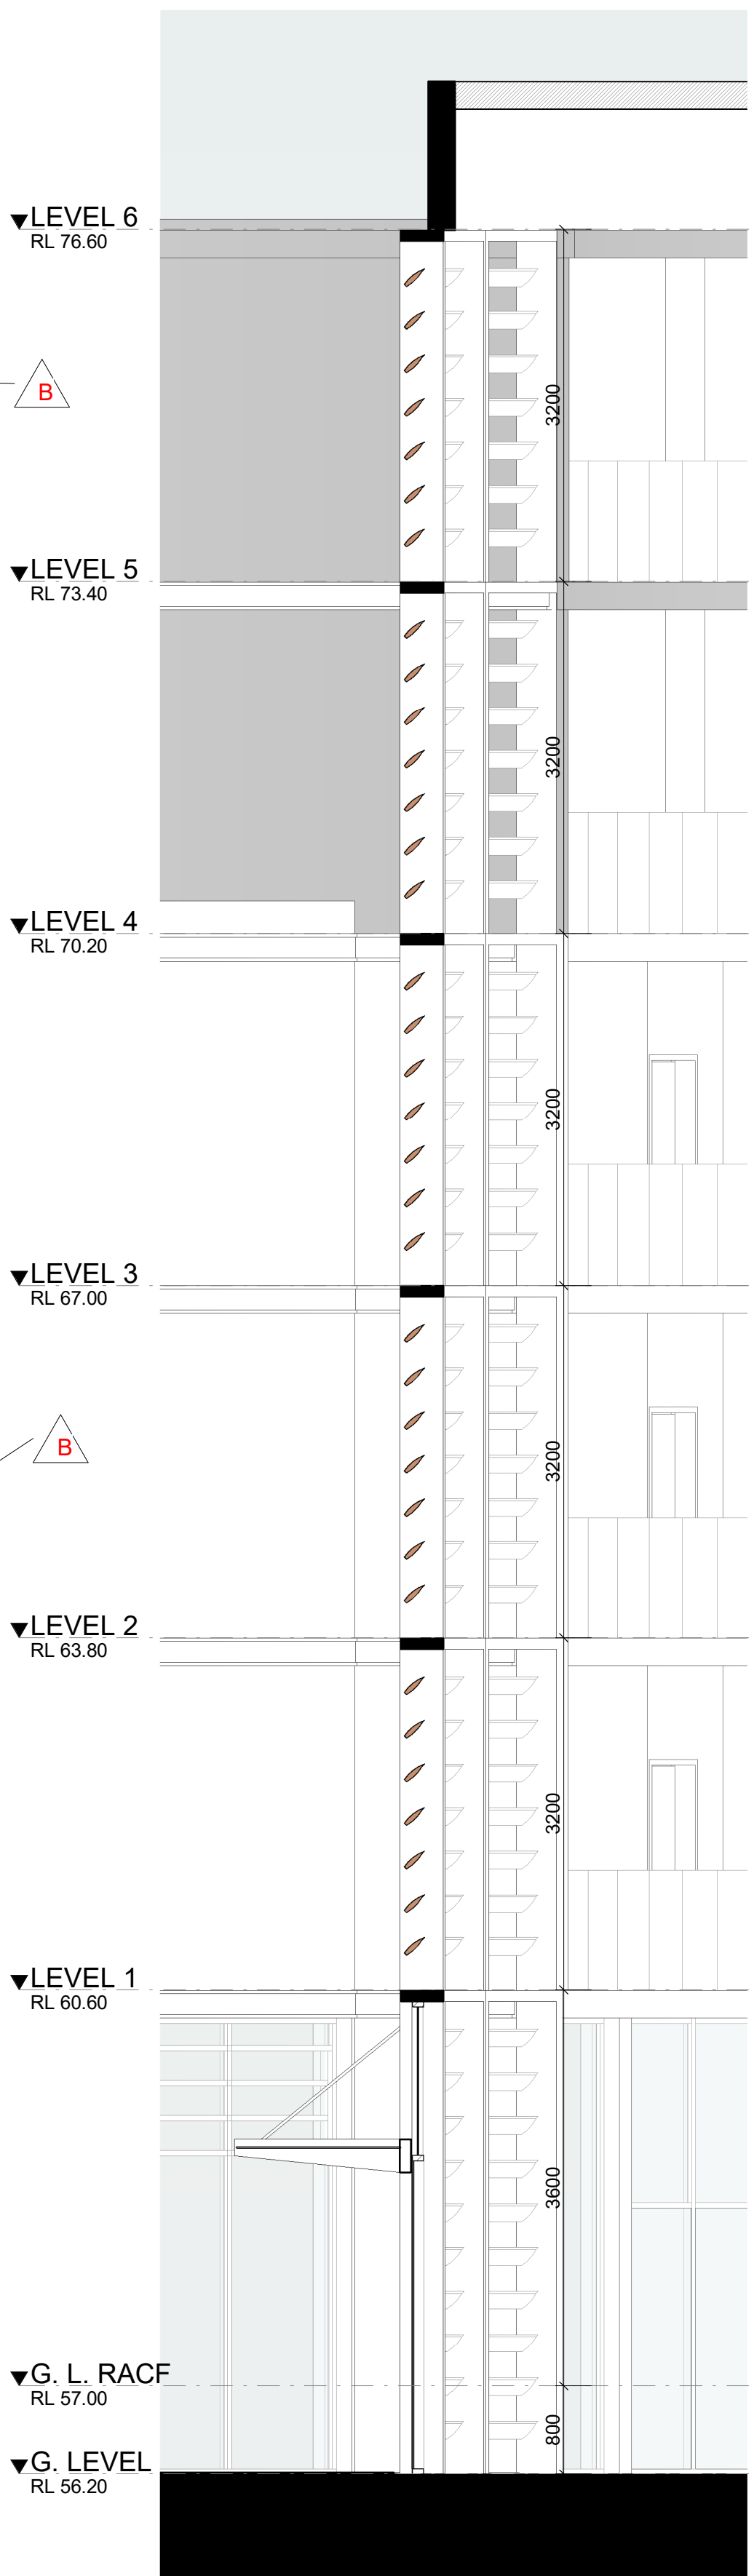


3 BUILDING E ENTRY SECTION
- 1 : 50


IMPORTANT NOTES: All dimensions to be checked on site before commencement of work. All discrepancies to be brought to the attention of the Architect. Larger scale drawings and written dimensions take preference. This drawing is copyright and the property of the author, and must not be retained, copied or used without the express authority of MARCHESE + PARTNERS INTERNATIONAL PTY. LTD. FOR APPROVAL NOT FOR CONSTRUCTION	REVISION	DATE	DESCRIPTION	BY	marchesepartners Marchese Partners International Pty Ltd Level 1, 53 Walker Street, North Sydney, NSW 2060 Australia P +61 2 9922 4375 F +61 2 9929 5786 E info@marchesepartners.com www.marchesepartners.com Sydney · Brisbane · Canberra · Melbourne · Adelaide Kuala Lumpur · Auckland · Christchurch · London · Madrid ABN 20 098 552 151	CLIENT POTTS HILL INVESTMENT PTY LTD			DRAWING TITLE BUILDING E ENTRY		
	A	27/08/2021	COUNCIL RFI SUBMISSION	MH		PROJECT POTTS HILL SENIORS LIVING 10 NELSON SHORT STREET POTTS HILL NSW 2143	SCALE 1 : 50 @A1	DATE 05/03/2021	DRAWN MDH	CHECKED EB	
	B	28/09/2021	COUNCIL RFI SUBMISSION	GB			JOB 19128	DRAWING DA5.16	REVISION B		

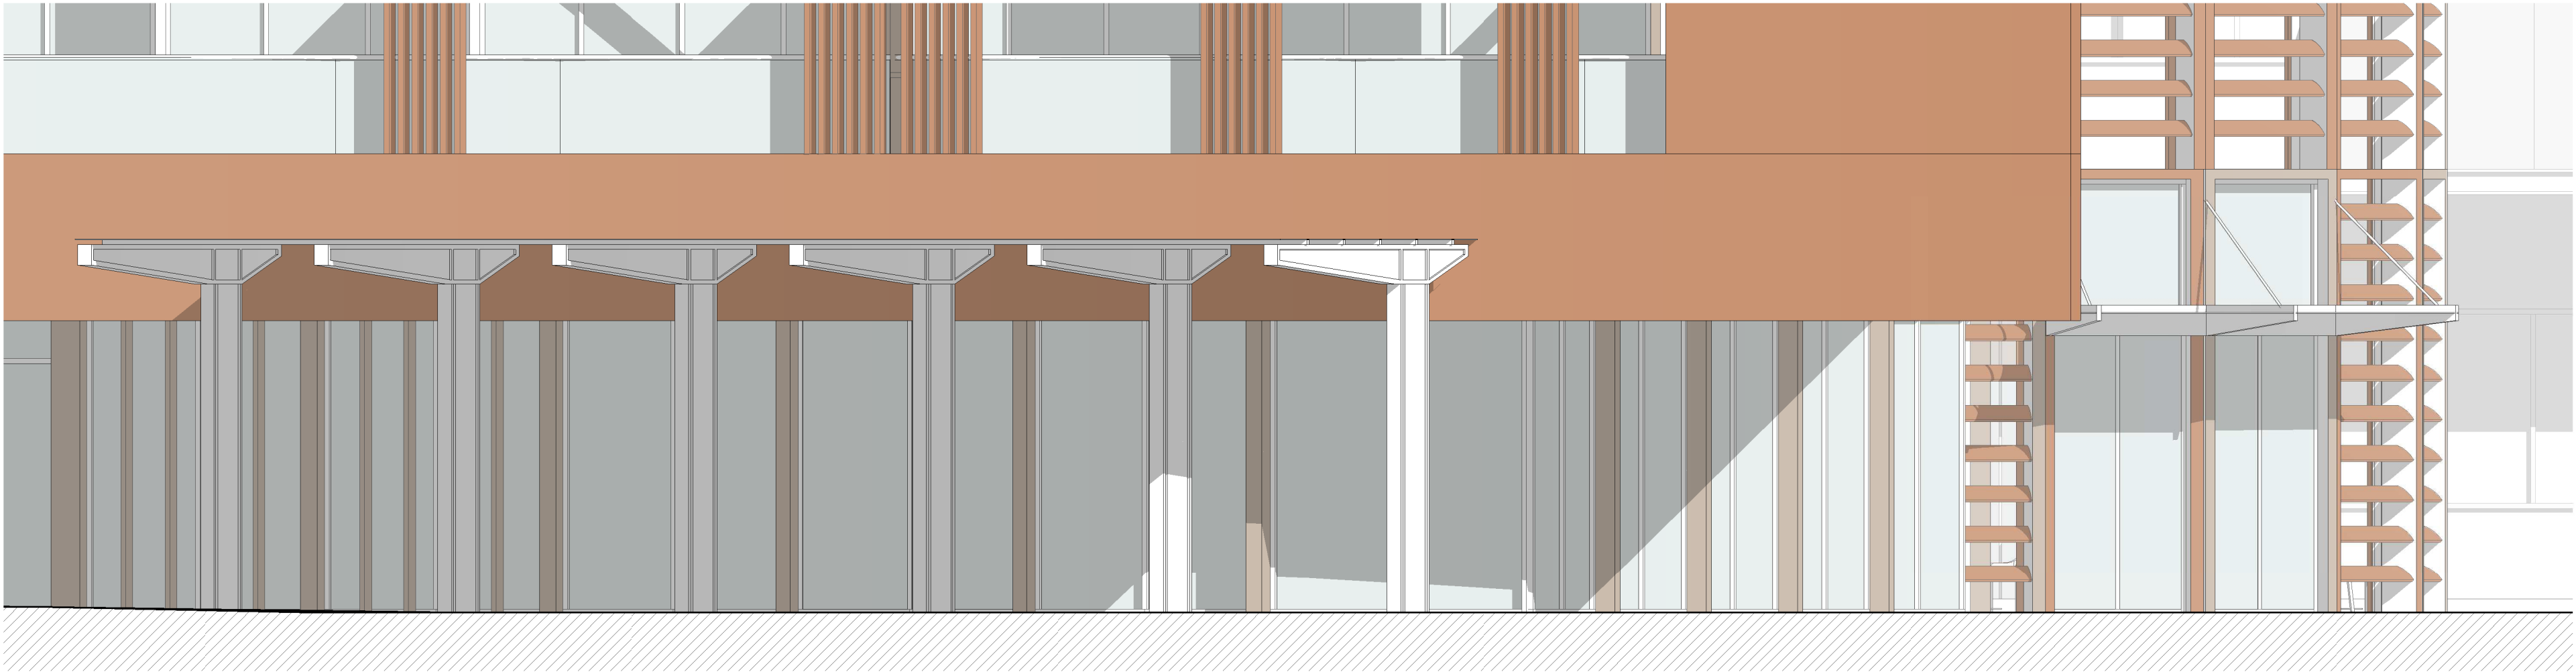


3 BUILDING E LOBBY ENTRY - ELEVATION 1_50
DA2.03 1 : 50

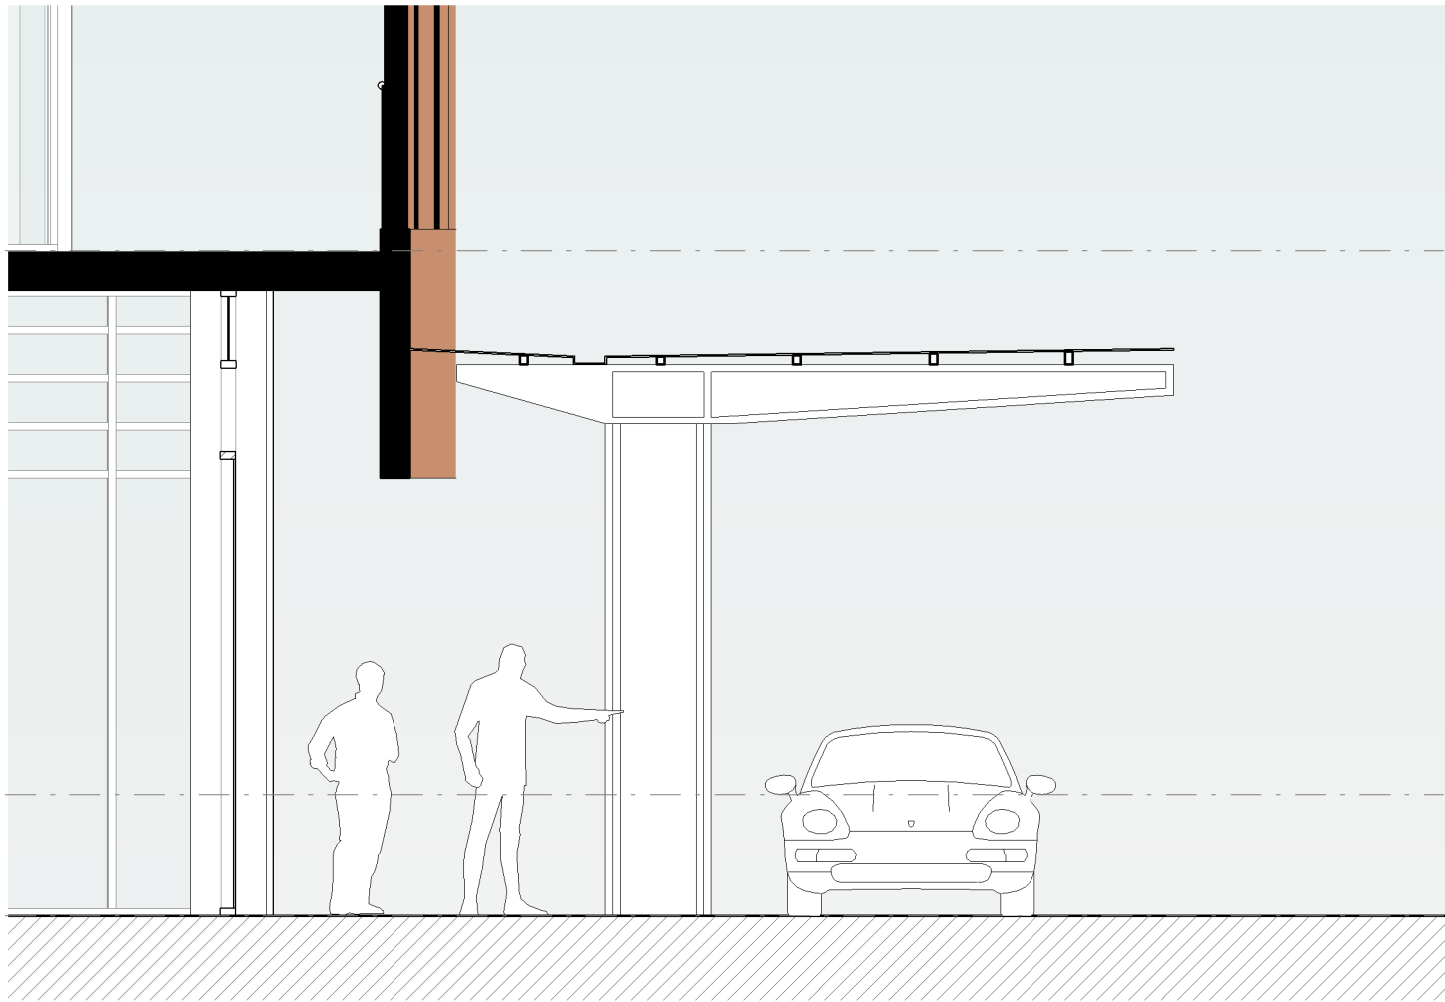

4 BUILDING E LOBBY ENTRY SECTION
DA5.17 1 : 50

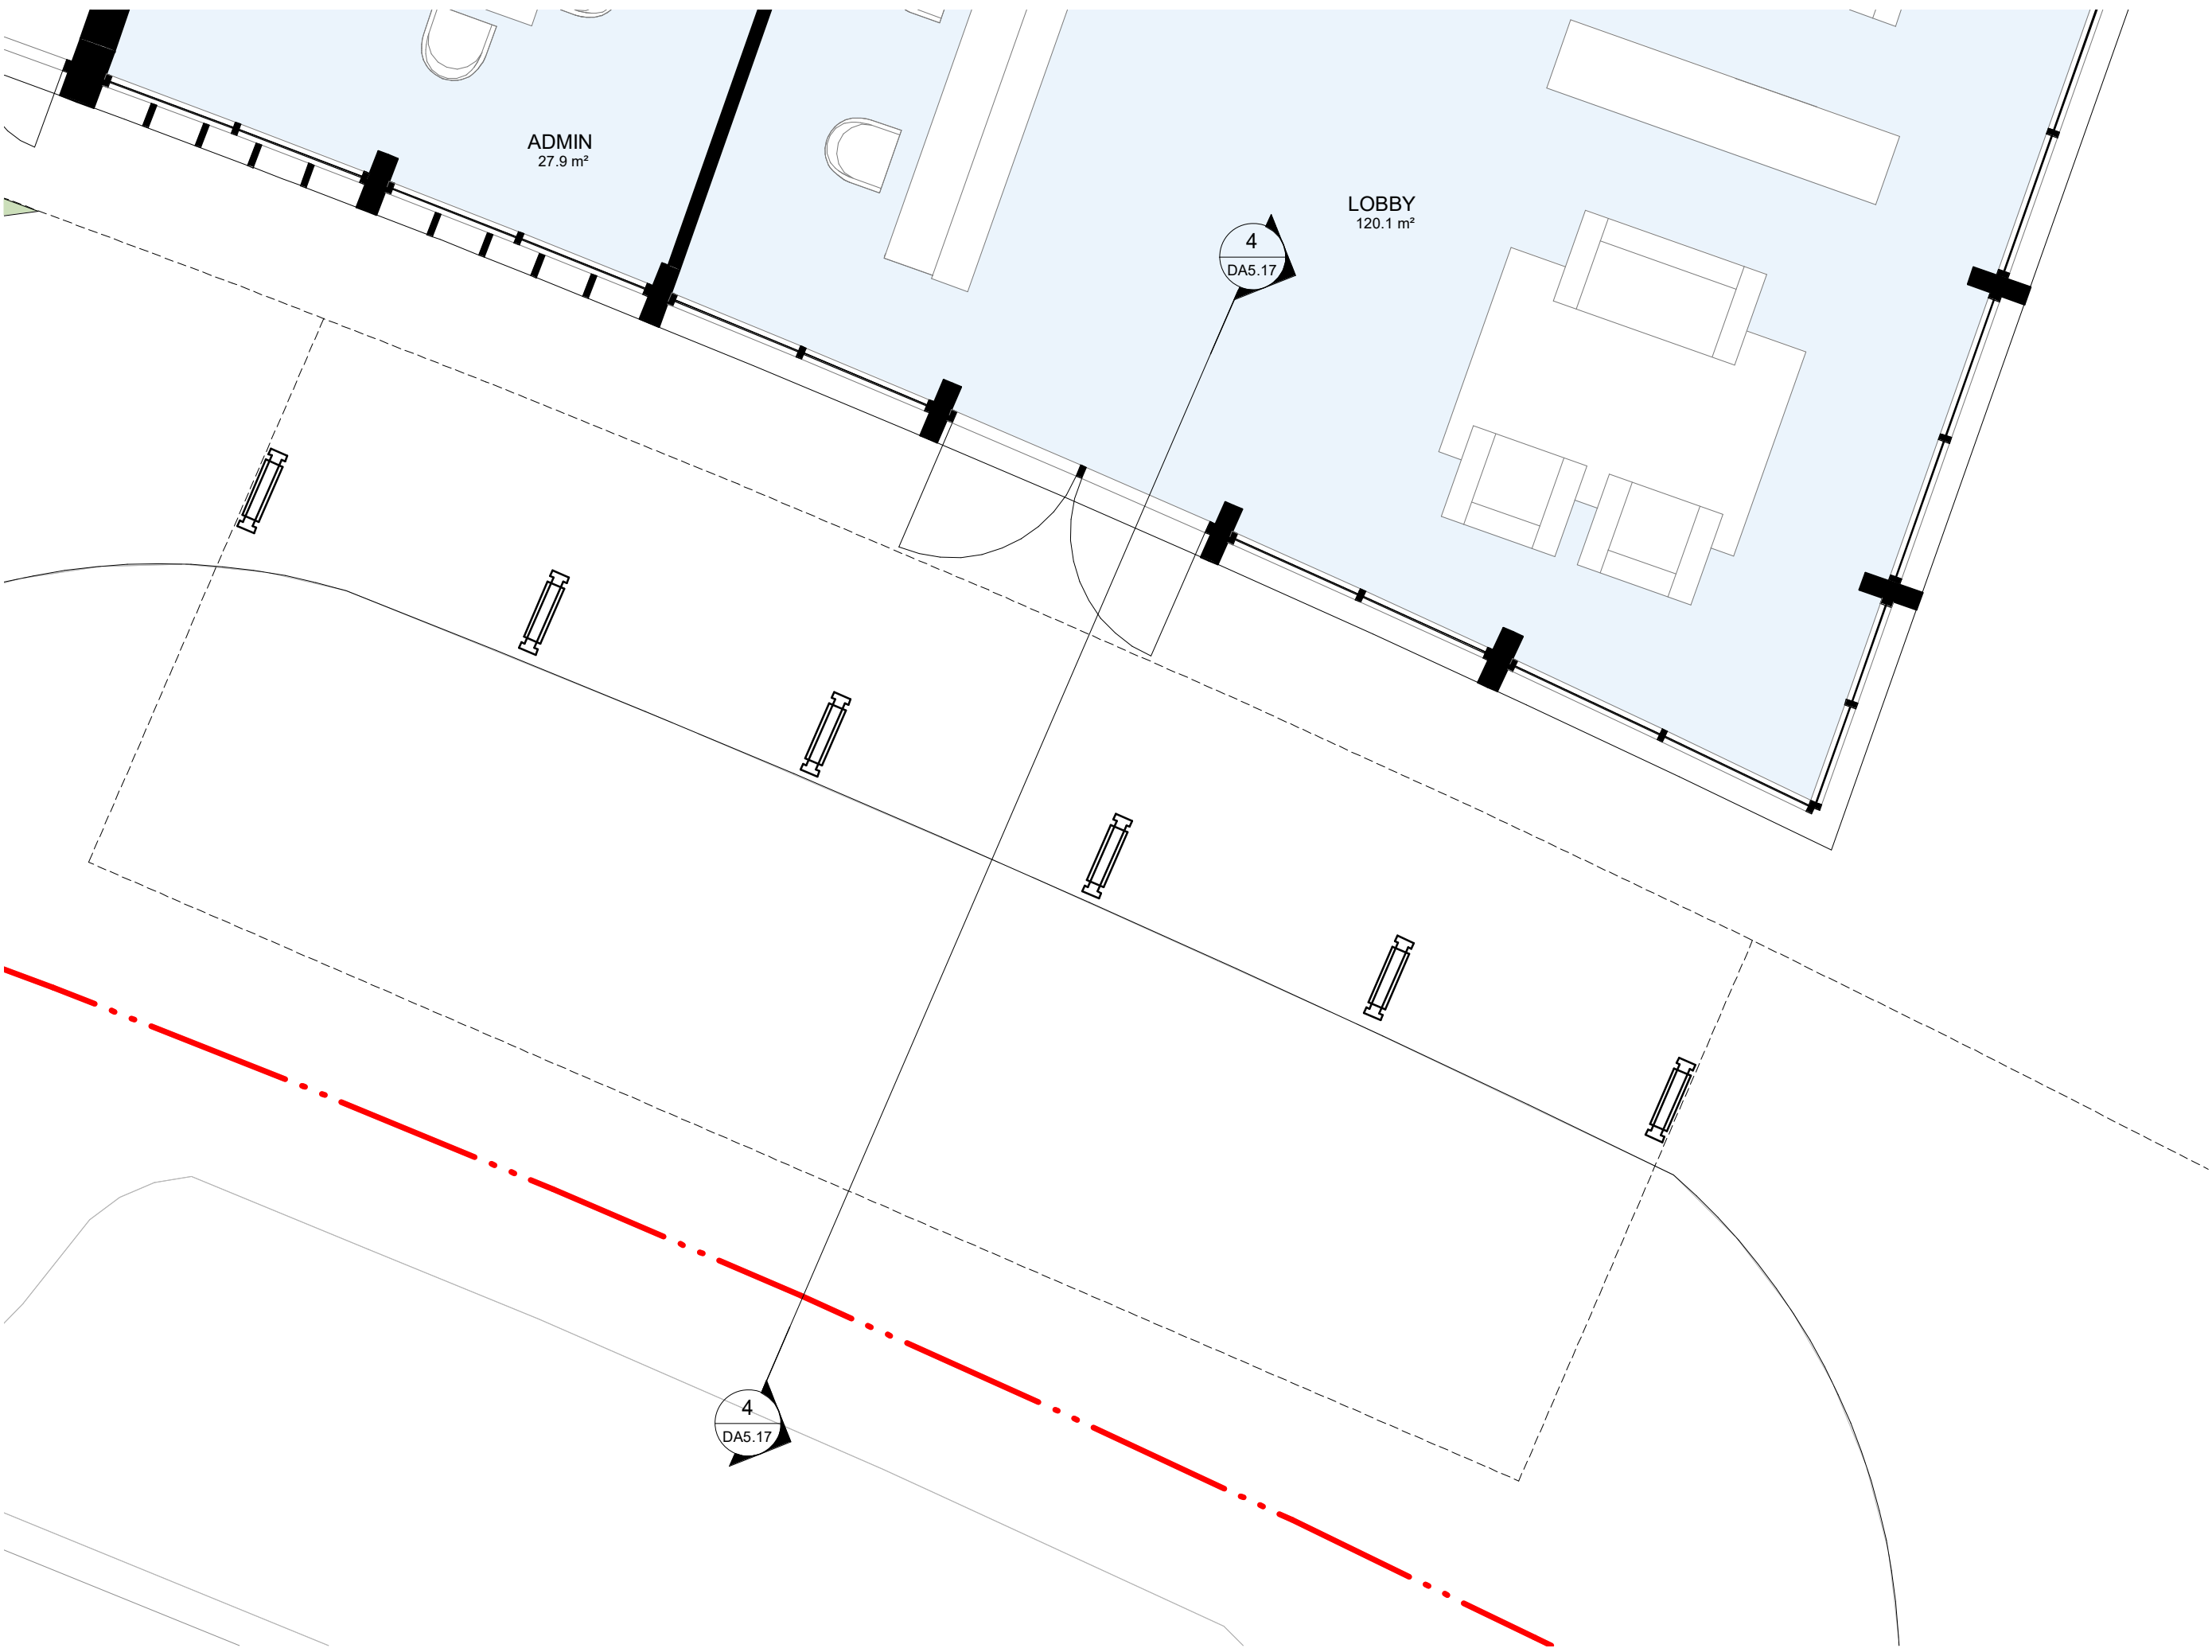


1 GROUND LEVEL 1_50_LOBBY ENTRY
DA3.01 1 : 50

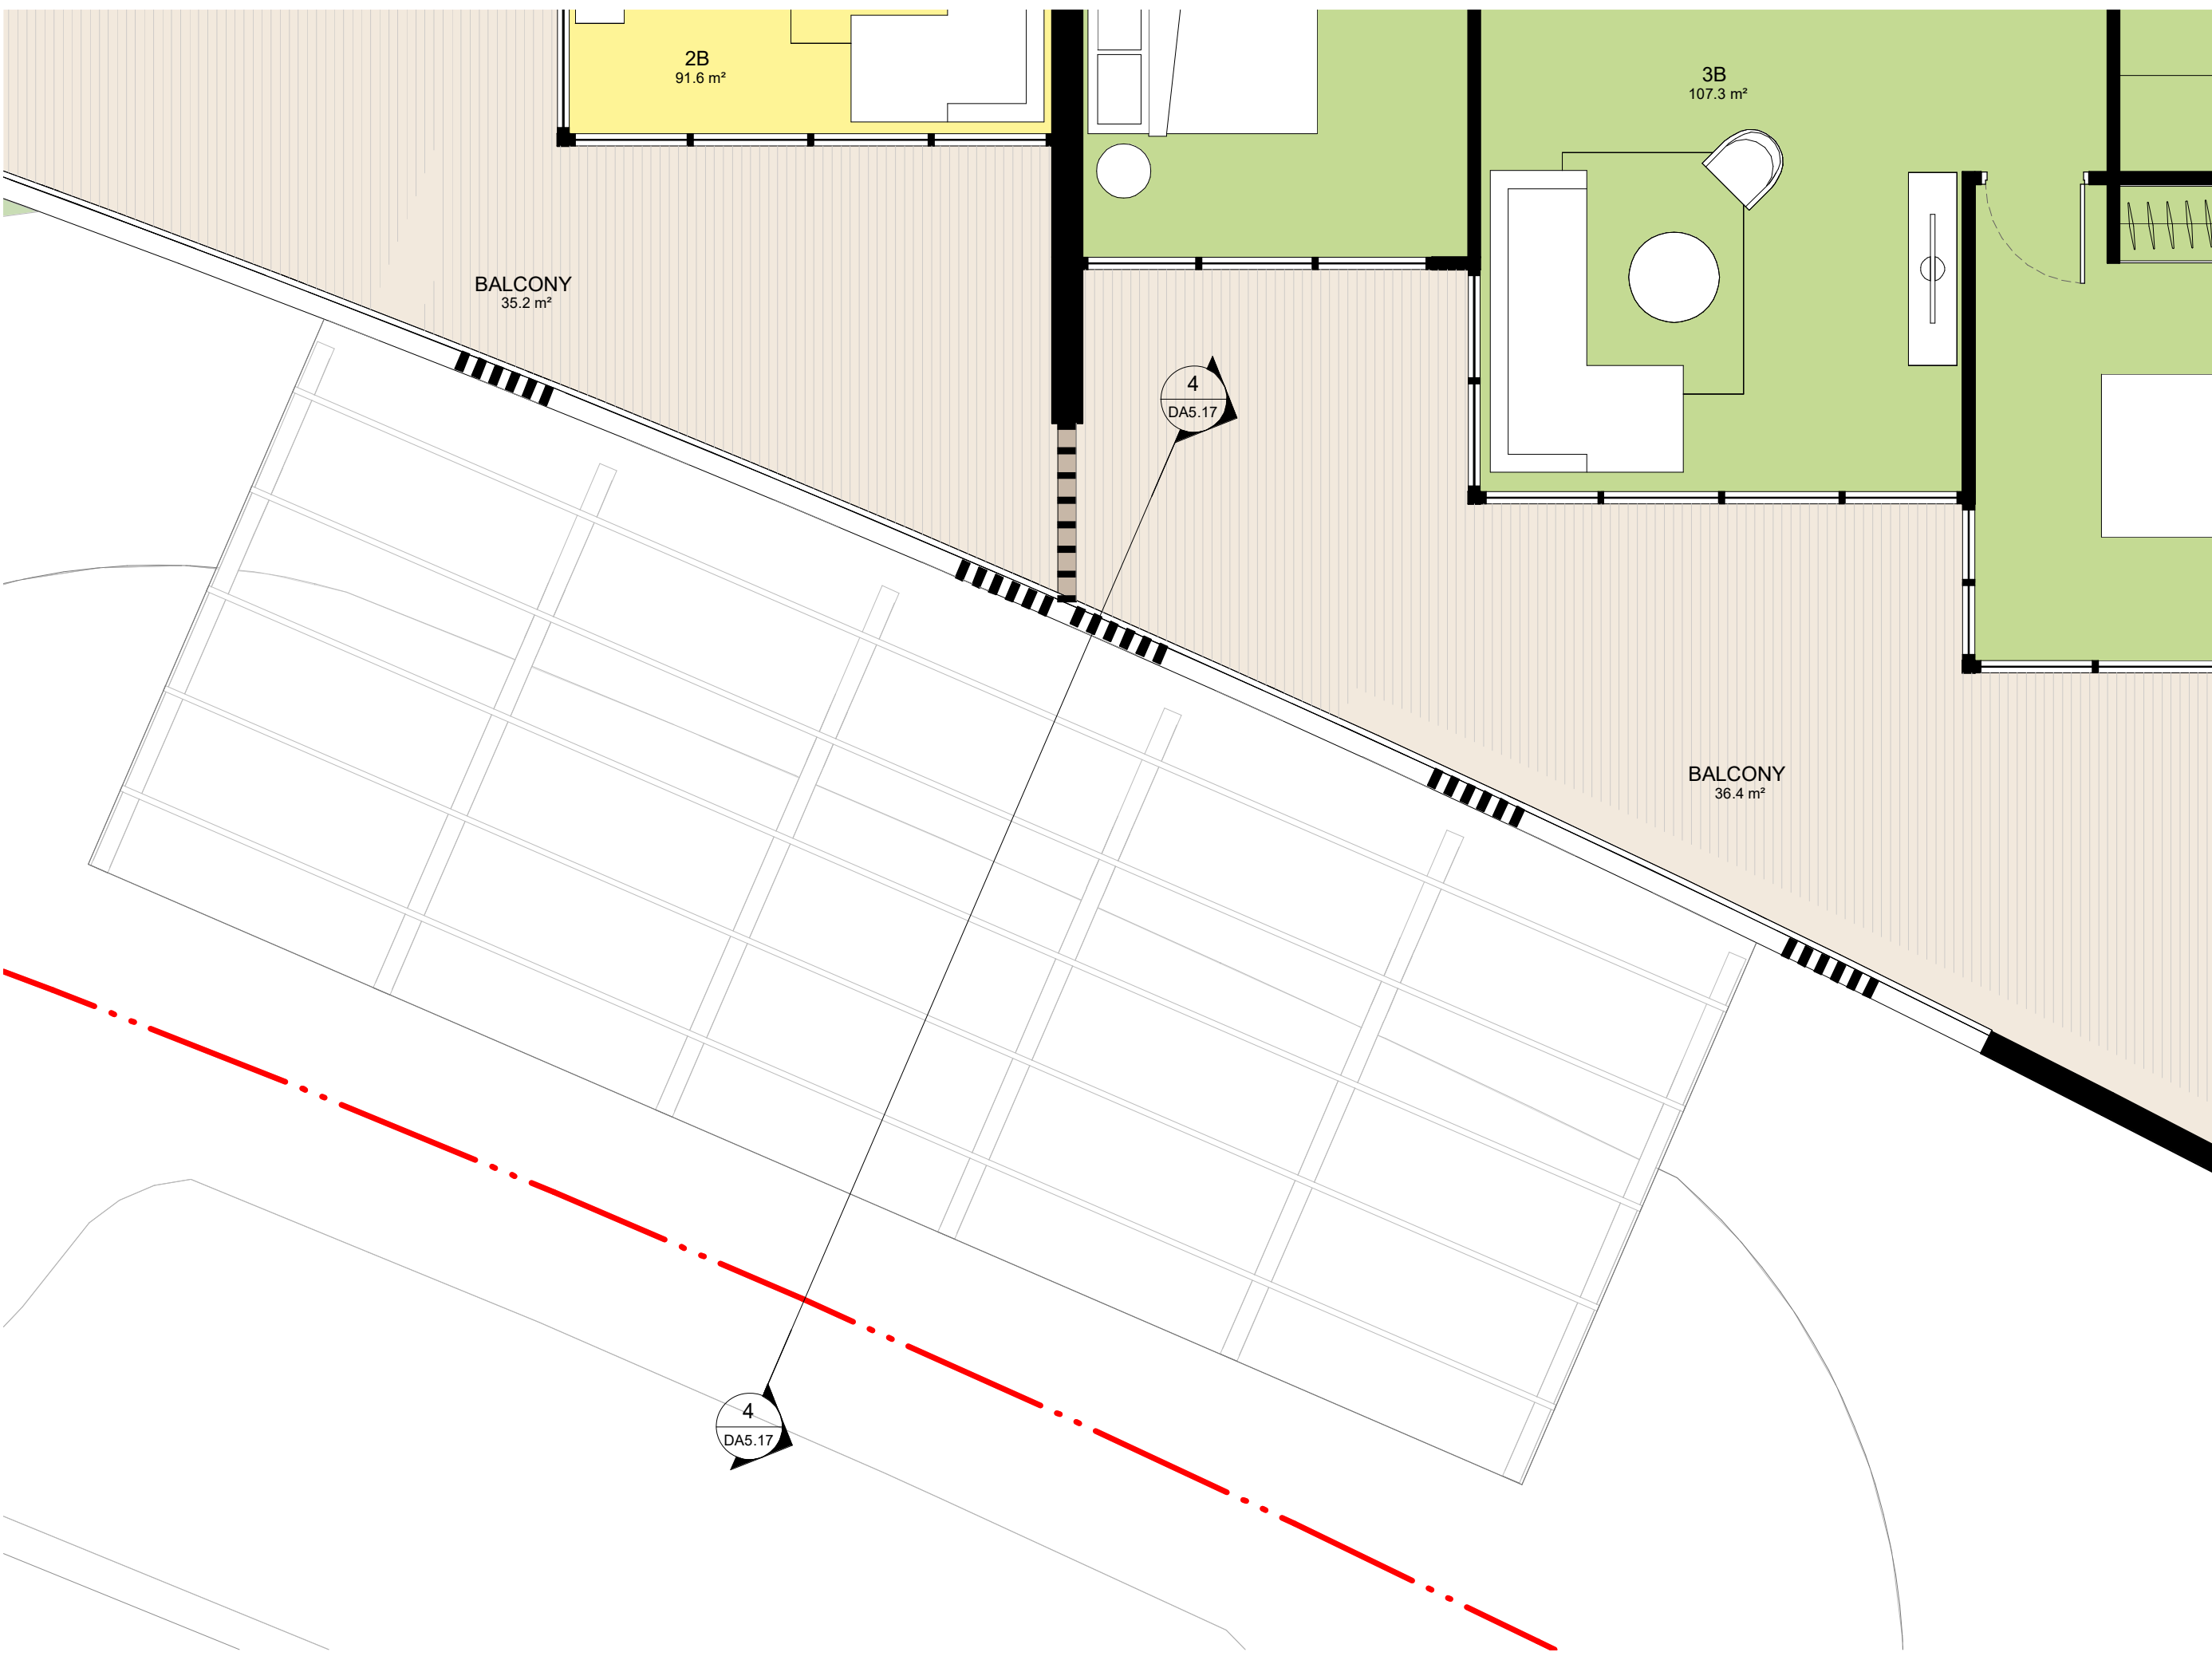


2 LEVEL 1 1_50_LOBBY ENTRY
DA3.01 1 : 50

IMPORTANT NOTES: Do not scale from drawings. All dimensions to be checked on site before commencement of work. All discrepancies to be brought to the attention of the Architect. Larger scale drawings and written dimensions take preference. This drawing is copyright and the property of the author, and must not be retained, copied or used without the express authority of MARCHESE + PARTNERS INTERNATIONAL PTY. LTD. FOR APPROVAL NOT FOR CONSTRUCTION	REVISION	DATE	DESCRIPTION	BY	marchesepartners Marchese Partners International Pty Ltd Level 1, 53 Walker Street, North Sydney, NSW 2060 Australia P +61 2 9922 4375 F +61 2 9929 5786 E info@marchesepartners.com www.marchesepartners.com Sydney · Brisbane · Canberra · Melbourne · Adelaide Kuala Lumpur · Auckland · Christchurch · London · Madrid ABN 20 098 552 151	CLIENT POTTS HILL INVESTMENT PTY LTD			DRAWING TITLE BUILDING E LOBBY ENTRY				
	A	27/08/2021	COUNCIL RFI SUBMISSION	MH		PROJECT	POTTS HILL SENIORS LIVING 10 NELSON SHORT STREET POTTS HILL NSW 2143			SCALE 1 : 50 @A1	DATE 05/03/2021	DRAWN Author	CHECKED Checker
						JOB	19128			DRAWING	DA5.17		
												REVISION	A



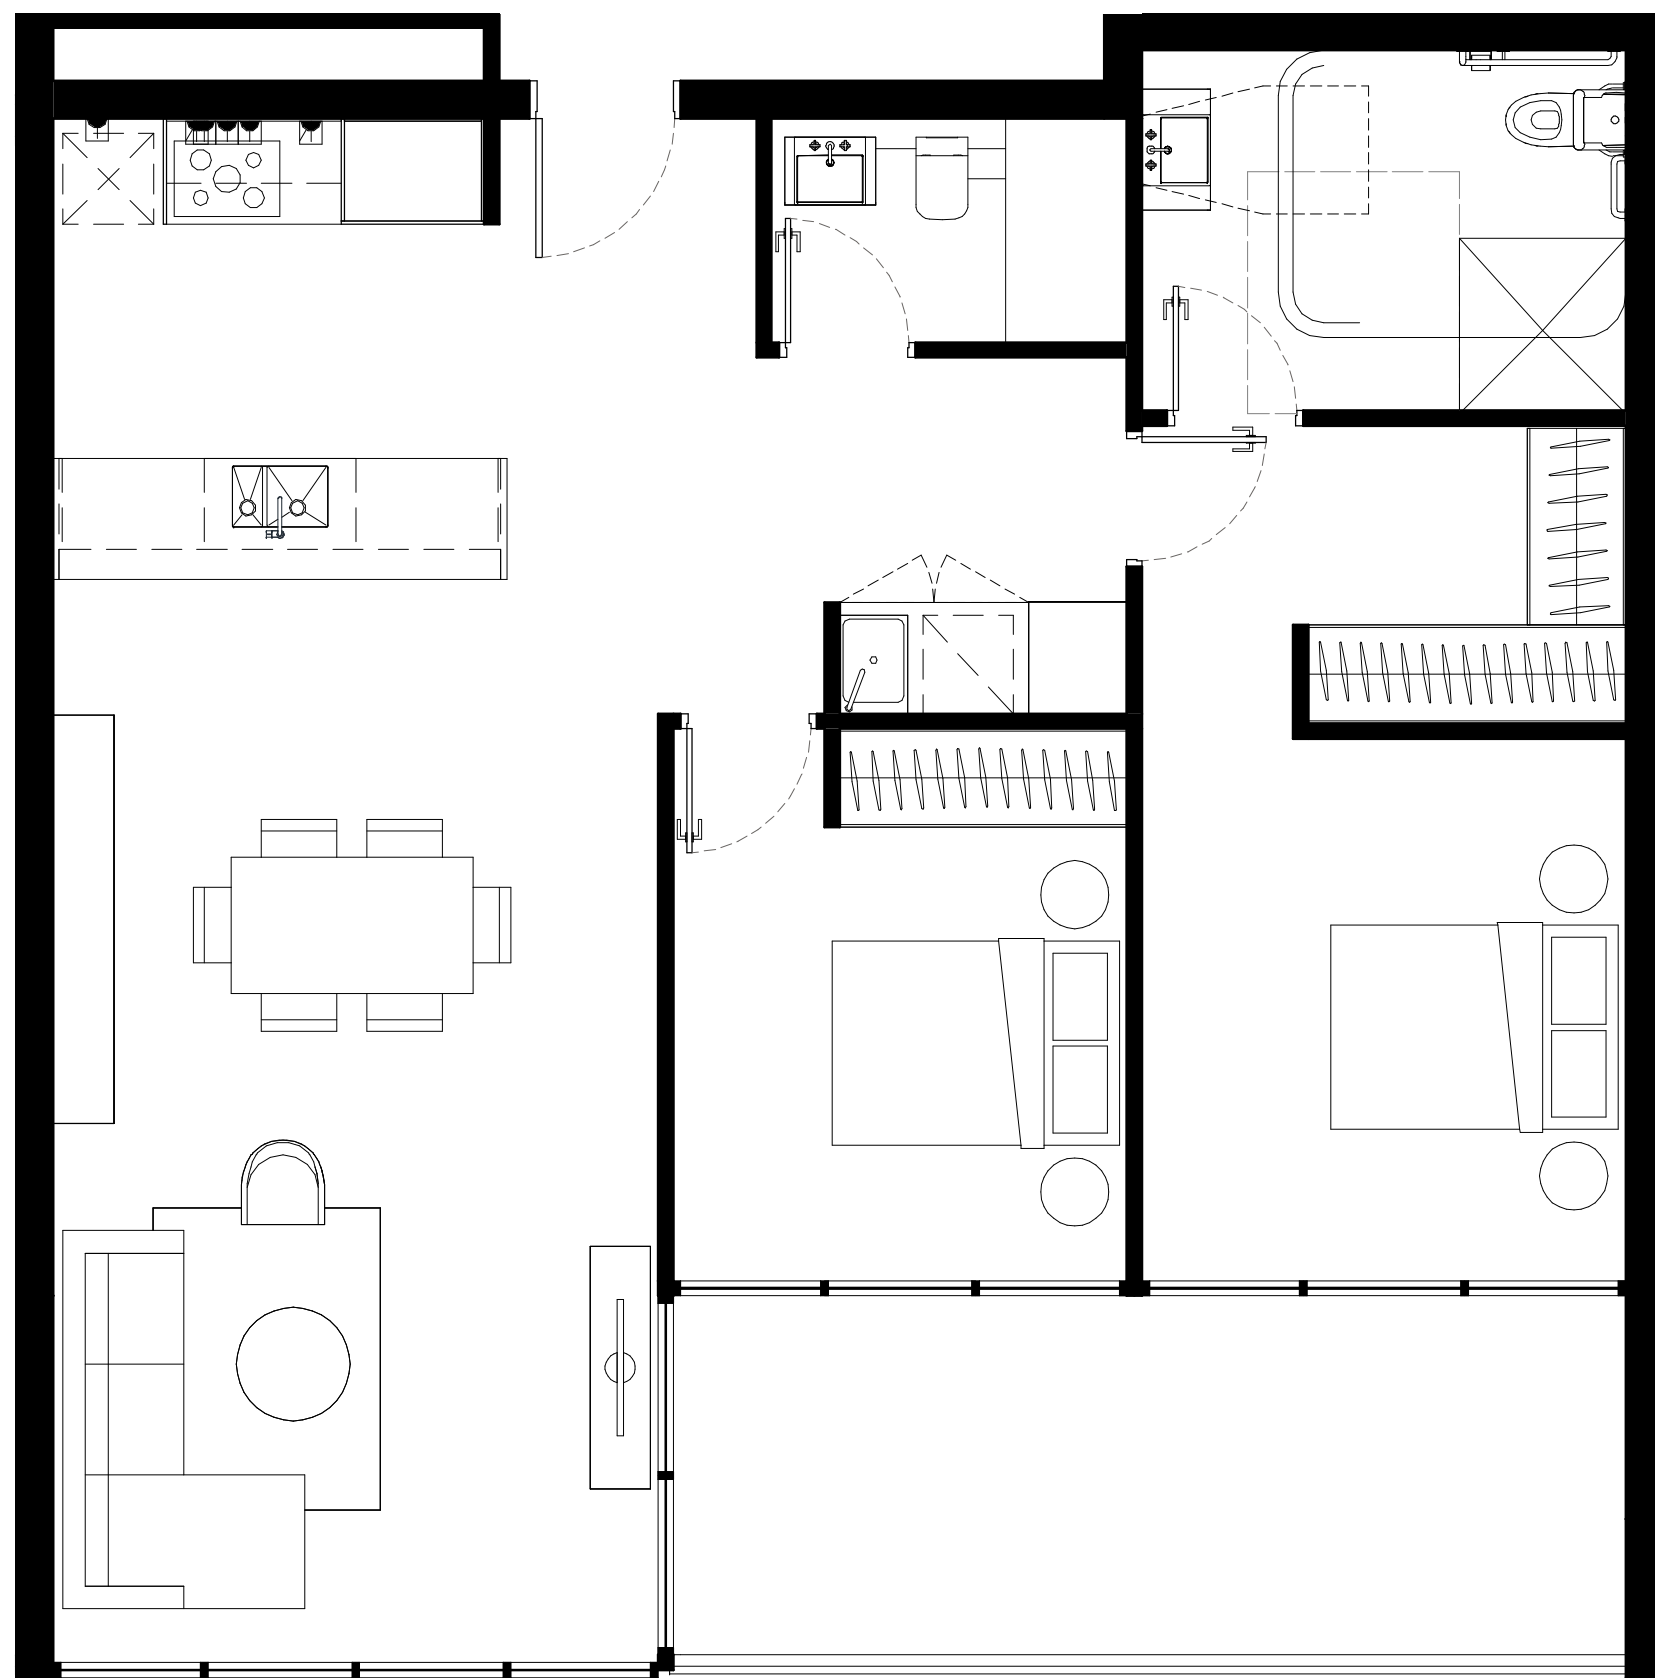


1 TYPE A_2B - PRE ADAPTATION
DA3.01 1 : 50

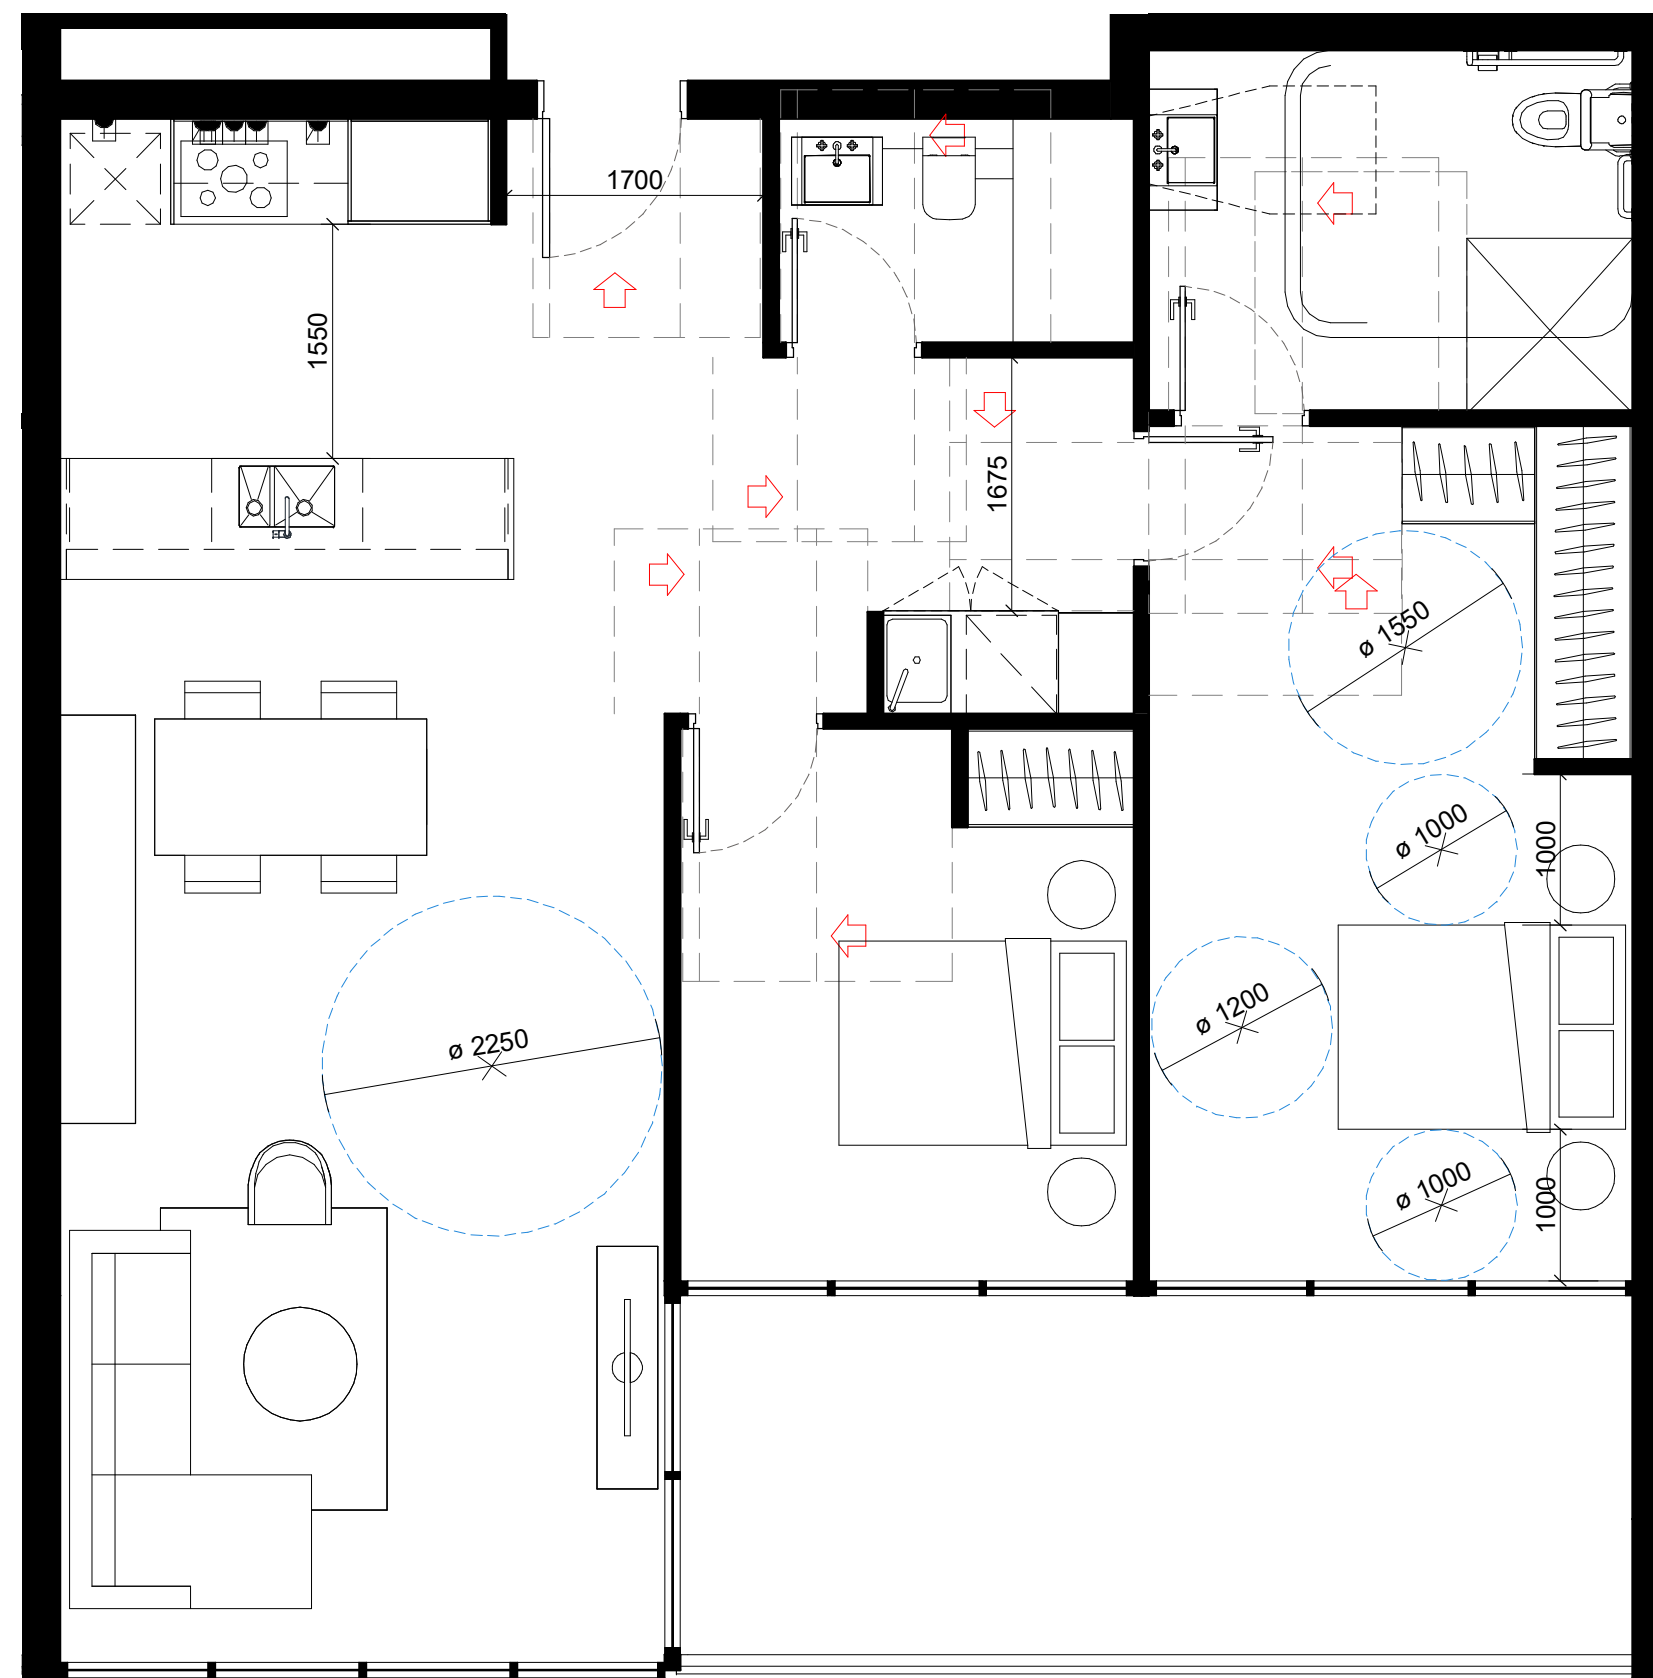

2 TYPE A_2B - POST ADAPTATION
DA3.01 1 : 50

IMPORTANT NOTES: Do not scale from drawings. All dimensions to be checked on site before commencement of work. All discrepancies to be brought to the attention of the Architect. Larger scale drawings and written dimensions take preference. This drawing is copyright and the property of the author, and must not be retained, copied or used without the express authority of MARCHESE + PARTNERS INTERNATIONAL PTY. LTD. FOR APPROVAL NOT FOR CONSTRUCTION	<table><tr><th>REVISION</th><th>DATE</th><th>DESCRIPTION</th><th>BY</th></tr><tr><td>A</td><td>16/10/2020</td><td>ISSUE FOR REVIEW</td><td>IC</td></tr><tr><td>B</td><td>11/12/2020</td><td>DA SUBMISSION PACKAGE FOR FINAL REPORTS</td><td>MH</td></tr><tr><td>C</td><td>27/08/2021</td><td>COUNCIL RFI SUBMISSION</td><td>MH</td></tr></table>			REVISION	DATE	DESCRIPTION	BY	A	16/10/2020	ISSUE FOR REVIEW	IC	B	11/12/2020	DA SUBMISSION PACKAGE FOR FINAL REPORTS	MH	C	27/08/2021	COUNCIL RFI SUBMISSION	MH	marchesepartners Marchese Partners International Pty Ltd Level 1, 53 Walker Street, North Sydney, NSW 2060 Australia P +61 2 9922 4375 F +61 2 9929 5786 E info@marchesepartners.com www.marchesepartners.com Sydney · Brisbane · Canberra · Melbourne · Adelaide Kuala Lumpur · Auckland · Christchurch · London · Madrid ABN 20 098 552 151			CLIENT POTTS HILL INVESTMENT PTY LTD			DRAWING TITLE ADAPTABLE UNIT PLAN - TYPE A		
	REVISION	DATE	DESCRIPTION	BY																								
	A	16/10/2020	ISSUE FOR REVIEW	IC																								
	B	11/12/2020	DA SUBMISSION PACKAGE FOR FINAL REPORTS	MH																								
C	27/08/2021	COUNCIL RFI SUBMISSION	MH																									
PROJECT POTTS HILL SENIORS LIVING 10 NELSON SHORT STREET POTTS HILL NSW 2143			SCALE 1 : 50 @A1 1 : 100 @A3		DATE 05/03/2021	DRAWN MDH	CHECKED EB																					
0 0.5 1 2			JOB 19128		DRAWING DA6.01		REVISION C																					

   


 ADAPTABLE UNIT TYPE A

 ADAPTABLE UNIT TYPE B

FOR APPROVAL

NOT FOR CONSTRUCTION

Sydney · Brisbane · Canberra · Melbourne · Adelaide
Kuala Lumpur · Auckland · Christchurch · London · Madrid
ABN 20 098 552 151

 

PROJECT
POTTS HILL SENIORS LIVING
10 NELSON SHORT STREET
POTTS HILL NSW 2143

SCALE 1:50 @A1 1:100 @A3	DATE 05/03/2021	DRAWN MDH	CHECKED EB
JOB 19128	DRAWING DA6.02		REVISION C




IMPORTANT NOTES: Do not scale from drawings. All dimensions to be checked on site before commencement of work. All discrepancies to be brought to the attention of the Architect. Larger scale drawings and written dimensions take preference. This drawing is copyright and the property of the author, and must not be retained, copied or used without the express authority of MARCHESE + PARTNERS INTERNATIONAL PTY. LTD. FOR APPROVAL NOT FOR CONSTRUCTION	<table><tr><th>REVISION</th><th>DATE</th><th>DESCRIPTION</th><th>BY</th></tr><tr><td>A</td><td>11/12/2020</td><td>DA SUBMISSION PACKAGE FOR FINAL REPORTS</td><td>MH</td></tr><tr><td>B</td><td>27/08/2021</td><td>COUNCIL RFI SUBMISSION</td><td>MH</td></tr></table>			REVISION	DATE	DESCRIPTION	BY	A	11/12/2020	DA SUBMISSION PACKAGE FOR FINAL REPORTS	MH	B	27/08/2021	COUNCIL RFI SUBMISSION	MH	marchesepartners Marchese Partners International Pty Ltd Level 1, 53 Walker Street, North Sydney, NSW 2060 Australia P +61 2 9922 4375 F +61 2 9929 5786 E info@marchesepartners.com www.marchesepartners.com Sydney · Brisbane · Canberra · Melbourne · Adelaide Kuala Lumpur · Auckland · Christchurch · London · Madrid ABN 20 098 552 151			CLIENT POTTS HILL INVESTMENT PTY LTD			DRAWING TITLE CGI		
	REVISION	DATE	DESCRIPTION	BY																				
	A	11/12/2020	DA SUBMISSION PACKAGE FOR FINAL REPORTS	MH																				
	B	27/08/2021	COUNCIL RFI SUBMISSION	MH																				
	PROJECT POTTS HILL SENIORS LIVING 10 NELSON SHORT STREET POTTS HILL NSW 2143			SCALE NTS	DATE 05/03/2021	DRAWN Author	CHECKED Checker																	
			JOB 19128	DRAWING DA7.1	REVISION B																			

PF01

PAINT FINISH - TYPE 1


PAINT FINISH.
COLOUR: WHITE / OFF WHITE

 

PF02

PAINT FINISH - TYPE 2

PAINT FINISH.
COLOUR: GREY

 

PF03

PAINT FINISH - TYPE 3

PAINT FINISH.
COLOUR: CHARCOAL BLACK



PF04

PAINT FINISH - TYPE 4


PAINT FINISH.
COLOUR: TERRACOTTA
(TO MATCH TERRACOTTA FACADE SYSTEM)



CL01

CLADDING

TERRACOTTA FACADE SYSTEM

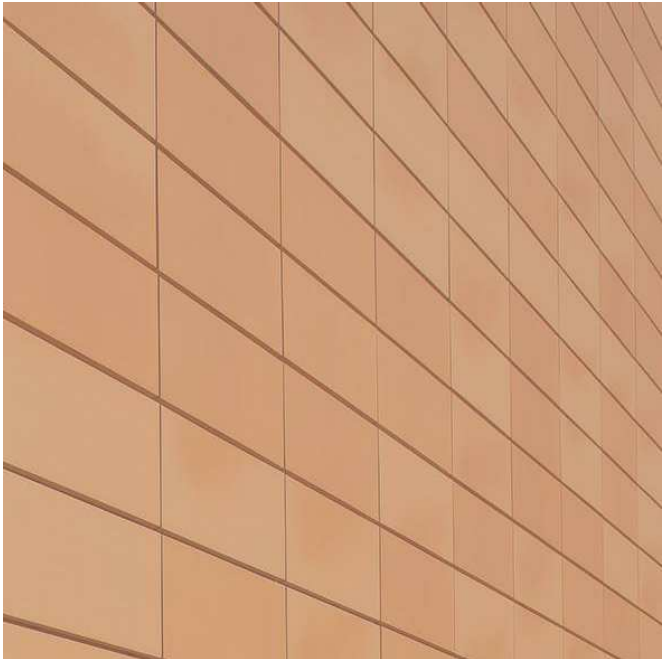

L01

LOUVRE - TYPE 1

TERRACOTTA LOUVRE
COLOUR: TERRACOTTA TO MATCH CL01



MT01

PREFINISHED METAL - TYPE 1

EXPRESSED PFC TO SLAB EDGE.
COLOUR: CHARCOAL BLACK (TO MATCH PF03)



CL02

PRECAST CONCRETE PANEL

PRECAST CONCRETE PANEL (TO MATCH PF02)



L02

LOUVRE - TYPE 2


METAL LOUVRE
COLOUR: GREY (TO MATCH PF02)



SC01

SCREENING - TYPE 1


PERFORATED METAL SCREENS
COLOUR: MID BRONZE (TO COMPLIMENT
TERRACOTTA FACADE SYSTEM AND PF04)

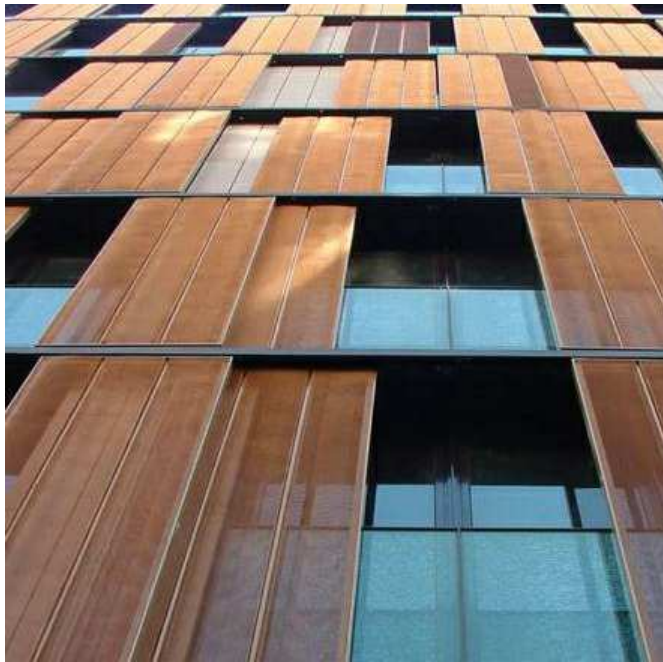

SC02

SCREENING - TYPE 2

FIXED VERTICAL METAL LOUVRES / BATTENS
COLOUR: MID BRONZE (TO COMPLIMENT
TERRACOTTA FACADE SYSTEM AND PF04)

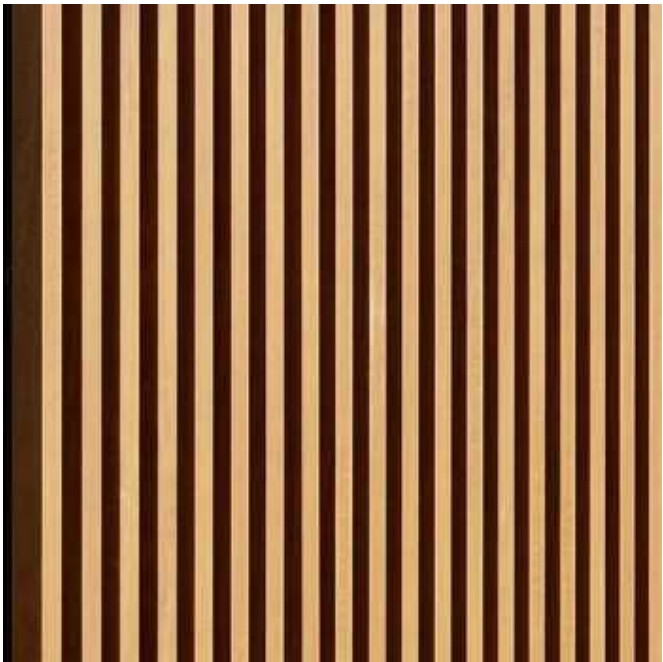

SC03

SCREENING - TYPE 3

FIXED VERTICAL METAL LOUVRES / BATTENS
COLOUR: MID BRONZE (TO COMPLIMENT
TERRACOTTA FACADE SYSTEM / PF04 OR
TIMBER 'LOOK' ALUMINIUM



GL01

WINDOWS

CLEAR / TONED GLAZING, ALUMINIUM FRAME
FRAME COLOUR: CHARCOAL BLACK
(TO MATCH MT01)



BL01

BALUSTRADE - TYPE 1


FRAMELESS GLASS WITH STAINLESS STEEL
FITTINGS AND SUPPORTS



BL02

BALUSTRADE - TYPE 2


METAL VERTICAL BALUSTER BALUSTRADE.
COLOUR: DARK GREY (TO MATCH PF03)

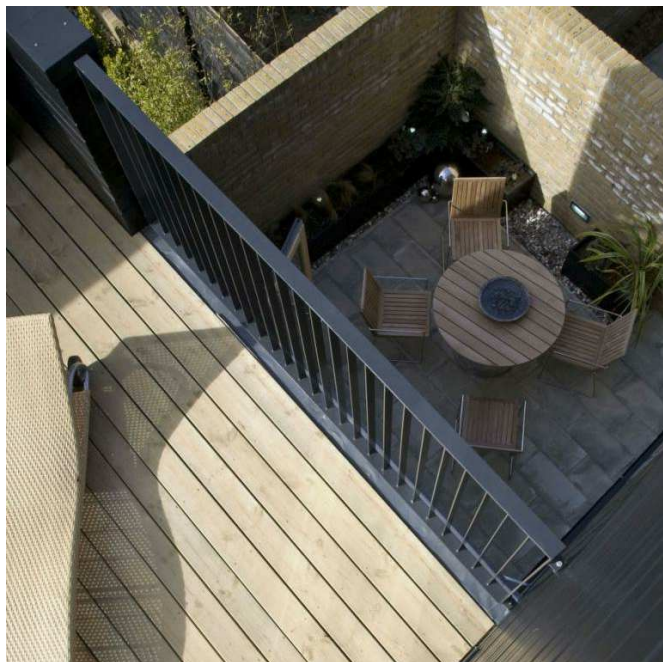

BL03

BALUSTRADE - TYPE 3


METAL HIGH POST FENCE
COLOUR: DARK GREY (TO MATCH PF03)

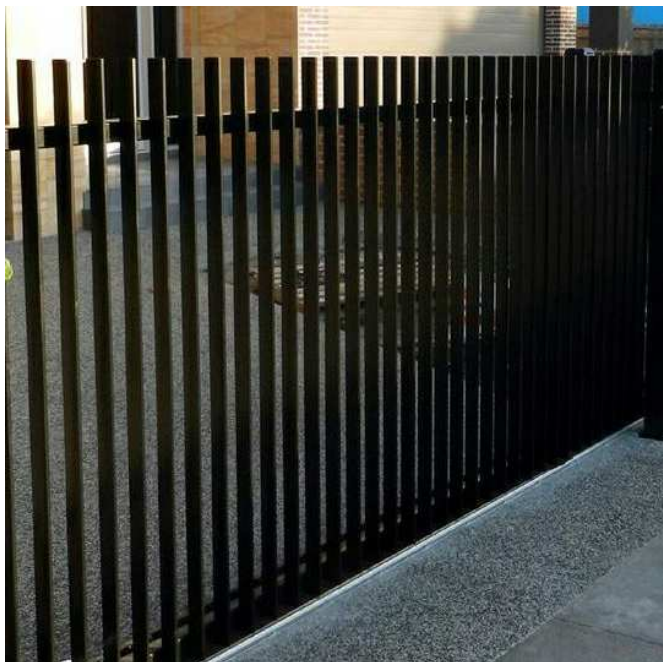

SC04

SCREENING - TYPE 4

FIXED VERTICAL METAL LOUVRES
COLOUR: DARK GREY OR TERRACOTTA
COLOUR / PF04

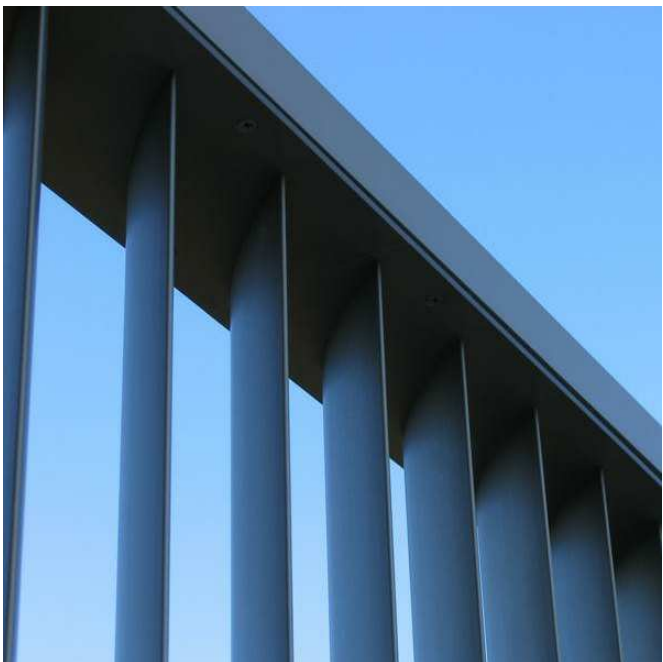

AW01

AWNING

FIXED HORIZONTAL METAL LOUVRES
COLOUR: DARK GREY (TO MATCH MT01)





PF03 - PAINT FINISH TYPE 3
COLOUR: CHARCOAL BLACK

GL01 - WINDOWS
FRAME COLOUR: CHARCOAL BLACK

CL01 - CLADDING
TERRACOTTA FACADE SYSTEM


SC02 - SCREENING TYPE 2
COLOUR: MID BRONZE

MT01 - PREFINISHED METAL TYPE 1
COLOUR: CHARCOAL BLACK


BL01 - BALUSTRADE TYPE 1
FRAMELESS GLASS WITH STAINLESS STEEL FITTINGS

PF04 - PAINT FINISH TYPE 4
COLOUR: TERRACOTTA

SC03 - SCREENING TYPE 3
COLOUR: TIMBER / TIMBER 'LOOK' ALUMINIUM

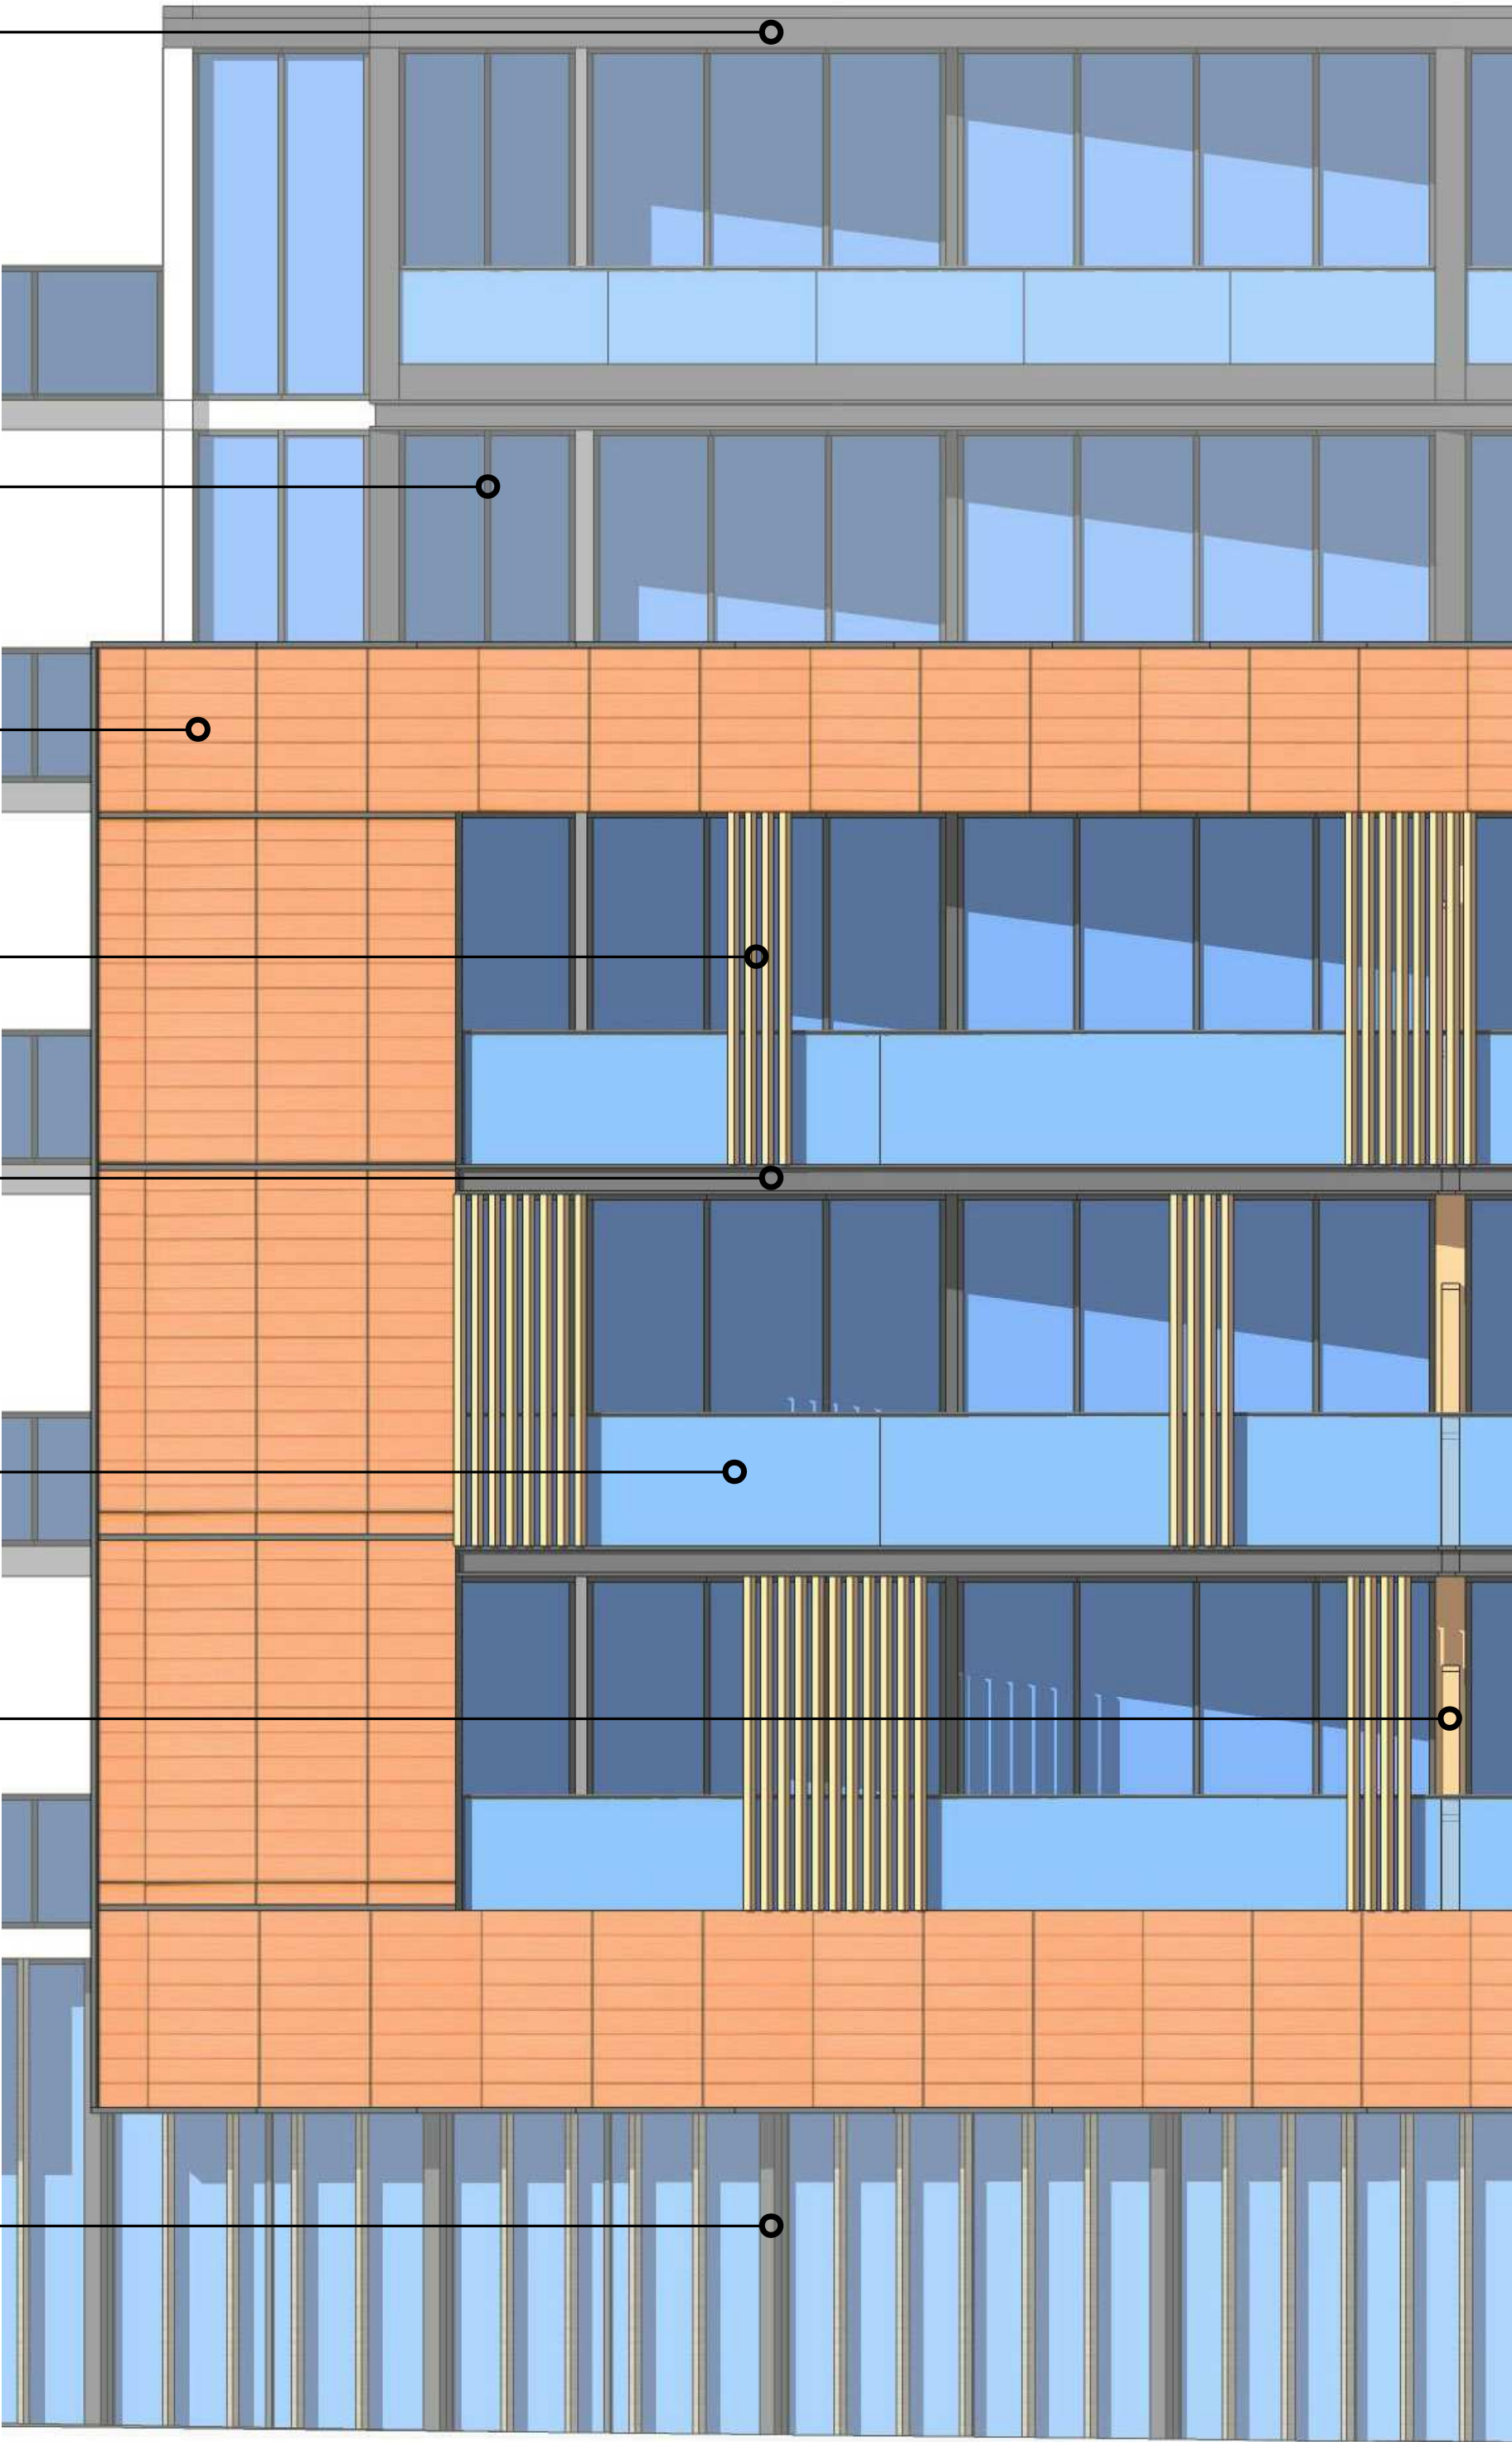

IMPORTANT NOTES: All dimensions to be checked on site before commencement of work. All discrepancies to be brought to the attention of the Architect. Larger scale drawings and written dimensions take preference. This drawing is copyright and the property of the author, and must not be retained, copied or used without the express authority of MARCHESE + PARTNERS INTERNATIONAL PTY. LTD. FOR APPROVAL NOT FOR CONSTRUCTION	REVISION	DATE	DESCRIPTION	BY	marchesepartners Marchese Partners International Pty Ltd Level 1, 53 Walker Street, North Sydney, NSW 2060 Australia P +61 2 9922 4375 F +61 2 9929 5786 E info@marchesepartners.com www.marchesepartners.com Sydney · Brisbane · Canberra · Melbourne · Adelaide Kuala Lumpur · Auckland · Christchurch · London · Madrid ABN 20 098 552 151			CLIENT POTTS HILL INVESTMENT PTY LTD				DRAWING TITLE EXTERNAL FINISHES SCHEDULE			
	A	27/08/2021	COUNCIL RFI SUBMISSION	MH				PROJECT POTTS HILL SENIORS LIVING 10 NELSON SHORT STREET POTTS HILL NSW 2143				SCALE	DATE	DRAWN	CHECKED
								JOB 19128	DRAWING DA8.02	REVISION A					

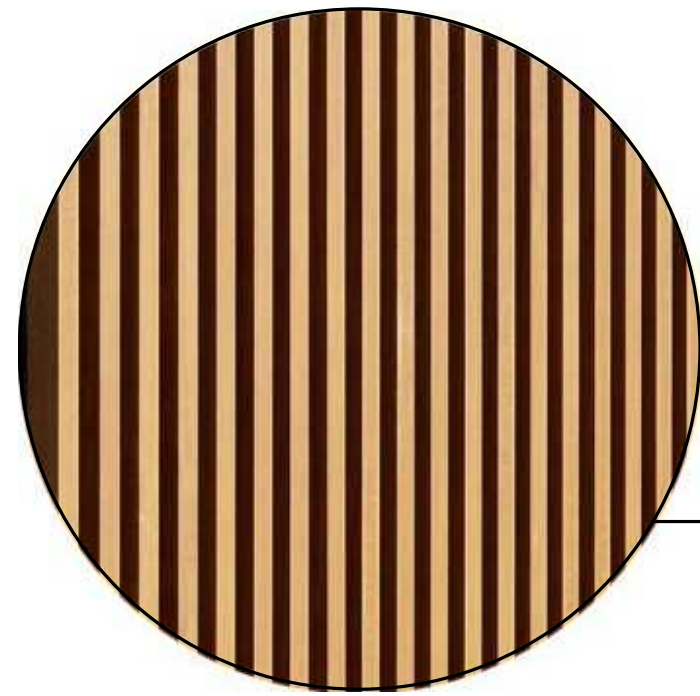

SC02 - SCREENING TYPE 2
COLOUR: MID BRONZE



SC03 - SCREENING TYPE 3
COLOUR: TIMBER / TIMBER 'LOOK' ALUMINIUM



MT01 - PREFINISHED METAL TYPE 1
COLOUR: CHARCOAL BLACK




L02 - LOUVRE TYPE 2
COLOUR: GREY



BUILDING E - WEST ELEVATION



L01 - LOUVRE TYPE 1
COLOUR: TERRACOTTA

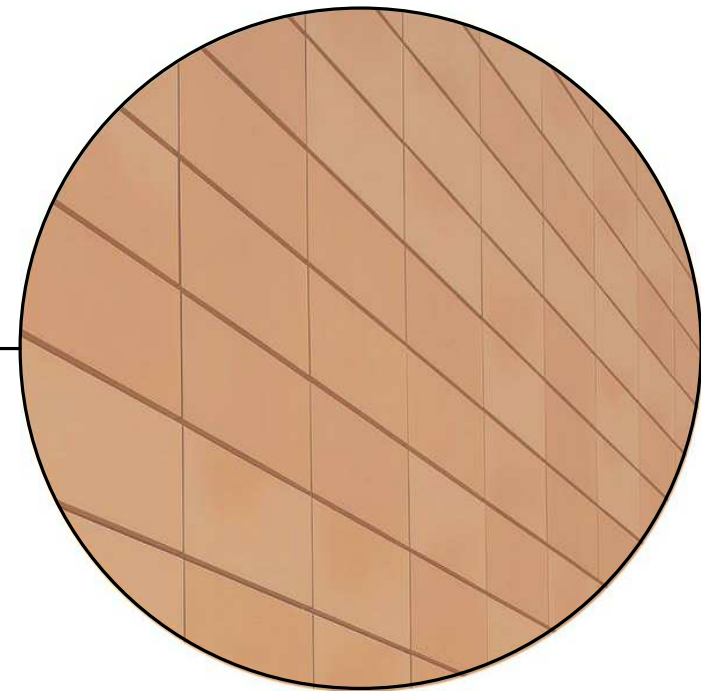

CL01 - CLADDING
TERRACOTTA FACADE SYSTEM



BL01 - BALUSTRADE TYPE 1
FRAMELESS GLASS WITH STAINLESS STEEL FITTINGS



GL01 - WINDOWS
FRAME COLOUR: CHARCOAL BLACK



BUILDING E - EAST ELEVATION

IMPORTANT NOTES:
Do not scale from drawings. All dimensions to be checked on site before commencement of work. All discrepancies to be brought to the attention of the Architect. Larger scale drawings and written dimensions take preference. This drawing is copyright and the property of the author, and must not be retained, copied or used without the express authority of MARCHESE + PARTNERS INTERNATIONAL PTY. LTD.

FOR APPROVAL

NOT FOR CONSTRUCTION

REVISION	DATE	DESCRIPTION	BY
A	27/08/2021	COUNCIL RFI SUBMISSION	MH

marchesepartners


Marchese Partners International Pty Ltd
Level 1, 53 Walker Street, North Sydney, NSW 2060 Australia
P +61 2 9922 4375 F +61 2 9929 5786 E info@marchesepartners.com
www.marchesepartners.com

Sydney · Brisbane · Canberra · Melbourne · Adelaide
Kuala Lumpur · Auckland · Christchurch · London · Madrid
ABN 20 098 552 151


CLIENT
POTTS HILL INVESTMENT PTY LTD

PROJECT
**POTTS HILL SENIORS LIVING
10 NELSON SHORT STREET
POTTS HILL NSW 2143**

DRAWING TITLE			
EXTERNAL FINISHES SCHEDULE			
SCALE	DATE	DRAWN	CHECKED
	05/03/2021	GB	EB
JOB	DRAWING	REVISION	
19128	DA8.03	A	


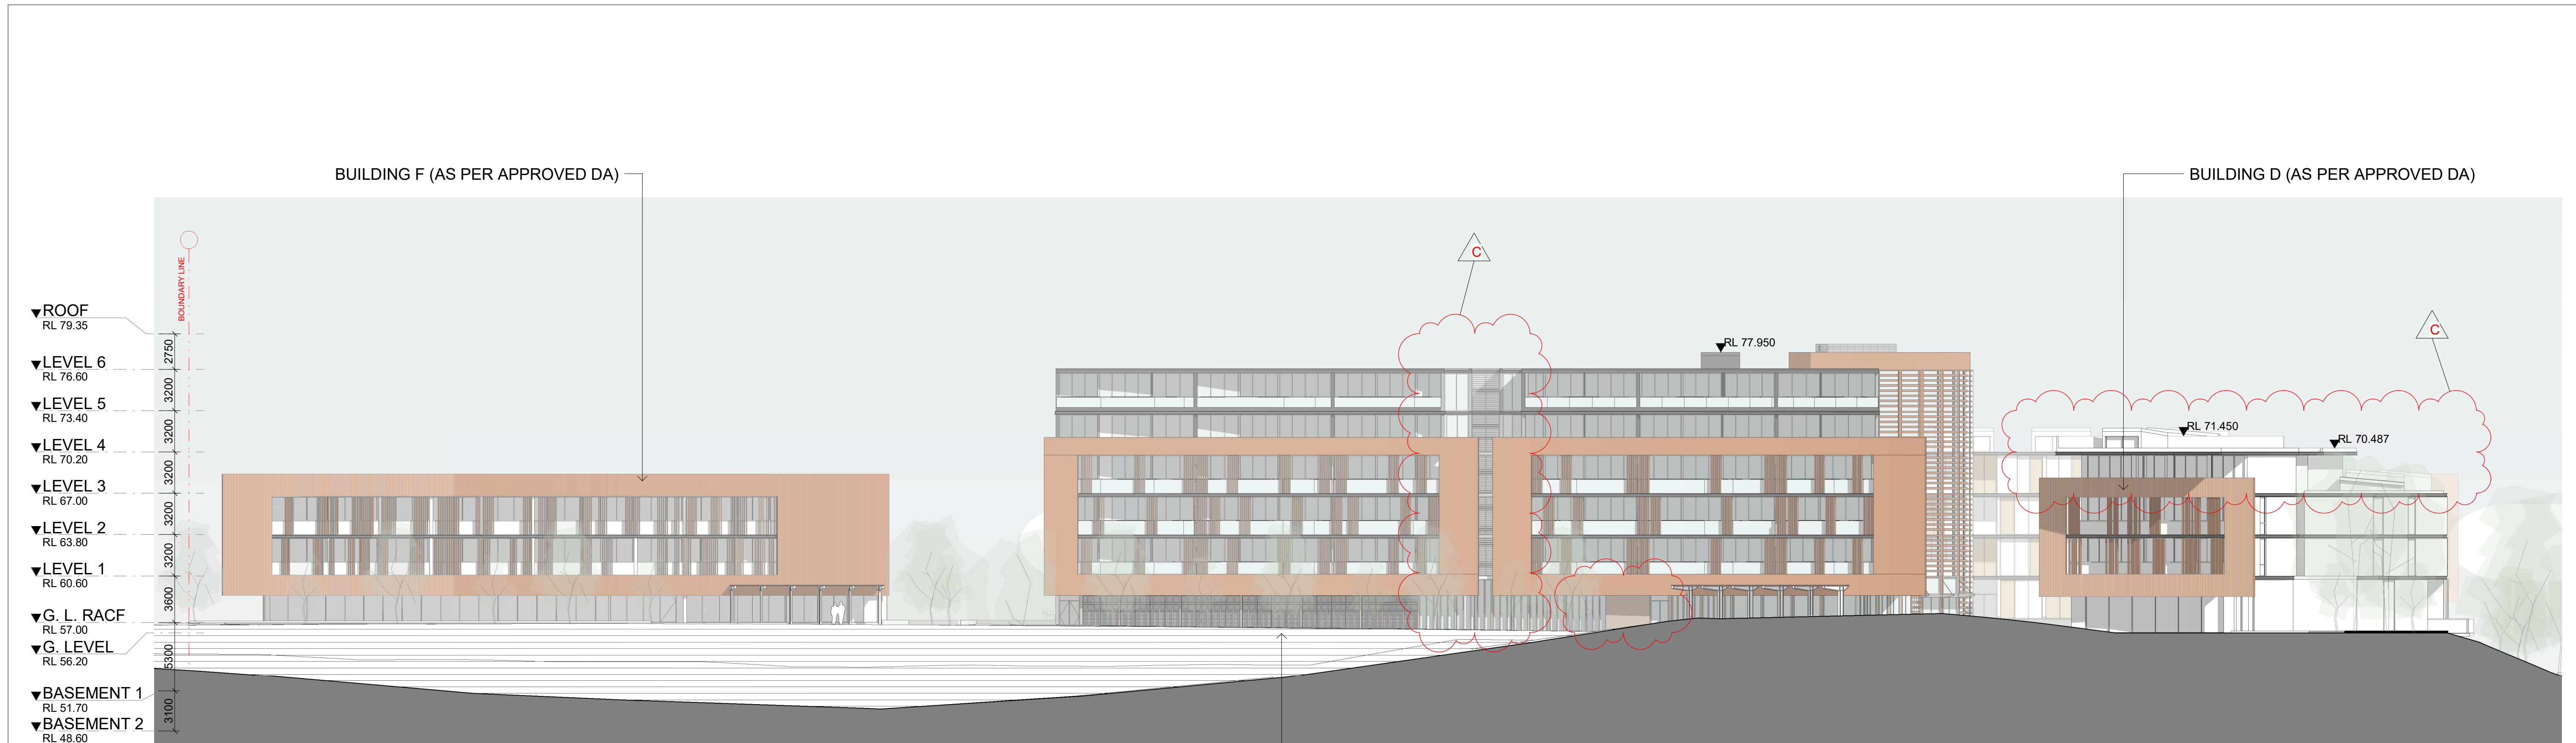


1 WEST ELEVATION
DA3.01

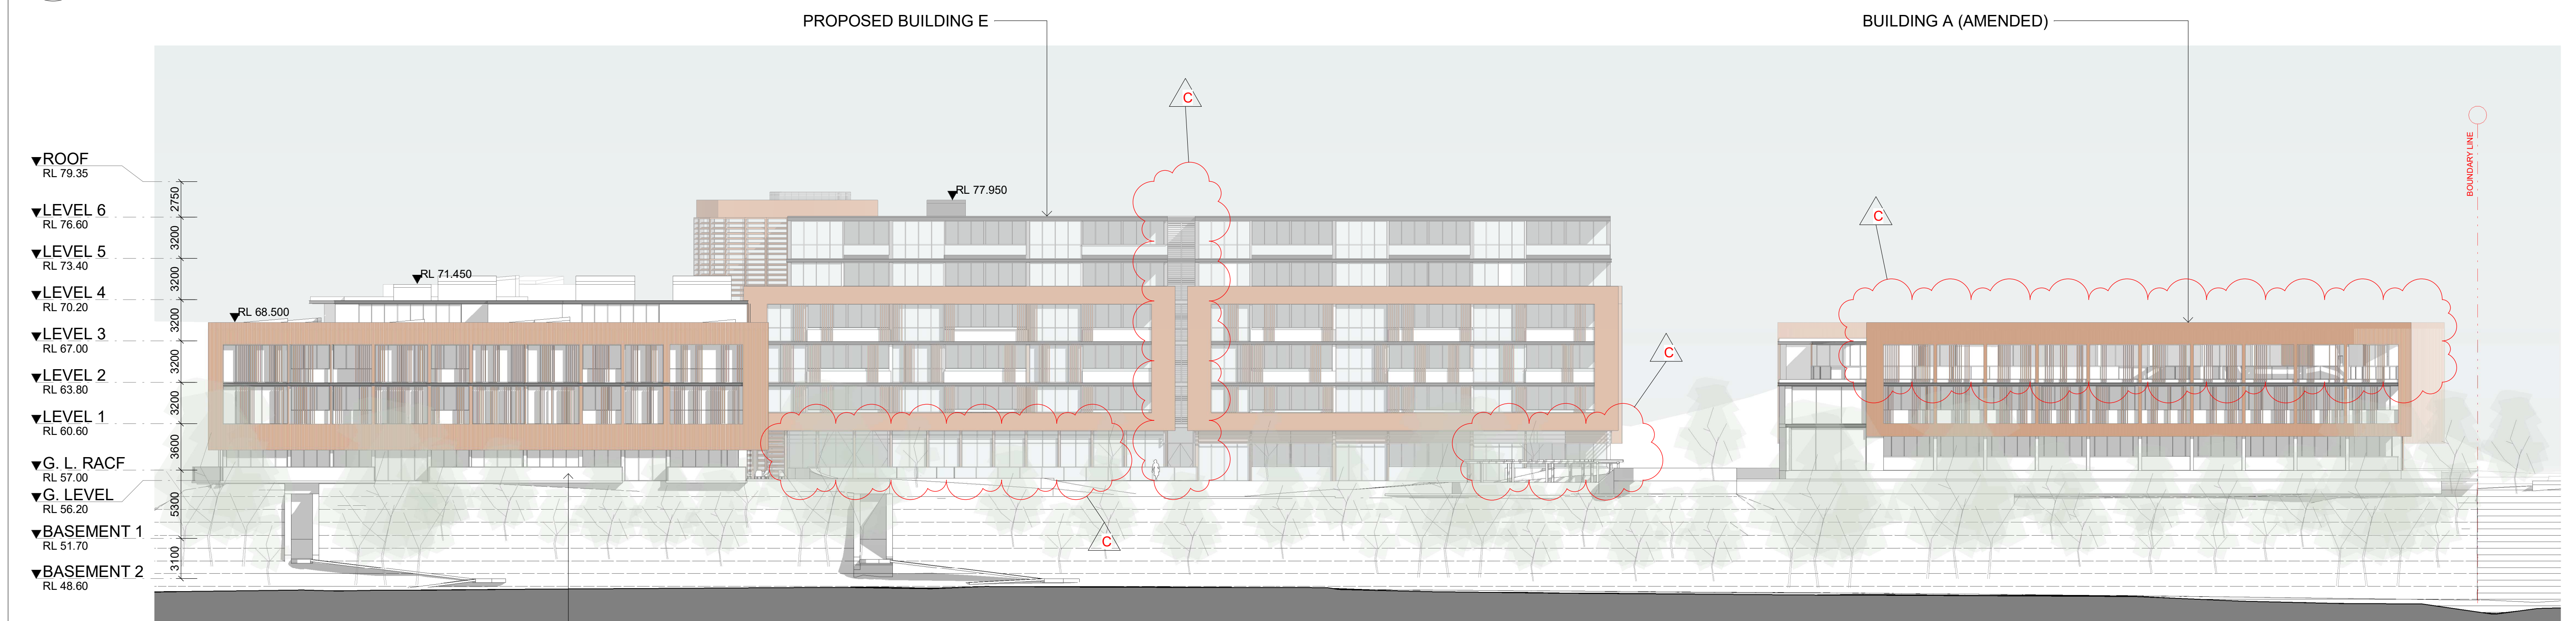

2 EAST ELEVATION
DA3.01

IMPORTANT NOTES: Do not scale from drawings. All dimensions to be checked on site before commencement of work. All discrepancies to be brought to the attention of the Architect. Larger scale drawings and written dimensions take preference. This drawing is copyright and the property of the author, and must not be retained, copied or used without the express authority of MARCHESE + PARTNERS INTERNATIONAL PTY. LTD. FOR APPROVAL NOT FOR CONSTRUCTION	<table><tr><th>REVISION</th><th>DATE</th><th>DESCRIPTION</th><th>BY</th></tr><tr><td>A</td><td>11/12/2020</td><td>DA SUBMISSION PACKAGE FOR FINAL REPORTS</td><td>MH</td></tr><tr><td>B</td><td>27/08/2021</td><td>COUNCIL RFI SUBMISSION</td><td>MH</td></tr><tr><td>C</td><td>28/09/2021</td><td>COUNCIL RFI SUBMISSION</td><td>GB</td></tr></table>	REVISION	DATE	DESCRIPTION	BY	A	11/12/2020	DA SUBMISSION PACKAGE FOR FINAL REPORTS	MH	B	27/08/2021	COUNCIL RFI SUBMISSION	MH	C	28/09/2021	COUNCIL RFI SUBMISSION	GB	marchesepartners Marchese Partners International Pty Ltd Level 1, 53 Walker Street, North Sydney, NSW 2060 Australia P +61 2 9922 4375 F +61 2 9929 5786 E info@marchesepartners.com www.marchesepartners.com Sydney · Brisbane · Canberra · Melbourne · Adelaide Kuala Lumpur · Auckland · Christchurch · London · Madrid ABN 20 098 552 151	CLIENT POTTS HILL INVESTMENT PTY LTD		DRAWING TITLE NOTIFICATION PLANS - SITE ELEVATIONS WEST & EAST		
	REVISION	DATE	DESCRIPTION	BY																			
	A	11/12/2020	DA SUBMISSION PACKAGE FOR FINAL REPORTS	MH																			
	B	27/08/2021	COUNCIL RFI SUBMISSION	MH																			
C	28/09/2021	COUNCIL RFI SUBMISSION	GB																				
PROJECT POTTS HILL SENIORS LIVING 10 NELSON SHORT STREET POTTS HILL NSW 2143	SCALE 1 : 250 @A1 1:500 @A3	DATE 05/03/2021	DRAWN IC	CHECKED EB																			
	JOB 19128	DRAWING DA9.02	REVISION C																				

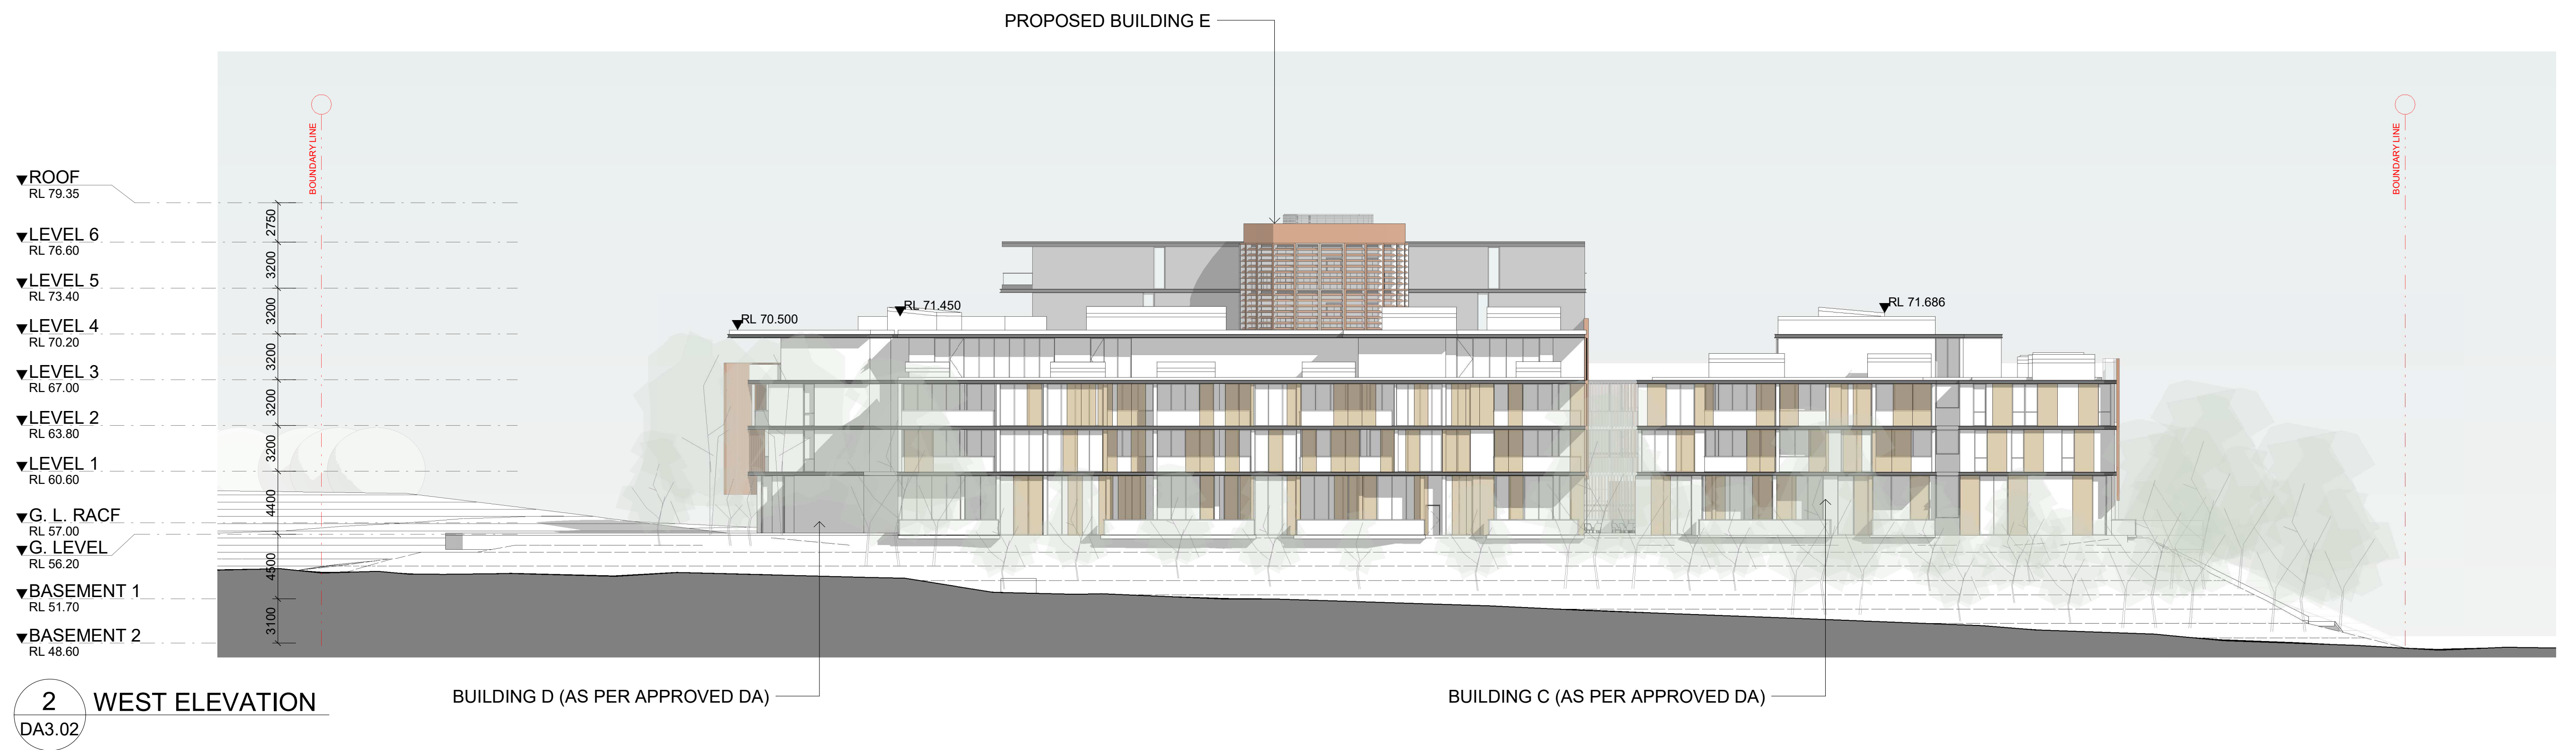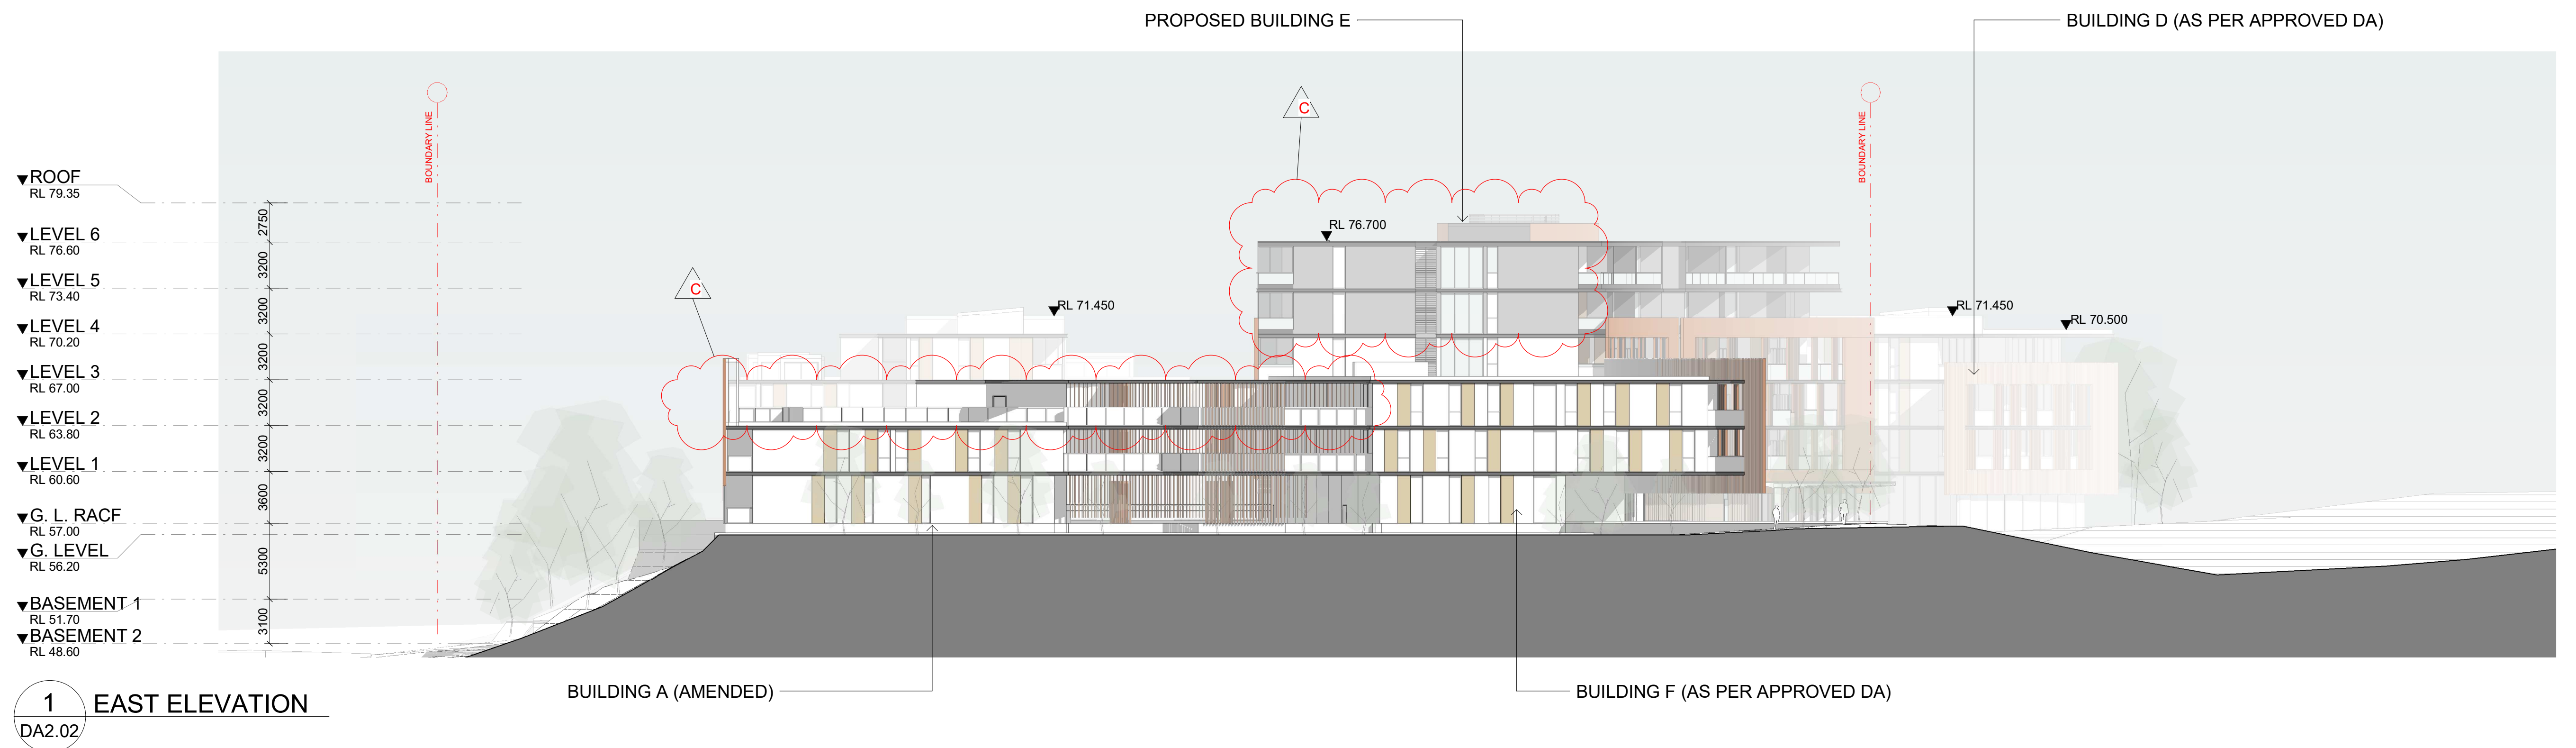

IMPORTANT NOTES: Do not scale from drawings. All dimensions to be checked on site before commencement of work. All discrepancies to be brought to the attention of the Architect. Larger scale drawings and written dimensions take preference. This drawing is copyright and the property of the author, and must not be retained, copied or used without the express authority of MARCHESE + PARTNERS INTERNATIONAL PTY. LTD. FOR APPROVAL NOT FOR CONSTRUCTION	REVISION	DATE	DESCRIPTION	BY	marchesepartners Marchese Partners International Pty Ltd Level 1, 53 Walker Street, North Sydney, NSW 2060 Australia P +61 2 9922 4375 F +61 2 9929 5786 E info@marchesepartners.com www.marchesepartners.com Sydney · Brisbane · Canberra · Melbourne · Adelaide Kuala Lumpur · Auckland · Christchurch · London · Madrid ABN 20 098 552 151	
--	----------	------	-------------	----	--	--	

marchesepartners

Level 1, 53 Walker St
North Sydney NSW 2060
p: +61 2 9922 4375
info@marchesepartners.com.au
www.marchesepartners.com

- Sydney
- London
- Brisbane
- Melbourne
- Adelaide
- Christchurch
- Kuala Lumpur
- Madrid



This document is copyright of Marchese Partners International Ltd.

All information, designs and intellectual property contained within this document is the property of Marchese Partners International Ltd and cannot be reproduced, copied or used in any other context without the prior written consent of Marchese Partners International Ltd.