




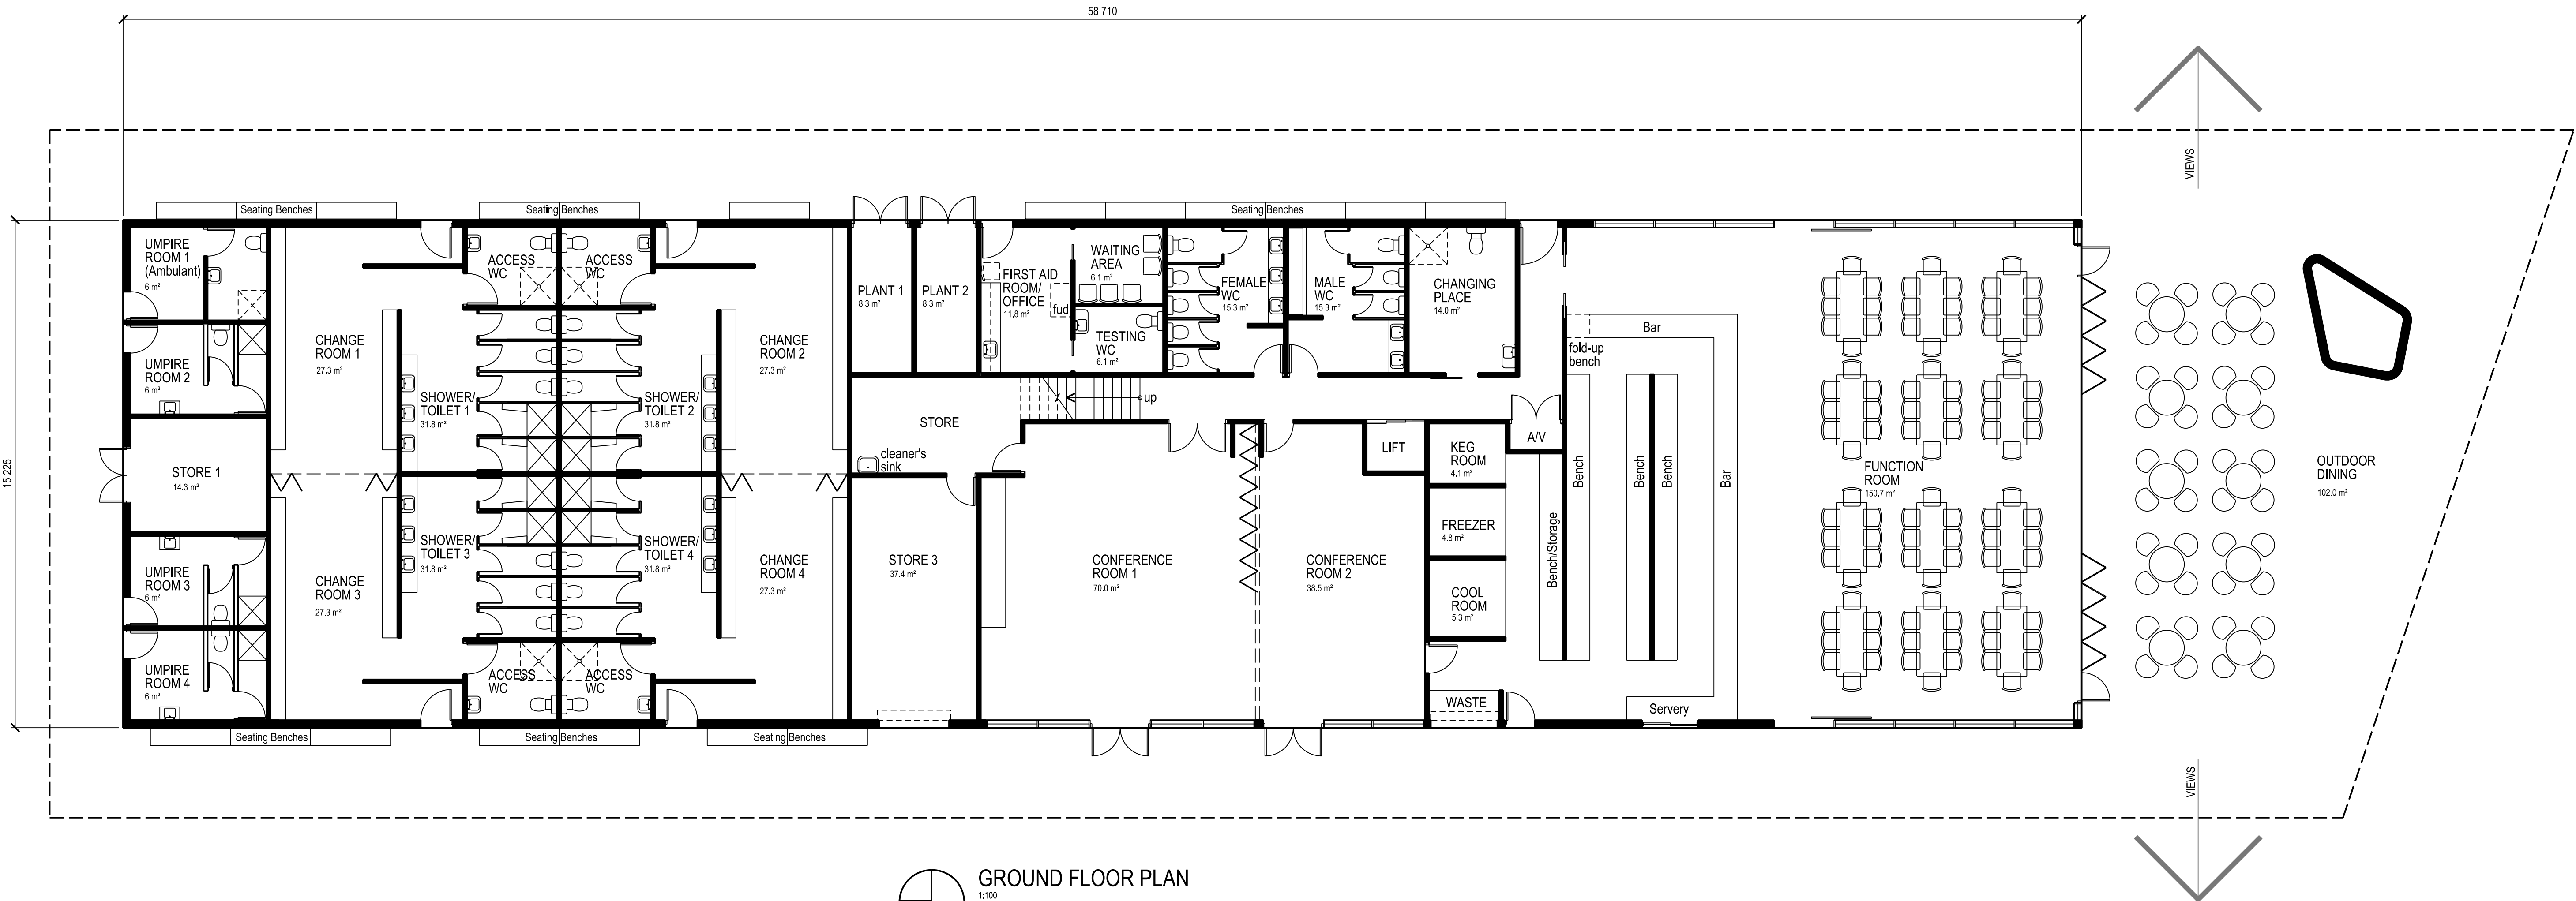


GROUND FLOOR PLAN
1:100
0m 1 2 3 4 5

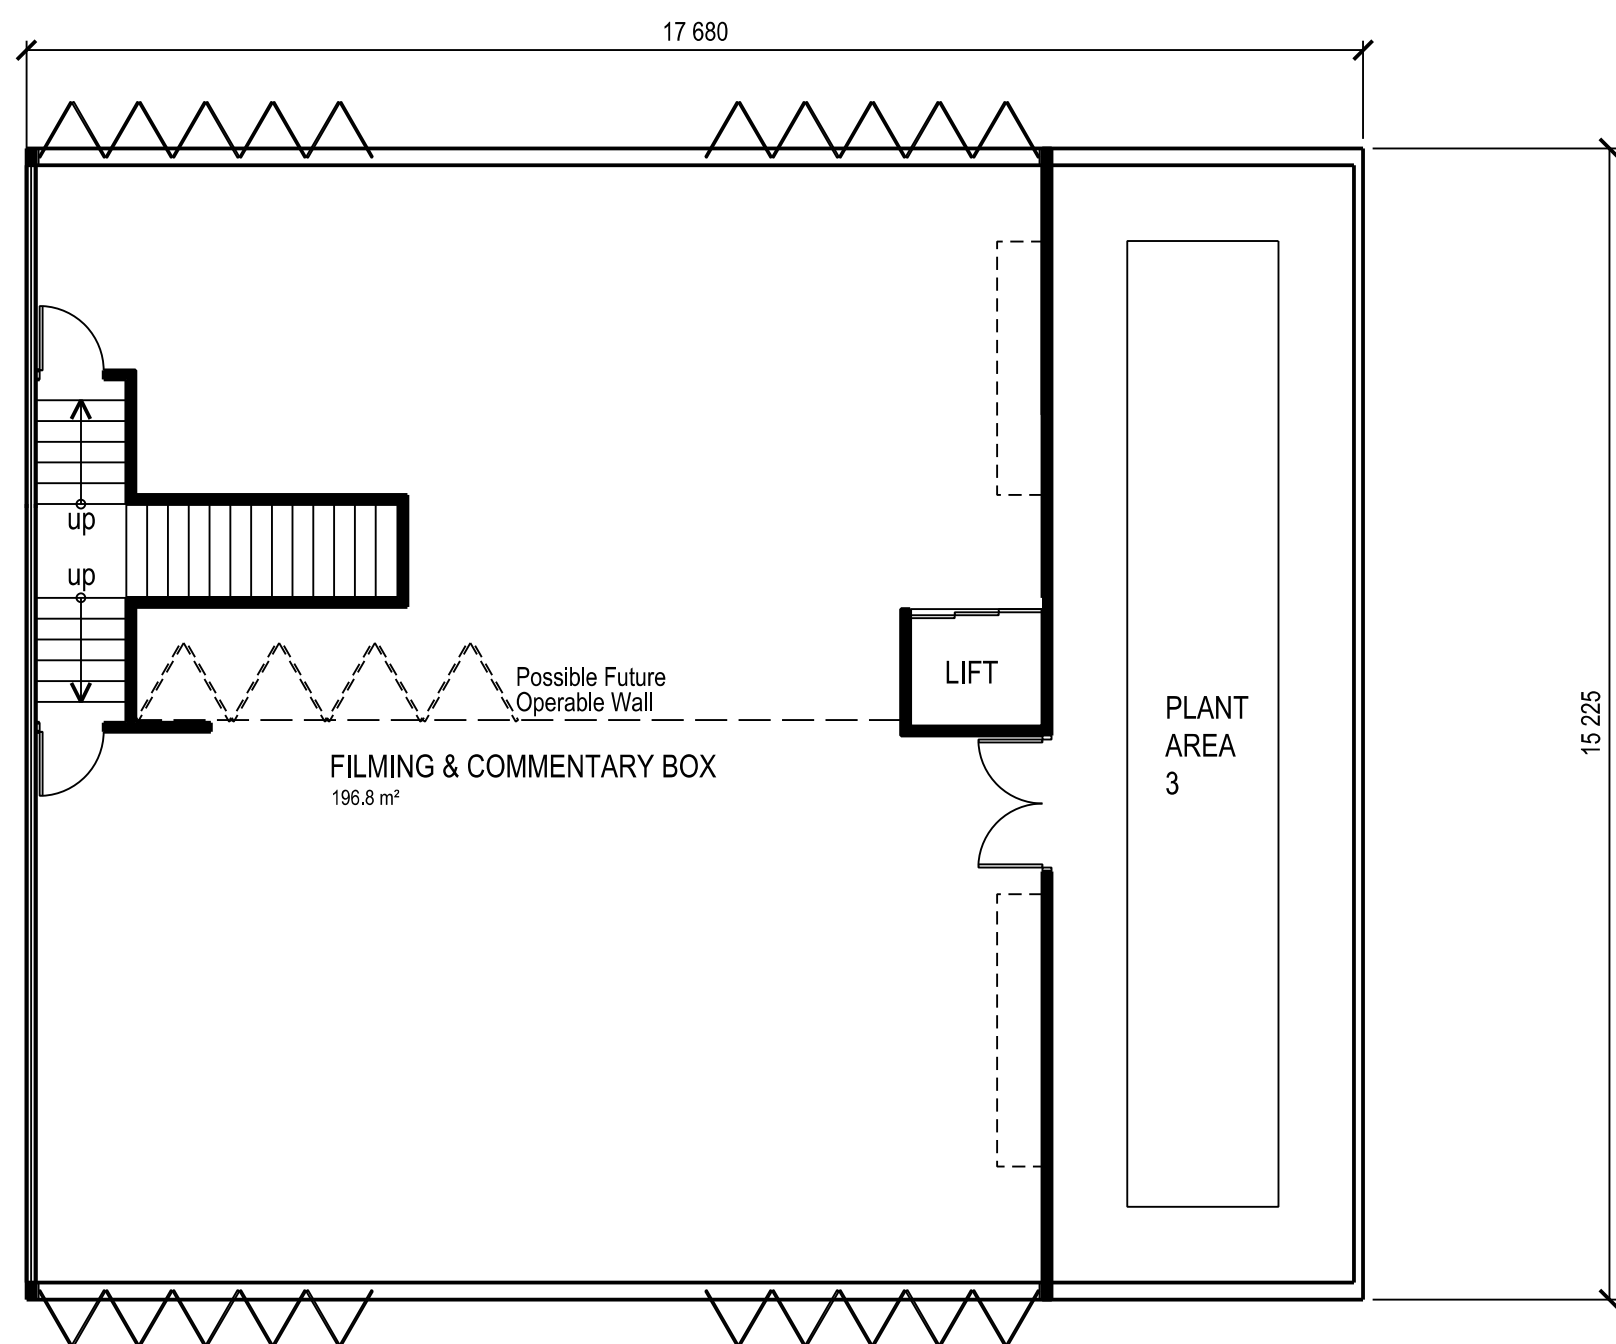


UPPER FLOOR PLAN
1:100
0m 1 2 3 4 5

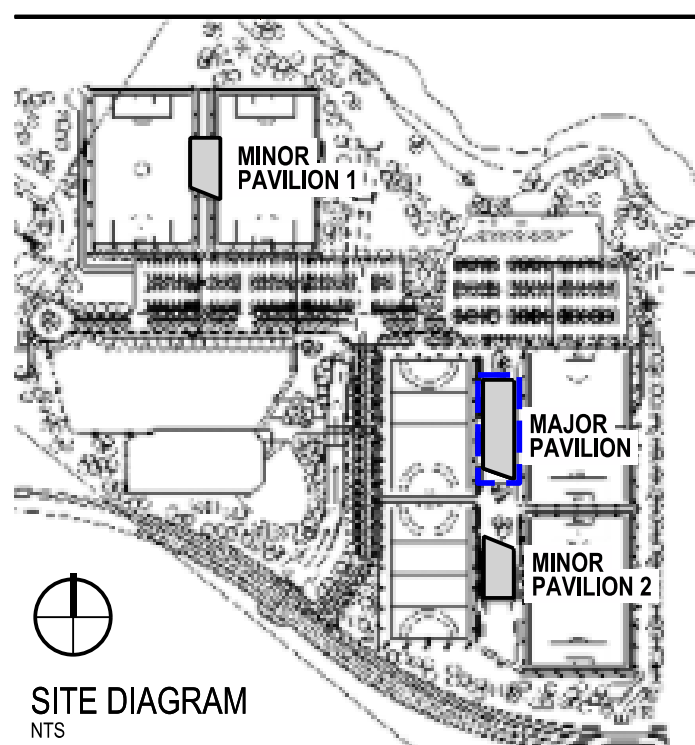


	J	APPROVED	7.03.2022	CAUTION THIS DRAWING HAS BEEN PREPARED AT A REDUCTION RATIO SHOWN BELOW & SHOULD NOT BE SCALED AS DISTANCES MAY BE INACCURATE. 0 1 2 4 6 REDUCTION RATIO (metres) 1:100 @ A1	DATUM: N/A ORIGIN HEIGHTS: N/A AZIMUTH: MGA94 ZONE 55 LGA: QUEANBEYAN-PALERANG FILE: SURVEY DATE: N/A PROJ. MANAGER: L. MADEW CADD: J. DUMBOVIC	PWA SURVEYING & SPATIAL Level 3 Block E 84 Crown St Wollongong NSW 2500		 Public Works Advisory 4 Parramatta Square, 12 Darcy Street, Parramatta, NSW 2150 Locked Bag 5022, Parramatta NSW 2124 T: (02) 9240 8500 TTY: 1300 301 181		QUEANBEYAN-PALERANG REGIONAL SPORTS COMPLEX		PLAN No	
	I	MINOR MODIFICATIONS	4.03.2022			57859							
	H	GENERAL MODIFICATIONS	26.07.2021										
	G	MODIFICATIONS AFTER CLIENT MEETING	16.07.2021										
	F	MODIFICATIONS TO REDESIGN OF MAJOR PAVILION	15.06.2021										
	E	REDESIGN OF MAJOR PAVILION	11.06.2021										
	D	ROOM CHANGES TO MINOR & MAJOR PAVILIONS	14.05.2021										
C	ROOM CHANGES TO MINOR PAVILION	23.04.2021											
B	ROOM CHANGES AND ADDITION OF MINOR PAVILION	12.04.2021											
A	PRELIMINARY FOR DISCUSSION	25.03.2021											
MK	DETAILS OF AMENDMENTS		DATE					REVISION	SHEET No				
								J	1				

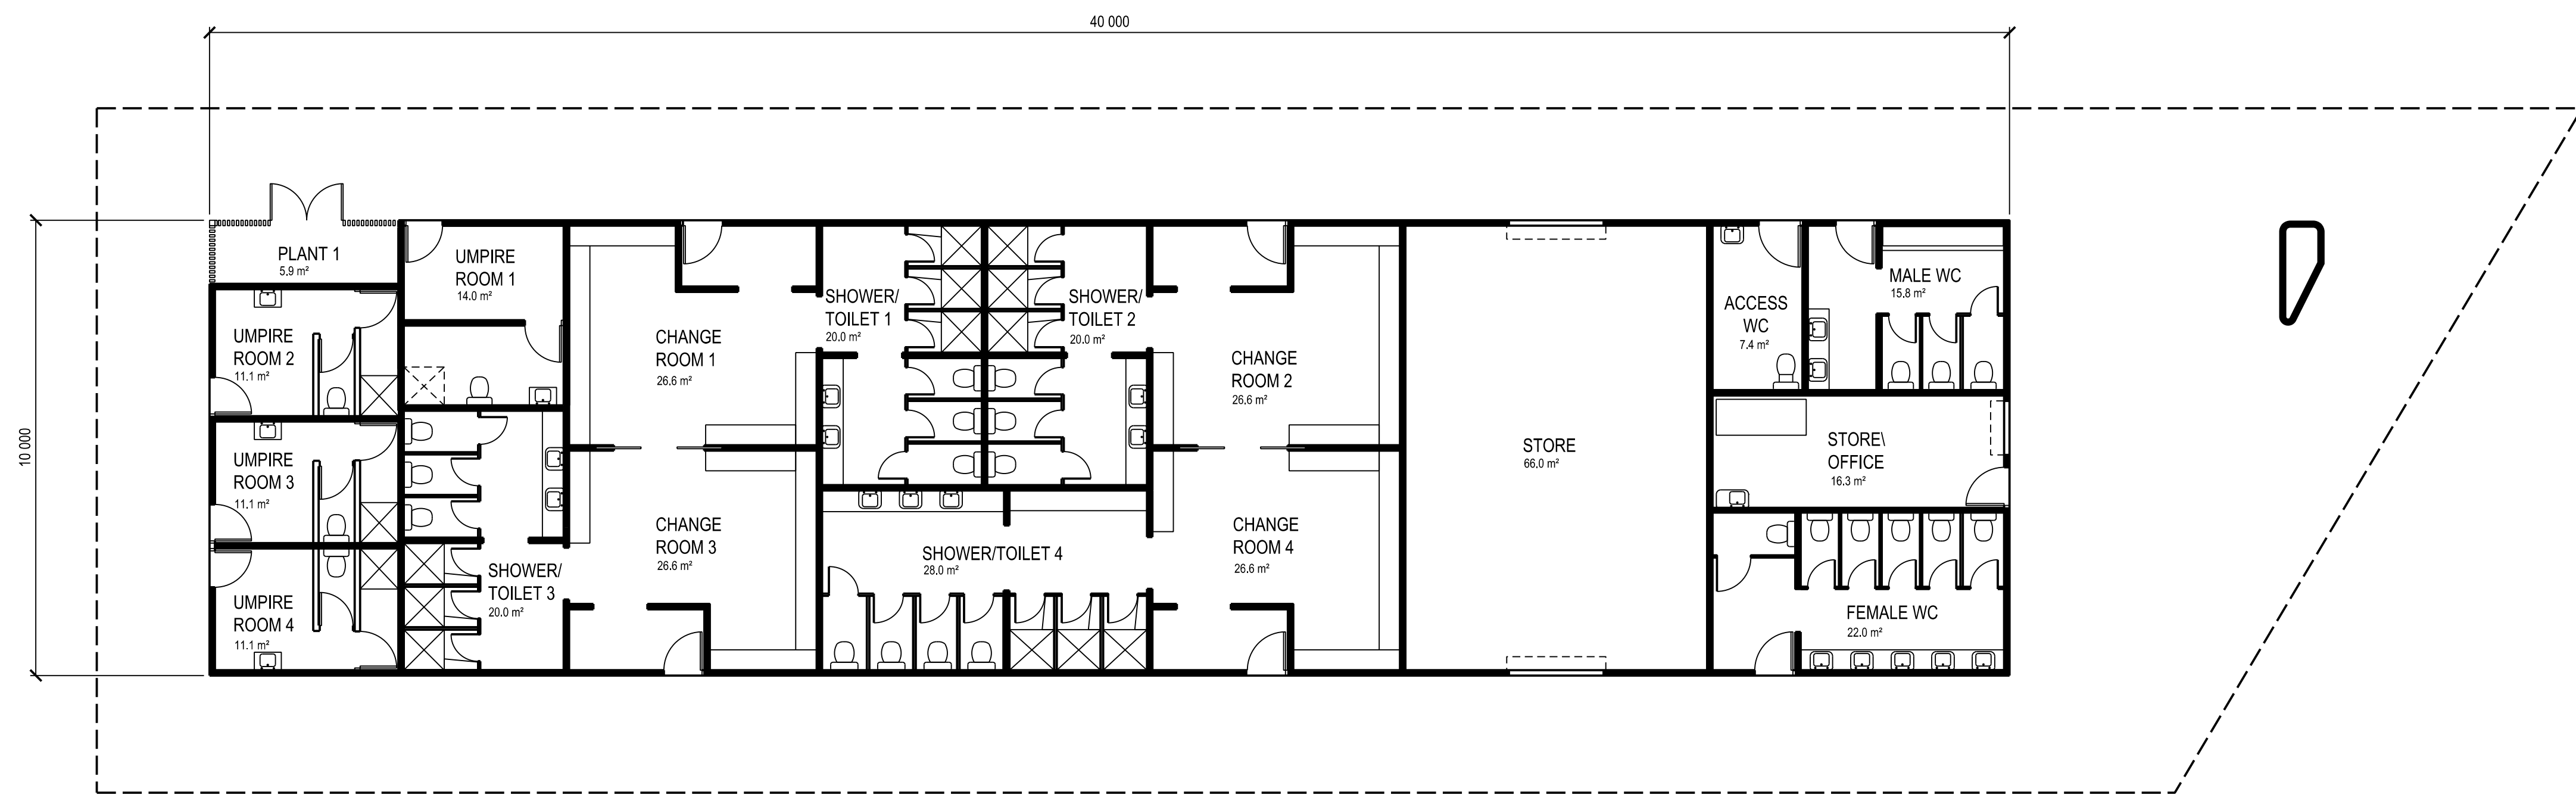


GROUND FLOOR PLAN
1:100
0m 1 2 3 4 5

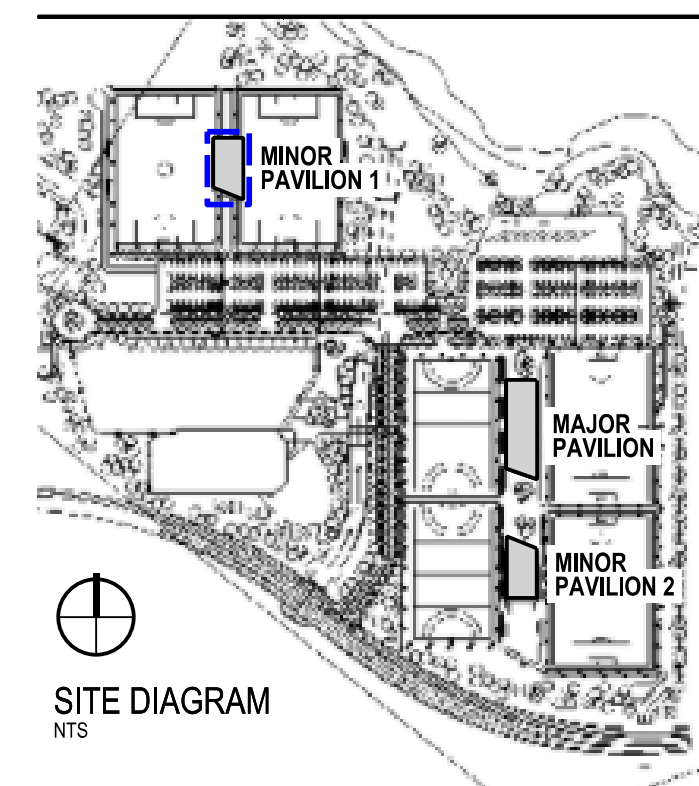


	J	APPROVED	7.03.2022	CAUTION THIS DRAWING HAS BEEN PREPARED AT A REDUCTION RATIO SHOWN BELOW & SHOULD NOT BE SCALED AS DISTANCES MAY BE INACCURATE.	 REDUCTION RATIO (metres) 1:100 @ A1	DATUM: N/A	PWA SURVEYING & SPATIAL Level 3 Block E 84 Crown St Wollongong NSW 2500	 Public Works Advisory 4 Parramatta Square, 12 Darcy Street, Parramatta, NSW 2150 Locked Bag 5022, Parramatta NSW 2124 T: (02) 9240 8500 TTY: 1300 301 181		QUEANBEYAN-PALERANG REGIONAL SPORTS COMPLEX		PLAN No 57859	
	G	MINOR MODIFICATIONS	4.03.2022			ORIGIN HEIGHTS: N/A	VERIFIED: LIZ MADEW 07/03/2022					REVISION J	SHEET No 2
	H	MINOR MODIFICATIONS	8.07.2021			AZIMUTH: MGA94 ZONE 55	VALIDATED: LIZ MADEW 07/03/2022						
	I	MODIFICATIONS AFTER CLIENT MEETING	7.07.2021			LGA: QUEANBEYAN-PALERANG	APPROVED: LIZ MADEW 07/03/2022						
	F	REDESIGN OF MINOR PAVILION	6.07.2021			FILE:							
	E	REDESIGN OF MAJOR PAVILION	11.06.2021			SURVEY DATE: N/A							
	D	ROOM CHANGES TO MINOR & MAJOR PAVILIONS	14.05.2021			PROJ. MANAGER: L. MADEW							
C	ROOM CHANGES TO MINOR PAVILION	23.04.2021	CADD: J. DUMBOVIC										
B	ROOM CHANGES AND ADDITION OF MINOR PAVILION	12.04.2021											
A	PRELIMINARY FOR DISCUSSION	25.03.2021											
MK	DETAILS OF AMENDMENTS	DATE											

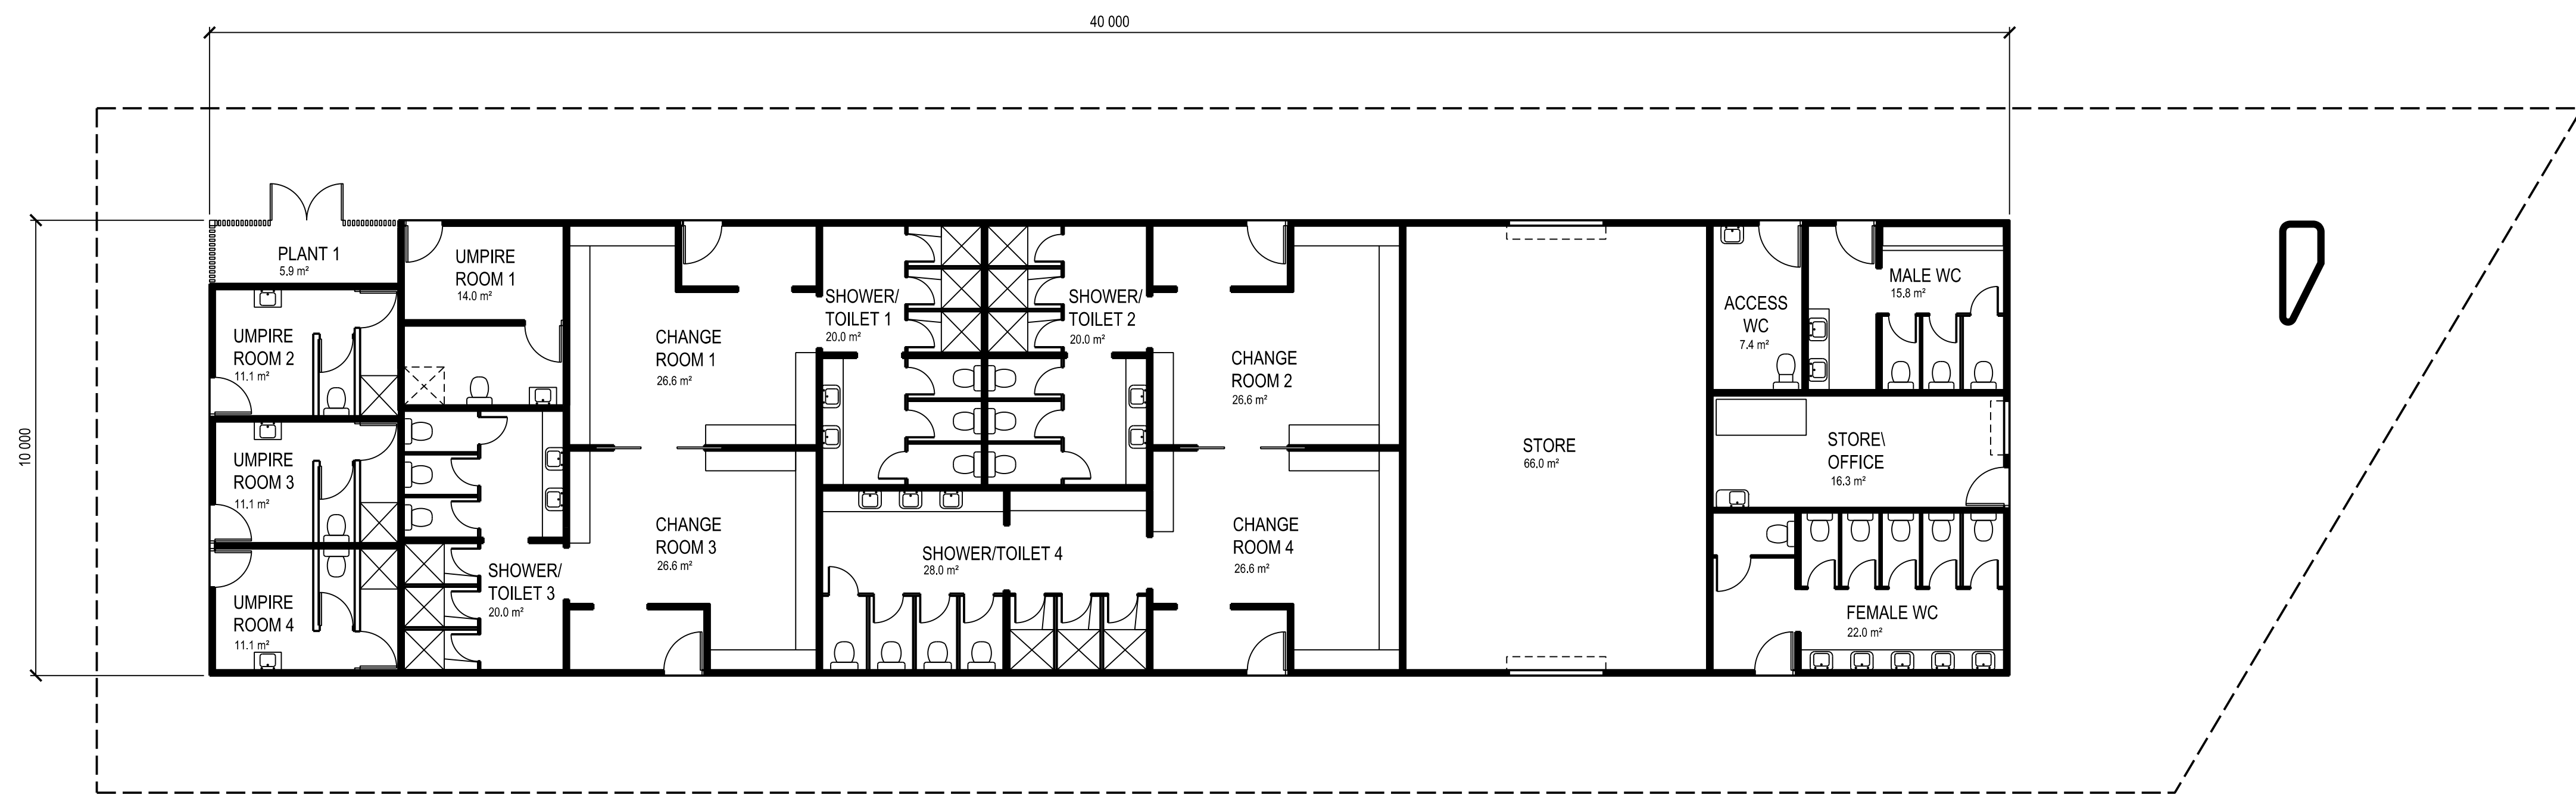



GROUND FLOOR PLAN
1:100
0m 1 2 3 4 5

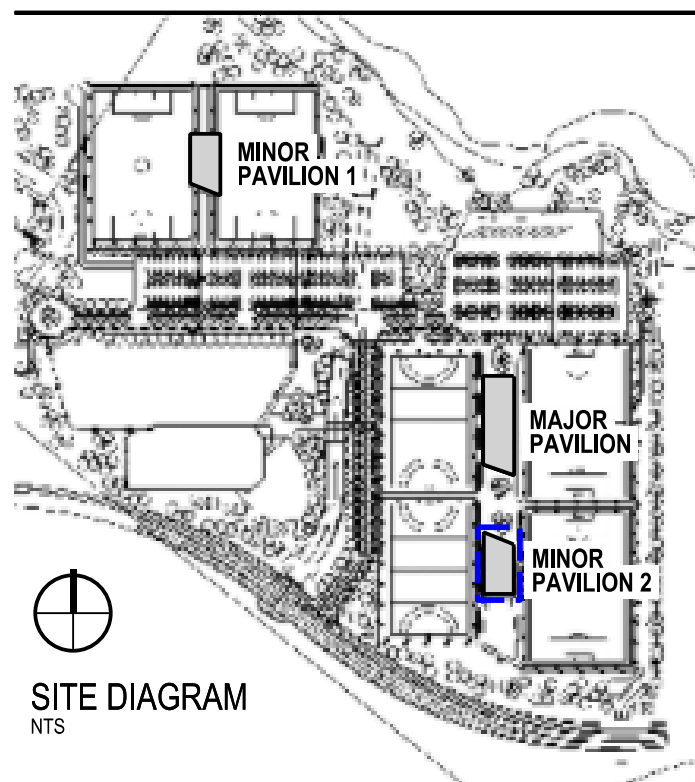



			CAUTION THIS DRAWING HAS BEEN PREPARED AT A REDUCTION RATIO SHOWN BELOW & SHOULD NOT BE SCALED AS DISTANCES MAY BE INACCURATE.	DATUM: N/A ORIGIN HEIGHTS: N/A AZIMUTH: MGA94 ZONE 55 LGA: QUEANBEYAN-PALERANG	PWA SURVEYING & SPATIAL Level 3 Block E 84 Crown St Wollongong NSW 2500	 Public Works Advisory 4 Parramatta Square, 12 Darcy Street, Parramatta, NSW 2150 Locked Bag 5022, Parramatta NSW 2124 T: (02) 9240 8500 TTY: 1300 301 181		QUEANBEYAN-PALERANG REGIONAL SPORTS COMPLEX		PLAN No 57859		
			0 1 2 4 6 REDUCTION RATIO (metres) 1:100 @ A1	FILE: SURVEY DATE: N/A PROJ. MANAGER: L. MADEW CADD: J. DUMBOVIC	VERIFIED: LIZ MADEW 07/03/2022 VALIDATED: LIZ MADEW 07/03/2022 APPROVED: LIZ MADEW 07/03/2022			MINOR PAVILION 2 FLOOR PLAN		REVISION B	SHEET No 6	
	B A	APPROVED PRELIMINARY BASED ON SHEET 2	7.03.2022 4.03.2022									
	MK	DETAILS OF AMENDMENTS	DATE									

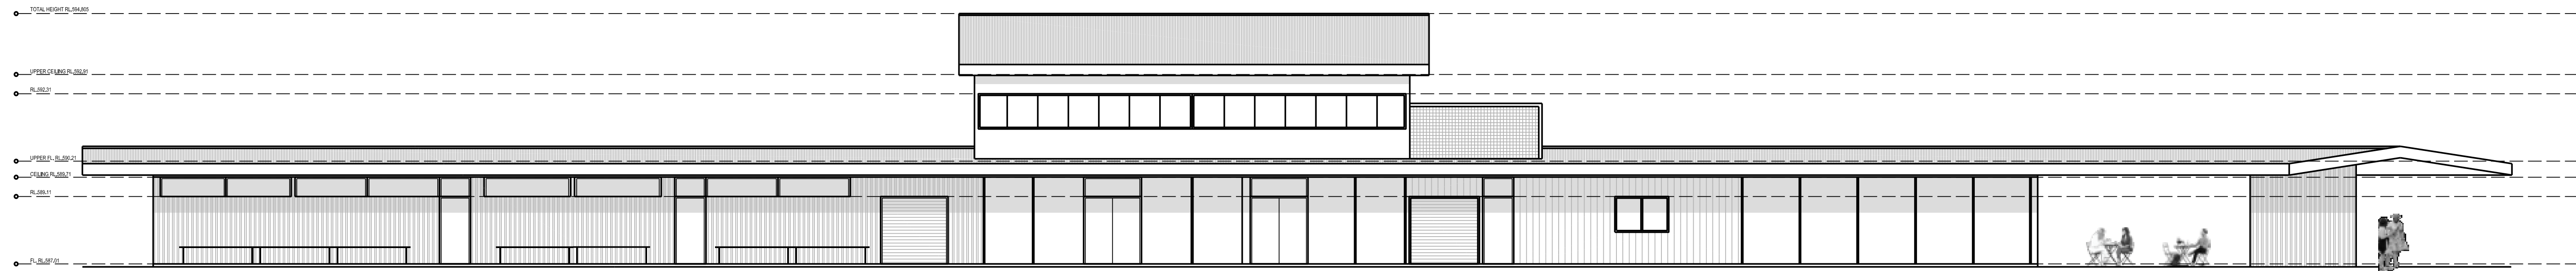



WESTERN ELEVATION

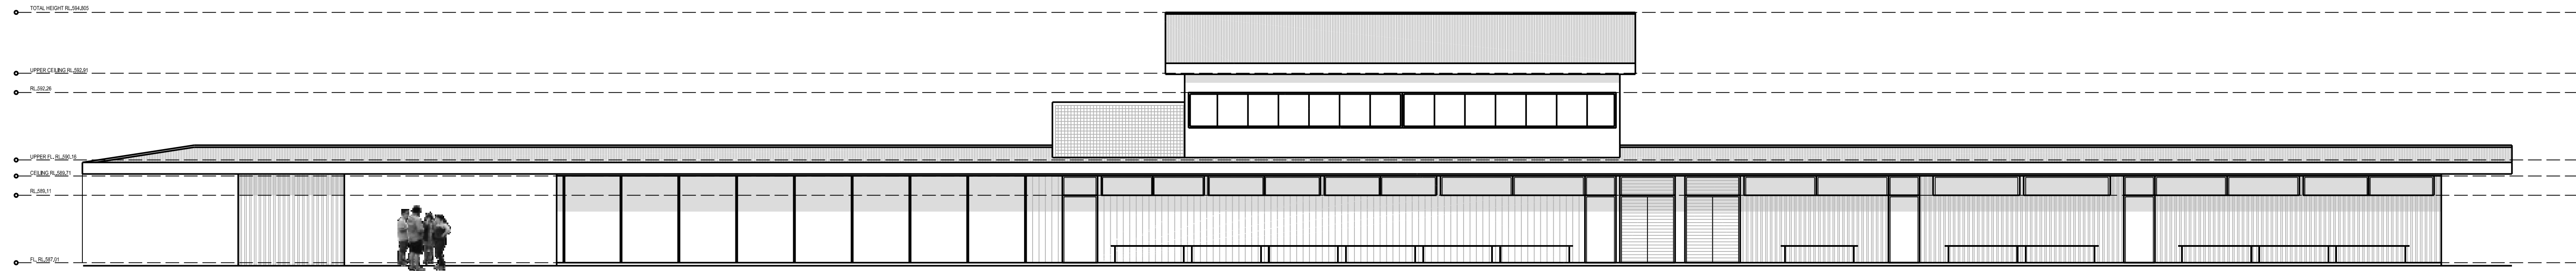 



EASTERN ELEVATION

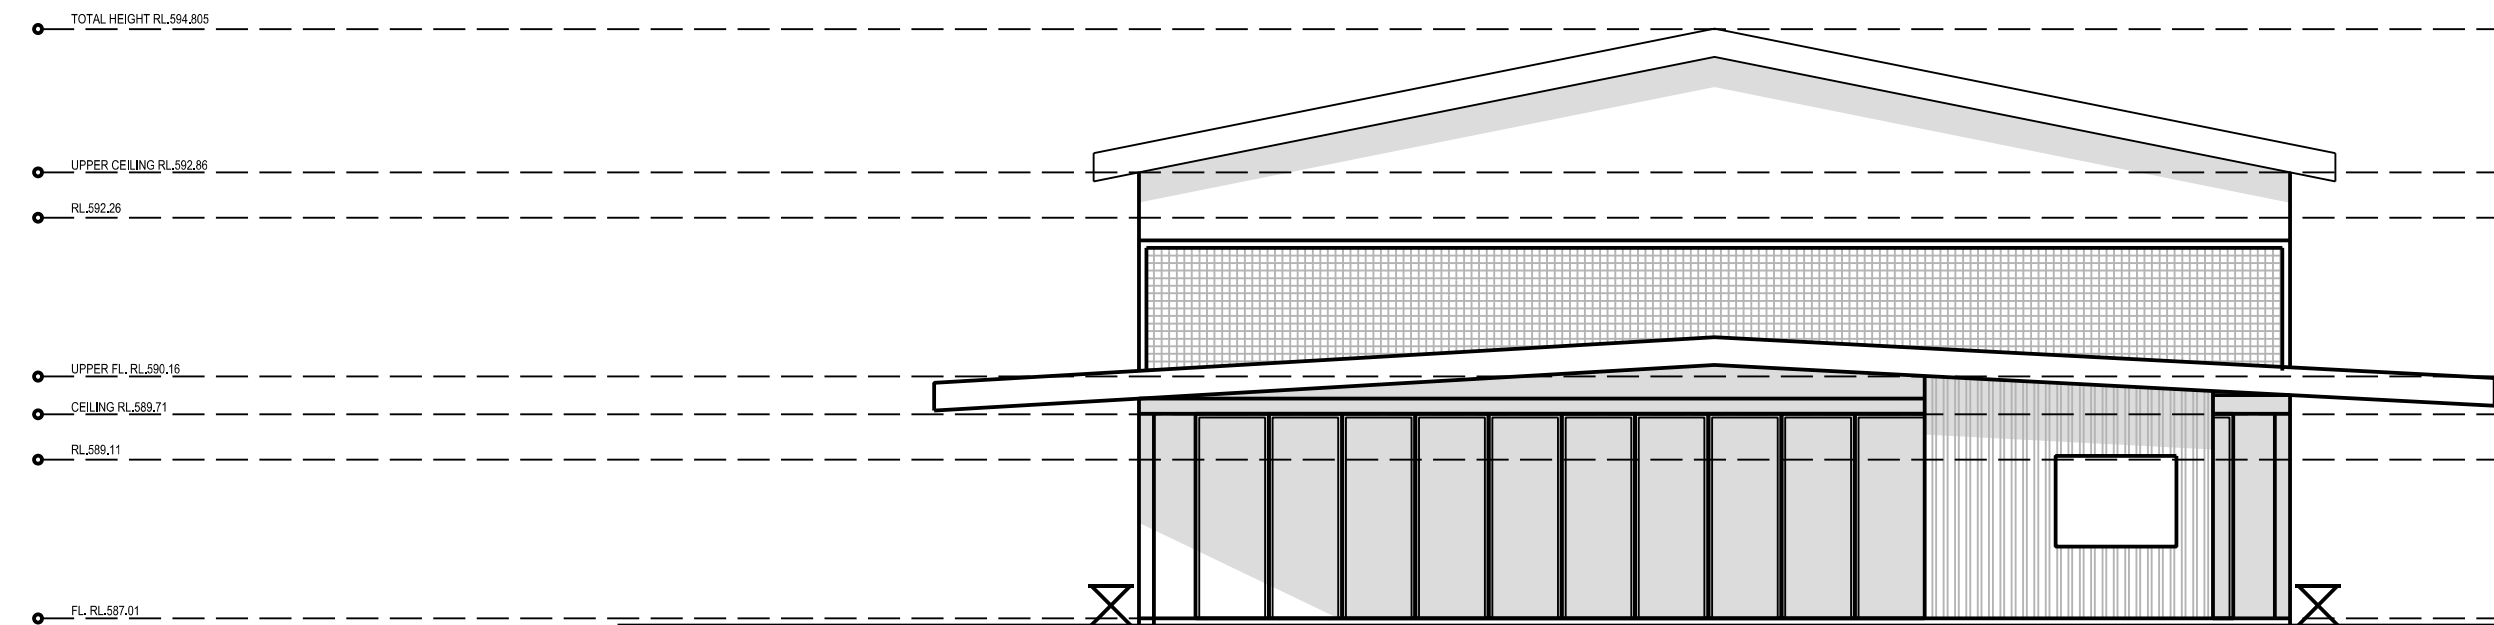 

SOUTHERN ELEVATION

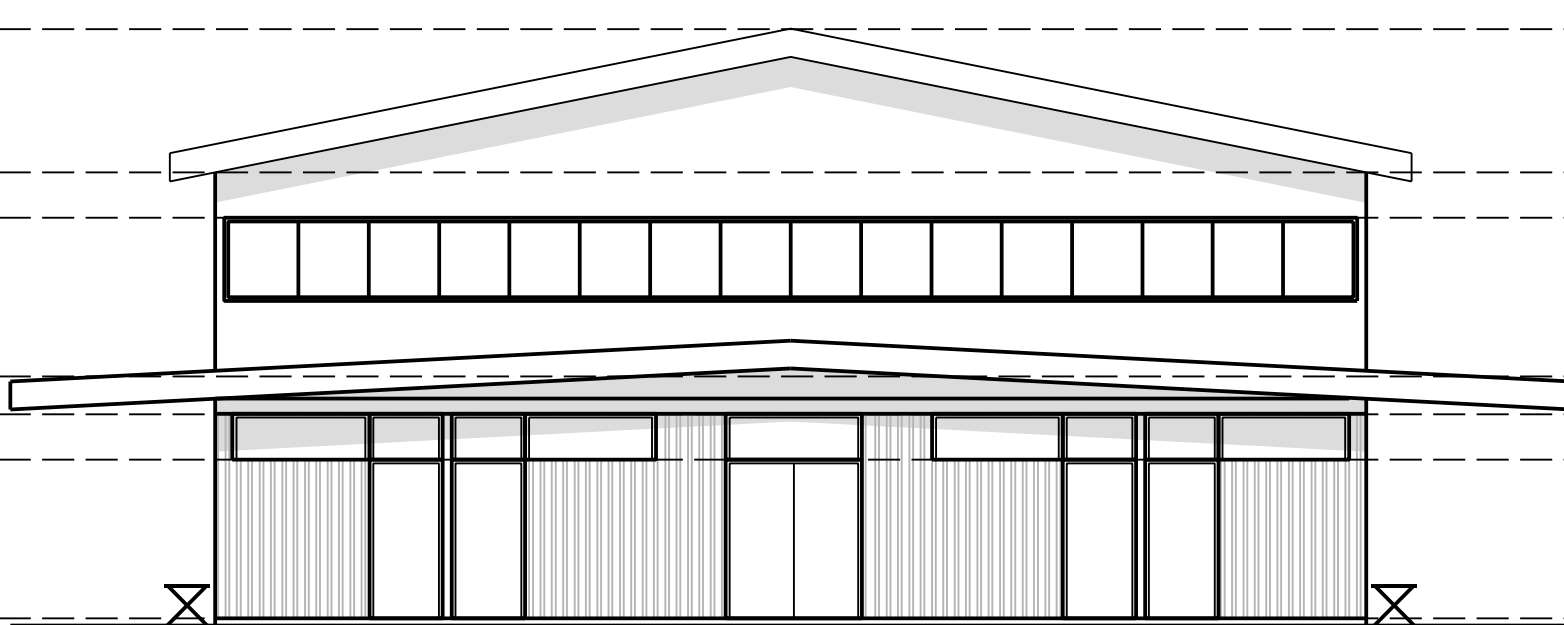 

NORTHERN ELEVATION

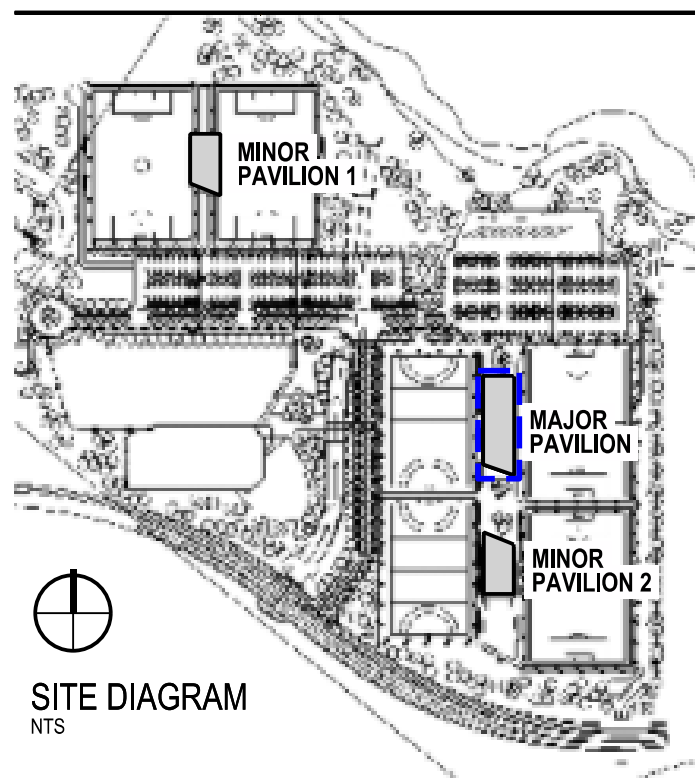 


I H G F E D C B A	APPROVED		7.03.2021	CAUTION THIS DRAWING HAS BEEN PREPARED AT A REDUCTION RATIO SHOWN BELOW & SHOULD NOT BE SCALED AS DISTANCES MAY BE INACCURATE. 01246 REDUCTION RATIO (metres) 1:100 @ A1	DATUM: N/A		PWA SURVEYING & SPATIAL		NSW GOVERNMENT Public Works Advisory 4 Parramatta Square, 12 Darcy Street, Parramatta, NSW 2150 Locked Bag 5022, Parramatta NSW 2124 T: (02) 9240 8500 TTY: 1300 301 181 QPRC	QUEANBEYAN-PALERANG REGIONAL SPORTS COMPLEX				PLAN No 57859	
	MINOR MODIFICATIONS		4.03.2021		ORIGIN HEIGHTS: N/A		Level 3 Block E 84 Crown St Wollongong NSW 2500								
	MODIFICATIONS AFTER CLIENT MEETING		16.07.2021		AZIMUTH: MGA94 ZONE 55		VERIFIED: LIZ MADEW 07/03/2022								
	MODIFICATIONS TO REDESIGN OF MAJOR PAVILION		15.06.2021		LGA: QUEANBEYAN-PALERANG		VALIDATED: LIZ MADEW 07/03/2022								
	REDESIGN OF MAJOR PAVILION		11.06.2021		FILE:		APPROVED: LIZ MADEW 07/03/2022								
	ROOM CHANGES TO MINOR & MAJOR PAVILIONS		14.05.2021		SURVEY DATE: N/A										
	ROOM CHANGES TO MINOR PAVILION		23.04.2021		PROJ. MANAGER: L. MADEW										
	ROOM CHANGES AND ADDITION OF MINOR PAVILION		12.04.2021		CADD: J. DUMBOVIC										
	PRELIMINARY FOR DISCUSSION		25.03.2021												
	MK		DETAILS OF AMENDMENTS		DATE							REVISION 1		SHEET No 3	




WESTERN ELEVATION
1:100
0m 1 2 3 4 5




EASTERN ELEVATION
1:100
0m 1 2 3 4 5

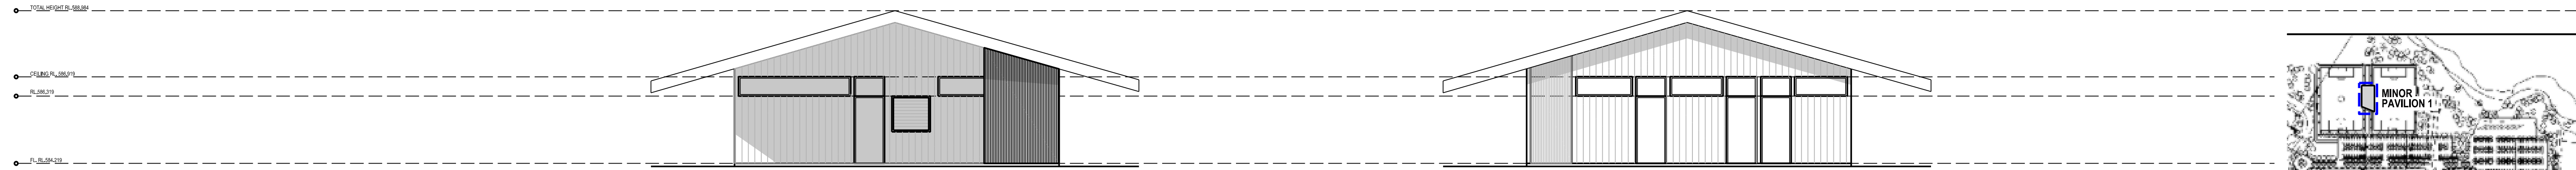


SOUTHERN ELEVATION
1:100
0m 1 2 3 4 5

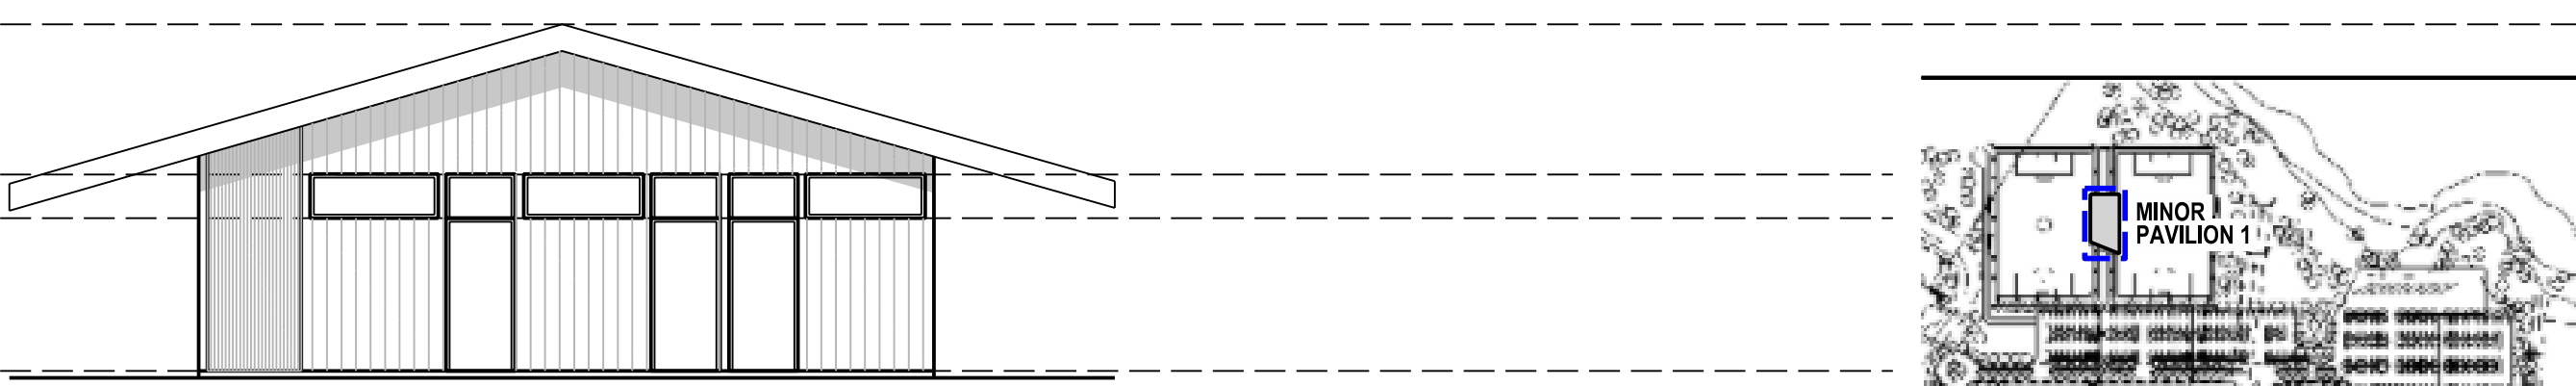


NORTHERN ELEVATION
1:100
0m 1 2 3 4 5

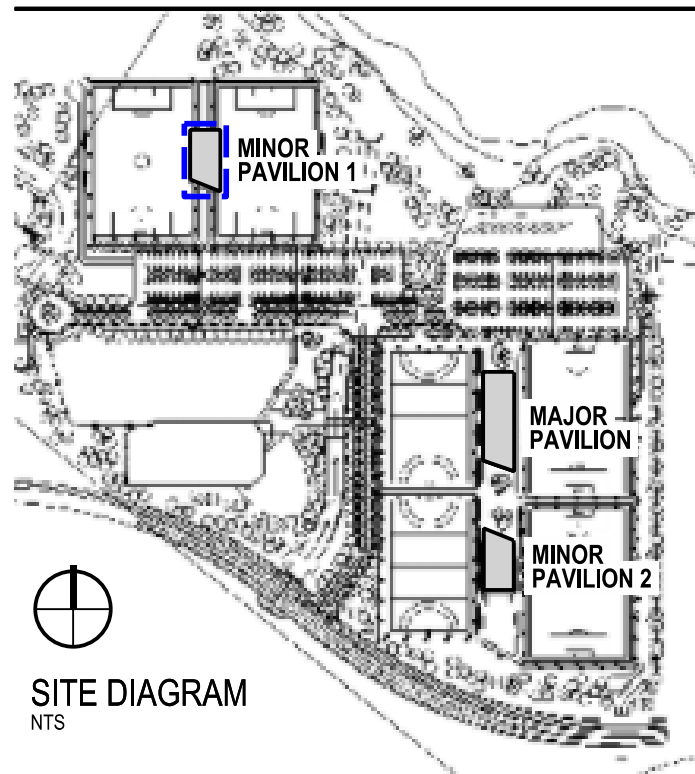


			CAUTION THIS DRAWING HAS BEEN PREPARED AT A REDUCTION RATIO SHOWN BELOW & SHOULD NOT BE SCALED AS DISTANCES MAY BE INACCURATE.		DATUM: N/A ORIGIN HEIGHTS: N/A AZIMUTH: MGA94 ZONE 55 LGA: QUEANBEYAN-PALERANG		PWA SURVEYING & SPATIAL Level 3 Block E 84 Crown St Wollongong NSW 2500		VERIFIED: LIZ MADEW 07/03/2022		VALIDATED: LIZ MADEW 07/03/2022		APPROVED: LIZ MADEW 07/03/2022		NSW GOVERNMENT Public Works Advisory 4 Parramatta Square, 12 Darcy Street, Parramatta, NSW 2150 Locked Bag 5022, Parramatta NSW 2124 T: (02) 9240 8500 TTY: 1300 301 181		QPRC		QUEANBEYAN-PALERANG REGIONAL SPORTS COMPLEX MINOR PAVILION 1 ELEVATIONS		PLAN No 57859		REVISION C		SHEET No 4	
C	APPROVED	7.03.2022	0 1 2 4 6		FILE: N/A		PROJ. MANAGER: L. MADEW		CADD: J. DUMBOVIC		REDUCTION RATIO (metres) 1:100 @ A1															
B	MINOR MODIFICATIONS	4.03.2022																								
A	PRELIMINARY FOR DISCUSSION	23.07.2021																								
MK	DETAILS OF AMENDMENTS	DATE																								

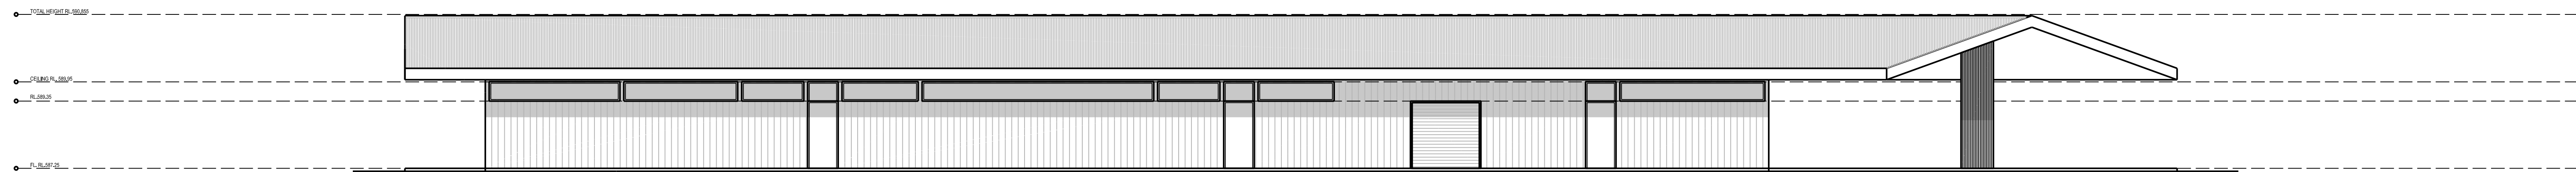

WESTERN ELEVATION
1:100
0m 1 2 3 4 5

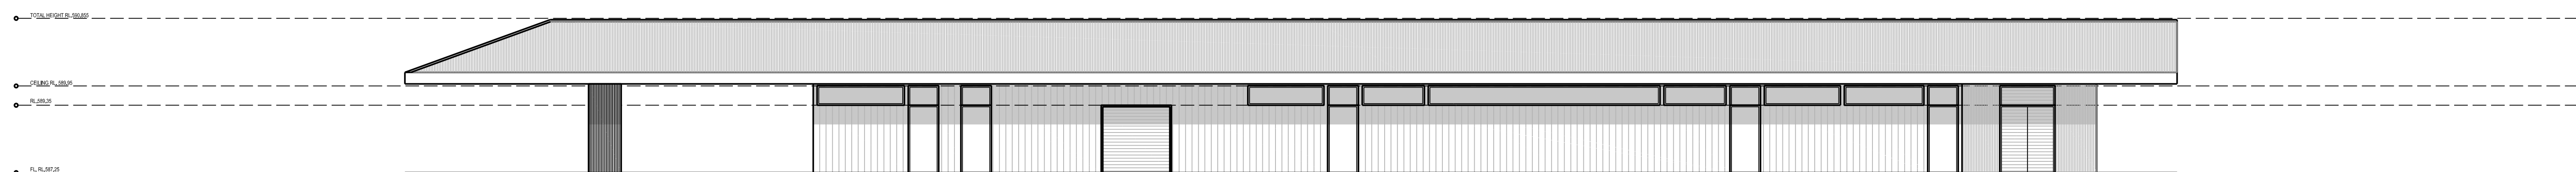


EASTERN ELEVATION
1:100
0m 1 2 3 4 5

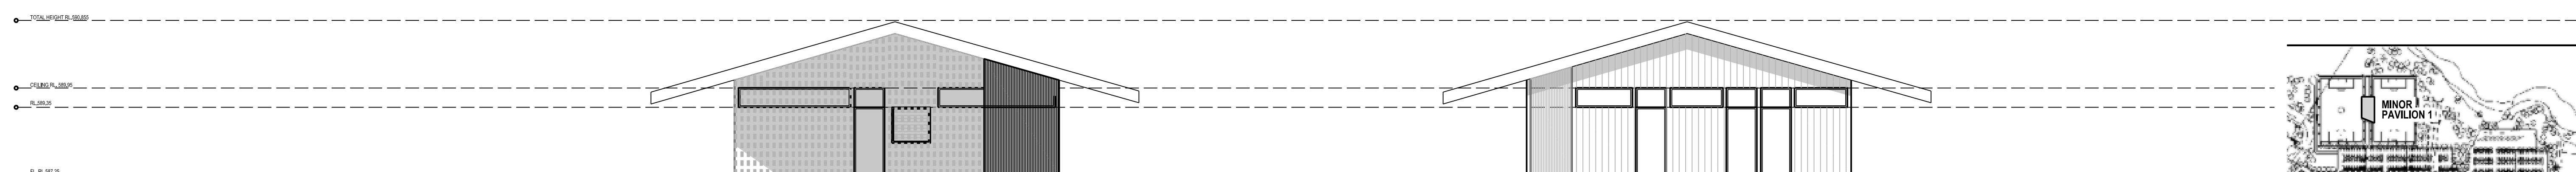

SOUTHERN ELEVATION
1:100
0m 1 2 3 4 5


NORTHERN ELEVATION
1:100
0m 1 2 3 4 5

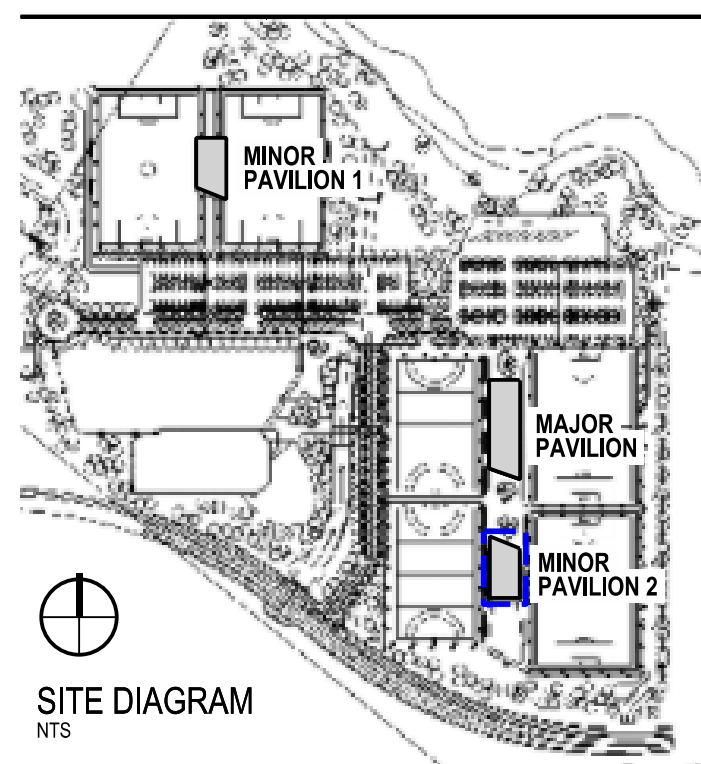


			CAUTION THIS DRAWING HAS BEEN PREPARED AT A REDUCTION RATIO SHOWN BELOW & SHOULD NOT BE SCALED AS DISTANCES MAY BE INACCURATE.		DATUM: N/A ORIGIN HEIGHTS: N/A AZIMUTH: MGA94 ZONE 55 LGA: QUEANBEYAN-PALERANG		PWA SURVEYING & SPATIAL Level 3 Block E 84 Crown St Wollongong NSW 2500		 4 Parramatta Square, 12 Darcy Street, Parramatta, NSW 2150 Locked Bag 5022, Parramatta NSW 2124 T: (02) 9240 8500 TTY: 1300 301 181				QUEANBEYAN-PALERANG REGIONAL SPORTS COMPLEX		PLAN No 57859	
B A APPROVED PRELIMINARY BASED ON SHEET 4			7.03.2022 4.03.2022		FILE: SURVEY DATE: N/A PROJ. MANAGER: L. MADEW CADD: J. DUMBOVIC		VERIFIED: LIZ MADEW 07/03/2022						REVISION B		SHEET No 7	
MK			DETAILS OF AMENDMENTS		DATE		 REDUCTION RATIO (metres) 1:100 @ A1									




ROOF SHEET PROFILE -
BLUESCOPE KLIP LOK 700

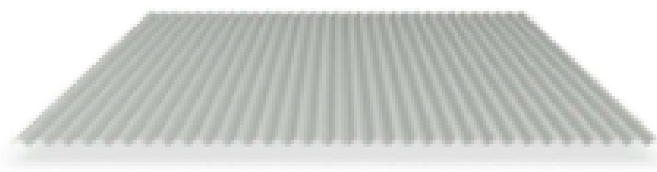

EAVE SOFFITS -
BLUESCOPE MINI ORB

 


ROOF SHEET AND SOFFIT COLOUR -
COLOROND DUNE

 

COLORBOND TRIM COLOURS (BARGES,
CAPPINGS, FASCIA'S DOWNPIPES & GUTTERS -
COLORBOND WOODLAND GREY



WALL CLADDING -
CEMINTEL BARESTONE EXTERNAL

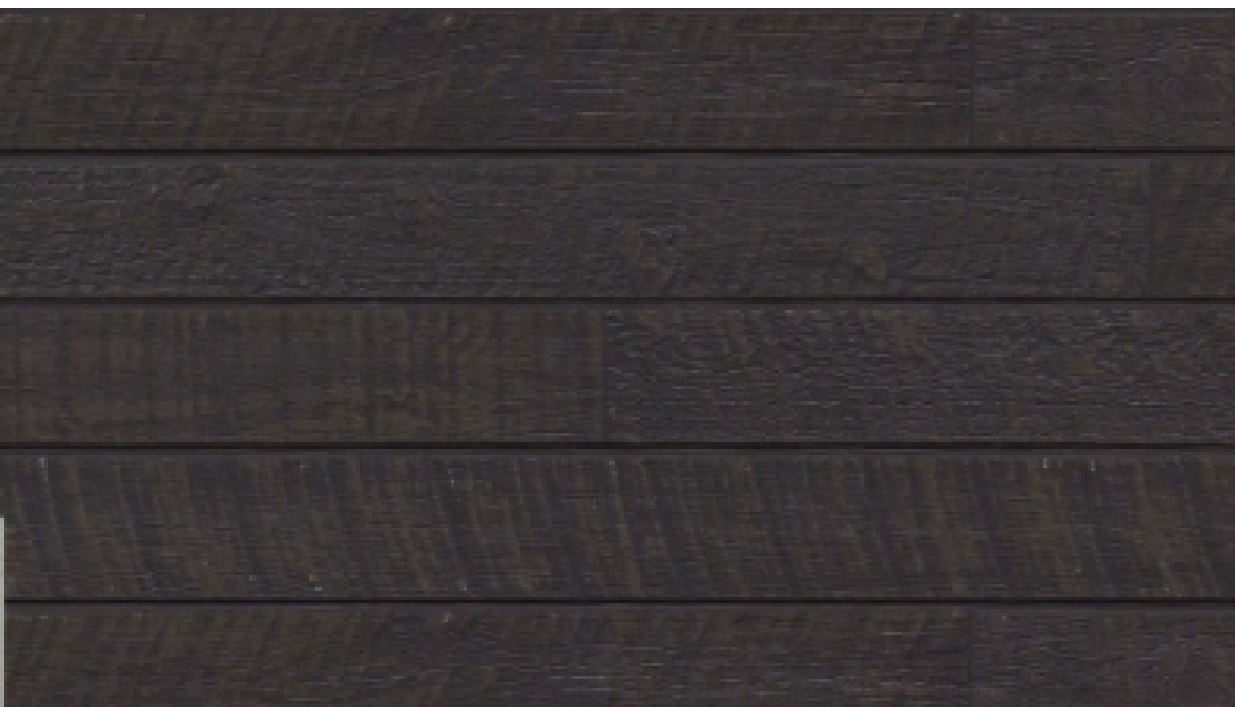

EXTERNAL WALL CLADDING PRIVACY SCREEN WALLS -
CEMINTEL TERRITORY - WOODLANDS EBONY



ALUMINIUM BATTEN SCREEN -
POWDER COAT COLOUR KLUTE



EXTERNAL WALL COLOUR 1 -
DULUX SNOW SEASON SNB4B3



EXTERNAL WALL COLOUR 2 -
DULUX SOFT SUN S16H7



EXTERNAL WALL COLOUR 3 -
DULUX KLUTE SN4G5