


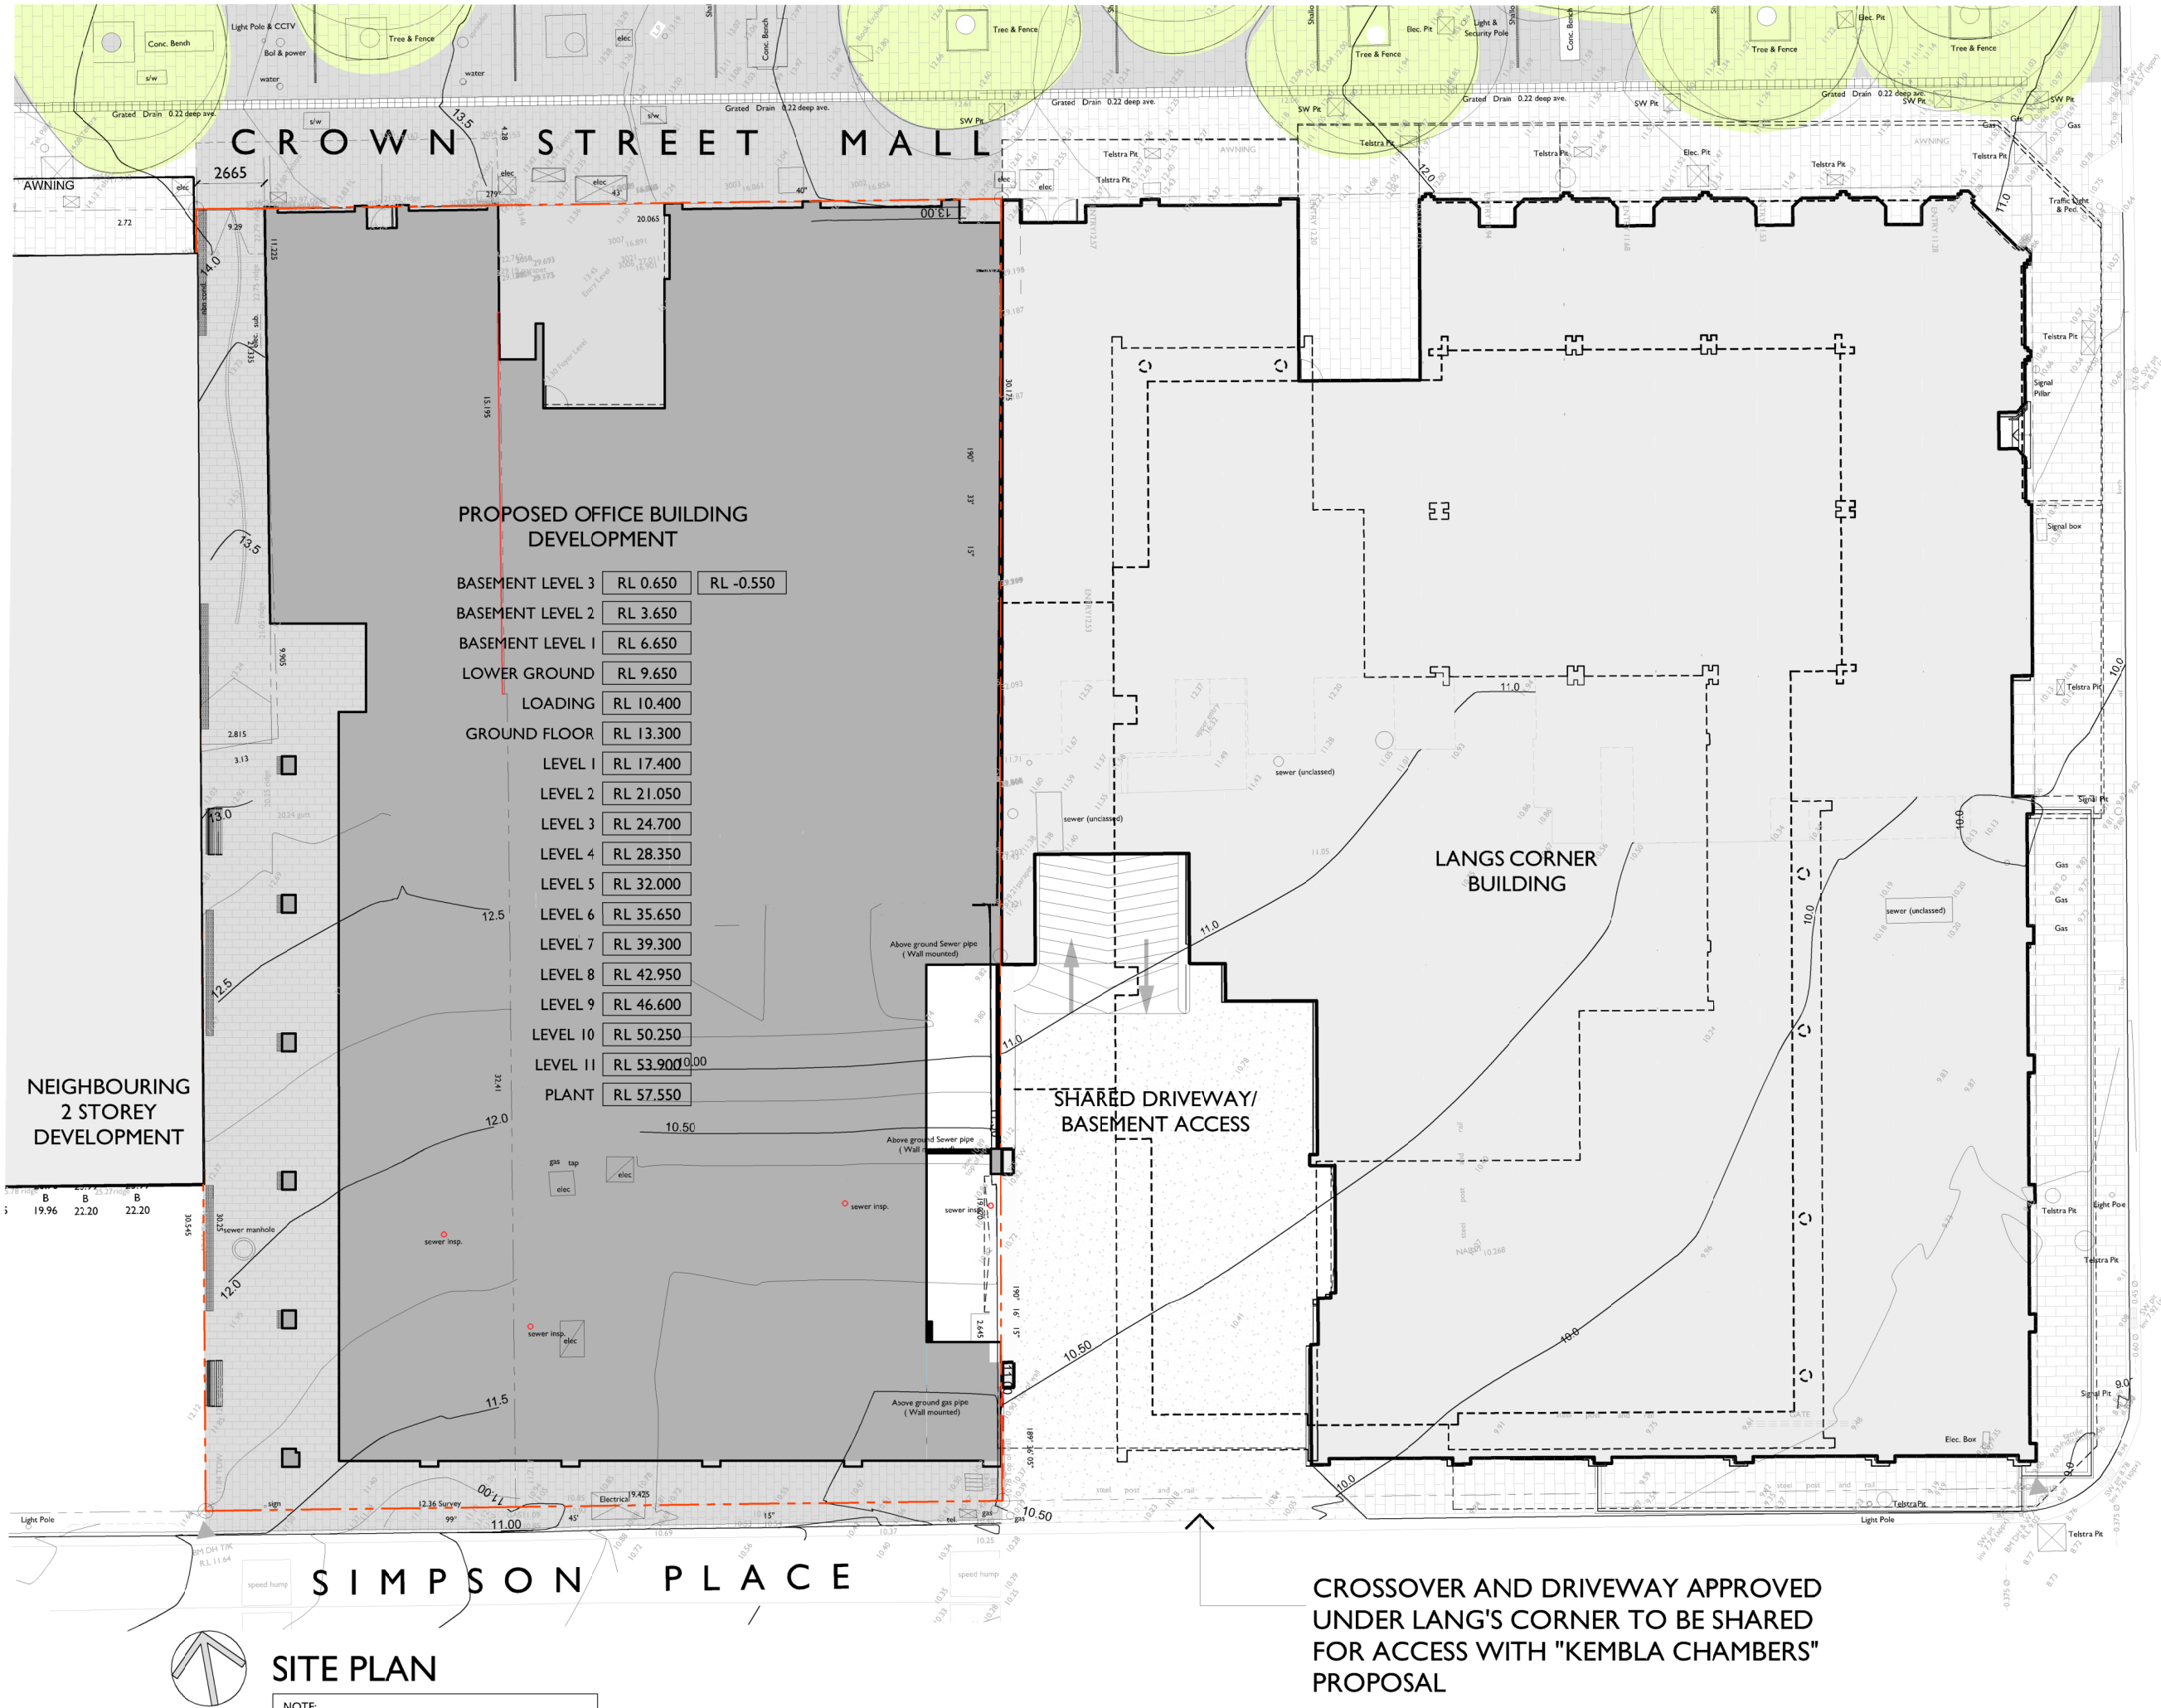

a COPYRIGHT-These drawings remain the exclusive copyright of ADM Architects. Reproductions in any form whether electronic, digital or otherwise shall not be allowed except by express permission granted in writing by ADM Architects. Holders users and operators of these drawings require proof evidenced in writing that ADM Architects has written permission to use these drawings or shall otherwise be in breach of the Copyright Act and become liable accordingly.
a FIGURED DIMENSIONS- These drawings are not to be scaled. Figured dimensions shall be used in all cases.
a NOMINATED ARCHITECT- The nominated Architect for ADM Projects (Australia) Pty Ltd T/AS ADM Architects is Angelo Di Martino ARB No.7608

ISSUE	DATE	DESCRIPTION
A	18.10.2019	ISSUED FOR DA

NOT FOR CONSTRUCTION

KEMBLA STREET



94 Kembra St, Wollongong NSW 2500 PO Box 3061 Wollongong
ph: 02 4228 6400 fax: 02 4221 6455 www.admarchitects.com.au

Project
"KEMBLA CHAMBERS"
NEW A-GRADE OFFICE BUILDING ABOVE
RETAIL AND BASEMENT PARKING
At
Pt.10 D.P657049 & Lot 01 & Pt. 1 D.P 71418
111 - 119 CROWN STREET,
WOLLONGONG NSW


For
TRIPLE ONE CROWN PTY LIMITED

Title
**DEVELOPMENT APPLICATION
SITE PLAN**

Scale 1:250 @ A3	Date OCTOBER 2019
Drawn djm SJ	Checked ADM

Project No. 2018-29	Drawing No. A-101	Issue A
------------------------	----------------------	------------

copyright of adm architects

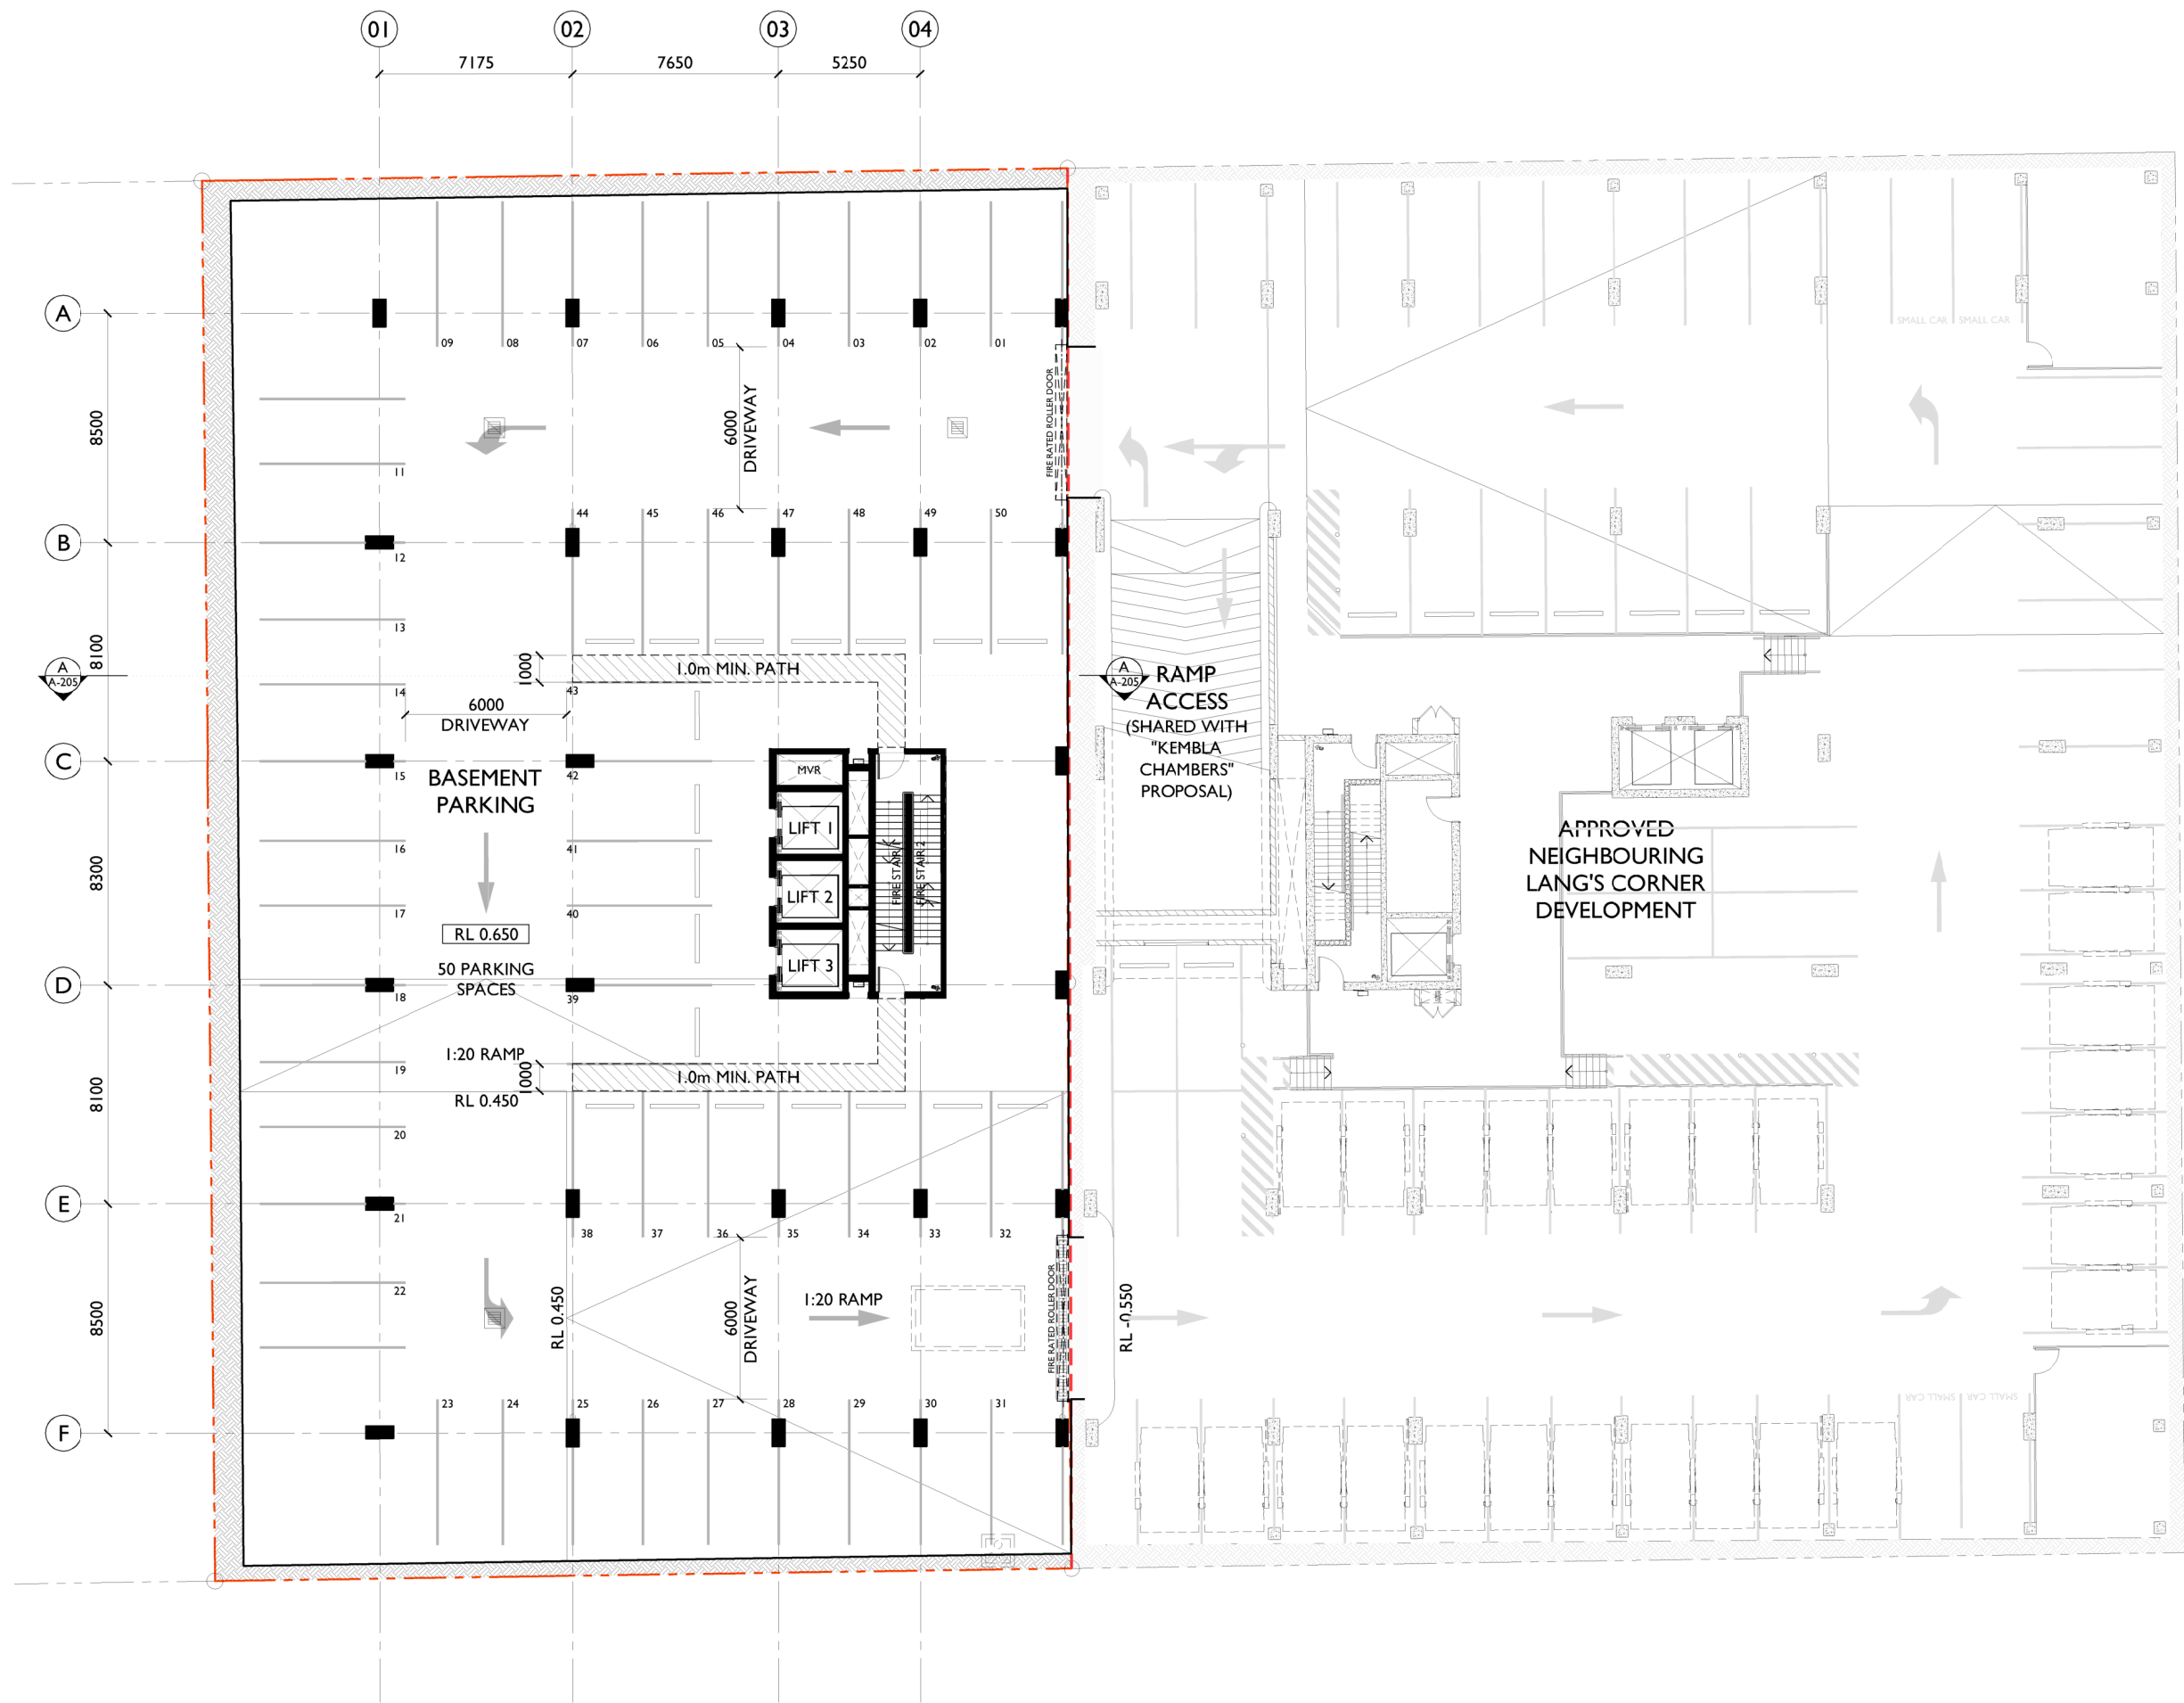

BASEMENT LEVEL 3 PLAN

a COPYRIGHT-These drawings remain the exclusive copyright of ADM Architects. Reproductions in any form whether electronic, digital or otherwise shall not be allowed except by express permission granted in writing by ADM Architects. Holders users and operators of these drawings require proof evidenced in writing that ADM Architects has written permission to use these drawings or shall otherwise be in breach of the Copyright Act and become liable accordingly.
a FIGURED DIMENSIONS- These drawings are not to be scaled. Figured dimensions shall be used in all cases.
a NOMINATED ARCHITECT- The nominated Architect for ADM Projects (Australia) Pty Ltd T/AS ADM Architects is Angelo Di Martino ARB No.7608

ISSUE	DATE	DESCRIPTION
A	18.10.2019	ISSUED FOR DA

NOT FOR CONSTRUCTION



94 Kempls St, Wollongong NSW 2500 PO Box 3061 Wollongong
ph: 02 4228 6400 fax: 02 4221 6455 www.admarchitects.com.au

Project
"KEMBLA CHAMBERS"
NEW A-GRADE OFFICE BUILDING ABOVE
RETAIL AND BASEMENT PARKING
At
Pt.10 D.P657049 & Lot 01 & Pt. 1 D.P 71418
111 - 119 CROWN STREET,
WOLLONGONG NSW
For

TRIPLE ONE CROWN PTY LIMITED

Title DEVELOPMENT APPLICATION BASEMENT LEVEL 3		
Scale 1:250 @ A3	Date OCTOBER 2019	
	Drawn djm SJ	
	Checked ADM	
Project No. 2018-29	Drawing No. A-102	Issue A

copyright of adm architects



Project No.	Drawing No.	Issue
2018-29	A-103	B

Copyright of ADMARCHIREC:



94 Kemia St, Wollongong NSW 2500 PO Box 3061 Wollongong
 ph: 02 4228 6400 fax: 02 4221 6455 www.admarchitects.com.au

"KEMBLA CHAMBERS"
NEW A-GRADE OFFICE BUILDING ABOVE
RETAIL AND BASEMENT PARKING

Pl.10 D.P657049 & Lot 101 & Pl. 1 D.P.71418
111 - 119 CROWN STREET,

WOLLONGONG NSW
For

TRIPLE ONE CROWN PTY LIMITED

Title

DEVELOPMENT APPLICATION
BASEMENT LEVEL 2


Scale

I:250 @ A3	OCTOBER 2019
------------	--------------

Drawn

[illegible]

ADN

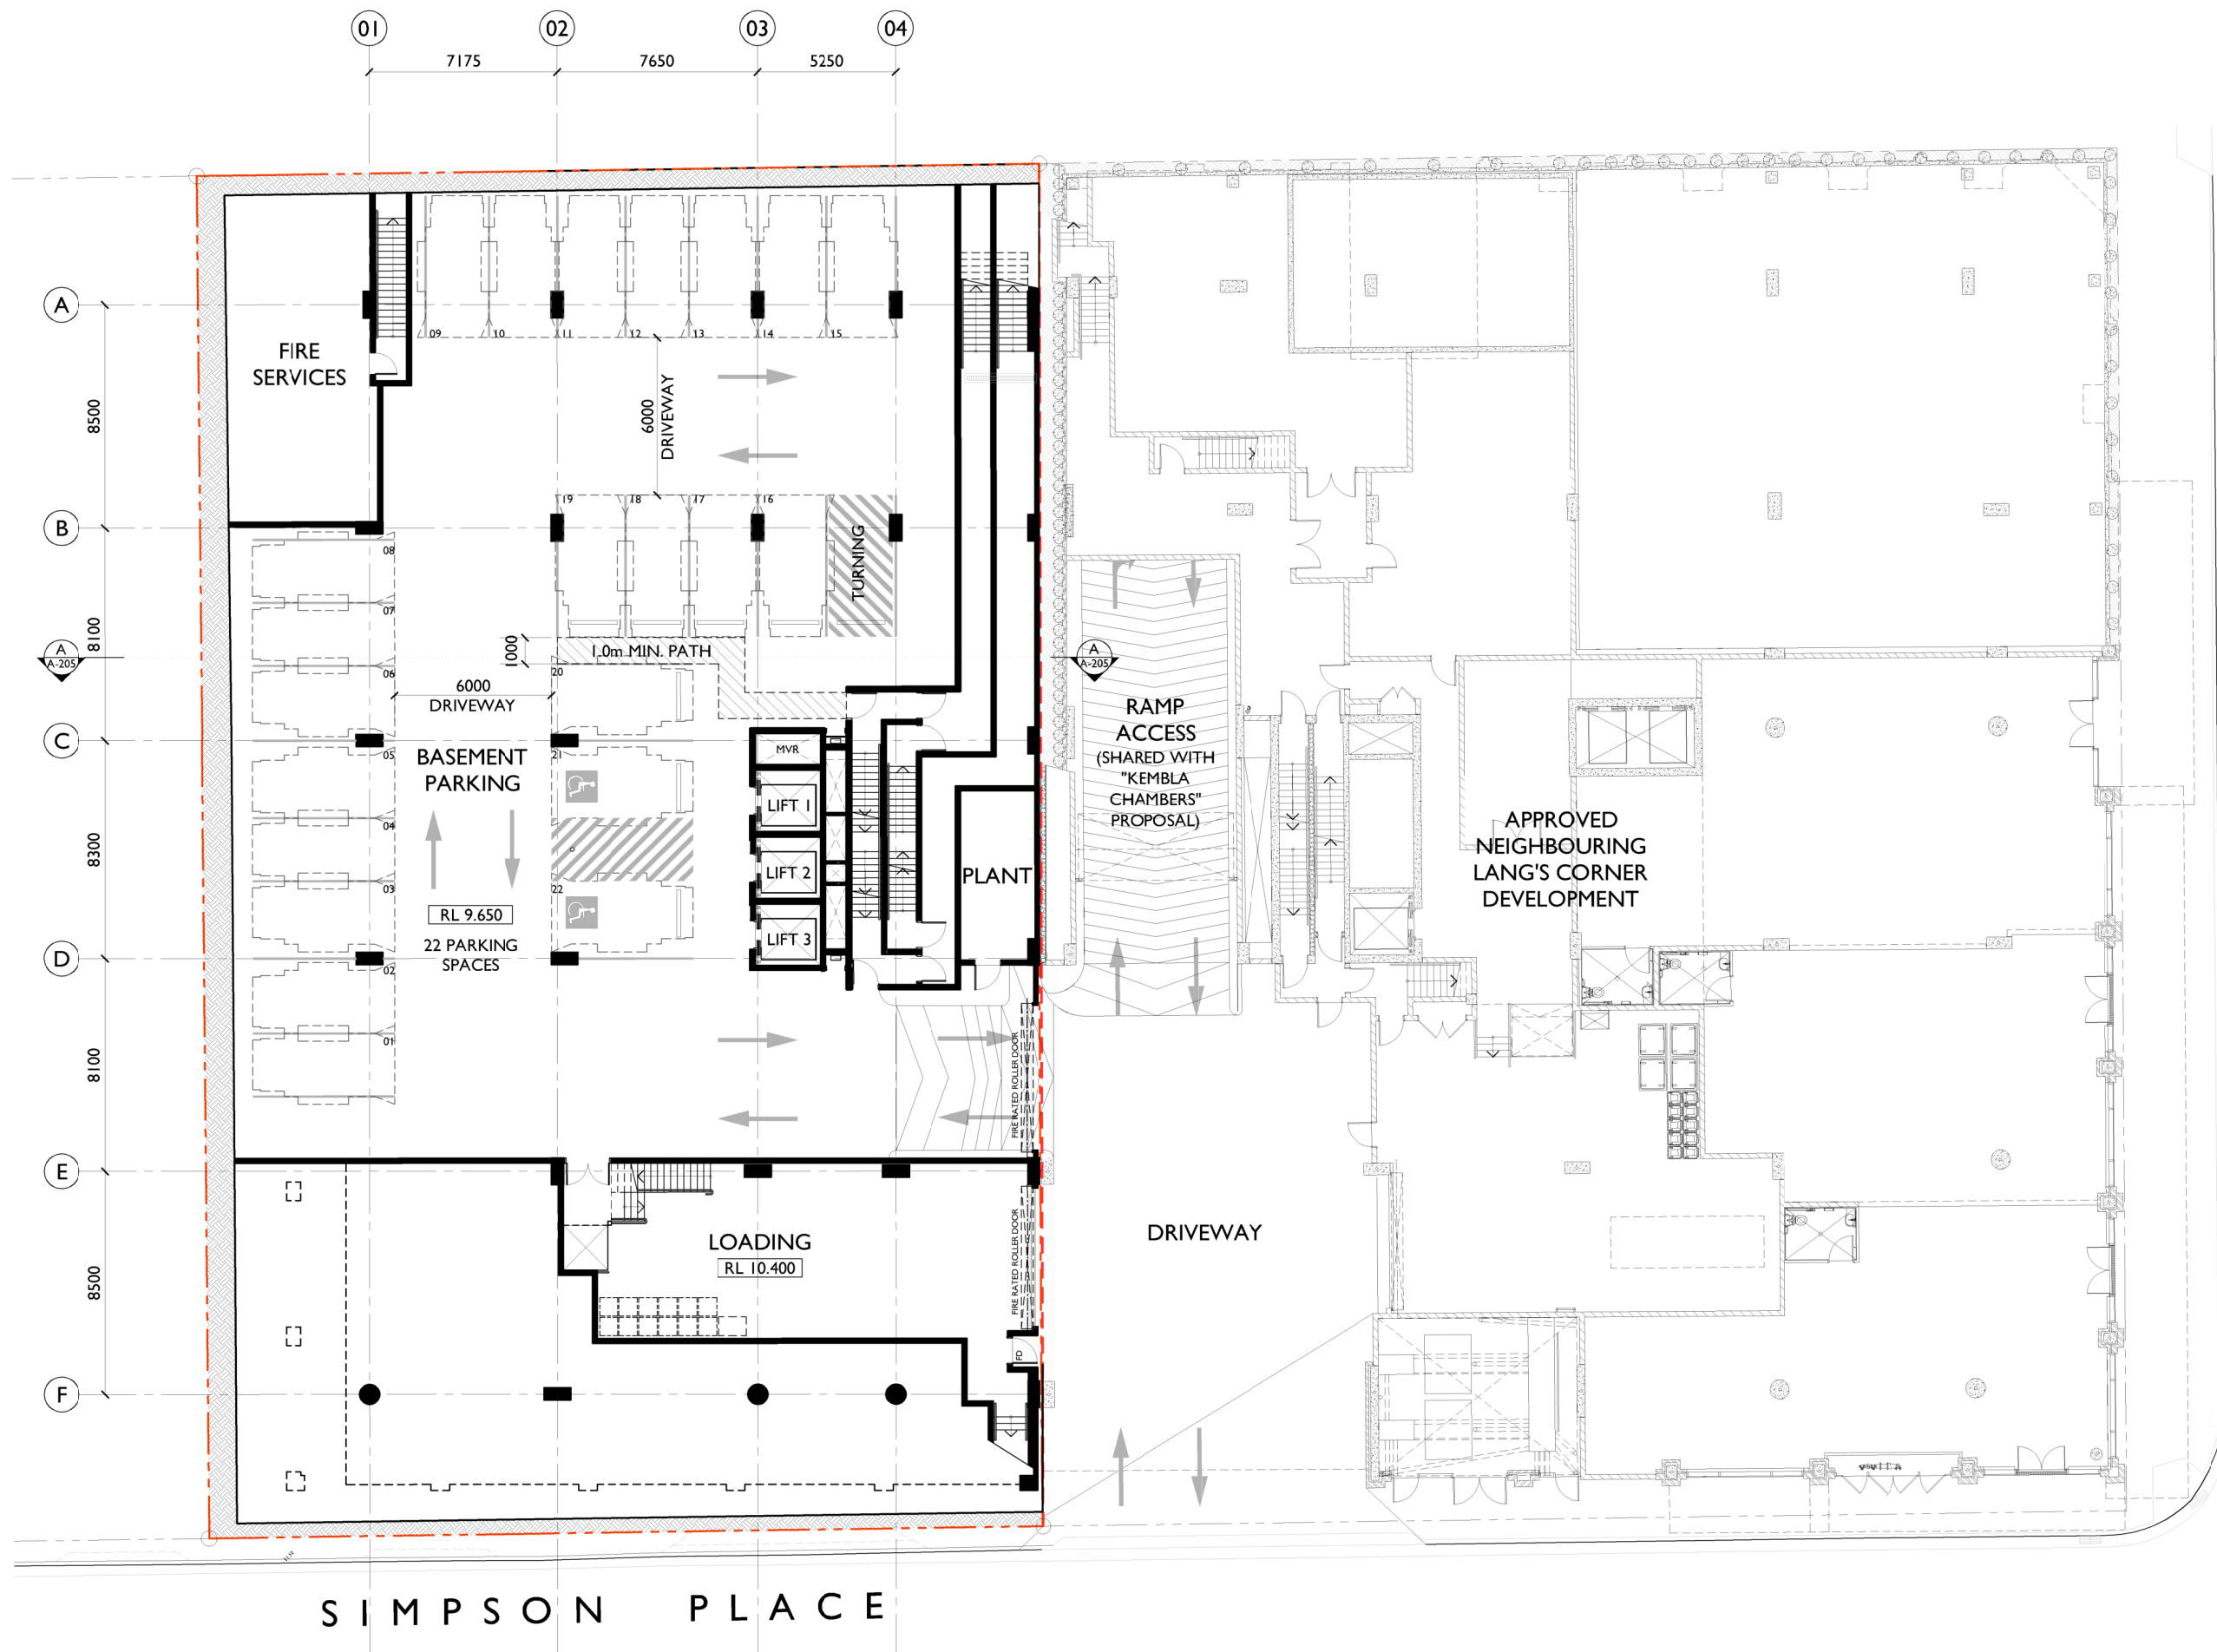

SIMPSON PLACE



LOWER GROUND FLOOR PLAN

a COPYRIGHT-These drawings remain the exclusive copyright of ADM Architects. Reproductions in any form whether electronic, digital or otherwise shall not be allowed except by express permission granted in writing by ADM Architects. Holders users and operators of these drawings require proof evidenced in writing that ADM Architects has written permission to use these drawings or shall otherwise be in breach of the Copyright Act and become liable accordingly.
a FIGURED DIMENSIONS- These drawings are not to be scaled. Figured dimensions shall be used in all cases.
a NOMINATED ARCHITECT- The nominated Architect for ADM Projects (Australia) Pty Ltd T/AS ADM Architects is Angelo Di Martino ARB No.7608

ISSUE	DATE	DESCRIPTION
A	18.10.2019	ISSUED FOR DA

NOT FOR CONSTRUCTION

KEMBLA STREET



94 Kempls St, Wollongong NSW 2500 PO Box 3061 Wollongong
ph: 02 +228 6400 fax: 02 +221 6455 www.admarchitects.com.au

Project
"KEMBLA CHAMBERS"
NEW A-GRADE OFFICE BUILDING ABOVE
RETAIL AND BASEMENT PARKING
At
Pt.10 D.P657049 & Lot 01 & Pt. 1 D.P 71418
111 - 119 CROWN STREET,
WOLLONGONG NSW

For
TRIPLE ONE CROWN PTY LIMITED

Title
DEVELOPMENT APPLICATION
LOWER GROUND FLOOR PLAN

Scale 1:250 @ A3	Date OCTOBER 2019
Drawn djm SJ	Checked ADM

Project No. 2018-29	Drawing No. A-105	Issue A
------------------------	----------------------	------------

copyright of adm architects



a COPYRIGHT-These drawings remain the exclusive copyright of ADM Architects. Reproductions in any form whether electronic, digital or otherwise shall not be allowed except by express permission granted in writing by ADM Architects. Holders users and operators of these drawings require proof evidenced in writing that ADM Architects has written permission to use these drawings or shall otherwise be in breach of the Copyright Act and become liable accordingly.
a FIGURED DIMENSIONS- These drawings are not to be scaled. Figured dimensions shall be used in all cases.
a NOMINATED ARCHITECT- The nominated Architect for ADM Projects (Australia) Pty Ltd T/AS ADM Architects is Angelo Di Martino ARB No.7608

ISSUE	DATE	DESCRIPTION
A	18.10.2019	ISSUED FOR DA

NOT FOR CONSTRUCTION

KEMBLA STREET



94 Kembla St, Wollongong NSW 2500 PO Box 3061 Wollongong
ph: 02 4228 6400 fax: 02 4221 6455 www.admarchitects.com.au

Project
"KEMBLA CHAMBERS"
NEW A-GRADE OFFICE BUILDING ABOVE
RETAIL AND BASEMENT PARKING
At
Pt.10 D.P657049 & Lot 01 & Pt. 1 D.P. 71418
111 - 119 CROWN STREET,
WOLLONGONG NSW

For
TRIPLE ONE CROWN PTY LIMITED

Title
DEVELOPMENT APPLICATION
GROUND FLOOR PLAN

Scale
1:250 @ A3
Date
OCTOBER 2019


Drawn
djm SJ
Checked
ADM

Project No.
2018-29
Drawing No.
A-106
Issue
A

copyright of adm architects



GROUND FLOOR PLAN

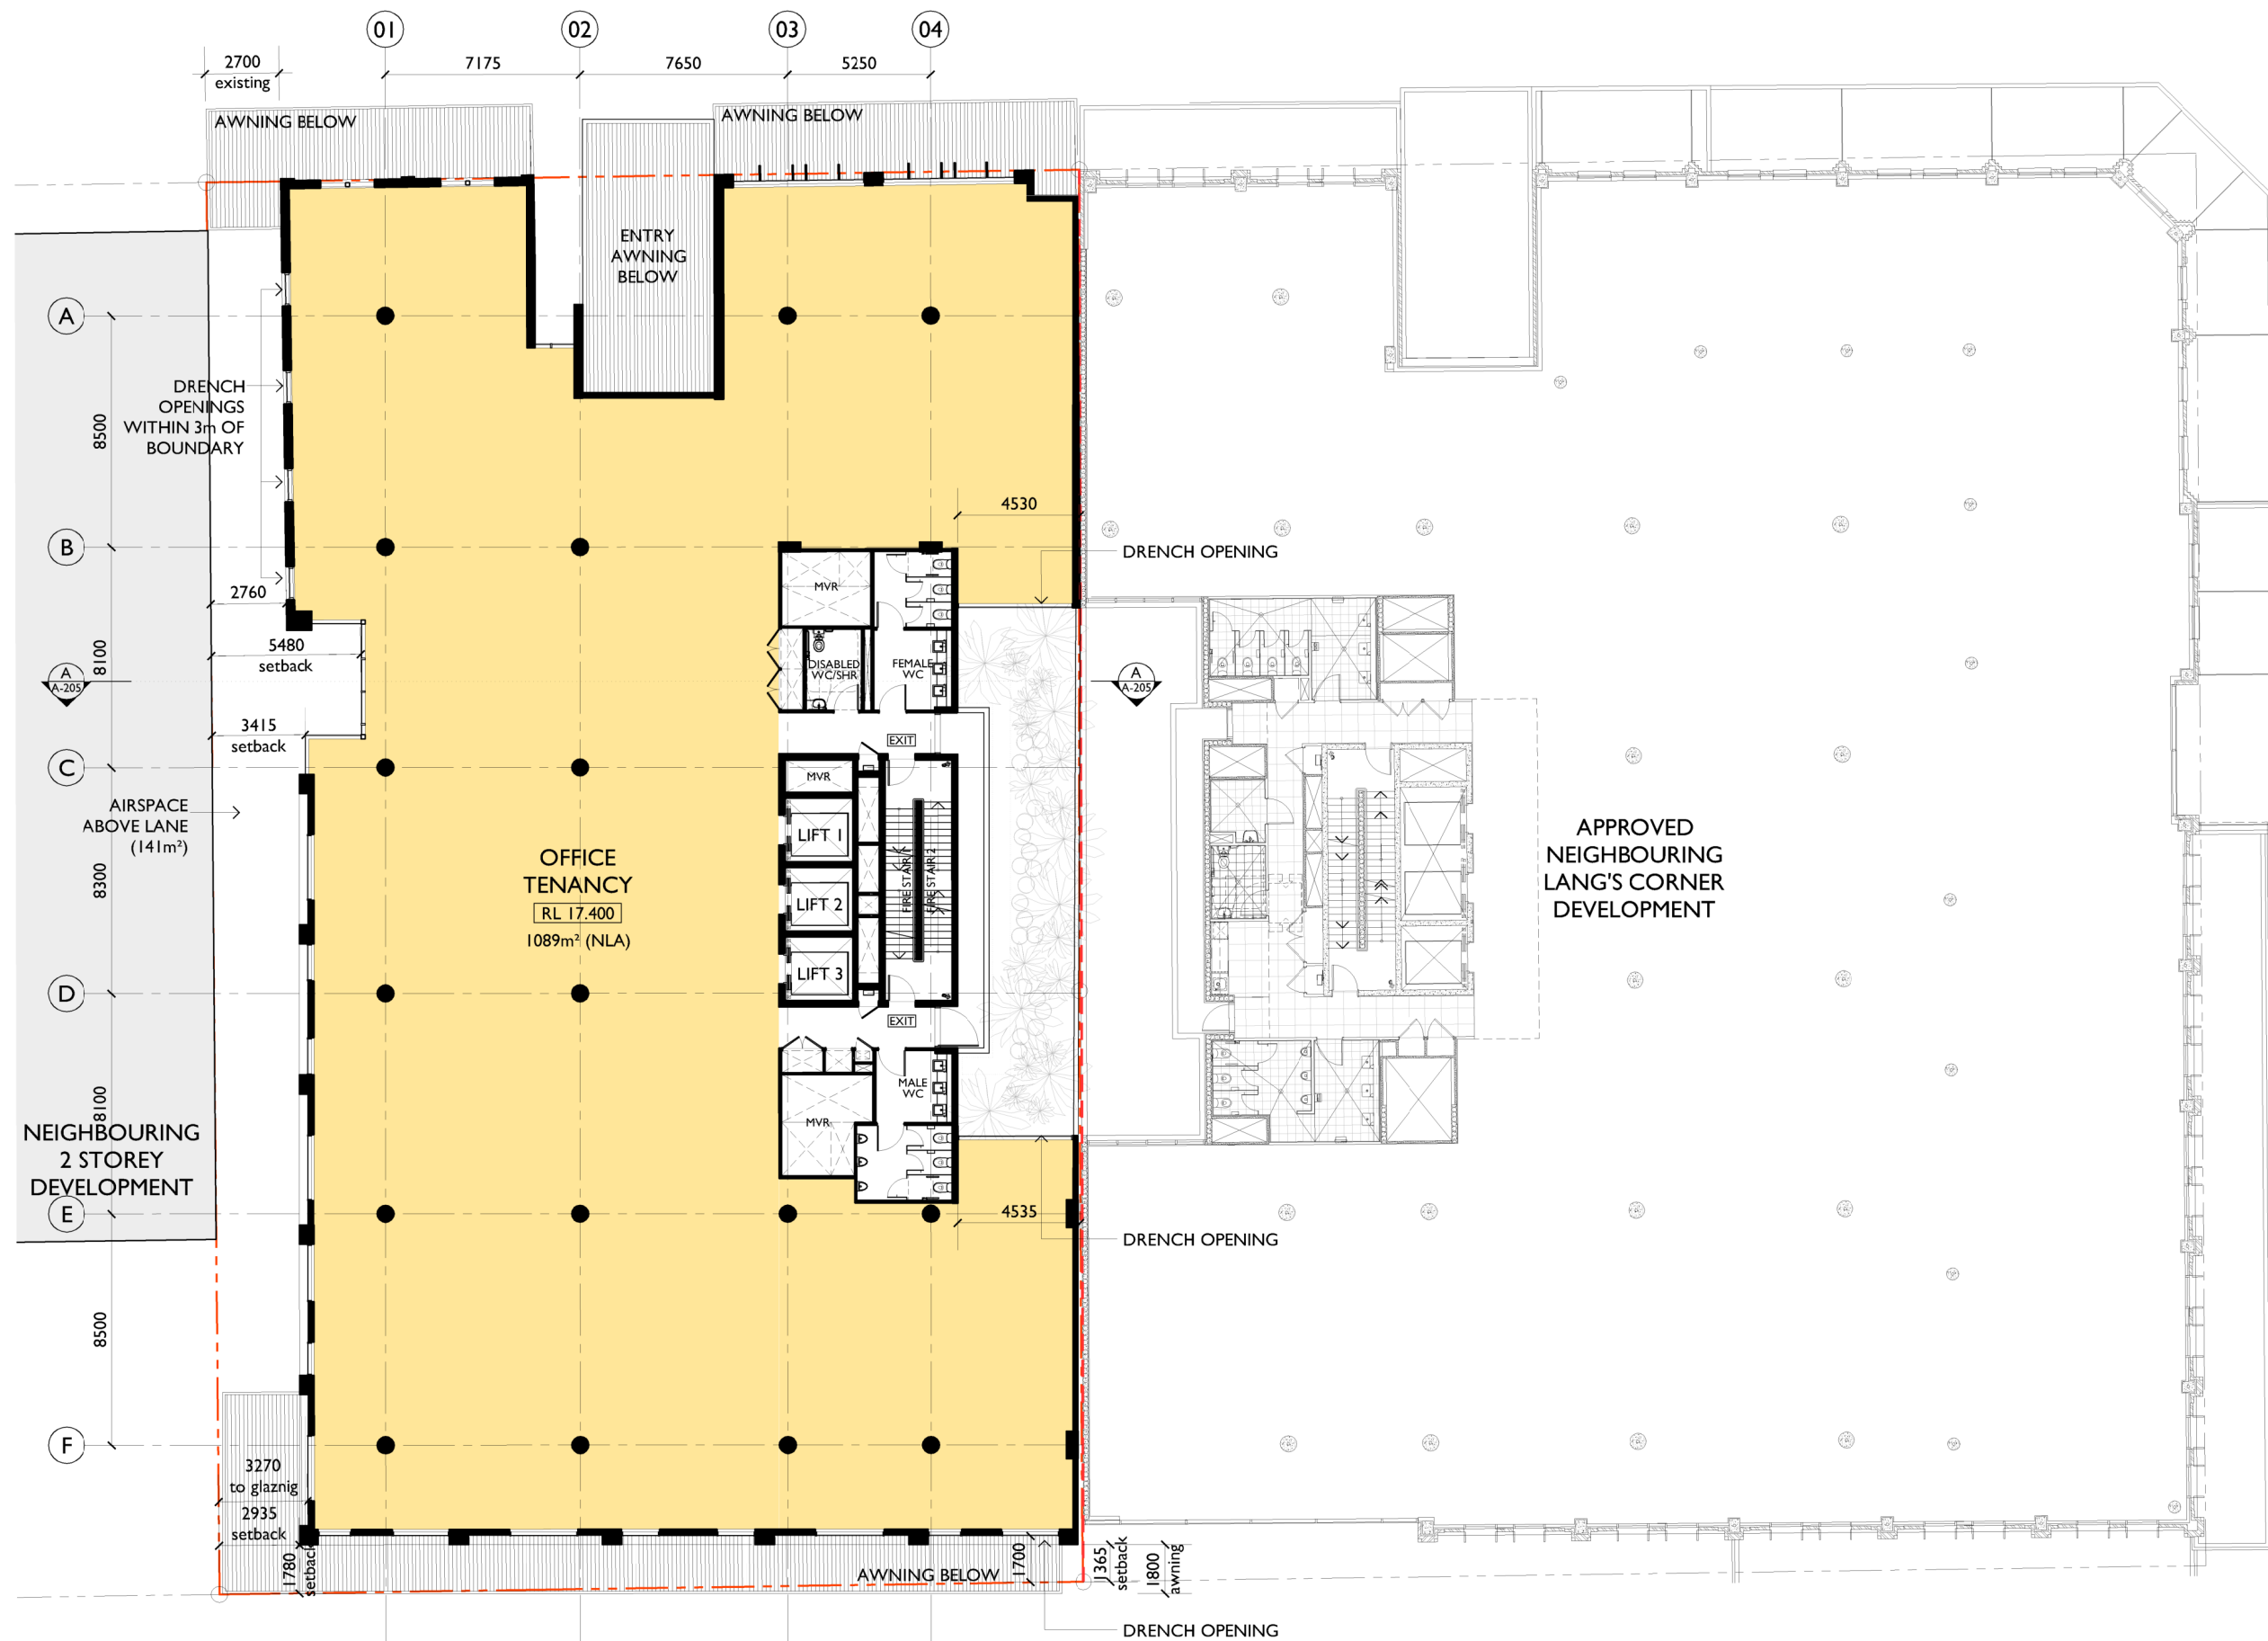

LEVEL 1 FLOOR PLAN

a COPYRIGHT-These drawings remain the exclusive copyright of ADM Architects. Reproductions in any form whether electronic, digital or otherwise shall not be allowed except by express permission granted in writing by ADM Architects. Holders users and operators of these drawings require proof evidenced in writing that ADM Architects has written permission to use these drawings or shall otherwise be in breach of the Copyright Act and become liable accordingly.
a FIGURED DIMENSIONS- These drawings are not to be scaled. Figured dimensions shall be used in all cases.
a NOMINATED ARCHITECT- The nominated Architect for ADM Projects (Australia) Pty Ltd T/AS ADM Architects is Angelo Di Martino ARB No.7608

ISSUE	DATE	DESCRIPTION
A	18.10.2019	ISSUED FOR DA

NOT FOR CONSTRUCTION



94 Kembla St, Wollongong NSW 2500 PO Box 3061 Wollongong
ph: 02 4228 6400 fax: 02 4221 6455 www.admarchitects.com.au

Project
"KEMBLA CHAMBERS"
NEW A-GRADE OFFICE BUILDING ABOVE
RETAIL AND BASEMENT PARKING
At
Pt.10 D.P657049 & Lot 01 & Pt. 1 D.P 71418
111 - 119 CROWN STREET,
WOLLONGONG NSW

For
TRIPLE ONE CROWN PTY LIMITED


Title
DEVELOPMENT APPLICATION
LEVEL 1 FLOOR PLAN

Scale 1:250 @ A3	Date OCTOBER 2019
---------------------	----------------------

Drawn djm SJ
Checked ADM

Project No. 2018-29	Drawing No. A-107	Issue A
------------------------	----------------------	------------

copyright of adm architects

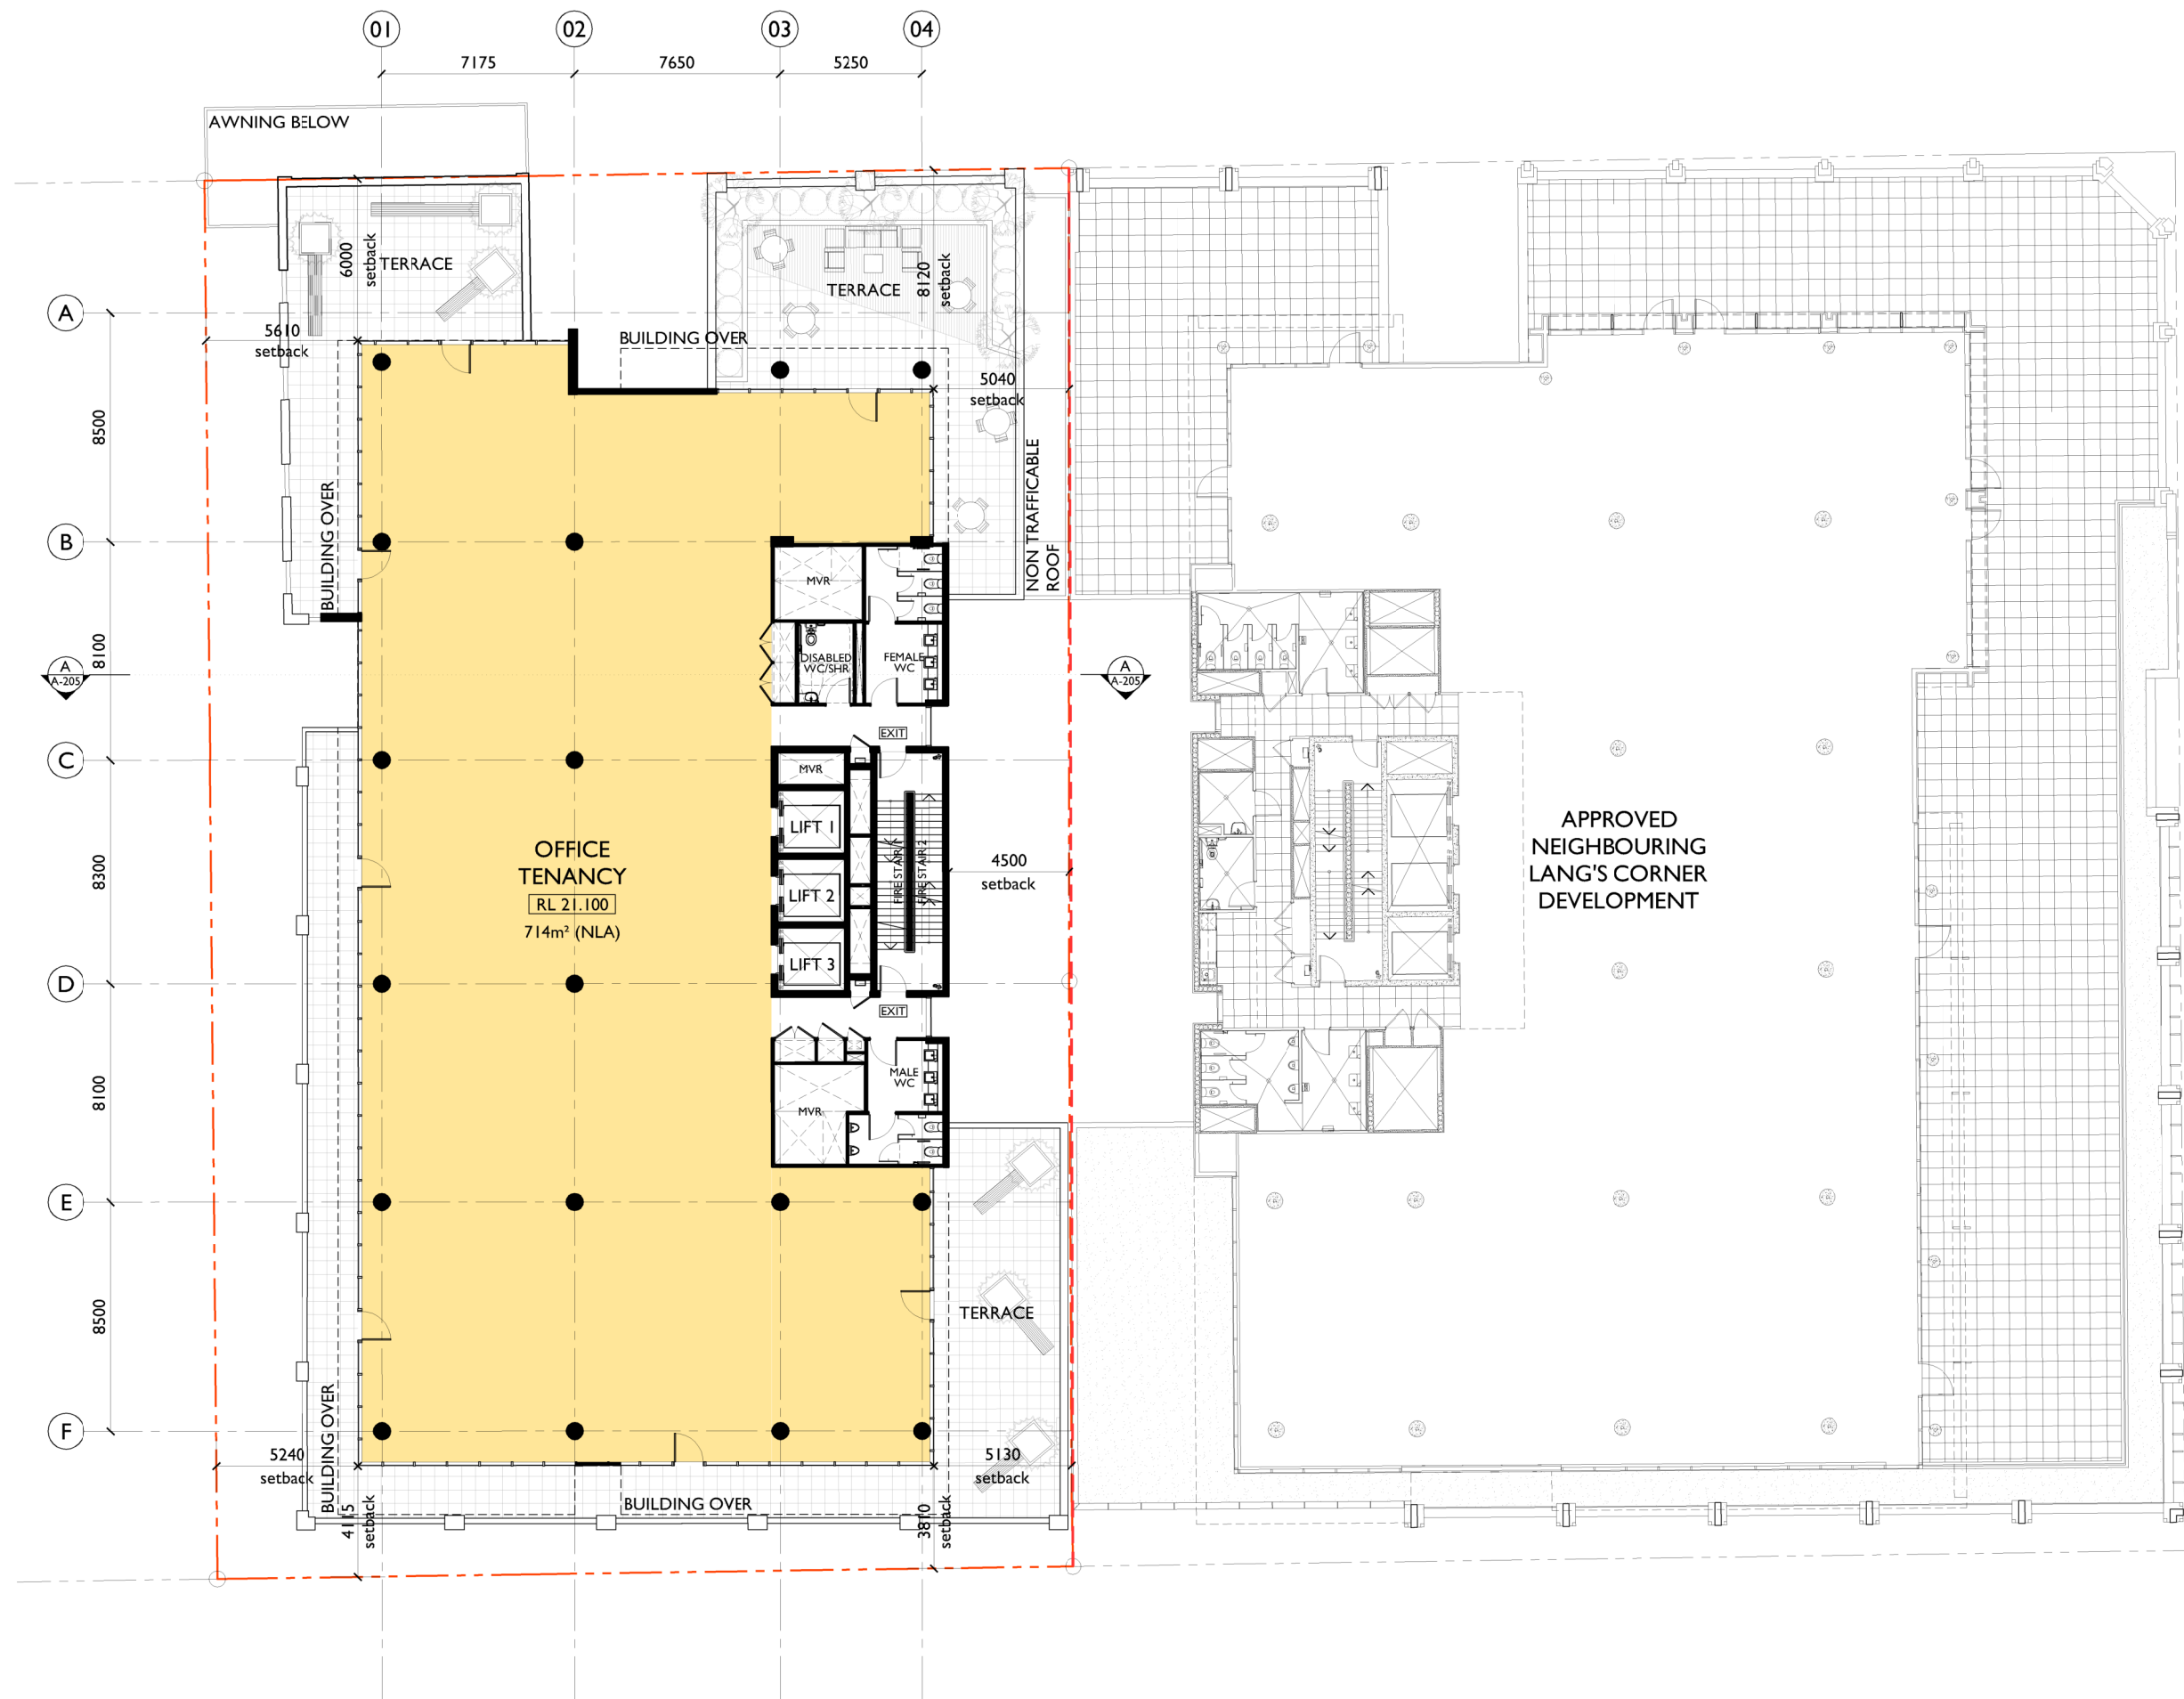

LEVEL 2 FLOOR PLAN

a COPYRIGHT-These drawings remain the exclusive copyright of ADM Architects. Reproductions in any form whether electronic, digital or otherwise shall not be allowed except by express permission granted in writing by ADM Architects. Holders users and operators of these drawings require proof evidenced in writing that ADM Architects has written permission to use these drawings or shall otherwise be in breach of the Copyright Act and become liable accordingly.
a FIGURED DIMENSIONS- These drawings are not to be scaled. Figured dimensions shall be used in all cases.
a NOMINATED ARCHITECT- The nominated Architect for ADM Projects (Australia) Pty Ltd T/AS ADM Architects is Angelo Di Martino ARB No.7608

ISSUE	DATE	DESCRIPTION
A	18.10.2019	ISSUED FOR DA

NOT FOR CONSTRUCTION



94 Kembla St, Wollongong NSW 2500 PO Box 3061 Wollongong
ph: 02 4228 6400 fax: 02 4221 6455 www.admarchitects.com.au

Project
"KEMBLA CHAMBERS"
NEW A-GRADE OFFICE BUILDING ABOVE
RETAIL AND BASEMENT PARKING
At
Pt.10 D.P657049 & Lot 01 & Pt. 1 D.P 71418
111 - 119 CROWN STREET,
WOLLONGONG NSW

For
TRIPLE ONE CROWN PTY LIMITED

Title
DEVELOPMENT APPLICATION
LEVEL 2 FLOOR PLAN


Scale 1:250 @ A3	Date OCTOBER 2019
---------------------	----------------------



Drawn djm SJ
Checked ADM

Project No. 2018-29	Drawing No. A-108	Issue A
------------------------	----------------------	------------

copyright of adm architects

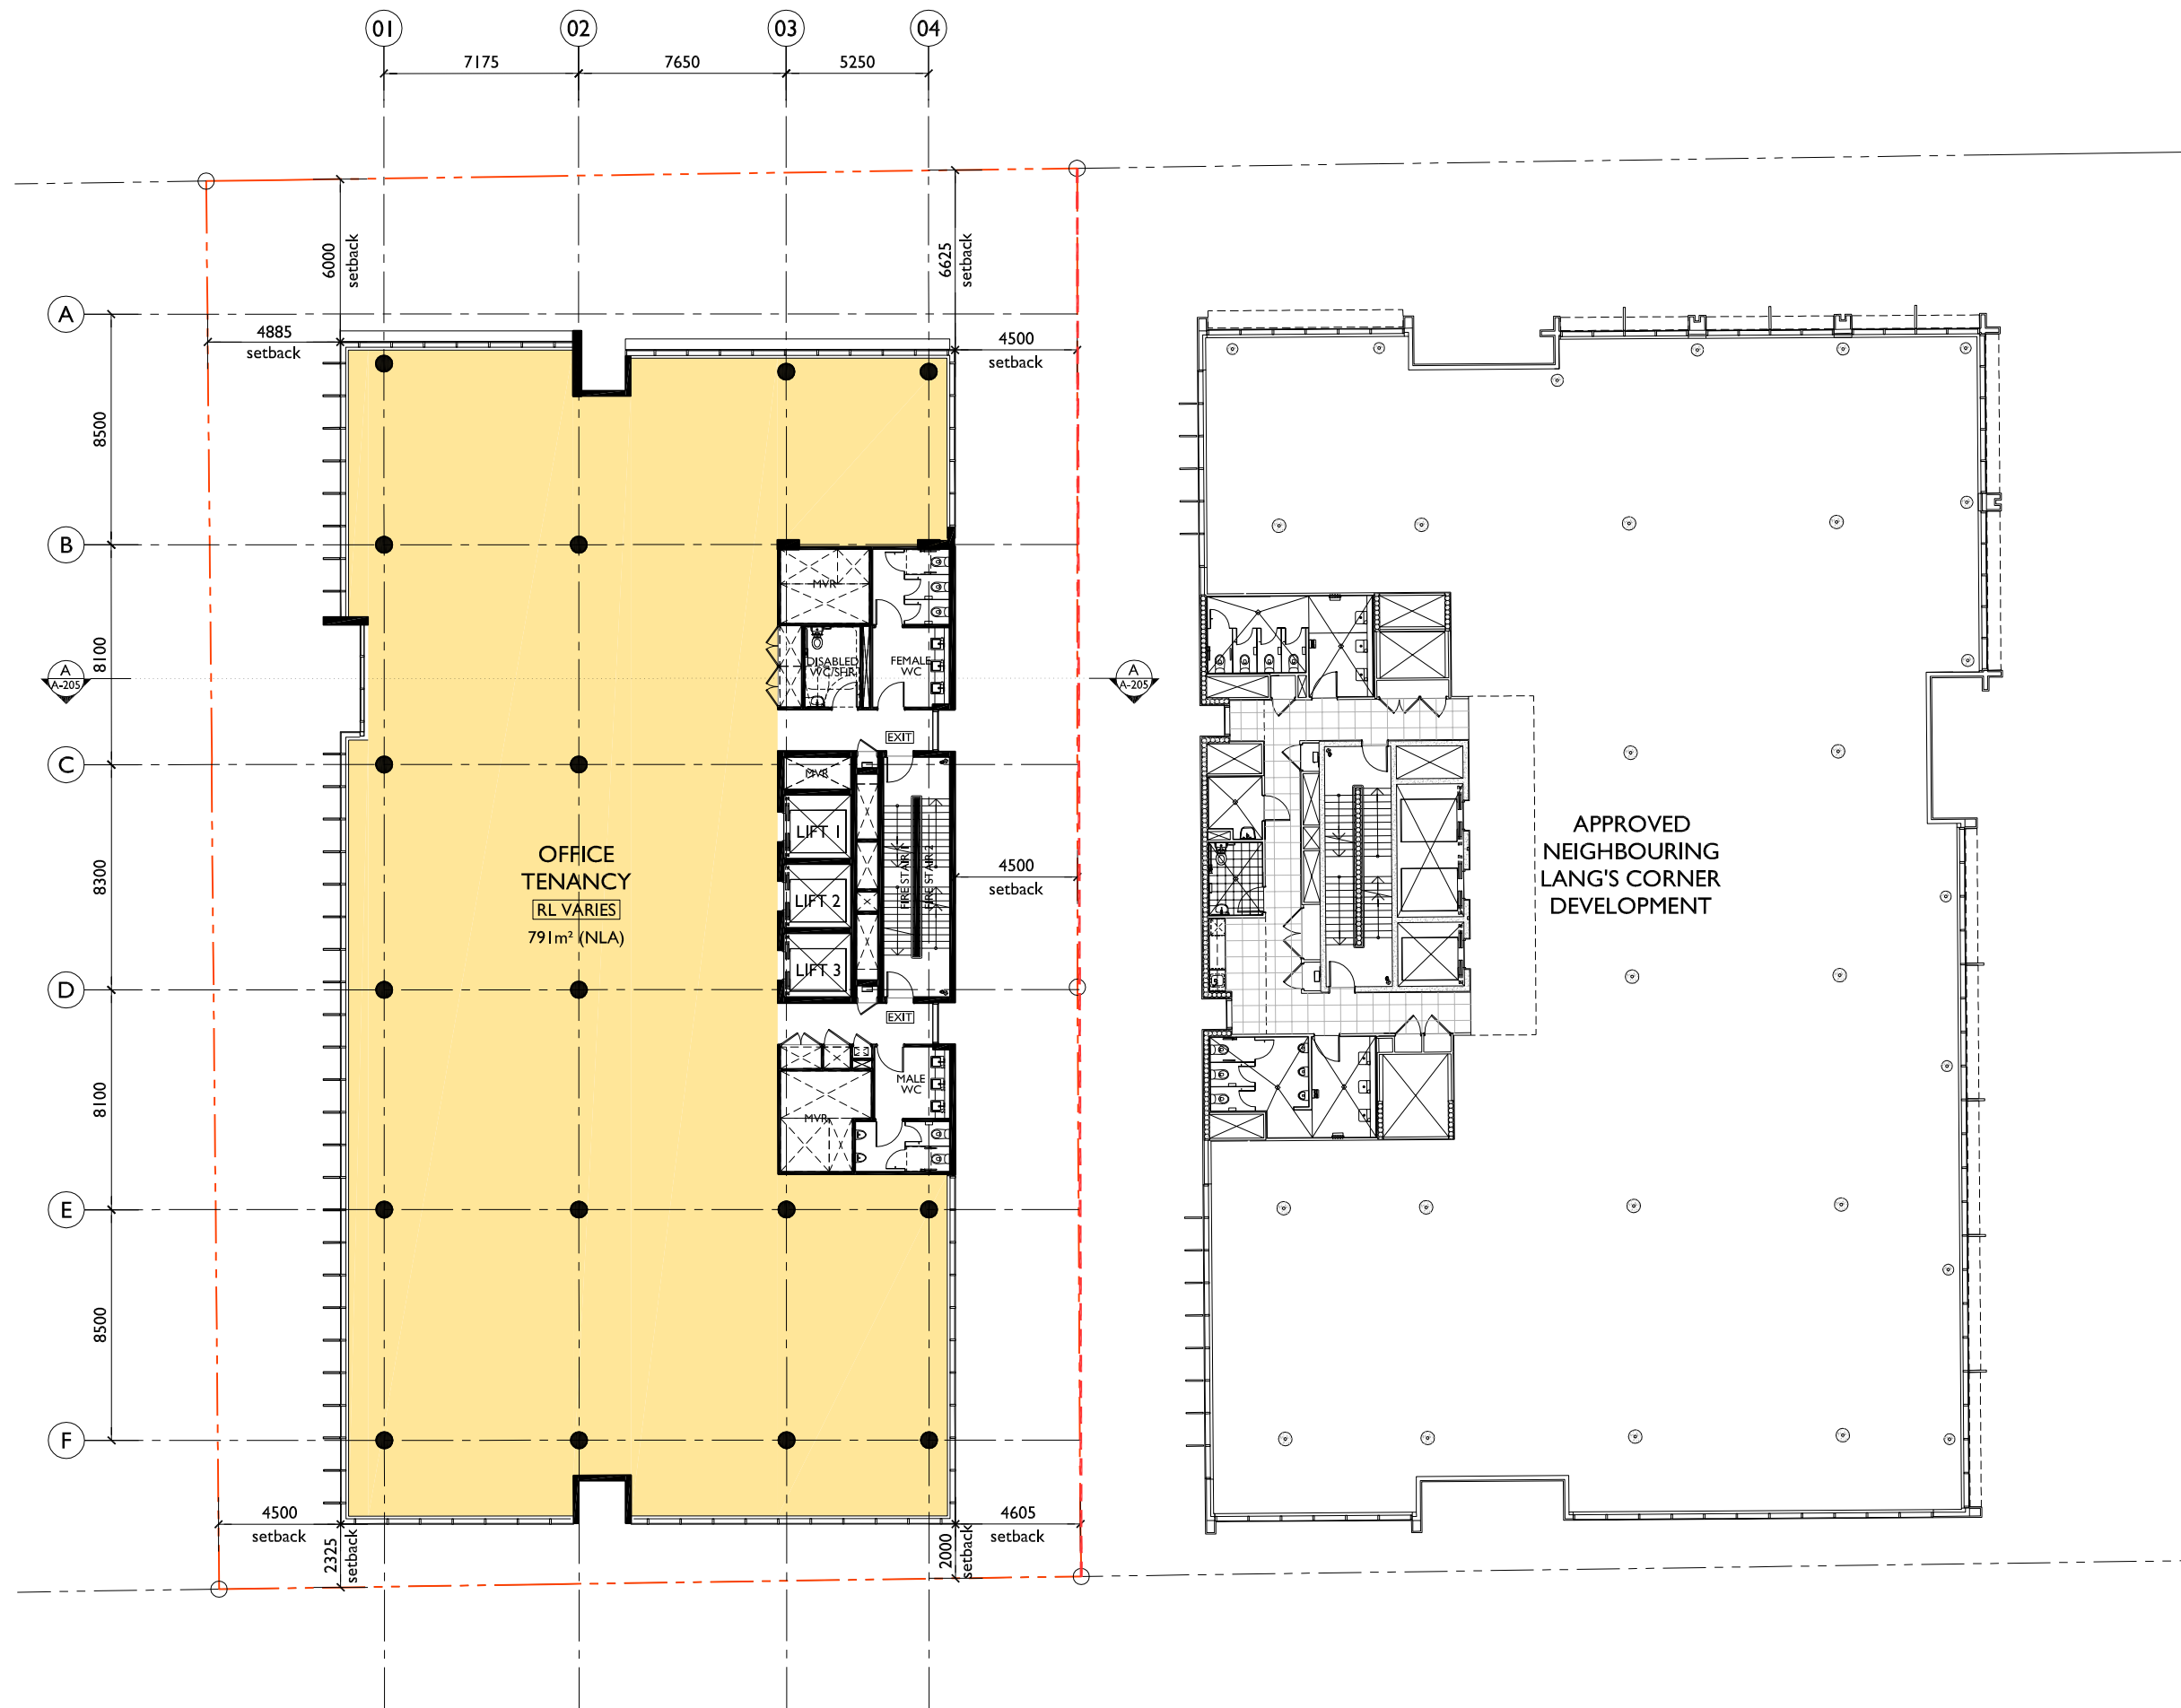

LEVEL 3-10 FLOOR PLAN

a COPYRIGHT-These drawings remain the exclusive copyright of ADM Architects. Reproductions in any form whether electronic, digital or otherwise shall not be allowed except by express permission granted in writing by ADM Architects. Holders users and operators of these drawings require proof evidenced in writing that ADM Architects has written permission to use these drawings or shall otherwise be in breach of the Copyright Act and become liable accordingly.
a FIGURED DIMENSIONS- These drawings are not to be scaled. Figured dimensions shall be used in all cases.
a NOMINATED ARCHITECT- The nominated Architect for ADM Projects (Australia) Pty Ltd T/AS ADM Architects is Angelo Di Martino ARB No.7608

ISSUE	DATE	DESCRIPTION
A	18.10.2019	ISSUED FOR DA

NOT FOR CONSTRUCTION




94 Kembla St, Wollongong NSW 2500 PO Box 3061 Wollongong
ph: 02 4228 6400 fax: 02 4228 6455 www.admarchitects.com.au

Project
"KEMBLA CHAMBERS"
NEW A-GRADE OFFICE BUILDING ABOVE
RETAIL AND BASEMENT PARKING
At
Pt.10 D.P657049 & Lot 101 & Pt. 1 D.P 71418
111 - 119 CROWN STREET,
WOLLONGONG NSW

For
TRIPLE ONE CROWN PTY LIMITED

Title DEVELOPMENT APPLICATION LEVEL 3-10 FLOOR PLAN		
Scale 1:250 @ A3	Date OCTOBER 2019	
	Drawn djm SJ	
	Checked ADM	
Project No. 2018-29	Drawing No. A-109	Issue A

copyright of adm architects

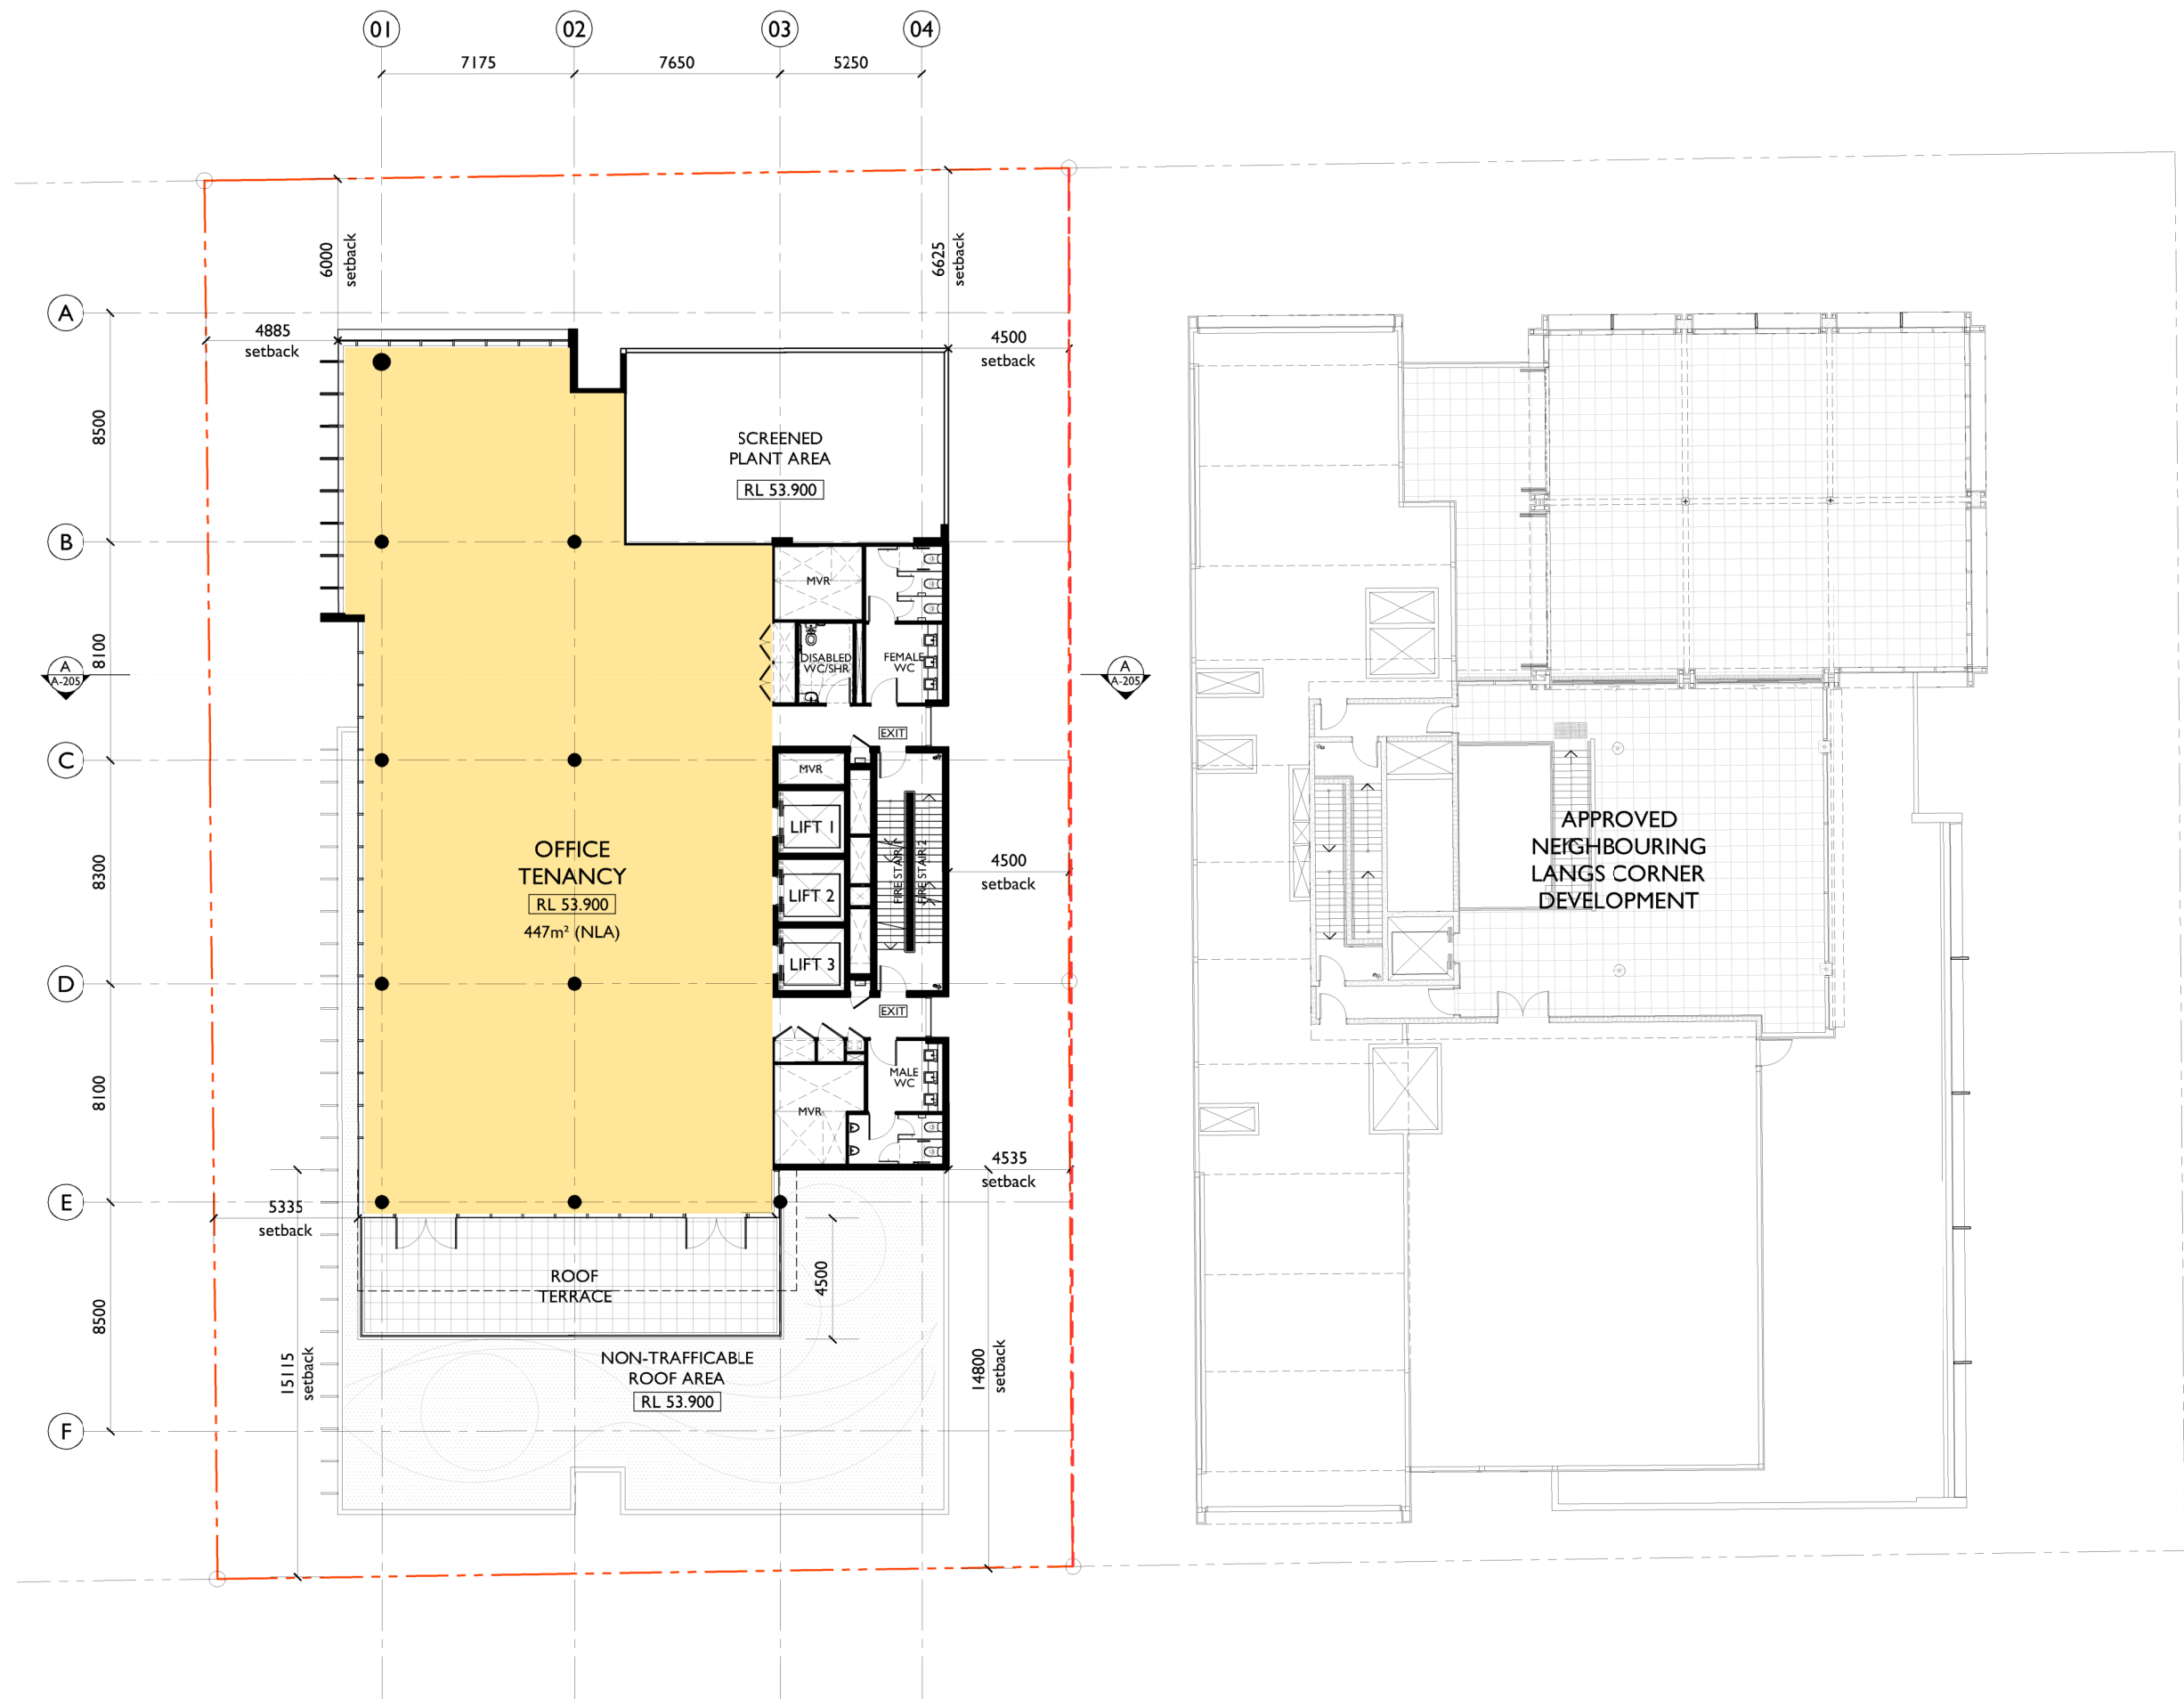

LEVEL 11 FLOOR PLAN

a COPYRIGHT-These drawings remain the exclusive copyright of ADM Architects. Reproductions in any form whether electronic, digital or otherwise shall not be allowed except by express permission granted in writing by ADM Architects. Holders users and operators of these drawings require proof evidenced in writing that ADM Architects has written permission to use these drawings or shall otherwise be in breach of the Copyright Act and become liable accordingly.
a FIGURED DIMENSIONS- These drawings are not to be scaled. Figured dimensions shall be used in all cases.
a NOMINATED ARCHITECT- The nominated Architect for ADM Projects (Australia) Pty Ltd T/AS ADM Architects is Angelo Di Martino ARB No.7608

ISSUE	DATE	DESCRIPTION
A	18.10.2019	ISSUED FOR DA

NOT FOR CONSTRUCTION



94 Kembla St, Wollongong NSW 2500 PO Box 3061 Wollongong
ph: 02 +228 6400 fax: 02 4221 6455 www.admarchitects.com.au

Project
"KEMBLA CHAMBERS"
NEW A-GRADE OFFICE BUILDING ABOVE
RETAIL AND BASEMENT PARKING
At
Pt.10 D.P657049 & Lot 01 & Pt. 1 D.P 71418
111 - 119 CROWN STREET,
WOLLONGONG NSW

For
TRIPLE ONE CROWN PTY LIMITED

Title
DEVELOPMENT APPLICATION
LEVEL 11 FLOOR PLAN


Scale 1:250 @ A3	Date OCTOBER 2019
---------------------	----------------------



Drawn djm SJ
Checked ADM

Project No. 2018-29	Drawing No. A-110	Issue A
------------------------	----------------------	------------

copyright of adm architects

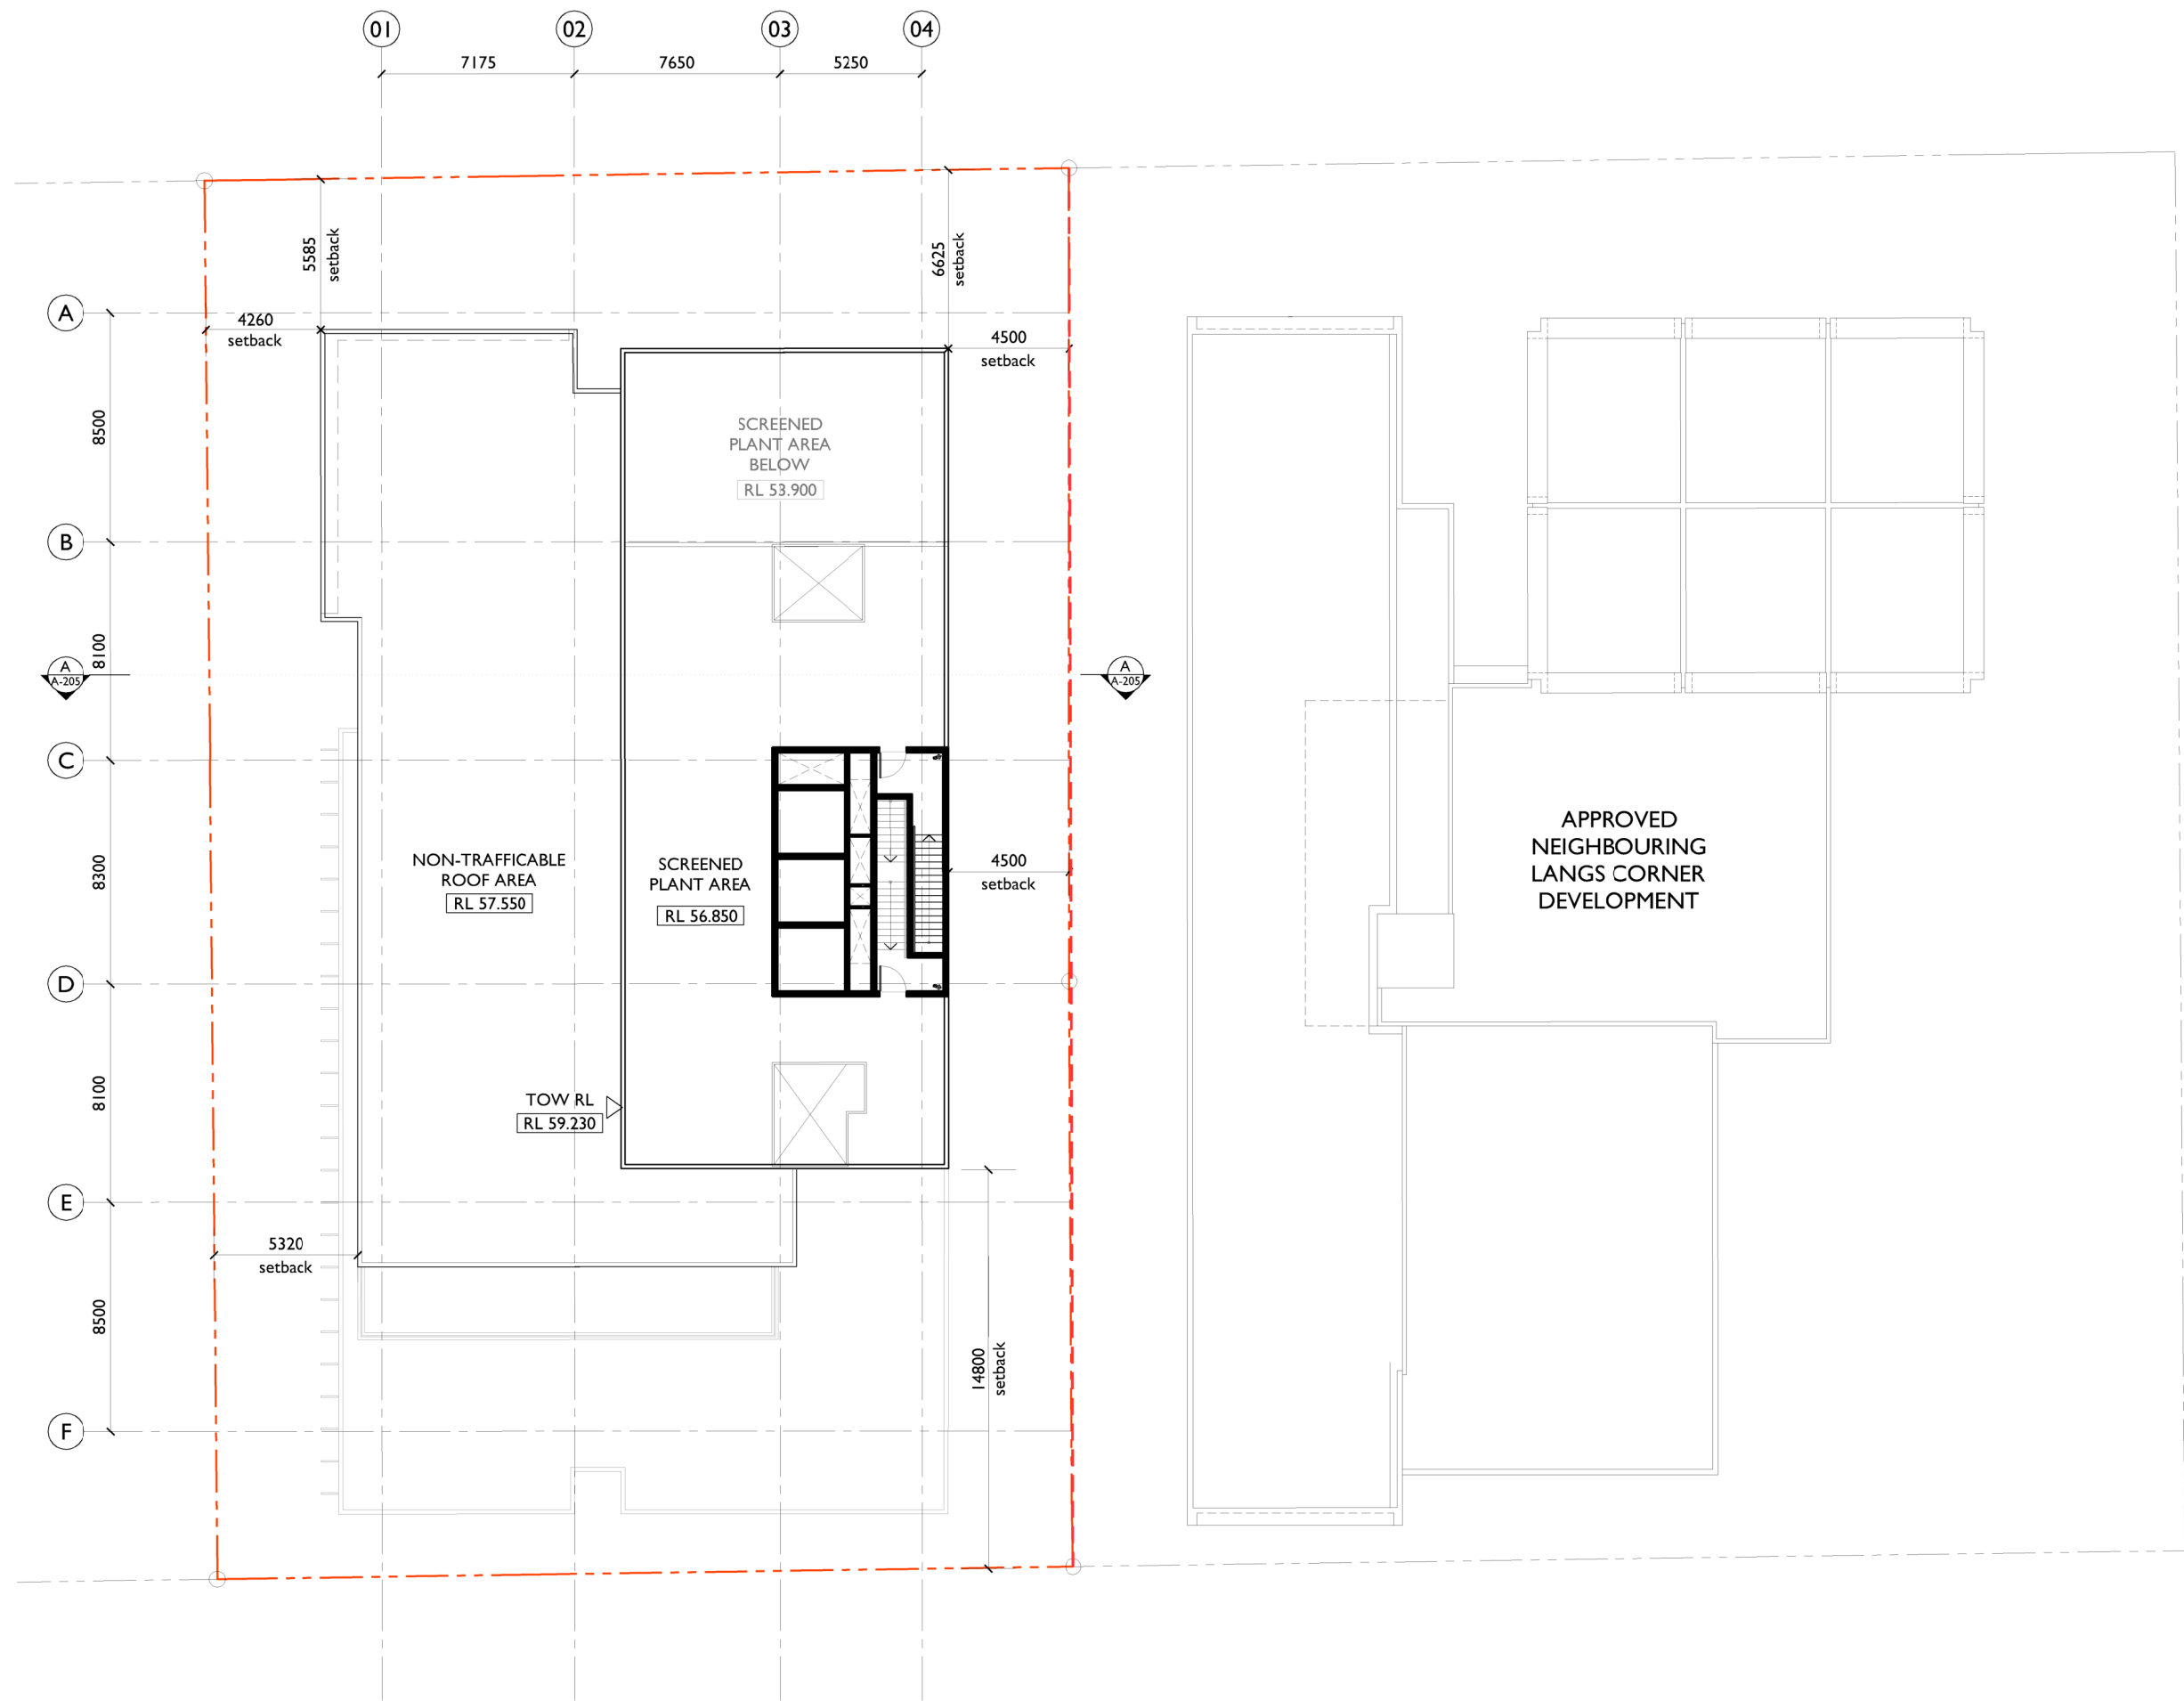

ROOF PLAN

a COPYRIGHT-These drawings remain the exclusive copyright of ADM Architects. Reproductions in any form whether electronic, digital or otherwise shall not be allowed except by express permission granted in writing by ADM Architects. Holders users and operators of these drawings require proof evidenced in writing that ADM Architects has written permission to use these drawings or shall otherwise be in breach of the Copyright Act and become liable accordingly.
a FIGURED DIMENSIONS- These drawings are not to be scaled. Figured dimensions shall be used in all cases.
a NOMINATED ARCHITECT- The nominated Architect for ADM Projects (Australia) Pty Ltd T/AS ADM Architects is Angelo Di Martino ARB No.7608

ISSUE	DATE	DESCRIPTION
A	18.10.2019	ISSUED FOR DA

NOT FOR CONSTRUCTION



94 Kembla St, Wollongong NSW 2500 PO Box 3061 Wollongong
ph: 02 4228 6400 fax: 02 4221 6455 www.admarchitects.com.au

Project
"KEMBLA CHAMBERS"
NEW A-GRADE OFFICE BUILDING ABOVE
RETAIL AND BASEMENT PARKING
At
Pt.10 D.P657049 & Lot 01 & Pt. 1 D.P 71418
111 - 119 CROWN STREET,
WOLLONGONG NSW

For
TRIPLE ONE CROWN PTY LIMITED

Title
DEVELOPMENT APPLICATION
ROOF PLAN

Scale 1:250 @ A3	Date OCTOBER 2019
Drawn djm SJ	Checked ADM

Project No. 2018-29	Drawing No. A-111	Issue
------------------------	----------------------	-------

copyright of adm architects



a COPYRIGHT-These drawings remain the exclusive copyright of ADM Architects. Reproductions in any form whether electronic, digital or otherwise shall not be allowed except by express permission granted in writing by ADM Architects. Holders users and operators of these drawings require proof evidenced in writing that ADM Architects has written permission to use these drawings or shall otherwise be in breach of the Copyright Act and become liable accordingly.
a FIGURED DIMENSIONS- These drawings are not to be scaled. Figured dimensions shall be used in all cases.
a NOMINATED ARCHITECT- The nominated Architect for ADM Projects (Australia) Pty Ltd T/AS ADM Architects is Angelo Di Martino ARB No.7608

ISSUE	DATE	DESCRIPTION
A	18.10.2019	ISSUED FOR DA

NOT FOR CONSTRUCTION



94 Kembla St, Wollongong NSW 2500 PO Box 3061 Wollongong
ph: 02 4228 6400 fax: 02 4221 6455 www.admarchitects.com.au

Project
"KEMBLA CHAMBERS"
NEW A-GRADE OFFICE BUILDING ABOVE
RETAIL AND BASEMENT PARKING
At
Pt.10 D.P657049 & Lot 01 & Pt. 1 D.P 71418
111 - 119 CROWN STREET,
WOLLONGONG NSW
For


TRIPLE ONE CROWN PTY LIMITED

Title
DEVELOPMENT APPLICATION
NORTH ELEVATION

Scale 1:250 @ A3	Date OCTOBER 2019
Drawn djm SJ	Checked ADM

ProjectNo. 2018-29	Drawing No. A-201	Issue A
-----------------------	----------------------	------------

copyright of adm architects

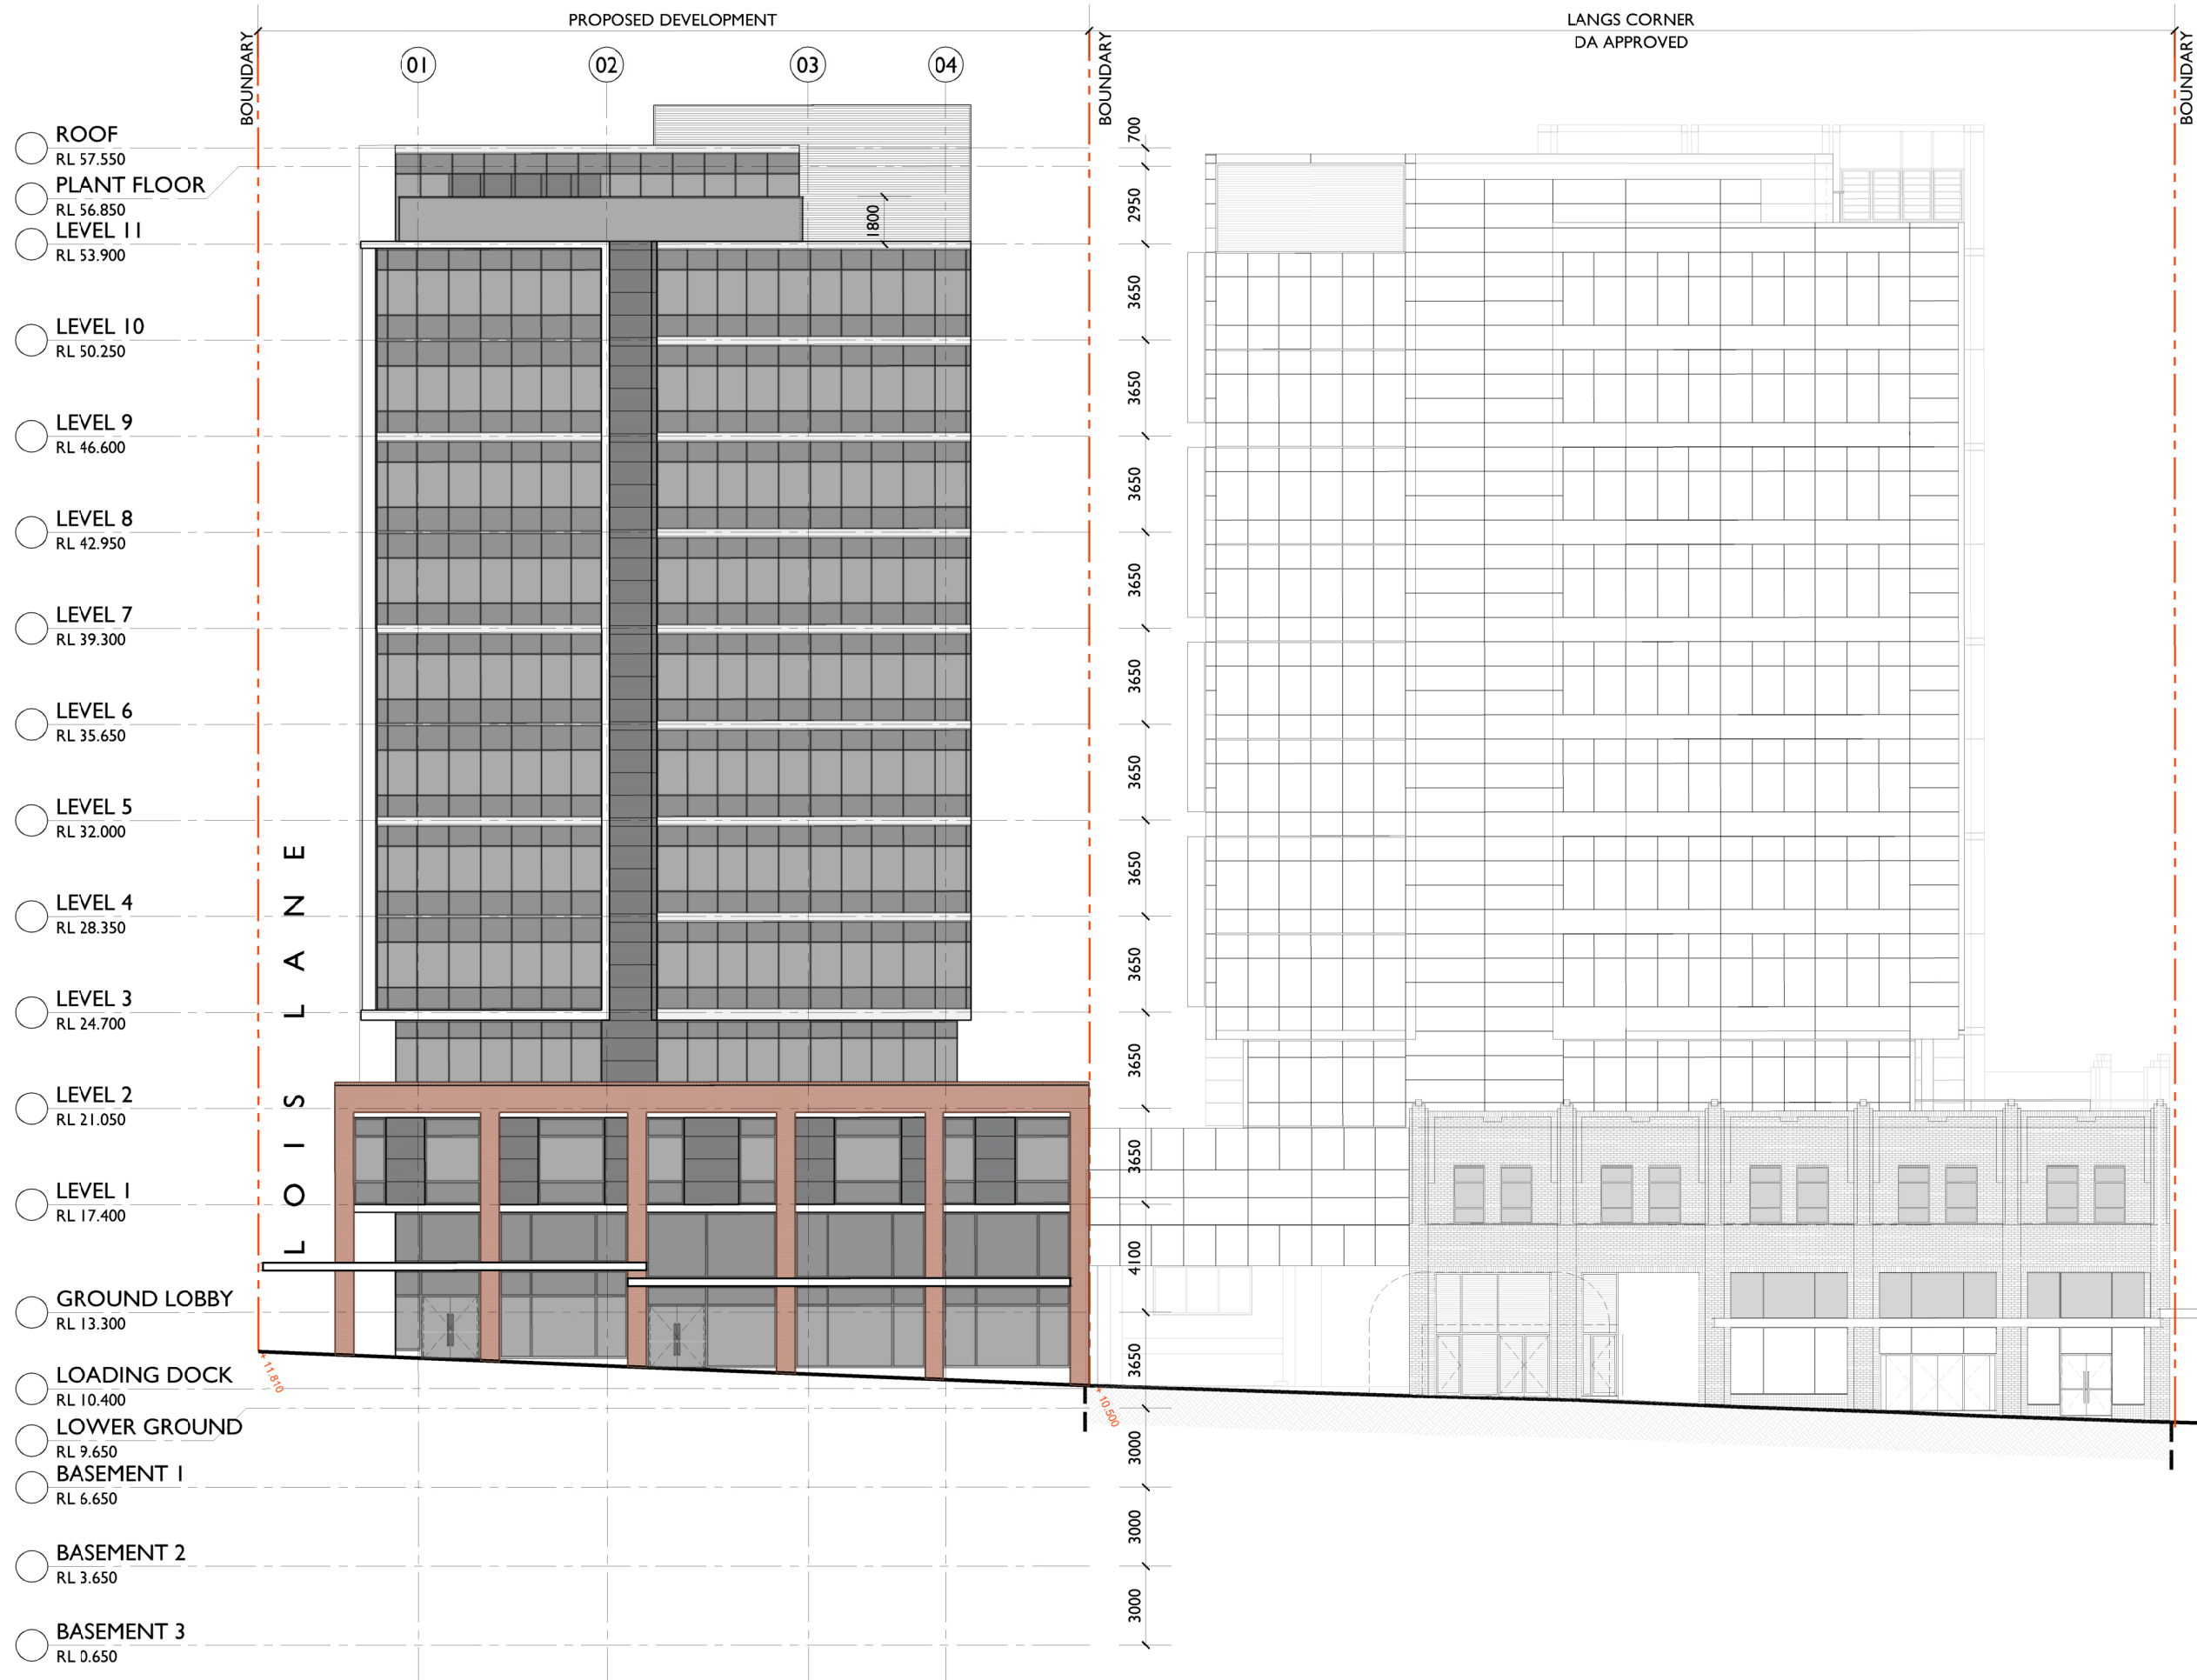

SOUTH ELEVATION
SIMPSON PLACE ASPECT

a COPYRIGHT-These drawings remain the exclusive copyright of ADM Architects. Reproductions in any form whether electronic, digital or otherwise shall not be allowed except by express permission granted in writing by ADM Architects. Holders users and operators of these drawings require proof evidenced in writing that ADM Architects has written permission to use these drawings or shall otherwise be in breach of the Copyright Act and become liable accordingly.
a FIGURED DIMENSIONS- These drawings are not to be scaled. Figured dimensions shall be used in all cases.
a NOMINATED ARCHITECT- The nominated Architect for ADM Projects (Australia) Pty Ltd T/AS ADM Architects is Angelo Di Martino ARB No.7608

ISSUE	DATE	DESCRIPTION
A	18.10.2019	ISSUED FOR DA

NOT FOR CONSTRUCTION



94 Kembla St, Wollongong NSW 2500 PO Box 3061 Wollongong
ph: 02 4228 6400 fax: 02 4221 6455 www.admarchitects.com.au

Project
"KEMBLA CHAMBERS"
NEW A-GRADE OFFICE BUILDING ABOVE
RETAIL AND BASEMENT PARKING
At
Pt.10 D.P657049 & Lot 01 & Pt. 1 D.P 71418
111 - 119 CROWN STREET,
WOLLONGONG NSW
For

TRIPLE ONE CROWN PTY LIMITED

Title
DEVELOPMENT APPLICATION
SOUTH / SIMPSON PLACE ELEVATION

Scale 1:250 @ A3	Date OCTOBER 2019
Drawn djm SJ	Checked ADM


ProjectNo. 2018-29	Drawing No. A-203	Issue A
-----------------------	----------------------	------------

copyright of adm architects



ISSUE	DATE	DESCRIPTION
A	18.10.2019	ISSUED FOR DA

NOT FOR CONSTRUCTION

 


TRIPLE ONE CROWN PTY LIMITED

Title
DEVELOPMENT APPLICATION
EAST ELEVATION

Scale 1:250 @ A3	Date OCTOBER 2019
	Drawn djm SJ
	Checked ADM

Project No.	Drawing No.	Issue
2018-29	A-202	A

CROWN STREET MALL

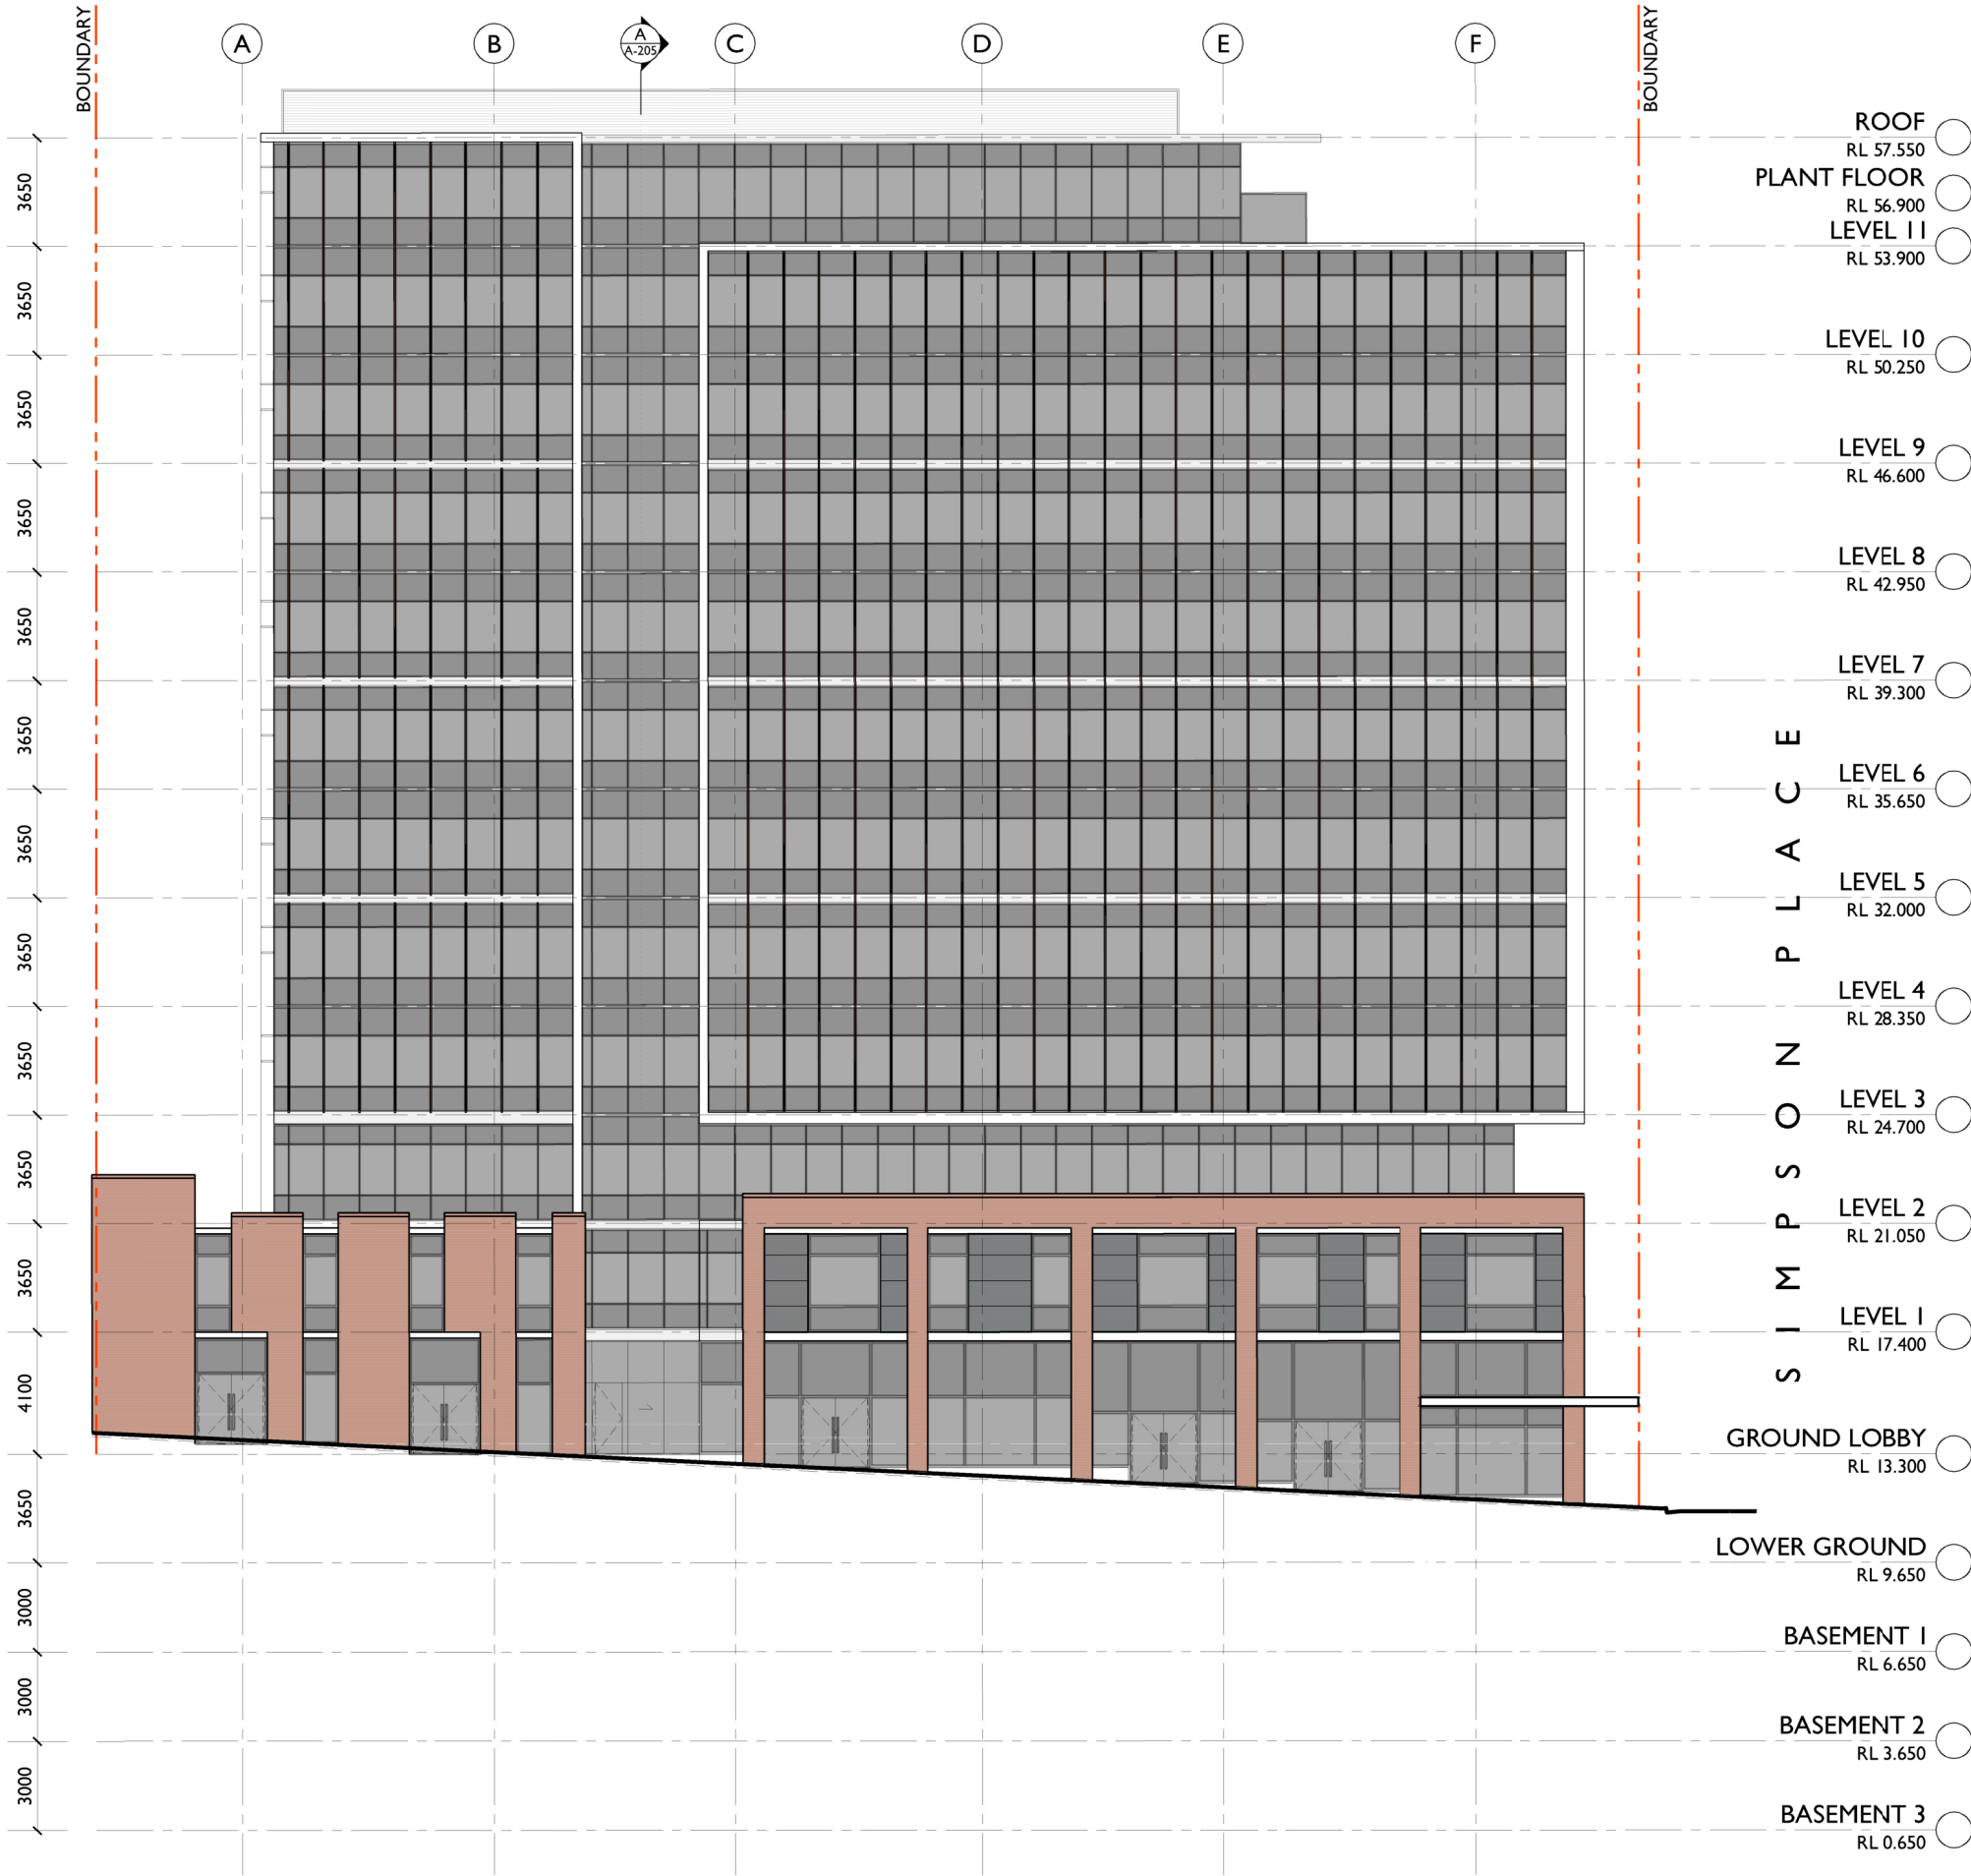

WEST ELEVATION
LOIS LANE ASPECT

- ROOF
RL 57.550
- PLANT FLOOR
RL 56.900
- LEVEL 11
RL 53.900
- LEVEL 10
RL 50.250
- LEVEL 9
RL 46.600
- LEVEL 8
RL 42.950
- LEVEL 7
RL 39.300
- LEVEL 6
RL 35.650
- LEVEL 5
RL 32.000
- LEVEL 4
RL 28.350
- LEVEL 3
RL 24.700
- LEVEL 2
RL 21.050
- LEVEL 1
RL 17.400
- GROUND LOBBY
RL 13.300
- LOWER GROUND
RL 9.650
- BASEMENT 1
RL 6.650
- BASEMENT 2
RL 3.650
- BASEMENT 3
RL 0.650

a COPYRIGHT-These drawings remain the exclusive copyright of ADM Architects. Reproductions in any form whether electronic, digital or otherwise shall not be allowed except by express permission granted in writing by ADM Architects. Holders users and operators of these drawings require proof evidenced in writing that ADM Architects has written permission to use these drawings or shall otherwise be in breach of the Copyright Act and become liable accordingly.
a FIGURED DIMENSIONS- These drawings are not to be scaled. Figured dimensions shall be used in all cases.
a NOMINATED ARCHITECT- The nominated Architect for ADM Projects (Australia) Pty Ltd T/AS ADM Architects is Angelo Di Martino ARB No.7608

ISSUE	DATE	DESCRIPTION
A	18.10.2019	ISSUED FOR DA

NOT FOR CONSTRUCTION



94 Kembla St, Wollongong NSW 2500 PO Box 3061 Wollongong
ph: 02 4228 6400 fax: 02 4221 6455 www.admarchitects.com.au

Project
"KEMBLA CHAMBERS"
NEW A-GRADE OFFICE BUILDING ABOVE
RETAIL AND BASEMENT PARKING
At
Pt.10 D.P657049 & Lot 01 & Pt. 1 D.P 71418
111 - 119 CROWN STREET,
WOLLONGONG NSW

For
TRIPLE ONE CROWN PTY LIMITED

Title
DEVELOPMENT APPLICATION
WEST / LOIS LANE ELEVATION



Scale 1:250 @ A3	Date OCTOBER 2019
Drawn djm SJ	Checked ADM

Project No. 2018-29	Drawing No. A-204	Issue A
------------------------	----------------------	------------

copyright of adm architects



SECTION A-A

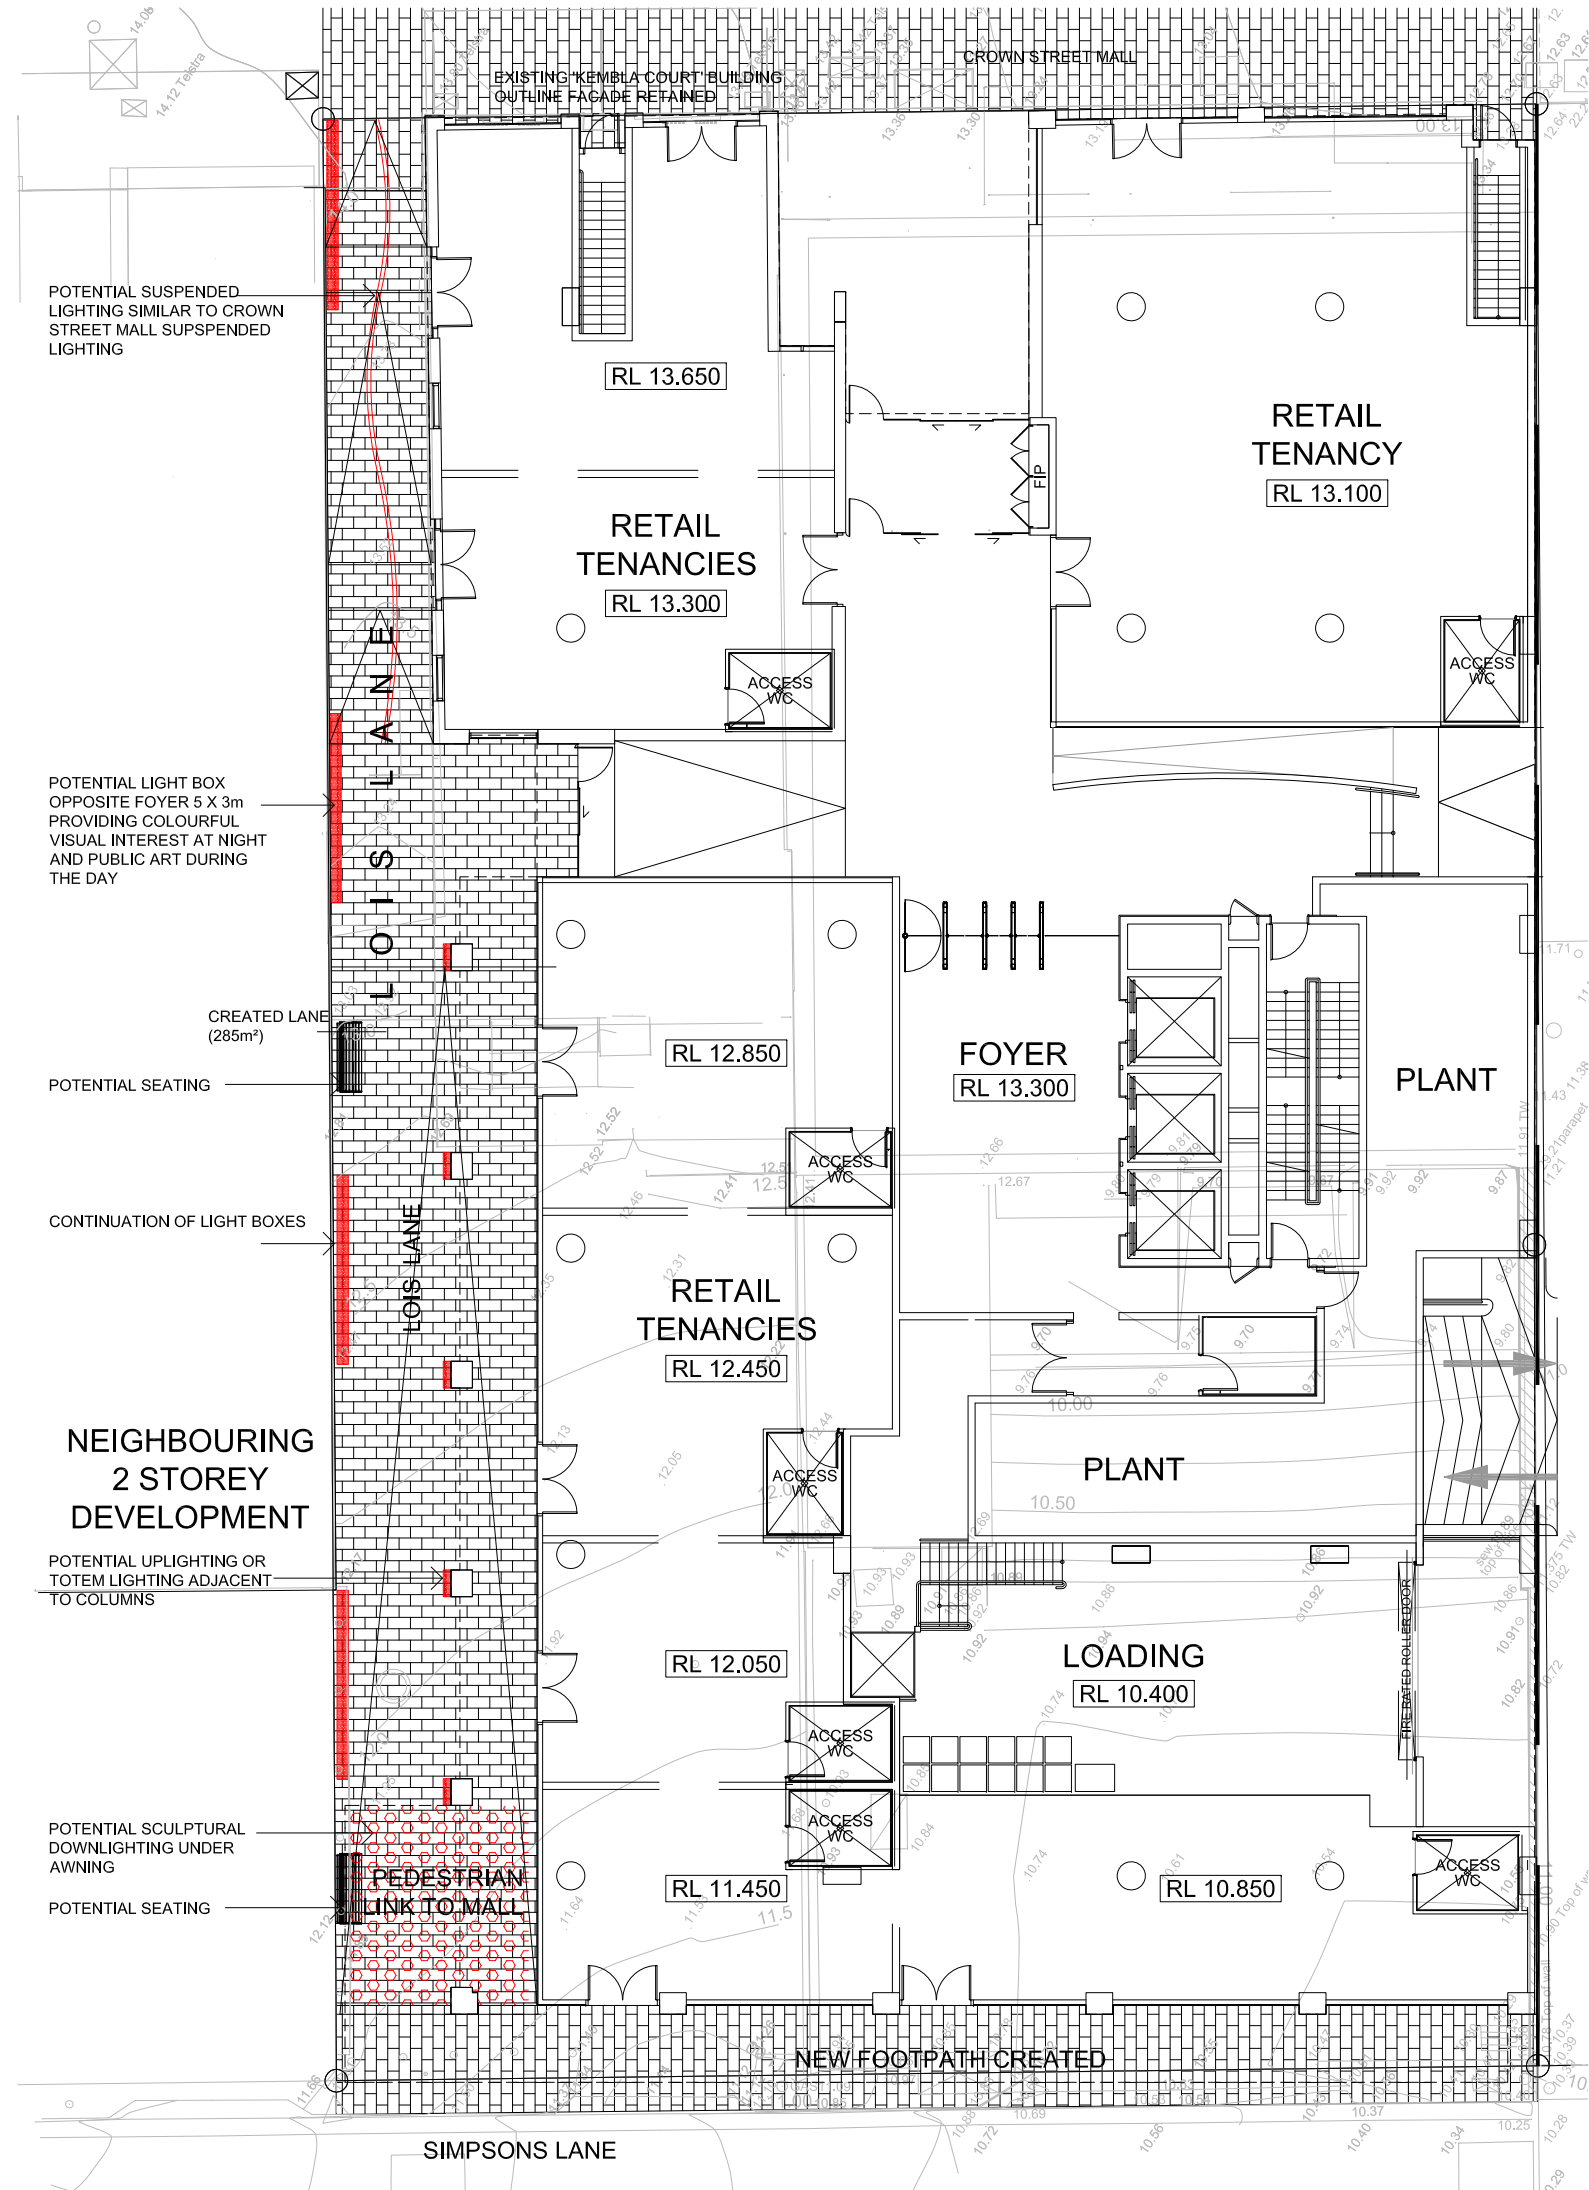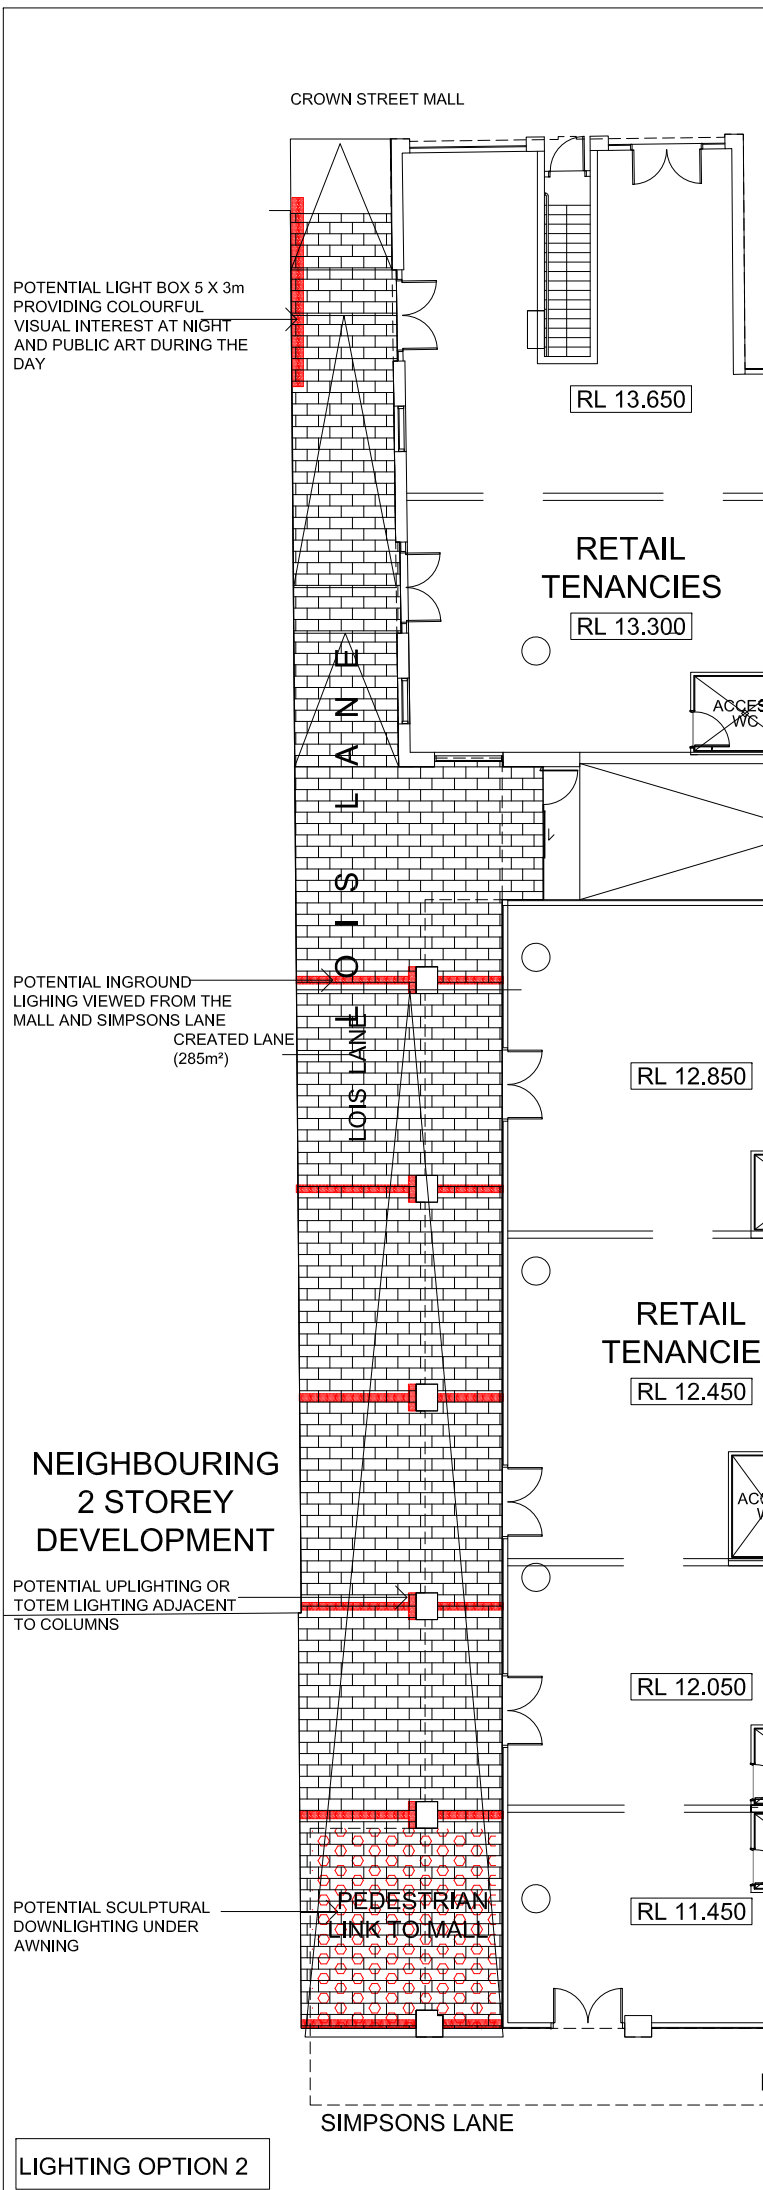

LEGEND

- Existing levels and contours
- Proposed spot levels as per Civil Engineers plans
- 'Basalt Dark' pavers by Wilmid or approved equivalent 600x300x40mm. Colour: Dark Grey. Finish: Exfoliated.
- Proposed seating to match Wollongong Mall furniture palette
- Proposed lighting

ISSUE: Development Application 15.10.19
ISSUE: For Comment 26.09.19
REV.

ochre
landscape architects
ochre landscape architects
PO Box 395 Wollongong NSW 2520
Tel. 0452 576427
Email: design@ochre.net.au

PROJECT
Proposed Commercial Development
111-119 Crown Street
WOLLONGONG


DRAWING TITLE
Landscape Concept Plan
Ground Level

CLIENT
Triple One Crown Pty Ltd

DRAWING NO.
1898-LD01
Sheet 1 of 2

SCALE: 1:100 @ A1, 1:200 @ A3
CHECKED: TW
DATE: 25.09.19

0 1 2 3 4 m 6 8 10

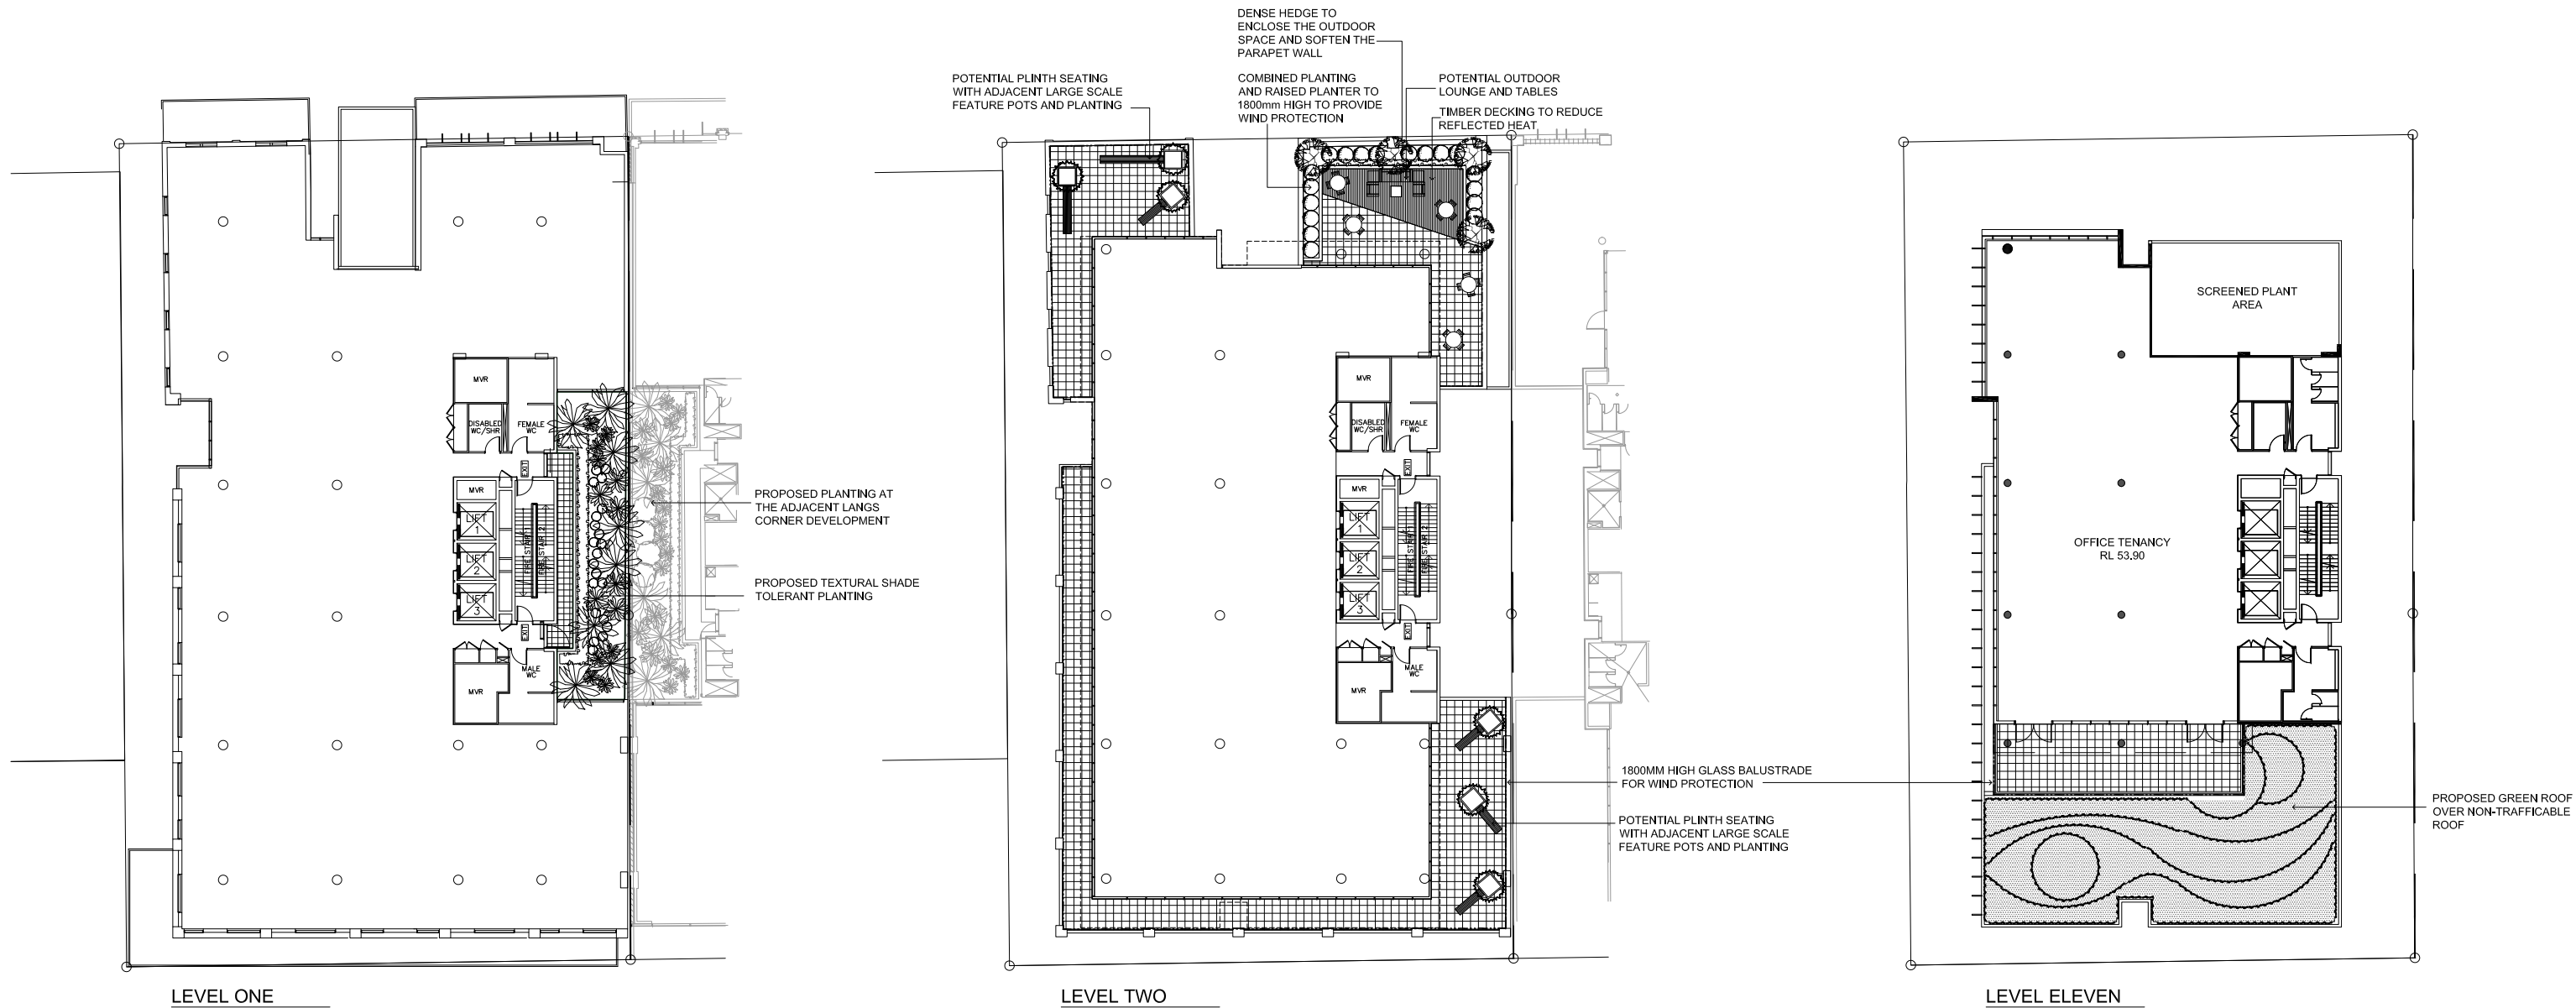

LEGEND

	Proposed shrub buffer planting		Proposed select tile paving
	Proposed climbers in tall troughs		Proposed timber decking
	Proposed feature planting in large pots		Potential plinth seating
	Proposed synthetic grass		Potential outdoor furniture
	Potential green roof planting		1800mm high glass balustrade for wind protection

RECOMMENDED PLANT SPECIES

BOTANICAL NAME	COMMON NAME	BOTANICAL NAME	COMMON NAME
SHRUBS		GREEN ROOF PLANT SPECIES	
Acmena 'Cherry Surprise'	Dwarf Lily Pilly	SUCCULENTS	
Citrus limone 'Dwarf'	Dwarf Lemon	Carpobrotus rossii	Pig Face
Citrus 'Tahiti' Dwarf	Dwarf Lime	Carpobrotus edulis	Pig Face
Metrosideros 'Tahiti'	Dwarf NZ Xmas Bush	Cotyledon orbiculata	Pigs Ear
Metrosideros 'Springtime'	Dwarf NZ Xmas Bush	Kleinia madraliscae	Blue Chalksticks
Rosmarinus officinalis	Rosemary	Mesembryanthemum floribundum	Pig Face
Westringia fruticosa	Coastal Rosemary	Sedum nussbaumerianum	Copper Stonecrop
Michelia figo	Port Wine Magnolia	Sedum pachyphyllum	Blue Jelly Bean
LEVEL ONE EASTERN GARDEN		Sedum x rubrotinctum	Pink Jelly Bean
Alcantarea Imperialis 'Rubra'	Giant Bromellad	GROUND COVERS	
Asplenium australasicum	Birds Nest Fern	Dichondra repens	Kidney Weed
Cycas revoluta	Japanese Sago	Myoporum parvifolium	Creeping Boobialla
Dicksonia antarctica	Soft Tree Fern	Viola hederaceae	Native Violet
Dianella 'King Alfred'	Paroo Lily	GRASSES	
Howea forsteriana	Kenia Palm	Dianella 'Little Jess'	Dwarf Paroo Lily
Syzygium 'Cascade'	Weeping Lily Pilly	Dianella 'Little Rev'	Dwarf Paroo Lily
Dianella 'Little Rev'	Dwarf Paroo Lily		
Dianella 'King Alfred'	Paroo Lily		



ISSUE: Development Application 15.10.19
ISSUE: For Comment 27.09.19
REV.



PROJECT
Proposed Commercial Development
111-119 Crown Street
WOLLONGONG

DRAWING TITLE
Landscape Concept Plan
Level One, Two & Eleven

CLIENT
Triple One Crown Pty Ltd

DRAWING NO.
1898-LD02

Sheet 2 of 2

SCALE: 1:100 @ A1, 1:200 @ A3

CHECKED: TW

DATE: 25.09.19

