

Attachment 1 – Deposited Plan


Box:e-DeX /Doc:DP 1201186 P /Rev:09-Dec-2014 /Sts:SC.OK /Prt:10-Dec-2014 03:12 /Pgs:ALL /Seq:1 of 5
WARNING : Electronic Document supplied by LPI NSW for Your Internal Use Only.

Clause 35(1)(b) and Clause 61(2) of the Surveying & Spatial Information Regulation 2006

Mark	MGA Easting	MGA Northing	Class	Order	Method	Origin
SSM 31983	757632.491	5909542.176	B	2		SCIMS
SSM 31984	757211.558	5909542.478	B	2		SCIMS
SSM 23464	758003.141	5909942.414	B	2		SCIMS
SSM 23469	758578.280	5911141.778	B	2		SCIMS
PM 113025	758126.470	5910456.065	B	2		SCIMS
PM 157739	758312.79	5910670.50	U	U	Cadastral Traverse	Found
PM 111840	757763.22	5909634.61	U	U	Cadastral Traverse	Found
PM 111839	757625.55	5909593.14	U	U	Cadastral Traverse	Found

MGA Co-ordinates adopted from SCIMS as at 2 Nov 2011
Combined Scale Factor = 1.000419. Zone 55

BOUNDARIES ARE NOT FENCED UNLESS SHOWN OTHERWISE

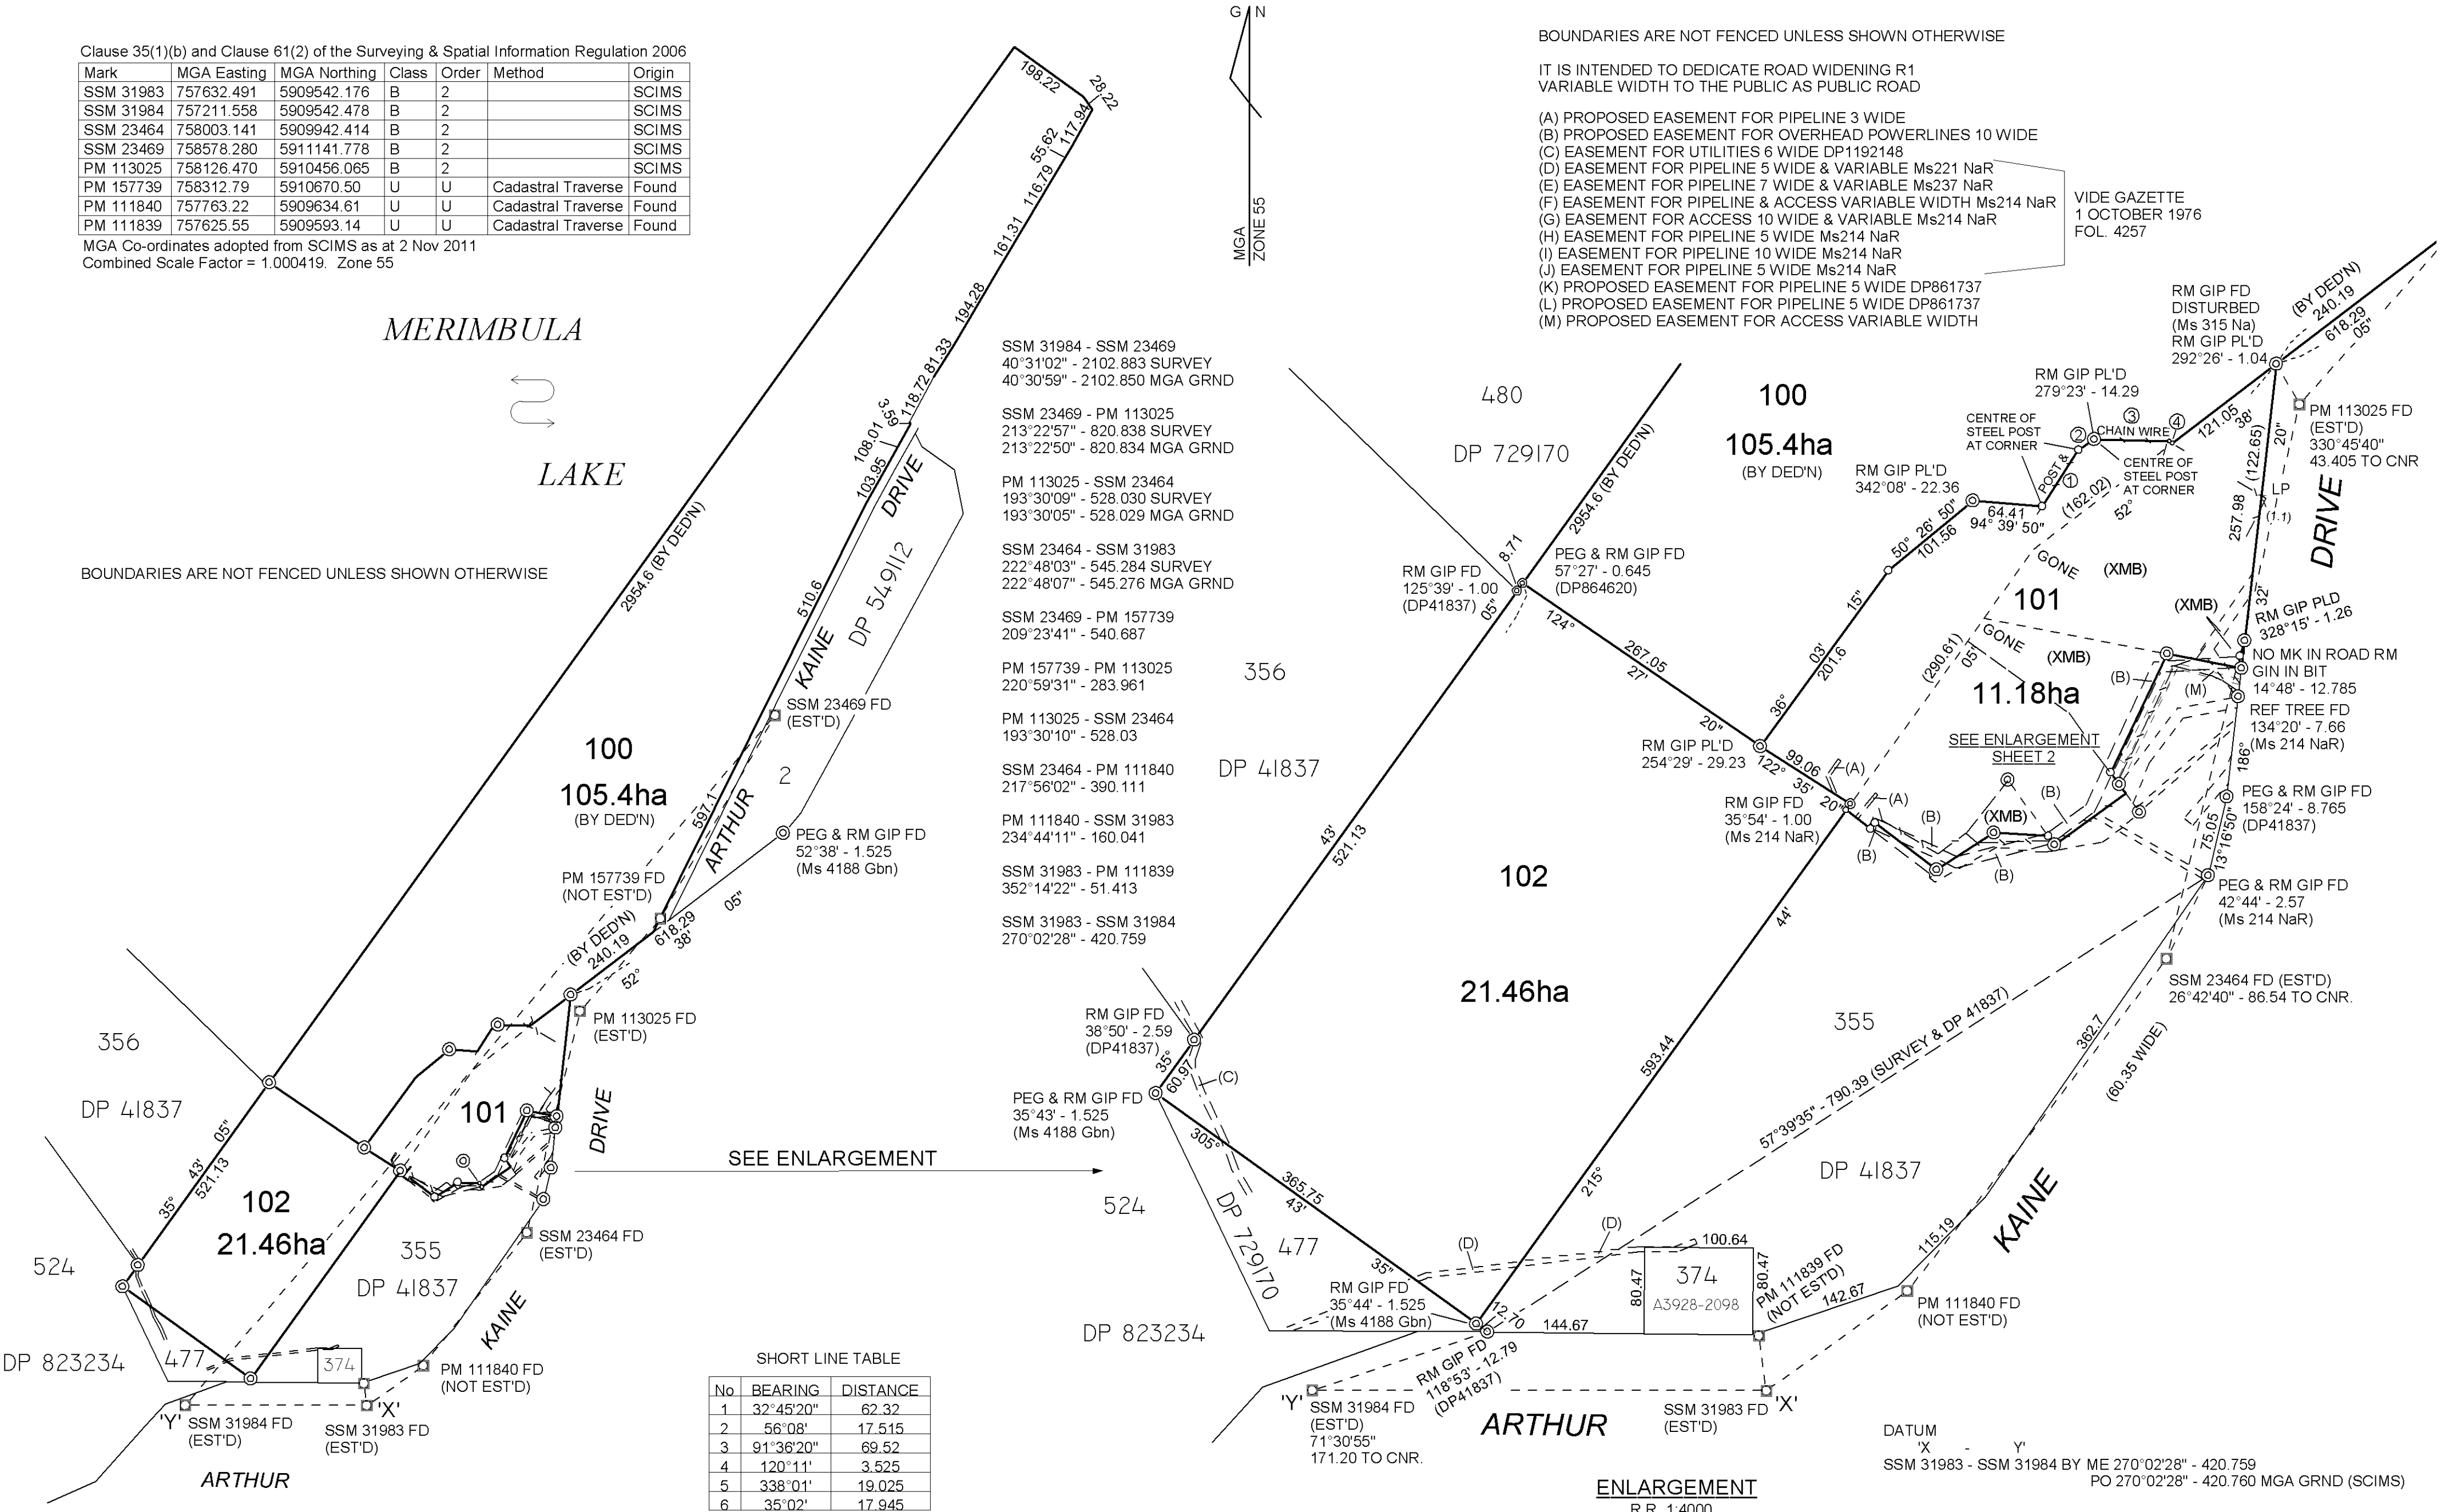

No	BEARING	DISTANCE
1	32°45'20"	62.32
2	56°08'	17.515
3	91°36'20"	69.52
4	120°11'	3.525
5	338°01'	19.025
6	35°02'	17.945

(XMB) LAND EXCLUDES MINERALS (S.536AA LOCAL GOVERNMENT ACT, 1919)

Surveyor: ROBERT GORDON WEBB
35 FLINDERS STREET
EDEN
Date of Survey: 13-03-2012
Surveyor's Ref: 1777 A

PLAN OF SUBDIVISION OF LOT 1 DP549112,
LOT 51 DP714026, LOTS 1 & 2 DP628359
AND LOT 4 DP631151

LGA: BEGA VALLEY
Locality: MERIMBULA
Subdivision No: 606/14
Lengths are in metres. Reduction Ratio 1:10000

Registered
8.12.2014

DP1201186

TYPE: 1777 A-7 - Plan


BOUNDARIES ARE NOT FENCED UNLESS SHOWN OTHERWISE

IT IS INTENDED TO DEDICATE ROAD WIDENING R1
VARIABLE WIDTH TO THE PUBLIC AS PUBLIC ROAD

- (A) PROPOSED EASEMENT FOR PIPELINE 3 WIDE
(B) PROPOSED EASEMENT FOR OVERHEAD POWERLINES 10 WIDE
(C) EASEMENT FOR UTILITIES 6 WIDE DP1192148
(D) EASEMENT FOR PIPELINE 5 WIDE & VARIABLE Ms221 NaR
(E) EASEMENT FOR PIPELINE 7 WIDE & VARIABLE Ms237 NaR
(F) EASEMENT FOR PIPELINE & ACCESS VARIABLE WIDTH Ms214 NaR
(G) EASEMENT FOR ACCESS 10 WIDE & VARIABLE Ms214 NaR
(H) EASEMENT FOR PIPELINE 5 WIDE Ms214 NaR
(I) EASEMENT FOR PIPELINE 10 WIDE Ms214 NaR
(J) EASEMENT FOR PIPELINE 5 WIDE Ms214 NaR
(K) PROPOSED EASEMENT FOR PIPELINE 5 WIDE DP861737
(L) PROPOSED EASEMENT FOR PIPELINE 5 WIDE DP861737
(M) PROPOSED EASEMENT FOR ACCESS VARIABLE WIDTH

VIDE GAZETTE
1 OCTOBER 1976
FOL. 4257

BOUNDARIES ARE NOT FENCED UNLESS SHOWN OTHERWISE

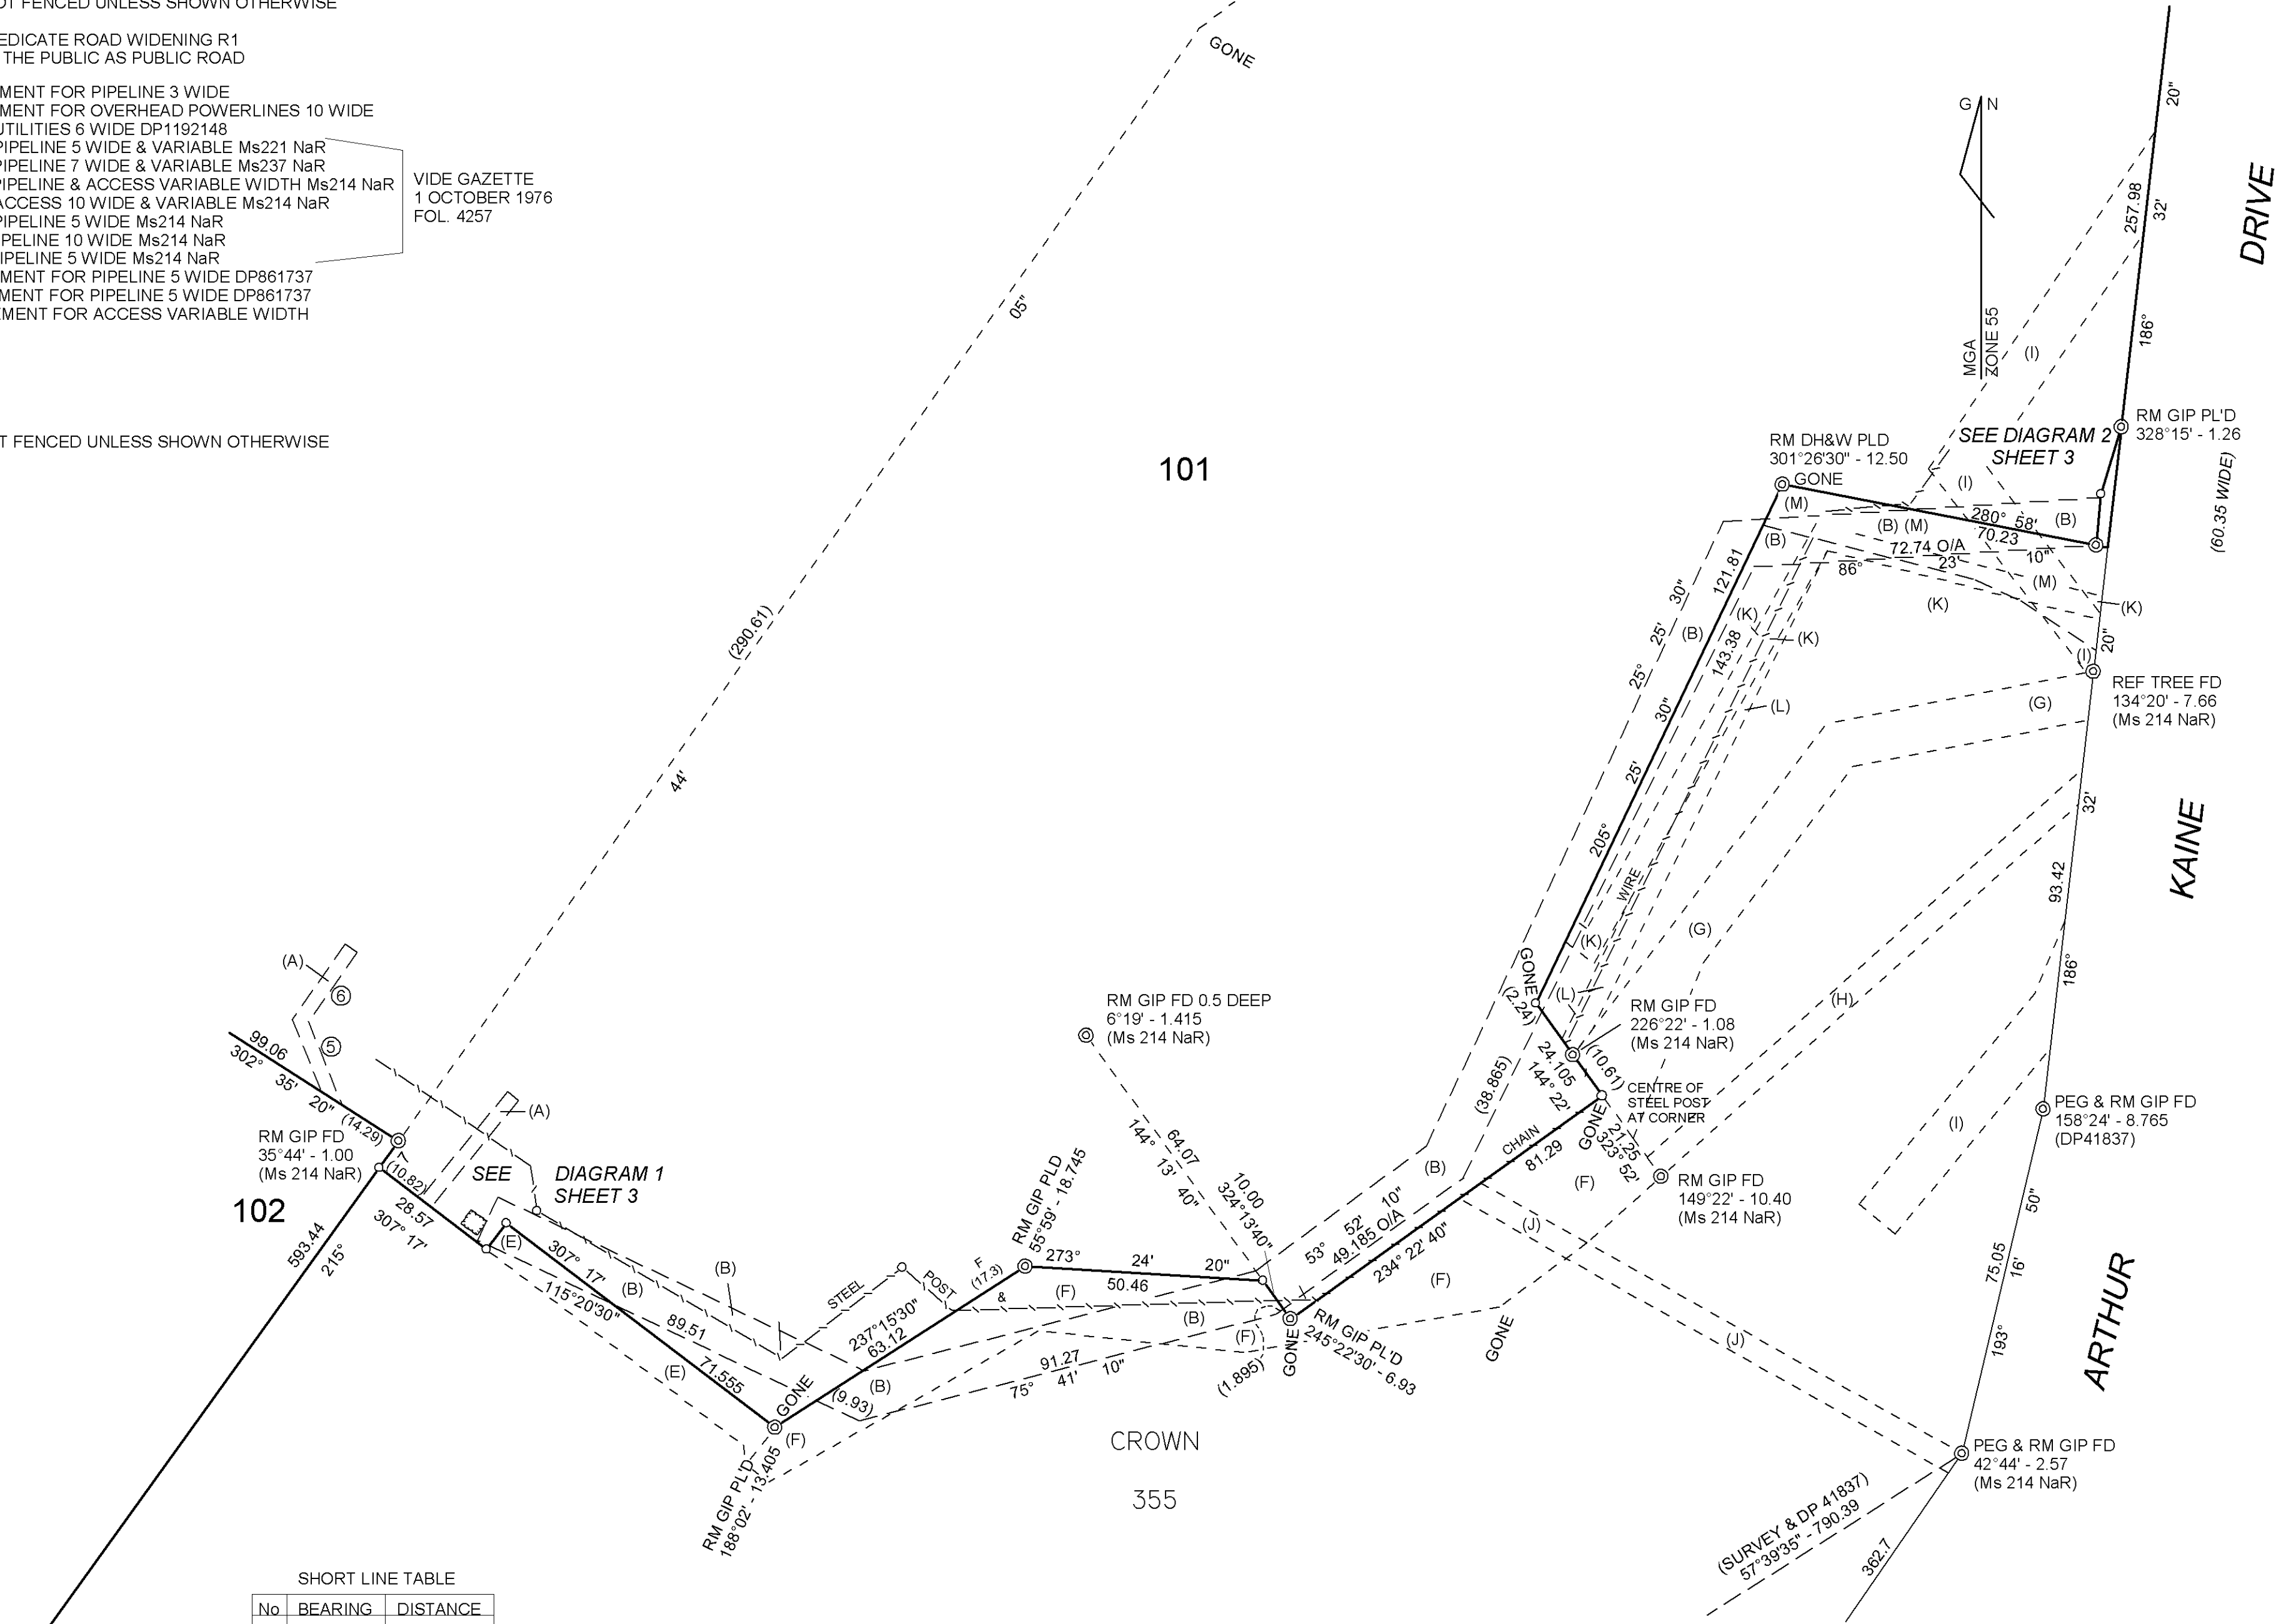

Surveyor: ROBERT GORDON WEBB
35 FLINDERS STREET
EDEN
Date of Survey: 13-03-2012
Surveyor's Ref: 1777 A

PLAN OF SUBDIVISION OF LOT 1 DP549112,
LOT 51 DP714026, LOTS 1 & 2 DP628359
AND LOT 4 DP631151

LGA: BEGA VALLEY
Locality: MERIMBULA
Subdivision No: 606/14
Lengths are in metres. Reduction Ratio 1:1000

Registered
8.12.2014

DP1201186


TYPE: 1777 A-7 - Plan sht3

PLAN FORM 6 (2012)

WARNING: Creasing or folding will lead to rejection

DEPOSITED PLAN ADMINISTRATION SHEET

Sheet 1 of 2 sheet(s)

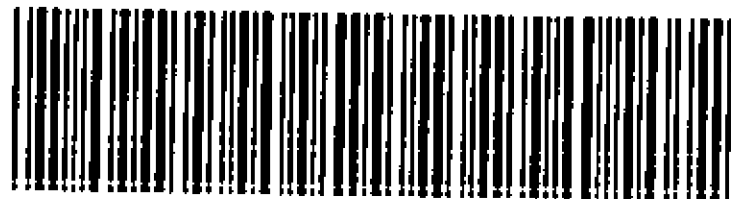Office Use Only		Public Use Only	
Registered:  8.12.2014			
Title System: TORRENS		DP1201186 S	
Purpose: SUBDIVISION			
PLAN OF SUBDIVISION OF LOT 1 DP549112, LOT 51 DP714026, LOTS 1 & 2 DP628359 AND LOT 4 DP631151		LGA: BEGA VALLEY Locality: MERIMBULA Parish: PAMBULA County: AUCKLAND	
Crown Lands NSW/Western Lands Office Approval I, (Authorised Officer) in approving this plan certify that all necessary approvals in regard to the allocation of the land shown herein have been given. Signature: Date: File Number: Office:		Survey Certificate I, ROBERT GORDON WEBB..... of 35 FLINDERS STREET, EDEN NSW 2551 a surveyor registered under the <i>Surveying and Spatial Information Act</i> 2002, certify that: *(a) The land shown in the plan was surveyed in accordance with the <i>Surveying and Spatial Information Regulation 2012</i>, is accurate and the survey was completed on *(b) The part of the land shown in the plan (*being/*excluding ^ Lot 101 & Lot 102 was surveyed in accordance with the <i>Surveying and Spatial</i> <i>Information Regulation 2012</i> , is accurate and the survey was completed on, 13.03.2012. The part not surveyed was compiled in accordance with that Regulation. *(c) The land shown in this plan was compiled in accordance with the <i>Surveying and Spatial Information Regulation 2012</i>. Signature:  Dated: 13.3.2012 Surveyor ID: 2226 Datum Line: X - Y Type: *Urban/*Rural The terrain is *Level-Undulating / *Steep-Mountainous. *Strike through if inapplicable. ^Specify the land actually surveyed or specify any land shown in the plan that	
Subdivision Certificate I, <u>Robert Quick</u> *Authorised Person/*General Manager/*Accredited Certifier, certify that the provisions of s.109J of the <i>Environmental Planning and</i> <i>Assessment Act 1979</i> have been satisfied in relation to the proposed subdivision, new road or reserve set out herein. Signature:  Accreditation number: Consent Authority: <u>Bega Valley Shire Council</u> Date of endorsement: <u>11 September 2014</u> Subdivision Certificate number: <u>606/14</u> File number: <u>575.1.71(6)</u> *Strike through if inapplicable.			
Statements of intention to dedicate public roads, public reserves and drainage reserves. IT IS INTENDED TO DEDICATE R1 ROAD WIDENING VARIABLE WIDTH TO THE PUBLIC AS PUBLIC ROAD.		Plans used in the preparation of survey/compilation. DP41837 DP823234 Ms221 NaR DP549112 DP829052 Ms237 NaR DP628359 DP861737 Ms315 NaR DP6331151 DP864620 Ms4188 GbnR DP714026 A3928-2098 DP729170 Ms214 NaR If space is insufficient continue on PLAN FORM 6A	
Signatures, Seals and Section 88B Statements should appear on PLAN FORM 6A		Surveyor's Reference: 1777 A	

PLAN FORM 6A (2012)

WARNING: Creasing or folding will lead to rejection

DEPOSITED PLAN ADMINISTRATION SHEET

Sheet 2 of 2 sheet(s)

Office Use Only

Use Only

Registered:



8.12.2014

PLAN OF SUBDIVISION OF LOT 1 DP549112,
LOT 51 DP714026, LOTS 1 & 2 DP628359
AND LOT 4 DP631151

DP1201186

Subdivision Certificate number: 606/14
Date of Endorsement: 11 September 2014

This sheet is for the provision of the following information as required:


- A schedule of lots and addresses - See 60(c) SSI Regulation 2012
- Statements of intention to create and release affecting interests in accordance with section 88B Conveyancing Act 1919
- Signatures and seals- see 195D Conveyancing Act 1919
- Any information which cannot fit in the appropriate panel of sheet 1 of the administration sheets.

Andrew Woodley
Acting General Manager
Bega Valley Shire Council

If space is insufficient use additional annexure sheet

Surveyor's Reference: 1777 A


Attachment 2 – Proposed development plans

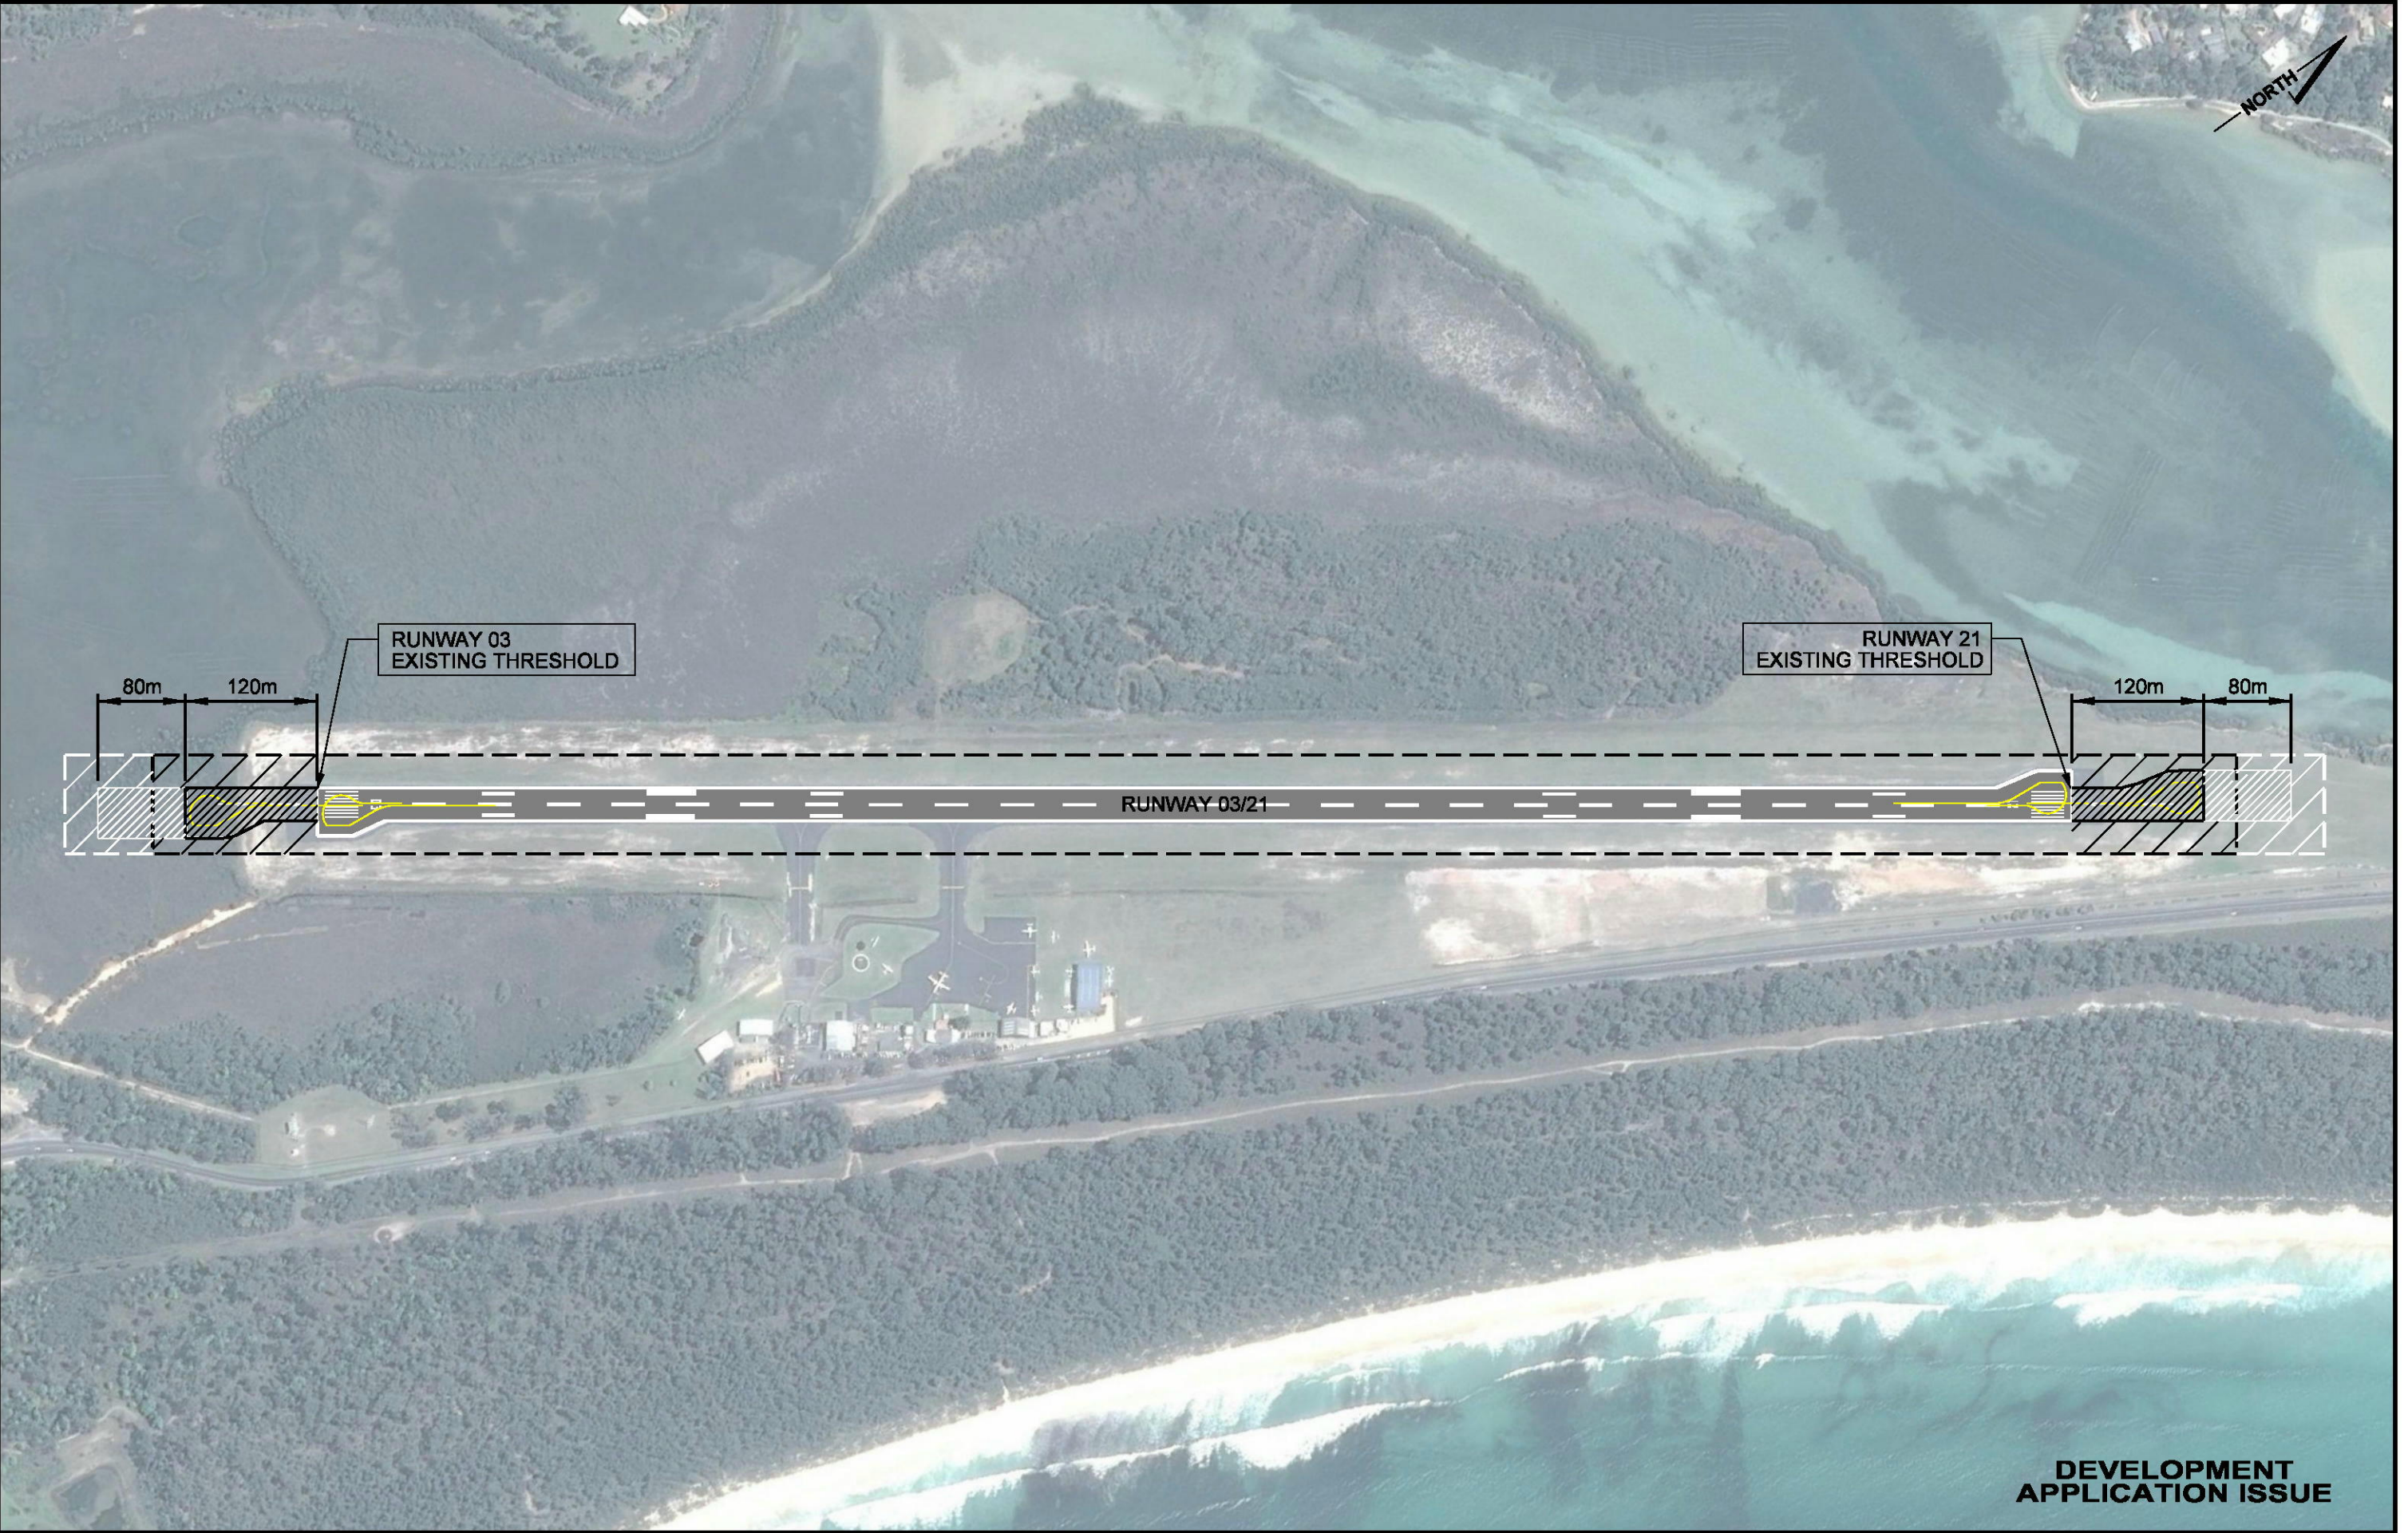

DEVELOPMENT
APPLICATION ISSUE


Project: MERIMBULA AIRPORT AIRSIDE AERONAUTICAL INFRASTRUCTURE	Client: BEGA VALLEY SHIRE COUNCIL	 CBD HOUSE, Level 3 120 WICKHAM STREET FORTITUDE VALLEY QLD 4006 A.C.N. 126 939 768 TELEPHONE (07) 3250 9000 FACSIMILE (07) 3250 9001 EMAIL mail@iar.net.au	Figure No. CD 100	Scale: NTS	A3
	Title: PROPOSED RUNWAY ARRANGEMENT CONCEPT LAYOUT				
Drawn: CMF		Checked: BJH	Approved: BJH	Rev. Date	File Ref B16582

MERIMBULA AIRPORT AIRSIDE INFRASTRUCTURE RUNWAY STARTER EXTENSIONS

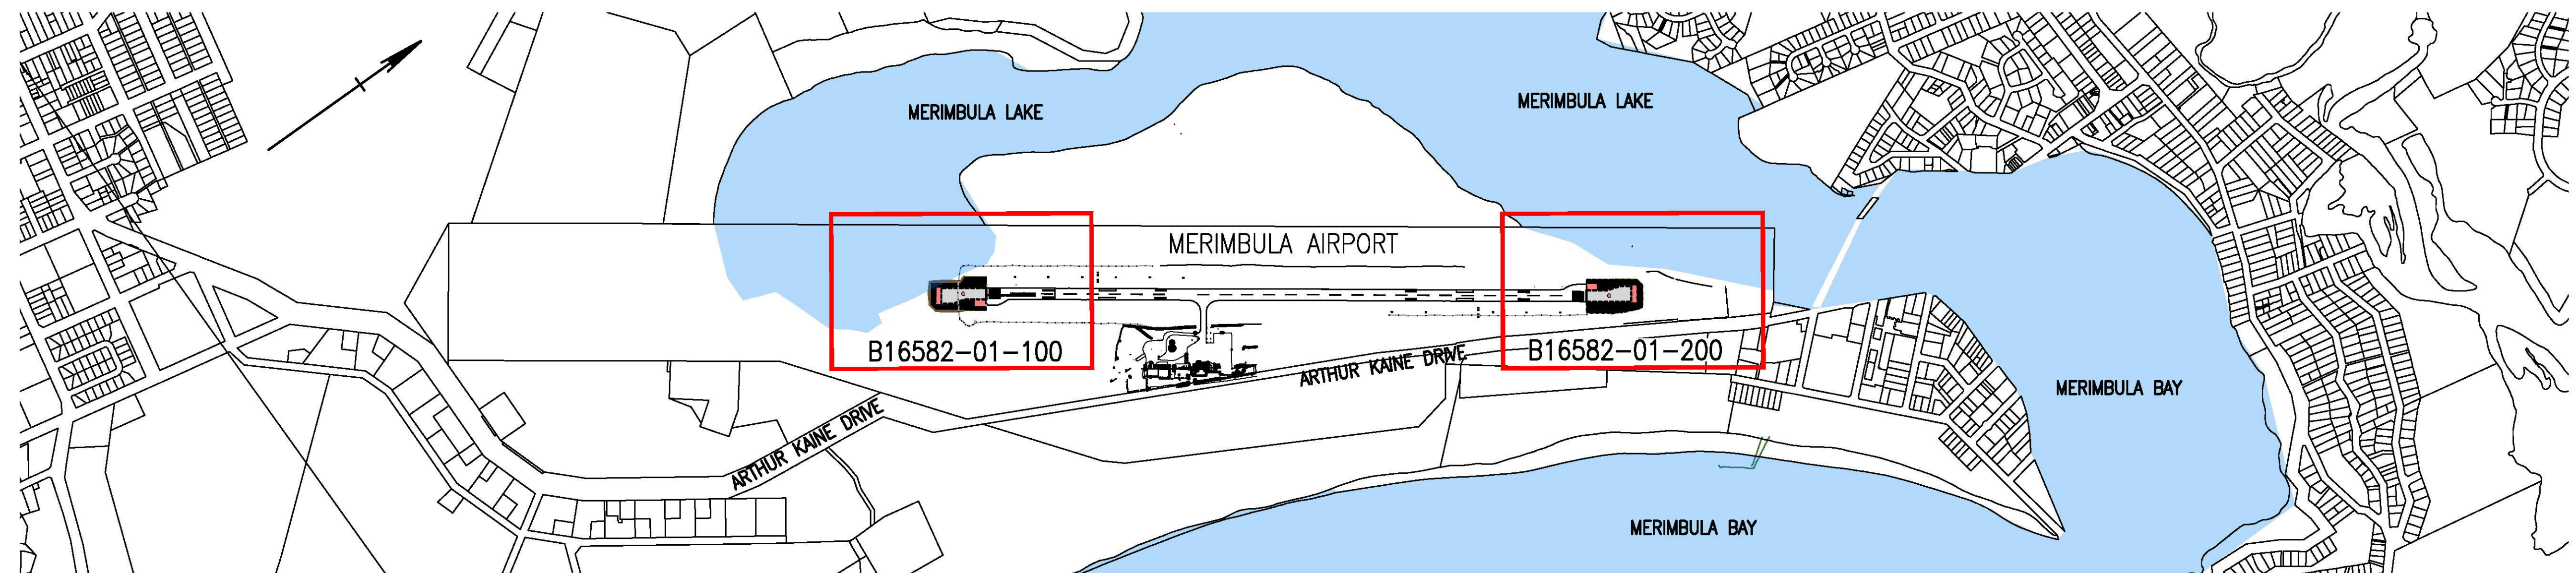

KEY PLAN
N.T.S.

DRAWING INDEX

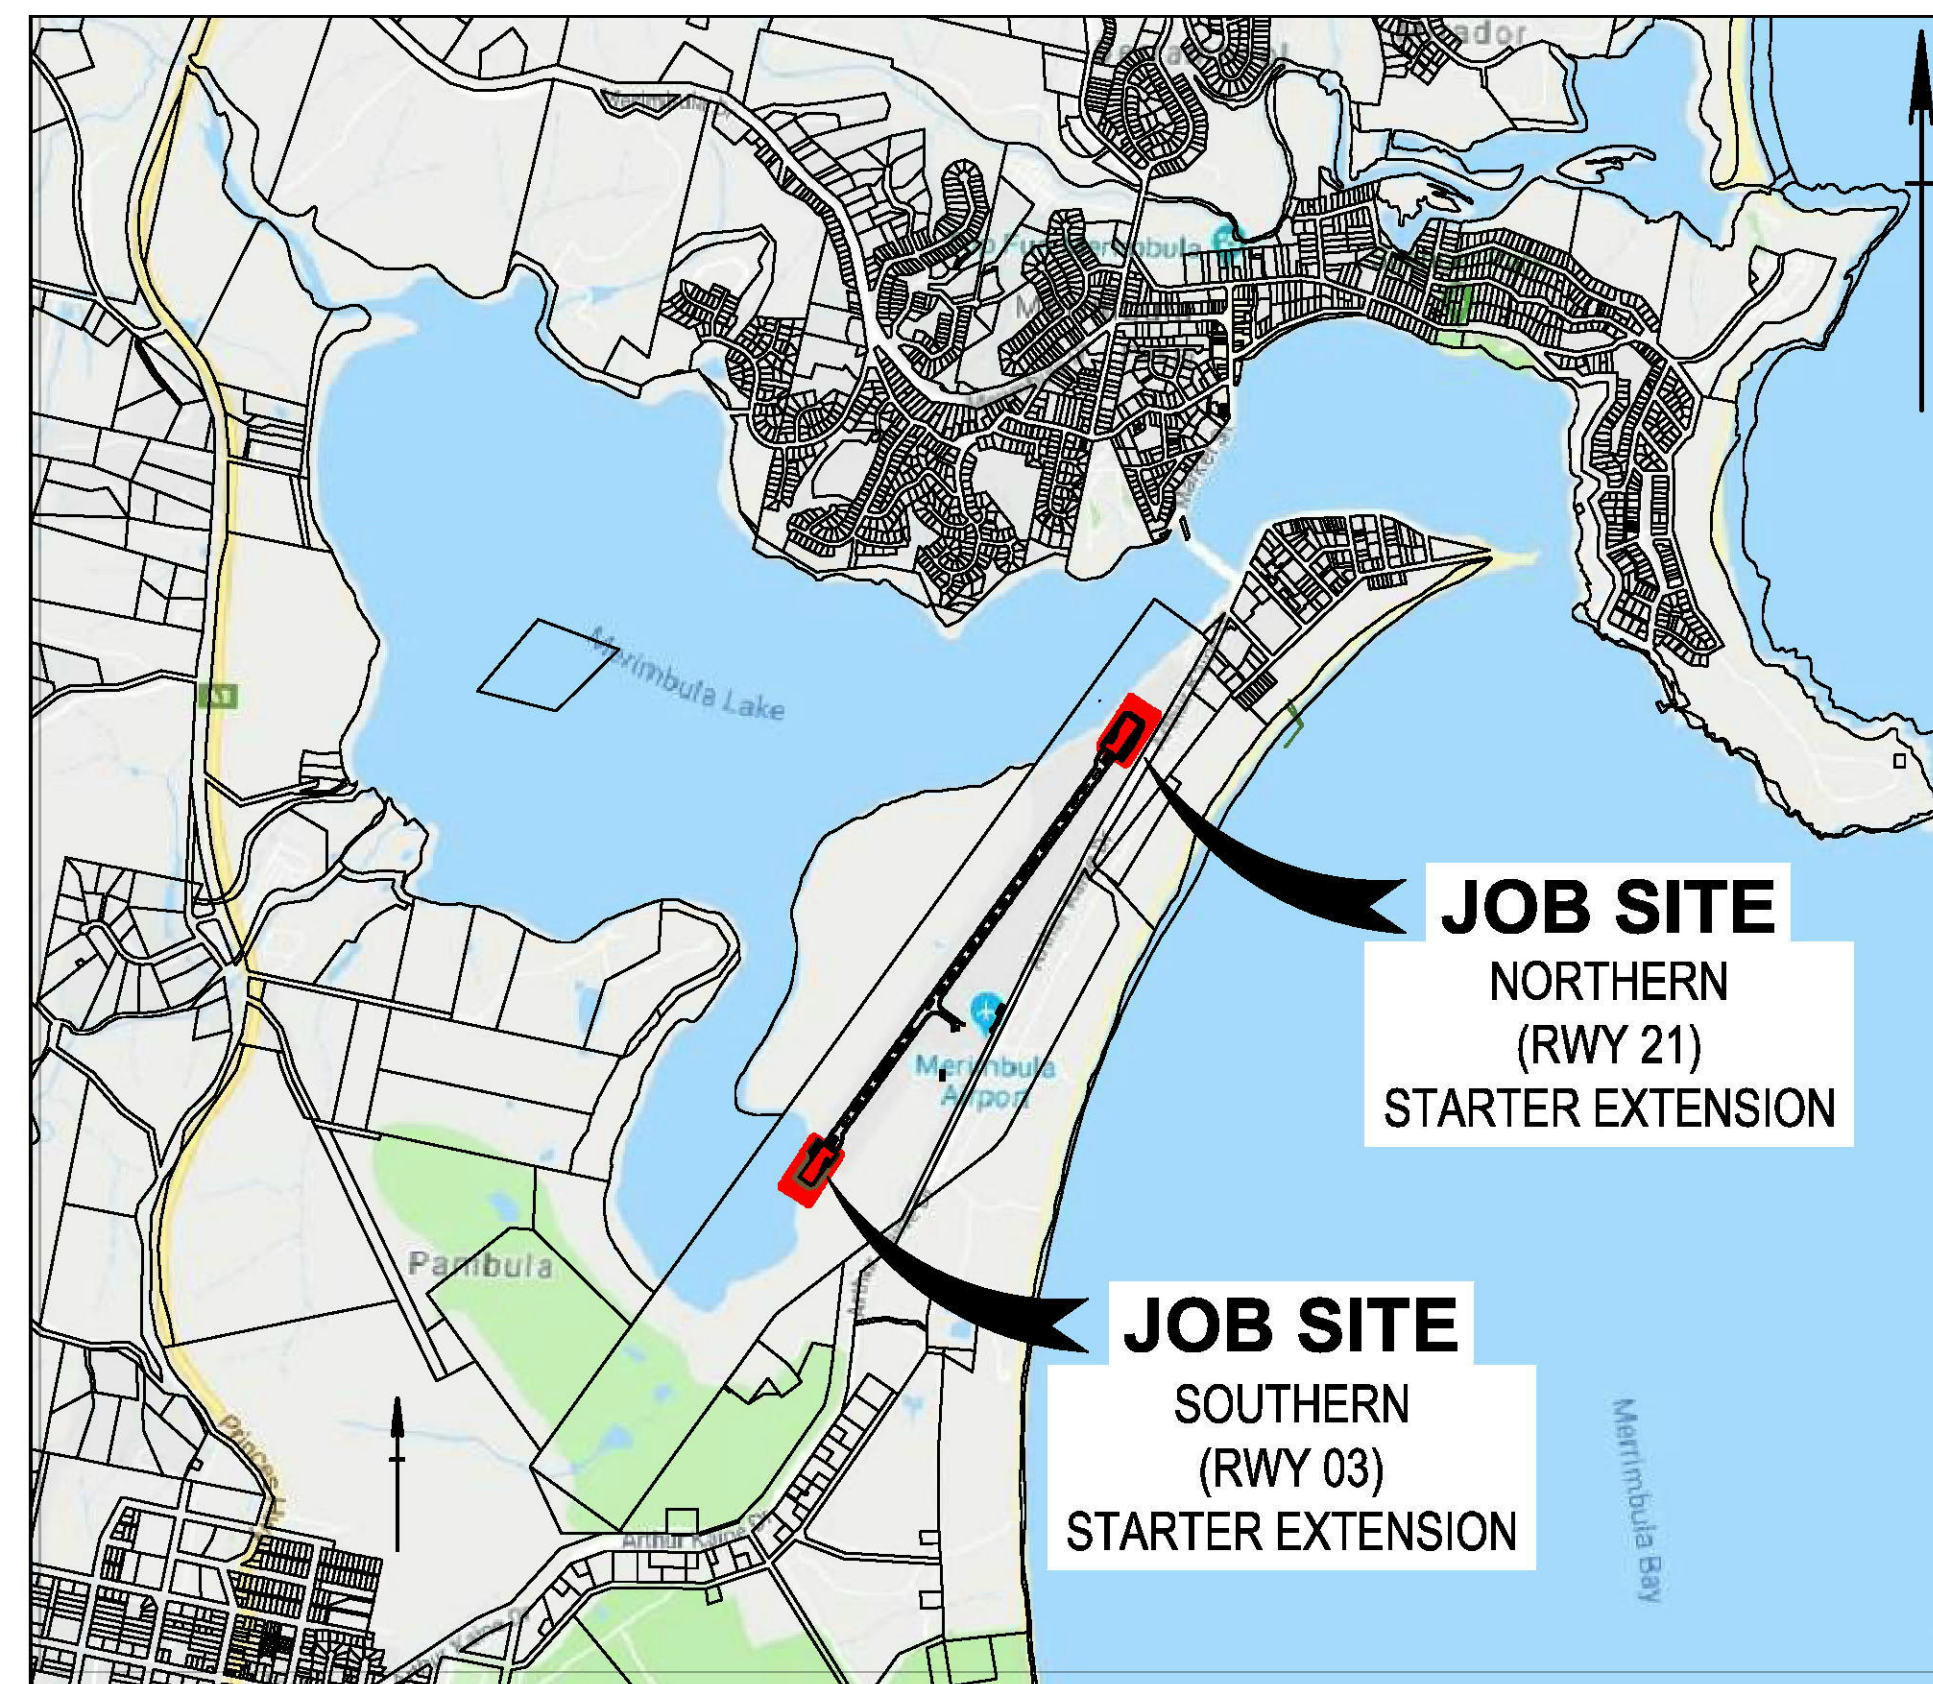


LOCALITY PLAN
N.T.S.

PLAN No.	DRAWING TITLE
B16582-01-001	LOCALITY PLAN AND DRAWING INDEX
B16582-01-100	SOUTHERN (RUNWAY 03) STARTER EXTENSION GENERAL LAYOUT PLAN
B16582-01-200	NORTHERN (RUNWAY 21) STARTER EXTENSION GENERAL LAYOUT PLAN
B16582-01-101	SOUTHERN (RUNWAY 03) STARTER EXTENSION CONTROL LINE SETOUTS AND SETOUT TABLES
B16582-01-201	NORTHERN (RUNWAY 21) STARTER EXTENSION CONTROL LINE SETOUTS AND SETOUT TABLES
B16582-01-110	SOUTHERN (RUNWAY 03) STARTER EXTENSION LONGITUDINAL SECTION
B16582-01-210	NORTHERN (RUNWAY 21) STARTER EXTENSION LONGITUDINAL SECTION
B16582-01-111	SOUTHERN (RUNWAY 03) STARTER EXTENSION CROSS SECTIONS SHEET 1 OF 10
B16582-01-112	SOUTHERN (RUNWAY 03) STARTER EXTENSION CROSS SECTIONS SHEET 2 OF 10
B16582-01-113	SOUTHERN (RUNWAY 03) STARTER EXTENSION CROSS SECTIONS SHEET 3 OF 10
B16582-01-114	SOUTHERN (RUNWAY 03) STARTER EXTENSION CROSS SECTIONS SHEET 4 OF 10
B16582-01-115	SOUTHERN (RUNWAY 03) STARTER EXTENSION CROSS SECTIONS SHEET 5 OF 10
B16582-01-116	SOUTHERN (RUNWAY 03) STARTER EXTENSION CROSS SECTIONS SHEET 6 OF 10
B16582-01-117	SOUTHERN (RUNWAY 03) STARTER EXTENSION CROSS SECTIONS SHEET 7 OF 10
B16582-01-118	SOUTHERN (RUNWAY 03) STARTER EXTENSION CROSS SECTIONS SHEET 8 OF 10
B16582-01-119	SOUTHERN (RUNWAY 03) STARTER EXTENSION CROSS SECTIONS SHEET 9 OF 10
B16582-01-120	SOUTHERN (RUNWAY 03) STARTER EXTENSION CROSS SECTIONS SHEET 10 OF 10
B16582-01-130	SOUTHERN (RUNWAY 03) STARTER EXTENSION RUNWAY MARKERS & MARKINGS
B16582-01-230	NORTHERN (RUNWAY 21) STARTER EXTENSION RUNWAY MARKERS & MARKINGS
B16582-01-140	SOUTHERN (RUNWAY 03) STARTER EXTENSION RUNWAY LIGHTING
B16582-01-240	NORTHERN (RUNWAY 21) STARTER EXTENSION RUNWAY LIGHTING
B16582-01-211	NORTHERN (RUNWAY 21) STARTER EXTENSION CROSS SECTIONS SHEET 1 OF 10
B16582-01-212	NORTHERN (RUNWAY 21) STARTER EXTENSION CROSS SECTIONS SHEET 2 OF 10
B16582-01-213	NORTHERN (RUNWAY 21) STARTER EXTENSION CROSS SECTIONS SHEET 3 OF 10
B16582-01-214	NORTHERN (RUNWAY 21) STARTER EXTENSION CROSS SECTIONS SHEET 4 OF 10
B16582-01-215	NORTHERN (RUNWAY 21) STARTER EXTENSION CROSS SECTIONS SHEET 5 OF 10
B16582-01-216	NORTHERN (RUNWAY 21) STARTER EXTENSION CROSS SECTIONS SHEET 6 OF 10
B16582-01-217	NORTHERN (RUNWAY 21) STARTER EXTENSION CROSS SECTIONS SHEET 7 OF 10
B16582-01-218	NORTHERN (RUNWAY 21) STARTER EXTENSION CROSS SECTIONS SHEET 8 OF 10
B16582-01-219	NORTHERN (RUNWAY 21) STARTER EXTENSION CROSS SECTIONS SHEET 9 OF 10
B16582-01-220	NORTHERN (RUNWAY 21) STARTER EXTENSION CROSS SECTIONS SHEET 10 OF 10
B16582-01-300	PAVEMENT AND LIGHTING DETAILS

**NOT FOR
CONSTRUCTION**
08 Nov, 2020 - 12:34pm

No.	Date	By	Amendment	Checked
D	06.11.20	J.H.	DEVELOPMENT APPLICATION ISSUE	B.H.
C	25.03.20	J.H.	PRELIMINARY DRAFT FOR COMMENT	B.H.
B	17.12.2019	J.H.	PRELIMINARY DRAFT FOR COMMENT	B.H.
A	16.10.2019	S.L.	PRELIMINARY DRAFT FOR COMMENT	J.H.

CBD HOUSE, Level 3
120 WICKHAM STREET
FORTITUDE VALLEY QLD 4006
A.C.N. 126 939 768

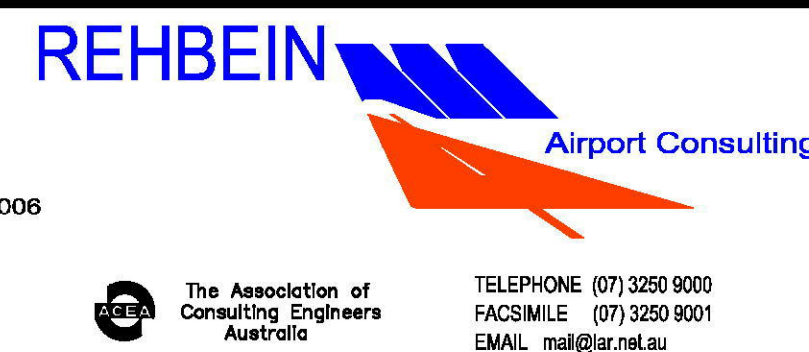

Project: MERIMBULA AIRPORT AIRSIDE INFRASTRUCTURE
RUNWAY STARTER EXTENSIONS

Title: LOCALITY PLAN AND DRAWING INDEX


Client: **BEGA VALLEY SHIRE COUNCIL**

Draftsperson:
L.C.
Designer:
J.H.
Scale:
AS SHOWN

Checked:
J.W.
Approved:

Date: **16.10.2019**

Sheet Size
A1
Drawing No.
B16582-01-001

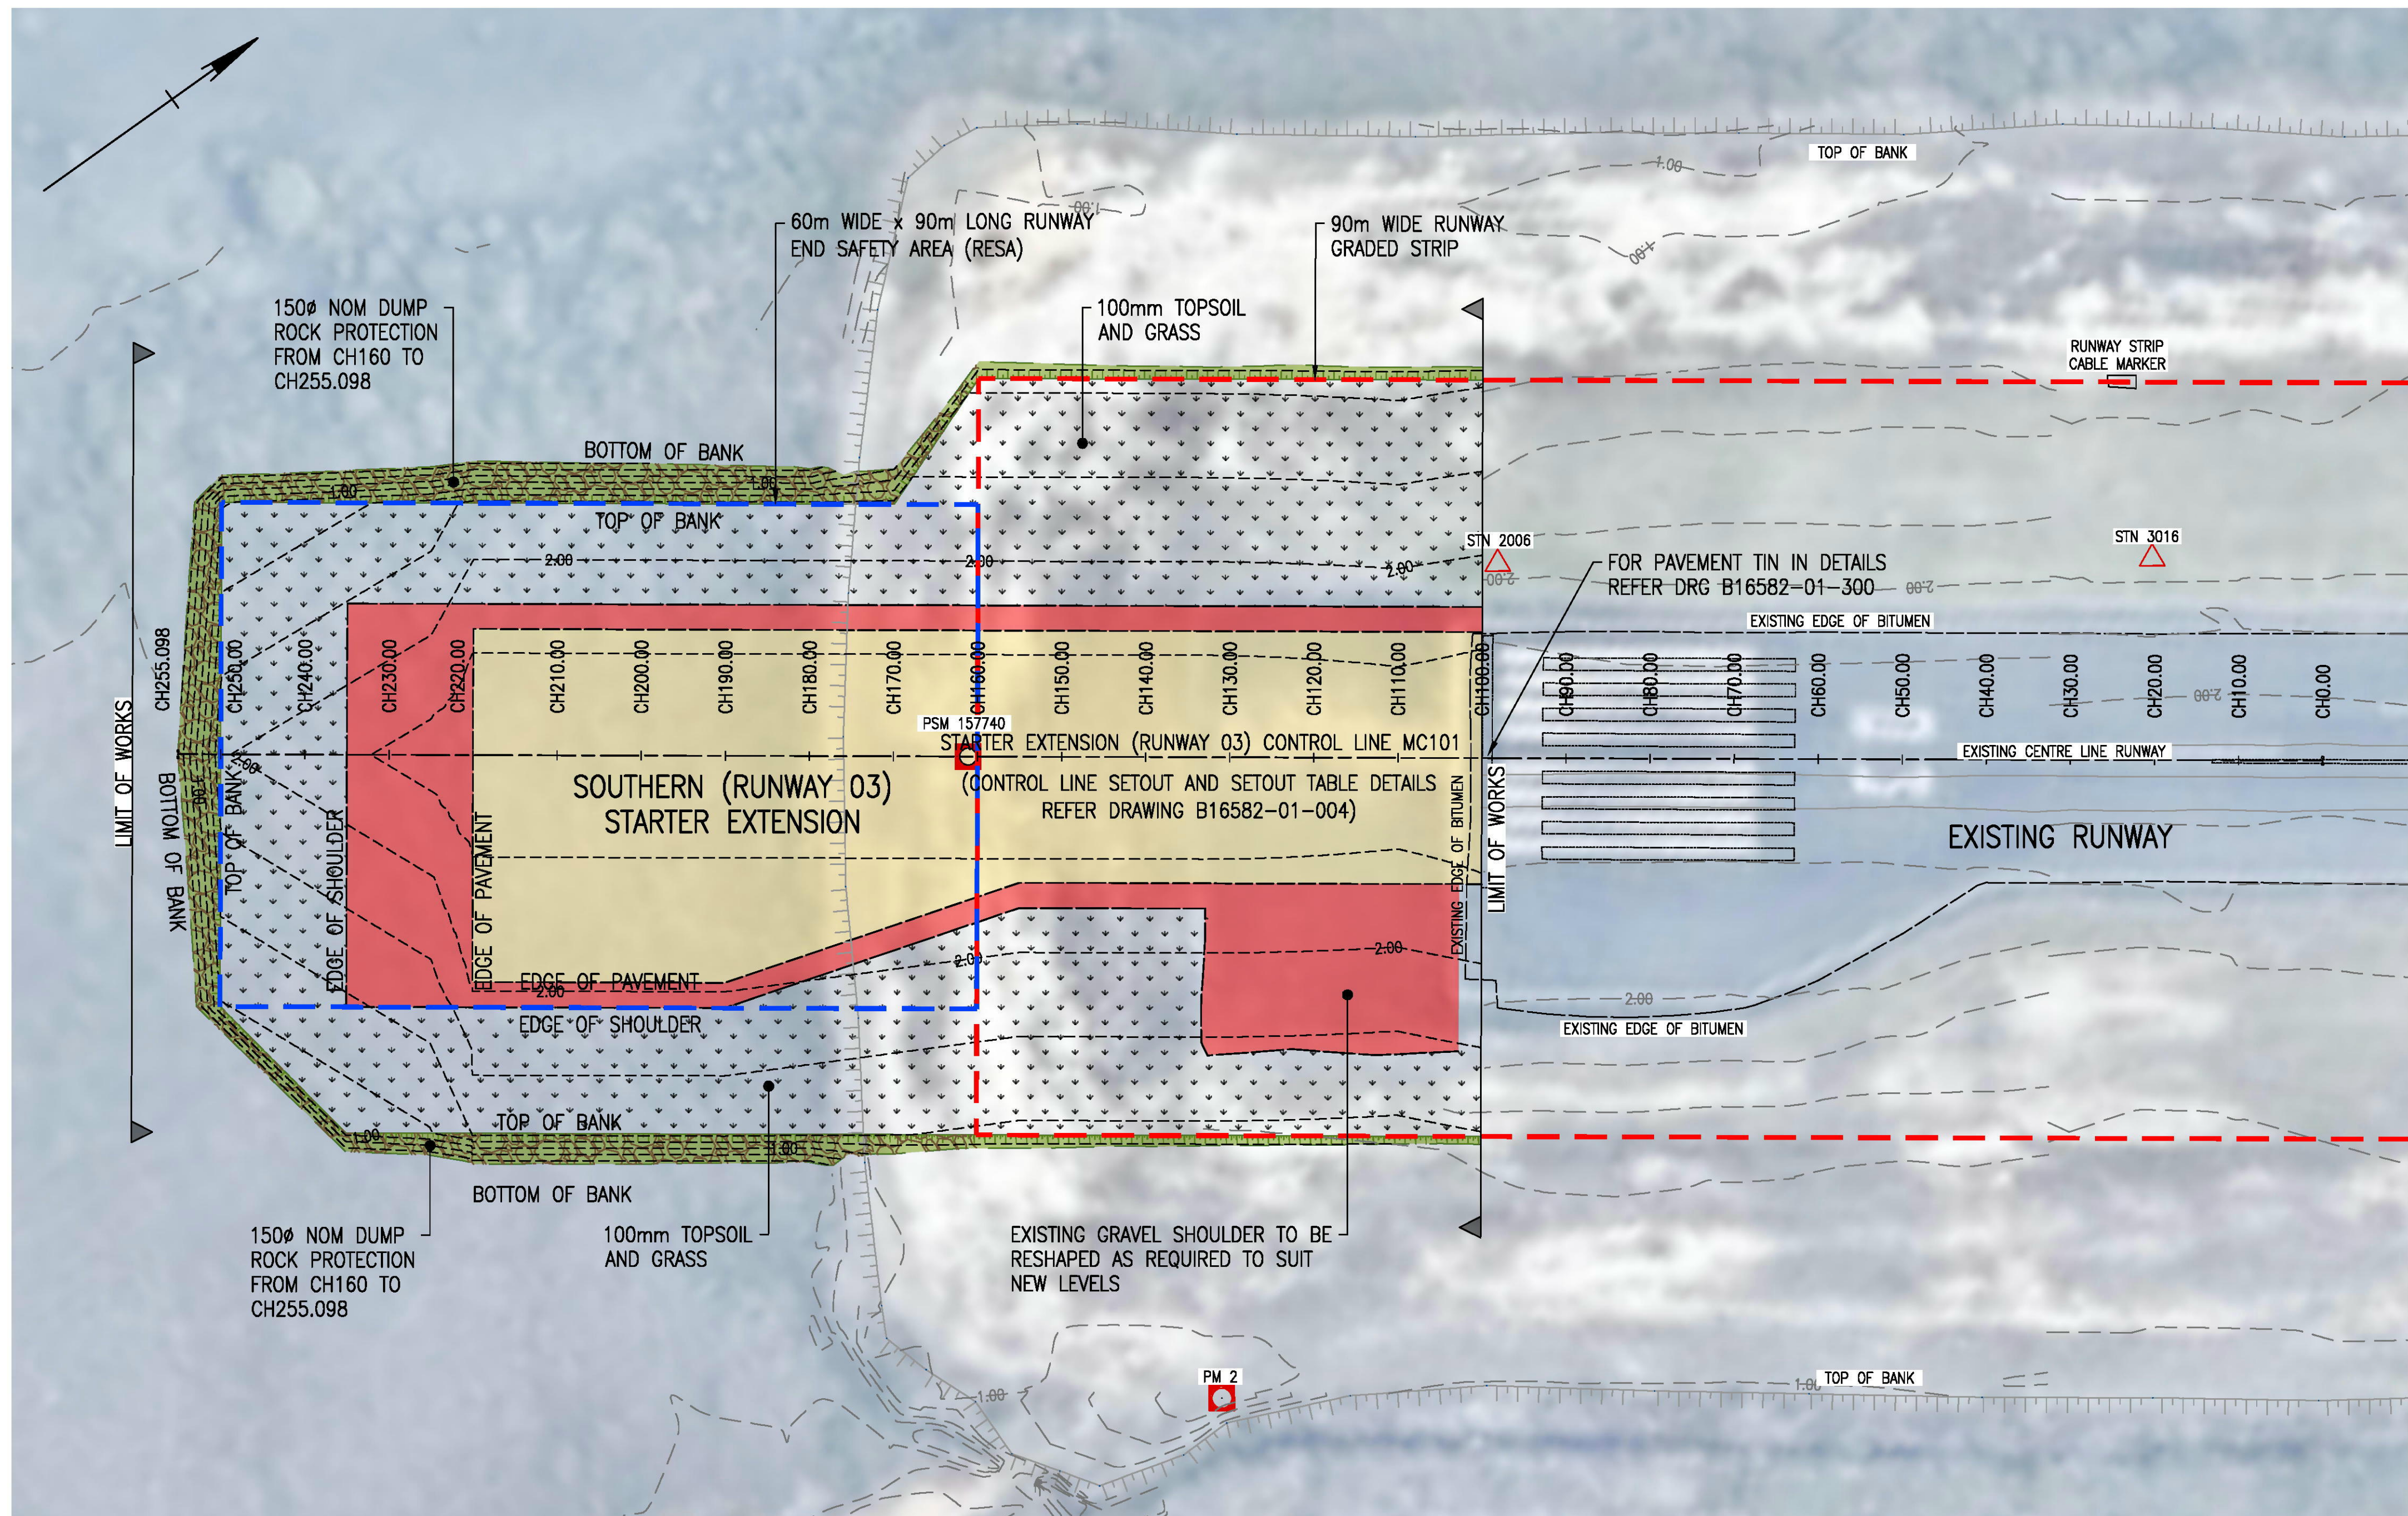

SOUTHERN (RUNWAY 03) STARTER EXTENSION – GENERAL LAYOUT PLAN

SCALE: 1:500

EXISTING SERVICES

NOTWITHSTANDING THAT EXISTING SERVICES MAY OR MAY NOT BE SHOWN ON THESE DRAWINGS, NO RESPONSIBILITY IS TAKEN BY THE ENGINEER OR THE PRINCIPAL FOR THIS INFORMATION WHICH HAS BEEN SUPPLIED BY OTHERS. THE DETAILS ARE PROVIDED FOR INFORMATION ONLY. THE CONTRACTOR SHALL ASCERTAIN THE POSITION OF ALL UNDERGROUND SERVICES PRIOR TO EXCAVATION AND SHALL BE RESPONSIBLE FOR THE COST OF REPAIRS TO DAMAGES CAUSED AS A RESULT OF THE WORKS.

NOTES:

1. FOR CONTROL LINE SETOUT DATA REFER TO DRG'S B16582-01-101.
2. FOR LONGITUDINAL INFORMATION REFER TO DRG NO. BB16582-01-110.
3. FOR CROSS SECTION INFORMATION REFER TO DRG'S B16582-01-111 TO B16582-01-121.
4. FOR PAVEMENT MARKERS AND MARKINGS INFORMATION REFER TO DRG'S B16582-01-XXX.
5. FOR AIRFIELD LIGHTING INFORMATION REFER TO DRG'S B16582-01-XXX.
6. CAUTION TO BE TAKEN DURING EARTHWORKS AND PAVEMENT CONSTRUCTION. INDICATIVE LOCATIONS OF SERVICES ARE SHOWN ONLY AND AN ONSITE ASSESSMENT SHALL BE MADE PRIOR TO ANY WORKS.
7. RE-GRADE EXISTING GROUND WITHIN GRADED RUNWAY STRIP AT MAXIMUM 1.75% LONGITUDINAL TO RUNWAY AND 2.5% TRANSVERSE TO RUNWAY.

LEGEND

- BOTTOM OF BANK
- - - CENTRE LINE
- - - EDGE OF BITUMEN
- - - EDGE OF SHOULDER
- - - EXISTING FENCE
- ☆ EXISTING LIGHTS
- - - EXISTING LINEMARKING
- - - NATURAL SURFACE
- PM
- △ SURVEY STATION
- SWALE DRAINAGE
- TOP OF BANK
- TREE
- UNDERGROUND SERVICE
- WATER SERVICE
- PROPOSED RUNWAY PAVEMENT
- PROPOSED SHOULDER PAVEMENT
- PROPOSED GRADED RUNWAY STRIP
- PROPOSED EARTHWORKS
- TIE-IN
- PROPOSED 150mm NOM DUMP ROCK PROTECTION BATTER

GENERAL NOTES

1. ALL DIMENSIONS AND SETOUT ARE TO BE CHECKED ON-SITE BEFORE WORK COMMENCES.
2. DIMENSIONS SHALL NOT BE OBTAINED BY SCALING THE DRAWING.
3. ALL CONSTRUCTION WORK SHALL BE UNDERTAKEN IN ACCORDANCE WITH THE APPROVED 'METHOD OF WORKING PLAN'.
4. ALL WORKMANSHIP AND MATERIALS SHALL BE IN ACCORDANCE WITH THE TECHNICAL SPECIFICATION AND APPLICABLE WORKPLACE HEALTH AND SAFETY LEGISLATION REQUIREMENTS.
5. THE CONTRACTOR SHALL BE RESPONSIBLE FOR NOTIFYING ALL RELEVANT AUTHORITIES AND PAYING ALL FEES NECESSARY BEFORE COMMENCING WORK.
6. IRRESPECTIVE OF SERVICES SHOWN ON THESE DRAWINGS THE CONTRACTOR SHALL BE RESPONSIBLE FOR UNDERTAKING ALL SEARCHES, ORGANISING POTHOLING AND ALL OTHER MEASURES NECESSARY TO ASCERTAIN LOCATION AND DEPTH OF EXISTING SERVICES. ANY SERVICES DAMAGED AS A RESULT OF CONSTRUCTION SHALL BE RE-INSTATED AT THE CONTRACTOR'S EXPENSE.
7. CONTRACTOR TO VERIFY ALL INVERT LEVELS, SURFACE LEVELS, COVER OVER DRAINAGE LINES, AND MINIMUM FALLS ARE CORRECT & OBTAINABLE PRIOR TO COMMENCEMENT OF WORK. ANY DISCREPANCIES MUST BE NOTIFIED TO THE SUPERVISING ENGINEER PRIOR TO INSTALLATION OF ANY DRAIN LINES.
8. THE CONTRACTOR SHALL ENSURE THAT ALL WORKS AREAS ARE LEFT CLEAN, TIDY AND IN SAFE CONDITION TO THE SATISFACTION OF THE AERODROME OPERATOR. ALL HOLES, EXCAVATIONS AND OTHER CONSTRUCTION TRAFFIC DEPRESSIONS SHALL BE BACKFILLED, COMPACTED AND TRIMMED TO AN EVEN GRASSED PROFILE PRIOR TO COMPLETION/HANDOVER OF SITE.

NOT FOR CONSTRUCTION

06 Nov, 2020 - 12:24pm

Last Modified: 11 Nov 06, 2020 - 12:24pm

1:500 0 5 10 15 20m


SCALE 1:500 (A1)

THIS DESIGN AND DRAWING IS COPYRIGHT. NO PART OF THIS DRAWING MAY BE REPRODUCED OR STORED IN A RETRIEVAL SYSTEM OR TRANSMITTED IN ANY FORM WITHOUT THE WRITTEN PERMISSION OF LANDSET AND DESIGN PTY LTD.

CAD File : \\lr-bne-fp-01\Irshoreddata\Jobs\B16500\B16582\Drawings\infrastructure\B16582-01-100-200 GENERAL LAYOUT.dwg

No.	Date	By	Amendment	Checked
D	06.11.20	J.H.	DEVELOPMENT APPLICATION ISSUE	B.H.
C	25.03.20	J.H.	PRELIMINARY DRAFT FOR COMMENT	B.H.
B	17.12.2019	J.H.	PRELIMINARY DRAFT FOR COMMENT	B.H.
A	16.10.2019	S.L.	PRELIMINARY DRAFT FOR COMMENT	J.H.

CBD HOUSE, Level 3
120 WICKHAM STREET
FORTITUDE VALLEY QLD 4006
A.C.N. 126 939 768

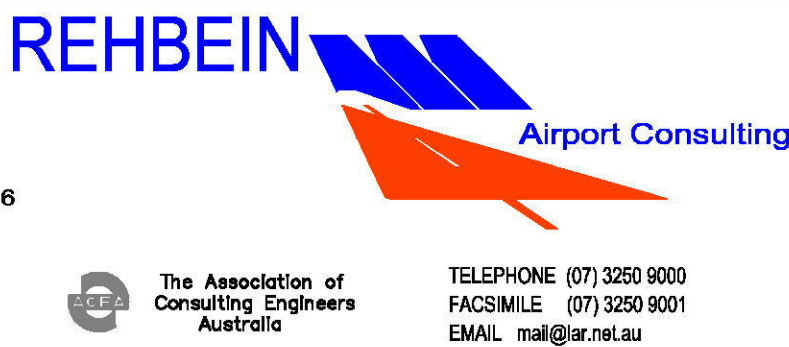


Project: MERIMBULA AIRPORT AIRSIDE INFRASTRUCTURE
RUNWAY STATER EXTENSIONS

Title: SOUTHERN (RUNWAY 03) STARTER EXTENSION
GENERAL LAYOUT PLAN

Client: BEGA VALLEY SHIRE COUNCIL

Draftsperson: L.C.	Checked: J.W.	Sheet Size A1	Drawing No. B16582-01-100
Designer: J.H.	Approved:		
Scale: AS SHOWN	Date: 16.10.2019		

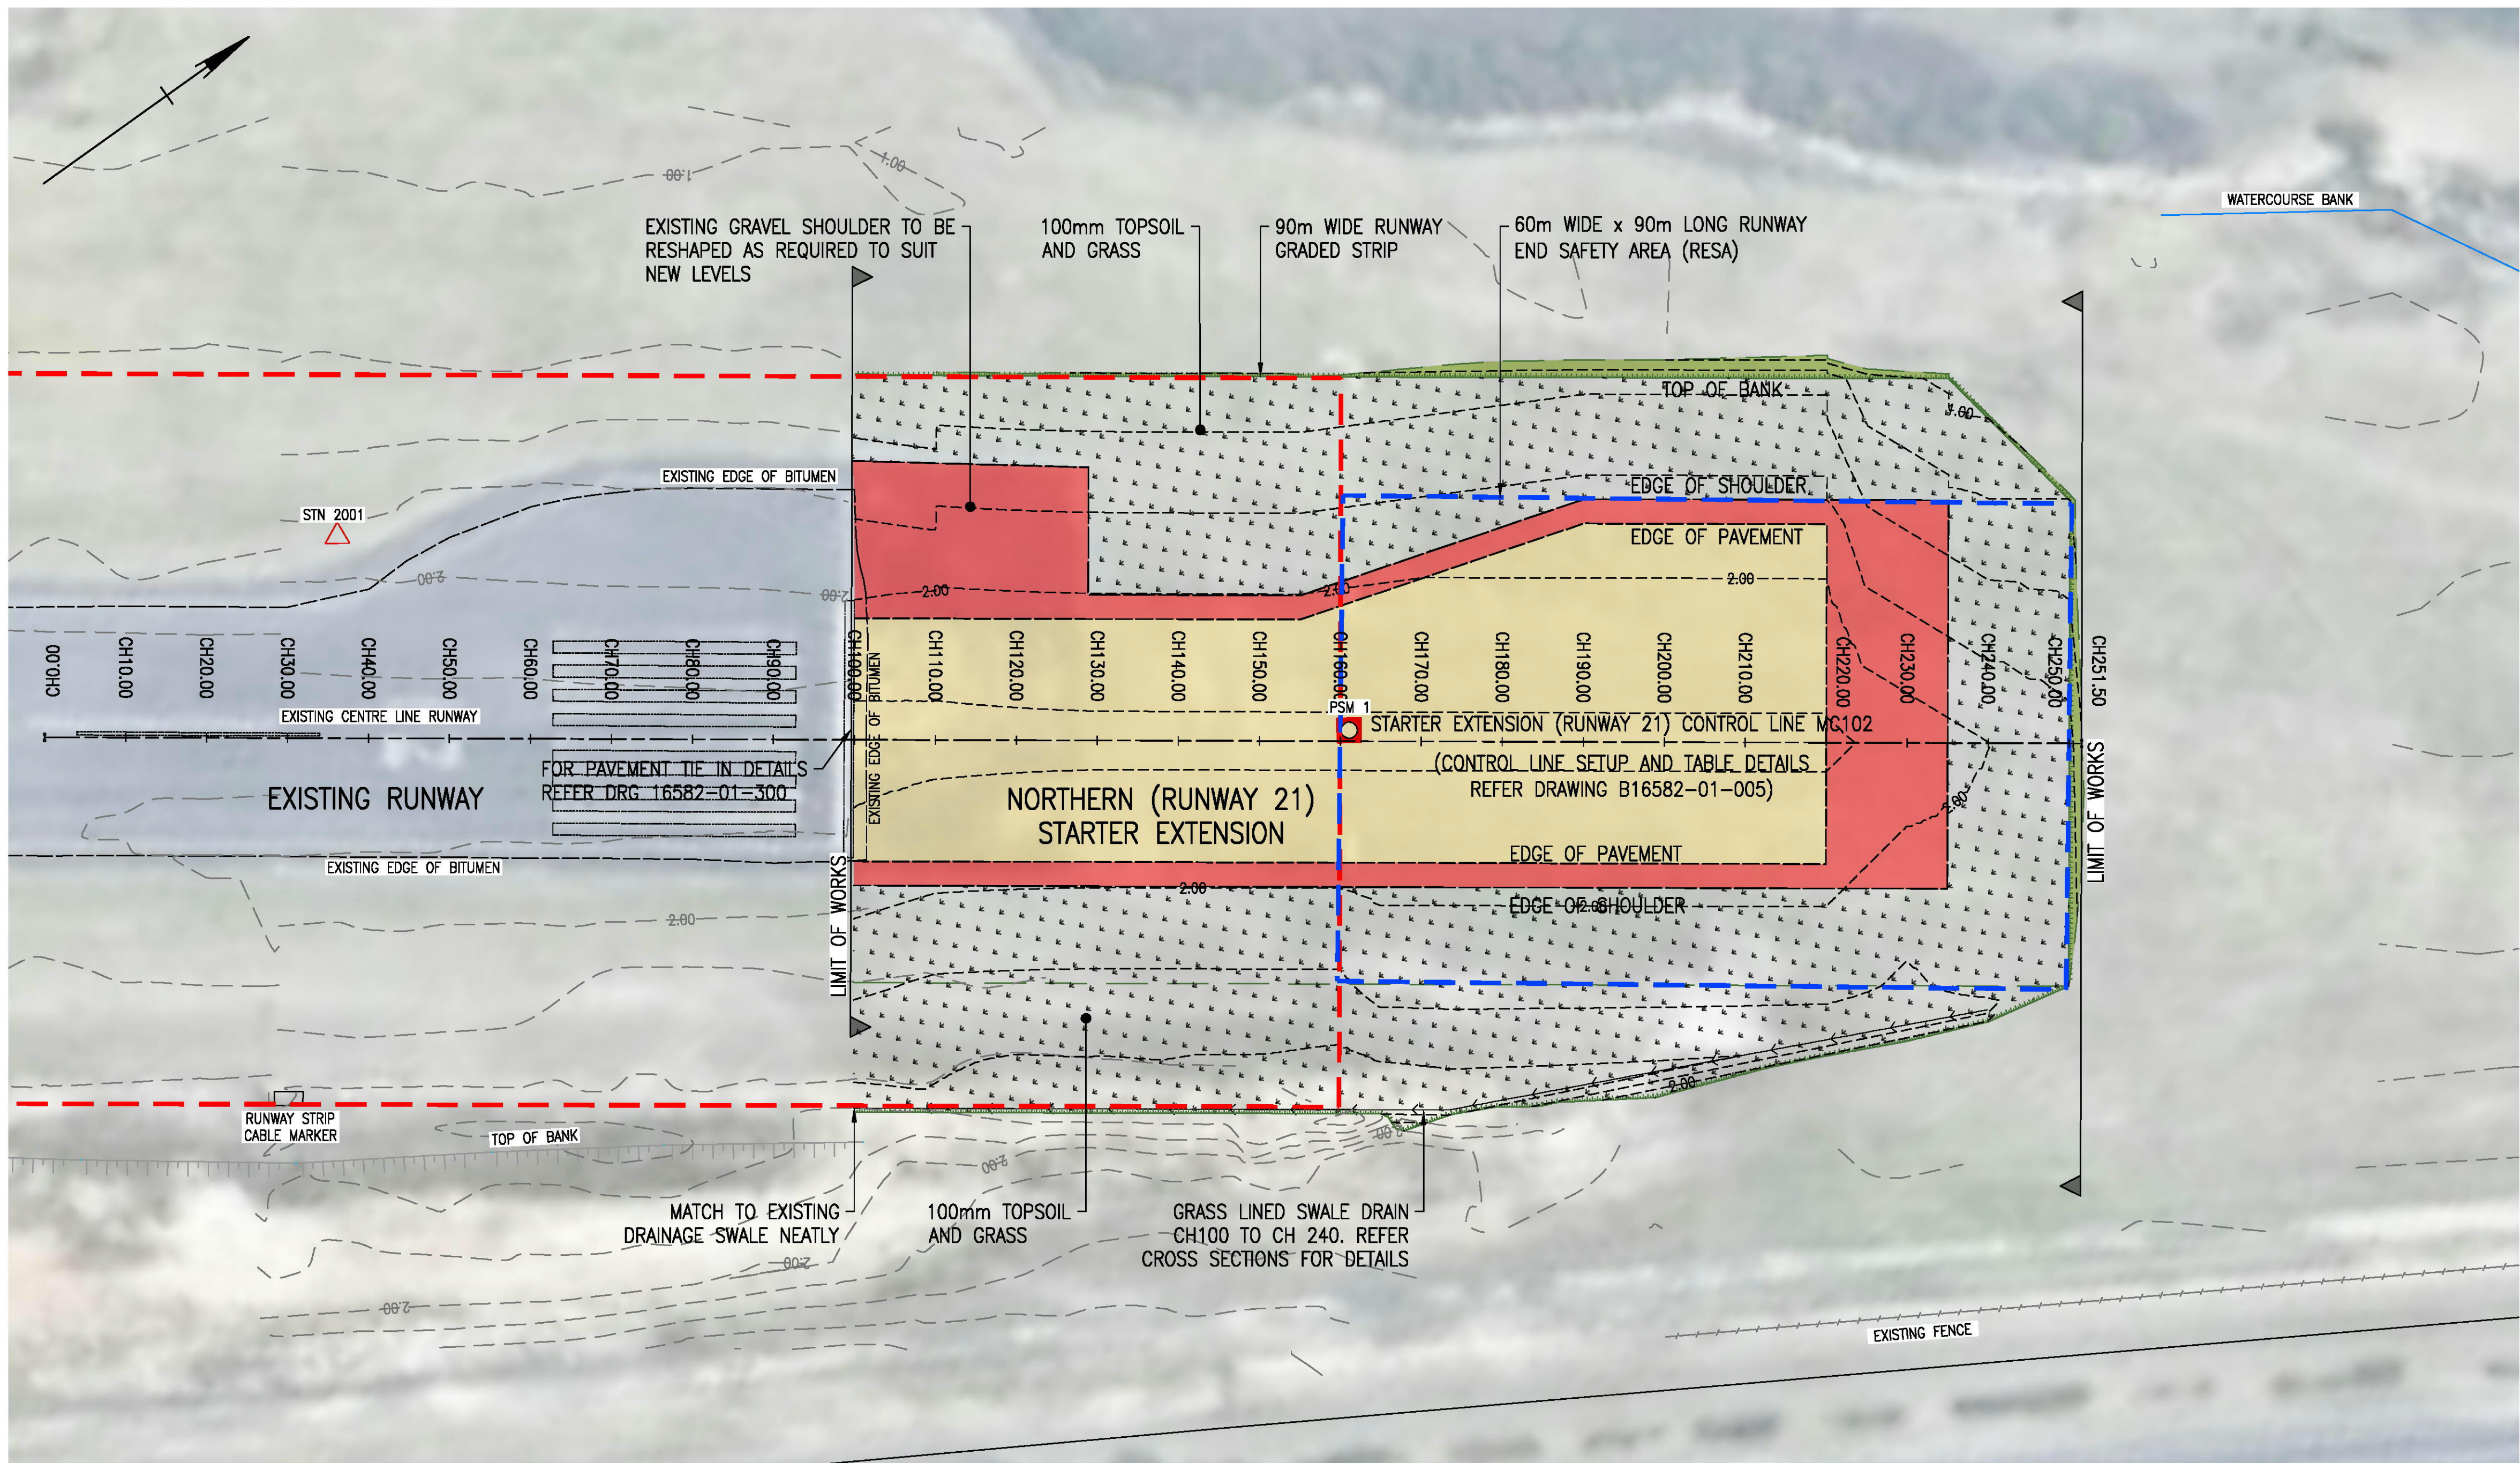

NORTHERN (RUNWAY 21) STARTER EXTENSION – GENERAL LAYOUT PLAN

SCALE: 1:500

EXISTING SERVICES

NOTWITHSTANDING THAT EXISTING SERVICES MAY OR MAY NOT BE SHOWN ON THESE DRAWINGS, NO RESPONSIBILITY IS TAKEN BY THE ENGINEER OR THE PRINCIPAL FOR THIS INFORMATION WHICH HAS BEEN SUPPLIED BY OTHERS. THE DETAILS ARE PROVIDED FOR INFORMATION ONLY. THE CONTRACTOR SHALL ASCERTAIN THE POSITION OF ALL UNDERGROUND SERVICES PRIOR TO EXCAVATION AND SHALL BE RESPONSIBLE FOR THE COST OF REPAIRS TO DAMAGES CAUSED AS A RESULT OF THE WORKS.

NOTES:

1. FOR CONTROL LINE SETOUT DATA REFER TO DRG'S B16582-01-201.
2. FOR LONGITUDINAL INFORMATION REFER TO DRG NO. BB16582-01-210.
3. FOR CROSS SECTION INFORMATION REFER TO DRG'S B16582-01-211 TO B16582-01-221.
4. FOR PAVEMENT MARKERS AND MARKINGS INFORMATION REFER TO DRG'S B16582-01-XXX.
5. FOR AIRFIELD LIGHTING INFORMATION REFER TO DRG'S B16582-01-XXX.
6. CAUTION TO BE TAKEN DURING EARTHWORKS AND PAVEMENT CONSTRUCTION. INDICATIVE LOCATIONS OF SERVICES ARE SHOWN ONLY AND AN ONSITE ASSESSMENT SHALL BE MADE PRIOR TO ANY WORKS.
7. RE-GRADE EXISTING GROUND WITHIN GRADED RUNWAY STRIP AT MAXIMUM 1.75% LONGITUDINAL TO RUNWAY AND 2.5% TRANSVERSE TO RUNWAY.

NOT FOR CONSTRUCTION

06 Nov, 2020 - 12:24pm

Last Modified: 06 Nov 2020 - 12:24pm

1:500 0 5 10 15 20m
SCALE 1:500 (A1)

THIS DESIGN AND DRAWING IS COPYRIGHT. NO PART OF THIS DRAWING MAY BE REPRODUCED OR STORED IN A RETRIEVAL SYSTEM OR TRANSMITTED IN ANY FORM WITHOUT THE WRITTEN PERMISSION OF LANSHIRE AND REID PTY LTD.

CAD File : \\lr-bne-fp-01\lshreddata\jobs\B16500\B16582\Drawings\infrastructure\B16582-01-100-200 GENERAL LAYOUT.dwg

No.	Date	By	Amendment	Checked
D	06.11.20	J.H.	DEVELOPMENT APPLICATION ISSUE	B.H.
C	25.03.20	J.H.	PRELIMINARY DRAFT FOR COMMENT	B.H.
B	17.12.2019	J.H.	PRELIMINARY DRAFT FOR COMMENT	B.H.
A	16.10.2019	S.L.	PRELIMINARY DRAFT FOR COMMENT	J.H.

CBD HOUSE, Level 3
120 WICKHAM STREET
FORTITUDE VALLEY QLD 4006
A.C.N. 126 939 768




The Association of Consulting Engineers Australia
TELEPHONE (07) 3250 9000
FACSIMILE (07) 3250 9001
EMAIL mail@acerau.au

Project: MERIMBULA AIRPORT AIRSIDE INFRASTRUCTURE
RUNWAY STARTER EXTENSIONS

Title: NORTHERN (RUNWAY 21) STARTER EXTENSION
GENERAL LAYOUT PLAN

Client: BEGA VALLEY SHIRE COUNCIL

Draftsperson: L.C.	Checked: J.W.	Sheet Size A1	Drawing No. B16582-01-200
Designer: J.H.	Approved:		
Scale: AS SHOWN	Date: 16.10.2019		

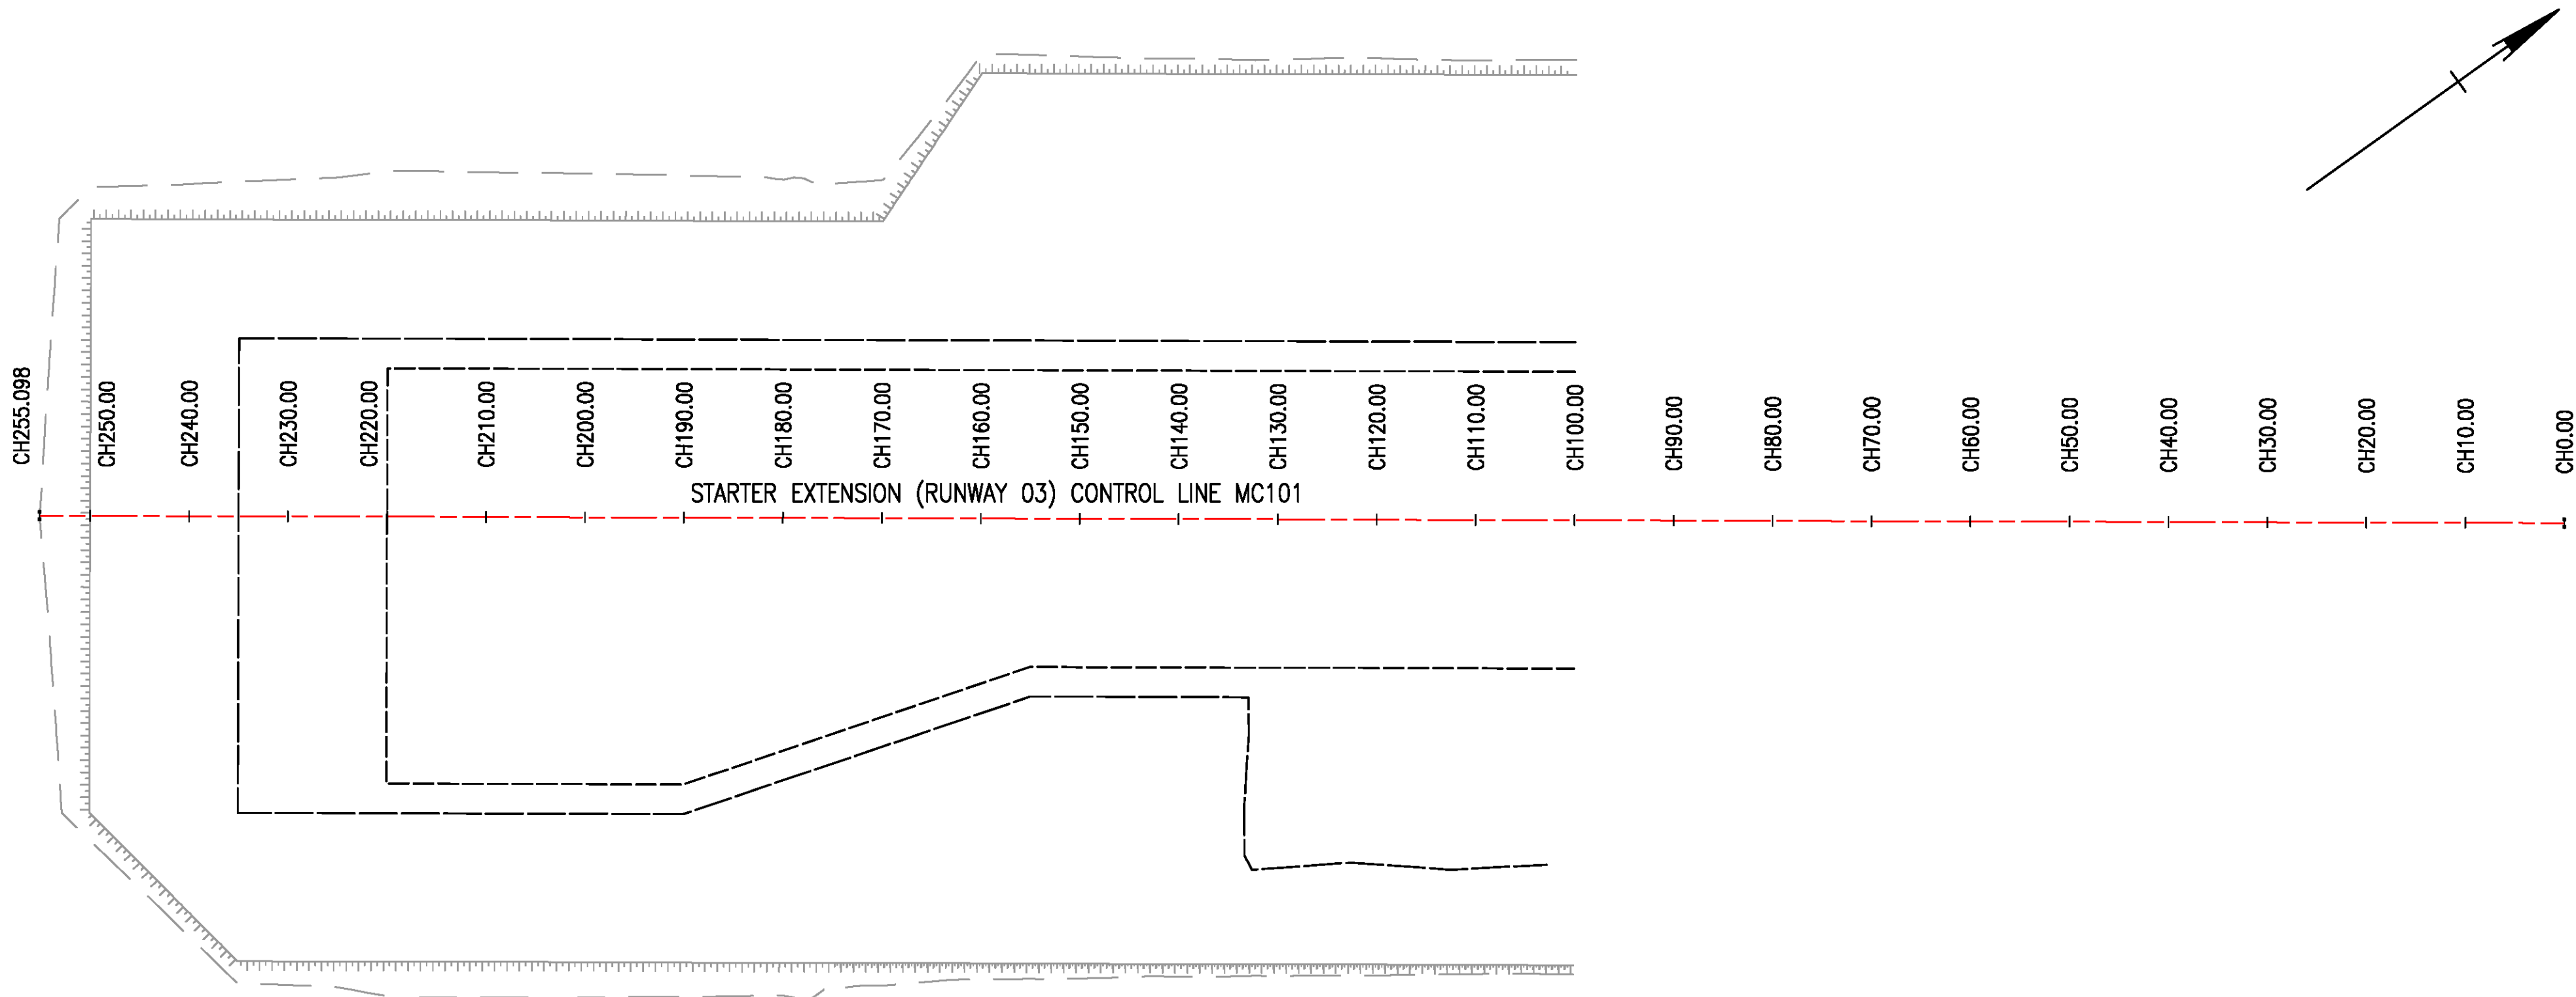

SOUTHERN (RUNWAY 03) STARTER EXTENSION – LAYOUT PLAN
SCALE: 1:500

LEGEND – AIRPORT FACILITIES

- BOTTOM OF BANK
- - - CENTRE LINE
- - - - - EDGE OF BITUMEN
- - - - - EDGE OF SHOULDER
- - - - - TOP OF BANK

NOTES:

- FOR LONGITUDINAL INFORMATION REFER TO DRG NO. BB16582-01-110.
- FOR CROSS SECTION INFORMATION REFER TO DRG'S B16582-01-111 TO B16582-01-121.

STARTER EXTENSION (RUNWAY 03) CONTROL LINE MC101
(HORIZONTAL SETOUT)

PT	CHAINAGE	EASTING	NORTHING	HEIGHT	BEARING (TRUE)
S	0.000	758111.176	5910956.890	2.050	215°42'01.13"
	10.000	758105.341	5910948.769	2.157	215°42'01.13"
	20.000	758099.505	5910940.649	2.264	215°42'01.13"
	30.000	758093.670	5910932.528	2.372	215°42'01.13"
	40.000	758087.835	5910924.407	2.398	215°42'01.13"
	50.000	758081.999	5910916.286	2.398	215°42'01.13"
	60.000	758076.164	5910908.165	2.397	215°42'01.13"
	70.000	758070.328	5910900.045	2.397	215°42'01.13"
	80.000	758064.493	5910891.924	2.397	215°42'01.13"
	90.000	758058.657	5910883.803	2.383	215°42'01.13"
	100.000	758052.822	5910875.682	2.394	215°42'01.13"
	110.000	758046.986	5910867.561	2.413	215°42'01.13"
	120.000	758041.151	5910859.440	2.425	215°42'01.13"
	130.000	758035.315	5910851.320	2.431	215°42'01.13"
	140.000	758029.480	5910843.199	2.432	215°42'01.13"
	150.000	758023.645	5910835.078	2.432	215°42'01.13"
	160.000	758017.809	5910826.957	2.432	215°42'01.13"
	170.000	758011.974	5910818.836	2.432	215°42'01.13"
	180.000	758006.138	5910810.716	2.432	215°42'01.13"
	190.000	758000.303	5910802.595	2.432	215°42'01.13"
	200.000	757994.467	5910794.474	2.432	215°42'01.13"
	210.000	757988.632	5910786.353	2.432	215°42'01.13"
	220.000	757982.796	5910778.232	2.432	215°42'01.13"
	230.000	757976.961	5910770.112	2.282	215°42'01.13"
	240.000	757971.125	5910761.991	2.132	215°42'01.13"
	250.000	757965.290	5910753.870	1.982	215°42'01.13"
E	255.098	757962.315	5910749.730	0.283	215°42'01.13"

NOT FOR
CONSTRUCTION
06 Nov, 2020 – 12:24pm

1:500 0 5 10 15 20m
SCALE 1:500 (A1)

THIS DESIGN AND DRAWING IS COPYRIGHT. NO PART OF THIS DRAWING MAY BE REPRODUCED OR STORED IN A RETRIEVAL SYSTEM OR TRANSMITTED IN ANY FORM WITHOUT THE WRITTEN PERMISSION OF REHBEIN AND REHBEIN PTY LTD

D	06.11.20	J.H.	DEVELOPMENT APPLICATION ISSUE	B.H.
C	25.03.20	J.H.	PRELIMINARY DRAFT FOR COMMENT	B.H.
B	17.12.2019	J.H.	PRELIMINARY DRAFT FOR COMMENT	B.H.
A	16.10.2019	S.L.	PRELIMINARY DRAFT FOR COMMENT	J.H.
No.	Date	By	Amendment	Checked

REHBEIN

Airport Consulting

CBD HOUSE, Level 3
120 WICKHAM STREET
FORTITUDE VALLEY QLD 4006
A.C.N. 126 939 768

The Association of
Consulting Engineers
Australia

TELEPHONE (07) 3250 9000
FACSIMILE (07) 3250 9001
EMAIL mail@ar.nrl.au

Project: MERIMBULA AIRPORT AIRSIDE INFRASTRUCTURE
RUNWAY STARTER EXTENSIONS

Title: SOUTHERN (RUNWAY 03) STARTER EXTENSION
CONTROL LINE SETOUTS AND SETOUT TABLES

Client: BEGA VALLEY SHIRE COUNCIL

Drafter: J.W.

Checked: J.W.

Design: J.H.

Approved:

Scale: AS SHOWN

Date: 16.10.2019

Sheet Size A1

Drawing No. B16582-01-101

A


B

C

D

CAD File : \\r-bne-fp-01\Irshreddata\Jobs\B16500\B16582\Drawings\infrastructure\B16582-01-101-201 CONTROL LINE PLAN & TABLE.dwg

Last Modified : Nov 06, 2020 – 12:24pm

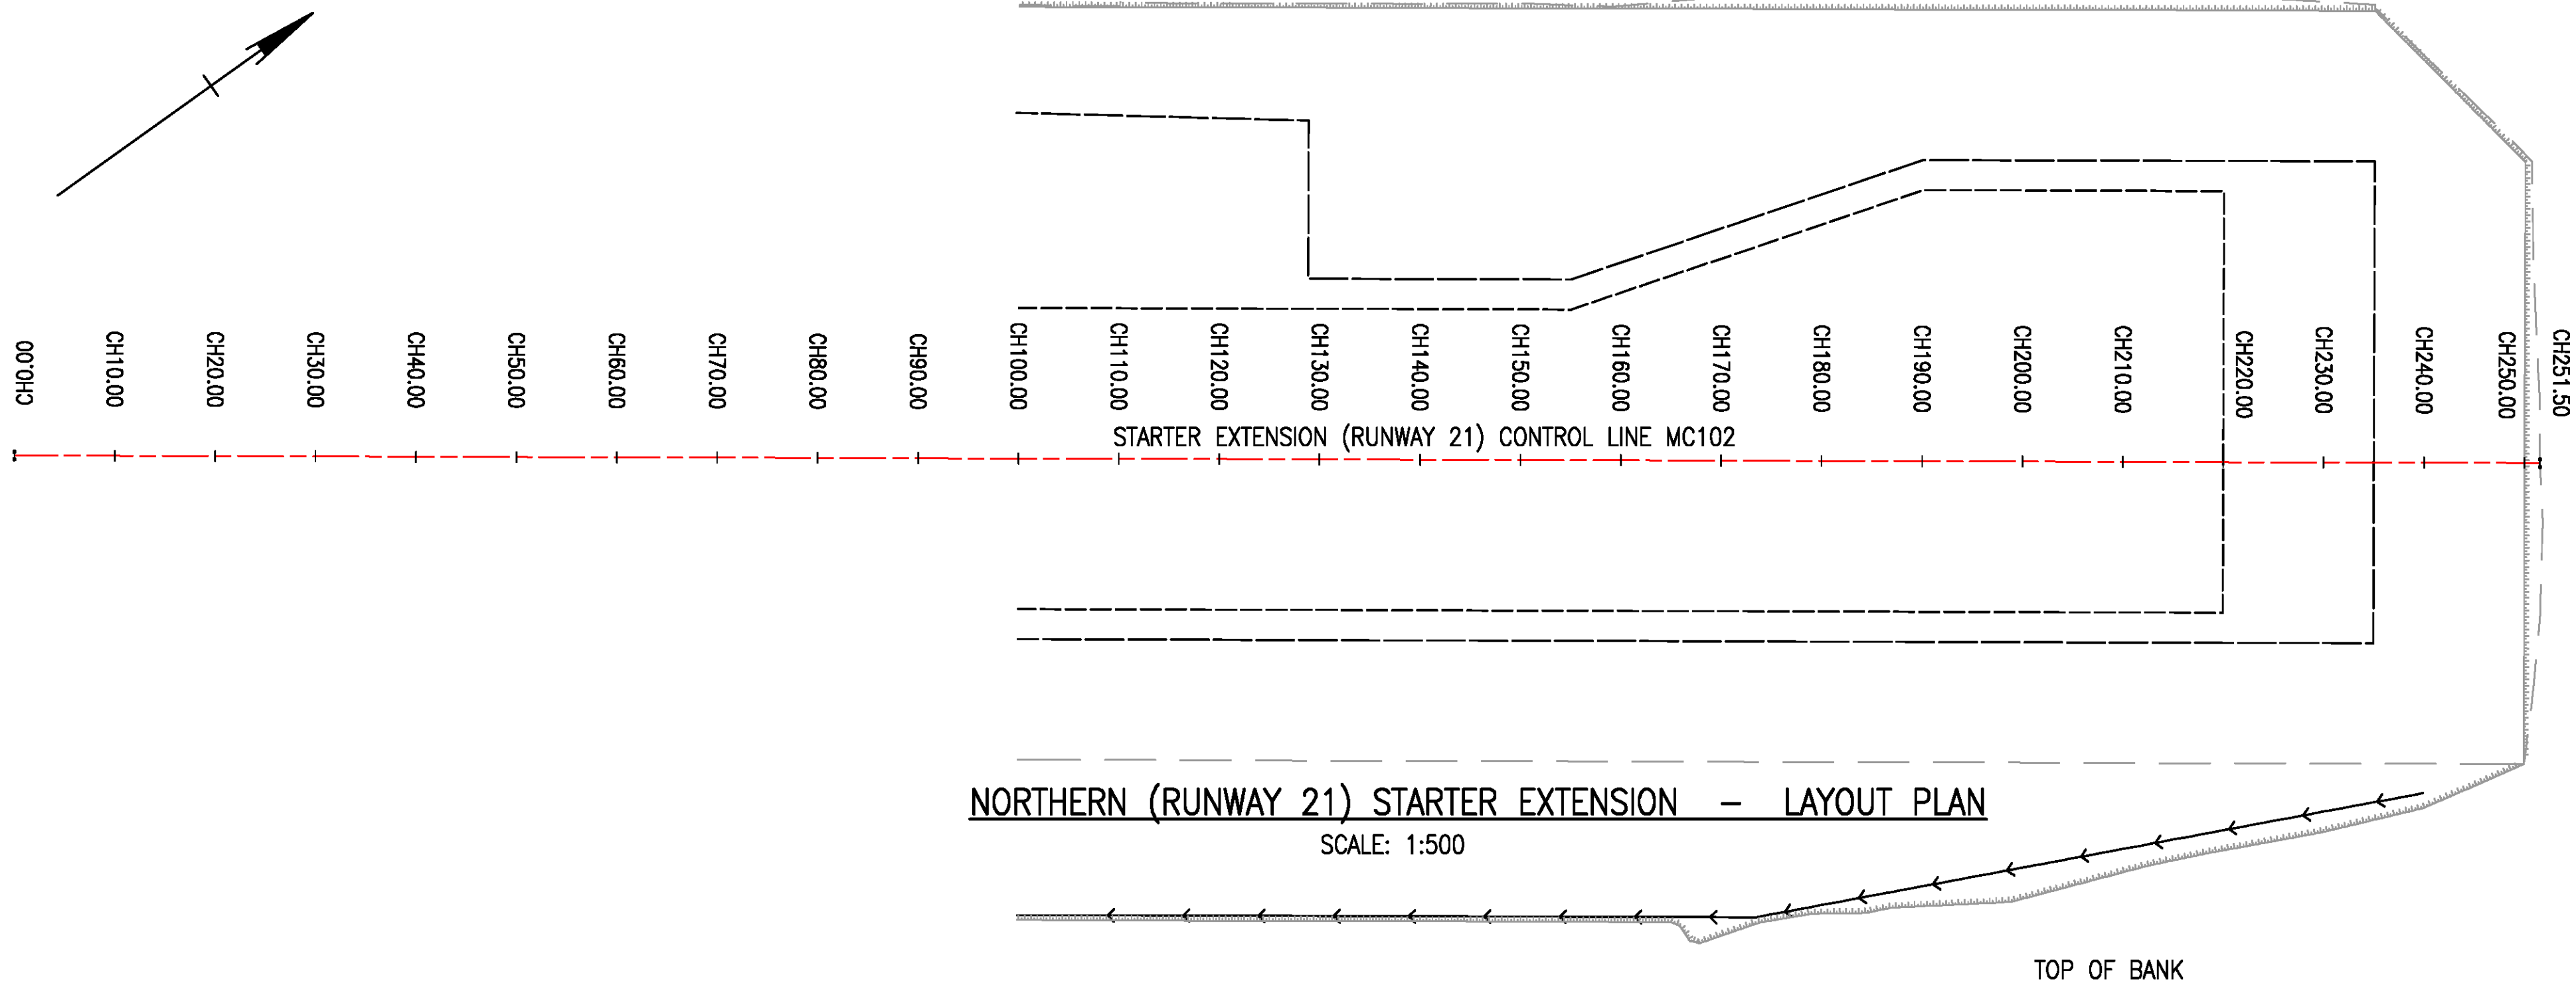

STARTER EXTENSION (RUNWAY 21) CONTROL LINE MC102
(HORIZONTAL SETOUT)

PT	CHAINAGE	EASTING	NORTHING	HEIGHT	BEARING (TRUE)
S	0.000	758929.236	5912092.981		35°42'01.13"
	10.000	758935.071	5912101.102	2.402	35°42'01.13"
	20.000	758940.907	5912109.223	2.395	35°42'01.13"
	30.000	758946.742	5912117.344	2.389	35°42'01.13"
	40.000	758952.578	5912125.464	2.382	35°42'01.13"
	50.000	758958.413	5912133.585	2.376	35°42'01.13"
	60.000	758964.249	5912141.706	2.369	35°42'01.13"
	70.000	758970.084	5912149.827	2.364	35°42'01.13"
	80.000	758975.920	5912157.948	2.367	35°42'01.13"
	90.000	758981.755	5912166.068	2.365	35°42'01.13"
	100.000	758987.591	5912174.189	2.342	35°42'01.13"
	110.000	758993.426	5912182.310	2.323	35°42'01.13"
	120.000	758999.262	5912190.431	2.310	35°42'01.13"
	130.000	759005.097	5912198.552	2.305	35°42'01.13"
	140.000	759010.932	5912206.672	2.304	35°42'01.13"
	150.000	759016.768	5912214.793	2.304	35°42'01.13"
	160.000	759022.603	5912222.914	2.304	35°42'01.13"
	170.000	759028.439	5912231.035	2.304	35°42'01.13"
	180.000	759034.274	5912239.156	2.304	35°42'01.13"
	190.000	759040.110	5912247.276	2.304	35°42'01.13"
	200.000	759045.945	5912255.397	2.304	35°42'01.13"
	210.000	759051.781	5912263.518	2.304	35°42'01.13"
	220.000	759057.616	5912271.639	2.304	35°42'01.13"
	230.000	759063.452	5912279.760	2.154	35°42'01.13"
	240.000	759069.287	5912287.880	2.004	35°42'01.13"
	250.000	759075.122	5912296.001	1.854	35°42'01.13"
E	251.549	759076.026	5912297.259	1.544	35°42'01.13"

LEGEND – AIRPORT FACILITIES

- — — — — BOTTOM OF BANK
- — — — — CENTRE LINE
- — — — — EDGE OF BITUMEN
- — — — — EDGE OF SHOULDER
- — — — — SWALE DRAINAGE
- — — — — TOP OF BANK

NOTES:

- FOR LONGITUDINAL INFORMATION REFER TO DRG NO. BB16582–01–210.
- FOR CROSS SECTION INFORMATION REFER TO DRG'S B16582–01–211 TO B16582–01–221.

NOT FOR
CONSTRUCTION
06 Nov, 2020 – 12:24pm

Last Modified : 06 Nov 06, 2020 – 12:24pm

1:500
0 5 10 15 20m
SCALE 1:500 (A1)

THIS DESIGN AND DRAWING IS COPYRIGHT. NO PART OF THIS DRAWING MAY BE REPRODUCED OR STORED IN A RETRIEVAL SYSTEM OR TRANSMITTED IN ANY FORM WITHOUT THE WRITTEN PERMISSION OF LANSHI AND REHBEIN PTY LTD

No.	Date	By	Amendment	Checked
D	06.11.20	J.H.	DEVELOPMENT APPLICATION ISSUE	B.H.
C	25.03.20	J.H.	PRELIMINARY DRAFT FOR COMMENT	B.H.
B	17.12.2019	J.H.	PRELIMINARY DRAFT FOR COMMENT	B.H.
A	16.10.2019	S.L.	PRELIMINARY DRAFT FOR COMMENT	J.H.

REHBEIN
120 WICKHAM STREET
FORTITUDE VALLEY QLD 4006
A.C.N. 126 939 768

The Association of
Consulting Engineers
Australia
TELEPHONE (07) 3260 9000
FACSIMILE (07) 3260 9001
EMAIL: mail@re.nz.au

Project: MERIMBULA AIRPORT AIRSIDE INFRASTRUCTURE
RUNWAY STARTER EXTENSIONS

Title: NORTHERN (RUNWAY 21) STARTER EXTENSION
CONTROL LINE SETOUTS AND SETOUT TABLES

Client: **BEGA VALLEY SHIRE COUNCIL**

Drafterperson: L.C.
Designer: J.H.
Scale: AS SHOWN

Checked: J.W.
Approved:

Date: 16.10.2019

Sheet Size: **A1**


Drawing No. **B16582-01-201**

A

B

C

D

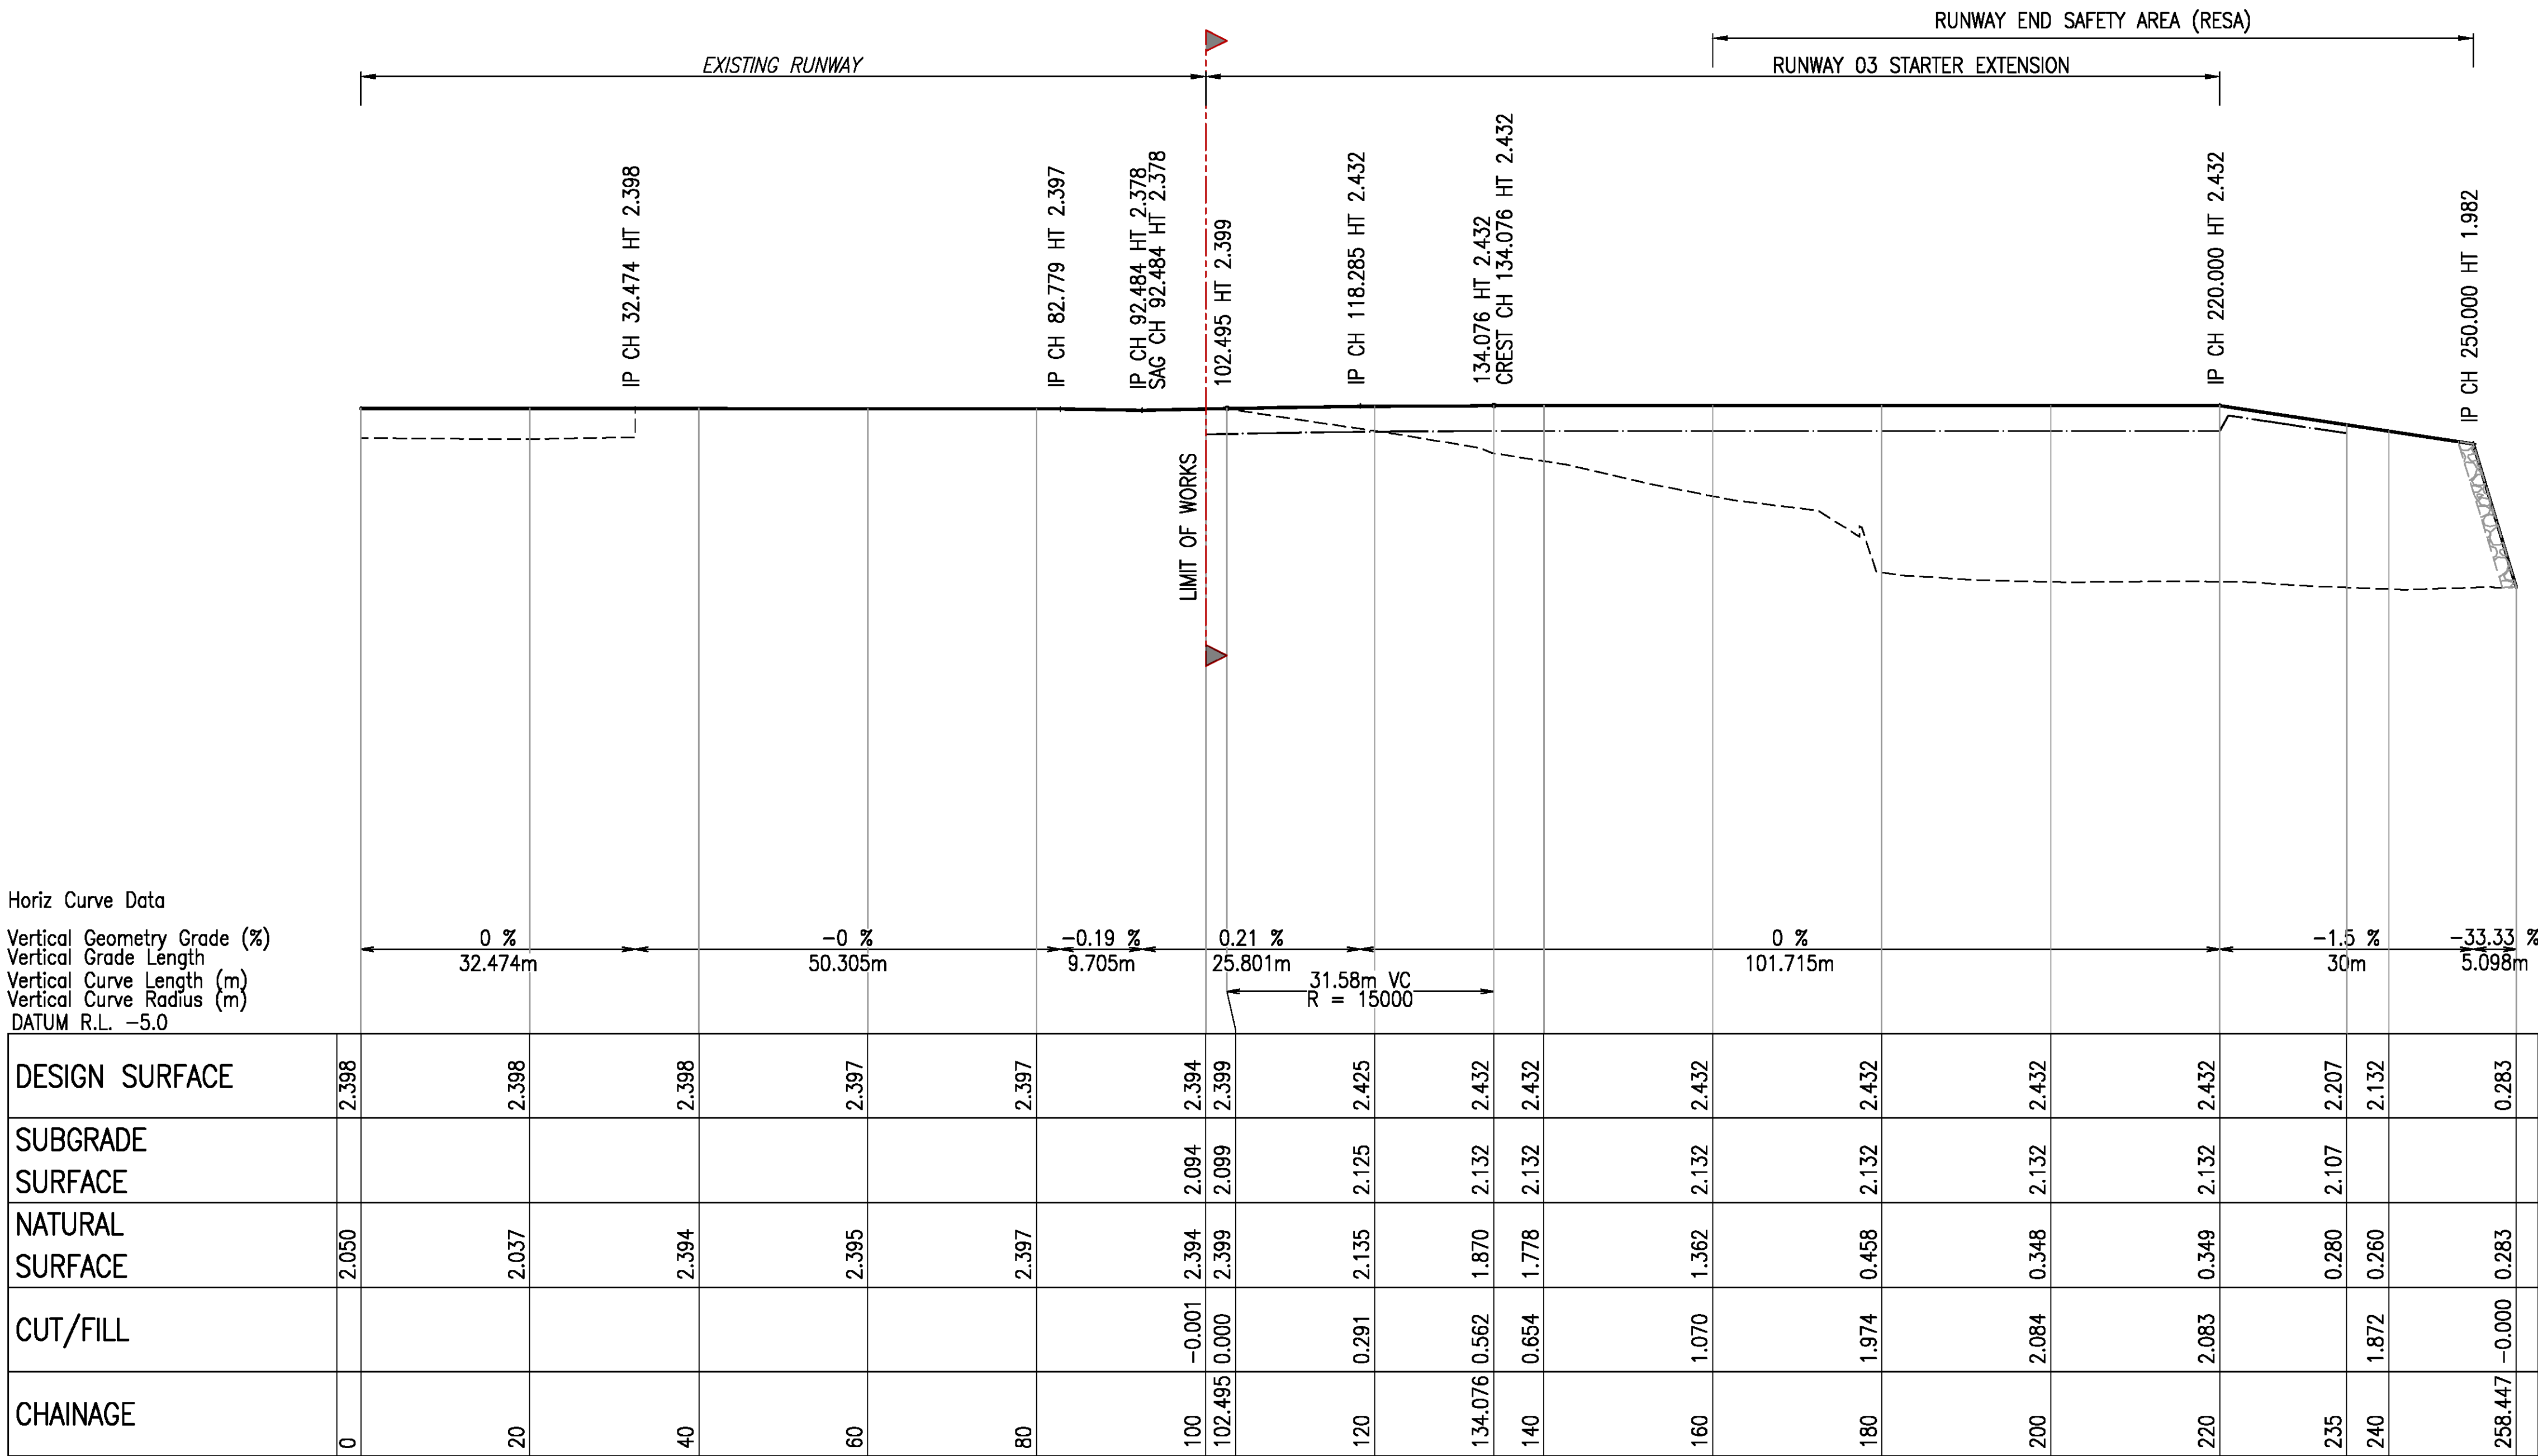

LONGITUDINAL SECTION -MC101 SOUTHERN (RUNWAY 03) STARTER EXTENSION

HORIZONTAL SCALE 1:500
VERTICAL SCALE 1:50

LEGEND

DESIGN SURFACE

SUBGRADE SURFACE


EXISTING SURFACE

NOTES:

1. FOR SETOUT DATA REFER TO DRG NO. BB16582-01-101.
2. FOR CROSS SECTION INFORMATION REFER TO DRG'S B16582-01-111 TO B16582-01-121.

NOT FOR
CONSTRUCTION

06 Nov, 2020 - 12:25pm

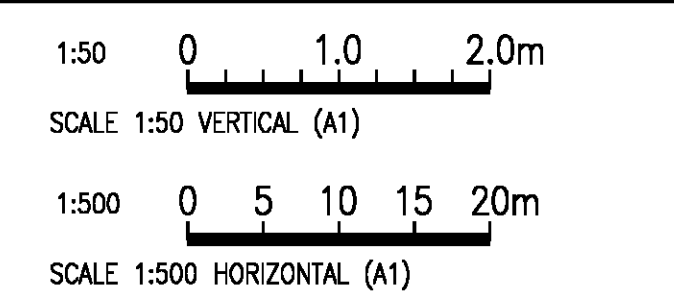

C	06.11.20	J.H.	DEVELOPMENT APPLICATION ISSUE		B.H.
B	17.12.2019	J.H.	PRELIMINARY DRAFT FOR COMMENT		B.H.
A	16.10.2019	S.L.	PRELIMINARY DRAFT FOR COMMENT		J.H.
No.	Date	By	Amendment		Checked

CBD HOUSE, Level 3
120 WICKHAM STREET
FORTITUDE VALLEY QLD 4006
A.C.N. 126 939 768



Project: MERIMBULA AIRPORT AIRSIDE INFRASTRUCTURE
RUNWAY STARTER EXTENSIONS

Title: SOUTHERN (RUNWAY 03) STARTER EXTENSION
LONGITUDINAL SECTION

Client: BEGA VALLEY SHIRE COUNCIL

Drafterperson:
L.C.

Checked:
J.W.

Sheet
Size

Drawing No.

Designer:
J.H.

Approved:

A1

B16582-01-110

Scale:
AS SHOWN


Date: 16.10.2019

A

B


C

Last Modified : Nov 06, 2020 - 12:25pm

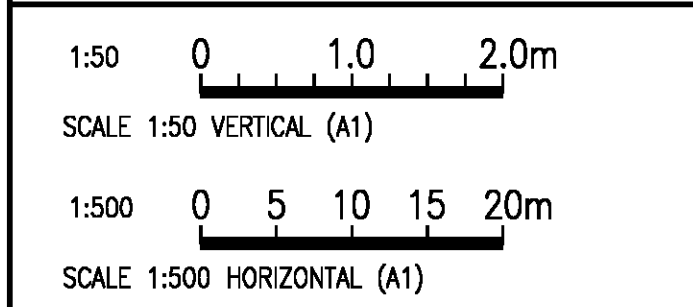

THIS DESIGN AND DRAWING IS COPYRIGHT. NO PART OF THIS DRAWING MAY BE REPRODUCED OR STORED IN A RETRIEVAL SYSTEM OR TRANSMITTED IN ANY FORM WITHOUT THE WRITTEN PERMISSION OF LANCASTER AND REHBEIN PTY LTD

CAD File : \\r-bne-fp-01\lshreddata\jobs\B16500\B16582\Drawings\infrastructure\B16582-01-110-210 LONGITUDINAL SECTIONS.dwg

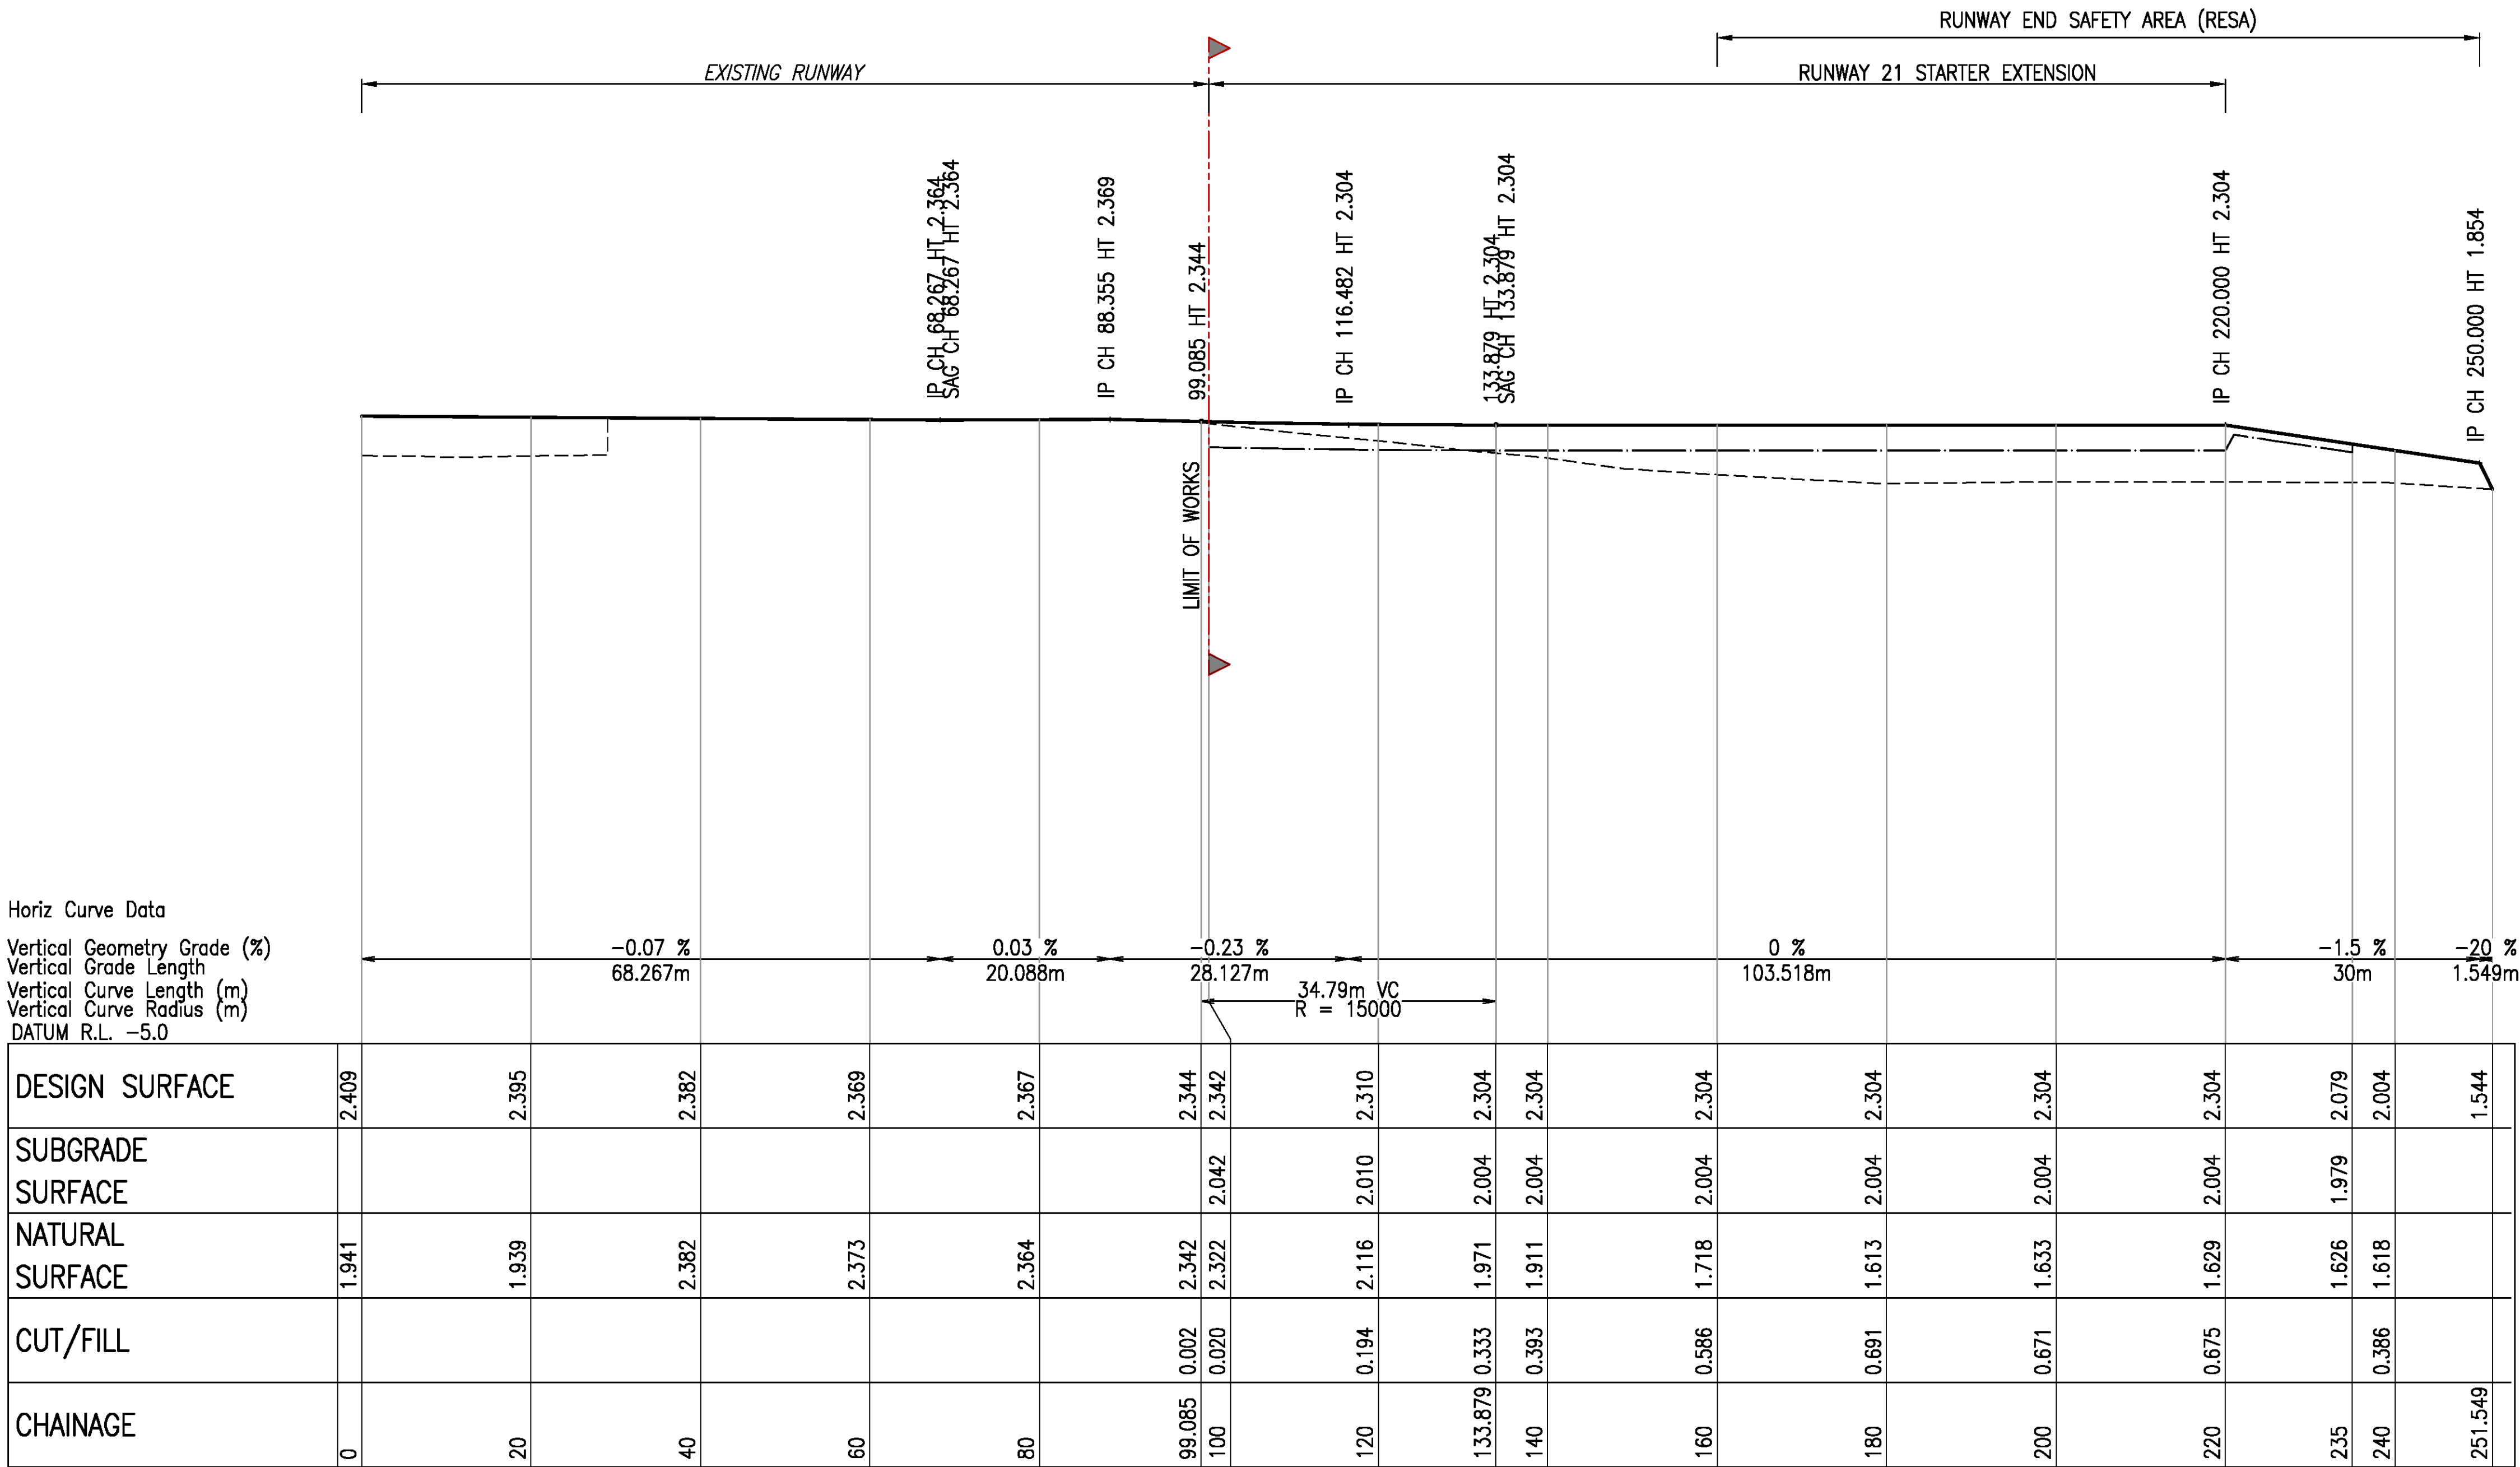

LEGEND

DESIGN SURFACE

SUBGRADE SURFACE

EXISTING SURFACE

NOTES:


- FOR SETOUT DATA REFER TO DRG NO. BB16582-01-201.
- FOR CROSS SECTION INFORMATION REFER TO DRG'S B16582-01-211 TO B16582-01-221.

NOT FOR CONSTRUCTION

06 Nov, 2020 - 12:25pm

C	06.11.20	J.H.	DEVELOPMENT APPLICATION ISSUE	B.H.
B	17.12.2019	J.H.	PRELIMINARY DRAFT FOR COMMENT	B.H.
A	16.10.2019	S.L.	PRELIMINARY DRAFT FOR COMMENT	J.H.
No.	Date	By	Amendment	Checked

CBD HOUSE, Level 3
120 WICKHAM STREET
FORTITUDE VALLEY QLD 4006
A.C.N. 126 939 768

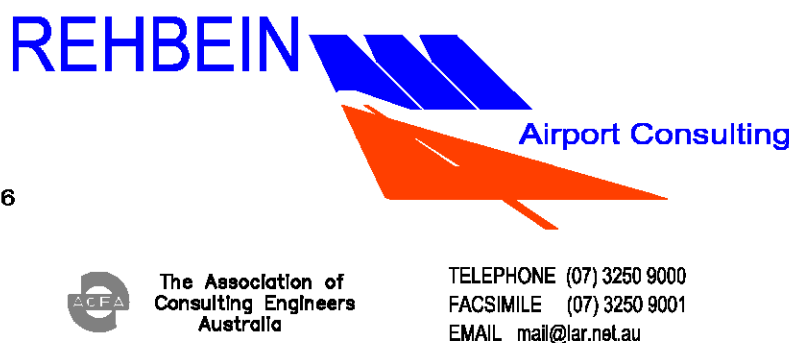

Project: MERIMBULA AIRPORT AIRSIDE INFRASTRUCTURE
RUNWAY STARTER EXTENSIONS

Title: NORTHERN (RUNWAY 21) STARTER EXTENSION
LONGITUDINAL SECTION

Client: BEGA VALLEY SHIRE COUNCIL			
Draftsperson: L.C.	Checked: J.W.	Sheet Size: A1	Drawing No. B16582-01-210
Designer: J.H.	Approved:		
Scale: AS SHOWN	Date: 16.10.2019	A	B C

Datum 0.00

CHAINAGE 105.000

Datum 0.00

CHAINAGE 100.000

1. FOR SETOUT DATA REFER TO DRG NO. BB16582-01-101.
2. FOR LONGITUDINAL SECTION INFORMATION REFER TO DRG'S B16582-01-210.

06 Nov, 2020 – 12:25pm

CAD File : \\r-bne-fp-01\\rshared\\data\\Jobs\\B16500\\B16582\\Drawings\\infrastructure\\B16582-01-111-121 SOUTHERN CROSS SECTIONS.dwg

Datum 0.00

CHAINAGE 120.000

Datum 0.00

CHAINAGE 110.000

1. FOR SETOUT DATA REFER TO DRG NO. BB16582-01-101.
2. FOR LONGITUDINAL SECTION INFORMATION REFER TO DRG'S B16582-01-110.

06 Nov, 2020 – 12:25pm

CAD File : \\lr-bne-fp-01\lrshared\data\Jobs\B16500\B16582\Drawings\infrastructure\B16582-01-111-121 SOUTHERN CROSS SECTIONS.dwg

Datum 0.00

CHAINAGE 140.000

Datum 0.00

CHAINAGE 130.000

1. FOR SETOUT DATA REFER TO DRG NO. BB16582-01-101.

2. FOR LONGITUDINAL SECTION INFORMATION REFER TO DRG'S B16582-01-110.

06 Nov, 2020 – 12:25pm

CAD File : \\r-bne-fp-01\\rshared\\data\\Jobs\\B16500\\B16582\\Drawings\\infrastructure\\B16582-01-111-121 SOUTHERN CROSS SECTIONS.dwg

Datum 0.00

SECTION 01050													
DESIGN HEIGHT			1.158	1.158	2.031	2.106	2.181	2.432	2.207	2.132	2.057	1.457	1.059
SUBGRADE SURFACE			1.158	1.474	2.031	2.006	1.881	2.132	1.907	2.032	2.057	1.457	1.059
DEPTH			0.000	-0.304	-0.754	-0.803	-0.868	-1.070	-0.920	-0.860	-0.806	-0.374	0.000
EXISTING SURFACE			1.158	1.171	1.278	1.303	1.313	1.362	1.287	1.272	1.251	1.083	1.059
OFFSETS			-46.582	-45.000	-22.714	-19.714	-16.714	0.000	15.000	18.000	21.000	45.000	46.991

CONTROL LINE MC101
X = 758023.645
Y = 5910835.078
Z = 2.432

Datum 0.00		2.057				2.057			
DESIGN HEIGHT		1.158	1.457		2.057	2.132	2.207		2.207
SUBGRADE SURFACE		1.158	1.457		2.057	2.032	1.907		2.032
DEPTH		0.000	-0.288		-0.686	-0.727	-0.764		-0.735
EXISTING SURFACE		1.158	1.169		1.371	1.405	1.443		1.363
OFFSETS		-46.496	-45.000		-21.000	-18.000	-15.000		15.000
		1.158	1.169		1.371	1.405	1.443		1.363
		1.158	1.457		2.057	2.032	1.907		2.032
		0.000	-0.288		-0.686	-0.727	-0.764		-0.735
		1.158	1.169		1.371	1.405	1.443		1.363
		-46.496	-45.000		-21.000	-18.000	-15.000		15.000
		1.158	1.169		1.371	1.405	1.443		1.363
		1.158	1.457		2.057	2.032	1.9		

NOTES:

1. FOR SETOUT DATA REFER TO DRG NO. BB16582-01-101.
2. FOR LONGITUDINAL SECTION INFORMATION REFER TO DRG'S B16582-01-110.

**NOT FOR
CONSTRUCTION**

06 Nov, 2020 – 12:25pm

1:200 02468m SCALE 1:200 (A1) THIS DESIGN AND DRAWING IS COPYRIGHT. NO PART OF THIS DRAWING MAY BE REPRODUCED, STORED IN A RETRIEVAL SYSTEM OR TRANSMITTED IN ANY FORM WITHOUT THE WRITTEN PERMISSION OF THE LANDSCAPE ARCHITECT AND SURVEYOR PTY LTD.					
	D	06.11.20	J.H.	DEVELOPMENT APPLICATION ISSUE	B.H.
	C	25.03.20	J.H.	PRELIMINARY DRAFT FOR COMMENT	B.H.
	B	17.12.2019	J.H.	PRELIMINARY DRAFT FOR COMMENT	B.H.
	A	16.10.2019	J.L.	PRELIMINARY DRAFT FOR COMMENT	J.H.
	No.	Date	By	Amendment	Checked

REHBEIN

Airport Consulting

CBD HOUSE, Level 3
120 WICKHAM STREET
FORTITUDE VALLEY QLD 4006
A.C.N. 126 939 768

The Association of Consulting Engineers Australia

TELEPHONE (07) 3250 9000
FACSIMILE (07) 3250 9001
EMAIL: mail@lar.net.au

Project:

MERIMBULA AIRPORT AIRSIDE INFRASTRUCTURE
RUNWAY STARTER EXTENSIONS

Title:

SOUTHERN (RUNWAY 03) STARTER EXTENSION
CROSS SECTIONS - SHEET 4 OF 10

Client:

BEGA VALLEY SHIRE COUNCIL

Draftsman:

L.C.

Checked:

J.W.

Sheet Size

A1

Drawing No.

B16582-01-114

Designer:

J.H.

Approved:

Scale:

AS SHOWN

Date:

16.10.2019

A

B

C

D

CONTROL LINE MC101
X = 758006.138
Y = 5910810.716
Z = 2.432

Datum 0.00

DESIGN HEIGHT		0.470	1.543		1.928	2.003	2.078		2.432		2.207	2.132	2.057		1.832	0.434
SUBGRADE SURFACE		0.470	1.543		1.928	1.903	1.778		2.132		1.907	2.132	2.057		1.832	0.434
DEPTH		0.000	-1.074		-1.476	-1.554	-1.628		-1.974		-1.732	-1.698	-1.640		-1.428	0.000
EXISTING SURFACE		0.470	0.469		0.452	0.449	0.451		0.458		0.475	0.434	0.417		0.404	0.434
OFFSETS		-48.219	-45.000		-29.571	-26.571	-23.571		0.000		15.000	18.000	21.000		30.000	34.194

CHAINAGE 180.000

CONTROL LINE MC101
X = 758011.974
Y = 5910818.837
Z = 2.432

Datum 0.00

DESIGN HEIGHT		1.060	1.508		1.980	2.055	2.130		2.432		2.207	2.132	2.057		1.832	0.995
SUBGRADE SURFACE		1.060	1.508		1.980	1.955	1.830		2.132		1.907	2.032	2.057		1.832	0.995
DEPTH		0.000	-0.428		-0.802	-0.867	-0.935		-1.211		-1.074	-1.020	-0.963		-0.801	0.000
EXISTING SURFACE		1.060	1.081		1.177	1.187	1.195		1.221		1.133	1.112	1.094		1.031	0.995
OFFSETS		-47.241	-45.000		-26.143	-23.143	-20.143		0.000		15.000	18.000	21.000		30.000	34.185

CHAINAGE 170.000

NOTES:

- FOR SETOUT DATA REFER TO DRG NO. BB16582-01-101.
- FOR LONGITUDINAL SECTION INFORMATION REFER TO DRG'S B16582-01-110.

**NOT FOR
CONSTRUCTION**

06 Nov, 2020 - 12:25pm


1:200 0 2 4 6 8m

SCALE 1:200 (A1)

THIS DESIGN AND DRAWING IS COPYRIGHT. NO PART OF THIS DRAWING MAY BE REPRODUCED OR STORIED IN A RETRIEVAL SYSTEM OR TRANSMITTED IN ANY FORM WITHOUT THE WRITTEN PERMISSION OF LANSHAW AND REHBEIN PTY LTD

No.	Date	By	Amendment	Checked
D	06.11.20	J.H.	DEVELOPMENT APPLICATION ISSUE	B.H.
C	25.03.20	J.H.	PRELIMINARY DRAFT FOR COMMENT	B.H.
B	17.12.2019	J.H.	PRELIMINARY DRAFT FOR COMMENT	B.H.
A	16.10.2019	S.L.	PRELIMINARY DRAFT FOR COMMENT	J.H.

CBD HOUSE, Level 3
120 WICKHAM STREET
FORTITUDE VALLEY QLD 4006
A.C.N. 126 939 768

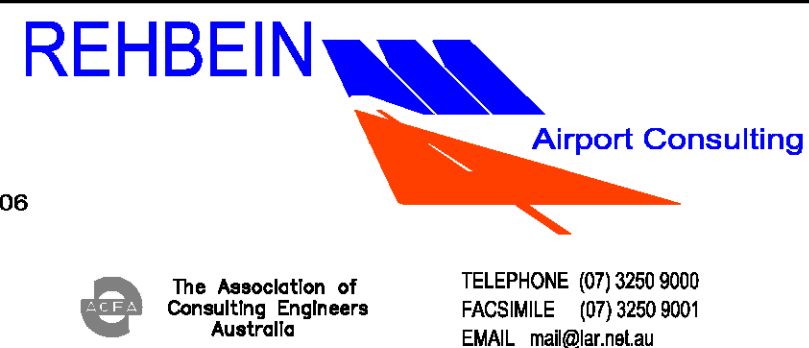

Project: MERIMBULA AIRPORT AIRSIDE INFRASTRUCTURE
RUNWAY STARTER EXTENSIONS

Title: SOUTHERN (RUNWAY 03) STARTER EXTENSION
CROSS SECTIONS - SHEET 5 OF 10

Client: **BEGA VALLEY SHIRE COUNCIL**

Draftsperson:
L.C.

Checked:
J.W.

Sheet
Size

Drawing No.

Designer:
J.H.

Approved:

Scale:
AS SHOWN

Date: 16.10.2019

A1 B16582-01-115

Last Modified: Nov 06, 2020 - 12:25pm

CAD File: \\lr-bne-fp-01\lrshearedata\jobs\B16500\B16582\Drawings\infrastructure\B16582-01-111-121 SOUTHERN CROSS SECTIONS.dwg

CONTROL LINE MC101
X = 757994.467
Y = 5910794.474
Z = 2.432

Datum 0.00

DESIGN HEIGHT		0.412	1.577		1.877	1.952	2.027		2.432		2.207	2.132	2.057		1.832	0.246
SUBGRADE SURFACE		0.412	1.577		1.877	1.852	1.727		2.132		1.907	2.032	2.057		1.832	0.246
DEPTH		0.000	-1.168		-1.496	-1.578	-1.655		-2.084		-1.878	-1.814	-1.747		-1.579	0.000
EXISTING SURFACE		0.412	0.409		0.381	0.374	0.372		0.348		0.329	0.318	0.310		0.253	0.246
OFFSETS		-48.49	-45.00		-33.00	-30.00	-27.00		0.000		15.000	18.000	21.000		30.000	34.757

CHAINAGE 200.000

CONTROL LINE MC101
X = 758000.303
Y = 5910802.595
Z = 2.432

Datum 0.00

DESIGN HEIGHT		0.450	1.577		1.877	1.952	2.027		2.432		2.207	2.132	2.057		1.832	0.311
SUBGRADE SURFACE		0.450	1.577		1.877	1.952	1.927		2.132		1.907	2.032	2.057		1.832	0.311
DEPTH		0.000	-1.143		-1.466	-1.542	-1.620		-2.056		-1.846	-1.775	-1.700		-1.527	0.000
EXISTING SURFACE		0.450	0.434		0.411	0.410	0.407		0.376		0.361	0.357	0.357		0.305	0.311
OFFSETS		-48.38	-45.00		-33.00	-30.00	-27.00		0.000		15.000	18.000	21.000		30.000	34.563

CHAINAGE 190.000

NOTES:

- FOR SETOUT DATA REFER TO DRG NO. BB16582-01-101.
- FOR LONGITUDINAL SECTION INFORMATION REFER TO DRG'S B16582-01-110.

NOT FOR CONSTRUCTION
06 Nov, 2020 - 12:25pm

1:200

02468m

SCALE 1:200 (A1)

THIS DESIGN AND DRAWING IS COPYRIGHT. NO PART OF THIS DRAWING MAY BE REPRODUCED OR STORED IN A RETRIEVAL SYSTEM OR TRANSMITTED IN ANY FORM WITHOUT THE WRITTEN PERMISSION OF LANSLEY AND REIDSON PTY LTD

No.	Date	By	Amendment	Checked
D	06.11.20	J.H.	DEVELOPMENT APPLICATION ISSUE	B.H.
C	25.03.20	J.H.	PRELIMINARY DRAFT FOR COMMENT	B.H.
B	17.12.2019	J.H.	PRELIMINARY DRAFT FOR COMMENT	B.H.
A	16.10.2019	S.L.	PRELIMINARY DRAFT FOR COMMENT	J.H.

REHBEIN

120 WICKHAM STREET
FORTITUDE VALLEY QLD 4006
A.C.N. 126 939 768

The Association of Consulting Engineers Australia

TELEPHONE (07) 3250 9000
FACSIMILE (07) 3250 9001
EMAIL mail@acera.nz.au

Project: MERIMBULA AIRPORT AIRSIDE INFRASTRUCTURE
RUNWAY STARTER EXTENSIONS

Title: SOUTHERN (RUNWAY 03) STARTER EXTENSION
CROSS SECTIONS - SHEET 6 OF 10

Client: BEGA VALLEY SHIRE COUNCIL

Draftsperson: L.C.

Checked: J.W.

Designer: J.H.

Approved:

Scale: AS SHOWN

Date: 16.10.2019

Sheet Size

A1

Drawing No.

B16582-01-116

CAD File : \\r-bne-fp-01\Irshared\data\Jobs\B16500\B16582\Drawings\infrastructure\B16582-01-111-121 SOUTHERN CROSS SECTIONS.dwg

CONTROL LINE MC101
X = 757982.796
Y = 5910778.233
Z = 2.432

Datum 0.00

DESIGN HEIGHT		0.384	1.577		1.877		1.952		2.027		2.432		2.207		2.132		2.057		1.832		0.181	
SUBGRADE SURFACE		0.384	1.577		1.877		1.852		1.727		2.132		1.907		2.032		2.057		1.832		0.181	
DEPTH		0.000	-1.202		-1.520		-1.600		-1.675		-2.083		-1.898		-1.820		-1.751		-1.628		0.000	
EXISTING SURFACE		-48.580	-45.000		-33.000		-30.000		-27.000		0.349		0.309		0.312		0.306		0.204		0.181	
OFFSETS		-48.580	-45.000		-33.000		-30.000		-27.000		0.000		15.000		18.000		21.000		30.000		34.952	

CHAINAGE 220.000

CONTROL LINE MC101
X = 757988.632
Y = 5910786.353
Z = 2.432

Datum 0.00

DESIGN HEIGHT		0.409	1.577		1.877		1.952		2.027		2.432		2.207		2.132		2.057		1.832		0.220	
SUBGRADE SURFACE		0.409	1.577		1.877		1.852		1.727		2.132		1.907		2.032		2.057		1.832		0.220	
DEPTH		0.000	-1.175		-1.499		-1.581		-1.657		-2.083		-1.882		-1.801		-1.739		-1.581		0.000	
EXISTING SURFACE		-48.504	-45.000		-33.000		-30.000		-27.000		0.349		0.325		0.331		0.318		0.251		0.220	
OFFSETS		-48.504	-45.000		-33.000		-30.000		-27.000		0.000		15.000		18.000		21.000		30.000		34.836	

CHAINAGE 210.000

NOTES:

- FOR SETOUT DATA REFER TO DRG NO. BB16582-01-101.
- FOR LONGITUDINAL SECTION INFORMATION REFER TO DRG'S B16582-01-110.

NOT FOR CONSTRUCTION
06 Nov, 2020 - 12:25pm

1:200 0 2 4 6 8m
SCALE 1:200 (A1)

THIS DESIGN AND DRAWING IS COPYRIGHT. NO PART OF THIS DRAWING MAY BE REPRODUCED OR STORED IN A RETRIEVAL SYSTEM OR TRANSMITTED IN ANY FORM WITHOUT THE WRITTEN PERMISSION OF LANCASTER AND REHBEIN PTY LTD

No.	Date	By	Amendment	Checked
D	06.11.20	J.H.	DEVELOPMENT APPLICATION ISSUE	B.H.
C	25.03.20	J.H.	PRELIMINARY DRAFT FOR COMMENT	B.H.
B	17.12.2019	J.H.	PRELIMINARY DRAFT FOR COMMENT	B.H.
A	16.10.2019	S.L.	PRELIMINARY DRAFT FOR COMMENT	J.H.

CBD HOUSE, Level 3
120 WICKHAM STREET
FORTITUDE VALLEY QLD 4006
A.C.N. 126 939 768



Project: MERIMBULA AIRPORT AIRSIDE INFRASTRUCTURE
RUNWAY STARTER EXTENSIONS

Title: SOUTHERN (RUNWAY 03) STARTER EXTENSION
CROSS SECTIONS - SHEET 7 OF 10

Client: **BEGA VALLEY SHIRE COUNCIL**

Draftsperson:
L.C.

Checked:
J.W.

Sheet
Size

Drawing No.

Designer:
J.H.

Approved:


A1 B16582-01-117

Scale:
AS SHOWN

Date: 16.10.2019


A B C D

CONTROL LINE MC101
X = 757976.961
Y = 5910770.112
Z = 2.282

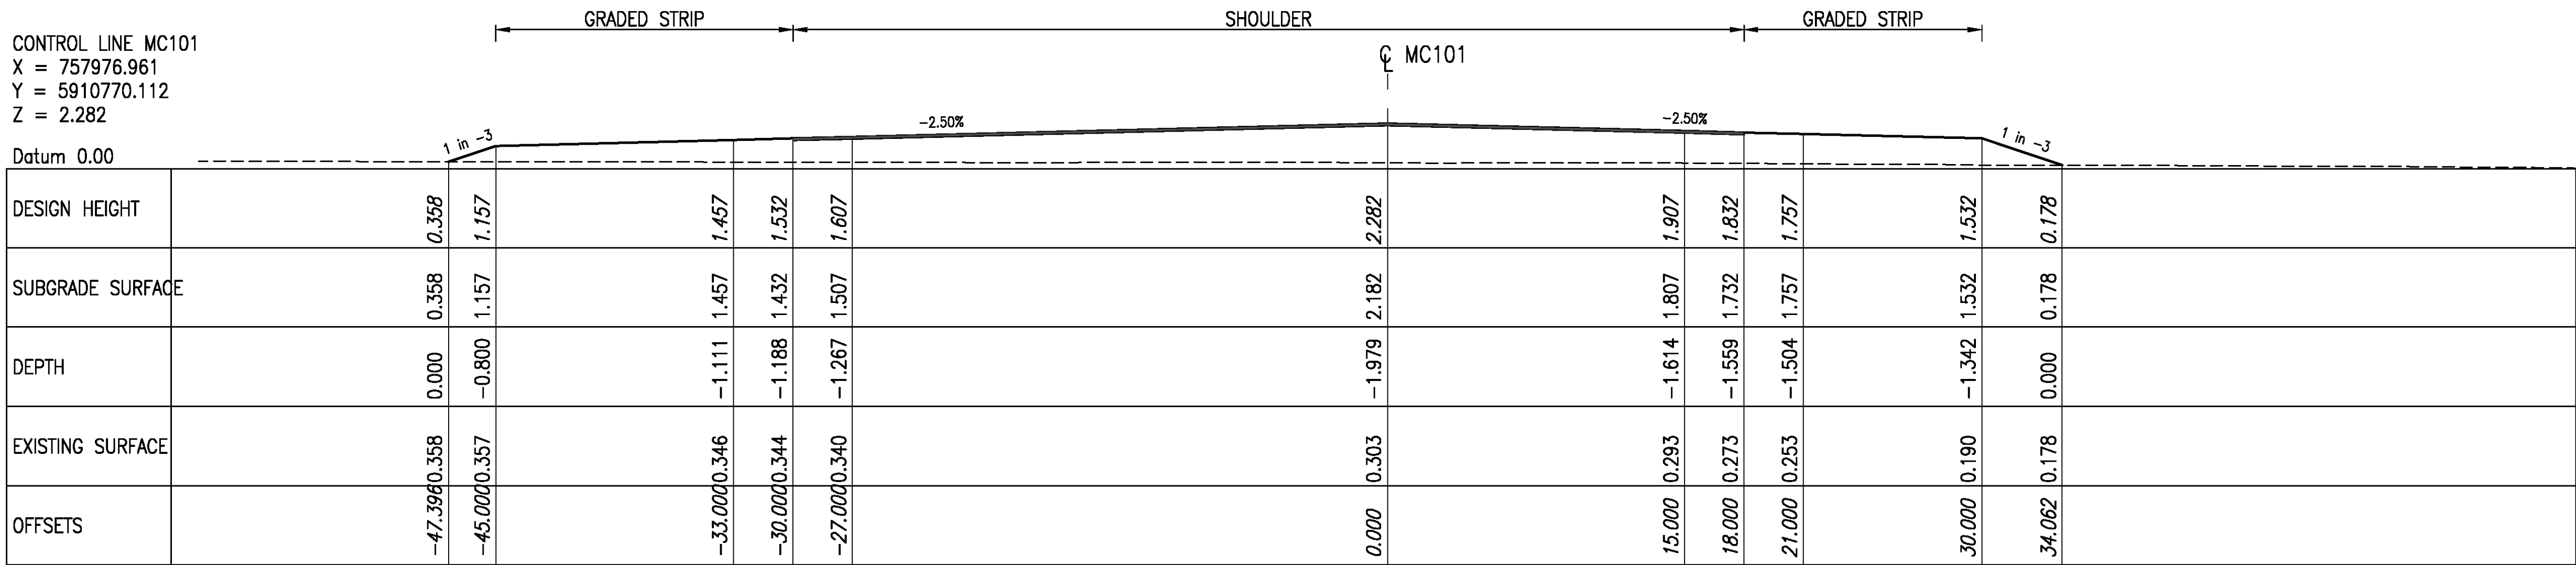

CHAINAGE 230.000

CONTROL LINE MC101
X = 757979.879
Y = 5910774.172
Z = 2.357

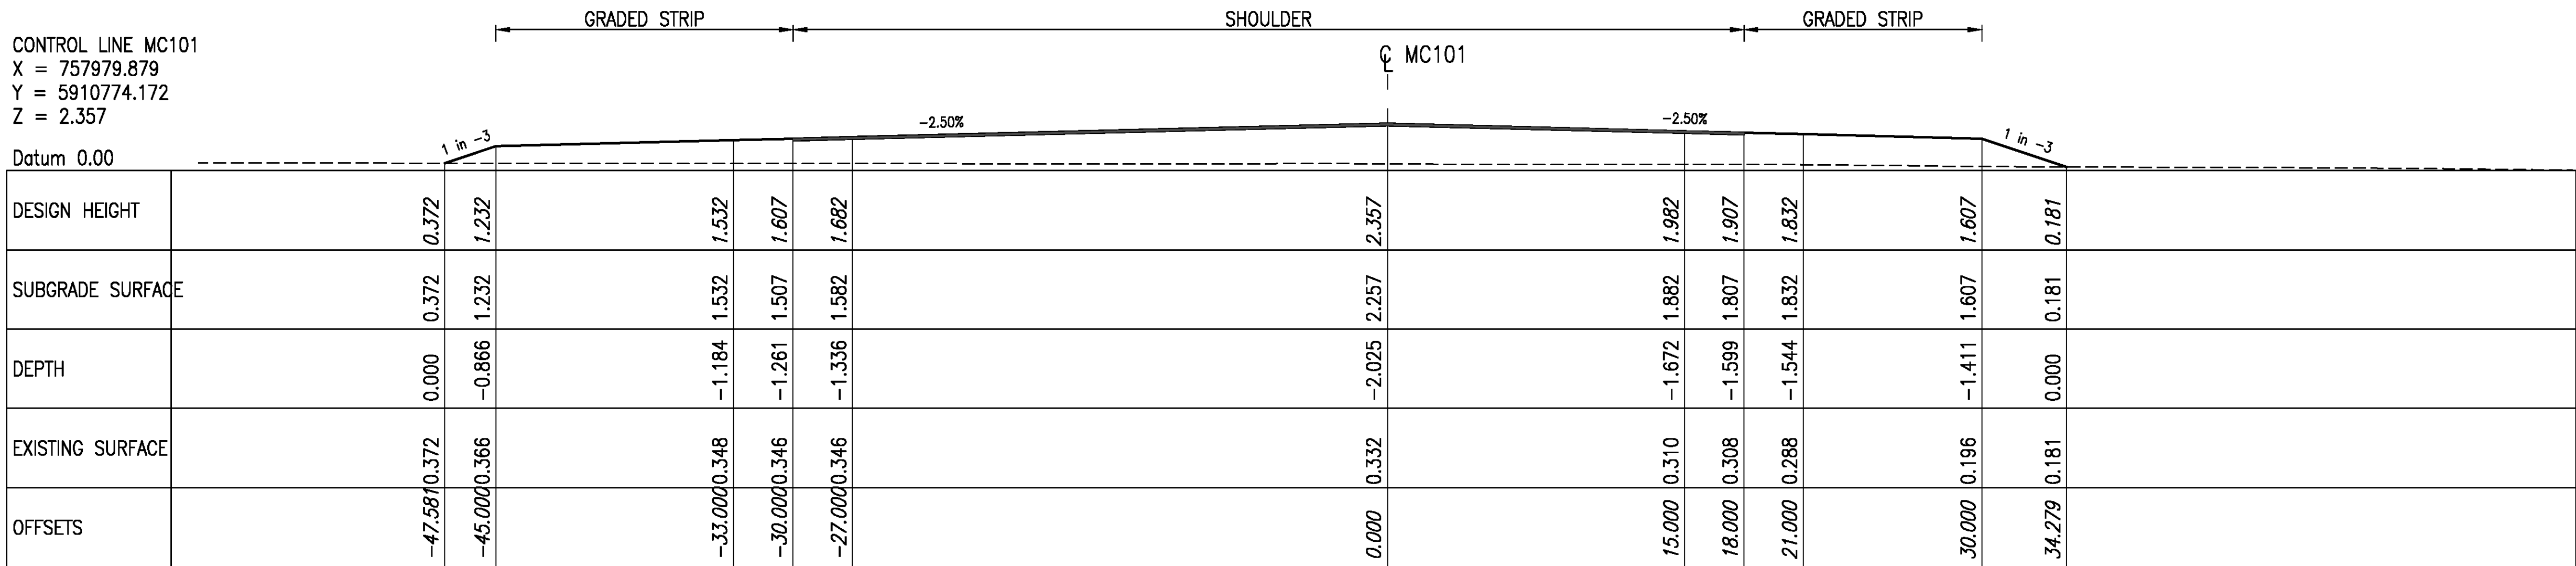

CHAINAGE 225.000

NOTES:

- FOR SETOUT DATA REFER TO DRG NO. BB16582-01-101.
- FOR LONGITUDINAL SECTION INFORMATION REFER TO DRG'S B16582-01-110.

NOT FOR CONSTRUCTION
06 Nov, 2020 - 12:25pm

1:200

0 2 4 6 8m

SCALE 1:200 (A1)

THIS DESIGN AND DRAWING IS COPYRIGHT. NO PART OF THIS DRAWING MAY BE REPRODUCED OR STORED IN A RETRIEVAL SYSTEM OR TRANSMITTED IN ANY FORM WITHOUT THE WRITTEN PERMISSION OF LANCASTER AND REHBEIN PTY LTD.

No.	Date	By	Amendment
D	06.11.20	J.H.	DEVELOPMENT APPLICATION ISSUE
C	25.03.20	J.H.	PRELIMINARY DRAFT FOR COMMENT
B	17.12.2019	J.H.	PRELIMINARY DRAFT FOR COMMENT
A	16.10.2019	S.L.	PRELIMINARY DRAFT FOR COMMENT

Checked

REHBEIN

Airport Consulting

CBD HOUSE, Level 3
120 WICKHAM STREET
FORTITUDE VALLEY QLD 4006
A.C.N. 126 939 768

The Association of Consulting Engineers Australia

TELEPHONE (07) 3250 9000
FACSIMILE (07) 3250 9001
EMAIL mail@aceraustralia.com.au

Project: MERIMBULA AIRPORT AIRSIDE INFRASTRUCTURE
RUNWAY STARTER EXTENSIONS

Title: SOUTHERN (RUNWAY 03) STARTER EXTENSION
CROSS SECTIONS - SHEET 8 OF 10

Client: BEGA VALLEY SHIRE COUNCIL

Draftsperson: L.C.

Checked: J.W.

Designer: J.H.

Approved:

Scale: AS SHOWN

Date: 16.10.2019

Sheet Size

Drawing No.

A1 B16582-01-118

A

B

C

D

CAD File : \\lr-bne-fp-01\lrsdreddata\Jobs\B16500\B16582\Drawings\infrastructure\B16582-01-111-121 SOUTHERN CROSS SECTIONS.dwg

Datum 0.00

CHAINAGE 240.000

Datum 0.00

CHAINAGE 235.000

1. FOR SETOUT DATA REFER TO DRG NO. BB16582-01-101.
2. FOR LONGITUDINAL SECTION INFORMATION REFER TO DRG'S B16582-01-110.

06 Nov, 2020 – 12:25pm

CAD File : \\lr-bne-fp-01\lrshared\data\Jobs\B16500\B16582\Drawings\infrastructure\B16582-01-111-121 SOUTHERN CROSS SECTIONS.dwg

Datum 0.00

CHAINAGE 250.000

Datum 0.00

CHAINAGE 245.000

1. FOR SETOUT DATA REFER TO DRG NO. BB16582-01-101.
2. FOR LONGITUDINAL SECTION INFORMATION REFER TO DRG'S B16582-01-110.

06 Nov, 2020 – 12:25pm

SCALE 1:200 (A1)

THIS DESIGN AND DRAWING IS COPYRIGHT. NO PART OF THIS DRAWING MAY BE REPRODUCED

CAD File : \\lr-bne-fp-01\lrshared\data\Jobs\B16500\B16582\Drawings\infrastructure\B16582-01-111-121 SOUTHERN CROSS SECTIONS.dwg


 The Association of
Consulting Engineers
Australia

TELEPHONE (07) 3250 9000
FACSIMILE (07) 3250 9001
EMAIL mail@ar.nel.au

Title: SOUTHERN (RUNWAY 03) STARTER EXTENSION
CROSS SECTIONS - SHEET 10 OF 10

Approved:	
Date:	16.10.2019

A1	B16582-01-120
----	---------------

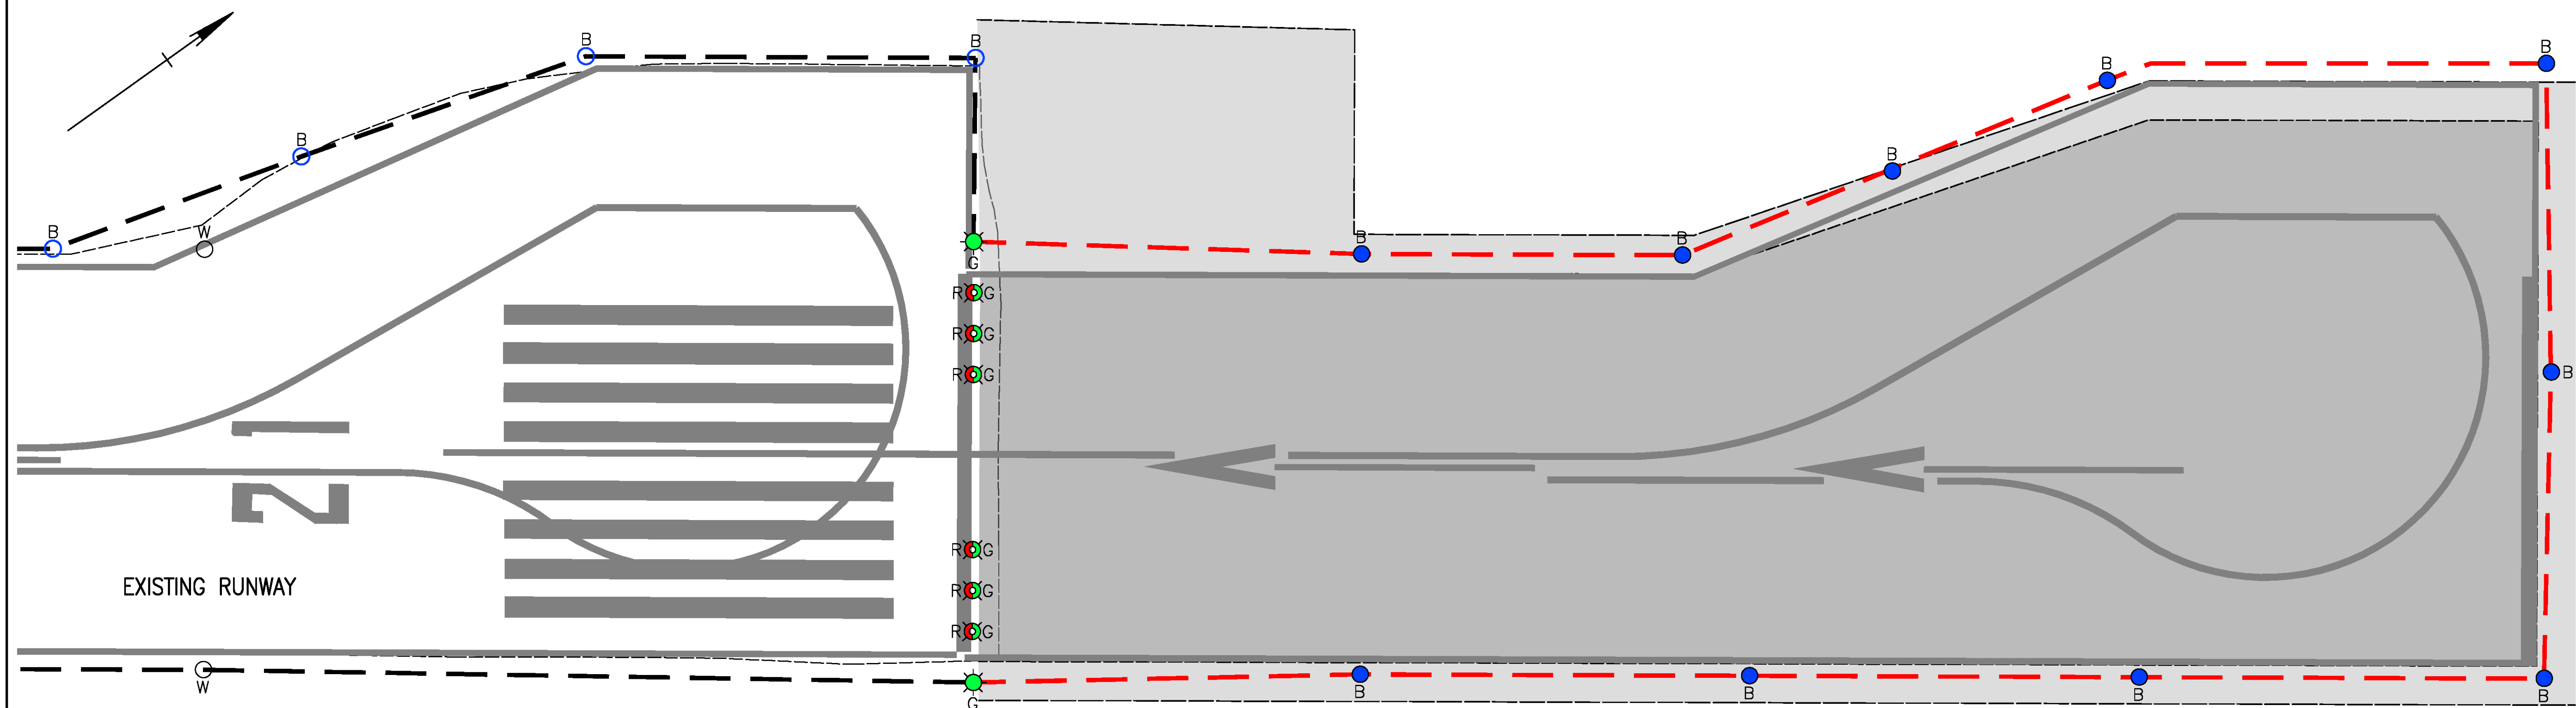


NORTHERN (RUNWAY 21) STARTER EXTENSION – RUNWAY LIGHTING
SCALE: 1:250

RUNWAY LIGHTING SETOUTS

[illegible]

LEGEND

 - | | |
|---|--|
| ---- | EDGE OF BITUMEN |
| ---- | EDGE OF SHOULDER |
|  | PROPOSED RUNWAY PAVEMENT |
|  | PROPOSED SHOULDER PAVEMENT |
| B  | EXISTING ELEVATED OMNI-DIRECTIONAL BLUE EDGE LIGHT |
| B  | PROPOSED ELEVATED OMNI-DIRECTIONAL BLUE EDGE LIGHT |
| W  | EXISTING RUNWAY EDGE LIGHT |
| G  | EXISTING ELEVATED OMNI-DIRECTIONAL GREEN THRESHOLD LIGHT |
| R/G  | PROPOSED INSET BI-DIRECTIONAL RED/GREEN RUNWAY END/THRESHOLD LIGHT |
|   | EXISTING PRIMARY CABLE ROUTE IN CONDUIT |
|   | PROPOSED PRIMARY CABLE ROUTE IN CONDUIT |

EXISTING SERVICES

NOTWITHSTANDING THAT EXISTING SERVICES MAY OR MAY NOT BE SHOWN ON THESE DRAWINGS, NO RESPONSIBILITY IS TAKEN BY THE ENGINEER OR THE PRINCIPAL FOR THIS INFORMATION WHICH HAS BEEN SUPPLIED BY OTHERS. THE DETAILS ARE PROVIDED FOR INFORMATION ONLY. THE CONTRACTOR SHALL ASCERTAIN THE POSITION OF ALL UNDERGROUND SERVICES PRIOR TO EXCAVATION AND SHALL BE RESPONSIBLE FOR THE COST OF REPAIRS TO DAMAGES CAUSED AS A RESULT OF THE WORKS.

**NOT FOR
CONSTRUCTION**

06 Nov, 2020 – 12:26pm

[illegible]

CONTROL LINE MC102
X = 758990.508
Y = 5912178.250
Z = 2.332

Datum 0.00

DESIGN HEIGHT			1.262	1.289		1.889	2.002	2.077		2.332		2.137	2.062		1.762		1.482
SUBGRADE HEIGHT			1.262	1.289		1.889	1.902	1.777		2.032		1.837	1.962		1.762		1.482
DEPTH			0.000	-0.026		-0.022	-0.074	-0.079		-0.065		-0.009	-0.004		-0.020		-0.000
EXISTING SURFACE			1.262	1.264		1.867	1.978	1.998		2.266		2.128	2.058		1.742		1.481
OFFSETS			-45.137	-45.000		-21.000	-18.000	-15.000		0.000		15.000	18.000		30.000		43.679

CHAINAGE 105.000

CONTROL LINE MC102
X = 758987.591
Y = 5912174.189
Z = 2.342

Datum 0.00

DESIGN HEIGHT			1.268	1.307		1.907	1.982	2.057		2.342		2.177	2.102		1.802		1.469
SUBGRADE HEIGHT			1.268	1.307		1.907	1.882	1.757		2.042		1.877	2.002		1.802		1.469
DEPTH			0.000	-0.037		0.014	-0.001	0.002		-0.020		0.001	-0.004		-0.053		0.000
EXISTING SURFACE			1.268	1.271		1.921	1.981	2.060		2.322		2.178	2.098		1.750		1.469
OFFSETS			-45.195	-45.000		-21.000	-18.000	-15.000		0.000		15.000	18.000		30.000		43.551

CHAINAGE 100.000

NOTES:

1. FOR SETOUT DATA REFER TO DRG NO. BB16582-01-201.
2. FOR LONGITUDINAL SECTION INFORMATION REFER TO DRG'S B16582-01-210.

NOT FOR
CONSTRUCTION
06 Nov, 2020 - 12:26pm

1:200

02468m

SCALE 1:200 (A1)

THIS DESIGN AND DRAWING IS COPYRIGHT. NO PART OF THIS DRAWING MAY BE REPRODUCED OR STORED IN A RETRIEVAL SYSTEM OR TRANSMITTED IN ANY FORM WITHOUT THE WRITTEN PERMISSION OF LANSHET AND REHBEIN PTY LTD.

No.	Date	By	Amendment	Checked
D	06.11.20	J.H.	DEVELOPMENT APPLICATION ISSUE	B.H.
C	25.03.20	J.H.	PRELIMINARY DRAFT FOR COMMENT	B.H.
B	17.12.2019	J.H.	PRELIMINARY DRAFT FOR COMMENT	B.H.
A	16.10.2019	S.L.	PRELIMINARY DRAFT FOR COMMENT	J.H.

REHBEIN

120 WICKHAM STREET
FORTITUDE VALLEY QLD 4006
A.C.N. 126 939 768

The Association of
Consulting Engineers
Australia

TELEPHONE (07) 3260 9000
FACSIMILE (07) 3260 9001
EMAIL mail@ae.nz.au

Project: MERIMBULA AIRPORT AIRSIDE INFRASTRUCTURE
RUNWAY STARTER EXTENSIONS

Title: NORTHERN (RUNWAY 21) STARTER EXTENSION CROSS
SECTIONS - SHEET 1 OF 10

Client: BEGA VALLEY SHIRE COUNCIL

Draftsperson: L.C.

Checked: J.W.

Designer: J.H.

Approved:

Scale: AS SHOWN

Date: 16.10.2019

Sheet Size

Drawing No.

A1 B16582-01-211

A

B

C

D

CAD File : \\r-bne-fp-01\Irshared\data\Jobs\B16500\B16582\Drawings\infrastructure\B16582-01-211-221 NORTHERN CROSS SECTIONS.dwg

Datum 0.00



Datum 0.00



1. FOR SETOUT DATA REFER TO DRG NO. BB16582-01-201.
2. FOR LONGITUDINAL SECTION INFORMATION REFER TO DRG'S B16582-01-210.

06 Nov, 2020 – 12:26pm

CAD File : \\lr-bne-fp-01\lrshareddata\Jobs\B16500\B16582\Drawings\infrastructure\B16582-01-211-221 NORTHERN CROSS SECTIONS.dwg

Datum 0.00



Datum 0.00



1. FOR SETOUT DATA REFER TO DRG NO. BB16582-01-201.
2. FOR LONGITUDINAL SECTION INFORMATION REFER TO DRG'S B16582-01-210.

06 Nov, 2020 – 12:26pm

CAD File : \\lr-bne-fp-01\lrshared\data\Jobs\B16500\B16582\Drawings\infrastructure\B16582-01-211-221 NORTHERN CROSS SECTIONS.dwg

Datum 0.00



Datum 0.00



1. FOR SETOUT DATA REFER TO DRG NO. BB16582-01-201.
2. FOR LONGITUDINAL SECTION INFORMATION REFER TO DRG'S B16582-01-210.

06 Nov, 2020 – 12:26pm

CAD File : \\lr-bne-fp-01\lrshared\data\Jobs\B16500\B16582\Drawings\infrastructure\B16582-01-211-221 NORTHERN CROSS SECTIONS.dwg

Datum 0.00



Datum 0.00



1. FOR SETOUT DATA REFER TO DRG NO. BB16582-01-201.
2. FOR LONGITUDINAL SECTION INFORMATION REFER TO DRG'S B16582-01-210.

06 Nov, 2020 – 12:26pm

CAD File : \\lr-bne-fp-01\lrshared\data\Jobs\B16500\B16582\Drawings\infrastructure\B16582-01-211-221 NORTHERN CROSS SECTIONS.dwg

Datum 0.00



Datum 0.00



1. FOR SETOUT DATA REFER TO DRG NO. BB16582-01-201.
2. FOR LONGITUDINAL SECTION INFORMATION REFER TO DRG'S B16582-01-210.

06 Nov, 2020 – 12:26pm

CAD File : \\lr-bne-fp-01\lrshreddata\Jobs\B16500\B16582\Drawings\infrastructure\B16582-01-211-221 NORTHERN CROSS SECTIONS.dwg

Datum 0.00



Datum 0.00



1. FOR SETOUT DATA REFER TO DRG NO. BB16582-01-201.
2. FOR LONGITUDINAL SECTION INFORMATION REFER TO DRG'S B16582-01-210.

06 Nov, 2020 – 12:26pm

CAD File : \\lr-bne-fp-01\lrshared\data\Jobs\B16500\B16582\Drawings\infrastructure\B16582-01-211-221 NORTHERN CROSS SECTIONS.dwg

Datum 0.00



Datum 0.00



1. FOR SETOUT DATA REFER TO DRG NO. BB16582-01-201.
2. FOR LONGITUDINAL SECTION INFORMATION REFER TO DRG'S B16582-01-210.

06 Nov, 2020 – 12:26pm

CAD File : \\lr-bne-fp-01\lrshared\data\Jobs\B16500\B16582\Drawings\infrastructure\B16582-01-211-221 NORTHERN CROSS SECTIONS.dwg

Datum 0.00



Datum 0.00



1. FOR SETOUT DATA REFER TO DRG NO. BB16582-01-201.

2. FOR LONGITUDINAL SECTION INFORMATION REFER TO DRG'S B16582-01-210.

06 Nov, 2020 - 12:27pm

CAD File : \\lr-bne-fp-01\lrshareddata\Jobs\B16500\B16582\Drawings\infrastructure\B16582-01-211-221 NORTHERN CROSS SECTIONS.dwg

Datum 0.00





Datum 0.00



1. FOR SETOUT DATA REFER TO DRG NO. BB16582-01-201.
2. FOR LONGITUDINAL SECTION INFORMATION REFER TO DRG'S B16582-01-210.

06 Nov, 2020 – 12:27pm

CAD File : \\lr-bne-fp-01\lrshared\data\Jobs\B16500\B16582\Drawings\infrastructure\B16582-01-211-221 NORTHERN CROSS SECTIONS.dwg

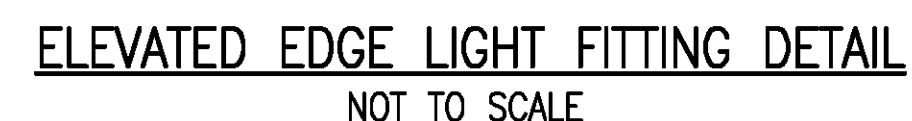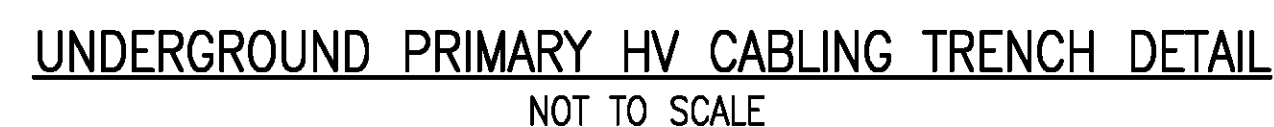

PAVEMENT PROFILE— RUNWAY
NOT TO SCALE

- PAVEMENT NOTES:**
1. REFER TO SPECIFICATION FOR SUB-BASE, BASE, PRIME AND SPRAYED BITUMINOUS SEAL REQUIREMENTS.



DETAIL IN ABEYANCE

**NOT FOR
CONSTRUCTION**

06 Nov. 2020 – 12:27pm

CBD HOUSE, Level 3
120 WICKHAM STREET
FORTITUDE VALLEY QLD 4006
A.C.N. 126 939 768

REHBEIN



Airport Consulting



**The Association of
Consulting Engineers
Australia**

TELEPHONE (07) 3250 9000
FACSIMILE (07) 3250 9001
FMAU: mau@ar.nsl.au

Project: MERIMBULA AIRPORT AIRSIDE INFRASTRUCTURE
RUNWAY STARTER EXTENSIONS

Title:	RUNWAY STARTER EXTENSIONS PAVEMENT AND LIGHTING DETAILS
--------	---

Client: **BEGA VALLEY SHIRE COUNCIL**

Draftsperson: L.C.	Checked: J.W.	Sheet Size A1	Drawing No. B16582-01-300				
Designer: J.H.	Approved:						
Scale: AS SHOWN	Date: 16.10.2019		A	B	C		

Last Modified :- Nov 06, 2020 - 12:27pm

THIS DESIGN AND DRAWING IS COPYRIGHT. NO PART OF THIS DRAWING MAY BE REPRODUCED

CAD File : \\r-bne-fp-01\\rshareddata\\Jobs\\B16500\\B16582\\Drawings\\infrastructure\\B16582-01-300 DETAILS.dwg