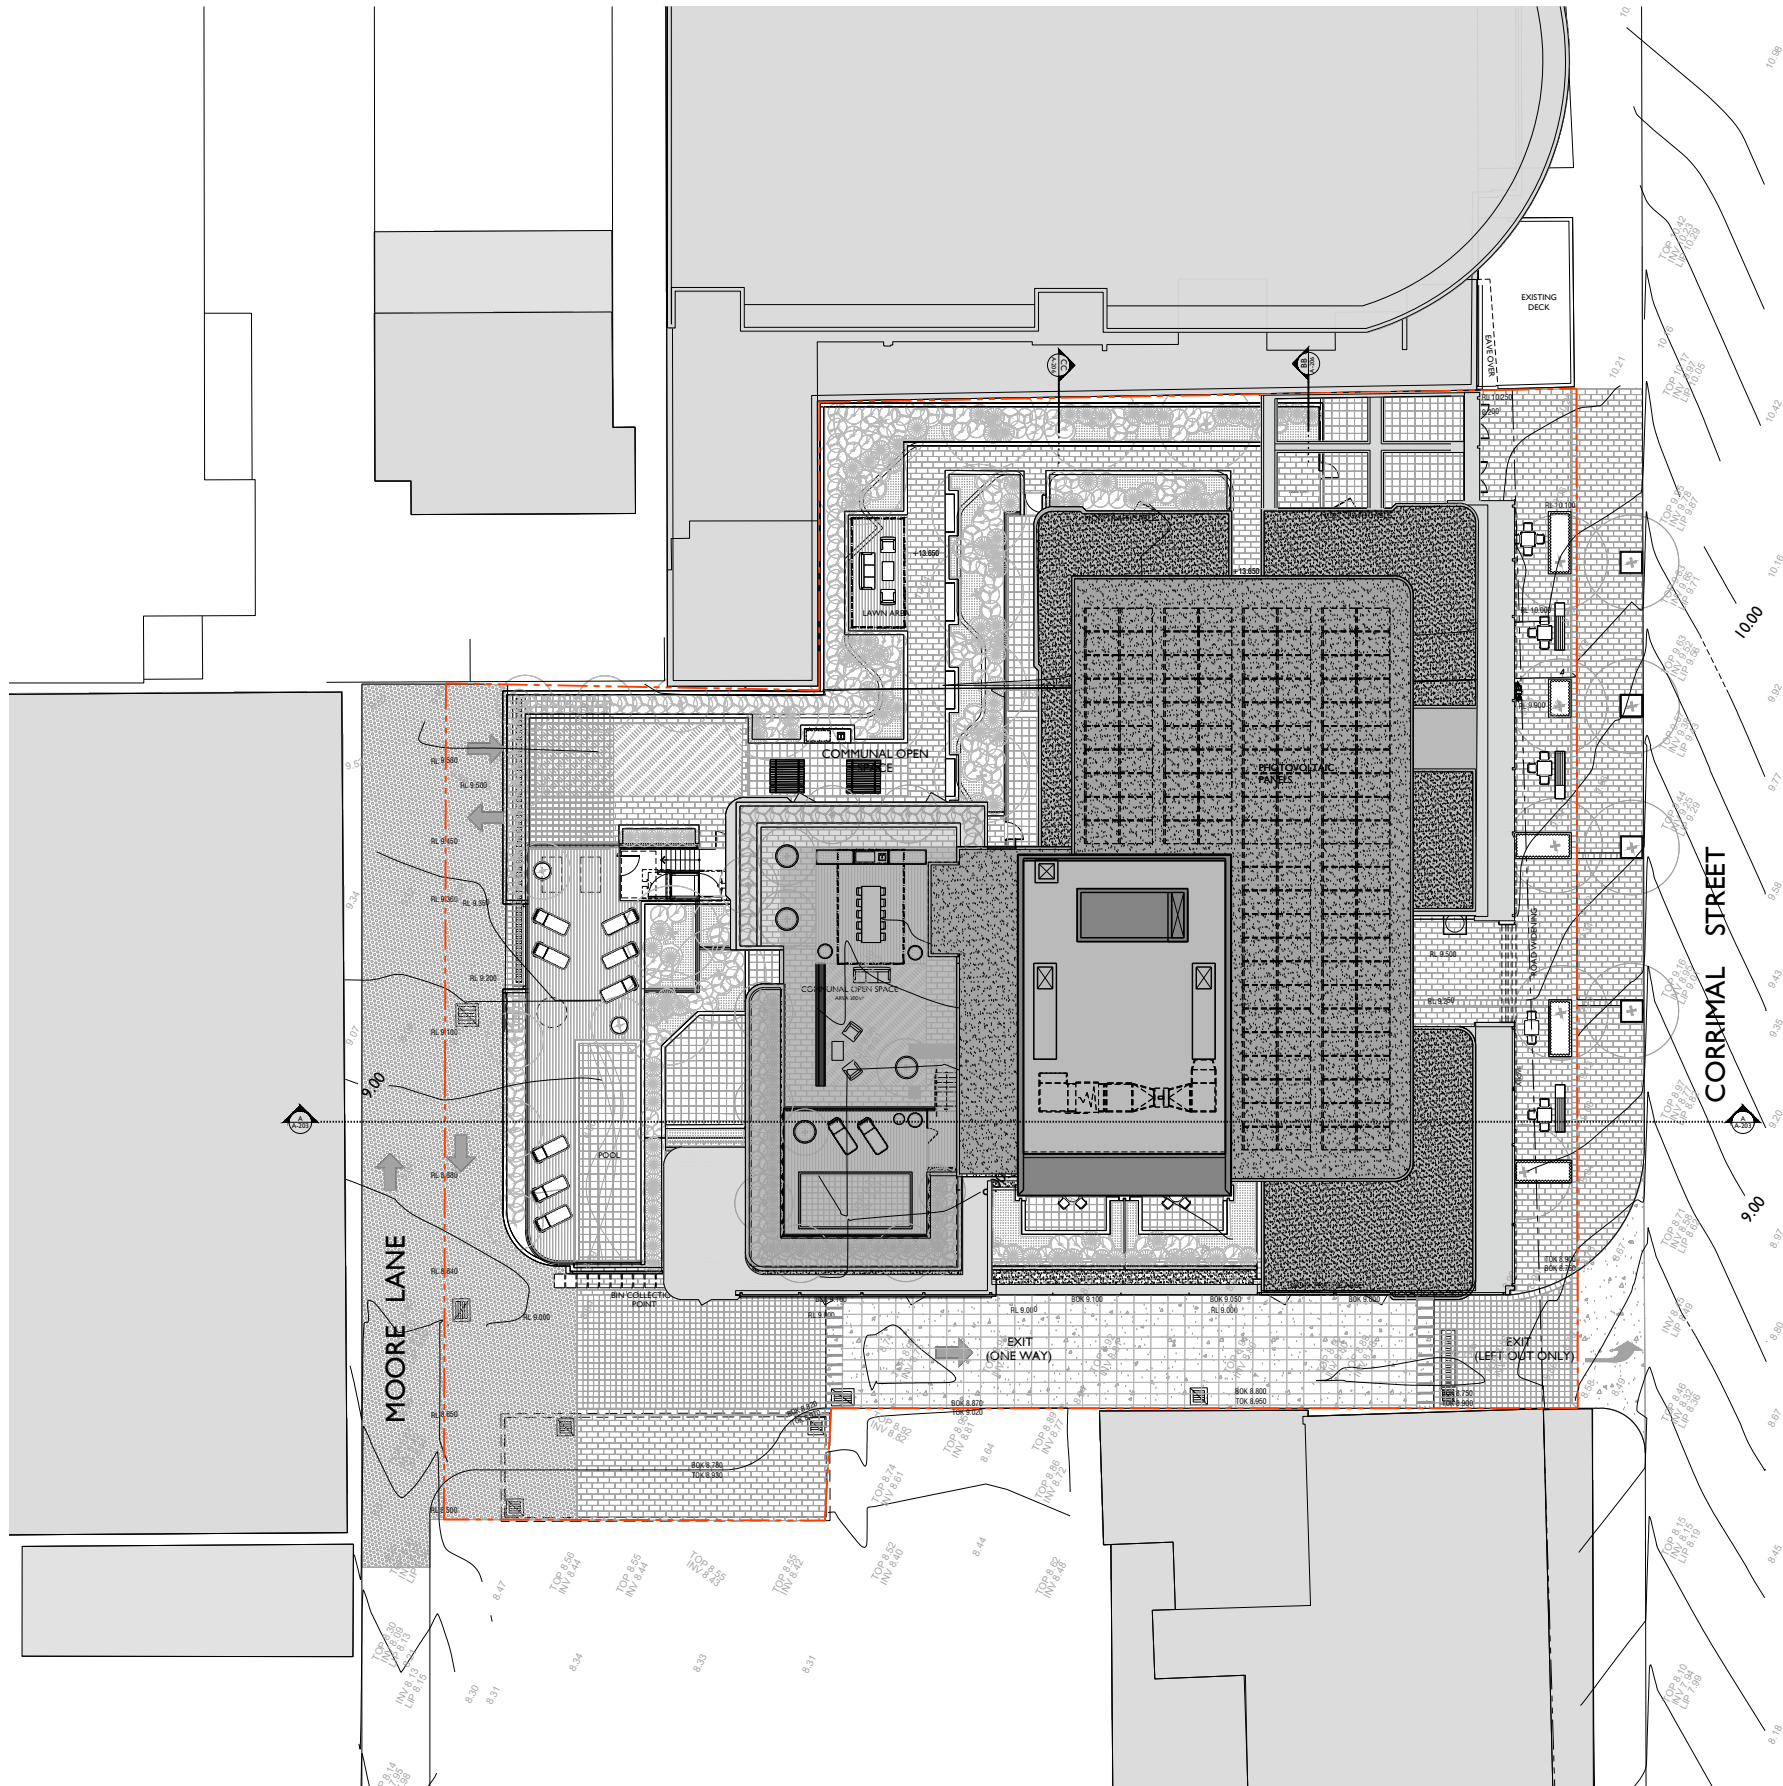


SITE PLAN

NOTE: REFER TO CIVIL ENGINEER'S DOCUMENTATION FOR STORMWATER COLLECTION & ALL EXTERNAL SURFACE LEVELS. REFER TO LANDSCAPE ARCHITECTS DOCUMENTATION FOR ALL PAVING & PLANTING DETAILS.


© COPYRIGHT-These drawings remain the exclusive copyright of ADM Architects. Reproductions in any form whether electronic, digital or otherwise shall not be allowed except by express permission granted in writing by ADM Architects. Holders users and operators of these drawings require proof evidenced in writing that ADM Architects has written permission to use these drawings or shall otherwise be in breach of the Copyright Act and become liable accordingly.
© FIGURED DIMENSIONS- These drawings are not to be scaled. Figured dimensions shall be used in all cases.
© NOMINATED ARCHITECT- The nominated Architect for ADM Projects (Australia) Pty Ltd T/AS ADM Architects is Angelo Di Martino ARB No.7608

ISSUE	DATE	DESCRIPTION
A	04.02.22	ISSUED FOR DA
B	08.03.23	REISSUED FOR DA
C	16.08.23	REISSUED FOR DA

NOT FOR CONSTRUCTION

PROPOSED DEVELOPMENT

BASEMENT 3	RL 0.000
BASEMENT 2	RL 3.000
BASEMENT 1	RL 6.000
GROUND	RL varies
LEVEL 1	RL 13.900
LEVEL 2	RL 17.000
LEVEL 3	RL 20.100
LEVEL 4	RL 23.200
LEVEL 5	RL 26.300
LEVEL 6	RL 29.400
LEVEL 7	RL 32.500
LEVEL 8	RL 35.600
LEVEL 9	RL 38.700
LEVEL 10	RL 41.800
ROOF	RL 44.900

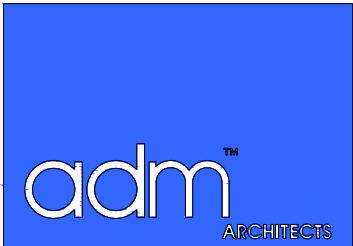

94 Kembla St, Wollongong NSW 2500 PO Box 3061 Wollongong
ph: 02 4228 6400 fax: 02 4228 6455 www.admarchitects.com.au

Project
PROPOSED MIXED USE BUILDING
COMPRISING OF RESIDENTIAL APARTMENTS
ABOVE COMMERCIAL PREMISES OR SHOPS
AND CARPARKING

At
116-122 CORRIMAL STREET AND 1 MOORE LANE
WOLLONGONG

For
KOSTO & BLAZE SERVICES P/L AND
GS & DA PROPERTIES P/L

Title
DEVELOPMENT APPLICATION
SITE PLAN

Scale 1:200 @ A1 1:400 @ A3	Date AUGUST 2023
-----------------------------------	---------------------

Drawn LGD SJ HR	Checked ADM
--------------------	----------------



Project No. 2021-01	Drawing No. A-101	Issue C
------------------------	----------------------	------------

copyright of adm architects

© COPYRIGHT- These drawings remain the exclusive copyright of ADM Architects. Reproductions in any form whether electronic, digital or otherwise shall not be allowed except by express permission granted in writing by ADM Architects. Holders users and operators of these drawings require proof evidenced in writing that ADM Architects has written permission to use these drawings or shall otherwise be in breach of the Copyright Act and become liable accordingly.
o FIGURED DIMENSIONS- These drawings are not to be scaled. Figured dimensions shall be used in all cases.
o NOMINATED ARCHITECT- The nominated Architect for ADM Projects (Australia) Pty Ltd T/A/S ADM Architects is Angelo Di Martino ARB No.7608


ISSUE	DATE	DESCRIPTION
A	04.02.22	ISSUED FOR DA
B	08.03.23	REISSUED FOR DA
C	16.08.23	REISSUED FOR DA

NOT FOR CONSTRUCTION

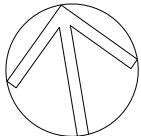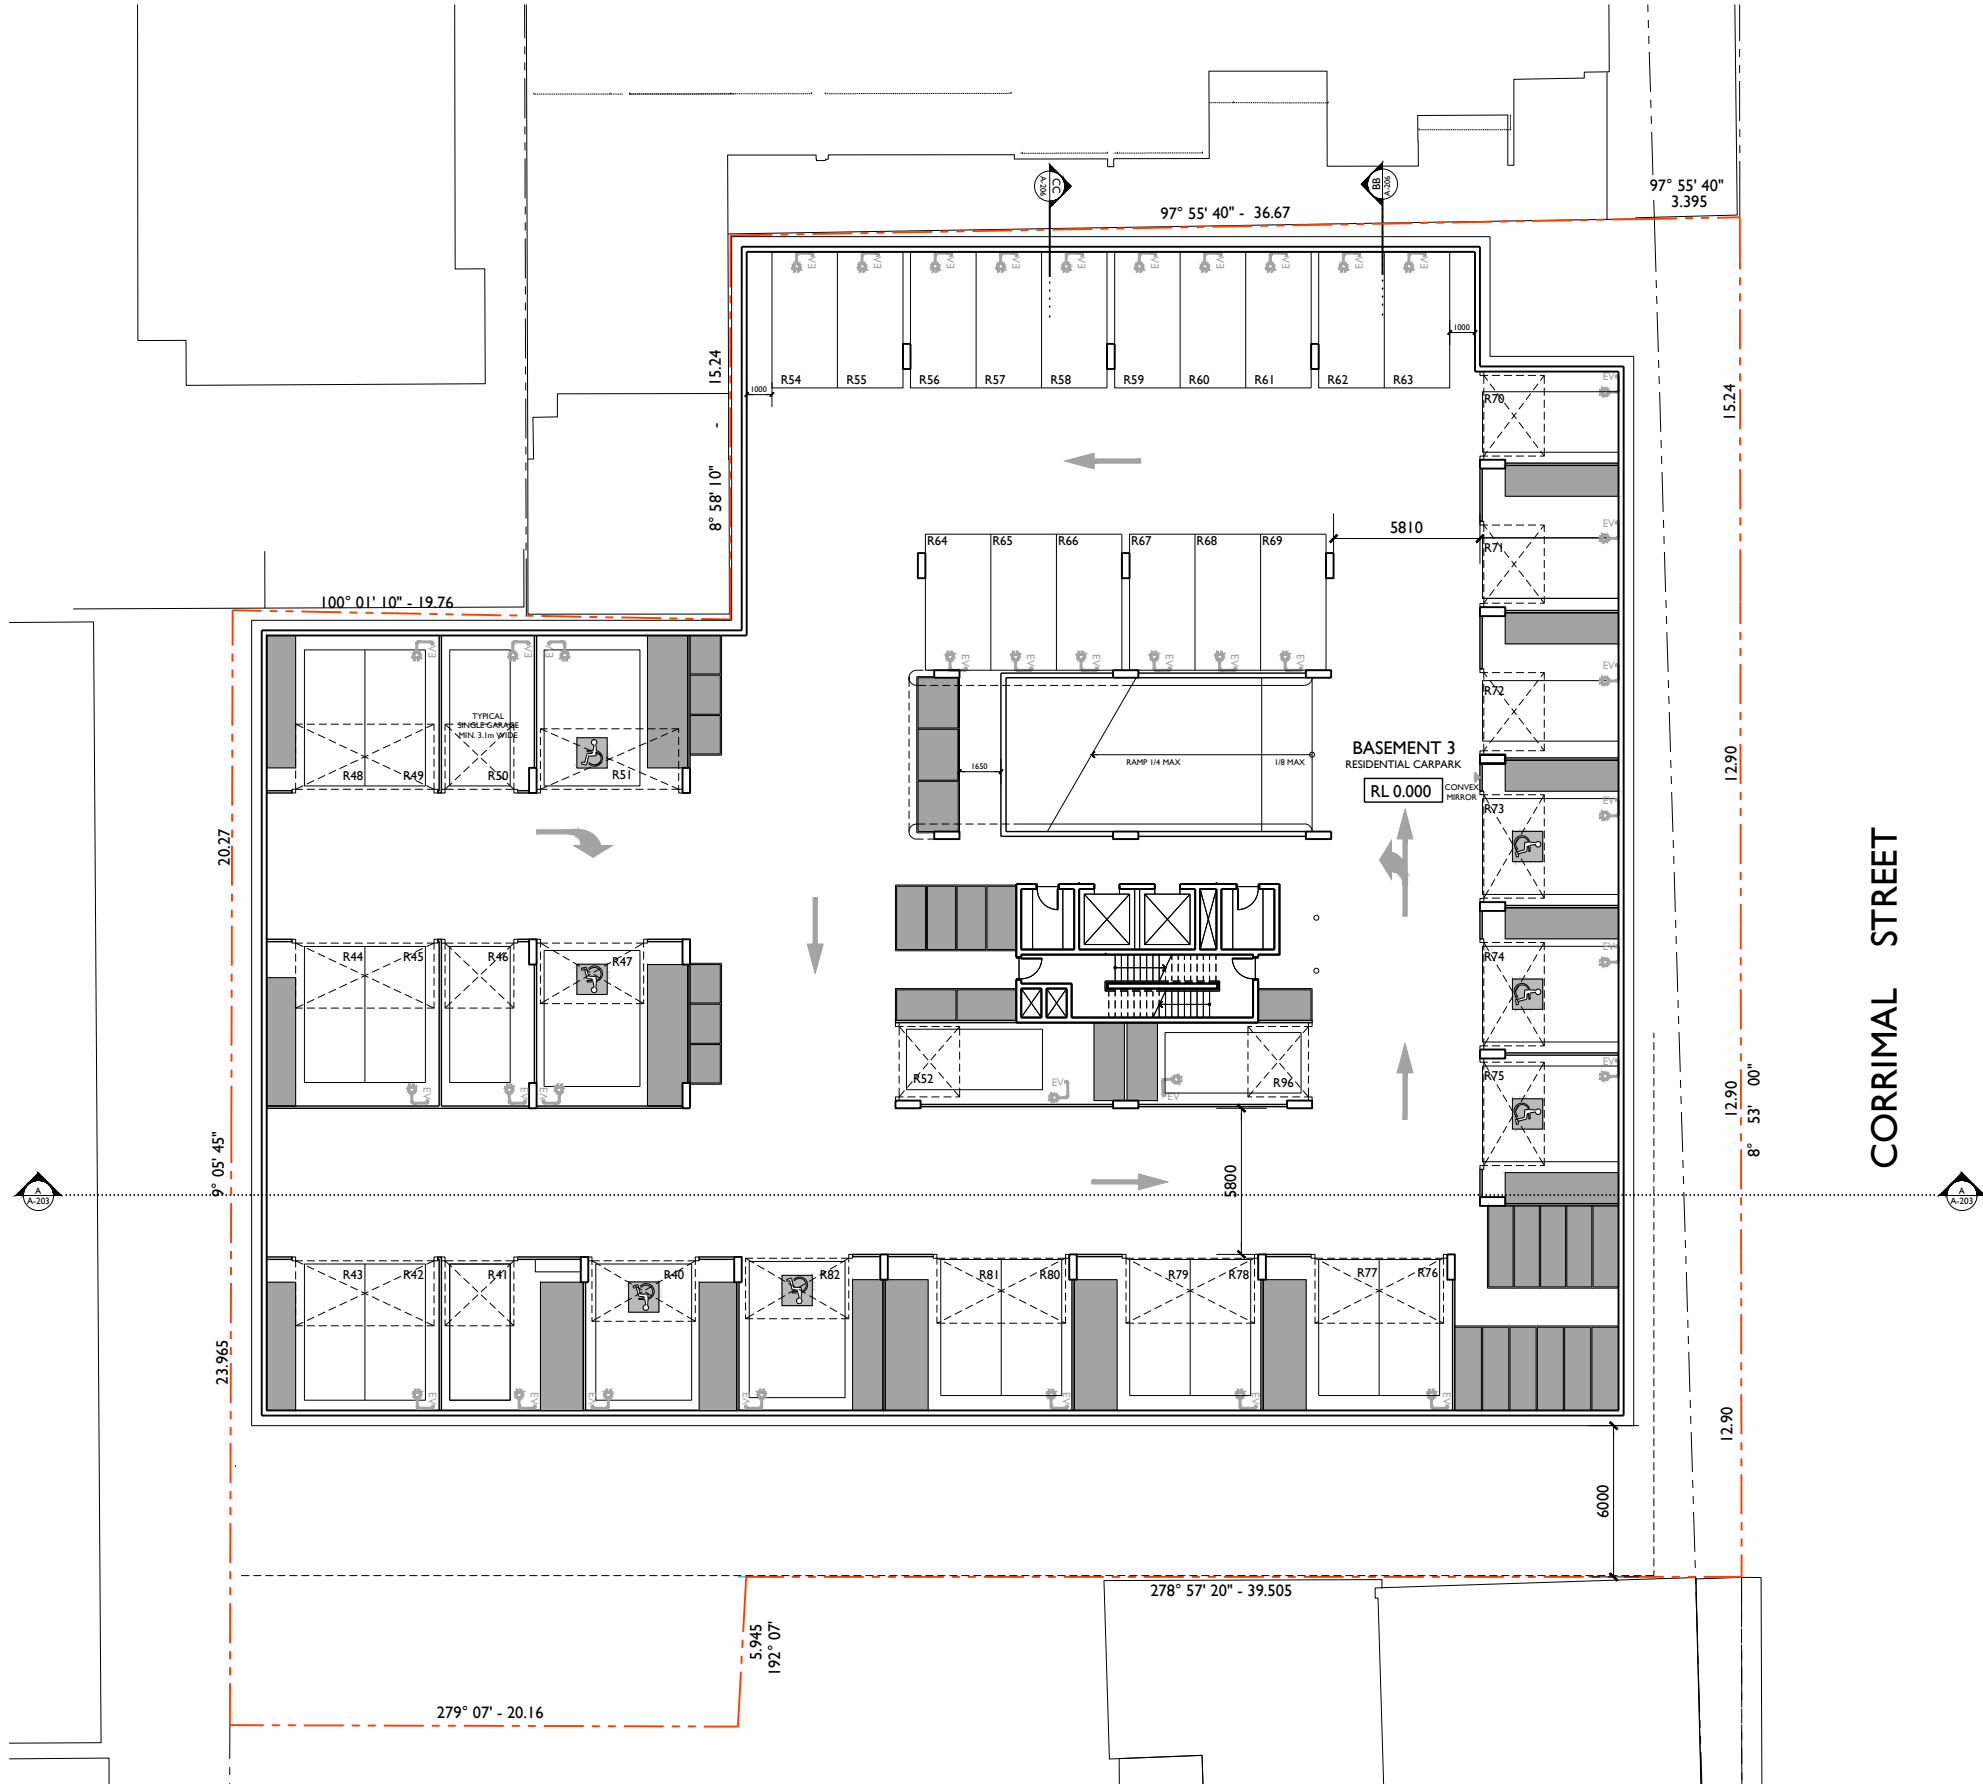

BASEMENT 3 FLOOR PLAN

RL 0.000

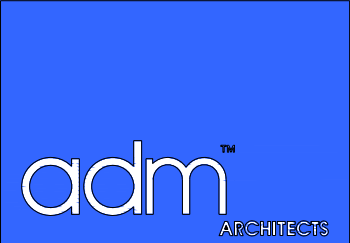

94 Kembla St, Wollongong NSW 2500 PO Box 3061 Wollongong
ph: 02 4228 6400 fax: 02 4228 6455 www.admarchitects.com.au

Project
PROPOSED MIXED USE BUILDING
COMPRISING OF RESIDENTIAL APARTMENTS
ABOVE COMMERCIAL PREMISES OR SHOPS
AND CARPARKING

At
116-122 CORRIMAL STREET AND 1 MOORE LANE
WOLLONGONG

For
KOSTO & BLAZE SERVICES P/L AND
GS & DA PROPERTIES P/L

Title
DEVELOPMENT APPLICATION
BASEMENT 3 FLOOR PLAN

Scale 1:150 @ A1 1:300 @ A3	Date AUGUST 2023
-----------------------------------	---------------------

Drawn LGD SJ HR	Checked ADM
--------------------	----------------


Project No. 2021-01	Drawing No. A-102	Issue C
------------------------	----------------------	------------

copyright of adm architects

© COPYRIGHT-These drawings remain the exclusive copyright of ADM Architects. Reproductions in any form whether electronic, digital or otherwise shall not be allowed except by express permission granted in writing by ADM Architects. Holders users and operators of these drawings require proof evidenced in writing that ADM Architects has written permission to use these drawings or shall otherwise be in breach of the Copyright Act and become liable accordingly.
o FIGURED DIMENSIONS- These drawings are not to be scaled. Figured dimensions shall be used in all cases.
o NOMINATED ARCHITECT- The nominated Architect for ADM Projects (Australia) Pty Ltd T/A/S ADM Architects is Angelo Di Martino ARB No.7608


ISSUE	DATE	DESCRIPTION
A	08-03-23	ISSUED FOR DA
B	16-08-23	REISSUED FOR DA

NOT FOR CONSTRUCTION

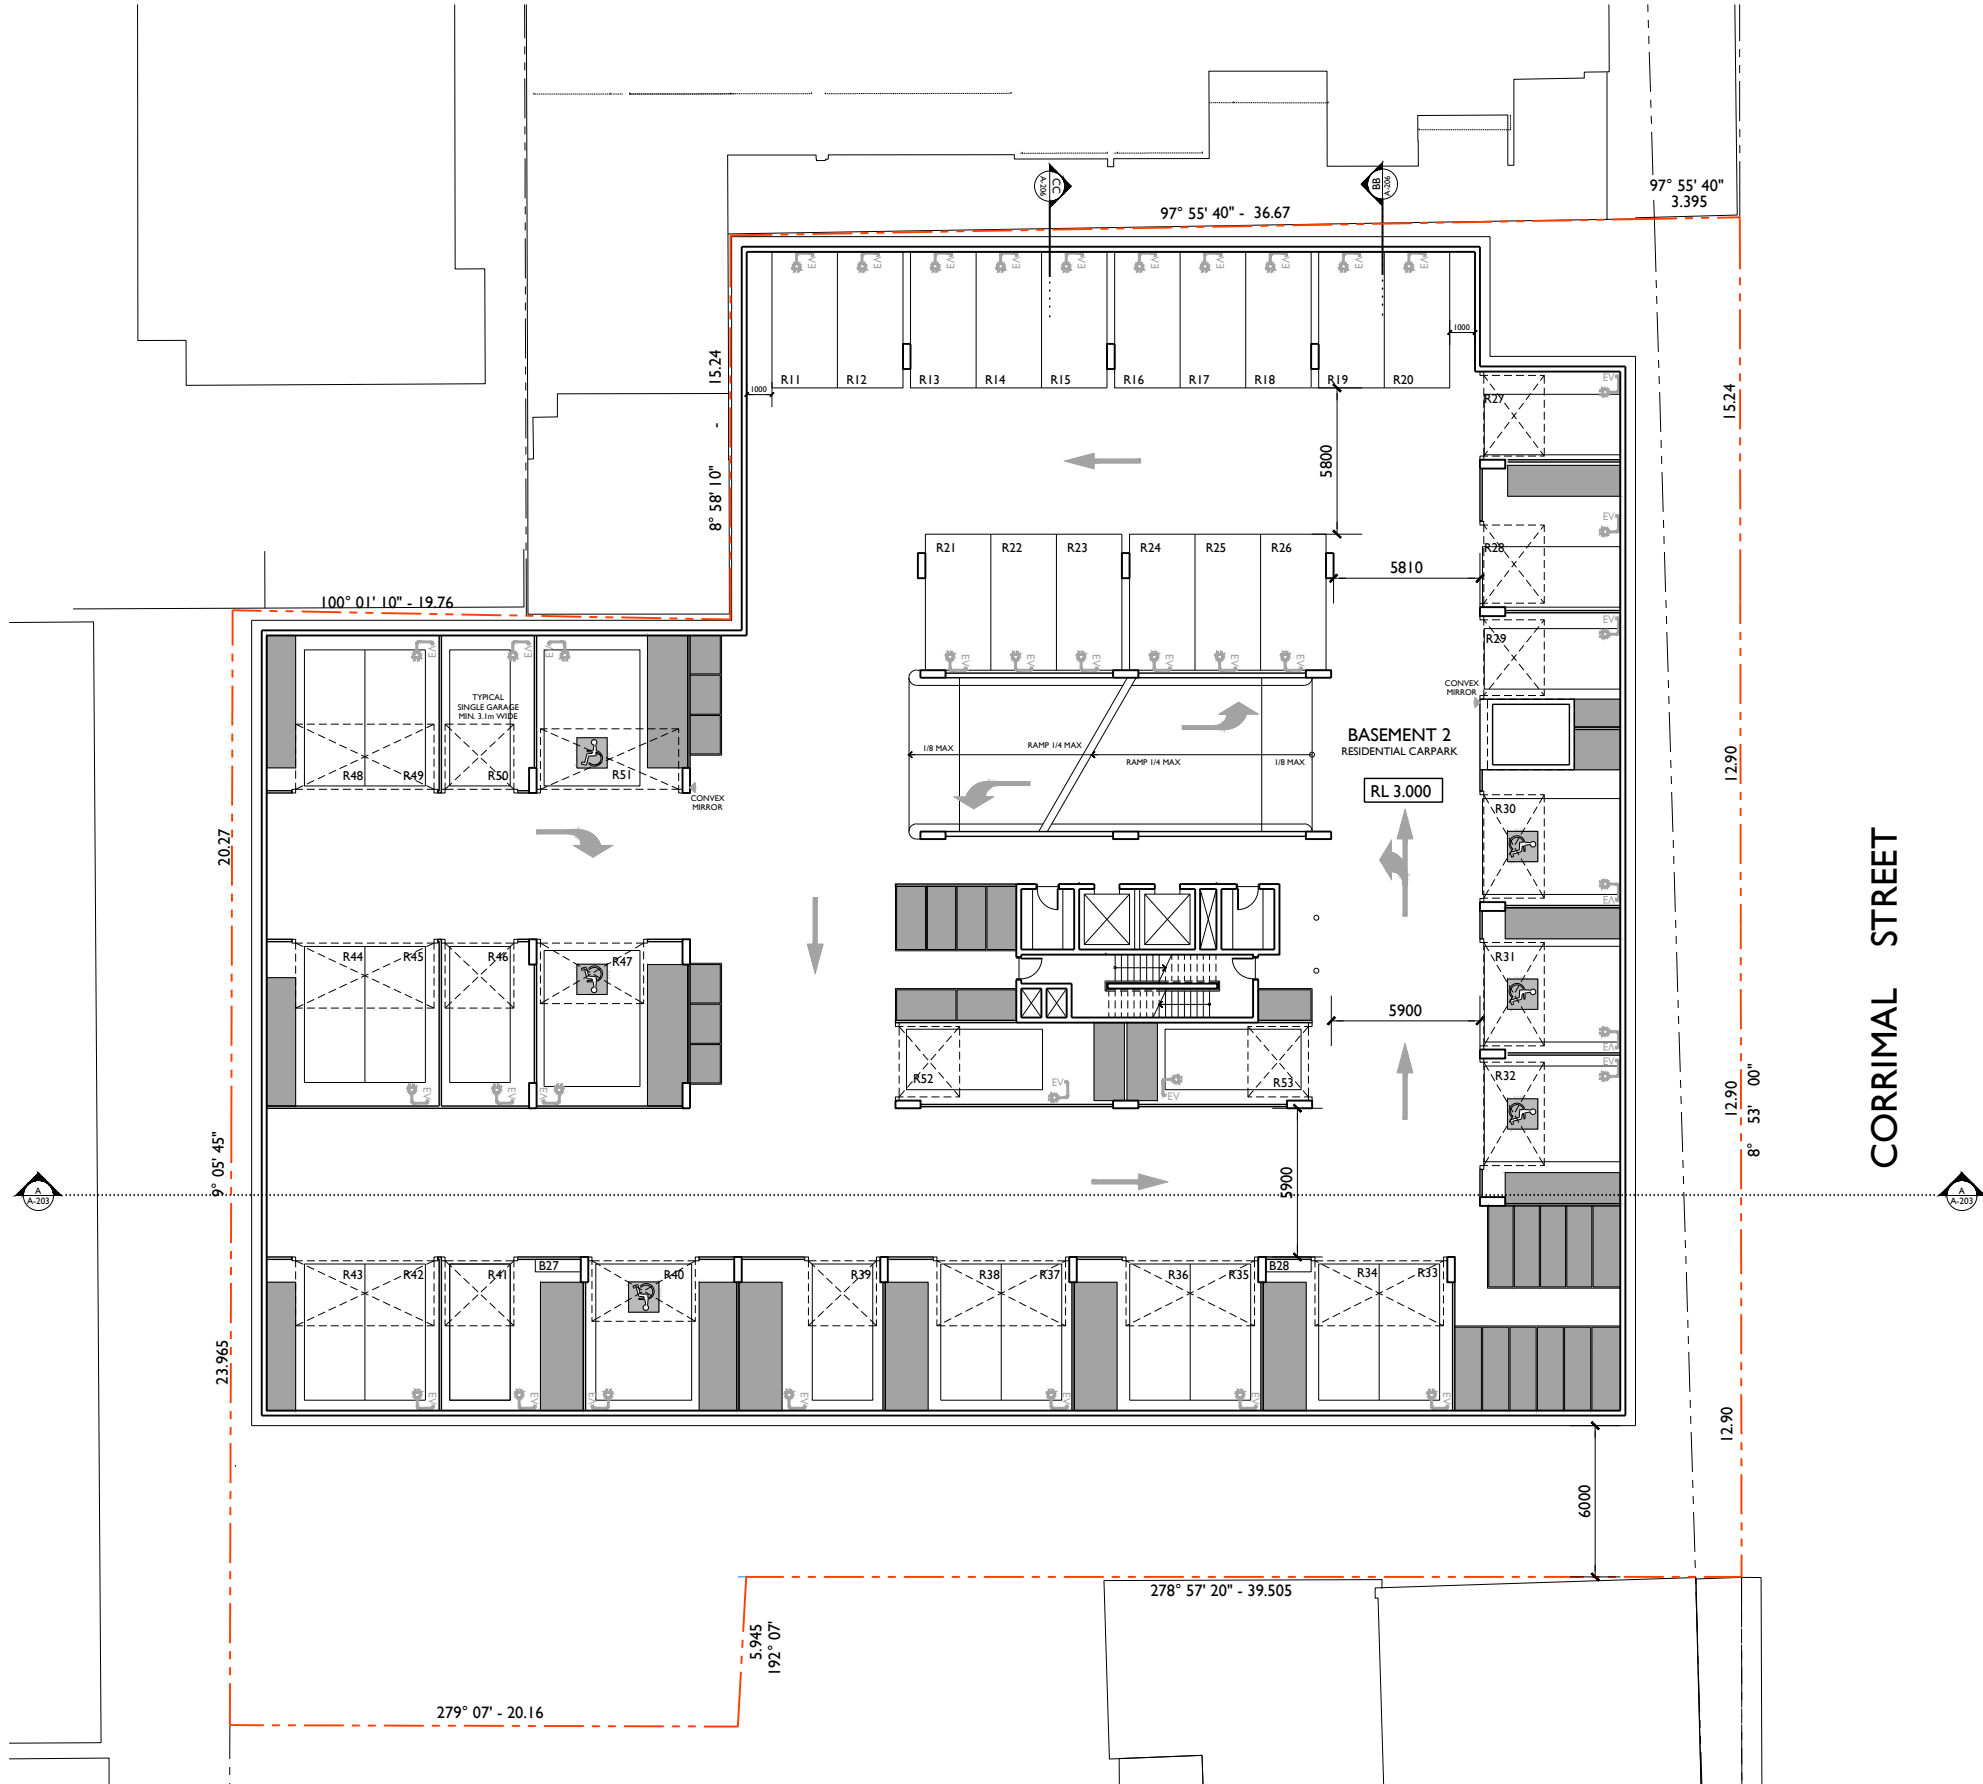

BASEMENT 2 FLOOR PLAN

RL 3.000

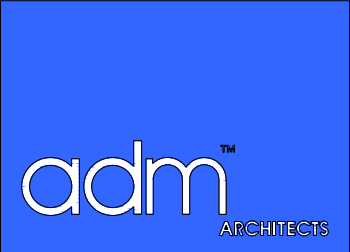

94 Kembla St, Wollongong NSW 2500 PO Box 3061 Wollongong
ph: 02 4228 6400 fax: 02 4228 6455 www.admarchitects.com.au

Project
PROPOSED MIXED USE BUILDING
COMPRISING OF RESIDENTIAL APARTMENTS
ABOVE COMMERCIAL PREMISES OR SHOPS
AND CARPARKING

At
116-122 CORRIMAL STREET AND 1 MOORE LANE
WOLLONGONG

For
KOSTO & BLAZE SERVICES P/L AND
GS & DA PROPERTIES P/L

Title
DEVELOPMENT APPLICATION
BASEMENT 2 FLOOR PLAN

Scale 1:150 @ A1 1:300 @ A3	Date AUGUST 2023
-----------------------------------	---------------------

Drawn LGD SJ HR	Checked ADM
--------------------	----------------



Project No. 2021-01	Drawing No. A-102a	Issue B
------------------------	-----------------------	------------

copyright of adm architects

© COPYRIGHT-These drawings remain the exclusive copyright of ADM Architects. Reproductions in any form whether electronic, digital or otherwise shall not be allowed except by express permission granted in writing by ADM Architects. Holders users and operators of these drawings require proof evidenced in writing that ADM Architects has written permission to use these drawings or shall otherwise be in breach of the Copyright Act and become liable accordingly.
o FIGURED DIMENSIONS- These drawings are not to be scaled. Figured dimensions shall be used in all cases.
o NOMINATED ARCHITECT- The nominated Architect for ADM Projects (Australia) Pty Ltd T/A/S ADM Architects is Angelo Di Martino ARB No.7608

ISSUE	DATE	DESCRIPTION
A	04.02.22	ISSUED FOR DA
B	08.03.23	REISSUED FOR DA
C	16.08.23	REISSUED FOR DA

NOT FOR CONSTRUCTION

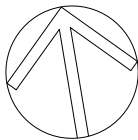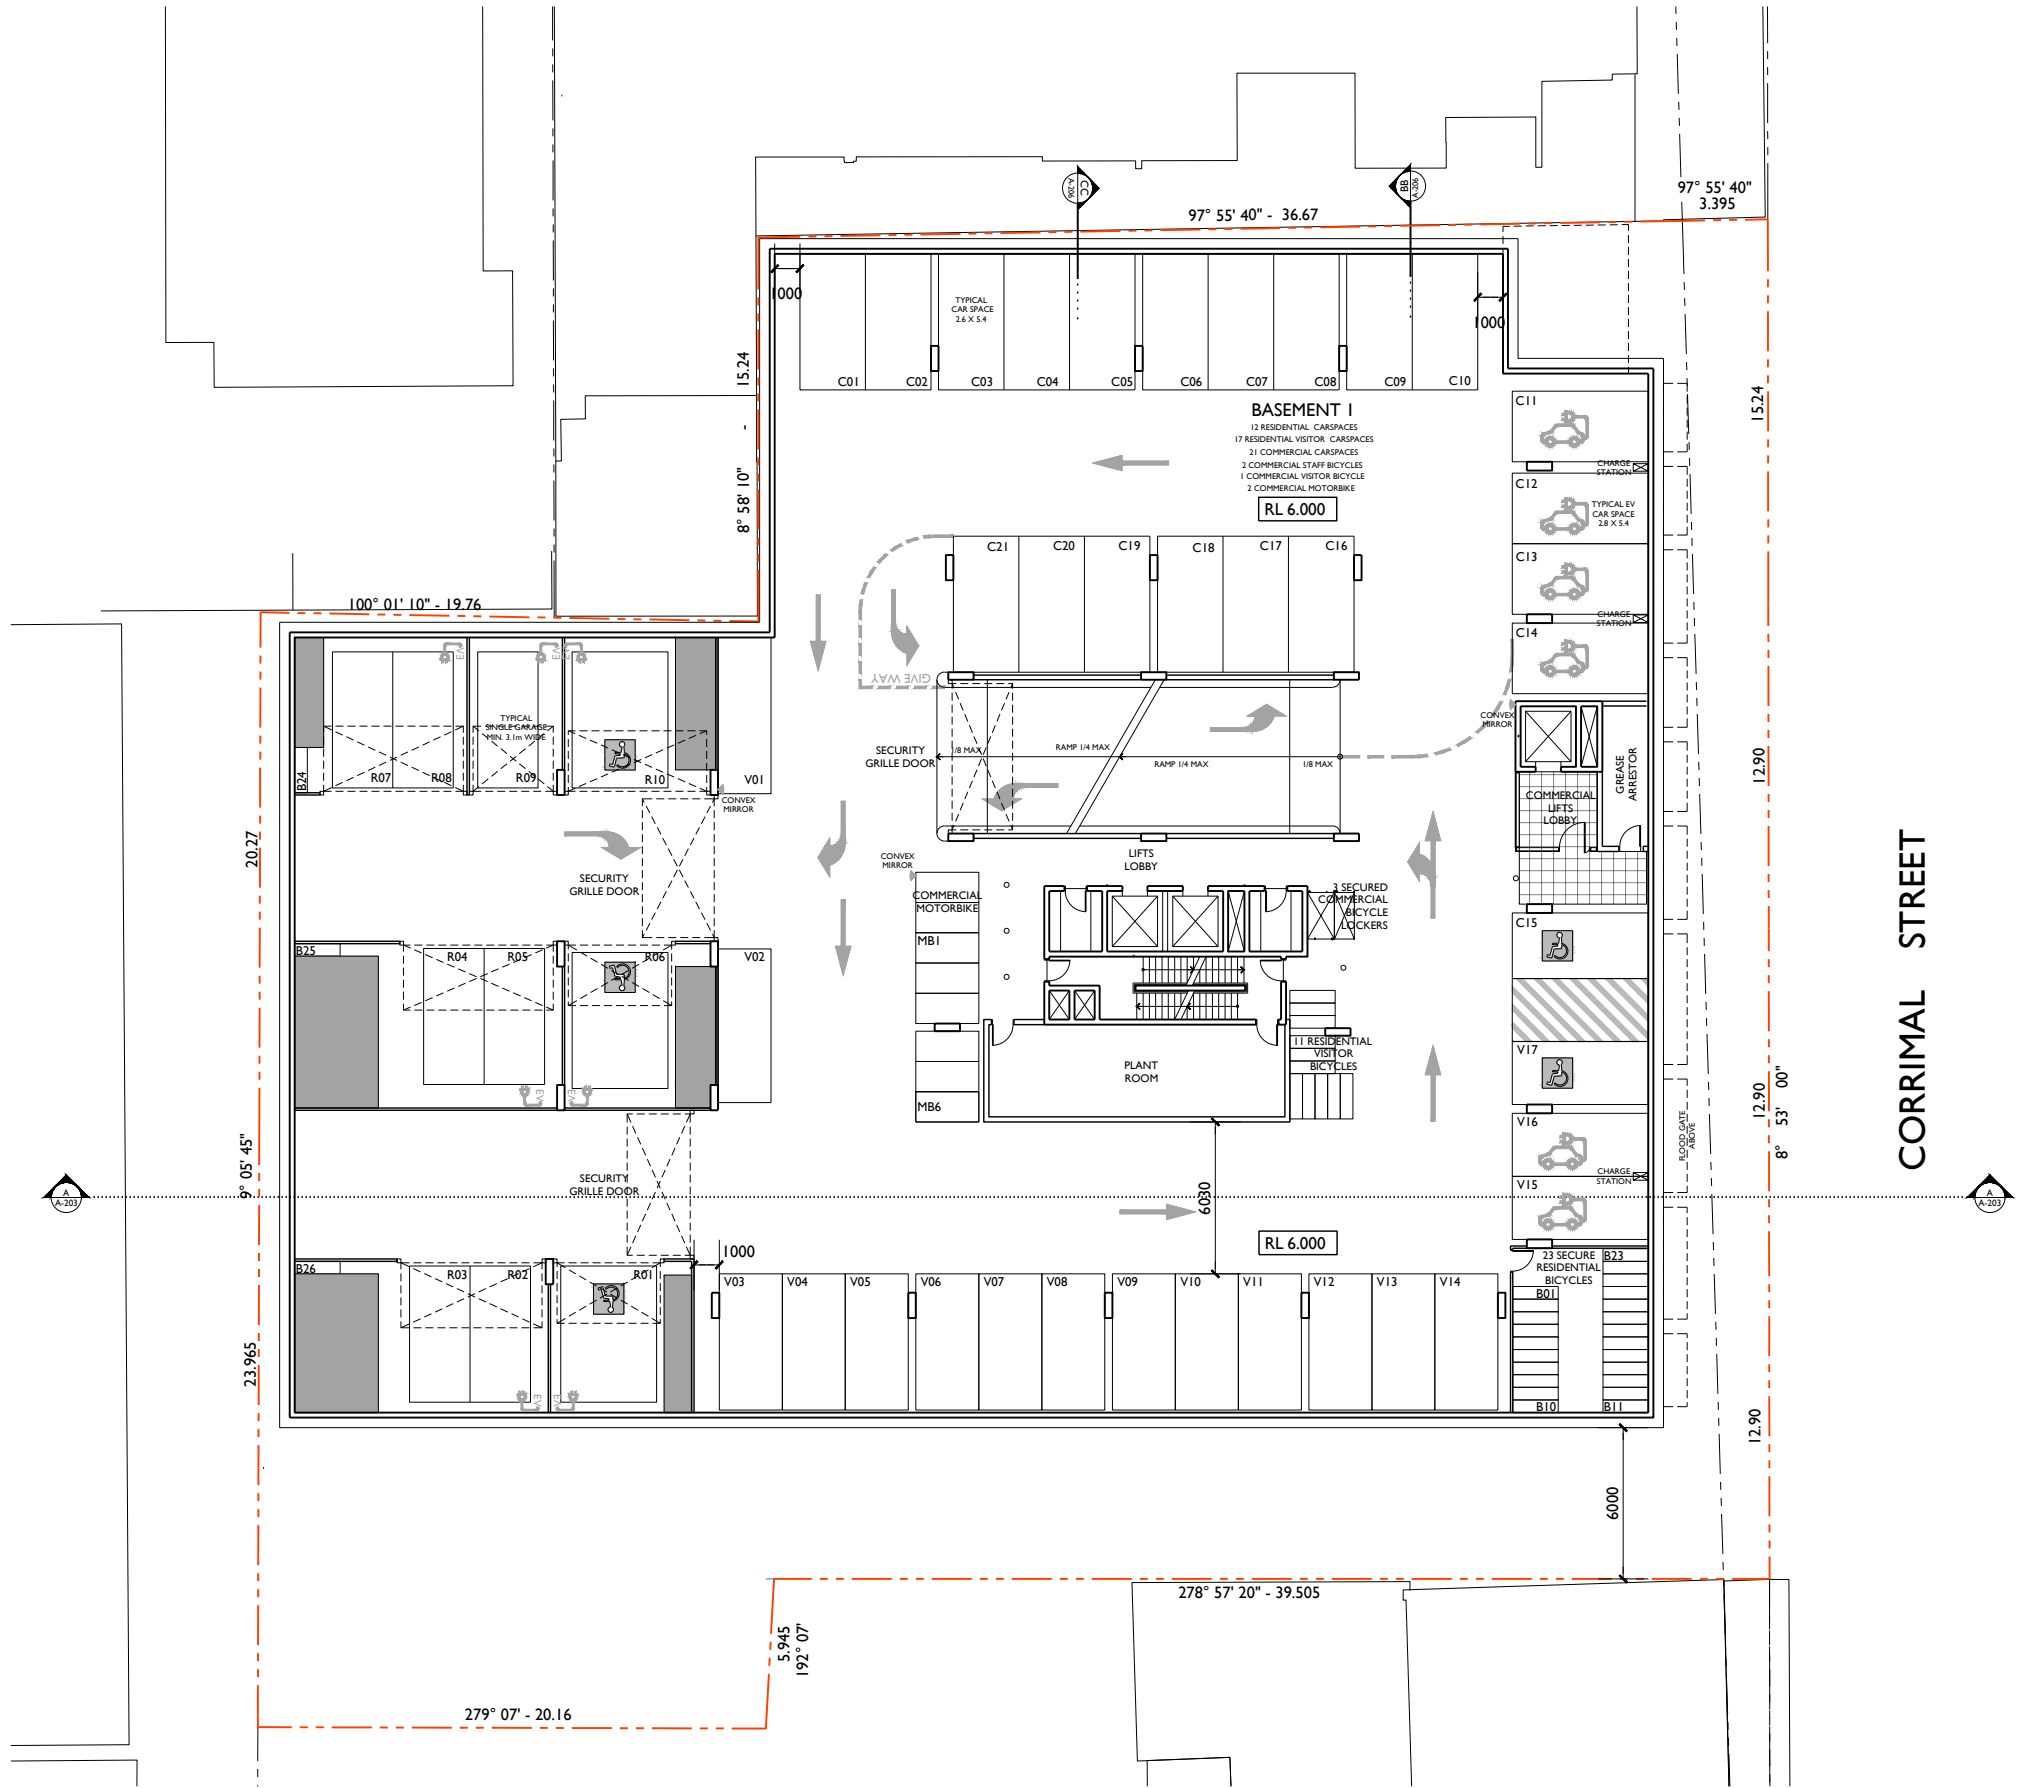

BASEMENT I FLOOR PLAN

RL 6.000



94 Kembla St, Wollongong NSW 2500 PO Box 3061 Wollongong
ph: 02 4228 6400 fax: 02 4228 6455 www.admarchitects.com.au

Project
PROPOSED MIXED USE BUILDING
COMPRISING OF RESIDENTIAL APARTMENTS
ABOVE COMMERCIAL PREMISES OR SHOPS
AND CARPARKING

At
116-122 CORRIMAL STREET AND 1 MOORE LANE
WOLLONGONG

For
KOSTO & BLAZE SERVICES P/L AND
GS & DA PROPERTIES P/L



Title
DEVELOPMENT APPLICATION
BASEMENT I FLOOR PLAN

Scale	Date
1:150 @ A1 1:300 @ A3	AUGUST 2023

Drawn	Checked
LGD SJ HR	ADM

Project No.	Drawing No.	Issue
2021-01	A-103	C

copyright of adm architects

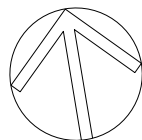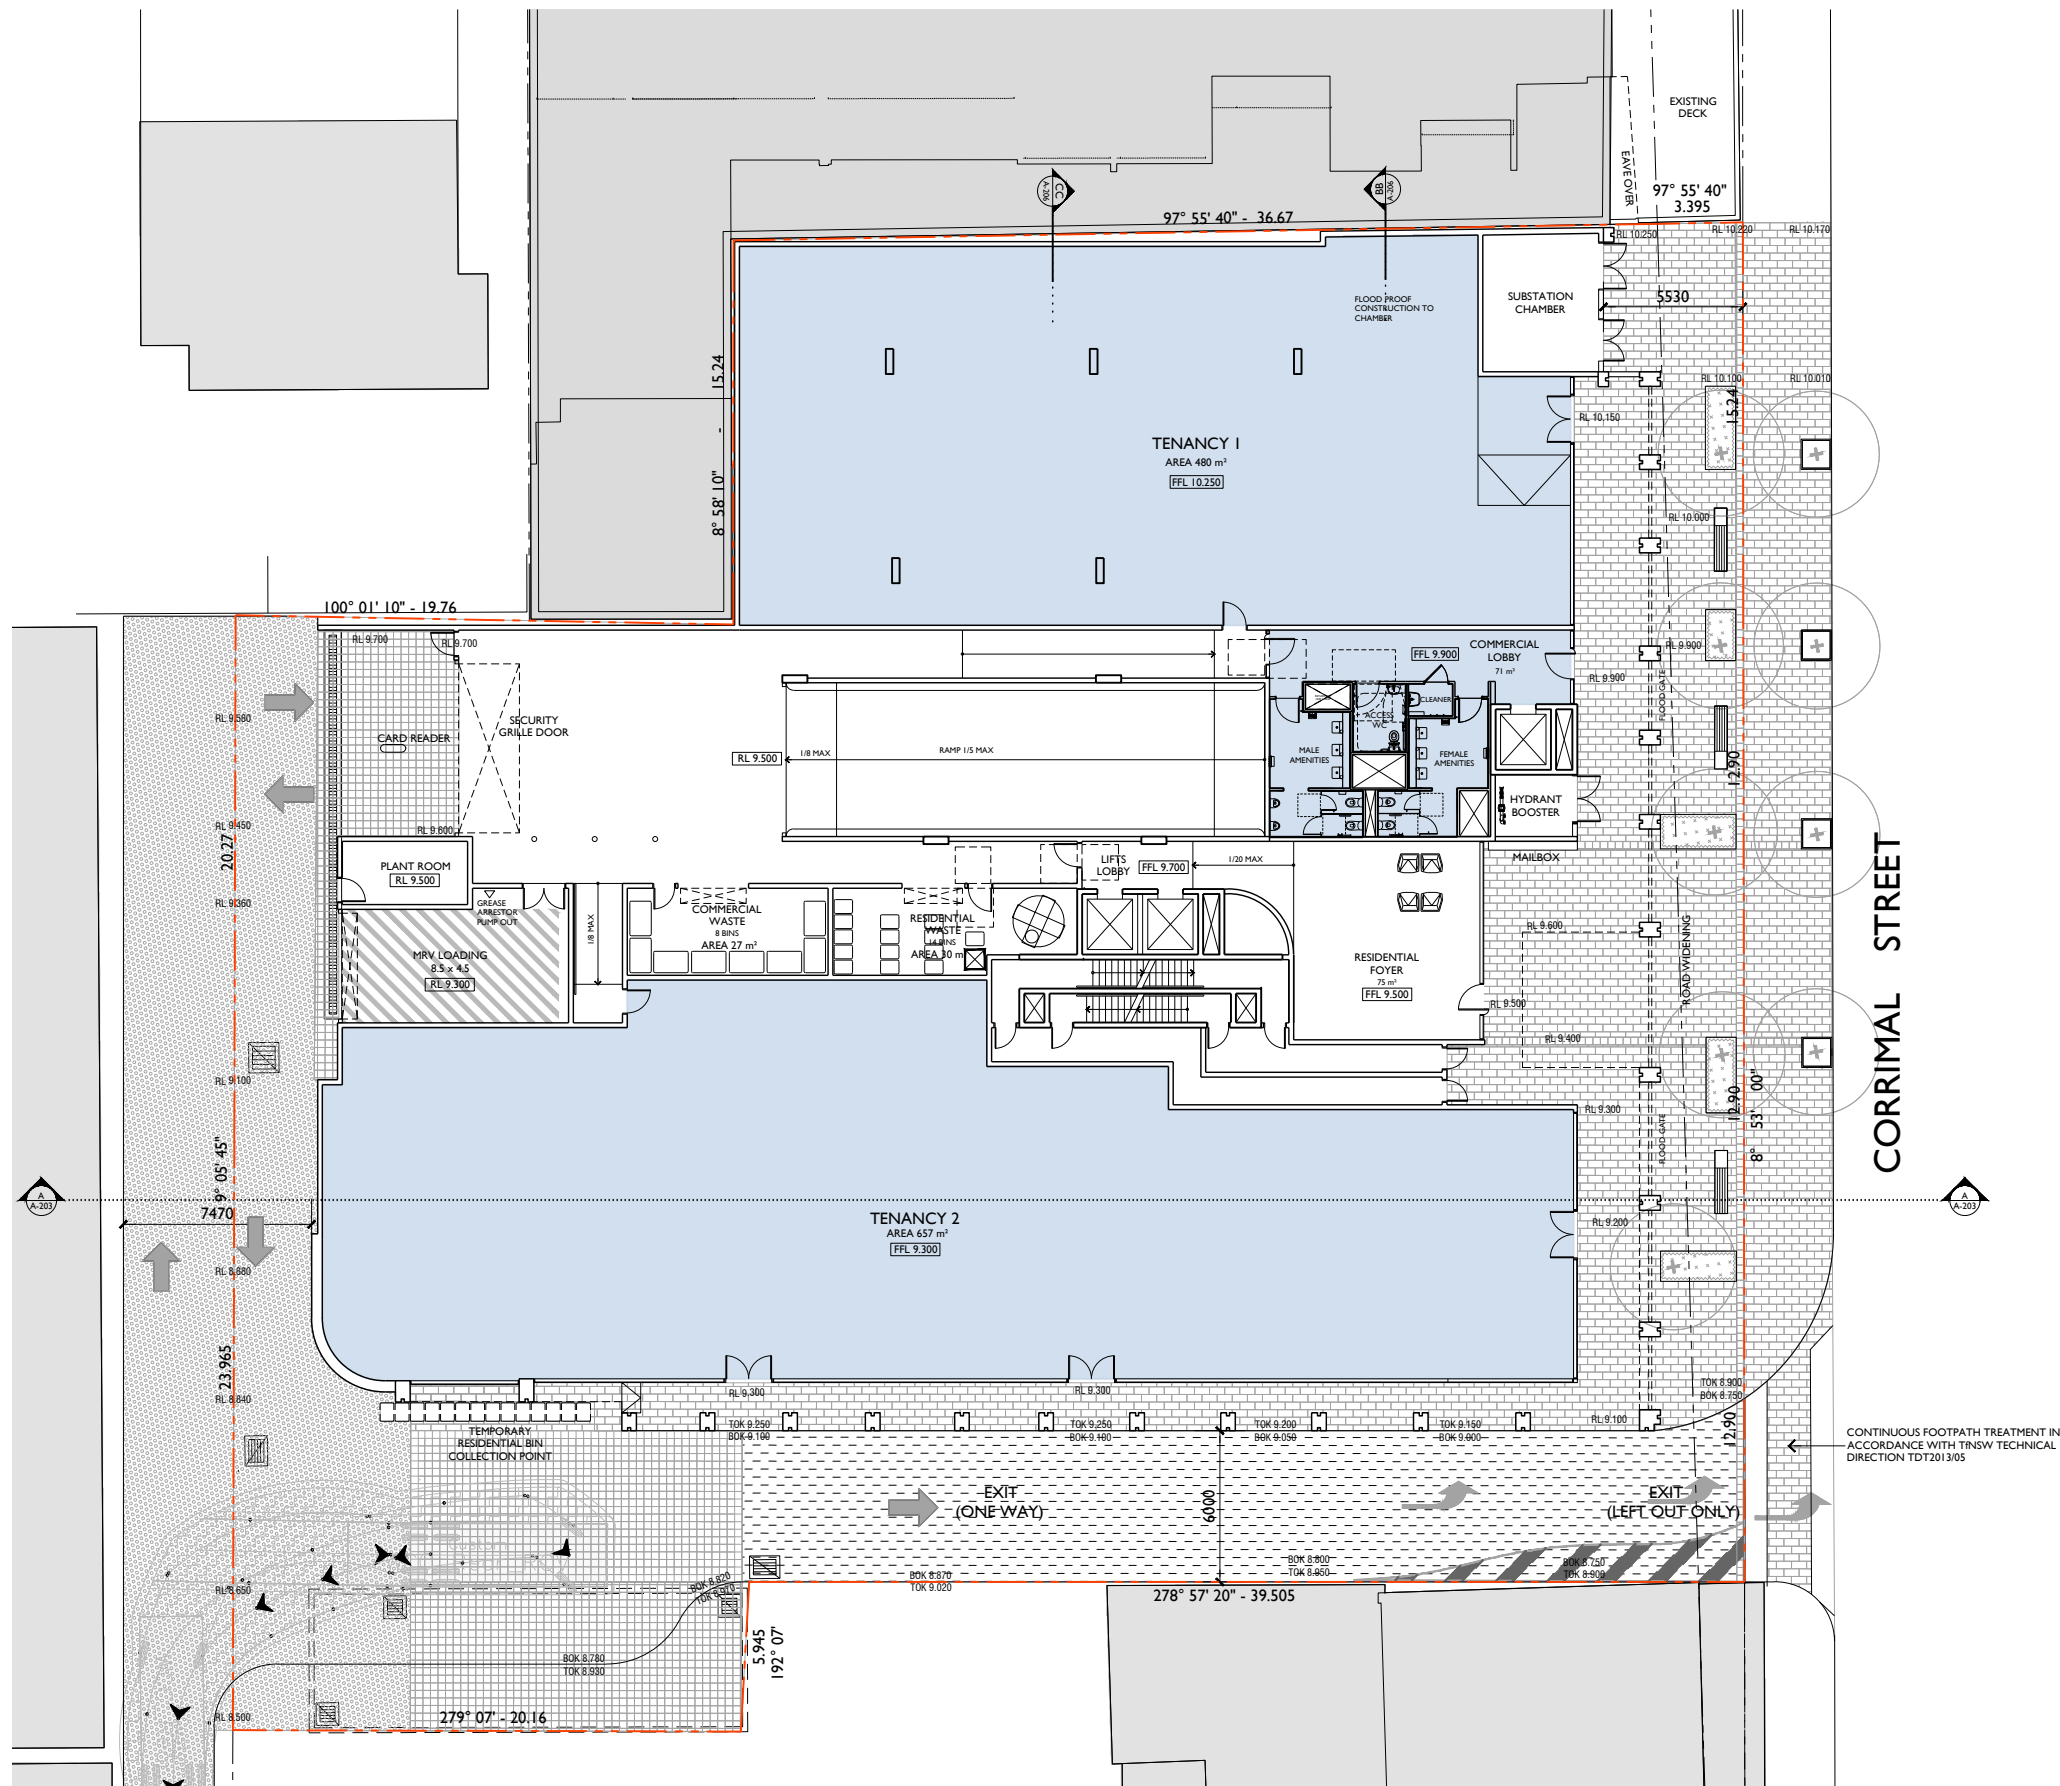


GROUND FLOOR PLAN

RL varies

© COPYRIGHT: These drawings remain the exclusive copyright of ADM Architects. Reproductions in any form whether electronic, digital or otherwise shall not be allowed except by express permission granted in writing by ADM Architects. Holders users and operators of these drawings require proof evidenced in writing that ADM Architects has written permission to use these drawings or shall otherwise be in breach of the Copyright Act and become liable accordingly.
o FIGURED DIMENSIONS- These drawings are not to be scaled. Figured dimensions shall be used in all cases.
o NOMINATED ARCHITECT: The nominated Architect for ADM Projects (Australia) Pty Ltd T/AS ADM Architects is Angelo Di Martino ARB No.7608

ISSUE	DATE	DESCRIPTION
A	04.02.22	ISSUED FOR DA
B	08.03.23	REISSUED FOR DA
C	16.08.23	REISSUED FOR DA

NOT FOR CONSTRUCTION

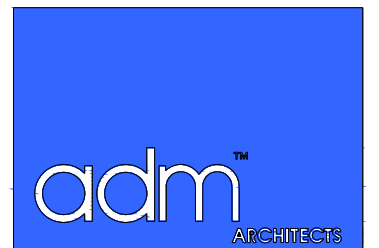

94 Kembla St, Wollongong NSW 2500 PO Box 3061 Wollongong
ph: 02 4228 6400 fax: 02 4228 6455 www.admarchitects.com.au

Project
**PROPOSED MIXED USE BUILDING
COMPRISING OF RESIDENTIAL APARTMENTS
ABOVE COMMERCIAL PREMISES OR SHOPS
AND CARPARKING**

At
**116-122 CORRIMAL STREET AND 1 MOORE LANE
WOLLONGONG**

For
**KOSTO & BLAZE SERVICES P/L AND
GS & DA PROPERTIES P/L**



Title
**DEVELOPMENT APPLICATION
GROUND FLOOR PLAN**

Scale 1:150 @ A1 1:300 @ A3	Date AUGUST 2023
-----------------------------------	----------------------------

Drawn LGD SJ HR	Checked ADM
---------------------------	-----------------------

Project No. 2021-01	Drawing No. A-104	Issue C
-------------------------------	-----------------------------	-------------------

copyright of adm architects

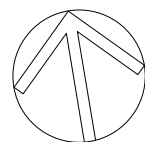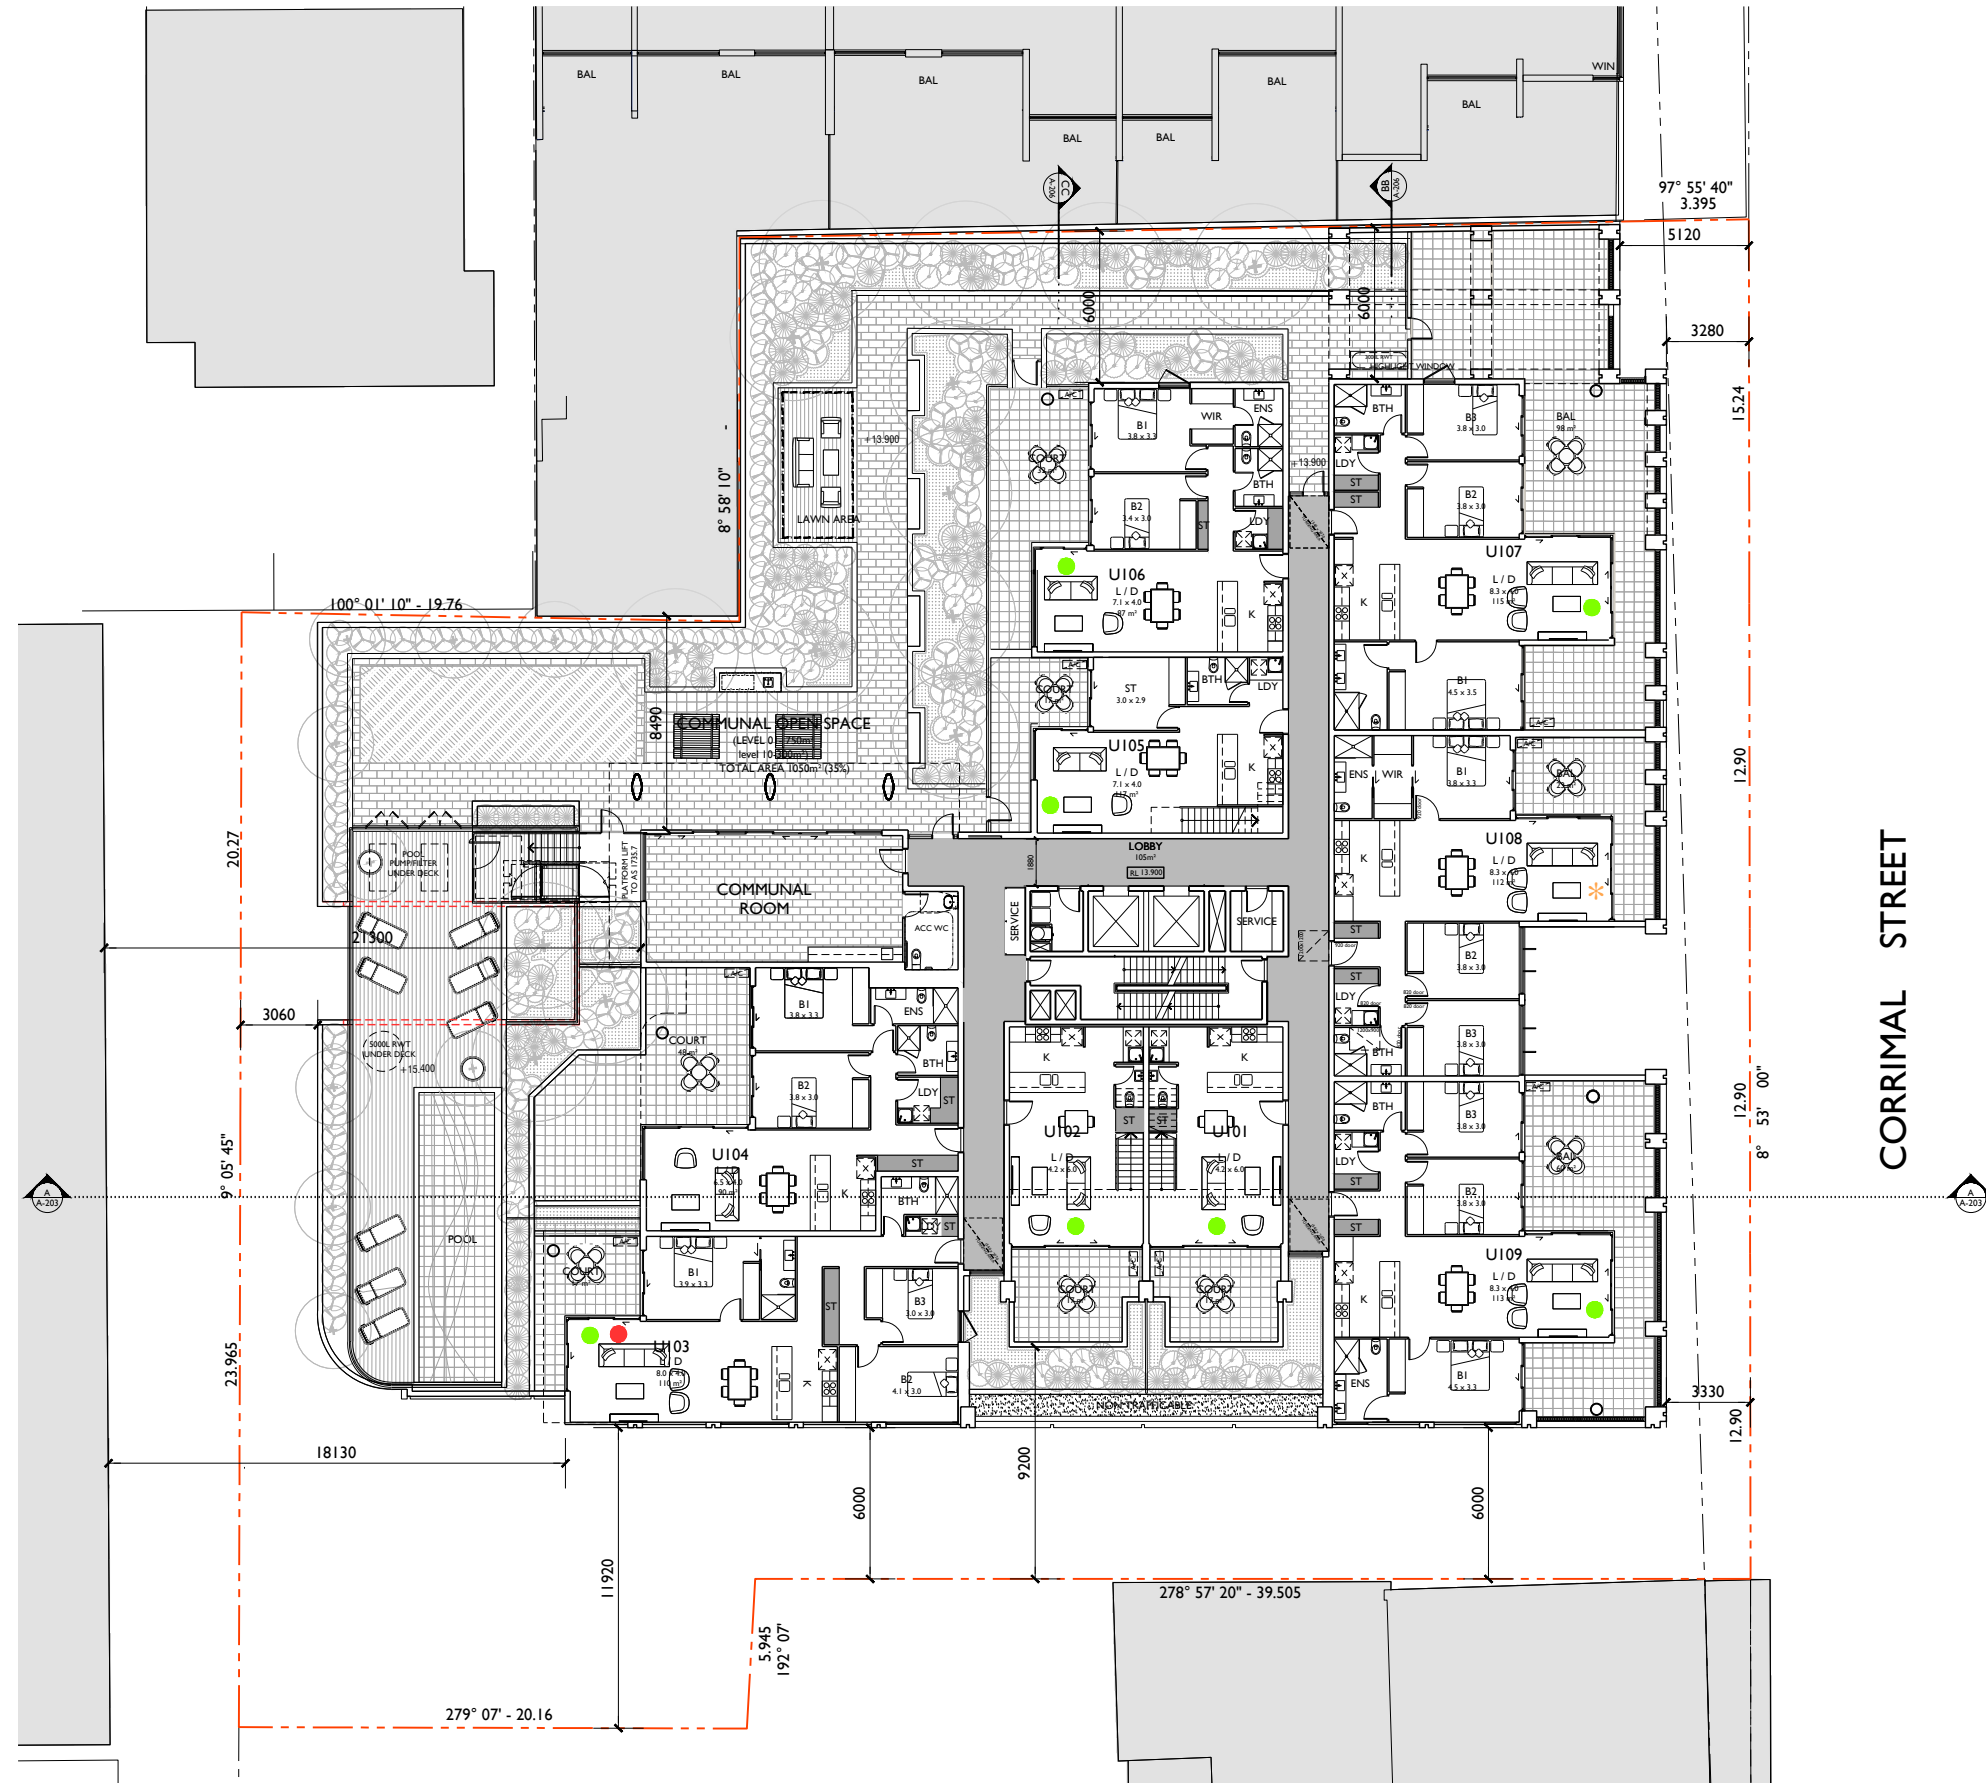

LEVEL I FLOOR PLAN

RL 13.900

© COPYRIGHT: These drawings remain the exclusive copyright of ADM Architects. Reproductions in any form whether electronic, digital or otherwise shall not be allowed except by express permission granted in writing by ADM Architects. Holders users and operators of these drawings require proof evidenced in writing that ADM Architects has written permission to use these drawings or shall otherwise be in breach of the Copyright Act and become liable accordingly.
© FIGURED DIMENSIONS: These drawings are not to be scaled. Figured dimensions shall be used in all cases.
© NOMINATED ARCHITECT: The nominated Architect for ADM Projects (Australia) Pty Ltd T/AS ADM Architects is Angelo Di Martino ARB No.7608

ISSUE	DATE	DESCRIPTION
A	04.02.22	ISSUED FOR DA
B	08.03.23	REISSUED FOR DA
C	16.08.23	REISSUED FOR DA

NOT FOR CONSTRUCTION


LEGEND

- SUNLIGHT ACCESS
- CROSS VENTILATION
- LIVABLE HOUSING

NOTE

UNITS 108, 208, 308, 408, 508, 608, 708, 808 & 908 MEET LIVABLE HOUSING GUIDELINES SILVER LEVEL.

REFER TO PAGES 13-14 OF ACCESS REPORT FOR DETAILS ON COMPLIANCE.

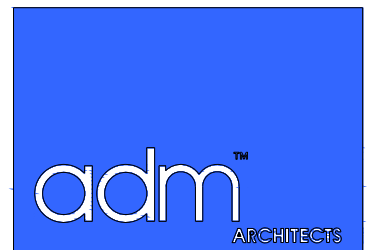

94 Kembla St, Wollongong NSW 2500 PO Box 3061 Wollongong
ph: 02 4228 6400 fax: 02 4228 6455 www.admarchitects.com.au

Project

PROPOSED MIXED USE BUILDING
COMPRISING OF RESIDENTIAL APARTMENTS
ABOVE COMMERCIAL PREMISES OR SHOPS
AND CARPARKING

At

116-122 CORRIMAL STREET AND 1 MOORE LANE
WOLLONGONG

For



KOSTO & BLAZE SERVICES P/L AND
GS & DA PROPERTIES P/L

Title

DEVELOPMENT APPLICATION
LEVEL I FLOOR PLAN

Scale 1:150 @ A1 1:300 @ A3	Date AUGUST 2023
Drawn LGD SJ HR	Checked ADM
Project No. 2021-01	Drawing No. A-105
	Issue C

copyright of adm architects

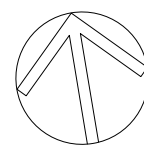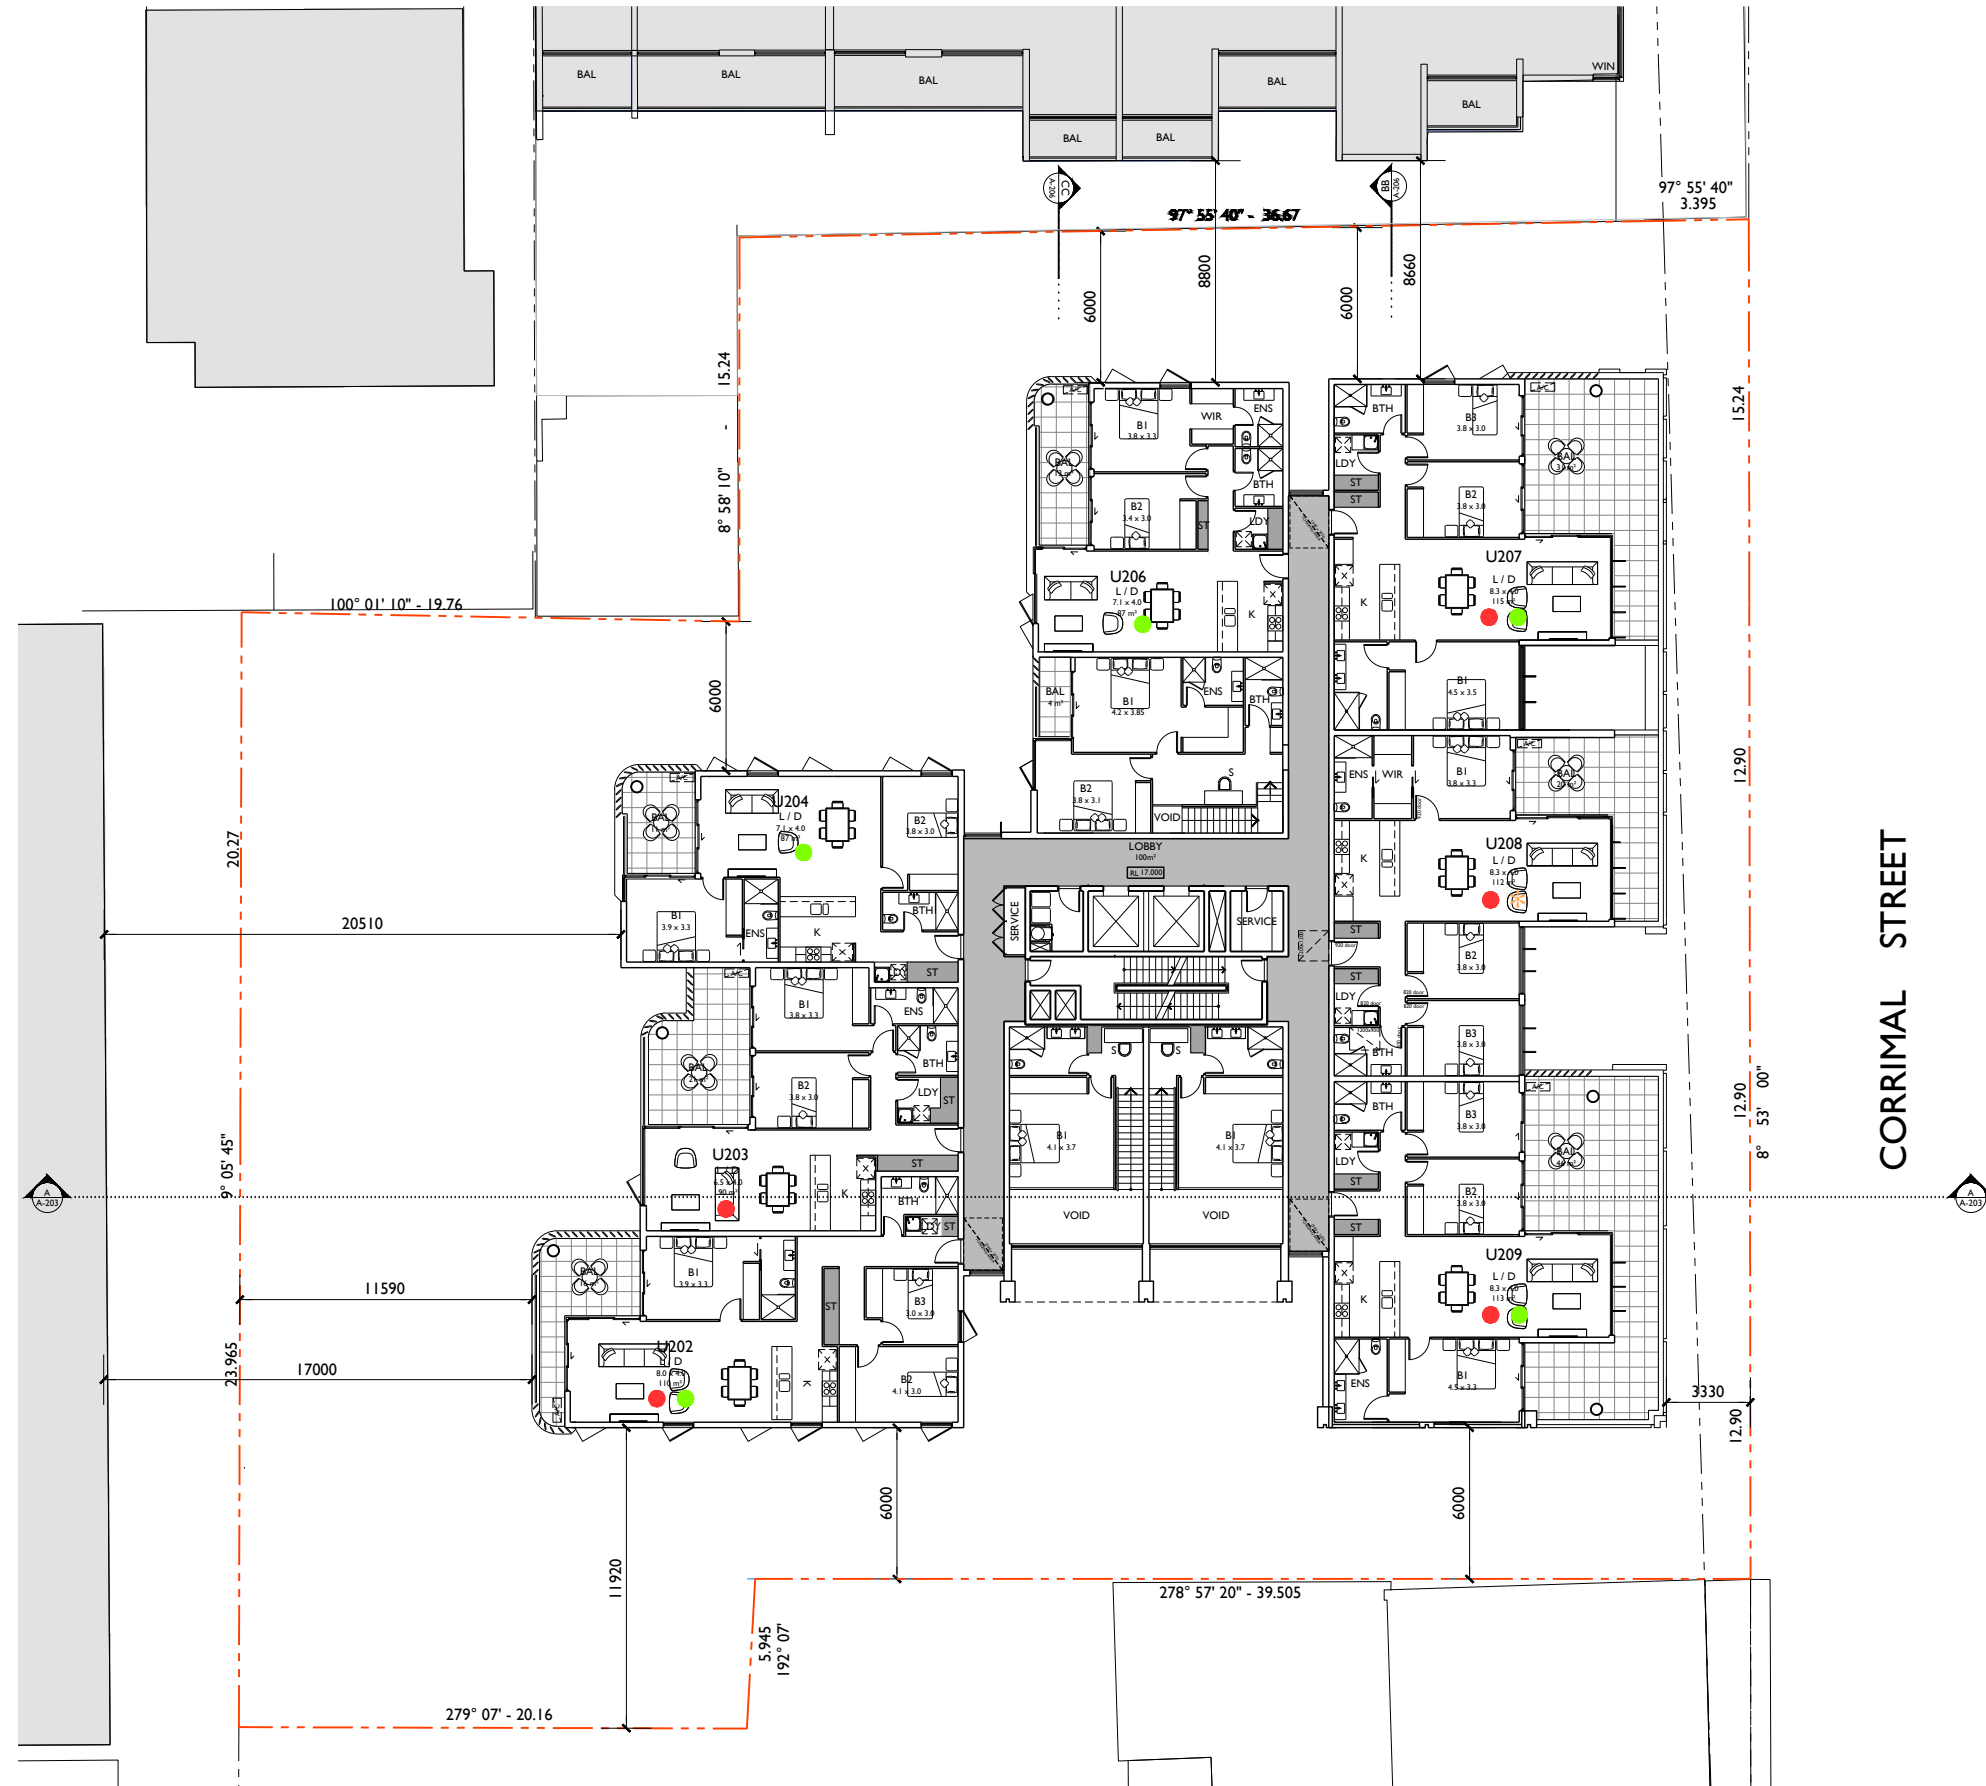

LEVEL 2 FLOOR PLAN
RL 17.000

© COPYRIGHT: These drawings remain the exclusive copyright of ADM Architects. Reproductions in any form whether electronic, digital or otherwise shall not be allowed except by express permission granted in writing by ADM Architects. Holders users and operators of these drawings require proof evidenced in writing that ADM Architects has written permission to use these drawings or shall otherwise be in breach of the Copyright Act and become liable accordingly.
FIGURED DIMENSIONS- These drawings are not to be scaled. Figured dimensions shall be used in all cases.
NOMINATED ARCHITECT: The nominated Architect for ADM Projects (Australia) Pty Ltd T/AS ADM Architects is Angelo Di Martino ARB No.7608

ISSUE	DATE	DESCRIPTION
A	04.02.22	ISSUED FOR DA
B	08.03.23	REISSUED FOR DA
C	16.08.23	REISSUED FOR DA


NOT FOR CONSTRUCTION

LEGEND

- SUNLIGHT ACCESS
- CROSS VENTILATION
- LIVABLE HOUSING

NOTE

UNITS 108, 208, 308, 408, 508, 608, 708, 808 & 908 MEET LIVABLE HOUSING GUIDELINES SILVER LEVEL.
REFER TO PAGES 13-14 OF ACCESS REPORT FOR DETAILS ON COMPLIANCE.

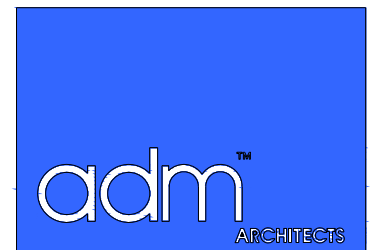

94 Kembla St, Wollongong NSW 2500 PO Box 3061 Wollongong
ph: 02 4228 6400 fax: 02 4228 6455 www.admarchitects.com.au

Project

PROPOSED MIXED USE BUILDING
COMPRISING OF RESIDENTIAL APARTMENTS
ABOVE COMMERCIAL PREMISES OR SHOPS
AND CARPARKING

At

116-122 CORRIMAL STREET AND 1 MOORE LANE
WOLLONGONG

For



KOSTO & BLAZE SERVICES P/L AND
GS & DA PROPERTIES P/L

Title

DEVELOPMENT APPLICATION
LEVEL 2 FLOOR PLAN

Scale 1:150 @ A1 1:300 @ A3	Date AUGUST 2023
Drawn LGD SJ HR	Checked ADM
Project No. 2021-01	Drawing No. A-106
	Issue C

copyright of adm architects

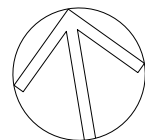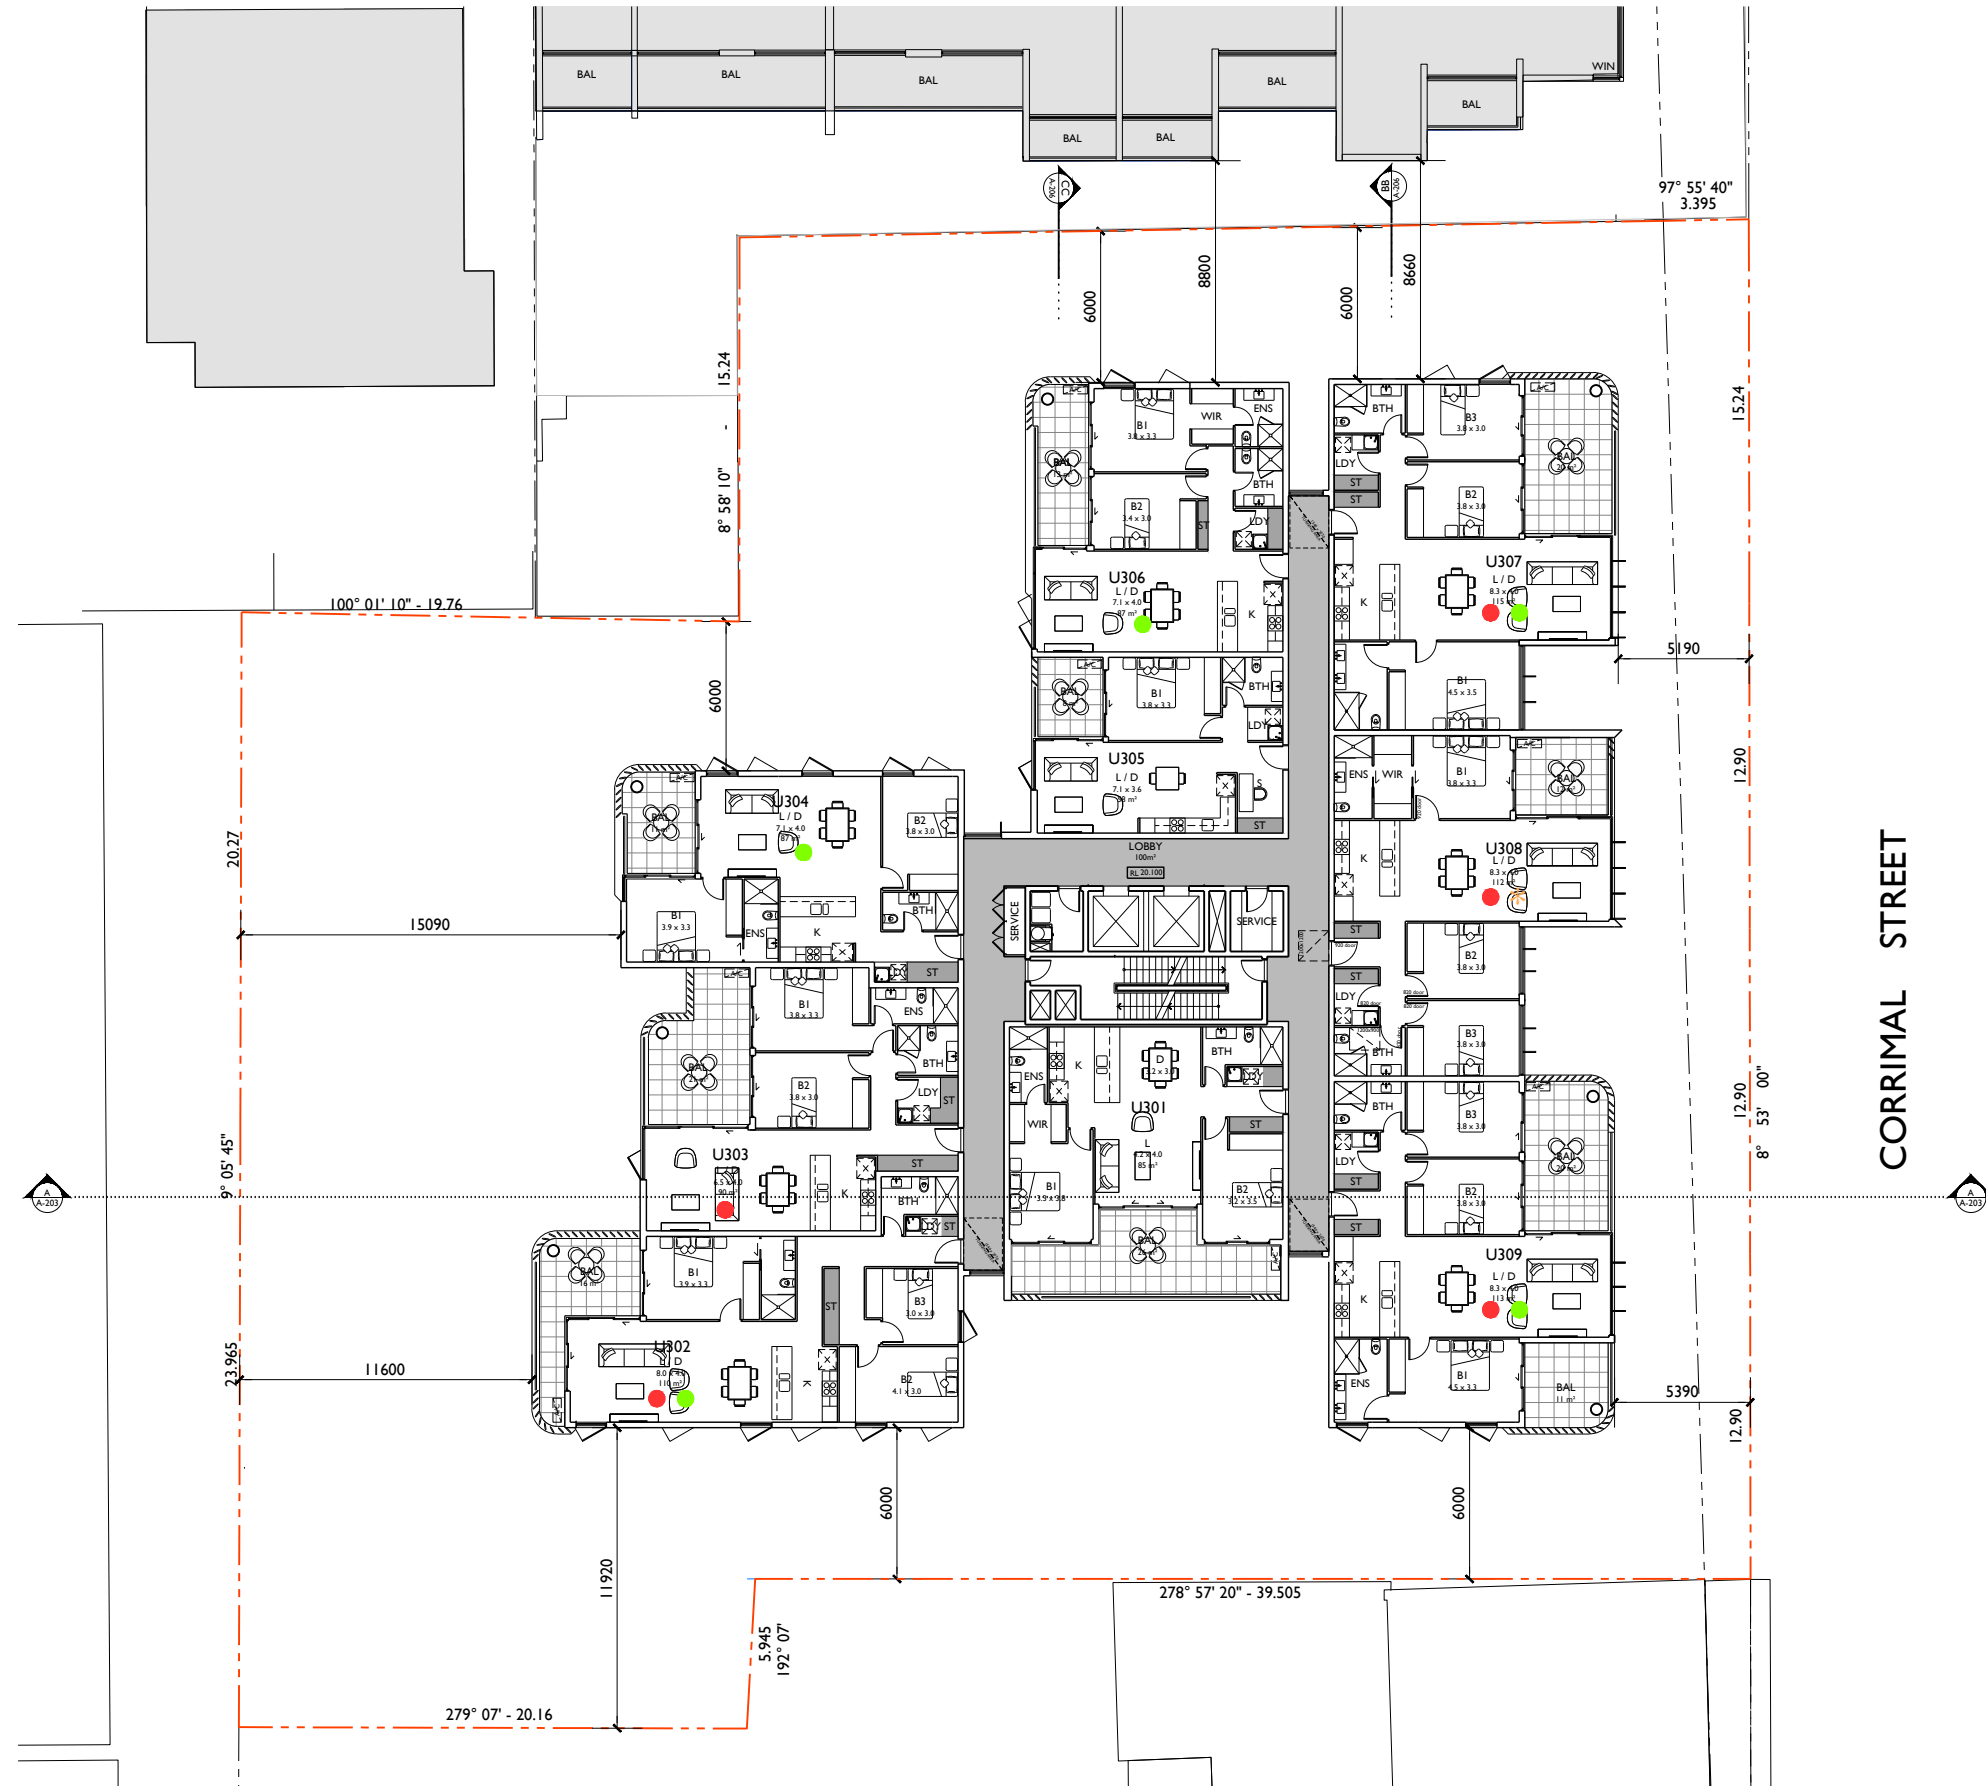

LEVEL 3 FLOOR PLAN

RL 20.100

© COPYRIGHT-These drawings remain the exclusive copyright of ADM Architects. Reproductions in any form whether electronic, digital or otherwise shall not be allowed except by express permission granted in writing by ADM Architects. Holders users and operators of these drawings require proof evidenced in writing that ADM Architects has written permission to use these drawings or shall otherwise be in breach of the Copyright Act and become liable accordingly.
© FIGURED DIMENSIONS- These drawings are not to be scaled. Figured dimensions shall be used in all cases.
© NOMINATED ARCHITECT- The nominated Architect for ADM Projects (Australia) Pty Ltd T/AS ADM Architects is Angelo Di Martino ARB No.7608

ISSUE	DATE	DESCRIPTION
A	08.03.23	ISSUED FOR DA
B	16.08.23	REISSUED FOR DA

NOT FOR CONSTRUCTION


LEGEND

- SUNLIGHT ACCESS
- CROSS VENTILATION
- LIVABLE HOUSING

NOTE

UNITS 108, 208, 308, 408, 508, 608, 708, 808 & 908 MEET LIVABLE HOUSING GUIDELINES SILVER LEVEL.

REFER TO PAGES 13-14 OF ACCESS REPORT FOR DETAILS ON COMPLIANCE.

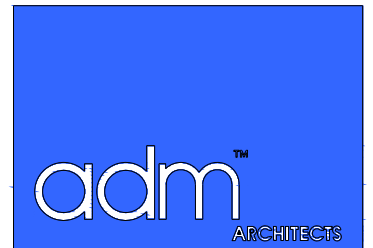

94 Kembla St, Wollongong NSW 2500 PO Box 3061 Wollongong
ph: 02 4228 6400 fax: 02 4228 6455 www.admarchitects.com.au

Project

PROPOSED MIXED USE BUILDING
COMPRISING OF RESIDENTIAL APARTMENTS
ABOVE COMMERCIAL PREMISES OR SHOPS
AND CARPARKING

At

116-122 CORRIMAL STREET AND 1 MOORE LANE
WOLLONGONG

For



KOSTO & BLAZE SERVICES P/L AND
GS & DA PROPERTIES P/L

Title

DEVELOPMENT APPLICATION
LEVEL 3 FLOOR PLAN

Scale 1:150 @ A1 1:300 @ A3		Date AUGUST 2023
Drawn LGD SJ HR		Checked ADM
Project No. 2021-01	Drawing No. A-106a	Issue B

copyright of adm architects

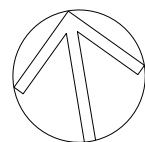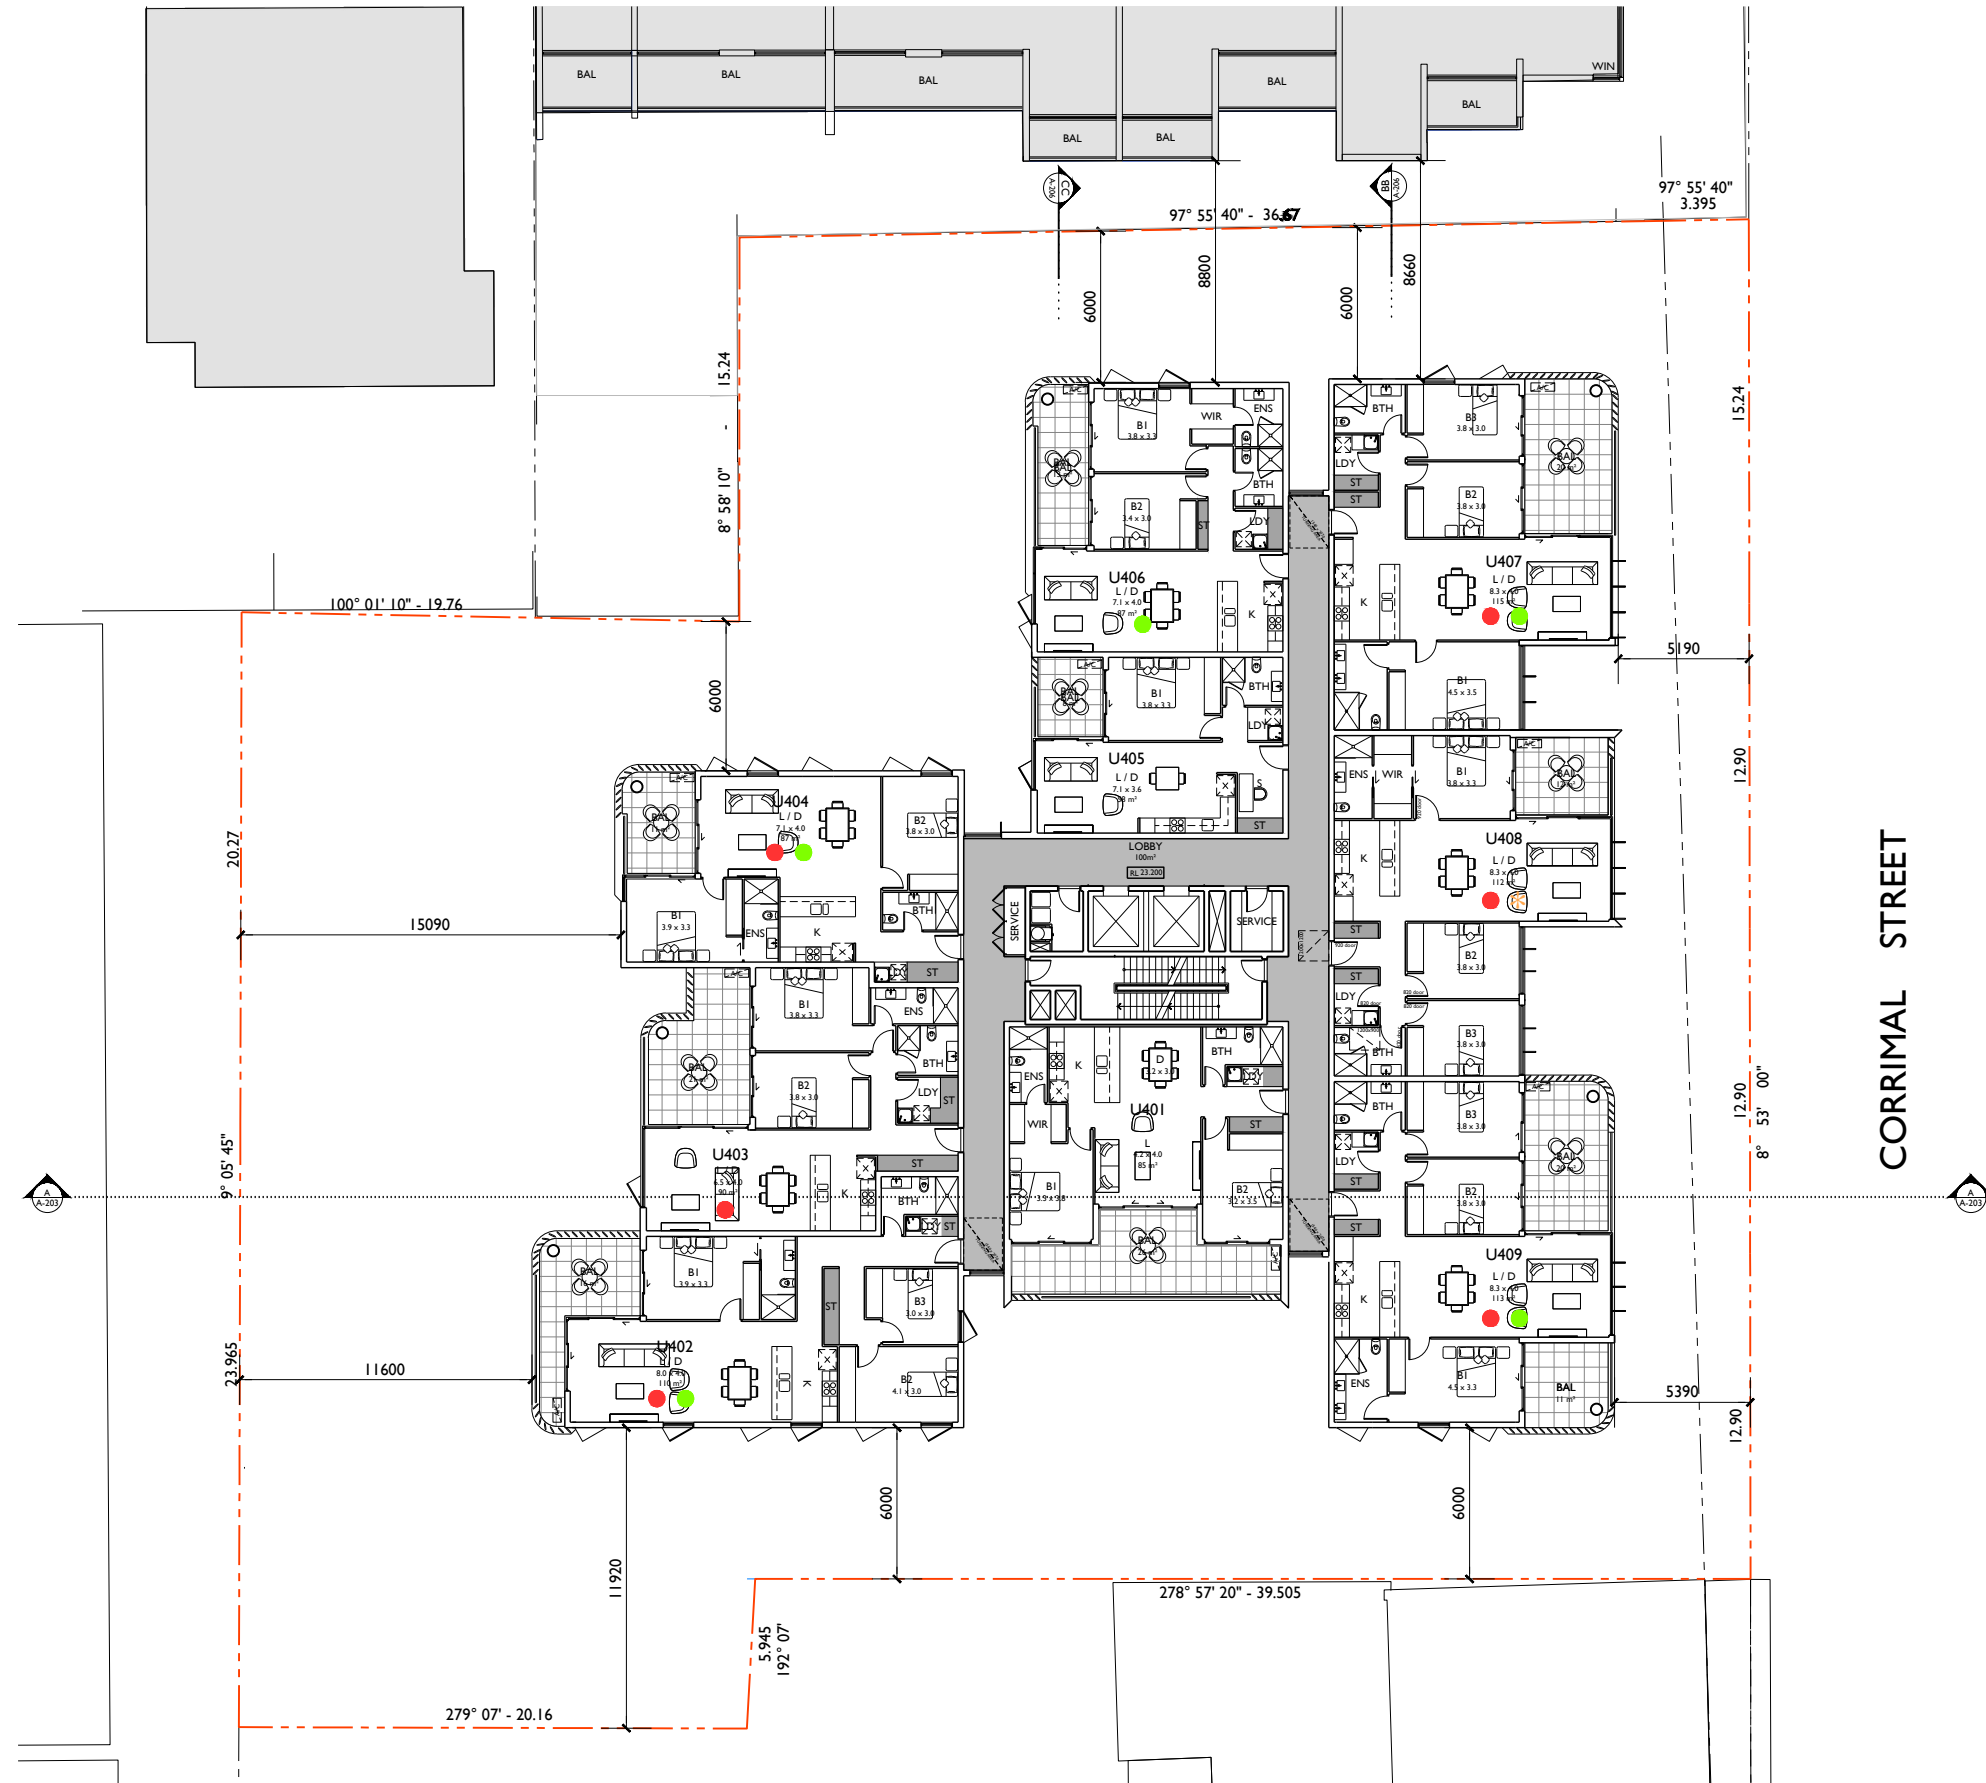

LEVEL 4 FLOOR PLAN

RL 23.200

© COPYRIGHT-These drawings remain the exclusive copyright of ADM Architects. Reproductions in any form whether electronic, digital or otherwise shall not be allowed except by express permission granted in writing by ADM Architects. Holders users and operators of these drawings require proof evidenced in writing that ADM Architects has written permission to use these drawings or shall otherwise be in breach of the Copyright Act and become liable accordingly.
FIGURED DIMENSIONS- These drawings are not to be scaled. Figured dimensions shall be used in all cases.
NOMINATED ARCHITECT- The nominated Architect for ADM Projects (Australia) Pty Ltd T/AS ADM Architects is Angelo Di Martino ARB No.7608

ISSUE	DATE	DESCRIPTION
A	08.03.23	ISSUED FOR DA
B	16.08.23	REISSUED FOR DA

NOT FOR CONSTRUCTION


LEGEND

- SUNLIGHT ACCESS
- CROSS VENTILATION
- LIVABLE HOUSING

NOTE

UNITS 108, 208, 308, 408, 508, 608, 708, 808 & 908 MEET LIVABLE HOUSING GUIDELINES SILVER LEVEL.

REFER TO PAGES 13-14 OF ACCESS REPORT FOR DETAILS ON COMPLIANCE.

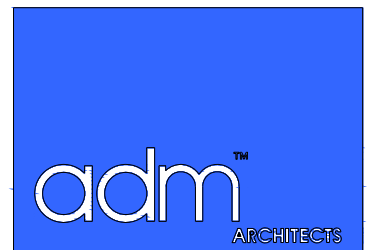

94 Kembla St, Wollongong NSW 2500 PO Box 3061 Wollongong
ph: 02 4228 6400 fax: 02 4228 6455 www.admarchitects.com.au

Project

PROPOSED MIXED USE BUILDING
COMPRISING OF RESIDENTIAL APARTMENTS
ABOVE COMMERCIAL PREMISES OR SHOPS
AND CARPARKING

At

116-122 CORRIMAL STREET AND 1 MOORE LANE
WOLLONGONG

For



KOSTO & BLAZE SERVICES P/L AND
GS & DA PROPERTIES P/L

Title

DEVELOPMENT APPLICATION
LEVEL 4 FLOOR PLAN

Scale		Date
1:150 @ A1 1:300 @ A3		AUGUST 2023
Drawn		Checked
LGD SJ HR		ADM
Project No.	Drawing No.	Issue
2021-01	A-106b	B

copyright of adm architects

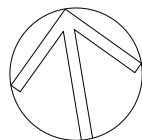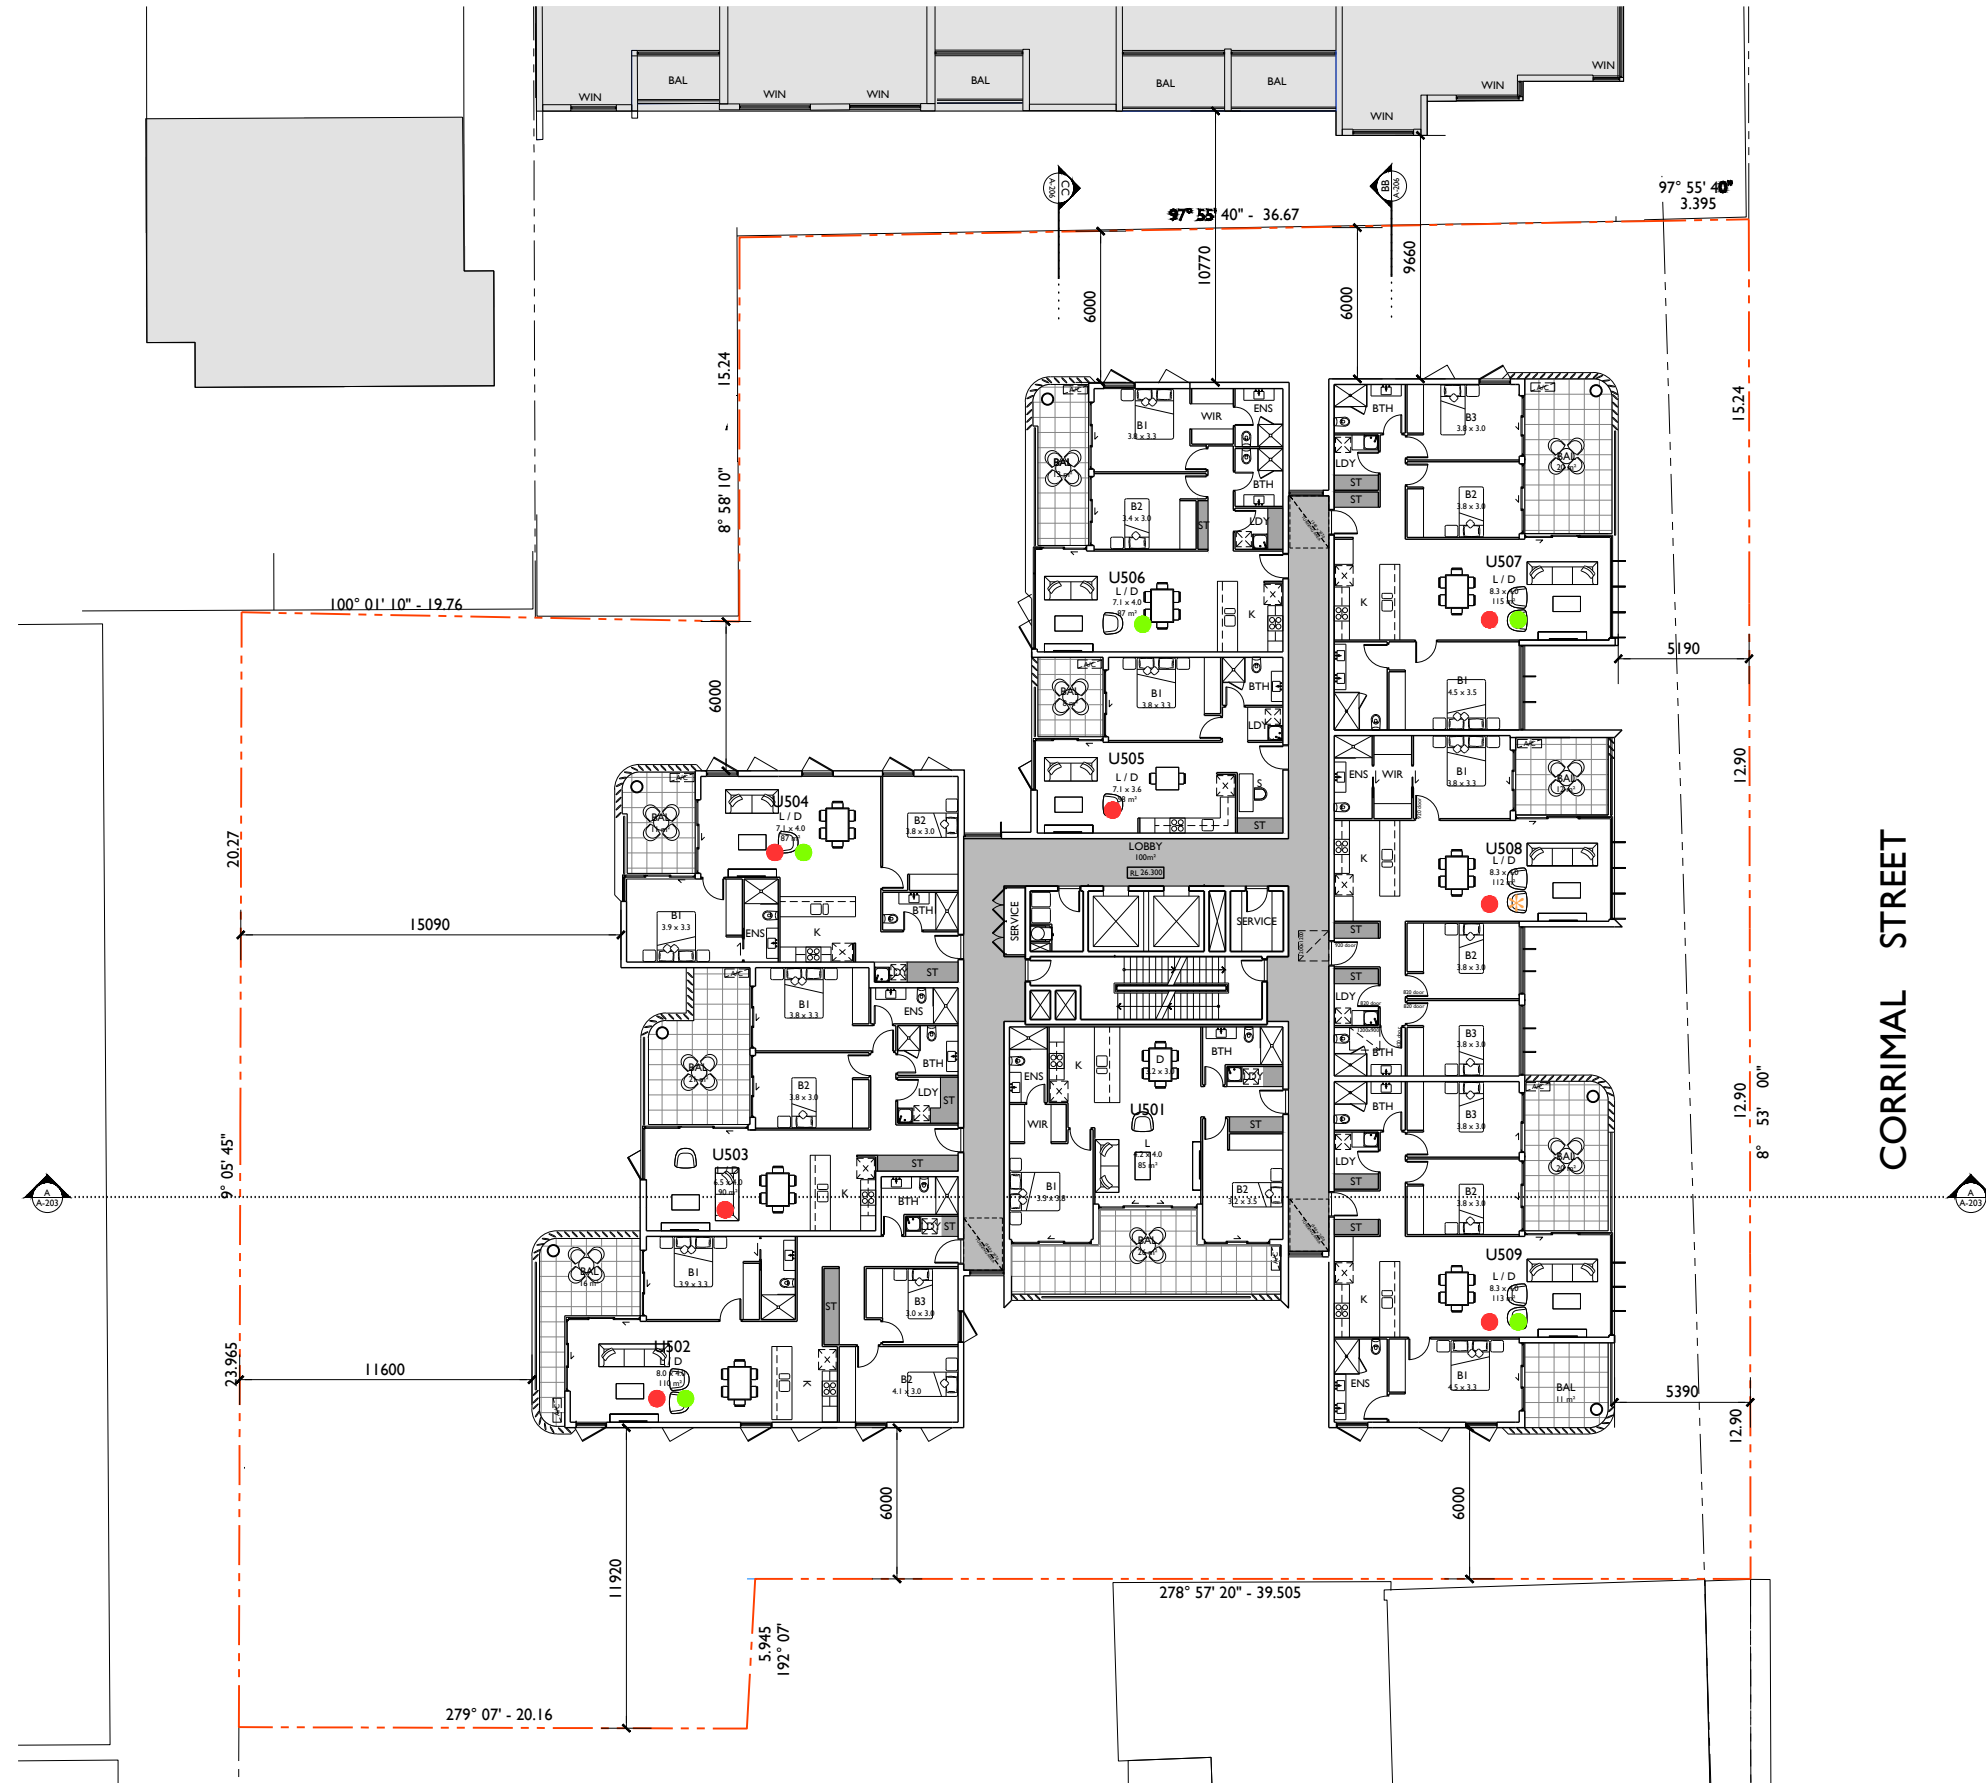

LEVEL 5 FLOOR PLAN

RL 26.300

© COPYRIGHT-These drawings remain the exclusive copyright of ADM Architects. Reproductions in any form whether electronic, digital or otherwise shall not be allowed except by express permission granted in writing by ADM Architects. Holders users and operators of these drawings require proof evidenced in writing that ADM Architects has written permission to use these drawings or shall otherwise be in breach of the Copyright Act and become liable accordingly.
FIGURED DIMENSIONS- These drawings are not to be scaled. Figured dimensions shall be used in all cases.
NOMINATED ARCHITECT- The nominated Architect for ADM Projects (Australia) Pty Ltd T/AS ADM Architects is Angelo Di Martino ARB No.7608

ISSUE	DATE	DESCRIPTION
A	04.02.22	ISSUED FOR DA
B	08.03.23	REISSUED FOR DA
C	16.08.23	REISSUED FOR DA

NOT FOR CONSTRUCTION


LEGEND

- SUNLIGHT ACCESS
- CROSS VENTILATION
- LIVABLE HOUSING

NOTE

UNITS 108, 208, 308, 408, 508, 608, 708, 808 & 908 MEET LIVABLE HOUSING GUIDELINES SILVER LEVEL.

REFER TO PAGES 13-14 OF ACCESS REPORT FOR DETAILS ON COMPLIANCE.

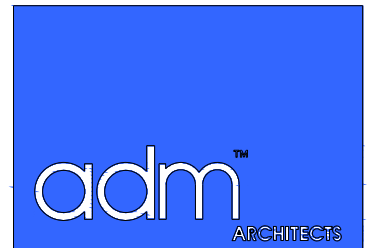

94 Kembla St, Wollongong NSW 2500 PO Box 3061 Wollongong
ph: 02 4228 6400 fax: 02 4228 6455 www.admarchitects.com.au

Project

PROPOSED MIXED USE BUILDING
COMPRISING OF RESIDENTIAL APARTMENTS
ABOVE COMMERCIAL PREMISES OR SHOPS
AND CARPARKING

At

116-122 CORRIMAL STREET AND 1 MOORE LANE
WOLLONGONG

For



KOSTO & BLAZE SERVICES P/L AND
GS & DA PROPERTIES P/L

Title

DEVELOPMENT APPLICATION
LEVEL 5, FLOOR PLAN

Scale 1:150 @ A1 1:300 @ A3	Date AUGUST 2023
Drawn LGD SJ HR	Checked ADM
Project No. 2021-01	Drawing No. A-107
	Issue C

copyright of adm architects

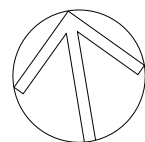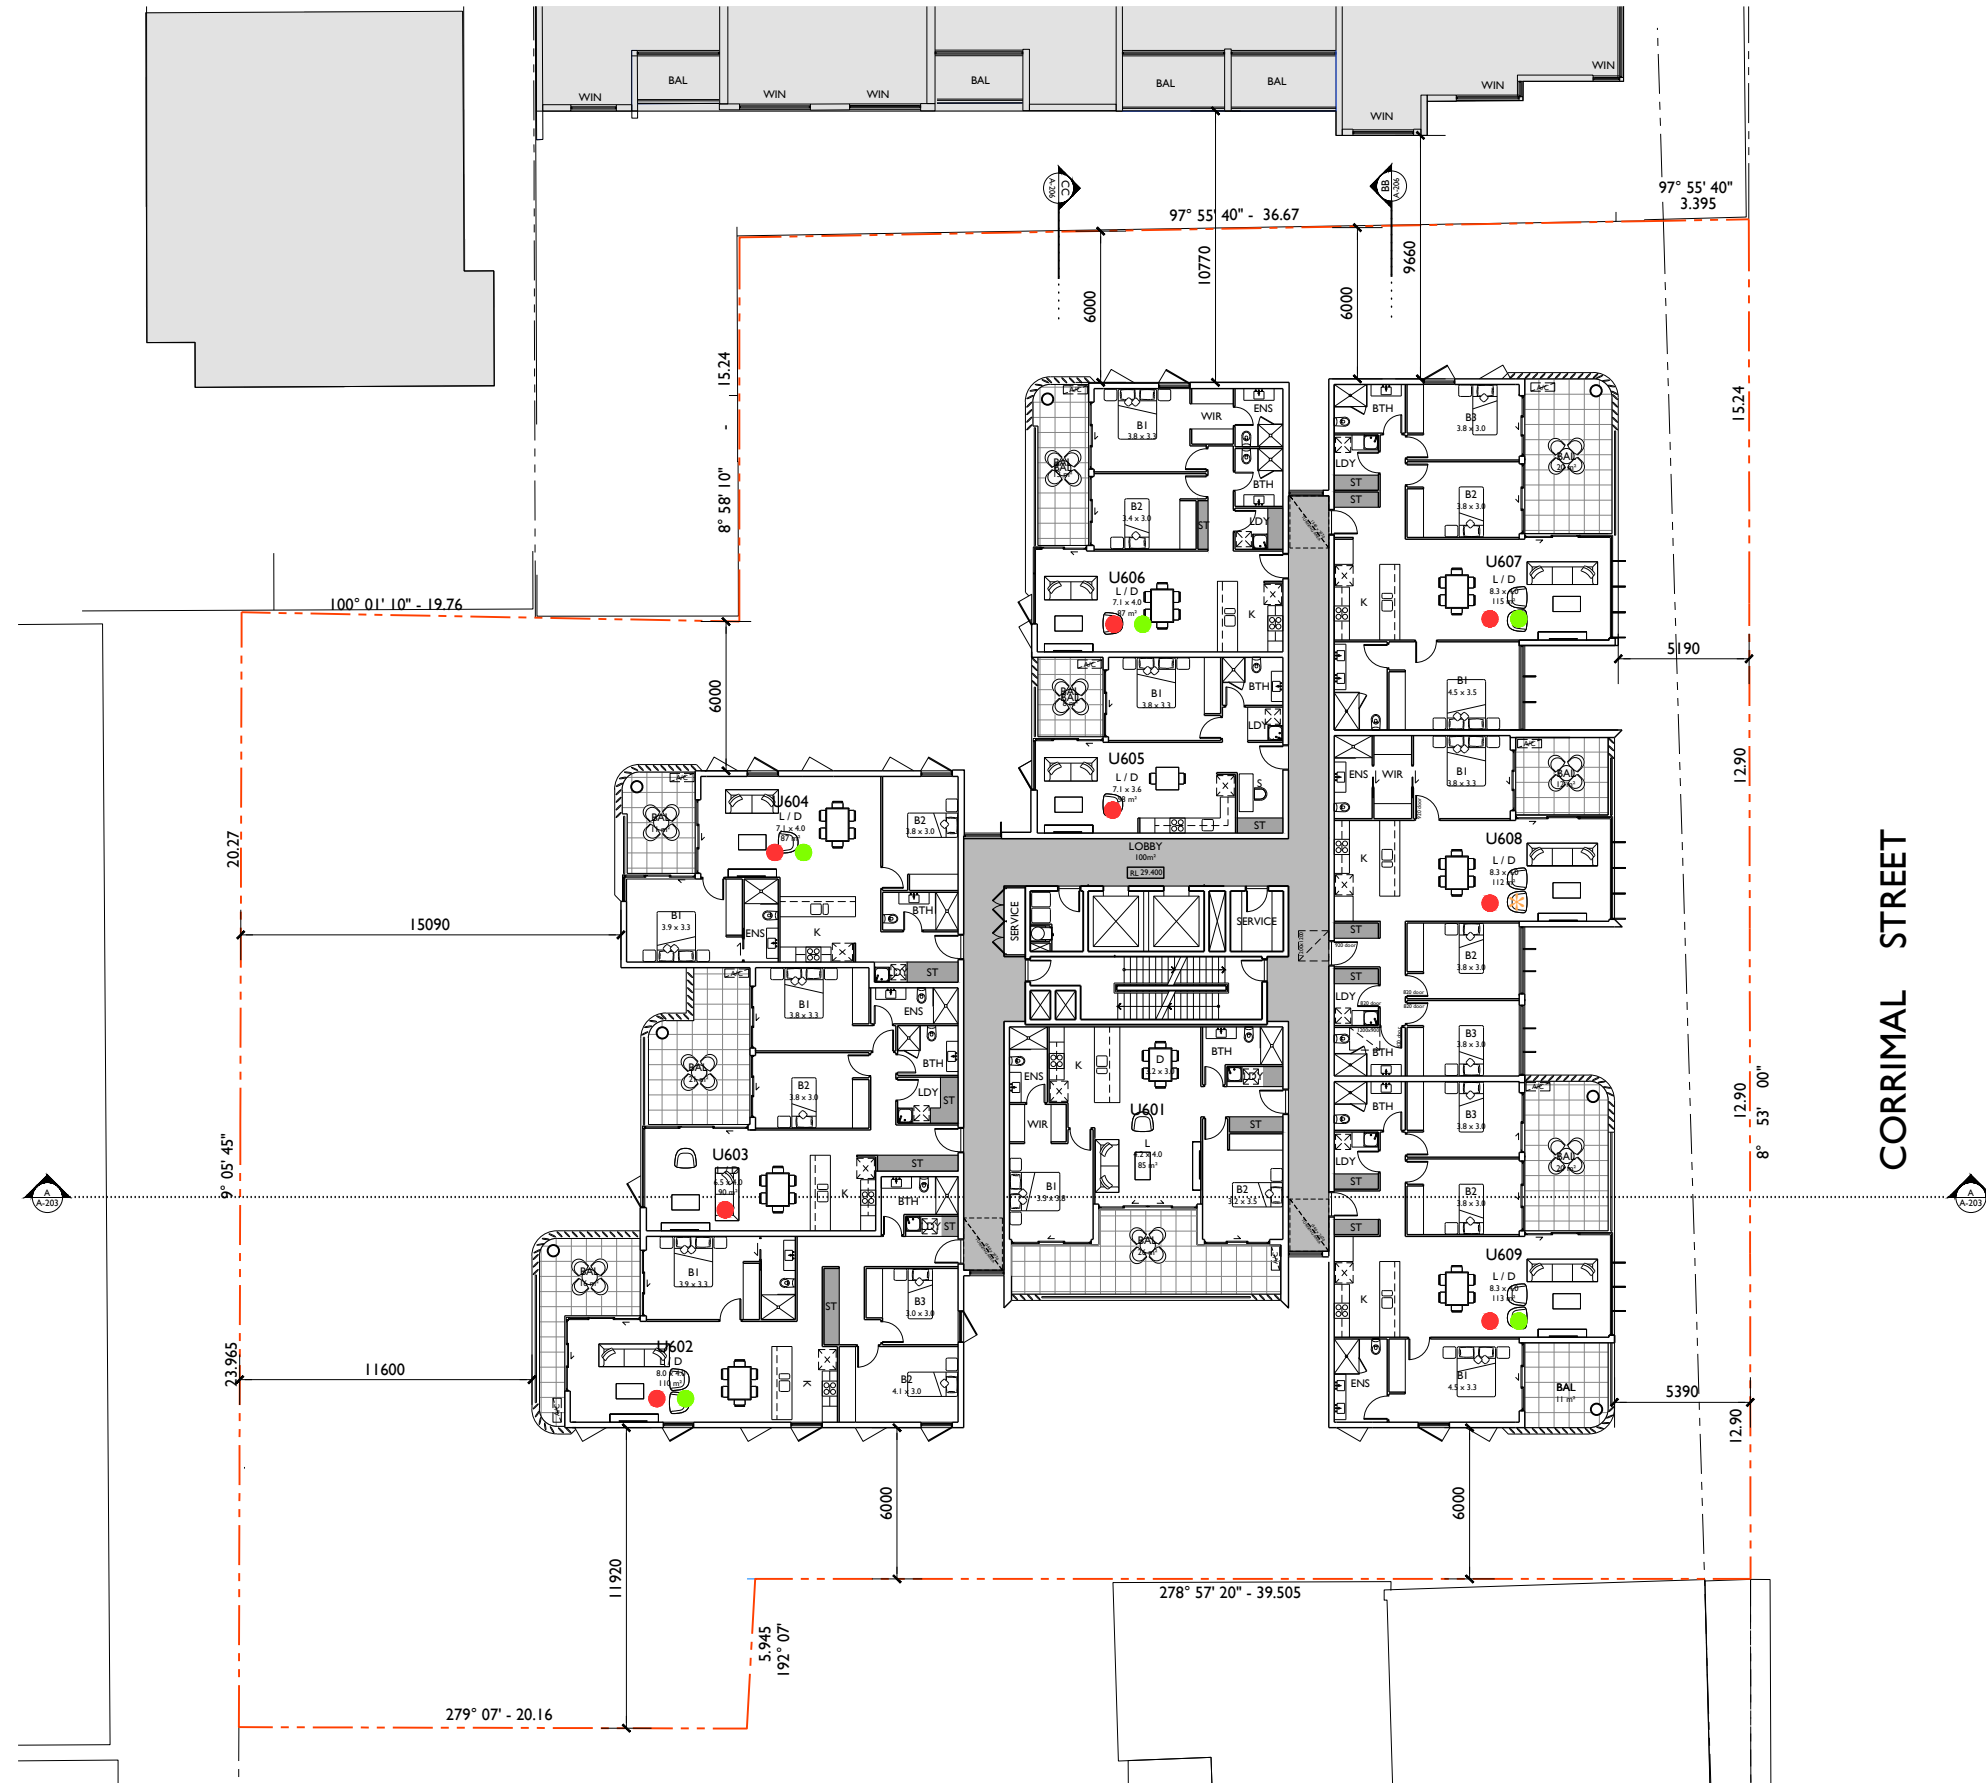

LEVEL 6 FLOOR PLAN

RL 29.400

© COPYRIGHT-These drawings remain the exclusive copyright of ADM Architects. Reproductions in any form whether electronic, digital or otherwise shall not be allowed except by express permission granted in writing by ADM Architects. Holders users and operators of these drawings require proof evidenced in writing that ADM Architects has written permission to use these drawings or shall otherwise be in breach of the Copyright Act and become liable accordingly.
© FIGURED DIMENSIONS-These drawings are not to be scaled. Figured dimensions shall be used in all cases.
© NOMINATED ARCHITECT- The nominated Architect for ADM Projects (Australia) Pty Ltd T/AS ADM Architects is Angelo Di Martino ARB No.7608

ISSUE	DATE	DESCRIPTION
A	08.03.23	ISSUED FOR DA
B	16.08.23	REISSUED FOR DA

NOT FOR CONSTRUCTION


LEGEND

- SUNLIGHT ACCESS
- CROSS VENTILATION
- LIVABLE HOUSING

NOTE

UNITS 108, 208, 308, 408, 508, 608, 708, 808 & 908 MEET LIVABLE HOUSING GUIDELINES SILVER LEVEL.

REFER TO PAGES 13-14 OF ACCESS REPORT FOR DETAILS ON COMPLIANCE.

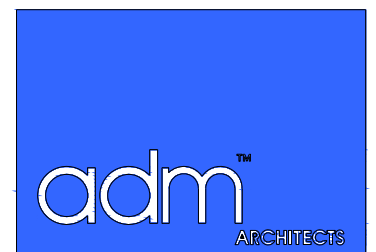

94 Kembla St, Wollongong NSW 2500 PO Box 3061 Wollongong
ph: 02 4228 6400 fax: 02 4228 6455 www.admarchitects.com.au

Project

PROPOSED MIXED USE BUILDING
COMPRISING OF RESIDENTIAL APARTMENTS
ABOVE COMMERCIAL PREMISES OR SHOPS
AND CARPARKING

At

116-122 CORRIMAL STREET AND 1 MOORE LANE
WOLLONGONG

For



KOSTO & BLAZE SERVICES P/L AND
GS & DA PROPERTIES P/L

Title

DEVELOPMENT APPLICATION
LEVEL 6 FLOOR PLAN

Scale		Date
1:150 @ A1 1:300 @ A3		AUGUST 2023
Drawn		Checked
LGD SJ HR		ADM
Project No.	Drawing No.	Issue
2021-01	A-107a	B

copyright of adm architects

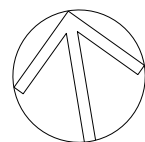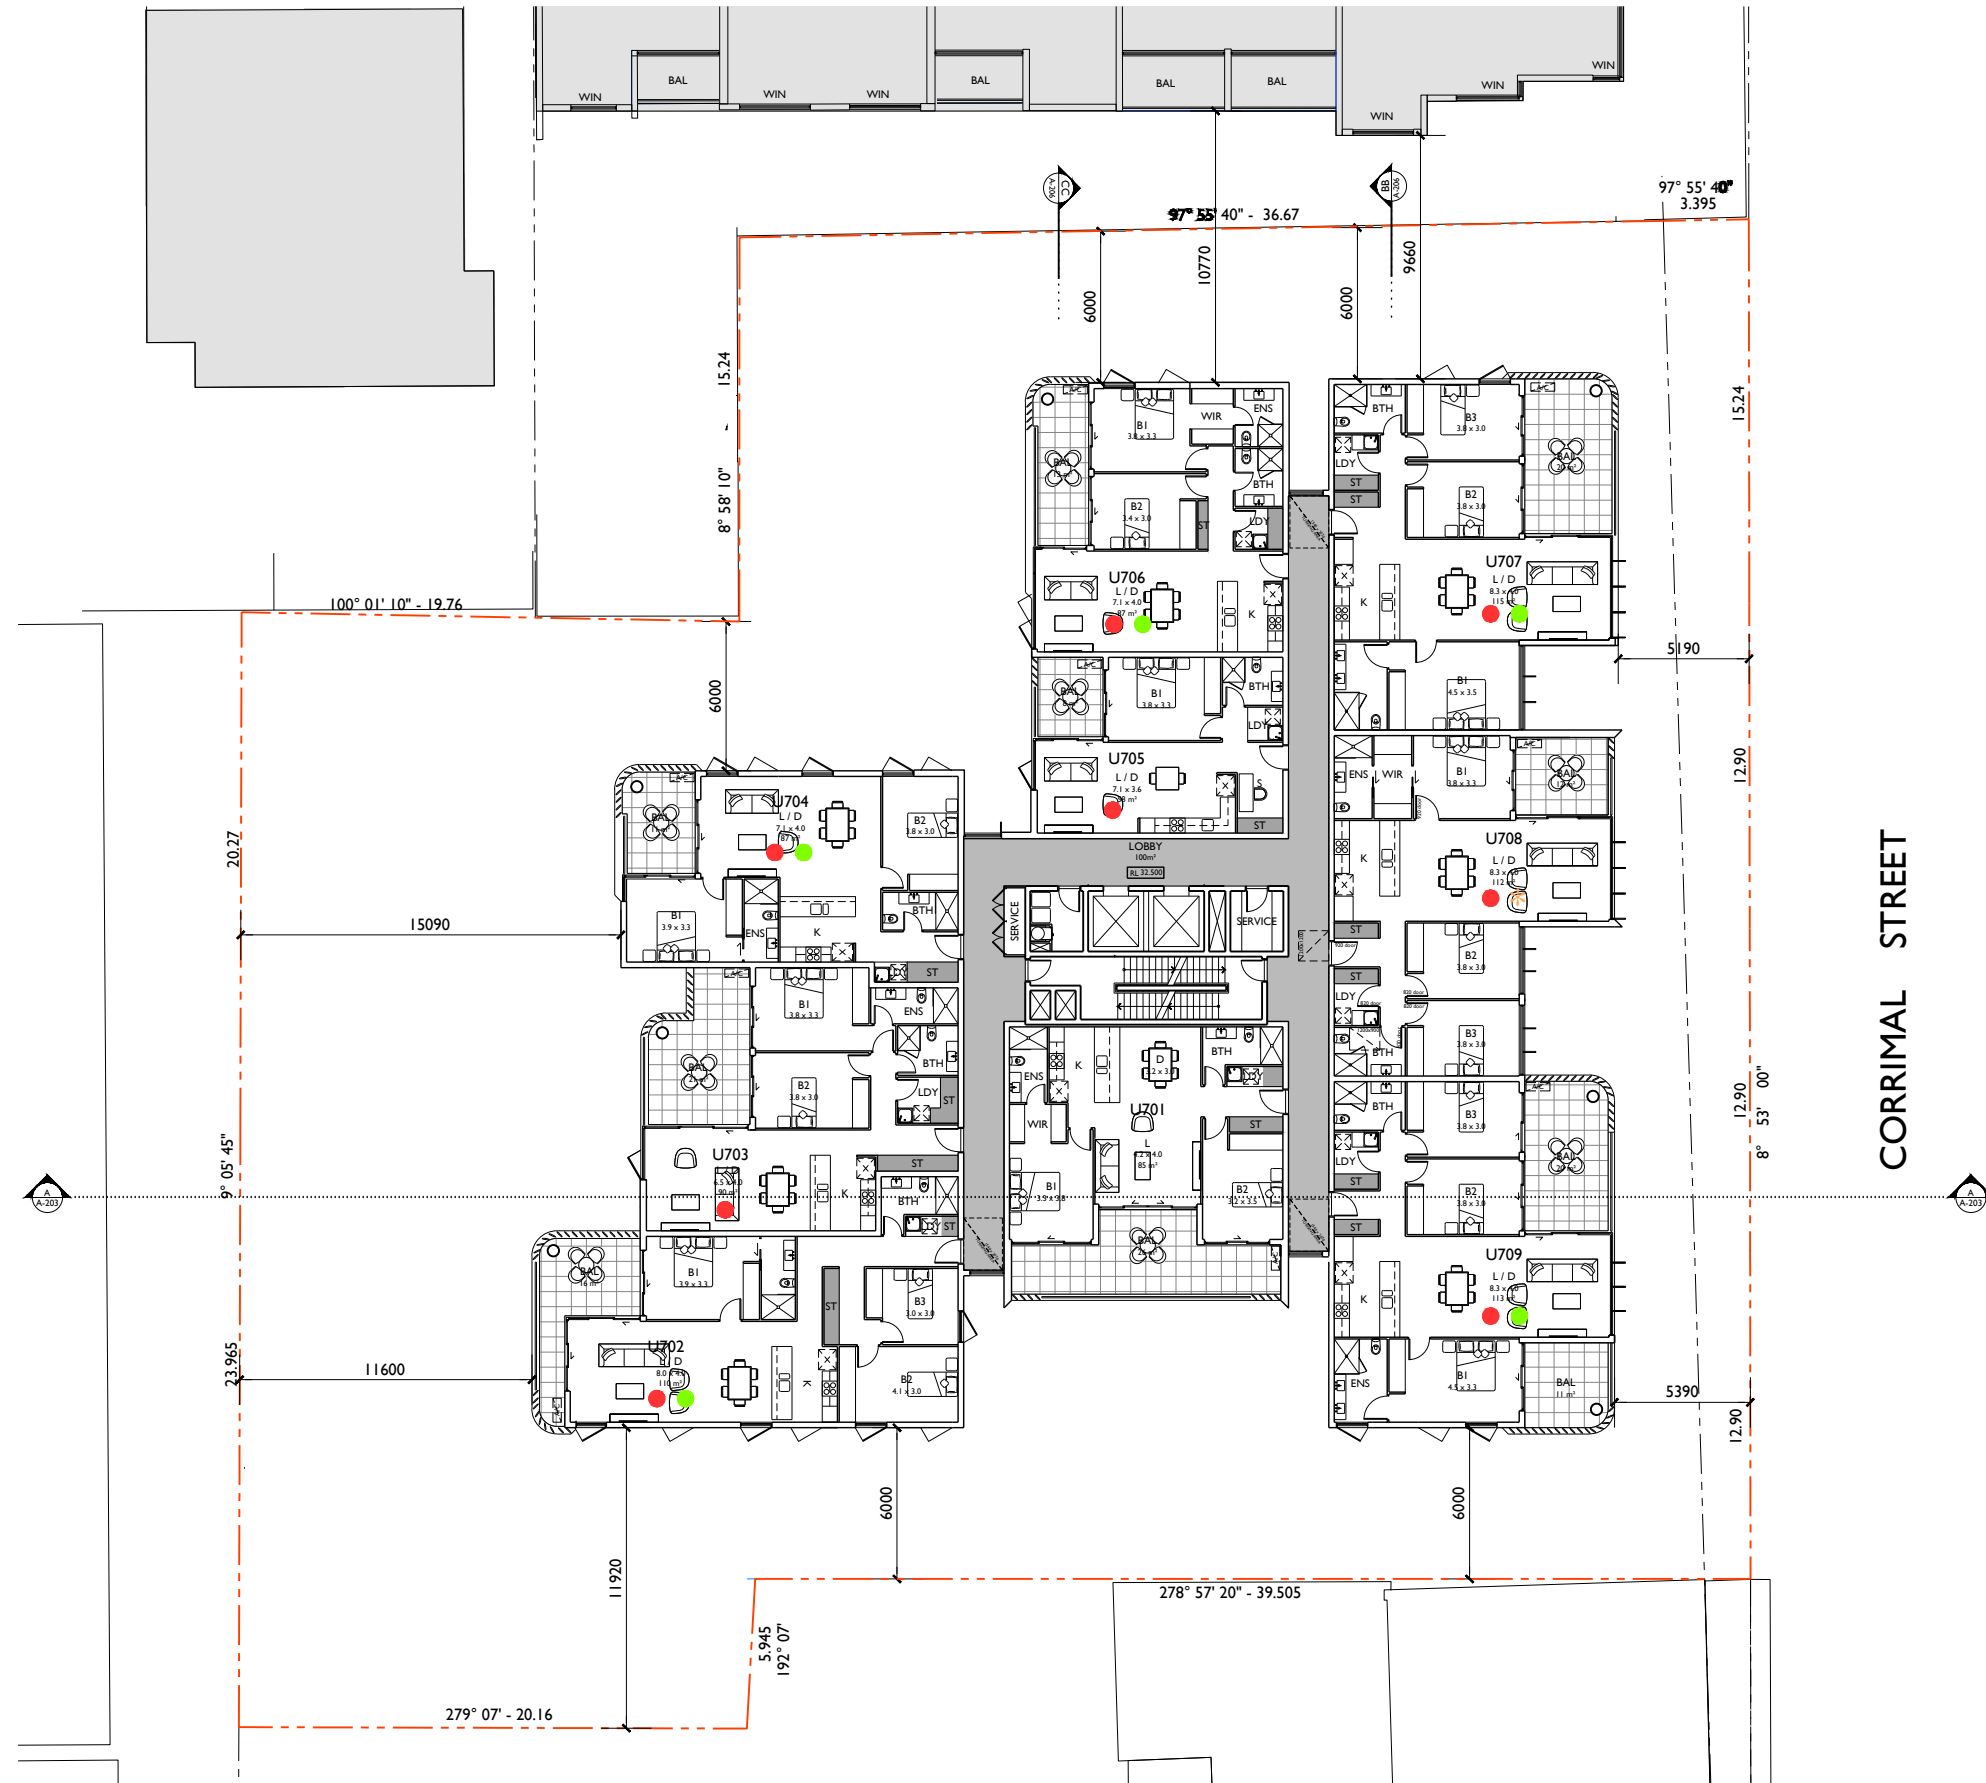

LEVEL 7 FLOOR PLAN

RL 32.500

© COPYRIGHT-These drawings remain the exclusive copyright of ADM Architects. Reproductions in any form whether electronic, digital or otherwise shall not be allowed except by express permission granted in writing by ADM Architects. Holders users and operators of these drawings require proof evidenced in writing that ADM Architects has written permission to use these drawings or shall otherwise be in breach of the Copyright Act and become liable accordingly.
FIGURED DIMENSIONS-These drawings are not to be scaled. Figured dimensions shall be used in all cases.
NOMINATED ARCHITECT- The nominated Architect for ADM Projects (Australia) Pty Ltd T/AS ADM Architects is Angelo Di Martino ARB No.7608

ISSUE	DATE	DESCRIPTION
A	04.02.22	ISSUED FOR DA
B	08.03.23	REISSUED FOR DA
C	16.08.23	REISSUED FOR DA

NOT FOR CONSTRUCTION


LEGEND

- SUNLIGHT ACCESS
- CROSS VENTILATION
- LIVABLE HOUSING

NOTE

UNITS 108, 208, 308, 408, 508, 608, 708, 808 & 908 MEET LIVABLE HOUSING GUIDELINES SILVER LEVEL.

REFER TO PAGES 13-14 OF ACCESS REPORT FOR DETAILS ON COMPLIANCE.

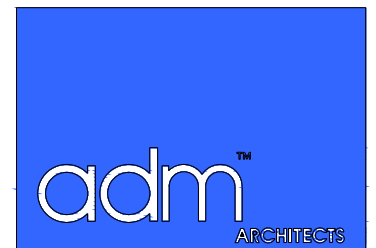

94 Kembla St, Wollongong NSW 2500 PO Box 3061 Wollongong
ph: 02 4228 6400 fax: 02 4228 6455 www.admarchitects.com.au

Project

PROPOSED MIXED USE BUILDING
COMPRISING OF RESIDENTIAL APARTMENTS
ABOVE COMMERCIAL PREMISES OR SHOPS
AND CARPARKING

At

116-122 CORRIMAL STREET AND 1 MOORE LANE
WOLLONGONG

For



KOSTO & BLAZE SERVICES P/L AND
GS & DA PROPERTIES P/L

Title

DEVELOPMENT APPLICATION
LEVEL 7 FLOOR PLAN

Scale 1:150 @ A1 1:300 @ A3	Date AUGUST 2023
Drawn LGD SJ HR	Checked ADM
Project No. 2021-01	Drawing No. A-108
	Issue C

copyright of adm architects

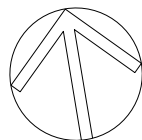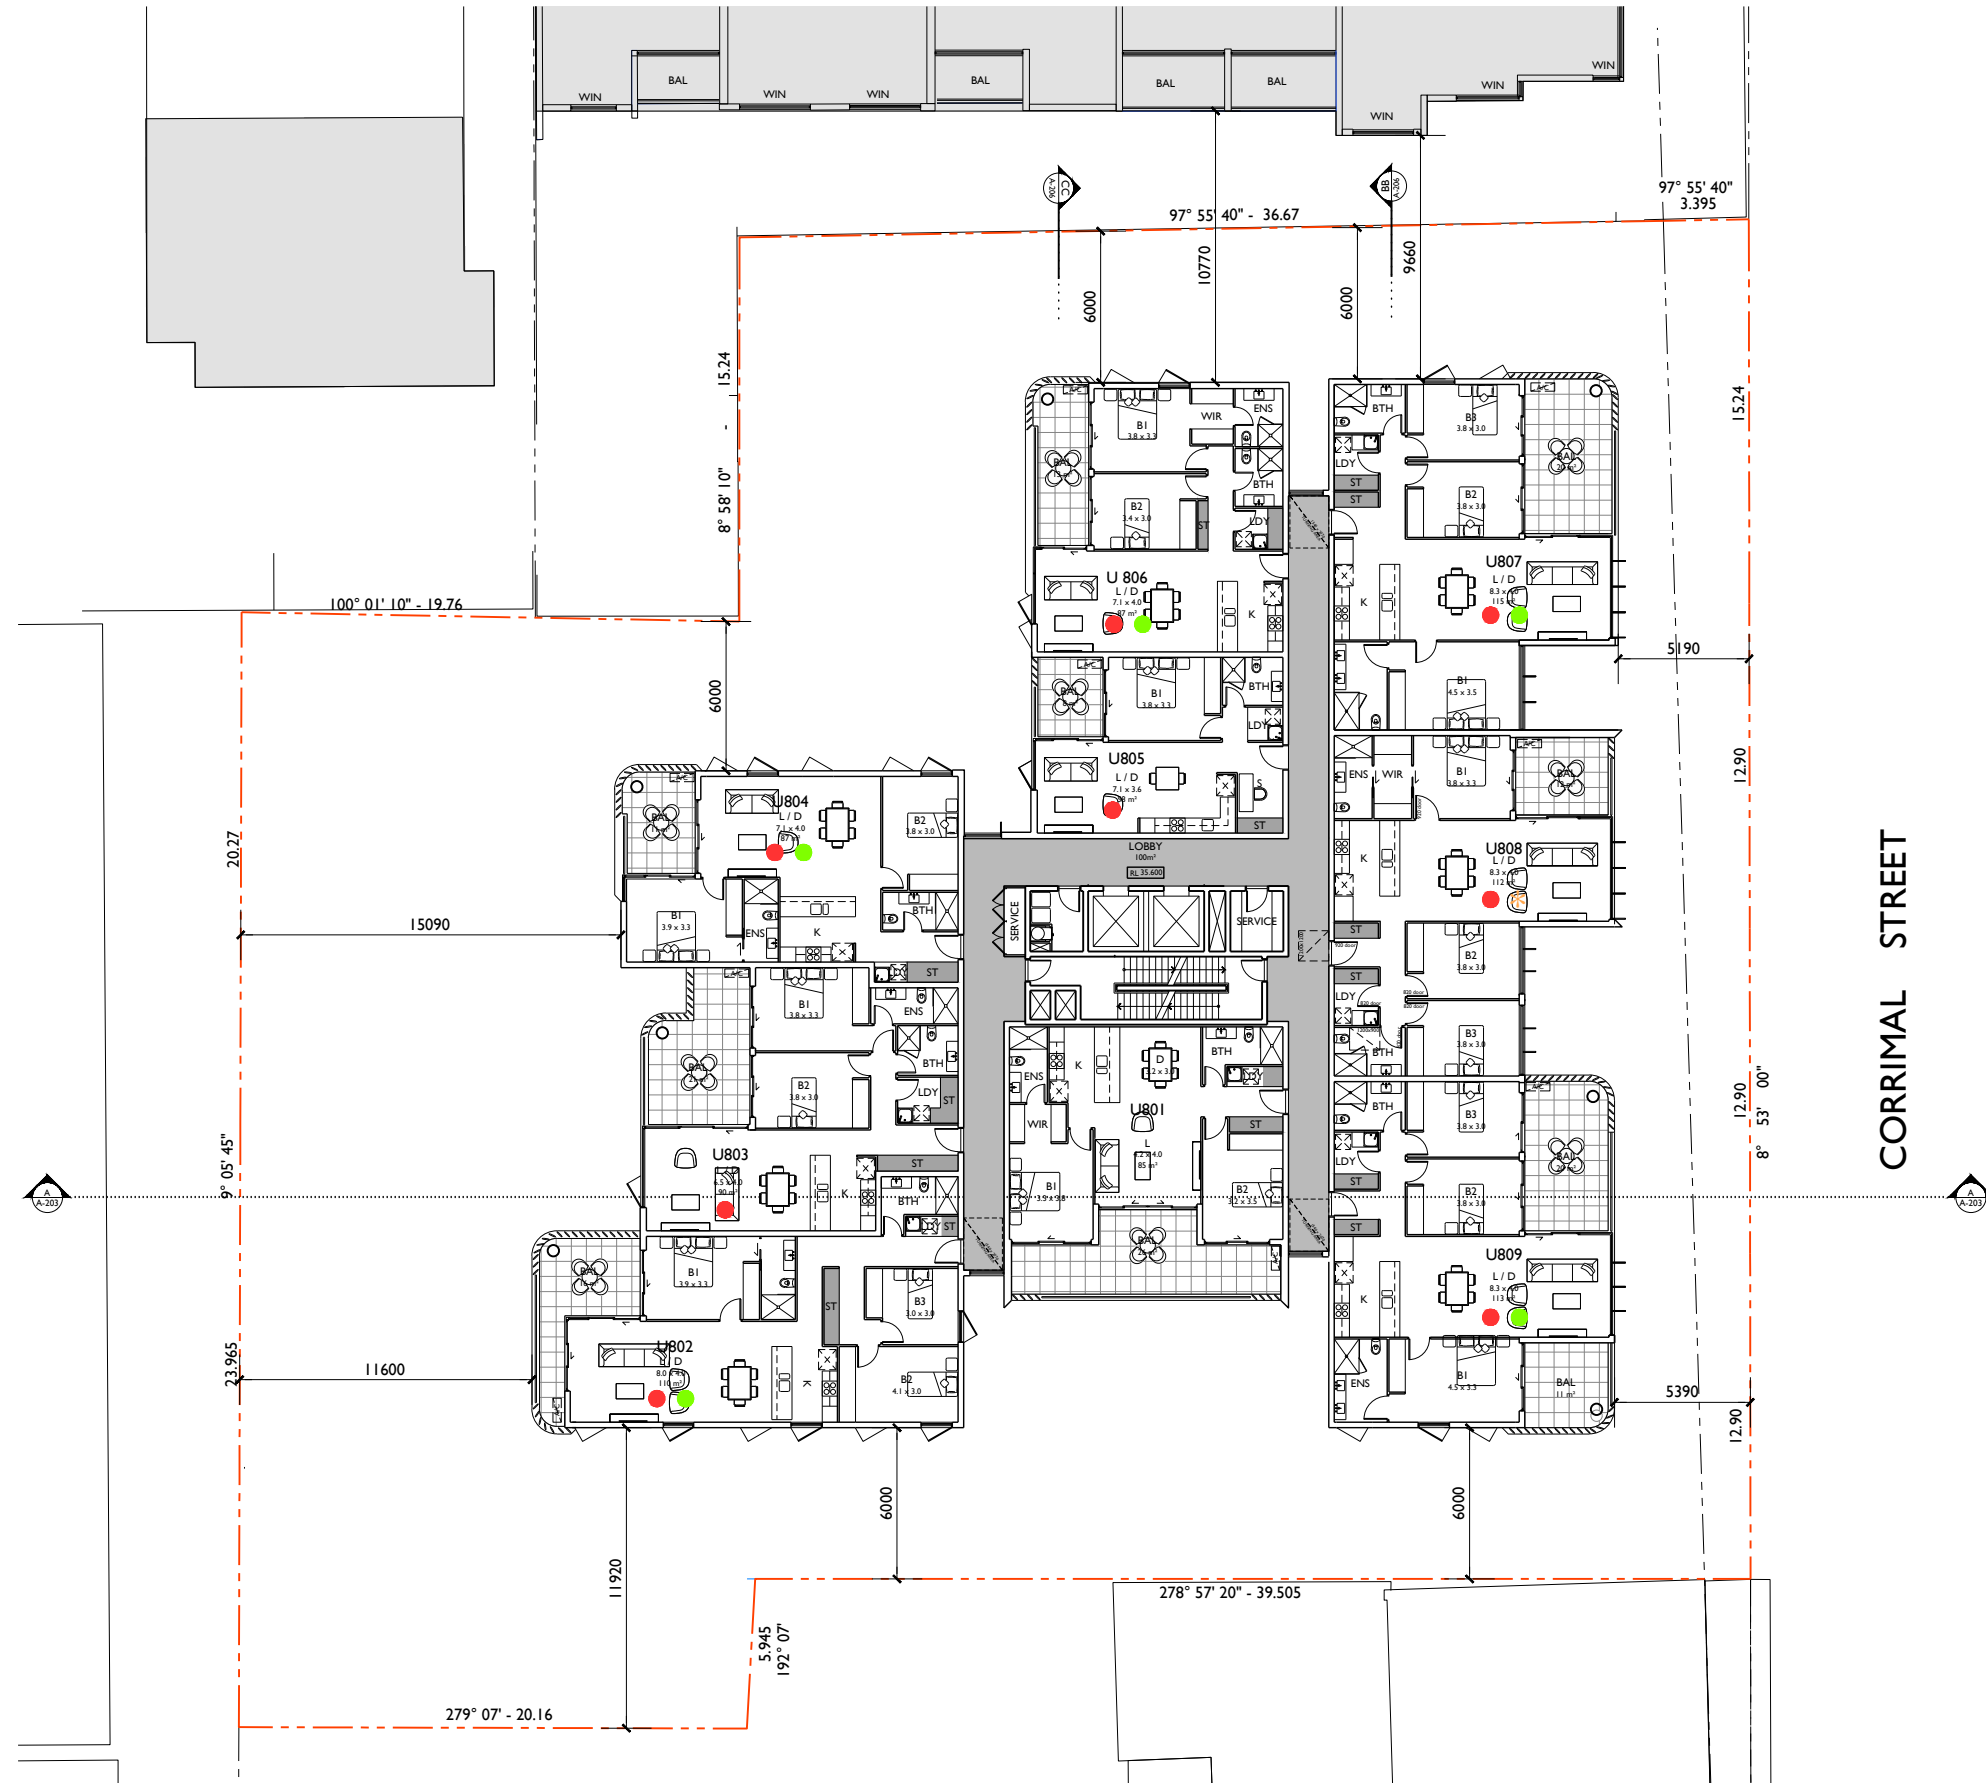

LEVEL 8 FLOOR PLAN

RL 35.600

© COPYRIGHT-These drawings remain the exclusive copyright of ADM Architects. Reproductions in any form whether electronic, digital or otherwise shall not be allowed except by express permission granted in writing by ADM Architects. Holders users and operators of these drawings require proof evidenced in writing that ADM Architects has written permission to use these drawings or shall otherwise be in breach of the Copyright Act and become liable accordingly.
© FIGURED DIMENSIONS- These drawings are not to be scaled. Figured dimensions shall be used in all cases.
© NOMINATED ARCHITECT- The nominated Architect for ADM Projects (Australia) Pty Ltd T/AS ADM Architects is Angelo Di Martino ARB No.7608

ISSUE	DATE	DESCRIPTION
A	08.03.23	ISSUED FOR DA
B	16.08.23	REISSUED FOR DA

NOT FOR CONSTRUCTION


LEGEND

- SUNLIGHT ACCESS
- CROSS VENTILATION
- ✱ LIVABLE HOUSING

NOTE

UNITS 108, 208, 308, 408, 508, 608, 708, 808 & 908 MEET LIVABLE HOUSING GUIDELINES SILVER LEVEL.

REFER TO PAGES 13-14 OF ACCESS REPORT FOR DETAILS ON COMPLIANCE.

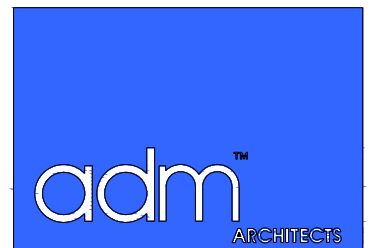

94 Kembla St, Wollongong NSW 2500 PO Box 3061 Wollongong
ph: 02 4228 6400 fax: 02 4228 6455 www.admarchitects.com.au

Project

PROPOSED MIXED USE BUILDING
COMPRISING OF RESIDENTIAL APARTMENTS
ABOVE COMMERCIAL PREMISES OR SHOPS
AND CARPARKING

At

116-122 CORRIMAL STREET AND 1 MOORE LANE
WOLLONGONG

For



KOSTO & BLAZE SERVICES P/L AND
GS & DA PROPERTIES P/L

Title

DEVELOPMENT APPLICATION
LEVEL 8 FLOOR PLAN

Scale		Date
1:150 @ A1 1:300 @ A3		AUGUST 2023
Drawn		Checked
LGD SJ HR		ADM
Project No.	Drawing No.	Issue
2021-01	A-108a	B

copyright of adm architects

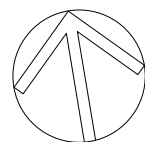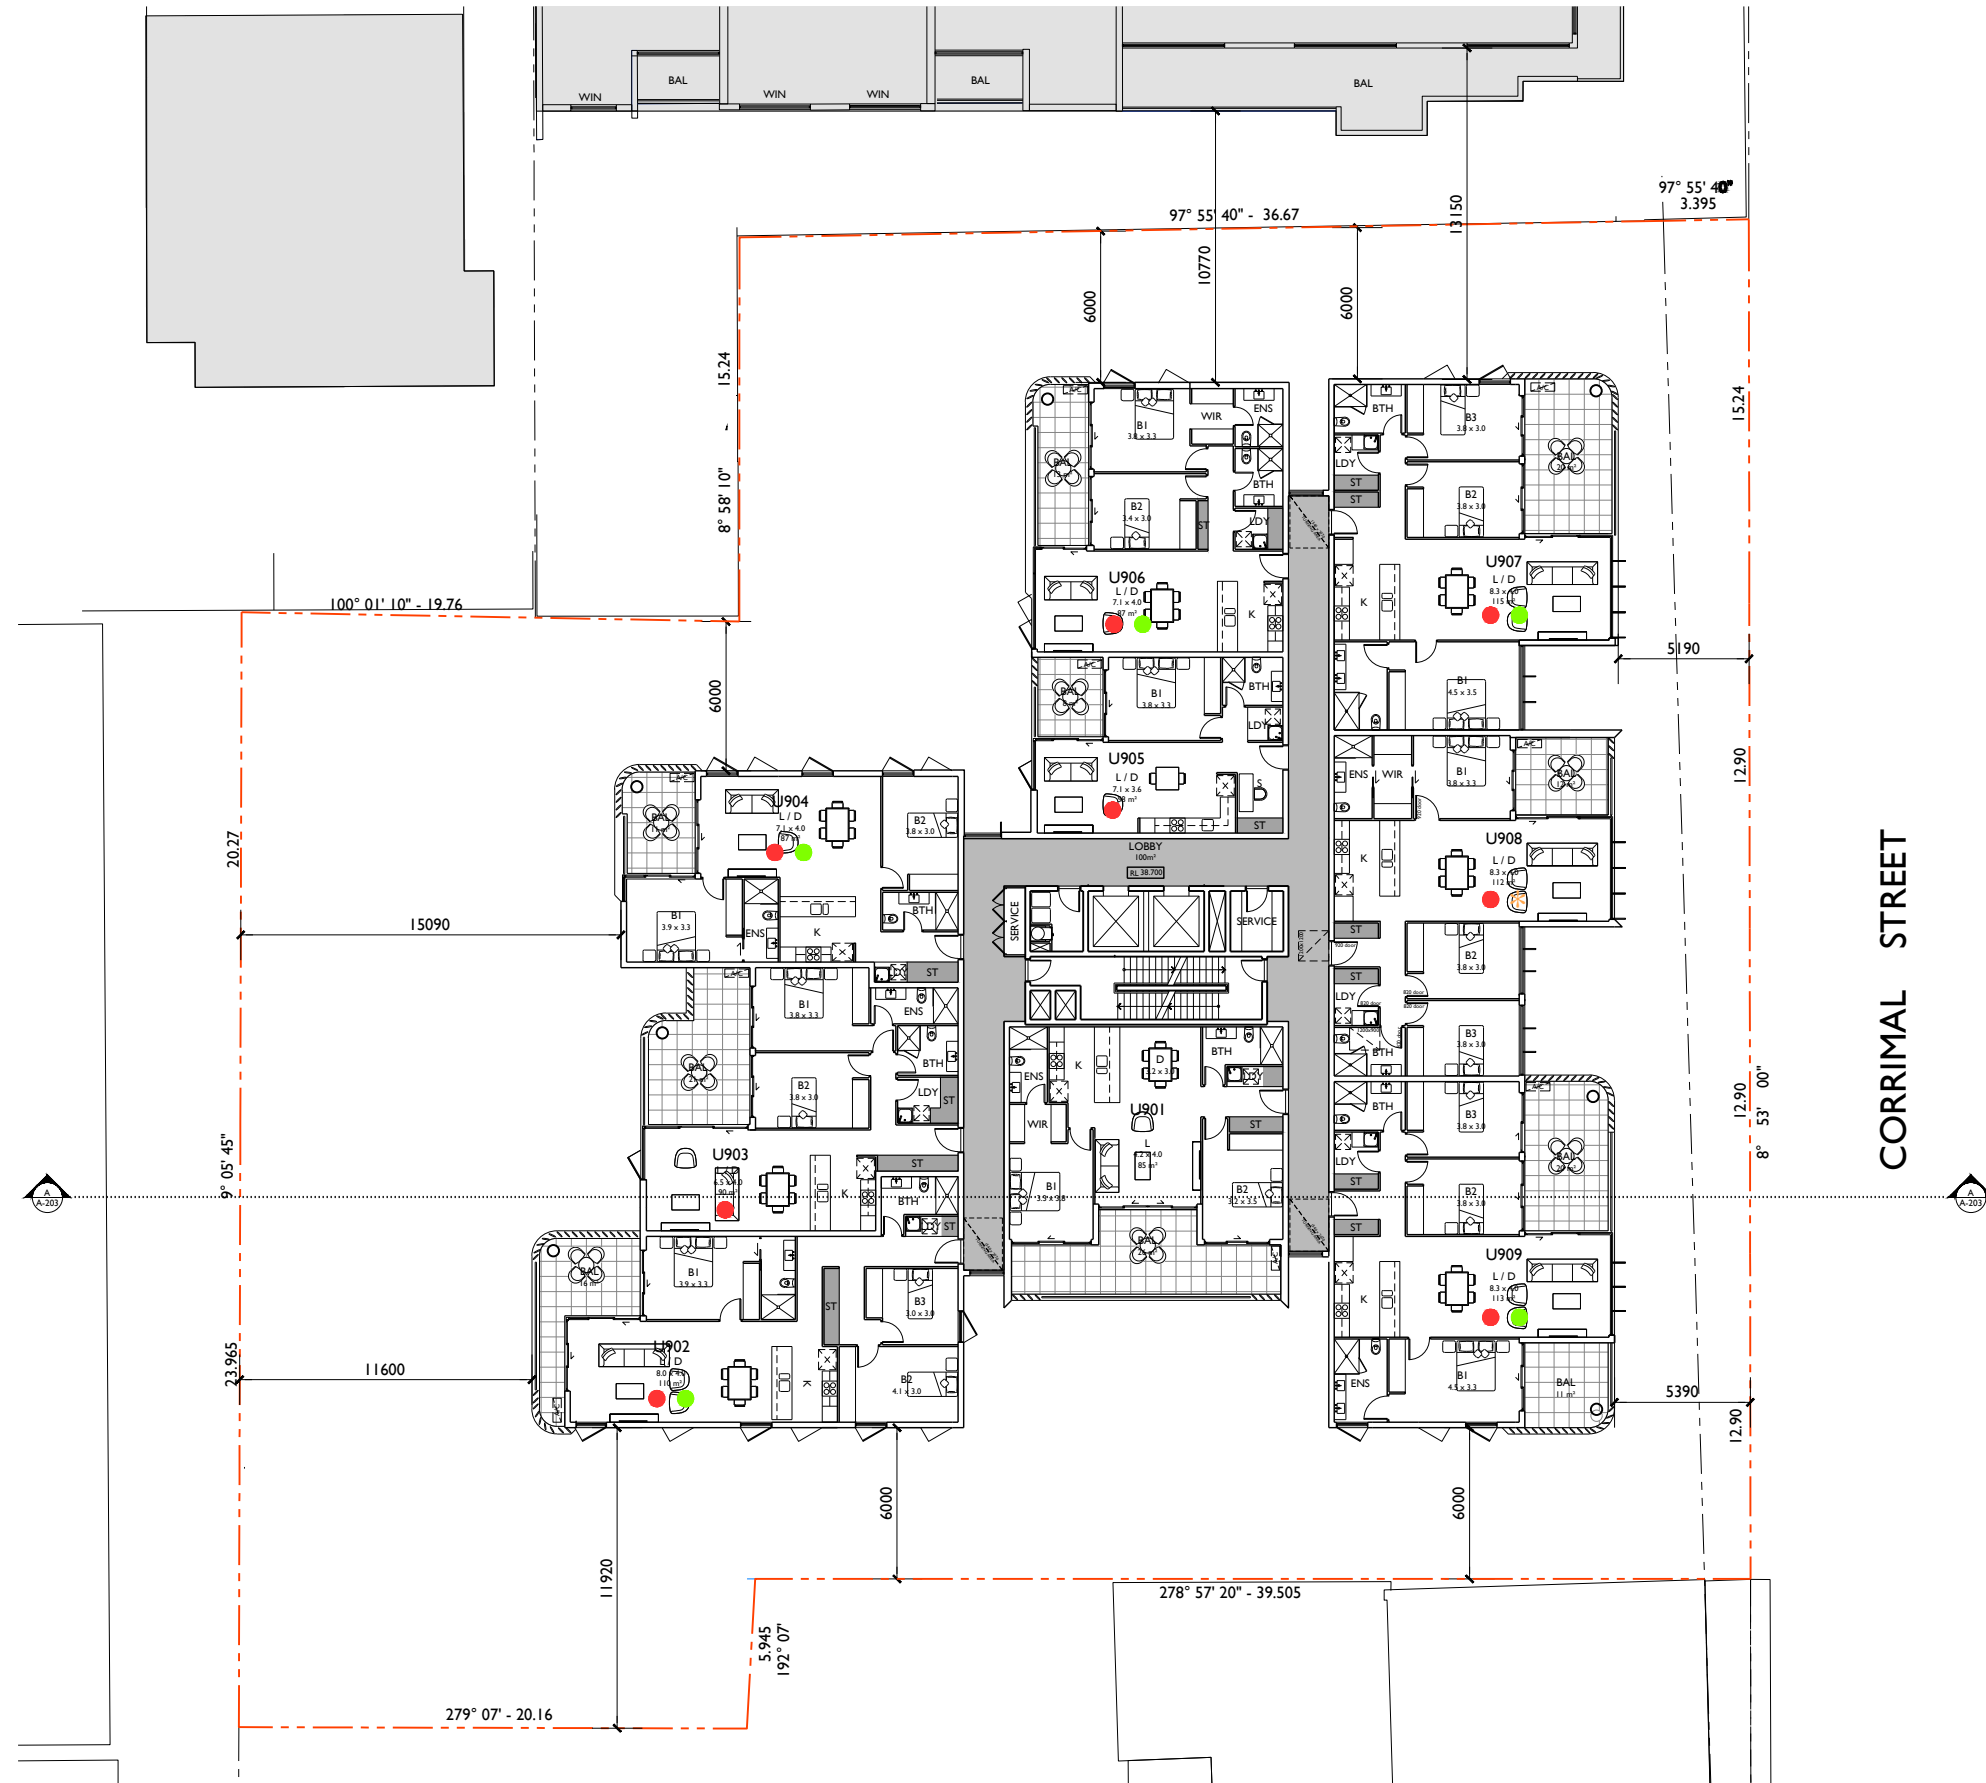

LEVEL 9 FLOOR PLAN

RL 38.700

© COPYRIGHT-These drawings remain the exclusive copyright of ADM Architects. Reproductions in any form whether electronic, digital or otherwise shall not be allowed except by express permission granted in writing by ADM Architects. Holders users and operators of these drawings require proof evidenced in writing that ADM Architects has written permission to use these drawings or shall otherwise be in breach of the Copyright Act and become liable accordingly.
© FIGURED DIMENSIONS- These drawings are not to be scaled. Figured dimensions shall be used in all cases.
© NOMINATED ARCHITECT- The nominated Architect for ADM Projects (Australia) Pty Ltd T/AS ADM Architects is Angelo Di Martino ARB No.7608

ISSUE	DATE	DESCRIPTION
A	08.03.23	ISSUED FOR DA
B	16.08.23	REISSUED FOR DA

NOT FOR CONSTRUCTION


LEGEND

- SUNLIGHT ACCESS
- CROSS VENTILATION
- ✱ LIVABLE HOUSING

NOTE

UNITS 108, 208, 308, 408, 508, 608, 708, 808 & 908 MEET LIVABLE HOUSING GUIDELINES SILVER LEVEL.

REFER TO PAGES 13-14 OF ACCESS REPORT FOR DETAILS ON COMPLIANCE.

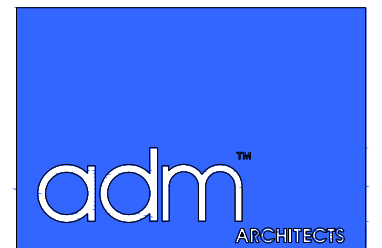

94 Kembla St, Wollongong NSW 2500 PO Box 3061 Wollongong
ph: 02 4228 6400 fax: 02 4228 6455 www.admarchitects.com.au

Project

PROPOSED MIXED USE BUILDING
COMPRISING OF RESIDENTIAL APARTMENTS
ABOVE COMMERCIAL PREMISES OR SHOPS
AND CARPARKING

At

116-122 CORRIMAL STREET AND 1 MOORE LANE
WOLLONGONG

For

KOSTO & BLAZE SERVICES P/L AND
GS & DA PROPERTIES P/L

Title



DEVELOPMENT APPLICATION
LEVEL 9 FLOOR PLAN

Scale	Date
1:150 @ A1 1:300 @ A3	AUGUST 2023

Drawn	Checked
LGD SJ HR	ADM

Project No.	Drawing No.	Issue
2021-01	A-108b	B

copyright of adm architects

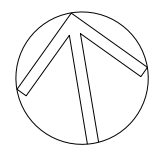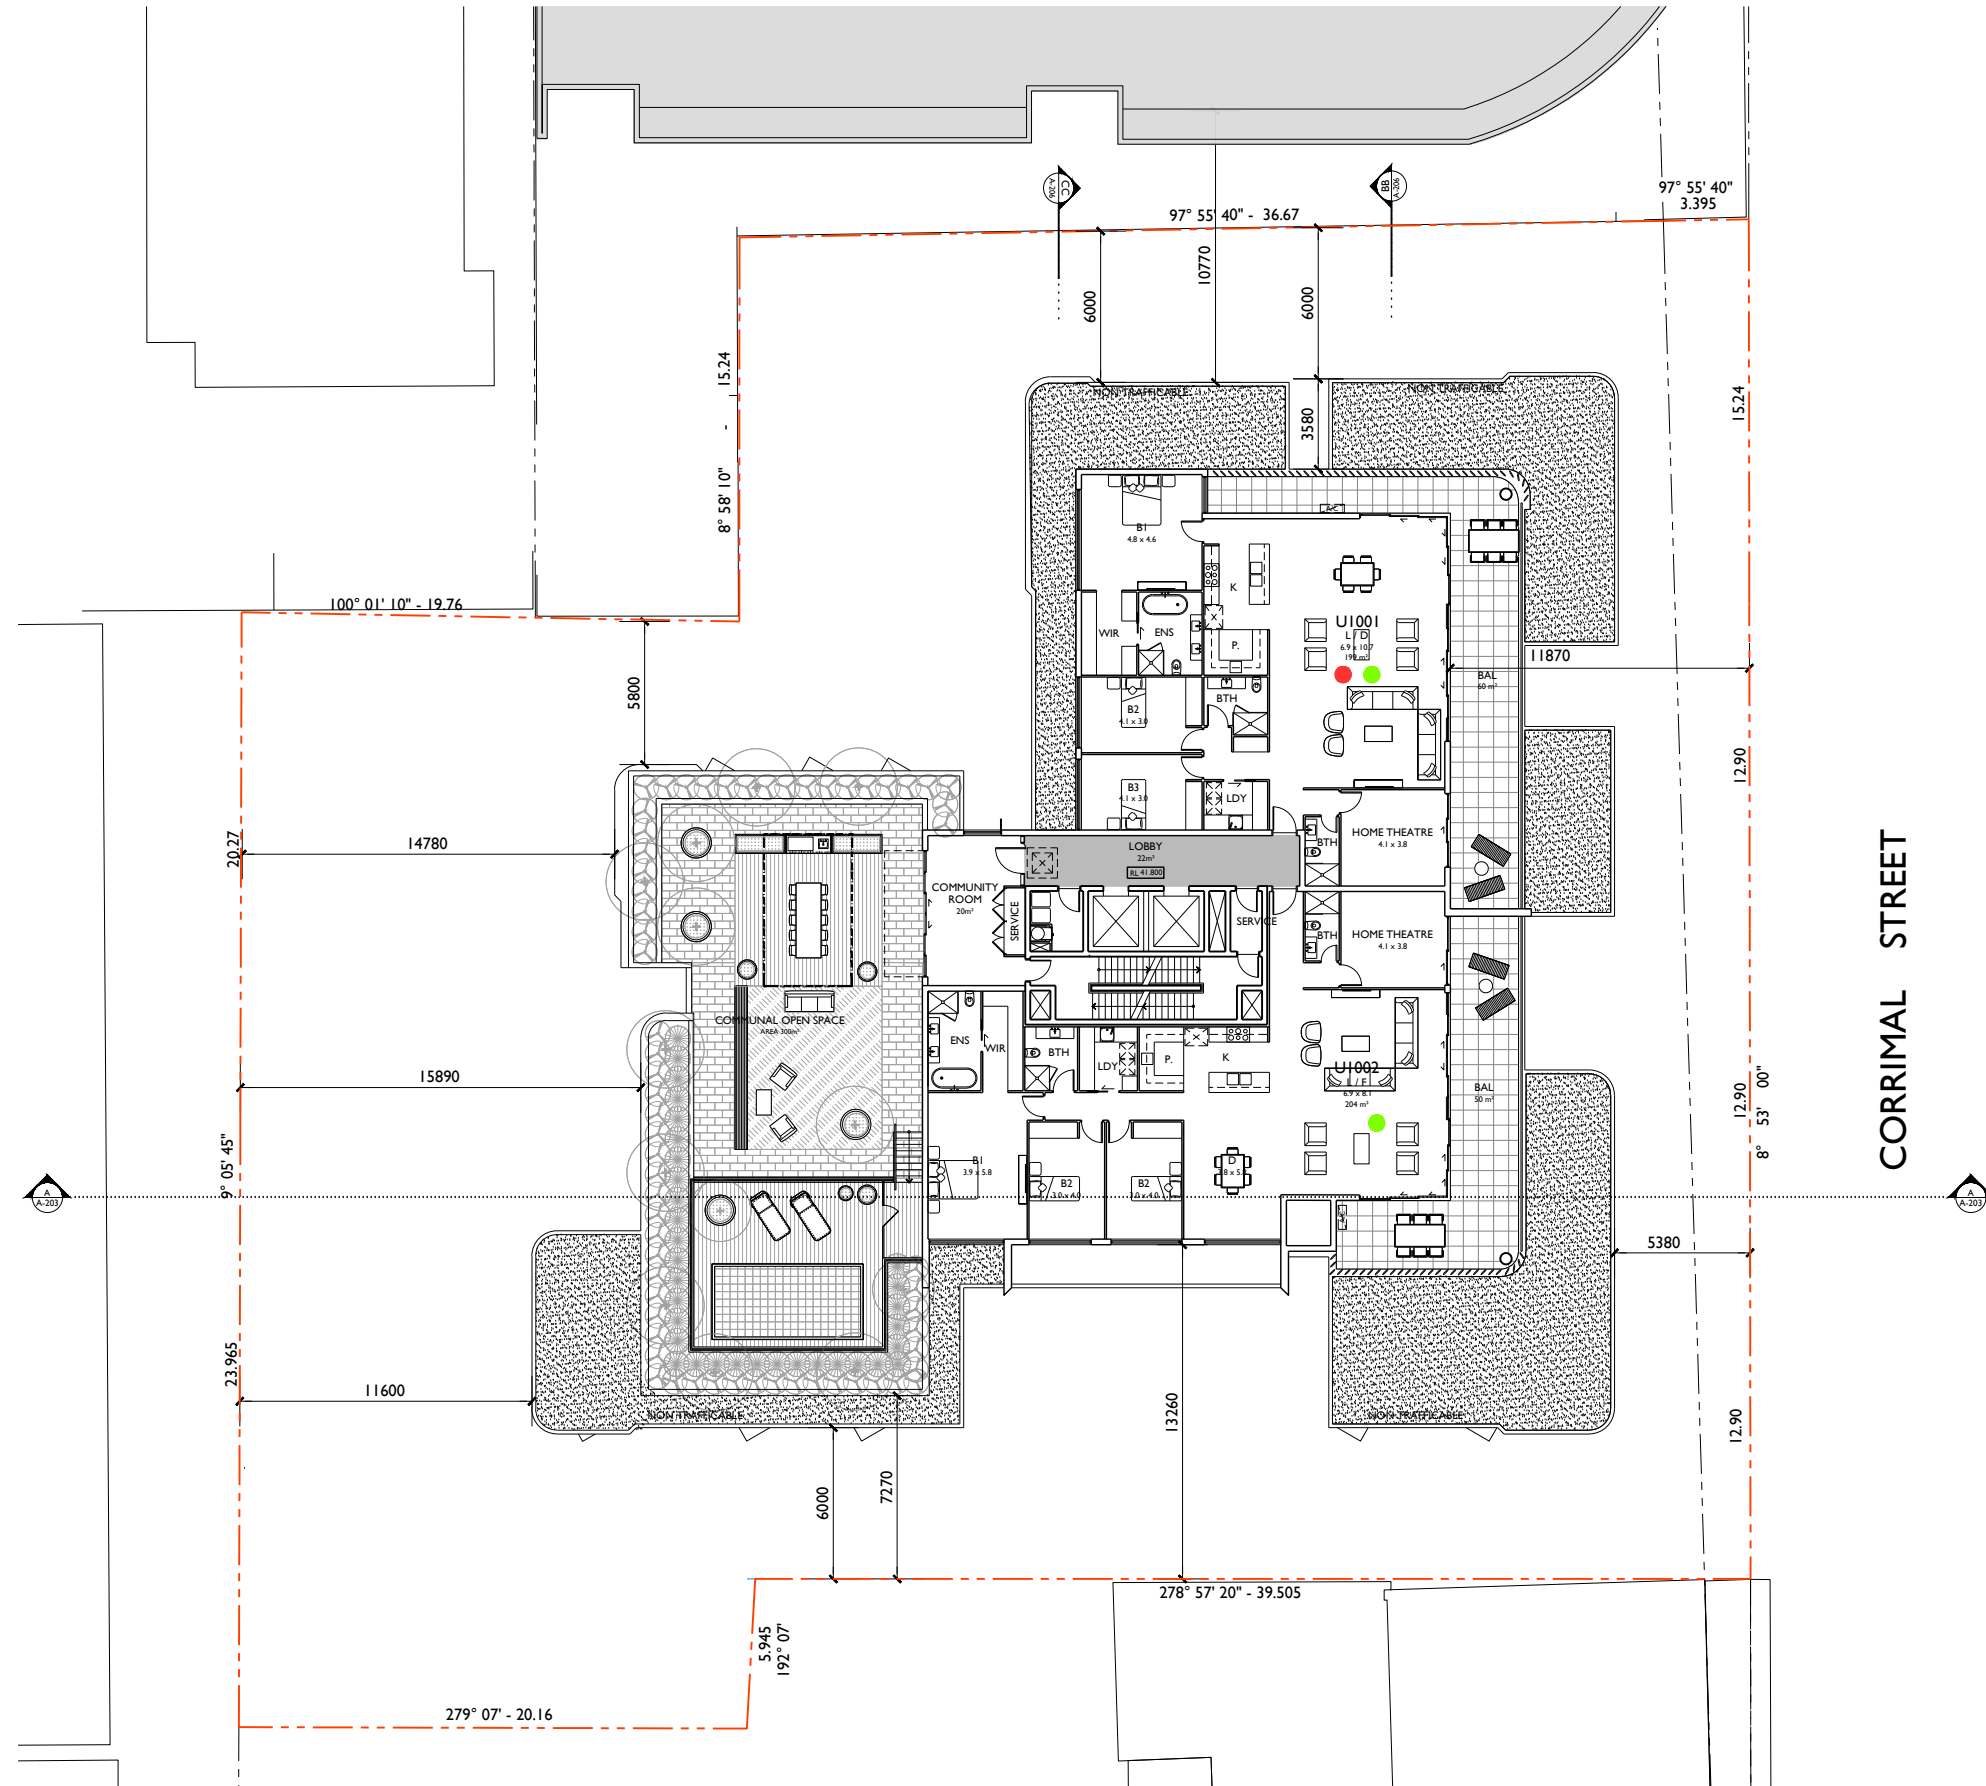

LEVEL 10 FLOOR PLAN
RL 41.800

© COPYRIGHT: These drawings remain the exclusive copyright of ADM Architects. Reproductions in any form whether electronic, digital or otherwise shall not be allowed except by express permission granted in writing by ADM Architects. Holders users and operators of these drawings require proof evidenced in writing that ADM Architects has written permission to use these drawings or shall otherwise be in breach of the Copyright Act and become liable accordingly.
© FIGURED DIMENSIONS- These drawings are not to be scaled. Figured dimensions shall be used in all cases.
© NOMINATED ARCHITECT: The nominated Architect for ADM Projects (Australia) Pty Ltd T/AS ADM Architects is Angelo Di Martino ARB No.7608

ISSUE	DATE	DESCRIPTION
A	04.02.22	ISSUED FOR DA
B	08.03.23	REISSUED FOR DA
C	16.08.23	REISSUED FOR DA

NOT FOR CONSTRUCTION

- LEGEND
- SUNLIGHT ACCESS
 - CROSS VENTILATION





94 Kembla St, Wollongong NSW 2500 PO Box 3061 Wollongong
ph: 02 4228 6400 fax: 02 4228 6455 www.admarchitects.com.au

Project
**PROPOSED MIXED USE BUILDING
COMPRISING OF RESIDENTIAL APARTMENTS
ABOVE COMMERCIAL PREMISES OR SHOPS
AND CARPARKING**

At
**116-122 CORRIMAL STREET AND 1 MOORE LANE
WOLLONGONG**

For
**KOSTO & BLAZE SERVICES P/L AND
GS & DA PROPERTIES P/L**

Title		
DEVELOPMENT APPLICATION LEVEL 10 FLOOR PLAN		
Scale	Date	
1:150 @ A1 1:300 @ A3	AUGUST 2023	
Drawn	Checked	
LGD SJ HR	ADM	
Project No.	Drawing No.	Issue
2021-01	A-109	C

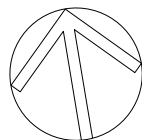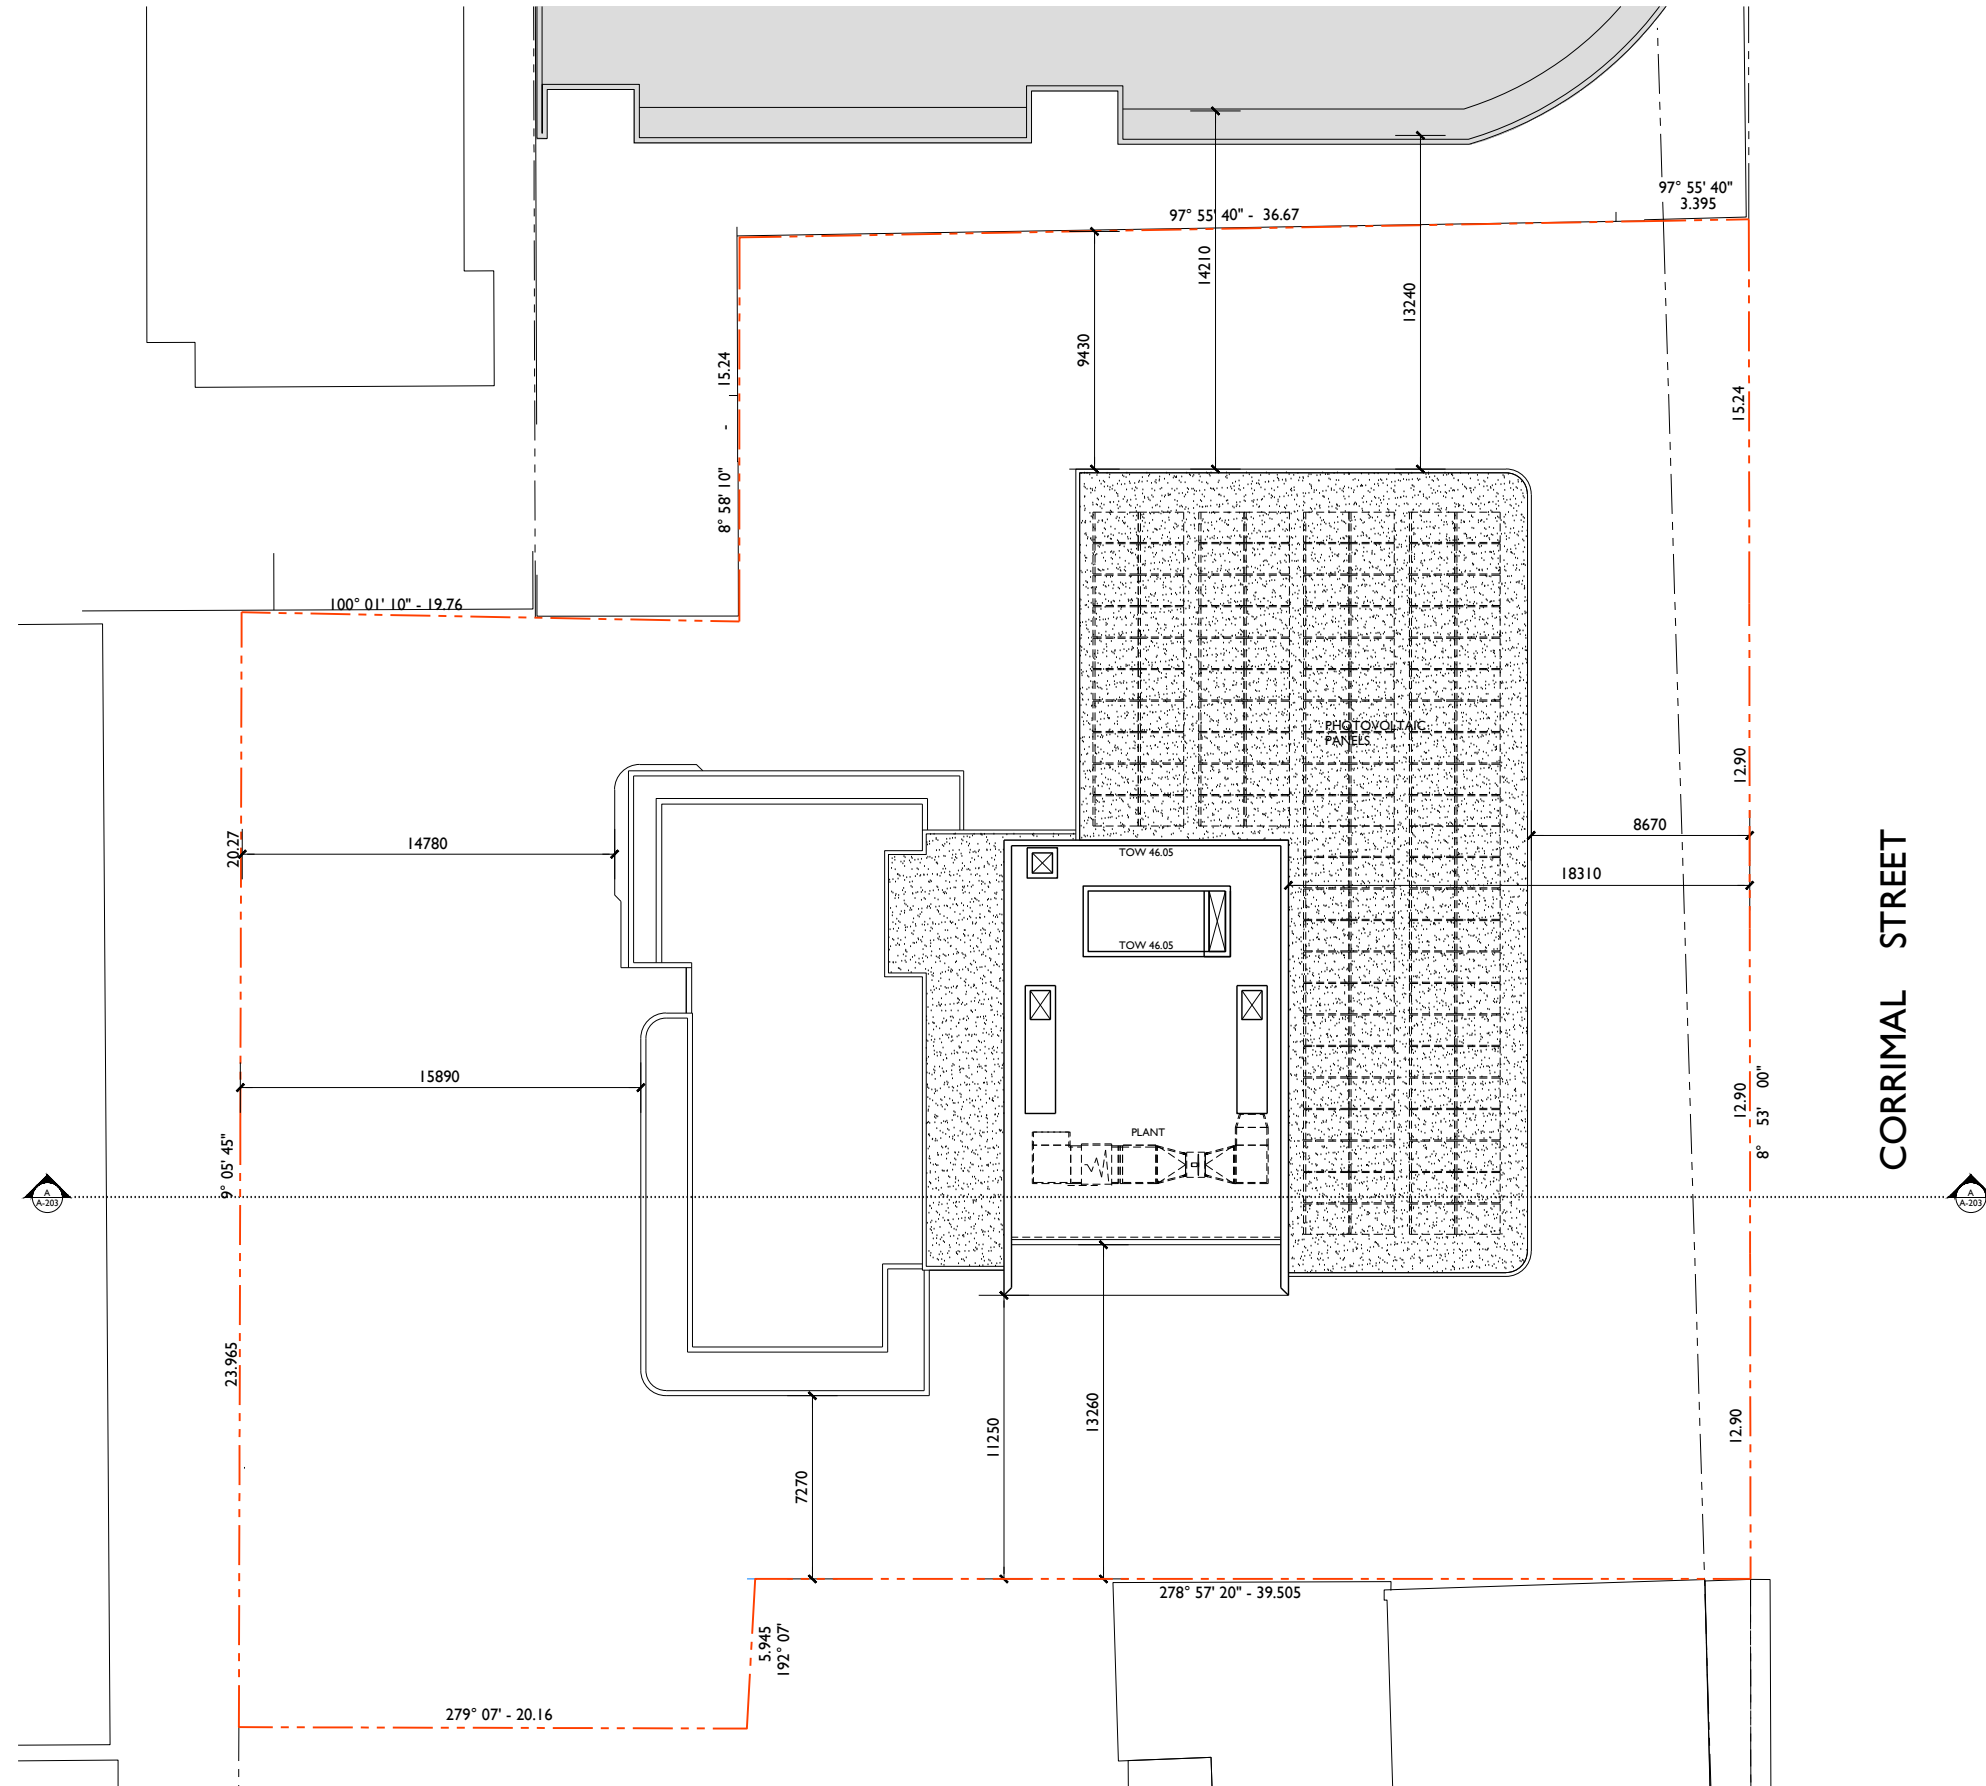


ROOF PLAN

RL 44.900

© COPYRIGHT: These drawings remain the exclusive copyright of ADM Architects. Reproductions in any form whether electronic, digital or otherwise shall not be allowed except by express permission granted in writing by ADM Architects. Holders users and operators of these drawings require proof evidenced in writing that ADM Architects has written permission to use these drawings or shall otherwise be in breach of the Copyright Act and become liable accordingly.
© FIGURED DIMENSIONS- These drawings are not to be scaled. Figured dimensions shall be used in all cases.
© NOMINATED ARCHITECT: The nominated Architect for ADM Projects (Australia) Pty Ltd T/AS ADM Architects is Angelo Di Martino ARB No.7608

ISSUE	DATE	DESCRIPTION
A	04.02.22	ISSUED FOR DA
B	08.03.23	REISSUED FOR DA
C	16.08.23	REISSUED FOR DA

NOT FOR CONSTRUCTION

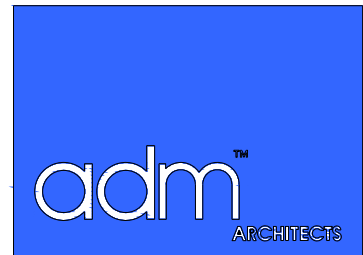

94 Kembla St, Wollongong NSW 2500 PO Box 3061 Wollongong
ph: 02 4228 6400 fax: 02 4228 6455 www.admarchitects.com.au

Project
PROPOSED MIXED USE BUILDING
COMPRISING OF RESIDENTIAL APARTMENTS
ABOVE COMMERCIAL PREMISES OR SHOPS
AND CARPARKING

At
116-122 CORRIMAL STREET AND 1 MOORE LANE
WOLLONGONG

For
KOSTO & BLAZE SERVICES P/L AND
GS & DA PROPERTIES P/L

Title
DEVELOPMENT APPLICATION
ROOF PLAN

Scale 1:150 @ A1 1:300 @ A3	Date AUGUST 2023
-----------------------------------	---------------------

Drawn LGD SJ HR	Checked ADM
--------------------	----------------


Project No. 2021-01	Drawing No. A-110	Issue C
------------------------	----------------------	------------


copyright of adm architects

© COPYRIGHT- These drawings remain the exclusive copyright of ADM Architects. Reproductions in any form whether electronic, digital or otherwise shall not be allowed except by express permission granted in writing by ADM Architects. Holders users and operators of these drawings require proof evidenced in writing that ADM Architects has written permission to use these drawings or shall otherwise be in breach of the Copyright Act and become liable accordingly.
o FIGURED DIMENSIONS- These drawings are not to be scaled. Figured dimensions shall be used in all cases.
o NOMINATED ARCHITECT- The nominated Architect for ADM Projects (Australia) Pty Ltd T/A/S ADM Architects is Angelo Di Martino ARB No.7608

ISSUE	DATE	DESCRIPTION
A	04.02.22	ISSUED FOR DA
B	08.03.23	REISSUED FOR DA
C	16.08.23	REISSUED FOR DA

NOT FOR CONSTRUCTION

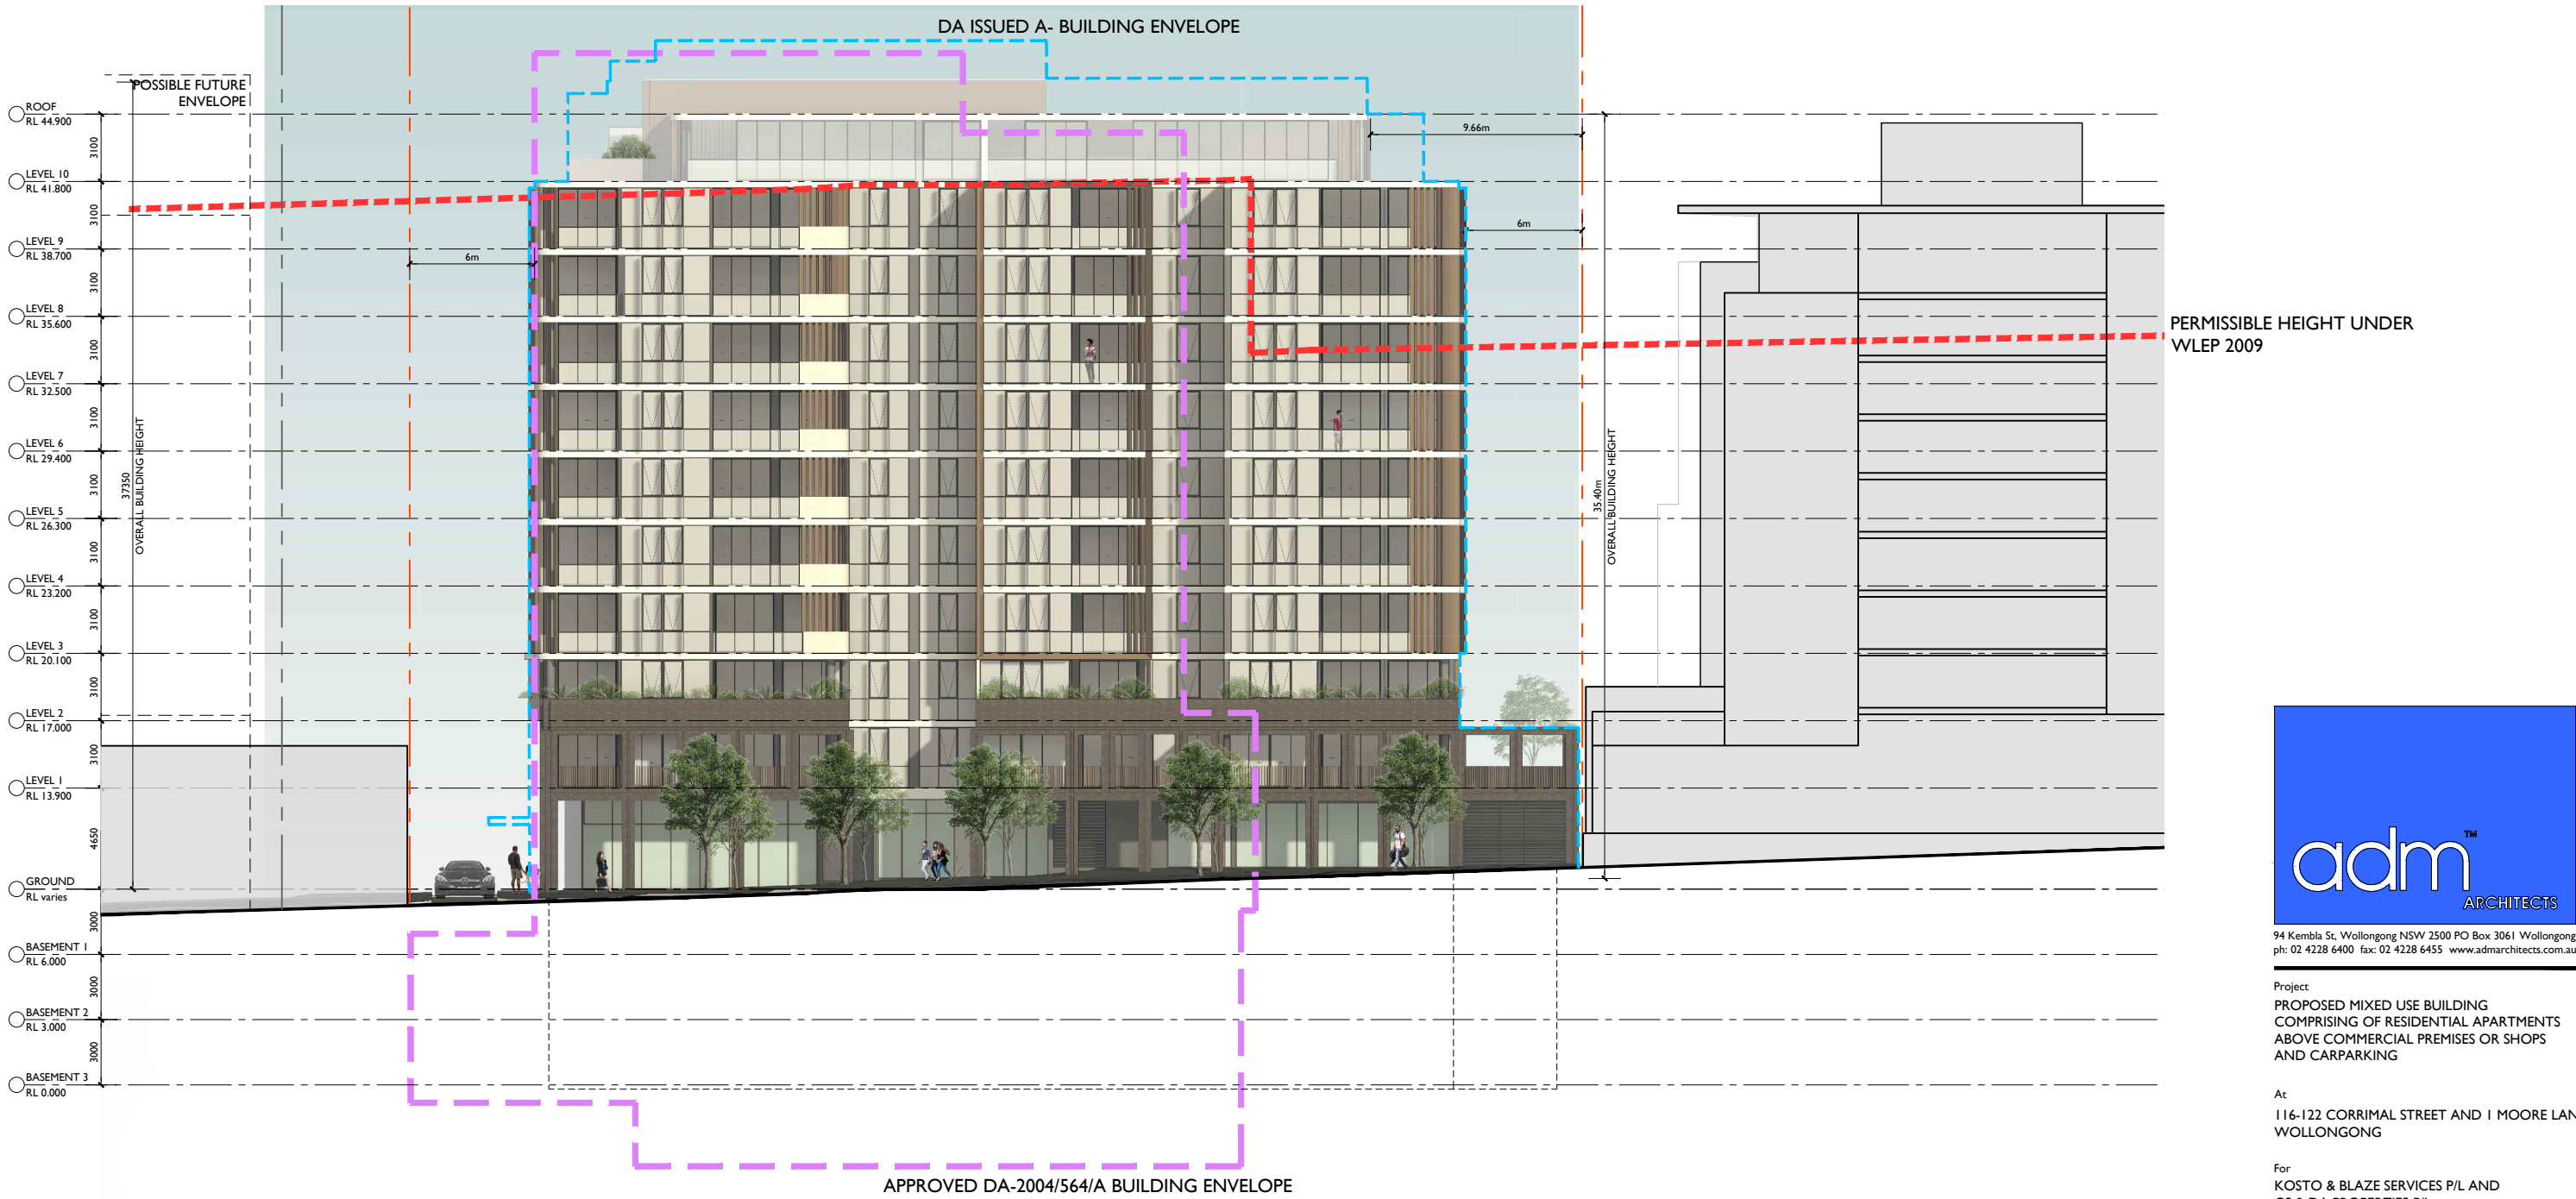

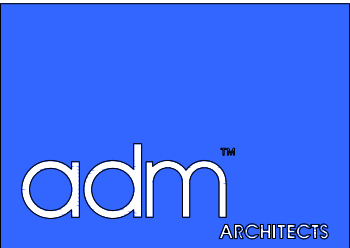

94 Kembla St, Wollongong NSW 2500 PO Box 3061 Wollongong
ph: 02 4228 6400 fax: 02 4228 6455 www.admarchitects.com.au

Project
PROPOSED MIXED USE BUILDING
COMPRISING OF RESIDENTIAL APARTMENTS
ABOVE COMMERCIAL PREMISES OR SHOPS
AND CARPARKING

At
116-122 CORRIMAL STREET AND 1 MOORE LANE
WOLLONGONG


For
KOSTO & BLAZE SERVICES P/L AND
GS & DA PROPERTIES P/L

Title		
DEVELOPMENT APPLICATION EAST ELEVATION		
Scale	Date	
1:150 @ A1 1:300 @ A3	AUGUST 2023	
Drawn	Checked	
LGD SJ HR	ADM	
Project No.	Drawing No.	Issue
2021-01	A-201	C


© COPYRIGHT-These drawings remain the exclusive copyright of ADM Architects. Reproductions in any form whether electronic, digital or otherwise shall not be allowed except by express permission granted in writing by ADM Architects. Holders users and operators of these drawings require proof evidenced in writing that ADM Architects has written permission to use these drawings or shall otherwise be in breach of the Copyright Act and become liable accordingly.
FIGURED DIMENSIONS- These drawings are not to be scaled. Figured dimensions shall be used in all cases.
NOMINATED ARCHITECT- The nominated Architect for ADM Projects (Australia) Pty Ltd T/A/S ADM Architects is Angelo Di Martino ARB No.7608

ISSUE	DATE	DESCRIPTION
A	04.02.22	ISSUED FOR DA
B	08.03.23	REISSUED FOR DA
C	16.08.23	REISSUED FOR DA

NOT FOR CONSTRUCTION

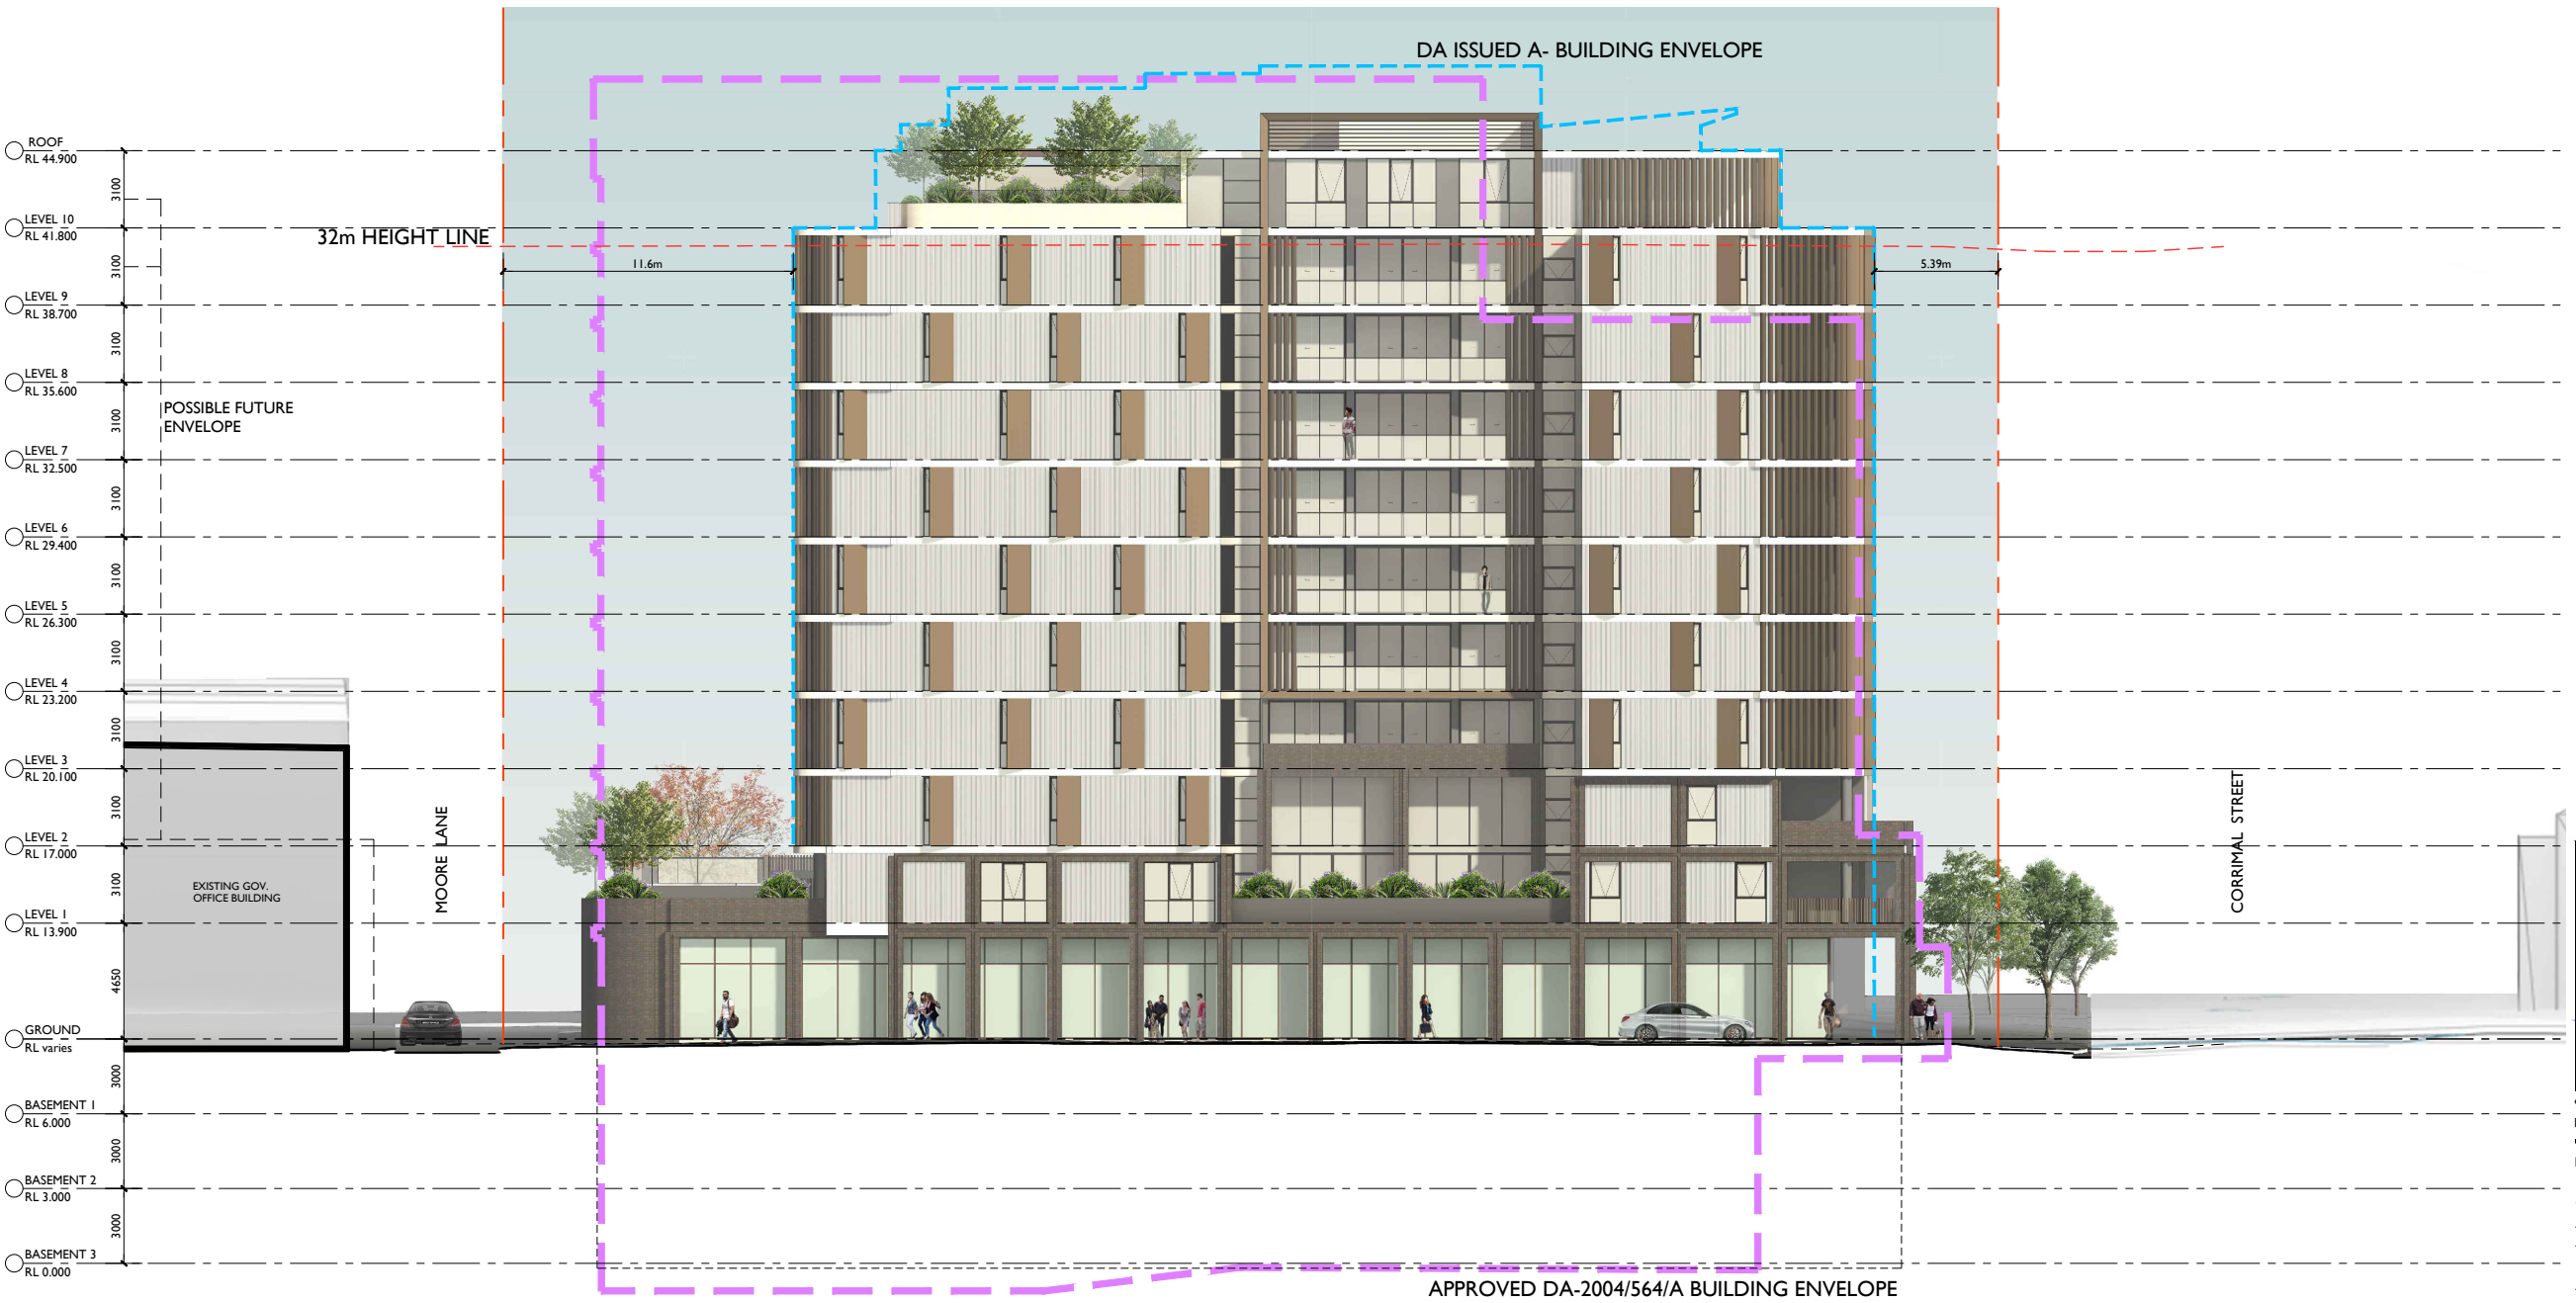

SOUTH ELEVATION
NEW LANEWAY ASPECT

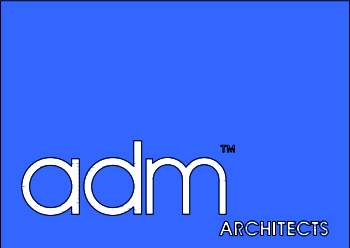

94 Kembla St, Wollongong NSW 2500 PO Box 3061 Wollongong
ph: 02 4228 6400 fax: 02 4228 6455 www.admarchitects.com.au

Project
PROPOSED MIXED USE BUILDING
COMPRISING OF RESIDENTIAL APARTMENTS
ABOVE COMMERCIAL PREMISES OR SHOPS
AND CARPARKING

At
116-122 CORRIMAL STREET AND 1 MOORE LANE
WOLLONGONG

For
KOSTO & BLAZE SERVICES P/L AND
GS & DA PROPERTIES P/L

Title
DEVELOPMENT APPLICATION
SOUTH ELEVATION

Scale 1:150 @ A1 1:300 @ A3	Date AUGUST 2023
-----------------------------------	---------------------

Drawn LGD SJ HR	Checked ADM
--------------------	----------------


Project No. 2021-01	Drawing No. A-202	Issue C
------------------------	----------------------	------------

copyright of adm architects


© COPYRIGHT- These drawings remain the exclusive copyright of ADM Architects. Reproductions in any form whether electronic, digital or otherwise shall not be allowed except by express permission granted in writing by ADM Architects. Holders users and operators of these drawings require proof evidenced in writing that ADM Architects has written permission to use these drawings or shall otherwise be in breach of the Copyright Act and become liable accordingly.
o FIGURED DIMENSIONS- These drawings are not to be scaled. Figured dimensions shall be used in all cases.
o NOMINATED ARCHITECT- The nominated Architect for ADM Projects (Australia) Pty Ltd T/A/S ADM Architects is Angelo Di Martino ARB No.7608

ISSUE	DATE	DESCRIPTION
A	04.02.22	ISSUED FOR DA
B	08.03.23	REISSUED FOR DA
C	16.08.23	REISSUED FOR DA

NOT FOR CONSTRUCTION

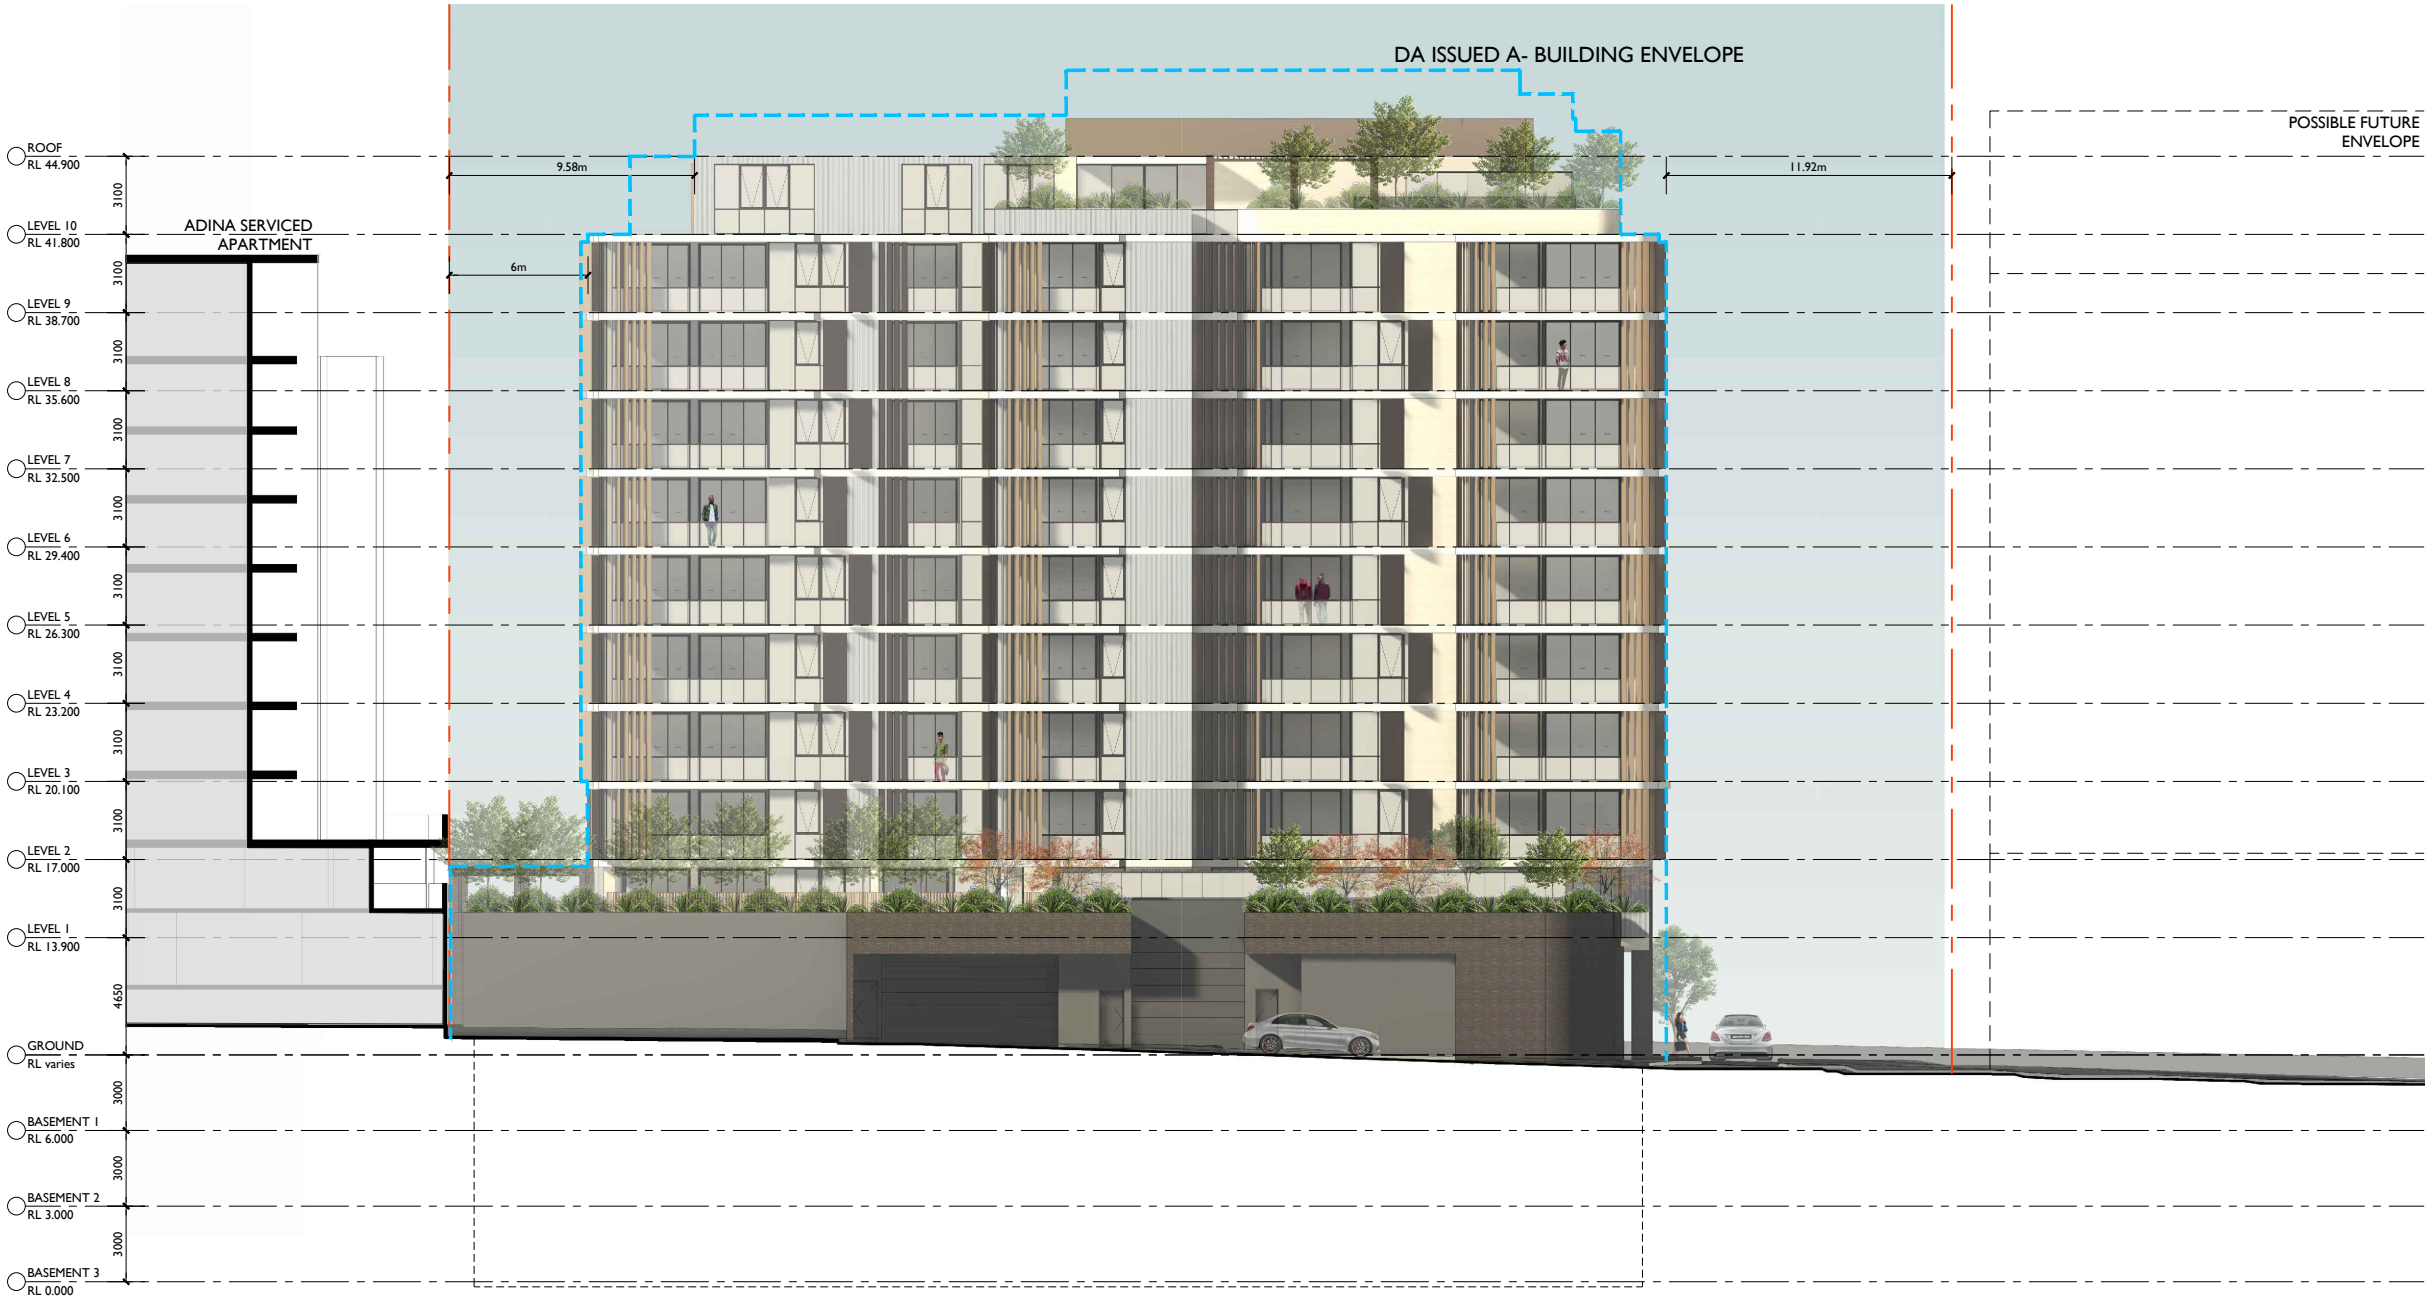

WEST ELEVATION
MOORE LANE ASPECT

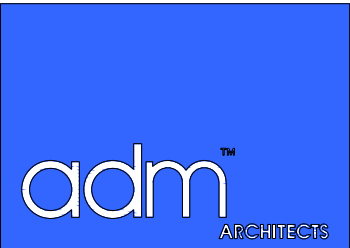

94 Kembla St, Wollongong NSW 2500 PO Box 3061 Wollongong
ph: 02 4228 6400 fax: 02 4228 6455 www.admarchitects.com.au

Project
PROPOSED MIXED USE BUILDING
COMPRISING OF RESIDENTIAL APARTMENTS
ABOVE COMMERCIAL PREMISES OR SHOPS
AND CARPARKING

At
116-122 CORRIMAL STREET AND 1 MOORE LANE
WOLLONGONG

For
KOSTO & BLAZE SERVICES P/L AND
GS & DA PROPERTIES P/L

Title
DEVELOPMENT APPLICATION
WEST ELEVATION

Scale 1:150 @ A1 1:300 @ A3	Date AUGUST 2023
-----------------------------------	---------------------

Drawn LGD SJ HR	Checked ADM
--------------------	----------------


Project No. 2021-01	Drawing No. A-203	Issue C
------------------------	----------------------	------------

copyright of adm architects


© COPYRIGHT- These drawings remain the exclusive copyright of ADM Architects. Reproductions in any form whether electronic, digital or otherwise shall not be allowed except by express permission granted in writing by ADM Architects. Holders users and operators of these drawings require proof evidenced in writing that ADM Architects has written permission to use these drawings or shall otherwise be in breach of the Copyright Act and become liable accordingly.
© FIGURED DIMENSIONS- These drawings are not to be scaled. Figured dimensions shall be used in all cases.
© NOMINATED ARCHITECT- The nominated Architect for ADM Projects (Australia) Pty Ltd T/A/S ADM Architects is Angelo Di Martino ARB No.7608

ISSUE	DATE	DESCRIPTION
A	04.02.22	ISSUED FOR DA
B	08.03.23	REISSUED FOR DA
C	16.08.23	REISSUED FOR DA

NOT FOR CONSTRUCTION

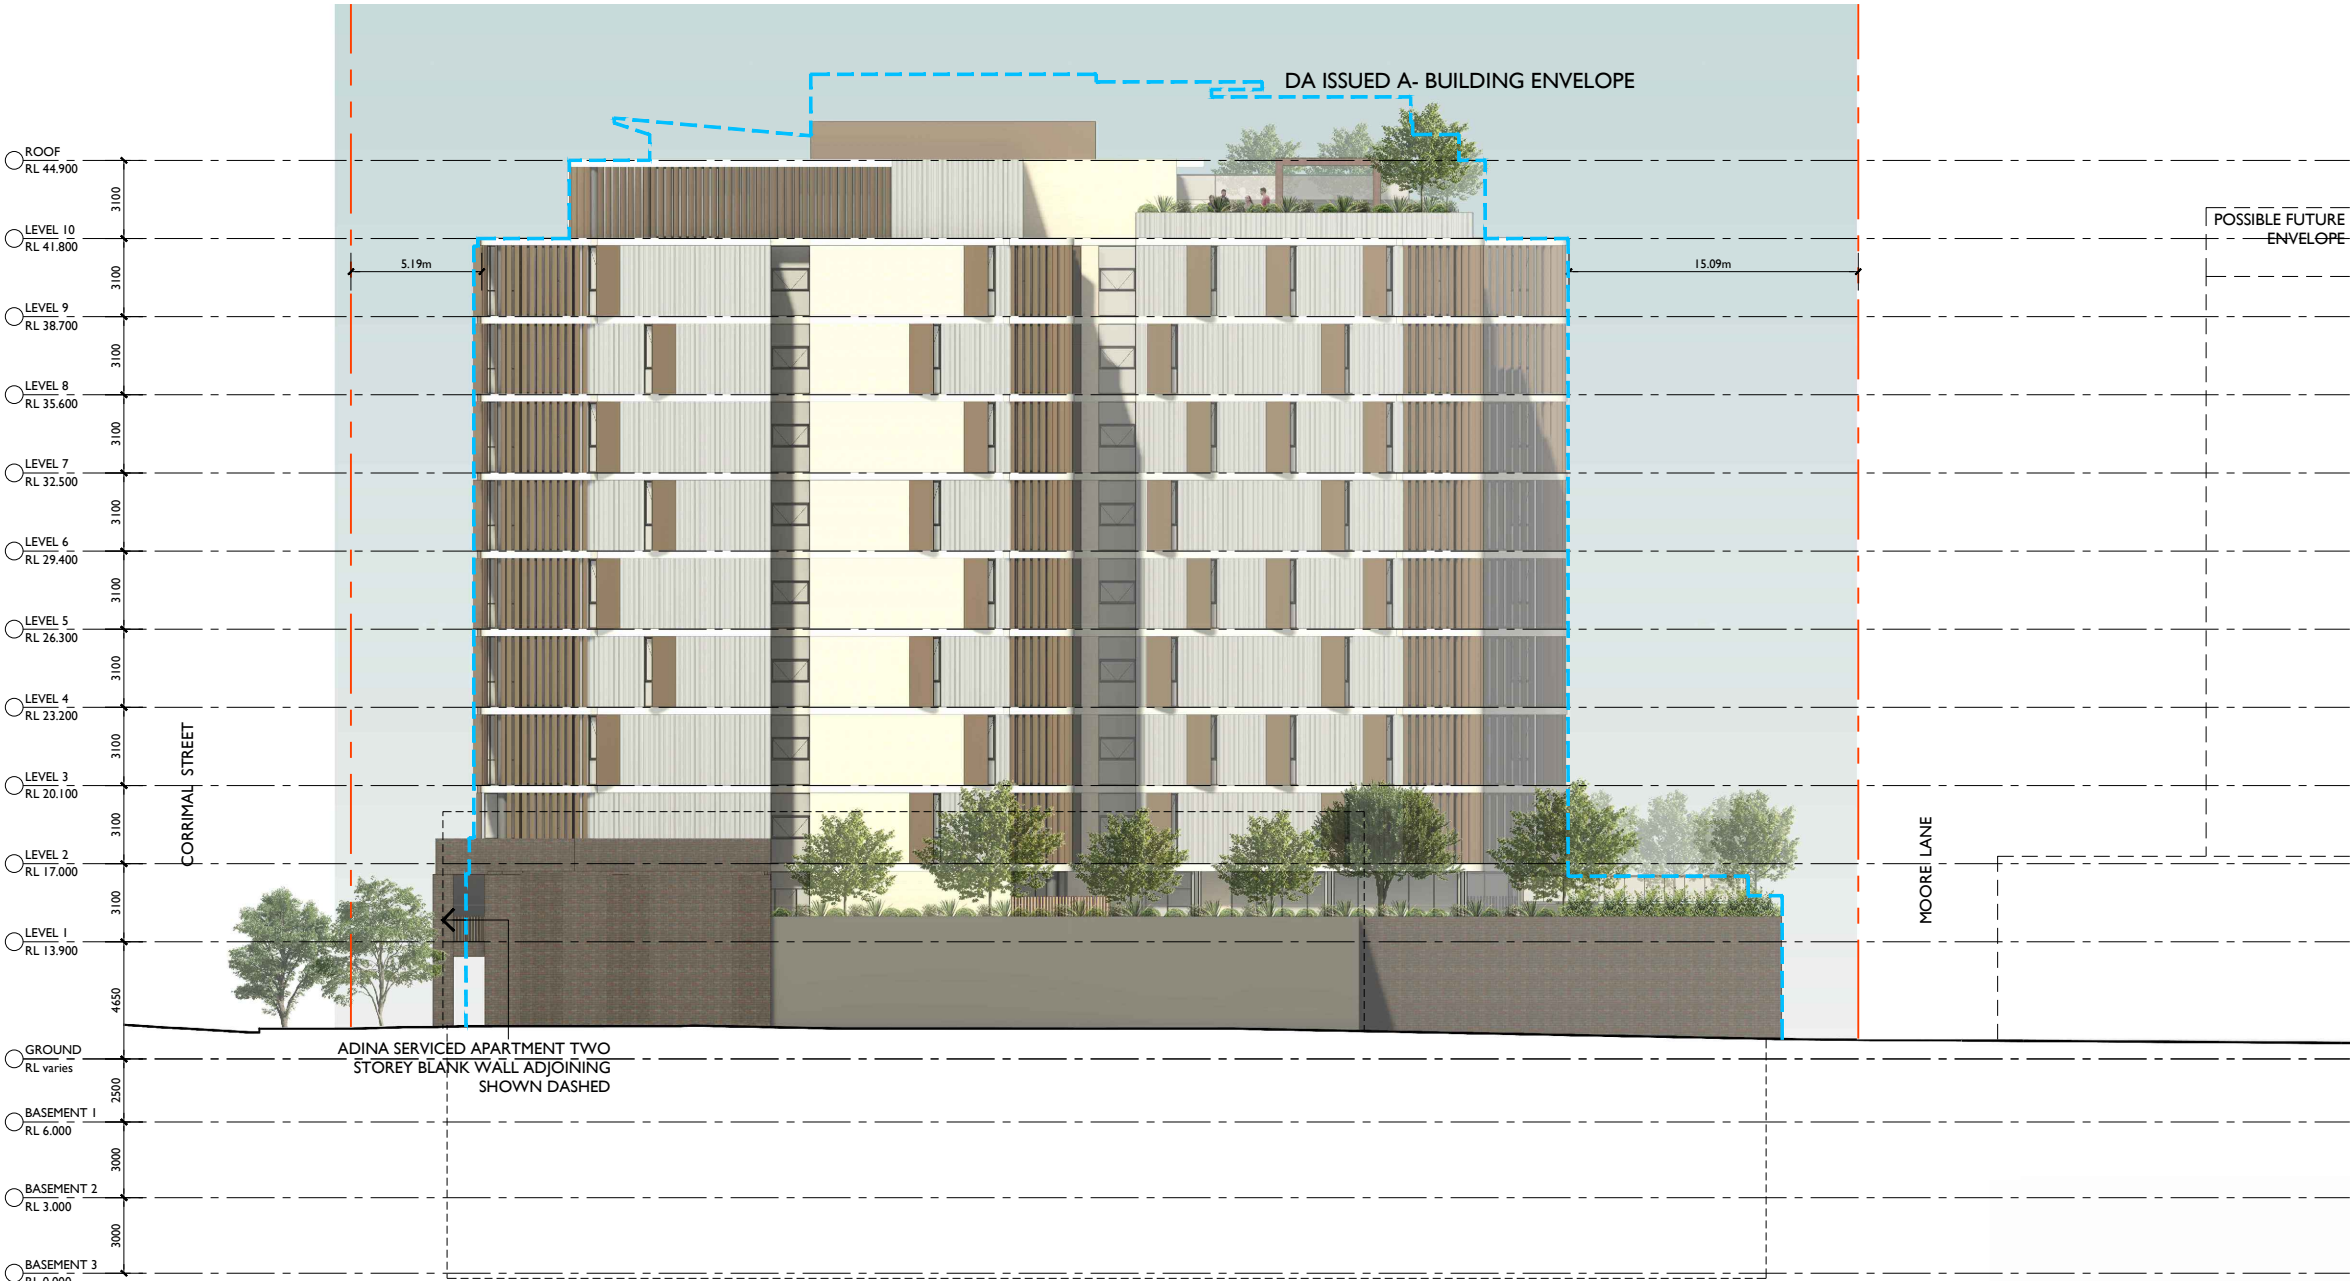

NORTH ELEVATION

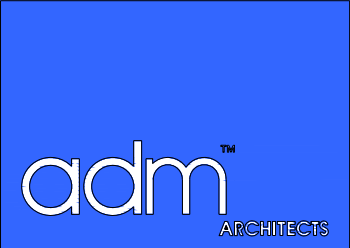

94 Kembla St, Wollongong NSW 2500 PO Box 3061 Wollongong
ph: 02 4228 6400 fax: 02 4228 6455 www.admarchitects.com.au

Project
PROPOSED MIXED USE BUILDING
COMPRISING OF RESIDENTIAL APARTMENTS
ABOVE COMMERCIAL PREMISES OR SHOPS
AND CARPARKING

At
116-122 CORRIMAL STREET AND 1 MOORE LANE
WOLLONGONG

For
KOSTO & BLAZE SERVICES P/L AND
GS & DA PROPERTIES P/L

Title		
DEVELOPMENT APPLICATION NORTH ELEVATION		
Scale		Date
1:150 @ A1 1:300 @ A3		AUGUST 2023
Drawn		Checked
LGD SJ HR		ADM
Project No.	Drawing No.	Issue
2021-01	A-204	C


© COPYRIGHT-These drawings remain the exclusive copyright of ADM Architects. Reproductions in any form whether electronic, digital or otherwise shall not be allowed except by express permission granted in writing by ADM Architects. Holders users and operators of these drawings require proof evidenced in writing that ADM Architects has written permission to use these drawings or shall otherwise be in breach of the Copyright Act and become liable accordingly.
FIGURED DIMENSIONS- These drawings are not to be scaled. Figured dimensions shall be used in all cases.
NOMINATED ARCHITECT- The nominated Architect for ADM Projects (Australia) Pty Ltd T/A ADM Architects is Angelo Di Martino ARB No.7608

ISSUE	DATE	DESCRIPTION
A	04.02.22	ISSUED FOR DA
B	08.03.23	REISSUED FOR DA
C	16.08.23	REISSUED FOR DA

NOT FOR CONSTRUCTION



SECTION A - A

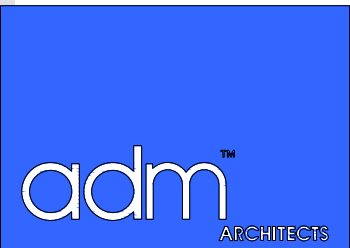

94 Kembla St, Wollongong NSW 2500 PO Box 3061 Wollongong
ph: 02 4228 6400 fax: 02 4228 6455 www.admarchitects.com.au

Project
PROPOSED MIXED USE BUILDING
COMPRISING OF RESIDENTIAL APARTMENTS
ABOVE COMMERCIAL PREMISES OR SHOPS
AND CARPARKING

At
116-122 CORRIMAL STREET AND 1 MOORE LANE
WOLLONGONG

For
KOSTO & BLAZE SERVICES P/L AND
GS & DA PROPERTIES P/L


Title
DEVELOPMENT APPLICATION
SECTION A-A

Scale 1:150 @ A1 1:300 @ A3	Date AUGUST 2023
-----------------------------------	---------------------


Drawn LGD SJ HR	Checked ADM
--------------------	----------------

Project No. 2021-01	Drawing No. A-205	Issue C
------------------------	----------------------	------------

copyright of adm architects

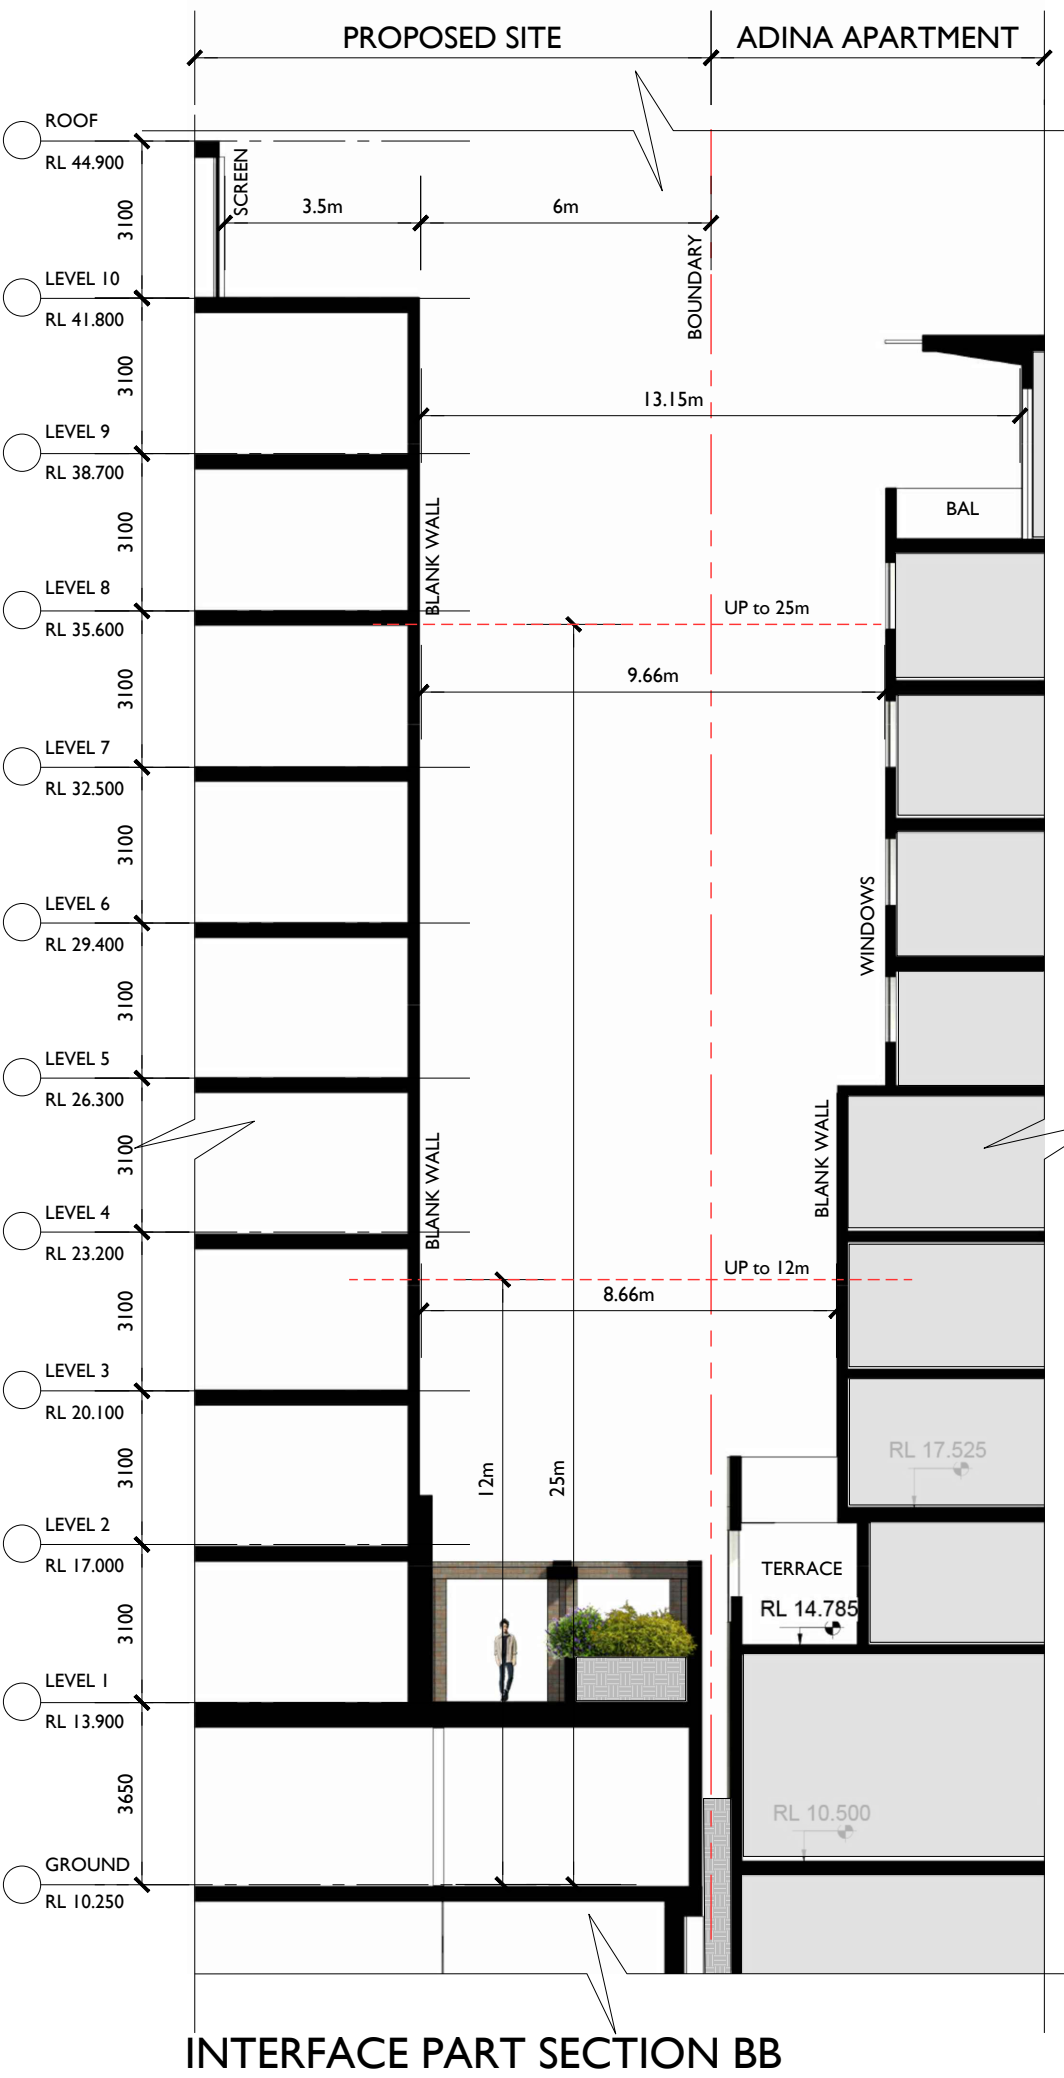

INTERFACE PART SECTION BB

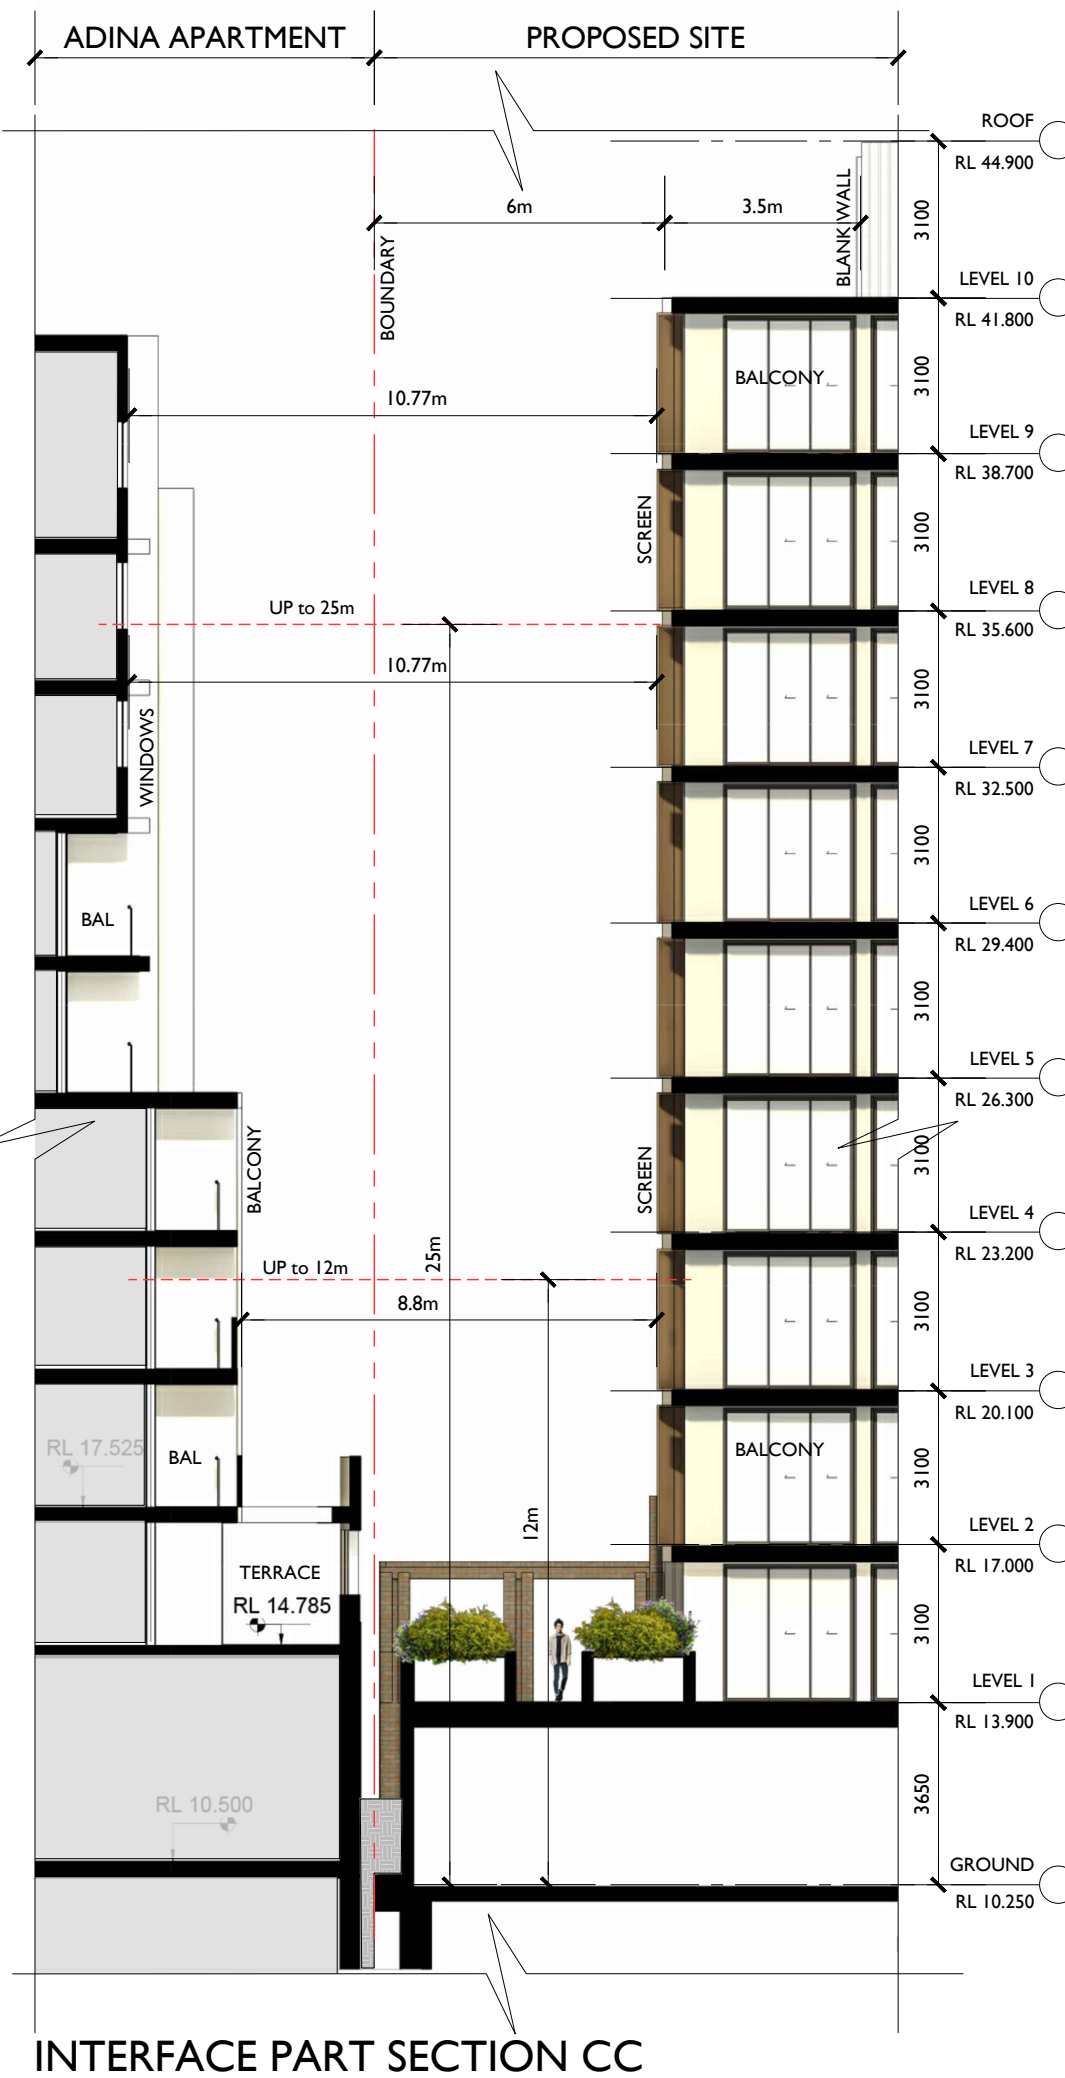


INTERFACE PART SECTION CC

© COPYRIGHT-These drawings remain the exclusive copyright of ADM Architects. Reproductions in any form whether electronic, digital or otherwise shall not be allowed except by express permission granted in writing by ADM Architects. Holders users and operators of these drawings require proof evidenced in writing that ADM Architects has written permission to use these drawings or shall otherwise be in breach of the Copyright Act and become liable accordingly.
o FIGURED DIMENSIONS- These drawings are not to be scaled. Figured dimensions shall be used in all cases.
o NOMINATED ARCHITECT- The nominated Architect for ADM Projects (Australia) Pty Ltd T/A/S ADM Architects is Angelo Di Martino ARB No.7608

ISSUE	DATE	DESCRIPTION
A	08.03.23	ISSUED FOR DA
B	16.08.23	REISSUED FOR DA

NOT FOR CONSTRUCTION

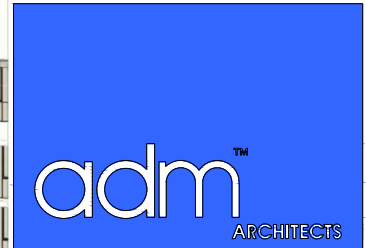

94 Kembla St, Wollongong NSW 2500 PO Box 3061 Wollongong
ph: 02 4228 6400 fax: 02 4228 6455 www.admarchitects.com.au

Project
PROPOSED MIXED USE BUILDING
COMPRISING OF RESIDENTIAL APARTMENTS
ABOVE COMMERCIAL PREMISES OR SHOPS
AND CARPARKING

At
116-122 CORRIMAL STREET AND 1 MOORE LANE
WOLLONGONG

For
KOSTO & BLAZE SERVICES P/L AND
GS & DA PROPERTIES P/L

Title
DEVELOPMENT APPLICATION
INTERFACE SECTIONS

Scale 1:75 @ A1 1:150 @ A3	Date AUGUST 2023
----------------------------------	---------------------

Drawn LGD SJ HR	Checked ADM
--------------------	----------------

Project No. 2021-01	Drawing No. A-206	Issue B
------------------------	----------------------	------------

copyright of adm architects



COLOUR AND MATERIALS SCHEDULE

1

AUSTRAL NELISSEN YPRES WALLING

2

AUSTRAL CHILLINGHAM WALLING

3

COLORBOND WINDSPRAY STANDING SEAM WALL CLADDING

4

DULUX MONUMENT WALL RENDER

5

DULUX NATURAL WHITE SLAB EDGES

6

DURATEC ETERNITY BRONZE PEARL SATIN FEATURE METALLIC PANELS, LOUVRES AND SUNSHADES

7

COLORBOND MONUMENT WINDOW FRAMES, VERTICAL BALUSTRADES

8

GREY TINTED GLASS RESIDENTIAL GLAZING AND GLASS BALUSTADING

9

CLEAR GLASS SHOPFRONTS

© COPYRIGHT- These drawings remain the exclusive copyright of ADM Architects. Reproductions in any form whether electronic, digital or otherwise shall not be allowed except by express permission granted in writing by ADM Architects. Holders users and operators of these drawings require proof evidenced in writing that ADM Architects has written permission to use these drawings or shall otherwise be in breach of the Copyright Act and become liable accordingly.
© FIGURED DIMENSIONS- These drawings are not to be scaled. Figured dimensions shall be used in all cases.
© NOMINATED ARCHITECT- The nominated Architect for ADM Projects (Australia) Pty Ltd T/A/S ADM Architects is Angelo Di Martino ARB No.7608

ISSUE	DATE	DESCRIPTION
A	04.02.22	ISSUED FOR DA
B	08.03.23	REISSUED FOR DA

NOT FOR CONSTRUCTION

adm

ARCHITECTS

94 Kembla St, Wollongong NSW 2500 PO Box 3061 Wollongong
ph: 02 4228 6400 fax: 02 4228 6455 www.admarchitects.com.au



Project
PROPOSED MIXED USE BUILDING
COMPRISING OF RESIDENTIAL APARTMENTS
ABOVE COMMERCIAL PREMISES OR SHOPS
AND CARPARKING

At
116-122 CORRIMAL STREET AND 1 MOORE LANE
WOLLONGONG

For
KOSTO & BLAZE SERVICES P/L AND
GS & DA PROPERTIES P/L

Title
DEVELOPMENT APPLICATION
COLOUR AND MATERIALS SCHEDULE

Scale	Date	
NTS	MARCH 2023	
Drawn	Checked	
LGD SJ HR	ADM	
Project No.	Drawing No.	Issue
2021-01	A-501	B

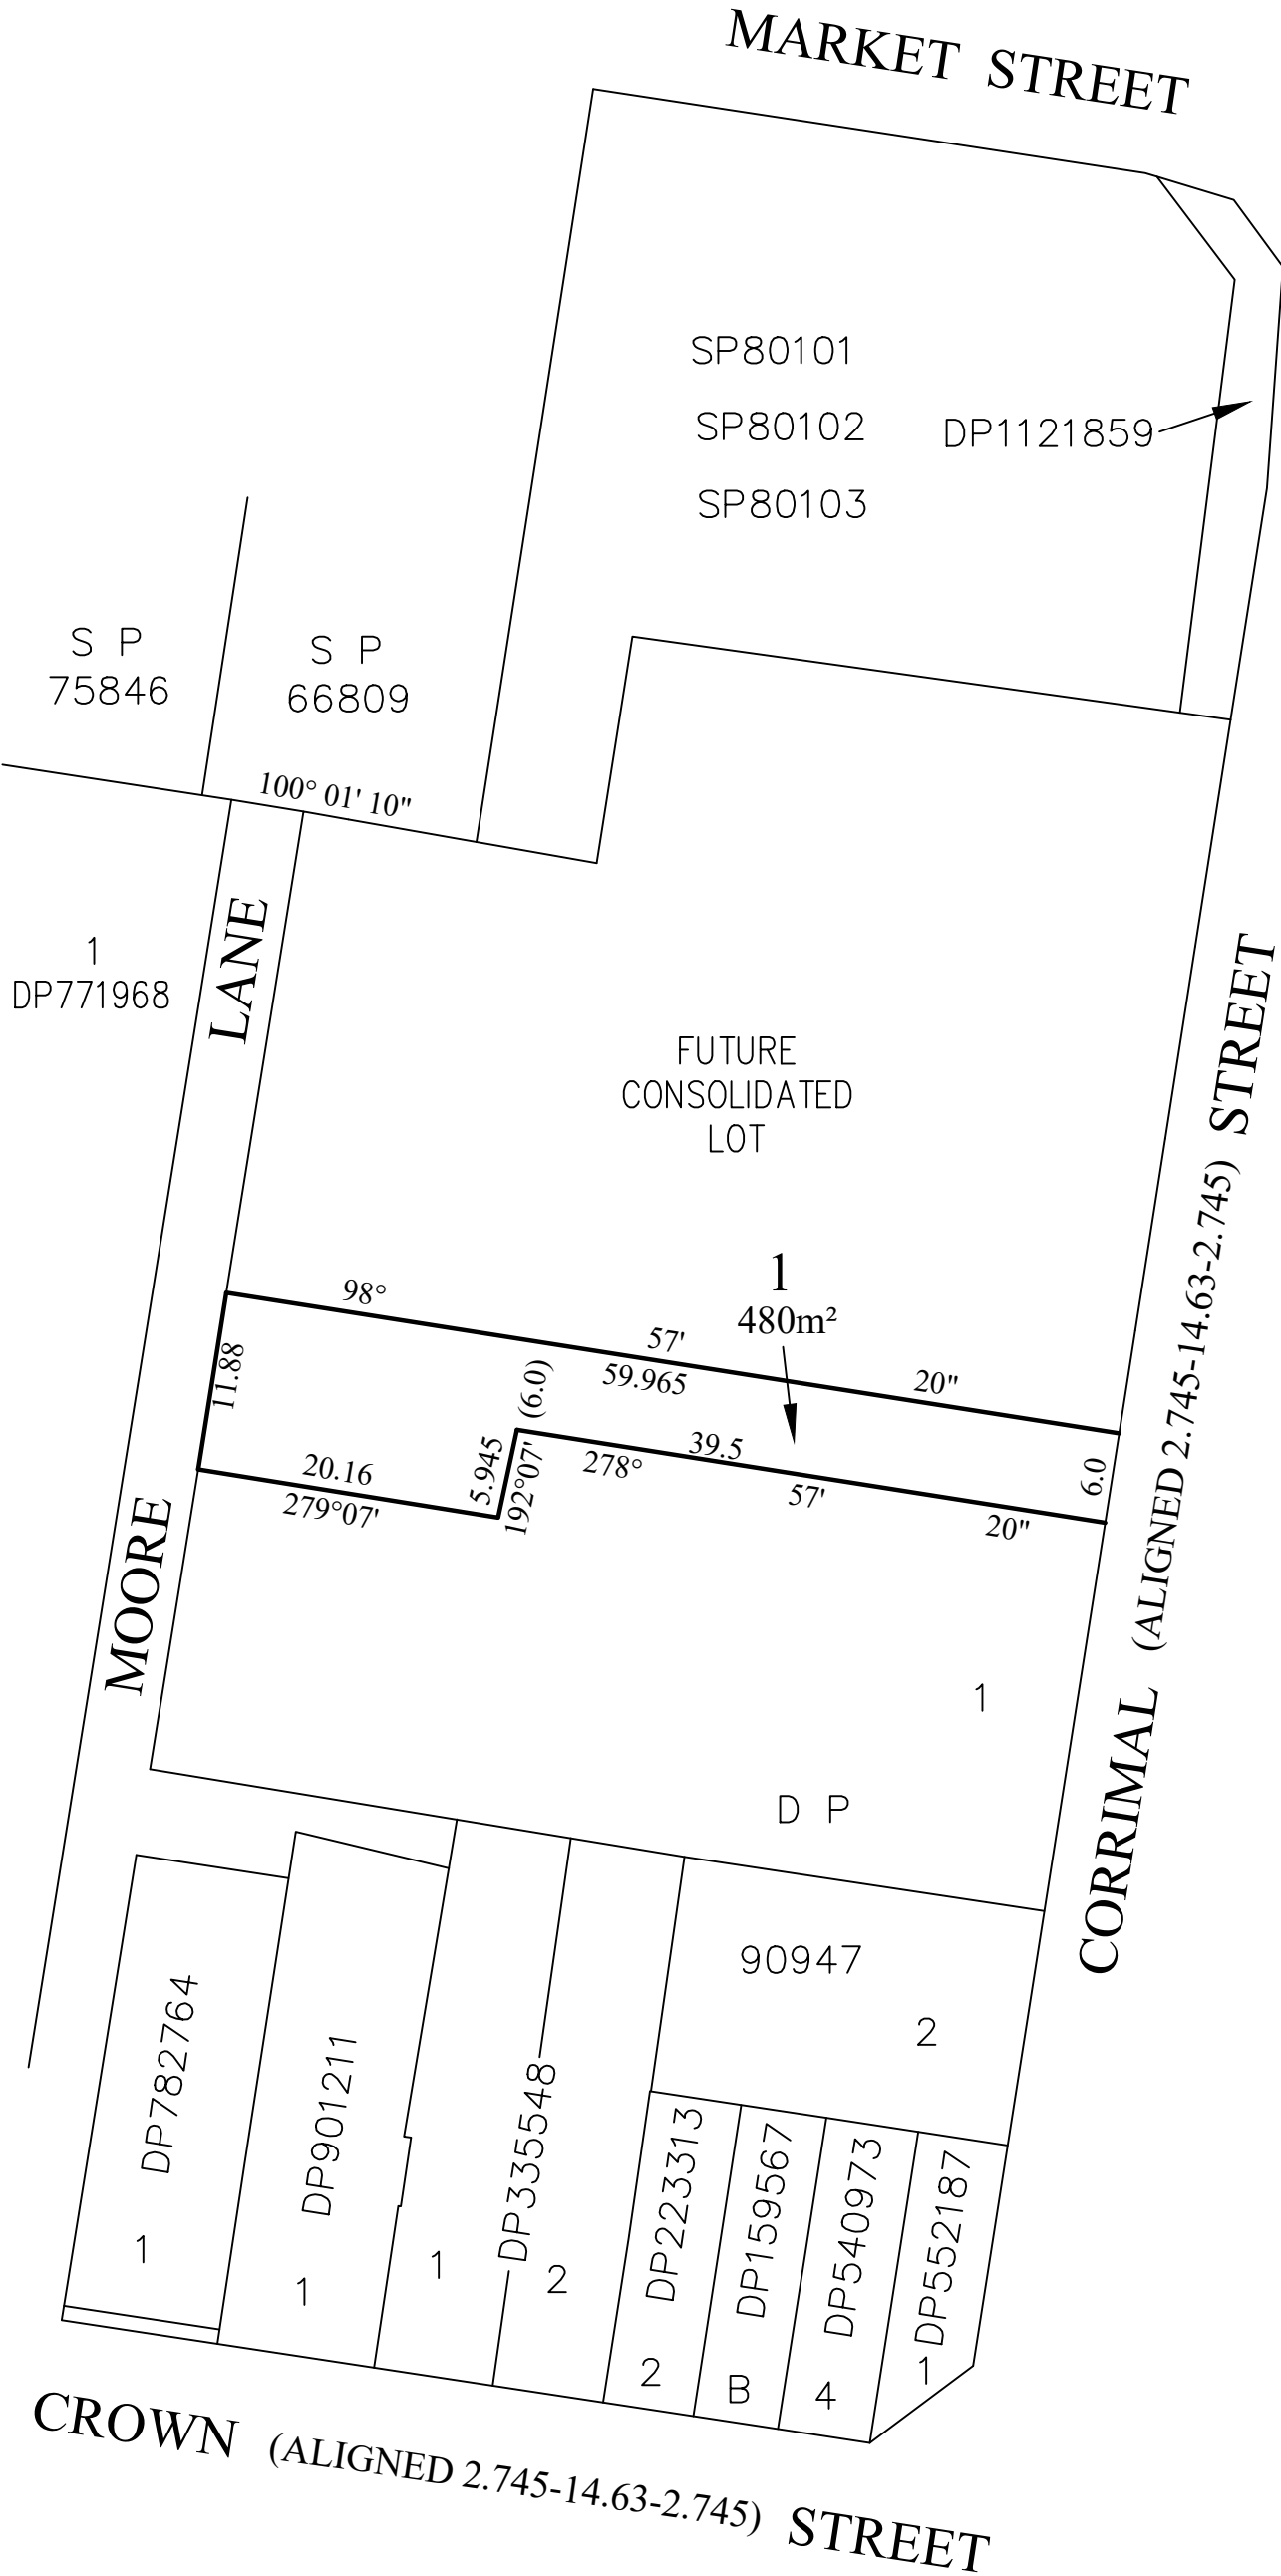 


PLAN AREA		
LOT	TOTAL AREA	PARTS
1	134m ²	1


COORDINATE SCHEDULE						
MARK	MGA COORDINATES		CLASS	PU	METHOD	STATE
	EASTING	NORTHING				
P.M. 16907	306 824.117	6 188 834.941	B	0.02	FROM SCIMS	FOUND
S.S.M. 13215	306 932.969	6 1882 12.097	B	0.03	FROM SCIMS	FOUND
S.S.M. 23187	307 235.151	6 188 595.269	B	0.03	FROM SCIMS	FOUND
DATE OF SCIMS COORDINATES: 01/03/2023 MGA ZONE: 56 MGA DATUM: GDA2020 COMBINED SCALE FACTOR						

NOTE: PROPOSED LOT 1 TO BE DEDICATED AS PUBLIC ROAD
NOTE: ALL DIMENSIONS AND AREAS ARE SUBJECT TO FINAL PLAN OF SURVEY .


SURVEYOR Name: David Alan Jollie Date of Survey : 23/03/2023 Surveyor's Ref : 61066/1	PLAN OF SUBDIVISION OF LOT 1 DP58423 AND LOT 1 DP799074	LGA: Wollongong Locality : Wollongong Reduction Ratio 1:500 Lengths in metres.	Registered	DP DRAFT
--	--	---	------------	----------

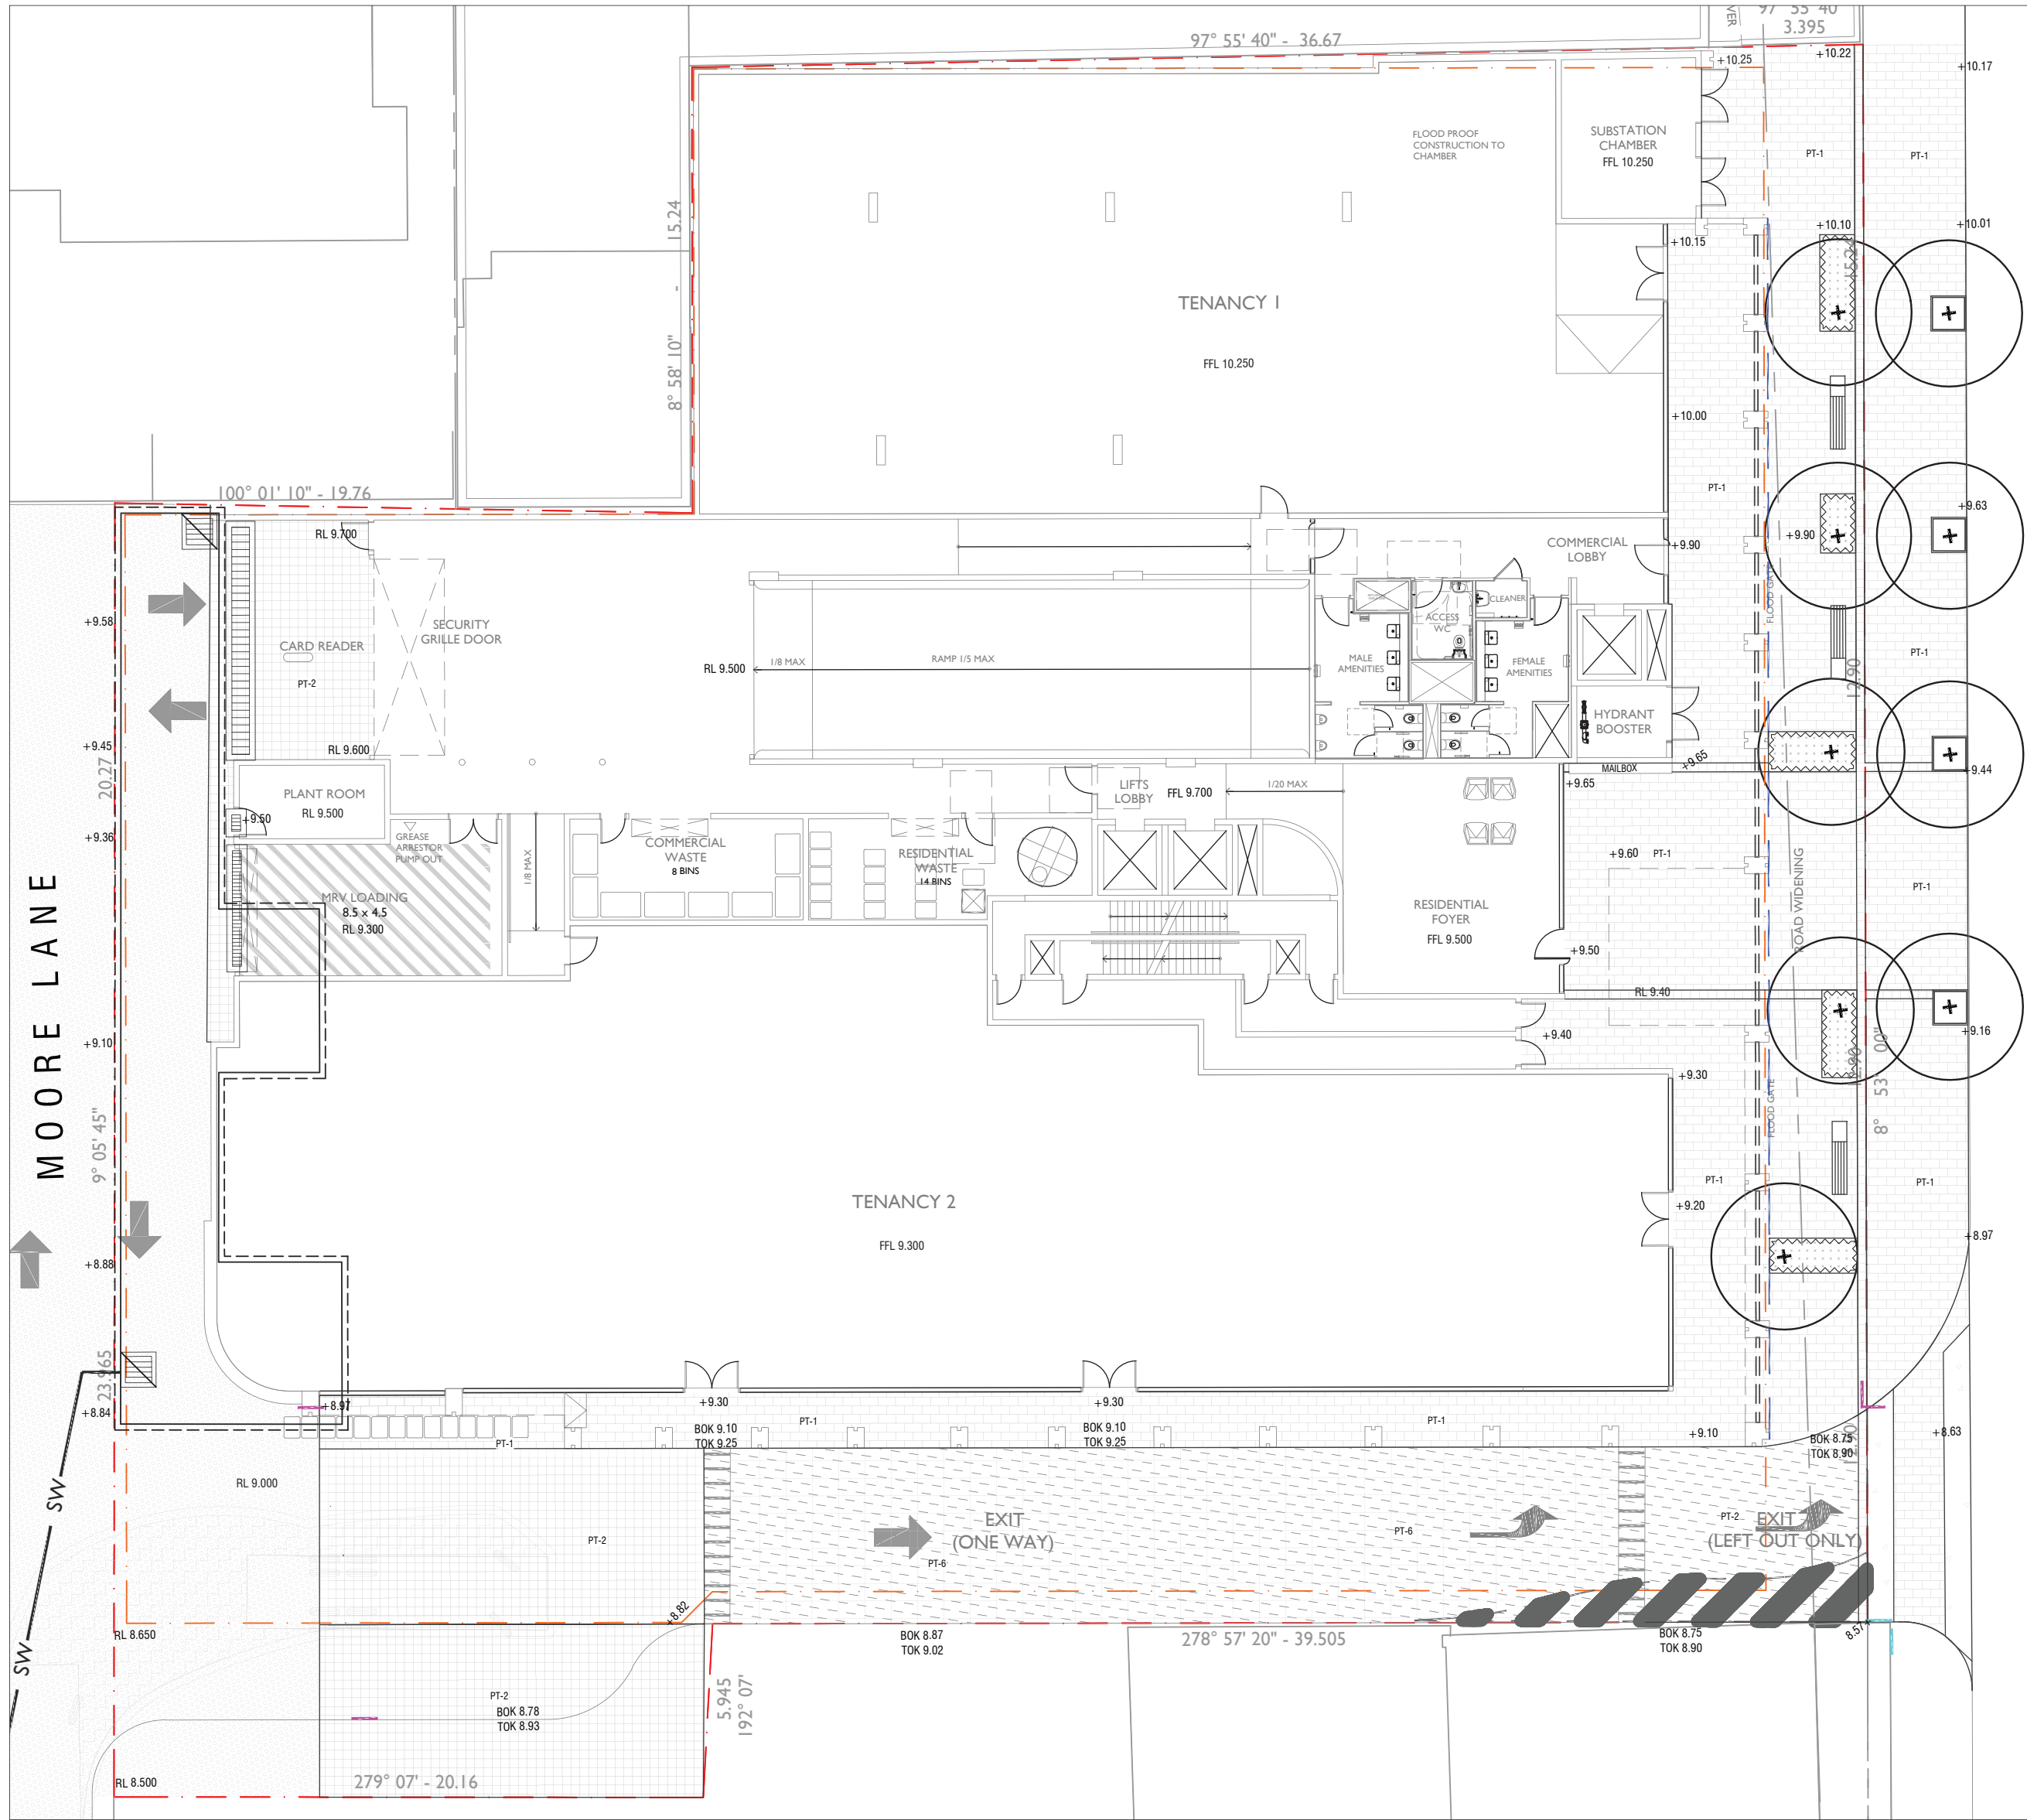

GROUND FLOOR

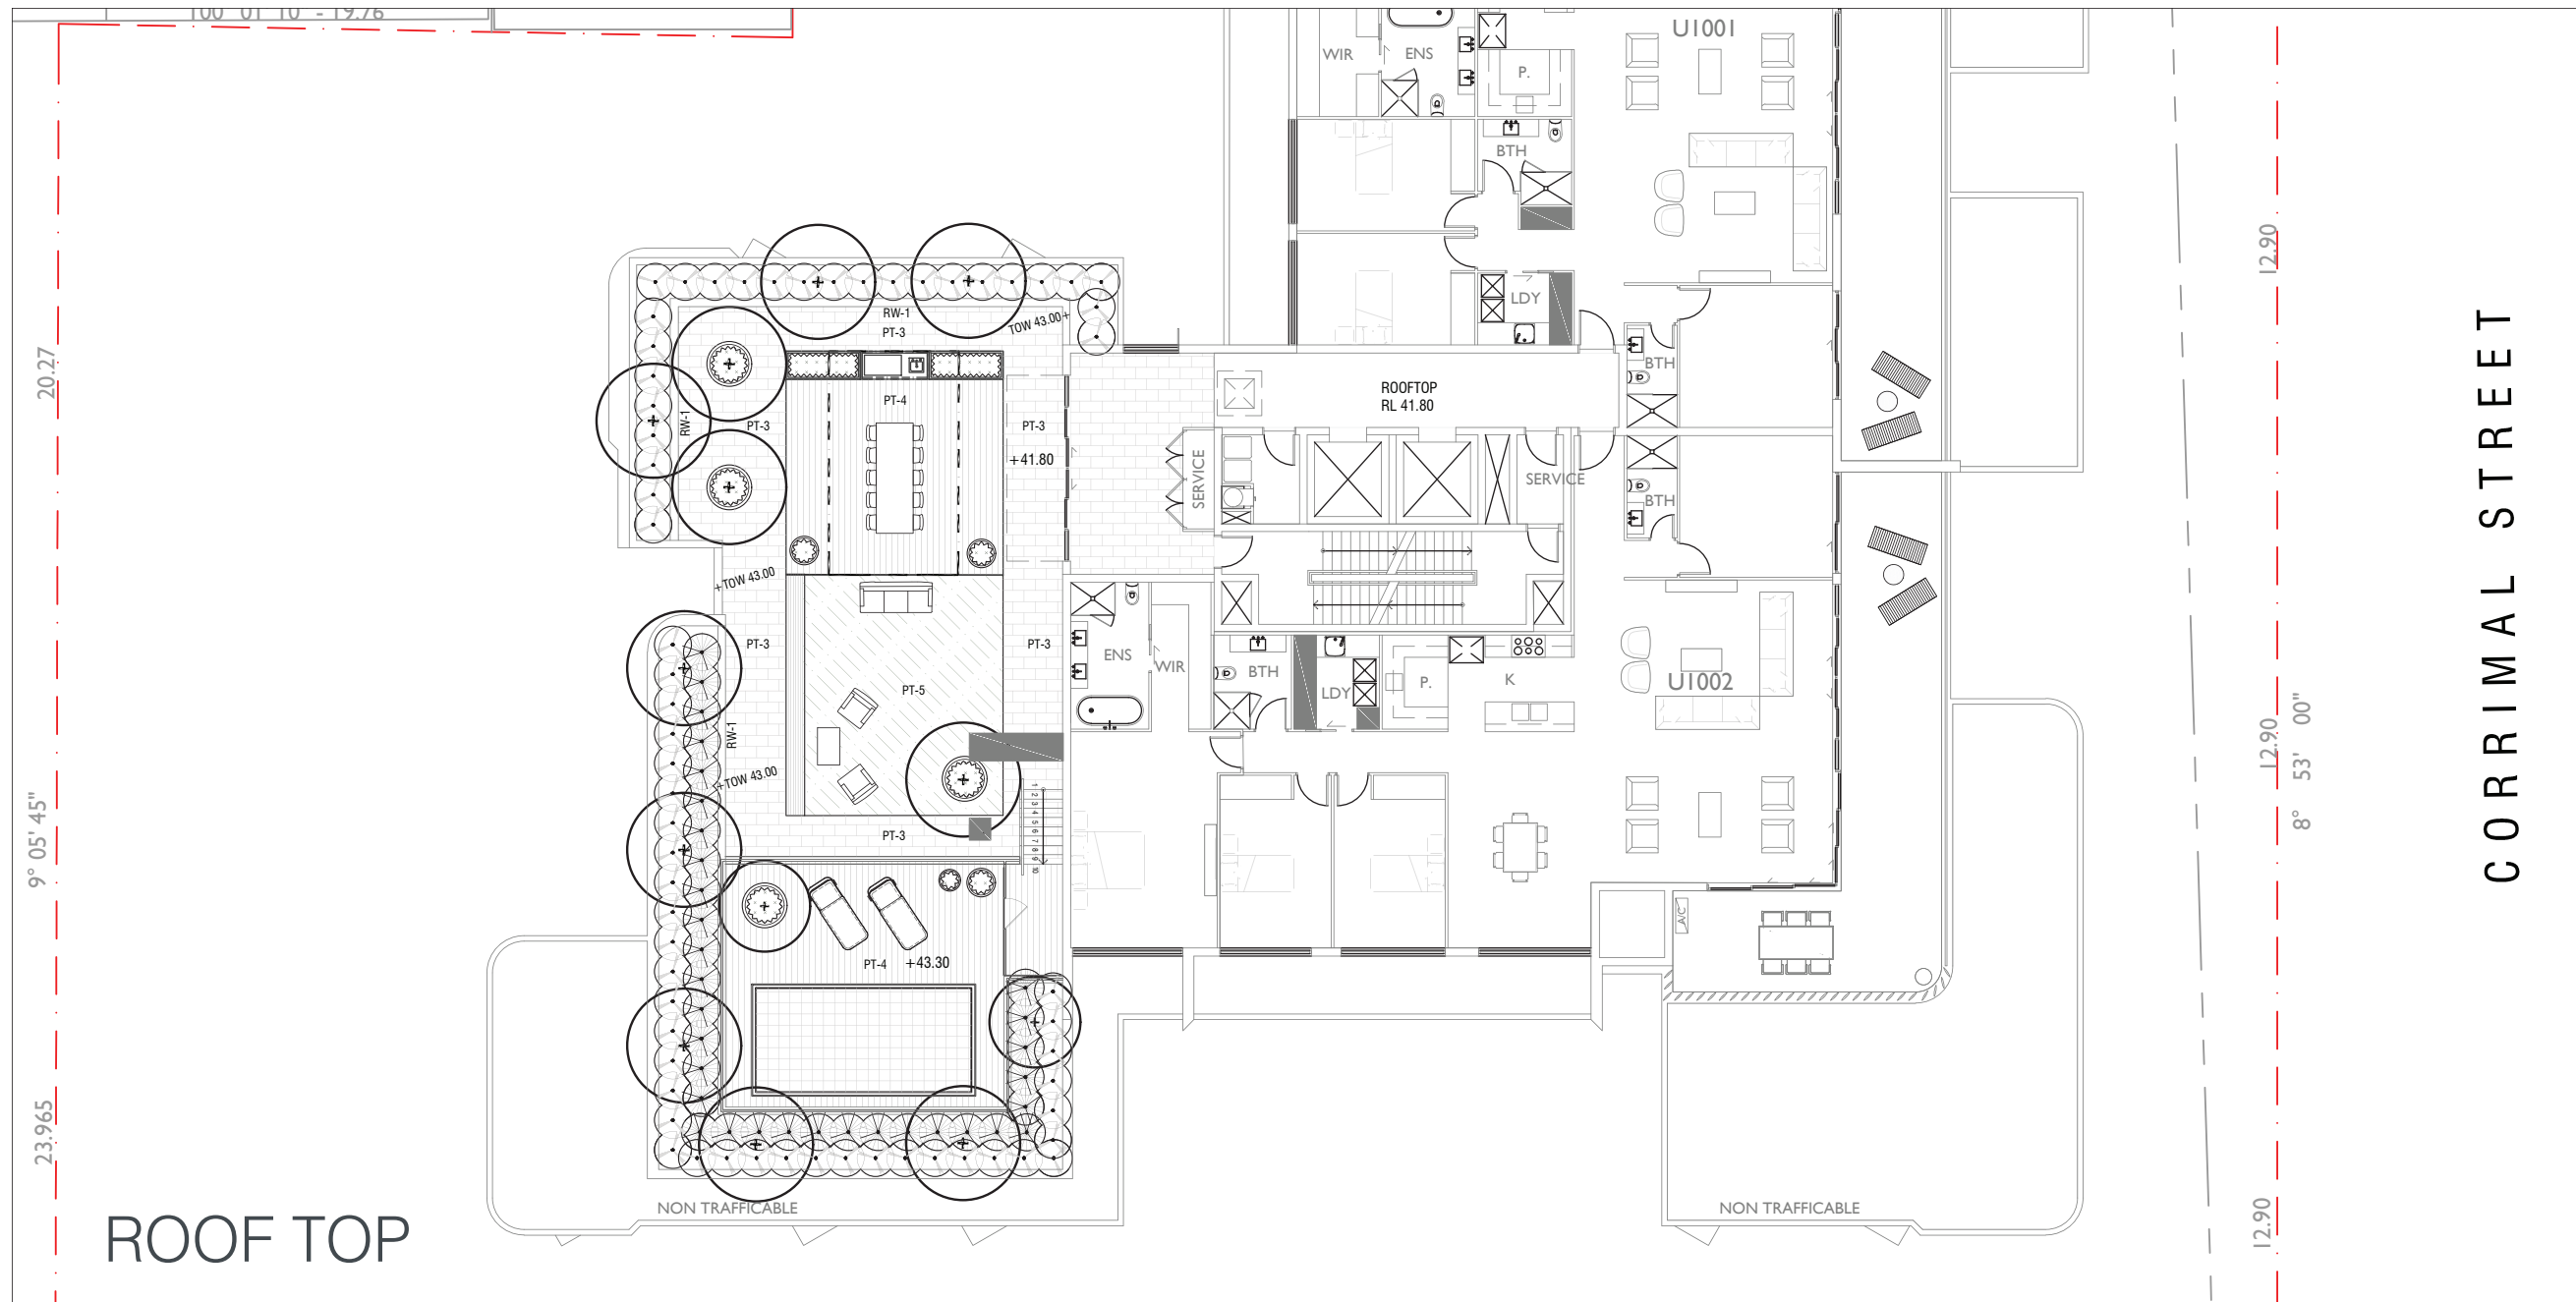

ROOF TOP

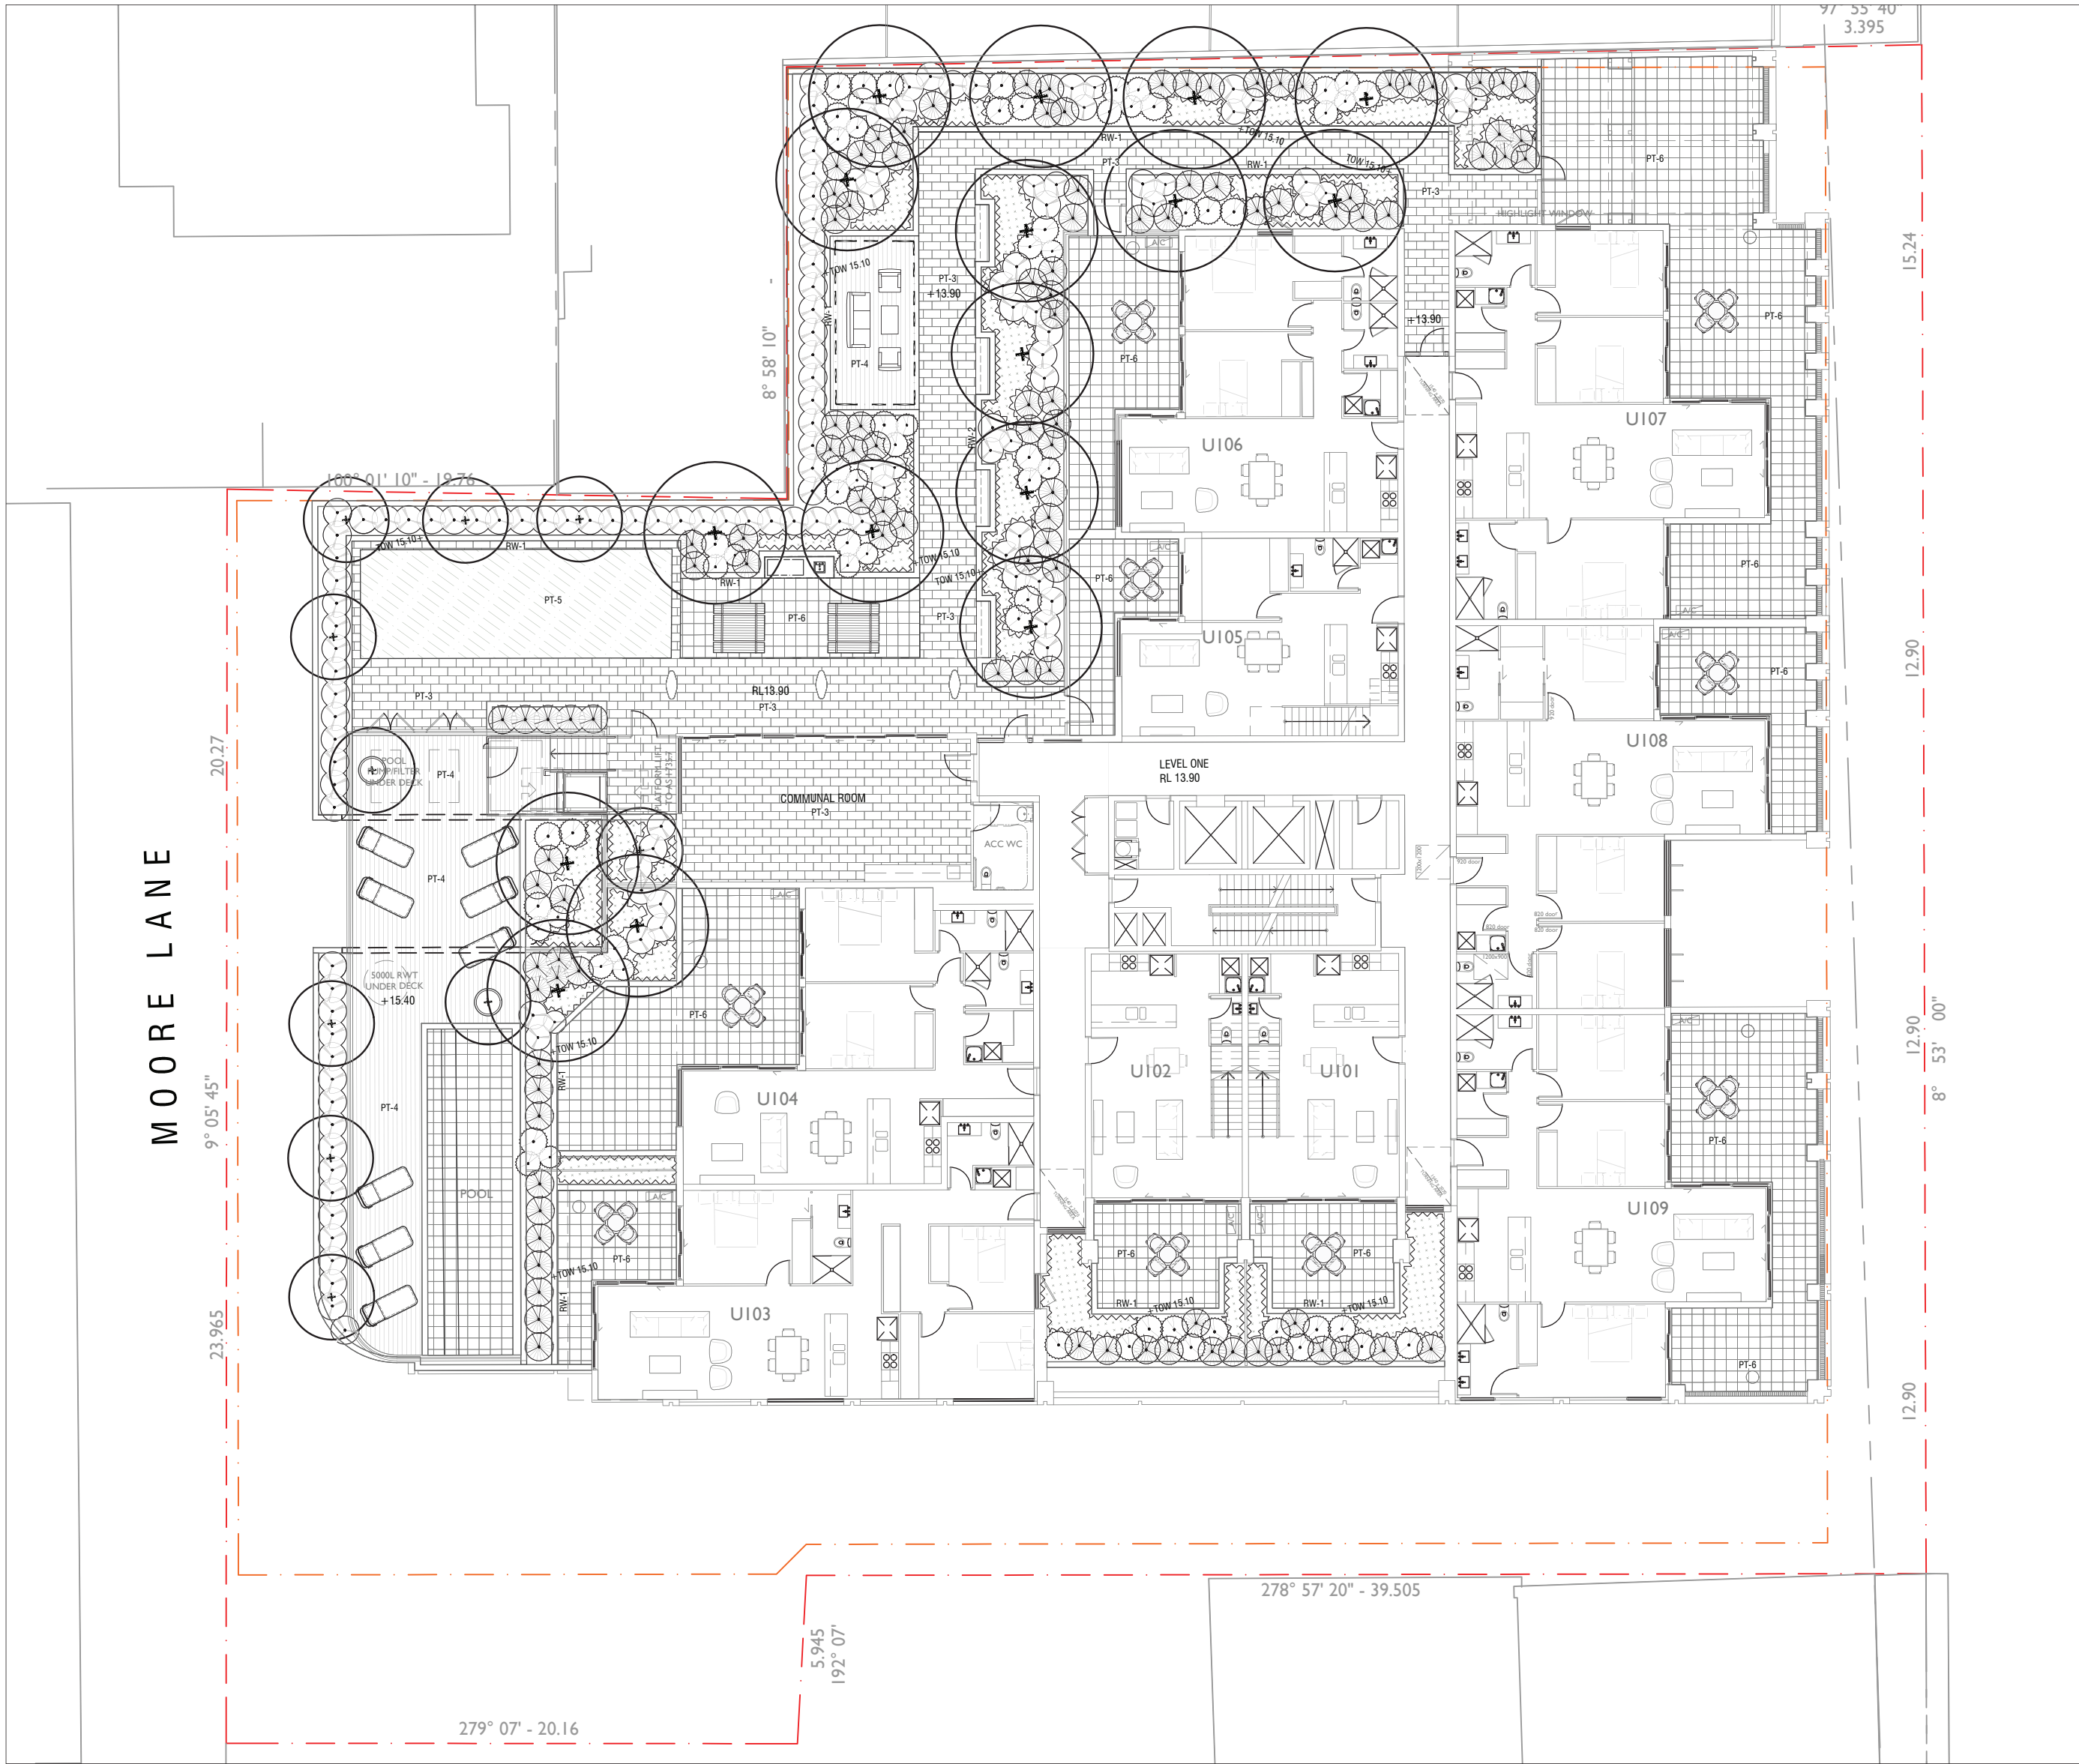


LEVEL 1

D C B A	DP	YZ	DP		22/08/2023	ISSUE FOR DEVELOPMENT APPLICATION	AMENDMENT / ISSUE	
	DP	YZ	DP					
	DP	YZ	DP					
	DP	YZ	DP					
NO.	DESIGN	DRAWN	CHECKED	VER'D	DATE	AMENDMENT / ISSUE		
							NOTES © COPYRIGHT - DRAWINGS TO BE READ IN CONJUNCTION WITH THE SPECIFICATION. - DIMENSIONS ARE IN MILLIMETRES, UNLESS NOTED OTHERWISE. - USE FIGURED DIMENSIONS - DO NOT SCALE FROM DRAWINGS. - CONTRACTOR MUST VERIFY ALL DIMENSIONS AND EXISTING LEVELS ON SITE PRIOR TO COMMENCEMENT OF WORK OR MAKING ANY SHOP DRAWINGS. ANY DISCREPANCIES TO BE REFERRED TO THE SUPERINTENDENT. - PROVIDE SAMPLES OF ANY SPECIFIED OR PREFERRED MATERIALS OR FINISHES (E.G. BRICKS, PAVERS) FOR SUPERINTENDENTS APPROVAL PRIOR TO PLACING ORDERS.	
					Project Mixed Use Development 118 -122 Corrimal St & 1 Moore Lane Wollongong, NSW Client KOSTO & BLAZE SERVICES P/L & GS & DA PROPERTIES P/L		Drawing Title COVER SHEET	Sheet No. 1/1
					Drg. No. 4192-F101 D			



LEGEND	
SITE BOUNDARY Refer Project Survey Drawing	BASEMENT LINE Refer Architects Documentation
NEW SIGN PLACED ON NEW/SHARED POST Refer Engineers Details	NEW SIGN PLACED ON EXISTING INFRASTRUCTURE Refer Engineers Details
FINISHES - HARDSCAPE	
UNIT PAVING - 1 600 x 300mm Stretcher-Bond Paver In Accordance With The Public Domain Technical Manual	UNIT PAVING - 2 - THRESHOLD AREAS 300 x 300mm Stacked-Bond Paver
UNIT PAVING - 3 Unit Pavers To Upper Level Podium Areas	TIMBER DECKING Timber Look Tiles Or Composite Timber
SYNTHETIC GRASS To Future Specification	CONCRETE PAVEMENT - LANEWAY To Engineers Details
STORM WATER LINE Refer Project Engineers Drawing	FLOOD GATE To Engineers Details
FINISHES - FENCES & WALLS	
LANDSCAPE WALL Raised Planter Wall - Height Varies Finish To Match Building Colour	LANDSCAPE WALL - WITH SEATING Raised Planter Wall With Integrated Timber Slat Seating
FENCE - POOL 1200mm High Glass Pool Fence & Gate	SEATING WALL - WITH TIMBER SLATS Concrete Plinth Seating Wall With Timber Slat Inserts
FURNITURE & STRUCTURES	
PICNIC SETTING To Future Specification	SUN LOUNGE To Future Specification
DINING / PICNIC TABLE To Future Specification	POT PLANTS To Future Specification
BBQ To Future Specification	
PLANTING LEGEND	
NEW TREE LOCATIONS	
LARGE SHRUB SPECIES Mix Native & Exotic	SHRUBS AND ACCENT PLANT SPECIES Mix Native & Exotic
GRASS / FEATURE PLANT SPECIES Mix Native & Exotic	GROUND COVER SPECIES Mix Native & Exotic
RECOMMENDED SPECIES LIST	
BOTANICAL NAME	COMMON NAME
TREES <i>Archontophoenix cunninghamiana</i> <i>Cupaniopsis anacardioides</i> <i>Magnolia 'Teddy Bear'</i> <i>Plumeria acutifolia</i> <i>Tristanopsis laurina</i> 'Luscious' <i>Waterhousia floribunda</i> 'Green Avenue'	Bangalow Palm Tuckeroo Dwarf Magnolia Frangipani Water gum Waterhousia
LARGE SHRUBS <i>Acmena 'Cherry Surprise'</i> <i>Viburnum odoratissimum</i>	Lilly Pilly Sweet Viburnum
SHRUBS AND ACCENT PLANTS <i>Acmena 'Allyn Magic'</i> <i>Agave attenuata</i> <i>Alternanthera 'Little Ruby'</i> <i>Antropodium 'Matapouri Bay'</i> <i>Asplenium nidus</i> <i>Blechnum gibbum</i> 'Silver Lady' <i>Cycas revoluta</i> <i>Diospyros</i> <i>Doryanthes excelsa</i> <i>Gardenia augusta</i> 'Florida' <i>Phormium tenax</i> <i>Philodendron 'Xanadu'</i> <i>Sansevieria trifasciata</i> <i>Sterlitzia reginea</i> <i>Westringia 'Gray Box'</i> <i>Zamia furfuracea</i>	Dwarf Lilly Pilly Soft Leaf Agave Dwarf Alternanthera Renga Lilly Bird's Nest Fern Silver Lady Fern Cycad Native Rasp Fern Gymea Lily Florida Gardenia NZ Flax Philodendron Mother In-law Tongue Birds of Paradise Coastal Rosemary Cardboard plant
GROUND COVERS & GRASSES <i>Carpobrotus glaucescens</i> <i>Casuarina 'Cousin It'</i> <i>Convolvulus sabatius</i> <i>Dichondra argentea</i> 'Silver Falls' <i>Dichondra repens</i> <i>Dianella 'Cassa Blue'</i> <i>Lomandra 'Tanika'</i> <i>Gardenia radicans</i> <i>Liriope muscari</i> 'Evergreen Giant' <i>Myoporum parvifolium</i> <i>Sarcocoea serpens</i> <i>Trachelospermum jasminoides</i>	Pig Face Casuarina Ground Morning Glory Dichondra Kidney Weed Paroo Lily Mat rush Gardenia Lilly Turf Creeping Boobialla Blue chalk sticks Star Jasmine

D C B A	DP	YZ	DP		22/08/2023	ISSUE FOR DEVELOPMENT APPLICATION ISSUE FOR DEVELOPMENT APPLICATION ISSUE FOR DEVELOPMENT APPLICATION ISSUE FOR DEVELOPMENT APPLICATION
	DP	YZ	DP		23/03/2023	
	DP	YZ	DP		24/02/2023	
NO.	DESIGN	DRAWN	CHECKED	VERD	DATE	AMENDMENT / ISSUE
						NOTES © COPYRIGHT - DRAWINGS TO BE READ IN CONJUNCTION WITH THE SPECIFICATION. - DIMENSIONS ARE IN MILLIMETRES, UNLESS NOTED OTHERWISE. - USE FIGURED DIMENSIONS - DO NOT SCALE FROM DRAWING. - CONTRACTOR MUST VERIFY ALL DIMENSIONS AND EXISTING LEVELS ON SITE PRIOR TO COMMENCEMENT OF WORK OR MAKING ANY SHOP DRAWINGS. ANY DISCREPANCIES TO BE REFERRED TO THE SUPERINTENDENT. - PROVIDE SAMPLES OF ANY SPECIFIED OR PREFERRED MATERIALS OR FINISHES (EG BRICKS, PAVERS) FOR SUPERINTENDENTS APPROVAL PRIOR TO PLACING ORDERS.
						Project Mixed Use Development 118 -122 Corrimal St & 1 Moore Lane Wollongong, NSW Client KOSTO & BLAZE SERVICES P/L & GS & DA PROPERTIES P/L
						Drawing Title LANDSCAPE PLAN GROUND FLOOR - AREA 1 Drg. No. 4192-F201 D Sheet No. 1/3

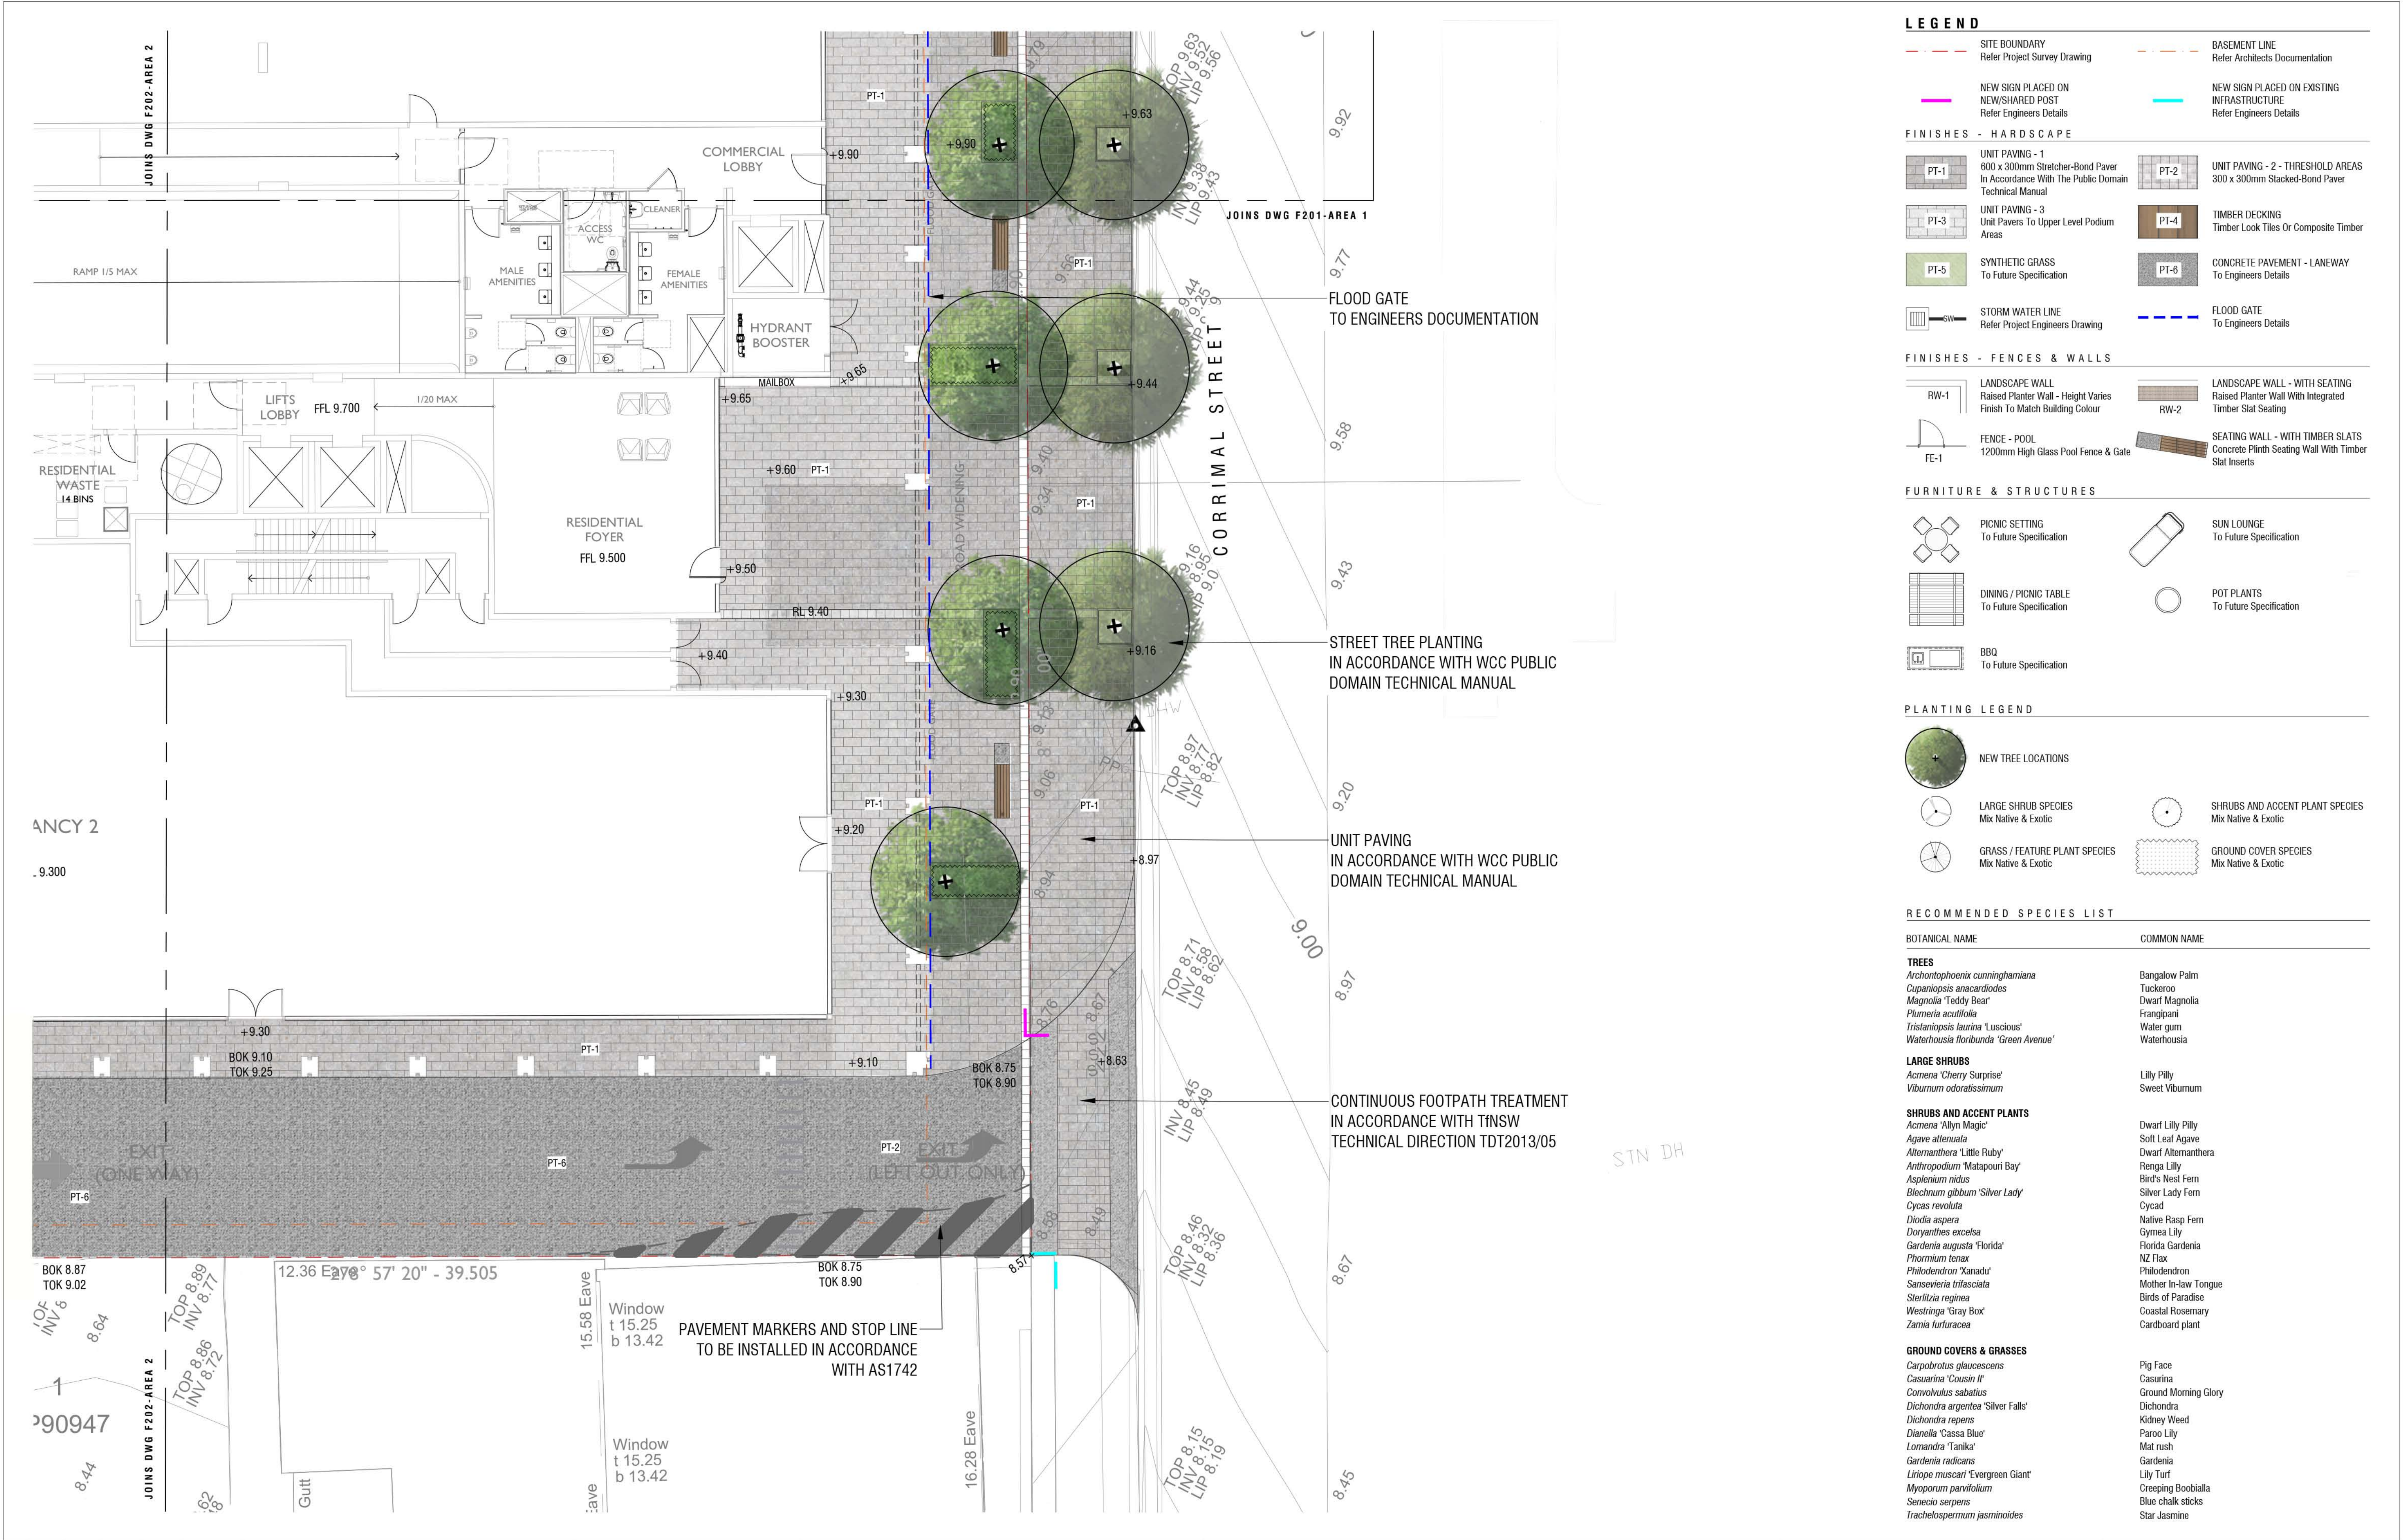

D C B A	DP	YZ	DP		22/08/2023	ISSUE FOR DEVELOPMENT APPLICATION
	DP	YZ	DP		23/03/2023	ISSUE FOR DEVELOPMENT APPLICATION
	DP	YZ	DP		24/02/2023	ISSUE FOR DEVELOPMENT APPLICATION
	DP	YZ	DP		08/02/2022	ISSUE FOR DEVELOPMENT APPLICATION
NO.	DESIGN	DRAWN	CHECKED	VER'D	DATE	AMENDMENT / ISSUE

NOTES

© COPYRIGHT

DRAWINGS TO BE READ IN CONJUNCTION WITH THE SPECIFICATION.

DIMENSIONS ARE IN MILLIMETRES, UNLESS NOTED OTHERWISE.

USE FIGURED DIMENSIONS - DO NOT SCALE FROM DRAWINGS.

CONTRACTOR MUST VERIFY ALL DIMENSIONS AND EXISTING LEVELS ON SITE PRIOR TO COMMENCEMENT OF WORK OR MAKING ANY SHOP DRAWINGS. ANY DISCREPANCIES TO BE REFERRED TO THE SUPERINTENDENT.

PROVIDE SAMPLES OF ANY SPECIFIED OR PRESERBED MATERIALS OR FINISHES (EG BRICKS, PAVERS) FOR SUPERINTENDENTS APPROVAL PRIOR TO PLACING ORDERS.

Project

Mixed Use Development
118 -122 Corrmal St & 1 Moore Lane
Wollongong, NSW

Client

KOSTO & BLAZE SERVICES P/L
& GS & DA PROPERTIES P/L

Drawing Title


LANDSCAPE PLAN
GROUND FLOOR - AREA 3

Drg. No.

4192-F203 D

Sheet No.

3/3

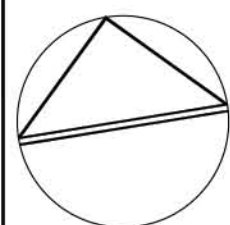

Project	Mixed Use Development 118 -122 Corrimal St & 1 Moore Lane Wollongong, NSW	Drawing Title LANDSCAPE PLAN GROUND FLOOR - AREA 3	
	Client KOSTO & BLAZE SERVICES P/L & GS & DA PROPERTIES P/L		Sheet No. 3/3
		Drg. No. 4192-F203 D	



LEGEND

SITE BOUNDARY

Refer Project Survey Drawing

BASEMENT LINE

Refer Architects Documentation

FINISHES - HARDSCAPE

PT-1

UNIT PAVING - 1

600 x 300mm Stretcher-Bond Paver

In Accordance With The Public Domain Technical Manual

PT-2

UNIT PAVING - 2

300 x 300mm Stacked-Bond Paver

PT-3

UNIT PAVING - 3

Unit Pavers To Upper Level Podium Areas

PT-4

TIMBER DECKING

Timber Look Tiles Or Composite Timber

PT-5

SYNTHETIC GRASS

To Future Specification

PT-6

UNIT PAVING - 4

Unit Pavers To Upper Level Podium Areas 400 x 400mm

STORM WATER LINE

Refer Project Engineers Drawing

FINISHES - FENCES & WALLS

RW-1

LANDSCAPE WALL

Raised Planter Wall - Height Varies

Finish To Match Building Colour

RW-2

LANDSCAPE WALL - WITH SEATING

Raised Planter Wall With Integrated Timber Slat Seating

FE-1

FENCE - POOL

1200mm High Glass Pool Fence & Gate

SEATING WALL - WITH TIMBER SLATS

Concrete Plinth Seating Wall With Timber Slat Inserts

FURNITURE & STRUCTURES

PICNIC SETTING

To Future Specification

SUN LOUNGE

To Future Specification

DINING / PICNIC TABLE

To Future Specification

POT PLANTS

To Future Specification

BBQ

To Future Specification

PERGOLA

To Future Specification

PLANTING LEGEND

NEW TREE LOCATIONS

LARGE SHRUB SPECIES

Mix Native & Exotic

GRASS / FEATURE PLANT SPECIES

Mix Native & Exotic

SHRUBS AND ACCENT PLANT SPECIES

Mix Native & Exotic

GROUND COVER SPECIES

Mix Native & Exotic

D	DP	YZ	DP	not	22/08/2023	ISSUE FOR DEVELOPMENT APPLICATION
C	DP	YZ	DP	not	23/03/2023	ISSUE FOR DEVELOPMENT APPLICATION
B	DP	YZ	DP	not	24/02/2023	ISSUE FOR DEVELOPMENT APPLICATION
A	DP	YZ	DP	not	08/02/2022	ISSUE FOR DEVELOPMENT APPLICATION
NO.	DESIGN	DRAWN	CHECKED	VER'D	DATE	AMENDMENT / ISSUE

NOTES

© COPYRIGHT

- DRAWINGS TO BE READ IN CONJUNCTION WITH THE SPECIFICATION.

- DIMENSIONS ARE IN MILLIMETRES, UNLESS NOTED OTHERWISE.

- USE FIGURED DIMENSIONS - DO NOT SCALE FROM DRAWING.

- CONTRACTOR MUST VERIFY ALL DIMENSIONS AND EXISTING LEVELS ON SITE PRIOR TO COMMENCEMENT OF WORK OR MAKING ANY SHOP DRAWINGS. ANY DISCREPANCIES TO BE REFERRED TO THE SUPERINTENDENT.

- PROVIDE SAMPLES OF ANY SPECIFIED OR PREFERRED MATERIALS OR FINISHES (EG BRICKS, PAVERS) FOR SUPERINTENDENTS APPROVAL PRIOR TO PLACING ORDERS.


Project

Mixed Use Development
118 -122 Corrimal St & 1 Moore Lane
Wollongong, NSW

Client

KOSTO & BLAZE SERVICES P/L
& GS & DA PROPERTIES P/L

Drawing Title		Sheet No.
LANDSCAPE PLAN LEVEL 1 - AREA 1		
Drg. No.	4192-F301 D	1/3

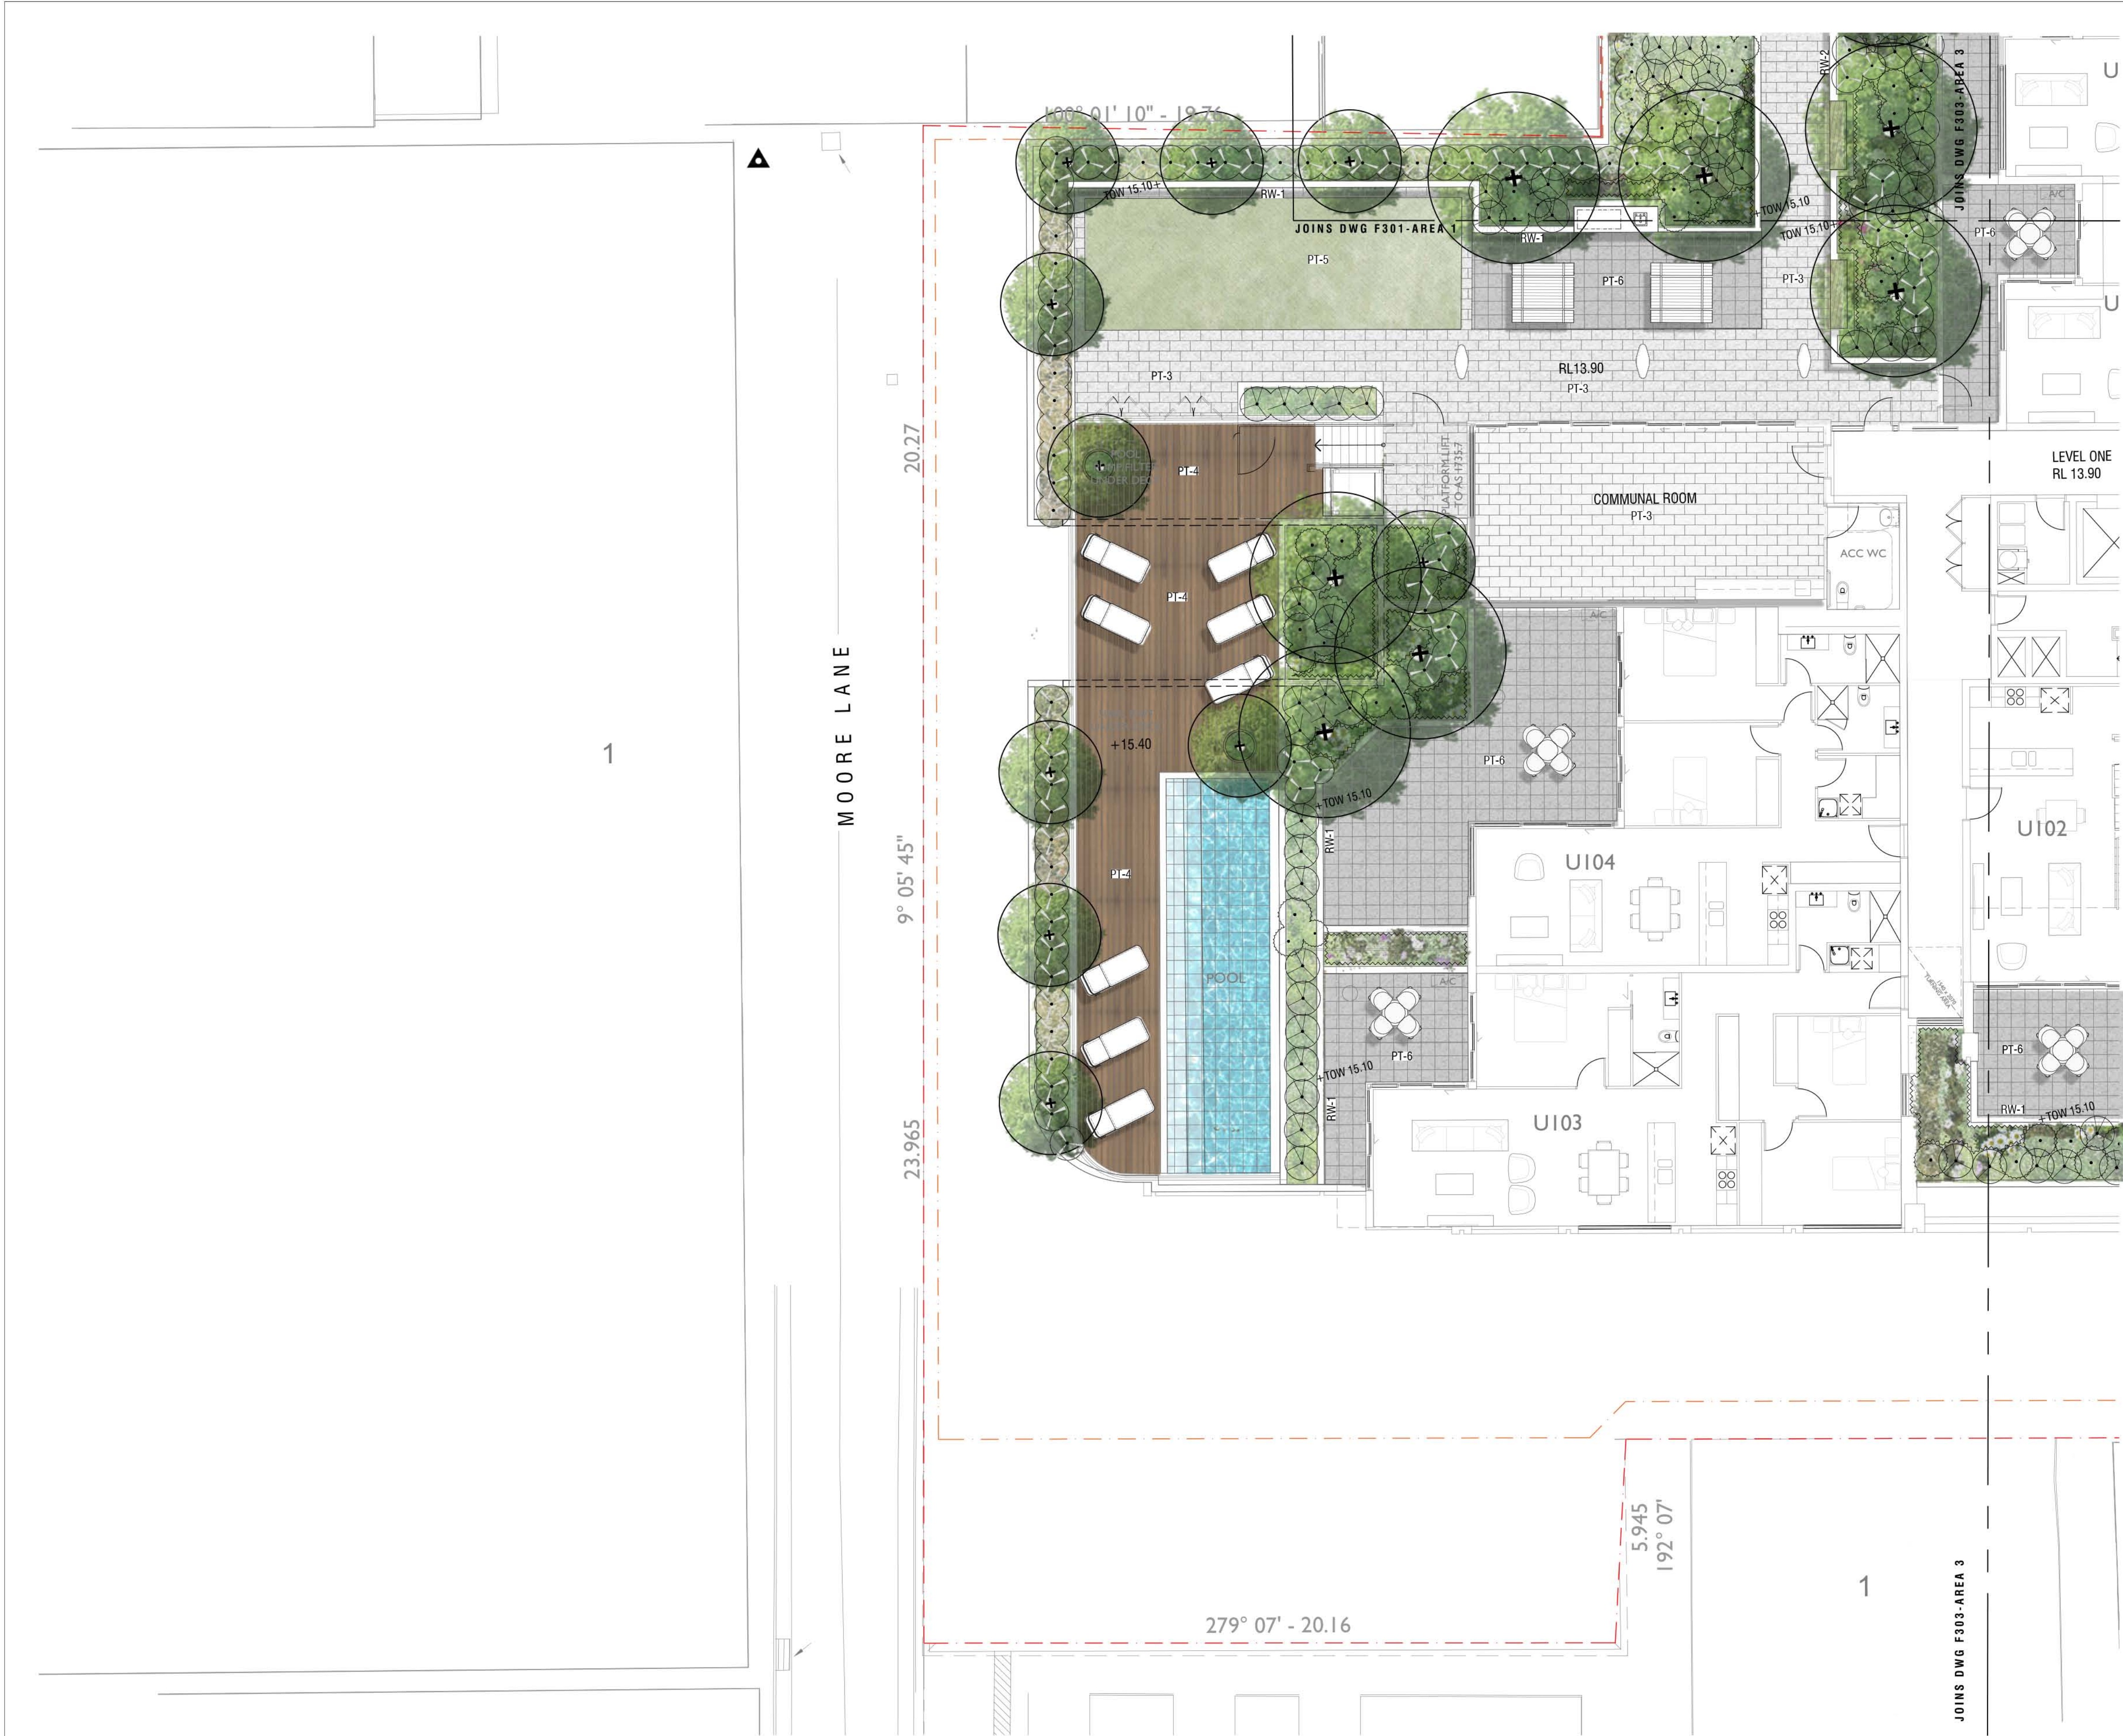

LEGEND

- FINISHES - HARDSCAPE**
- | | |
|---|---|
| PT-1
UNIT PAVING - 1
600 x 300mm Stretcher-Bond Paver
In Accordance With The Public Domain
Technical Manual | PT-2
UNIT PAVING - 2
300 x 300mm Stacked-Bond Paver |
| PT-3
UNIT PAVING - 3
Unit Pavers To Upper Level Podium
Areas | PT-4
TIMBER DECKING
Timber Look Tiles Or Composite Timber |
| PT-5
SYNTHETIC GRASS
To Future Specification | PT-6
UNIT PAVING - 4
Unit Pavers To Upper Level Podium Areas
400 x 400mm |
- STORM WATER LINE
Refer Project Engineers Drawing

- FINISHES - FENCES & WALLS**
- | | |
|--|---|
| RW-1
LANDSCAPE WALL
Raised Planter Wall - Height Varies
Finish To Match Building Colour | RW-2
LANDSCAPE WALL - WITH SEATING
Raised Planter Wall With Integrated
Timber Slat Seating |
| FE-1
FENCE - POOL
1200mm High Glass Pool Fence & Gate | SEATING WALL - WITH TIMBER SLATS
Concrete Plinth Seating Wall With Timber
Slat Inserts |

- FURNITURE & STRUCTURES**
- | | |
|--|---------------------------------------|
| PICNIC SETTING
To Future Specification | SUN LOUNGE
To Future Specification |
| DINING / PICNIC TABLE
To Future Specification | POT PLANTS
To Future Specification |
| BBQ
To Future Specification | PERGOLA
To Future Specification |

- PLANTING LEGEND**
- | | |
|--|--|
| NEW TREE LOCATIONS | SHRUBS AND ACCENT PLANT SPECIES
Mix Native & Exotic |
| LARGE SHRUB SPECIES
Mix Native & Exotic | GROUND COVER SPECIES
Mix Native & Exotic |
| GRASS / FEATURE PLANT SPECIES
Mix Native & Exotic | |

RECOMMENDED SPECIES LIST

BOTANICAL NAME	COMMON NAME
TREES	
<i>Archontophoenix cunninghamiana</i>	Bangalow Palm
<i>Cupaniopsis anacardioides</i>	Tuckeroo
<i>Magnolia 'Teddy Bear'</i>	Dwarf Magnolia
<i>Plumeria acutifolia</i>	Frangipani
<i>Tristanopsis laurina</i> 'Luscious'	Water gum
<i>Waterhousia floribunda</i> 'Green Avenue'	Waterhousia
LARGE SHRUBS	
<i>Acmena 'Cherry Surprise'</i>	Lilly Pilly
<i>Viburnum odoratissimum</i>	Sweet Viburnum
SHRUBS AND ACCENT PLANTS	
<i>Acmena 'Alynn Magic'</i>	Dwarf Lilly Pilly
<i>Agave attenuata</i>	Soft Leaf Agave
<i>Alternanthera 'Little Ruby'</i>	Dwarf Alternanthera
<i>Antrodiastrum 'Matapouri Bay'</i>	Renga Lilly
<i>Asplenium nidus</i>	Bird's Nest Fern
<i>Blechnum gibbum</i> 'Silver Lady'	Silver Lady Fern
<i>Cycas revoluta</i>	Cycad
<i>Diospyros aspera</i>	Native Rasp Fern
<i>Doryanthes excelsa</i>	Gymea Lily
<i>Gardenia augusta</i> 'Florida'	Florida Gardenia
<i>Phormium tenax</i>	NZ Flax
<i>Philodendron 'Xanadu'</i>	Philodendron
<i>Sansevieria trifasciata</i>	Mother In-law Tongue
<i>Sterlitia reginea</i>	Birds of Paradise
<i>Westringia 'Gray Box'</i>	Coastal Rosemary
<i>Zamia furfuracea</i>	Cardboard plant
GROUND COVERS & GRASSES	
<i>Carpobrotus glaucescens</i>	Pig Face
<i>Casuarina 'Cousin It'</i>	Casuarina
<i>Convolvulus sabatius</i>	Ground Morning Glory
<i>Dichondra argentea</i> 'Silver Falls'	Dichondra
<i>Dichondra repens</i>	Kidney Weed
<i>Dianella 'Cassa Blue'</i>	Paroo Lily
<i>Lomandra 'Tanika'</i>	Mat rush
<i>Gardenia radicans</i>	Gardenia
<i>Liriope muscari</i> 'Evergreen Giant'	Lily Turf
<i>Myoporum parvifolium</i>	Creeeping Boobialla
<i>Sarcocolla serpens</i>	Blue chalk sticks
<i>Trachelospermum jasminoides</i>	Star Jasmine

D C A	DP	YZ	DP		22/08/2023	ISSUE FOR DEVELOPMENT APPLICATION
	DP	YZ	DP		23/03/2023	ISSUE FOR DEVELOPMENT APPLICATION
	DP	YZ	DP		24/02/2023	ISSUE FOR DEVELOPMENT APPLICATION
	DP	YZ	DP		08/02/2022	ISSUE FOR DEVELOPMENT APPLICATION
NO.	DESIGN	DRAWN	CHECKED	VERD	DATE	AMENDMENT / ISSUE

NOTES

© COPYRIGHT

- DRAWINGS TO BE READ IN CONJUNCTION WITH THE SPECIFICATION.
- DIMENSIONS ARE IN MILLIMETRES, UNLESS NOTED OTHERWISE.
- USE FIGURED DIMENSIONS - DO NOT SCALE FROM DRAWING.
- CONTRACTOR MUST VERIFY ALL DIMENSIONS AND EXISTING LEVELS ON SITE PRIOR TO COMMENCEMENT OF WORK OR MAKING ANY SHOP DRAWINGS. ANY DISCREPANCIES TO BE REFERRED TO THE SUPERINTENDENT.
- PROVIDE SAMPLES OF ANY SPECIFIED OR PREFERRED MATERIALS OR FINISHES (EG BRICKS, PAVERS) FOR SUPERINTENDENTS APPROVAL PRIOR TO PLACING ORDERS.

0 1 2 3 4 5m

1:100 @ A1 1:200 @ A3

Project

Mixed Use Development
118 -122 Corrimal St & 1 Moore Lane
Wollongong, NSW

Client

KOSTO & BLAZE SERVICES P/L
& GS & DA PROPERTIES P/L

Drawing Title

LANDSCAPE PLAN
LEVEL 1 - AREA 2

Drg. No.

4192-F302 D

Sheet No.

2/3



LEGEND

- SITE BOUNDARY
Refer Project Survey Drawing
- BASEMENT LINE
Refer Architects Documentation

FINISHES - HARDSCAPE

- UNIT PAVING - 1
600 x 300mm Stretcher-Bond Paver
In Accordance With The Public Domain
Technical Manual
- UNIT PAVING - 2
300 x 300mm Stacked-Bond Paver
- UNIT PAVING - 3
Unit Pavers To Upper Level Podium
Areas
- TIMBER DECKING
Timber Look Tiles Or Composite Timber
- SYNTHETIC GRASS
To Future Specification
- UNIT PAVING - 4
Unit Pavers To Upper Level Podium Areas
400 x 400mm
- STORM WATER LINE
Refer Project Engineers Drawing

FINISHES - FENCES & WALLS

- LANDSCAPE WALL
Raised Planter Wall - Height Varies
Finish To Match Building Colour
- LANDSCAPE WALL - WITH SEATING
Raised Planter Wall With Integrated
Timber Slat Seating
- FENCE - POOL
1200mm High Glass Pool Fence & Gate
- SEATING WALL - WITH TIMBER SLATS
Concrete Plinth Seating Wall With Timber
Slat Inserts

FURNITURE & STRUCTURES

- PICNIC SETTING
To Future Specification
- SUN LOUNGE
To Future Specification
- DINING / PICNIC TABLE
To Future Specification
- POT PLANTS
To Future Specification
- BBQ
To Future Specification
- PERGOLA
To Future Specification


PLANTING LEGEND

- NEW TREE LOCATIONS
- LARGE SHRUB SPECIES
Mix Native & Exotic
- SHRUBS AND ACCENT PLANT SPECIES
Mix Native & Exotic
- GRASS / FEATURE PLANT SPECIES
Mix Native & Exotic
- GROUND COVER SPECIES
Mix Native & Exotic

RECOMMENDED SPECIES LIST

BOTANICAL NAME	COMMON NAME
TREES	
<i>Archontophoenix cunninghamiana</i>	Bangalow Palm
<i>Cupaniopsis anacardioides</i>	Tuckeroo
<i>Magnolia 'Teddy Bear'</i>	Dwarf Magnolia
<i>Plumeria acutifolia</i>	Frangipani
<i>Tristanopsis laurina</i> 'Luscious'	Water gum
<i>Waterhousea floribunda</i> 'Green Avenue'	Waterhousea
LARGE SHRUBS	
<i>Acmena 'Cherry Surprise'</i>	Lilly Pilly
<i>Viburnum odoratissimum</i>	Sweet Viburnum
SHRUBS AND ACCENT PLANTS	
<i>Acmena 'Alynn Magic'</i>	Dwarf Lilly Pilly
<i>Agave attenuata</i>	Soft Leaf Agave
<i>Alternanthera 'Little Ruby'</i>	Dwarf Alternanthera
<i>Antropodium 'Matapouri Bay'</i>	Renga Lilly
<i>Asplenium nidus</i>	Bird's Nest Fern
<i>Blechnum gibbum</i> 'Silver Lady'	Silver Lady Fern
<i>Cycas revoluta</i>	Cycad
<i>Diella aspera</i>	Native Rasp Fern
<i>Doryanthes excelsa</i>	Gymea Lily
<i>Gardenia augusta</i> 'Florida'	Florida Gardenia
<i>Phormium tenax</i>	NZ Flax
<i>Philodendron 'Xanadu'</i>	Philodendron
<i>Sansevieria trifasciata</i>	Mother In-law Tongue
<i>Sterlitia reginea</i>	Birds of Paradise
<i>Westringia 'Gray Box'</i>	Coastal Rosemary
<i>Zamia furturacea</i>	Cardboard plant
GROUND COVERS & GRASSES	
<i>Carpobrotus glaucescens</i>	Pig Face
<i>Casuarina 'Cousin It'</i>	Casuarina
<i>Convolvulus sabatius</i>	Ground Morning Glory
<i>Dichondra argentea</i> 'Silver Falls'	Dichondra
<i>Dichondra repens</i>	Kidney Weed
<i>Dianella 'Cassa Blue'</i>	Paroo Lily
<i>Lomandra 'Tanika'</i>	Mat rush
<i>Gardenia radicans</i>	Gardenia
<i>Liriope muscari</i> 'Evergreen Giant'	Lily Turf
<i>Myoporum parvifolium</i>	Creeping Boobialla
<i>Senecio serpens</i>	Blue chalk sticks
<i>Trachelospermum jasminoides</i>	Star Jasmine

D C B A	DP	YZ	DP		22/08/2023	ISSUE FOR DEVELOPMENT APPLICATION ISSUE FOR DEVELOPMENT APPLICATION ISSUE FOR DEVELOPMENT APPLICATION ISSUE FOR DEVELOPMENT APPLICATION	NOTES © COPYRIGHT - DRAWINGS TO BE READ IN CONJUNCTION WITH THE SPECIFICATION. - DIMENSIONS ARE IN MILLIMETRES, UNLESS NOTED OTHERWISE. - USE FIGURED DIMENSIONS - DO NOT SCALE FROM DRAWING. - CONTRACTOR MUST VERIFY ALL DIMENSIONS AND EXISTING LEVELS ON SITE PRIOR TO COMMENCEMENT OF WORK OR MAKING ANY SHOP DRAWINGS. ANY DISCREPANCIES TO BE REFERRED TO THE SUPERINTENDENT. - PROVIDE SAMPLES OF ANY SPECIFIED OR PREFERRED MATERIALS OR FINISHES (EG.BRICKS, PAVERS) FOR SUPERINTENDENTS APPROVAL PRIOR TO PLACING ORDERS.			Project Mixed Use Development 118 -122 Corrimal St & 1 Moore Lane Wollongong, NSW Client KOSTO & BLAZE SERVICES P/L & GS & DA PROPERTIES P/L	Drawing Title LANDSCAPE PLAN LEVEL 1 - AREA 3	
	DP	YZ	DP		Org. No. 4192-F303 D						Sheet No. 3/3	
	DP	YZ	DP									
	NO.	DESIGN	DRAWN		CHECKED							VER'D

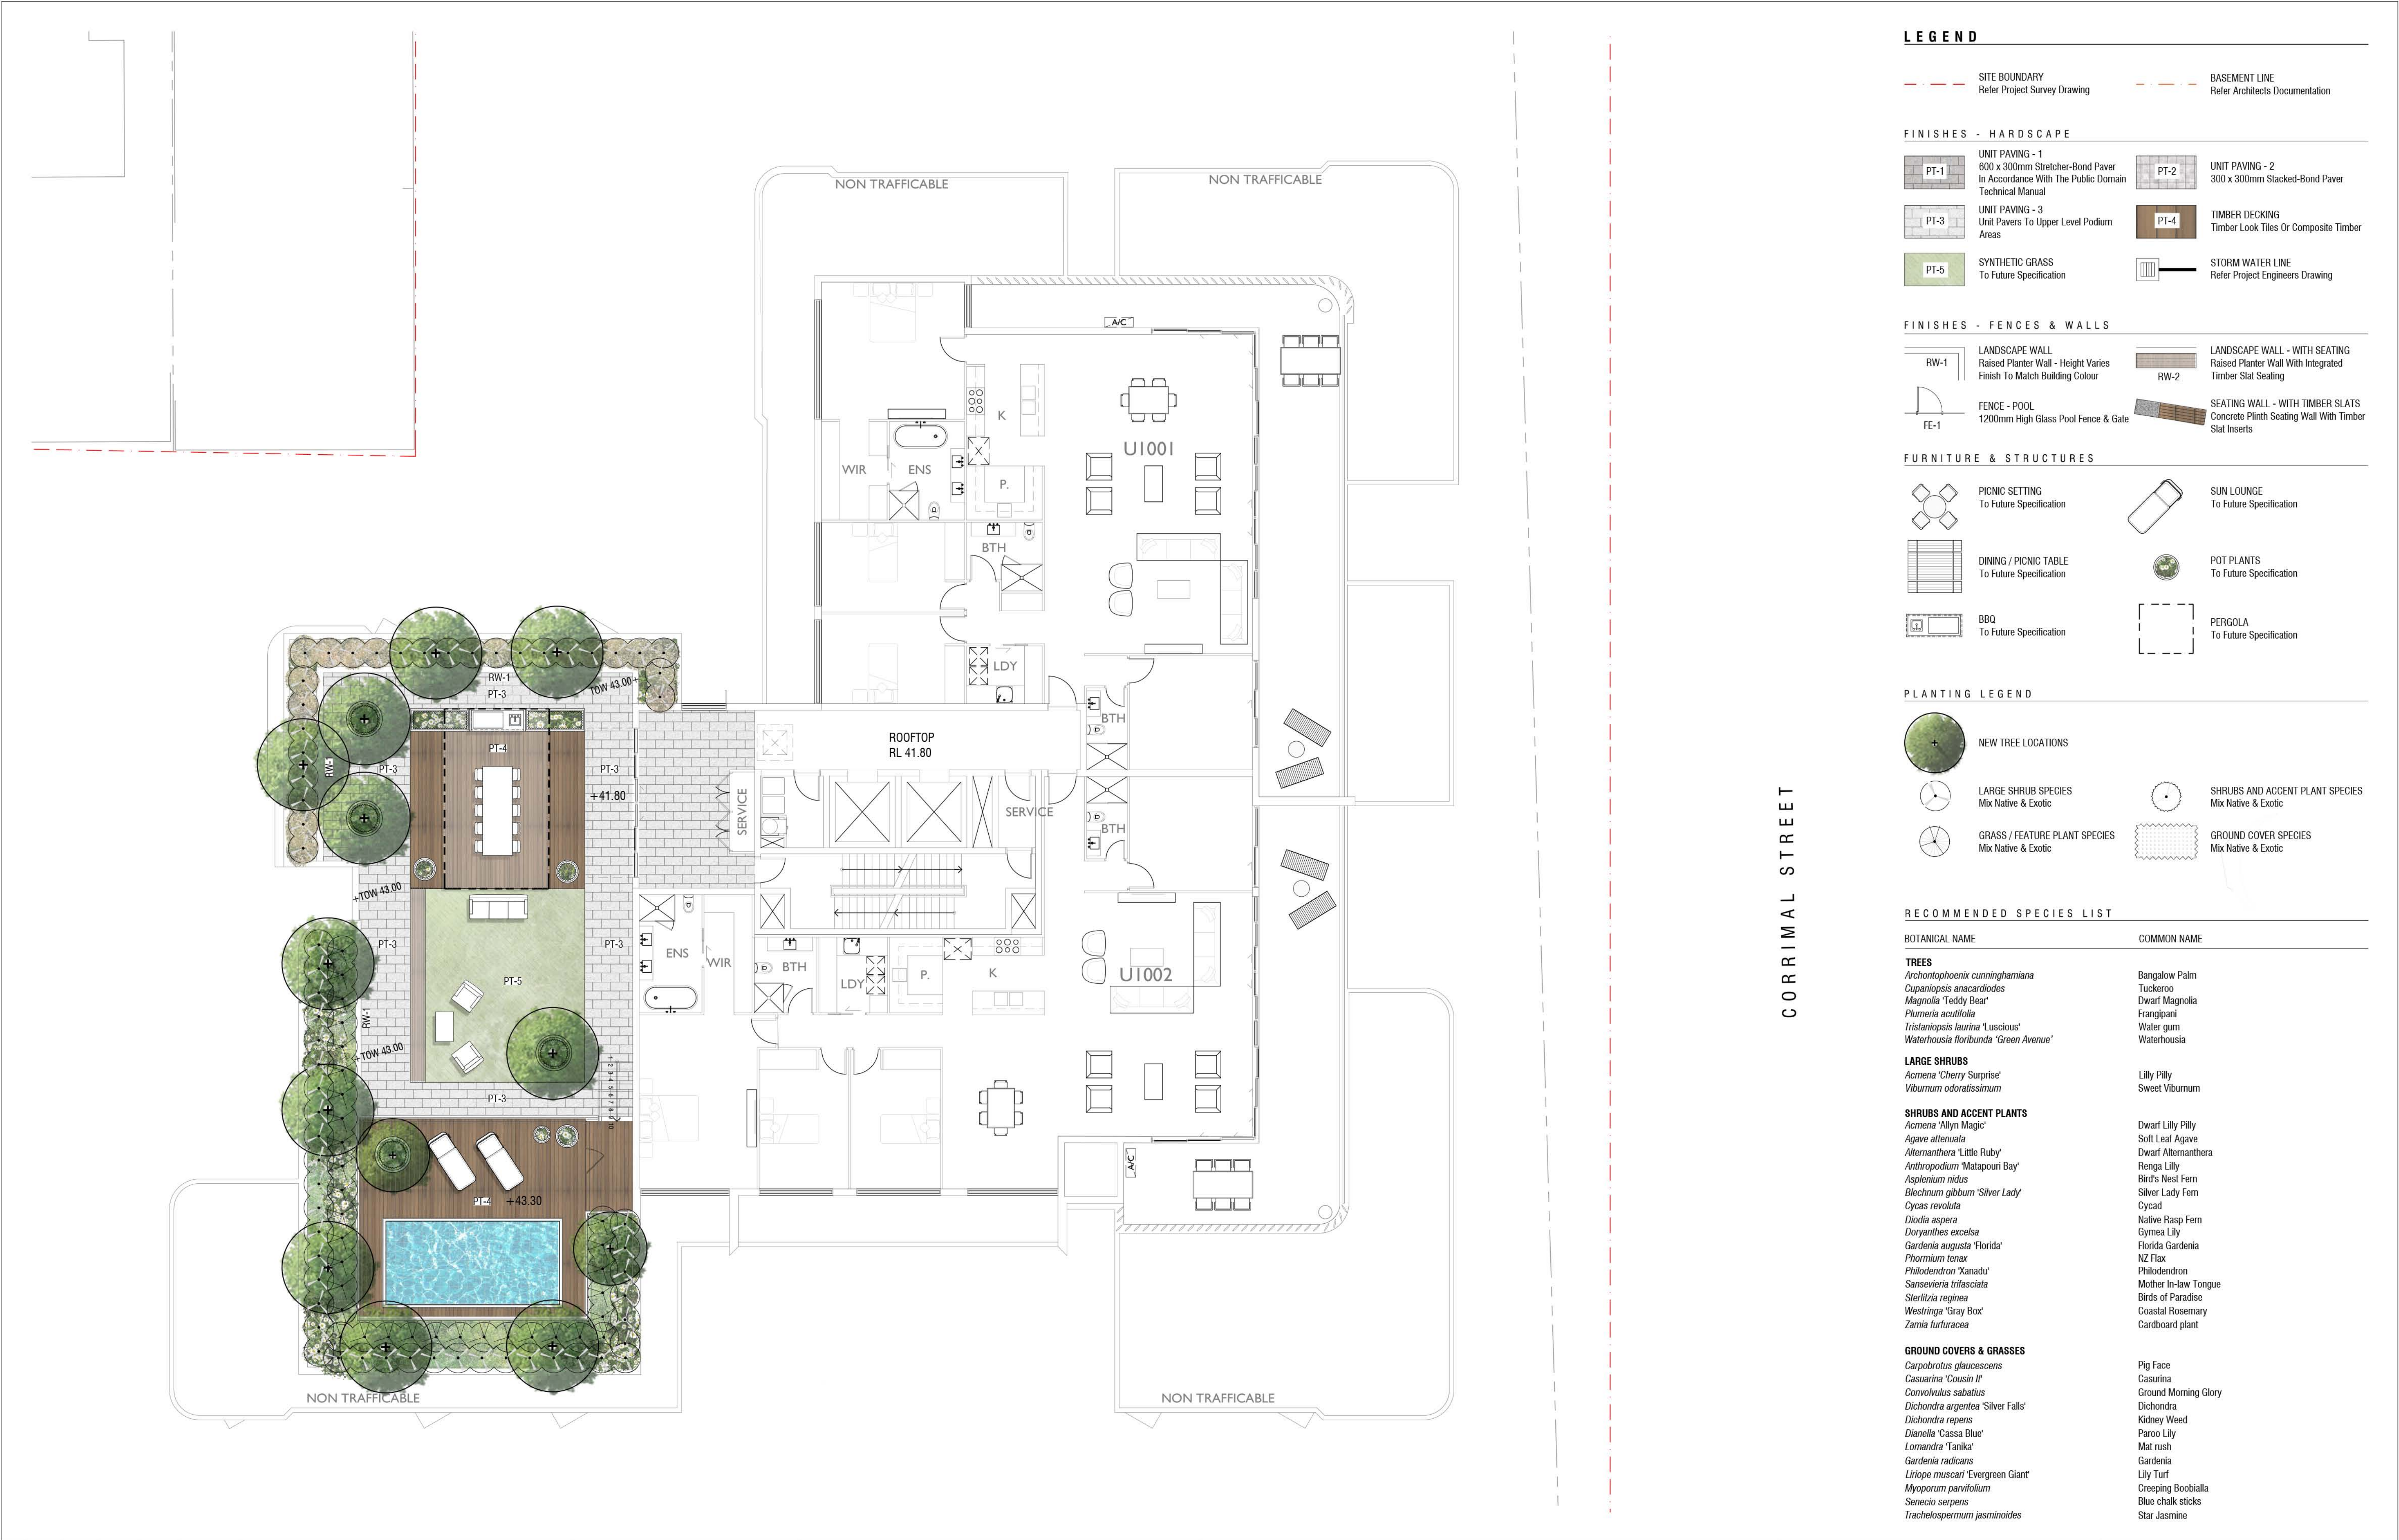

D	DP	YZ	DP		22/08/2023	ISSUE FOR DEVELOPMENT APPLICATION
C	DP	YZ	DP		23/03/2023	ISSUE FOR DEVELOPMENT APPLICATION
B	DP	YZ	DP		24/02/2023	ISSUE FOR DEVELOPMENT APPLICATION
A	DP	YZ	DP		08/02/2022	ISSUE FOR DEVELOPMENT APPLICATION
NO. DESIGN DRAWN CHECKED VER'D				DATE	AMENDMENT / ISSUE	
NOTES © COPYRIGHT - DRAWINGS TO BE READ IN CONJUNCTION WITH THE SPECIFICATION. - DIMENSIONS ARE IN MILLIMETRES, UNLESS NOTED OTHERWISE. - USE FIGURED DIMENSIONS - DO NOT SCALE FROM DRAWING. - CONTRACTOR MUST VERIFY ALL DIMENSIONS AND EXISTING LEVELS ON SITE PRIOR TO COMMENCEMENT OF WORK OR MAKING ANY SHOP DRAWINGS. ANY DISCREPANCIES TO BE REFERRED TO THE SUPERINTENDENT. - PROVIDE SAMPLES OF ANY SPECIFIED OR PREFERRED MATERIALS OR FINISHES (EG BRICKS, PAVERS) FOR SUPERINTENDENTS APPROVAL PRIOR TO PLACING ORDERS.						
012345m 1:100 @ A1 1:200 @ A3						
 Project Mixed Use Development 118 -122 Corrimal St & 1 Moore Lane Wollongong, NSW Client KOSTO & BLAZE SERVICES P/L & GS & DA PROPERTIES P/L						
Drawing Title LANDSCAPE PLAN ROOFTOP Drg. No. 4192-F401 D Sheet No. 1/1						