


| DRAWING REGISTER |                                   |          |            |
|------------------|-----------------------------------|----------|------------|
| SHEET No.        | SHEET NAME                        | REVISION | DATE       |
| A00.01           | COVER SHEET - LOCATION PLAN       | P2       | 08/06/2023 |
| A00.05           | SITE PLAN ANALYSIS                | P1       | 06/10/2022 |
| A00.06           | NOTIFICATION PLAN                 | P2       | 08/06/2023 |
| A02.02           | SITE PLAN                         | P2       | 08/06/2023 |
| A02.03           | 3D ISOMETRIC                      | P1       | 06/10/2022 |
| A02.04           | 3D ISOMETRIC                      | P1       | 06/10/2022 |
| A02.05           | 3D PERSPECTIVE OVERALL VIEW       | P1       | 06/10/2022 |
| A02.06           | 3D PERSPECTIVE VIEW               | P1       | 06/10/2022 |
| A02.07           | 3D PERSPECTIVE VIEW               | P1       | 06/10/2022 |
| A02.08           | 3D PERSPECTIVE VIEW               | P1       | 06/10/2022 |
| A02.09           | 3D PERSPECTIVE VIEW               | P1       | 06/10/2022 |
| A02.10           | 3D PERSPECTIVE VIEW               | P1       | 06/10/2022 |
| A06.00           | UNDERCROFT PLAN                   | P3       | 08/06/2023 |
| A06.01           | GROUND LEVEL PLAN                 | P3       | 08/06/2023 |
| A06.02           | LEVEL 1                           | P2       | 08/06/2023 |
| A06.03           | ROOF PLAN                         | P2       | 08/06/2023 |
| A10.01           | ELEVATIONS                        | P2       | 11/04/2023 |
| A10.02           | ELEVATIONS                        | P2       | 11/04/2023 |
| A11.10           | SECTIONS                          | P1       | 06/10/2022 |
| A12.10           | SOLAR STUDY                       | P2       | 08/06/2023 |
| A12.20           | GLAR & CARPARKING ANALYSIS        | P2       | 08/06/2023 |
| A12.21           | PROPOSED CONCEPT SUBDIVISION PLAN | P1       | 06/10/2022 |
| A60.01           | SIGNAGE PLAN                      | P1       | 06/10/2022 |
| A70.01           | EXTERNAL FINISHES                 | P1       | 06/10/2022 |

# GOOGONG TOWN CENTRE

## ARCHITECTURAL DOCUMENTATION

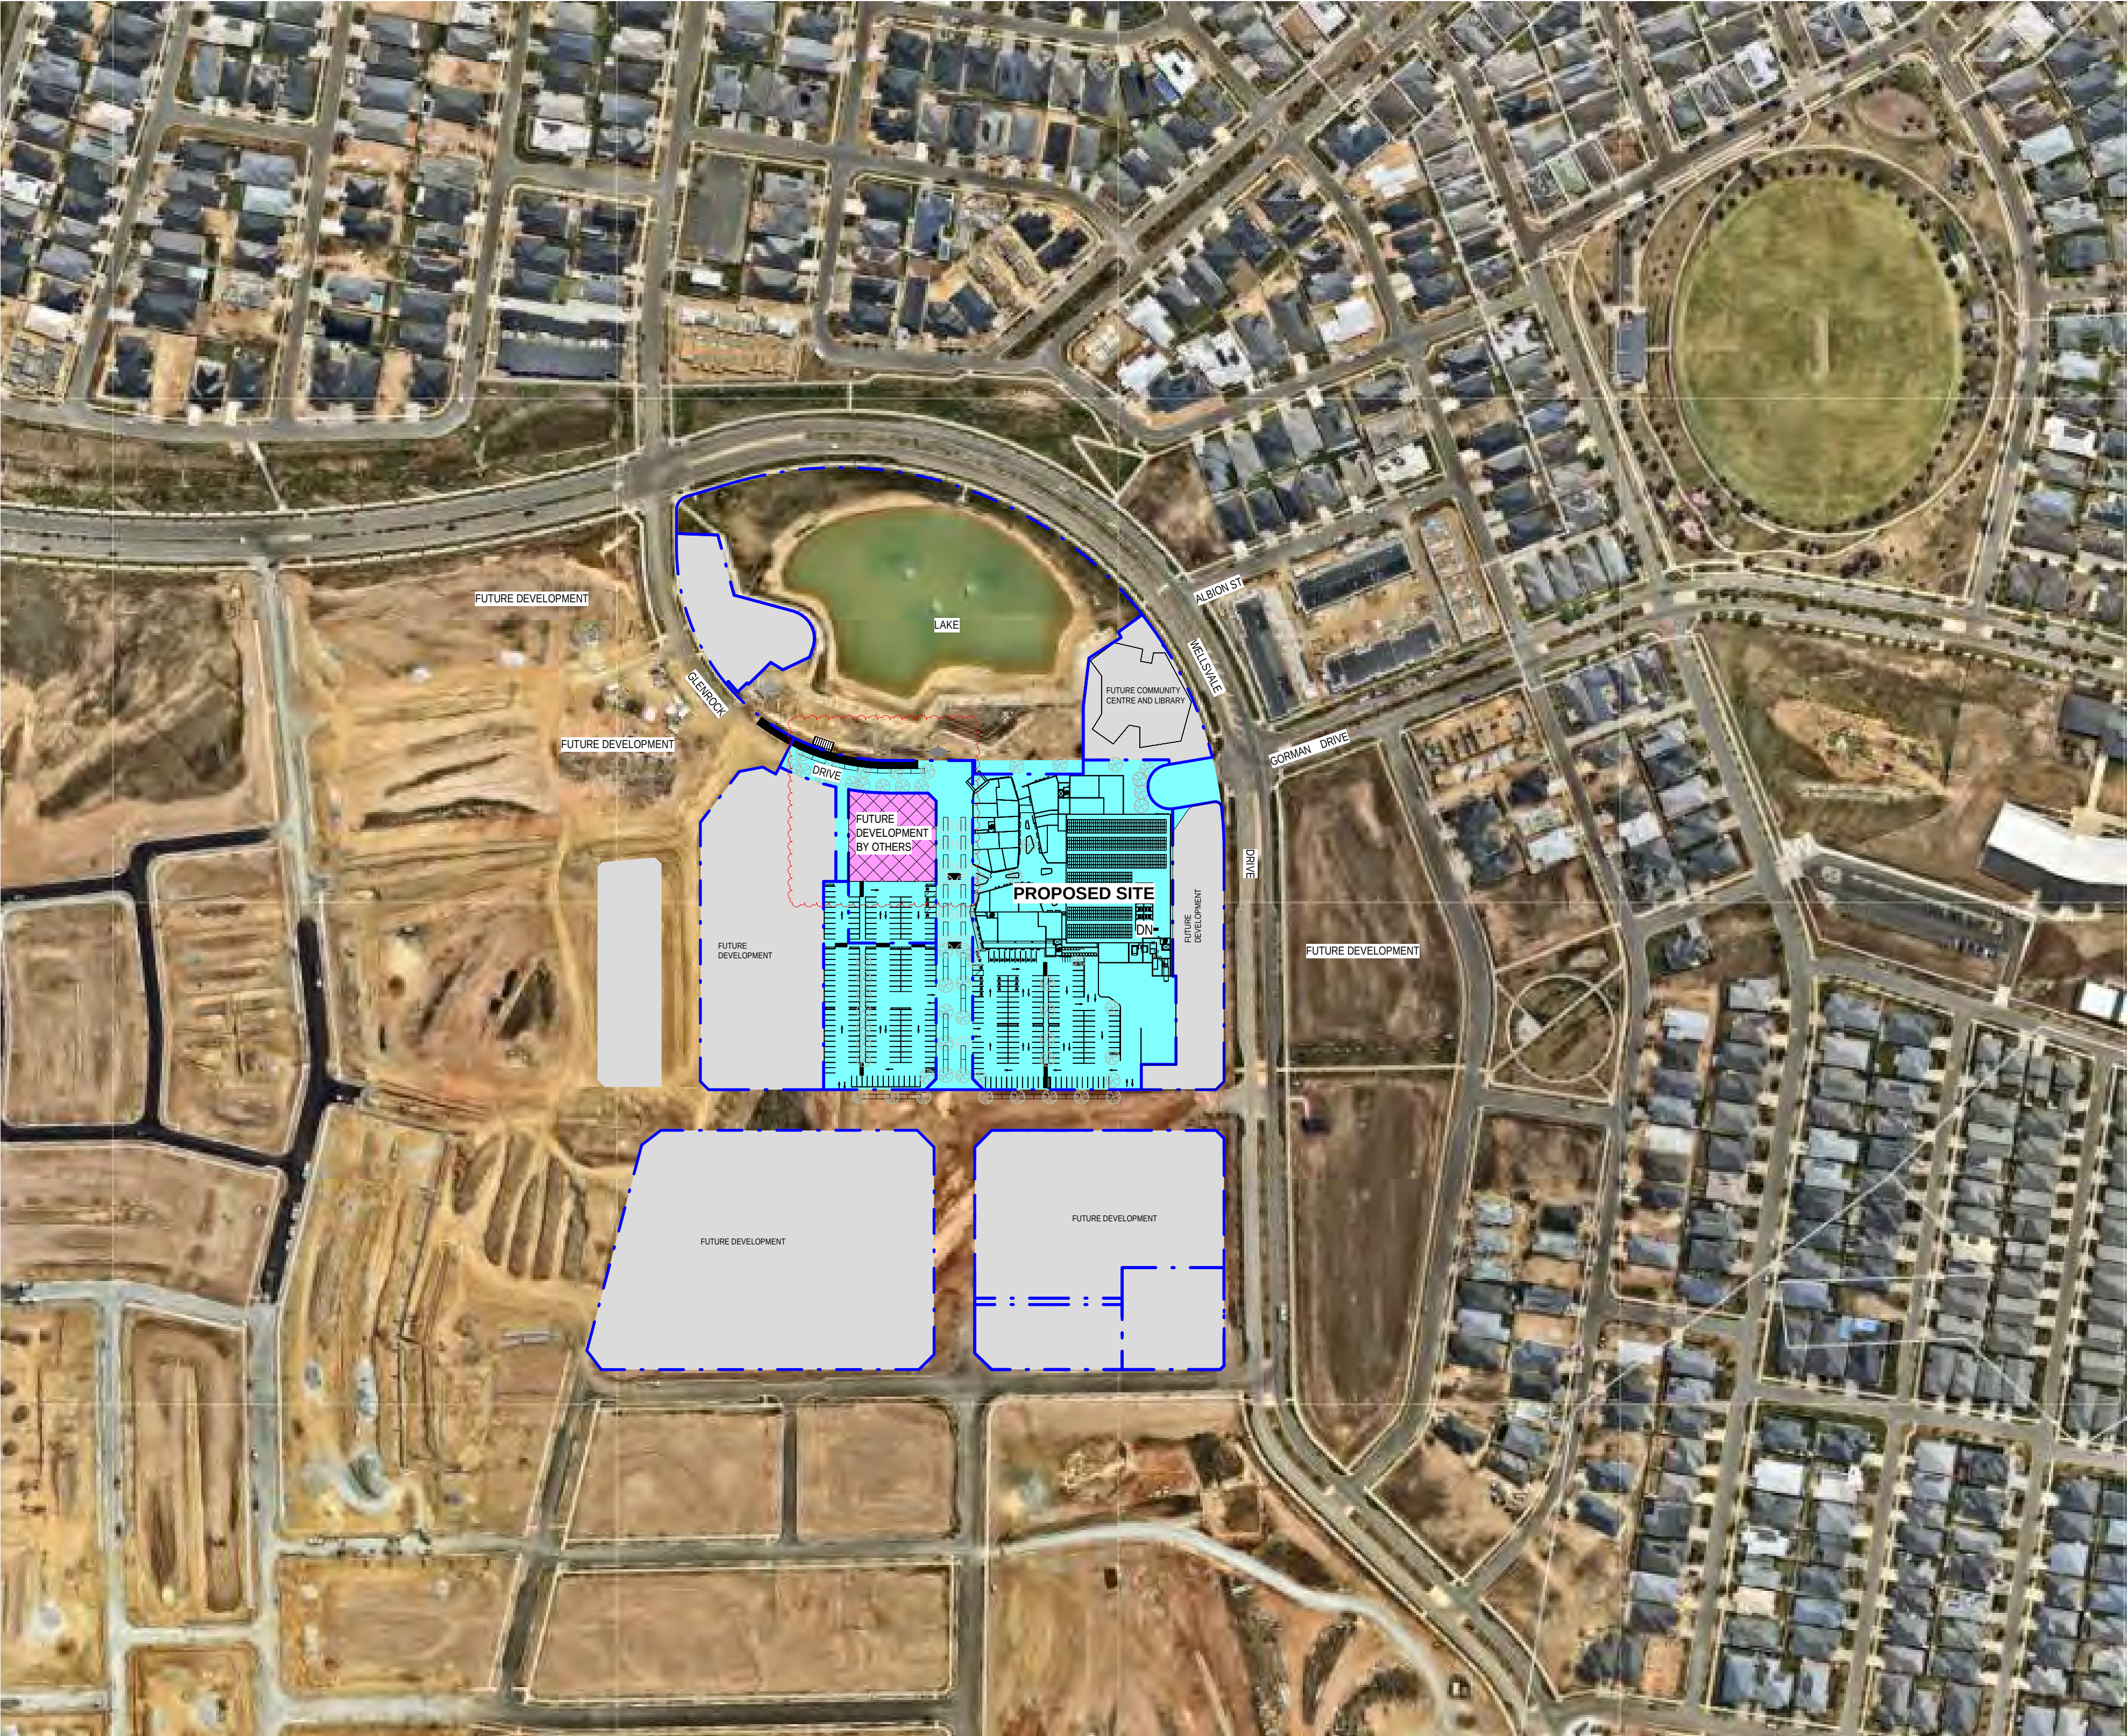

SCOPE OF WORKS

PROPOSED WORKS

CONCEPT APPROVAL FOR PUB  
APPLICATION FOR PUB (DA.2023.0114)


1 LOCATION PLAN  
1 : 2000

GOOGONG TOWN CENTRE  
LOT 641 / DP1281684

| ISSUE DATE    | DESCRIPTION                        |
|---------------|------------------------------------|
| P1 06/10/2022 | ISSUED FOR DEVELOPMENT APPLICATION |
| P2 08/06/2023 | ISSUED FOR DEVELOPMENT APPLICATION |

COVER SHEET - LOCATION PLAN

A00.01 DA- P2  
@ A1

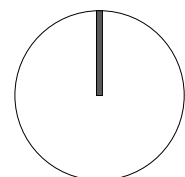


82 Alexander Street  
Crows Nest, NSW 2065  
ABN 43 092 960 499  
T +61 2 9437 0511  
www.bngrouponline.com

**BN** Architecture  
Urban Design  
Masterplanning  
Graphics  
Interiors




**DEVELOPMENT APPLICATION**  
All dimensions to be checked on site, written dimensions only to be used. Do not scale from drawings. Copyright of the design shown herein is retained by the Architect. Written authority is required for any reproduction.

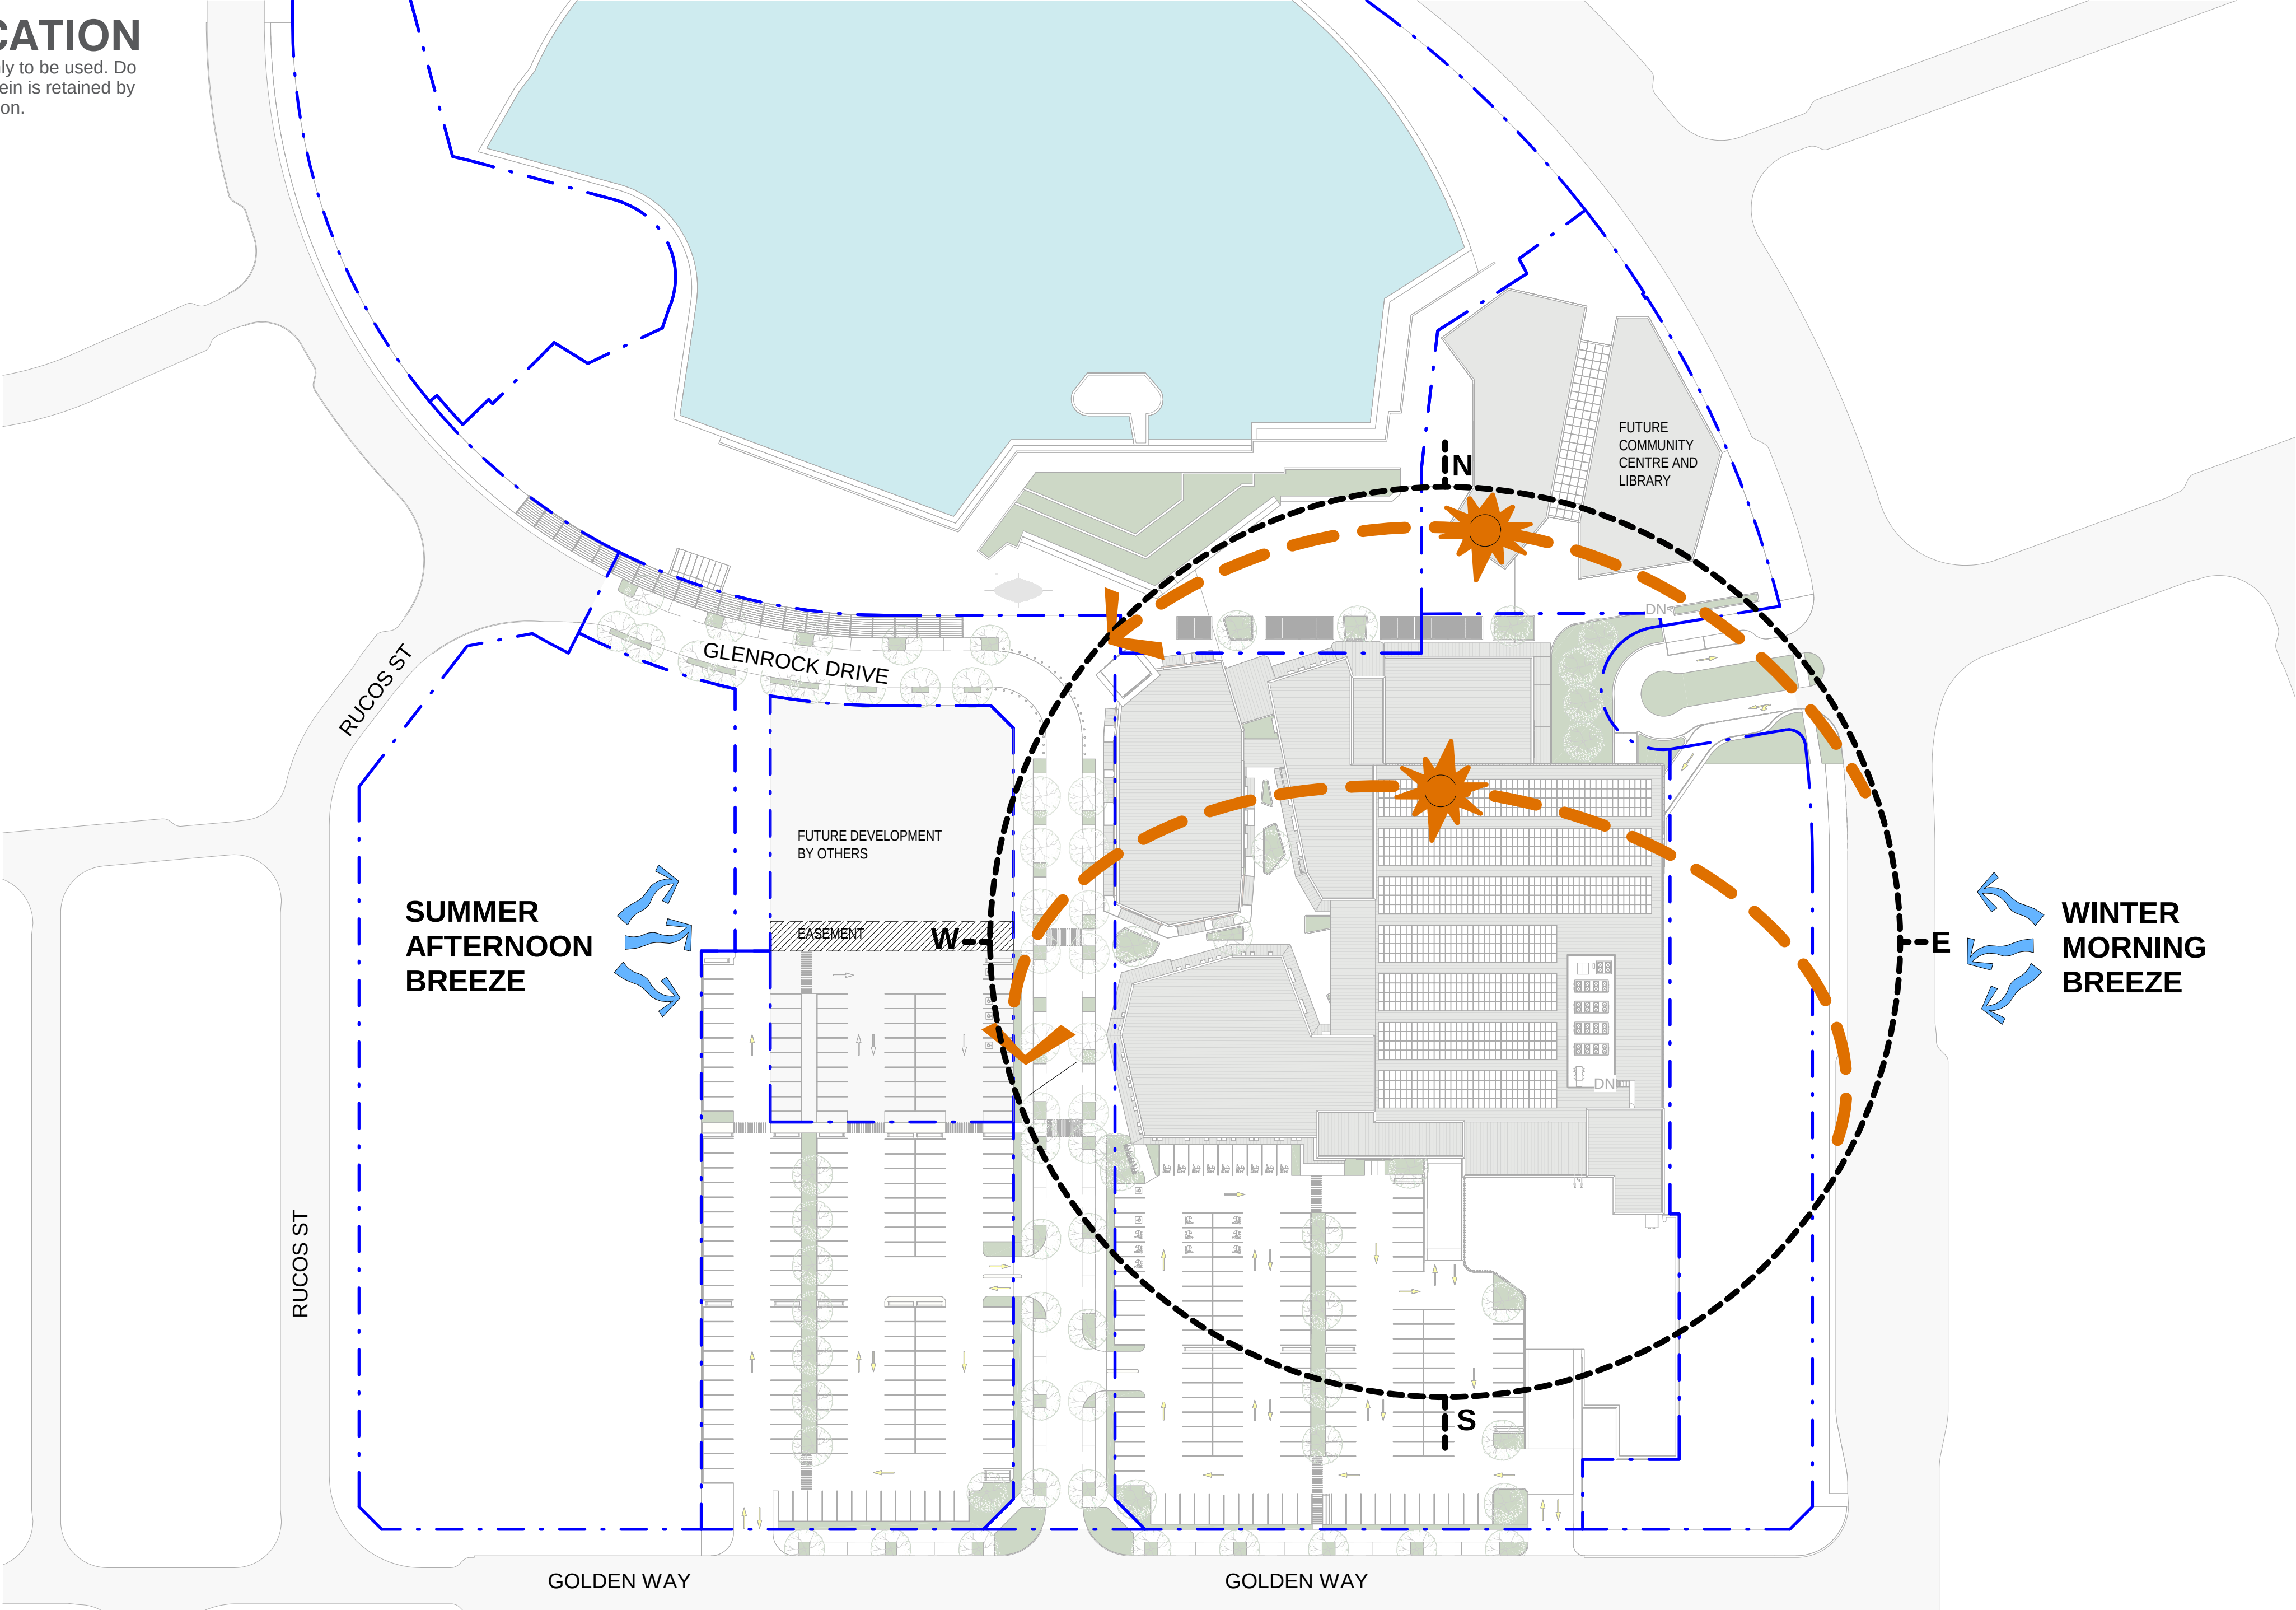


9 am Dec  
2381 Total Observations  
Calm 12%




3 pm Dec  
2382 Total Observations  
Calm 5%

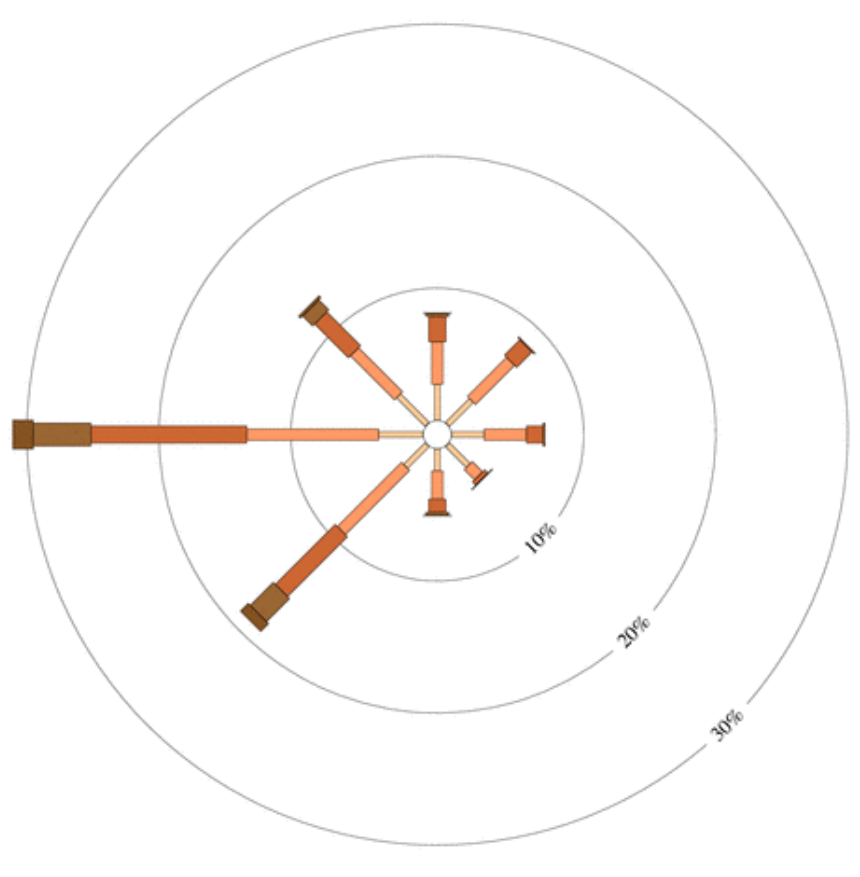

9 am Jun  
2327 Total Observations  
Calm 35%

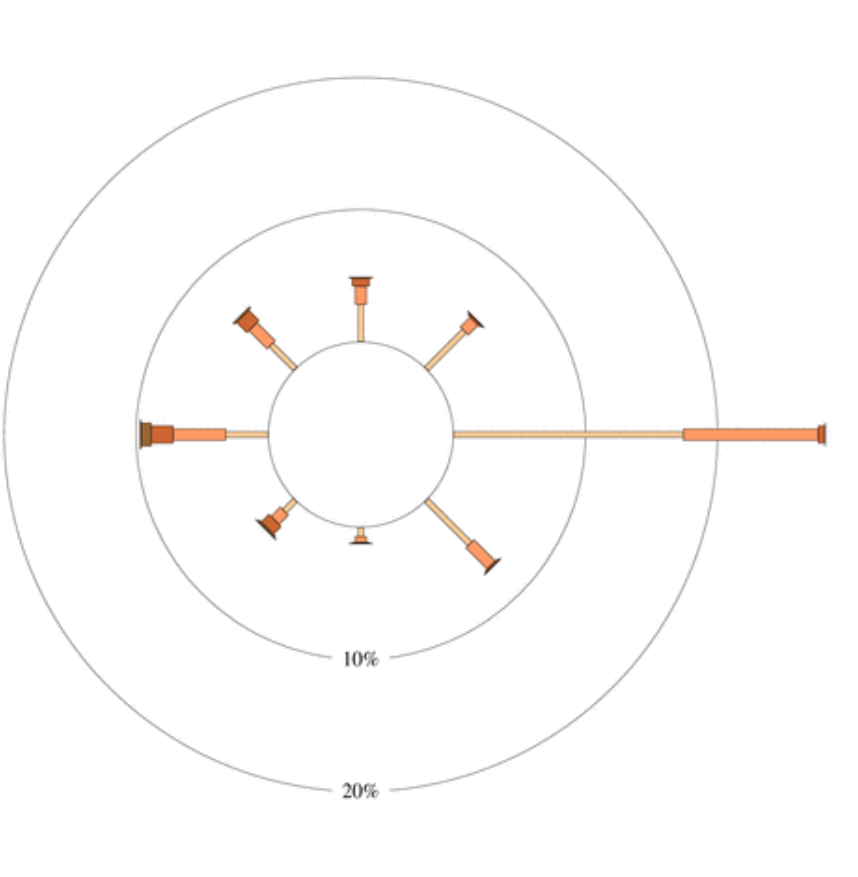

3 pm Jun  
2325 Total Observations  
Calm 18%

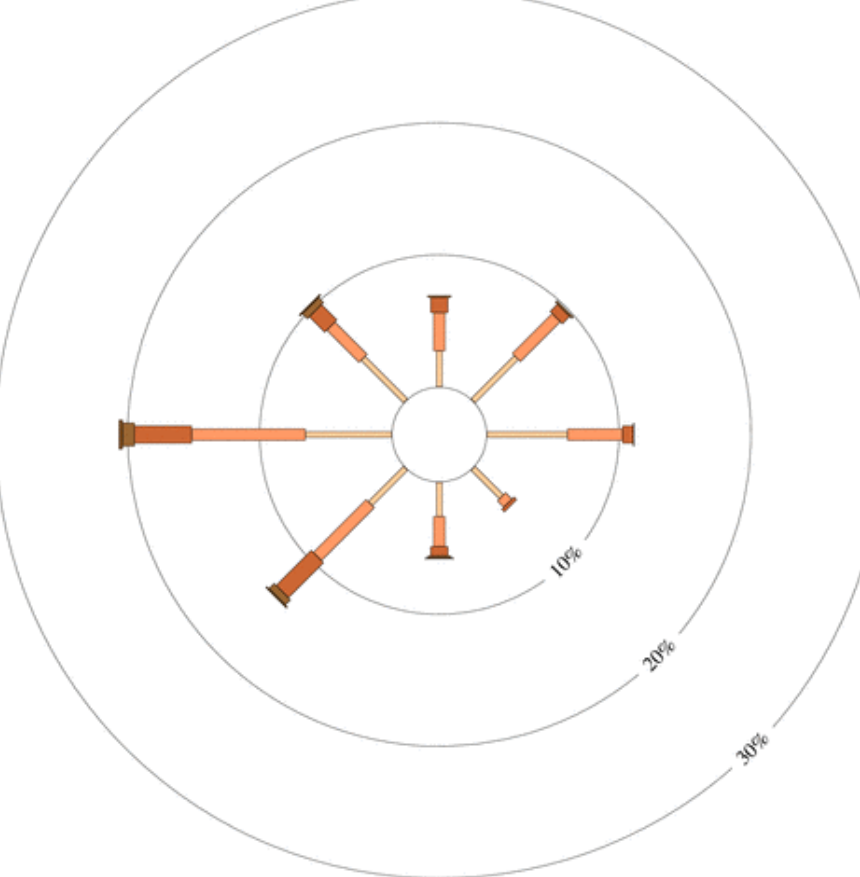


**GOOGONG TOWN CENTRE**  
LOT 641 / DP1281684

**ISSUE DATE**      **DESCRIPTION**  
P1      06/10/2022      ISSUED FOR DEVELOPMENT APPLICATION

**SITE PLAN ANALYSIS**

**A00.05**

- P1  
@ A1

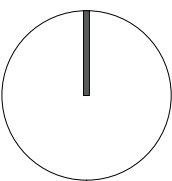

82 Alexander Street  
Crows Nest, NSW 2065  
ABN 43 092 960 499  
T +61 2 9437 0511  
www.bngrouponline.com

**BN** Architecture  
Urban Design  
Masterplanning  
Graphics  
Interiors



DEVELOPMENT APPLICATION


All dimensions to be checked on site, written dimensions only to be used. Do not scale from drawings. Copyright of the design shown herein is retained by the Architect. Written authority is required for any reproduction.



2 NORTH ELEVATION - NOTIFICATION  
1 : 400




3 SOUTH ELEVATION - NOTIFICATION  
1 : 400

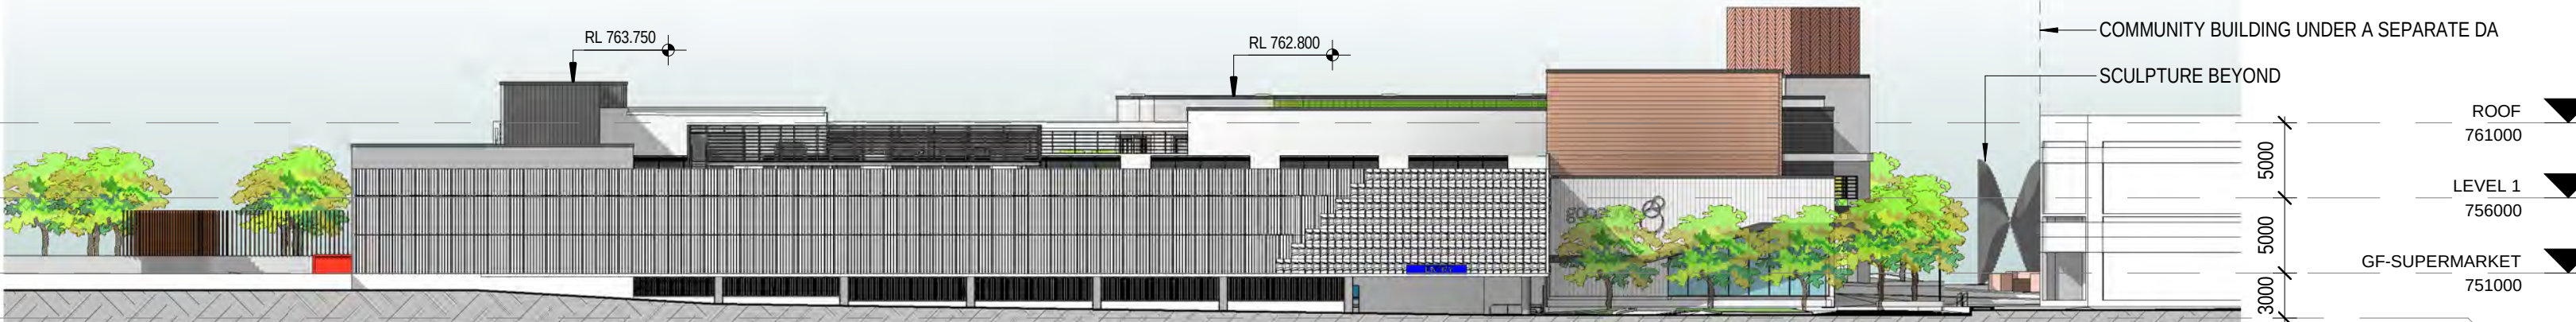

4 EAST ELEVATION - NOTIFICATION  
1 : 400



5 WEST ELEVATION - NOTIFICATION  
1 : 400

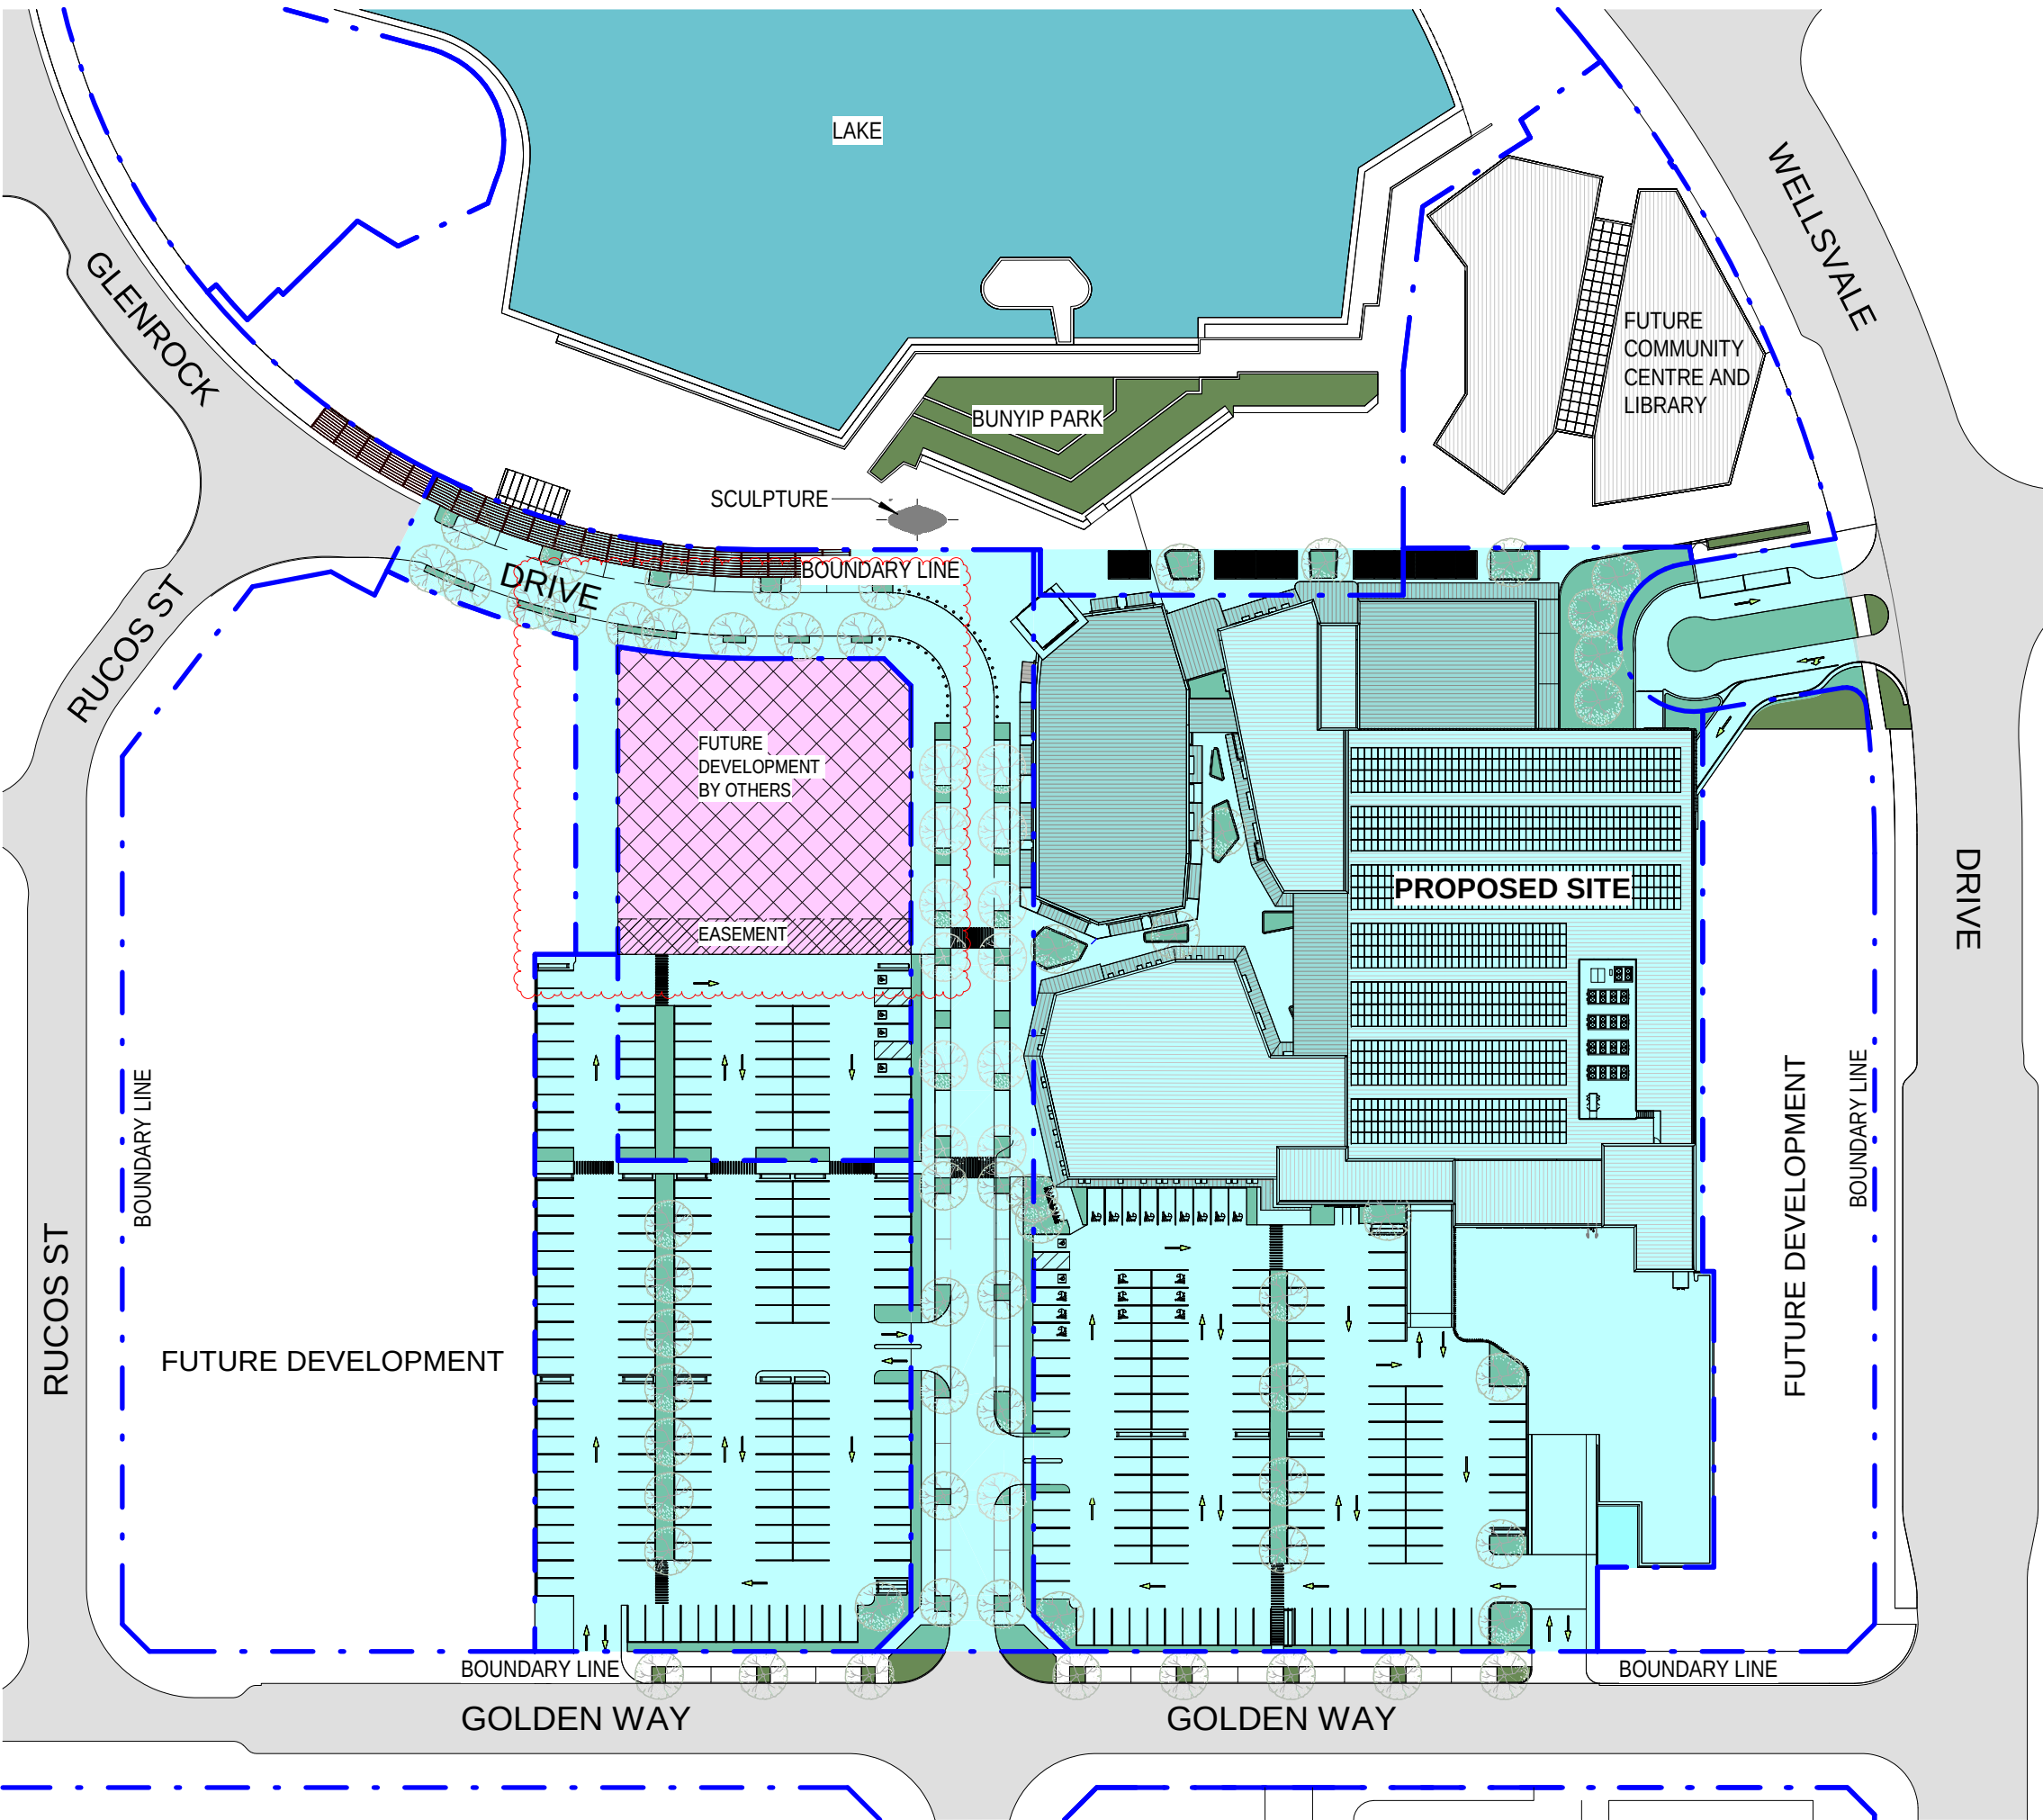


1 SITE PLAN - NOTIFICATION  
1 : 1000

GOOGONG TOWN CENTRE  
LOT 641 / DP1281684

| ISSUE DATE    | DESCRIPTION                        |
|---------------|------------------------------------|
| P1 06/10/2022 | ISSUED FOR DEVELOPMENT APPLICATION |
| P2 08/06/2023 | ISSUED FOR DEVELOPMENT APPLICATION |

NOTIFICATION PLAN

A00.06 DA- P2  
AS INDICATED @ A1

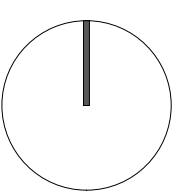


82 Alexander Street  
Crows Nest, NSW 2065  
ABN 43 092 960 499  
T +61 2 9437 0511  
www.bngrouponline.com

**BN** Architecture  
Urban Design  
Masterplanning  
Graphics  
Interiors



DEVELOPMENT APPLICATION

All dimensions to be checked on site, written dimensions only to be used. Do not scale from drawings. Copyright of the design shown herein is retained by the Architect. Written authority is required for any reproduction.

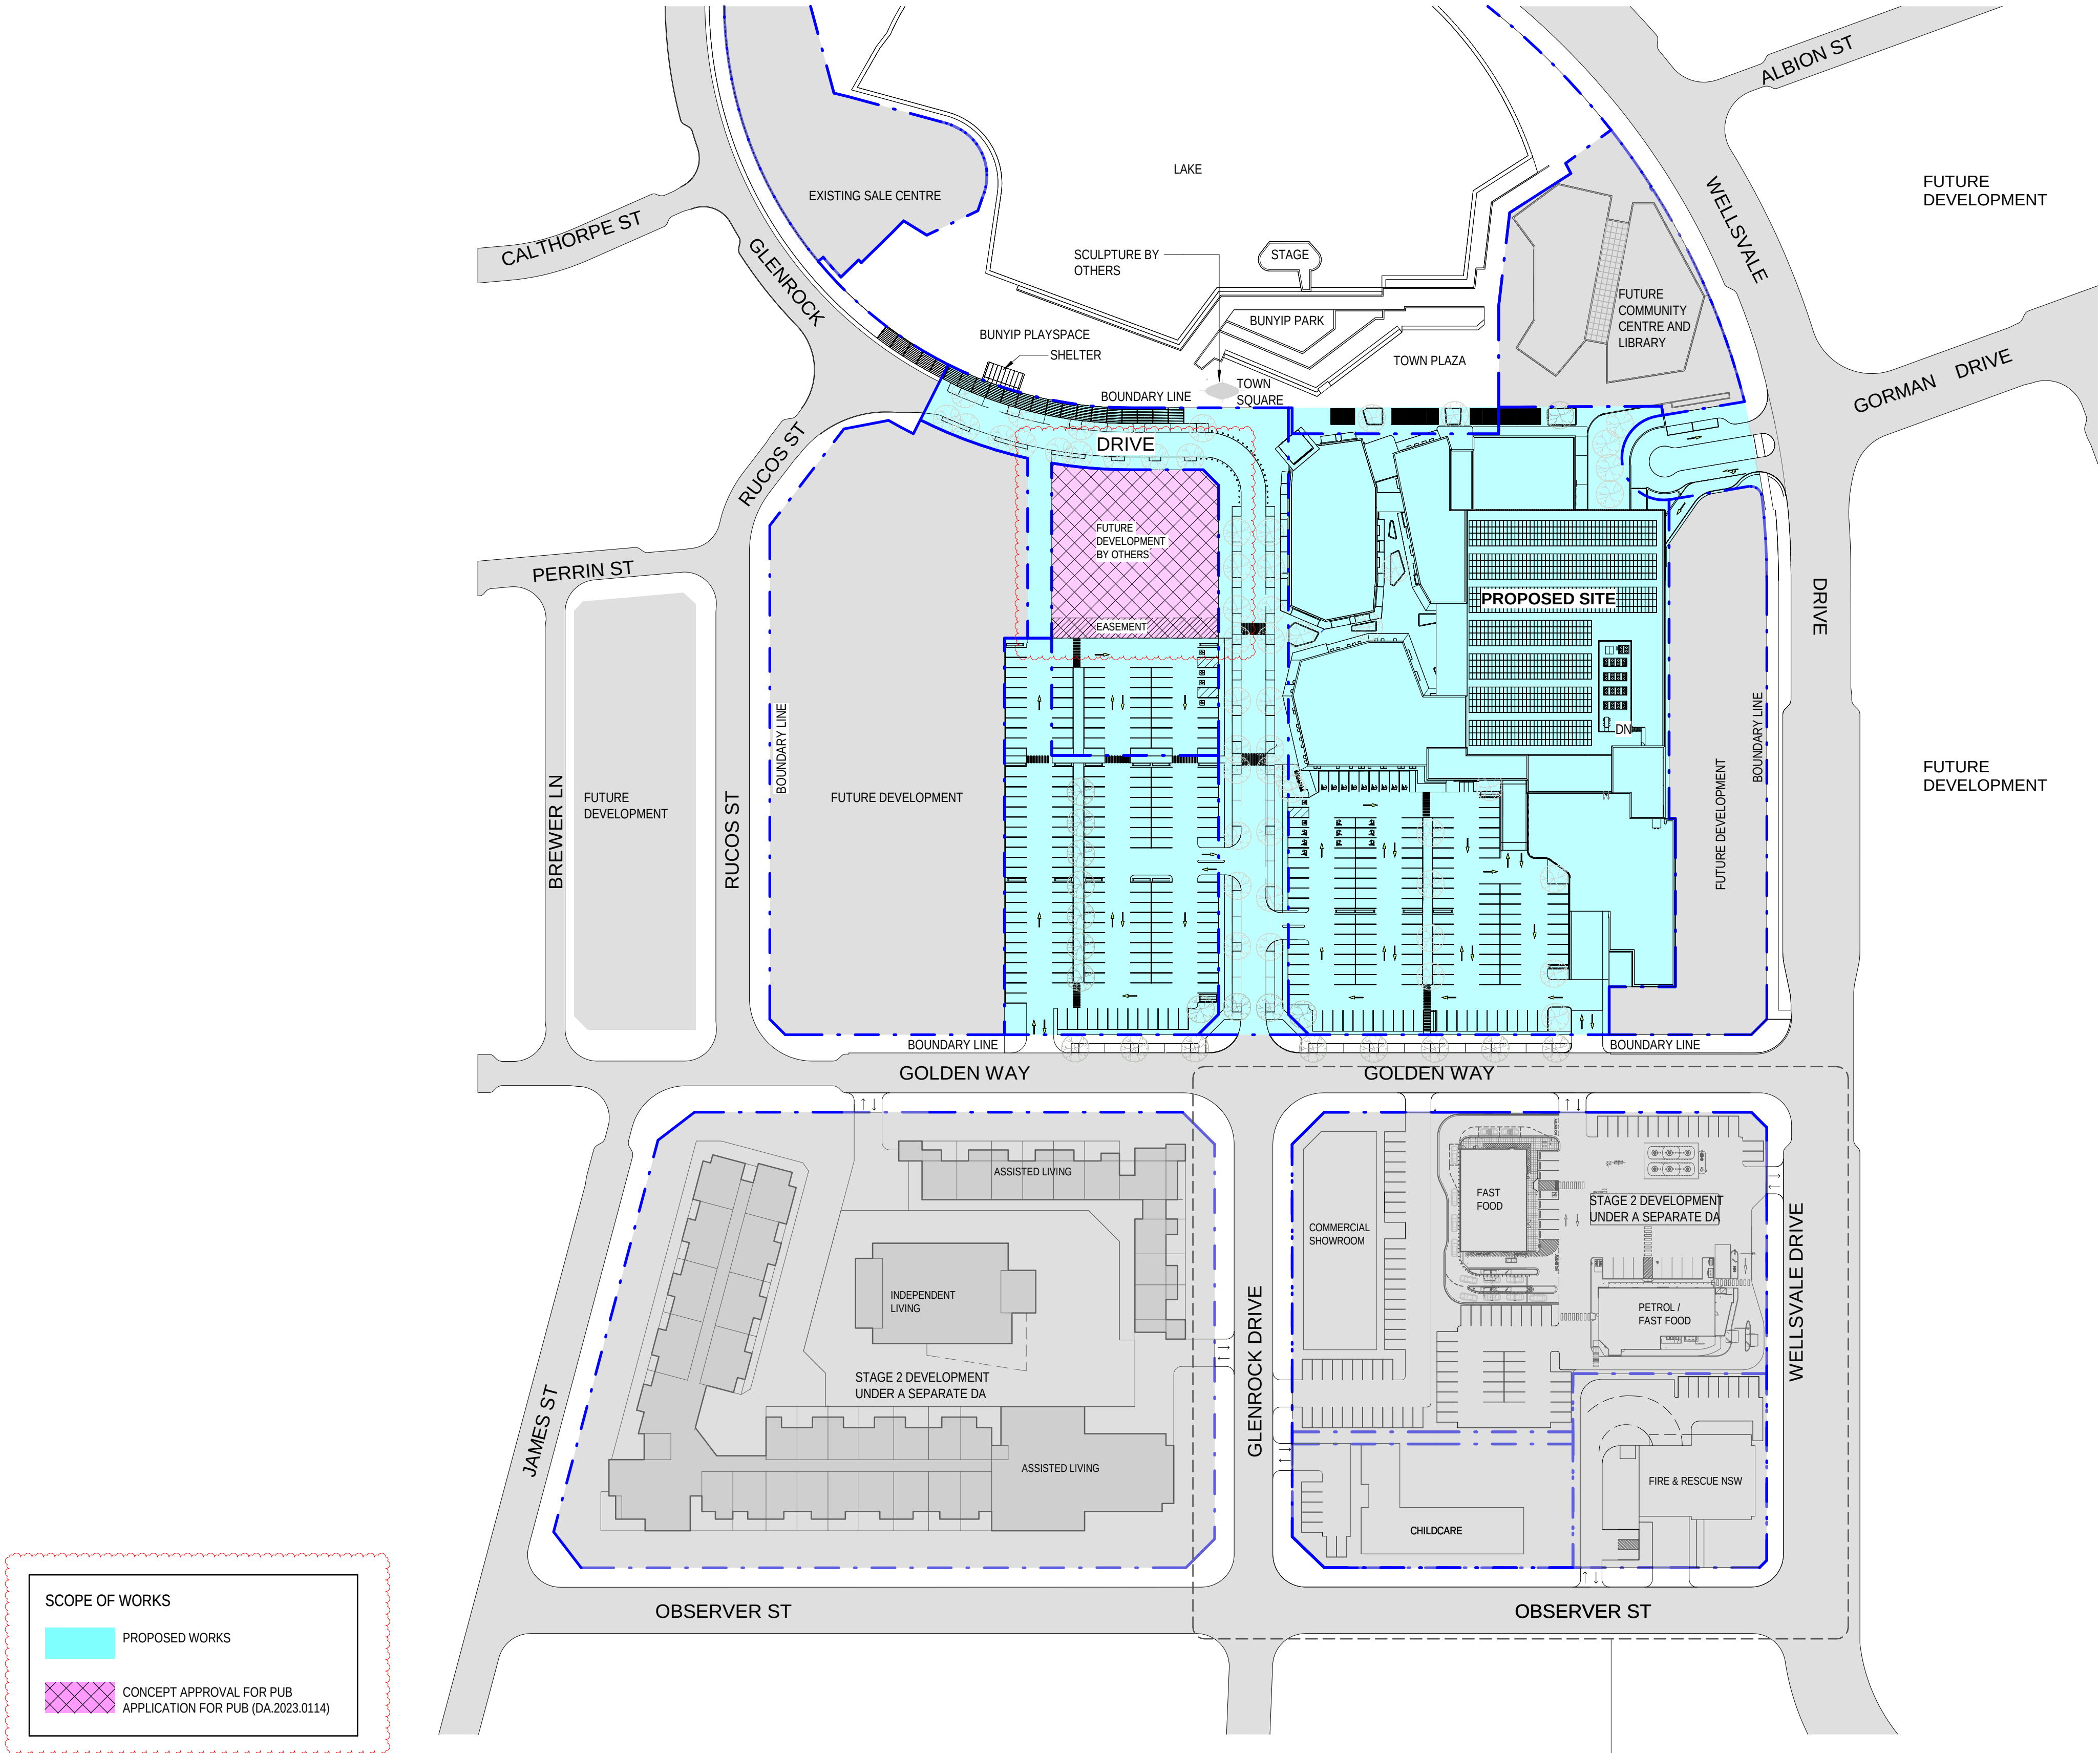

1 SITE PLAN  
1 : 1000


2  
A02.21

GOOGONG TOWN CENTRE  
LOT 641 / DP1281684

| ISSUE DATE    | DESCRIPTION                        |
|---------------|------------------------------------|
| P1 06/10/2022 | ISSUED FOR DEVELOPMENT APPLICATION |
| P2 08/06/2023 | ISSUED FOR DEVELOPMENT APPLICATION |

SITE PLAN

A02.02 DA- P2  
As indicated @ A1

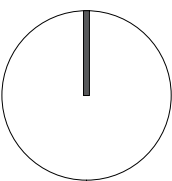


82 Alexander Street  
Crowns Nest, NSW 2065  
ABN 43 092 960 499  
T +61 2 9437 0511  
www.bngrouponline.com

**BN** Architecture  
Urban Design  
Masterplanning  
Graphics  
Interiors



# DEVELOPMENT APPLICATION

All dimensions to be checked on site, written dimensions only to be used. Do not scale from drawings. Copyright of the design shown herein is retained by the Architect. Written authority is required for any reproduction.

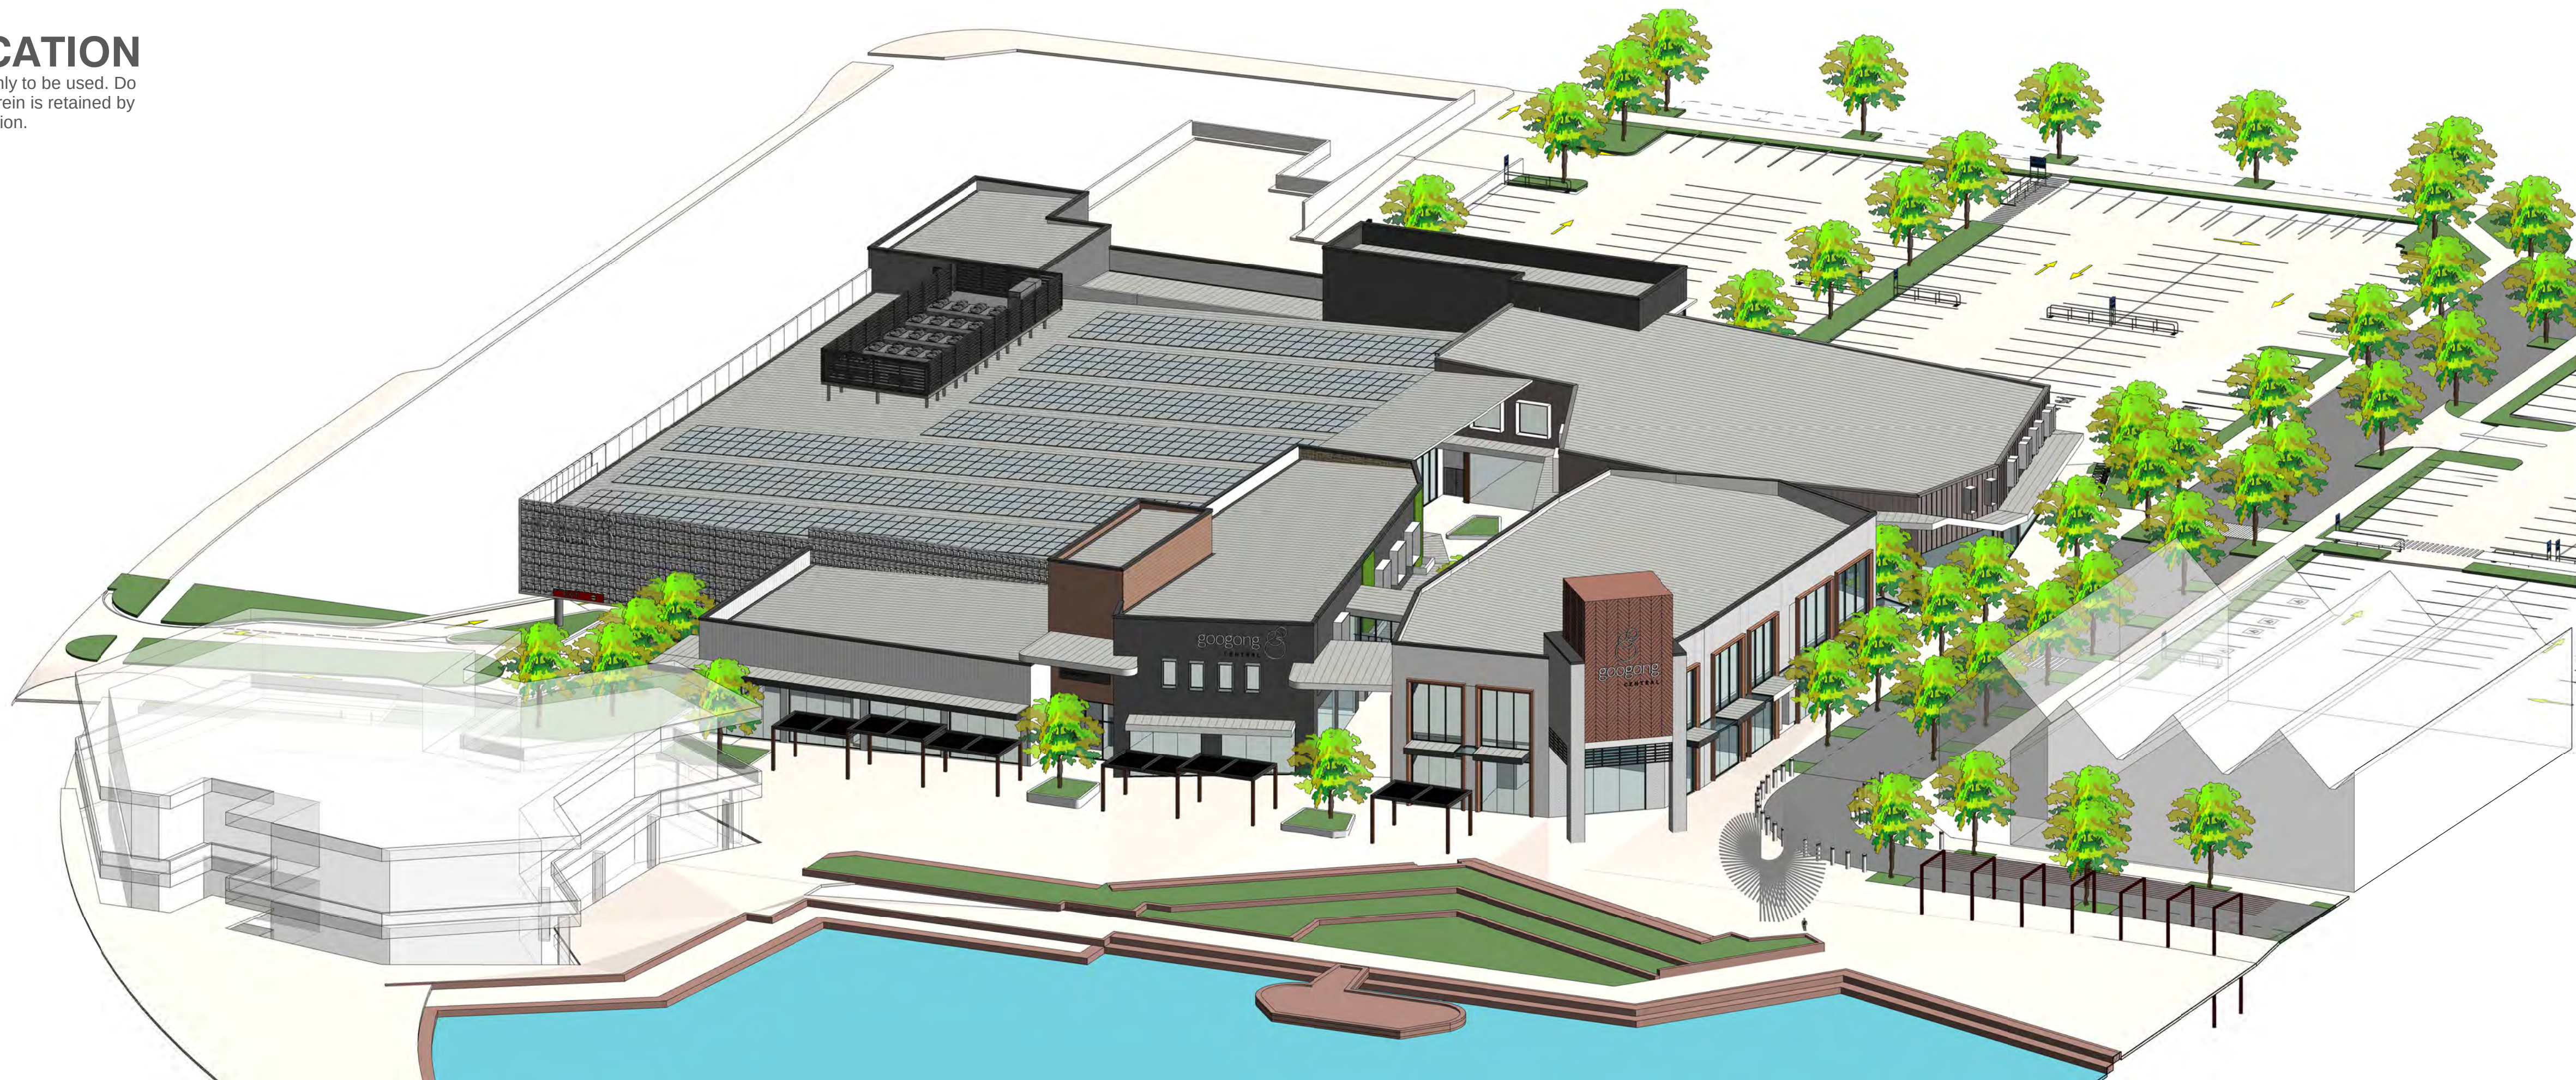

**GOOGONG TOWN CENTRE**  
LOT 641 / DP1281684

ISSUE DATE DESCRIPTION  
P1 06/10/2022 ISSUED FOR DEVELOPMENT APPLICATION

**3D ISOMETRIC**

**A02.03**


- P1  
@ A1

82 Alexander Street  
Crows Nest, NSW 2065  
ABN 43 092 960 499  
T +61 2 9437 0511  
[www.bngrouponline.com](http://www.bngrouponline.com)

**BN** Architecture  
Urban Design  
Masterplanning  
Graphics  
Interiors



**DEVELOPMENT APPLICATION**  
All dimensions to be checked on site, written dimensions only to be used. Do not scale from drawings. Copyright of the design shown herein is retained by the Architect. Written authority is required for any reproduction.

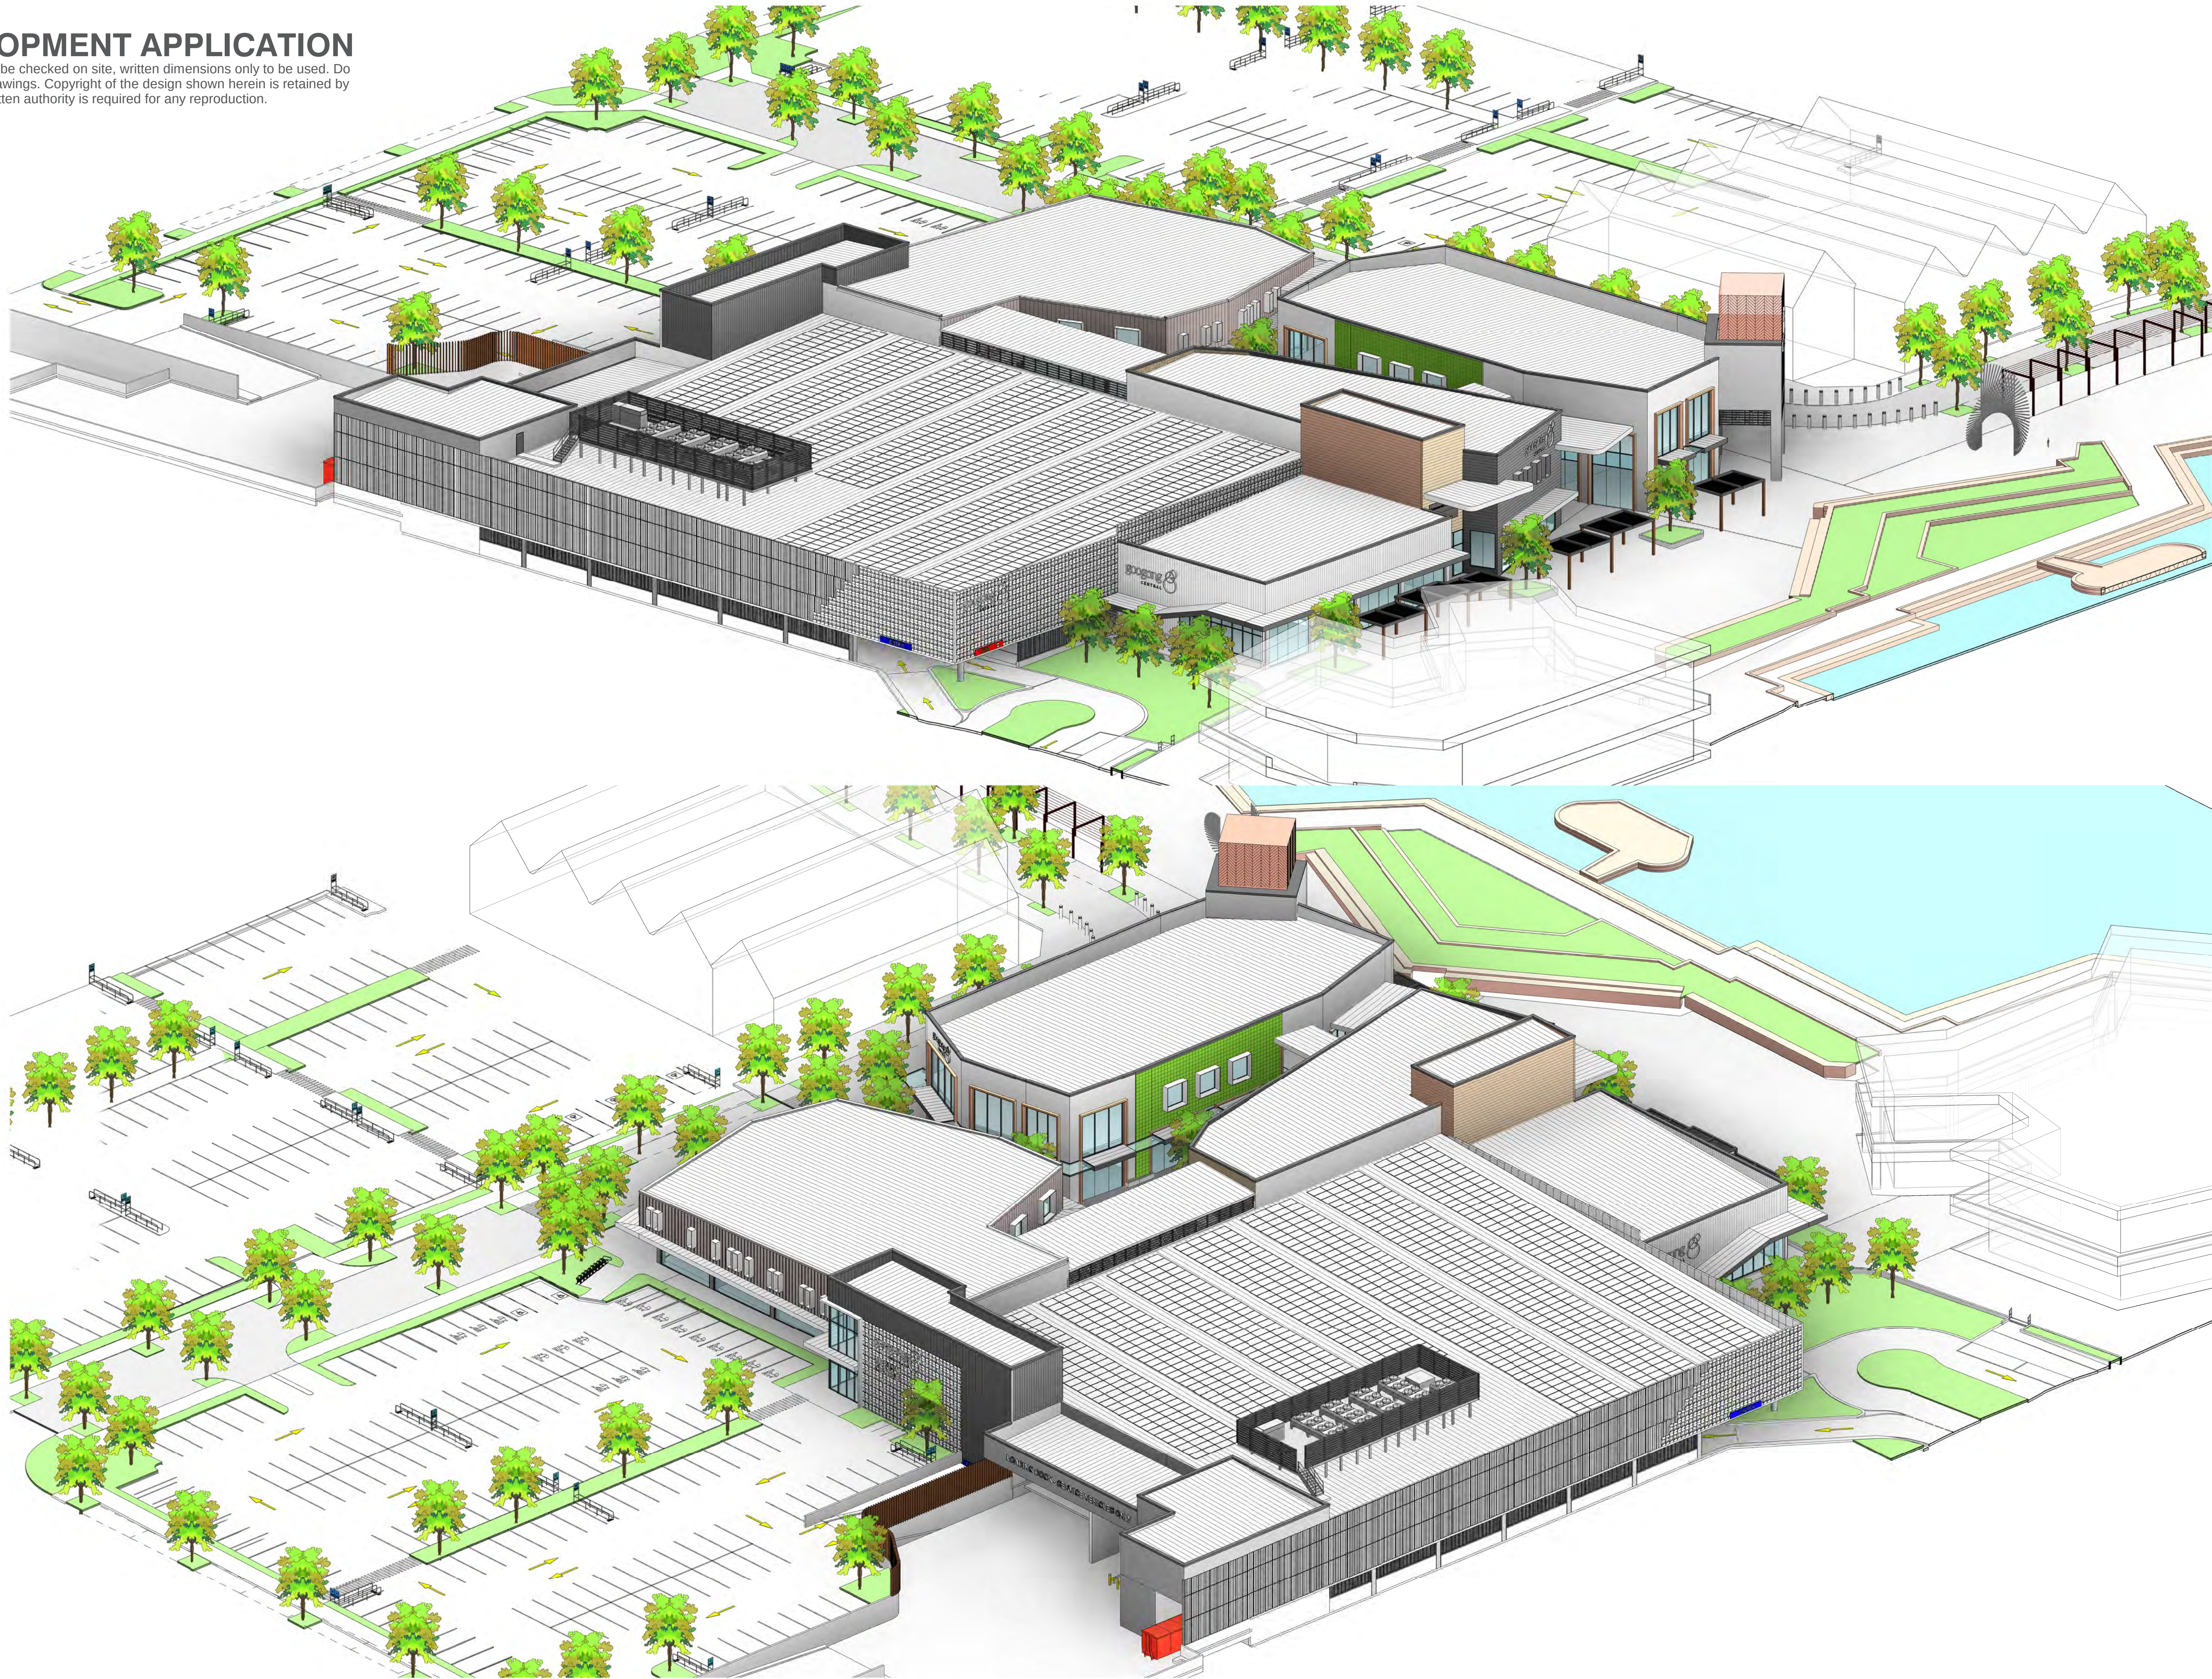

**GOOGONG TOWN CENTRE**  
LOT 641 / DP1281684

| ISSUE DATE    | DESCRIPTION                        |
|---------------|------------------------------------|
| P1 06/10/2022 | ISSUED FOR DEVELOPMENT APPLICATION |

**3D ISOMETRIC**

**A02.04**

**- P1**  
@ A1

82 Alexander Street  
Crows Nest, NSW 2065  
ABN 43 092 960 499  
T +61 2 9437 0511  
[www.bngrouponline.com](http://www.bngrouponline.com)

**BN** Architecture  
Urban Design  
Masterplanning  
Graphics  
Interiors



**DEVELOPMENT APPLICATION**  
All dimensions to be checked on site, written dimensions only to be used. Do not scale from drawings. Copyright of the design shown herein is retained by the Architect. Written authority is required for any reproduction.



**GOOGONG TOWN CENTRE**  
LOT 641 / DP1281684

| ISSUE DATE    | DESCRIPTION                        |
|---------------|------------------------------------|
| P1 06/10/2022 | ISSUED FOR DEVELOPMENT APPLICATION |

**3D PERSPECTIVE OVERALL VIEW**

**A02.05** - P1  
1 : 1 @ A1

82 Alexander Street  
Crows Nest, NSW 2065  
ABN 43 092 960 499  
T +61 2 9437 0511  
[www.bngrouponline.com](http://www.bngrouponline.com)

**BN** Architecture  
Urban Design  
Masterplanning  
Graphics  
Interiors



















**DEVELOPMENT APPLICATION**  
All dimensions to be checked on site, written dimensions only to be used. Do not scale from drawings. Copyright of the design shown herein is retained by the Architect. Written authority is required for any reproduction.



**GOOGONG TOWN CENTRE**  
LOT 641 / DP1281684

|       |            |                                    |
|-------|------------|------------------------------------|
| ISSUE | DATE       | DESCRIPTION                        |
| P1    | 06/10/2022 | ISSUED FOR DEVELOPMENT APPLICATION |

**3D PERSPECTIVE VIEW  
FROM THE LANEWAY**

**A02.10**      **- P1**  
1 : 1 @ A1

82 Alexander Street  
Crows Nest, NSW 2065  
ABN 43 092 960 499  
T +61 2 9437 0511  
[www.bngrouponline.com](http://www.bngrouponline.com)

**BN** Architecture  
Urban Design  
Masterplanning  
Graphics  
Interiors



DEVELOPMENT APPLICATION

All dimensions to be checked on site, written dimensions only to be used. Do not scale from drawings. Copyright of the design shown herein is retained by the Architect. Written authority is required for any reproduction.

LEGEND

- CIRCULATION
- FIRE EGRESS
- LIFT
- OFFICE PREMISES
- PLANT
- SUPERMARKET

LEGEND

- EV CHARGING BAYS

UNDERCROFT PLAN

A06.00 DA- P3  
As indicated @ A1

82 Alexander Street  
Crows Nest, NSW 2065  
ABN 43 092 960 499  
T +61 2 9437 0511  
www.bngrouponline.com

BN Architecture  
Urban Design  
Masterplanning  
Graphics  
Interiors


GOOGONG TOWN CENTRE  
LOT 641 / DP1281684

| ISSUE | DATE       | DESCRIPTION                        |
|-------|------------|------------------------------------|
| P2    | 11/04/2023 | ISSUED FOR DEVELOPMENT APPLICATION |
| P3    | 08/06/2023 | ISSUED FOR DEVELOPMENT APPLICATION |



DEVELOPMENT APPLICATION


All dimensions to be checked on site, written dimensions only to be used. Do not scale from drawings. Copyright of the design shown herein is retained by the Architect. Written authority is required for any reproduction.

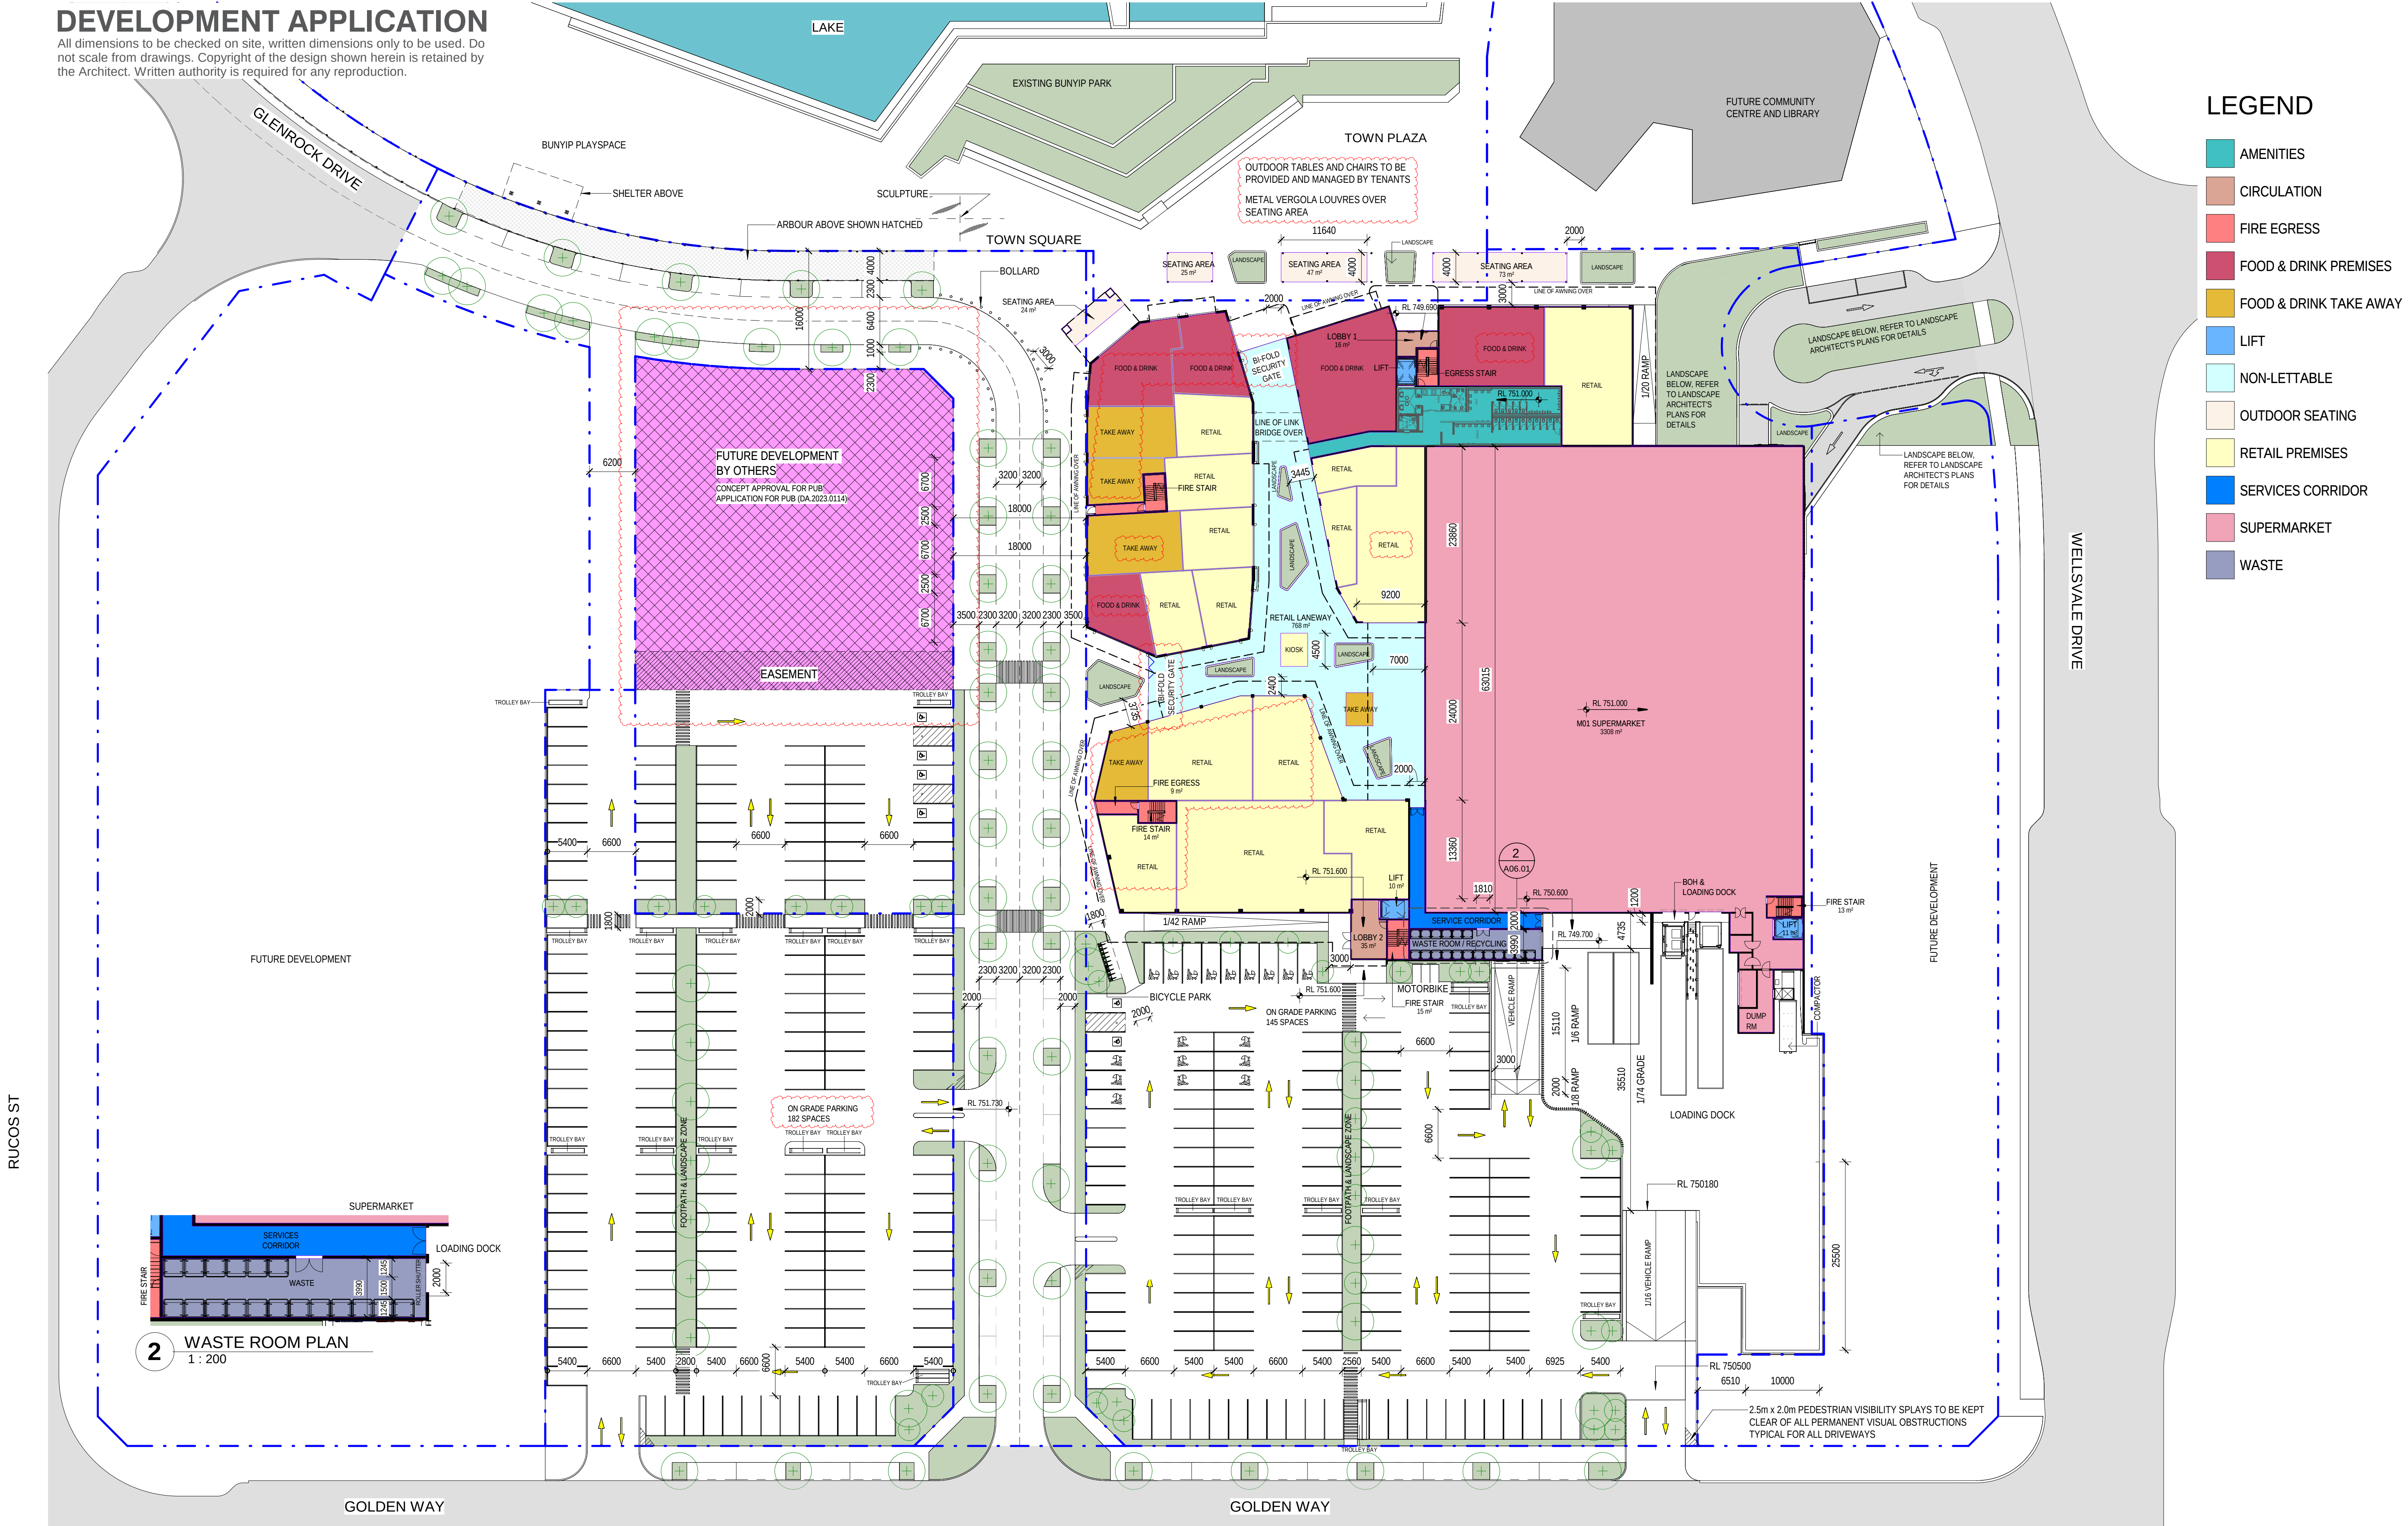



DEVELOPMENT APPLICATION

All dimensions to be checked on site, written dimensions only to be used. Do not scale from drawings. Copyright of the design shown herein is retained by the Architect. Written authority is required for any reproduction.

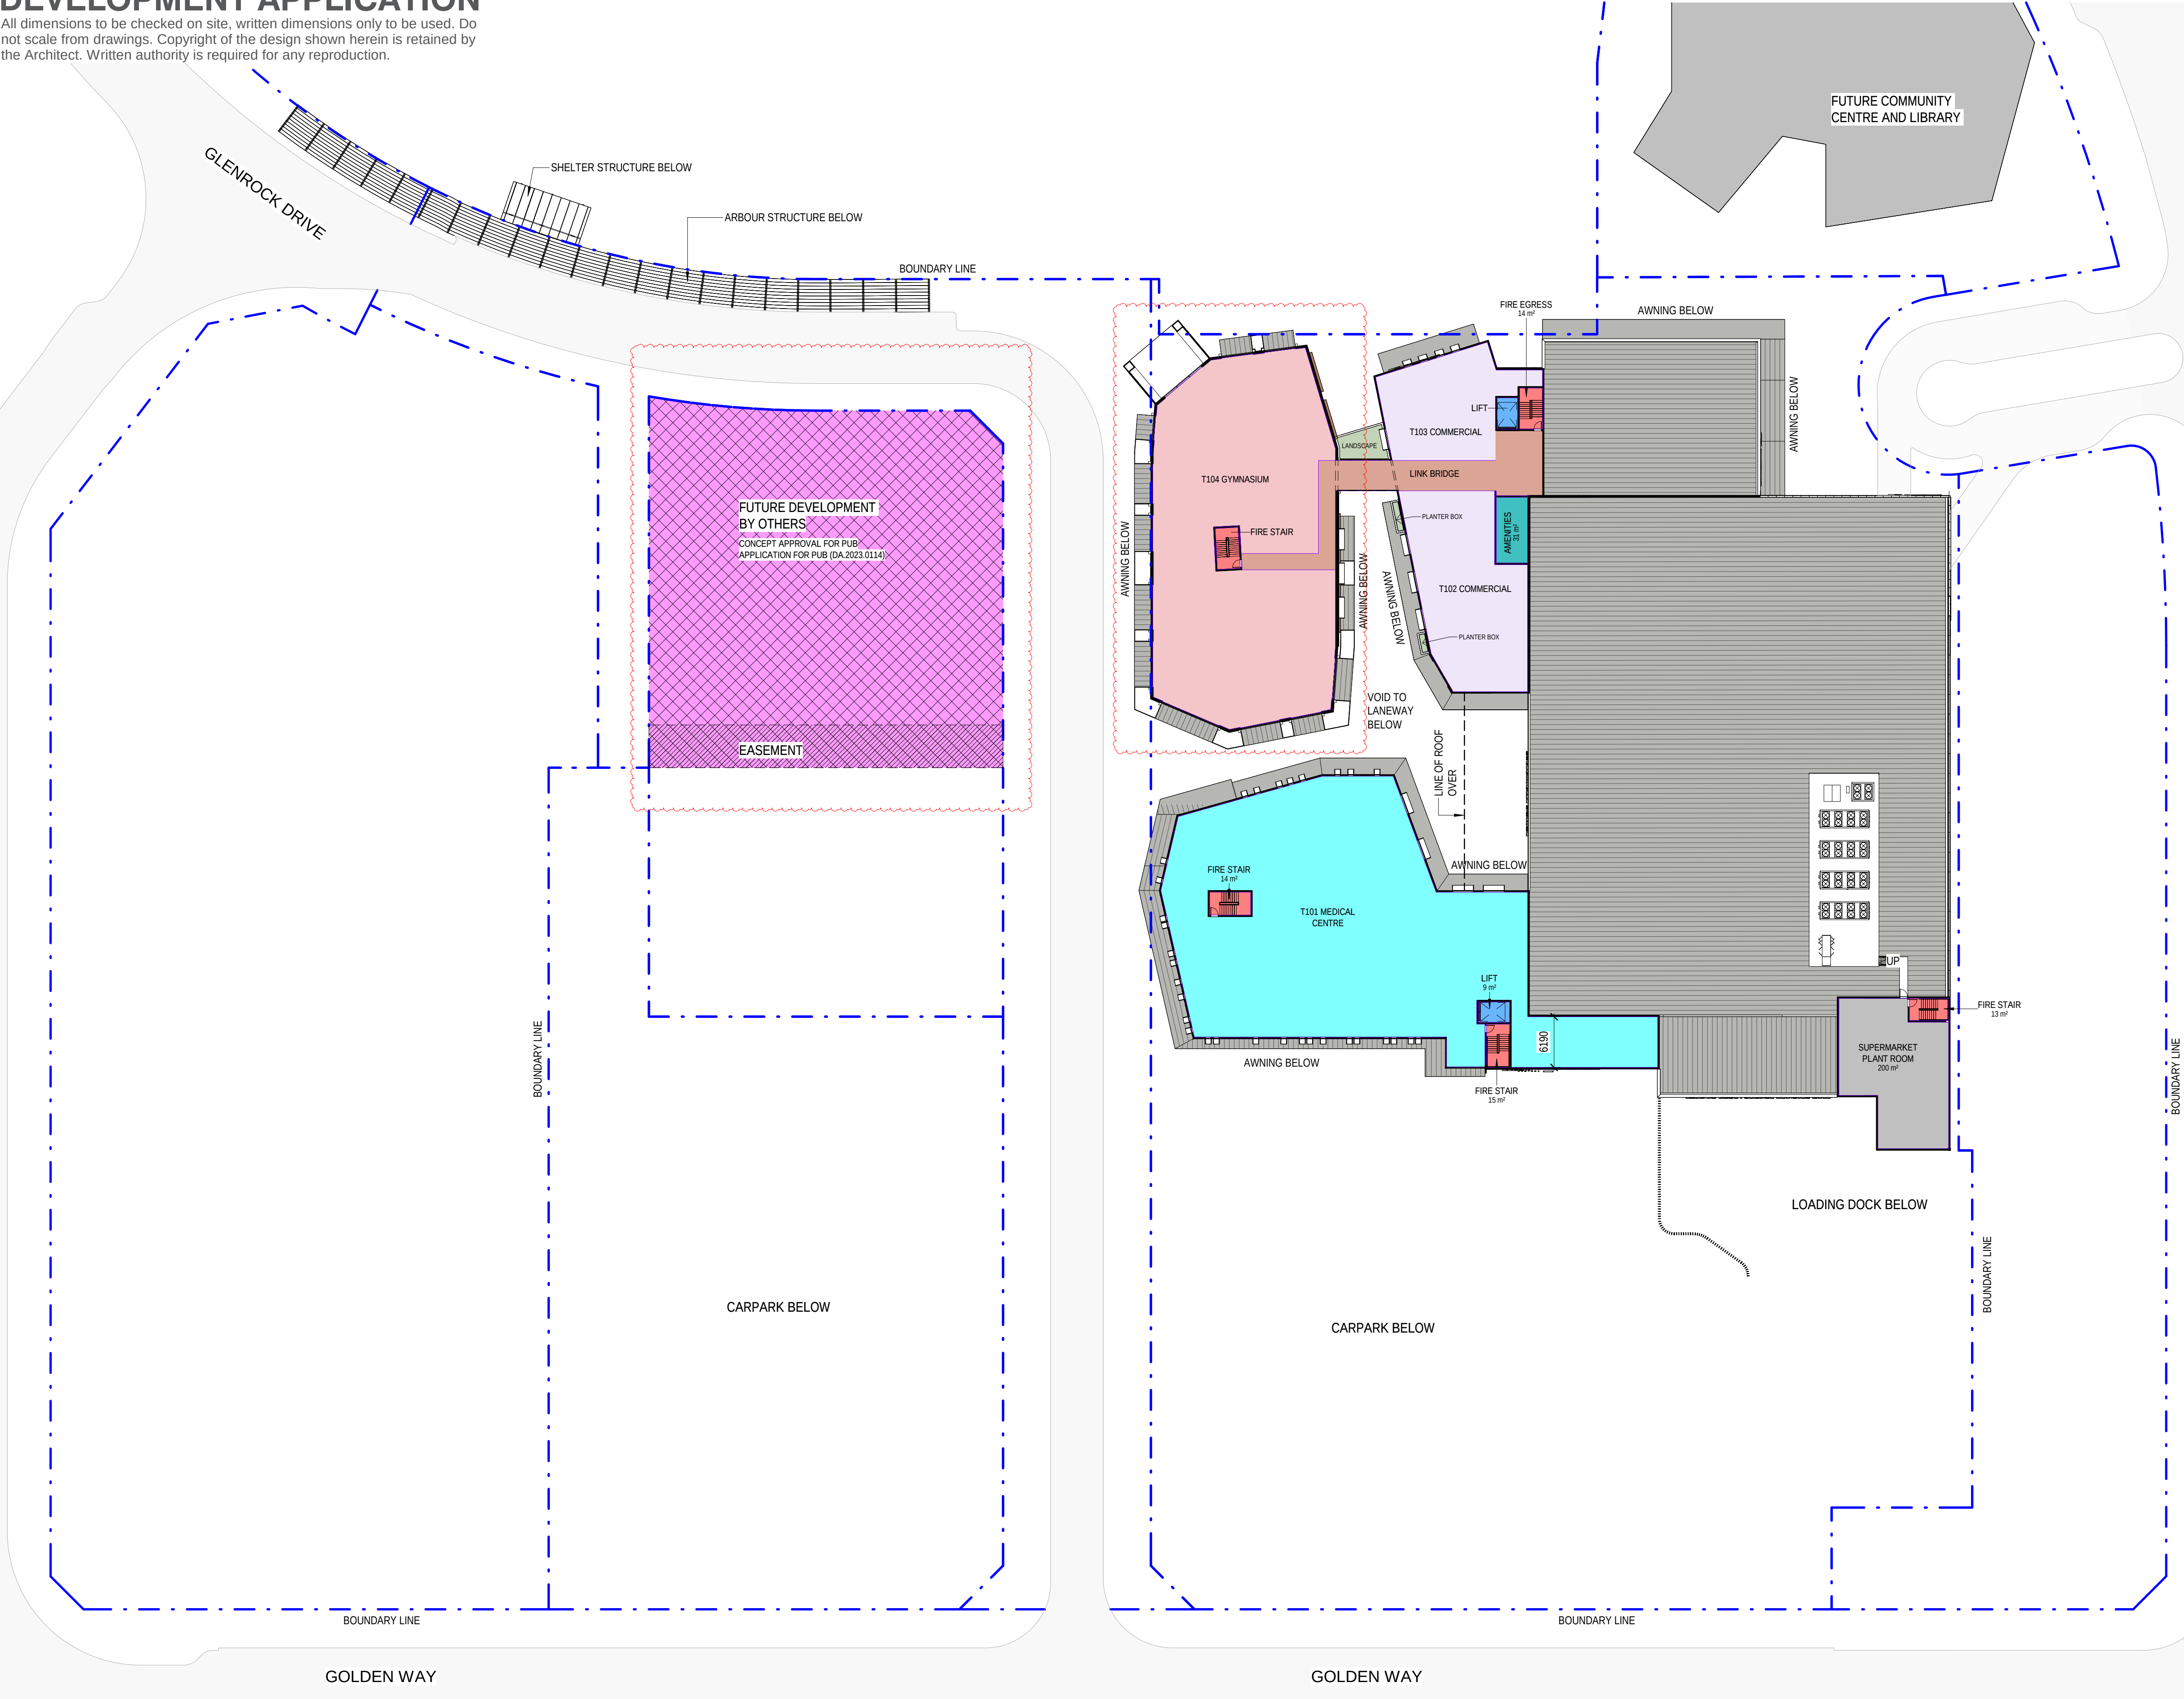

LEGEND

- AMENITIES
- CIRCULATION
- FIRE EGRESS
- GYMNASIUM
- HEALTH SERVICES FACILITY
- LIFT
- OFFICE PREMISES
- PLANT


WELLSVALE DRIVE

GOOGONG TOWN CENTRE  
LOT 641 / DP1281684

| ISSUE DATE    | DESCRIPTION                        |
|---------------|------------------------------------|
| P1 06/10/2022 | ISSUED FOR DEVELOPMENT APPLICATION |
| P2 08/06/2023 | ISSUED FOR DEVELOPMENT APPLICATION |

LEVEL 1

A06.02 DA- P2  
1 : 400 @ A1

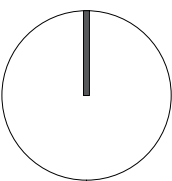


82 Alexander Street  
Crows Nest, NSW 2065  
ABN 43 092 960 499  
T +61 2 9437 0511  
www.bngrrouponline.com

**BN** Architecture  
Urban Design  
Masterplanning  
Graphics  
Interiors



DEVELOPMENT APPLICATION

All dimensions to be checked on site, written dimensions only to be used. Do not scale from drawings. Copyright of the design shown herein is retained by the Architect. Written authority is required for any reproduction.

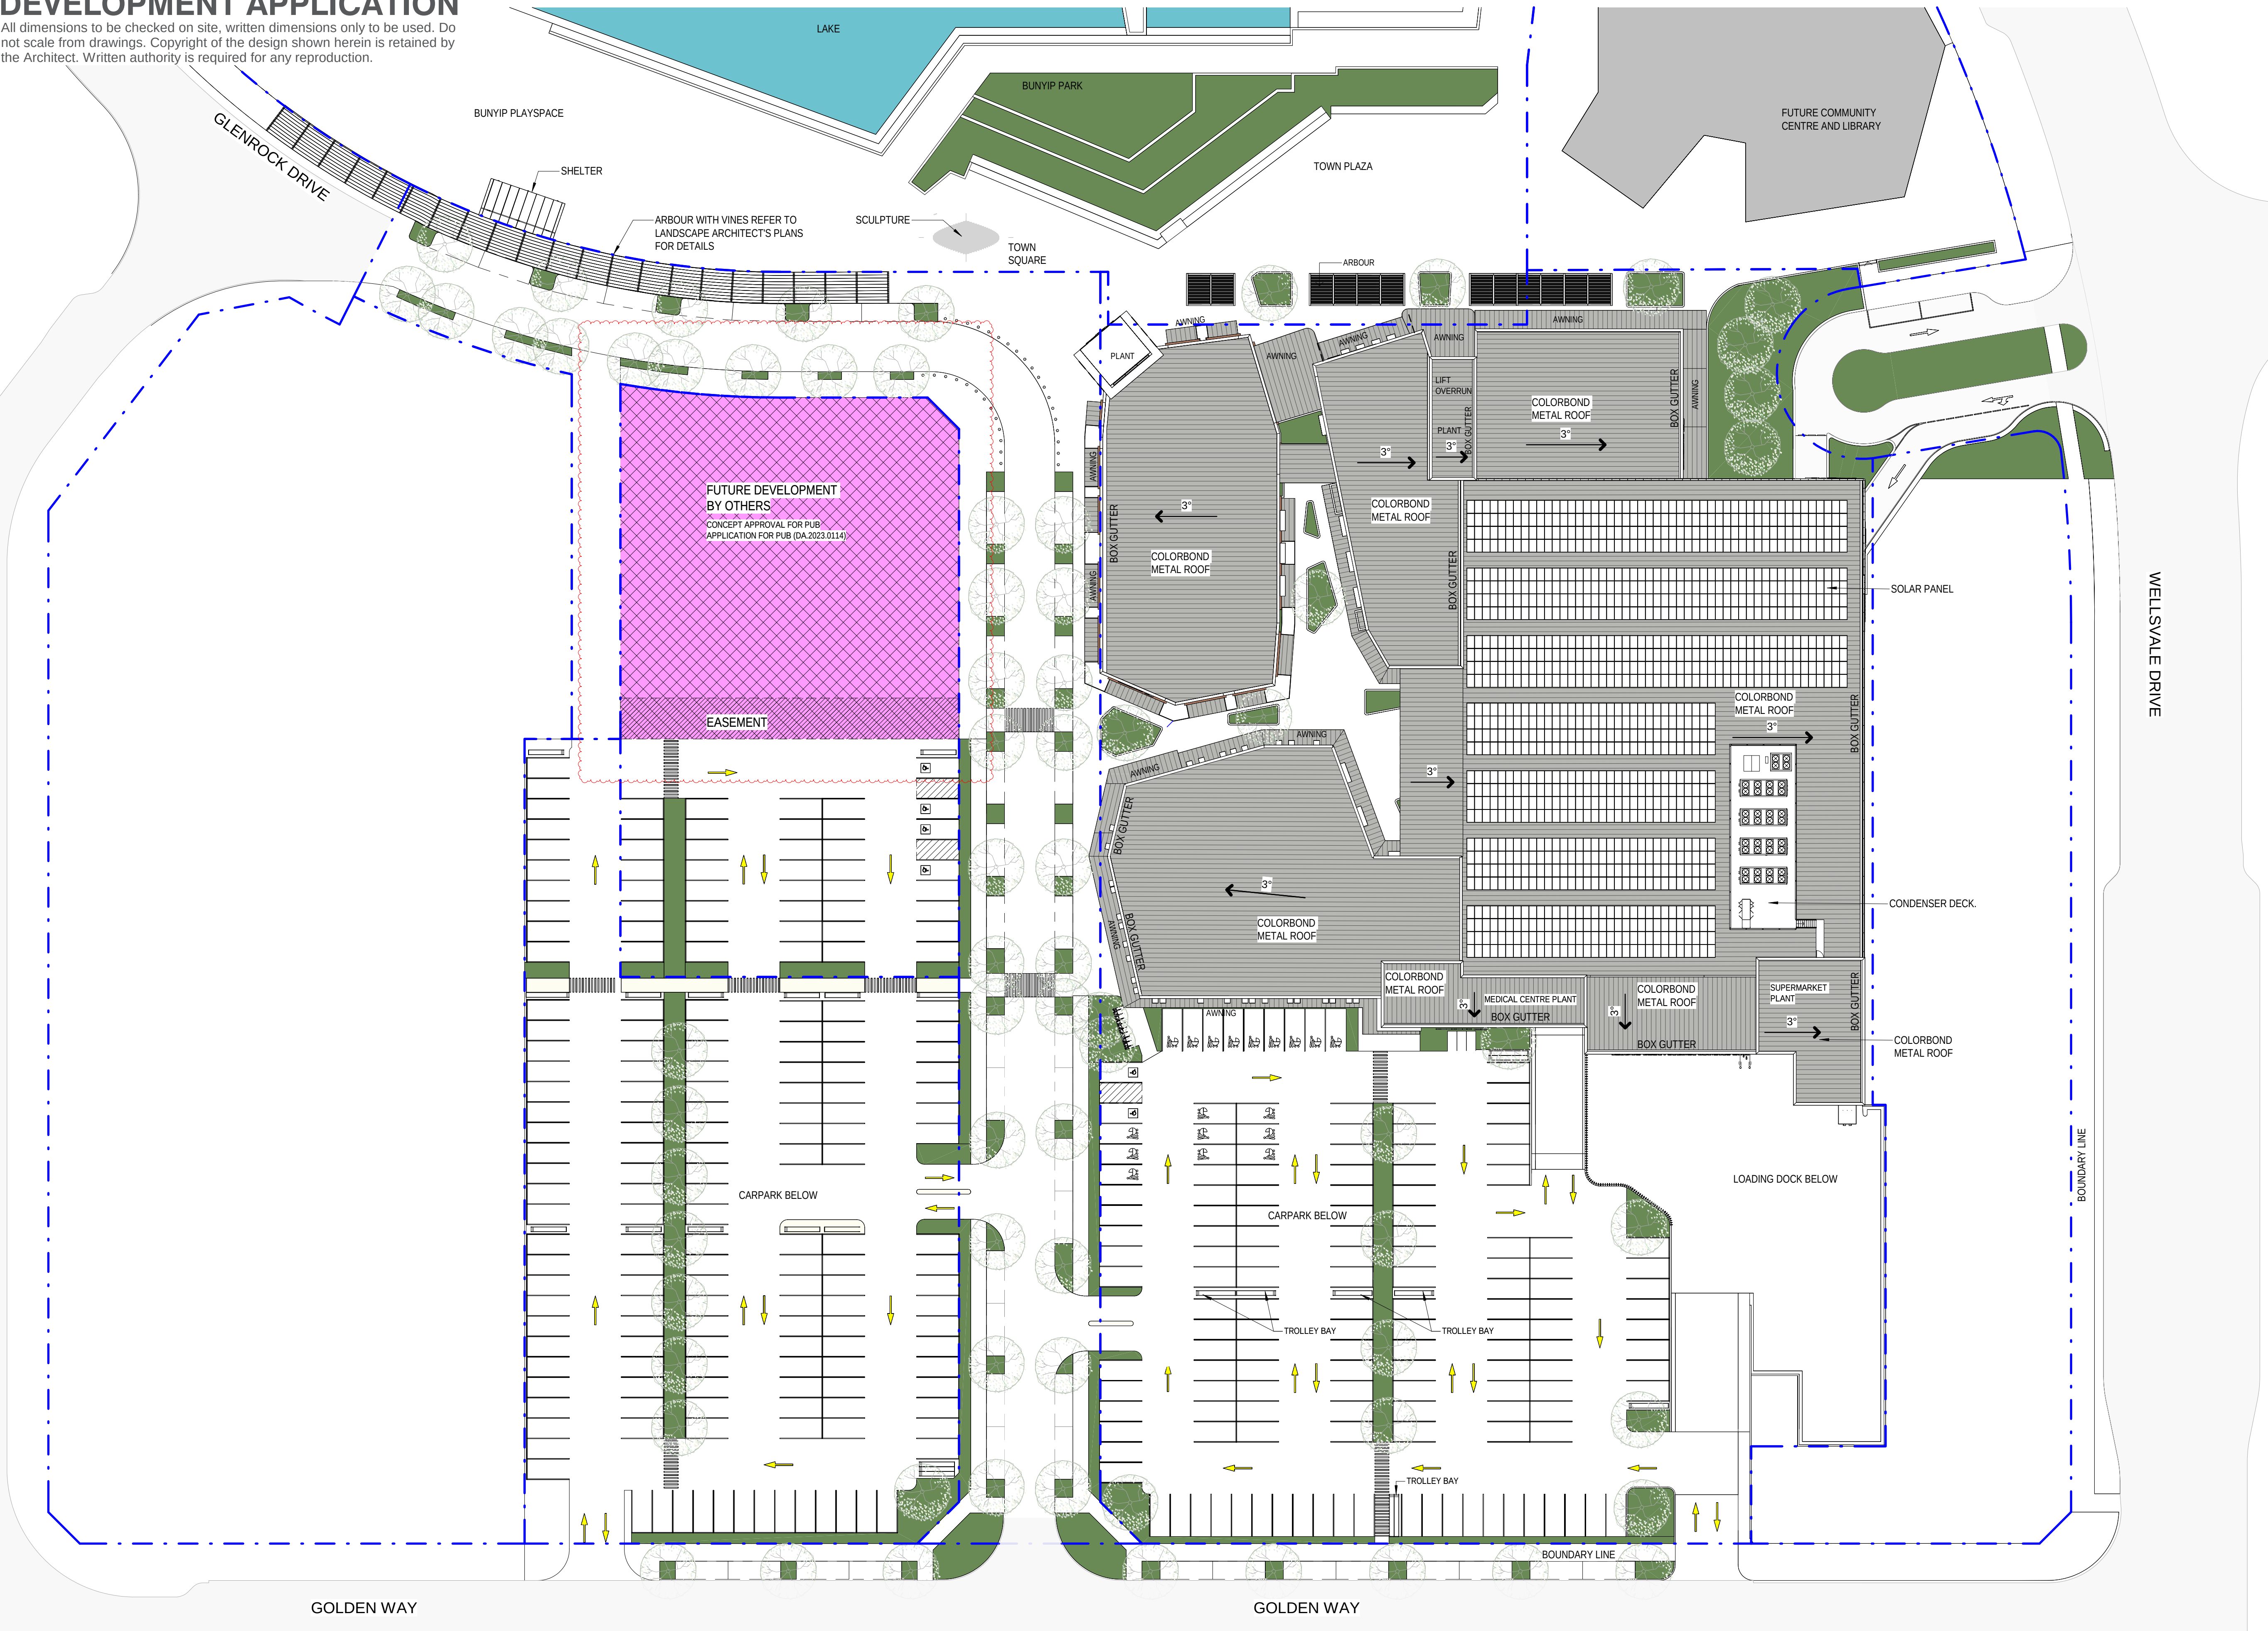


GOOGONG TOWN CENTRE  
LOT 641 / DP1281684

| ISSUE DATE    | DESCRIPTION                        |
|---------------|------------------------------------|
| P1 06/10/2022 | ISSUED FOR DEVELOPMENT APPLICATION |
| P2 08/06/2023 | ISSUED FOR DEVELOPMENT APPLICATION |

ROOF PLAN

A06.03 DA- P2  
1 : 400 @ A1

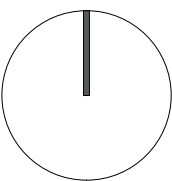


82 Alexander Street  
Crows Nest, NSW 2065  
ABN 43 092 960 499  
T +61 2 9437 0511  
www.bngrouponline.com

**BN** Architecture  
Urban Design  
Masterplanning  
Graphics  
Interiors



DEVELOPMENT APPLICATION

All dimensions to be checked on site, written dimensions only to be used. Do not scale from drawings. Copyright of the design shown herein is retained by the Architect. Written authority is required for any reproduction.

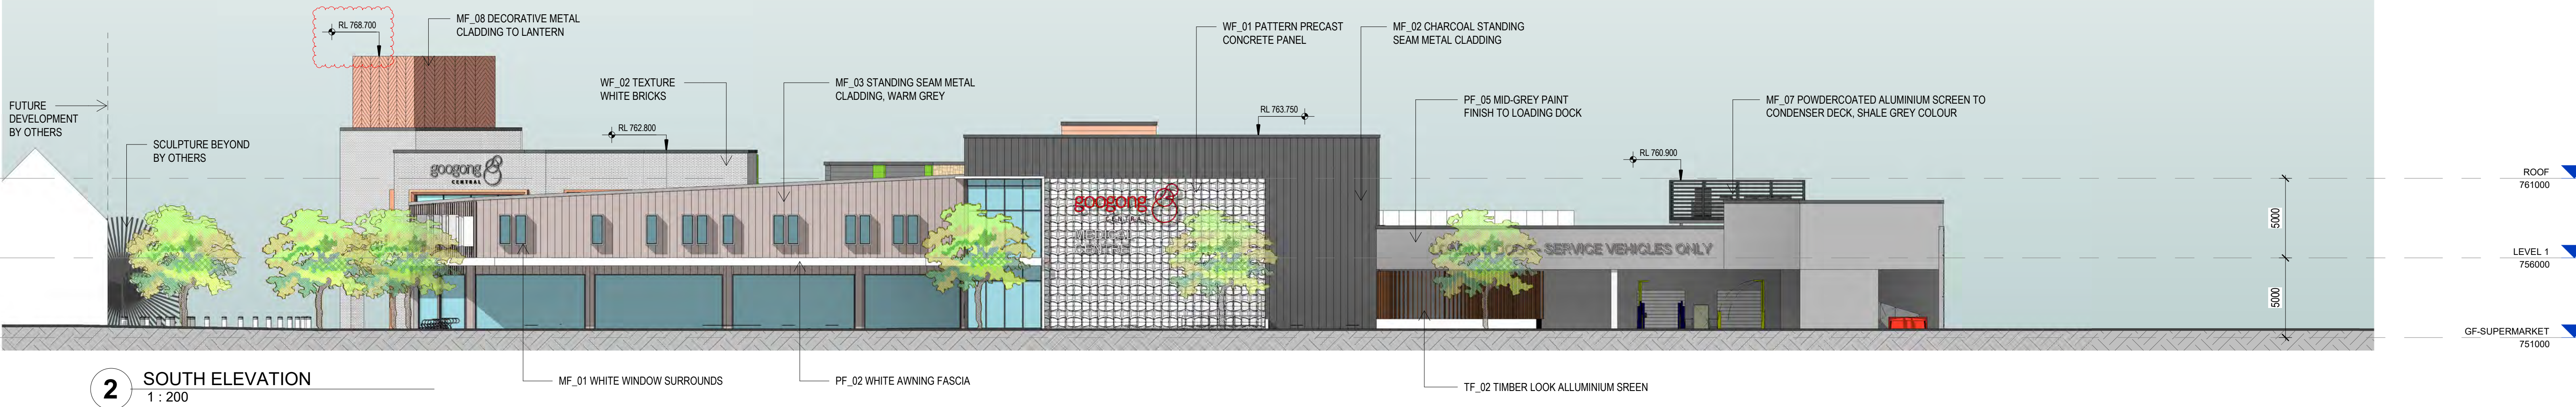

GOOGONG TOWN CENTRE  
LOT 641 / DP1281684

| ISSUE DATE    | DESCRIPTION                        |
|---------------|------------------------------------|
| P1 06/10/2022 | ISSUED FOR DEVELOPMENT APPLICATION |
| P2 11/04/2023 | ISSUED FOR DEVELOPMENT APPLICATION |

ELEVATIONS

A10.01 - P2  
1 : 200 @ A1



82 Alexander Street  
Crows Nest, NSW 2065  
ABN 43 092 960 499  
T +61 2 9437 0511  
www.bngrouponline.com

**BN** Architecture  
Urban Design  
Masterplanning  
Graphics  
Interiors



DEVELOPMENT APPLICATION

All dimensions to be checked on site, written dimensions only to be used. Do not scale from drawings. Copyright of the design shown herein is retained by the Architect. Written authority is required for any reproduction.

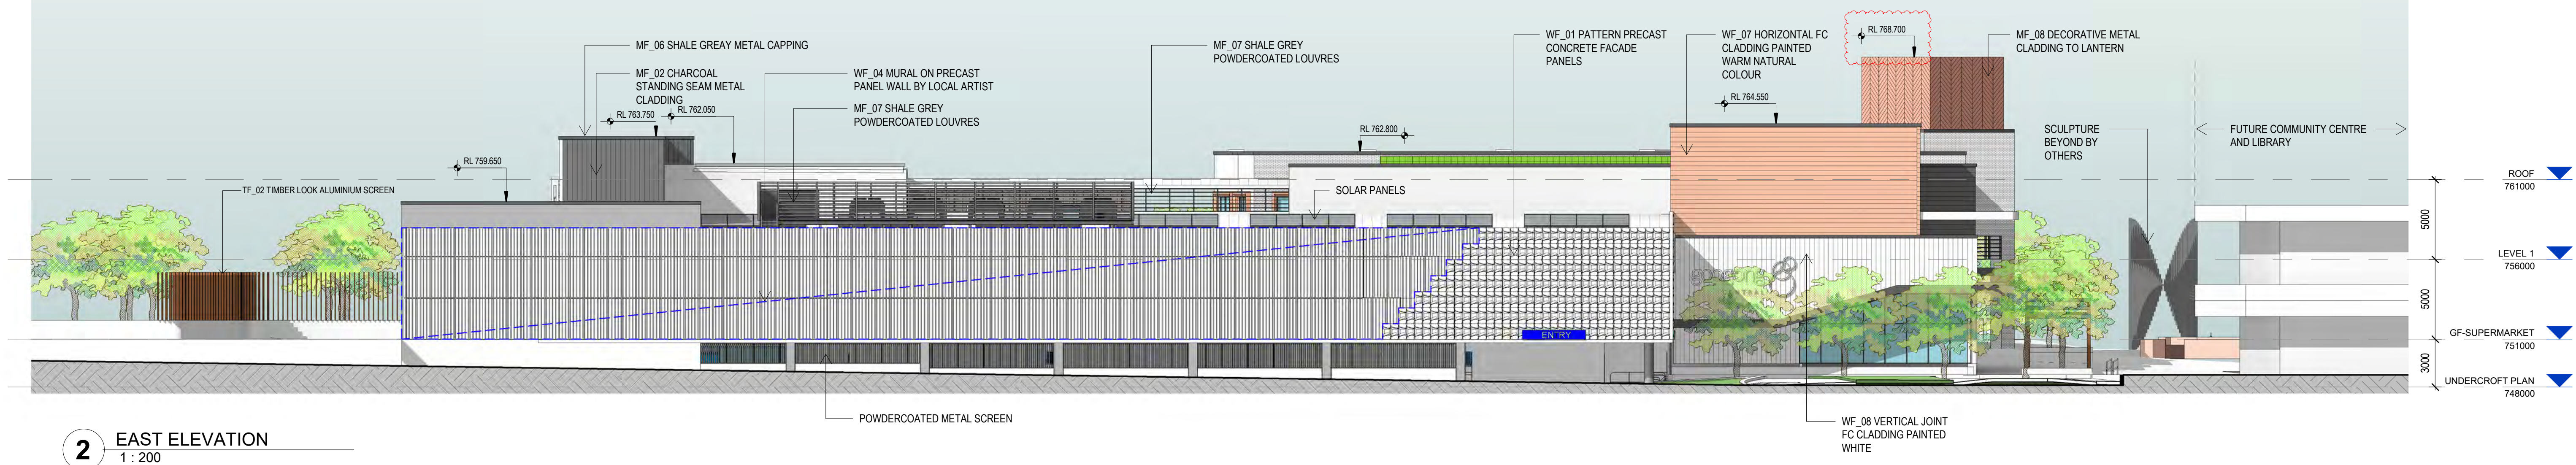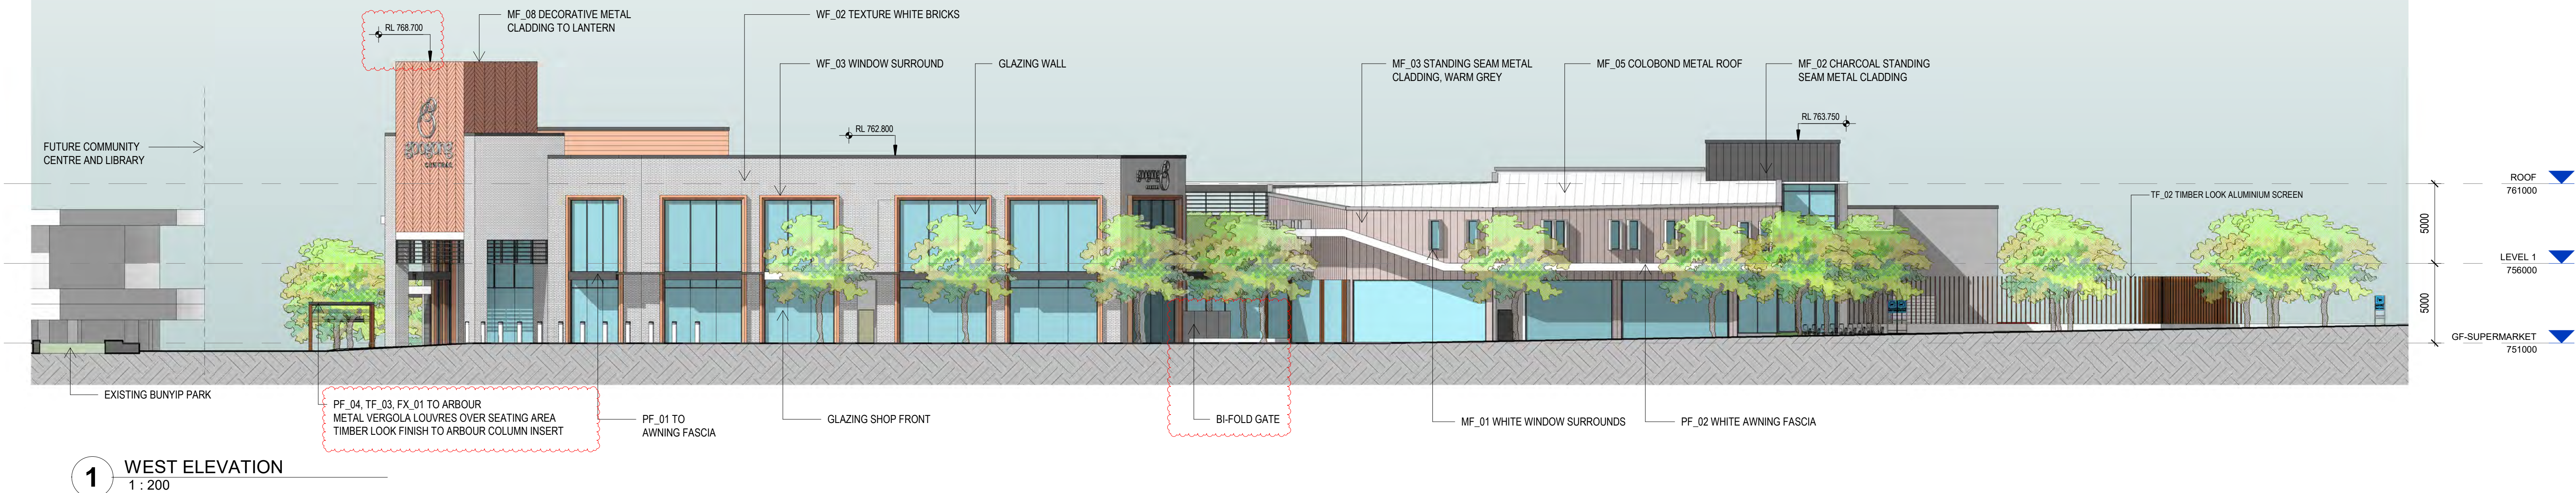

GOOGONG TOWN CENTRE  
LOT 641 / DP1281684

| ISSUE | DATE       | DESCRIPTION                        |
|-------|------------|------------------------------------|
| P1    | 06/10/2022 | ISSUED FOR DEVELOPMENT APPLICATION |
| P2    | 11/04/2023 | ISSUED FOR DEVELOPMENT APPLICATION |

ELEVATIONS

A10.02 - P2  
1 : 200 @ A1

82 Alexander Street  
Crow's Nest, NSW 2065  
ABN 43 092 960 499  
T +61 2 9437 0511  
www.bngrouponline.com

**BN** Architecture  
Urban Design  
Masterplanning  
Graphics  
Interiors




DEVELOPMENT APPLICATION

All dimensions to be checked on site, written dimensions only to be used. Do not scale from drawings. Copyright of the design shown herein is retained by the Architect. Written authority is required for any reproduction.



1 SECTION 1  
1 : 200

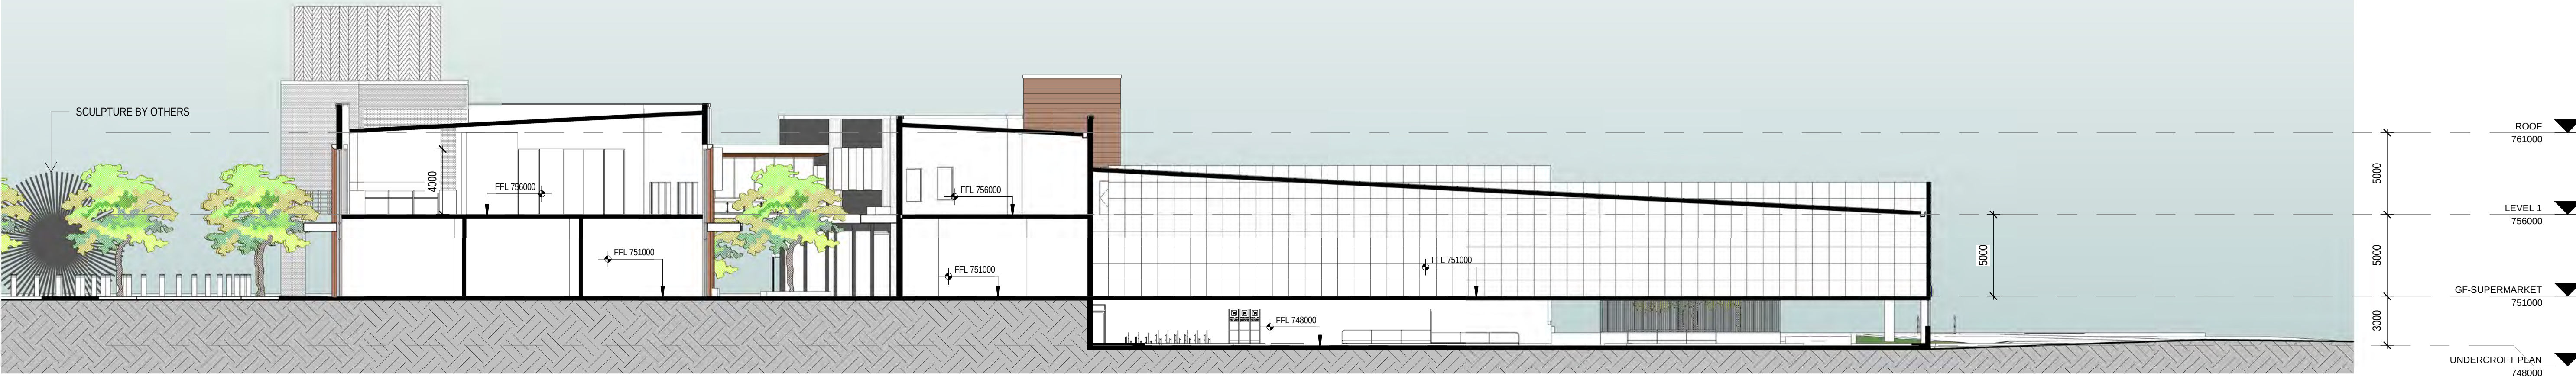

2 SECTION 2  
1 : 200

GOOGONG TOWN CENTRE  
LOT 641 / DP1281684

ISSUE DATE DESCRIPTION  
P1 06/10/2022 ISSUED FOR DEVELOPMENT APPLICATION

SECTIONS

A11.10 - P1  
1 : 200 @ A1


82 Alexander Street  
Crows Nest, NSW 2065  
ABN 43 092 960 499  
T +61 2 9437 0511  
www.bngrouponline.com

**BN** Architecture  
Urban Design  
Masterplanning  
Graphics  
Interiors




DEVELOPMENT APPLICATION


All dimensions to be checked on site, written dimensions only to be used. Do not scale from drawings. Copyright of the design shown herein is retained by the Architect. Written authority is required for any reproduction.

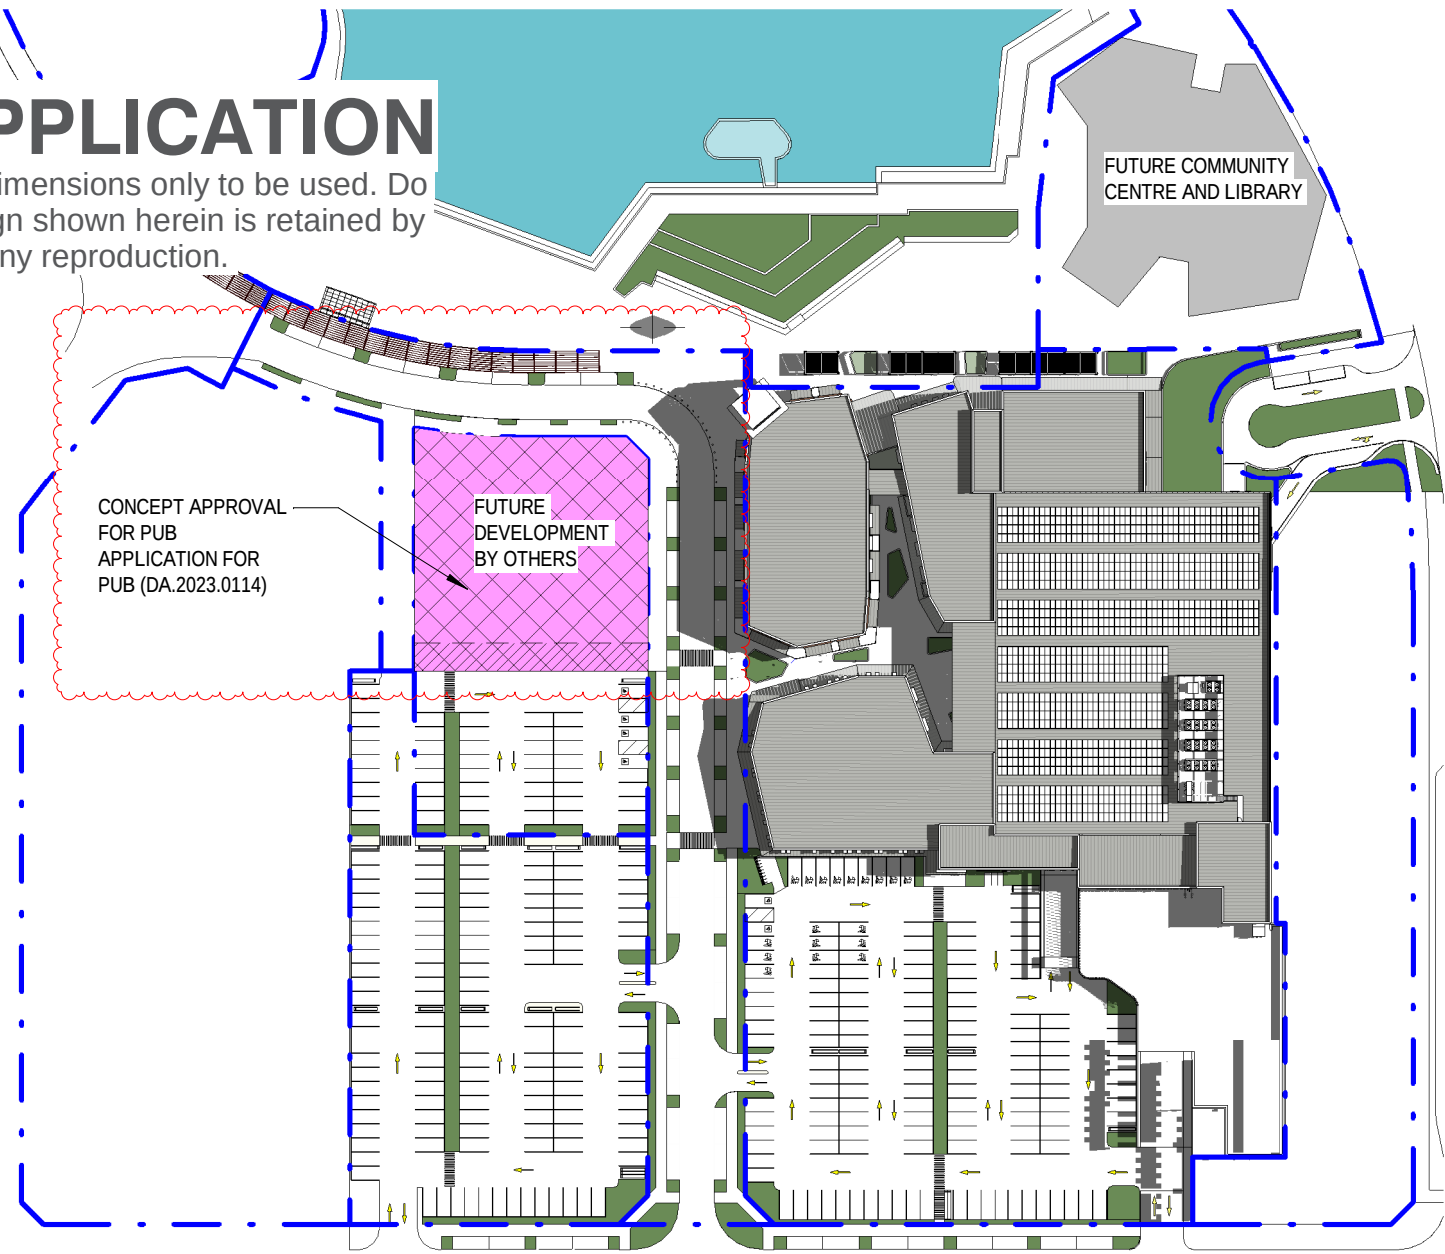


1 SUMMER 9AM  
1:1400

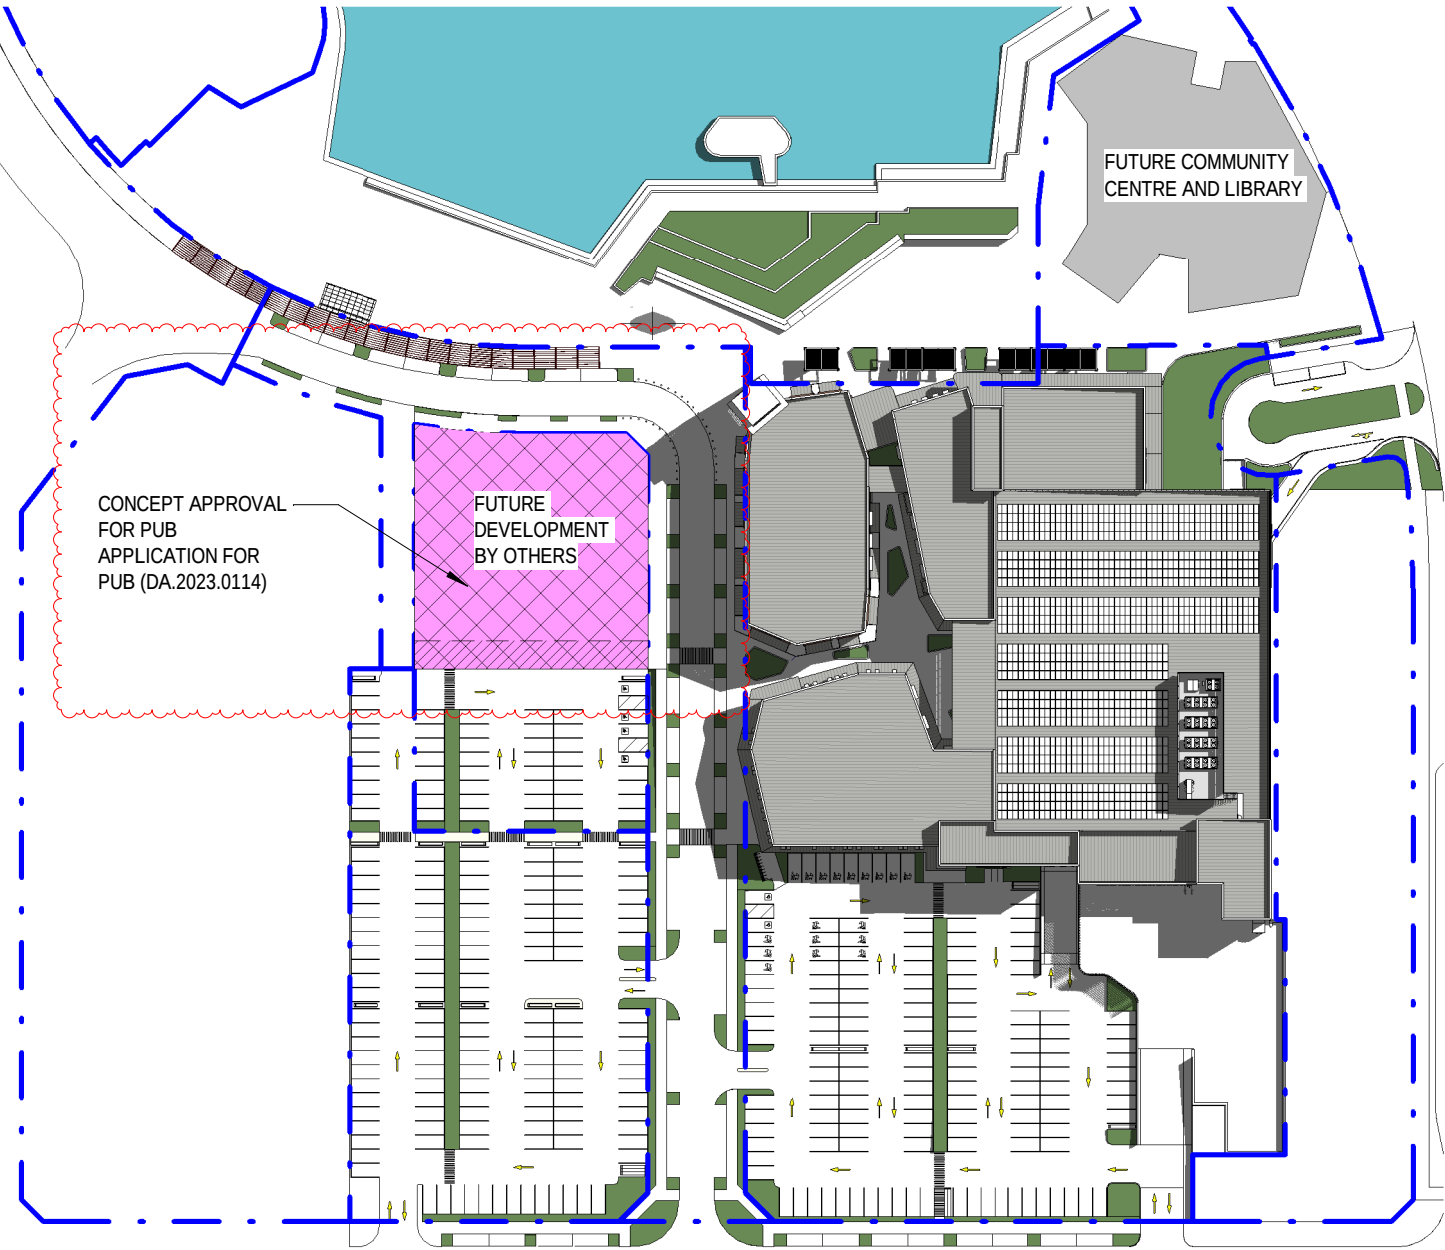


2 EQUINOXES 9AM  
1:1400

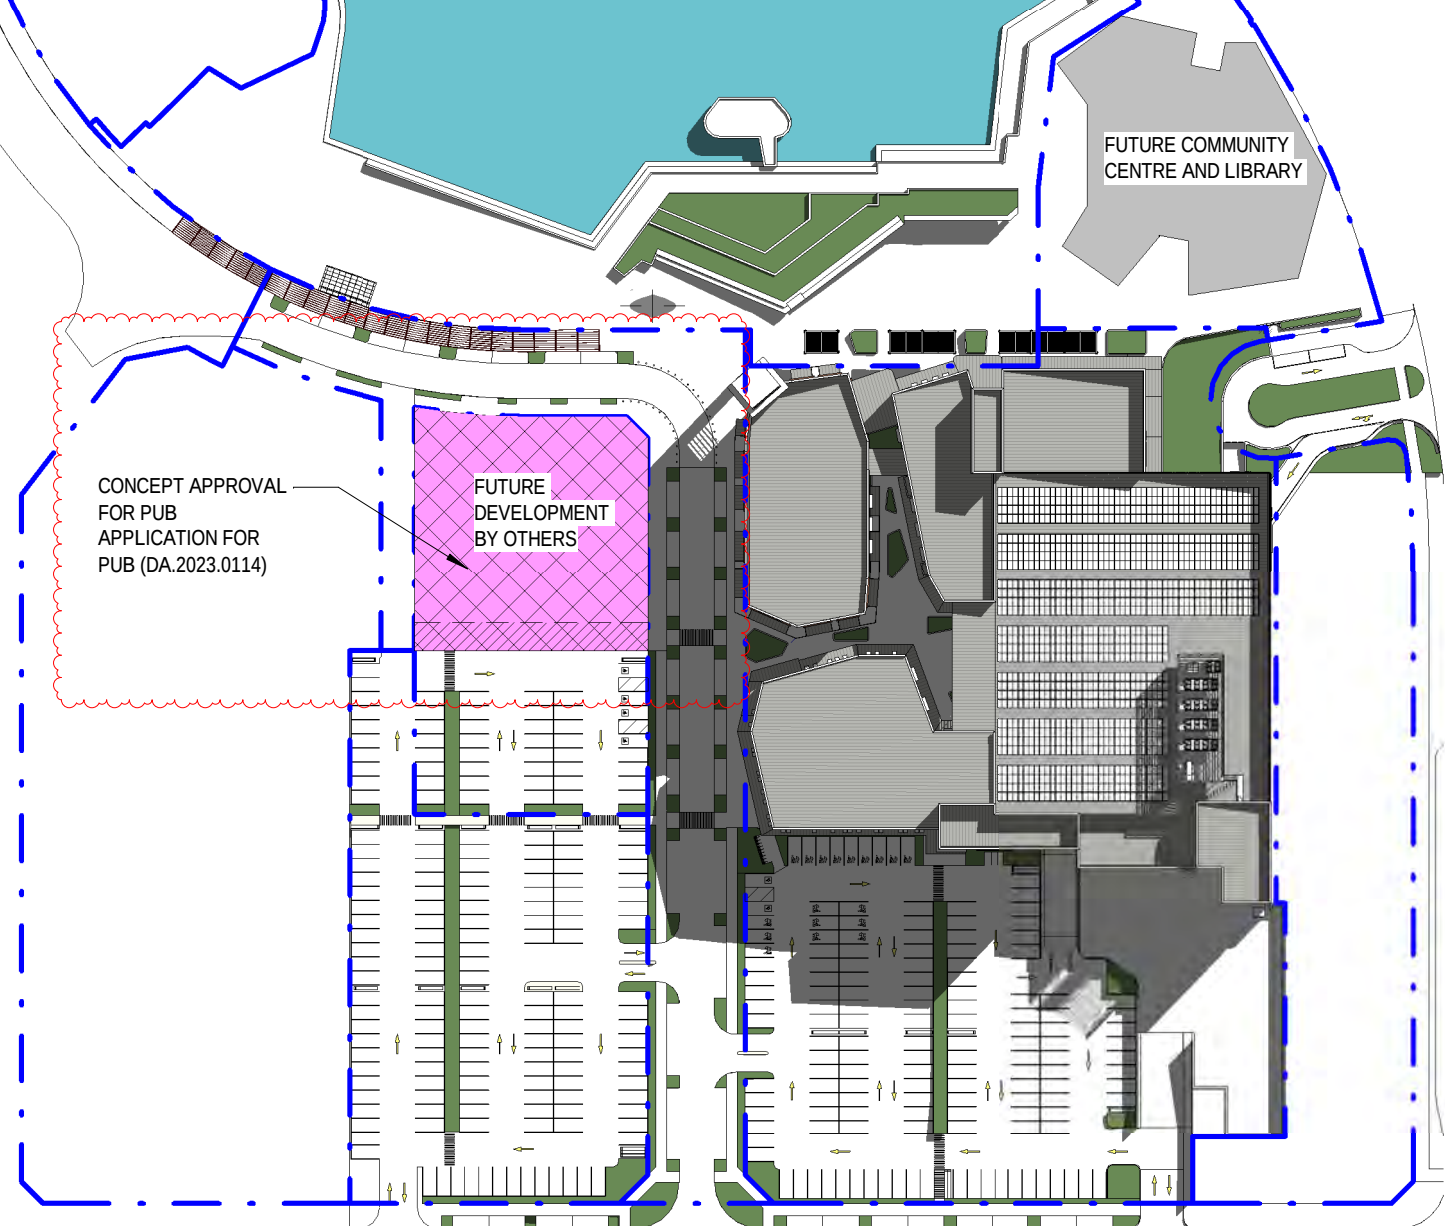


3 WINTER 9AM  
1:1400

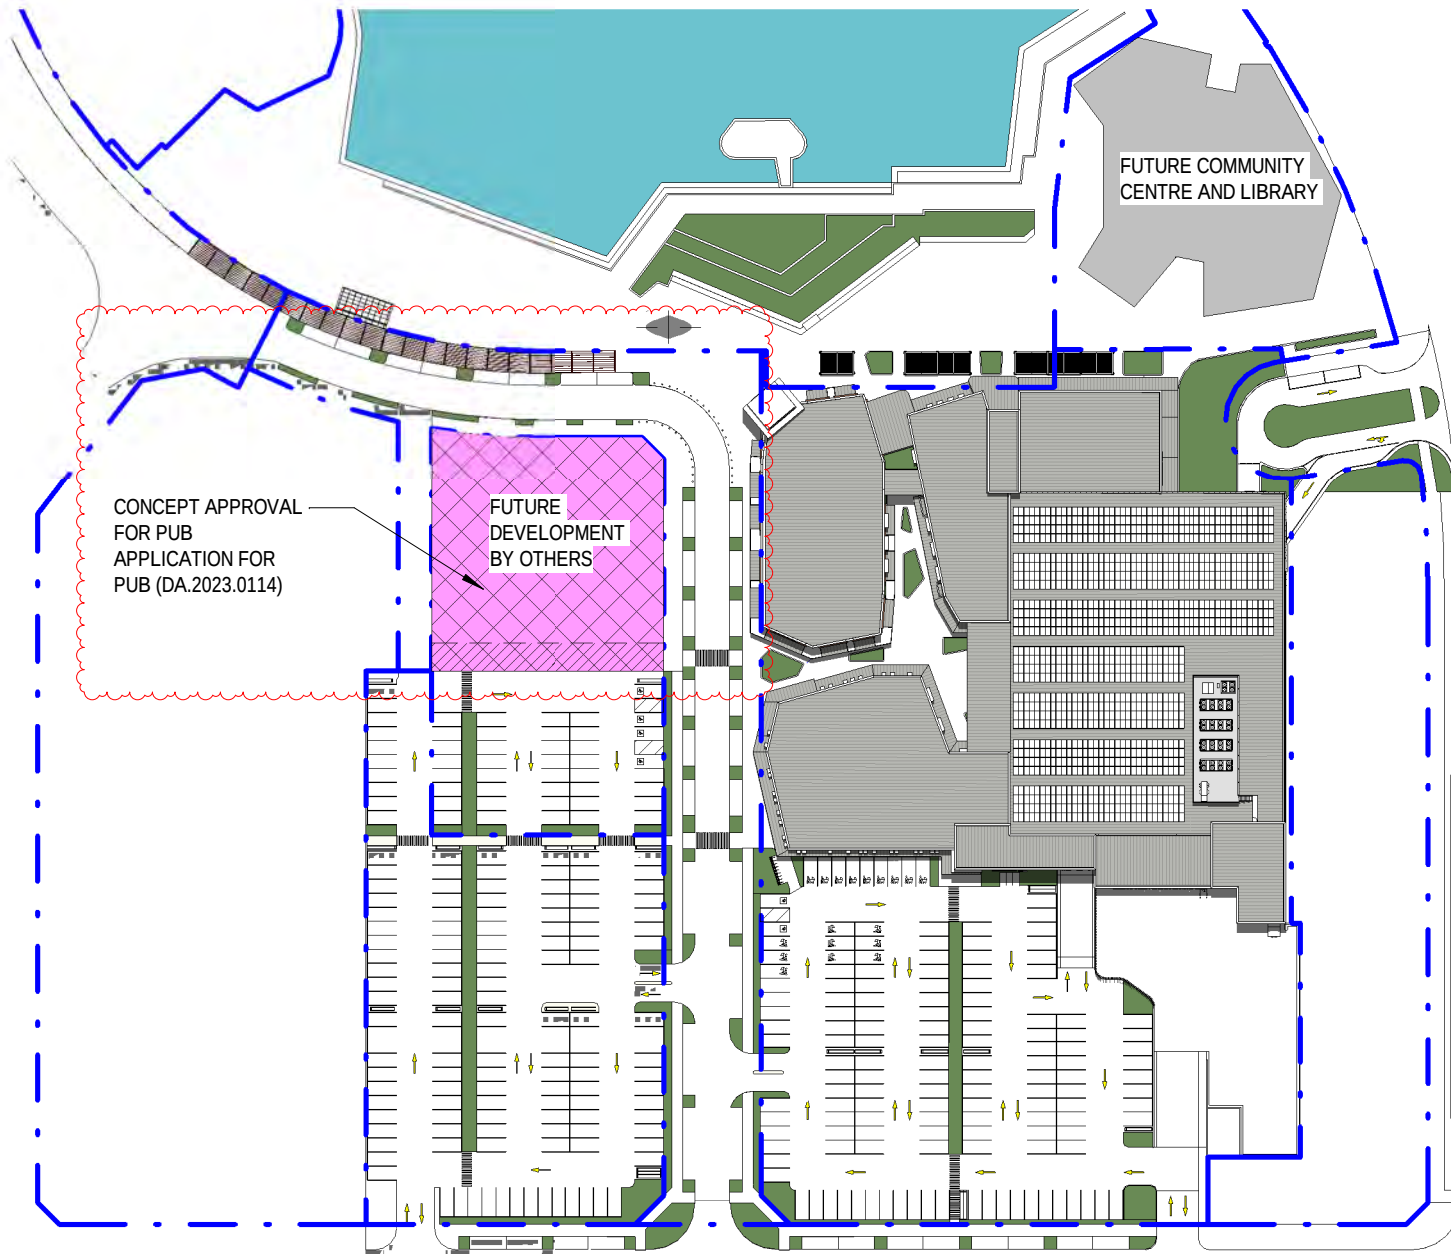


4 SUMMER 12PM  
1:1400

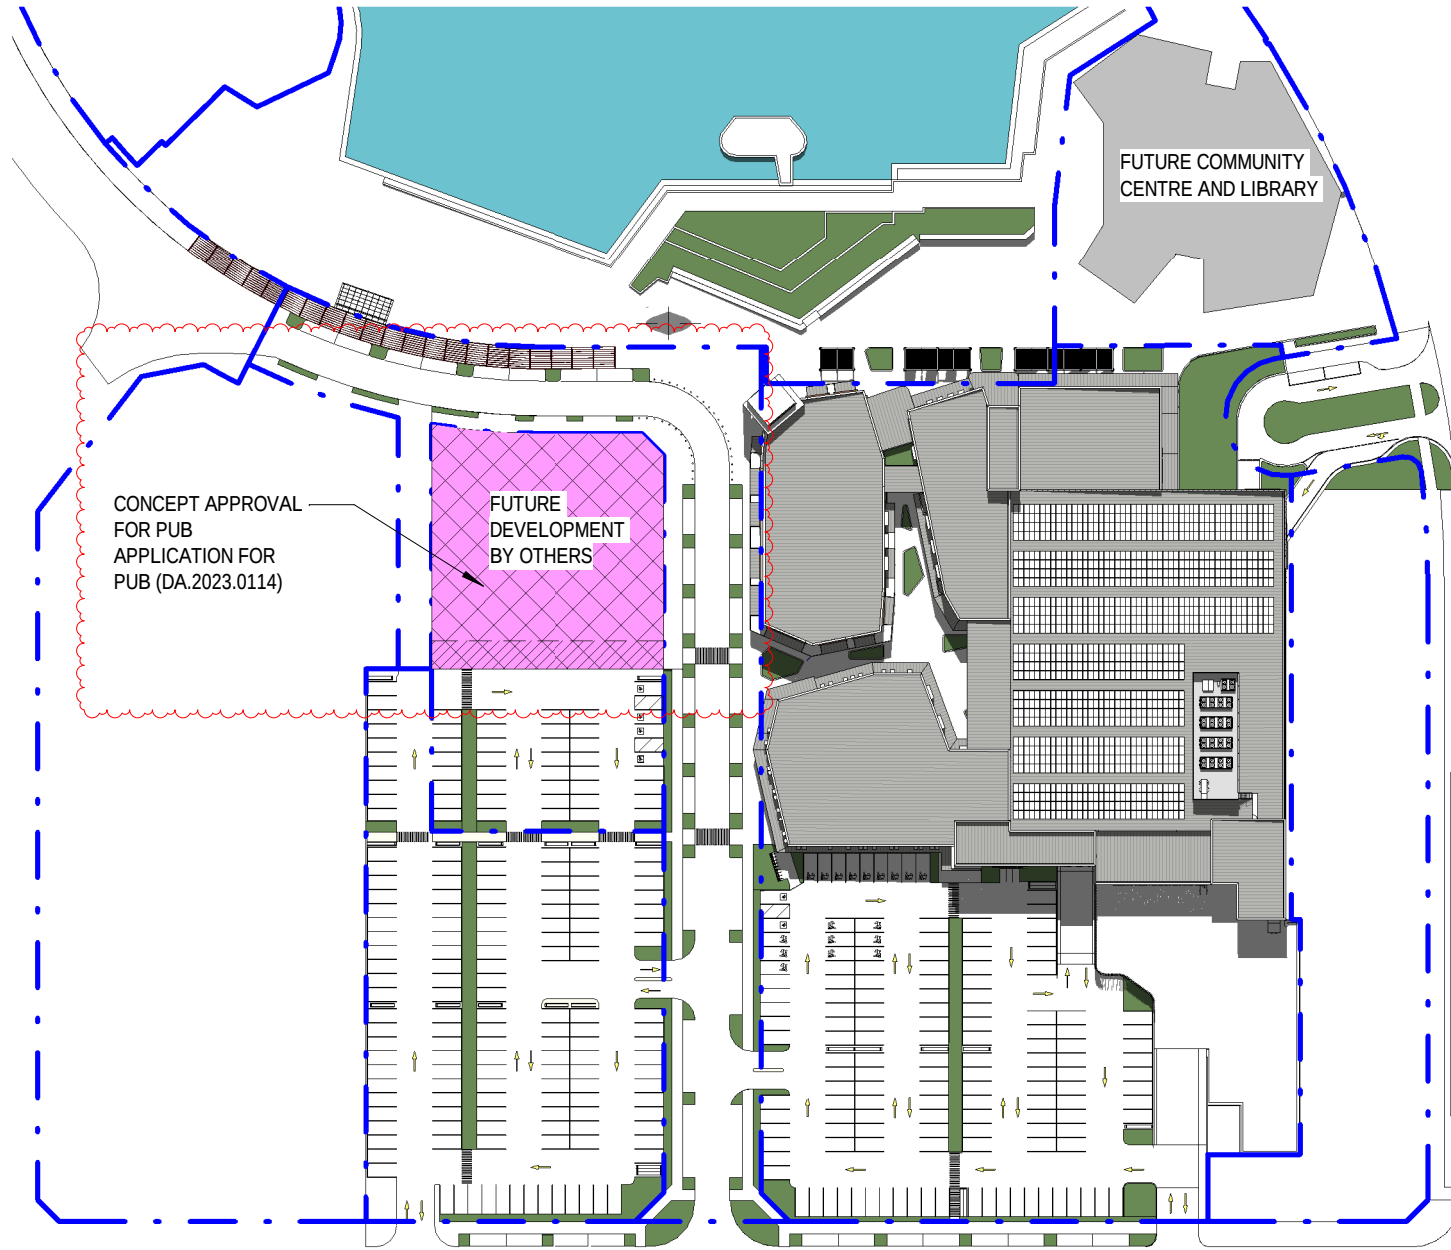


5 EQUINOXES 12PM  
1:1400

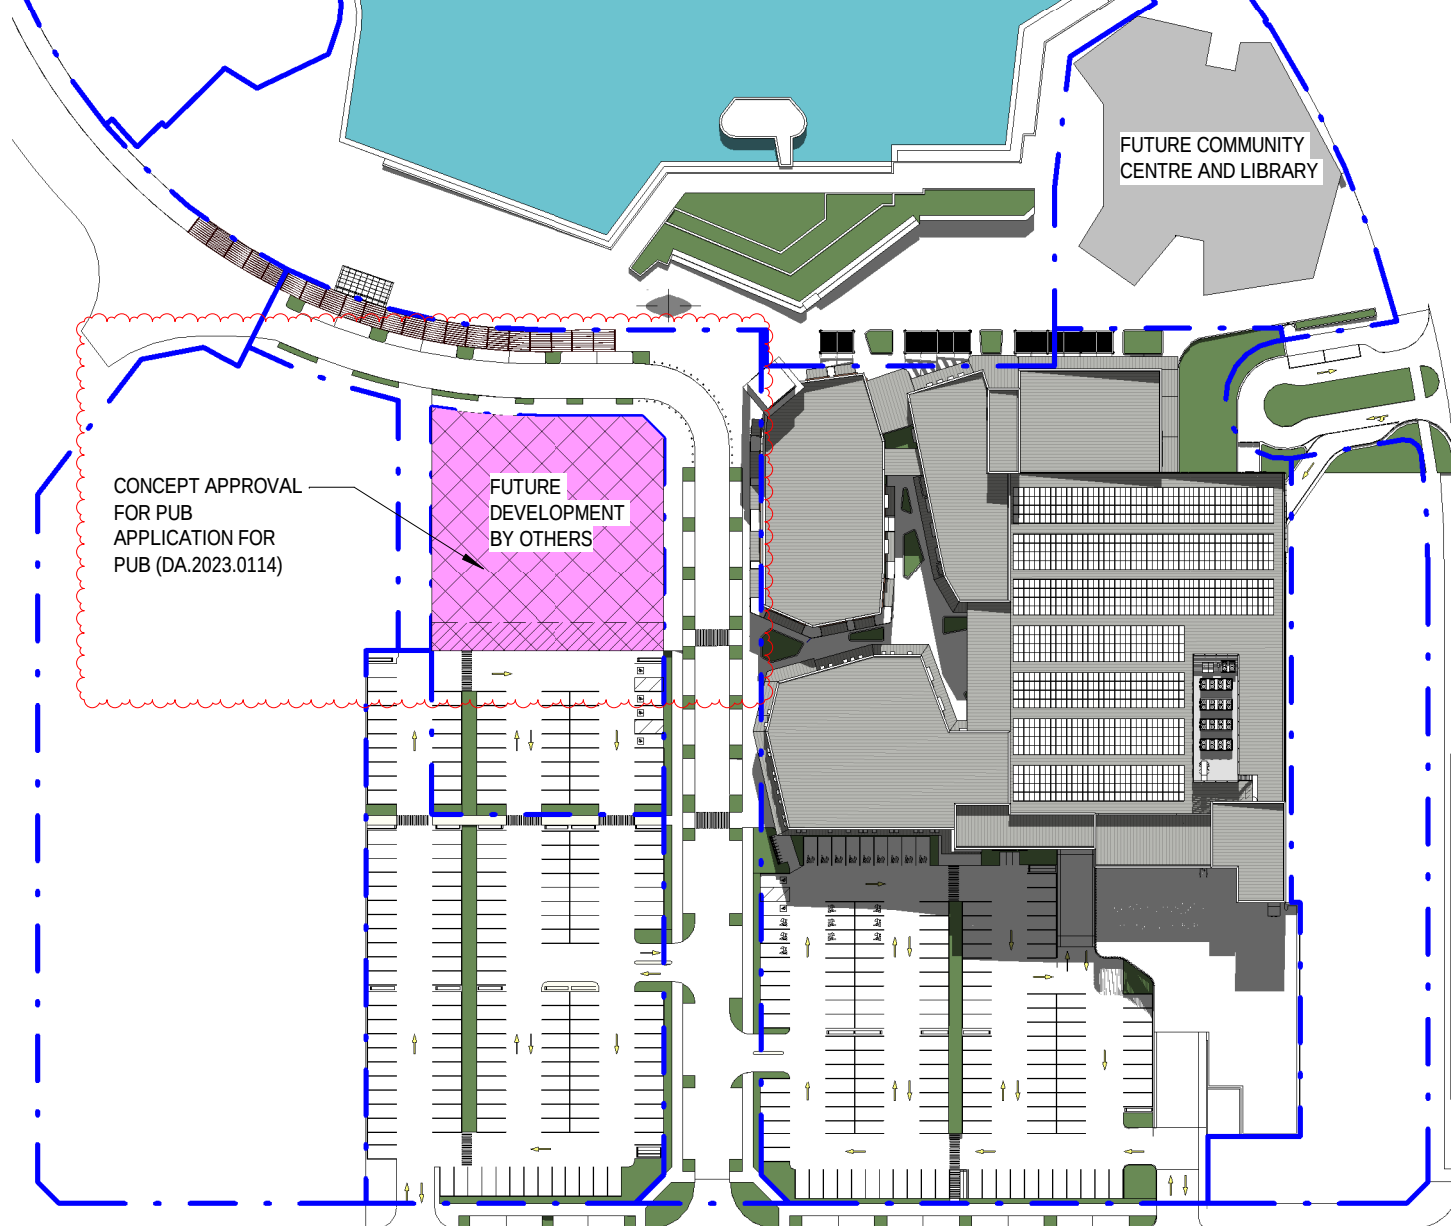


6 WINTER 12PM  
1:1400

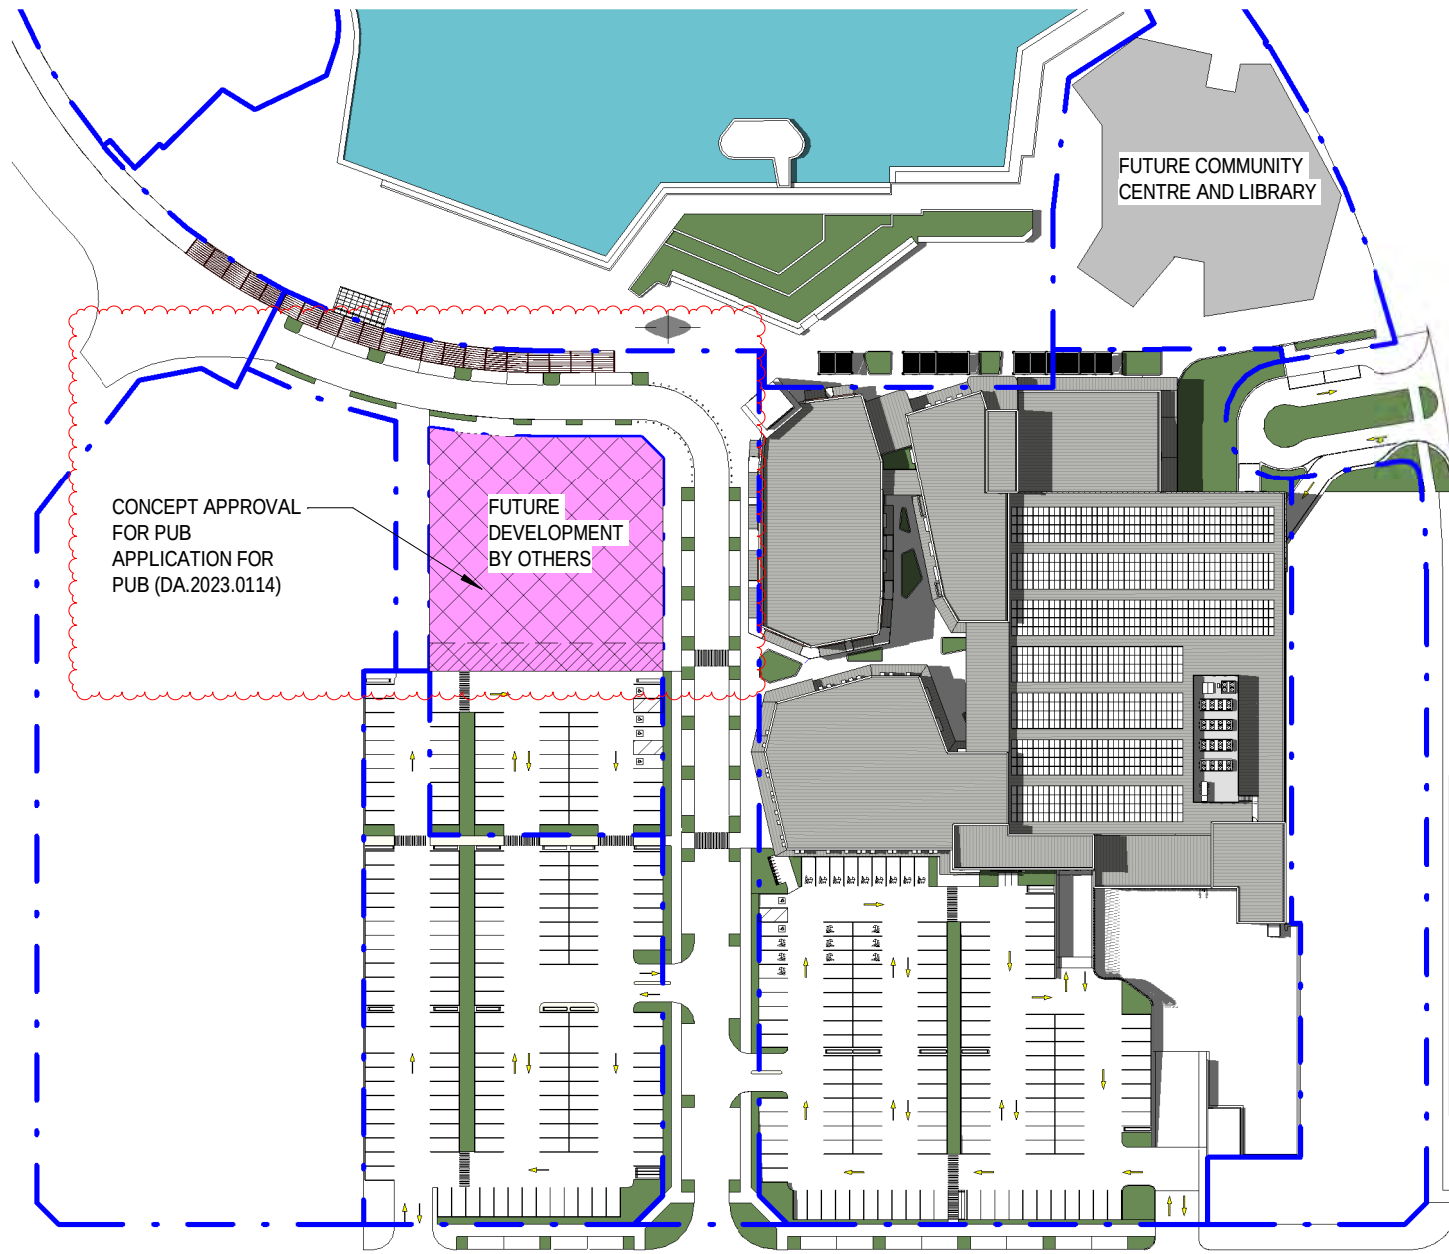

7 SUMMER 3PM  
1:1400

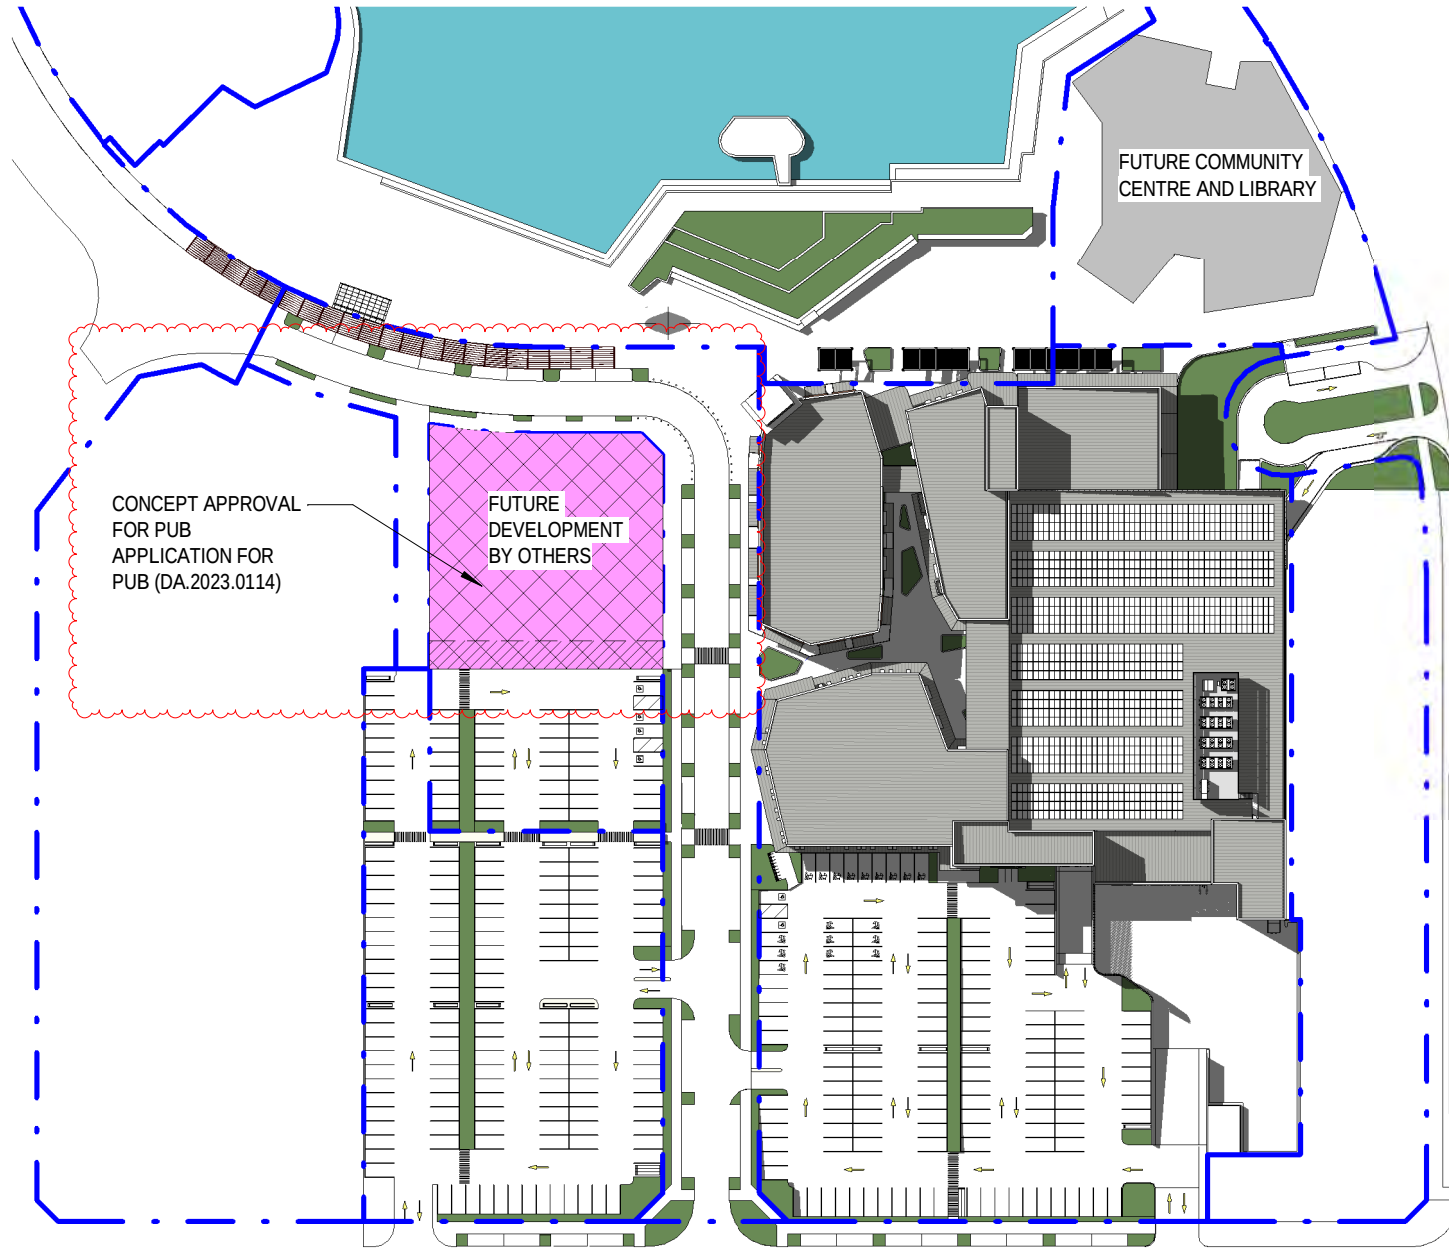

8 EQUINOXES 3PM  
1:1400

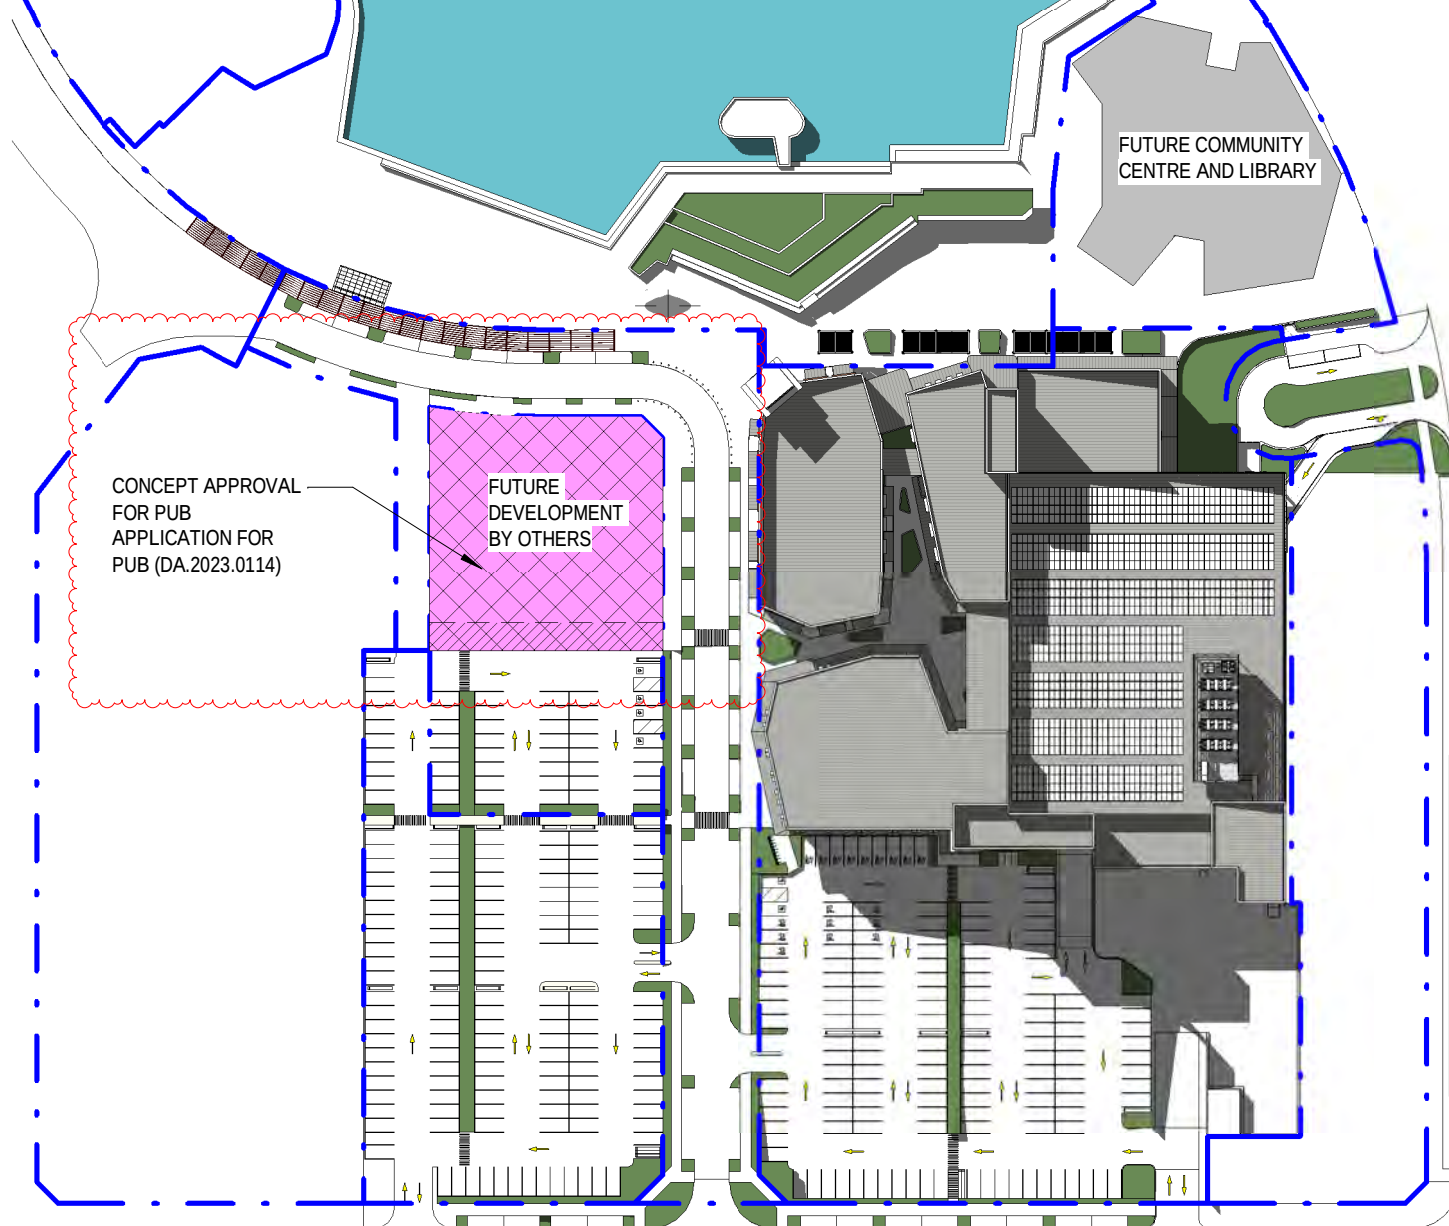


9 WINTER 3PM  
1:1400

GOOGONG TOWN CENTRE  
LOT 641 / DP1281684

| ISSUE DATE    | DESCRIPTION                        |
|---------------|------------------------------------|
| P1 06/10/2022 | ISSUED FOR DEVELOPMENT APPLICATION |
| P2 08/06/2023 | ISSUED FOR DEVELOPMENT APPLICATION |

SOLAR STUDY

A12.10 DA- P2  
1: 1400 @ A1

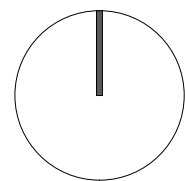

82 Alexander Street  
Crows Nest, NSW 2065  
ABN 43 092 960 499  
T +61 2 9437 0511  
www.bngrouponline.com

**BN** Architecture  
Urban Design  
Masterplanning  
Graphics  
Interiors




DEVELOPMENT APPLICATION

All dimensions to be checked on site, written dimensions only to be used. Do not scale from drawings. Copyright of the design shown herein is retained by the Architect. Written authority is required for any reproduction.


LEGEND

- CIRCULATION
- FIRE EGRESS
- LIFT
- OFFICE PREMISES
- PLANT
- SUPERMARKET

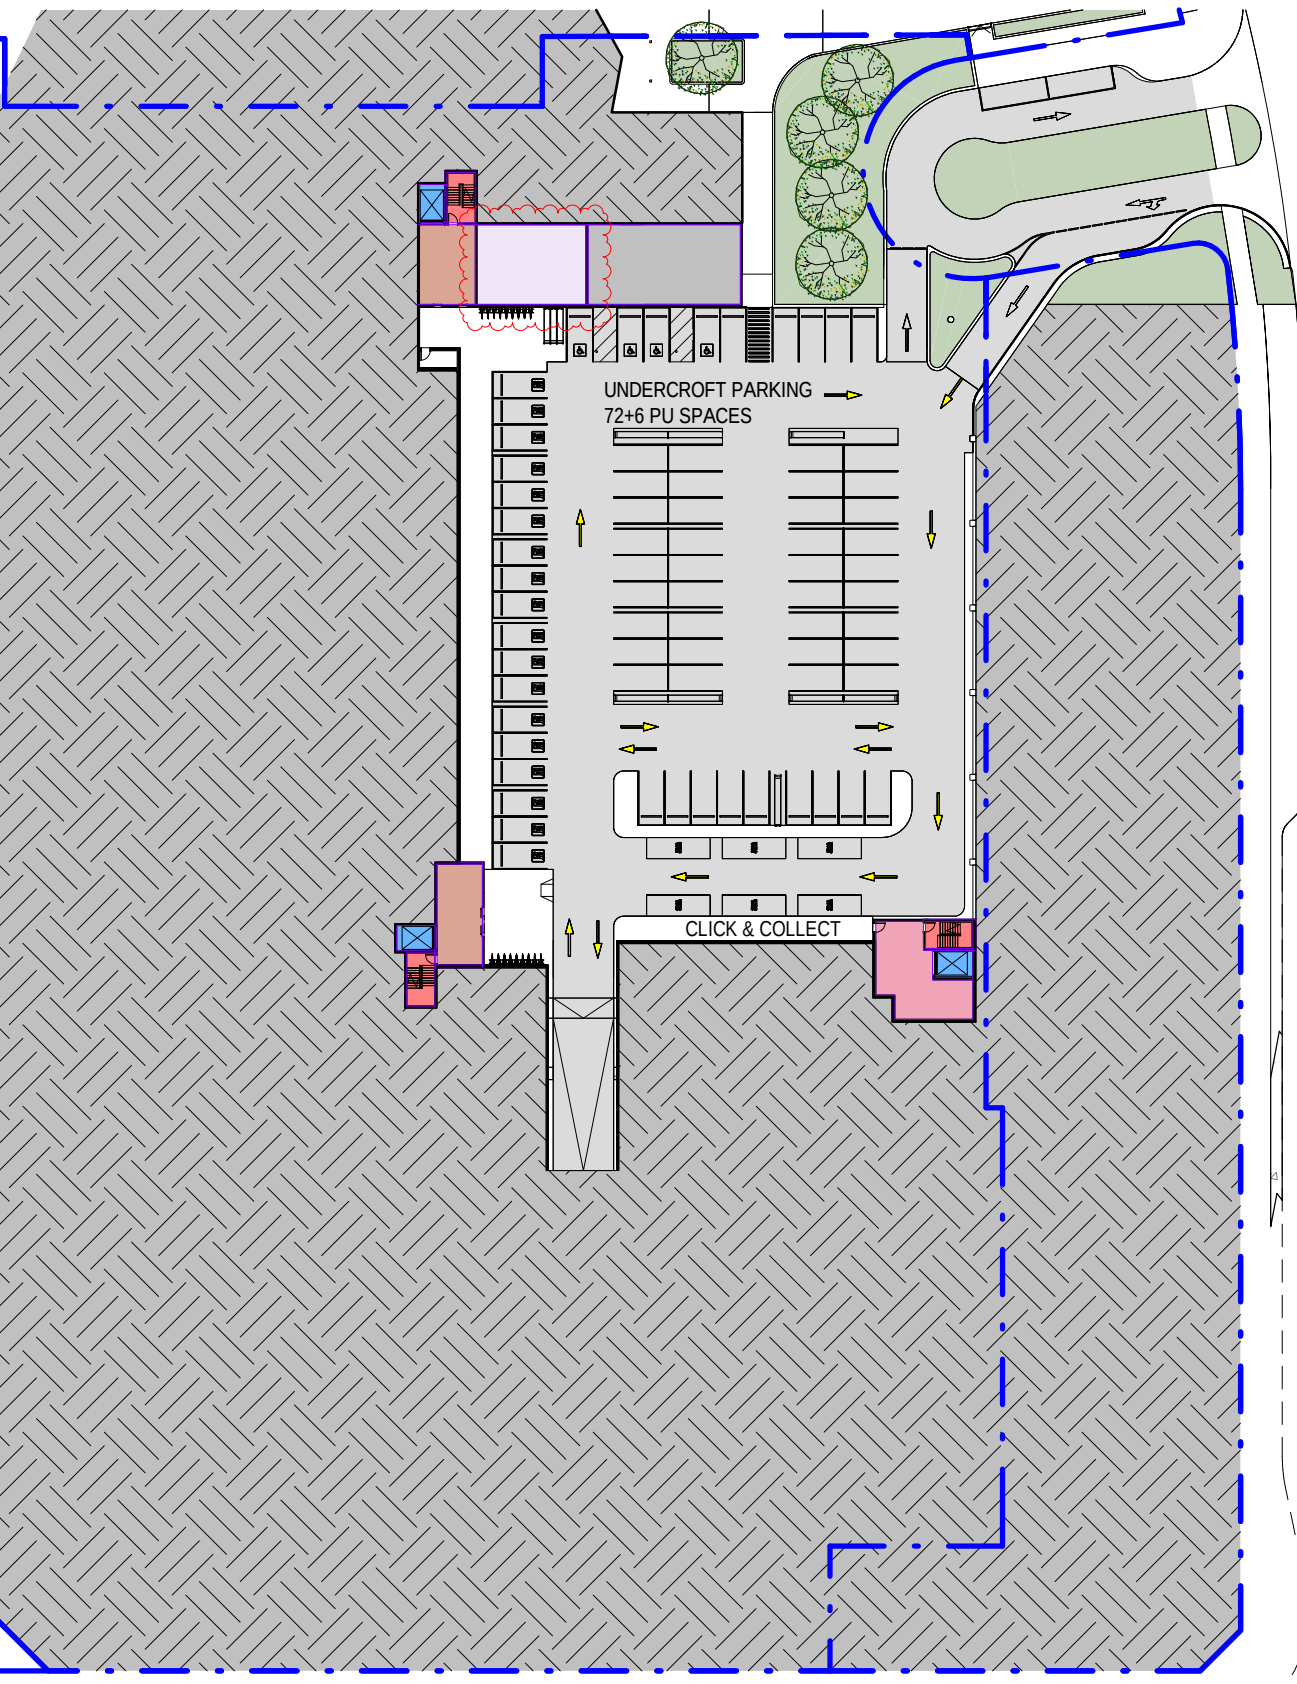


LEGEND

- AMENITIES
- CIRCULATION
- FIRE EGRESS
- GYMNASIUM
- HEALTH SERVICES FACILITY
- LIFT
- OFFICE PREMISES
- PLANT

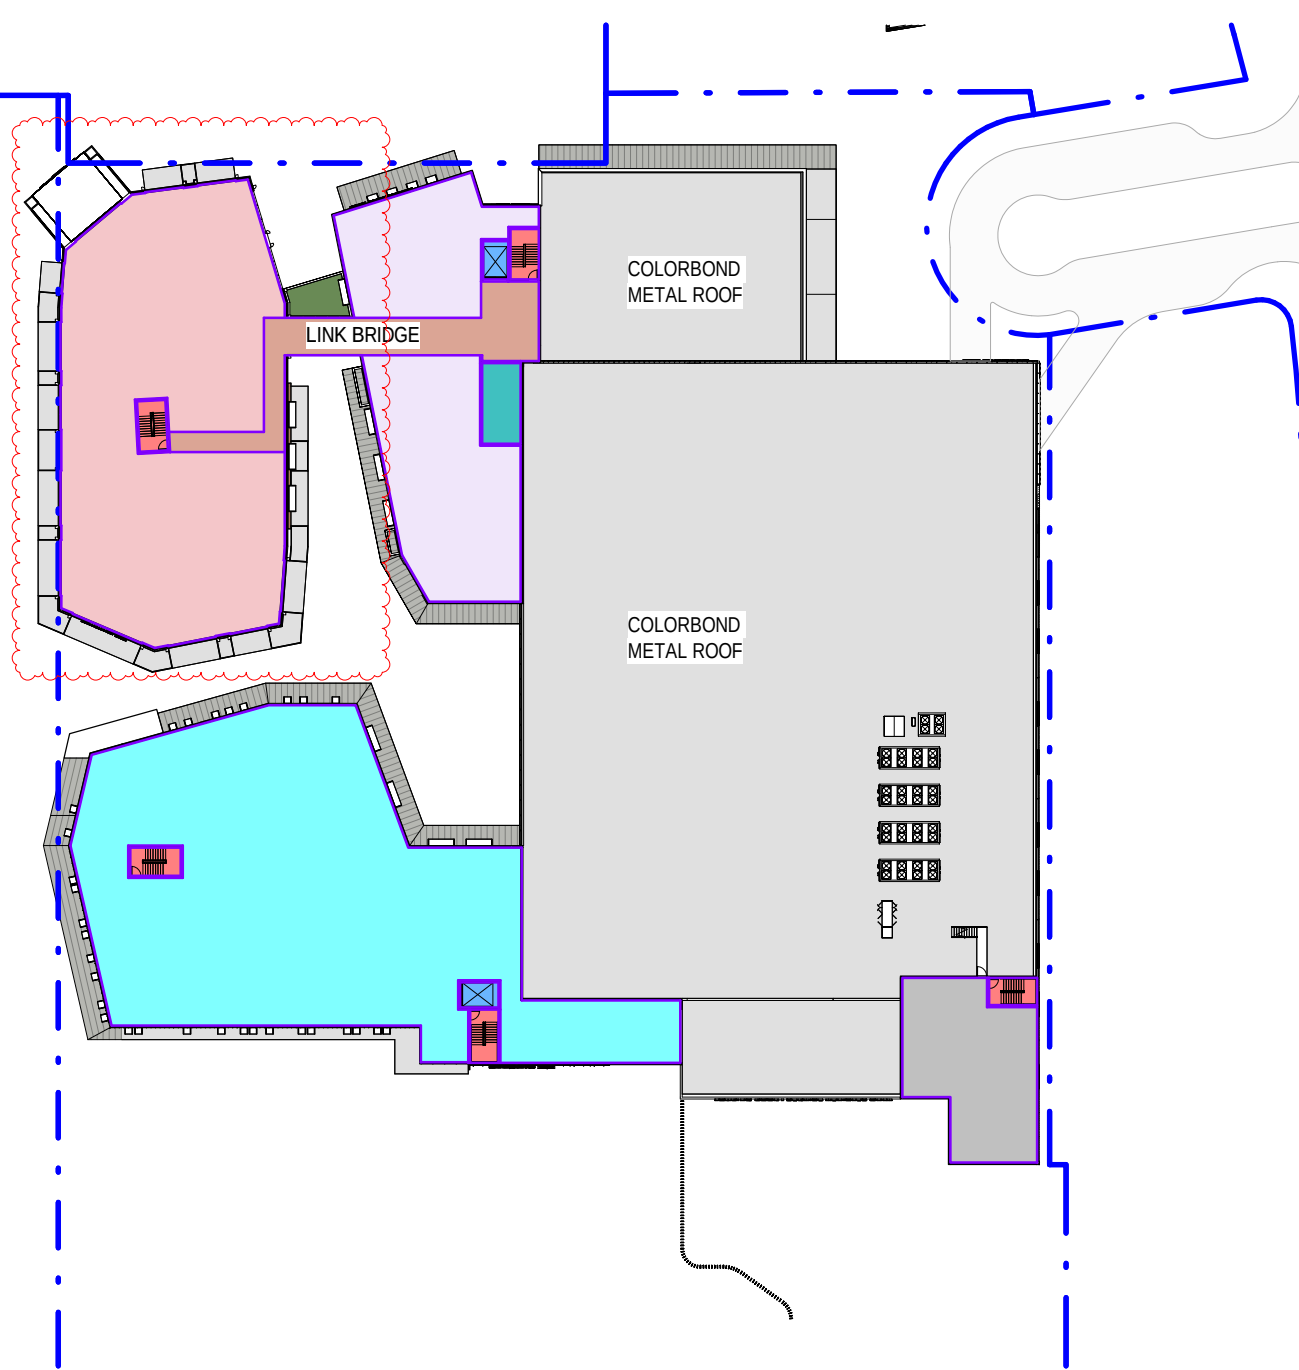

1 UNDERCROFT PLAN GFA  
1 : 750

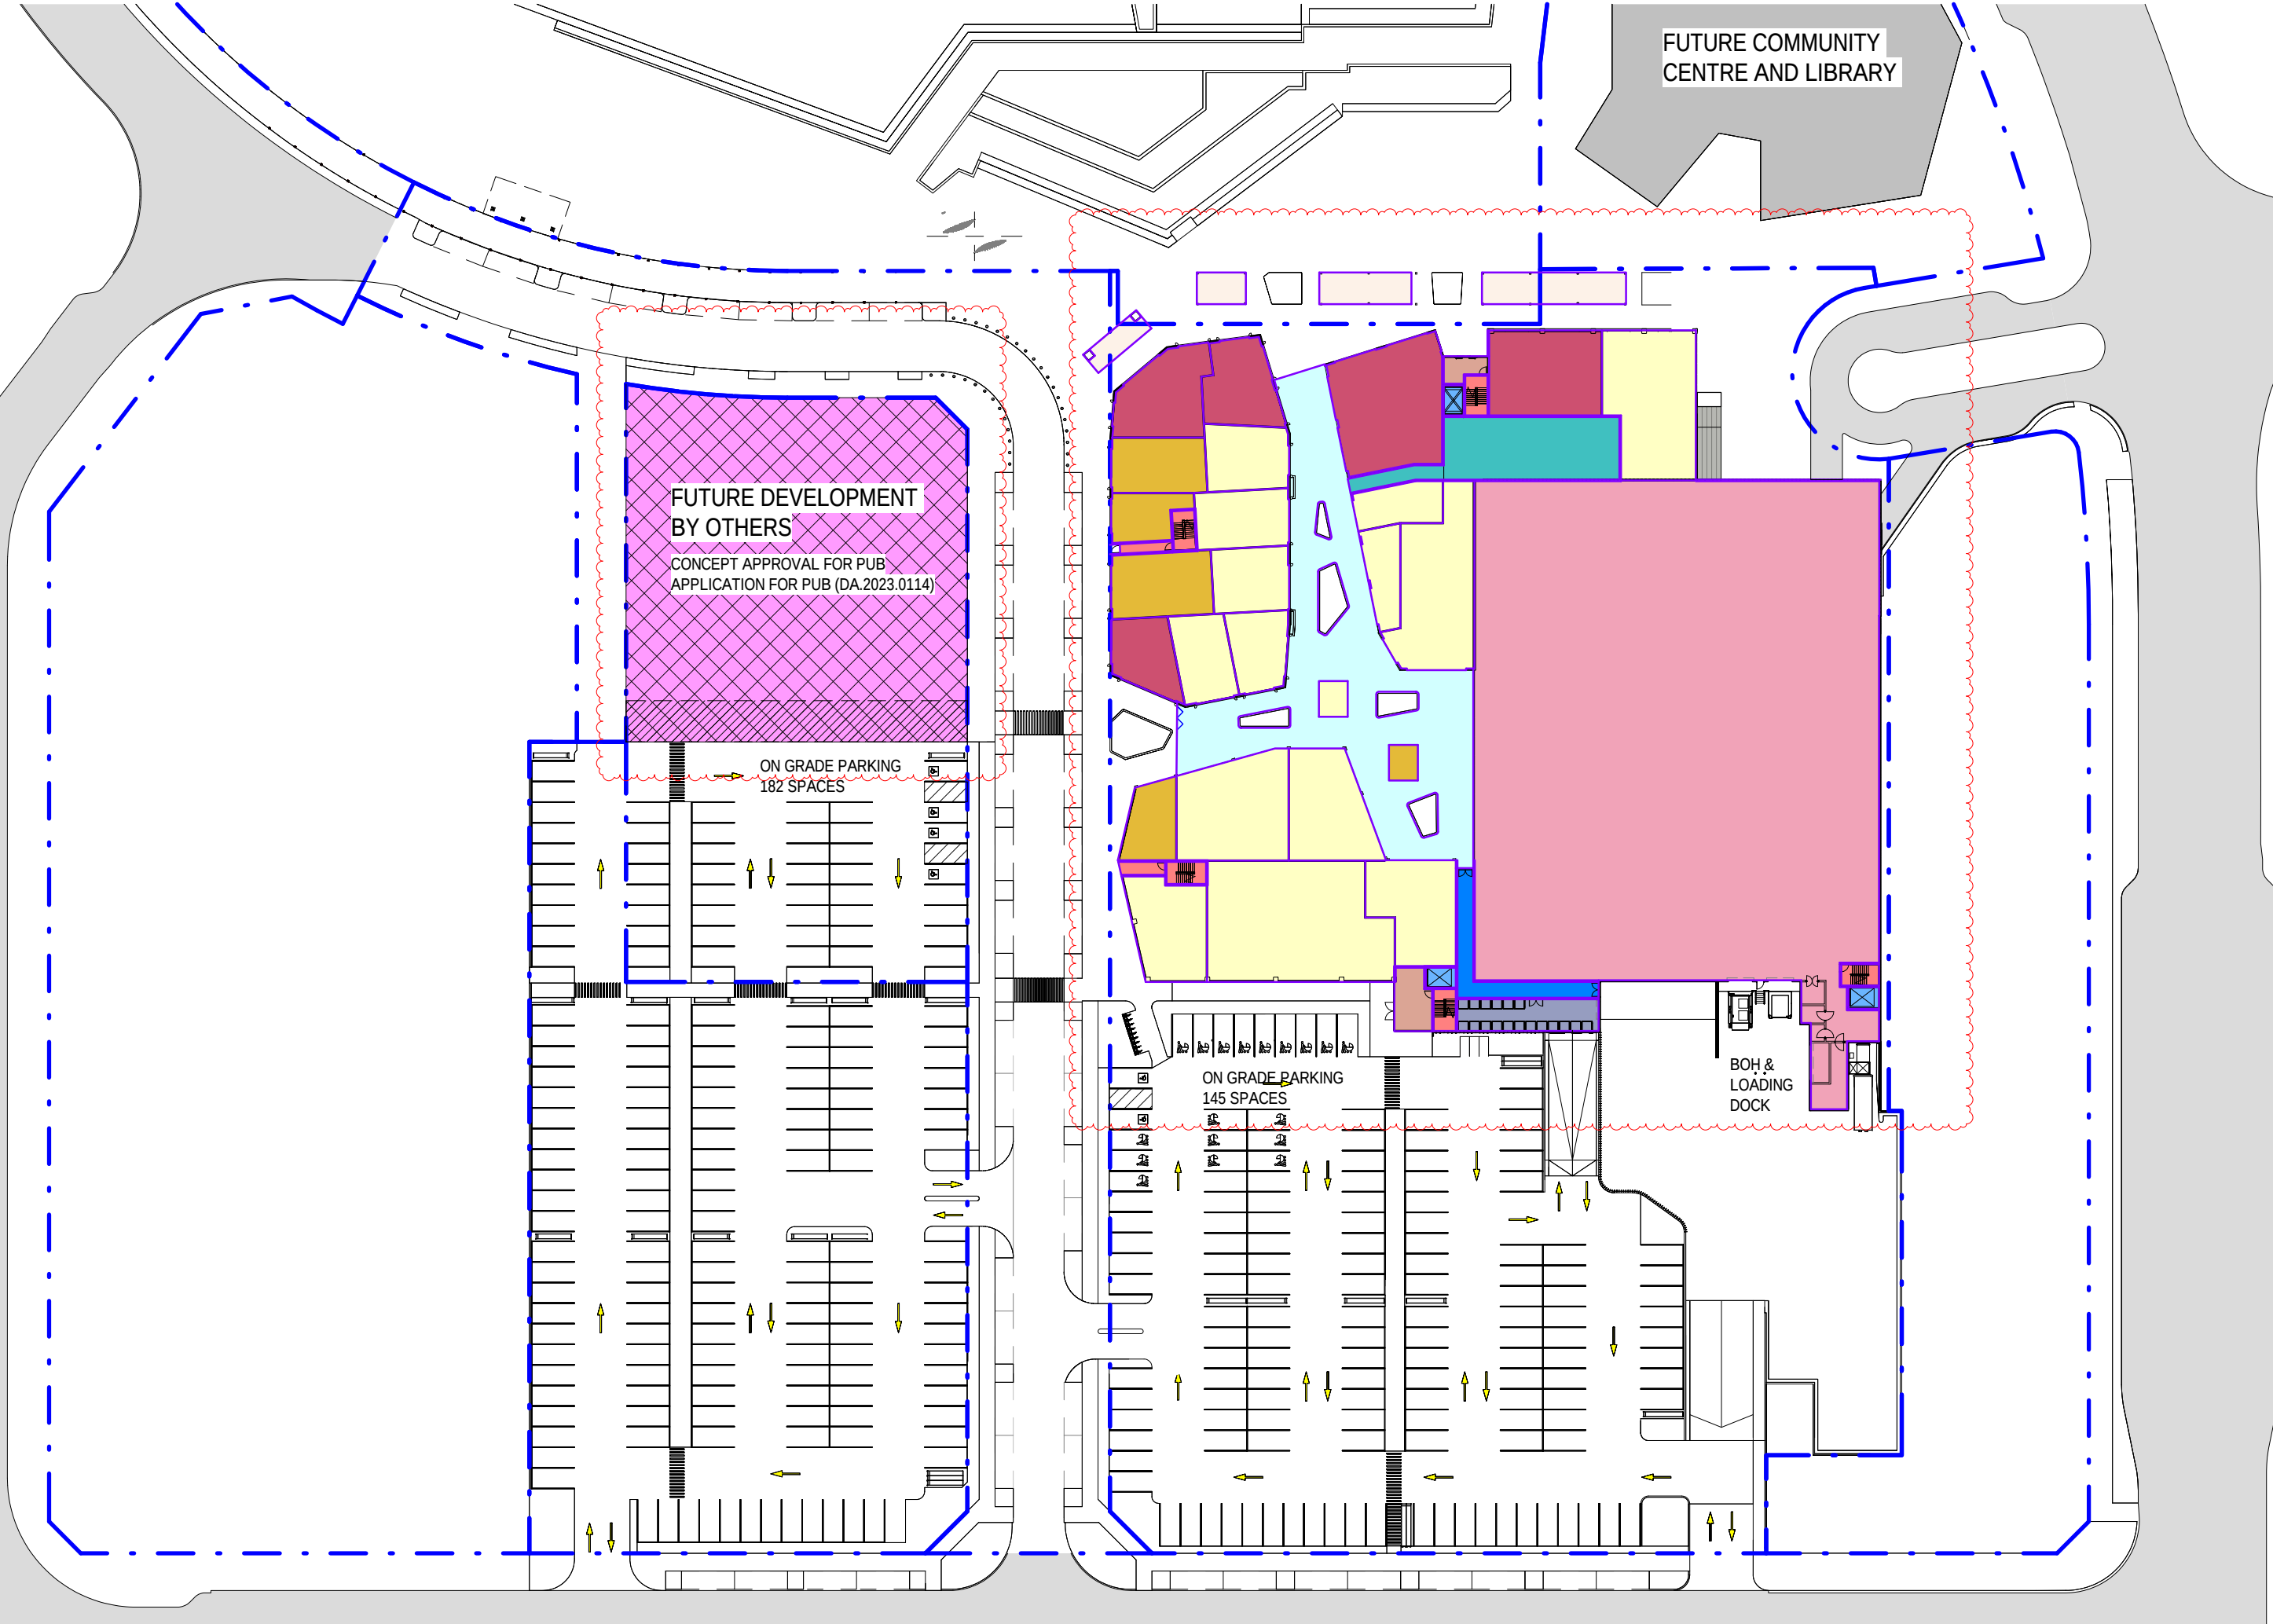

LEGEND

- AMENITIES
- CIRCULATION
- FIRE EGRESS
- FOOD & DRINK PREMISES
- FOOD & DRINK TAKE AWAY
- LIFT
- NON-LETTABLE
- OUTDOOR SEATING
- RETAIL PREMISES
- SERVICES CORRIDOR
- SUPERMARKET
- WASTE

| AREA SCHEDULE NON-LETTABLE |              |           |
|----------------------------|--------------|-----------|
| NAME                       | DEPARTMENT   | AREA (m2) |
| AMENITIES                  | NON-LETTABLE | 197       |
| RETAIL LANEWAY             | NON-LETTABLE | 768       |
| TOTAL: 2                   |              | 965       |

| AREA SCHEDULE            |                          |           |                    |
|--------------------------|--------------------------|-----------|--------------------|
| NAME                     | DEPARTMENT               | AREA (m2) | EXTERNAL AREA (m2) |
| CENTRE MANAGEMENT OFFICE | OFFICE PREMISES          | 85        |                    |
| K01                      | RETAIL PREMISES          | 16        |                    |
| K02                      | FOOD & DRINK TAKE AWAY   | 16        |                    |
| MM01                     | RETAIL PREMISES          | 201       |                    |
| T01                      | RETAIL PREMISES          | 130       |                    |
| T02                      | RETAIL PREMISES          | 137       |                    |
| T04                      | RETAIL PREMISES          | 179       |                    |
| T06                      | FOOD & DRINK TAKE AWAY   | 62        |                    |
| T07                      | RETAIL PREMISES          | 117       |                    |
| T09                      | RETAIL PREMISES          | 336       |                    |
| T10                      | RETAIL PREMISES          | 70        |                    |
| T11                      | RETAIL PREMISES          | 78        |                    |
| T12                      | RETAIL PREMISES          | 85        |                    |
| T13                      | RETAIL PREMISES          | 85        |                    |
| T14                      | FOOD & DRINK PREMISES    | 92        | 25                 |
| T15                      | FOOD & DRINK PREMISES    | 114       | 24                 |
| T16                      | FOOD & DRINK TAKE AWAY   | 83        |                    |
| T17                      | FOOD & DRINK TAKE AWAY   | 52        |                    |
| T18                      | FOOD & DRINK TAKE AWAY   | 102       |                    |
| T19                      | FOOD & DRINK PREMISES    | 72        |                    |
| T20                      | RETAIL PREMISES          | 77        |                    |
| T21                      | RETAIL PREMISES          | 53        |                    |
| T22                      | RETAIL PREMISES          | 56        |                    |
| T23                      | FOOD & DRINK PREMISES    | 208       | 47                 |
| T24                      | FOOD & DRINK PREMISES    | 153       | 73                 |
| T25                      | RETAIL PREMISES          | 205       |                    |
| T101 MEDICAL CENTRE      | HEALTH SERVICES FACILITY | 1215      |                    |
| T102 COMMERCIAL          | OFFICE PREMISES          | 285       |                    |
| T103 COMMERCIAL          | OFFICE PREMISES          | 184       |                    |
| T104 GYMNASIUM           | GYMNASIUM                | 870       |                    |
| TOTAL: 30                |                          | 5422      |                    |

| AREA SCHEDULE CIRCULATION |             |           |
|---------------------------|-------------|-----------|
| NAME                      | DEPARTMENT  | AREA (m2) |
| LINK BRIDGE               | CIRCULATION | 164       |
| LOBBY 1                   | CIRCULATION | 16        |
| LOBBY 2                   | CIRCULATION | 35        |
| LOBBY 3                   | CIRCULATION | 45        |
| LOBBY 4                   | CIRCULATION | 45        |
| TOTAL: 5                  |             | 305       |

| CAR PARKING SCHEDULE_OFF-ROAD |                 |       |
|-------------------------------|-----------------|-------|
| PARKING BAY                   | LEVEL           | COUNT |
| CLICK & CLLECT                | UNDERCROFT PLAN | 6     |
| DISABLE                       | GF-SUPERMARKET  | 6     |
| DISABLE                       | UNDERCROFT PLAN | 4     |
| EV                            | UNDERCROFT PLAN | 18    |
| PARENT                        | GF-SUPERMARKET  | 18    |
| STANDARD                      | GF-SUPERMARKET  | 303   |
| STANDARD                      | UNDERCROFT PLAN | 50    |
| TOTAL                         |                 | 405   |

| CAR PARKING SCHEDULE_ON-ROAD |                |    |
|------------------------------|----------------|----|
| PARALLEL                     | GF-SUPERMARKET | 44 |

| AREA SCHEDULE SUPERMARKET |             |           |
|---------------------------|-------------|-----------|
| NAME                      | DEPARTMENT  | AREA (m2) |
| CLICK & COLLECT           | SUPERMARKET | 63        |
| M01 SUPERMARKET           | SUPERMARKET | 3308      |
| TOTAL: 2                  |             | 3371      |

| AREA SCHEDULE BY LAND USE TERM |           |
|--------------------------------|-----------|
| DEPARTMENT                     | AREA (m2) |
| CIRCULATION                    | 305       |
| FOOD & DRINK PREMISES          | 640       |
| FOOD & DRINK TAKE AWAY         | 316       |
| GYMNASIUM                      | 870       |
| HEALTH SERVICES FACILITY       | 1215      |
| NON-LETTABLE                   | 965       |
| OFFICE PREMISES                | 554       |
| RETAIL PREMISES                | 1826      |
| SUPERMARKET                    | 3371      |
| TOTAL: 39                      | 10063     |


2 GF-SUPERMARKET GFA  
1 : 750

GOOGONG TOWN CENTRE  
LOT 641 / DP1281684

| ISSUE | DATE       | DESCRIPTION                        |
|-------|------------|------------------------------------|
| P1    | 06/10/2022 | ISSUED FOR DEVELOPMENT APPLICATION |
| P2    | 08/06/2023 | ISSUED FOR DEVELOPMENT APPLICATION |

GLAR & CARPARKING ANALYSIS

A12.20 DA- P2  
1 : 750 @ A1

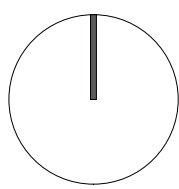


82 Alexander Street  
Crows Nest, NSW 2065  
ABN 43 092 960 499  
T +61 2 9437 0511  
www.bngrouponline.com

**BN** Architecture  
Urban Design  
Masterplanning  
Graphics  
Interiors



DEVELOPMENT APPLICATION

All dimensions to be checked on site, written dimensions only to be used. Do not scale from drawings. Copyright of the design shown herein is retained by the Architect. Written authority is required for any reproduction.

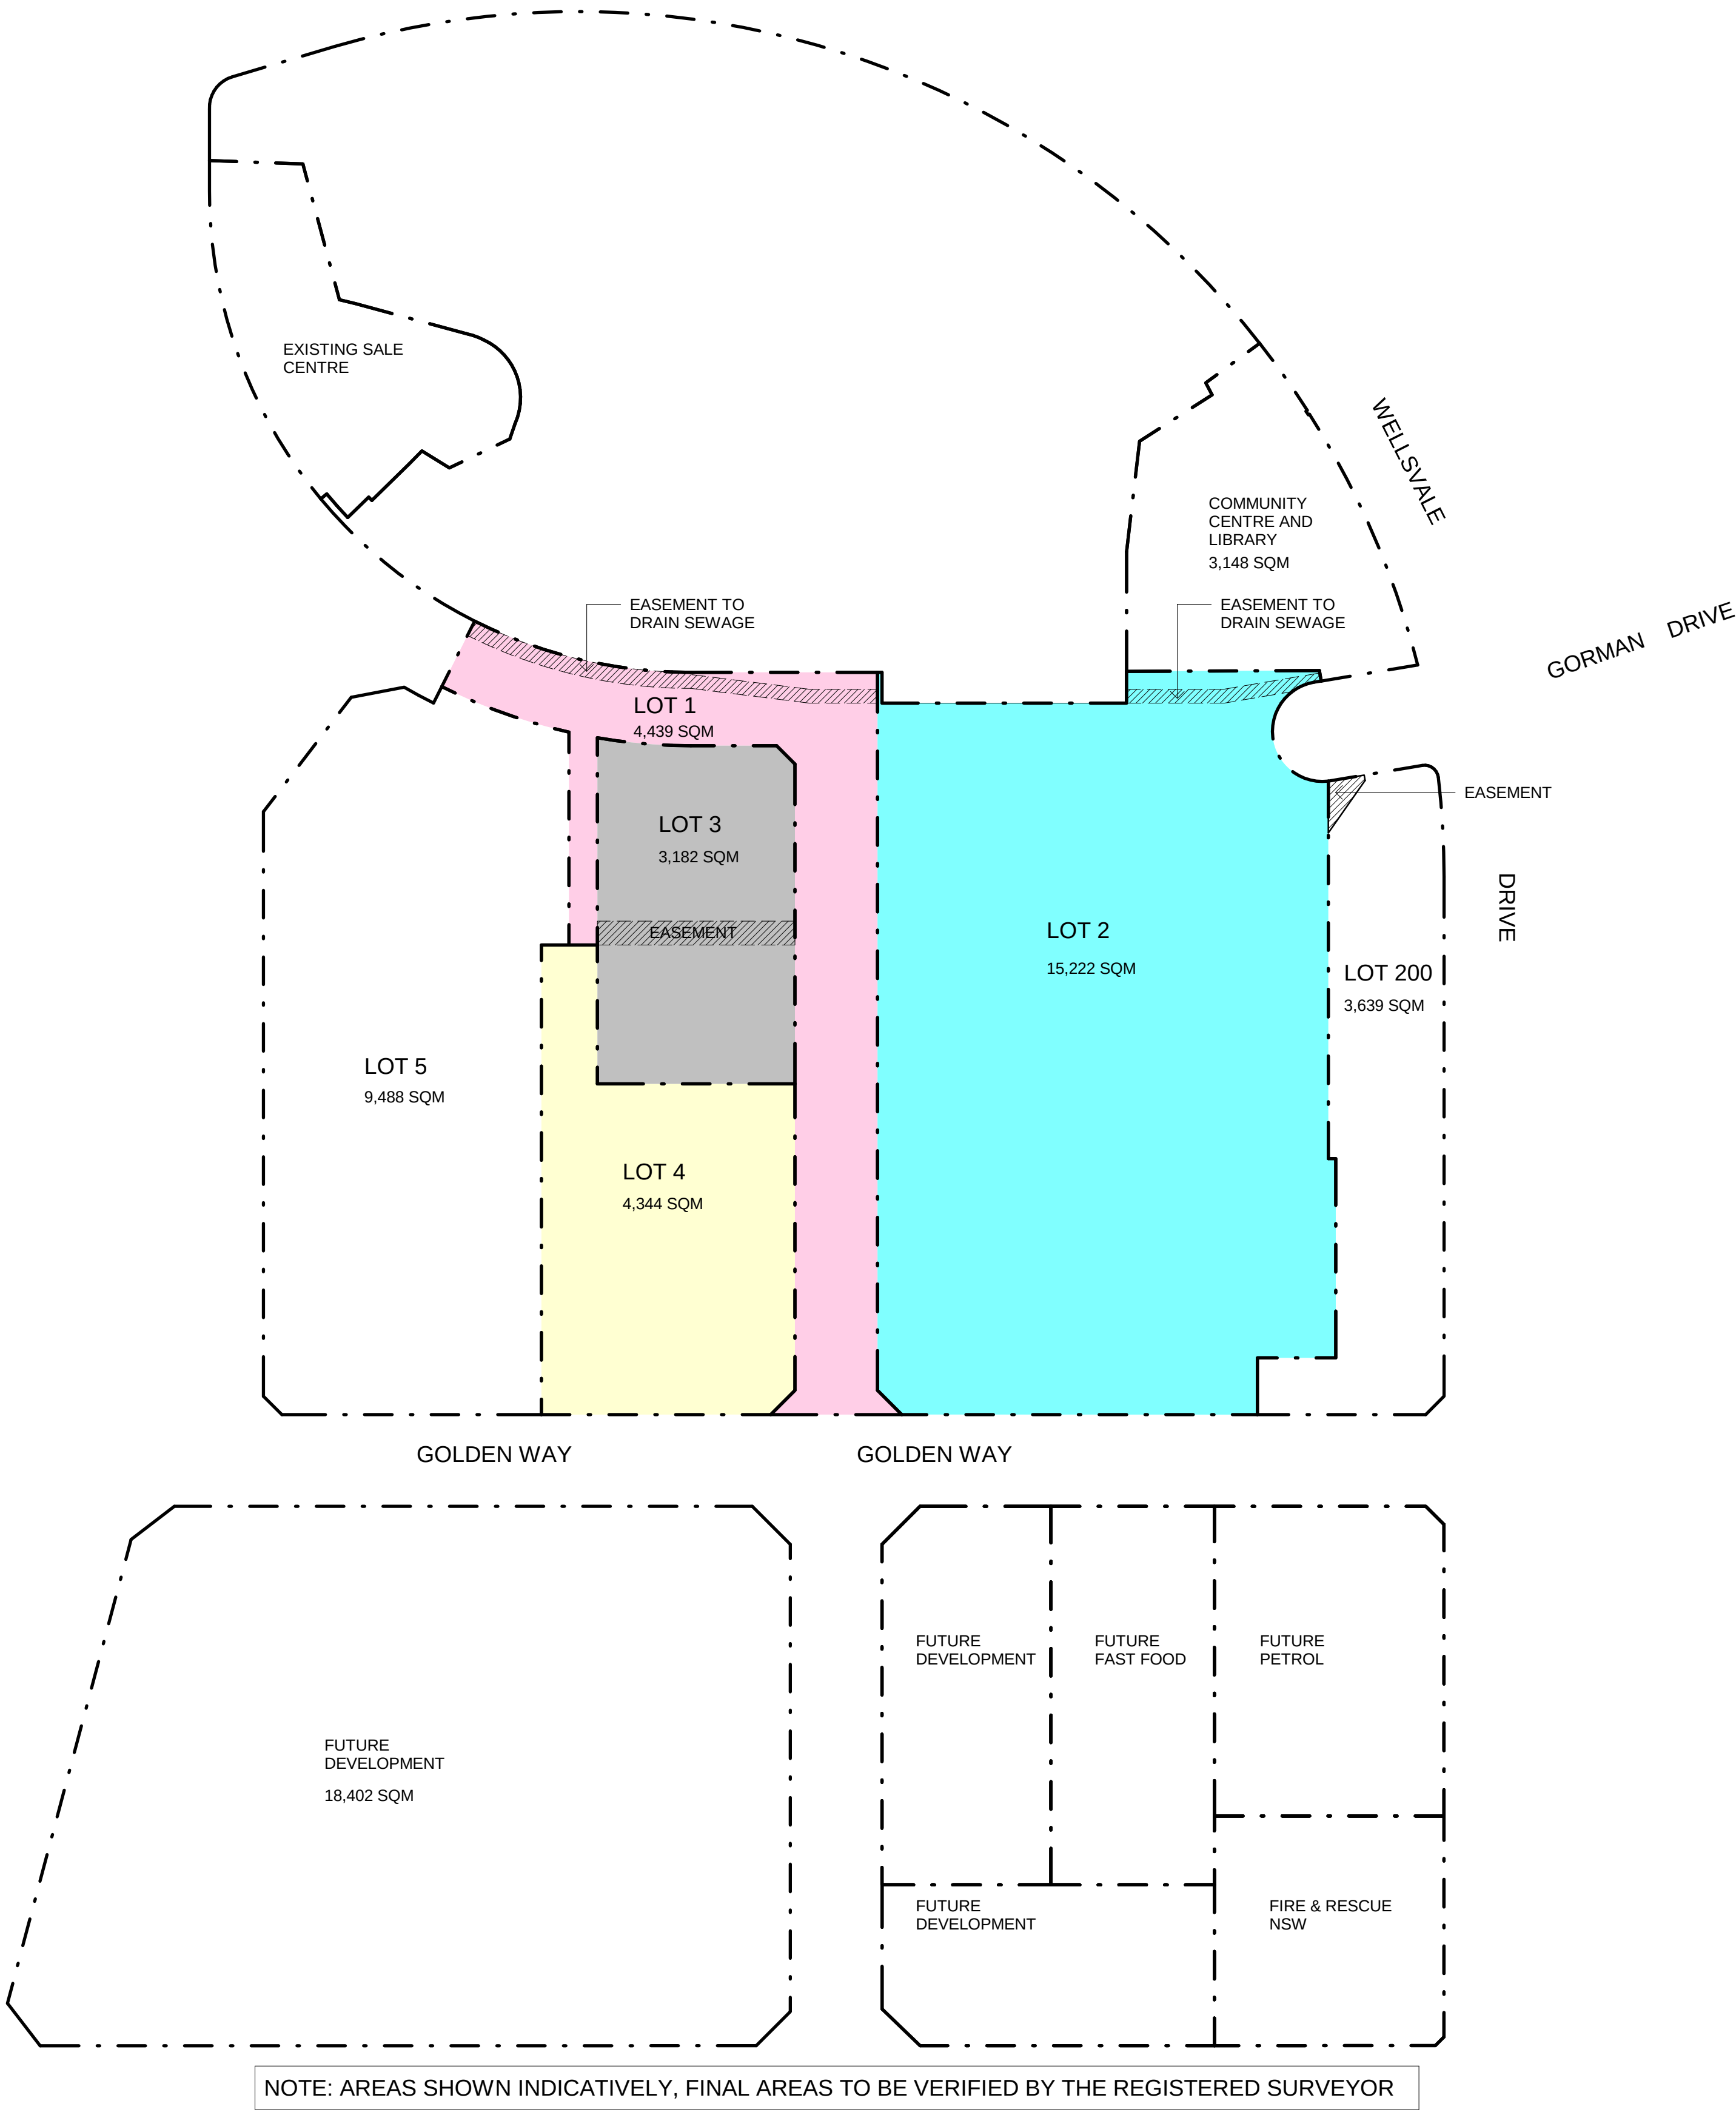

GOOGONG TOWN CENTRE  
LOT 641 / DP1281684

| ISSUE | DATE       | DESCRIPTION                        |
|-------|------------|------------------------------------|
| P1    | 06/10/2022 | ISSUED FOR DEVELOPMENT APPLICATION |

PROPOSED CONCEPT SUBDIVISION  
PLAN

A12.21 - P1  
1 : 1000 @ A1


82 Alexander Street  
Crows Nest, NSW 2065  
ABN 43 092 960 499  
T +61 2 9437 0511  
www.bngrouponline.com

**BN** Architecture  
Urban Design  
Masterplanning  
Graphics  
Interiors




DEVELOPMENT APPLICATION


All dimensions to be checked on site, written dimensions only to be used. Do not scale from drawings. Copyright of the design shown herein is retained by the Architect. Written authority is required for any reproduction.

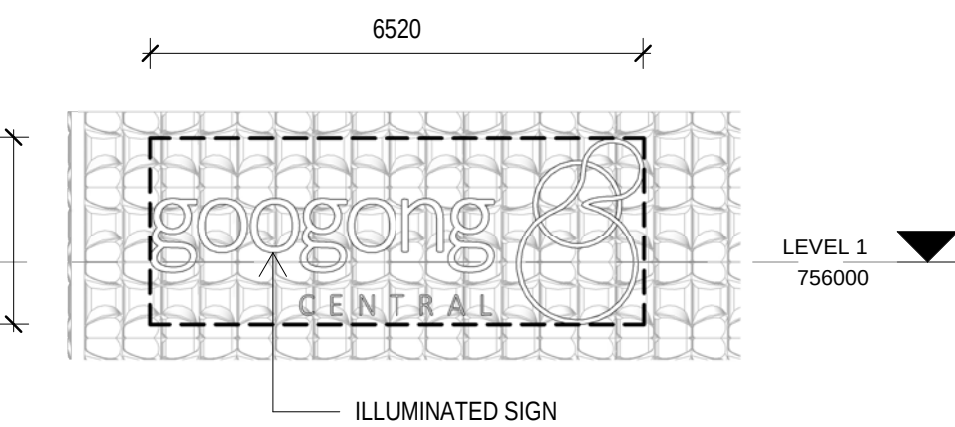


**A** GORMAN DRIVE ENTRY SIGNAGE  
1 : 100

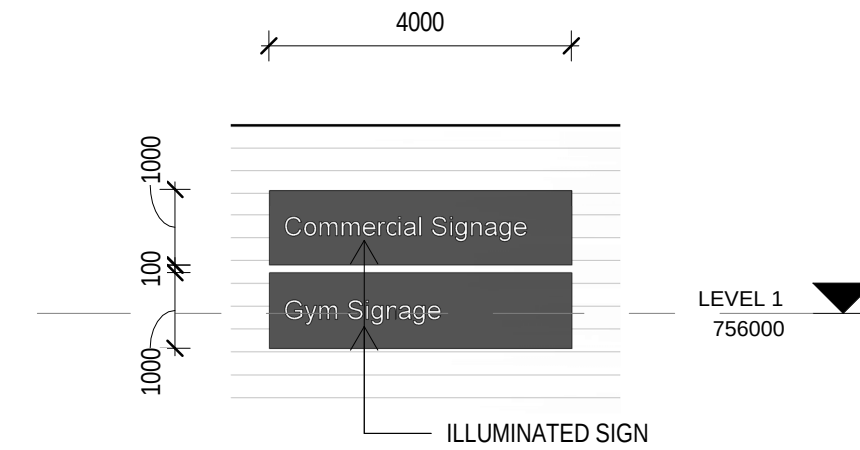


**D** COMMERCIAL AND GYM SIGNAGE  
1 : 100

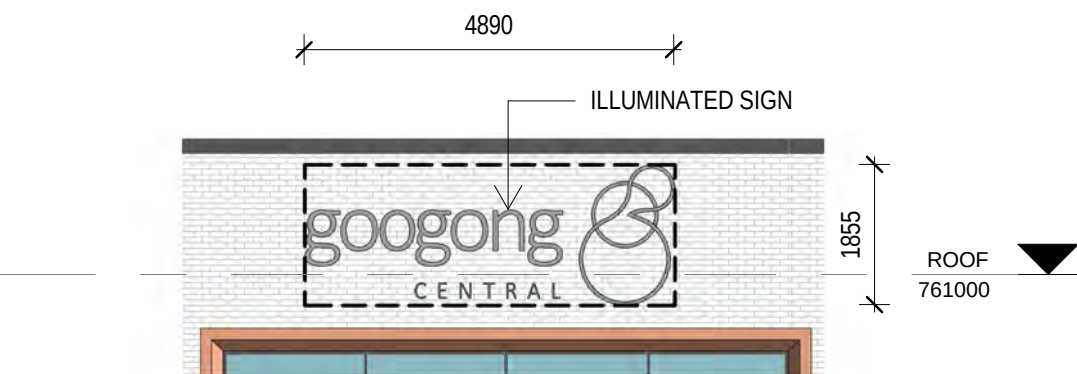


**G** GOOGONG CENTRAL FACADE SIGNAGE G  
1 : 100

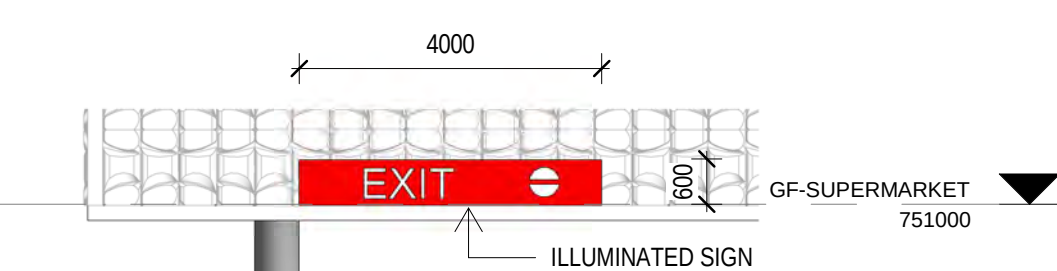


**B** GORMAN DRIVE CARPARK EXIT SIGNAGE  
1 : 100

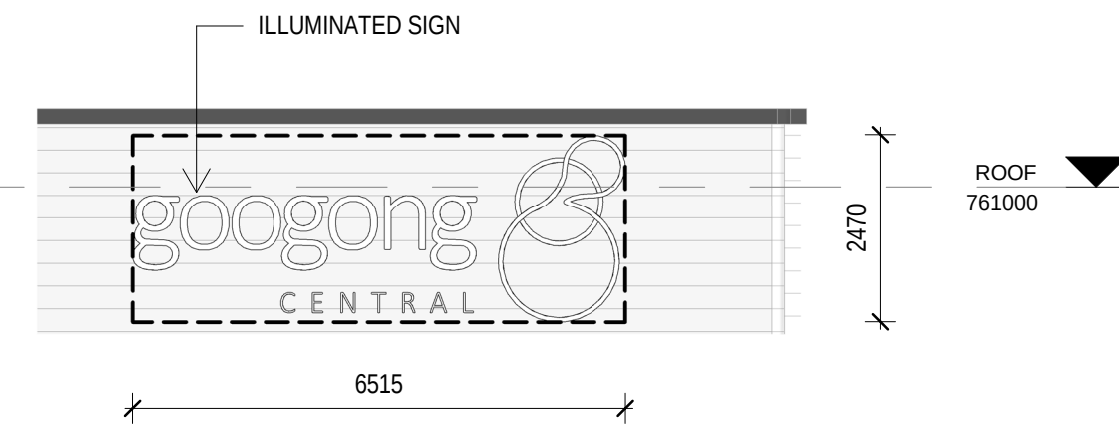

**E** GOOGONG CENTRAL FACADE SIGNAGE E  
1 : 100

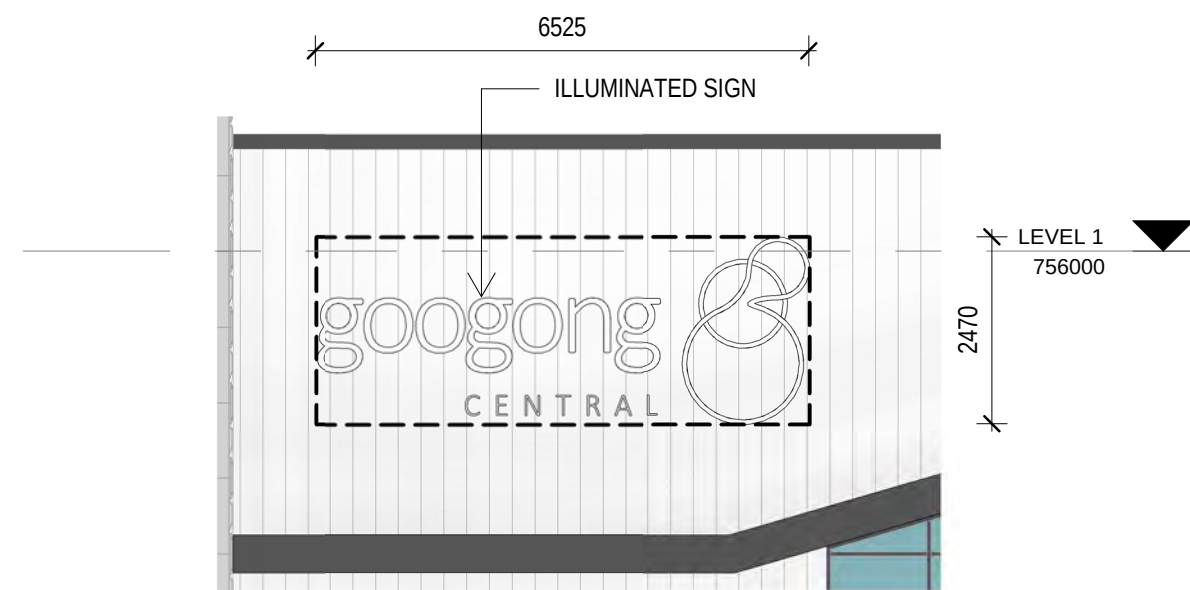


**C** GOOGONG CENTRAL FACADE SIGNAGE C  
1 : 100

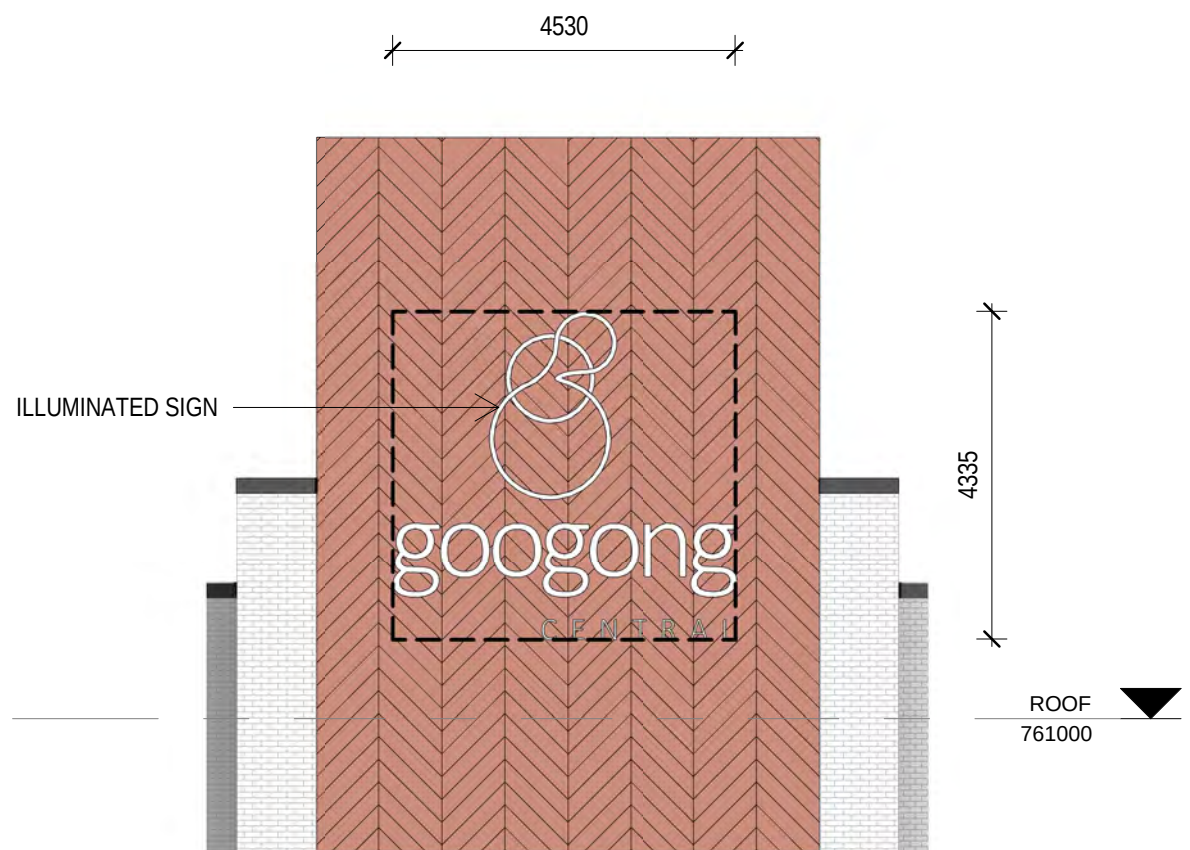


**F** GOOGONG CENTRAL FACADE SIGNAGE F  
1 : 100




**1** SIGNAGE LOCATION PLAN  
1 : 1000

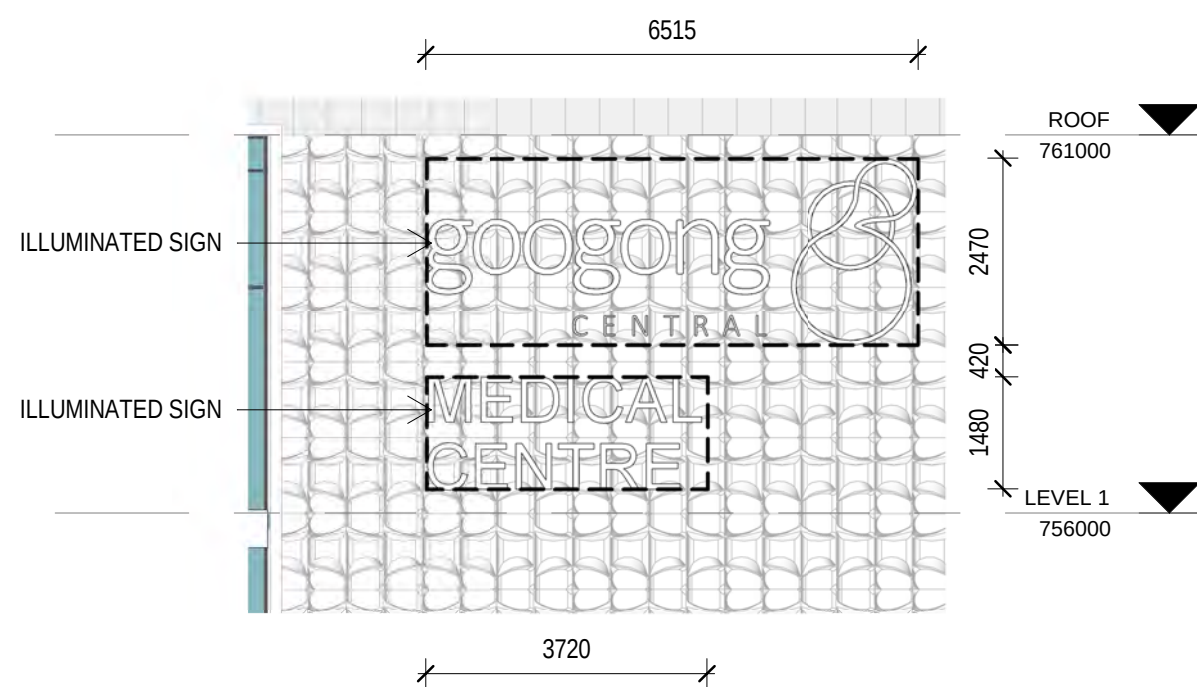


**H** GOOGONG CENTRAL/MEDICAL CENTRE FACADE SIGNAGE H  
1 : 100

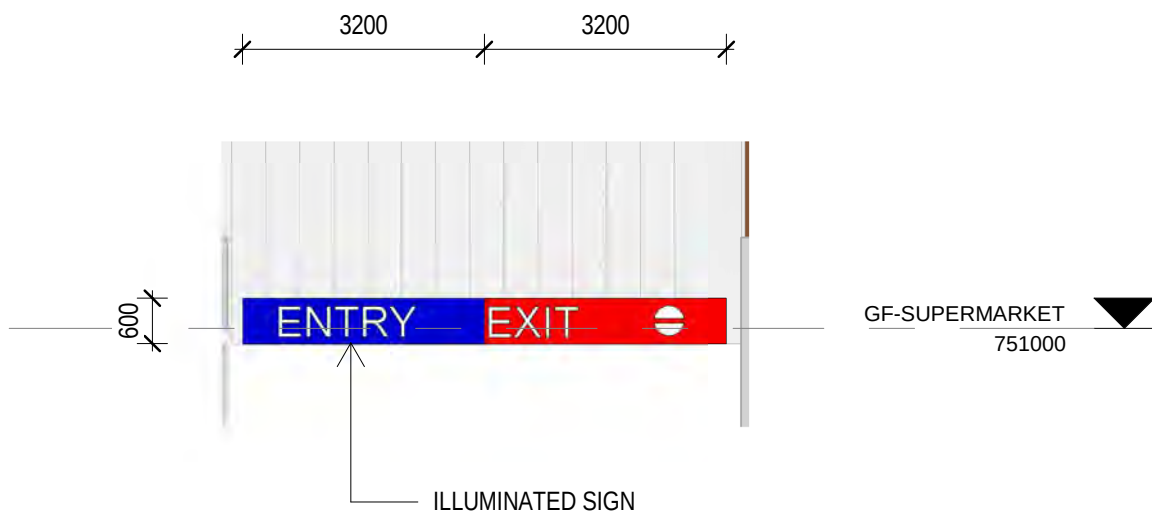

**I** CARPARK ENTRY AND EXIT SIGNAGE  
1 : 100

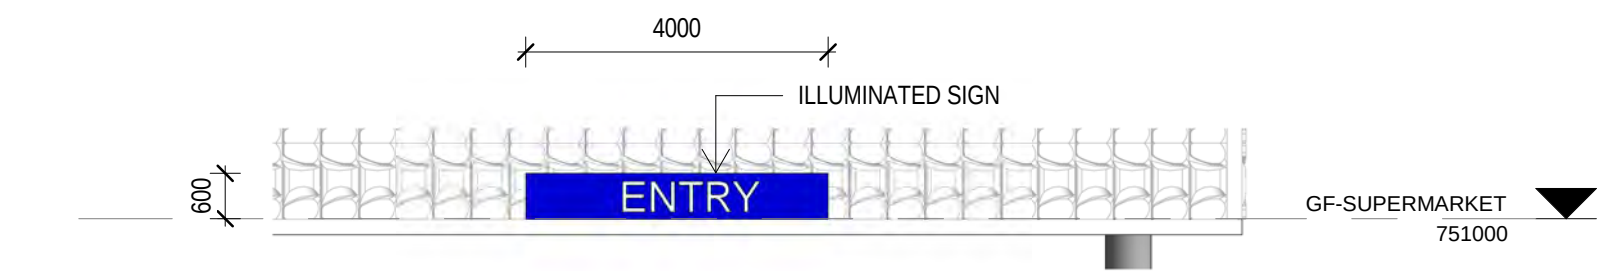

**L** GORMAN DRIVE CARPARK ENTRY SIGNAGE  
1 : 100

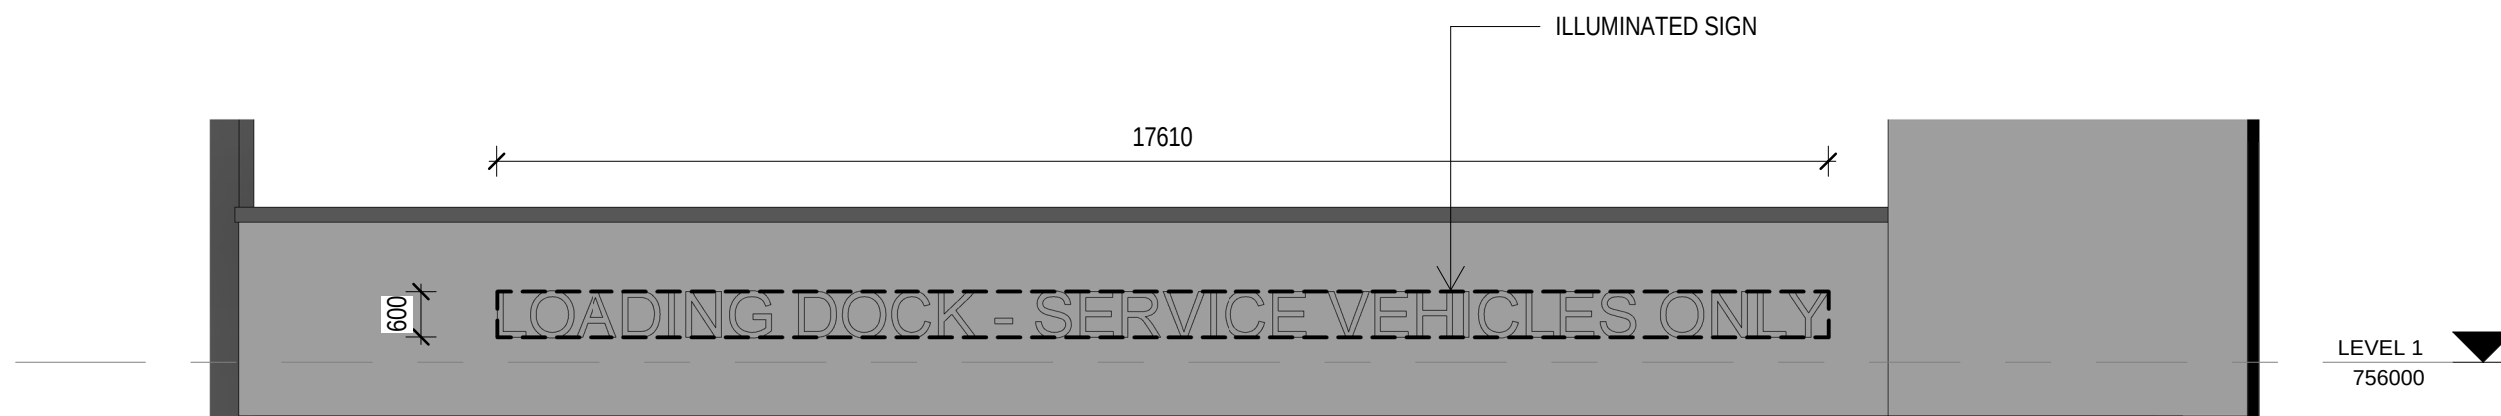

**J** LOADING DOCK SIGNAGE  
1 : 100

GOOGONG TOWN CENTRE  
LOT 641 / DP1281684

ISSUE DATE DESCRIPTION  
P1 06/10/2022 ISSUED FOR DEVELOPMENT APPLICATION

SIGNAGE PLAN

A60.01 - P1  
As indicated @ A1


82 Alexander Street  
Crows Nest, NSW 2065  
ABN 43 092 960 499  
T +61 2 9437 0511  
www.bngrouponline.com

**BN** Architecture  
Urban Design  
Masterplanning  
Graphics  
Interiors



DEVELOPMENT APPLICATION


All dimensions to be checked on site, written dimensions only to be used. Do not scale from drawings. Copyright of the design shown herein is retained by the Architect. Written authority is required for any reproduction.

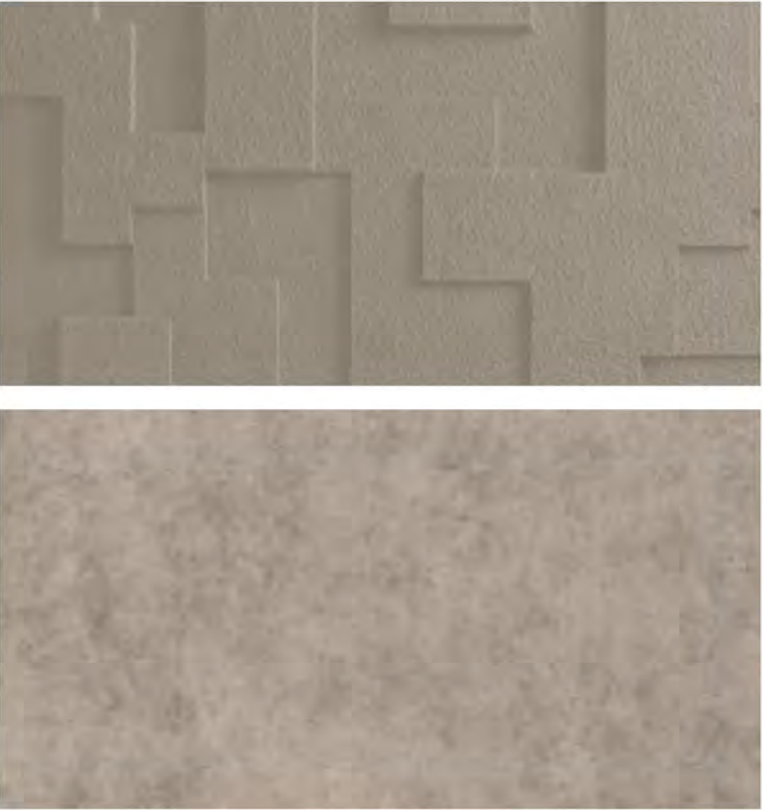

WF\_01: PATTERNED PRE-CAST CONCRETE IN WARM GREY



WF\_02: TEXTURED WHITE BRICKS

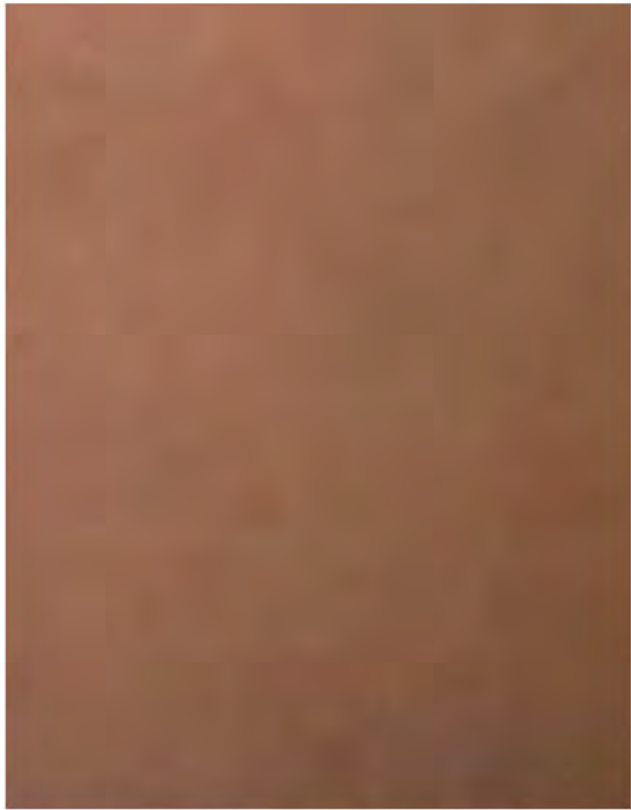

WF\_03: WINDOW SURROUNDS




WF\_04: MURAL BY LOCAL ARTIST (INDICATIVE ARTWORK SHOWN)



WF\_05: GREEN WALL. REFER TO LANDSCAPE ARCHITECTS DRAWINGS FOR DETAILS



WF\_06: HORIZONTAL GROOVED FC CLADDING PAINTED CHARCOAL

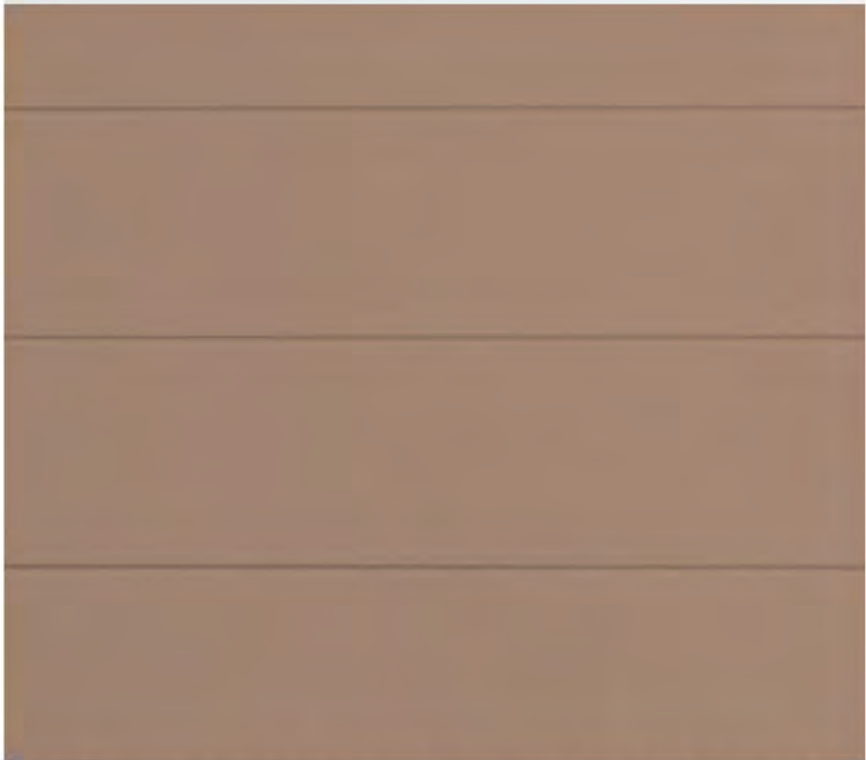

WF\_07: HORIZONTAL GROOVED FC CLADDING PAINTED WARM NATURAL COLOUR



WF\_08: VERTICAL JOINT FC CLADDING PAINTED WHITE



WF\_09: ECO OUTDOOR FREEFORM STONE CLADDING




TF\_01 & TF\_03: TIMBER LOOK FINISH TO AWNING SOFFIT, BRIDGE AND ARBOUR COLUMN INSERT



TF\_02: TIMBER LOOK SCREEN TO LOADING DOCK



PF\_01 & 04: DULUX MONUMENT AWNING FASCIA & ARBOUR STRUCTURE

 


PF\_02 & 03: WHITE PAINT FINISH TO AWNING SOFFIT & FASCIA




PF\_05: MID-GREY PAINT FINISH TO LOADING DOCK



MF\_01: HEKA HOODS WINDOW SURROUND IN WHITE

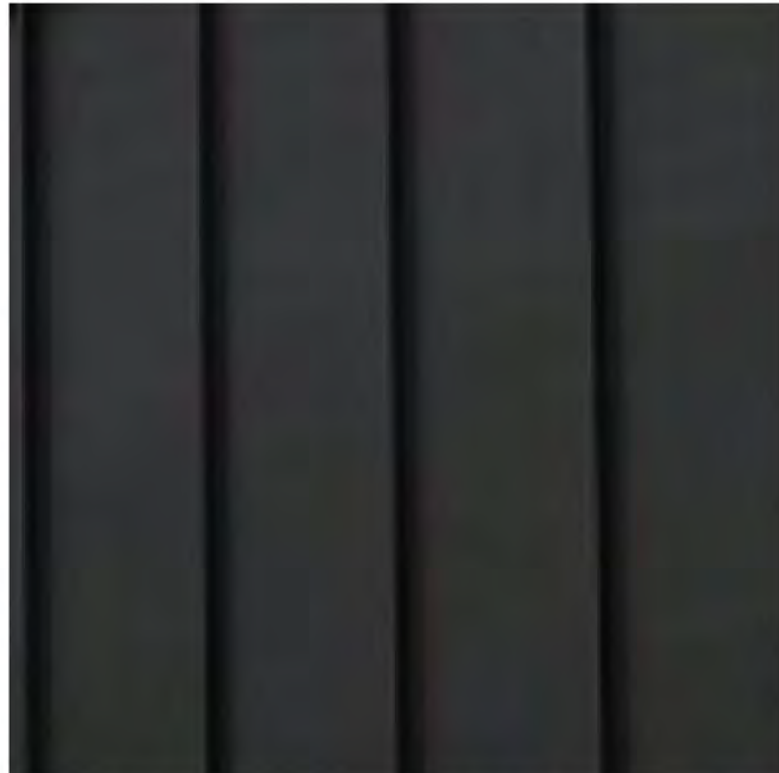

MF\_02: STANDING SEAM METAL CLADDING, CHARCOAL

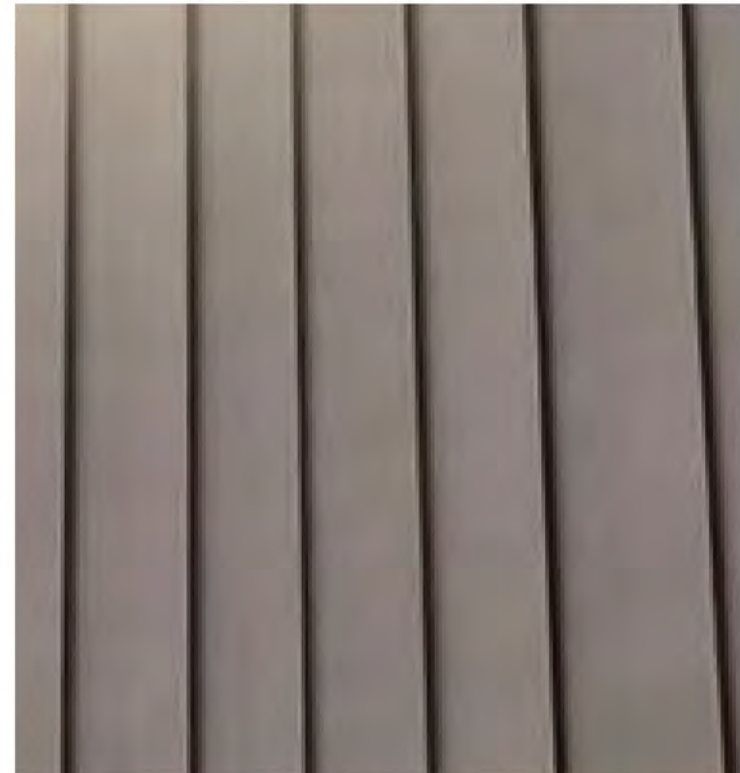

MF\_03: STANDING SEAM METAL CLADDING, WARM GREY



MF\_04: GLAZING FRAMING DULUX MONUMENT



MF\_05, MF\_06 & MF\_07: COLORBOND SHALE GREY TO ROOFING, CAPPING AND LOUVRES




MF\_08: DECORATIVE METAL SCREEN



FX\_01: WHITE VERGOLA LOUVRES TO ARBOUR OVER OUTDOOR SEATING AREAS



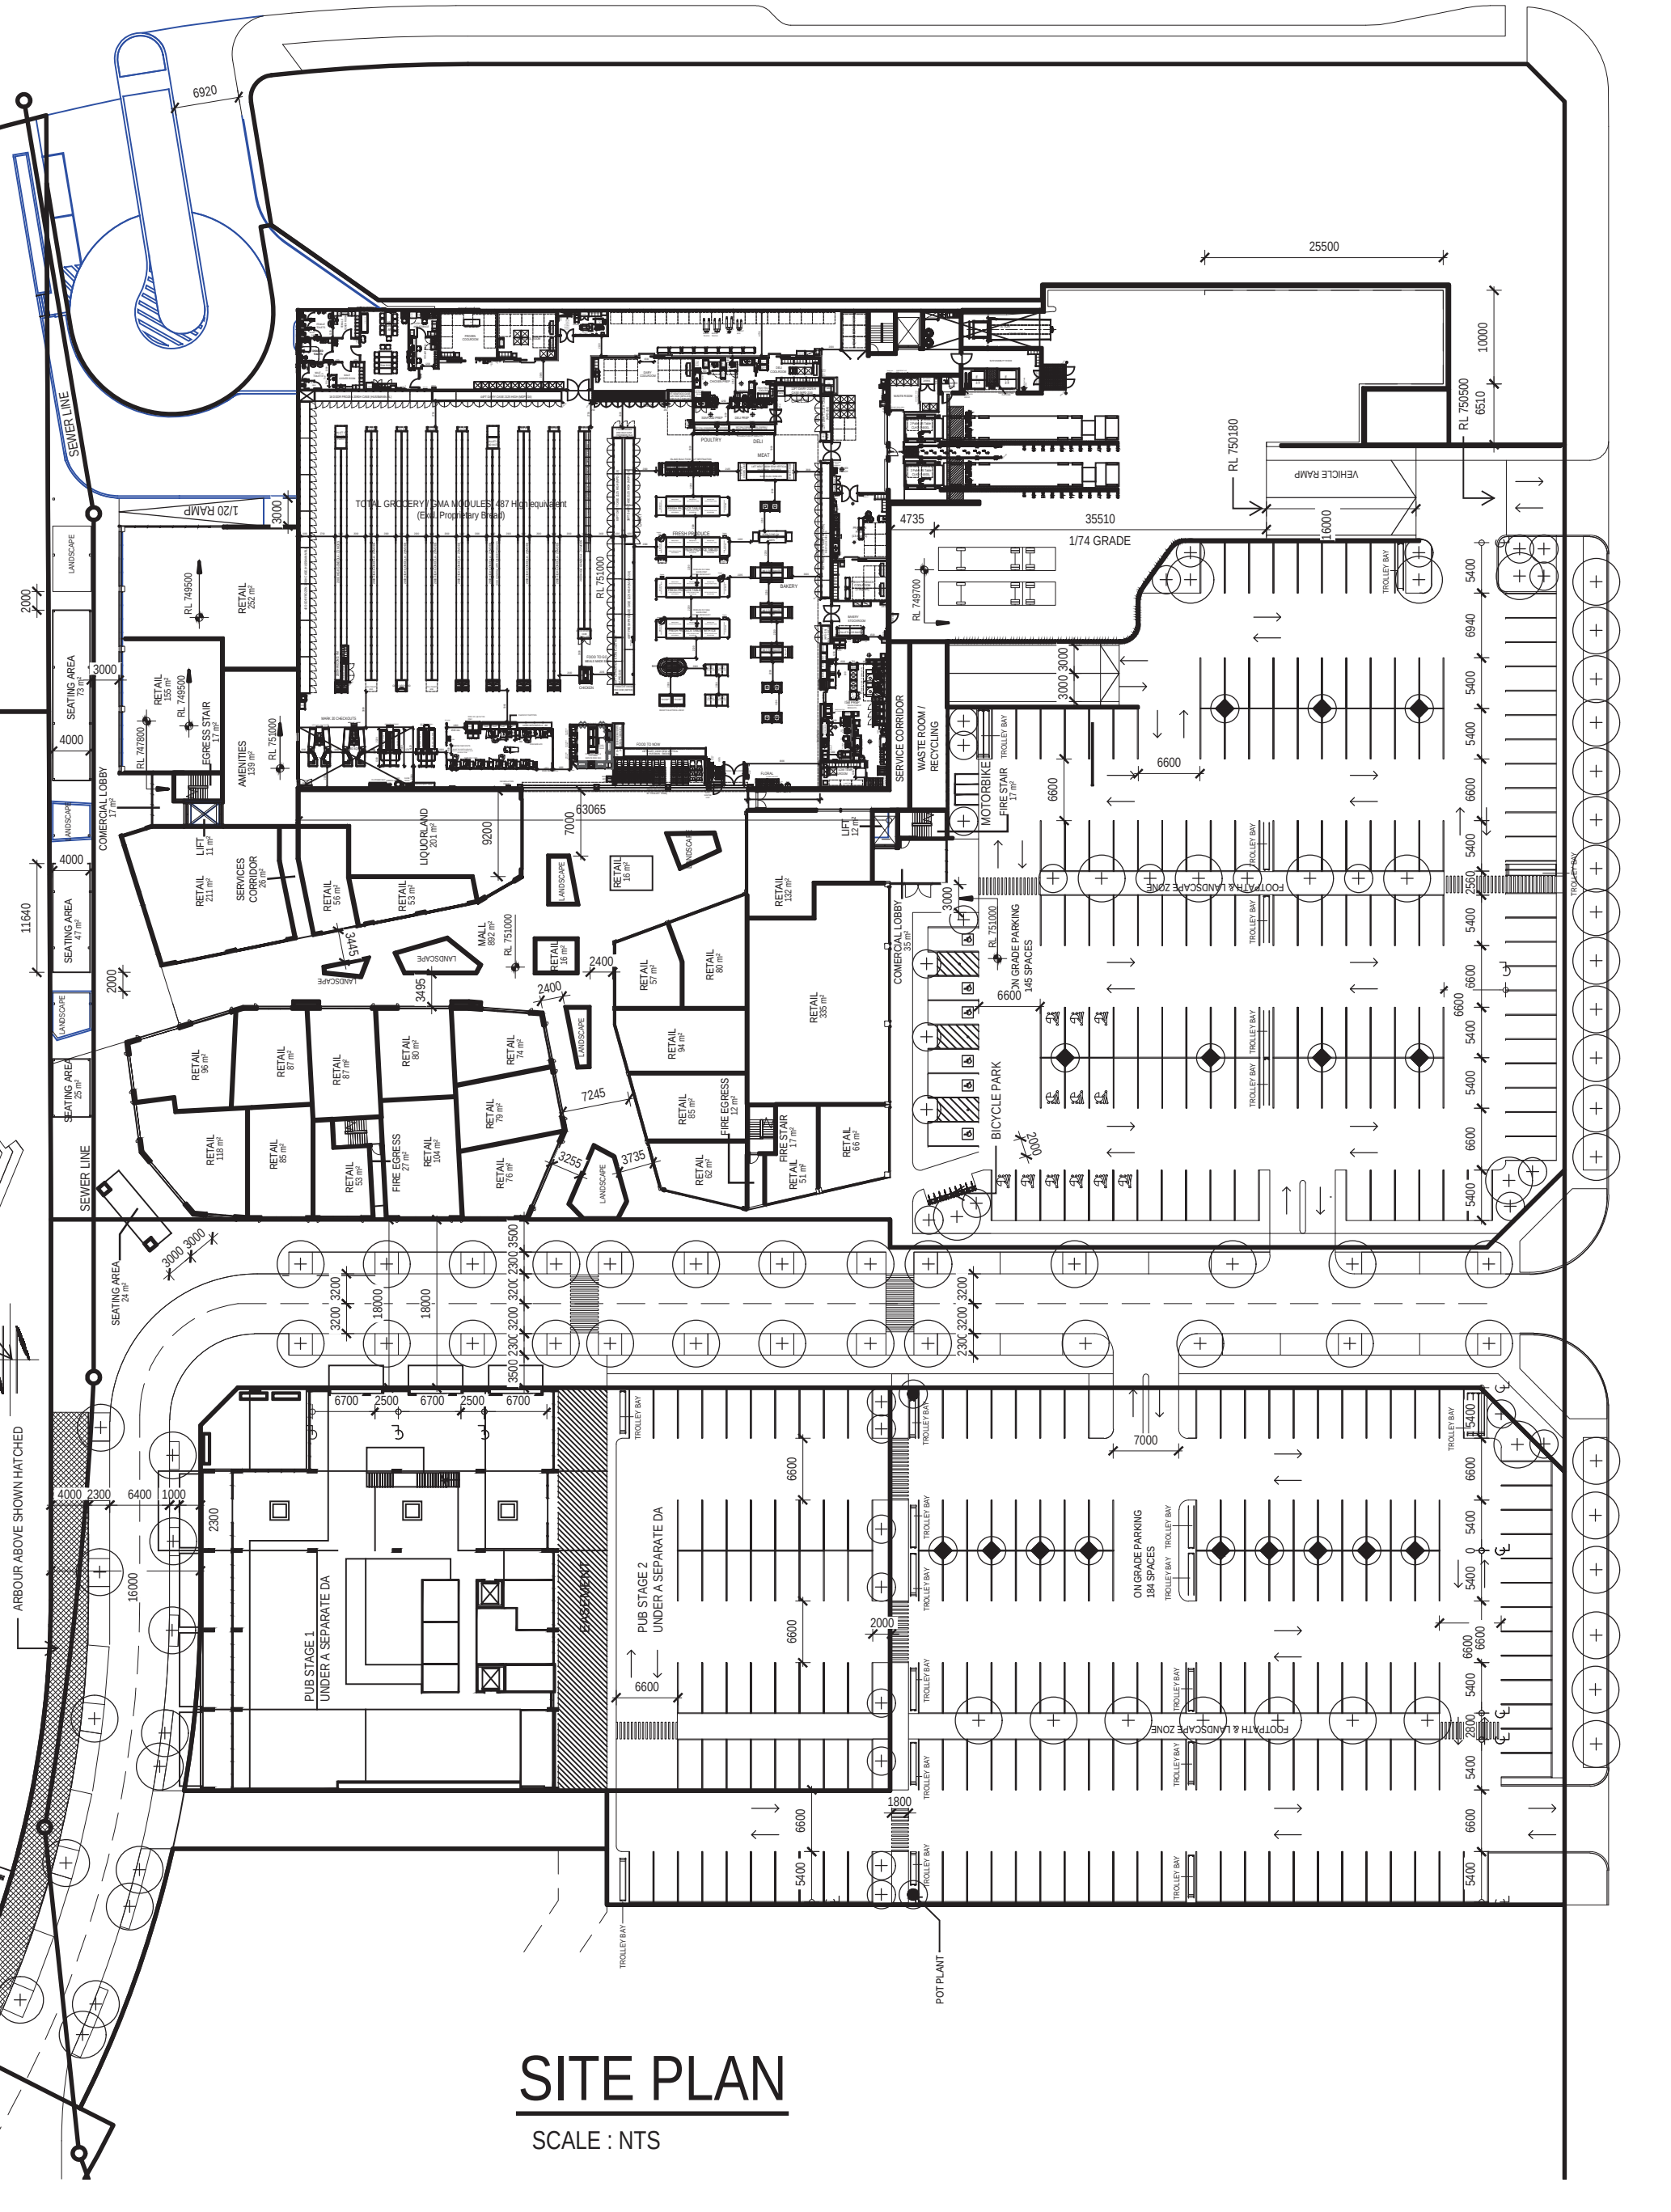

**Disclaimer:**  
Please note that this sketch is produced by Coles for coordination purposes only and should not be used by the Lessor for construction drawings nor for construction.  
Until a Control plan has been locked and released to the lessor, Coles reserves the right to make changes to the Supermarket and Liquorland layouts and will not be held responsible for any variation claims from the Lessor related to Delay/Program/base building/services or documentation changes.

DRAWING PRODUCED ON CADD SYSTEM  
DO NOT SCALE - VERIFY  
ALL DIMENSIONS ON SITE.

THIS IS A CADD DRAWING DO NOT ALTER  
MANUALLY UNDER ANY CIRCUMSTANCES

|   |             |            |  |              |
|---|-------------|------------|--|--------------|
| REVISION   | BY          | AMENDMENTS |  | DATE         |
| <div style="display: flex; justify-content: space-between; align-items: center;"> <div style="text-align: center;">  </div> <div style="text-align: right;"> <p>800 TOORAK ROAD,<br/>HAWTHORN EAST, VICTORIA, 3123<br/>PO Box 2000, Glen Wye, Victoria, 3146</p> <p>COLES SUPERMARKETS, Australia Pty Ltd<br/>A.B.N. 45 004 189 706</p> </div> </div> |             |            |  |              |
| STORE DEVELOPMENT   |             |            |  |              |
| <p>THIS DRAWING IS CONFIDENTIAL. IT WILL NOT BE REPRODUCED IN ANY FORM, IN WHOLE OR IN PART, WITHOUT EXPRESS WRITTEN AUTHORITY OF COLES SUPERMARKETS. THIS DRAWING IS NOT TO BE USED IN ANY MANNER PREJUDICIAL TO THE INTERESTS OF COLES SUPERMARKETS.</p> <p>COPYRIGHT - ALL RIGHTS RESERVED.</p>   |             |            |  |              |
| STORE: GOOONGO, ACT   |             |            |  |              |
| TITLE: SKETCH LAYOUT   |             |            |  |              |
| SCALE: 1:500   | DRAWING NO: |            |  | CHECKED:     |
| DATE: AUG. 2022   | CGOOGO-SK20 |            |  | REVISION No: |
| NAME: MZ   |             |            |  |              |