

PROPOSED BEGA SHOWGROUND COMMUNITY CENTRE (BLER 0134 BSCC) UPPER ST. BEGA



DRAWINGS	
A-100	COVER SHEET
A-101	LOCATION PLAN
A-102	SITE PLAN
A-103	DETAIL SITE
A-104	PARKING CONCEPT
A-111	SERVICES / SURVEY 1
A-113	LANDSCAPING PLAN
A-151	LOWER FLOOR
A-152	UPPER FLOOR
A-153	DINING LAYOUT
A-154	SEATING LAYOUT
A-155	ROOF PLAN
A-171	DETAIL LAYOUT 1
A-172	DETAIL LAYOUT 2
A-201	ELEVATIONS 1
A-202	ELEVATIONS 2
A-301	SECTIONS 1
A-302	SECTIONS 2
A-303	SECTIONS 3
A-311	GRID SECTIONS 1
A-312	GRID SECTIONS 2
A-601	G.F.A. PLAN.
A-602	SCHEDULES
A-603	SEDIMENT & EROSION CONTROL
A-901	VIEW FROM NORTHEAST
A-902	VIEW FROM NORTHWEST
A-903	VIEW FROM SOUTHEAST
A-904	VIEW FROM SOUTHWEST
28	

EXISTING CONDITION	
AR100	LOCATION / SERVICES
AR101	SURVEY
AR102	EXISTING SITE PLAN
AR111	EX MAIN BUILDINGS
4	

B.C.A.
COMPLIANCE

STEVE WATSON
& PARTNERS

02 6100 6606
info@swpartners.com.au

LANDSCAPE
DESIGN

PODgardens

design • consultation • landscape • maintenance
Paula Benneian & Stephen Robinson
0437 570 356
podgardens@bigpond.com

ACOUSTIC
CONSULTANT

Day Design Pty Ltd

Consulting Acoustical Engineers
Stephan Gauld
02 9046 3874
stephen@daydesign.com.au

TRAFFIC
CONSULTANT

Craig McLaren & Cameron McLaren

02 9521 7199
mclarenco@ozemail.com.au

ELECTRICAL
ENGINEER

JHA Engineers

Jesus Gutierrez
Senior Electrical Engineer
02 9437 1000
Jesus.Gutierrez@jhaengineers.com.au

MECHANICAL
ENGINEER

JHA Engineers

Nicholas Pegios
Mechanical Engineer
02 9437 1000
Nicholas.P@jhaengineers.com.au

HYDRAULIC
ENGINEER

JHA Engineers

Adrian Cassar
02 9437 1000

STRUCTURAL
ENGINEER

MARSHMAN O'NEILL ENGINEERS

ANDREW MARSHMAN & ASSOCIATES PTY LTD
Craig O'Neill
Structural & Civil Engineer
02 6495 1670
craig@marshmanoneill.com.au

QUANTITY
SURVEYOR

Genus Advisory

Barry Woollam
0428 614 184
barrywoollam@genusadvisory.com.au

HERITAGE
CONSULTANT

Eric Martin & Associates

02 6260 6395
eric@emaa.com.au

TOWN
PLANNING

PLANNED

Planned Town Planning
Elizabeth Slapp
0457 786 776
elizabeth@planned.net.au

PROJECT
MANAGEMENT

Ledsam Project Services

David Ledsam
0418 987 786
david.ledsam@ledsamprojects.com.au

BUILDING
DESIGN

GORDON BUILDING DESIGN P/L

PO BOX 320 BEGA 2550
200A CARP ST, BEGA
+61 2 6492 1723
office@gordondrafting.com.au
bdga BUILDING DESIGNERS
ASSOCIATION OF AUSTRALIA

DA APPROVALS 20221206

COVER SHEET		Rev.
12/20	DWG NO.	03 4351
Design & Drawn by: S.L.G	SHEET	A-100


DRAWINGS	
A-100	COVER SHEET
A-101	LOCATION PLAN
A-102	SITE PLAN
A-103	DETAIL SITE
A-104	PARKING CONCEPT
A-111	SERVICES / SURVEY 1
A-113	LANDSCAPING PLAN
A-151	LOWER FLOOR
A-152	UPPER FLOOR
A-153	DINING LAYOUT
A-154	SEATING LAYOUT
A-155	ROOF PLAN
A-171	DETAIL LAYOUT 1
A-172	DETAIL LAYOUT 2
A-201	ELEVATIONS 1
A-202	ELEVATIONS 2
A-301	SECTIONS 1
A-302	SECTIONS 2
A-303	SECTIONS 3
A-311	GRID SECTIONS 1
A-312	GRID SECTIONS 2
A-601	G.F.A. PLAN
A-602	SCHEDULES
A-603	SEDIMENT & EROSION CONTROL
A-901	VIEW FROM NORTHEAST
A-902	VIEW FROM NORTHWEST
A-903	VIEW FROM SOUTHEAST
A-904	VIEW FROM SOUTHWEST
28	



1 : 1000
LOCATION PLAN

03	DA SUBMISSION	06/12/22	GBD	DL
02	DRAFT DA	09/11/22	SLG	DL
01	PRELIMS			
Rev.	Description	Date	Issued	To
Revisions				


DRAFT
PLAN OF
PROPOSED
DEVELOPMENT
OF
BEGA
SHOWGROUND
COMMUNITY
CENTRE
(BLER 0134
BSCC)
AT
LOT 1
DP758076
UPPER ST
BEGA

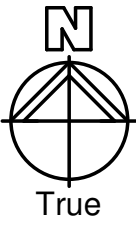

GENERAL NOTES

1. Do not obtain dimensions by scaling
2. All owners, builders, sub-contractors and suppliers must verify all dimensions and levels before commencing any work or making any shop drawings.
3. These drawings are to be read with all other contract documents and requirements of the relevant Controlling Authority.
4. The title boundaries as shown have been determined by plan dimensions only and not by field survey.
5. Services shown have been located where possible by field measurement. If not able to be located, services have been plotted from relevant authority records.
6. Prior to any demolition, excavation or construction on the site, the relevant authority should be contacted for possible location of underground services and detailed locations of all services.
7. Proposed lot boundaries dimensions and areas are subject to survey.
8. Building works to be set out by a registered surveyor.

GORDON BUILDING DESIGN P/L
PO BOX 320 BEGA 2550
200A CARP ST, BEGA
+61 2 6492 1723
office@gordondrafting.com.au
bdqa BUILDING DESIGNERS
ASSOCIATION OF AUSTRALIA

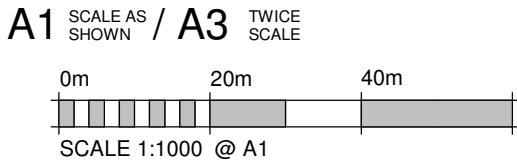


DA APPROVALS 20221206

LOCATION PLAN		Rev.
12/20		03
Design & Drawn by: S.L.G	DWG NO.	4351
	SHEET	A-101



03	DA SUBMISSION	06/12/22	GBD	DL
02	DRAFT DA	09/11/22	SLG	DL
01	PRELIMS			
Rev.	Description	Date	Issued	To
Revisions				

DRAFT
PLAN OF
PROPOSED
DEVELOPMENT
OF
BEGA
SHOWGROUND
COMMUNITY
CENTRE
(BLER 0134
BSCC)
AT
LOT 1
DP758076
UPPER ST
BEGA

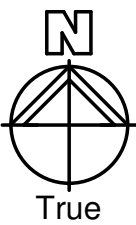

GENERAL NOTES

1. Do not obtain dimensions by scaling
2. All owners, builders, sub-contractors and suppliers must verify all dimensions and levels before commencing any work or making any shop drawings.
3. These drawings are to be read with all other contract documents and requirements of the relevant Controlling Authority.
4. The title boundaries as shown have been determined by plan dimensions only and not by field survey.
5. Services shown have been located where possible by field measurement. If not able to be located, services have been plotted from relevant authority records.
6. Prior to any demolition, excavation or construction on the site, the relevant authority should be contacted for possible location of underground services and detailed locations of all services.
7. Proposed lot boundaries dimensions and areas are subject to survey.
8. Building works to be set out by a registered surveyor.

GORDON BUILDING DESIGN P/L
PO BOX 320 BEGA 2550
200A CARP ST, BEGA
+61 2 6492 1723
office@gordondrafting.com.au
bdaa BUILDING DESIGNERS
ASSOCIATION OF AUSTRALIA

A1 SCALE AS SHOWN / A3 TWICE SCALE
0m 5m 10m
SCALE 1:250 @ A1
DA APPROVALS 20221206

SITE PLAN		Rev.
12/20		03
DWG NO.	4351	
Design & Drawn by: S.L.G	SHEET	A-102

1:250
SITE PLAN, BUILDING

03	DA SUBMISSION	06/12/22	GBD	DL
02	DRAFT DA	09/11/22	SLG	DL
01	PRELIMS			
Rev	Description	Date	Issued	To
Revisions				




1 : 200
DETAIL SITE PLAN



GORDON BUILDING DESIGN P/L
PO BOX 320 BEGA 2550
200A CARP ST, BEGA
+61 2 6492 1723
office@gordondrafting.com.au
bdag BUILDING DESIGNERS
ASSOCIATION OF AUSTRALIA

A1 SCALE AS SHOWN / A3 TWICE SCALE
0m 4m 8m
SCALE 1:200 @ A1
DA APPROVALS 20221206


DETAIL SITE		Rev.
12/20		03
DWG NO.	4351	
Design & Drawn by: S.L.G	SHEET	A-103

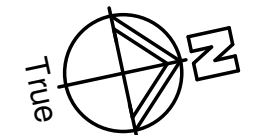


03	DA SUBMISSION	06/12/22	GBD	DL
02	DRAFT DA	09/11/22	SLG	DL
01	PRELIMS			
Rev.	Description	Date	Issued	To
Revisions				

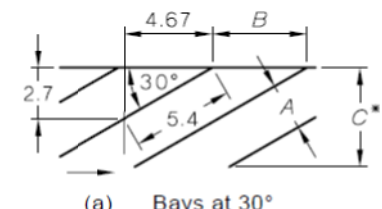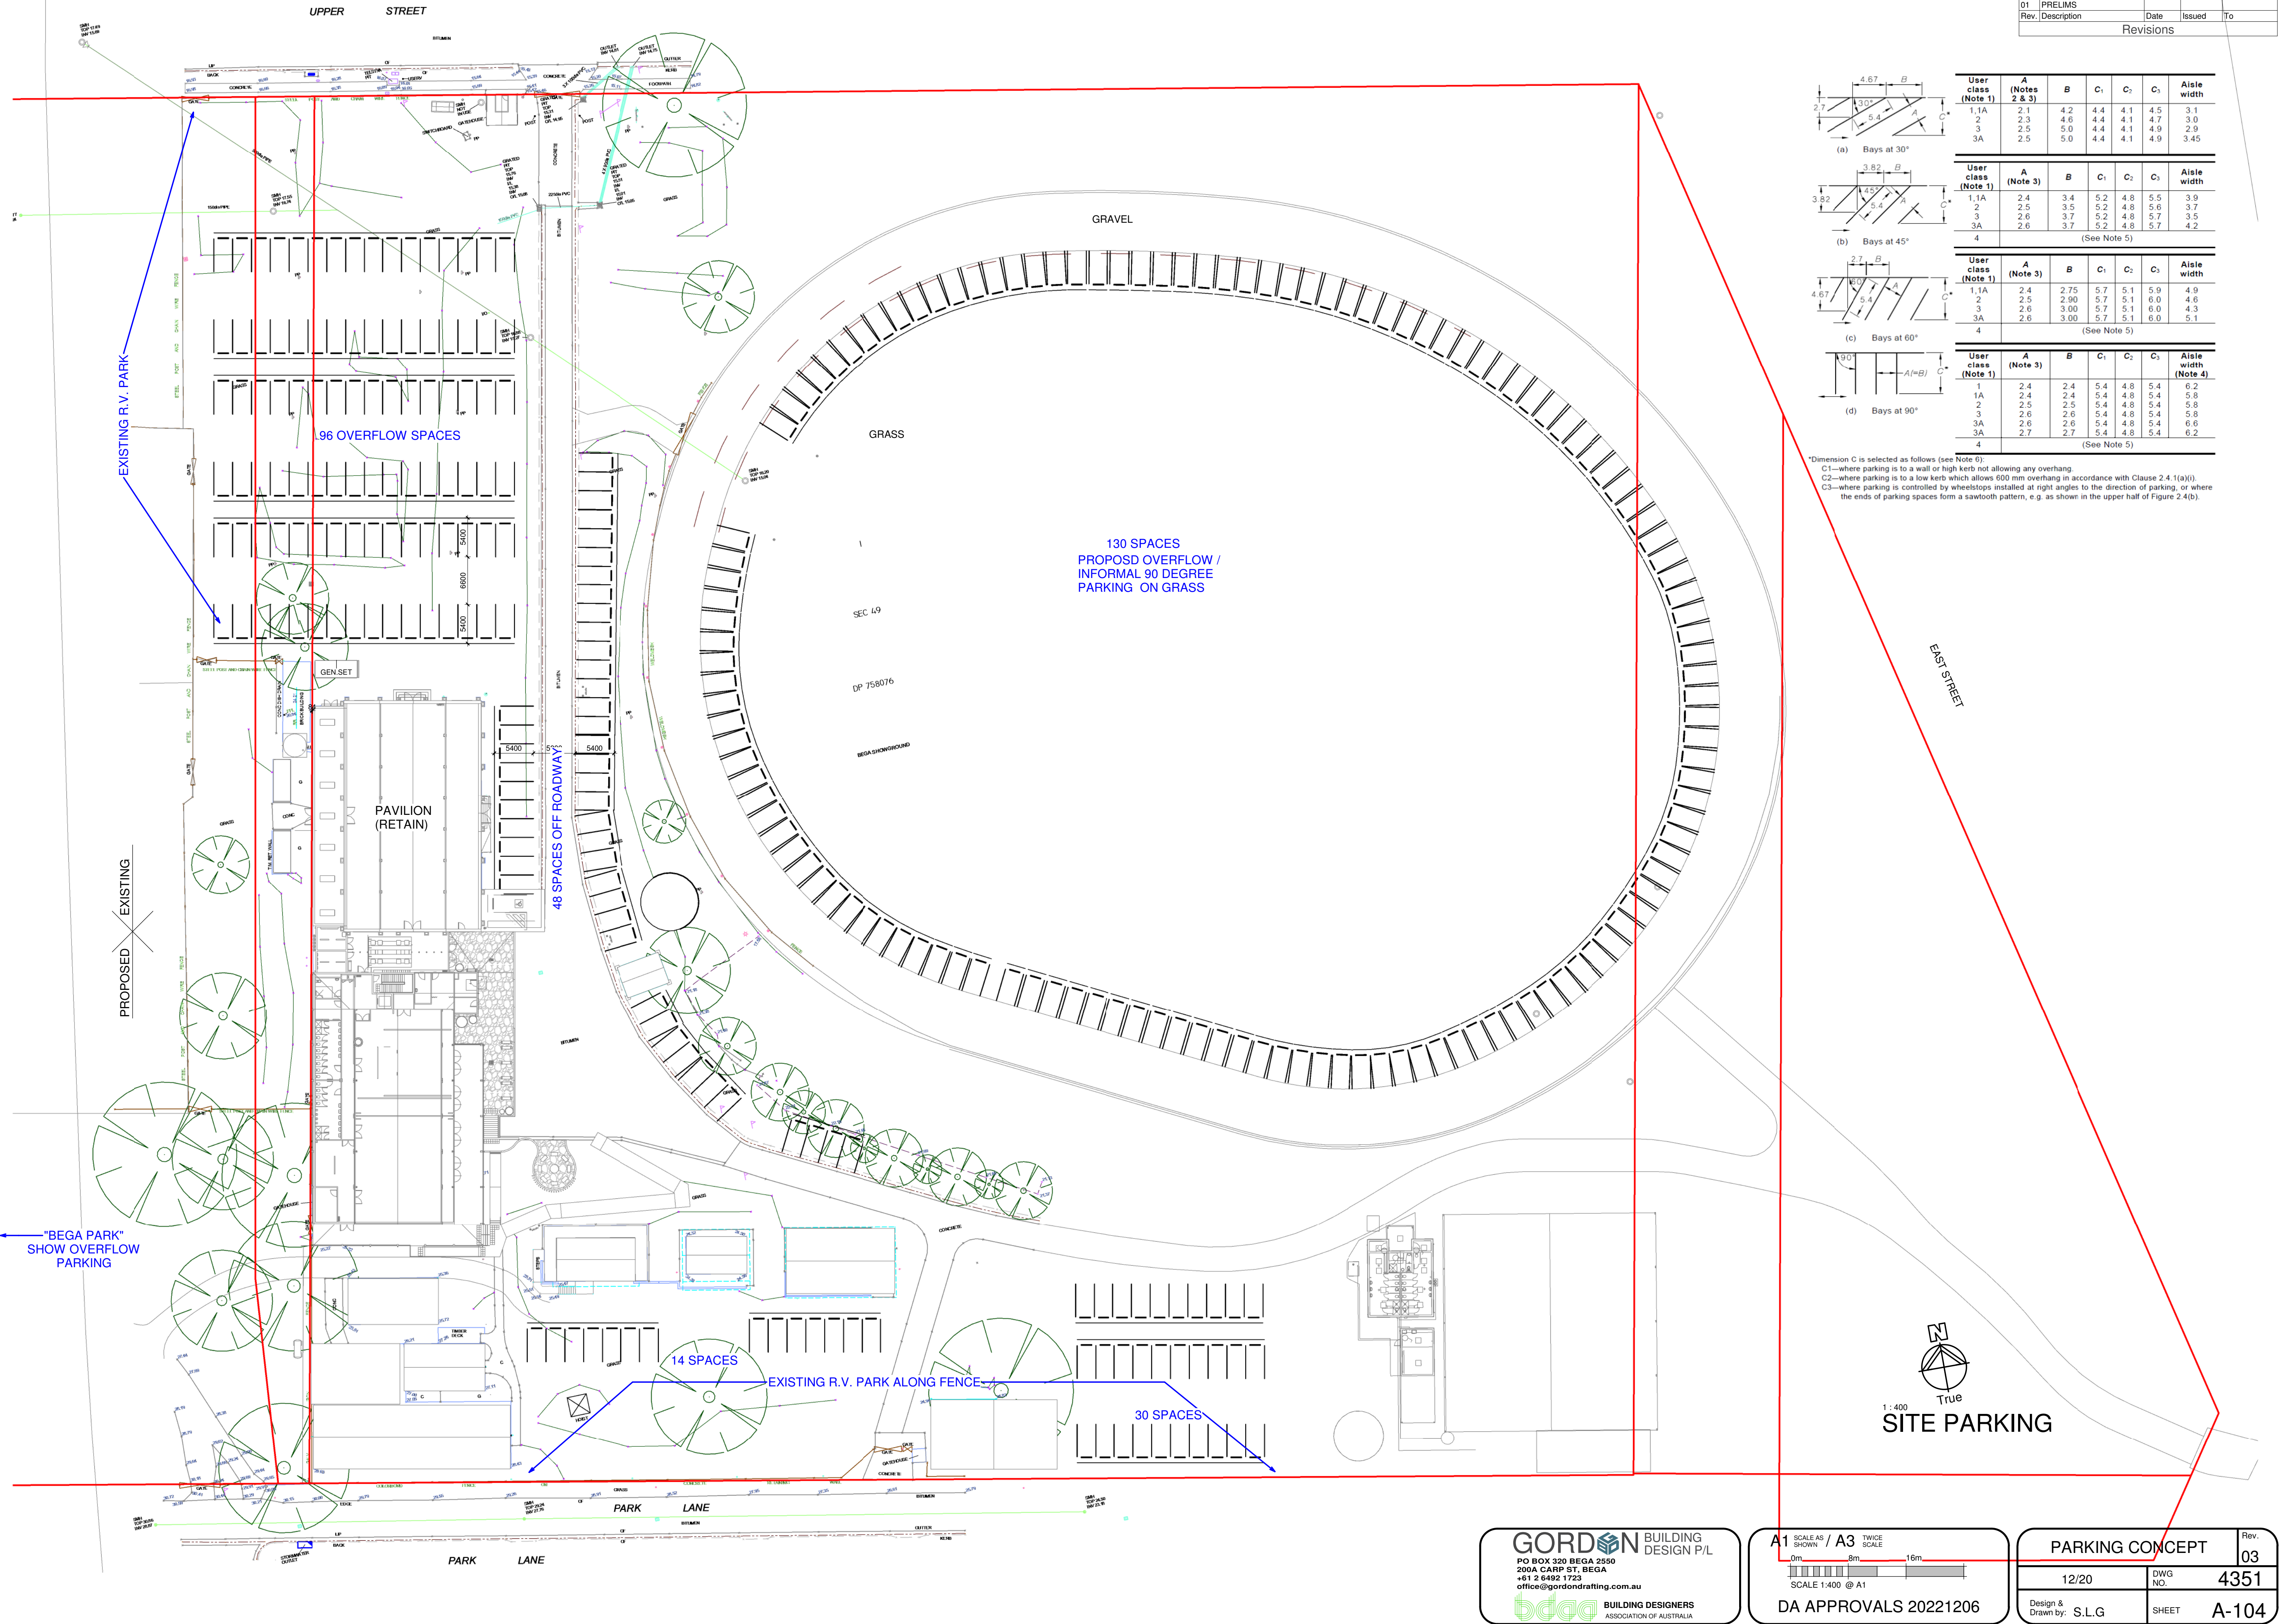


User class (Note 1)	A (Notes 2 & 3)	B	C ₁	C ₂	C ₃	Aisle width
1, 1A	2.1	4.2	4.4	4.1	4.5	3.1
2	2.3	4.6	4.4	4.1	4.7	3.0
3	2.5	5.0	4.4	4.1	4.9	2.9
3A	2.5	5.0	4.4	4.1	4.9	3.45

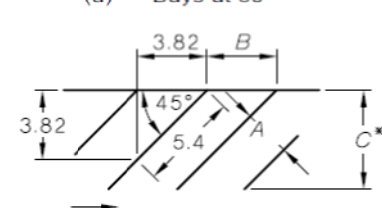

User class (Note 1)	A (Note 3)	B	C ₁	C ₂	C ₃	Aisle width
1, 1A	2.4	3.4	5.2	4.8	5.5	3.9
2	2.5	3.5	5.2	4.8	5.6	3.7
3	2.6	3.7	5.2	4.8	5.7	3.5
3A	2.6	3.7	5.2	4.8	5.7	4.2
4	(See Note 5)					

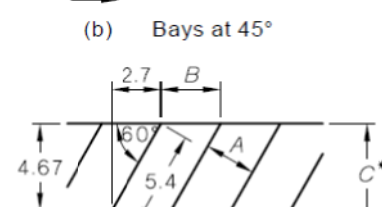


User class (Note 1)	A (Note 3)	B	C ₁	C ₂	C ₃	Aisle width
1, 1A	2.4	2.75	5.7	5.1	5.9	4.9
2	2.5	2.90	5.7	5.1	6.0	4.6
3	2.6	3.00	5.7	5.1	6.0	4.3
3A	2.6	3.00	5.7	5.1	6.0	5.1
4	(See Note 5)					

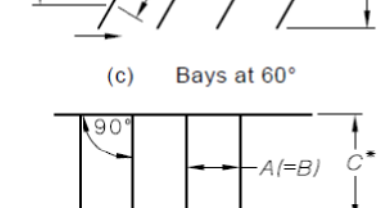

User class (Note 1)	A (Note 3)	B	C ₁	C ₂	C ₃	Aisle width (Note 4)
1	2.4	2.4	5.4	4.8	5.4	6.2
1A	2.4	2.4	5.4	4.8	5.4	5.8
2	2.5	2.5	5.4	4.8	5.4	5.8
3	2.6	2.6	5.4	4.8	5.4	5.8
3A	2.6	2.6	5.4	4.8	5.4	6.6
3A	2.7	2.7	5.4	4.8	5.4	6.2
4	(See Note 5)					

*Dimension C is selected as follows (see Note 6):
C1—where parking is to a wall or high kerb not allowing any overhang.
C2—where parking is to a low kerb which allows 600 mm overhang in accordance with Clause 2.4.1(a)(i).
C3—where parking is controlled by wheelstops installed at right angles to the direction of parking, or where the ends of parking spaces form a sawtooth pattern, e.g. as shown in the upper half of Figure 2.4(b).

03	DA SUBMISSION	06/12/22	GBD	DL
02	DRAFT DA	09/11/22	SLG	DL
01	PRELIMS			
Rev.	Description	Date	Issued	To
Revisions				

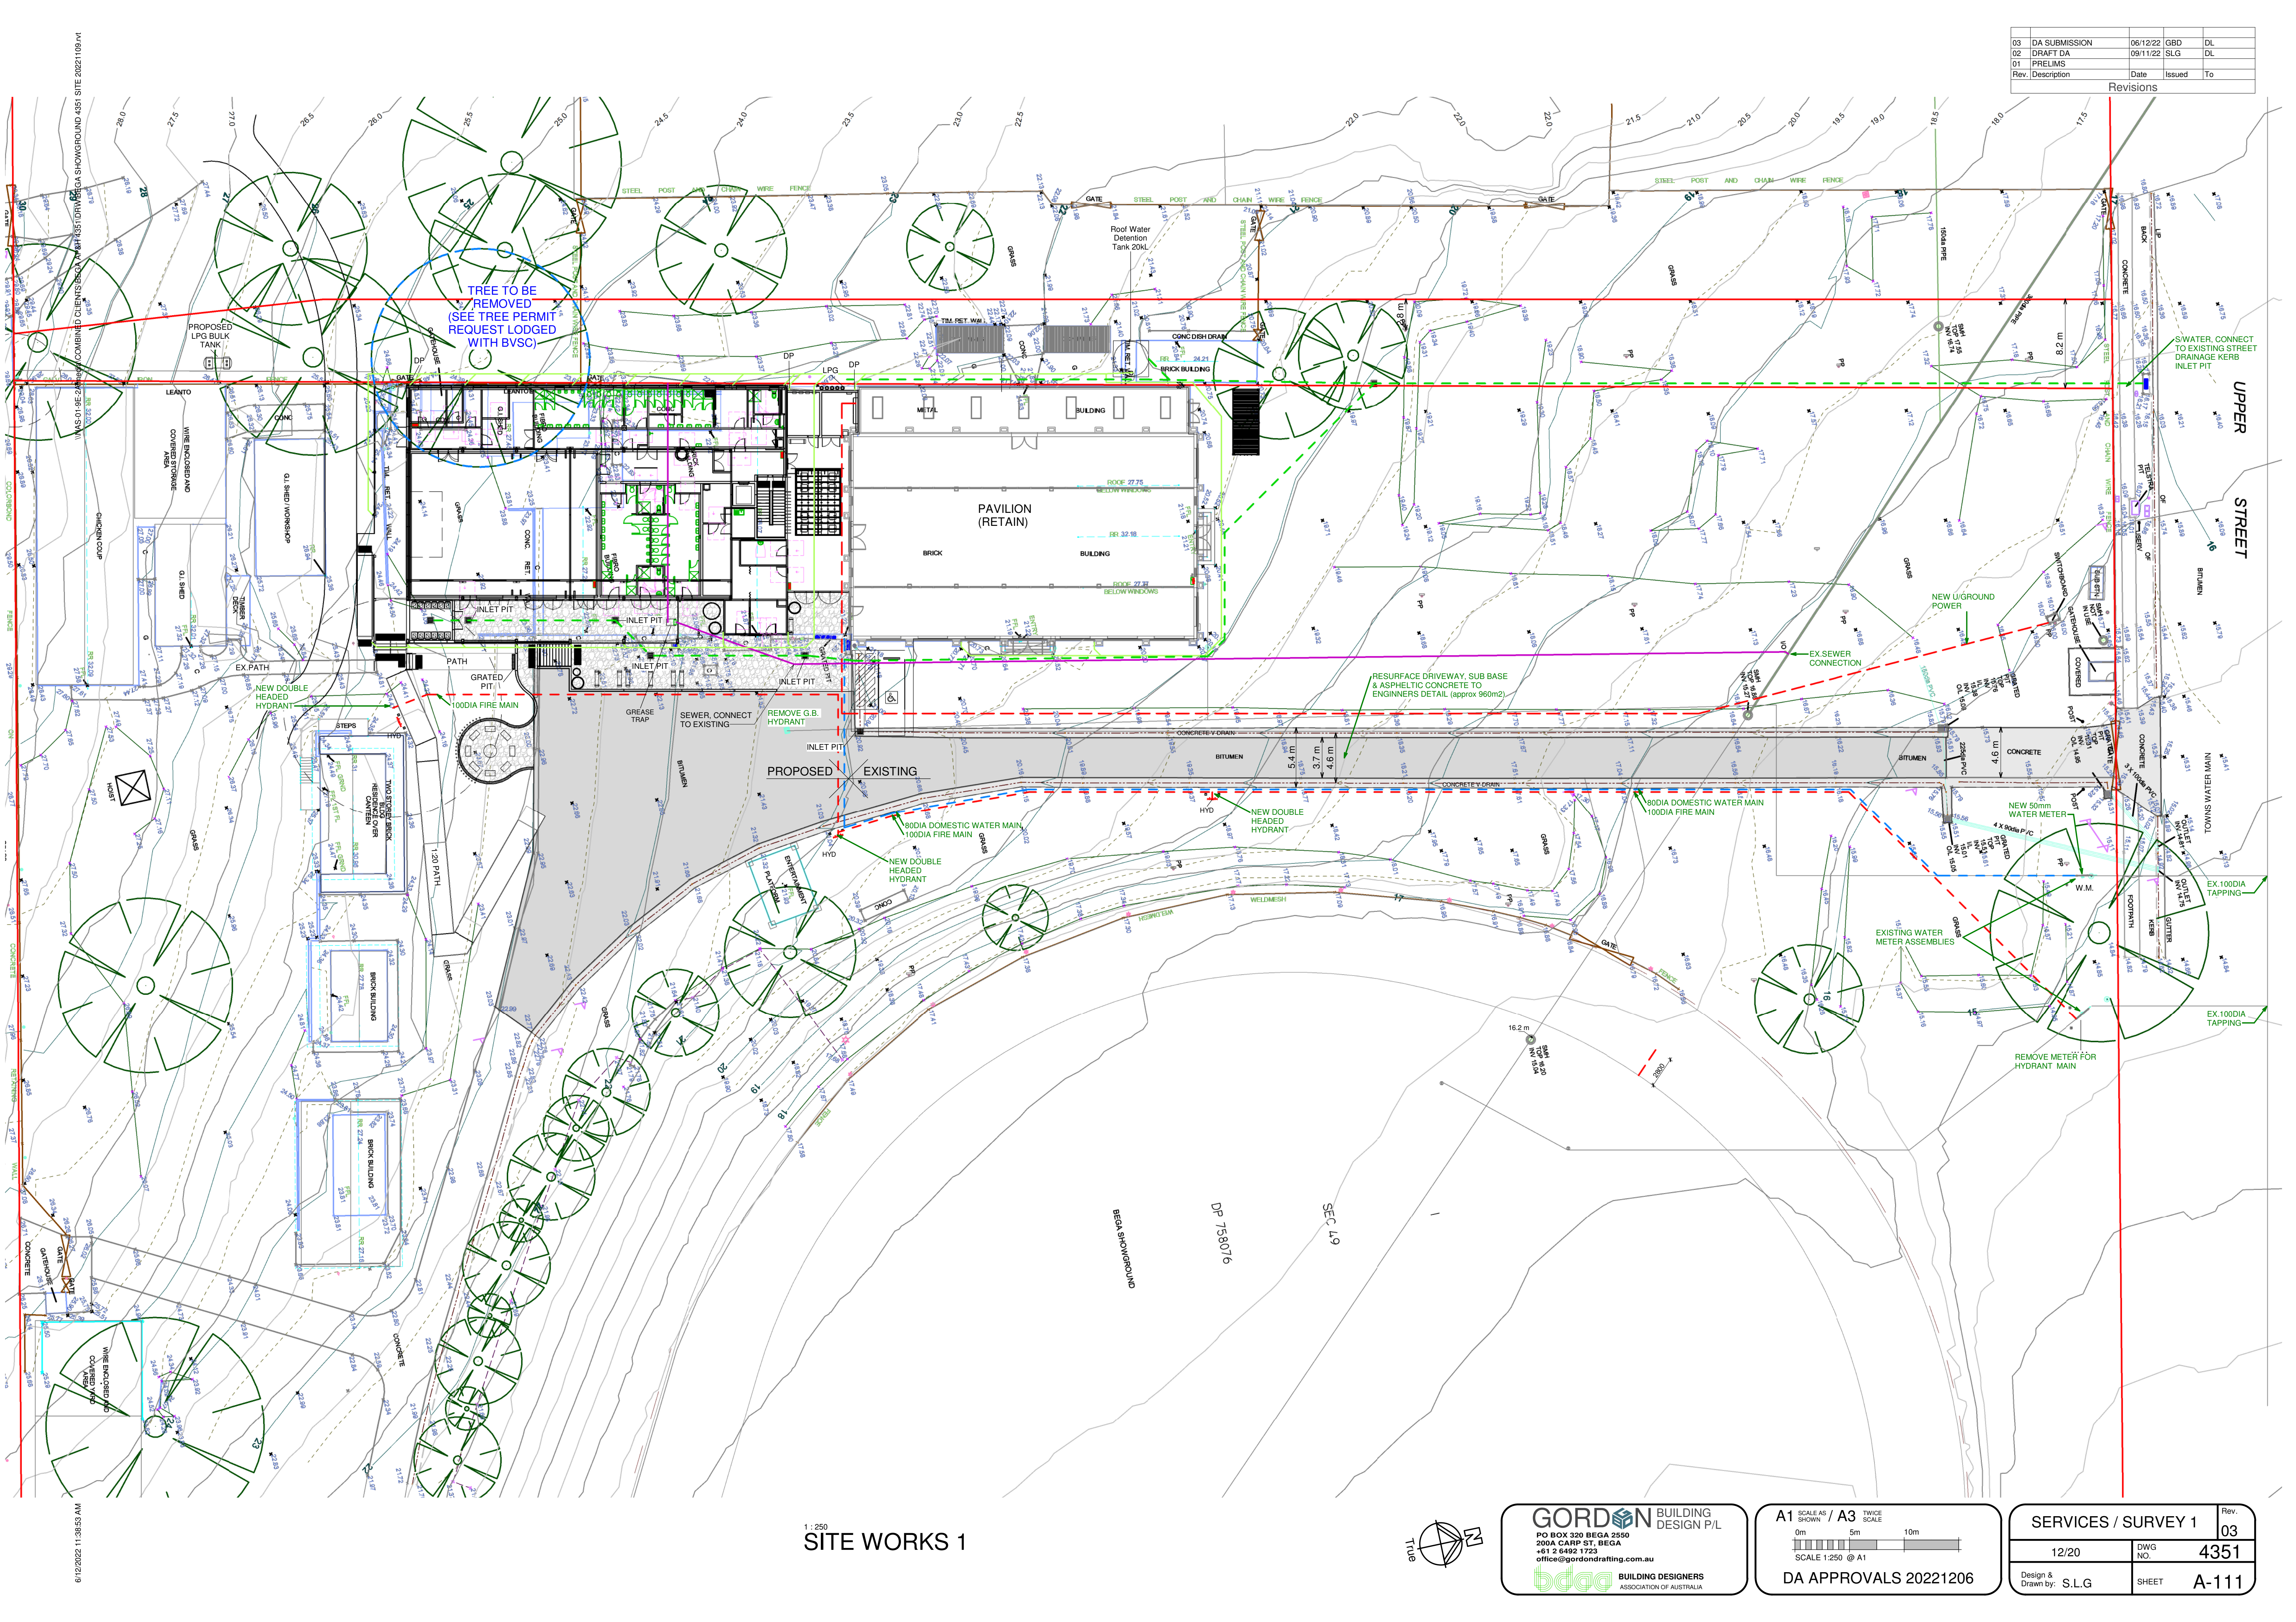

1:250
SITE WORKS 1




GORDON BUILDING DESIGN P/L
PO BOX 320 BEGA 2550
200A CARP ST, BEGA
+61 2 6492 1723
office@gordondrafting.com.au
bdg BUILDING DESIGNERS
ASSOCIATION OF AUSTRALIA

A1 SCALE AS / A3 TWICE SCALE
0m 5m 10m
SCALE 1:250 @ A1
DA APPROVALS 20221206

SERVICES / SURVEY 1		Rev.
12/20	DWG NO.	03
Design & Drawn by: S.L.G	SHEET	A-111


6/12/2022 11:38:53 AM

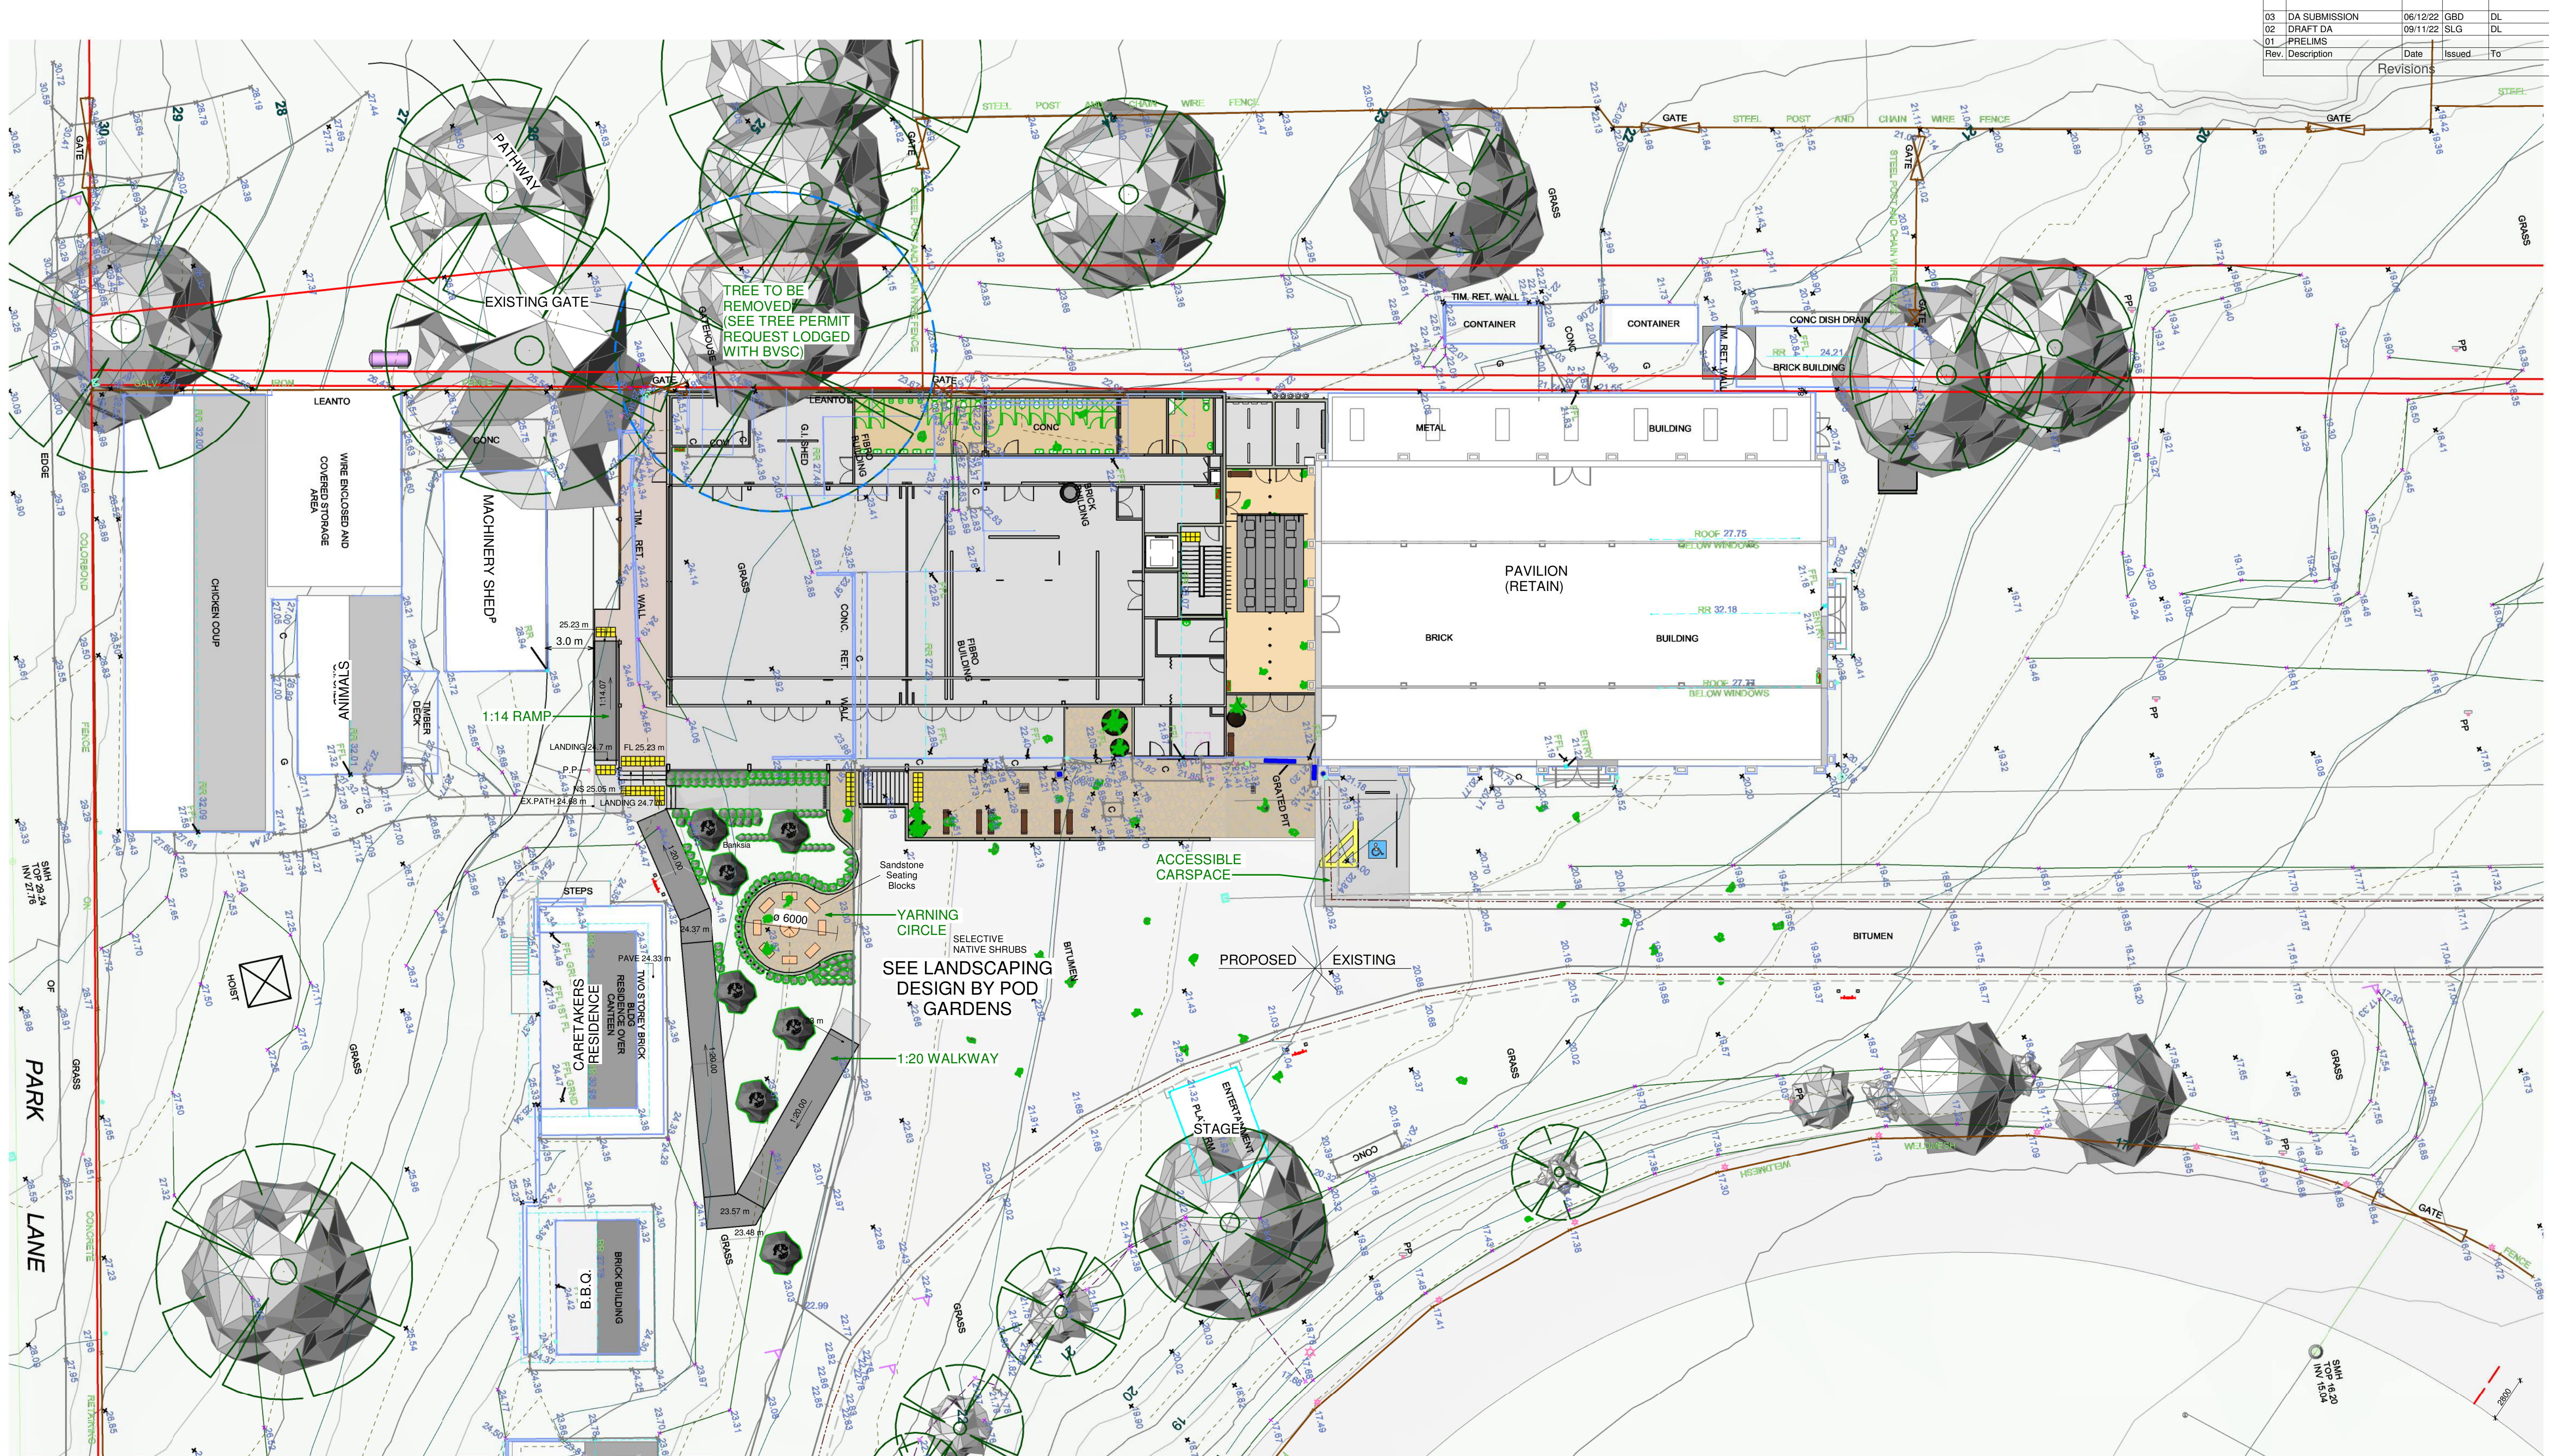

Rev.	Description	Date	Issued	To
03	DA SUBMISSION	06/12/22	GBD	DL
02	DRAFT DA	09/11/22	SLG	DL
01	PRELIMS			

Revisions

1:200
CONCEPT LANDSCAPING

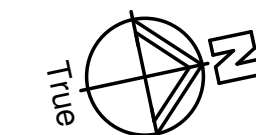


GORDON BUILDING DESIGN P/L
PO BOX 320 BEGA 2550
200A CARP ST, BEGA
+61 2 6492 1723
office@gordondrafting.com.au
bdga BUILDING DESIGNERS
ASSOCIATION OF AUSTRALIA

A1 SCALE 1:250 / A3 TWICE SCALE
0m 5m 10m
SCALE 1:250 @ A1
DA APPROVALS 20221206

LANDSCAPING PLAN		Rev.
12/20	DWG NO.	03
Design & Drawn by: S.L.G	SHEET	A-113

03	DA SUBMISSION	06/12/22	GBD	DL
02	DRAFT DA	09/11/22	SLG	DL
01	PRELIMS			
Rev.	Description	Date	Issued	To
Revisions				

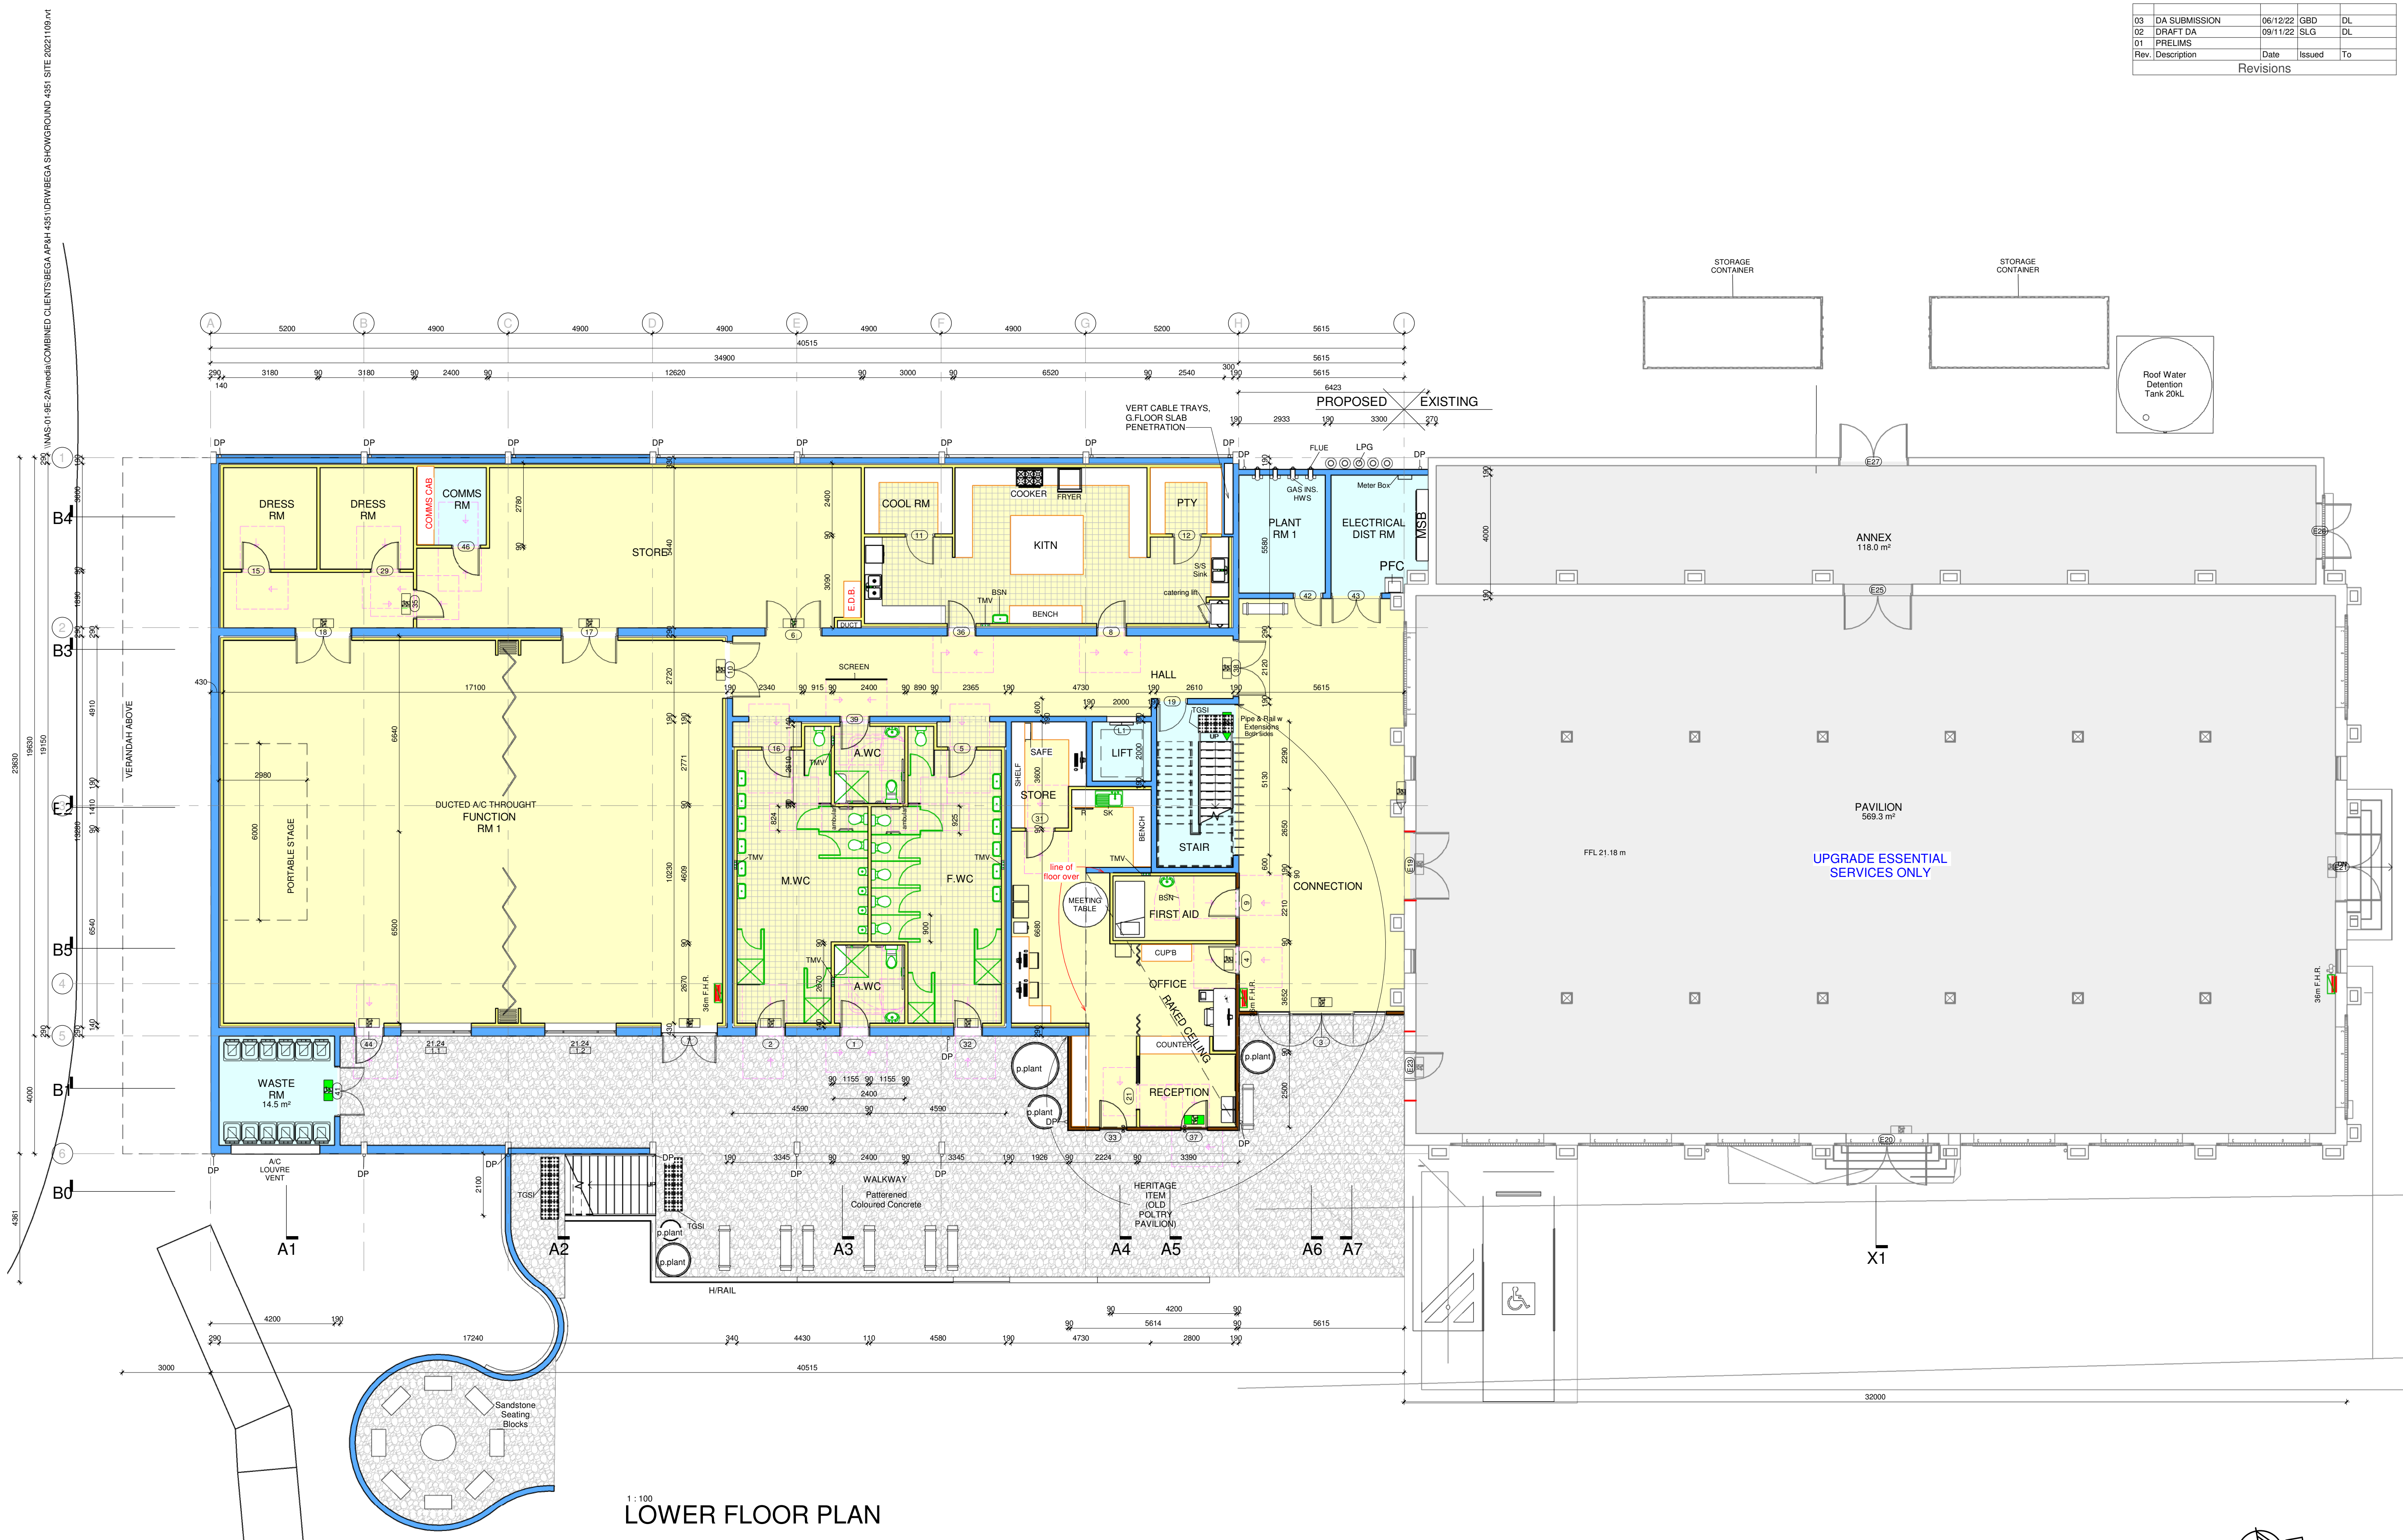

1 : 100
LOWER FLOOR PLAN


6/12/2022 11:39:18 AM

GORDON BUILDING DESIGN P/L
PO BOX 320 BEGA 2550
200A CARP ST, BEGA
+61 2 6492 1723
office@gordondrafting.com.au
bdga BUILDING DESIGNERS
ASSOCIATION OF AUSTRALIA


A1 SCALE AS / A3 TWICE SCALE
0m 2m 4m
SCALE 1:100 @ A1
DA APPROVALS 20221206

LOWER FLOOR		Rev. 03
12/20	DWG NO.	4351
Design & Drawn by: S.L.G	SHEET	A-151

03	DA SUBMISSION	06/12/22	GBD	DL
02	DRAFT DA	09/11/22	SLG	DL
01	PRELIMS			
Rev.	Description	Date	Issued	To
Revisions				

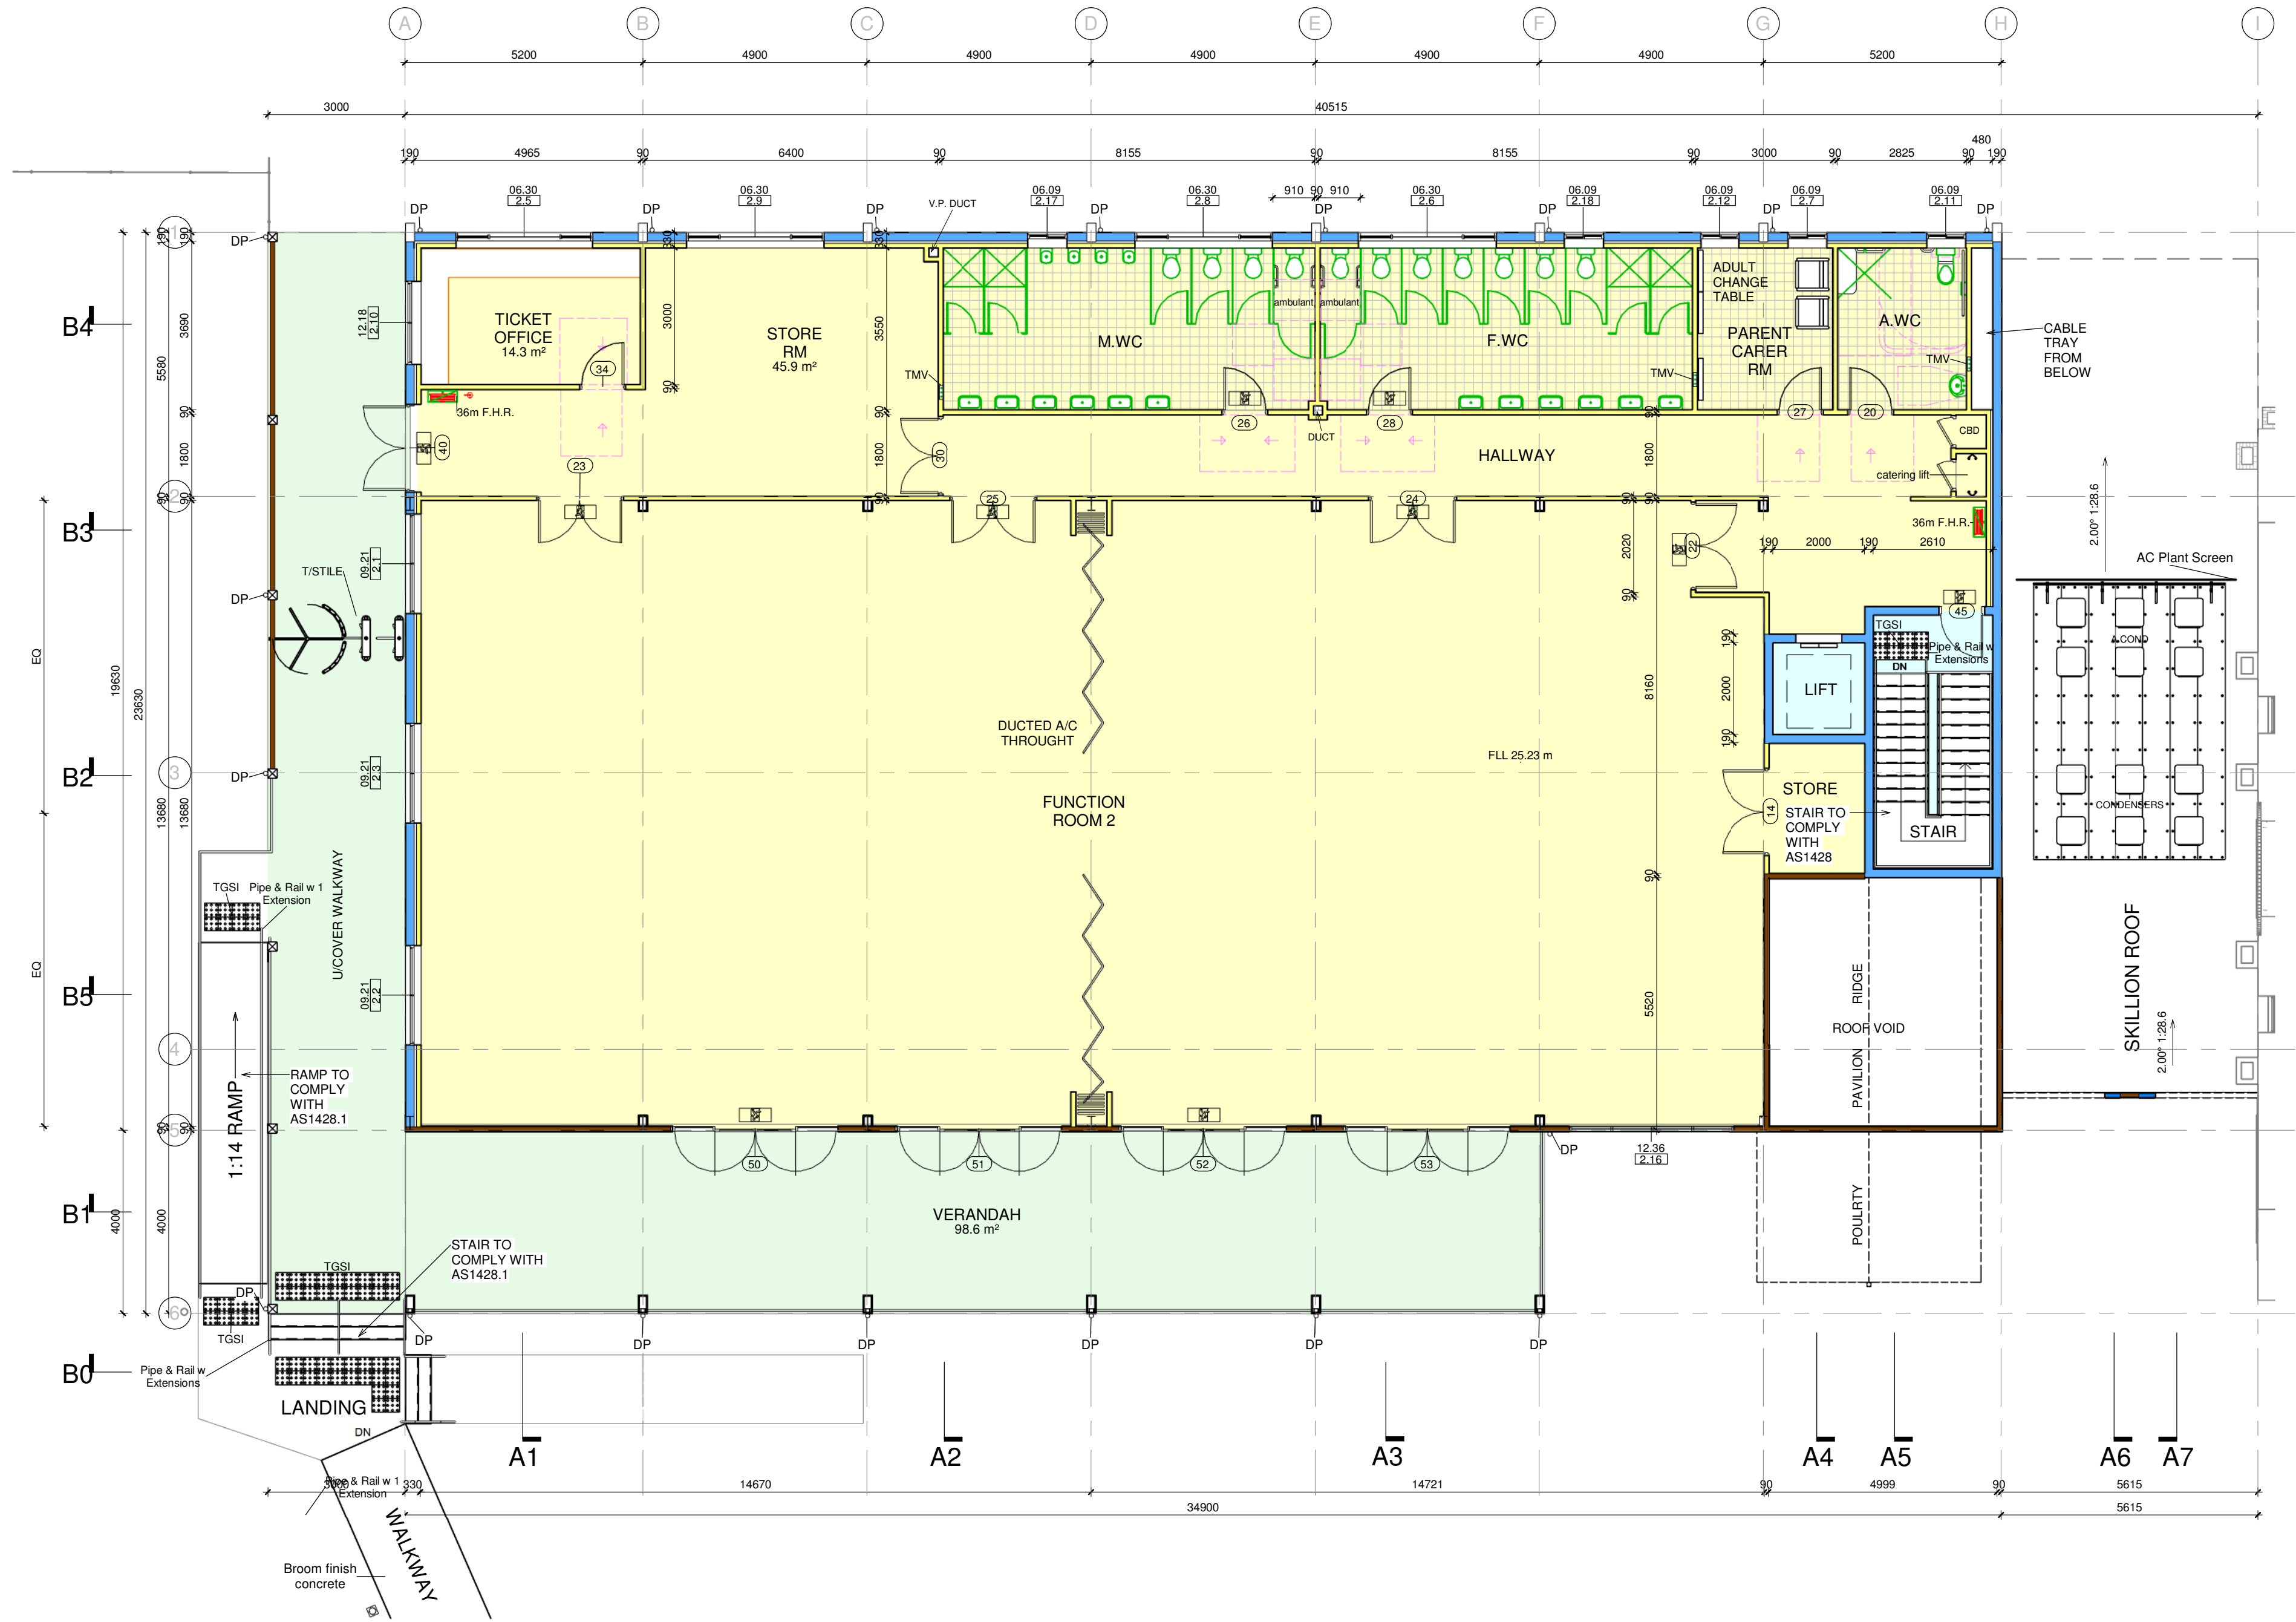

1:100
UPPER FLOOR PLAN

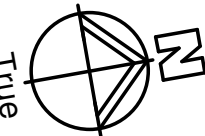

GORDON BUILDING DESIGN P/L
PO BOX 320 BEGA 2550
200A CARP ST, BEGA
+61 2 6492 1723
office@gordondrafting.com.au
bdga BUILDING DESIGNERS
ASSOCIATION OF AUSTRALIA

A1 SCALE AS SHOWN / A3 TWICE SCALE
0m 2m 4m
SCALE 1:100 @ A1
DA APPROVALS 20221206

UPPER FLOOR		Rev.
		03
12/20	DWG NO.	4351
Design & Drawn by: S.L.G	SHEET	A-152

DINING LAYOUT		Rev. 03
12/20	DWG NO.	4351
Design & Drawn by: S L G	SHEET	A-153





SEATING LAYOUT		Rev. 03
12/20	DWG NO.	4351
Design & Drawn by: S. L. G.	SHEET	A-154




\\NAS-01-BE-2A\\media\\COMBINED CLIENTS\\BEGA APA\\4351\\DRW\\BEGA SHOWROUND 4351 SITE 20221109.rvt

03	DA SUBMISSION	06/12/22	GBD	DL
02	DRAFT DA	09/11/22	SLG	DL
01	PRELIMS			
Rev.	Description	Date	Issued	To
Revisions				

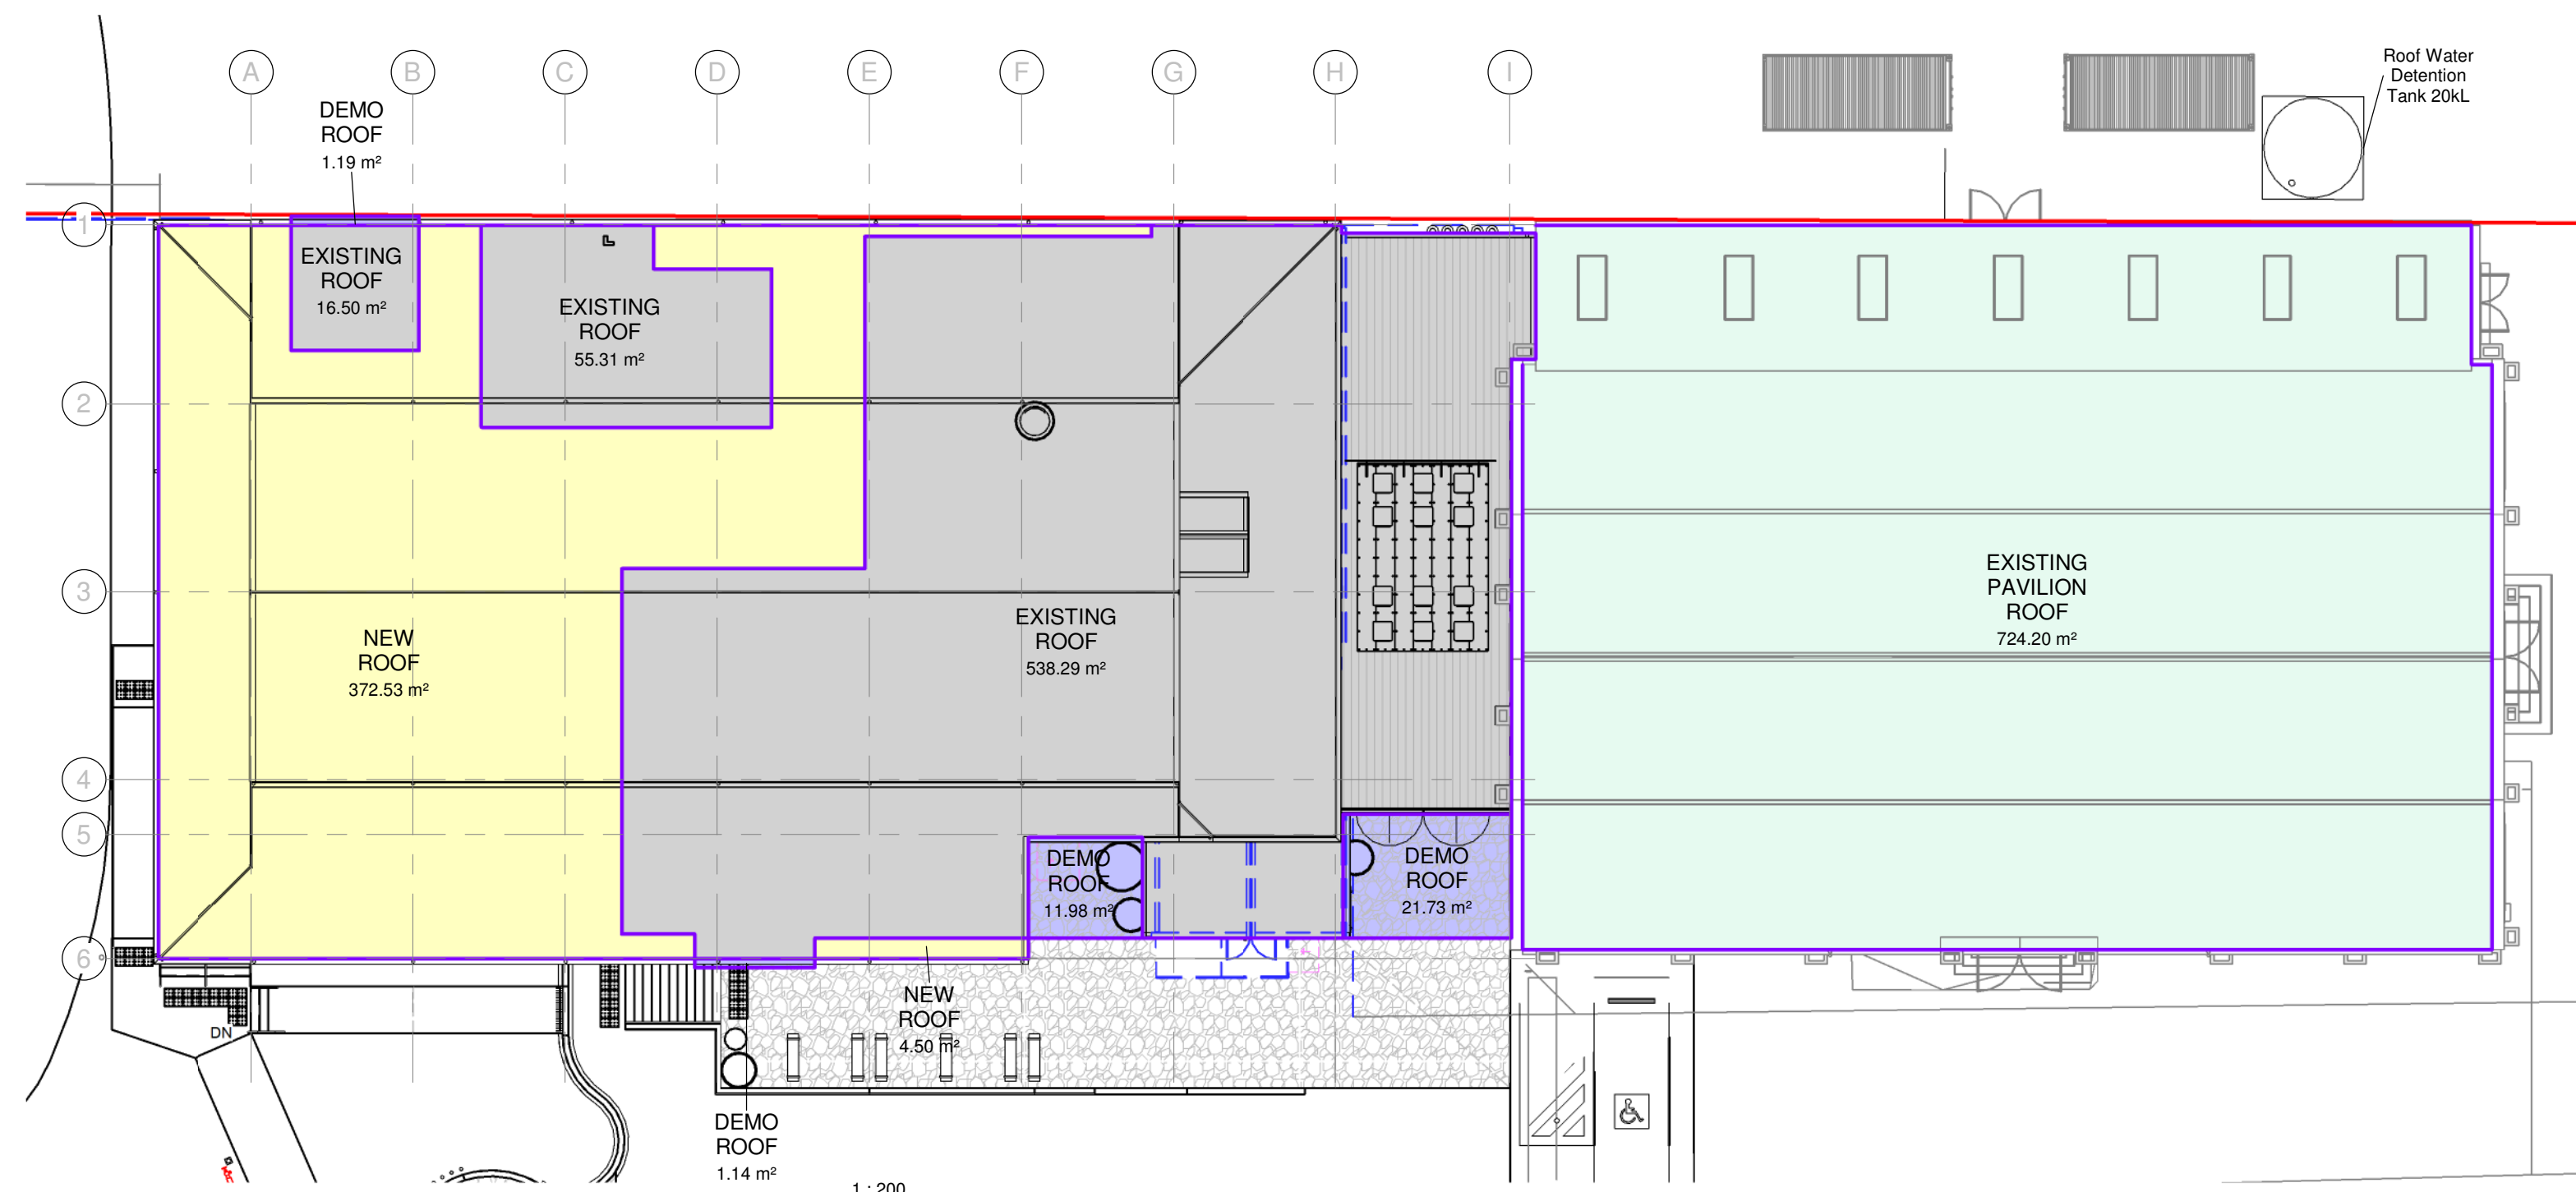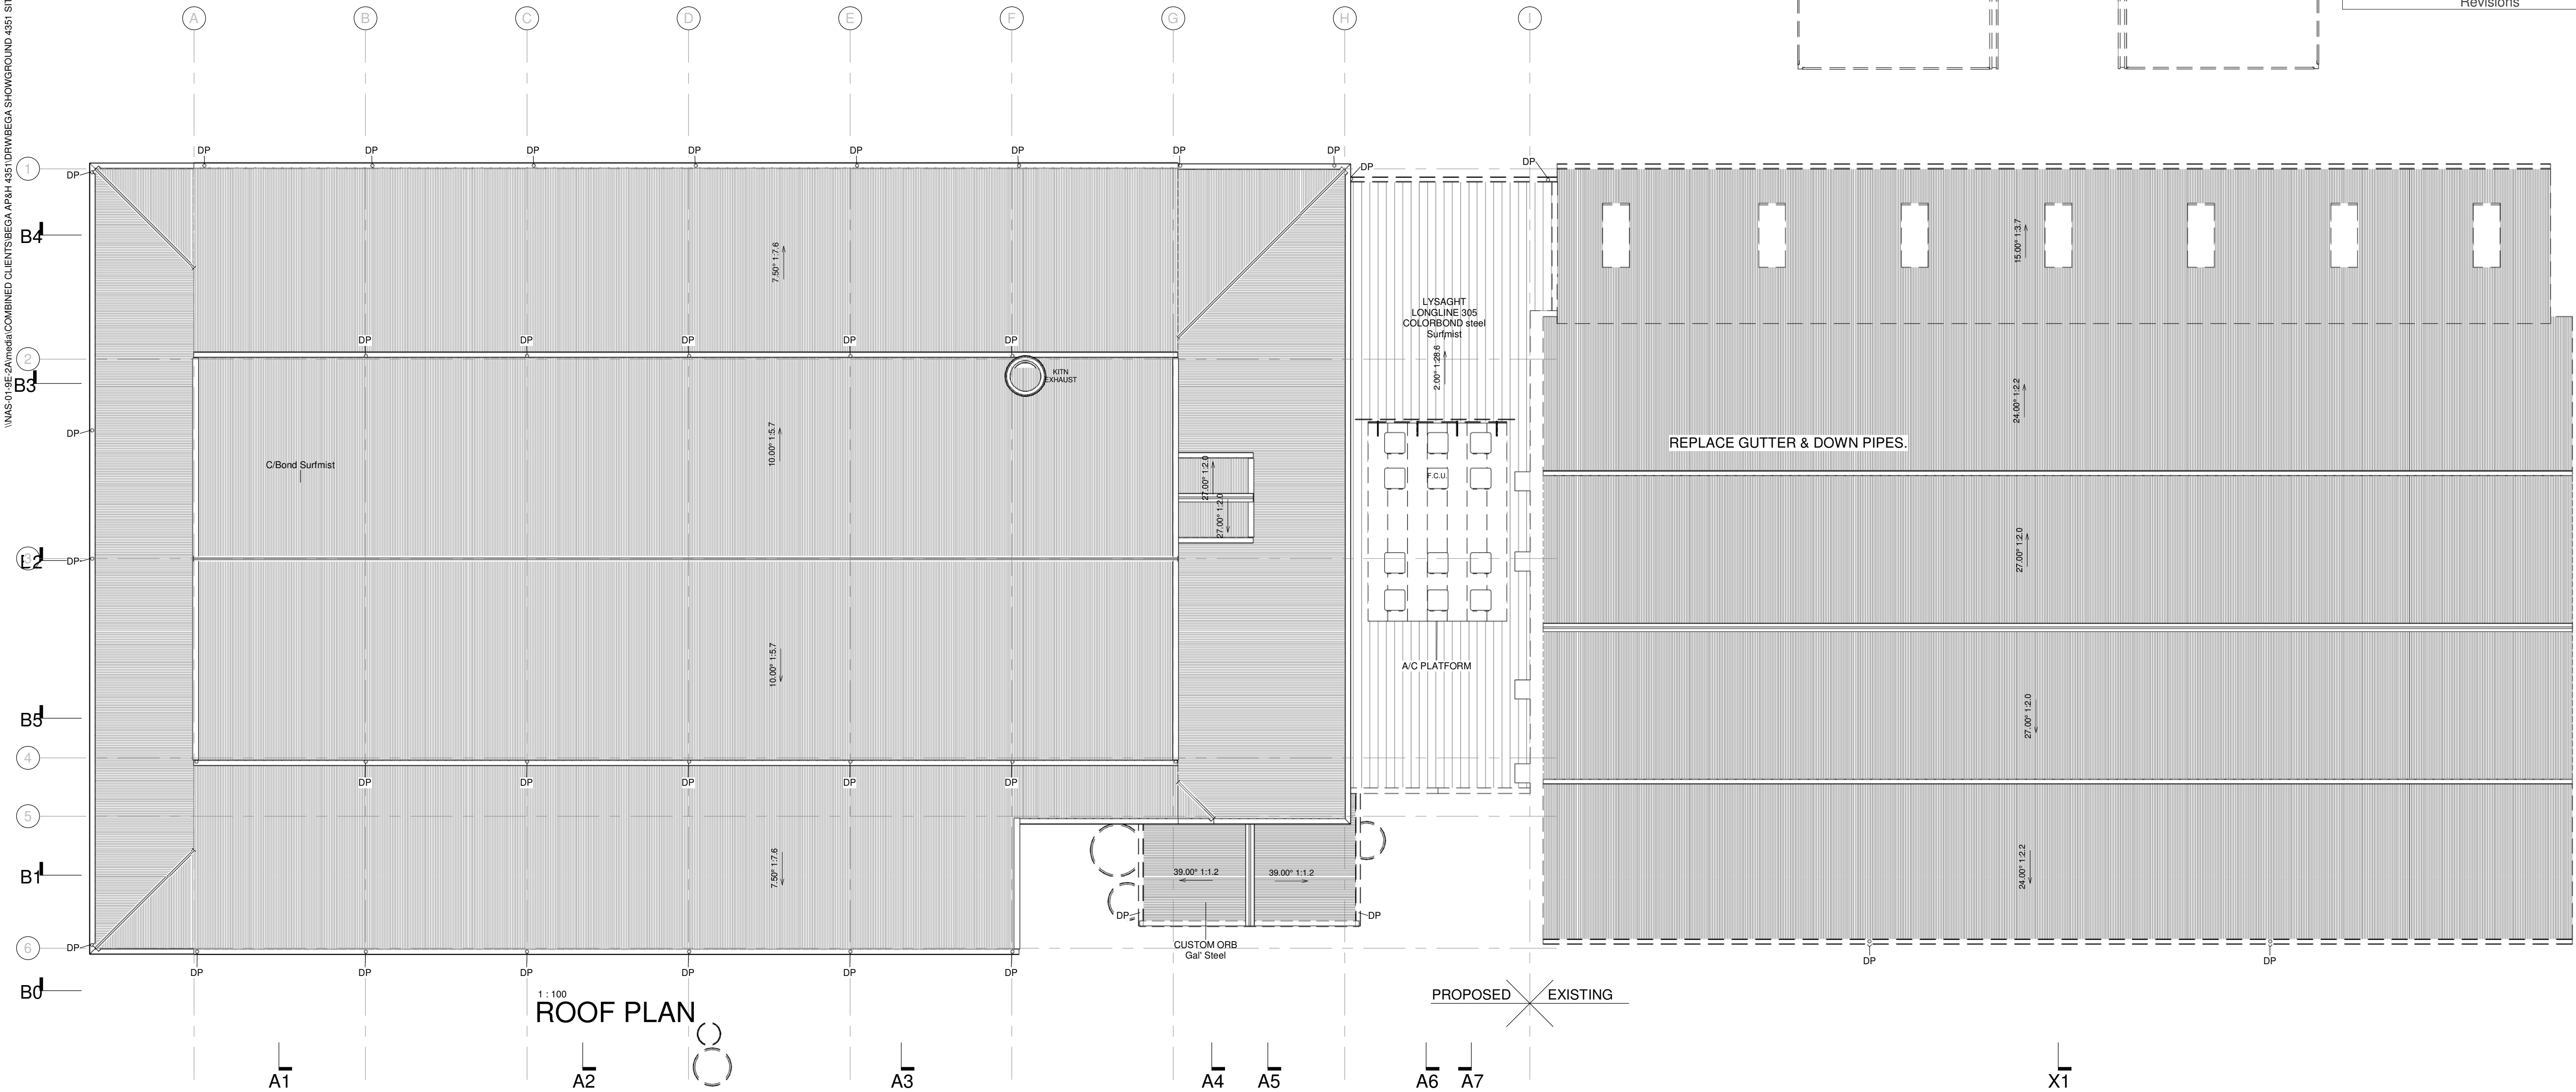

Area Schedule (CATCHMENTS)		
Name	Area	Comments
DEMO ROOF	36.0 m²	
EXISTING PAVILION ROOF	724.2 m²	
EXISTING ROOF	610.1 m²	
NEW ROOF	377.0 m²	

EXISTING ROOF AREA = 1334m²
TOTAL POST DEVELOPMENT ROOF AREA = 1711m²

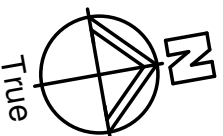


GORDON BUILDING DESIGN P/L
PO BOX 320 BEGA 2550
200A CARP ST, BEGA
+61 2 6492 1723
office@gordondrafting.com.au
bdag BUILDING DESIGNERS
ASSOCIATION OF AUSTRALIA

A1 SCALE AS SHOWN / A3 TWICE SCALE
0m 2m 4m
SCALE 1:100 @ A1
DA APPROVALS 20221206


ROOF PLAN		Rev. 03
12/20	DWG NO.	4351
Design & Drawn by: S.L.G	SHEET	A-155

6/12/2022 11:40:10 AM


03	DA SUBMISSION	06/12/22	GBD	DL
02	DRAFT DA	09/11/22	SLG	DL
01	PRELIMS			
Rev.	Description	Date	Issued	To
Revisions				

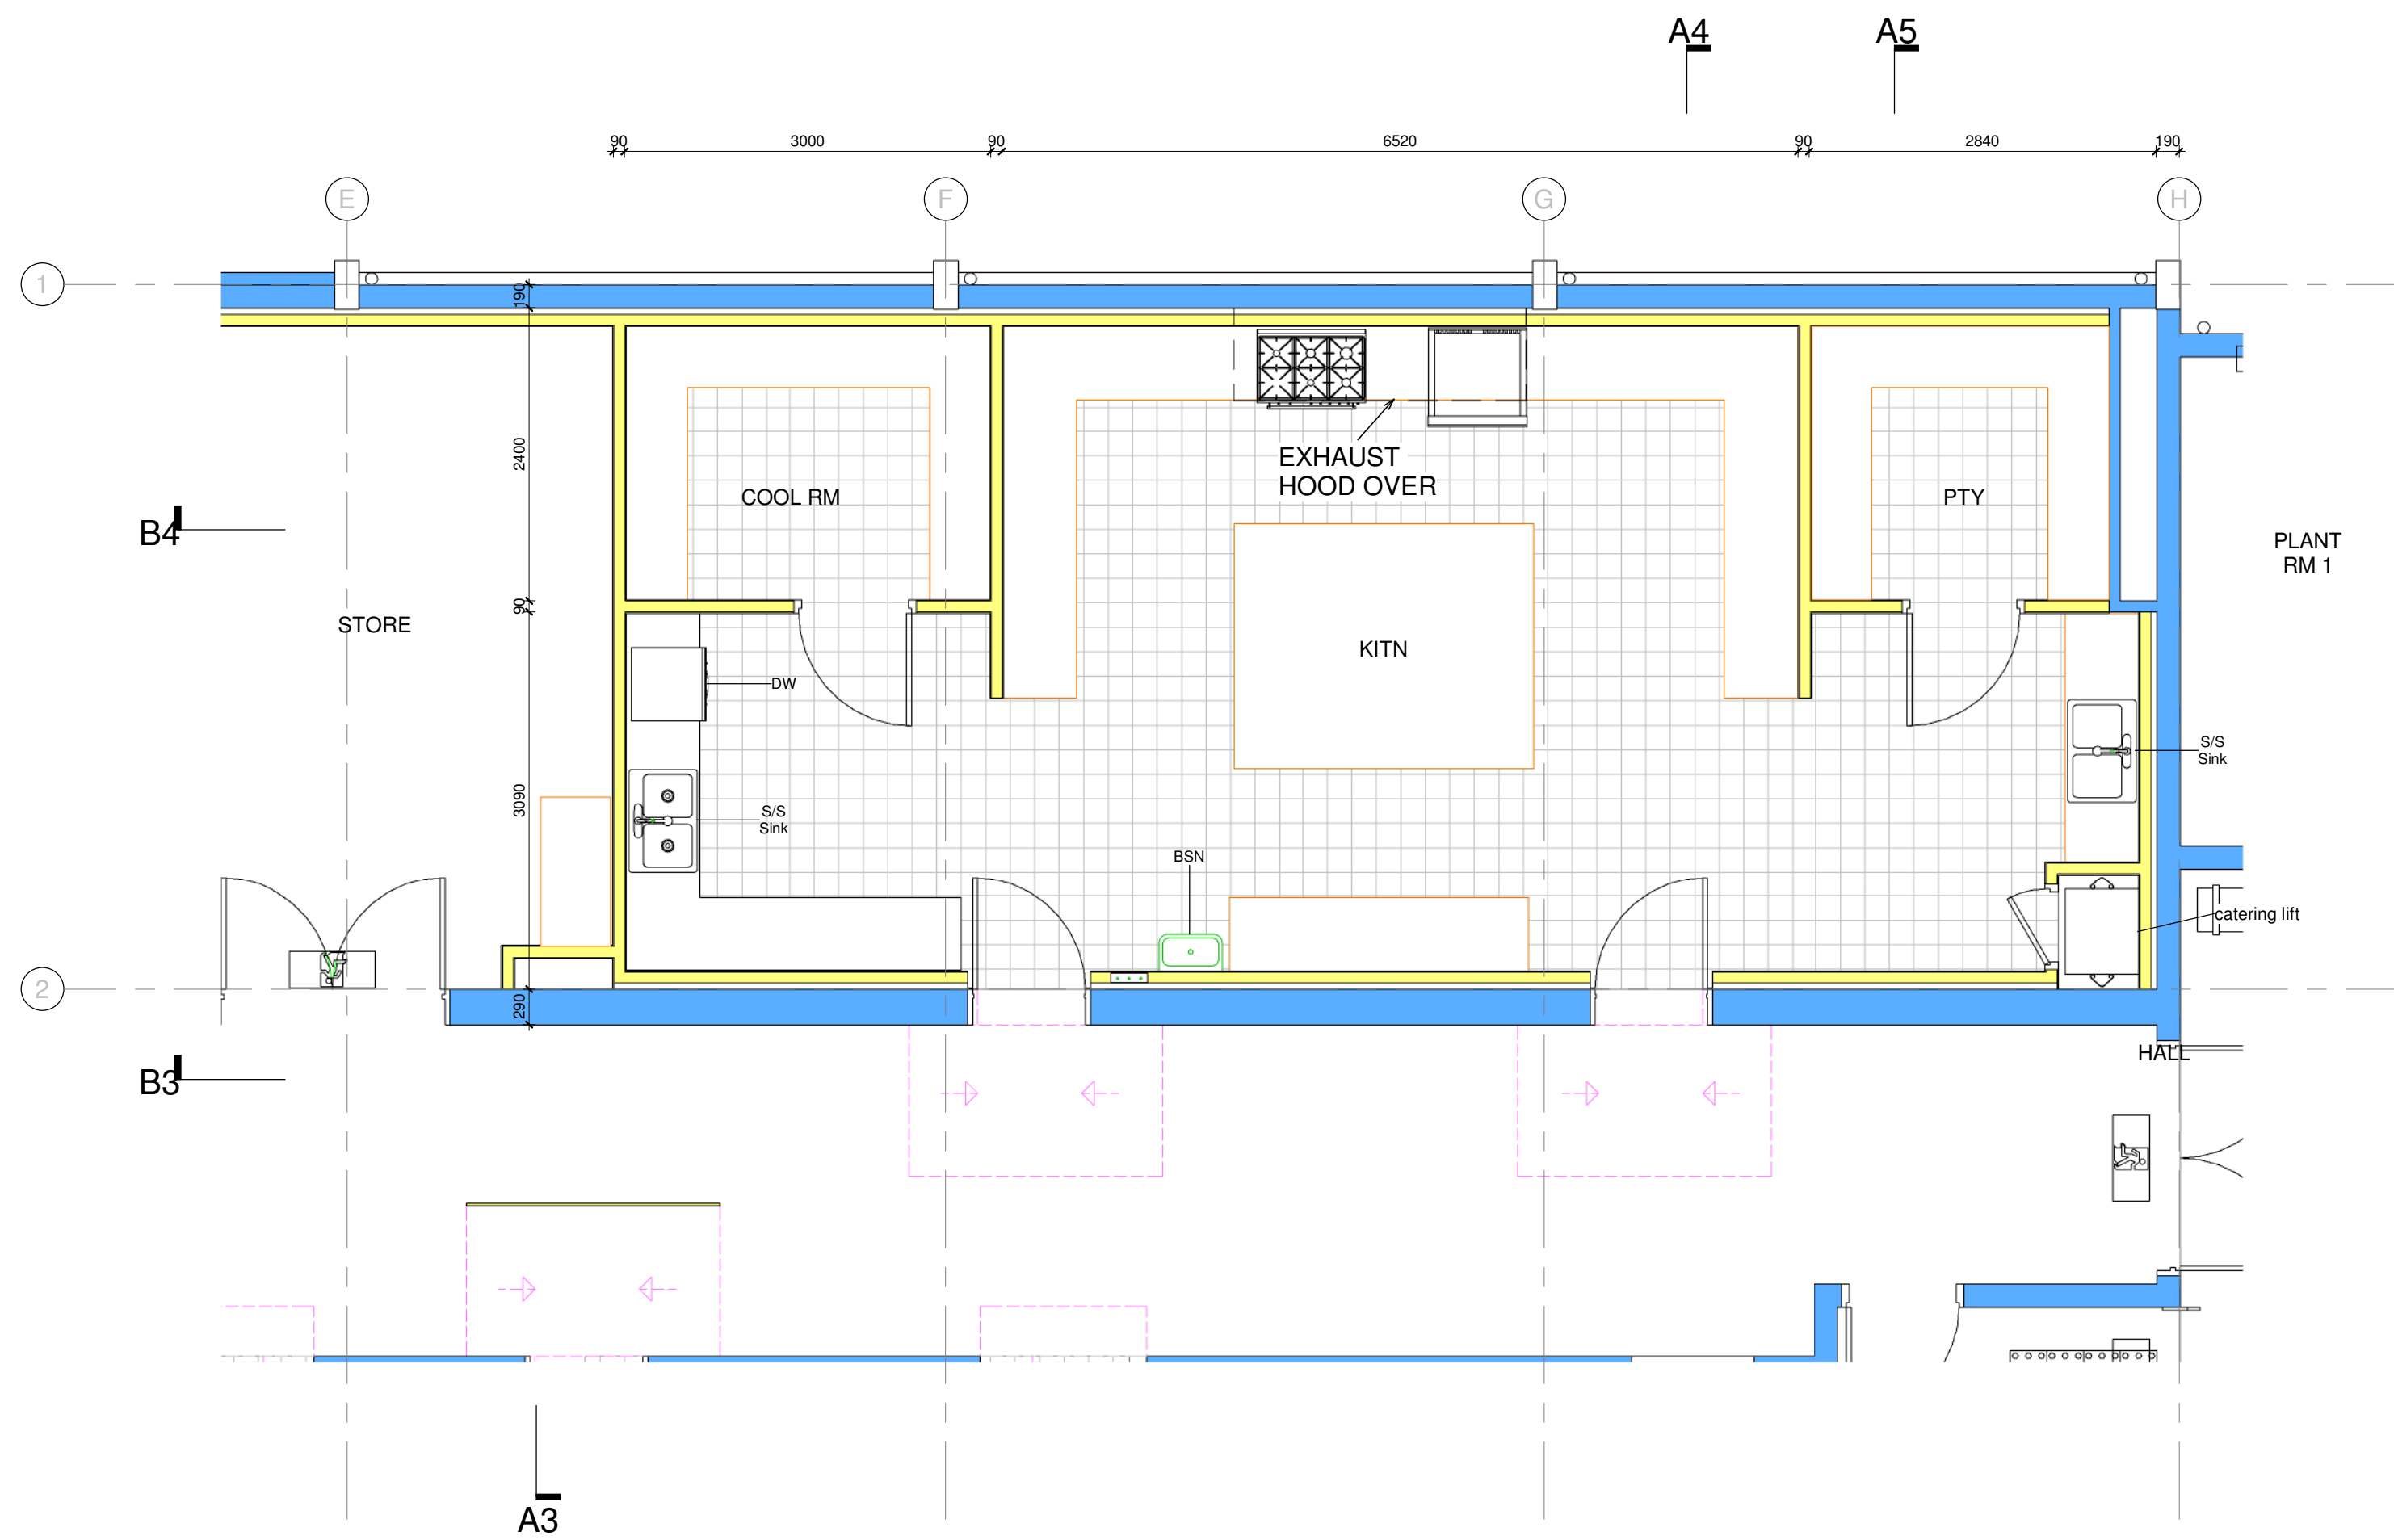


1 : 50
KITCHEN LAYOUT

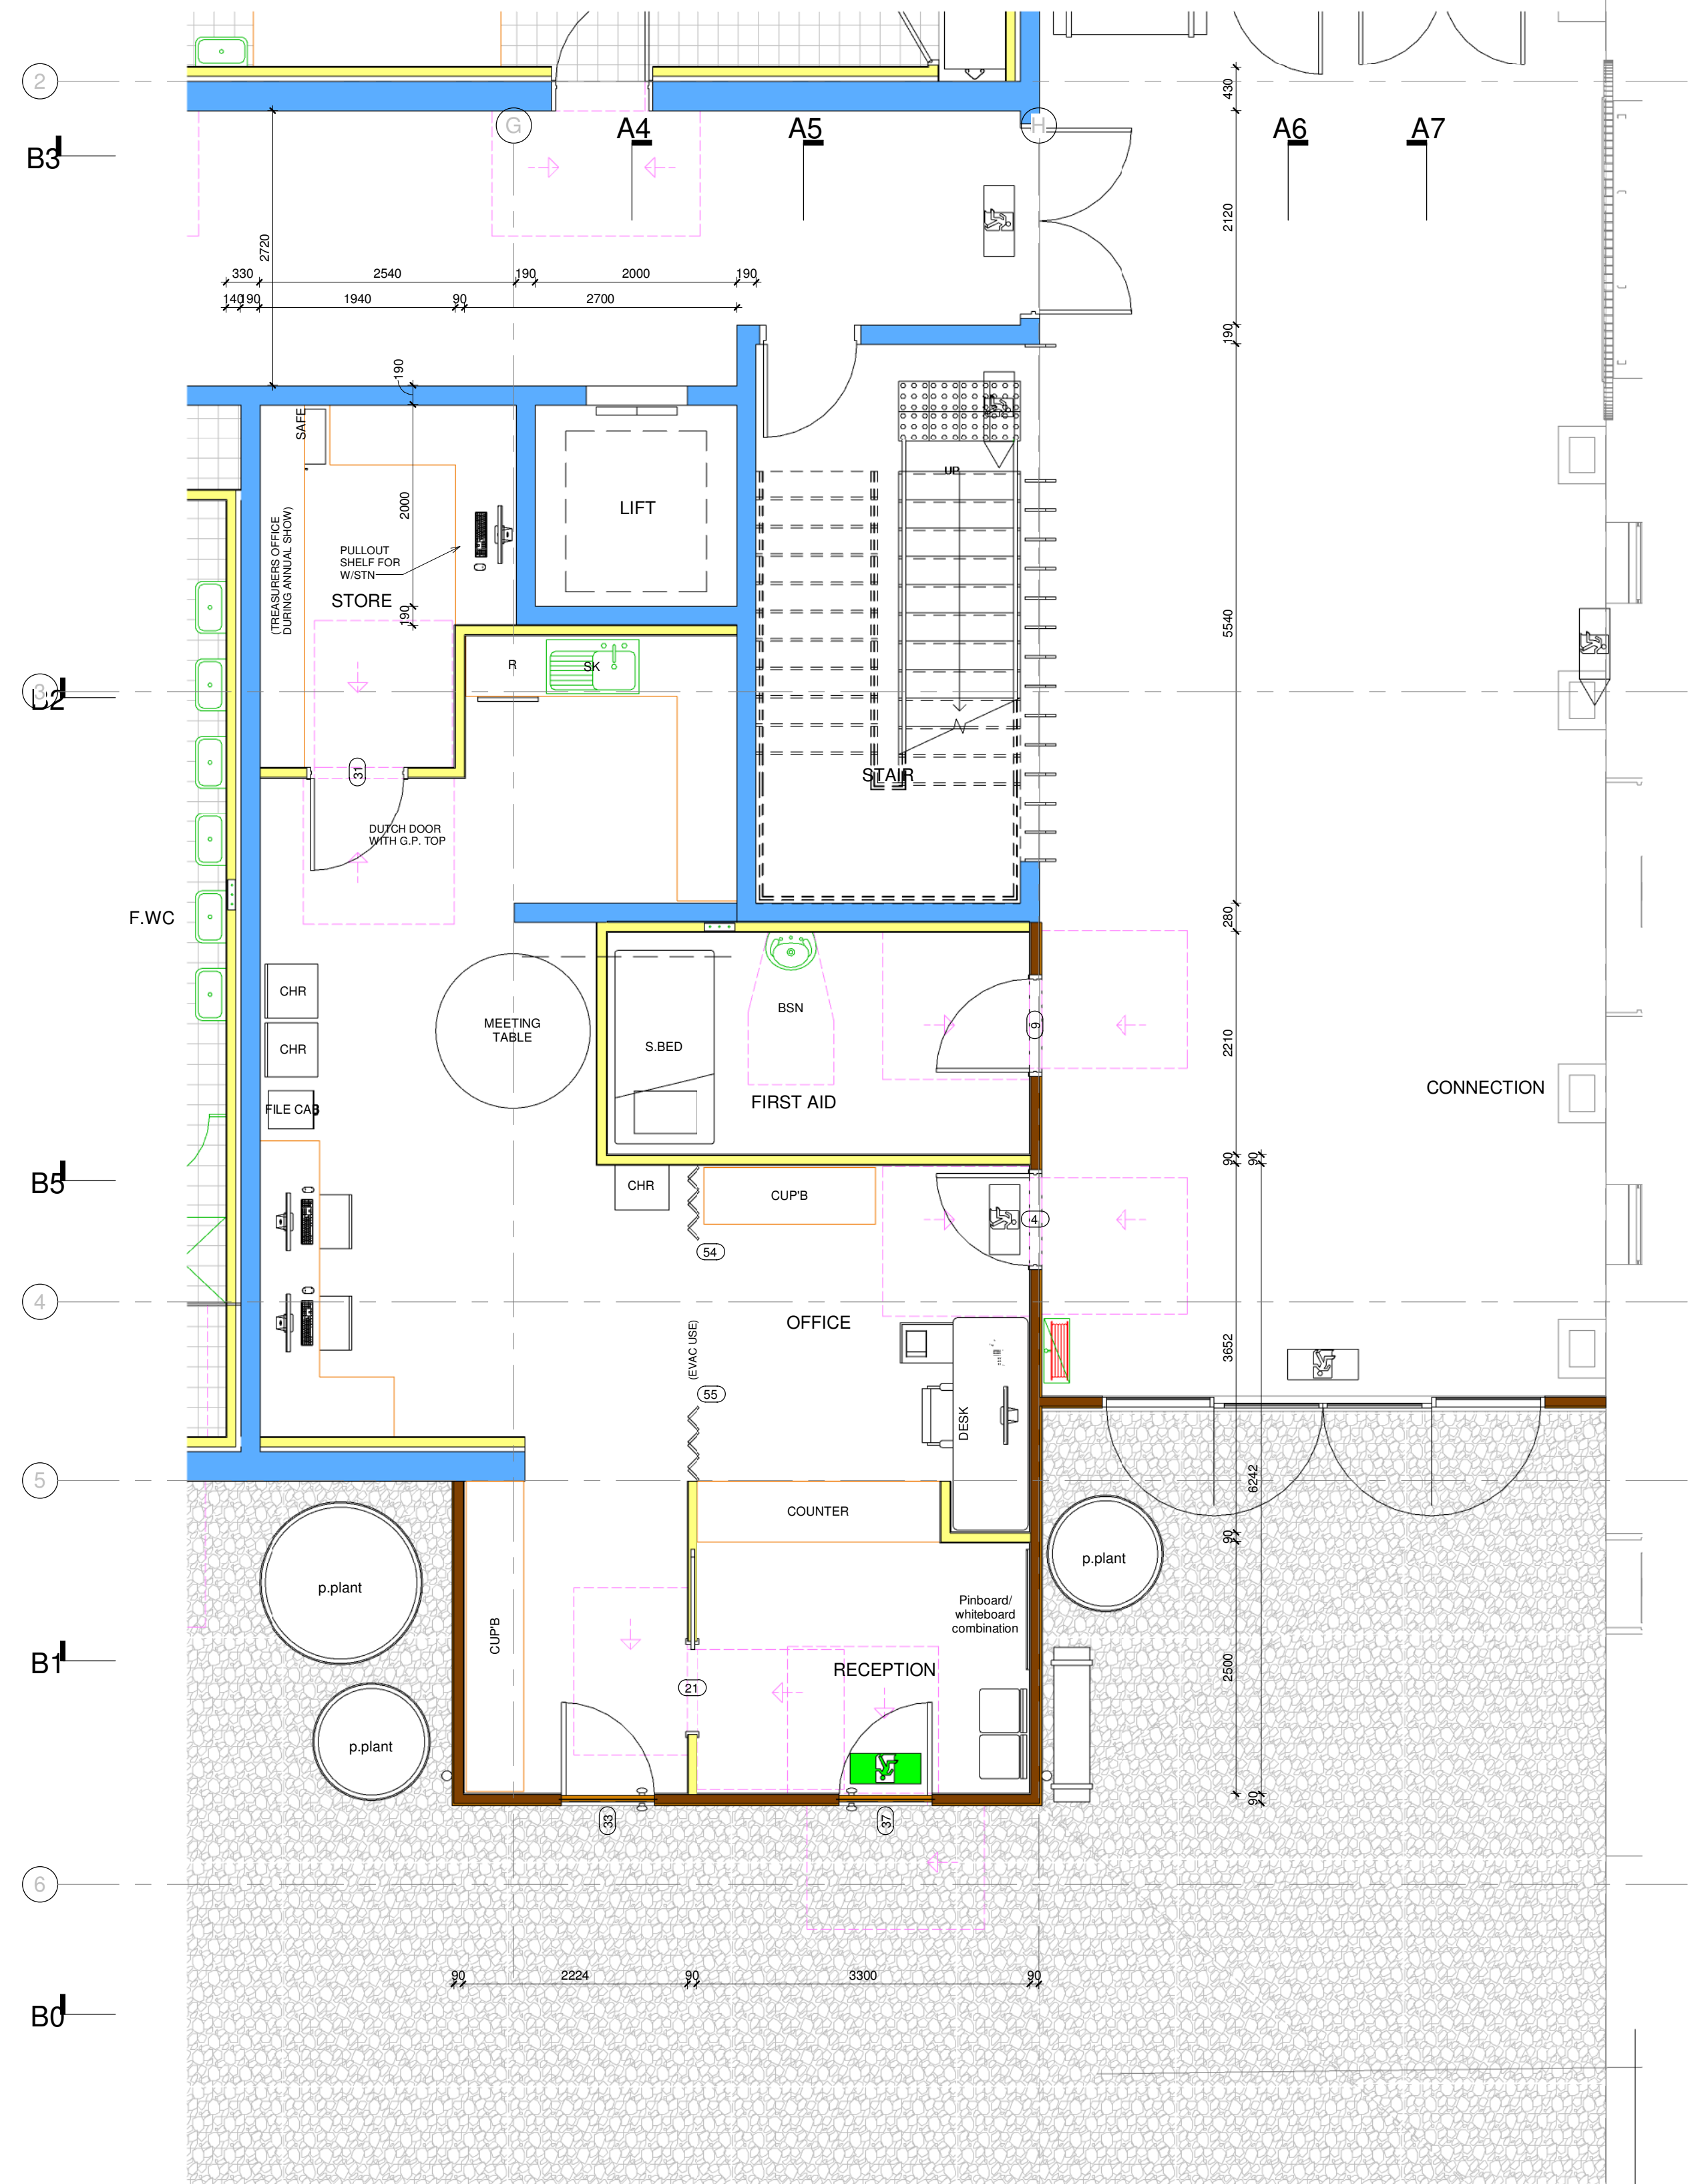

1 : 50
OFFICE

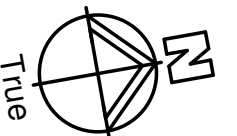


03	DA SUBMISSION	06/12/22	GBD	DL	
02	DRAFT DA	09/11/22	SLG	DL	
01	PRELIMS				
Rev.	Description	Date	Issued	To	
Revisions					

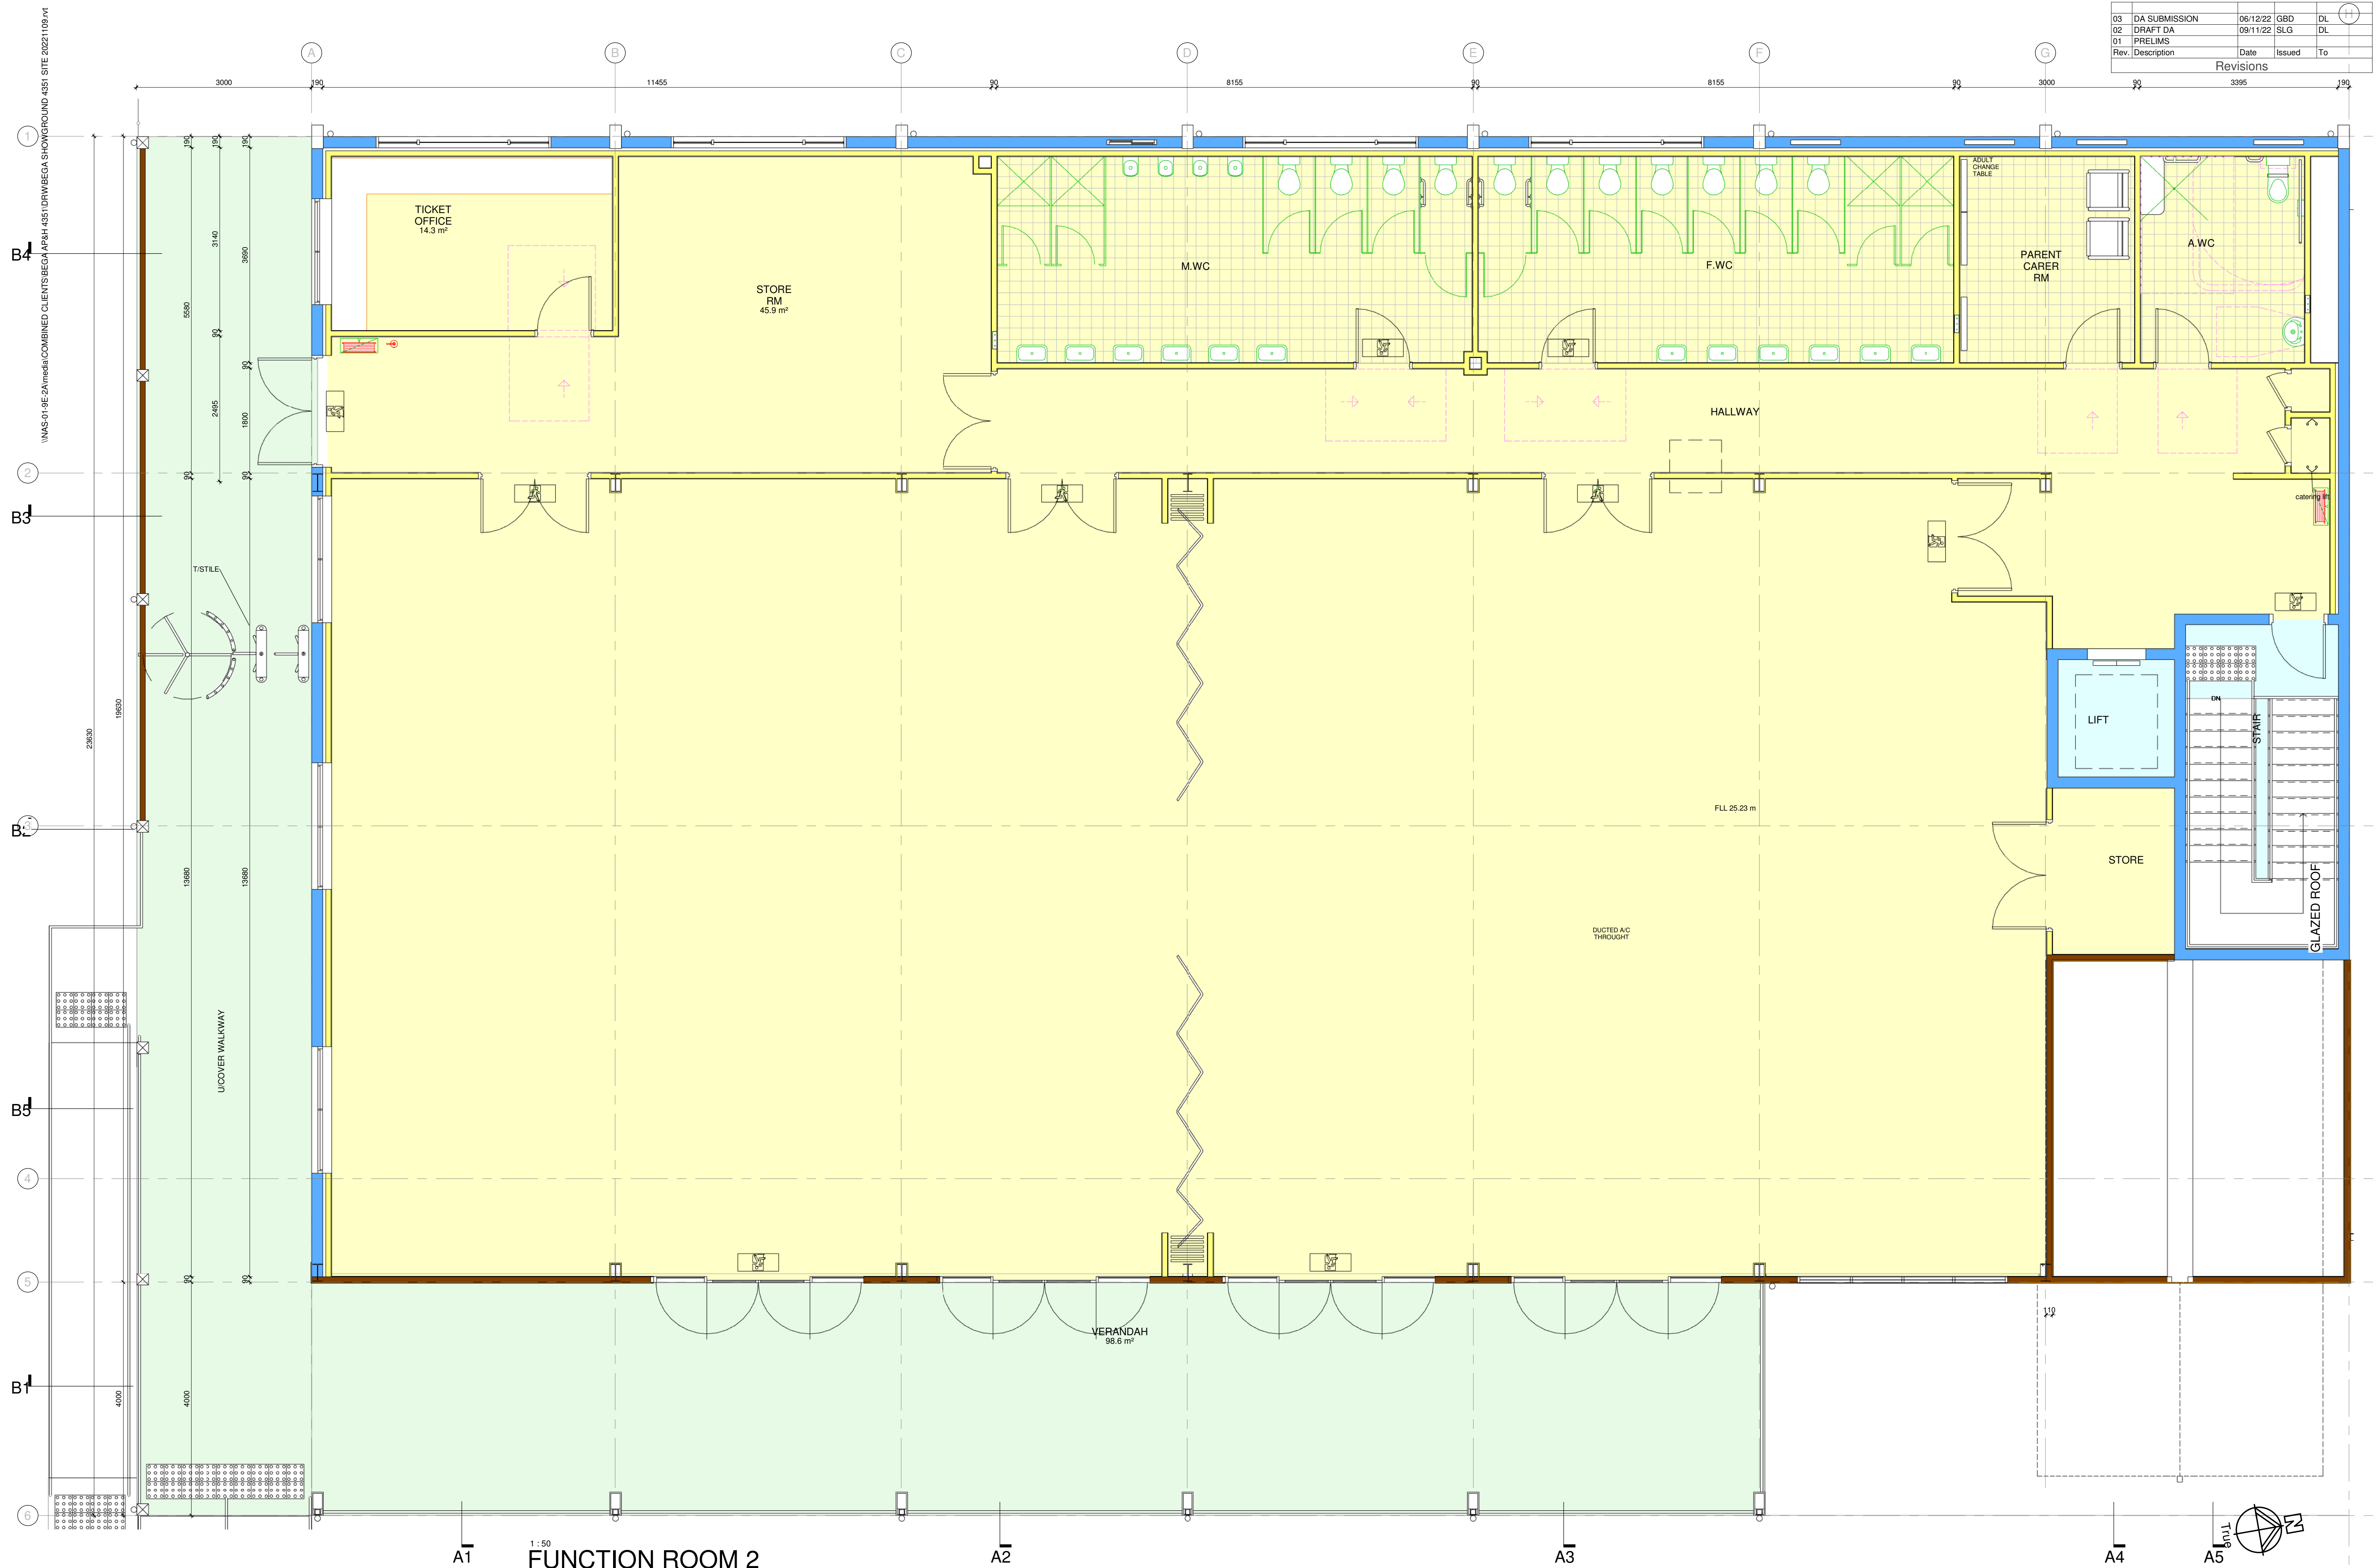


6/12/2022 11:40:54 AM

03	DA SUBMISSION	06/12/22	GBD	DL
02	DRAFT DA	09/11/22	SLG	DL
01	PRELIMS			
Rev.	Description	Date	Issued	To
Revisions				

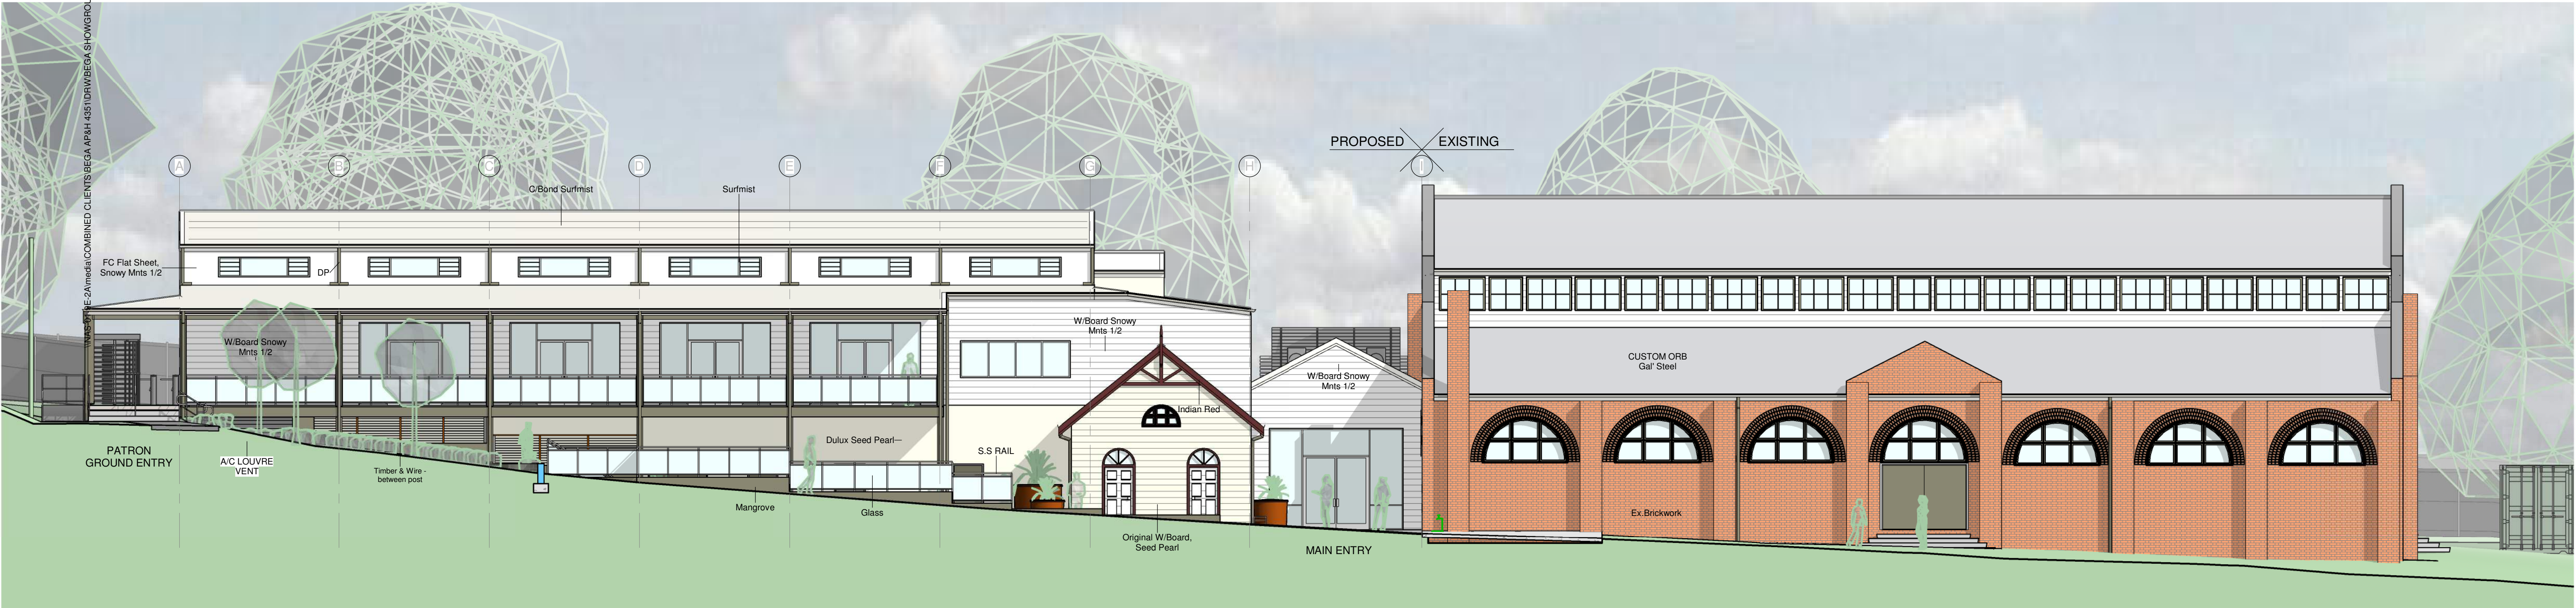

1 : 100
EAST ELEVATION

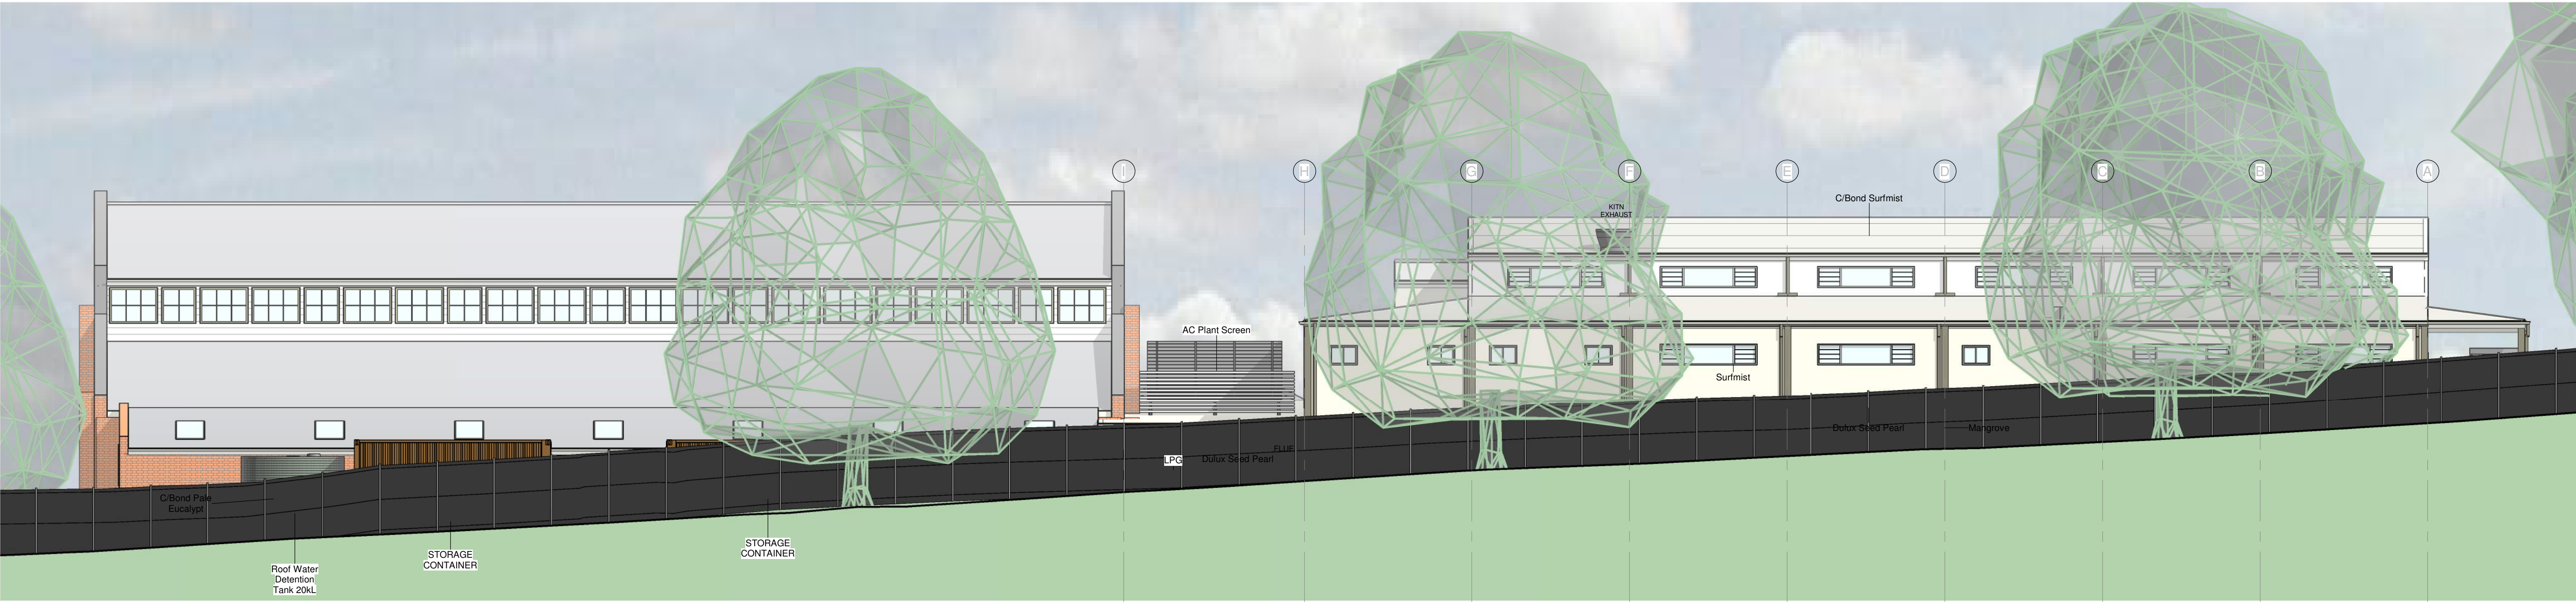

1 : 100
WEST ELEVATION

03	DA SUBMISSION	06/12/22	GBD	DL
02	DRAFT DA	09/11/22	SLG	DL
01	PRELIMS			
Rev.	Description	Date	Issued	To
Revisions				




1 : 100
NORTH ELEVATION



1 : 100
SOUTH ELEVATION

03	DA SUBMISSION	06/12/22	GBD	DL
02	DRAFT DA	09/11/22	SLG	DL
01	PRELIMS			
Rev.	Description	Date	Issued	To
Revisions				

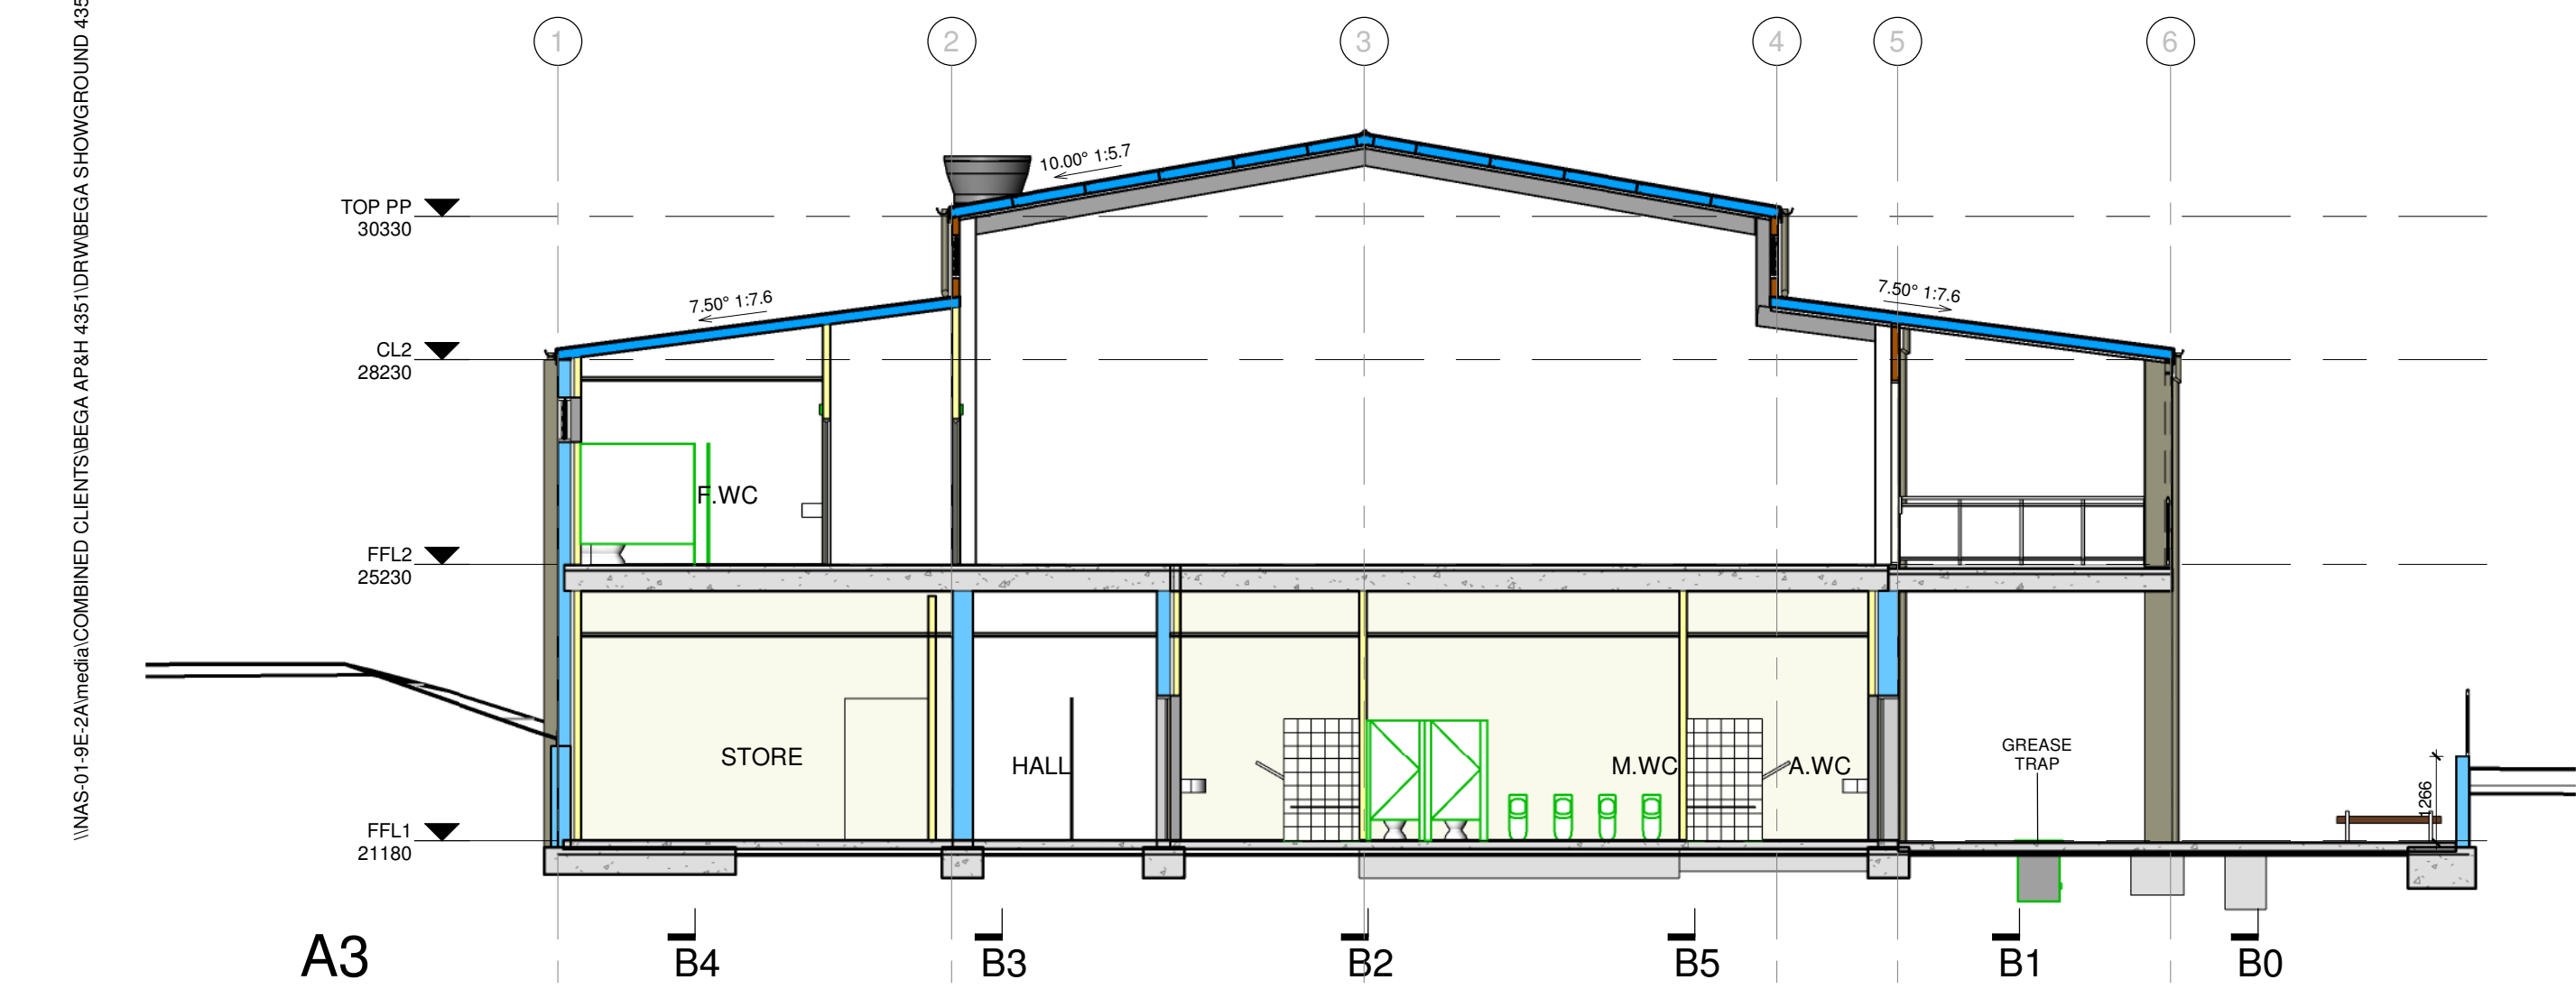

GENERAL NOTES

ALL MATERIALS TO BE DELIVERED STORED AND FIXED IN ACCORDANCE WITH THE CURRENT MANUFACTURERS SPECIFICATION AND CERTIFIED WITH THE CURRENT NATIONAL CONSTRUCTION CODE OF AUSTRALIA AND MANUFACTURERS SPECIFICATION

NOTE: EXTERNAL WALL DOOR THRESHOLDS SHALL BE SET DOWN TO ALLOW DOOR SILLS TO BE FLUSH WITH FLOOR LEVEL IN ACCORDANCE WITH CURRENT AS1428

ENGINEERING
REFER TO ENGINEER'S DETAILS FOR:
REINFORCED CONCRETE SLAB FLOORS
CONCRETE FOOTINGS
RETAINING WALLS
CONCRETE COLUMNS
STEEL BEAMS
STEEL COLUMNS, LINTELS
TIMBER BEAMS, FIXING, FRAMING, BRACING & HOLDING DOWN

INSULATION
REFER TO SECTION 'J' REPORT FOR DETAILS

GLASS 2 TO 9 BUILDINGS

ALL RMB MATERIAL TO HAVE A MAXIMUM FLAMMABILITY INDEX OF 5
AND A MAXIMUM SMOKE DEVELOPED INDEX OF 5

ROOF CONSTRUCTION
COLORBOND METAL
FIXED TO MANUFACTURERS SPECIFICATION
METAL BATTENS @ 900cc

PITCH AS SHOWN 10 & 7.5 DEGREES
PITCH TO MATCH EXISTING 39 DEGREES ON POULTRY PAVILION
COLORBOND "EASYFLOW" OR SIMILAR LEAFGUARD GUTTERING SYSTEM

COLORBOND FASCIA AND DOWNPIPES
CONNECT TO TANK SEE CIVIL ENGINEERS DESIGN
CONNECT TO STREET GUTTER

LININGS INTERNAL
SUSPENDED TILE GRID CEILING

PLASTERBOARD LININGS INCLUDING
WET AREAS TO MANUFACTURERS SPECIFICATION.

LININGS EXTERNAL
RAKED HARDIFLEX LINED EAVES
BOXED HARDIFLEX LINED EAVES

VILLABOARD TO UNDER SIDE OF VERANDAH.

F.C. WEATHERBOARD LINING TO
GABLE ENDS

BLUEBOARD LINING TO STEEL COLUMNS

FRAMING
90 HYNE T2 RADIATA PINE TIMBER FRAME

EXTERNAL CLADDING
HARDIES SCYON CLADDING
LINEAR - WEATHERBOARD STYLE
HARDIES BLUEBOARD SHEETING
TO MANUFACTURERS SPEC.

WINDOWS
POWDER COATED, ALUMINIUM FRAMED WINDOWS
REFER TO SECTION 'J' SPECIFICATION FOR SPECIAL
REQUIREMENTS
HORIZONTAL SLIDING
WITH SCREENS TO ALL OPENINGS

FLOORS
SUSPENDED PRECAST CONCRETE FLOOR PLANKS WITH
TOPPING SLAB OVER.

HANDRAILS
TO COMPLY WITH CURRENT BCA REQUIREMENTS
WHERE OVER 1 M ABOVE FINISHED GROUND LEVEL PROVIDE
STAINLESS STEEL AND GLASS
STAINLESS STEEL WIRE TO NCC DETAILS

DECKING
CONCRETE BBROOM FINISH & TILE.






MASONRY WALLS
290 & 190 CONCRETE BLOCKWORK
TO AS3700 & ENGINEERS DETAIL

EXTERNAL TREATMENT TO BE TEXTURE COATED
WITH WATERPROOFING AGENT
CEMCOAT BASE APPLIED FINISH
WITH 2 COAT EXTERIOR GRADE PAINTWORK




ALL WORK TO COMPLY WITH MANUFACTURERS SPECIFICATION

TERMITE TREATMENT
TO BE:
USE OF CONCRETE FLOOR SLAB DESIGNED AND CONSTRUCTED
IN ACCORDANCE WITH AS 3660 AND AS 2870 ALL TO
STRUCTURAL ENGINEERS DETAIL AND CLEAR 100 EDGE
EXPOSURE ALL AROUND AND MECHANICAL SEPARATION FOR
SLAB PENETRATIONS AND CONTROL JOINTS
CARRIED OUT IN ACCORDANCE WITH AS3660.1 AND THE
MANUFACTURER'S SPECIFICATION.
CERTIFICATION REQUIRED ON COMPLETION.

AGRICULTURAL DRAIN TO PERIMETER OF CONCRETE SLAB &
RETAINING WALLS.

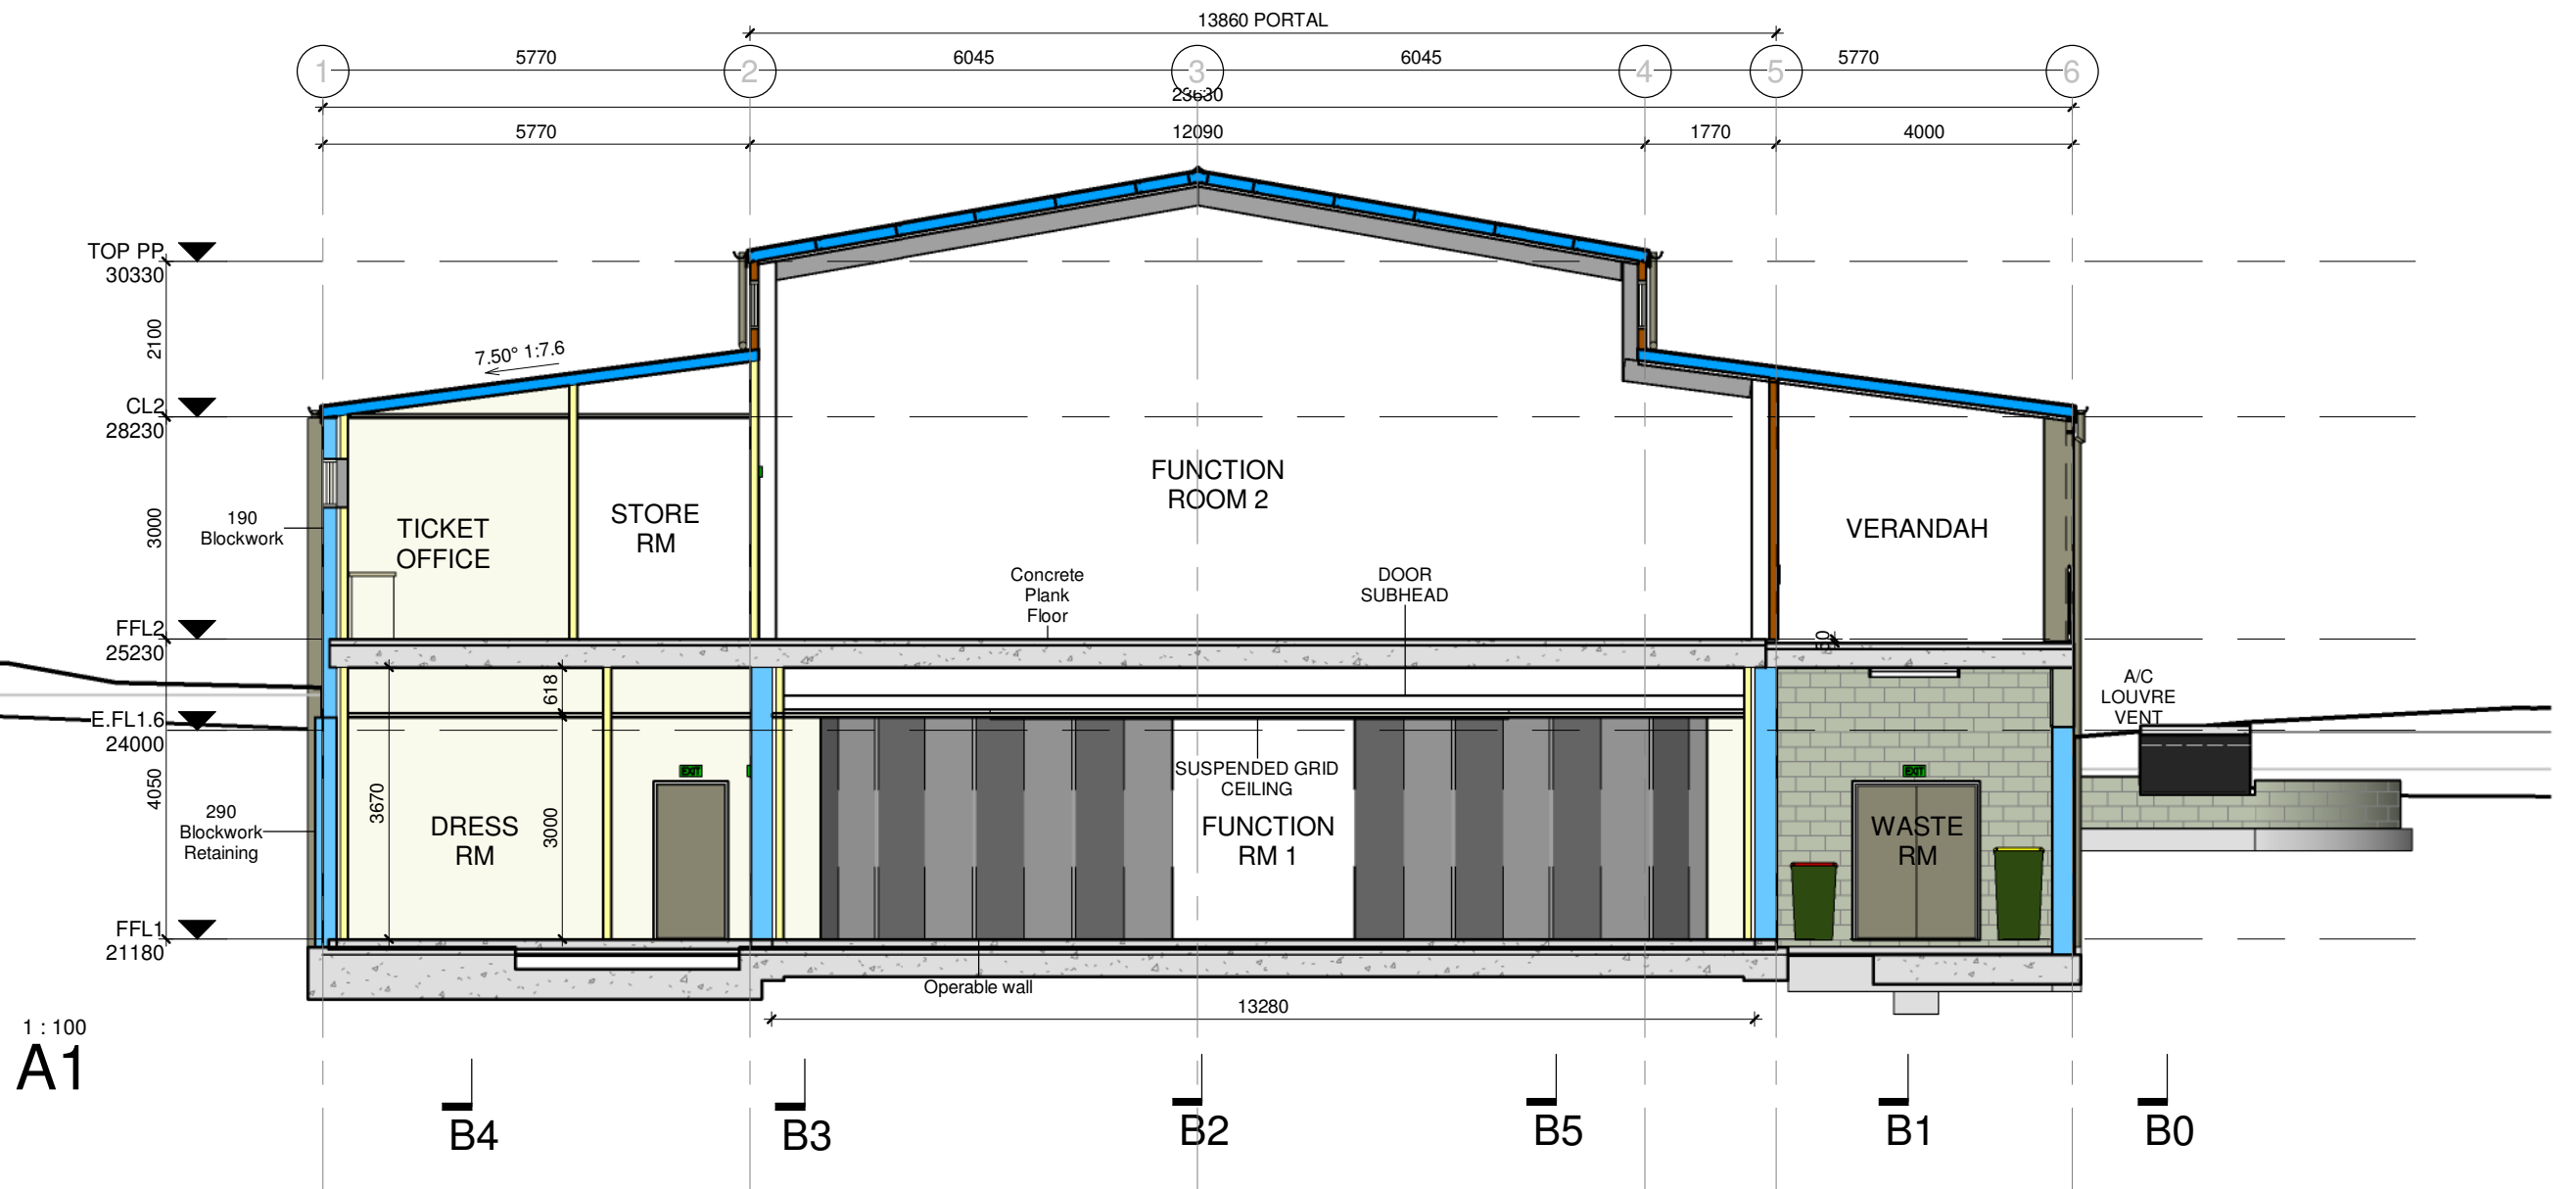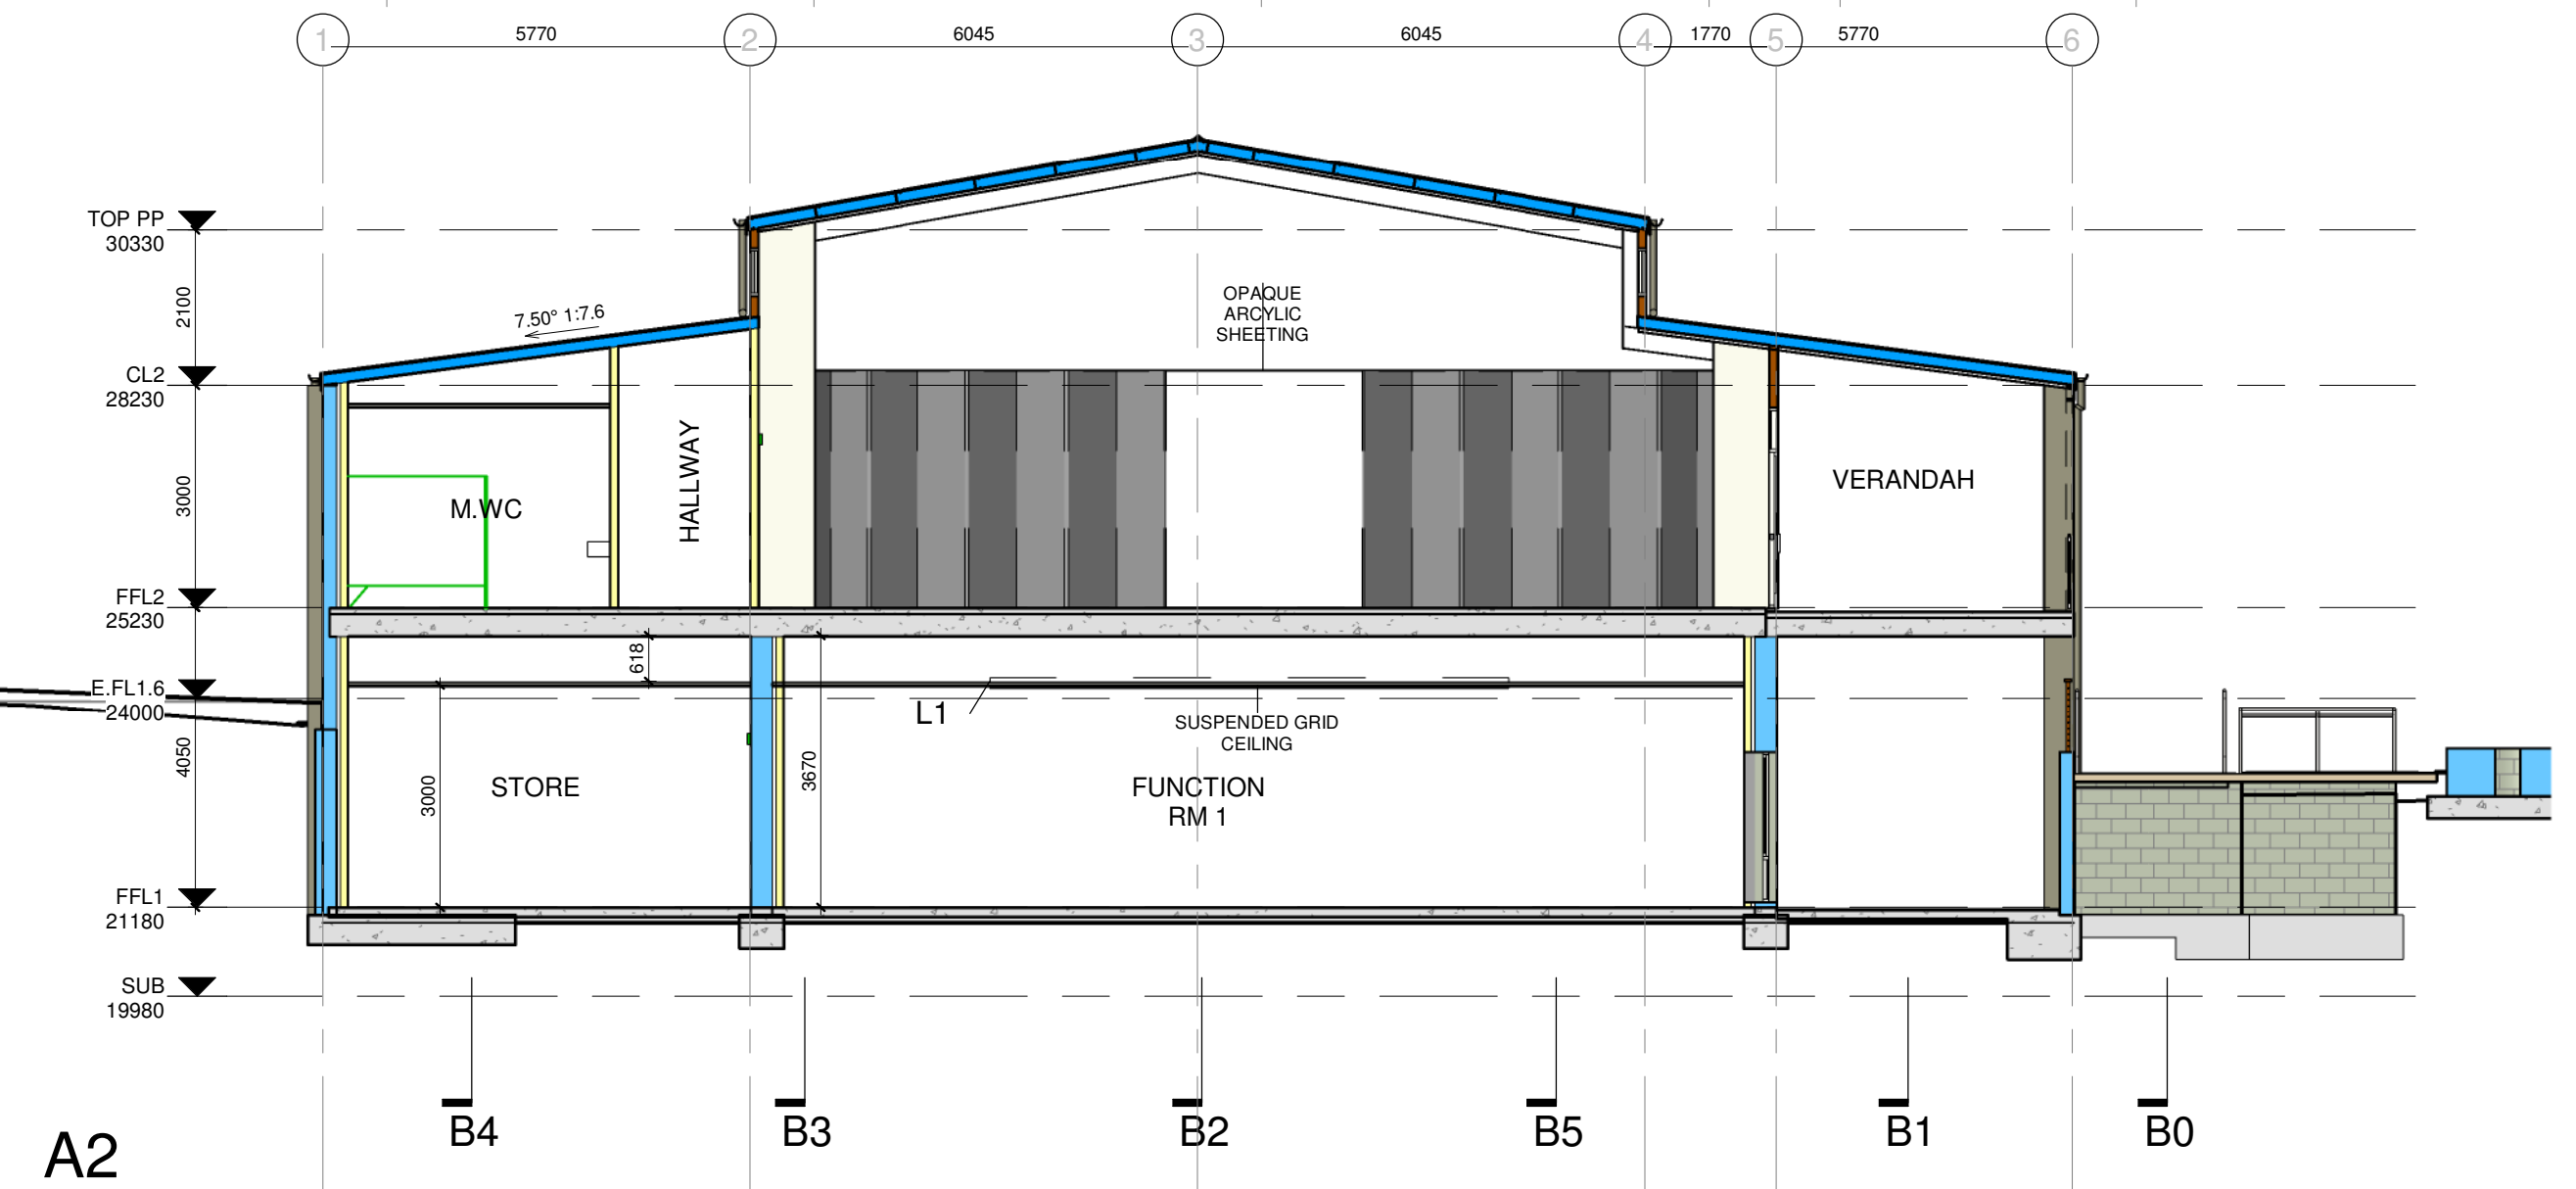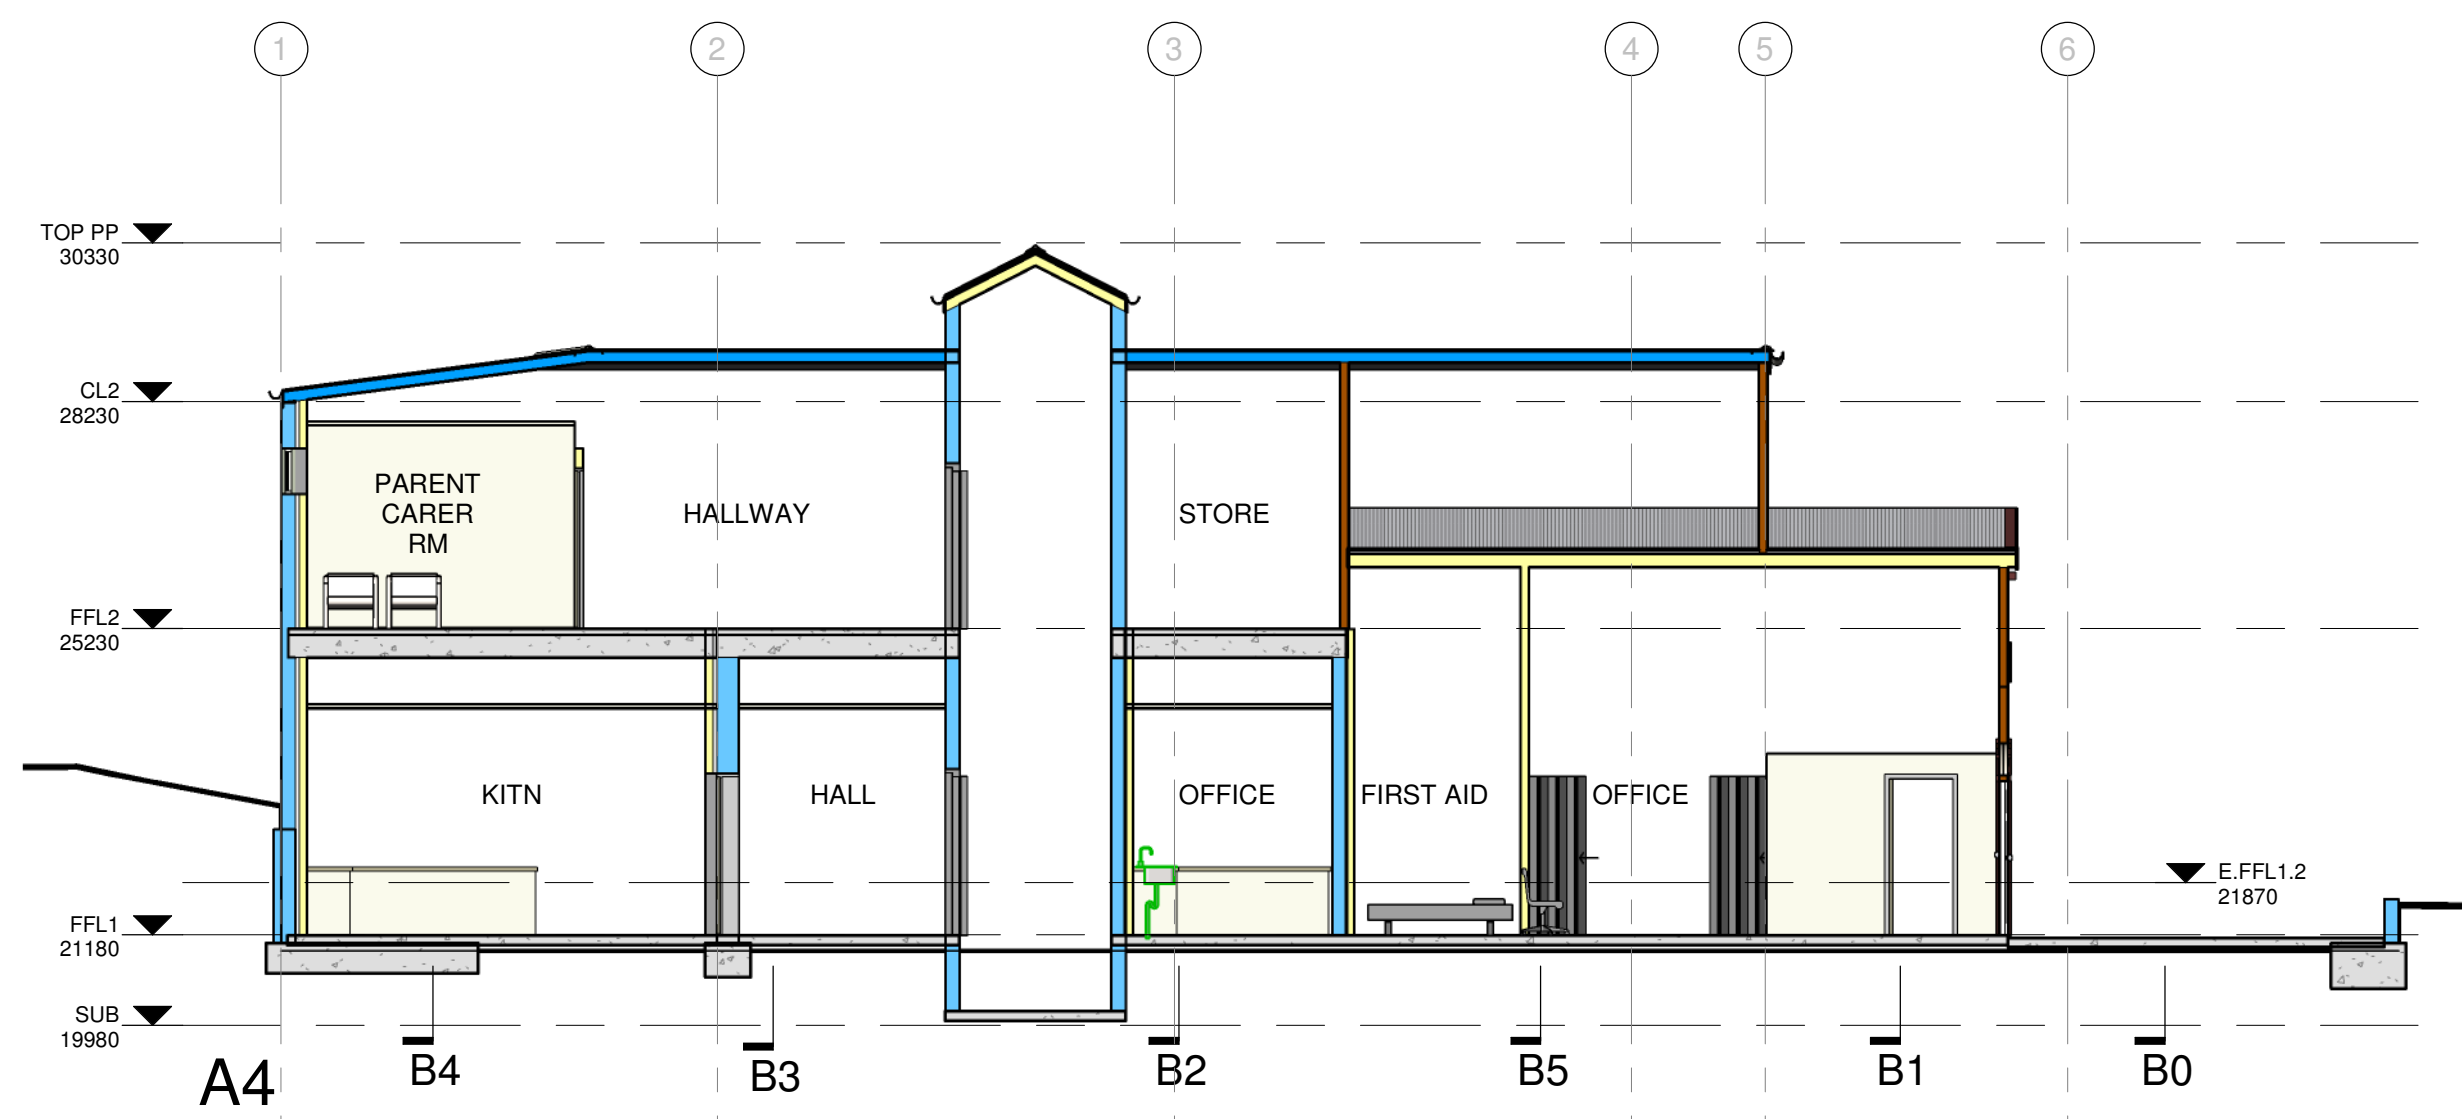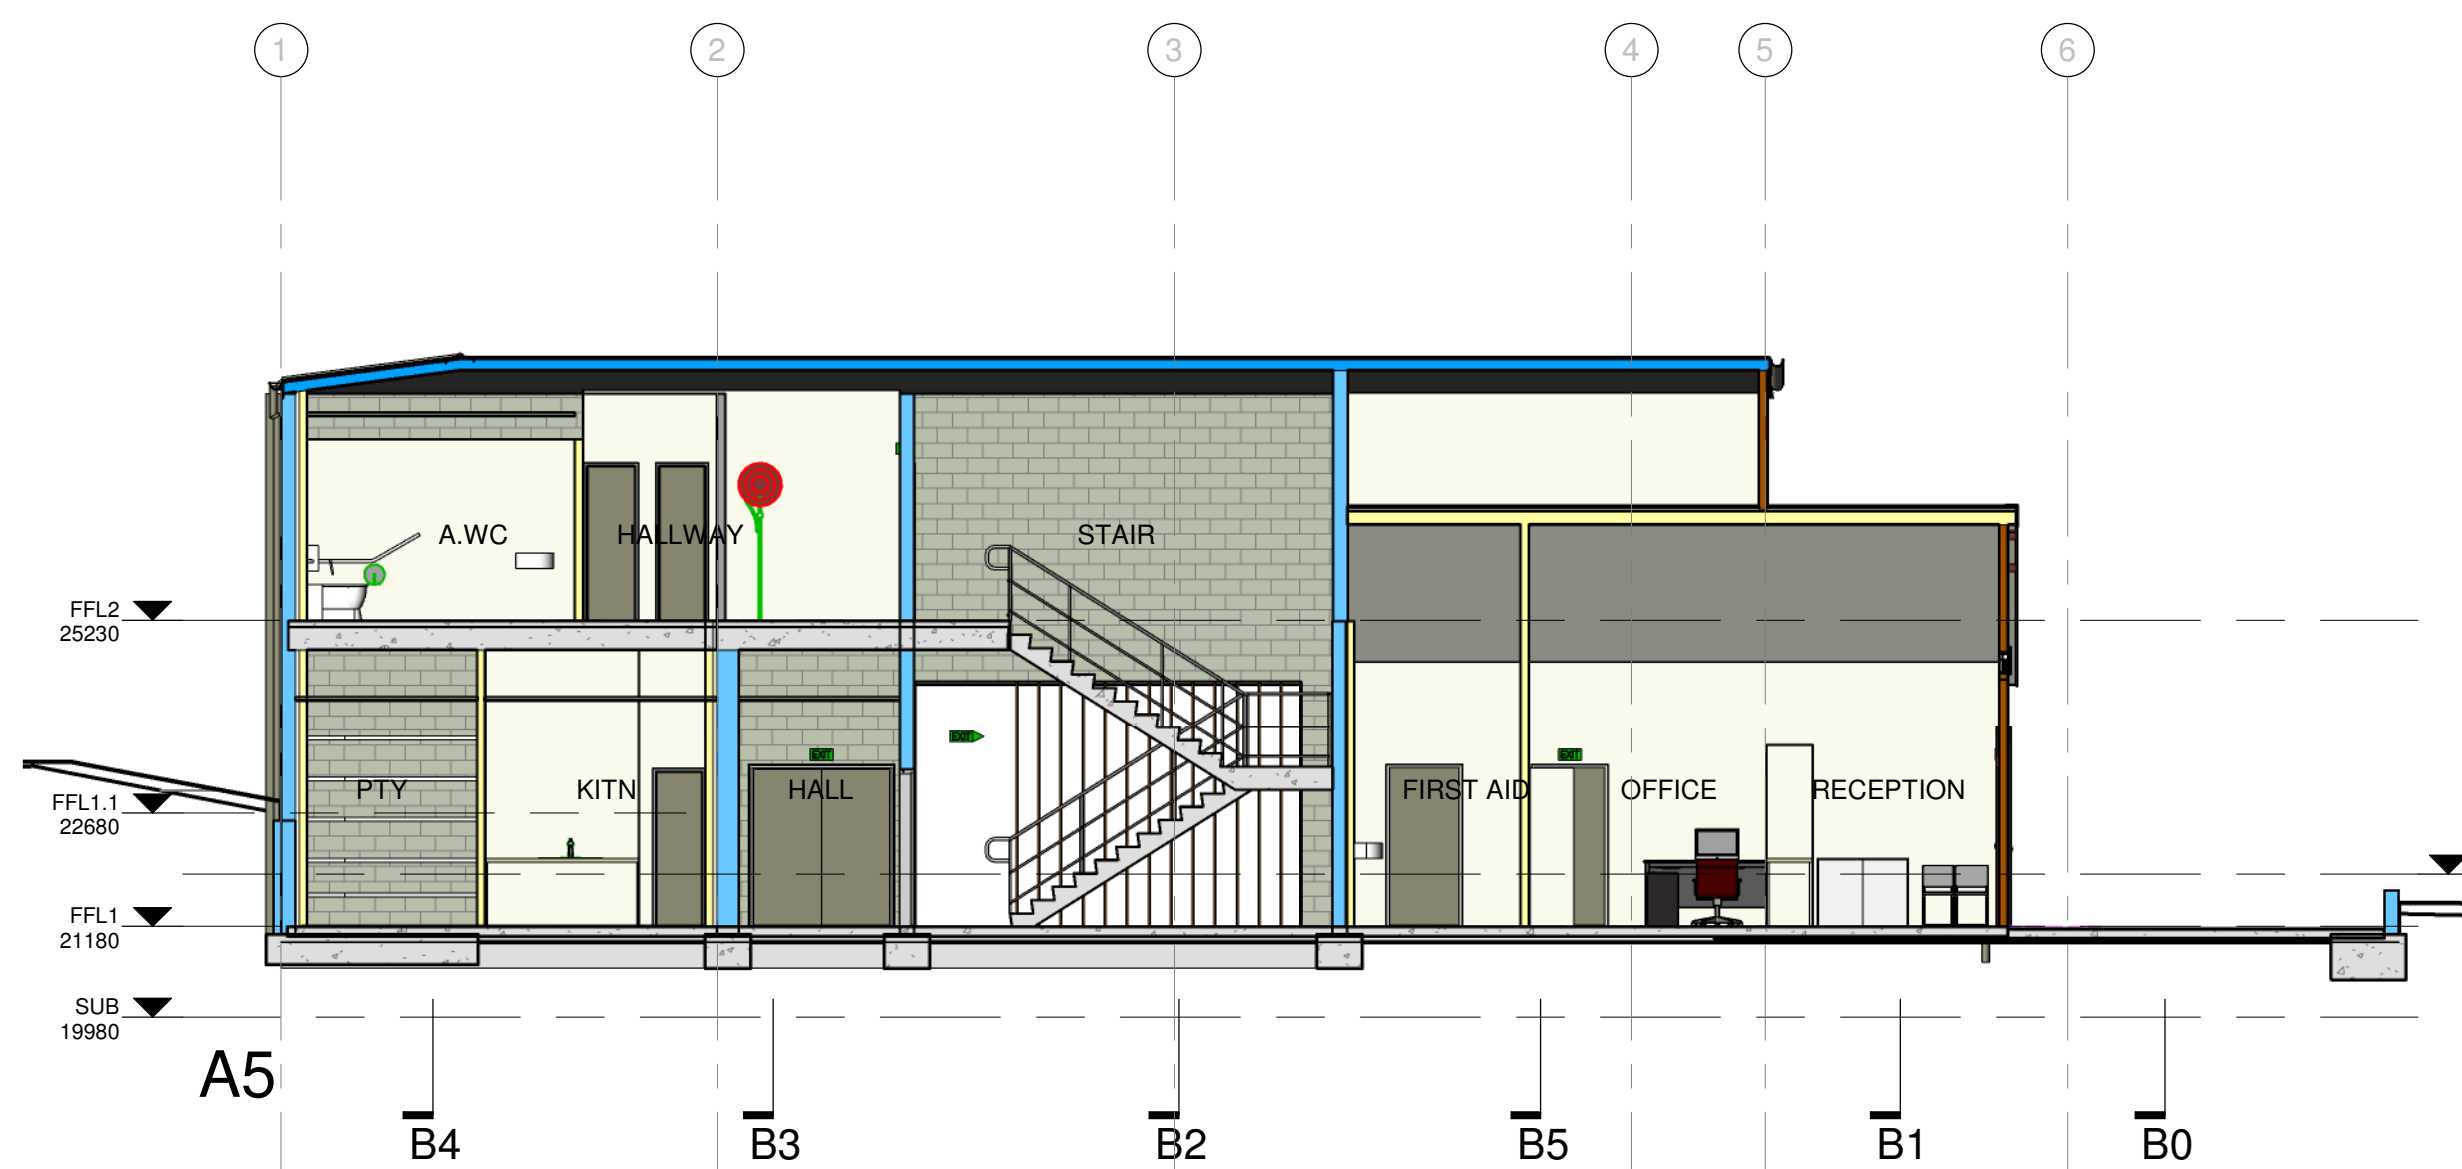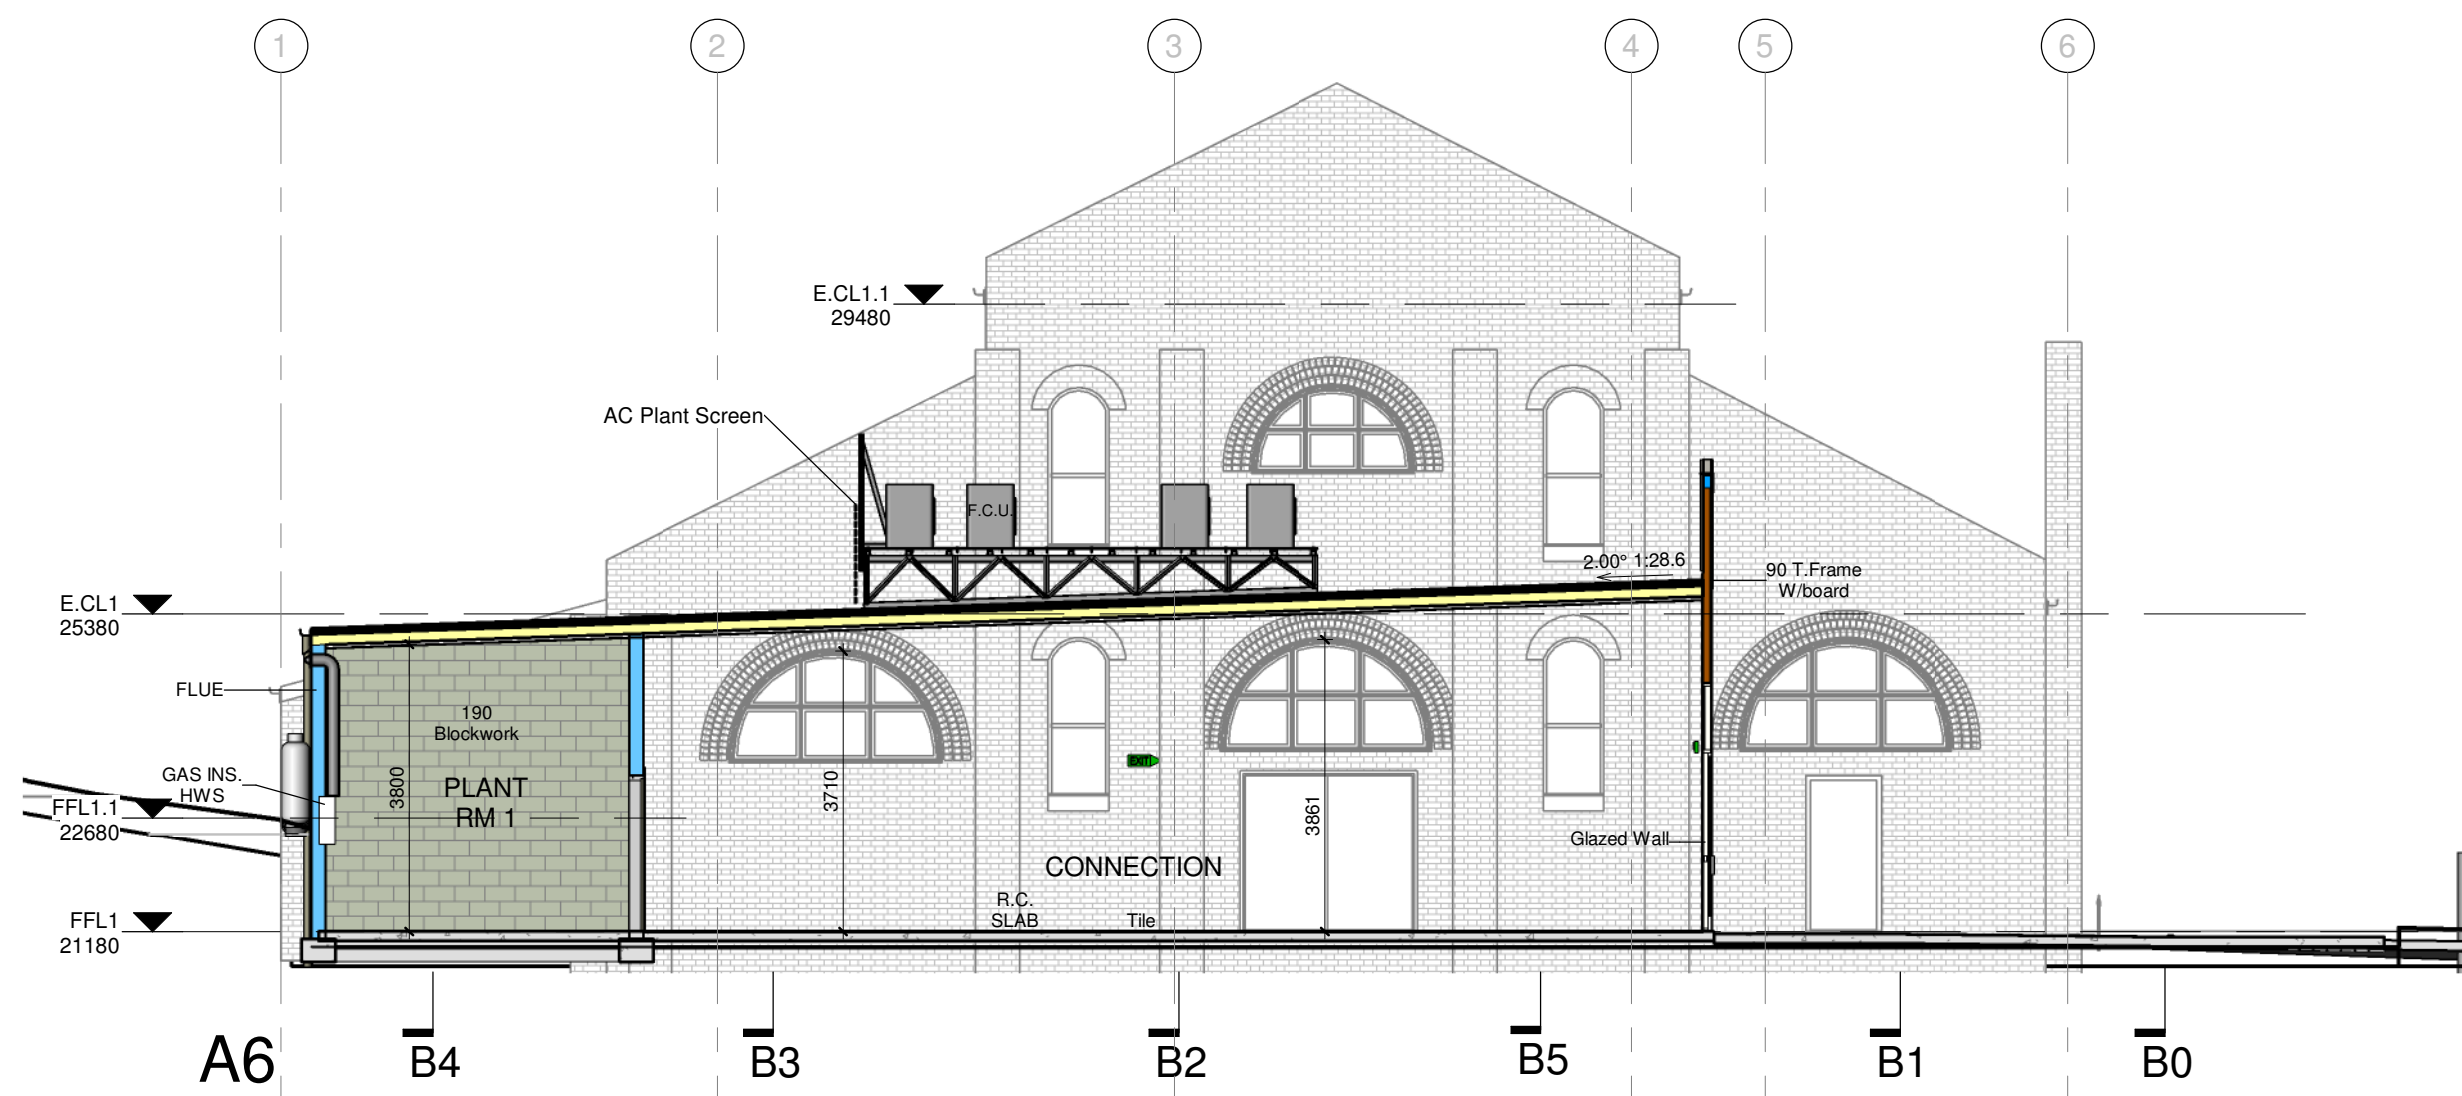

03	DA SUBMISSION	06/12/22	GBD	DL
02	DRAFT DA	09/11/22	SLG	DL
01	PRELIMS			
Rev.	Description	Date	Issued	To
Revisions				

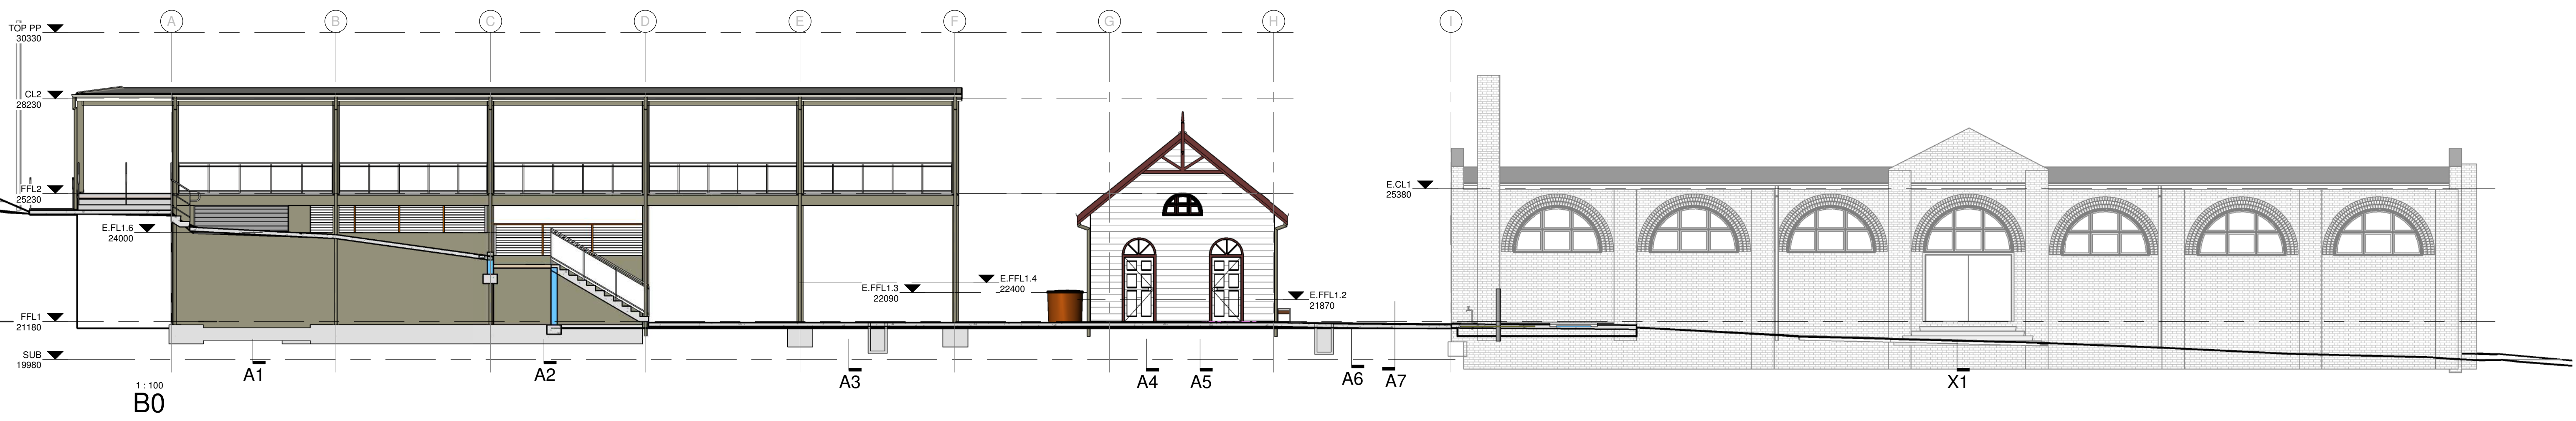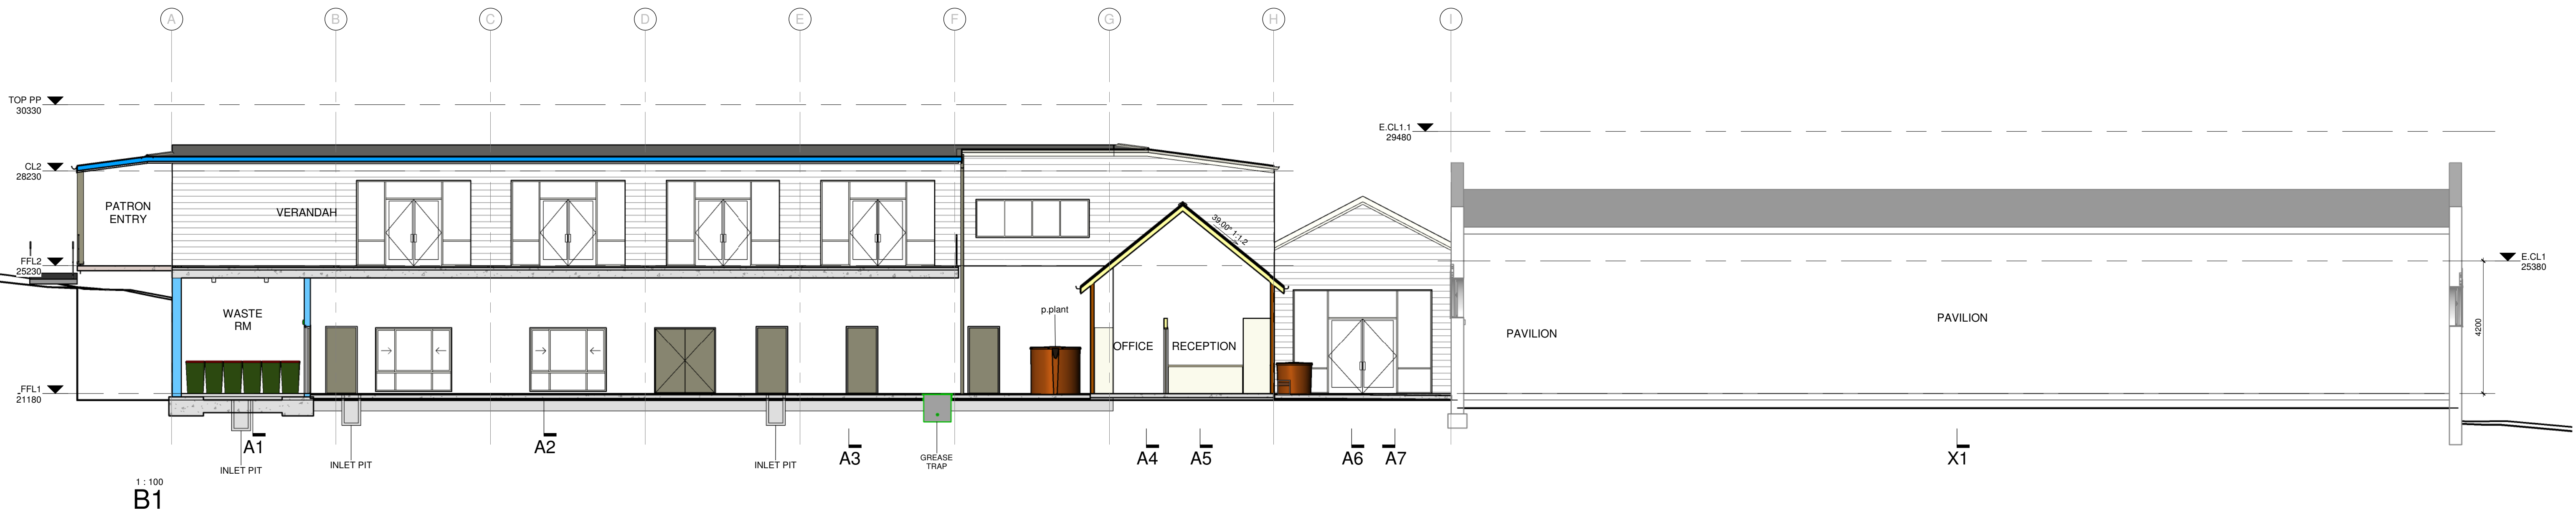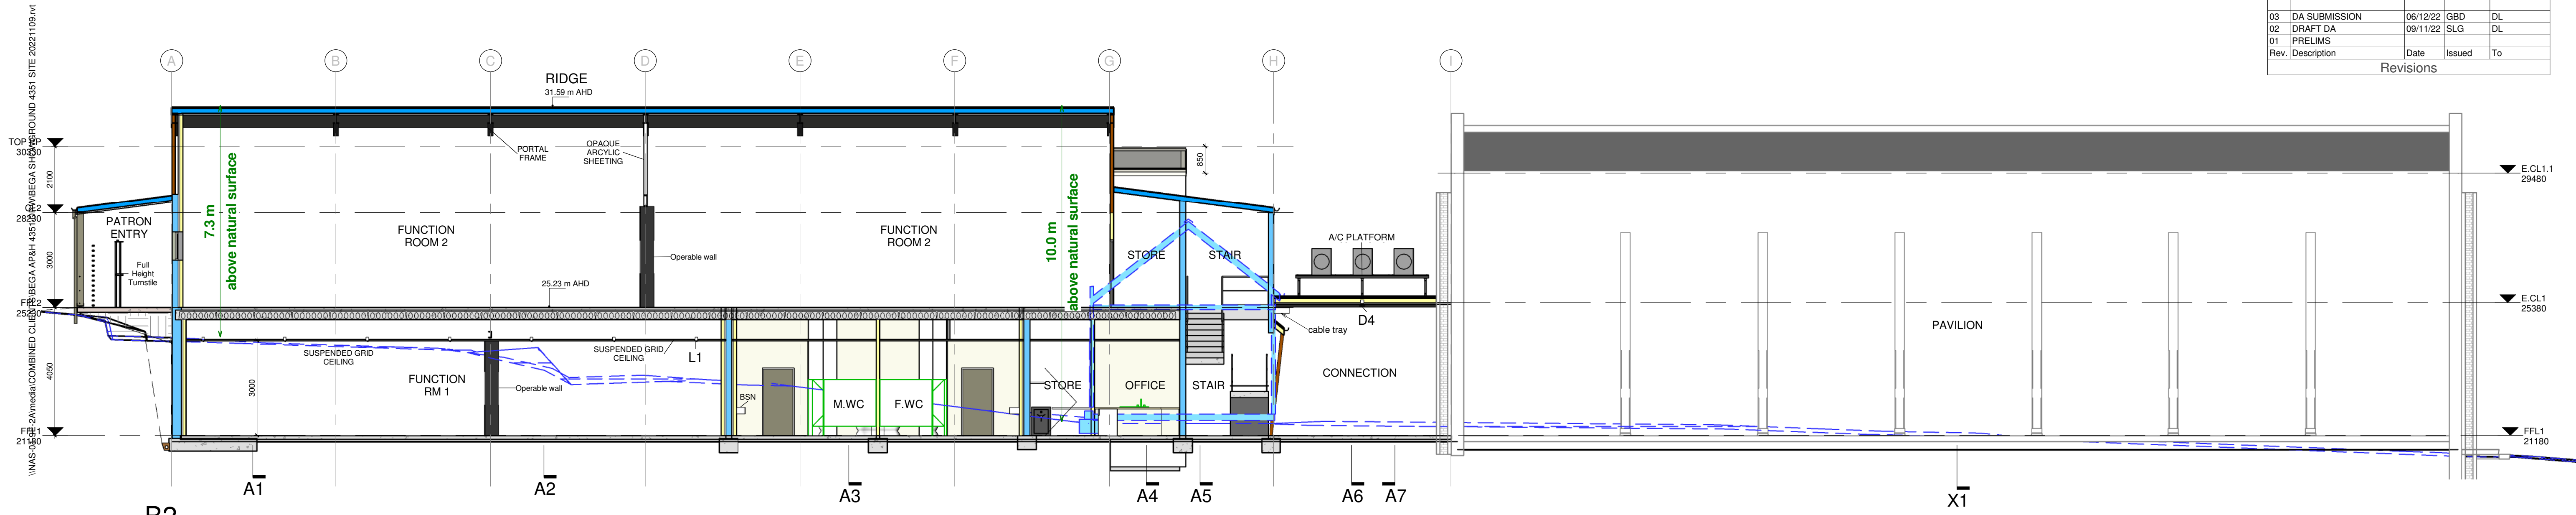

6/12/2022 11:41:25 AM

GORDON BUILDING DESIGN P/L
PO BOX 320 BEGA 2550
200A CARP ST, BEGA
+61 2 6492 1723
office@gordondrafting.com.au
bdg BUILDING DESIGNERS
ASSOCIATION OF AUSTRALIA




DA APPROVALS 20221206

A1 SCALE AS SHOWN / A3 TWICE SCALE
0m 2m 4m
SCALE 1:100 @ A1

DA APPROVALS 20221206

SECTIONS 2		Rev. 03
12/20	DWG NO.	4351
Design & Drawn by: S.L.G	SHEET	A-302

03	DA SUBMISSION	06/12/22	GBD	DL
02	DRAFT DA	09/11/22	SLG	DL
01	PRELIMS			
Rev.	Description	Date	Issued	To
Revisions				

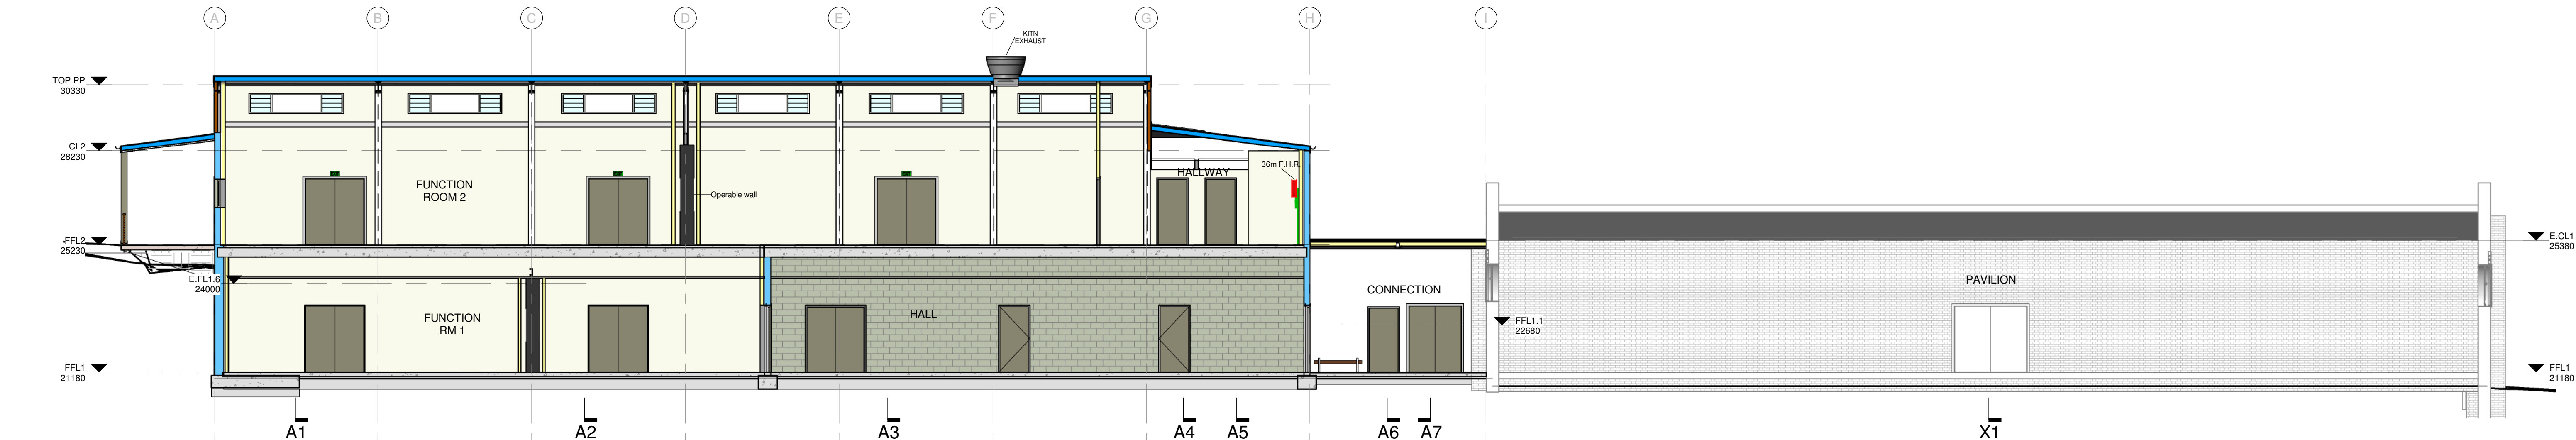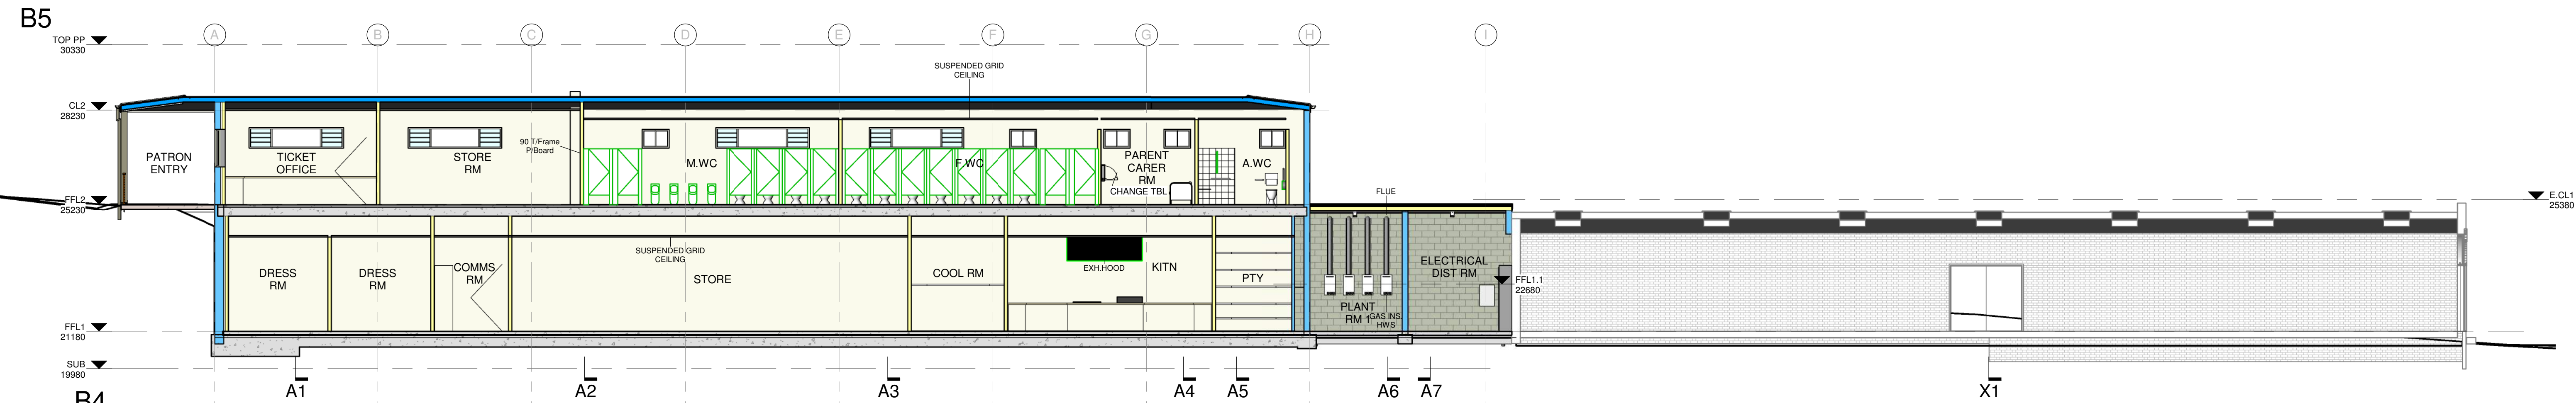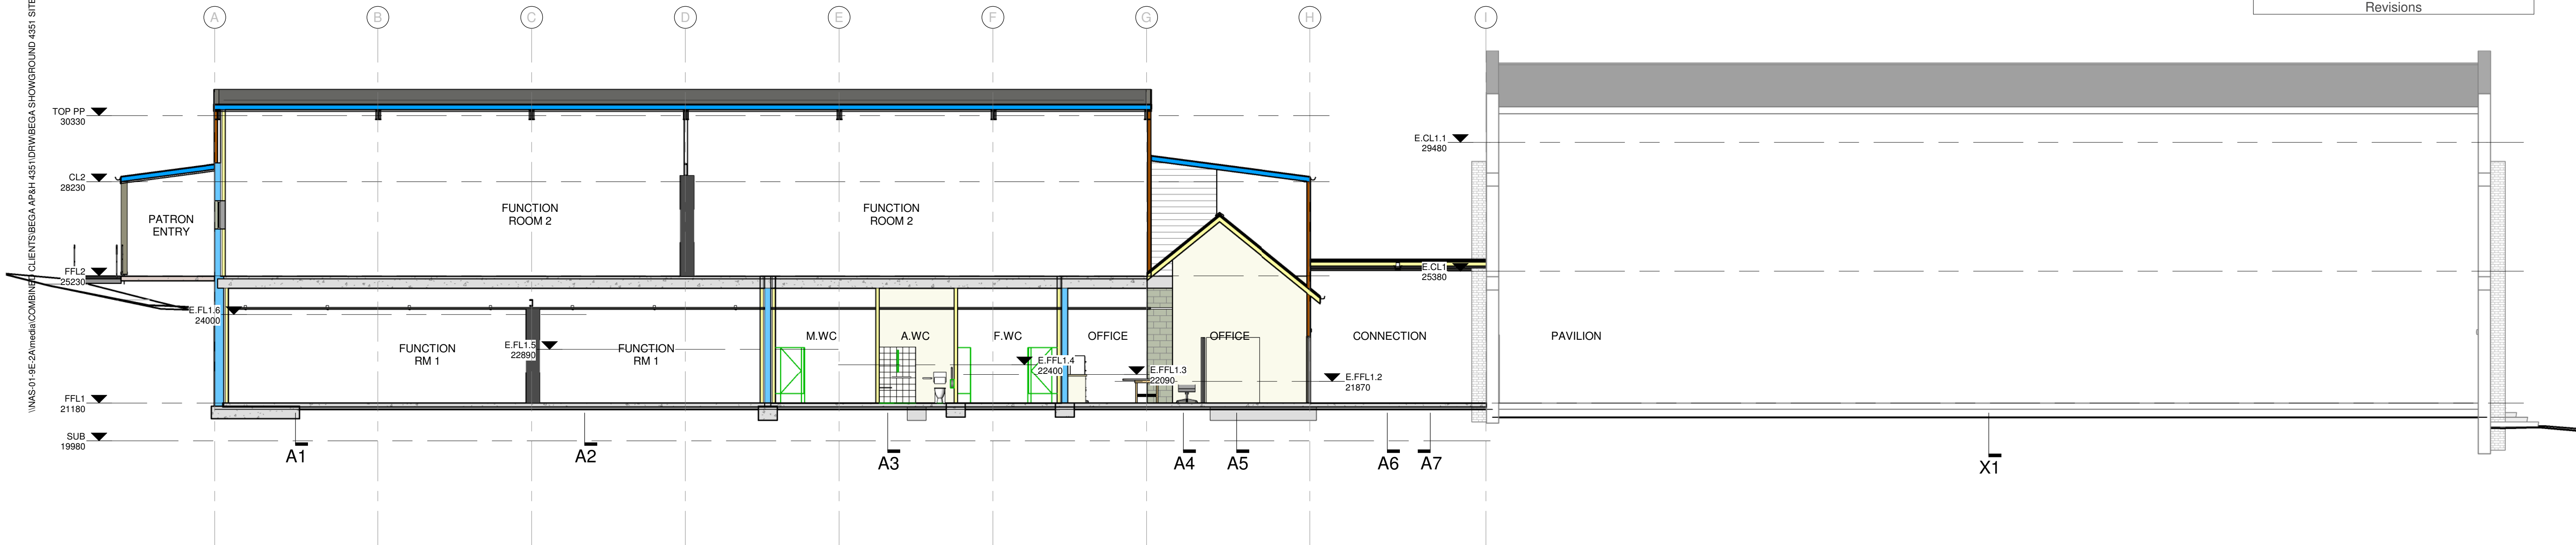

B3


6/12/2022 11:41:33 AM

GORDON BUILDING DESIGN P/L
PO BOX 320 BEGA 2550
200A CARP ST, BEGA
+61 2 6492 1723
office@gordondrafting.com.au
bdag BUILDING DESIGNERS
ASSOCIATION OF AUSTRALIA


A1 SCALE AS SHOWN / A3 TWICE SCALE
0m 2m 4m
SCALE 1:100 @ A1
DA APPROVALS 20221206

SECTIONS 3		Rev. 03
12/20	DWG NO.	4351
Design & Drawn by: S.L.G	SHEET	A-303


03	DA SUBMISSION	06/12/22	GBD	DL
02	DRAFT DA	09/11/22	SLG	DL
01	PRELIMS			
Rev.	Description	Date	Issued	To
Revisions				

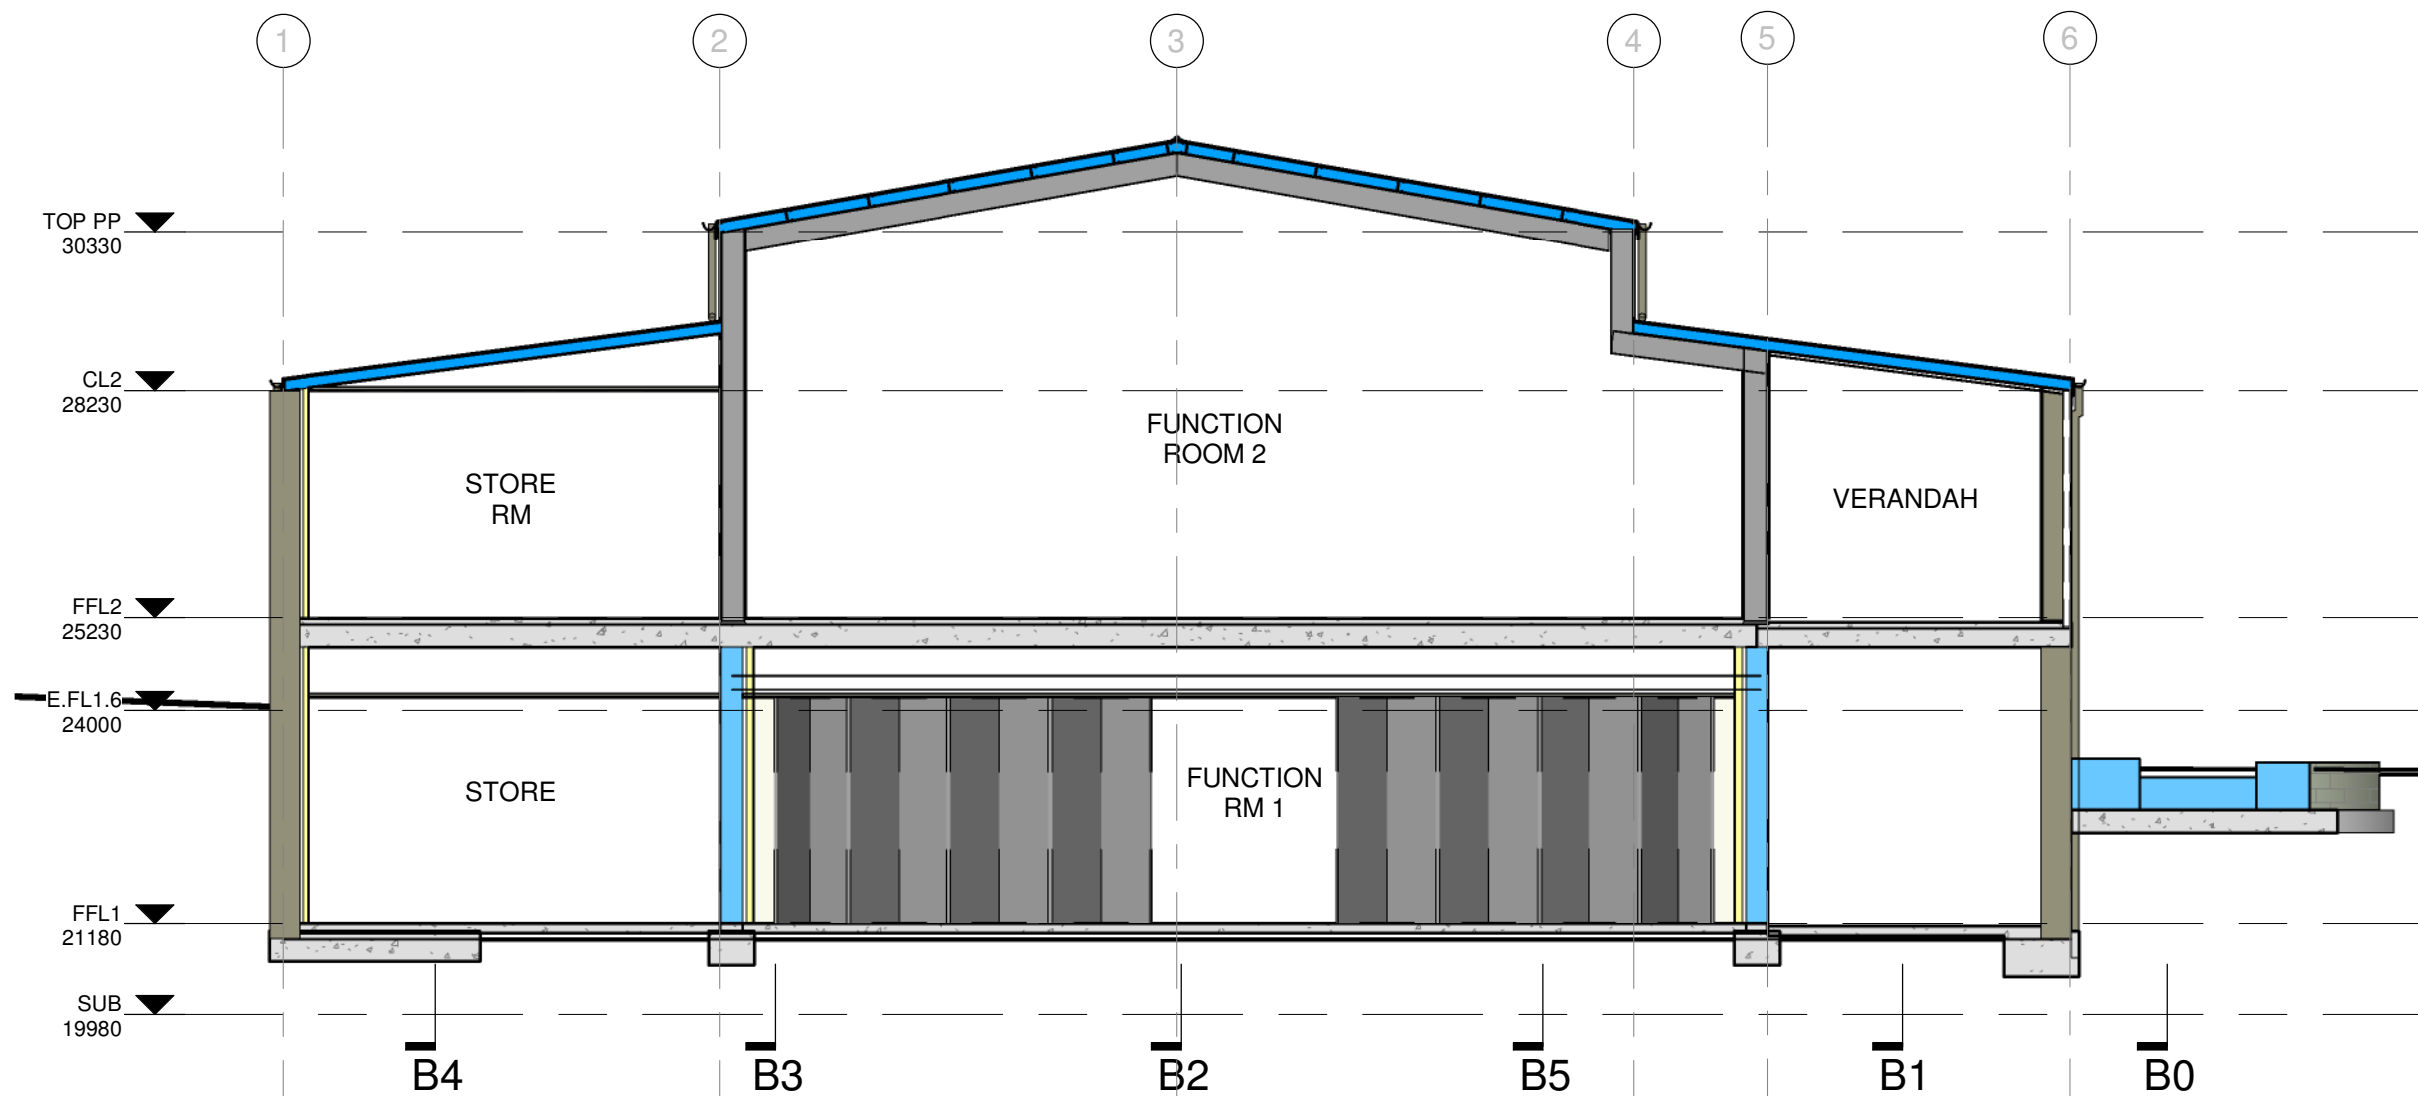

GRID C

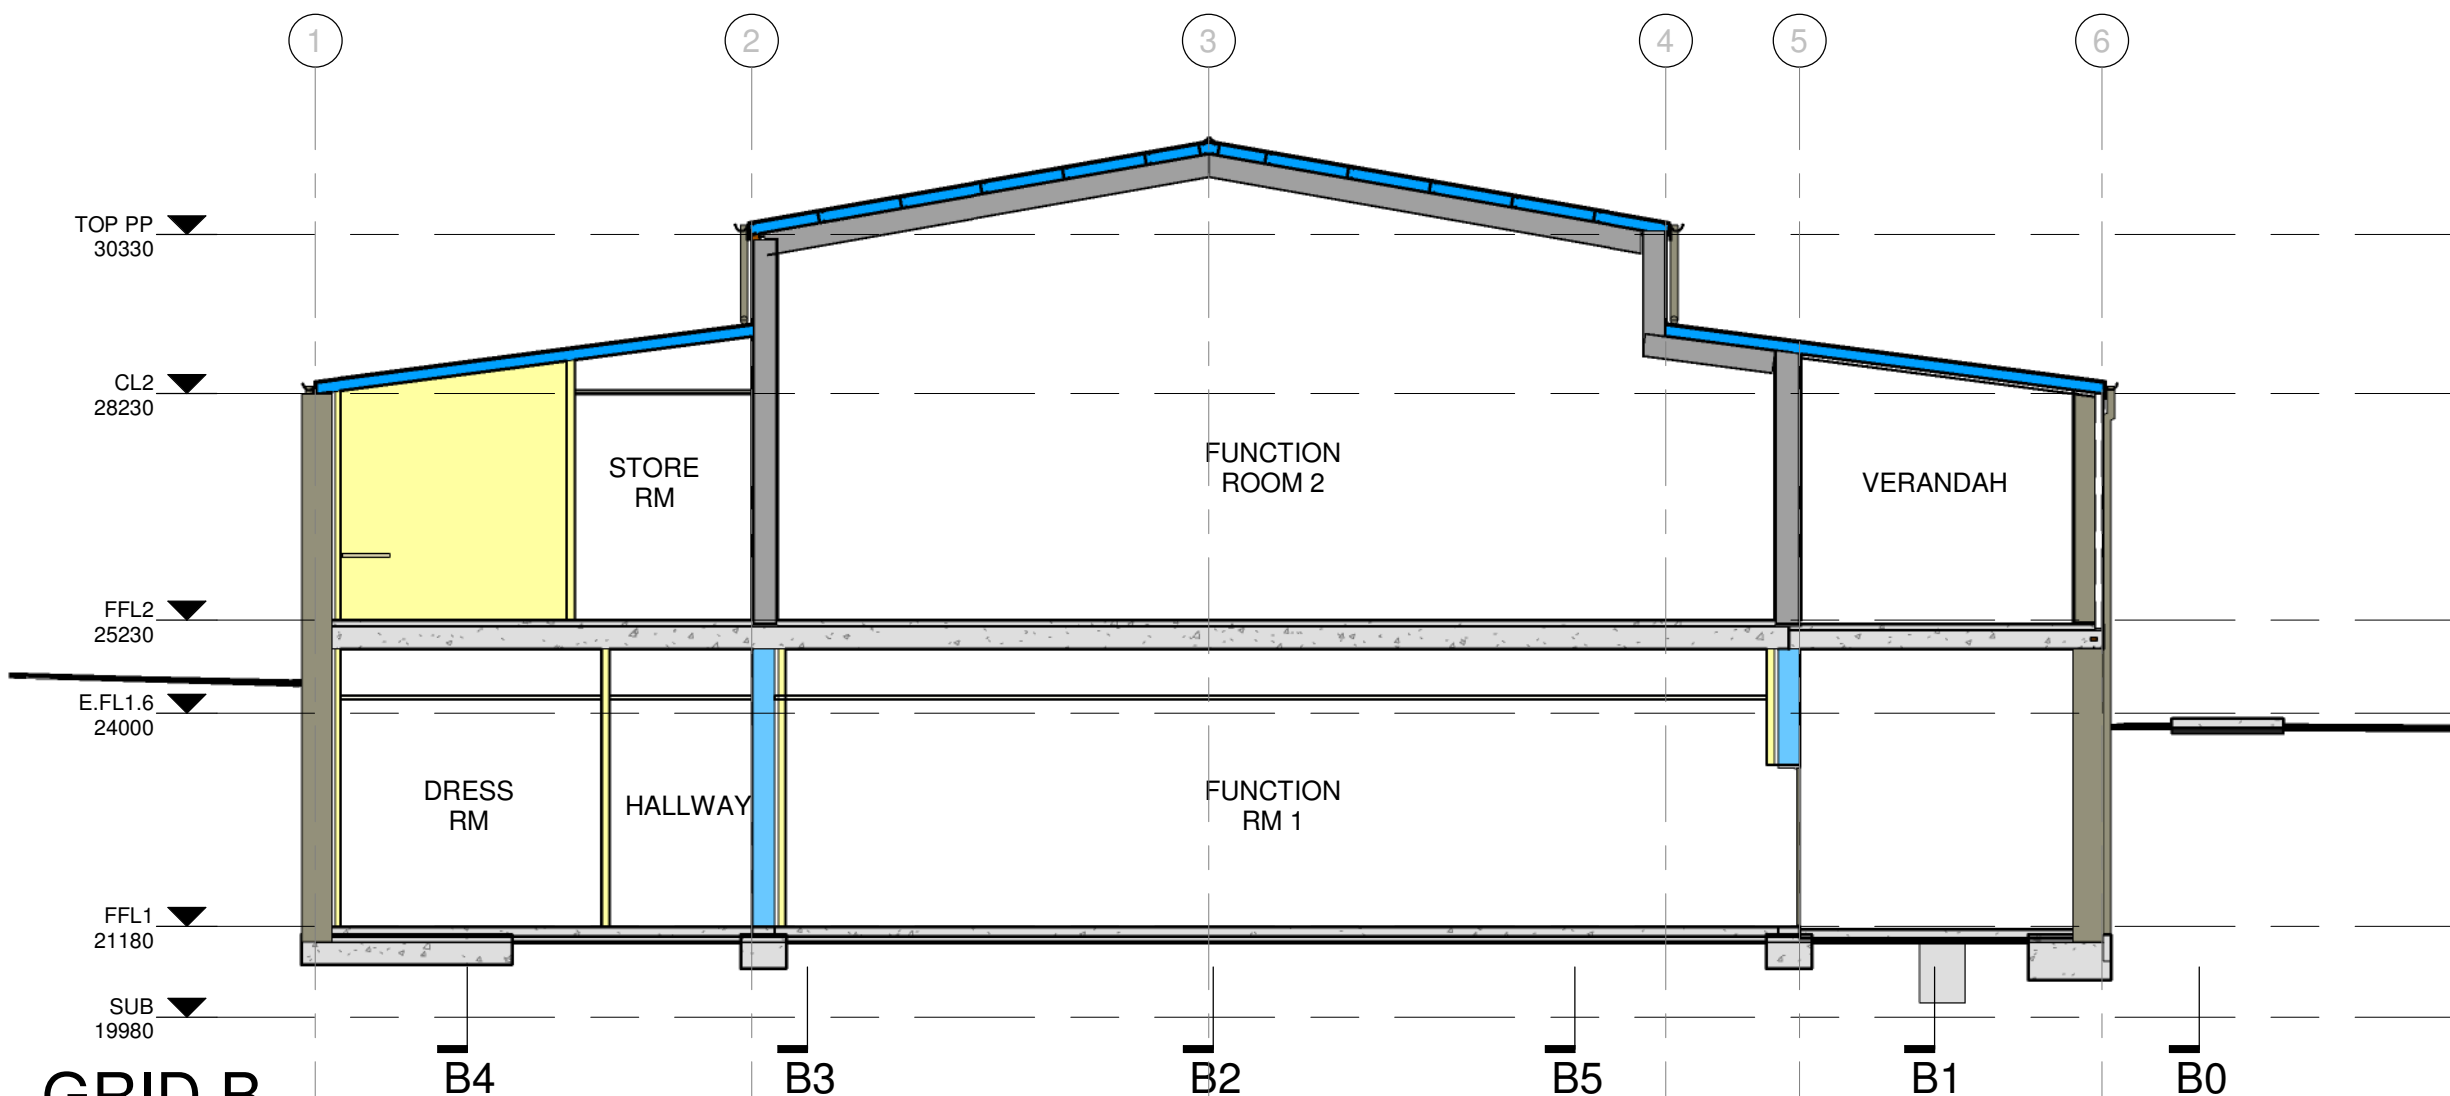

GRID B

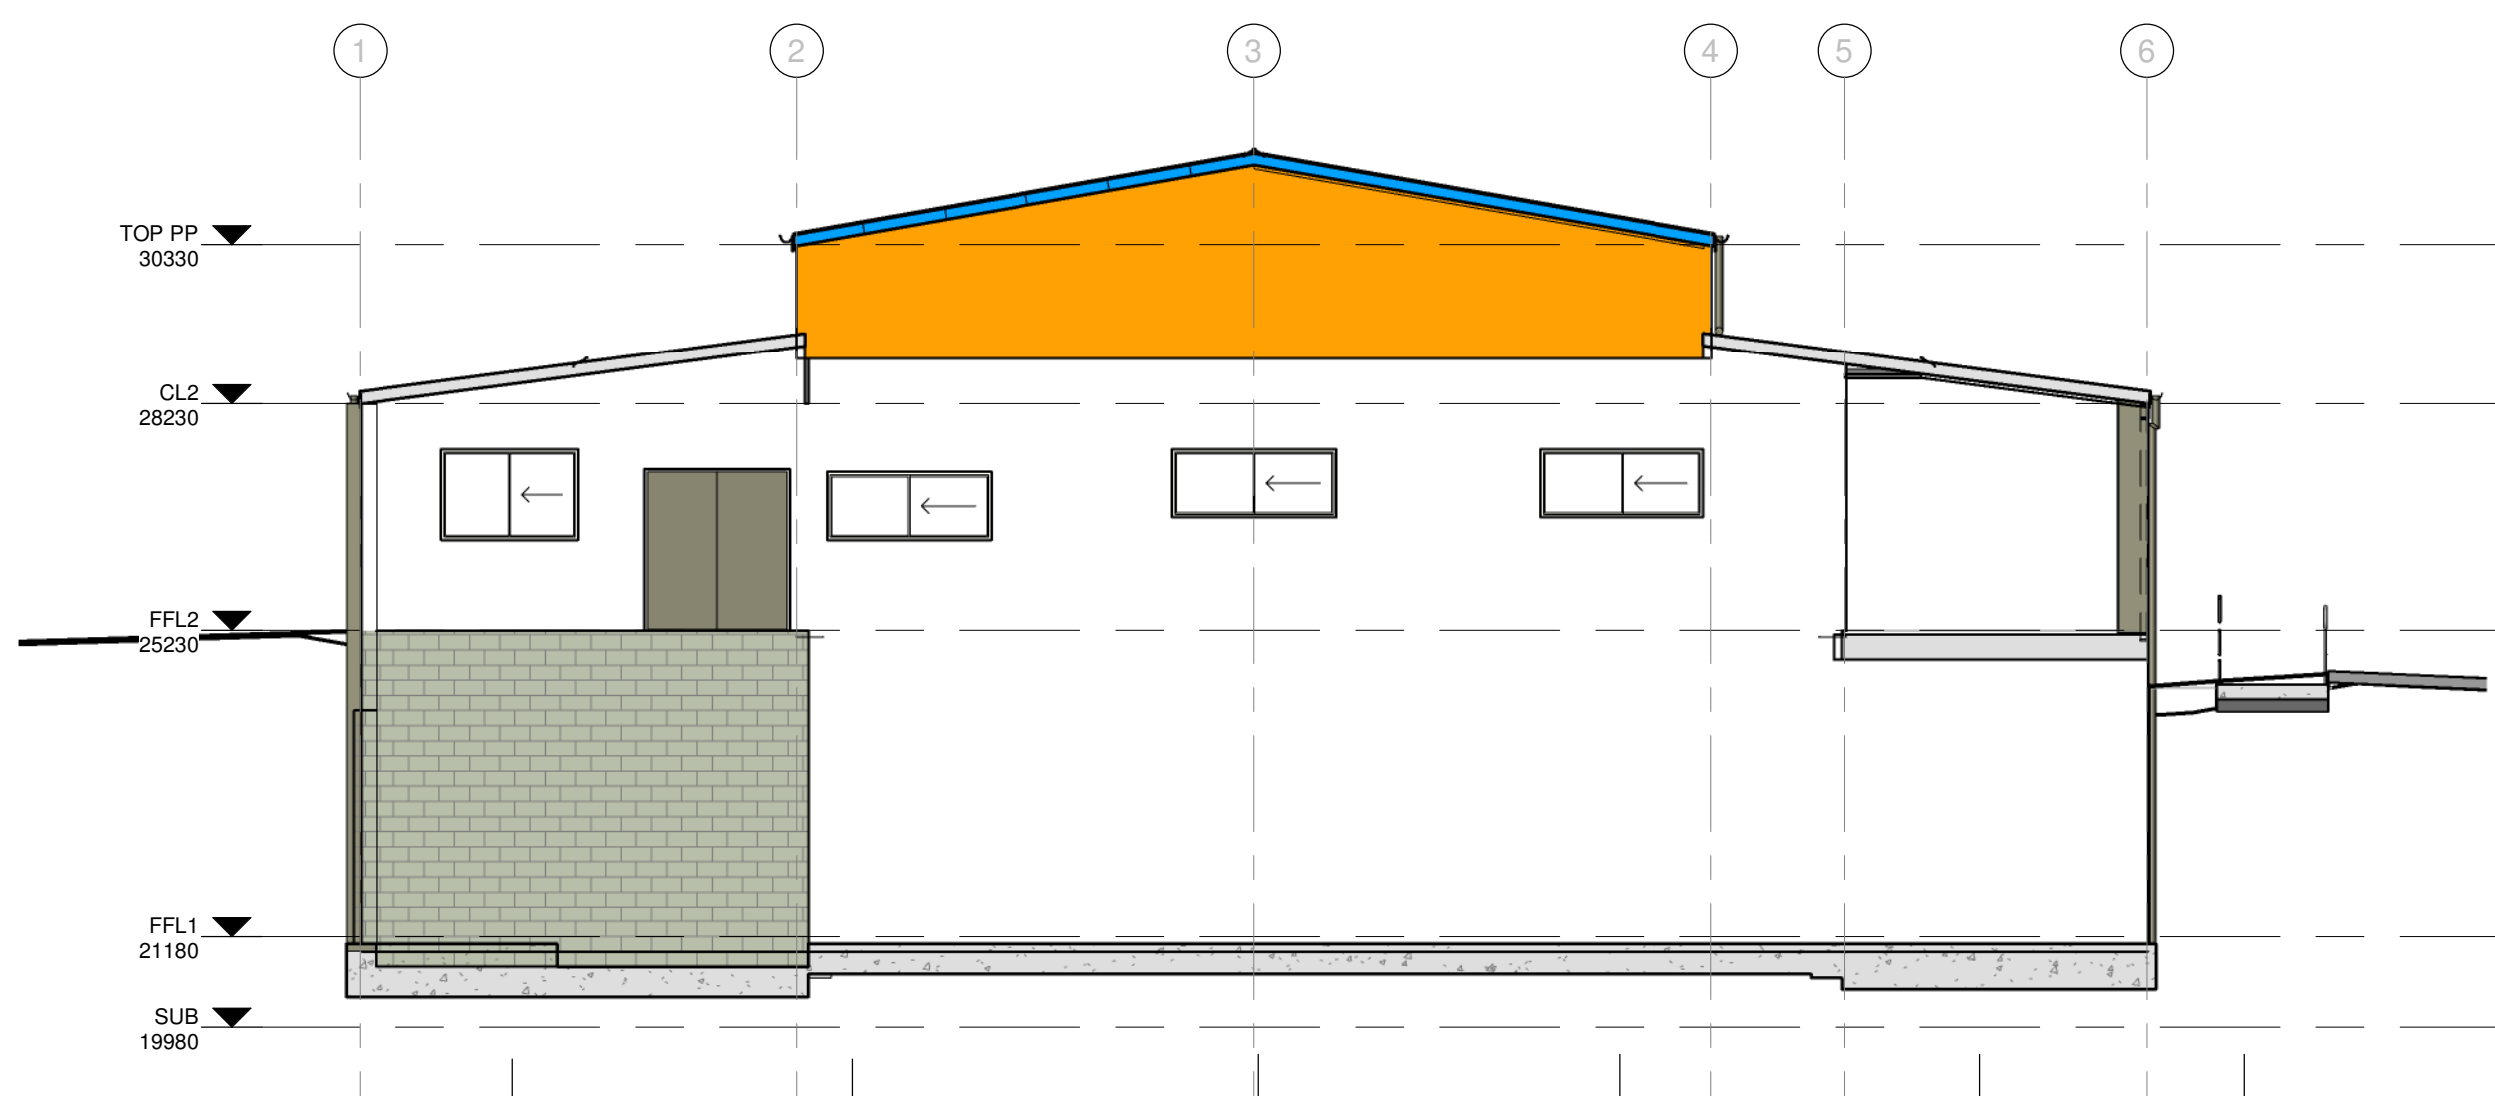

GRID A

GENERAL NOTES

ALL MATERIALS TO BE DELIVERED STORED AND FIXED IN ACCORDANCE WITH THE CURRENT MANUFACTURERS SPECIFICATION AND CERTIFIED WITH THE CURRENT NATIONAL CONSTRUCTION CODE OF AUSTRALIA AND MANUFACTURERS SPECIFICATION

NOTE: EXTERNAL WALL DOOR THRESHOLDS SHALL BE SET DOWN TO ALLOW DOOR SILLS TO BE FLUSH WITH FLOOR LEVEL. IN ACCORDANCE WITH CURRENT AS1428

ENGINEERING
REFER TO ENGINEER'S DETAILS FOR:
REINFORCED CONCRETE SLAB FLOORS
CONCRETE FOOTINGS
RETAINING WALLS
CONCRETE COLUMNS
STEEL BEAMS
STEEL COLUMNS, LINTELS
TIMBER BEAMS, FIXING, FRAMING, BRACING & HOLDING DOWN

INSULATION
REFER TO SECTION 'J' REPORT FOR DETAILS

CLASS 2 TO 9 BUILDINGS

ALL RMB MATERIAL TO HAVE A MAXIMUM FLAMMABILITY INDEX OF 5
AND A MAXIMUM SMOKE DEVELOPED INDEX OF 5

ROOF CONSTRUCTION
COLORBOND METAL
FIXED TO MANUFACTURERS SPECIFICATION
METAL BATTENS @ 900c/c

PITCH AS SHOWN 10 & 7.5 DEGREES
PITCH TO MATCH EXISTING 39 DEGREES ON POULTRY PAVILION

COLORBOND "EASYFLOW" OR SIMILAR LEAFGUARD GUTTERING SYSTEM

COLORBOND FASCIA AND DOWNPIPES
CONNECT TO TANK, SEE CIVIL ENGINEERS DESIGN
CONNECT TO STREET GUTTER

LININGS INTERNAL
SUSPENDED TILE GRID CEILING

PLASTERBOARD LININGS INCLUDING
WET AREAS TO MANUFACTURERS SPECIFICATION.

LININGS EXTERNAL
RAKED HARDIFLEX LINED EAVES
BOXED HARDIFLEX LINED EAVES

VILLABOARD TO UNDER SIDE OF VERANDAH.

F.C. WEATHERBOARD LINING TO GABLE ENDS

BLUEBOARD LINING TO STEEL COLUMNS

FRAMING
90 HYNÉ T2 RADIATA PINE TIMBER FRAME

EXTERNAL CLADDING
HARDIES SCYON CLADDING
LINEAR - WEATHERBOARD STYLE
HARDIES BLUEBOARD SHEETING
TO MANUFACTURERS SPECN.

WINDOWS
POWDER COATED, ALUMINIUM FRAMED WINDOWS
REFER TO SECTION 'J' SPECIFICATION FOR SPECIAL REQUIREMENTS
HORIZONTAL SLIDING
WITH SCREENS TO ALL OPENINGS

FLOORS
SUSPENDED PRECAST CONCRETE FLOOR PLANKS WITH TOPPING SLAB OVER.

HANDRAILS
TO COMPLY WITH CURRENT BCA REQUIREMENTS
WHERE OVER 1 M ABOVE FINISHED GROUND LEVEL
PROVIDE
STAINLESS STEEL AND GLASS
STAINLESS STEEL WIRE TO NCC DETAILS

DECKING
CONCRETE BBROOM FINISH & TILE.

MASONRY WALLS
250 & 190 CONCRETE BLOCKWORK
TO AS3700 & ENGINEERS DETAIL


EXTERNAL TREATMENT TO BE TEXTURE COATED WITH WATERPROOFING AGENT
CEMCOAT BASE APPLIED FINISH
WITH 2 COAT EXTERIOR GRADE PAINTWORK

ALL WORK TO COMPLY WITH MANUFACTURERS SPECIFICATION


TERMITE TREATMENT

TO BE:
USE OF CONCRETE FLOOR SLAB DESIGNED AND CONSTRUCTED IN ACCORDANCE WITH AS 3660 AND AS 2870
ALL TO STRUCTURAL ENGINEERS DETAIL AND CLEAR 100 EDGE EXPOSURE ALL AROUND AND MECHANICAL SEPARATION FOR SLAB PENETRATIONS AND CONTROL JOINTS
CARRIED OUT IN ACCORDANCE WITH AS3660.1 AND THE MANUFACTURER'S SPECIFICATION
CERTIFICATION REQUIRED ON COMPLETION.


AGRICULTURAL DRAIN TO PERIMETER OF CONCRETE SLAB & RETAINING WALLS.

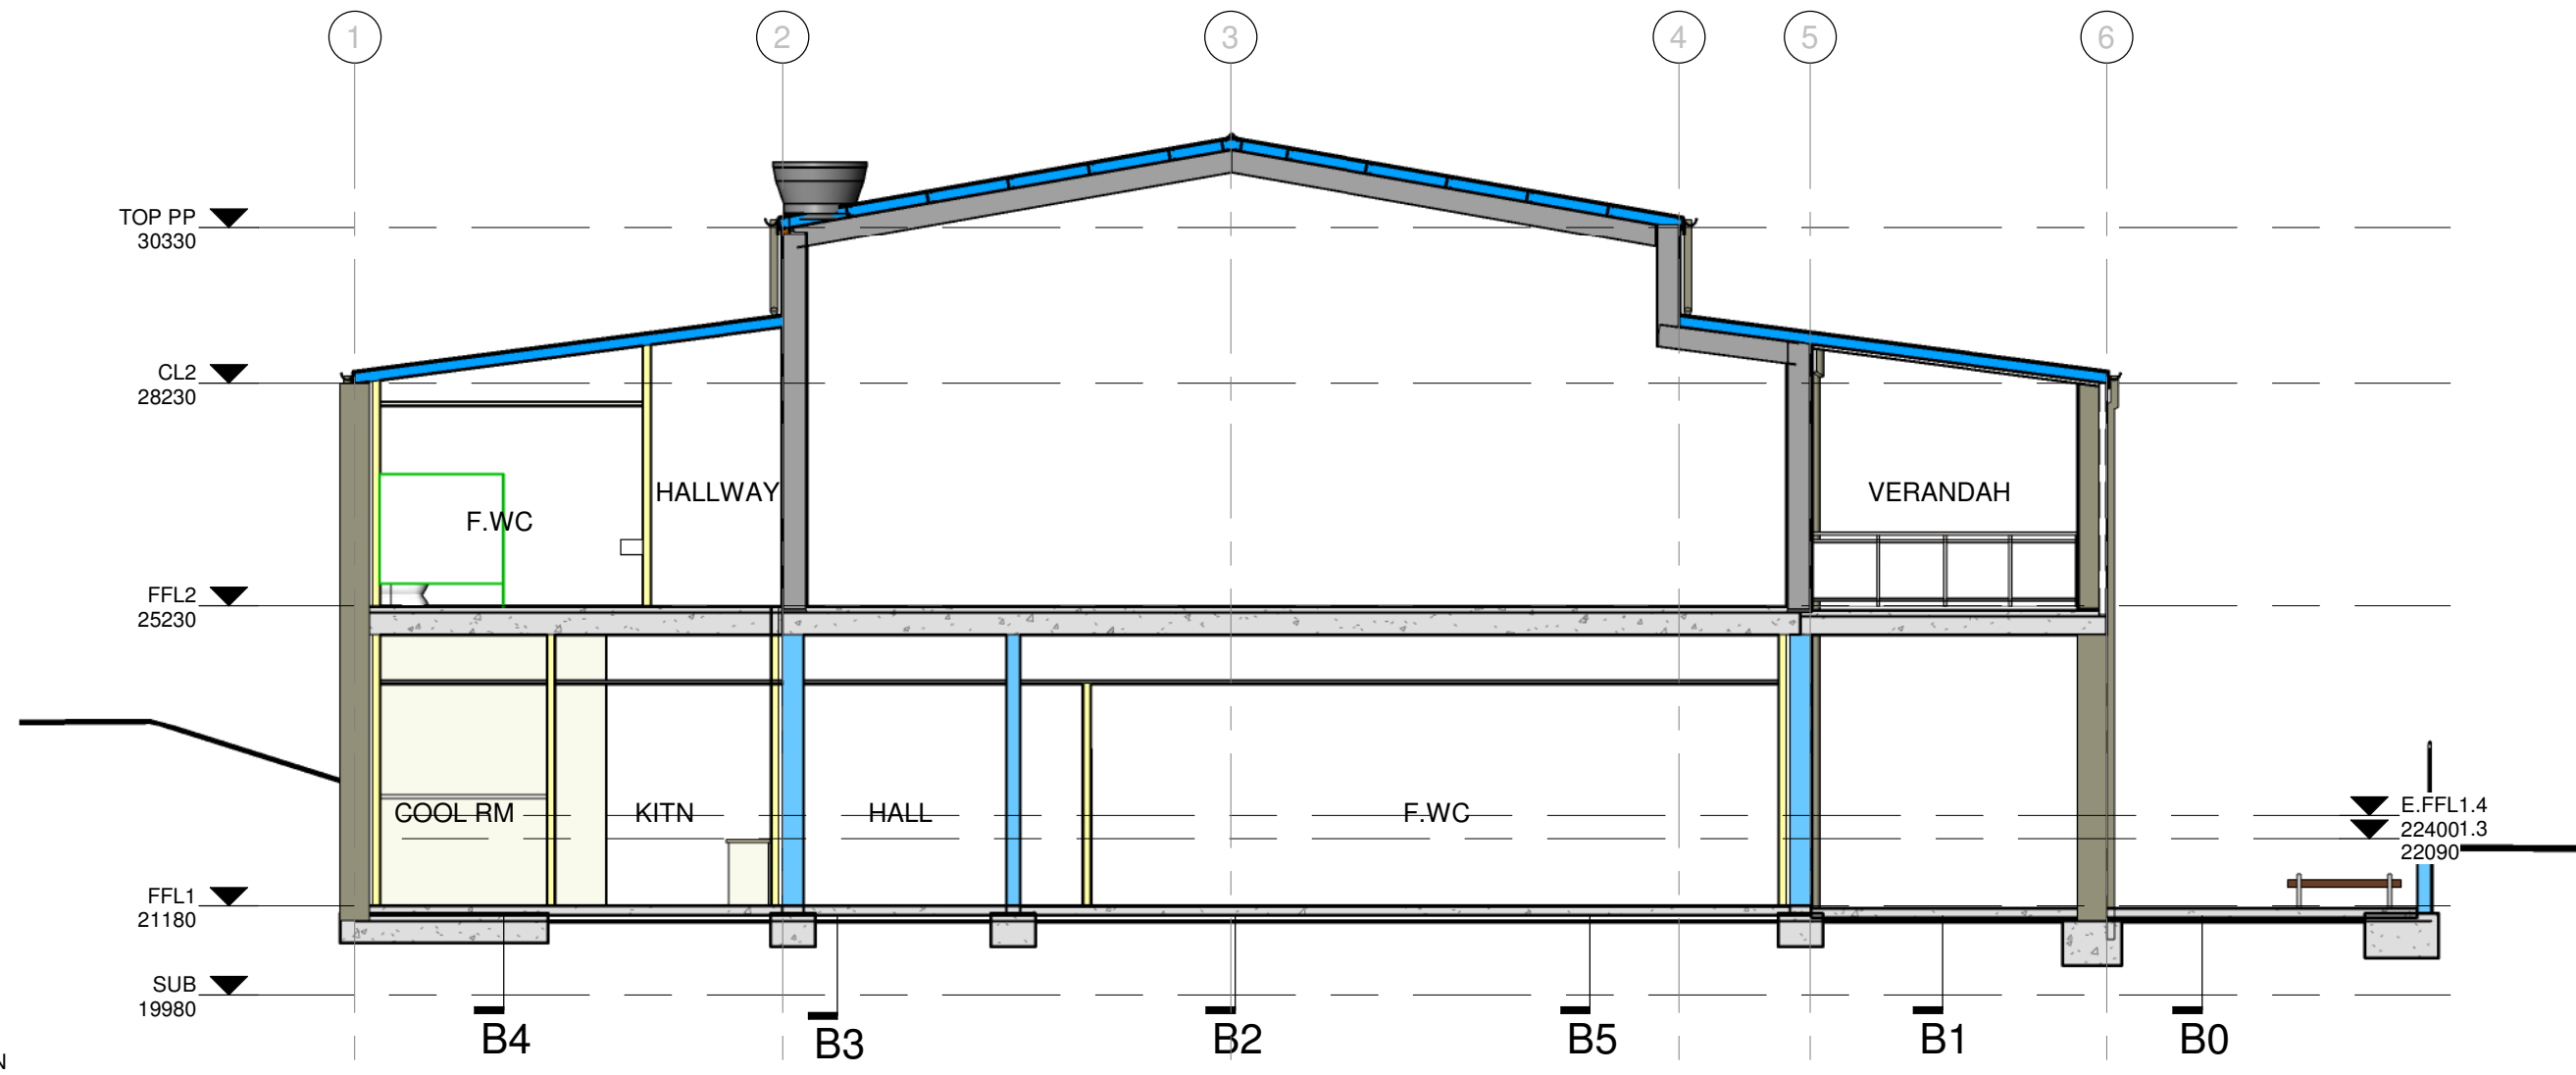

GRID F

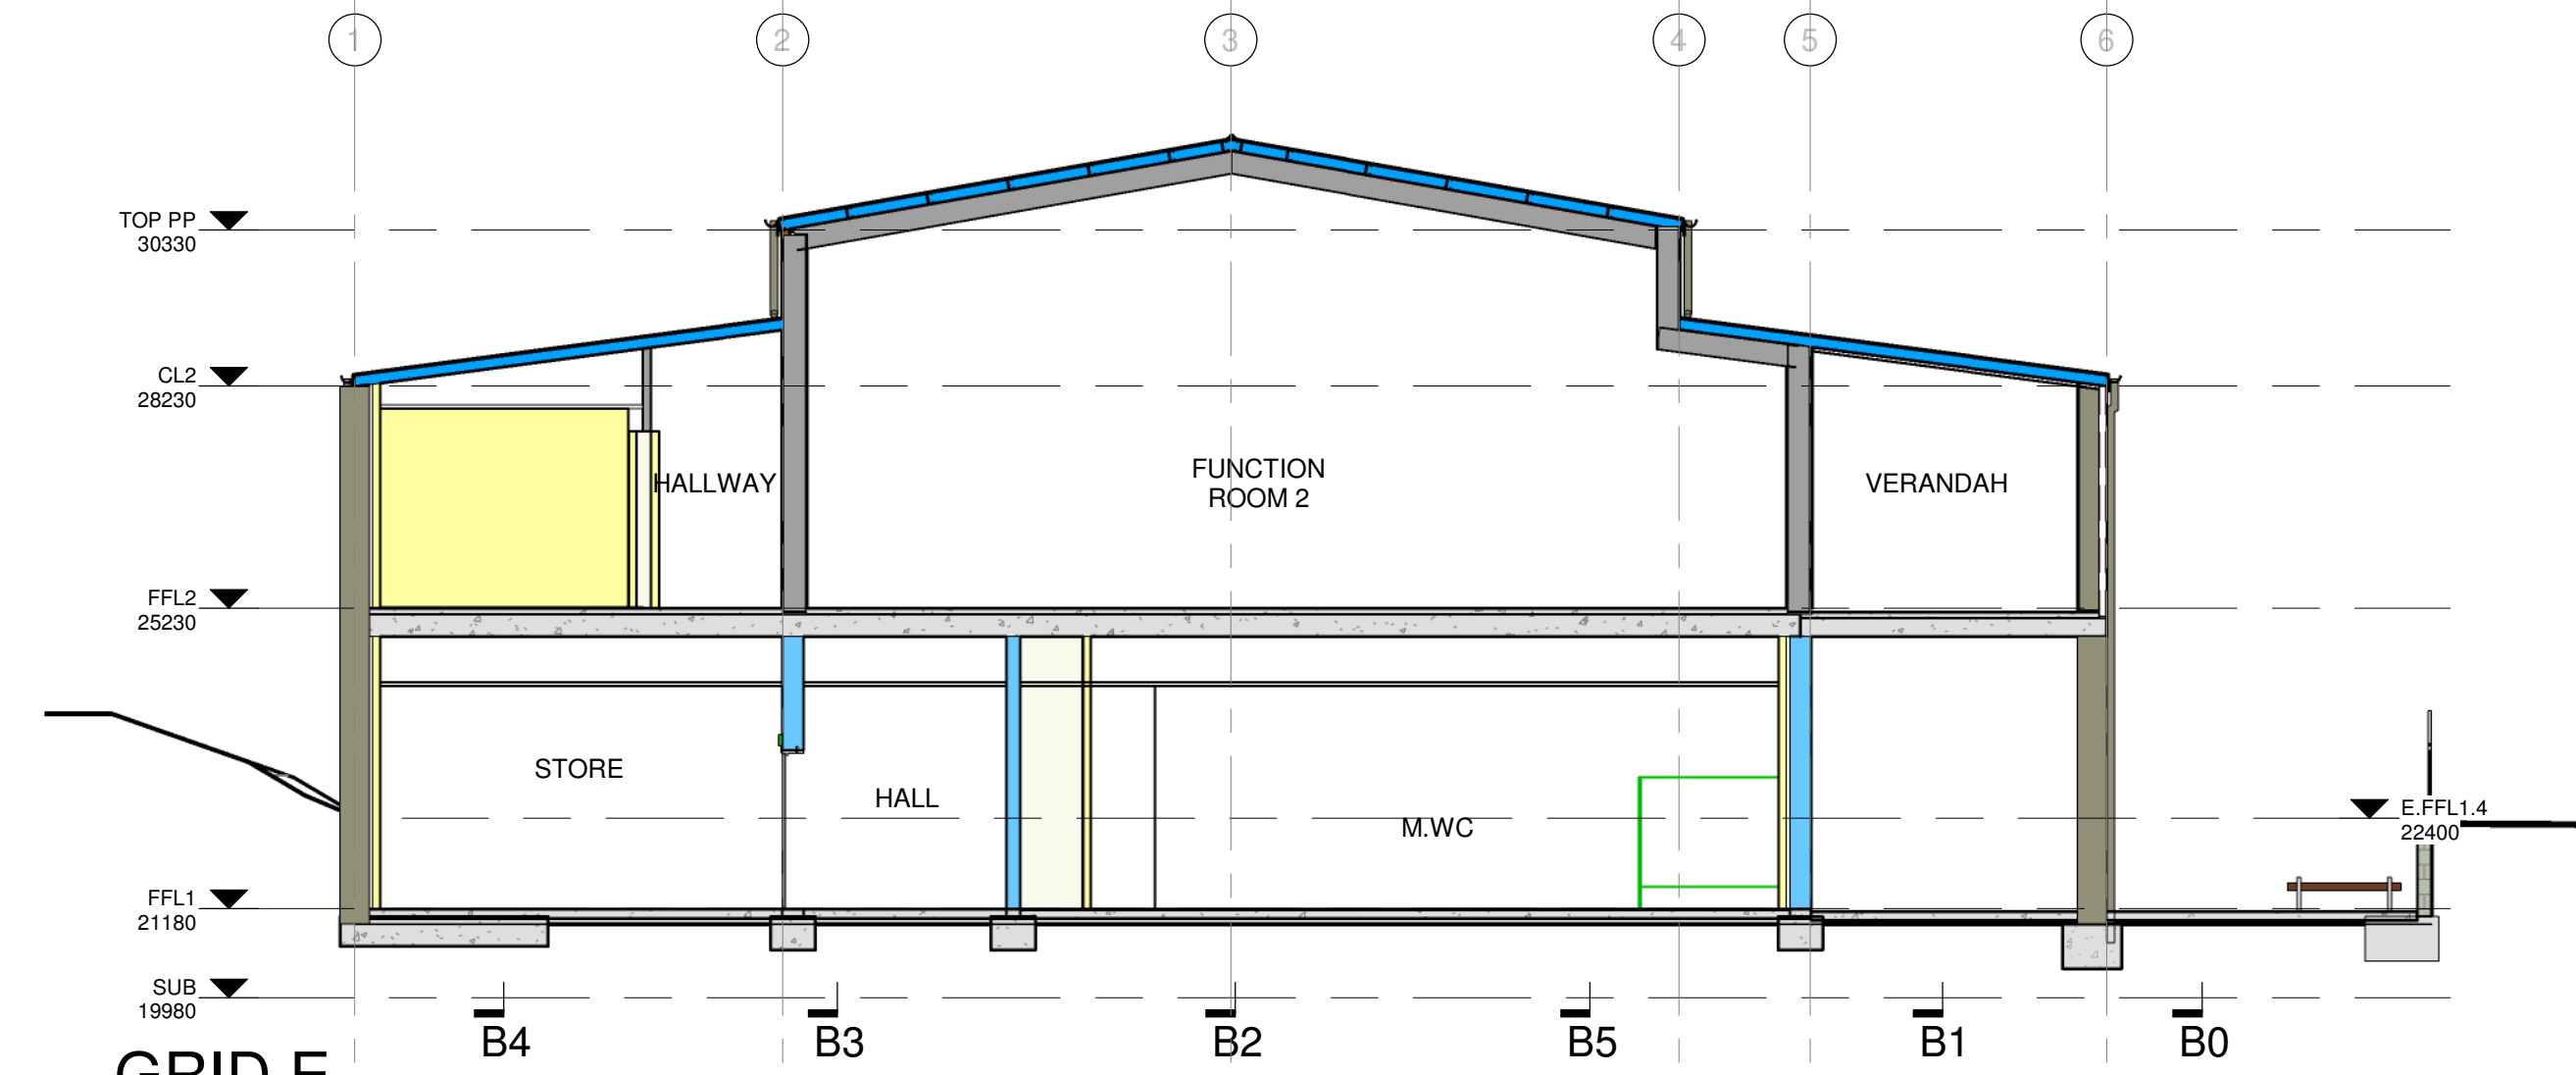

GRID E

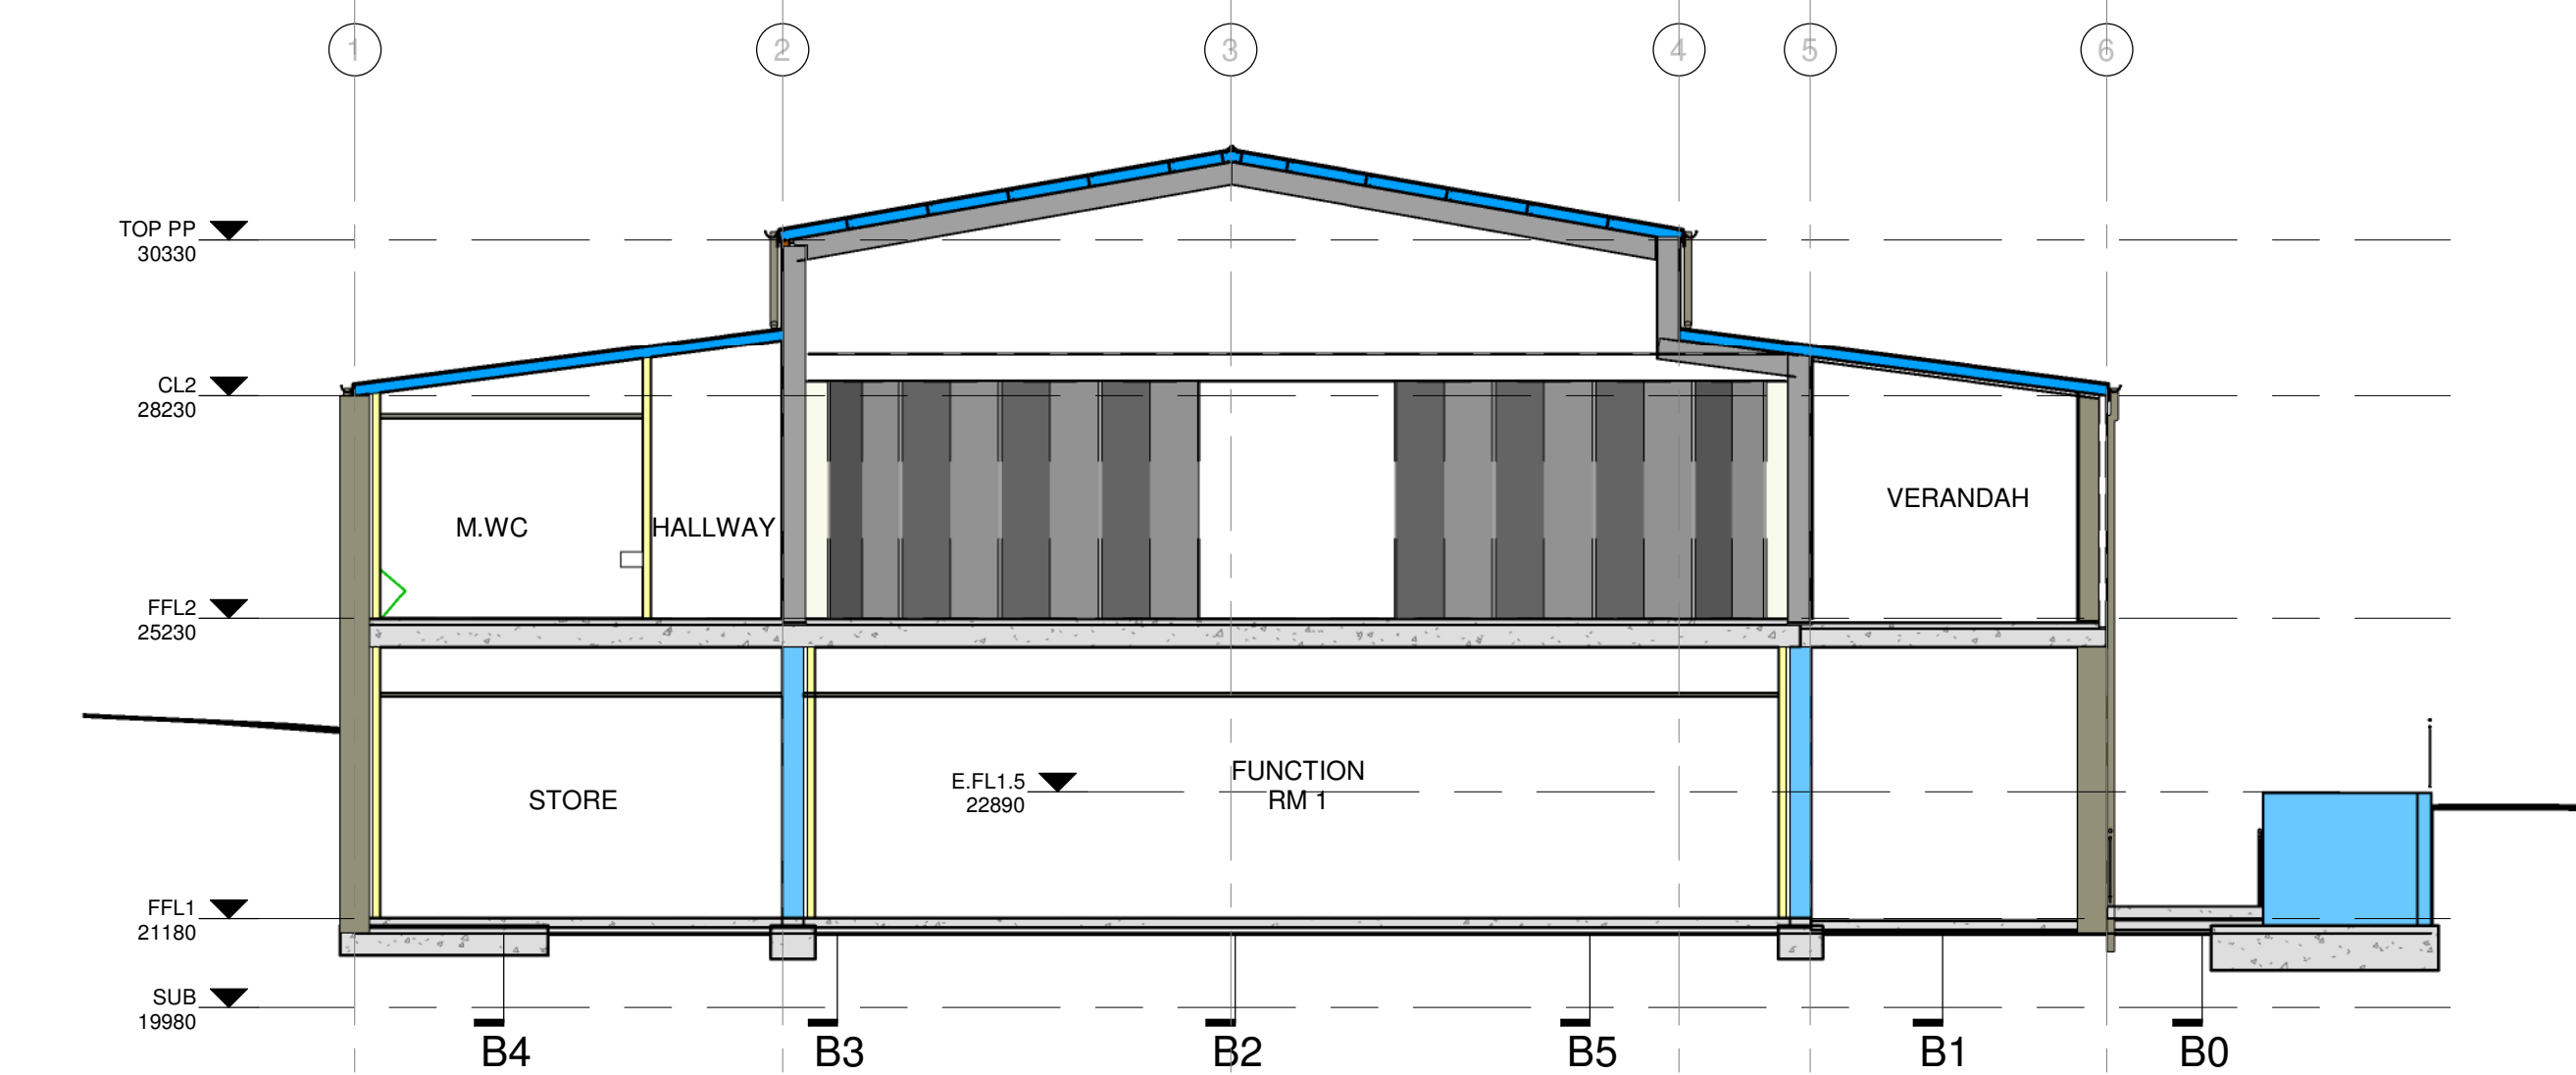





GRID D

GORDON BUILDING DESIGN P/L
PO BOX 320 BEGA 2550
200A CARP ST, BEGA
+61 2 6492 1723
office@gordondrafting.com.au
bdag BUILDING DESIGNERS
ASSOCIATION OF AUSTRALIA

A1 SCALE AS SHOWN / **A3** TWICE SCALE
0m 2m 4m
SCALE 1:100 @ A1
DA APPROVALS 20221206

GRID SECTIONS 1		Rev. 03
12/20	DWG NO. 4351	
Design & Drawn by: S.L.G	SHEET A-311	

03	DA SUBMISSION	06/12/22	GBD	DL
02	DRAFT DA	09/11/22	SLG	DL
01	PRELIMS			
Rev.	Description	Date	Issued	To
Revisions				

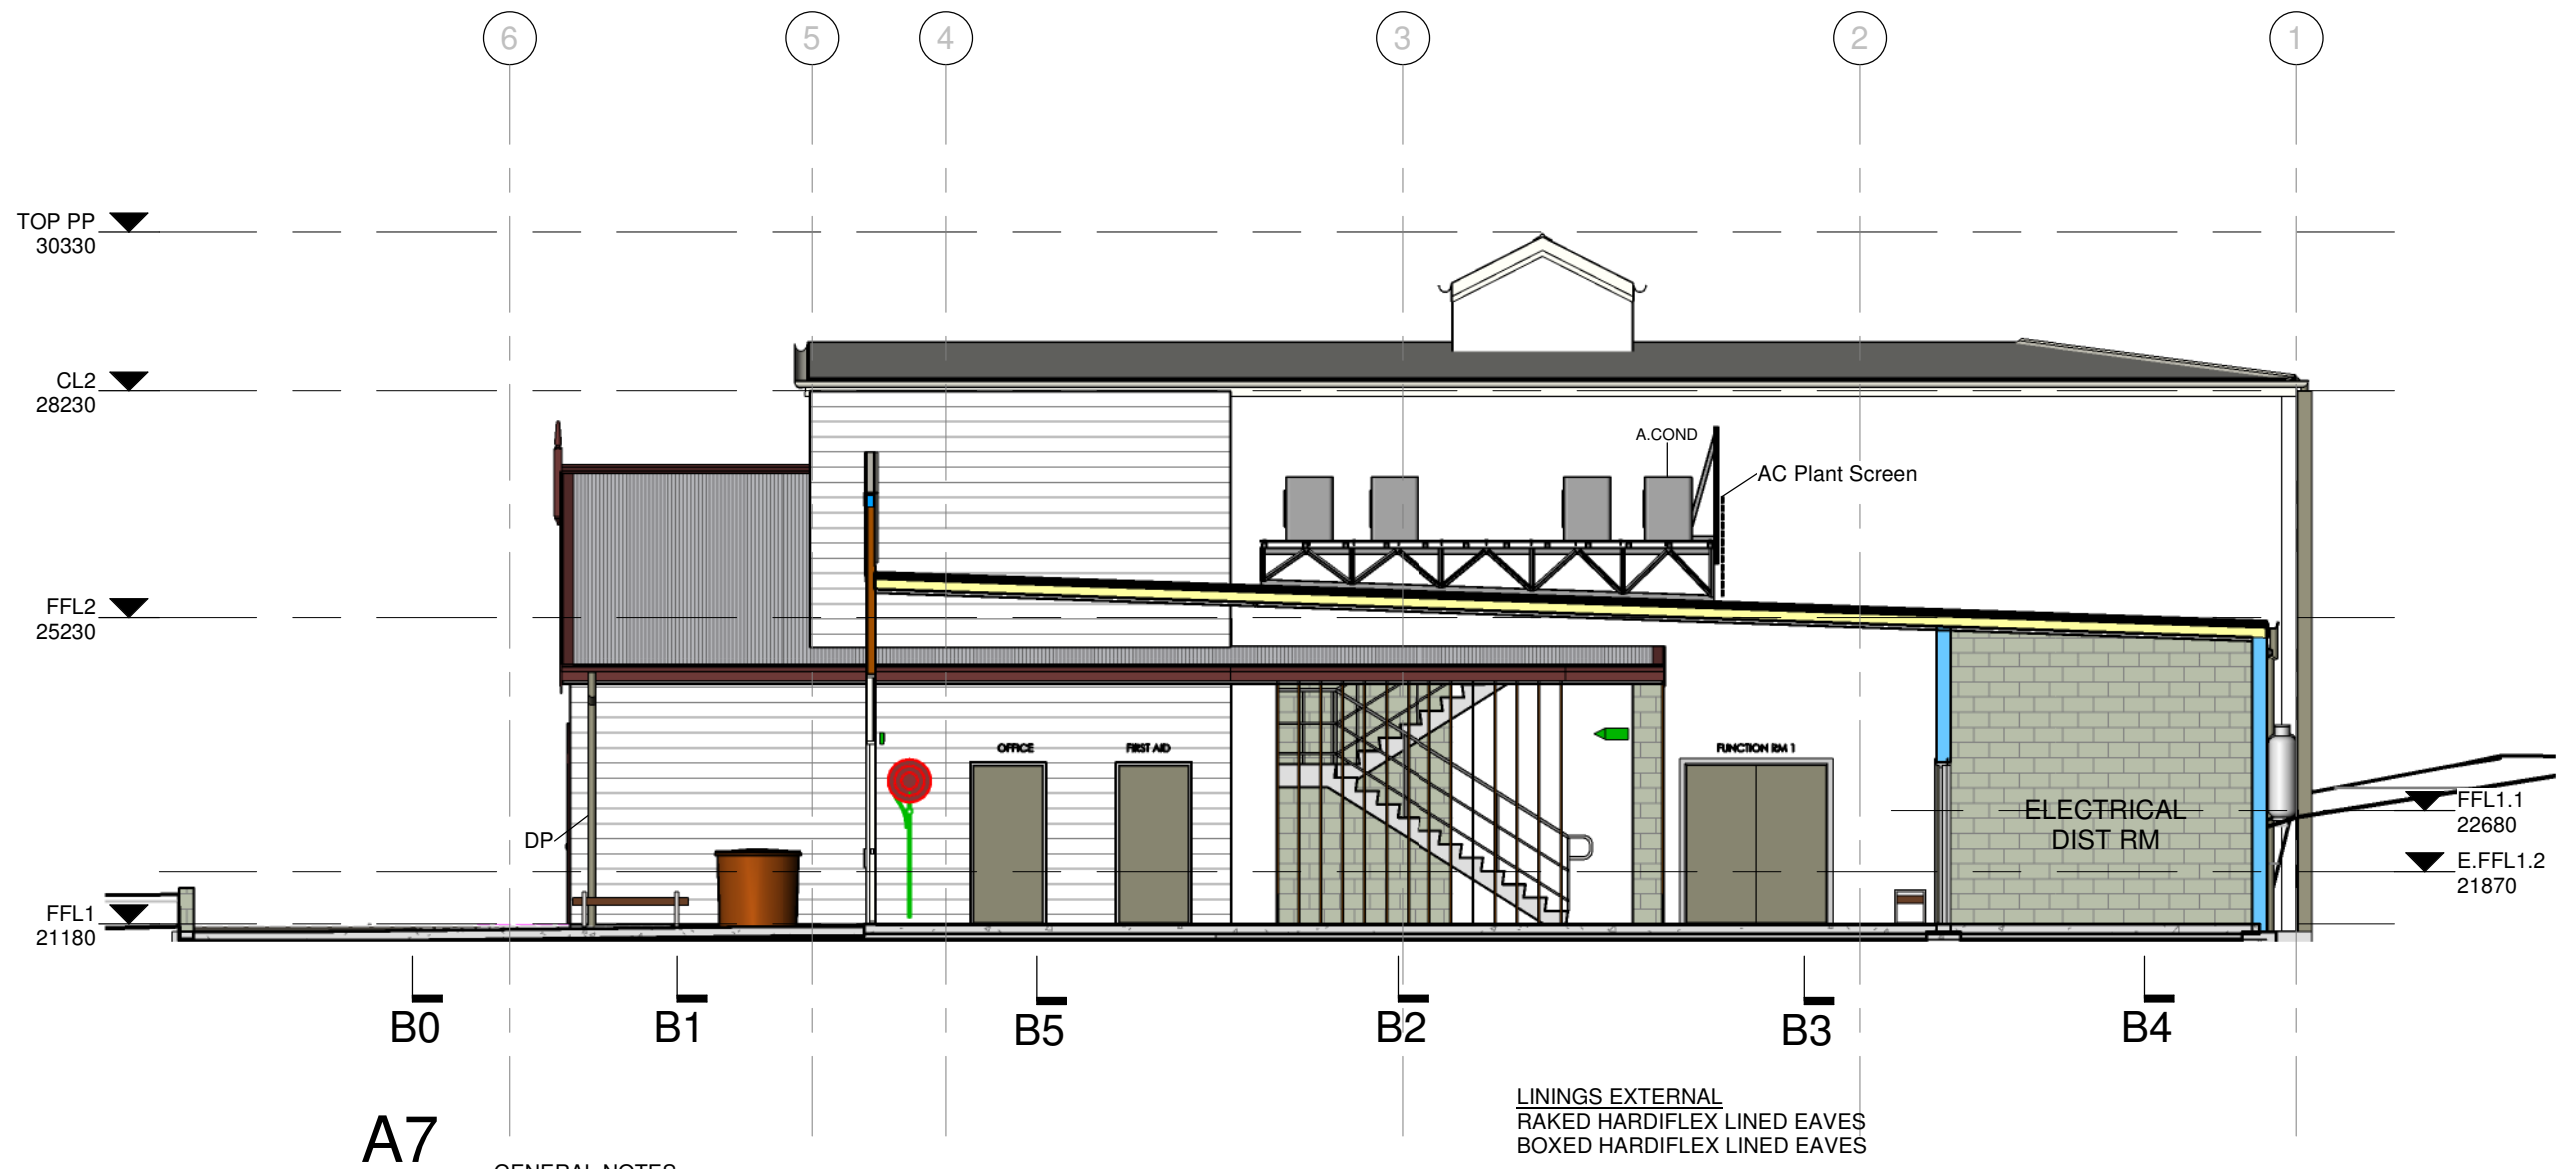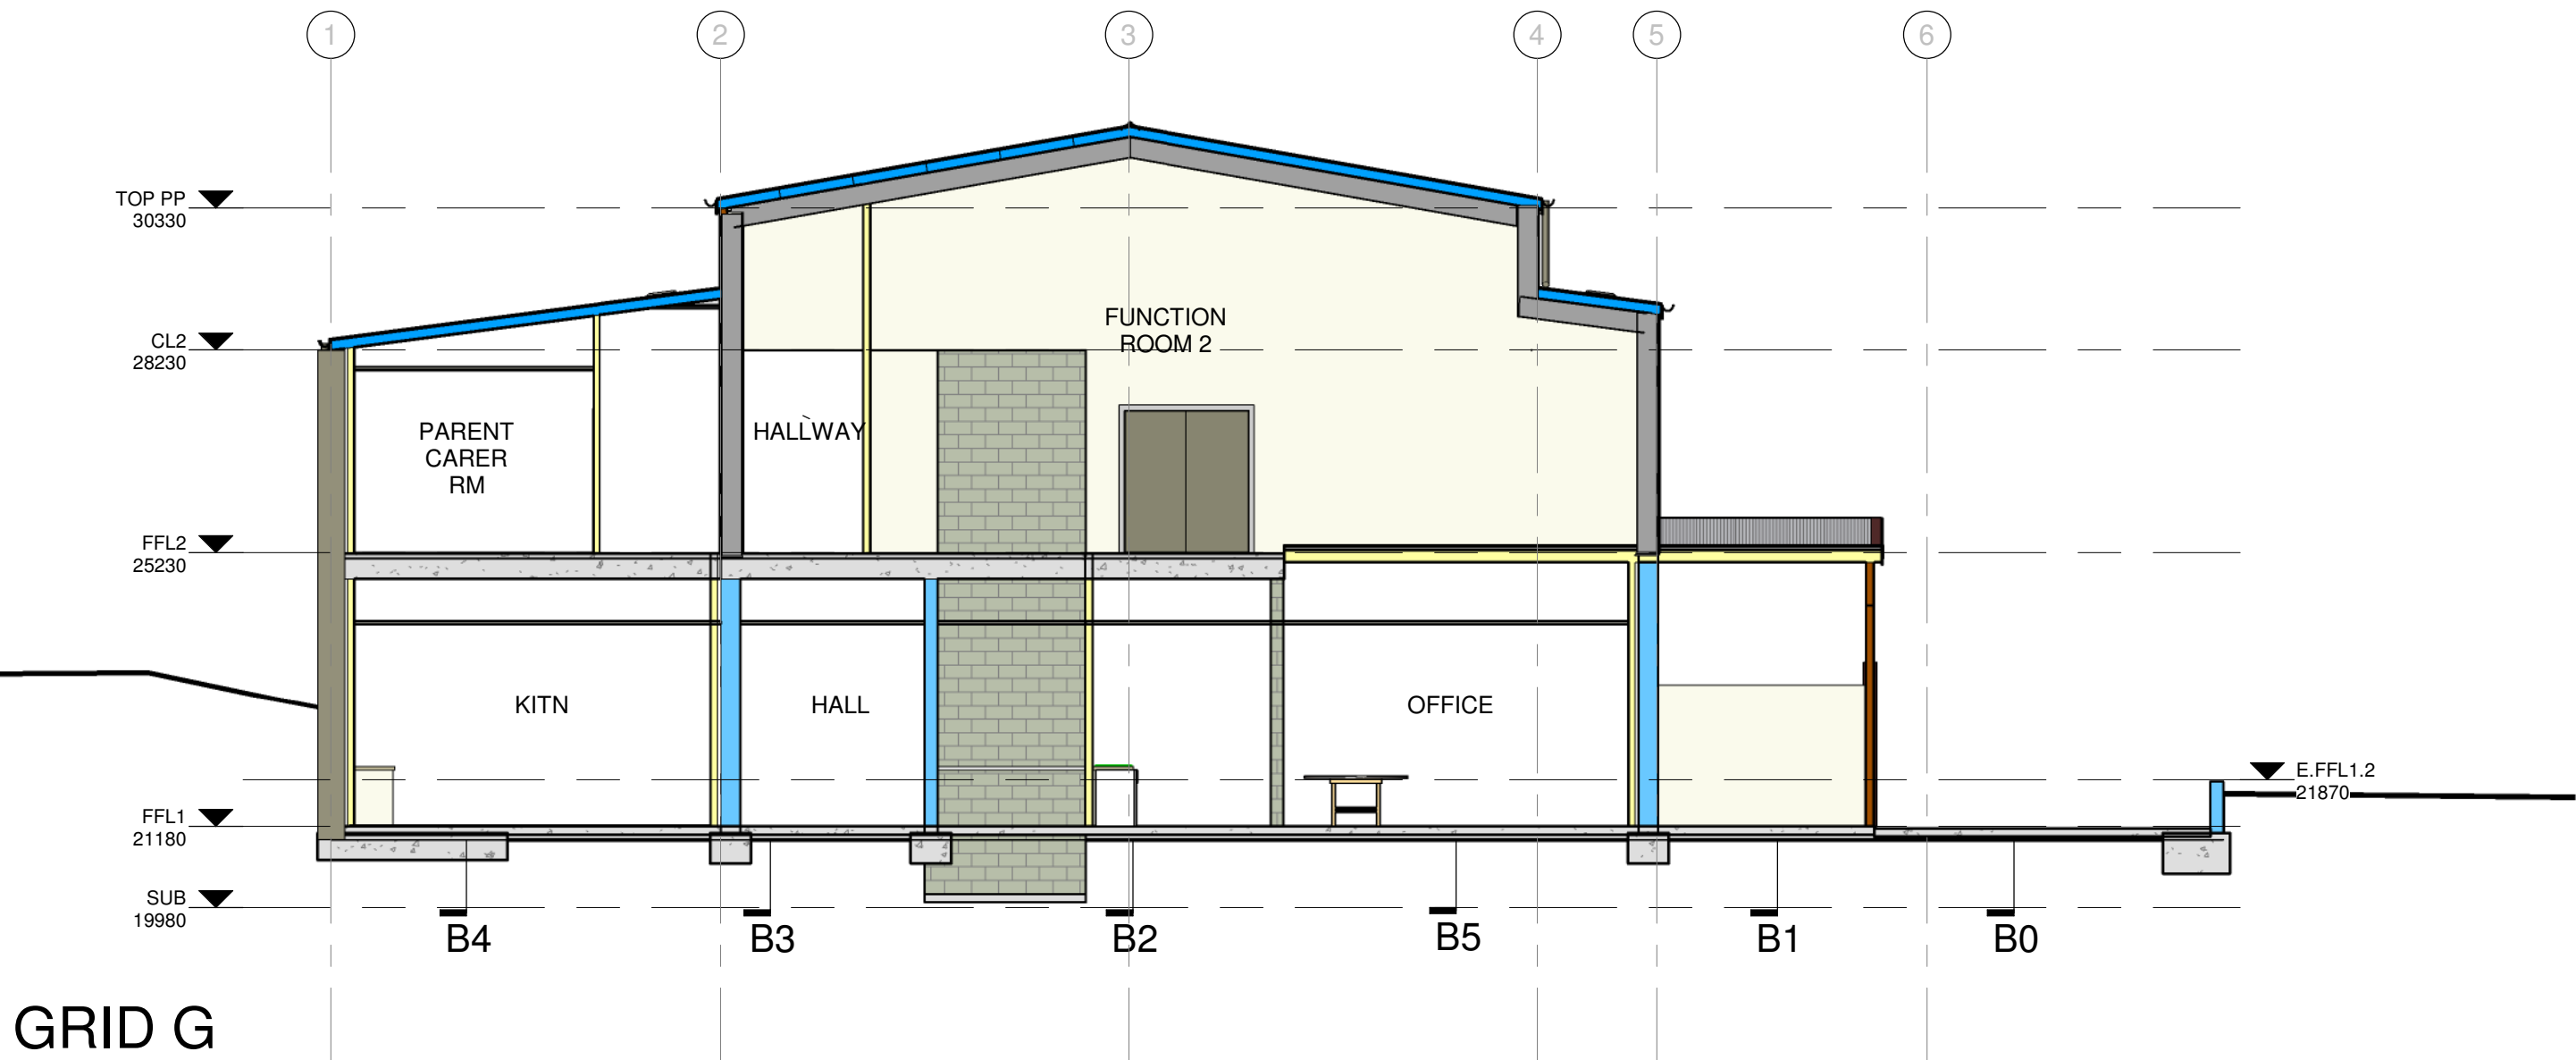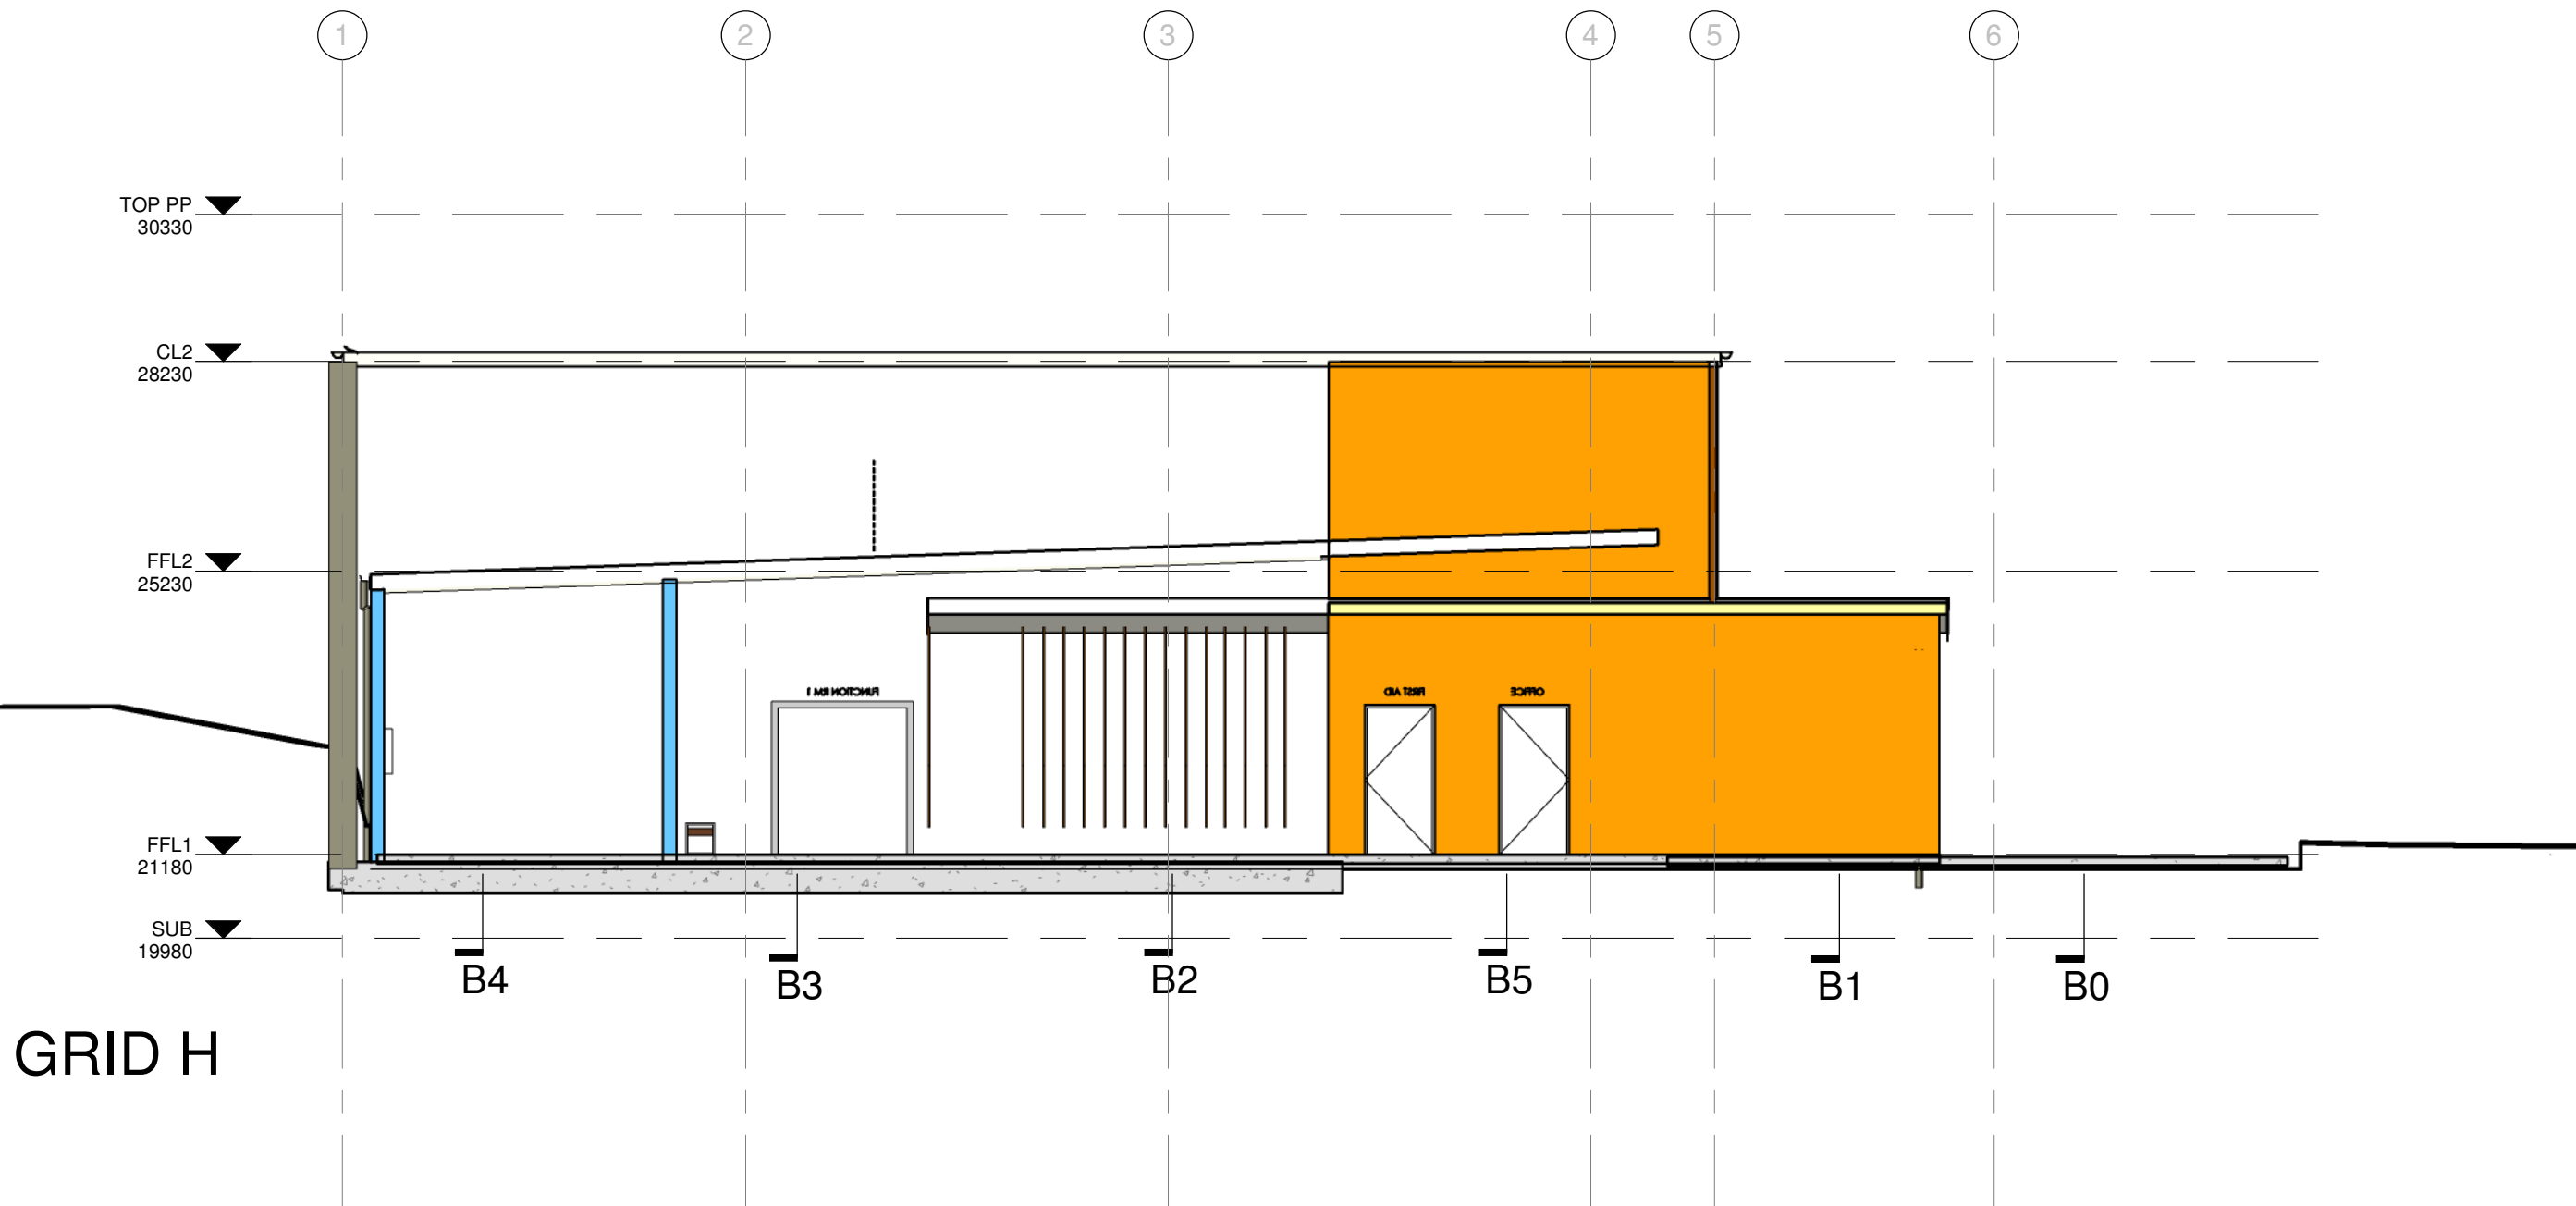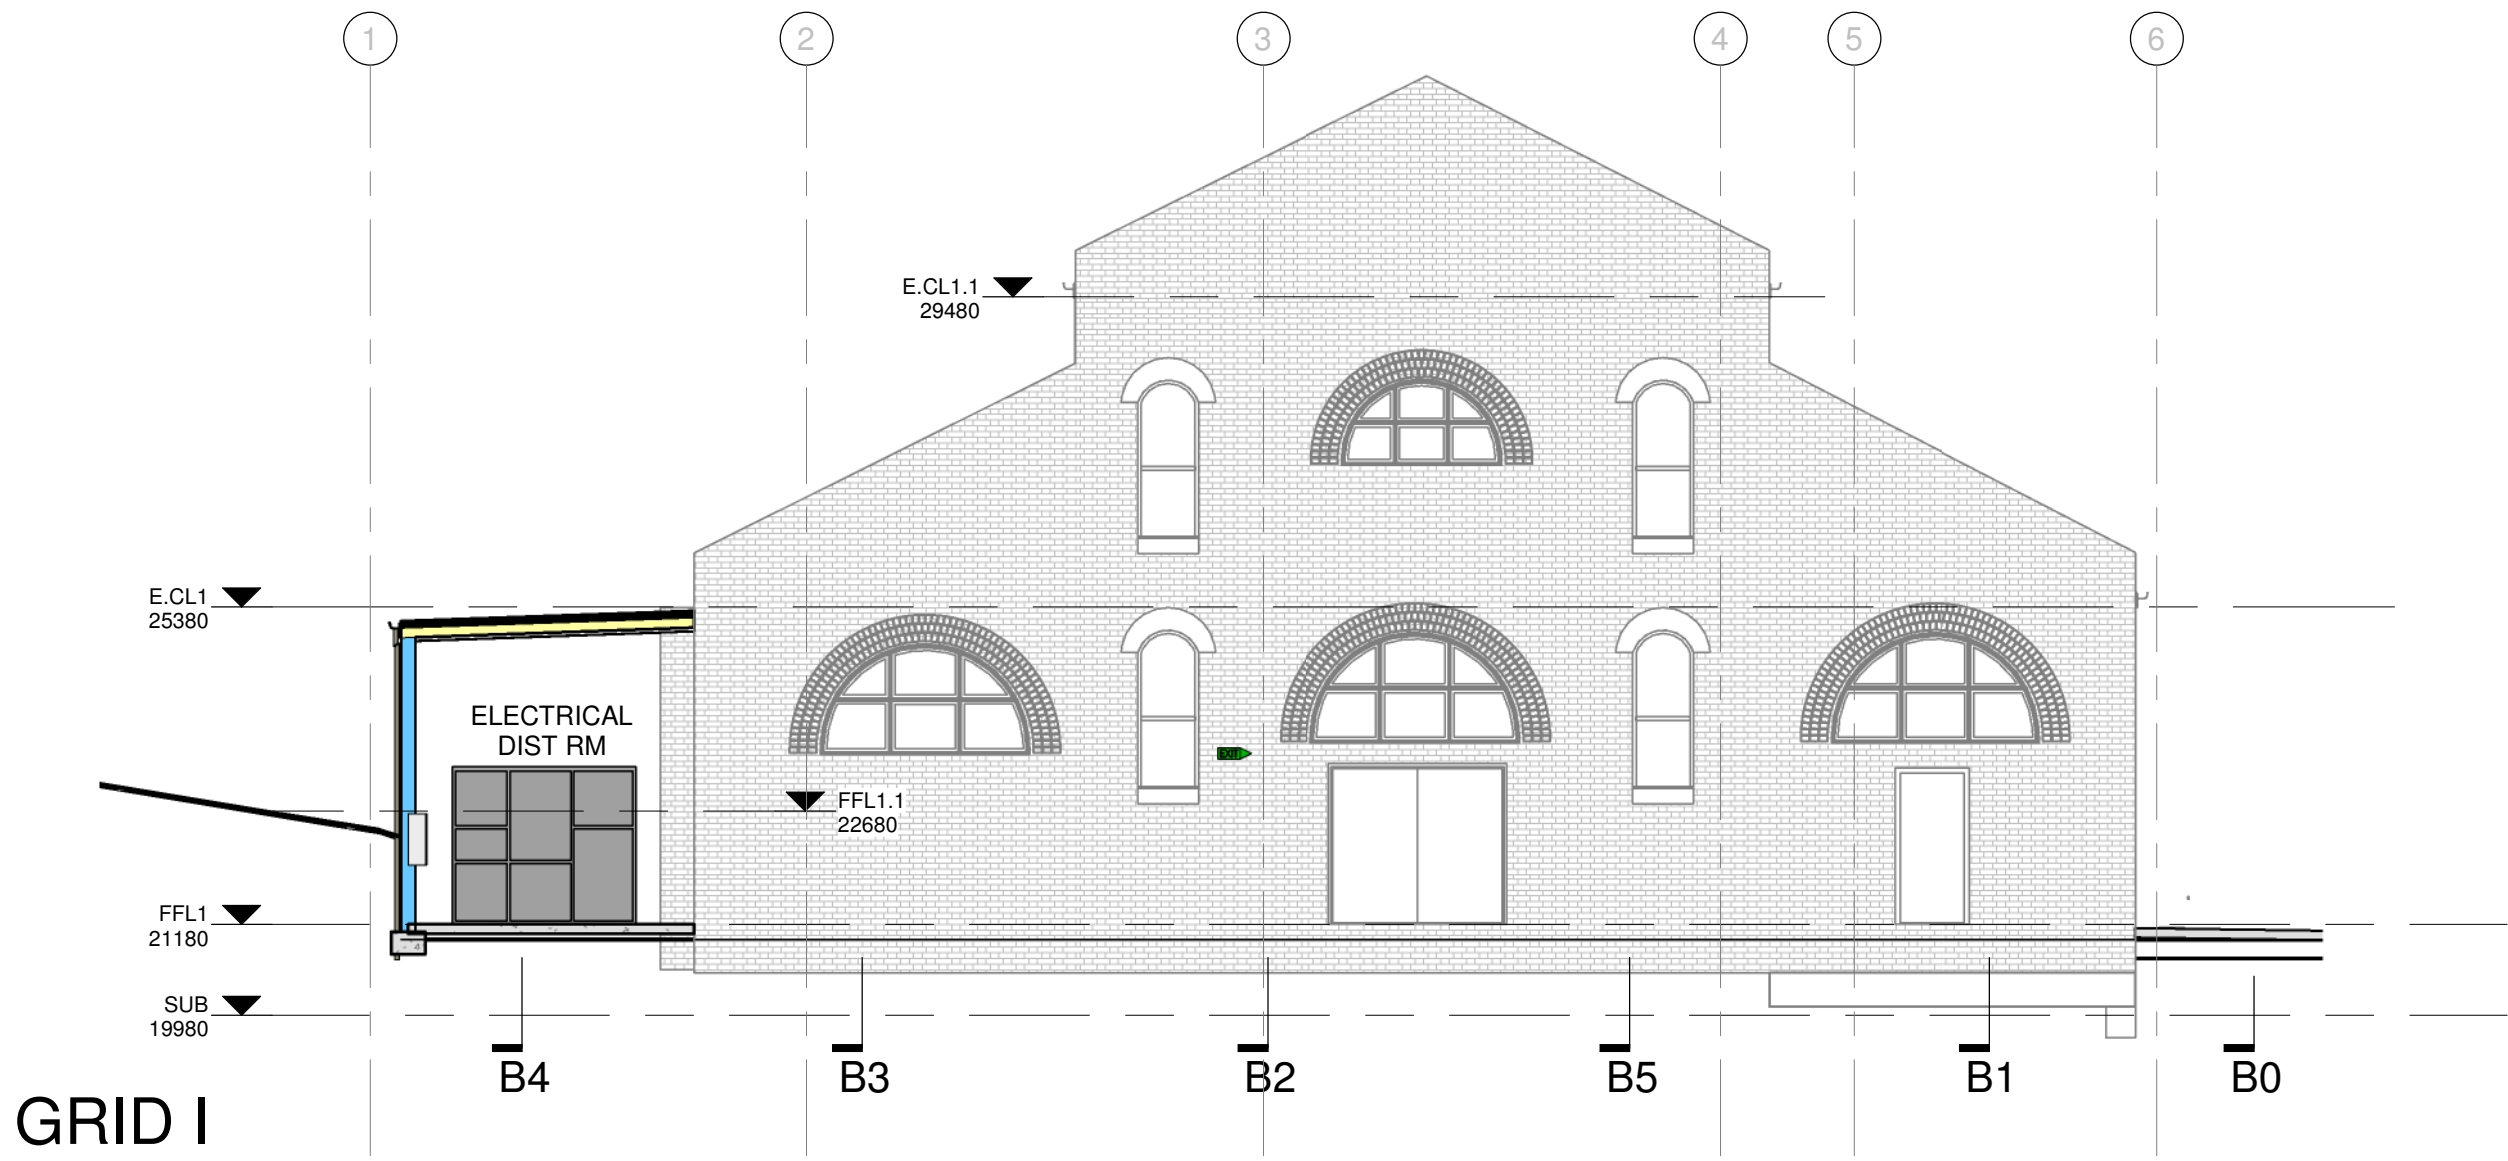

GENERAL NOTES

ALL MATERIALS TO BE DELIVERED STORED AND FIXED IN ACCORDANCE WITH THE CURRENT MANUFACTURERS SPECIFICATION AND CERTIFIED WITH THE CURRENT NATIONAL CONSTRUCTION CODE OF AUSTRALIA AND MANUFACTURERS SPECIFICATION

NOTE: EXTERNAL WALL DOOR THRESHOLDS SHALL BE SET DOWN TO ALLOW DOOR SILLS TO BE FLUSH WITH FLOOR LEVEL. IN ACCORDANCE WITH CURRENT AS1428

ENGINEERING
REFER TO ENGINEER'S DETAILS FOR:
REINFORCED CONCRETE SLAB FLOORS
CONCRETE FOOTINGS
RETAINING WALLS
CONCRETE COLUMNS
STEEL BEAMS
STEEL COLUMNS, LINTELS
TIMBER BEAMS, FIXING, FRAMING, BRACING & HOLDING DOWN

INSULATION
REFER TO SECTION 'J' REPORT FOR DETAILS

CLASS 2 TO 9 BUILDINGS

ALL RMB MATERIAL TO HAVE A MAXIMUM FLAMMABILITY INDEX OF 5
AND A MAXIMUM SMOKE DEVELOPED INDEX OF 5

ROOF CONSTRUCTION
COLORBOND METAL
FIXED TO MANUFACTURERS SPECIFICATION
METAL BATTENS @ 900c/c

PITCH AS SHOWN 10 & 7.5 DEGREES

PITCH TO MATCH EXISTING 39 DEGREES ON POULTRY PAVILION
COLORBOND 'EASYFLOW' OR SIMILAR LEAFGUARD
GUTTERING SYSTEM

COLORBOND FASCIA AND DOWNPIPES.
CONNECT TO TANK. SEE CIVIL ENGINEERS DESIGN
CONNECT TO STREET GUTTER

LININGS INTERNAL
SUSPENDED TILE GRID CEILING

PLASTERBOARD LININGS INCLUDING
WET AREAS TO MANUFACTURERS SPECIFICATION.

LININGS EXTERNAL
RAKED HARDIFLEX LINED EAVES
BOXED HARDIFLEX LINED EAVES

VILLABOARD TO UNDER SIDE OF VERANDAH.

F.C. WEATHERBOARD LINING TO
GABLE ENDS

BLUEBOARD LINING TO STEEL COLUMNS

FRAMING
90 HYNE T2 RADIATA PINE TIMBER FRAME

EXTERNAL CLADDING
HARDIES SCYON CLADDING
LINEAR - WEATHERBOARD STYLE
HARDIES BLUEBOARD SHEETING
TO MANUFACTURERS SPEC'N

WINDOWS
POWDER COATED, ALUMINIUM FRAMED WINDOWS
REFER TO SECTION 'J' SPECIFICATION FOR SPECIAL REQUIREMENTS
HORIZONTAL SLIDING
WITH SCREENS TO ALL OPENINGS

FLOORS
SUSPENDED PRECAST CONCRETE FLOOR PLANKS WITH TOPPING SLAB OVER.

HANDRAILS
TO COMPLY WITH CURRENT BCA REQUIREMENTS
WHERE OVER 1 M ABOVE FINISHED GROUND LEVEL PROVIDE
STAINLESS STEEL AND GLASS
STAINLESS STEEL WIRE TO NCC DETAILS

DECKING
CONCRETE BBROOM FINISH & TILE.

MASONRY WALLS
290 & 190 CONCRETE BLOCKWORK
TO AS3700 & ENGINEERS DETAIL

EXTERNAL TREATMENT TO BE TEXTURE COATED
WITH WATERPROOFING AGENT
CEMCOAT BASE APPLIED FINISH
WITH 2 COAT EXTERIOR GRADE PAINTWORK

ALL WORK TO COMPLY WITH MANUFACTURERS SPECIFICATION

TERMITE TREATMENT

TO BE:
USE OF CONCRETE FLOOR SLAB DESIGNED AND CONSTRUCTED IN ACCORDANCE WITH AS 3660
AND AS 2870 ALL TO STRUCTURAL ENGINEERS DETAIL AND CLEAR 100 EDGE EXPOSURE ALL
AROUND AND MECHANICAL SEPARATION FOR SLAB PENETRATIONS AND CONTROL JOINTS
CARRIED OUT IN ACCORDANCE WITH AS3660.1 AND THE MANUFACTURER'S SPECIFICATION.
CERTIFICATION REQUIRED ON COMPLETION.


AGRICULTURAL DRAIN TO PERIMETER OF CONCRETE SLAB & RETAINING WALLS.

GORDON BUILDING DESIGN P/L
PO BOX 320 BEGA 2550
200A CARP ST, BEGA
+61 2 6492 1723
office@gordondrafting.com.au
bdac BUILDING DESIGNERS
ASSOCIATION OF AUSTRALIA

A1 SCALE AS SHOWN / A3 TWICE SCALE
0m 2m 4m
SCALE 1:100 @ A1
DA APPROVALS 20221206

GRID SECTIONS 2		Rev.
		03
12/20	DWG NO.	4351
Design & Drawn by: S.L.G	SHEET	A-312

03	DA SUBMISSION	06/12/22	GBD	DL
02	DRAFT DA	09/11/22	SLG	DL
01	PRELIMS			
Rev.	Description	Date	Issued	To
Revisions				

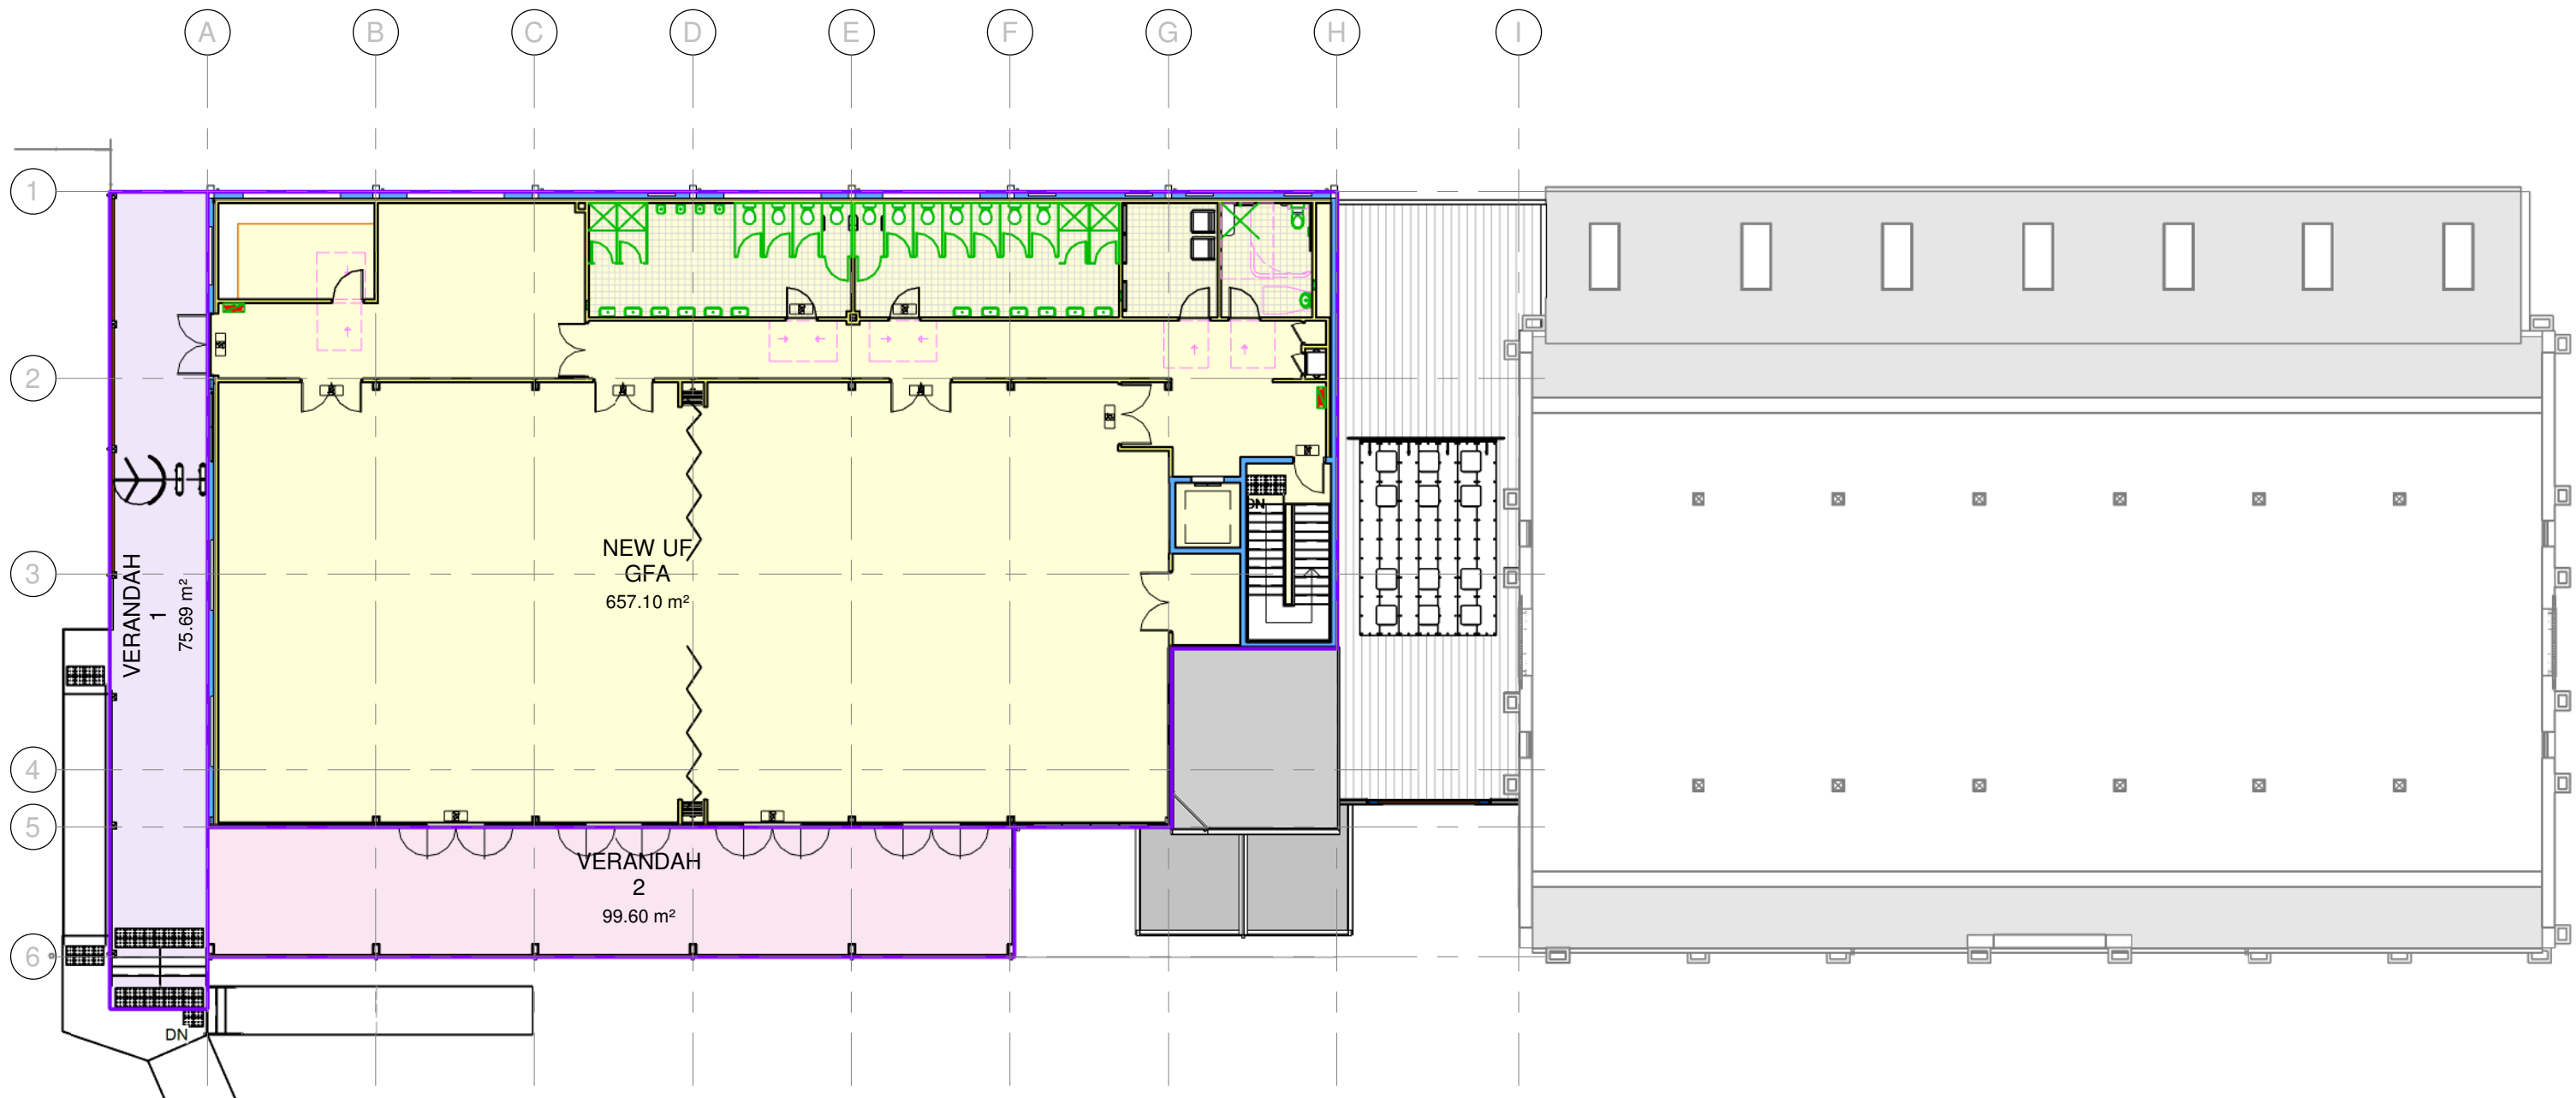


1 : 200

UPPER FLOOR PLAN


GFA - INTERNAL			
Level	Name	Area	Comments
FFL1	PLANT RM 2	28.0 m²	
FFL1	CONNECTION	80.3 m²	
FFL1	PLANT RM 1	88.6 m²	
FFL1	EX-ANNEX	130.4 m²	EXIST
FFL1	PAVILION	609.6 m²	EXIST
FFL1	NEW GFA	705.0 m²	
FFL2	NEW UF GFA	657.1 m²	
Grand total: 7		2299.0 m²	

GFA - EXTERNAL			
FFL1	Exterior Area	2	UNDERCROFT PAVE 247.2 m² EXTERNAL
FFL2	Exterior Area	7	VERANDAH 2 99.6 m² EXTERNAL
FFL2	Exterior Area	11	VERANDAH 1 75.7 m² EXTERNAL
Exterior Area: 3			422.5 m²

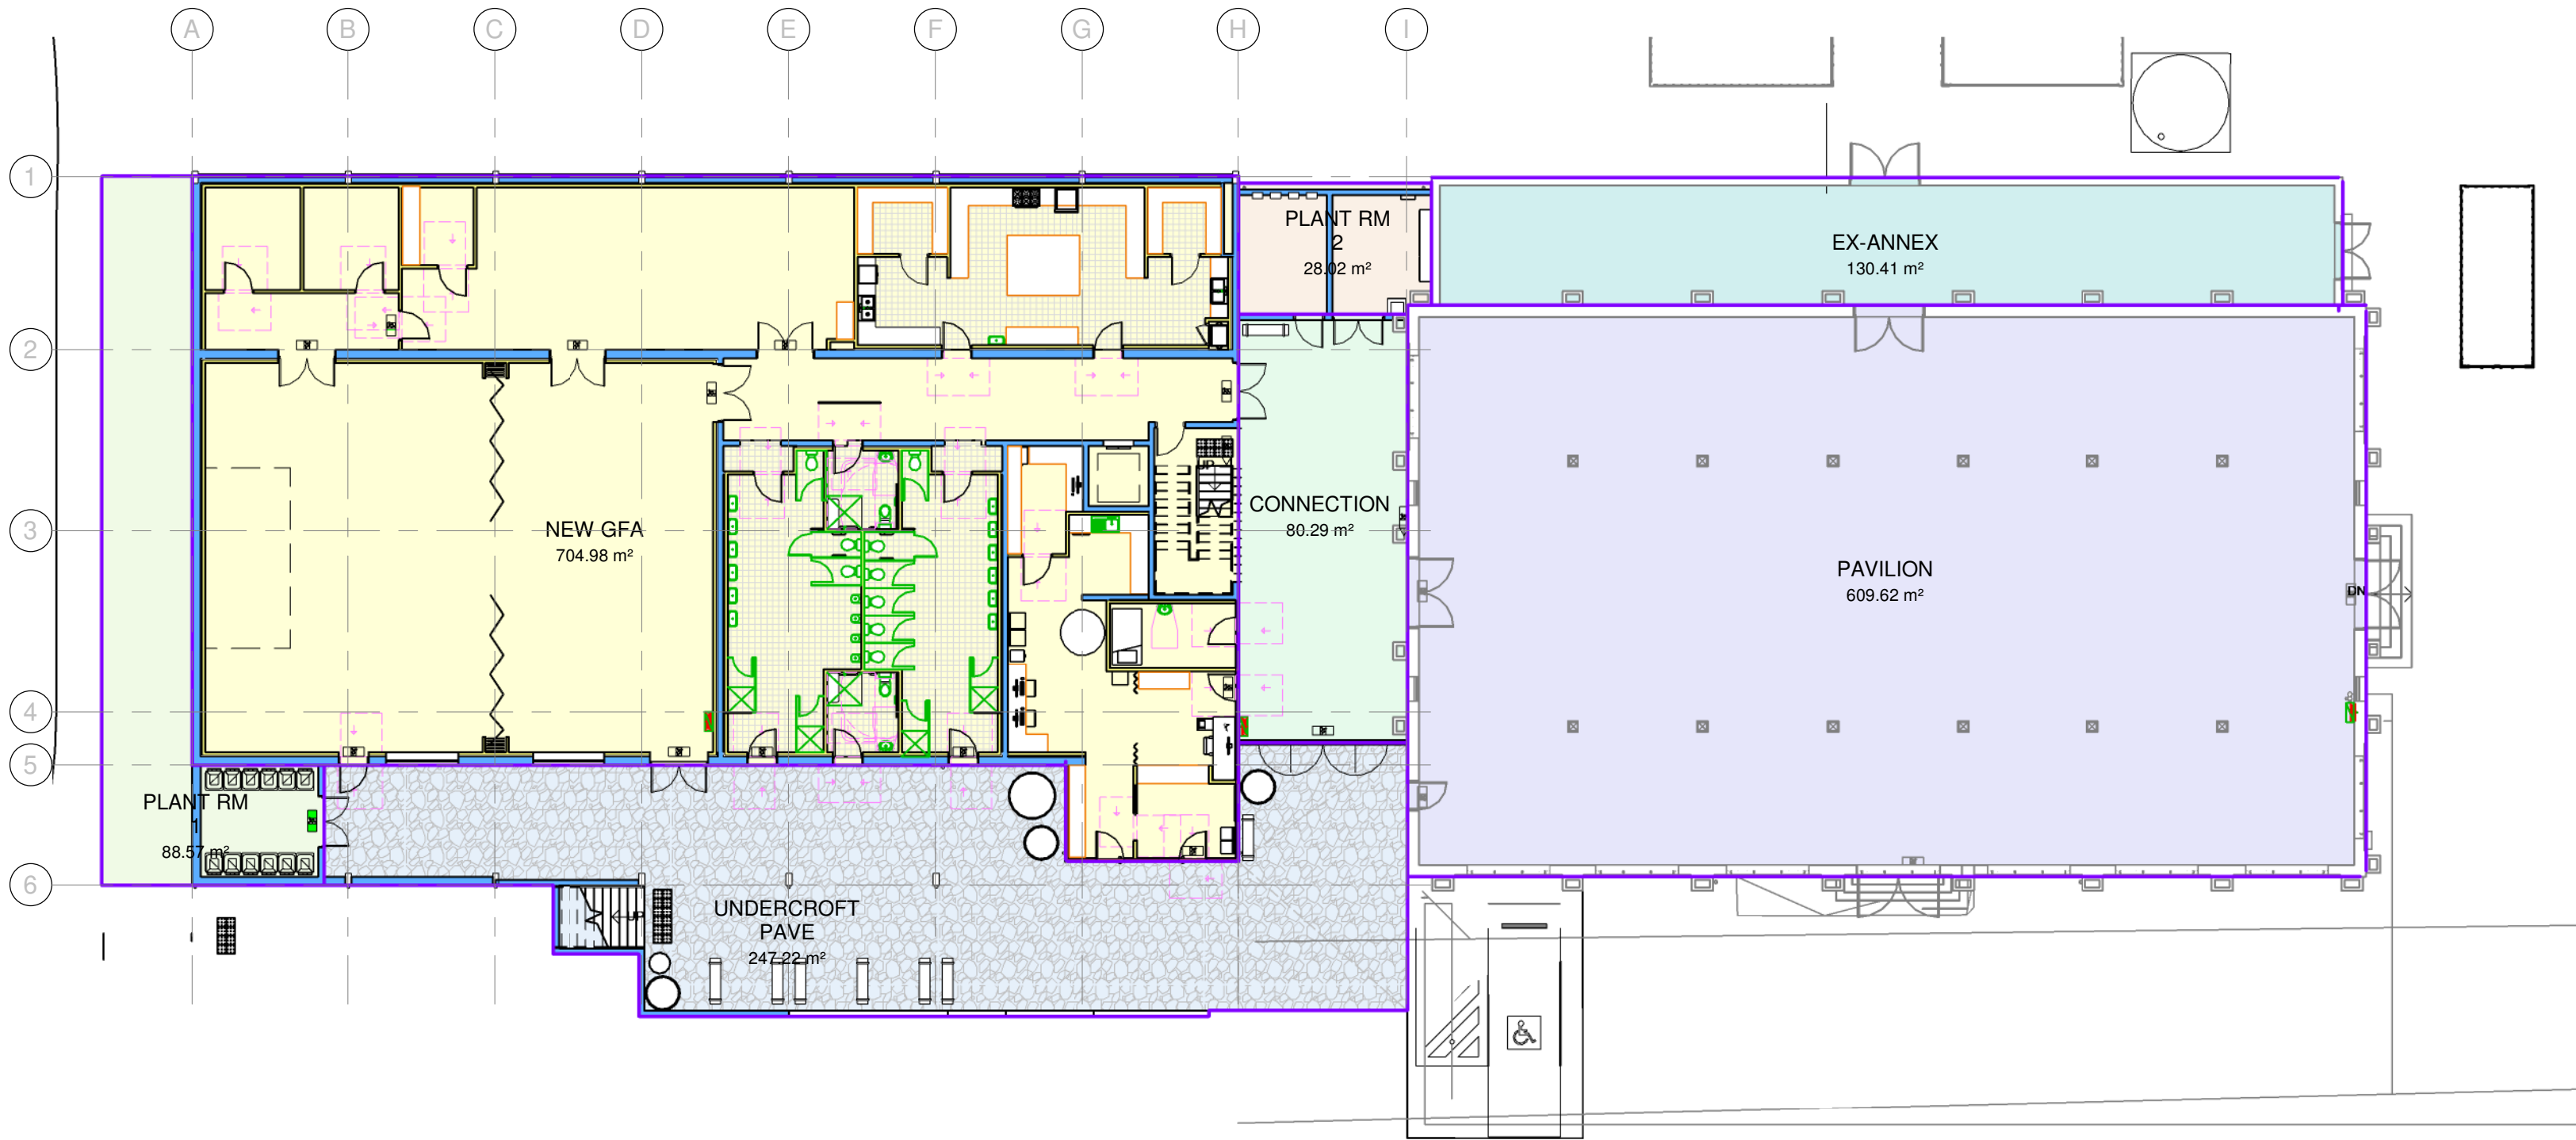

1 : 200

LOWER FLOOR PLAN

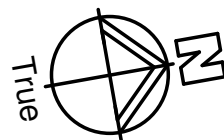

GORDON

BUILDING DESIGN P/L

PO BOX 320 BEGA 2550

200A CARP ST, BEGA

+61 2 6492 1723

office@gordondrafting.com.au

bdag

BUILDING DESIGNERS

ASSOCIATION OF AUSTRALIA

A1

SCALE AS SHOWN

A3

TWICE SCALE

0m

4m

8m

SCALE 1:200 @ A1

DA APPROVALS 20221206

G.F.A. PLAN.

Rev. 03

12/20

DWG NO. 4351

Design & Drawn by: S.L.G.

SHEET A-601

Windows Schedule

Level	Mark	Family	Type	Height	Width	Glass Type	Comments
FFL1	1.1	ASW 3-2	21.24	2030	2410		
FFL1	1.2	ASW 3-2	21.24	2030	2410		
FFL1	1.3	Double Hung	07.12	670	1187		Curved Head
3							
FFL2	2.1	ASW 2-1	09.21	900	2170		
FFL2	2.2	ASW 2-1	09.21	900	2170		
FFL2	2.3	ASW 2-1	09.21	900	2170		
FFL2	2.5	Louvre window - LFL	06.30	648	3000		
FFL2	2.6	Louvre window - LFL	06.30	648	3000		
FFL2	2.7	AF 2-1	06.09	600	850		
FFL2	2.8	Louvre window - LFL	06.30	648	3000		
FFL2	2.9	Louvre window - LFL	06.30	648	3000		
FFL2	2.10	ASW 2-1	12.18	1200	1810		
FFL2	2.11	AF 2-1	06.09	600	850		
FFL2	2.12	AF 2-1	06.09	600	850		
FFL2	2.16	Shop Front 4Pane	12.36	1200	3600		
FFL2	2.17	AF 2-1	06.09	600	850		
FFL2	2.18	AF 2-1	06.09	600	850		
14							
CL2	3.1	Louvre window - LFL	06.30	648	3000		
CL2	3.2	Louvre window - LFL	06.30	648	3000		
CL2	3.3	Louvre window - LFL	06.30	648	3000		
CL2	3.4	Louvre window - LFL	06.30	648	3000		
CL2	3.5	Louvre window - LFL	06.30	648	3000		
CL2	3.6	Louvre window - LFL	06.30	648	3000		
CL2	3.7	Louvre window - LFL	06.30	648	3000		
CL2	3.8	Louvre window - LFL	06.30	648	3000		
CL2	3.9	Louvre window - LFL	06.30	648	3000		
CL2	3.10	Louvre window - LFL	06.30	648	3000		
CL2	3.11	Louvre window - LFL	06.30	648	3000		
CL2	3.12	Louvre window - LFL	06.30	648	3000		

Grand total: 29

Door Schedule

Mark	Family	Type	Height	Width	Comments
1	Single Flush - Internal w Circulation Spaces	920	2100	920	
2	Single Flush - Internal w Circulation Spaces	920	2100	920	
3	Curtain_wall_storefront_Dbl_16713	Store Front Double Door	2380	2150	
4	Single Flush - Internal w Circulation Spaces	920	2100	920	
5	Single Flush - Internal w Circulation Spaces	920	2100	920	
6	Double Flush - Internal	920	2100	920	
7	Double Flush - External	2 x 920	2100	1922	
8	Single Flush - Internal w Circulation Spaces	920	2100	920	
9	Single Flush - Internal w Circulation Spaces	920	2100	920	
10	Double Flush - Internal	920	2100	920	
11	Single Flush - Internal	920	2040	920	
12	Single Flush - Internal	920	2040	920	
13	Lift - Centre door	10 Person 800kg load			
14	Double Flush - Internal	920	2100	920	
15	Single Flush - Internal w Circulation Spaces	920	2100	920	
16	Single Flush - Internal w Circulation Spaces	920	2100	920	
17	Double Flush - Internal	920	2100	920	
18	Double Flush - Internal	920	2100	920	
19	Single Flush - Internal	920	2040	920	
20	Single Flush - Internal w Circulation Spaces	920	2100	920	
21	Cavity Sliding - Single w Circulation spaces	920	2100	920	
22	Double Flush - Internal	920	2100	920	
23	Double Flush - Internal	920	2100	920	
24	Double Flush - Internal	920	2100	920	
25	Double Flush - Internal	920	2100	920	
26	Single Flush - Internal w Circulation Spaces	920	2100	920	
27	Single Flush - Internal w Circulation Spaces	920	2100	920	
28	Single Flush - Internal w Circulation Spaces	920	2100	920	
29	Single Flush - Internal w Circulation Spaces	920	2100	920	
30	Double Flush - Internal	820	2100	820	
31	Single Flush - Internal w Circulation Spaces	920	2100	920	
32	Single Flush - Internal w Circulation Spaces	920	2100	920	
33	Arched head	Original 1905 door type	2040	920	
34	Single Flush - Internal w Circulation Spaces	920	2100	920	
35	Single Flush - Internal w Circulation Spaces	920	2100	920	
36	Single Flush - Internal w Circulation Spaces	920	2100	920	
37	Arched head	Original 1905 door type	2040	920	
38	Double Flush - Internal	920	2100	920	
39	Single Flush - Internal w Circulation Spaces	920	2100	920	
40	Double Flush - Internal	920	2100	920	
41	Double Flush - Internal	820	2100	820	
42	Single Flush - Internal	920	2040	920	
43	Double Flush - Internal	820	2100	820	
44	Single Flush - Internal w Circulation Spaces	920	2100	920	
45	Single Flush - Internal	920	2040	920	
46	Single Flush - Internal w Circulation Spaces	920	2100	920	
47	Single Flush - Internal Part Open	620	2040	620	
48	Single Flush - Internal Part Open	620	2040	620	
49	Single Flush - Internal Part Open	620	2040	620	
50	Curtain_wall_storefront_Dbl_16713	Store Front Double Door	2100	1760	
51	Curtain_wall_storefront_Dbl_16713	Store Front Double Door	2100	1760	
52	Curtain_wall_storefront_Dbl_16713	Store Front Double Door	2100	1760	
53	Curtain_wall_storefront_Dbl_16713	Store Front Double Door	2100	1760	
54	DOOR_concertina	DWGE-015	2100		
55	DOOR_concertina	DWGE-015	2100		
L1	Lift - Centre door	10 Person 800kg load			

Grand total: 56

Room Schedule

Level	Name	Department	Occupancy	Perimeter	Area	Volume	Conditioned	Comments
FFL1	LIFT	ACCESS	SERVICES	8 m	4.0 m²	35.21 m³	N	
FFL1	COMMS RM	SERVICES	SERVICES	10 m	6.2 m²	22.88 m³	N	
FFL1	PLANT RM 1	SERVICES	SERVICES	14 m	11.7 m²	44.89 m³	N	
FFL1	ELECTRICAL DIST RM	SERVICES	SERVICES	16 m	12.7 m²	48.95 m³	N	FIRE RATED
FFL1	STAIR	ACCESS	SERVICES	16 m	14.5 m²	57.31 m³	Y	
FFL1	WASTE RM	SERVICES	SERVICES	15 m	14.5 m²	53.24 m³	Y	
FFL1	SERVICES			79 m	63.6 m²	262.48 m³		
FFL1	PTY	FOOD SERVICE	INT	9 m	5.5 m²	13.30 m³	N	
FFL1	A.W.C	AMENITY	INT	10 m	6.2 m²	22.80 m³	N	
FFL1	A.W.C	AMENITY	INT	10 m	6.3 m²	15.38 m³	Y	
FFL1	COOL RM	FOOD SERVICE	INT	10 m	6.7 m²	24.46 m³	N	
FFL1	STORE	STORE	INT	12 m	8.3 m²	30.31 m³	Y	
FFL1	FIRST AID	AMENITY	INT	13 m	9.2 m²	21.41 m³	Y	
FFL1	RECEPTION	OFFICE	INT	13 m	9.6 m²	46.41 m³	Y	
FFL1	DRESS RM	STORE	INT	13 m	10.9 m²	39.89 m³	Y	
FFL1	DRESS RM	STORE	INT	13 m	10.9 m²	38.81 m³	Y	
FFL1	HALLWAY	ACCESS	INT	17 m	12.1 m²	43.16 m³	Y	
FFL1	M.W.C	AMENITY	INT	34 m	38.1 m²	139.99 m³	Y	
FFL1	F.W.C	AMENITY	INT	34 m	38.1 m²	140.01 m³	Y	
FFL1	HALL	ACCESS	INT	39 m	44.5 m²	163.28 m³	Y	
FFL1	OFFICE	OFFICE	INT	45 m	48.0 m²	199.29 m³	Y	
FFL1	KITN	FOOD SERVICE	INT	38 m	50.7 m²	185.85 m³	Y	
FFL1	STORE	STORE	INT	41 m	74.9 m²	274.57 m³	N	
FFL1	CONNECTION	ACCESS	INT	40 m	77.3 m²	295.83 m³	N	
FFL1	FUNCTION RM 1	FUNCTION RM	INT	64 m	219.7 m²	806.30 m³	Y	
FFL1	INT			456 m	676.8 m²	2501.05 m³		
FFL1	ANNEX	STORE	EXIST	68 m	118.0 m²	431.26 m³	N	EXISTING
FFL1	PAVILION	FUNCTION RM	EXIST	99 m	569.3 m²	4203.58 m³	N	EXISTING
FFL1	EXIST			167 m	657.4 m²	4634.84 m³		
FFL2	STAIR	ACCESS	SERVICES	16 m	14.5 m²	46.31 m³	Y	
FFL2	SERVICES			16 m	14.5 m²	46.31 m³		
FFL2	STORE	STORE	INT	10 m	6.0 m²	21.05 m³	N	
FFL2	A.W.C	AMENITY	INT	13 m	9.9 m²	23.10 m³	Y	
FFL2	PARENT CARER RM	AMENITY	INT	13 m	10.5 m²	34.40 m³	Y	
FFL2	TICKET OFFICE	OFFICE	INT	16 m	14.3 m²	46.41 m³	Y	
FFL2	M.W.C	AMENITY	INT	23 m	28.7 m²	93.90 m³	Y	
FFL2	F.W.C	AMENITY	INT	23 m	28.7 m²	93.86 m³	Y	
FFL2	STORE RM	STORE	INT	33 m	45.9 m²	158.62 m³	N	
FFL2	HALLWAY	ACCESS	INT	64 m	56.2 m²	200.40 m³	Y	
FFL2	FUNCTION ROOM 2	FUNCTION RM	INT	96 m	397.1 m²	2119.06 m³	Y	
FFL2	INT			291 m	597.3 m²	2790.81 m³		
FFL2	PATRON ENTRY	ACCESS	EXTERNAL	55 m	70.6 m²	221.33 m³	N	
FFL2	VERANDAH	ACCESS	EXTERNAL	58 m	98.6 m²	316.65 m³	N	
FFL2	EXTERNAL			113 m	169.2 m²	537.97 m³		
FFL2	Grand total			1122 m	2208.8 m²	10773.45 m³		

Roof Schedule

Type	Area
Colour Bond Metal - low pitch	105.4 m²
Colour Bond Metal - Rafter 140	6.4 m²
Colour Bond Metal - STEEL PURLIN 150	873.2 m²
Custom Orb - Gal Metal - Rrafters	69.2 m²

Ceiling Schedule


Type	Area
600 x 1200mm grid	708.3 m²
Batten/Ceiling 50mm	685.6 m²

Wall Schedule

Type	Area
EXT 110 10FC 90TF 10PB	102.7 m²
EXT 120 20WB 90TF 10PB	133.4 m²
EXT 120 20WB 90TF 10PB poultry pav	58.6 m²
EXT 190 190CBL	737.2 m²
EXT 290 290CBL	98.8 m²
EXT COL COVER	20.5 m²
INT 90 10PB 70TF 10PB	6.0 m²
INT 110 10PB 90TF 10PB	592.6 m²
INT 110 10TRANS 90AIR 10TRANS	29.8 m²
INT 150 10PB 90TF 50AG	713.1 m²
PAR 20TB	42.4 m²
RET 90 90CB	10.2 m²
RET 290 290CBL	356.3 m²
Storefront (CONTINUOUS)	38.9 m²
Storefront (SINGLE RUN)	14.5 m²
vertical timber screen	16.8 m²


Floor Schedule

Type	Area
Floor cover - Polished Concrete	78.7 m²
Floor cover - Tiles	243.7 m²
Concrete 125mm	885.7 m²
Concrete 125mm Patterned	265.8 m²
Concrete 150mm	73.9 m²
Concrete 250 PRECAST	103.2 m²
Concrete 300x400 Precast Planks	627.9 m²

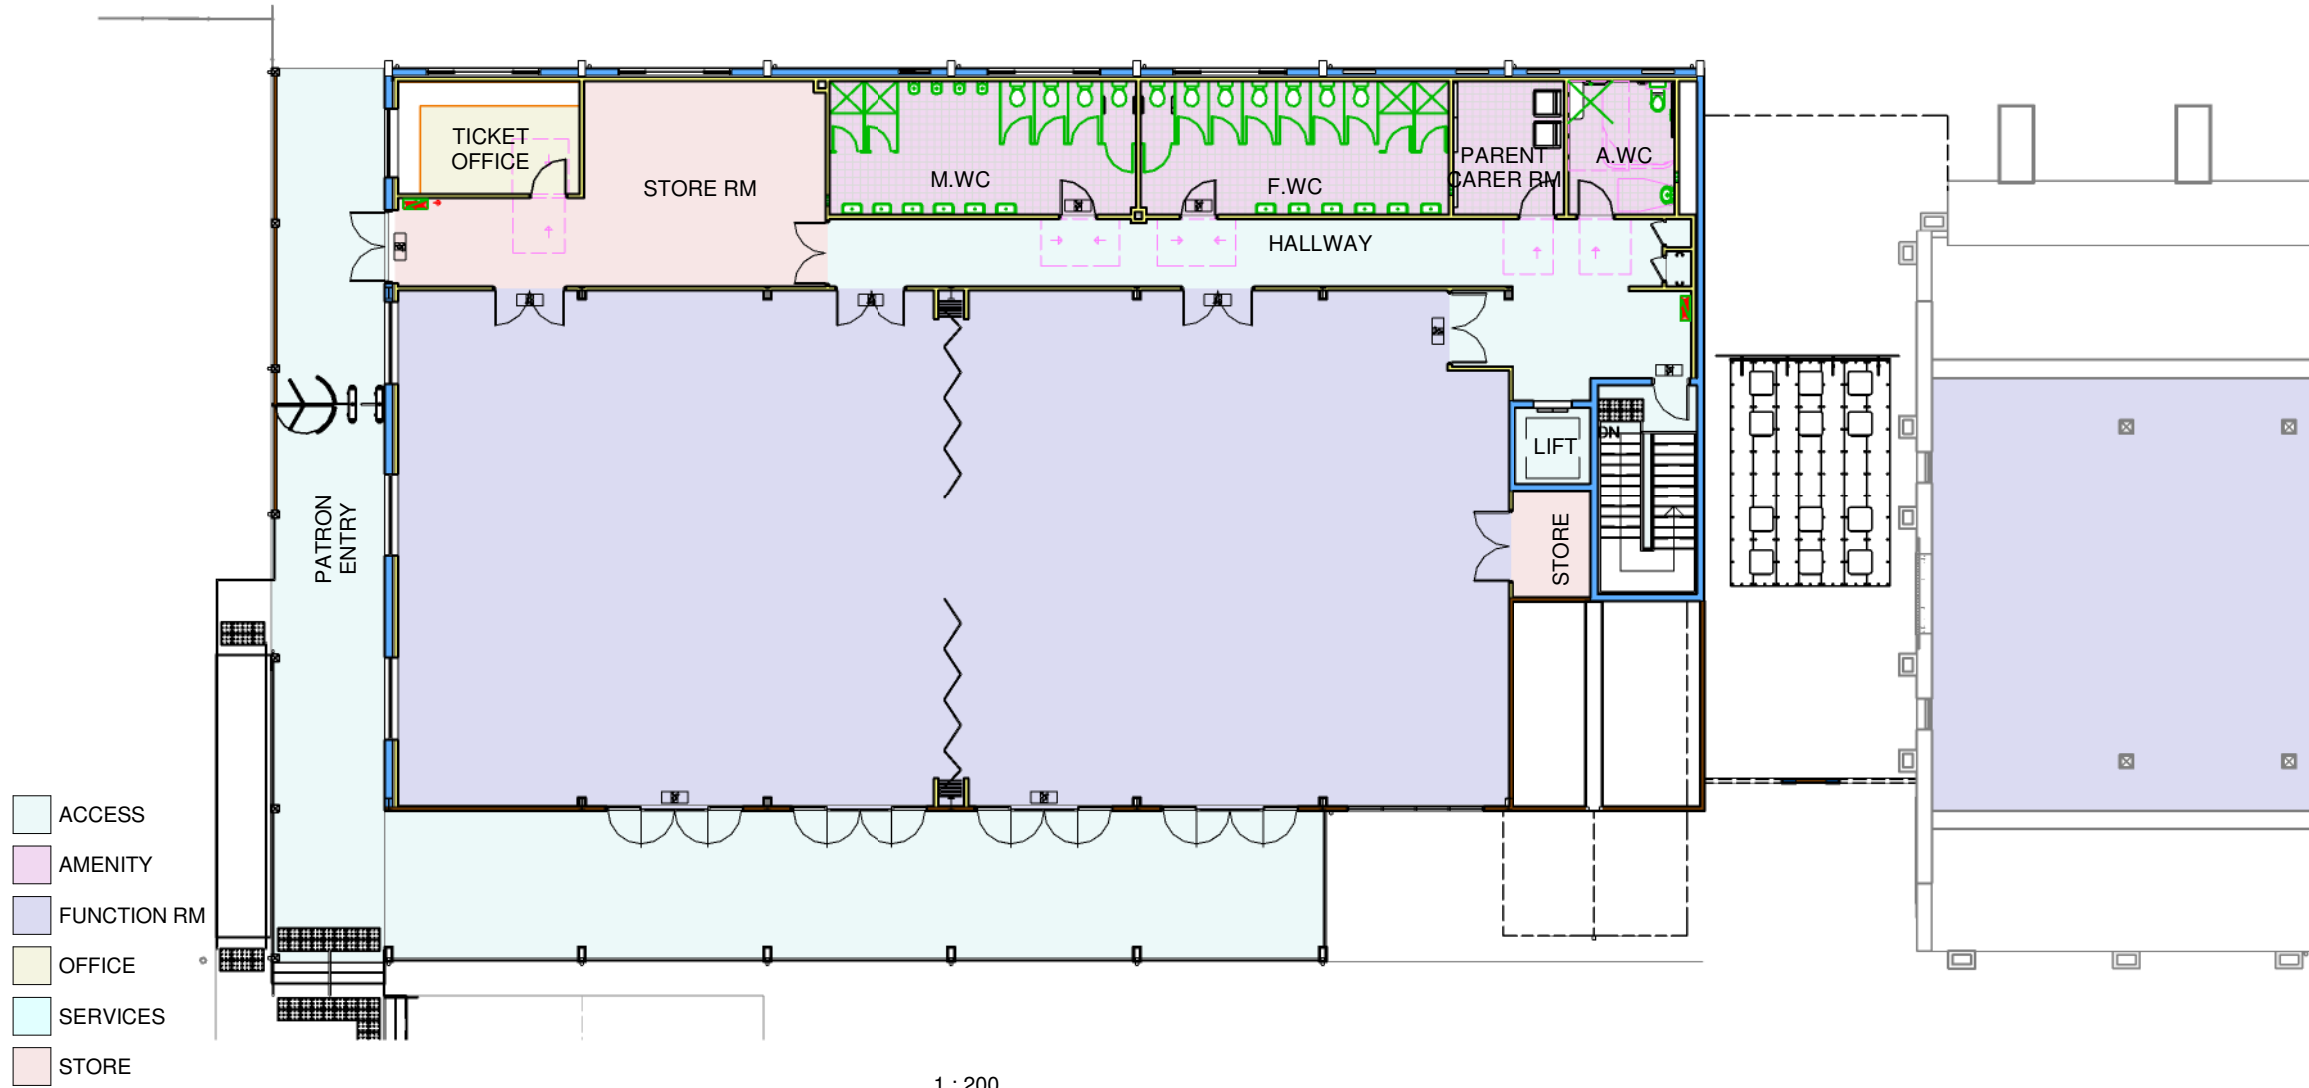

1 : 200

UPPER FLOOR PLAN

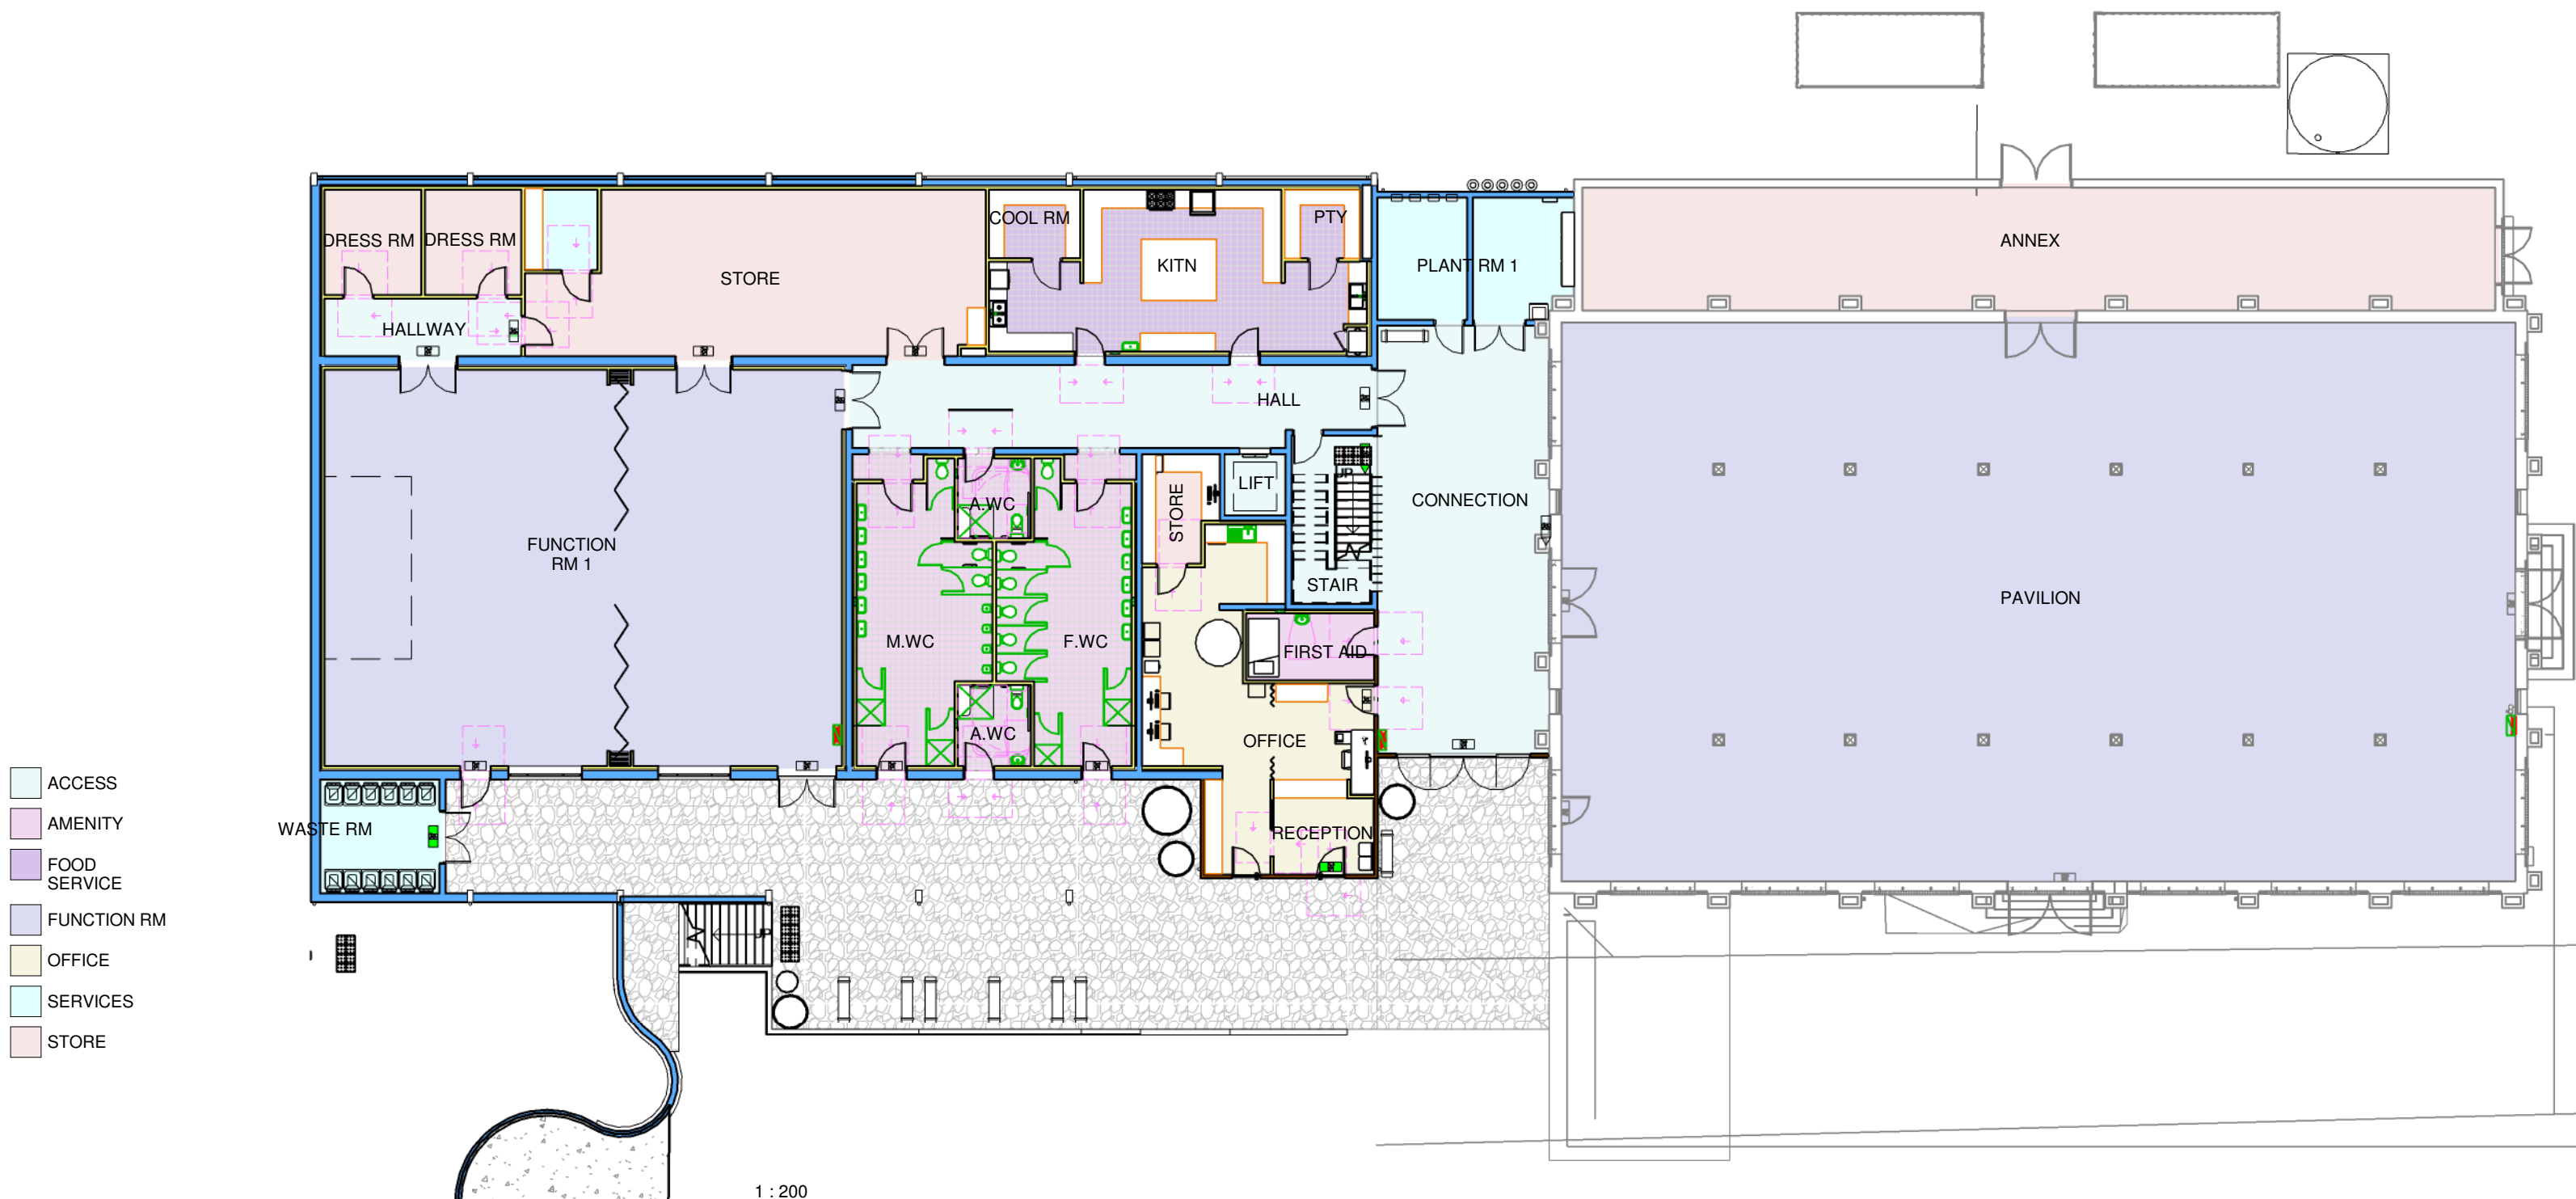


1 : 200


LOWER FLOOR PLAN

03	DA SUBMISSION	06/12/22	GBD	DL
02	DRAFT DA	09/11/22	SLG	DL
01	PRELIMS			
Rev.	Description	Date	Issued	To

Revisions

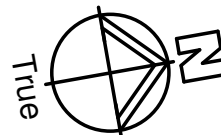


03	DA SUBMISSION	06/12/22	GBD	DL
02	DRAFT DA	09/11/22	SLG	DL
01	PRELIMS			
Rev.	Description	Date	Issued	To
Revisions				

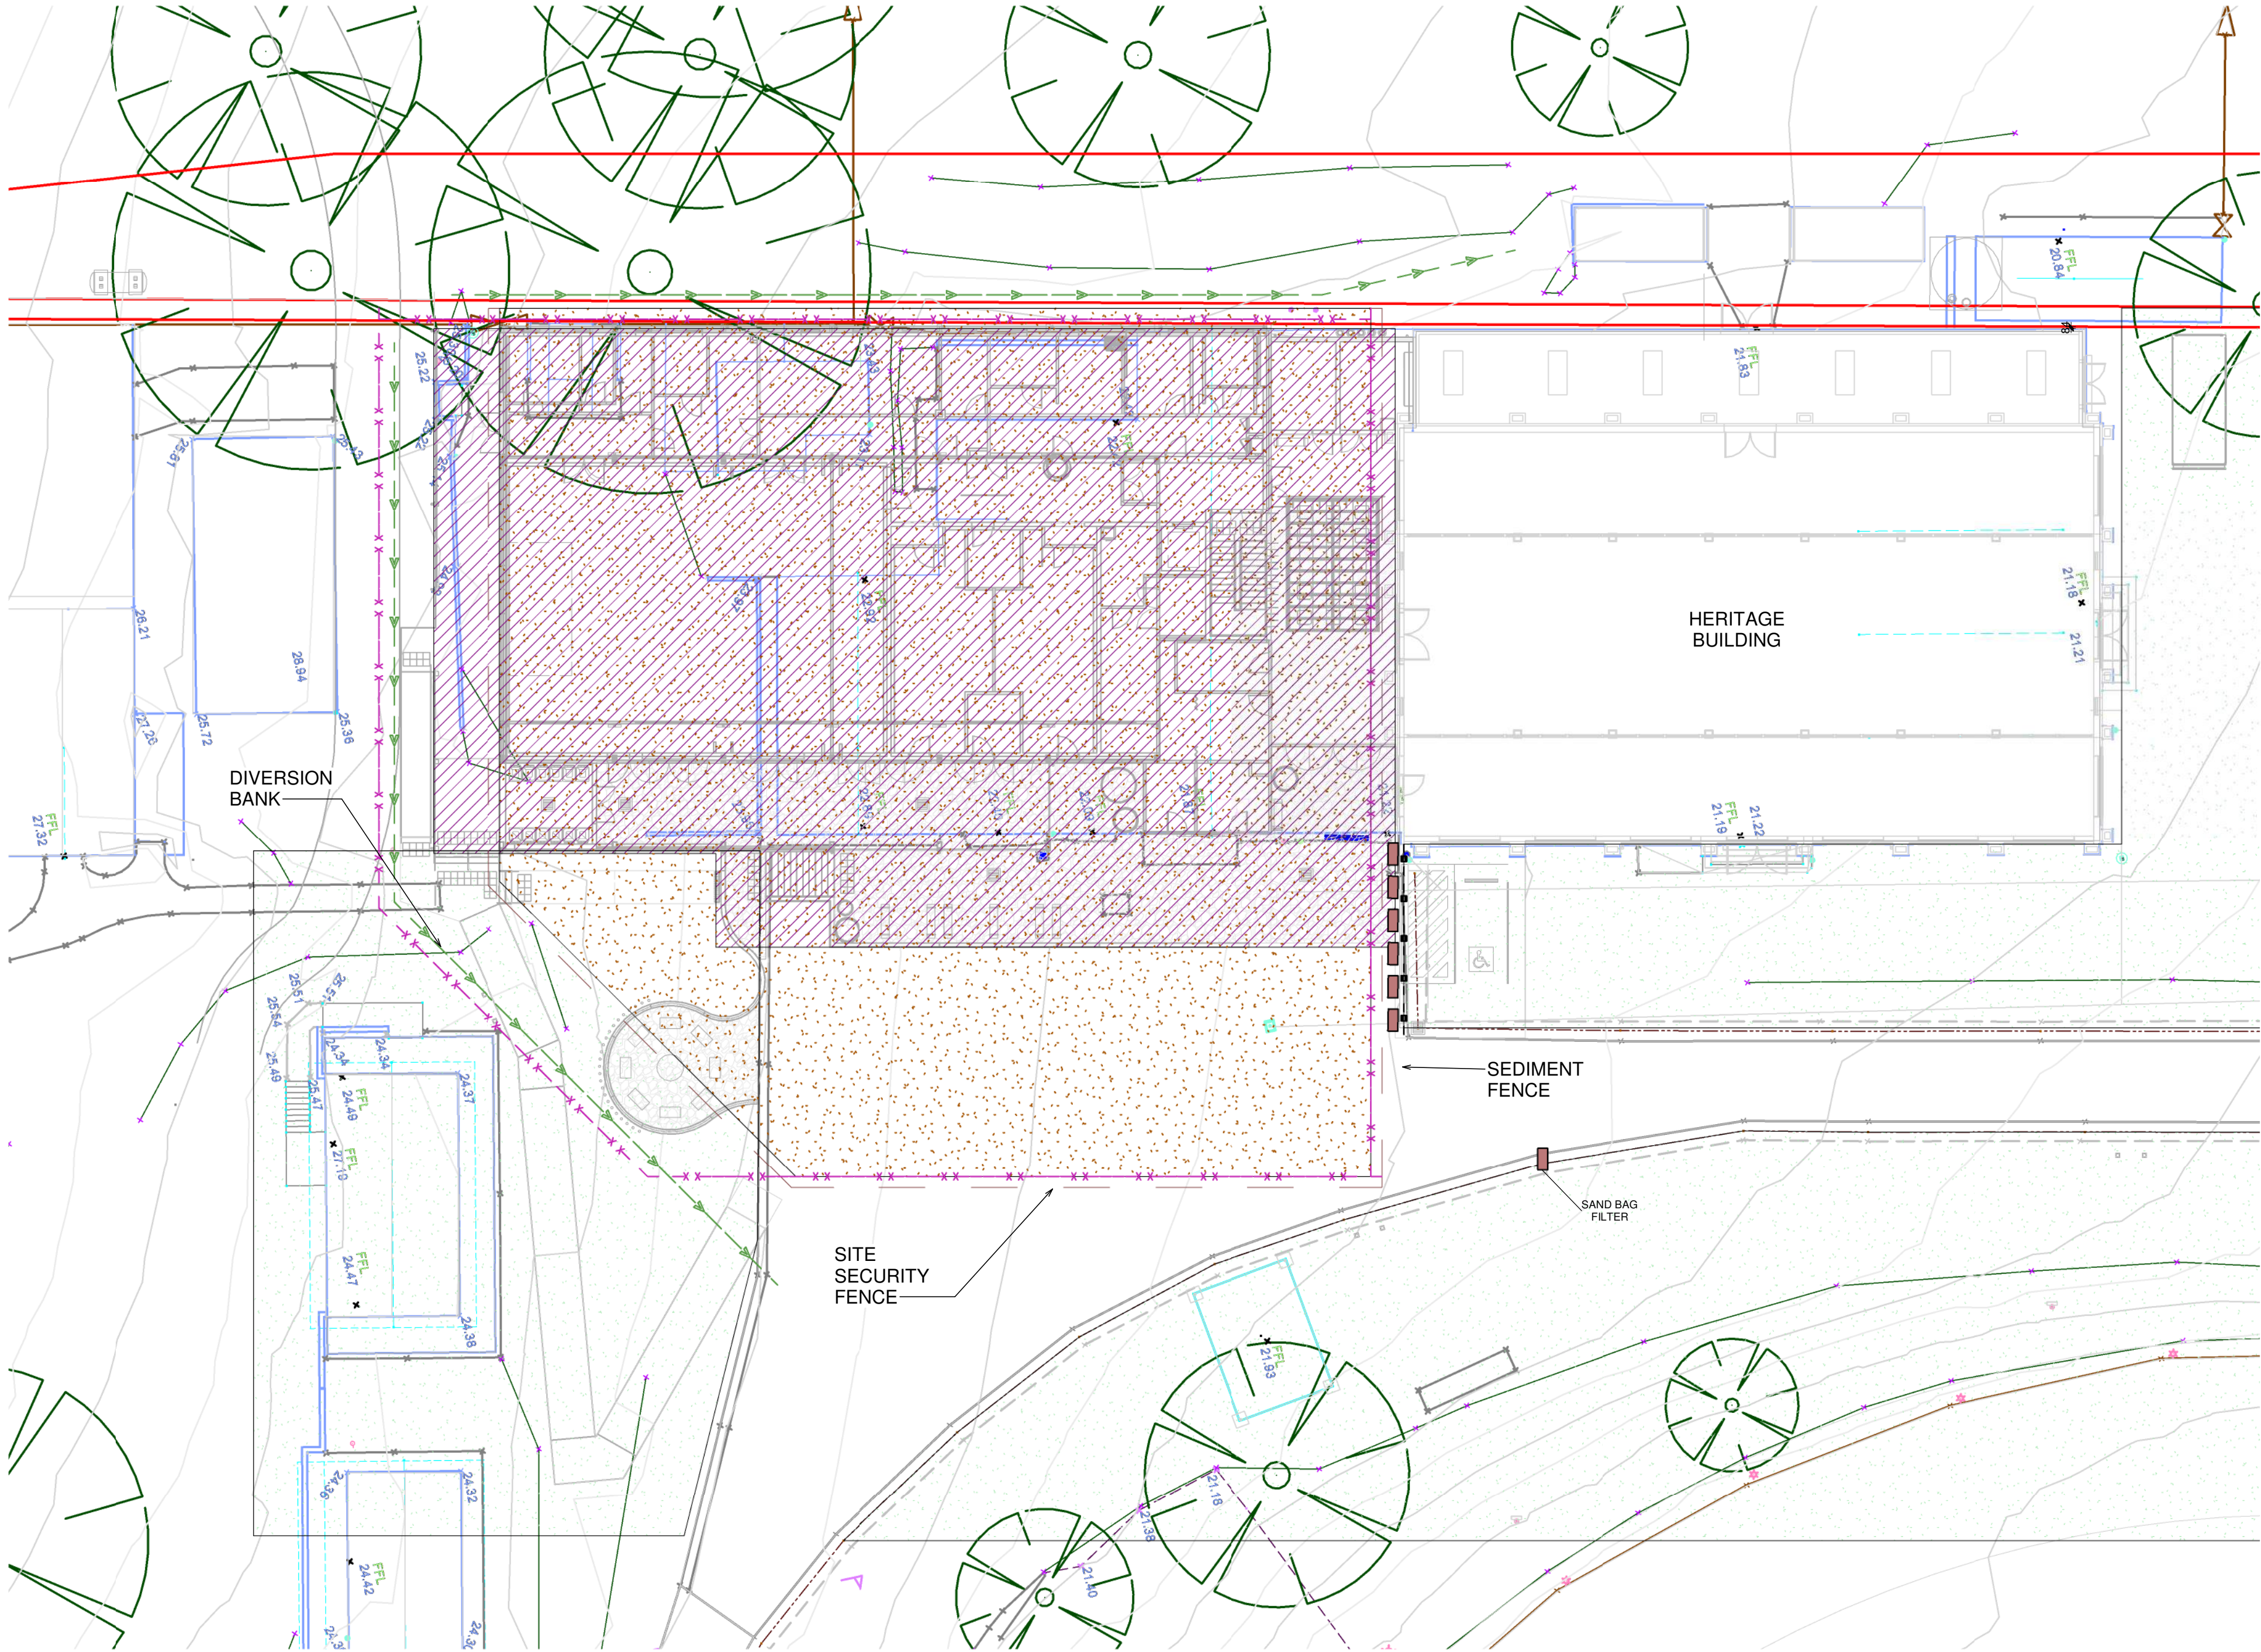

- EXTENT OF CLEARING OR DISTURBANCE (AREA 146502)
- SD 5.8 - DIVERSION CHANNEL & BANK
- SD 6.7 - SEDIMENT FENCE
- BOUNDARY
- SD 6.6 - SAND BAG FILTER / TRAP
- CONTOUR
- EXISTING VEGETATION
- BUILDING SITE
- SD 5.7 - OVERSIZE GRAVEL DRIVEWAY ACCESS

LEGEND

SEDIMENT & EROSION CONTROL

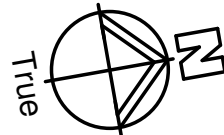

GORDON BUILDING DESIGN P/L
PO BOX 320 BEGA 2550
200A CARP ST, BEGA
+61 2 6492 1723
office@gordondrafting.com.au
bdag BUILDING DESIGNERS
ASSOCIATION OF AUSTRALIA

A1 SCALE AS SHOWN / A3 TWICE SCALE
0m 4m 8m
SCALE 1:200 @ A1
DA APPROVALS 20221206

SEDIMENT & EROSION CONTROL
12/20
Design & Drawn by: S.L.G.

DWG NO. 4351
SHEET A-603

Rev. 03

03	DA SUBMISSION	06/12/22	GBD	DL
Rev.	Description	Date	Issued	To
Revisions				



GORDON

PO BOX 320 BEGA 2550

200A CARP ST, BEGA

+61 2 6492 1723

office@gordondrafting.com.au

bdac

BUILDING DESIGNERS

ASSOCIATION OF AUSTRALIA

BUILDING DESIGN P/L

A1
SCALE AS SHOWN

/

A3
TWICE SCALE

DA APPROVALS 20221206

VIEW FROM NORTHEAST

Rev.
03

12/20

DWG NO.

4351

Design & Drawn by: S.L.G

SHEET

A-901

03	DA SUBMISSION	06/12/22	GBD	DL
Rev.	Description	Date	Issued	To
Revisions				



GORDON

BUILDING DESIGN P/L

PO BOX 320 BEGA 2550

200A CARP ST, BEGA

+61 2 6492 1723

office@gordondrafting.com.au

bdaa

BUILDING DESIGNERS

ASSOCIATION OF AUSTRALIA

A1

SCALE AS SHOWN

/

A3

TWICE SCALE

DA APPROVALS 20221206

VIEW FROM NORTHWEST

12/20

Design & Drawn by: S.L.G

DWG NO.

4351

SHEET

A-902

Rev.

03

03	DA SUBMISSION	06/12/22	GBD	DL
Rev.	Description	Date	Issued	To
Revisions				



GORDON
PO BOX 320 BEGA 2550
200A CARP ST, BEGA
+61 2 6492 1723
office@gordondrafting.com.au

BUILDING DESIGNERS
ASSOCIATION OF AUSTRALIA

A1 SCALE AS SHOWN / A3 TWICE SCALE



DA APPROVALS 20221206

VIEW FROM SOUTHEAST

12/20

Design & Drawn by: S.L.G

DWG NO.

4351

SHEET

A-903

Rev.

03

03	DA SUBMISSION	06/12/22	GBD	DL
Rev.	Description	Date	Issued	To
Revisions				



GORDON

PO BOX 320 BEGA 2550

200A CARP ST, BEGA

+61 2 6492 1723

office@gordondrafting.com.au

bdaa

BUILDING DESIGNERS

ASSOCIATION OF AUSTRALIA

BUILDING DESIGN P/L

A1 SCALE AS SHOWN / A3 TWICE SCALE

DA APPROVALS 20221206

VIEW FROM SOUTHWEST

Rev. 03

12/20

DWG NO. 4351

Design & Drawn by: S.L.G


SHEET A-904



03	DA SUBMISSION	06/12/22	GBD	DL
02	DRAFT DA	09/11/22	SLG	DL
01	PRELIMS			
Rev.	Description	Date	Issued	To
Revisions				

DRAFT
PLAN OF
PROPOSED
DEVELOPMENT
OF
BEGA
SHOWGROUND
COMMUNITY
CENTRE
(BLER 0134
BSCC)
AT
LOT 1
DP758076
UPPER ST
BEGA

- Water Fixtures
- Hydrant
 - Stop Valve
 - Manholes
- Water Pipes
- Sewer Gravity Pipes
 - Sewer Junctions Legacy
 - Stormwater Drainage Pits
 - Stormwater Drainage Pipes

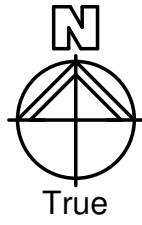

1 : 500
LOCATION PLAN

GENERAL NOTES


- Do not obtain dimensions by scaling
- All owners, builders, sub-contractors and suppliers must verify all dimensions and levels before commencing any work or making any shop drawings.
- These drawings are to be read with all other contract documents and requirements of the relevant Controlling Authority.
- The title boundaries as shown have been determined by plan dimensions only and not by field survey.
- Services shown have been located where possible by field measurement. If not able to be located, services have been plotted from relevant authority records.
- Prior to any demolition, excavation or construction on the site, the relevant authority should be contacted for possible location of underground services and detailed locations of all services.
- Proposed lot boundaries dimensions and areas are subject to survey.
- Building works to be set out by a registered surveyor.

GORDON BUILDING DESIGN P/L
PO BOX 320 BEGA 2550
200A CARP ST, BEGA
+61 2 6492 1723
office@gordondrafting.com.au
bdqa BUILDING DESIGNERS
ASSOCIATION OF AUSTRALIA


A1 SCALE AS SHOWN / A3 TWICE SCALE
0m 10m 20m
SCALE 1:500 @ A1
DA APPROVALS 20221206

LOCATION / SERVICES		Rev.
12/20		03
Design & Drawn by: S.L.G	DWG NO.	4351
	SHEET	AR100

03	DA SUBMISSION	06/12/22	GBD	DL
Rev.	Description	Date	Issued	To
Revisions				

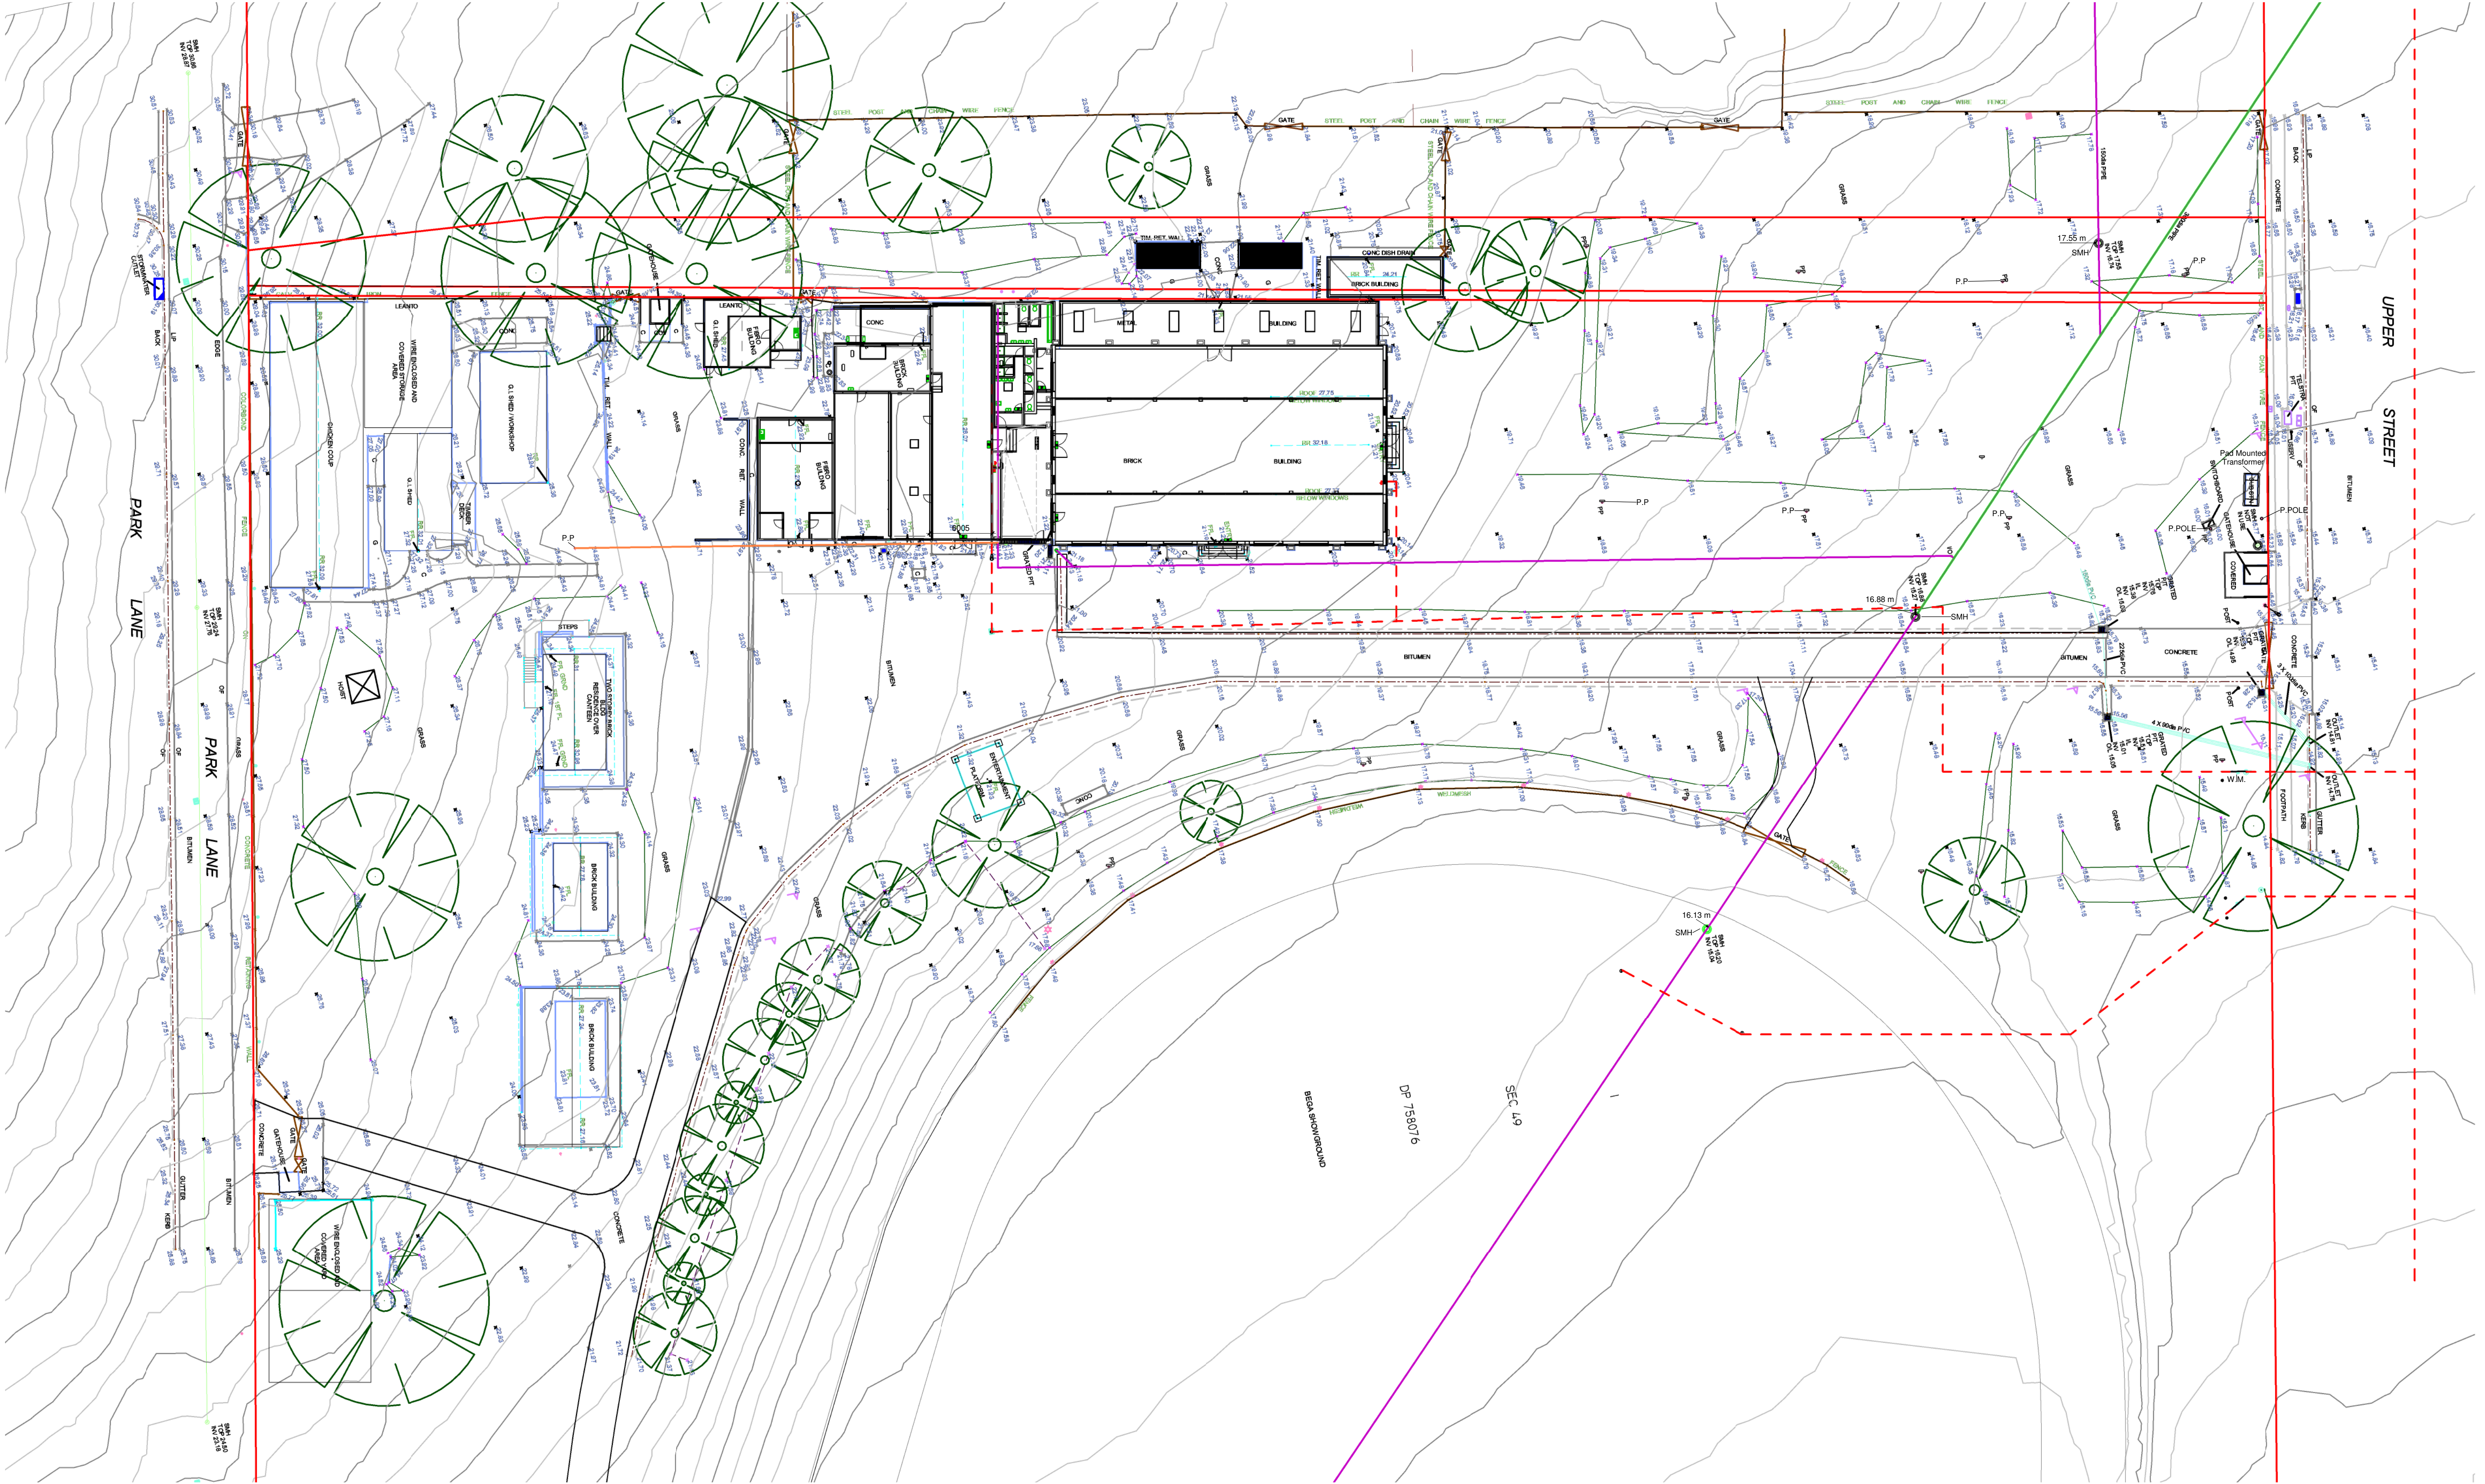

1 : 300
SITE PLAN SURVEY

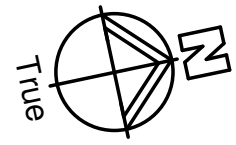

GORDON BUILDING DESIGN P/L
PO BOX 320 BEGA 2550
200A CARP ST, BEGA
+61 2 6492 1723
office@gordondrafting.com.au
bdac BUILDING DESIGNERS
ASSOCIATION OF AUSTRALIA

A1 SCALE: 1:300 / A3 TWICE SCALE
0m 6m 12m
SCALE 1:300 @ A1
DA APPROVALS 20221206


SURVEY		Rev.
12/20		03
Design & Drawn by: S.L.G	DWG NO.	4351
	SHEET	AR101



1:250
SITE PLAN

03	DA SUBMISSION	06/12/22	GBD	DL
Rev.	Description	Date	Issued	To
Revisions				

DRAFT
PLAN OF
PROPOSED
DEVELOPMENT
OF
BEGA
SHOWGROUND
COMMUNITY
CENTRE
(BLER 0134
BSCC)
AT
LOT 1
DP758076
UPPER ST
BEGA

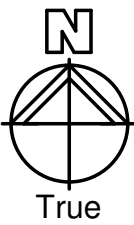

GENERAL NOTES

1. Do not obtain dimensions by scaling
2. All owners, builders, sub-contractors and suppliers must verify all dimensions and levels before commencing any work or making any shop drawings.
3. These drawings are to be read with all other contract documents and requirements of the relevant Controlling Authority.
4. The title boundaries as shown have been determined by plan dimensions only and not by field survey.
5. Services shown have been located where possible by field measurement. If not able to be located, services have been plotted from relevant authority records.
6. Prior to any demolition, excavation or construction on the site, the relevant authority should be contacted for possible location of underground services and detailed locations of all services.
7. Proposed lot boundaries dimensions and areas are subject to survey.
8. Building works to be set out by a registered surveyor.

GORDON BUILDING DESIGN P/L
PO BOX 920 BEGA 2550
200A CARP ST, BEGA
+61 2 6492 1723
office@gordondrafting.com.au
bdqa BUILDING DESIGNERS
ASSOCIATION OF AUSTRALIA

A1 SCALE AS SHOWN / A3 TWICE SCALE
0m 5m 10m
SCALE 1:250 @ A1
DA APPROVALS 20221206

EXISTING SITE PLAN		Rev. 03
12/20	DWG NO.	4351
Design & Drawn by: S.L.G	SHEET	AR102


N:\AS-01-9E-2A\media\COMBINED CLIENTS\BEGA APAH 4351\DRWBEGA SHOWROUND 4351 SITE 20221109.rvt

3
4
5
6

6/12/2022 11:43:48 AM



Rev.	Description	Date	Issued	To
03	DA SUBMISSION	06/12/22	GBD	DL

Revisions

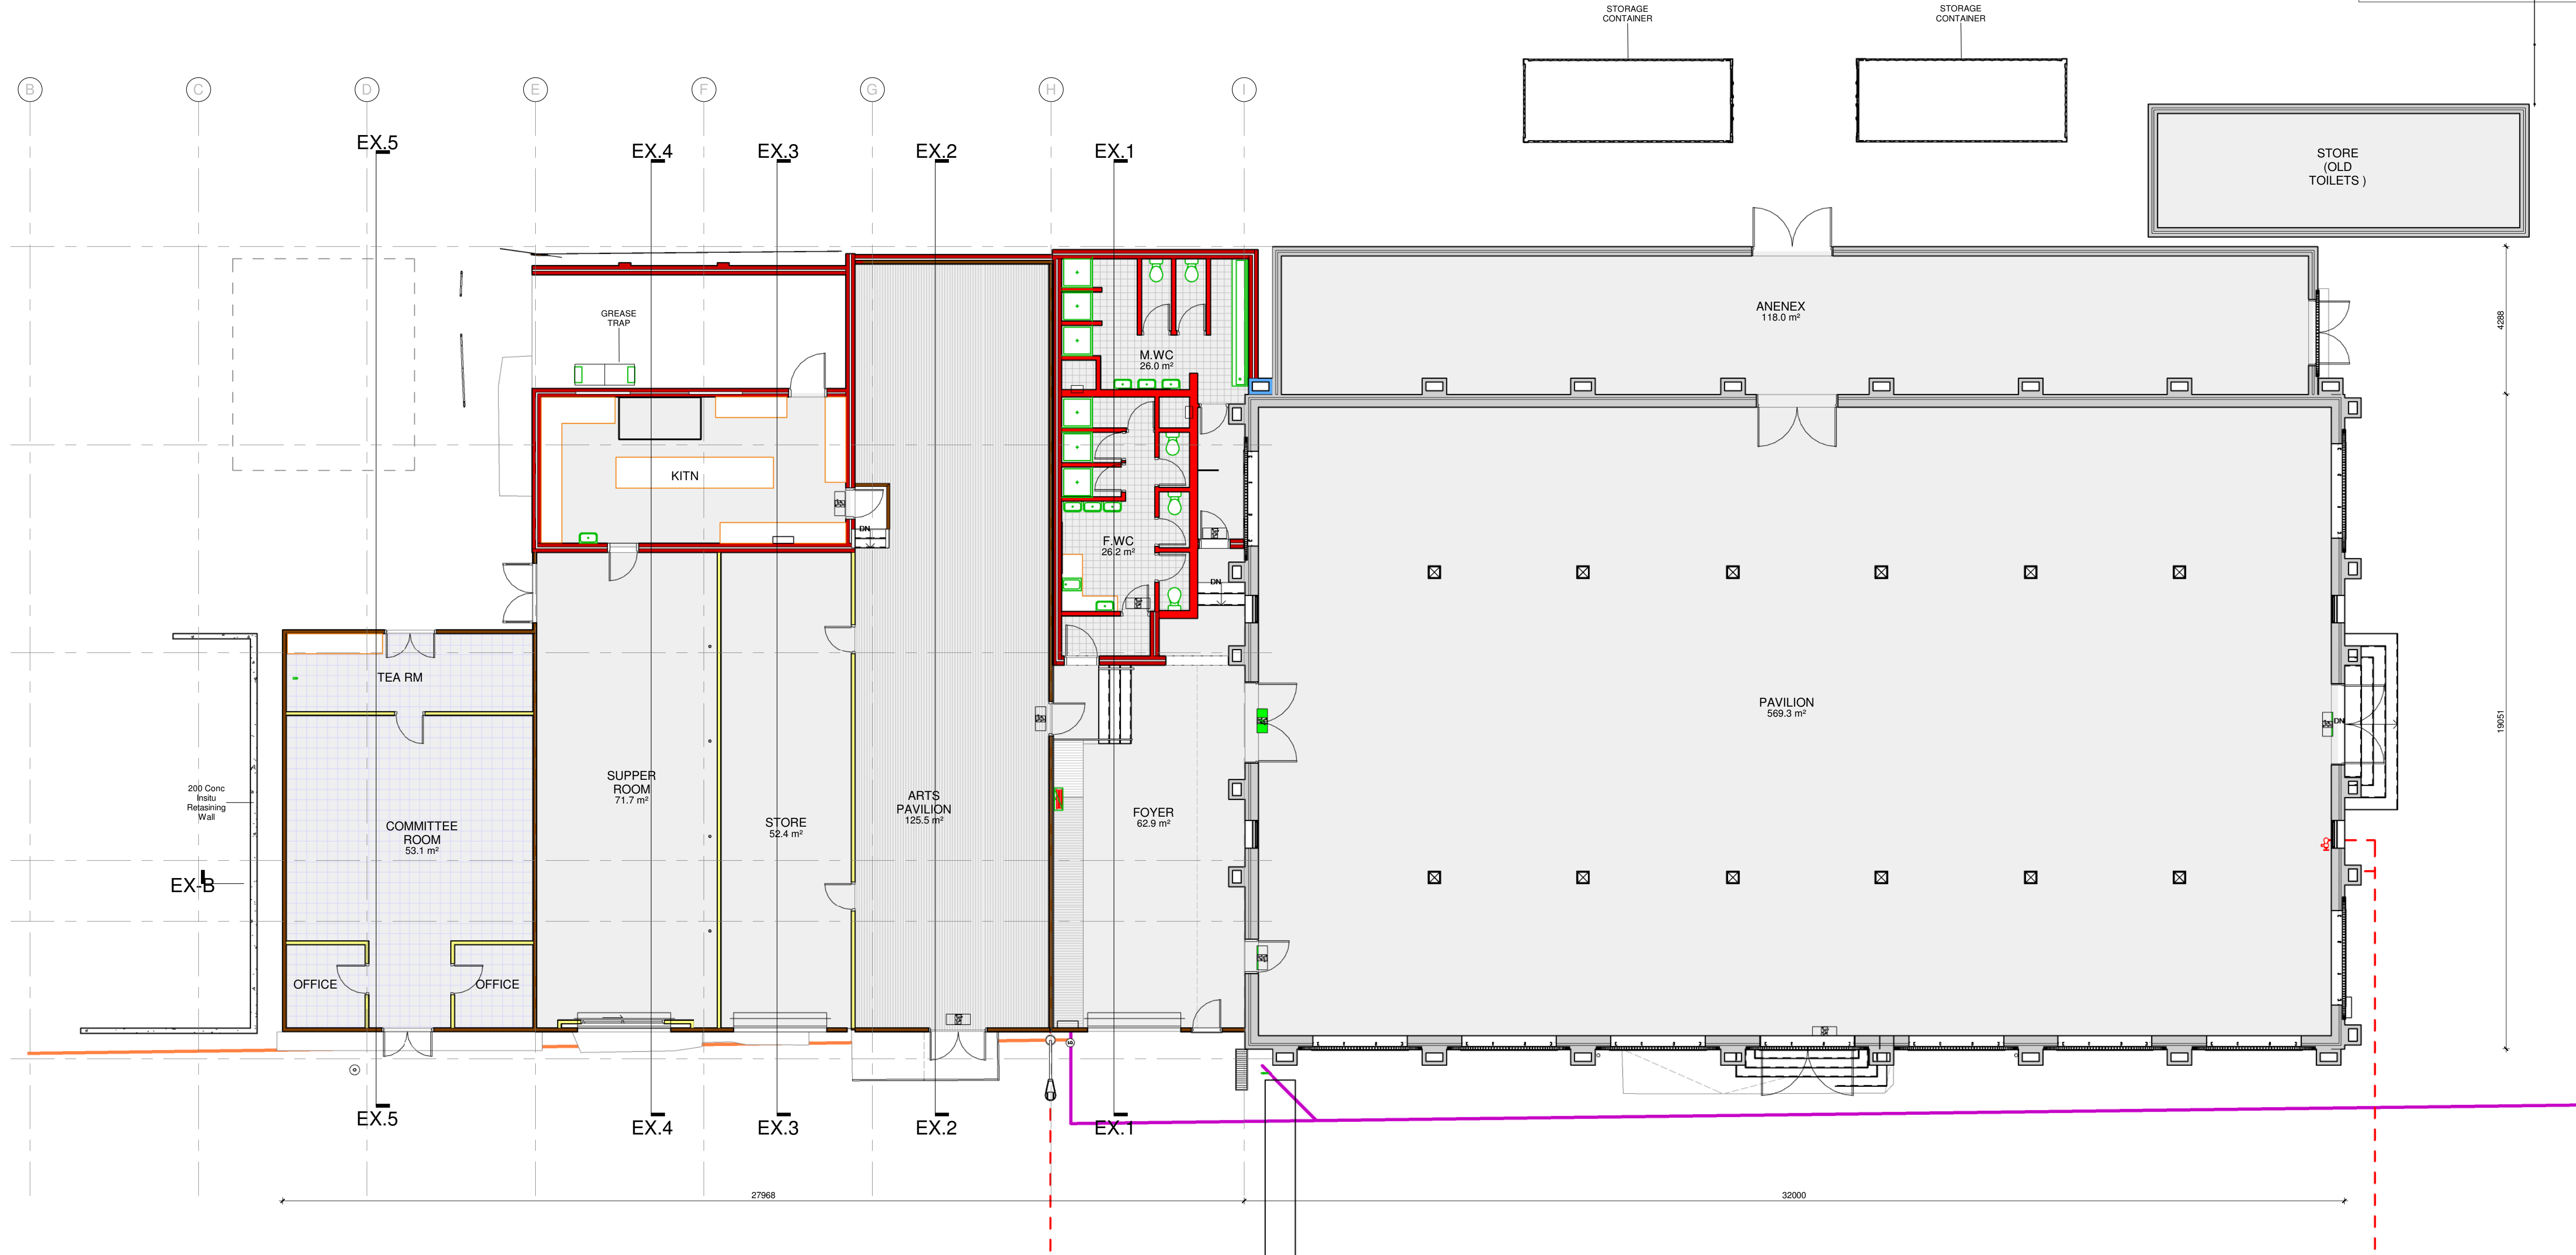

1 : 100
FLOOR PLAN


Ex.Room Schedule				
Name	Area	Level	Comments	
PAVILION	569.3 m ²	FFL1		
ANENEX	118.0 m ²	FFL1		
OLD CARE TAKERS COTTAGE	27.1 m ²	E.FL1.6		
SHED	18.6 m ²	E.FL1.6		
TICKET OFFICE	17.8 m ²	E.FL1.6		
TEA RM	16.4 m ²	E.FL1.5		
OFFICE	5.5 m ²	E.FL1.5		
OFFICE	5.5 m ²	E.FL1.5		
STORE (OLD TOILETS)	35.1 m ²	FFL1		
813.2 m ²				
FOYER	62.9 m ²	E.FFL1.2	demo	
F.WC	26.2 m ²	E.FFL1.2	demo	
M.WC	26.0 m ²	E.FFL1.2	demo	
ARTS PAVILION	125.5 m ²	E.FFL1.2	demo	
COMMITTEE ROOM	53.1 m ²	E.FL1.5	demo	
SUPPER ROOM	71.7 m ²	E.FFL1.4	demo	
STORE	52.4 m ²	E.FFL1.3	demo	
KITN	37.6 m ²	E.FFL1.3	demo	
KITN	37.6 m ²	E.FFL1.4	demo	
Grand total: 18		1306.3 m ²		

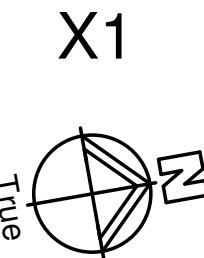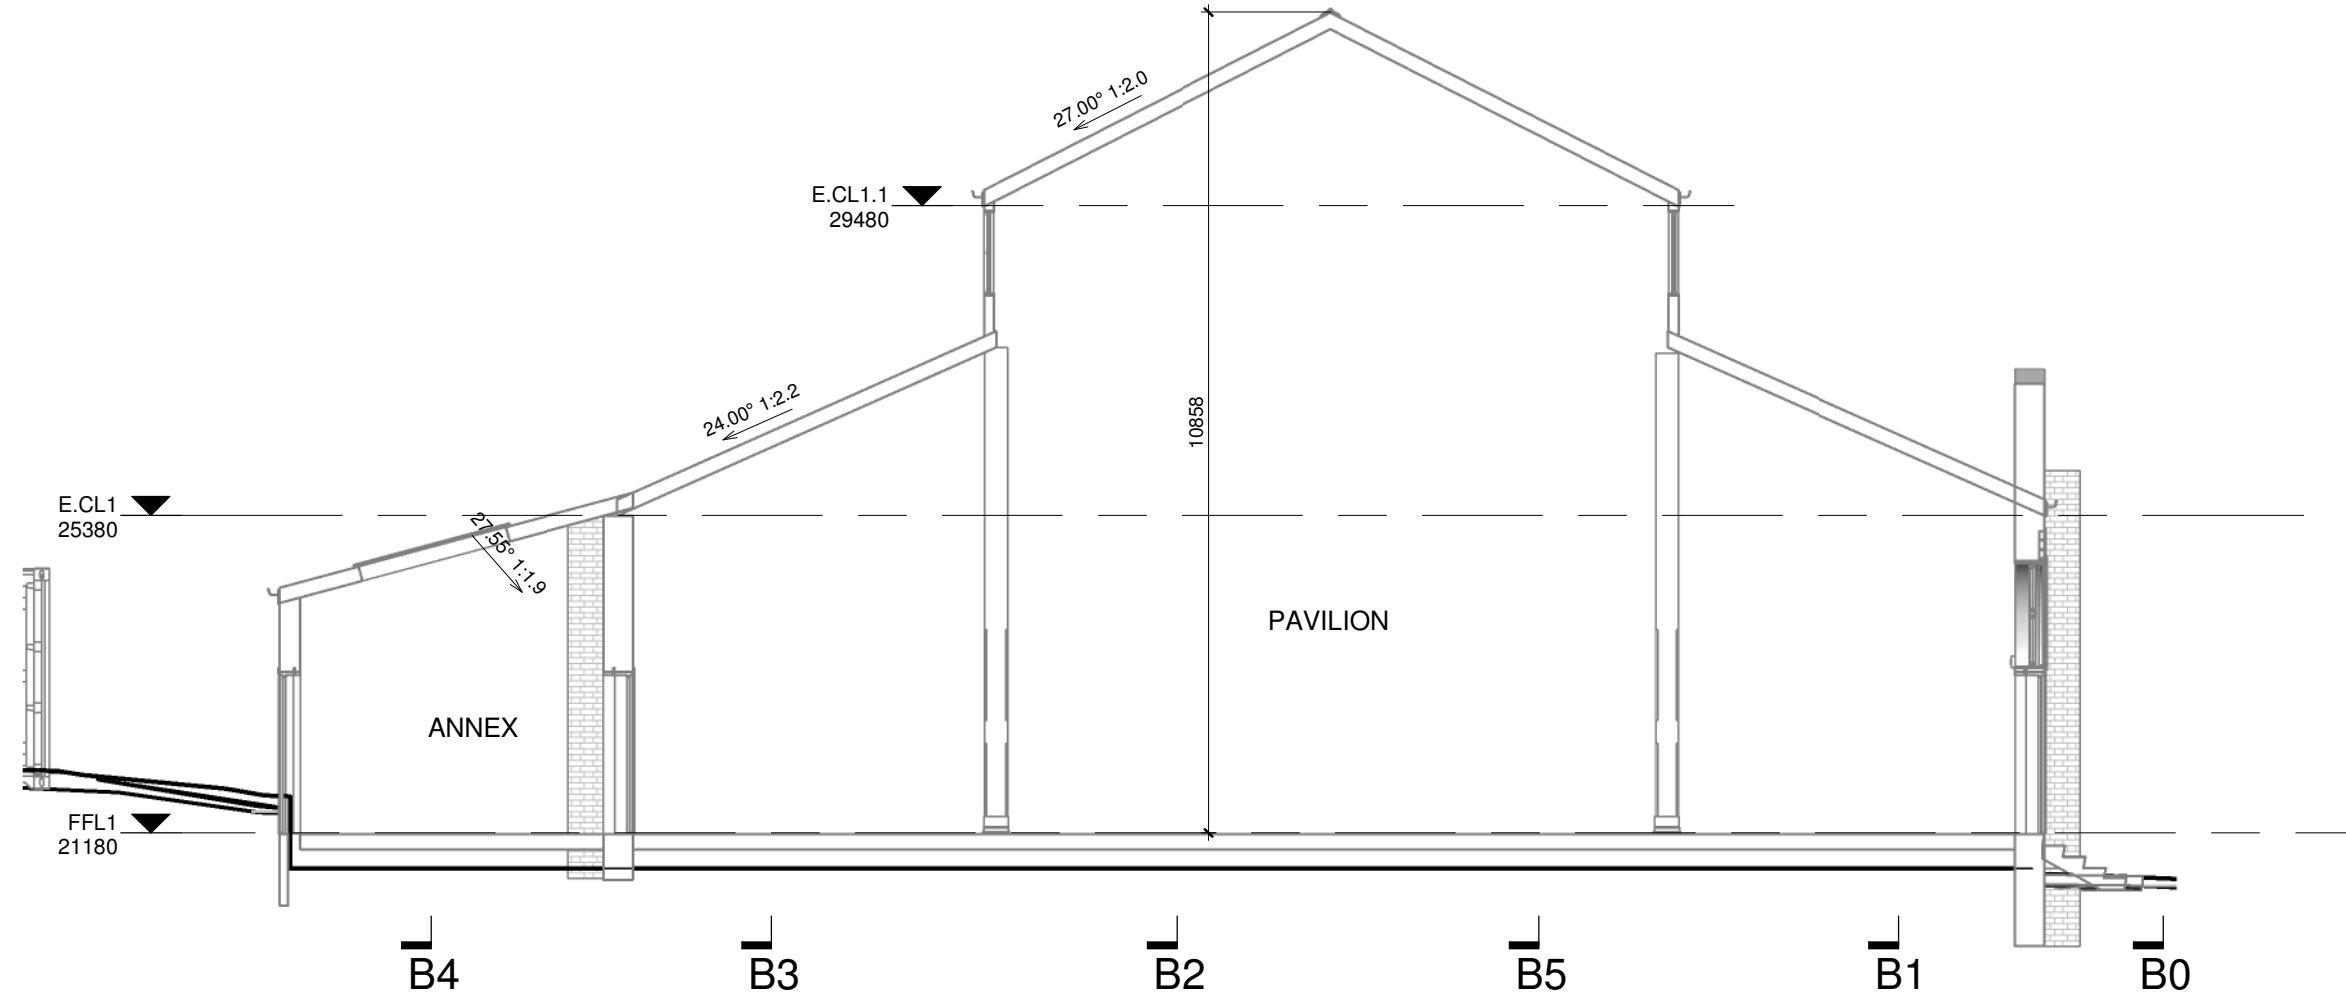

GORDON BUILDING DESIGN P/L
PO BOX 320 BEGA 2550
200A CARP ST, BEGA
+61 2 6492 1723
office@gordondrafting.com.au
bdag BUILDING DESIGNERS
ASSOCIATION OF AUSTRALIA

A1 SCALE AS / A3 TWICE SCALE
0m 2m 4m
SCALE 1:100 @ A1
DA APPROVALS 20221206

EX MAIN BUILDINGS		Rev.
12/20	DWG NO.	03
Design & Drawn by: S.L.G	SHEET	AR111

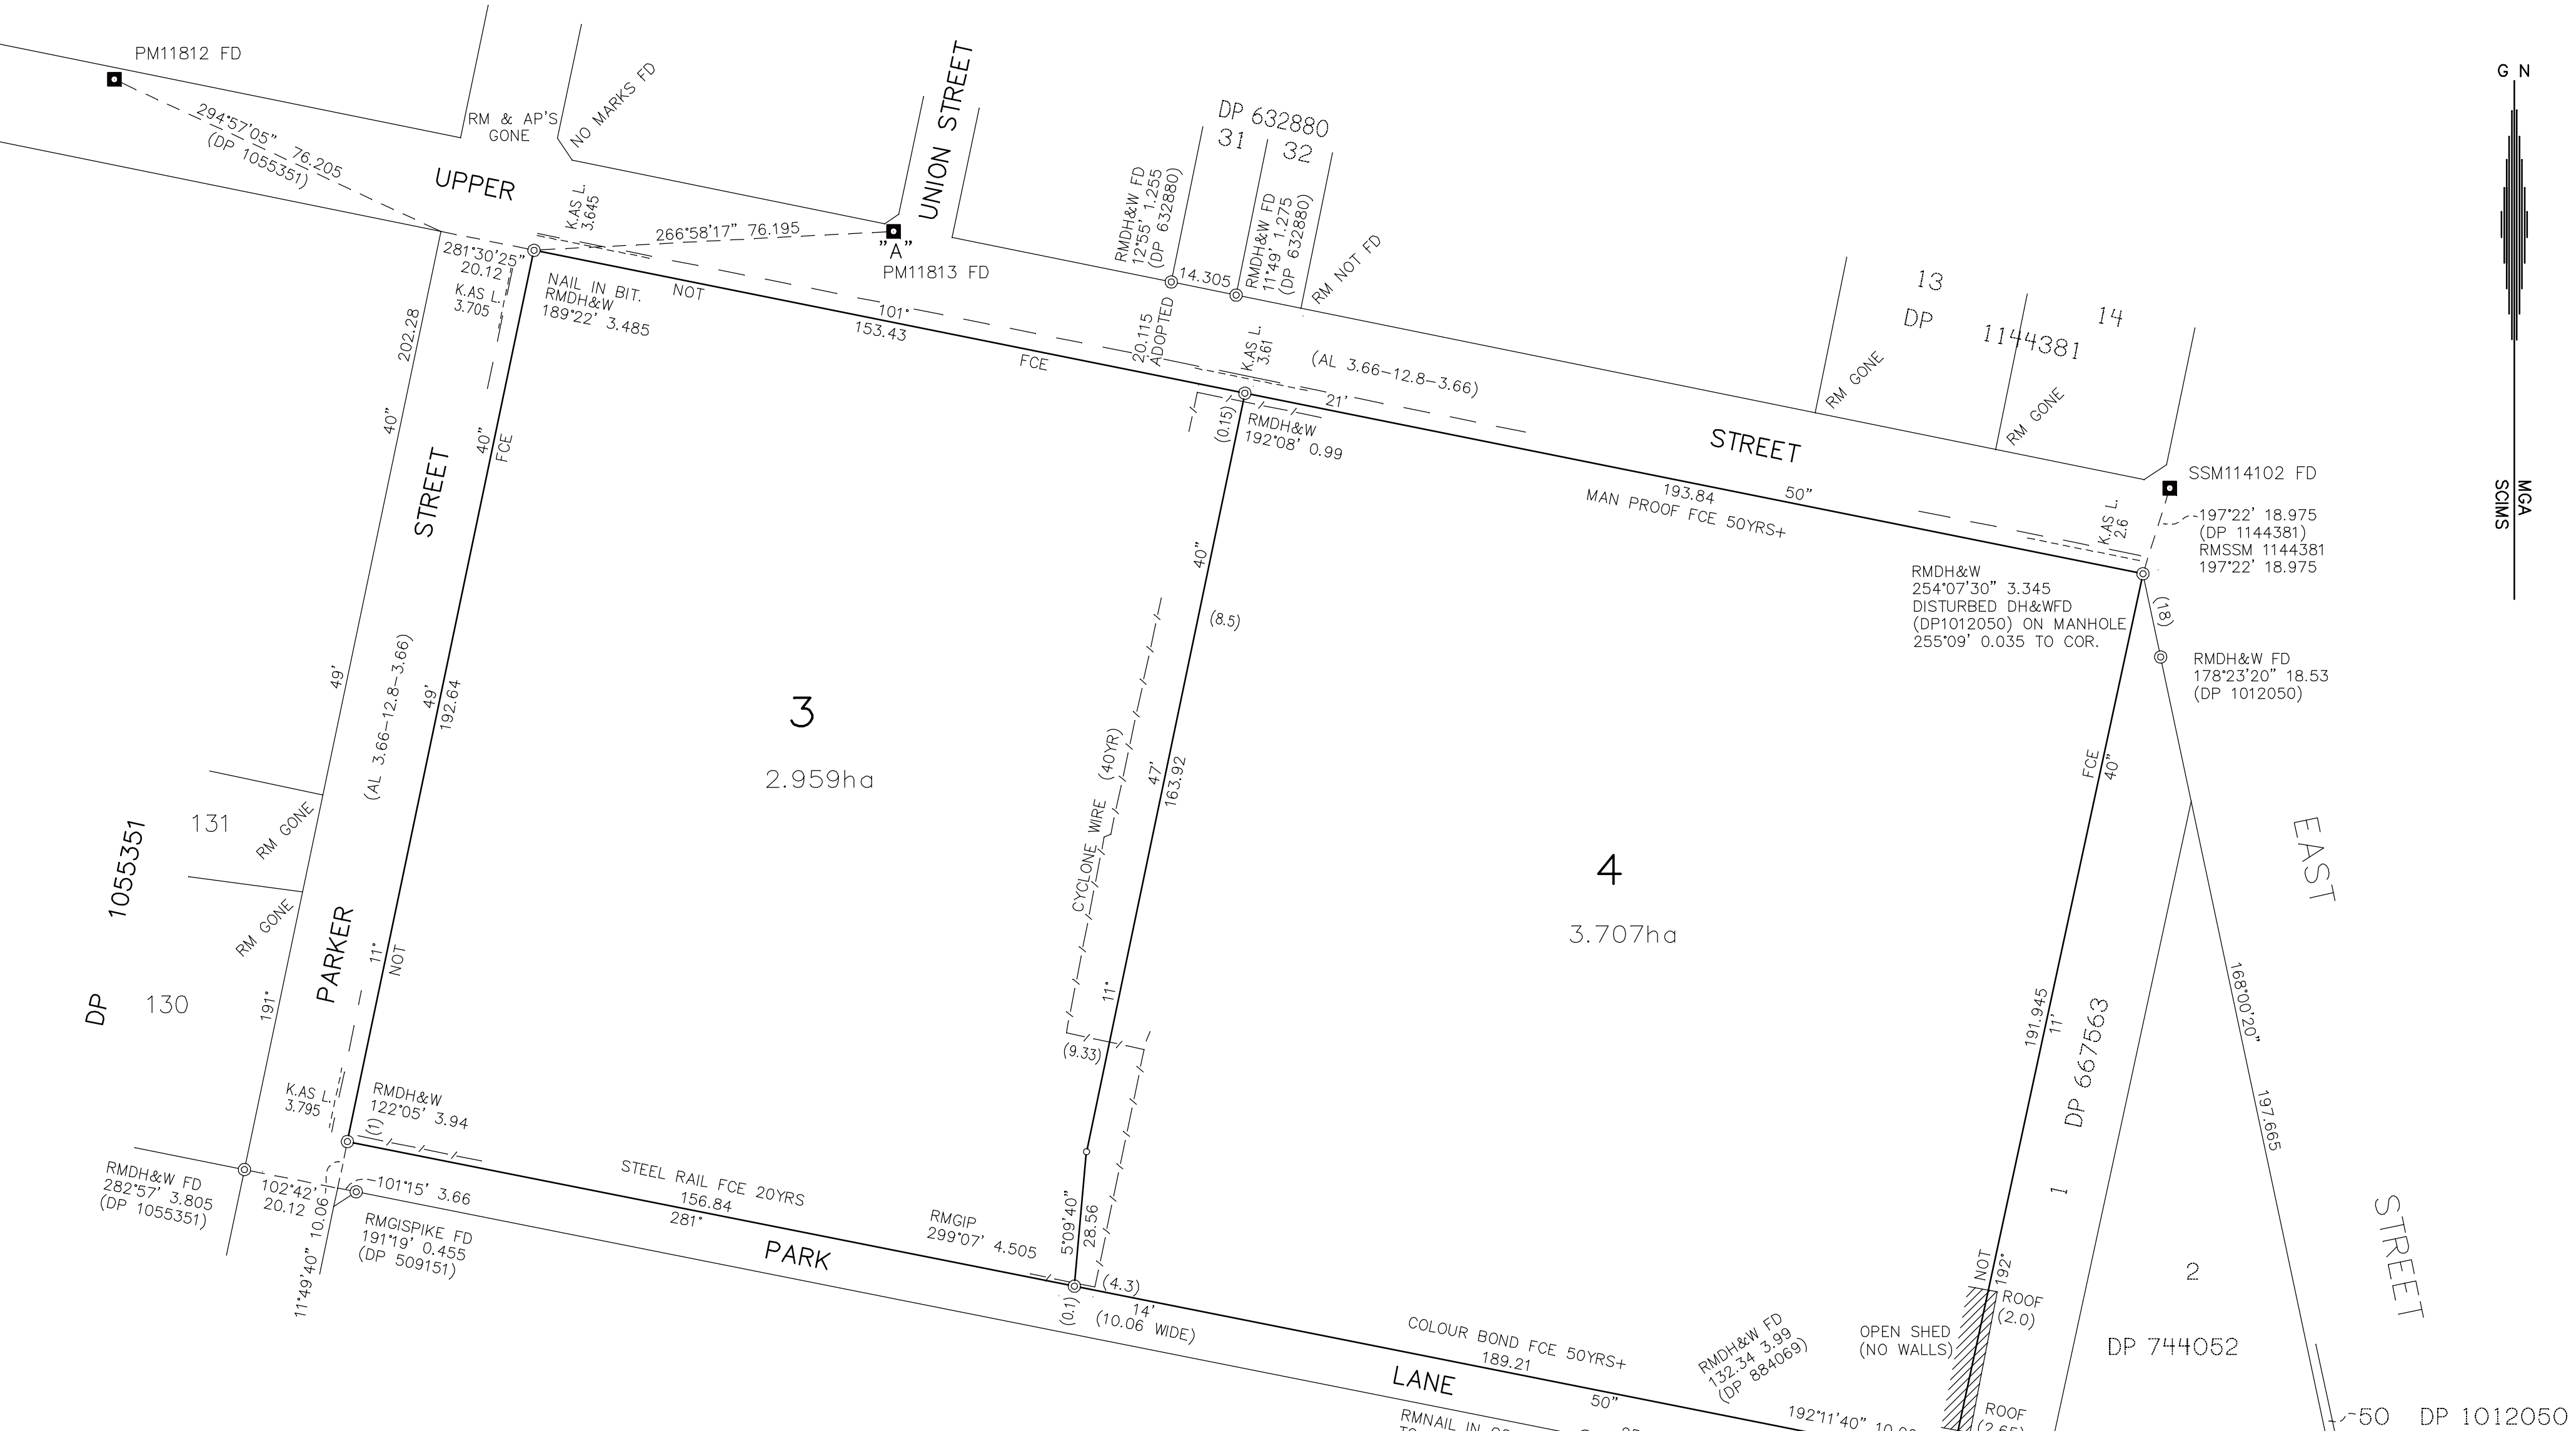

M.G.A. COORDINATES

SURVEYING & SPATIAL INFORMATION REGULATION 2017: CLAUSE 70(2)

MARK	EASTING	NORTHING	CLASS	PU	METHOD	STATE
PM 52866	754547.072	5936785.779	B	0.02	SCIMS	FOUND
PM 11789	754646.945	5936864.108	B	0.02	SCIMS	FOUND
PM 11812	754164.091	5937175.994	B	0.03	SCIMS	FOUND
PM 11813	754329.071	999999999.999	B	0.02	SCIMS	FOUND
SSM 114102	754598.	999999999.999	U		SCIMS	FOUND

SOURCE: — SCIMS 26/09/2022 C.S.F. 1.000394

MGA DATUM: GDA2020
ZONE: 55

SSM114102 — PM 11813: 281°22'43" 275.450 ME

PM 11813 — PM 11812: 281°01'40" 167.999 ME
281°01'27" 168.016 MGA

PM 11813 — PM 11789: 131°20'58" 423.281 ME
131°20'58" 423.279 MGA

SURVEYOR
Name: MICHAEL G. COLLINS
Date of Survey: 09/12/2022
Surveyor's Ref: 74194

PLAN OF SUBDIVISION OF
LOTS 1 & 2 SECTION 49
DP758076

LGA: BEGA VALLEY
Locality: BEGA
Reduction Ratio: 1:1000
Lengths are in metres.

Registered

DP