


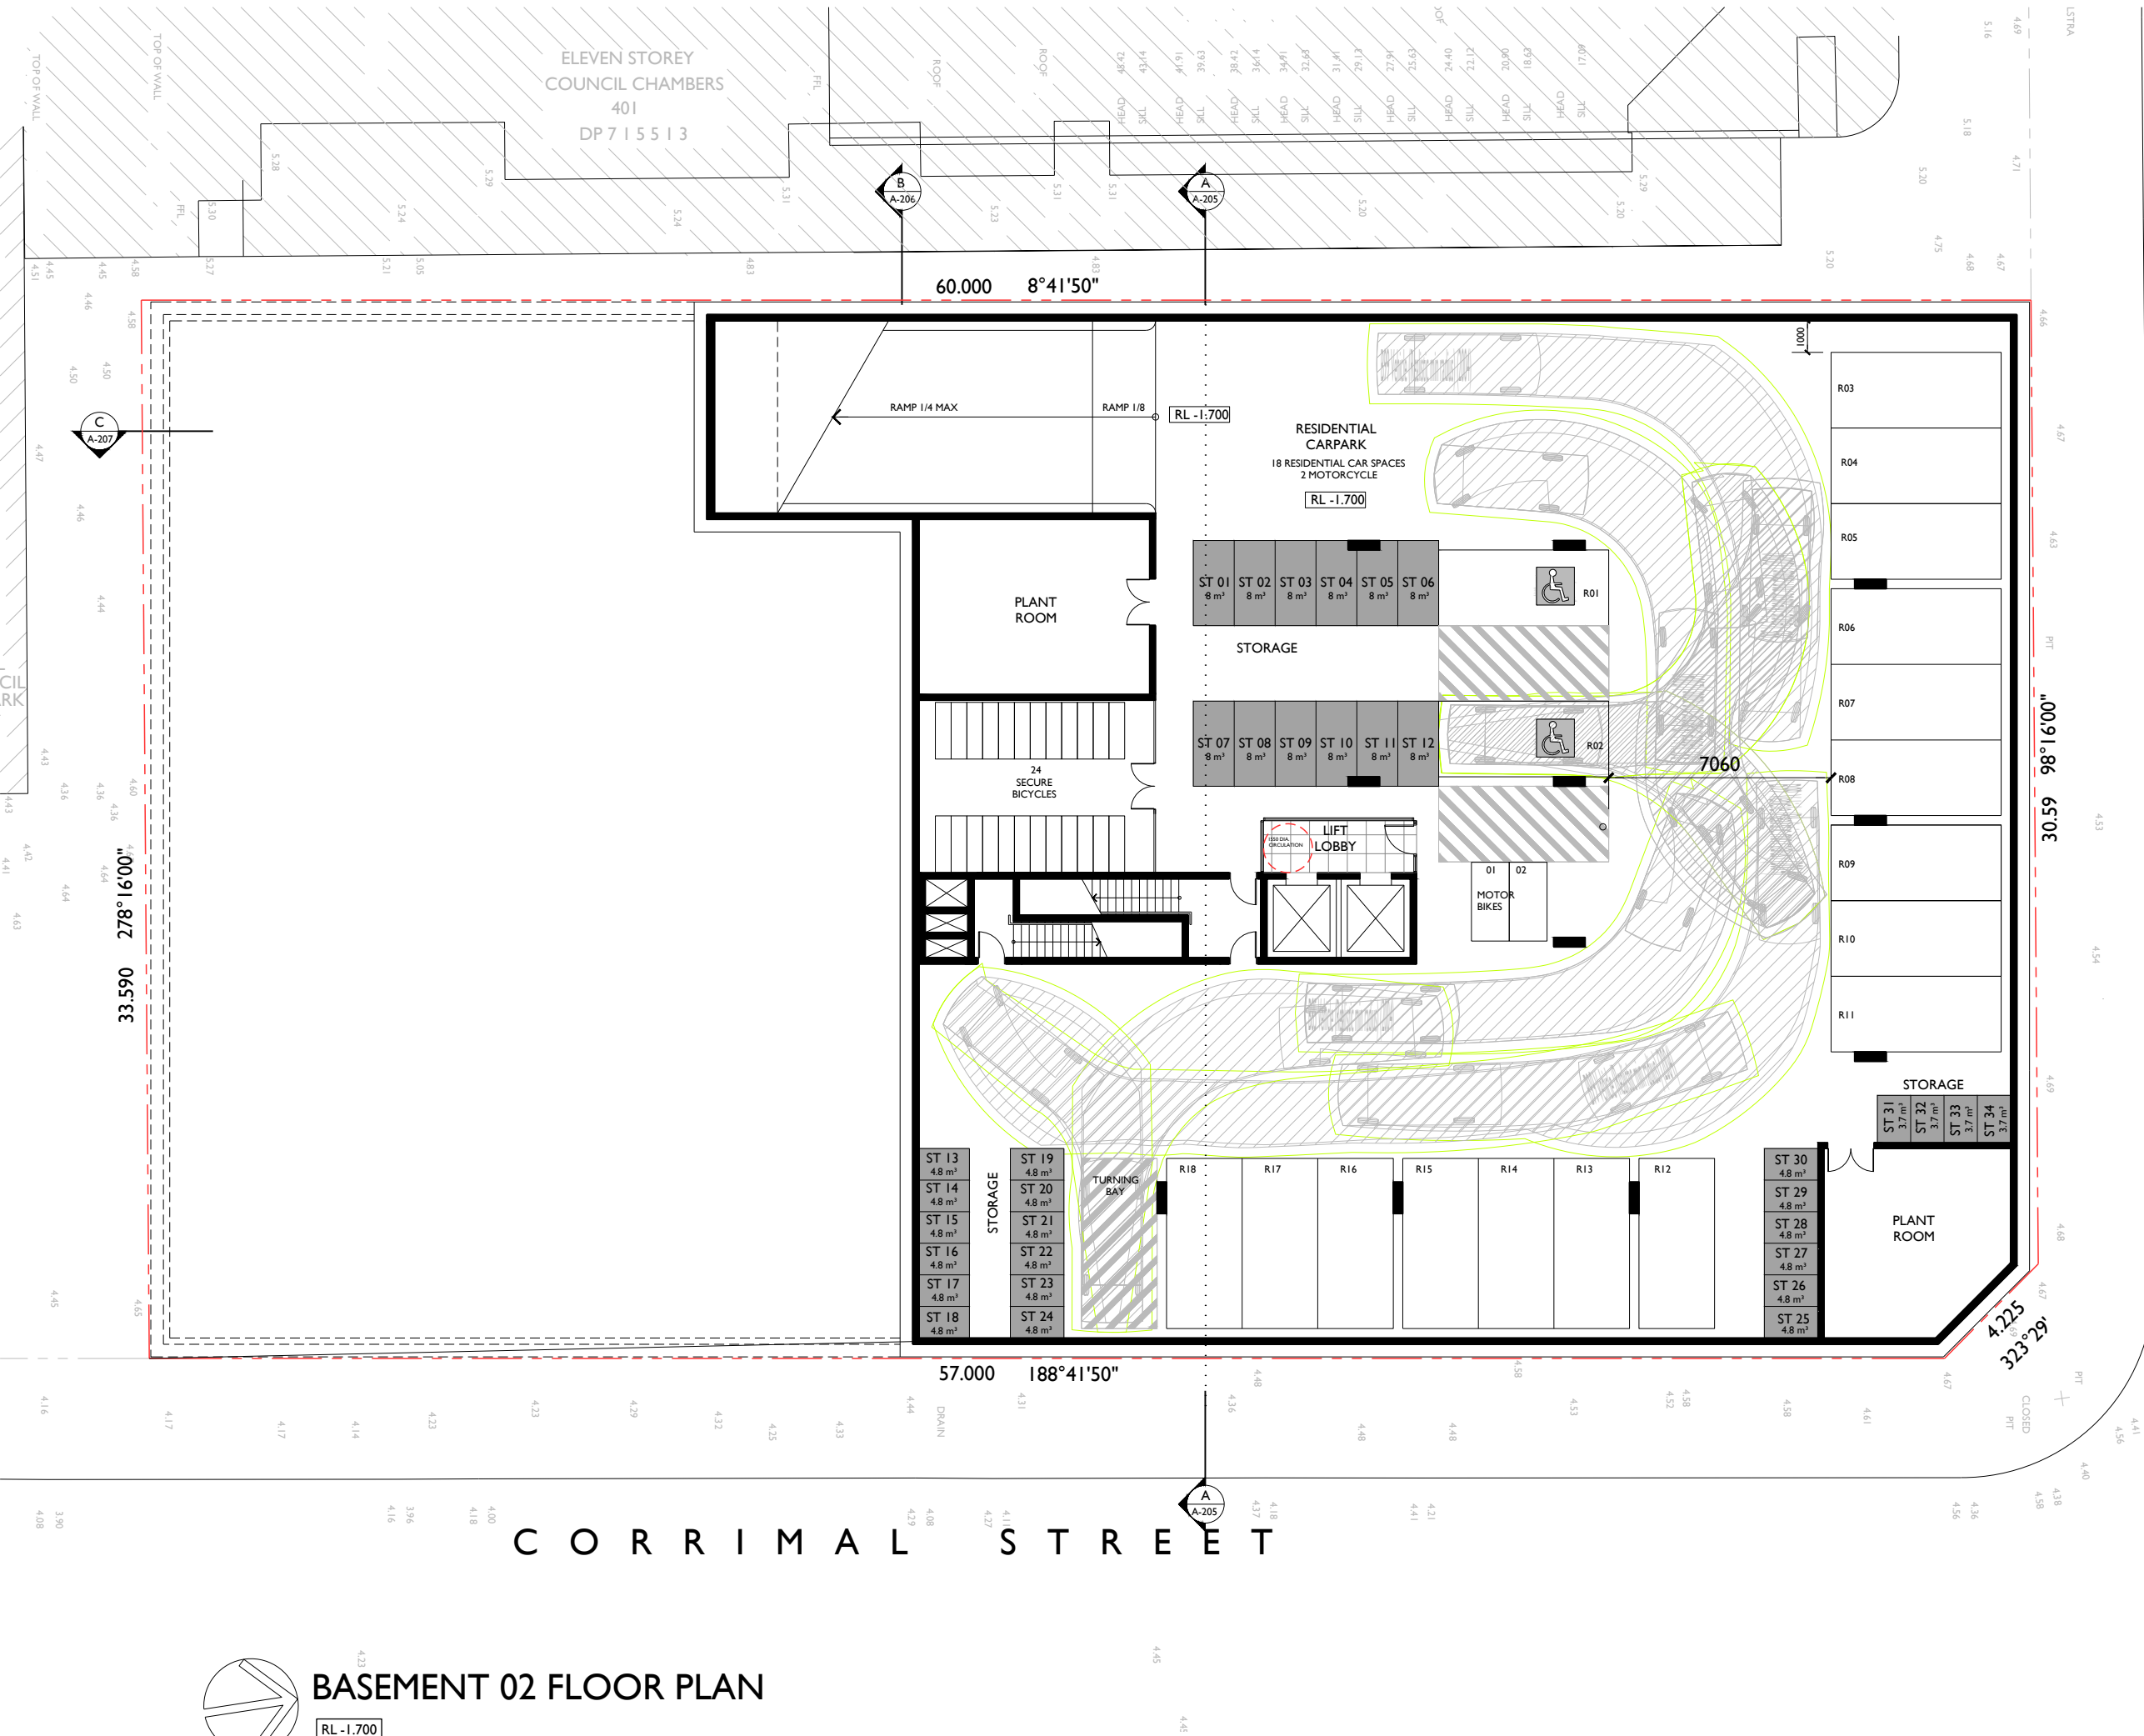


a COPYRIGHT-These drawings remain the exclusive copyright of ADM Architects. Reproductions in any form whether electronic, digital or otherwise shall not be allowed except by express permission granted in writing by ADM Architects. Holders users and operators of these drawings require proof evidenced in writing that ADM Architects has written permission to use these drawings or shall otherwise be in breach of the Copyright Act and become liable accordingly.
a FIGURED DIMENSIONS- These drawings are not to be scaled. Figured dimensions shall be used in all cases.
a NOMINATED ARCHITECT- The nominated Architect for ADM Projects (Australia) Pty Ltd T/A5 ADM Architects is Angelo Di Martino ARB No.7608

ISSUE	DATE	DESCRIPTION
A	27-10-2023	ADDITIONAL INFORMATION FOR DA

NOT FOR CONSTRUCTION

STORAGE
Note:
PROVISION FOR 18 RESIDENTIAL EV CHARGING POINT
(1 PER UNIT)

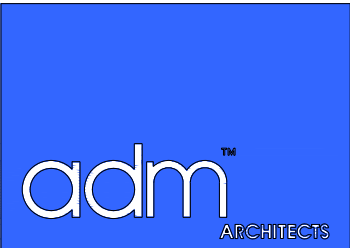

94 Kembla St, Wollongong NSW 2500 PO Box 3061 Wollongong
ph: 02 4228 6400 fax: 02 4228 6455 www.admarchitects.com.au

Project
PROPOSED MIXED USE BUILDING
COMPRISING OF RESIDENTIAL APARTMENTS
ABOVE COMMERCIAL PREMISES OR
SHOPS AND CARPARKING

At
37-39 BURELLI STREET
WOLLONGONG

For
BURELLI INVESTMENTS PTY LTD


Title
DEVELOPMENT APPLICATION
BASEMENT 02 FLOOR PLAN

Scale
1:100 @ A1
1:200 @ A3
Date
OCTOBER 2023

Drawn
LGD, HR
Checked
ADM


Project No.
2021-32
Drawing No.
A-101a
Issue
A

copyright of adm architects

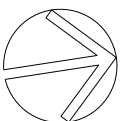

BASEMENT 02 FLOOR PLAN


RL -1.700

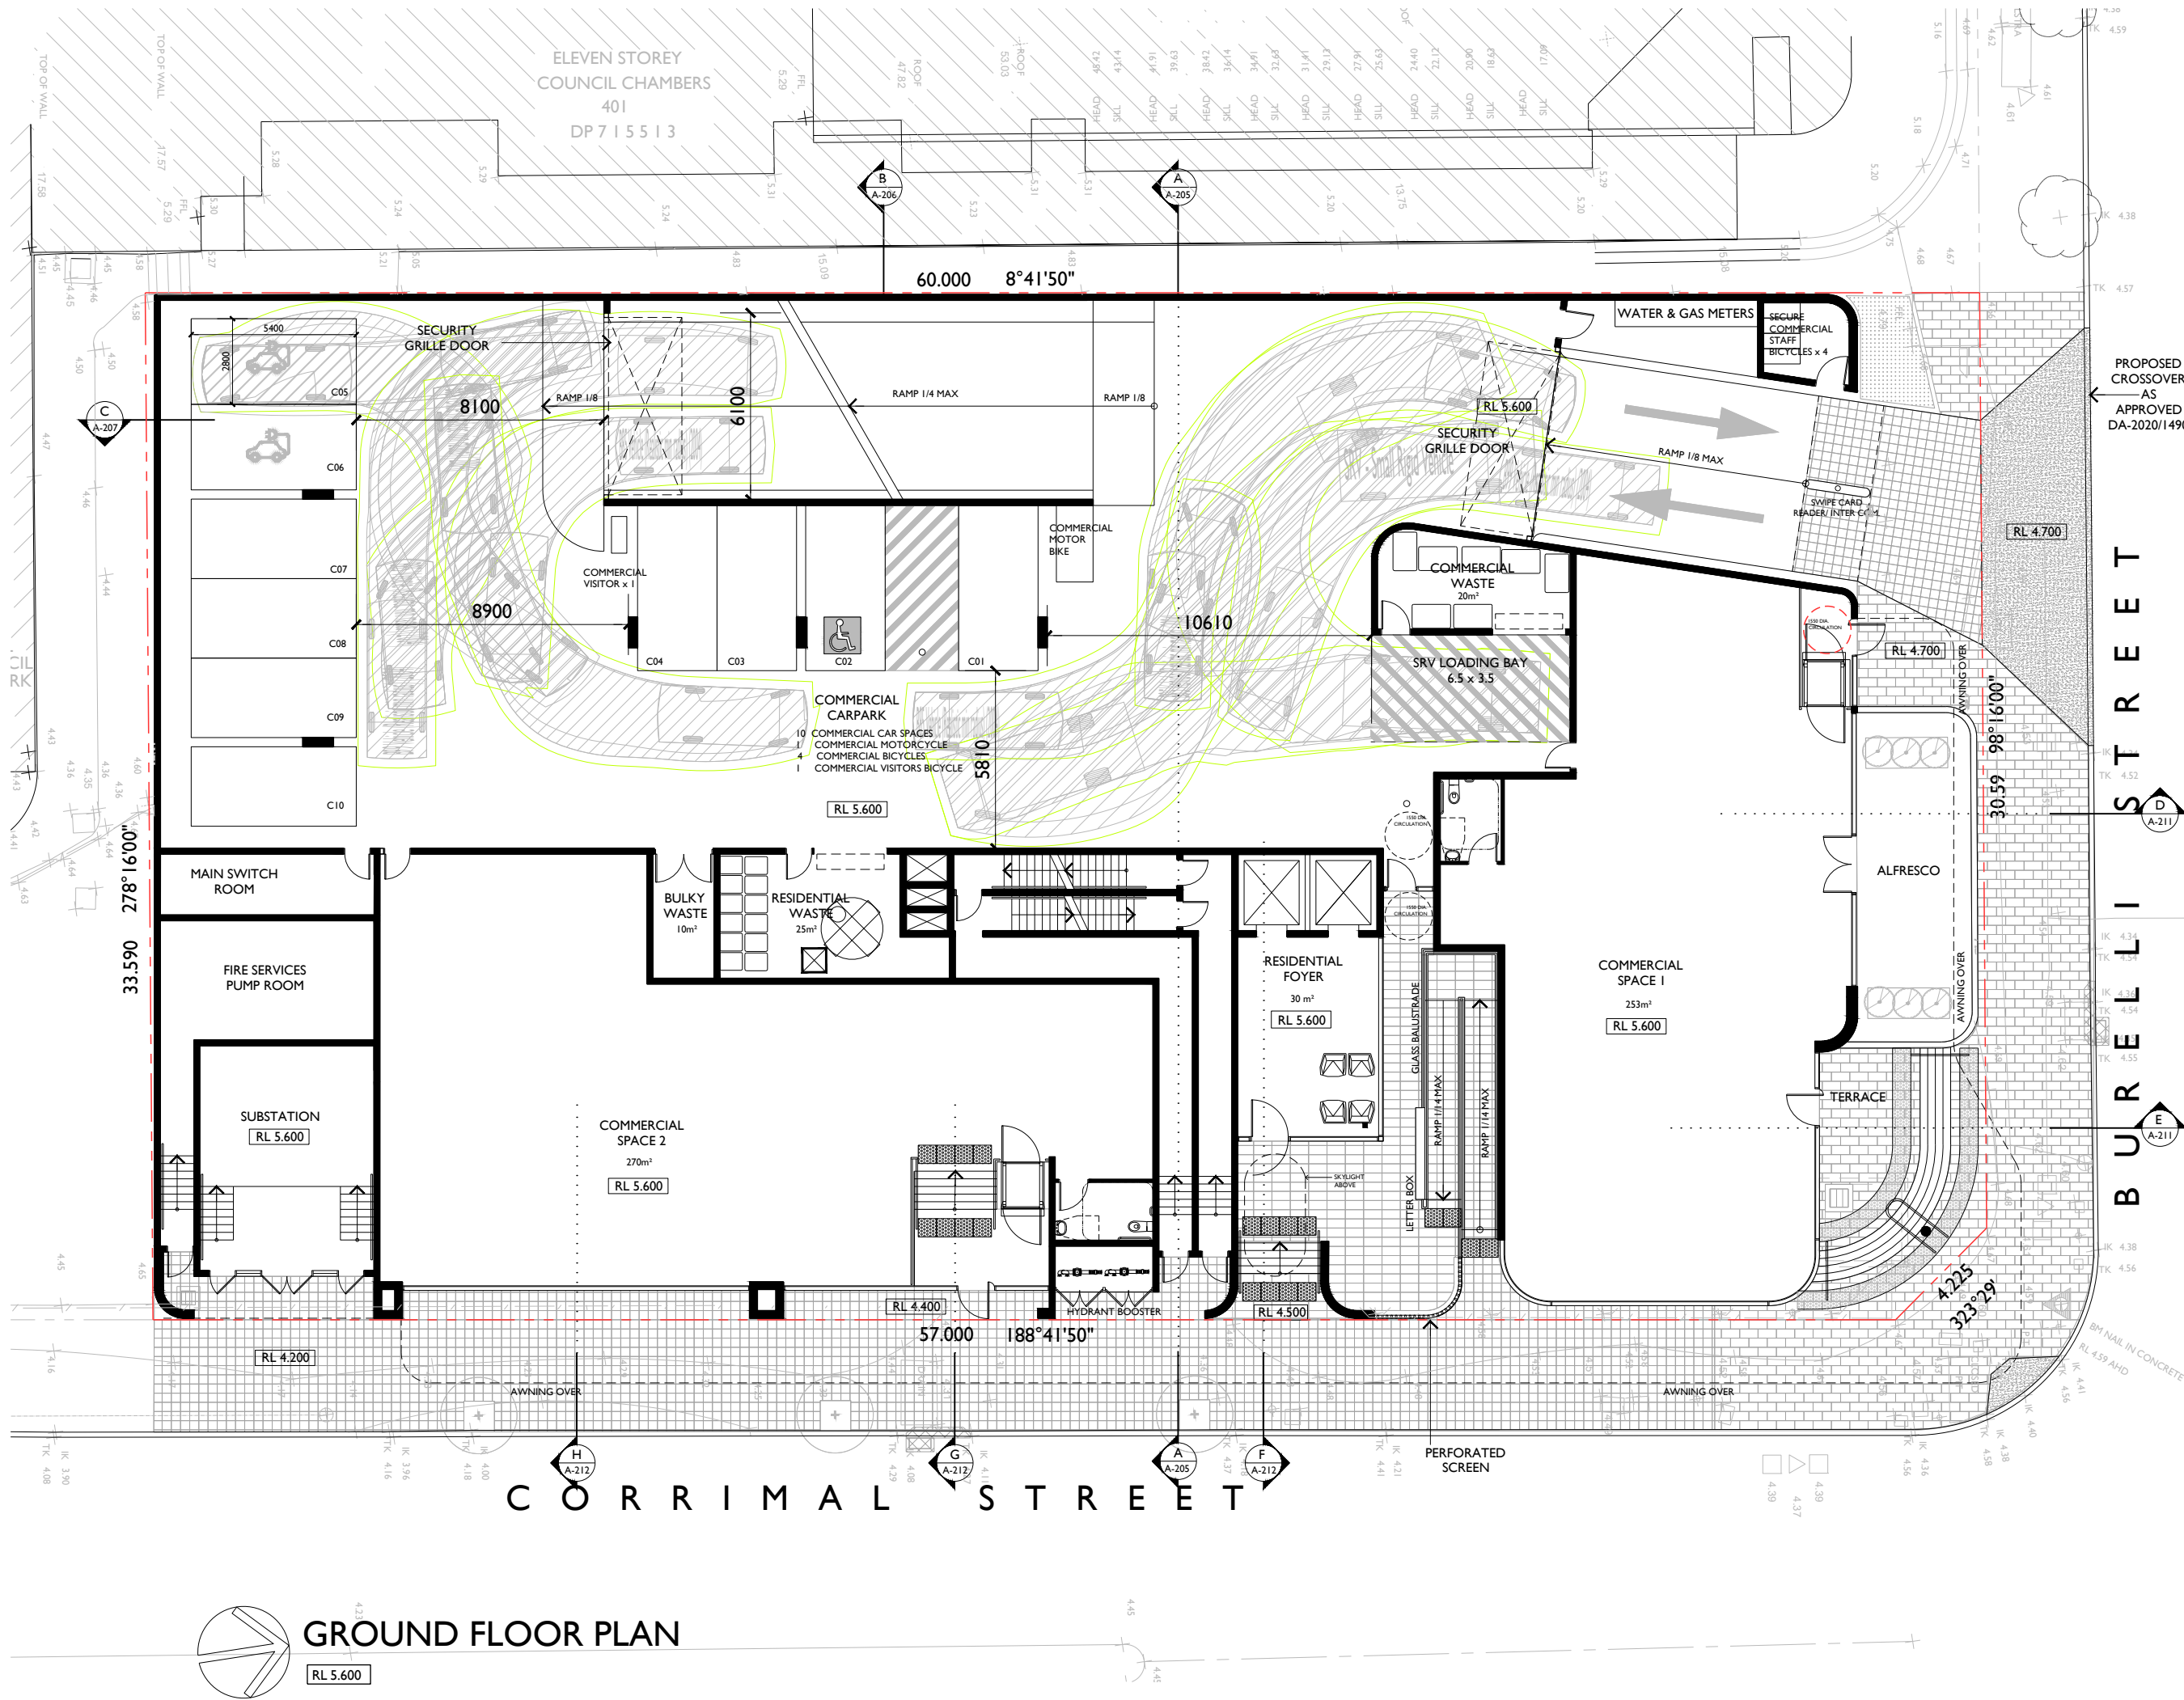

a COPYRIGHT-These drawings remain the exclusive copyright of ADM Architects. Reproductions in any form whether electronic, digital or otherwise shall not be allowed except by express permission granted in writing by ADM Architects. Holders users and operators of these drawings require proof evidenced in writing that ADM Architects has written permission to use these drawings or shall otherwise be in breach of the Copyright Act and become liable accordingly.
a FIGURED DIMENSIONS-These drawings are not to be scaled. Figured dimensions shall be used in all cases.
a NOMINATED ARCHITECT- The nominated Architect for ADM Projects (Australia) Pty Ltd T/A ADM Architects is Angelo Di Martino ARB No.7608

ISSUE	DATE	DESCRIPTION
A	02-06-2022	ISSUED FOR DA
B	31-01-2023	REISSUED FOR DA
C	27-10-2023	ADDITIONAL INFORMATION FOR DA

NOT FOR CONSTRUCTION

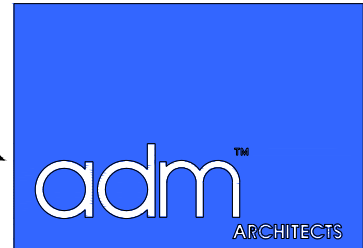

94 Kembla St, Wollongong NSW 2500 PO Box 3061 Wollongong
ph: 02 4228 6400 fax: 02 4228 6455 www.admarchitects.com.au

Project
PROPOSED MIXED USE BUILDING
COMPRISING OF RESIDENTIAL APARTMENTS
ABOVE COMMERCIAL PREMISES OR
SHOPS AND CARPARKING

At
37-39 BURELLI STREET
WOLLONGONG

For
BURELLI INVESTMENTS PTY LTD

Title
DEVELOPMENT APPLICATION
GROUND FLOOR PLAN

Scale
1:100 @ A1
1:200 @ A3


Drawn
LGD, HR

Project No.
2021-32

Drawing No.
A-103

Issue
C

copyright of adm architects

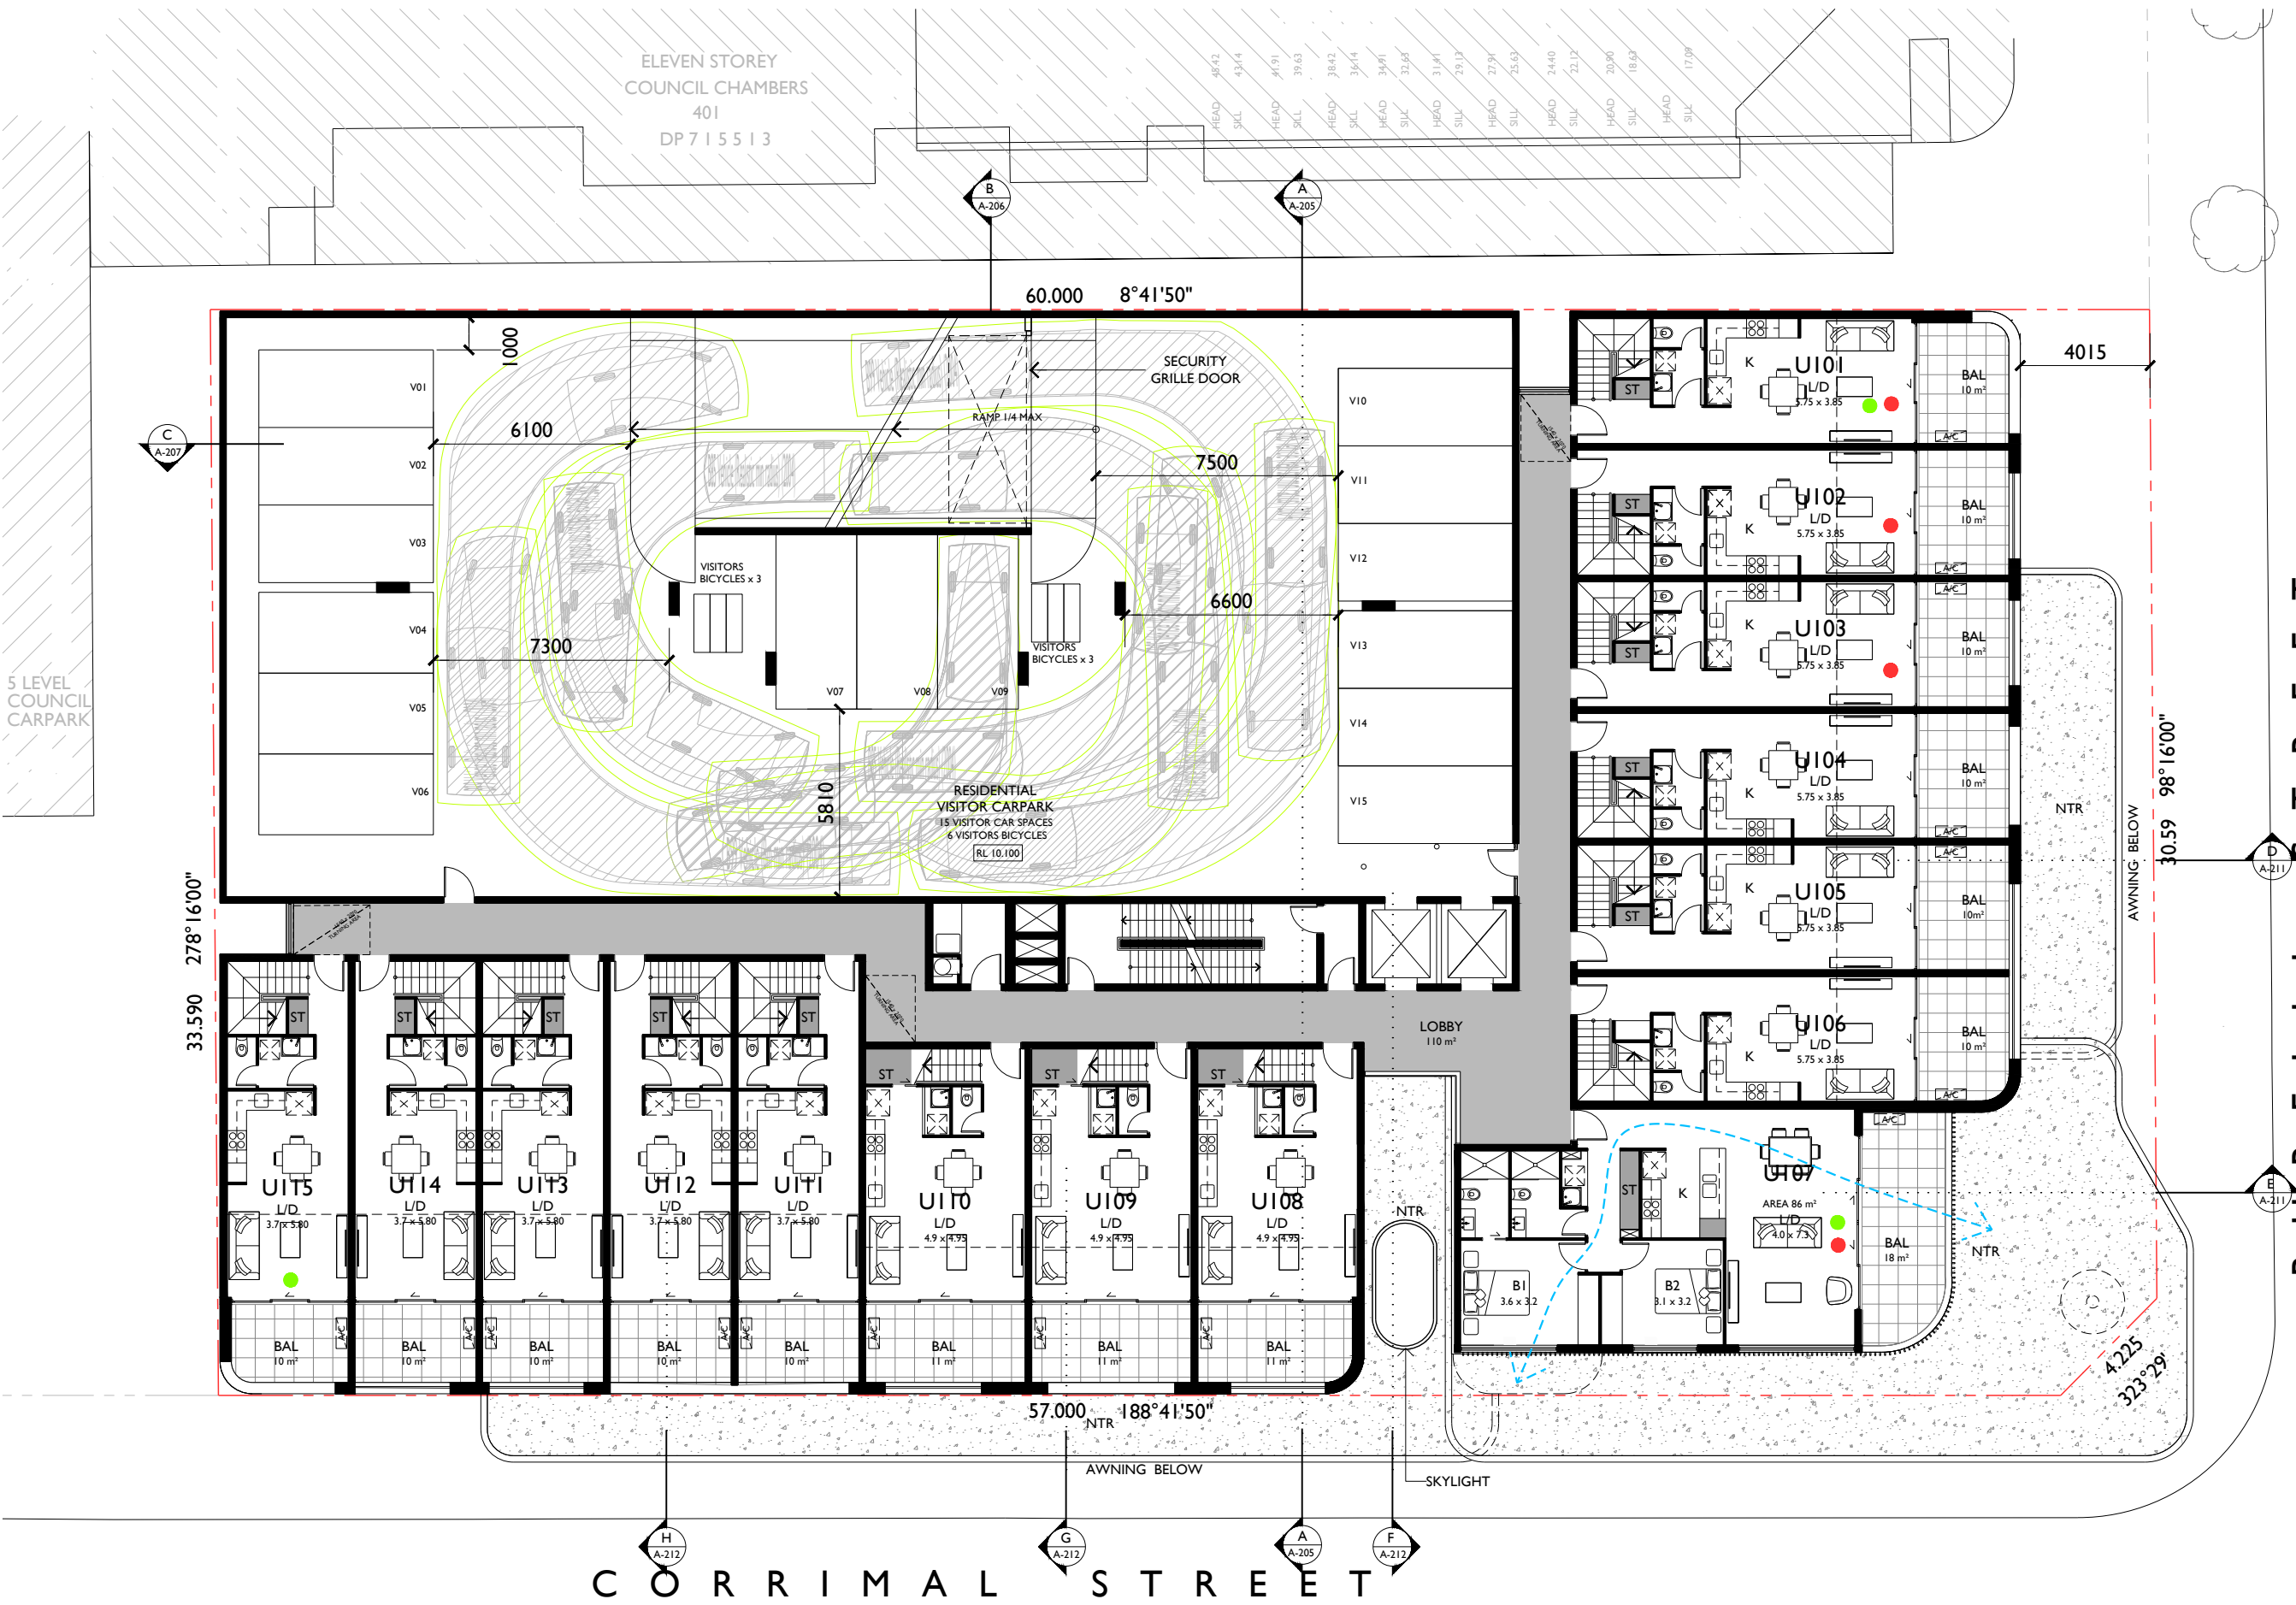


© COPYRIGHT-These drawings remain the exclusive copyright of ADM Architects. Reproductions in any form whether electronic, digital or otherwise shall not be allowed except by express permission granted in writing by ADM Architects. Holders users and operators of these drawings require proof evidenced in writing that ADM Architects has written permission to use these drawings or shall otherwise be in breach of the Copyright Act and become liable accordingly.
a FIGURED DIMENSIONS-These drawings are not to be scaled. Figured dimensions shall be used in all cases.
a NOMINATED ARCHITECT- The nominated Architect for ADM Projects (Australia) Pty Ltd T/A ADM Architects is Angelo Di Martino ARB No.7608

ISSUE	DATE	DESCRIPTION
A	02-06-2022	ISSUED FOR DA
B	31-01-2023	REISSUED FOR DA
C	27-10-2023	ADDITIONAL INFORMATION FOR DA
D	08-04-2024	ADDITIONAL INFORMATION FOR DA

NOT FOR CONSTRUCTION

LEGEND	
●	SUNLIGHT ACCESS
→	CROSS VENTILATION
ST	STORAGE INSIDE UNITS
STORAGE INSIDE UNITS	
UNIT	VOLUME
U101	3m³
U102	3m³
U103	3m³
U104	3m³
U105	3m³
U106	3m³
U107	4m³
U108	3m³
U109	3m³
U110	3m³
U111	3m³
U112	3m³
U113	3m³
U114	3m³
U115	3m³

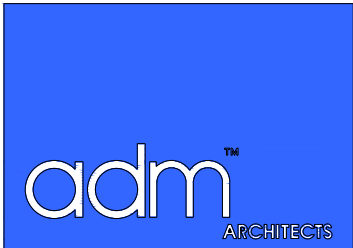

94 Kembla St, Wollongong NSW 2500 PO Box 3061 Wollongong
ph: 02 4228 6400 fax: 02 4228 6455 www.admarchitects.com.au

Project
PROPOSED MIXED USE BUILDING
COMPRISING OF RESIDENTIAL APARTMENTS
ABOVE COMMERCIAL PREMISES OR
SHOPS AND CARPARKING


At
37-39 BURELLI STREET
WOLLONGONG

For
BURELLI INVESTMENTS PTY LTD

Title		
DEVELOPMENT APPLICATION LEVEL 01 FLOOR PLAN		
Scale	Date	
1:100 @ A1 1:200 @ A3	APRIL 2024	
Drawn	Checked	
LGD, HR	ADM	
Project No.	Drawing No.	Issue
2021-32	A-104	D

copyright of adm architects

LEVEL 01 FLOOR PLAN
RL 10.100

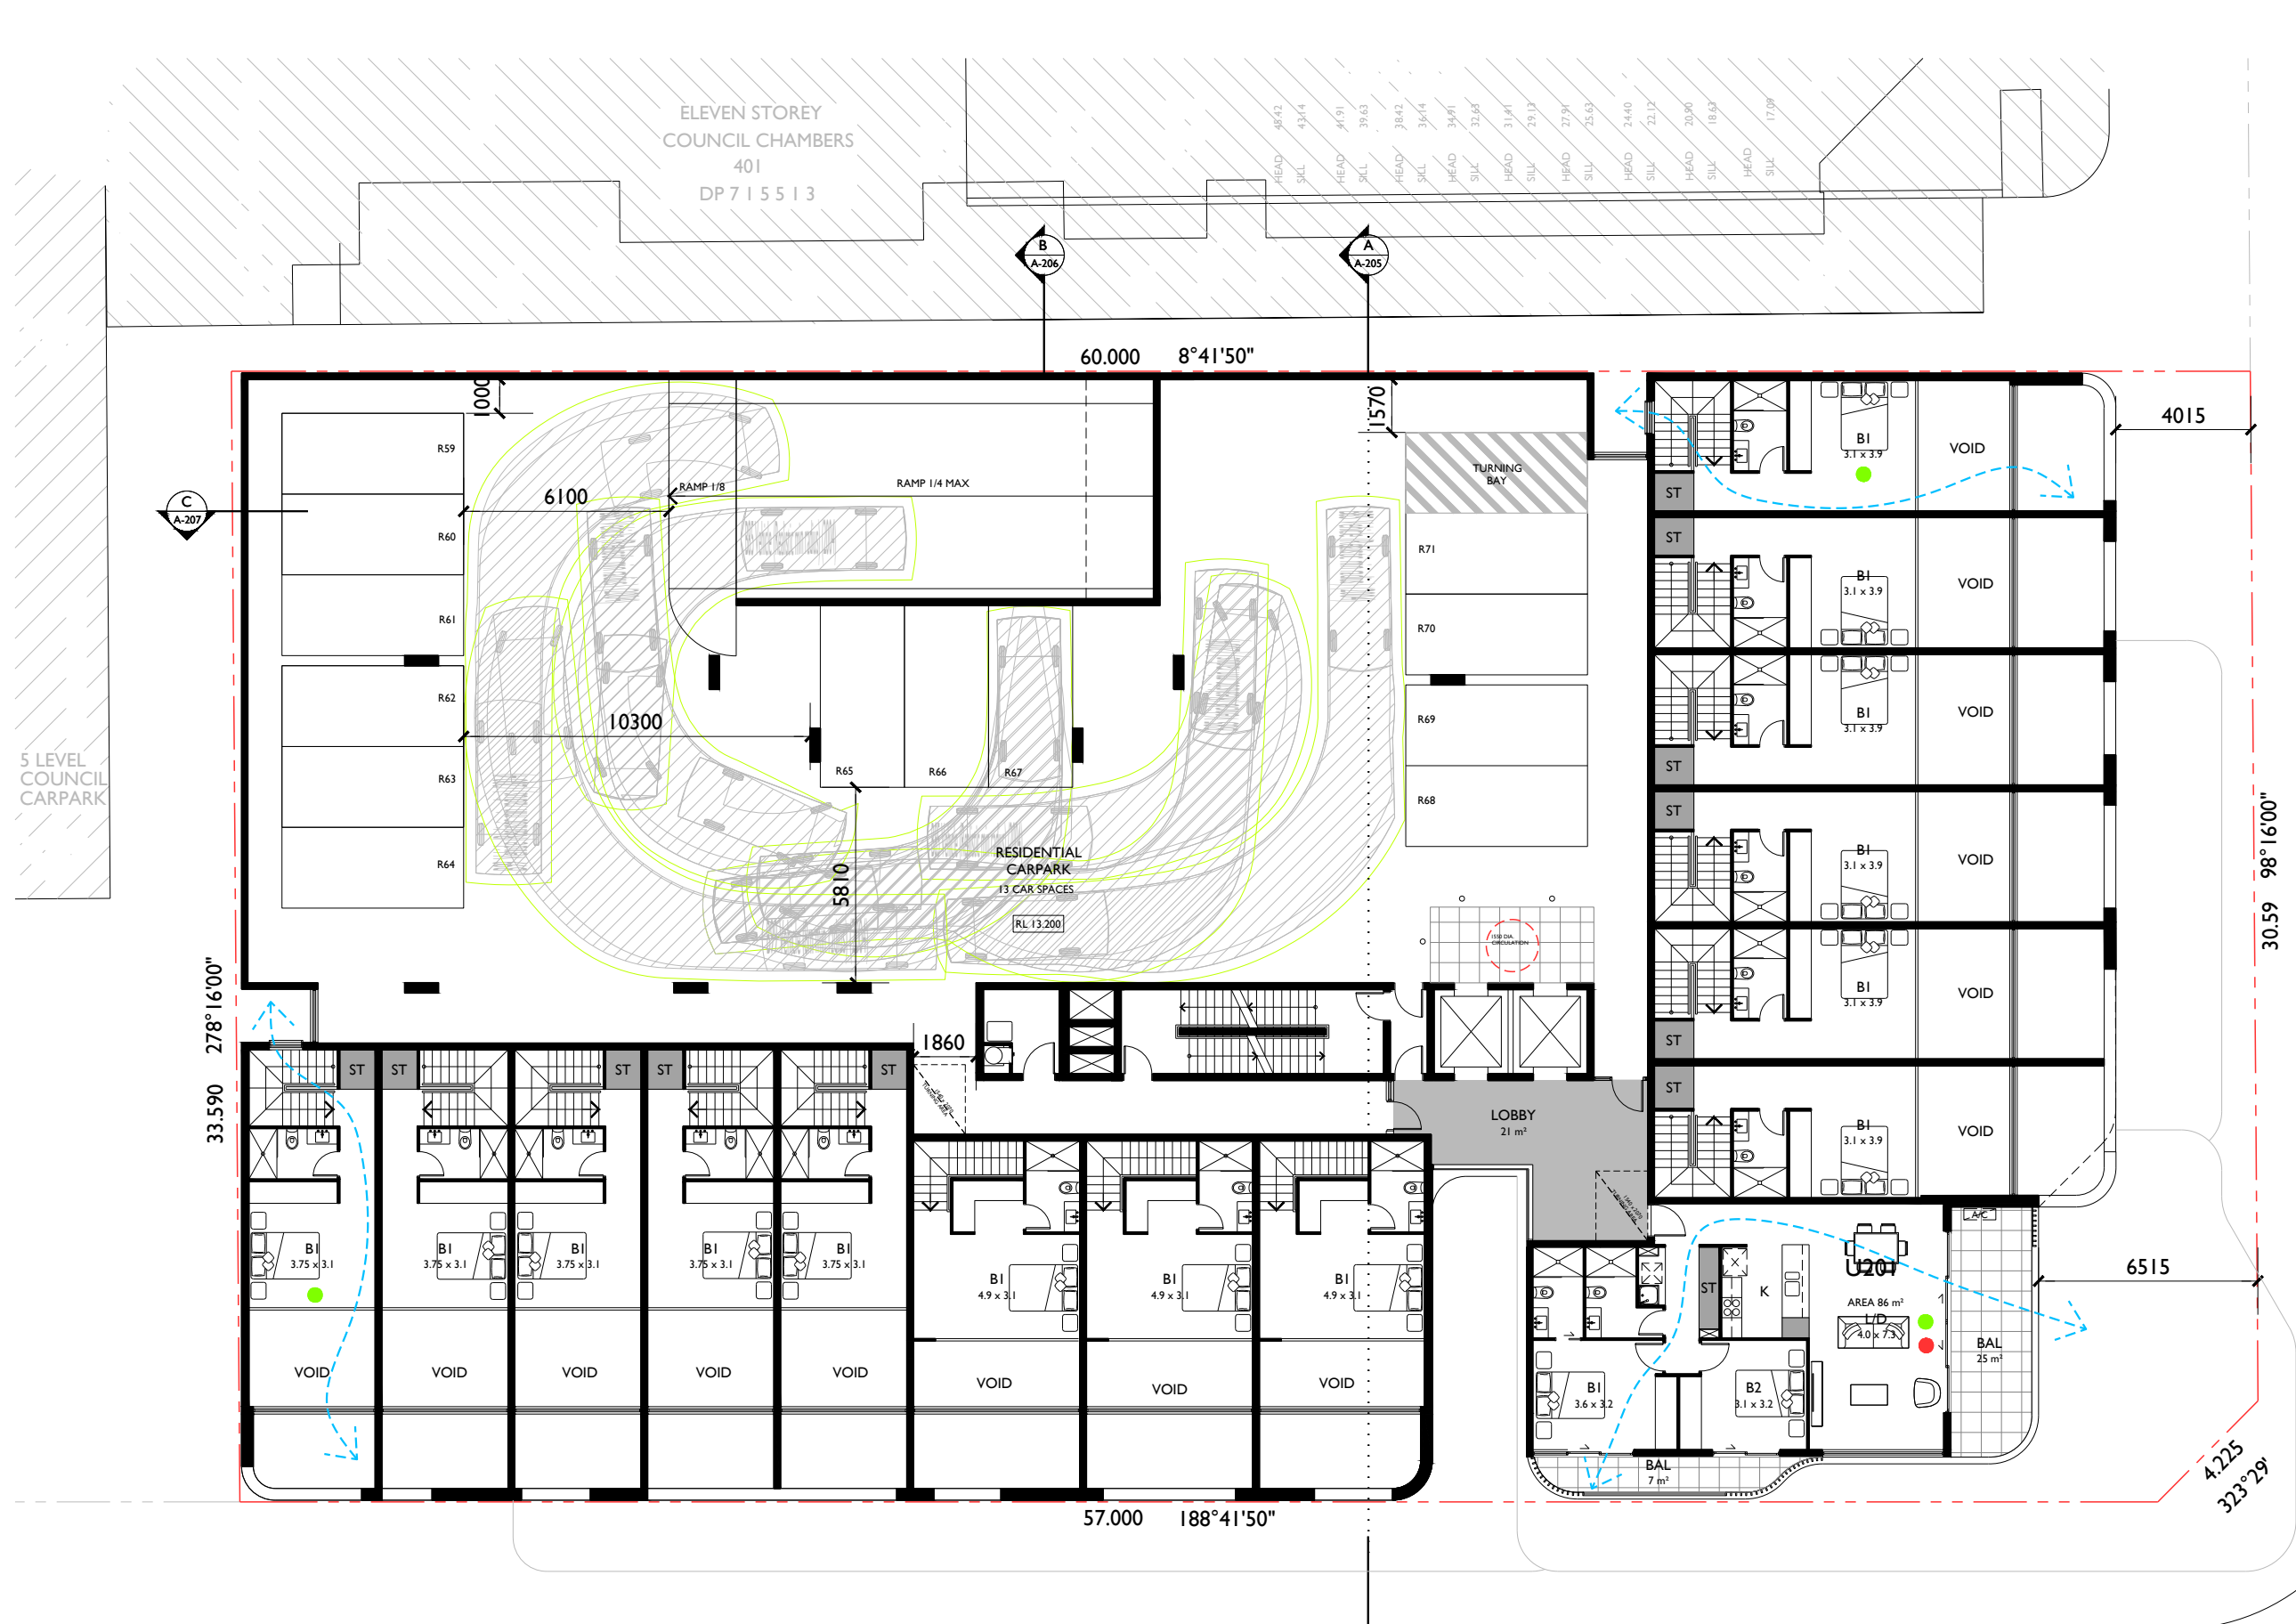

a COPYRIGHT-These drawings remain the exclusive copyright of ADM Architects. Reproductions in any form whether electronic, digital or otherwise shall not be allowed except by express permission granted in writing by ADM Architects. Holders users and operators of these drawings require proof evidenced in writing that ADM Architects has written permission to use these drawings or shall otherwise be in breach of the Copyright Act and become liable accordingly.
a FIGURED DIMENSIONS- These drawings are not to be scaled. Figured dimensions shall be used in all cases.
a NOMINATED ARCHITECT- The nominated Architect for ADM Projects (Australia) Pty Ltd T/AS ADM Architects is Angelo Di Martino ARB No.7608

ISSUE	DATE	DESCRIPTION
A	02-06-2022	ISSUED FOR DA
B	31-01-2023	REISSUED FOR DA
C	27-10-2023	ADDITIONAL INFORMATION FOR DA
D	08-04-2024	ADDITIONAL INFORMATION FOR DA

NOT FOR CONSTRUCTION

LEGEND

SUNLIGHT ACCESS


CROSS VENTILATION

STORAGE INSIDE UNITS

U201	VOLUME
4m³	

Note:

PROVISION FOR 13 RESIDENTIAL EV CHARGING POINT (1 PER UNIT)

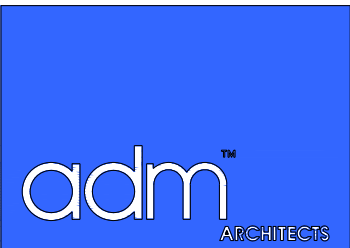

94 Kembla St, Wollongong NSW 2500 PO Box 3061 Wollongong
ph: 02 4228 6400 fax: 02 4228 6455 www.admarchitects.com.au

Project
PROPOSED MIXED USE BUILDING
COMPRISING OF RESIDENTIAL APARTMENTS
ABOVE COMMERCIAL PREMISES OR
SHOPS AND CARPARKING

At
37-39 BURELLI STREET
WOLLONGONG

For
BURELLI INVESTMENTS PTY LTD


Title
DEVELOPMENT APPLICATION
LEVEL 02 FLOOR PLAN

Scale
1:100 @ A1
1:200 @ A3
Date
APRIL 2024

Drawn
LGD, HR
Checked
ADM


Project No.
2021-32
Drawing No.
A-105
Issue
D

copyright of adm architects

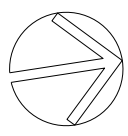

LEVEL 02 FLOOR PLAN

RL 13.200

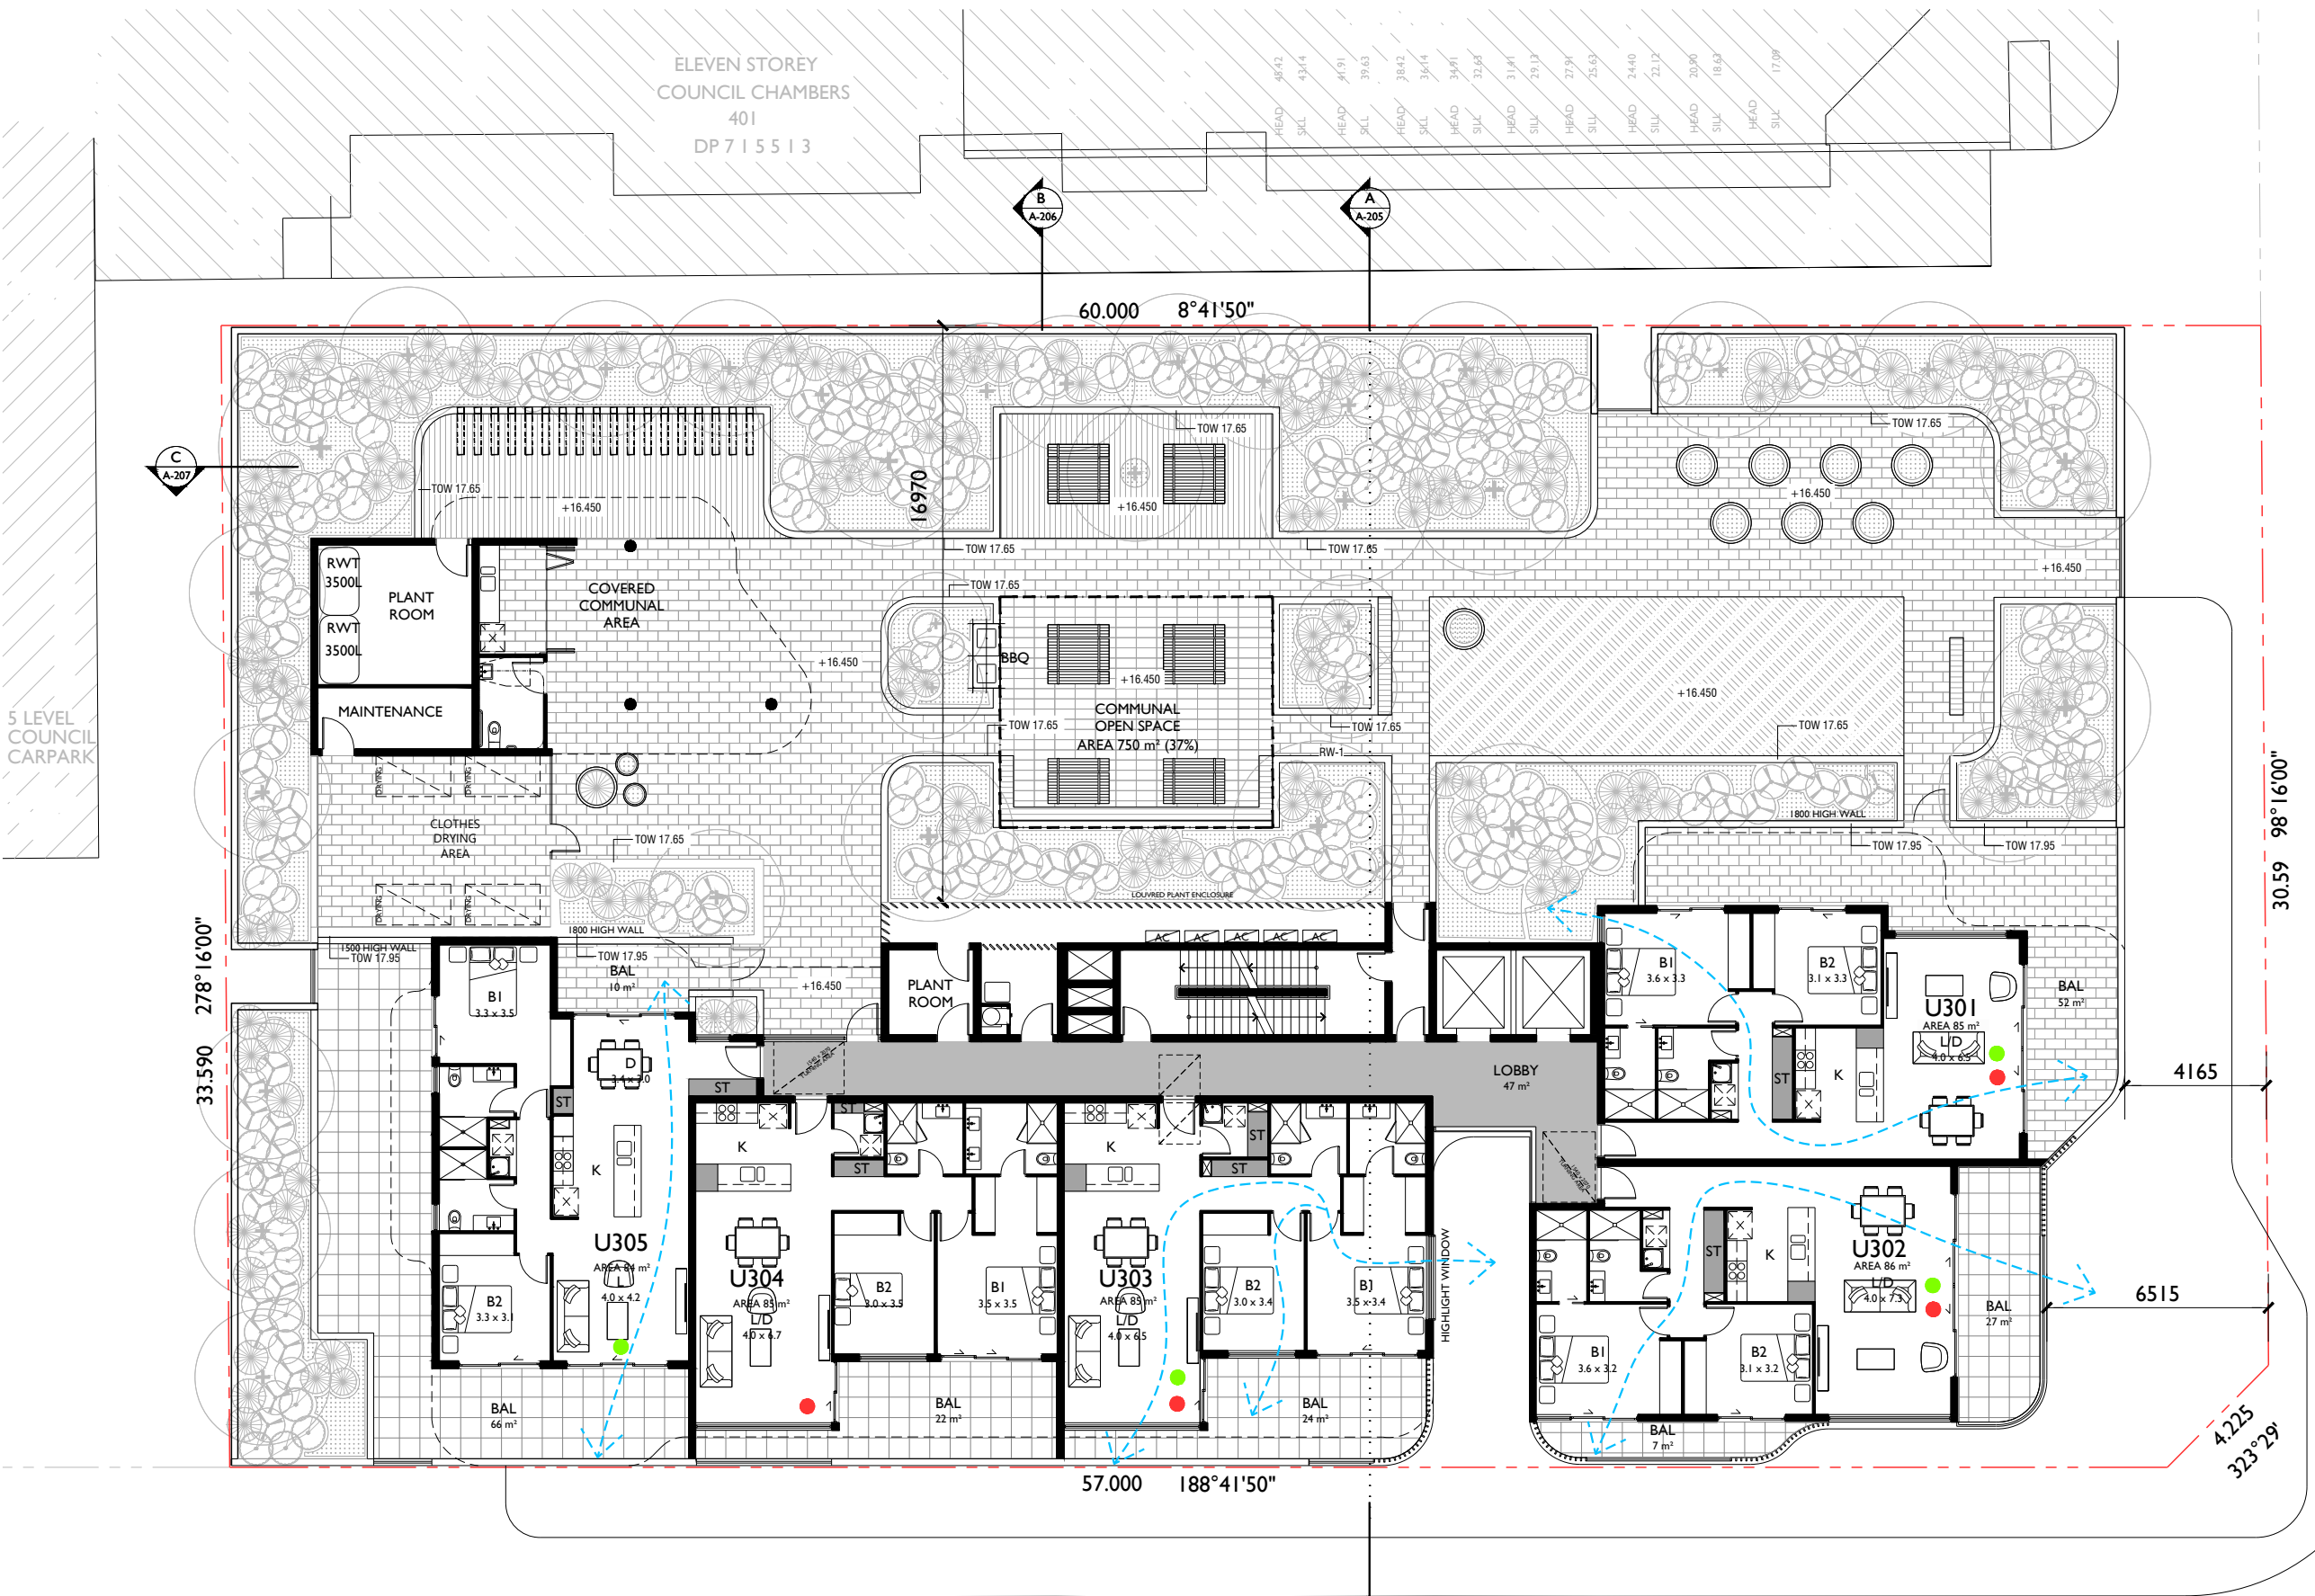

a COPYRIGHT-These drawings remain the exclusive copyright of ADM Architects. Reproductions in any form whether electronic, digital or otherwise shall not be allowed except by express permission granted in writing by ADM Architects. Holders users and operators of these drawings require proof evidenced in writing that ADM Architects has written permission to use these drawings or shall otherwise be in breach of the Copyright Act and become liable accordingly.
a FIGURED DIMENSIONS- These drawings are not to be scaled. Figured dimensions shall be used in all cases.
a NOMINATED ARCHITECT- The nominated Architect for ADM Projects (Australia) Pty Ltd T/AS ADM Architects is Angelo Di Martino ARB No.7608

ISSUE	DATE	DESCRIPTION
A	02-06-2022	ISSUED FOR DA
B	31-01-2023	REISSUED FOR DA
C	27-10-2023	ADDITIONAL INFORMATION FOR DA
D	08-04-2024	ADDITIONAL INFORMATION FOR DA

NOT FOR CONSTRUCTION

LEGEND

- SUNLIGHT ACCESS
- CROSS VENTILATION

STORAGE INSIDE UNITS	
	VOLUME
U301	4m³
U302	4m³
U303	4m³
U304	4m³
U305	4m³



94 Kembla St, Wollongong NSW 2500 PO Box 3061 Wollongong
ph: 02 4228 6400 fax: 02 4228 6455 www.admarchitects.com.au

Project
PROPOSED MIXED USE BUILDING
COMPRISING OF RESIDENTIAL APARTMENTS
ABOVE COMMERCIAL PREMISES OR
SHOPS AND CARPARKING

At
37-39 BURELLI STREET
WOLLONGONG

For
BURELLI INVESTMENTS PTY LTD


Title
DEVELOPMENT APPLICATION
LEVEL 03 FLOOR PLAN

Scale
1:100 @ A1
1:200 @ A3
Date
APRIL 2024

Drawn
LGD, HR
Checked
ADM


Project No.
2021-32
Drawing No.
A-106
Issue
D

copyright of adm architects

 

LEVEL 03 FLOOR PLAN

RL 16.450

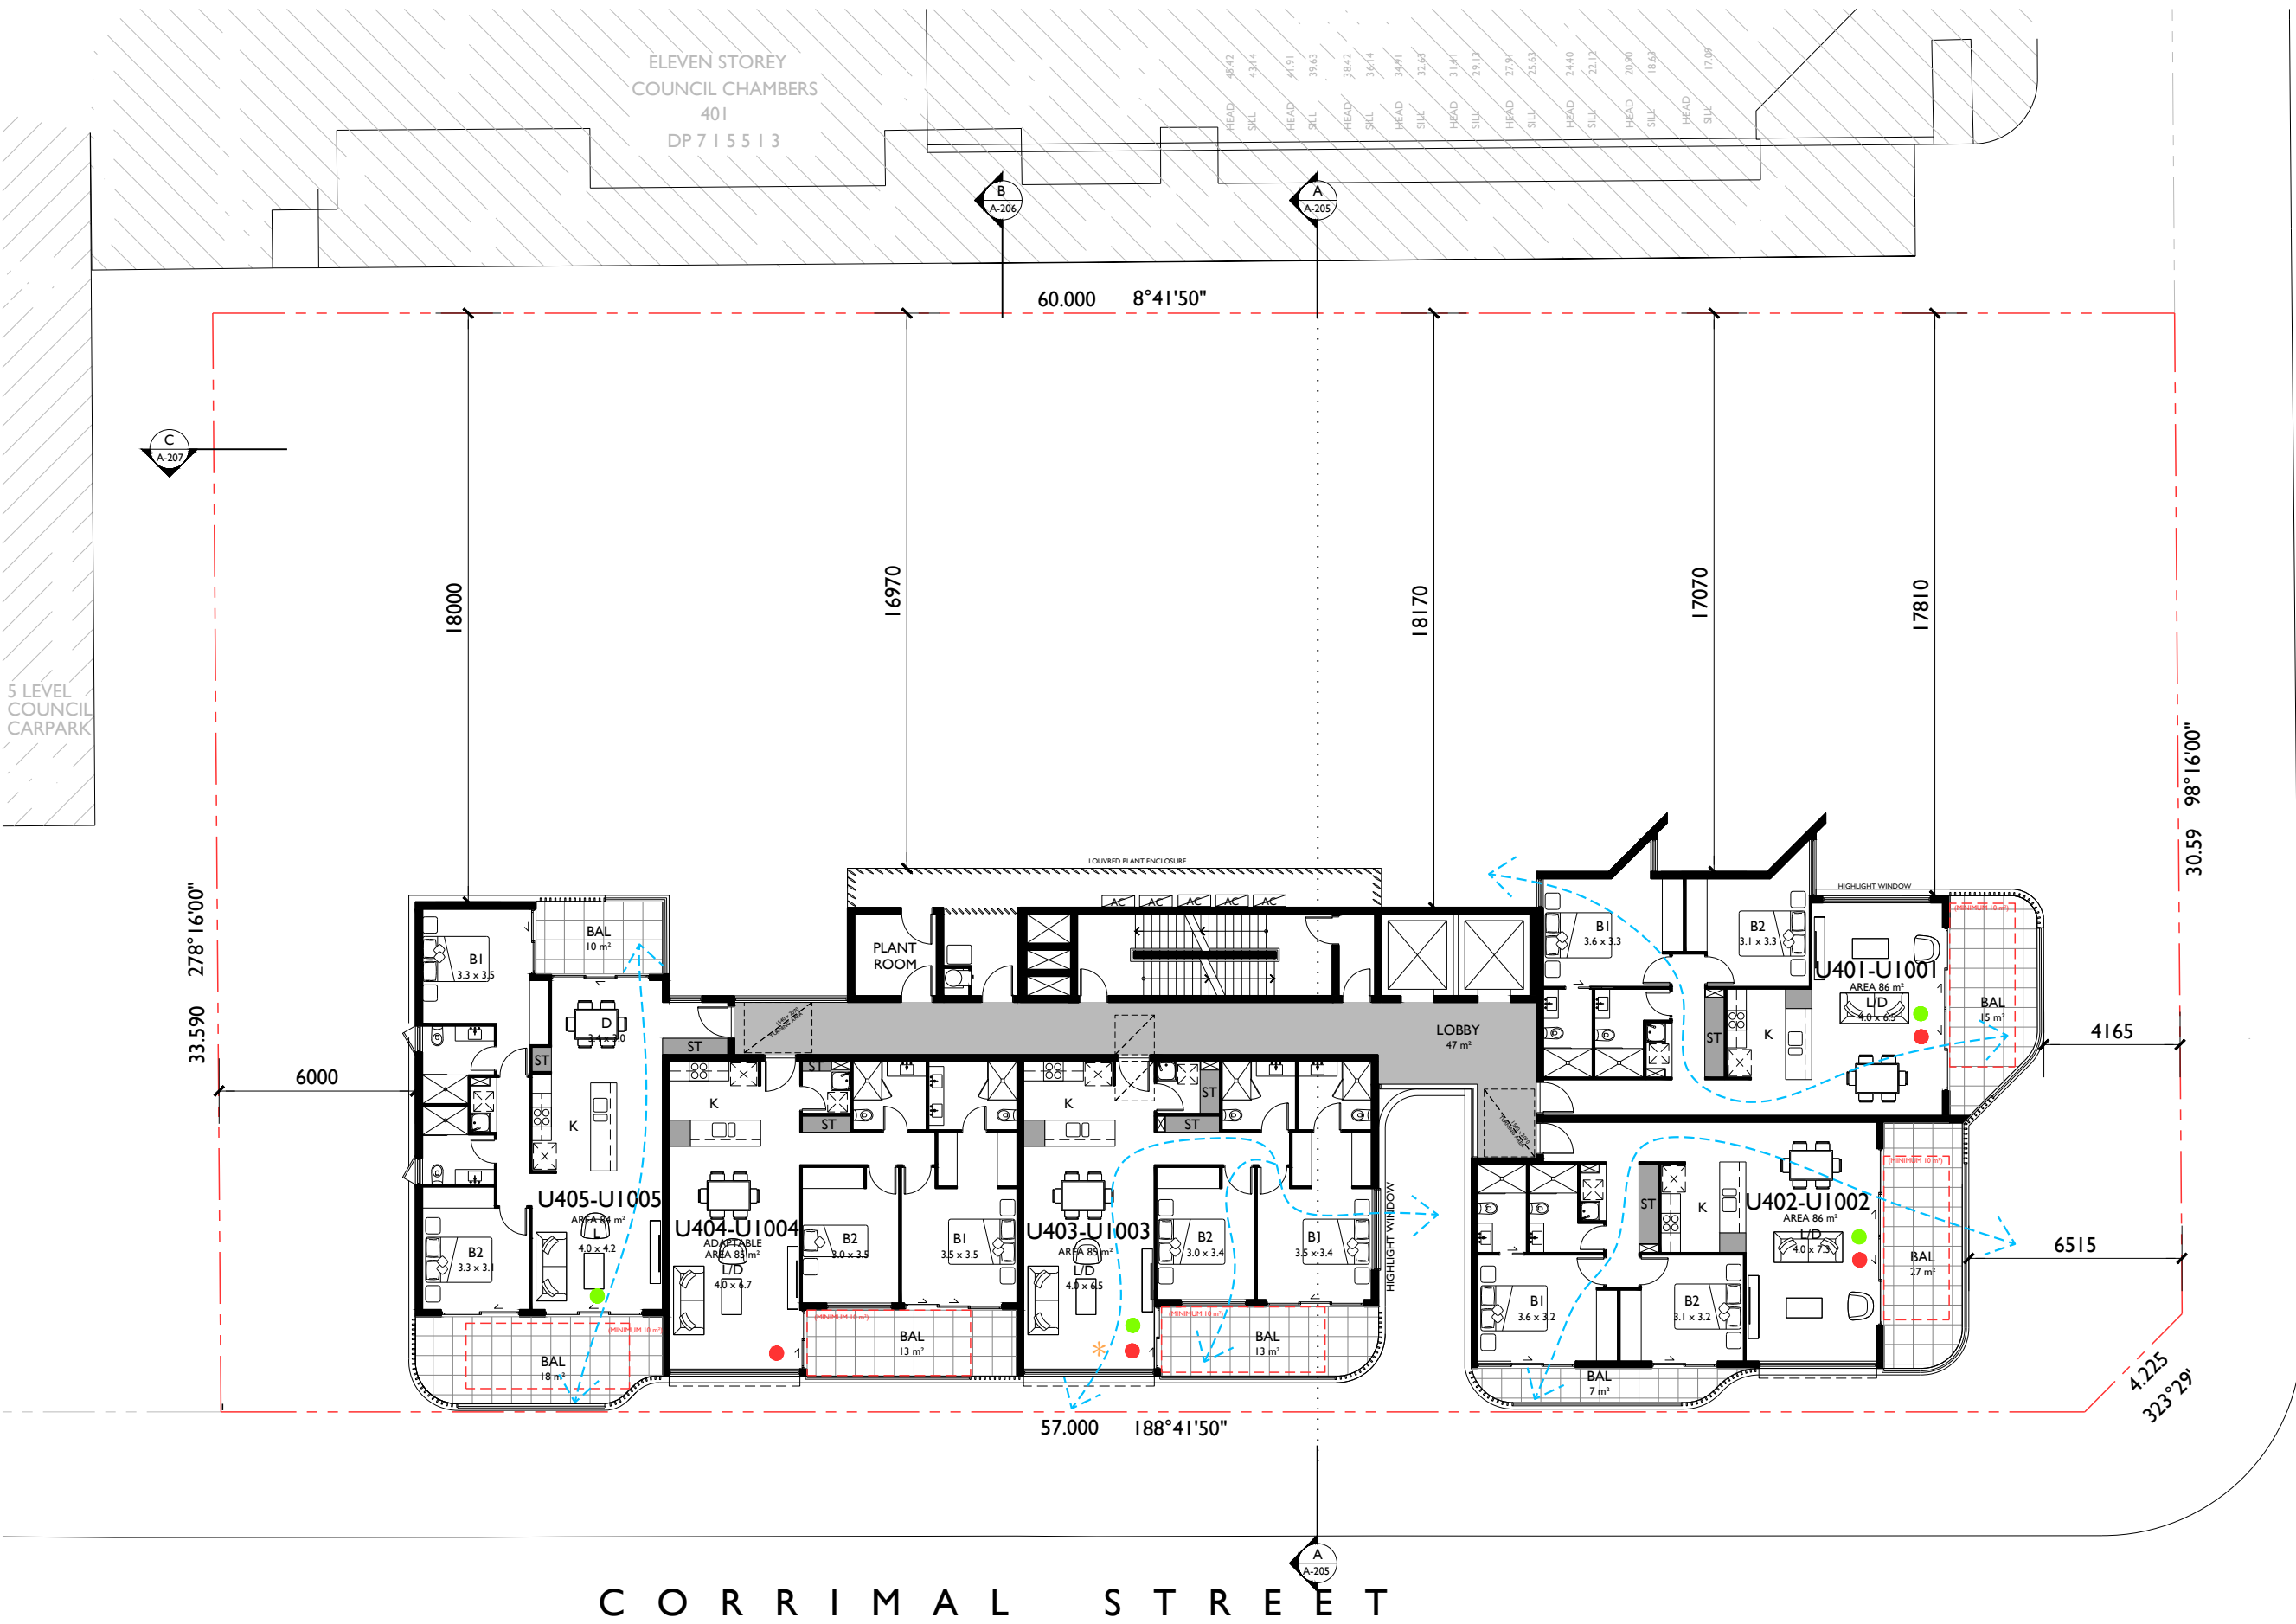

a COPYRIGHT-These drawings remain the exclusive copyright of ADM Architects. Reproductions in any form whether electronic, digital or otherwise shall not be allowed except by express permission granted in writing by ADM Architects. Holders users and operators of these drawings require proof evidenced in writing that ADM Architects has written permission to use these drawings or shall otherwise be in breach of the Copyright Act and become liable accordingly.
a FIGURED DIMENSIONS- These drawings are not to be scaled. Figured dimensions shall be used in all cases.
a NOMINATED ARCHITECT- The nominated Architect for ADM Projects (Australia) Pty Ltd T/AS ADM Architects is Angelo Di Martino ARB No.7608

ISSUE	DATE	DESCRIPTION
A	02-06-2022	ISSUED FOR DA
B	31-01-2023	REISSUED FOR DA
C	27-10-2023	ADDITIONAL INFORMATION FOR DA
D	08-04-2024	ADDITIONAL INFORMATION FOR DA

NOT FOR CONSTRUCTION

LEGEND

- SUNLIGHT ACCESS
- CROSS VENTILATION
- LIVABLE HOUSING

NOTE

UNITS 403, 503, 603, 704, 803, 903, 1003 MEET LIVABLE HOUSING GUIDELINES SILVER LEVEL.

REFER TO PAGES 13-14 OF ACCESS REPORT FOR DETAILS ON COMPLIANCE.

STORAGE INSIDE UNITS	
UNIT	VOLUME
U401-1001	4m³
U402-1002	4m³
U403-1003	4m³
U404-1004	4m³
U405-1005	4m³



94 Kembla St, Wollongong NSW 2500 PO Box 3061 Wollongong
ph: 02 4228 6400 fax: 02 4228 6455 www.admarchitects.com.au

Project
PROPOSED MIXED USE BUILDING
COMPRISING OF RESIDENTIAL APARTMENTS
ABOVE COMMERCIAL PREMISES OR
SHOPS AND CARPARKING

At
37-39 BURELLI STREET
WOLLONGONG

For
BURELLI INVESTMENTS PTY LTD


Title
DEVELOPMENT APPLICATION
LEVEL 04 -10 FLOOR PLAN

Scale 1:100 @ A1 1:200 @ A3	Date APRIL 2024
Drawn	Checked

Drawn	Checked
LGD, HR	ADM


2021-32	A-107	D
---------	-------	---

copyright of adm architects

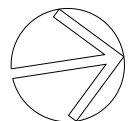

LEVEL 04-10 FLOOR PLAN

LEVEL 4	RL 19.55	LEVEL 8	RL 31.95
LEVEL 5	RL 22.65	LEVEL 9	RL 35.05
LEVEL 6	RL 25.75	LEVEL 10	RL 38.15
LEVEL 7	RL 28.85		

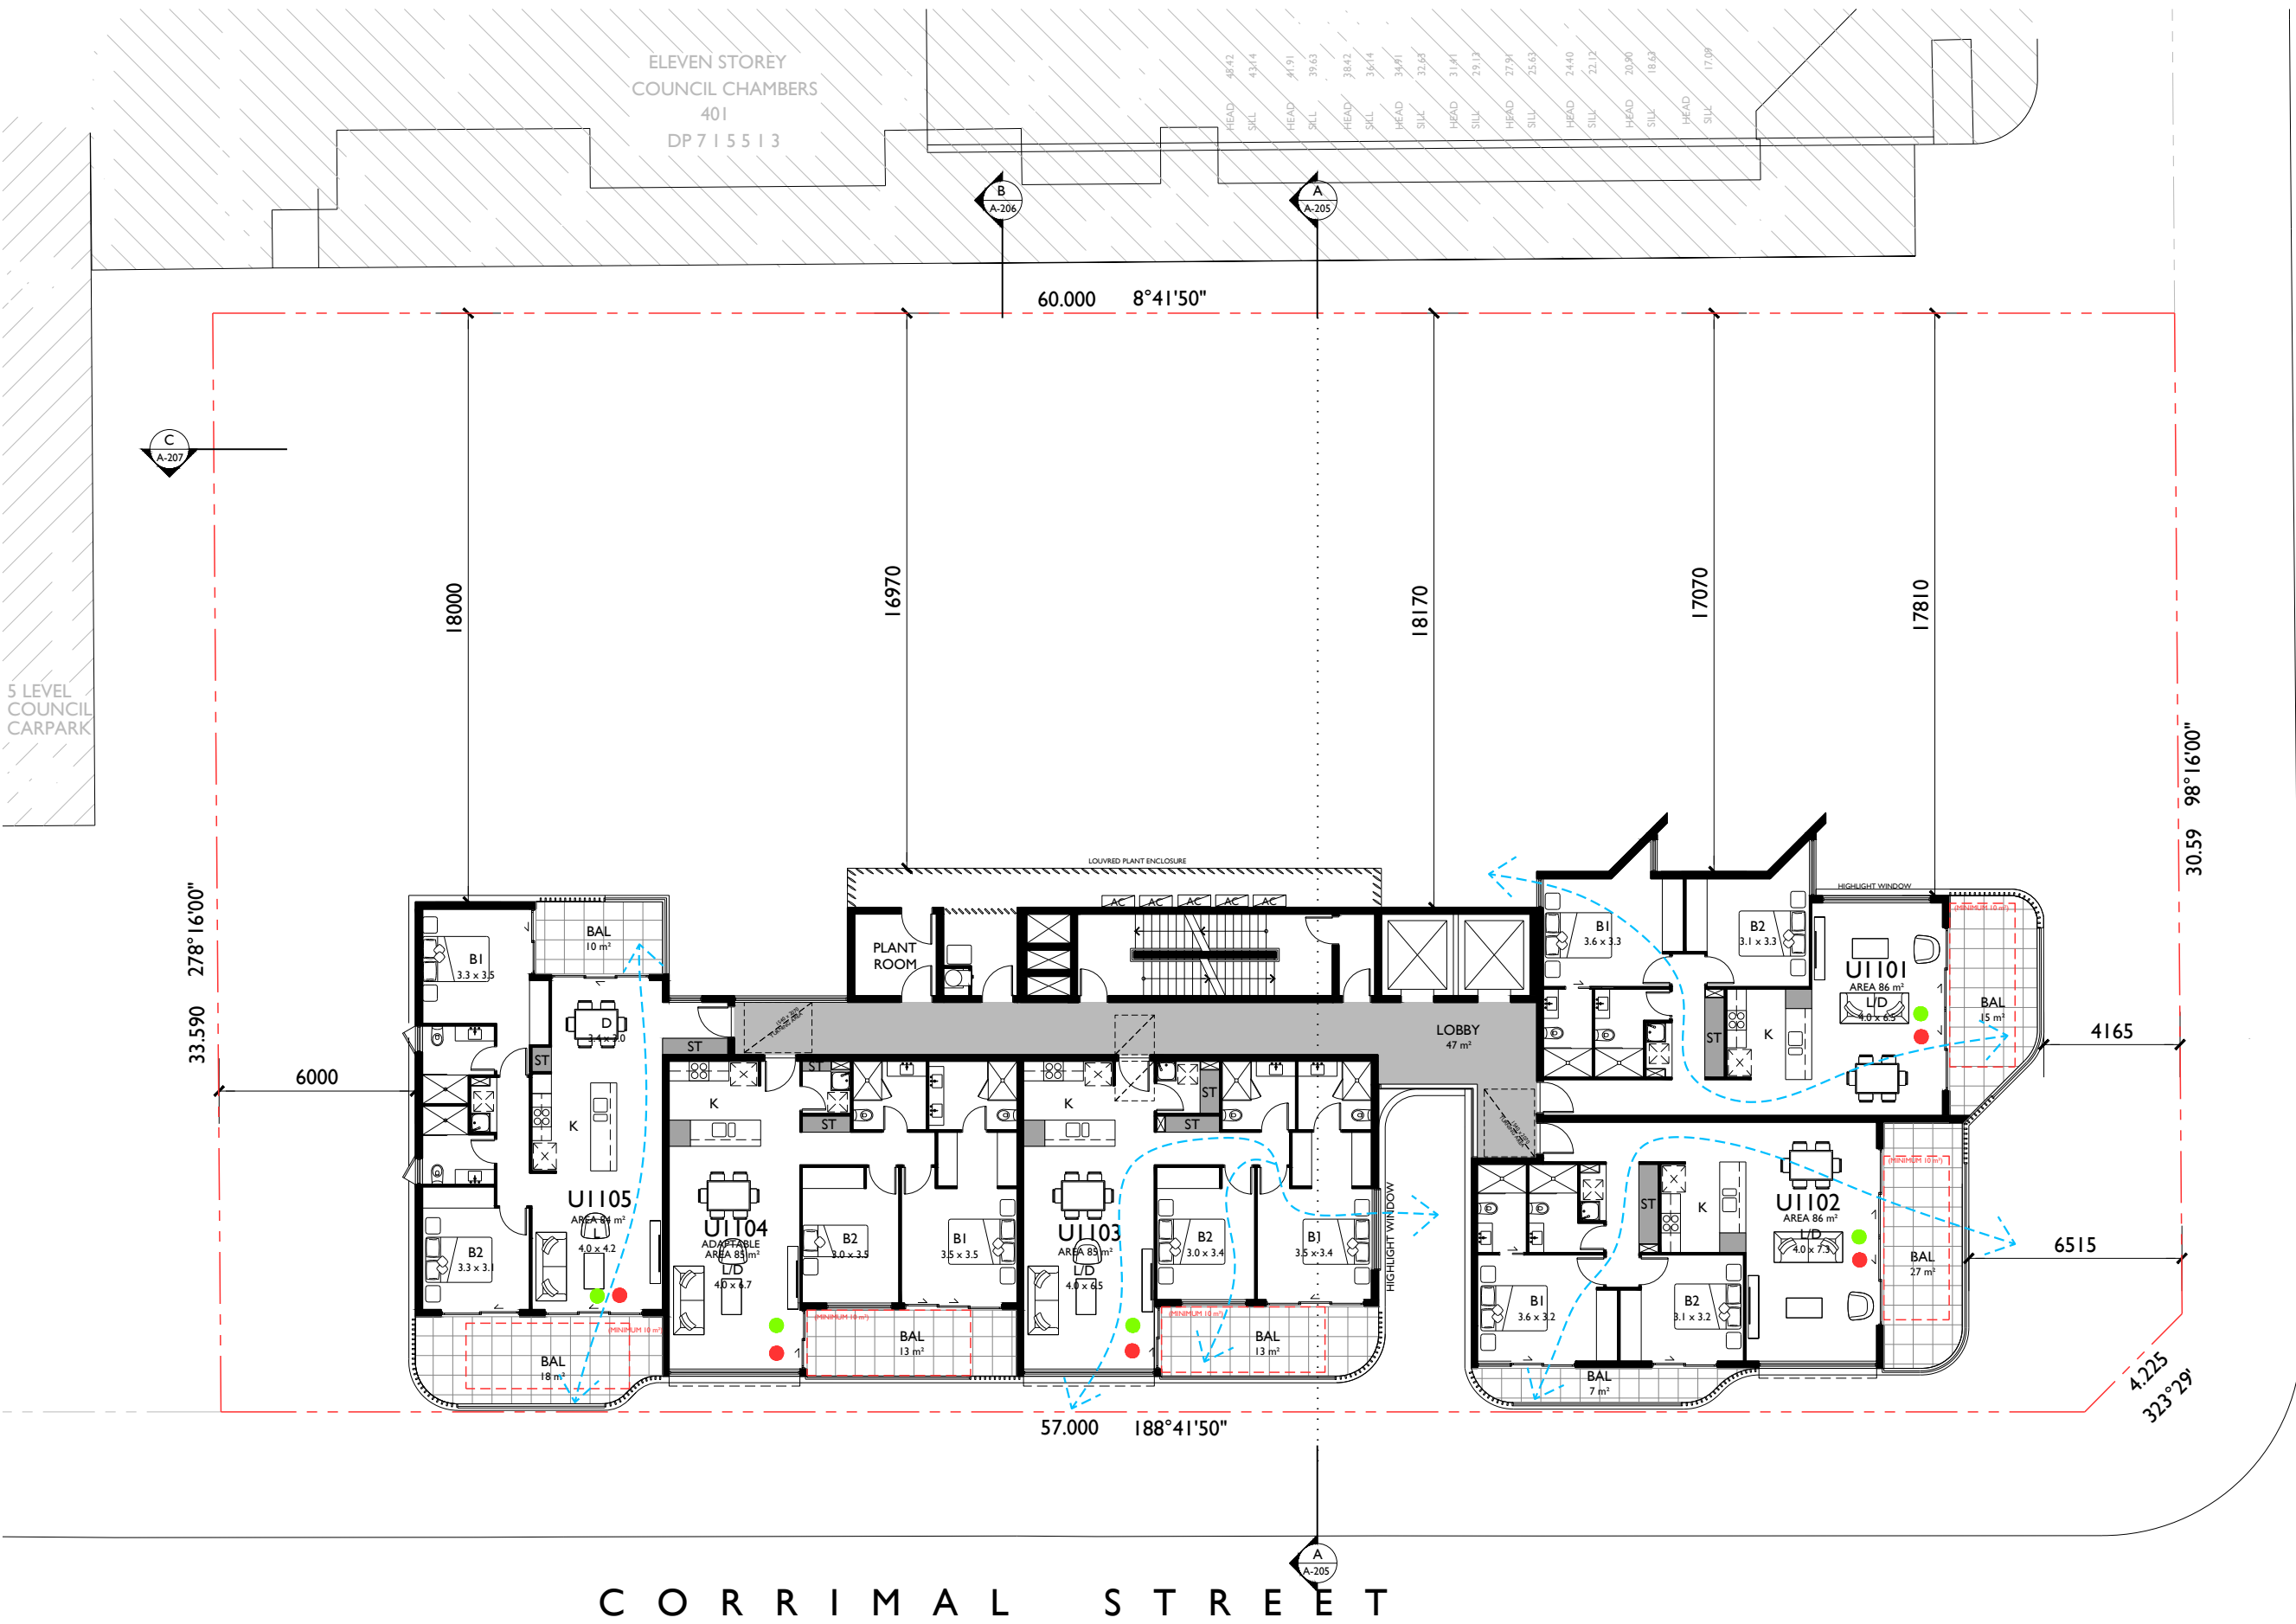

a COPYRIGHT-These drawings remain the exclusive copyright of ADM Architects. Reproductions in any form whether electronic, digital or otherwise shall not be allowed except by express permission granted in writing by ADM Architects. Holders users and operators of these drawings require proof evidenced in writing that ADM Architects has written permission to use these drawings or shall otherwise be in breach of the Copyright Act and become liable accordingly.
a FIGURED DIMENSIONS- These drawings are not to be scaled. Figured dimensions shall be used in all cases.
a NOMINATED ARCHITECT- The nominated Architect for ADM Projects (Australia) Pty Ltd T/AS ADM Architects is Angelo Di Martino ARB No.7608


ISSUE	DATE	DESCRIPTION
A	02-06-2022	ISSUED FOR DA
B	31-01-2023	REISSUED FOR DA
C	27-10-2023	ADDITIONAL INFORMATION FOR DA
D	08-04-2024	ADDITIONAL INFORMATION FOR DA

NOT FOR CONSTRUCTION

LEGEND

- SUNLIGHT ACCESS
- CROSS VENTILATION

STORAGE INSIDE UNITS	
	VOLUME
U1101	4m³
U1102	4m³
U1103	4m³
U1104	4m³
U1105	4m³

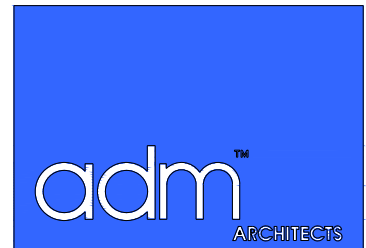

94 Kembla St, Wollongong NSW 2500 PO Box 3061 Wollongong
ph: 02 4228 6400 fax: 02 4228 6455 www.admarchitects.com.au

Project
PROPOSED MIXED USE BUILDING
COMPRISING OF RESIDENTIAL APARTMENTS
ABOVE COMMERCIAL PREMISES OR
SHOPS AND CARPARKING

At
37-39 BURELLI STREET
WOLLONGONG

For
BURELLI INVESTMENTS PTY LTD


Title
DEVELOPMENT APPLICATION
LEVEL 11 FLOOR PLAN

Scale 1:100 @ A1 1:200 @ A3	Date APRIL 2024
-----------------------------------	--------------------

Drawn LGD, HR	Checked ADM
------------------	----------------


Project No. 2021-32	Drawing No. A-108	Issue D
------------------------	----------------------	------------

copyright of adm architects

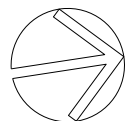

LEVEL 11 FLOOR PLAN

RL 41.25

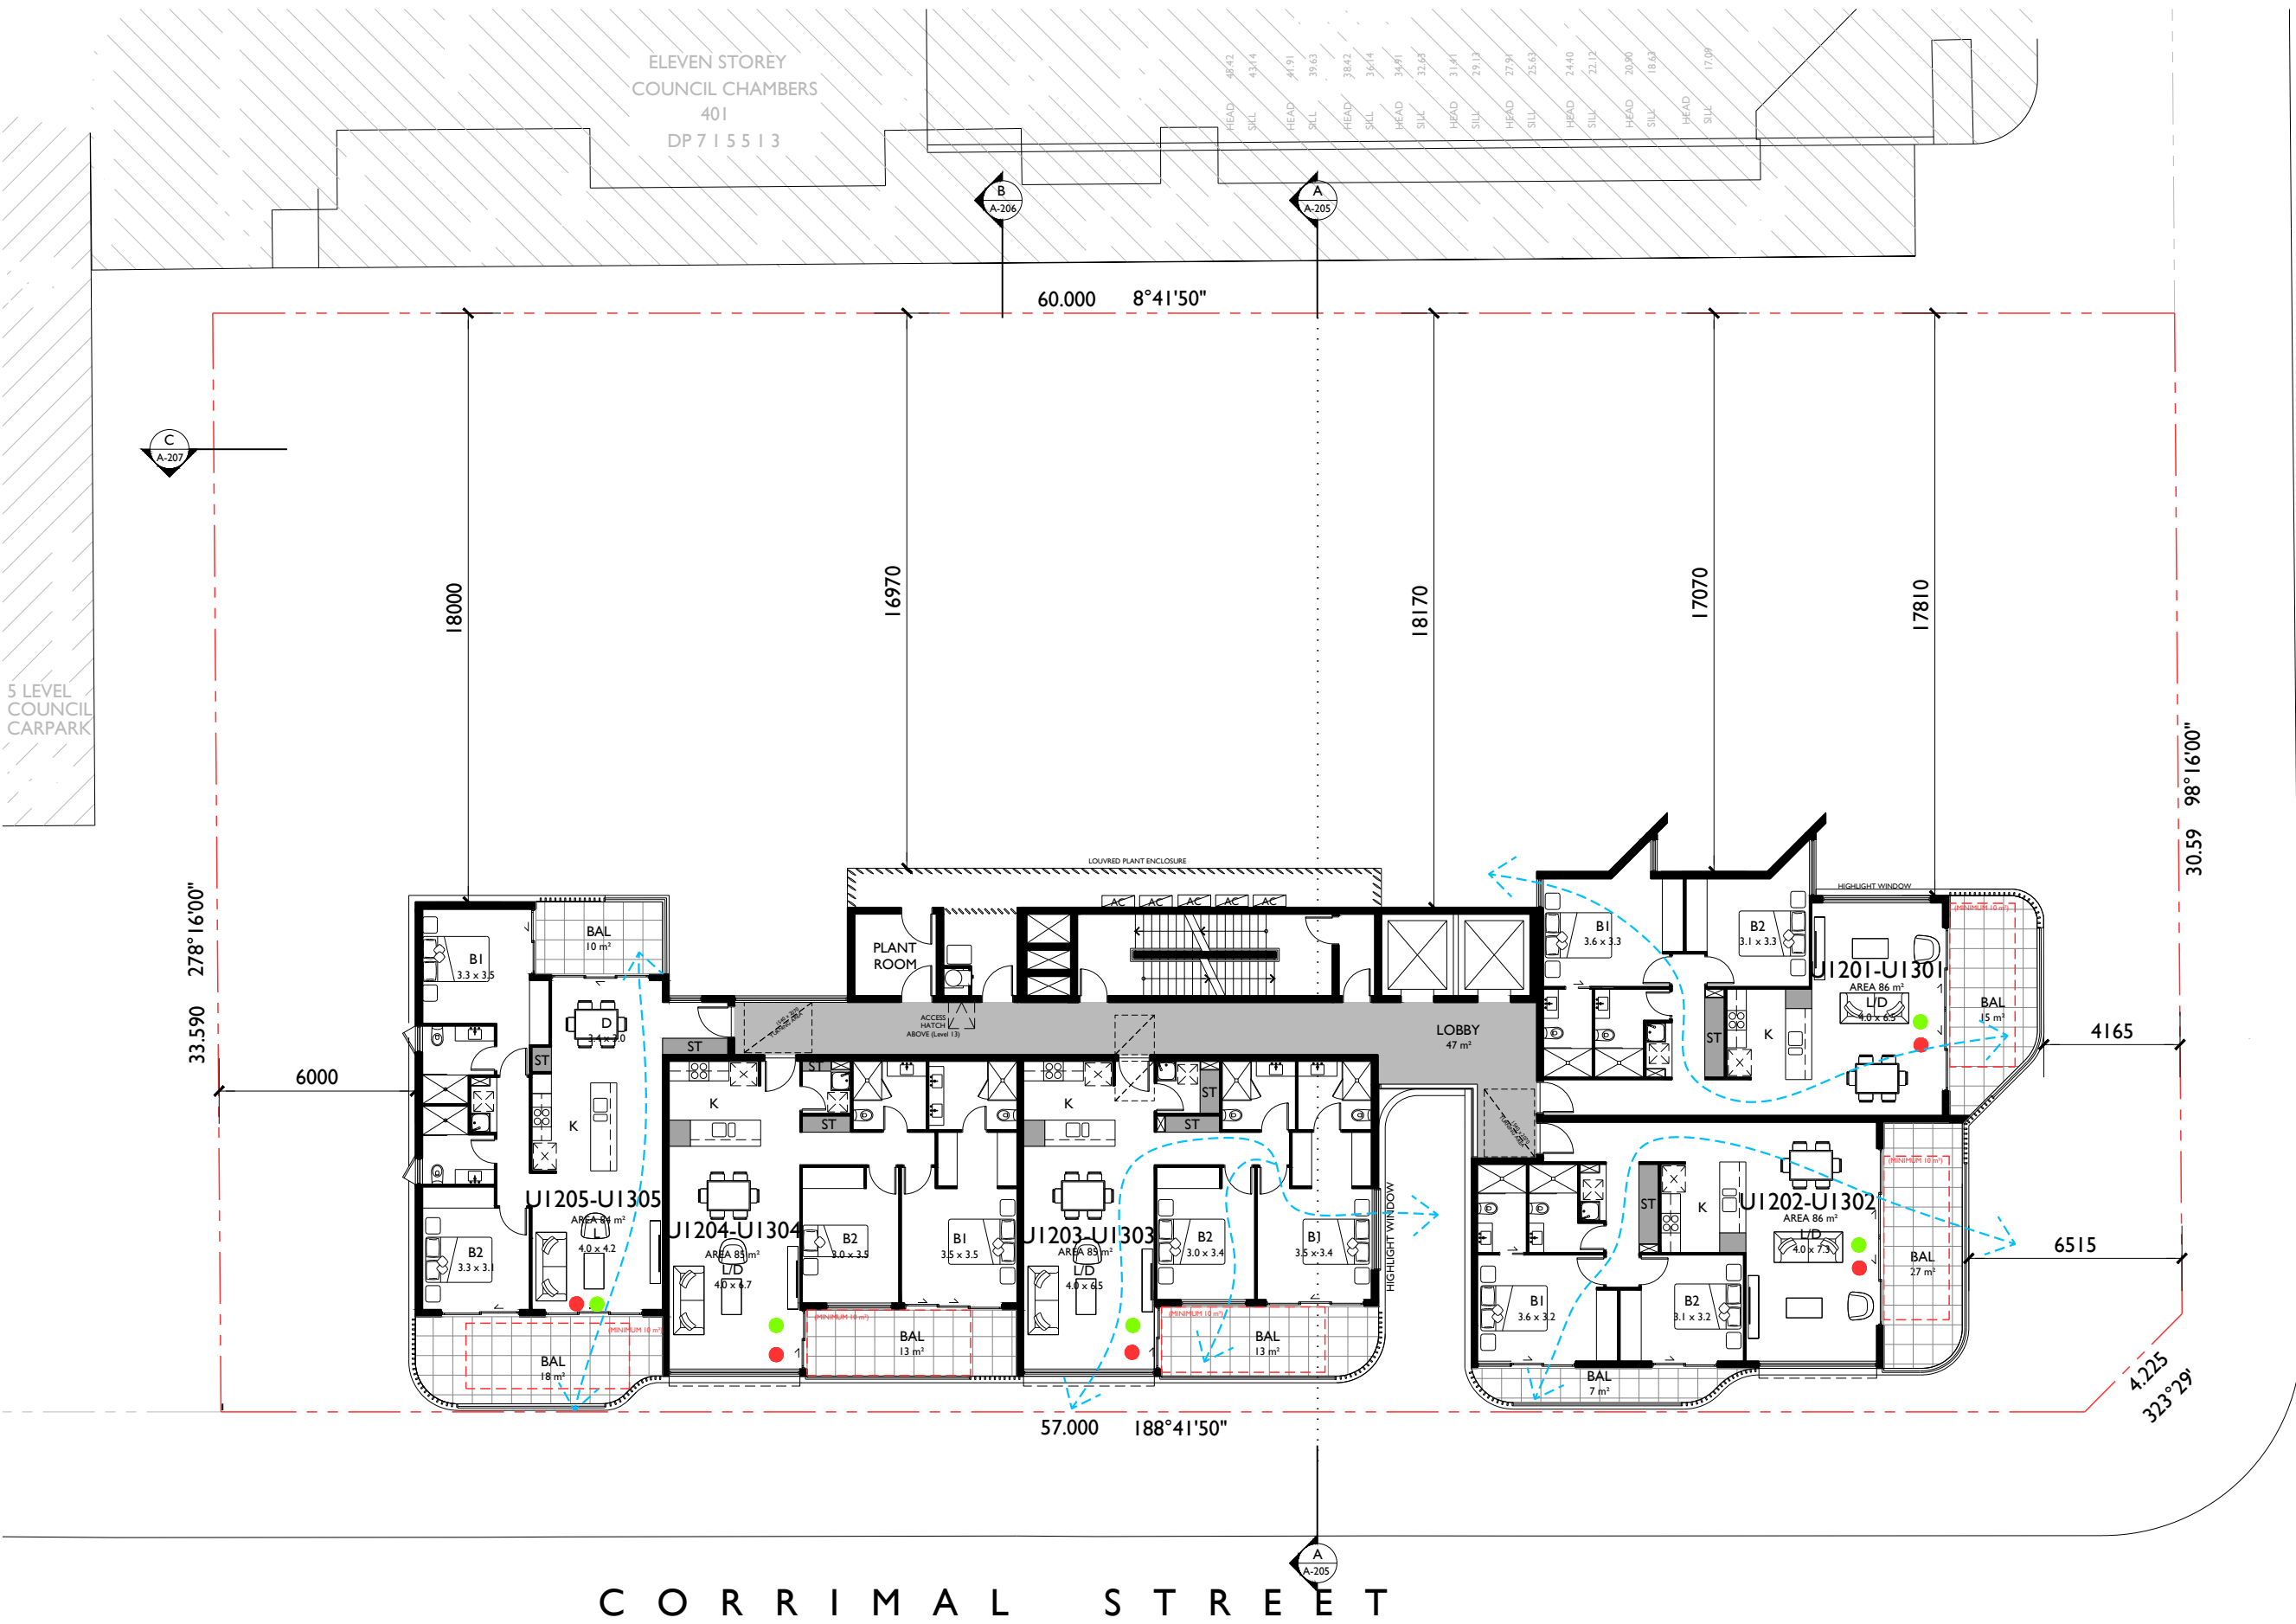

© COPYRIGHT-These drawings remain the exclusive copyright of ADM Architects. Reproductions in any form whether electronic, digital or otherwise shall not be allowed except by express permission granted in writing by ADM Architects. Holders users and operators of these drawings require proof evidenced in writing that ADM Architects has written permission to use these drawings or shall otherwise be in breach of the Copyright Act and become liable accordingly.
a FIGURED DIMENSIONS- These drawings are not to be scaled. Figured dimensions shall be used in all cases.
a NOMINATED ARCHITECT- The nominated Architect for ADM Projects (Australia) Pty Ltd T/A ADM Architects is Angelo Di Martino ARB No.7608


ISSUE	DATE	DESCRIPTION
A	02-06-2022	ISSUED FOR DA
B	31-01-2023	REISSUED FOR DA
C	27-10-2023	ADDITIONAL INFORMATION FOR DA
D	08-04-2024	ADDITIONAL INFORMATION FOR DA

NOT FOR CONSTRUCTION

LEGEND

- SUNLIGHT ACCESS
- CROSS VENTILATION

STORAGE INSIDE UNITS	VOLUME
UI201-1301	4m³
UI202-1302	4m³
UI203-1303	4m³
UI204-1304	4m³
UI205-1305	4m³

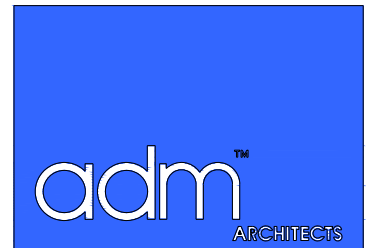

94 Kembla St, Wollongong NSW 2500 PO Box 3061 Wollongong
ph: 02 4228 6400 fax: 02 4228 6455 www.admarchitects.com.au

Project
PROPOSED MIXED USE BUILDING
COMPRISING OF RESIDENTIAL APARTMENTS
ABOVE COMMERCIAL PREMISES OR
SHOPS AND CARPARKING

At
37-39 BURELLI STREET
WOLLONGONG

For
BURELLI INVESTMENTS PTY LTD


Title
DEVELOPMENT APPLICATION
LEVEL 12 - 13 FLOOR PLAN

Scale
1:100 @ A1
1:200 @ A3
Date
APRIL 2024

Drawn
LGD, HR
Checked
ADM

Project No.
2021-32
Drawing No.
A-109
Issue
D

copyright of adm architects

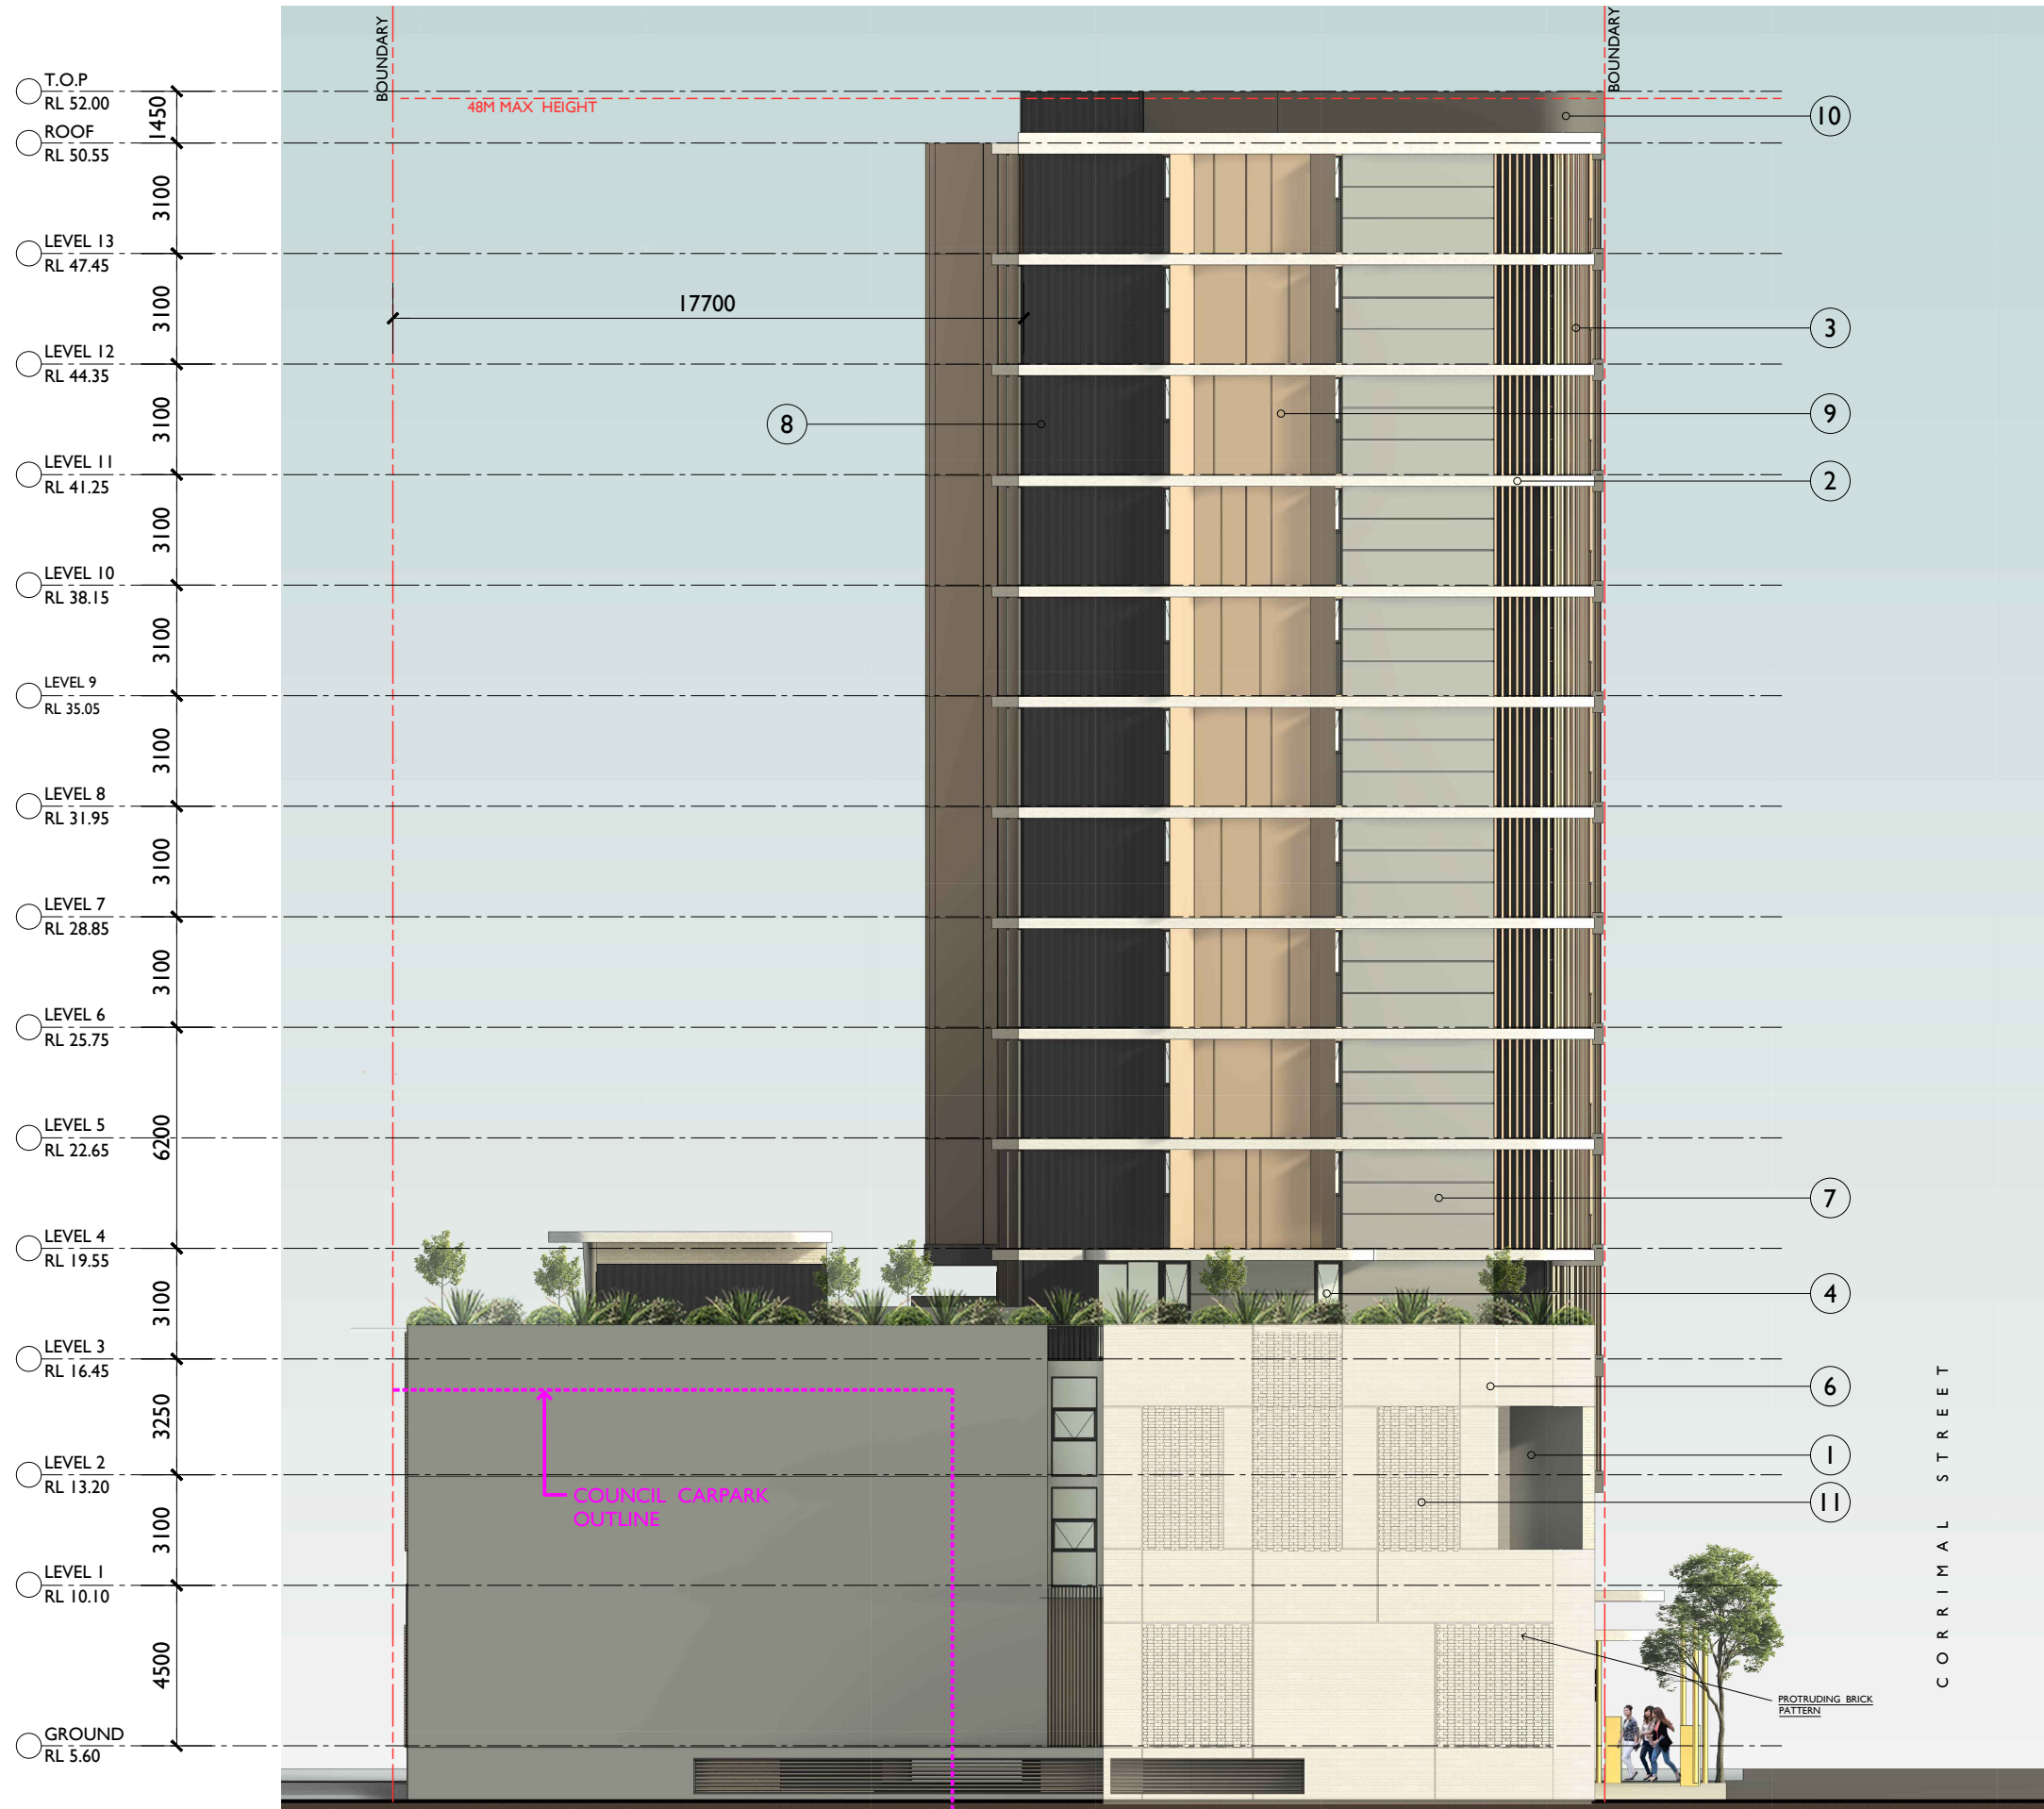


SOUTH ELEVATION

© COPYRIGHT-These drawings remain the exclusive copyright of ADM Architects. Reproductions in any form whether electronic, digital or otherwise shall not be allowed except by express permission granted in writing by ADM Architects. Holders users and operators of these drawings require proof evidenced in writing that ADM Architects has written permission to use these drawings or shall otherwise be in breach of the Copyright Act and become liable accordingly.
© FIGURED DIMENSIONS- These drawings are not to be scaled. Figured dimensions shall be used in all cases.
© NOMINATED ARCHITECT- The nominated Architect for ADM Projects (Australia) Pty Ltd T/A/S ADM Architects is Angelo Di Martino ARB No.7608

ISSUE	DATE	DESCRIPTION
A	02-06-2022	ISSUED FOR DA
B	31-01-2023	REISSUED FOR DA
C	26-05-2023	REISSUED FOR DA
D	27-10-2023	ADDITIONAL INFORMATION FOR DA

NOT FOR CONSTRUCTION

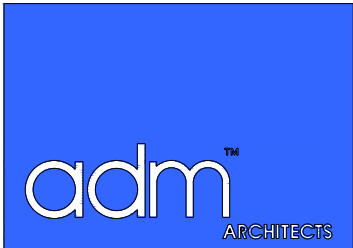

94 Kembla St, Wollongong NSW 2500 PO Box 3061 Wollongong
ph: 02 4228 6400 fax: 02 4228 6455 www.admarchitects.com.au

Project
PROPOSED MIXED USE BUILDING
COMPRISING OF RESIDENTIAL APARTMENTS
ABOVE COMMERCIAL PREMISES OR
SHOPS AND CARPARKING

At
37-39 BURELLI STREET
WOLLONGONG

For
BURELLI INVESTMENTS PTY LTD

Title DEVELOPMENT APPLICATION SOUTH ELEVATION		
Scale 1:125 @ A1 1:250 @ A3	Date OCTOBER 2023	
Drawn	Checked ADM	
LGD, HR		
Project No. 2021-32	Drawing No. A-203	Issue D

copyright of adm architects



1 DULUX MONUMENT WALLING, WALL RENDER

2 DULUX LEXICON WHITE CONCRETE EDGES, WALLING, WALL RENDER

3 TIMBER LOOK ALUMINIUM LIGHT OAK SCREENING

4 TINTED GLAZING GLAZING ELEMENTS AND BALUSTRADES

5 POWDERCOAT MONUMENT DOOR AND WINDOW FRAMES, HANDRAILS, AND SCREENING

6 AUSTRAL CHILLINGHAM BRICK WALLING

7 ALUMINUM SHEET CLADDING WITH JOINTS (NON COMBUSTIBLE) WINDSPRAY

8 ALUMINUM SHEET CLADDING WITH JOINTS (NON COMBUSTIBLE) MONUMENT

9 DURATEC ETERNITY BRONZE PEARL SATIN FEATURE METALLIC PANELS, LOUVRES AND SUNSHADES

10 ALUMINUM SHEET (NON COMBUSTIBLE) MONUMENT

© COPYRIGHT-These drawings remain the exclusive copyright of ADM Architects. Reproductions in any form whether electronic, digital or otherwise shall not be allowed except by express permission granted in writing by ADM Architects. Holders users and operators of these drawings require proof evidenced in writing that ADM Architects has written permission to use these drawings or shall otherwise be in breach of the Copyright Act and become liable accordingly.
a FIGURED DIMENSIONS- These drawings are not to be scaled. Figured dimensions shall be used in all cases.
a NOMINATED ARCHITECT- The nominated Architect for ADM Projects (Australia) Pty Ltd T/AS ADM Architects is Angelo Di Martino ARB No.7608

ISSUE	DATE	DESCRIPTION
A	02-06-2022	ISSUED FOR DA
B	31-01-2023	REISSUED FOR DA
C	26-05-2023	REISSUED FOR DA
D	27-10-2023	ADDITIONAL INFORMATION FOR DA

NOT FOR CONSTRUCTION

admTM

ARCHITECTS

94 Kembla St, Wollongong NSW 2500 PO Box 3061 Wollongong
ph: 02 4228 6400 fax: 02 4228 6455 www.admarchitects.com.au


Project
PROPOSED MIXED USE BUILDING
COMPRISING OF RESIDENTIAL APARTMENTS
ABOVE COMMERCIAL PREMISES OR
SHOPS AND CARPARKING

At
37-39 BURELLI STREET
WOLLONGONG

For
BURELLI INVESTMENTS PTY LTD

Title DEVELOPMENT APPLICATION WEST ELEVATION		
Scale 1:125 @ A1 1:250 @ A3	Date OCTOBER 2023	
Drawn LGD, HR	Checked ADM	
Project No. 2021-32	Drawing No. A-204	Issue D

copyright of adm architects

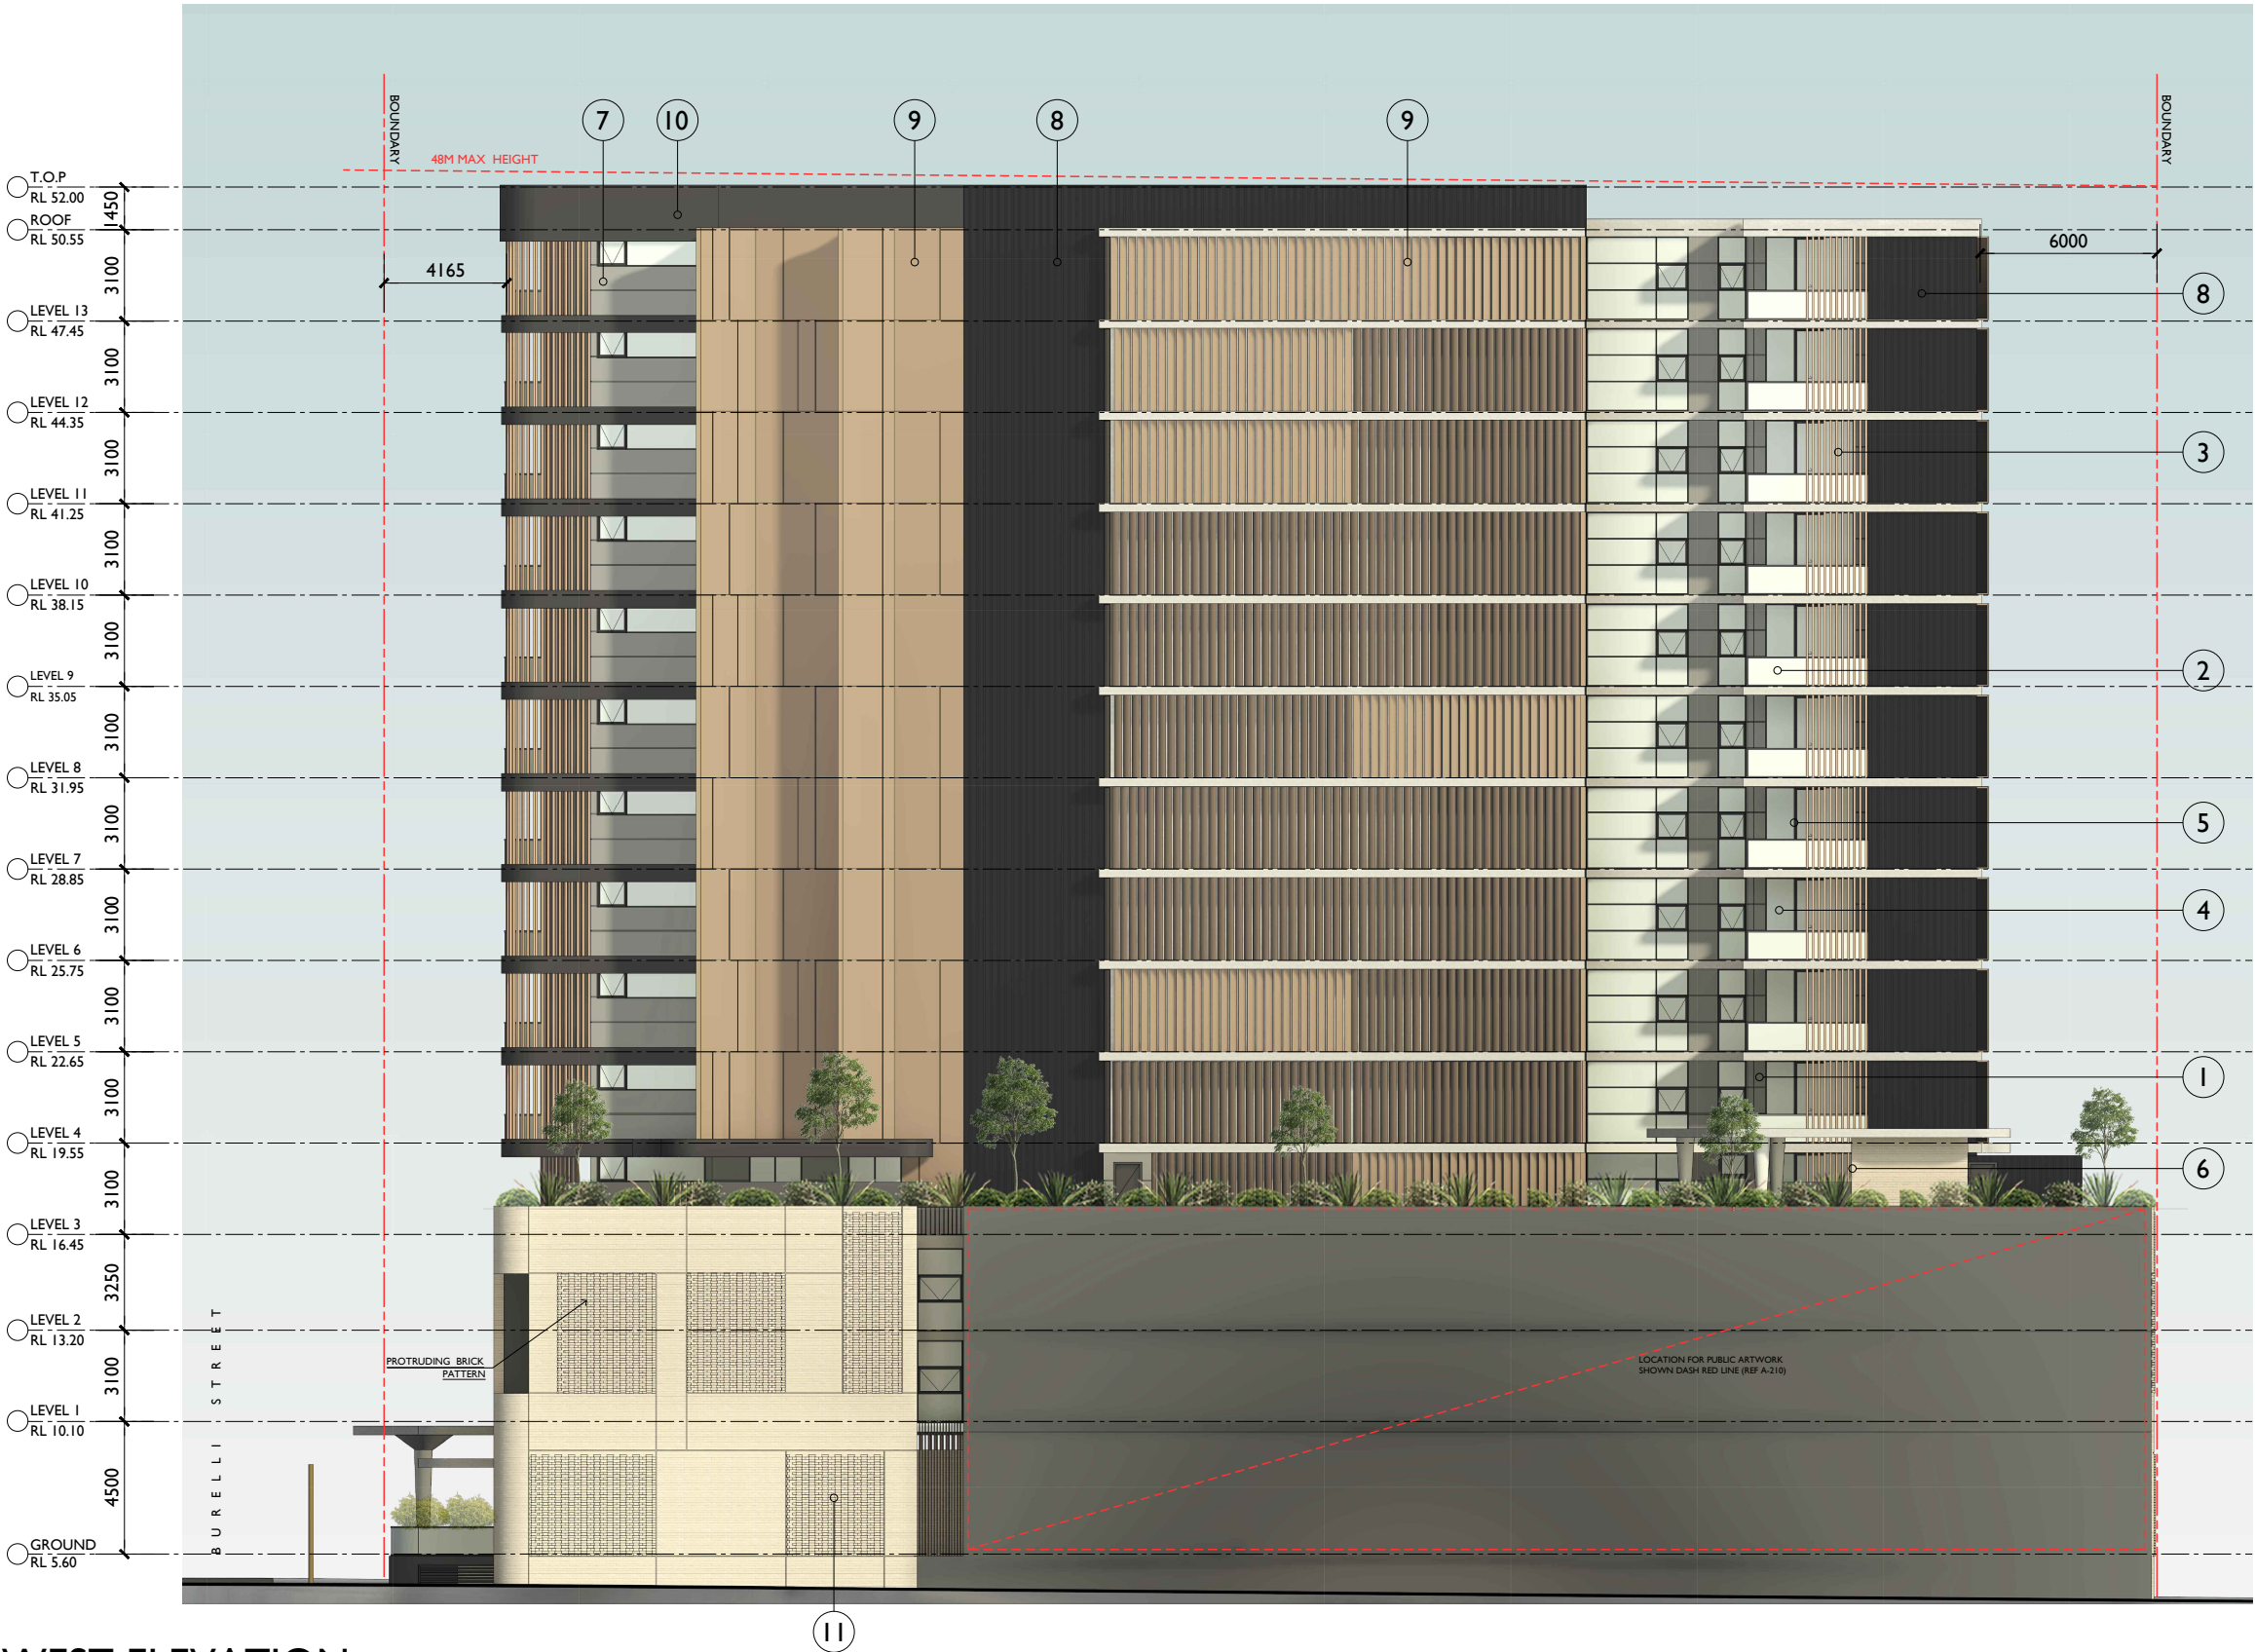

WEST ELEVATION

1 DULUX MONUMENT WALLING, WALL RENDER

2 DULUX LEXICON WHITE CONCRETE EDGES, WALLING, WALL RENDER

3 TIMBER LOOK ALUMINIUM LIGHT OAK SCREENING

4 TINTED GLAZING GLAZING ELEMENTS AND BALUSTRADES

5 POWDERCOAT MONUMENT DOOR AND WINDOW FRAMES, HANDRAILS, AND SCREENING

6 AUSTRAL CHILLINGHAM BRICK WALLING


7 ALUMINUM SHEET CLADDING WITH JOINTS (NON COMBUSTIBLE) WINDSPRAY

8 ALUMINUM SHEET CLADDING WITH JOINTS (NON COMBUSTIBLE) MONUMENT

9 DURATEC ETERNITY BRONZE PEARL SATIN FEATURE METALLIC PANELS, LOUVRES AND SUNSHADES

10 ALUMINUM SHEET (NON COMBUSTIBLE) MONUMENT

11 AUSTRAL CHILLINGHAM BRICK PROTRUDING BRICK PATTERN

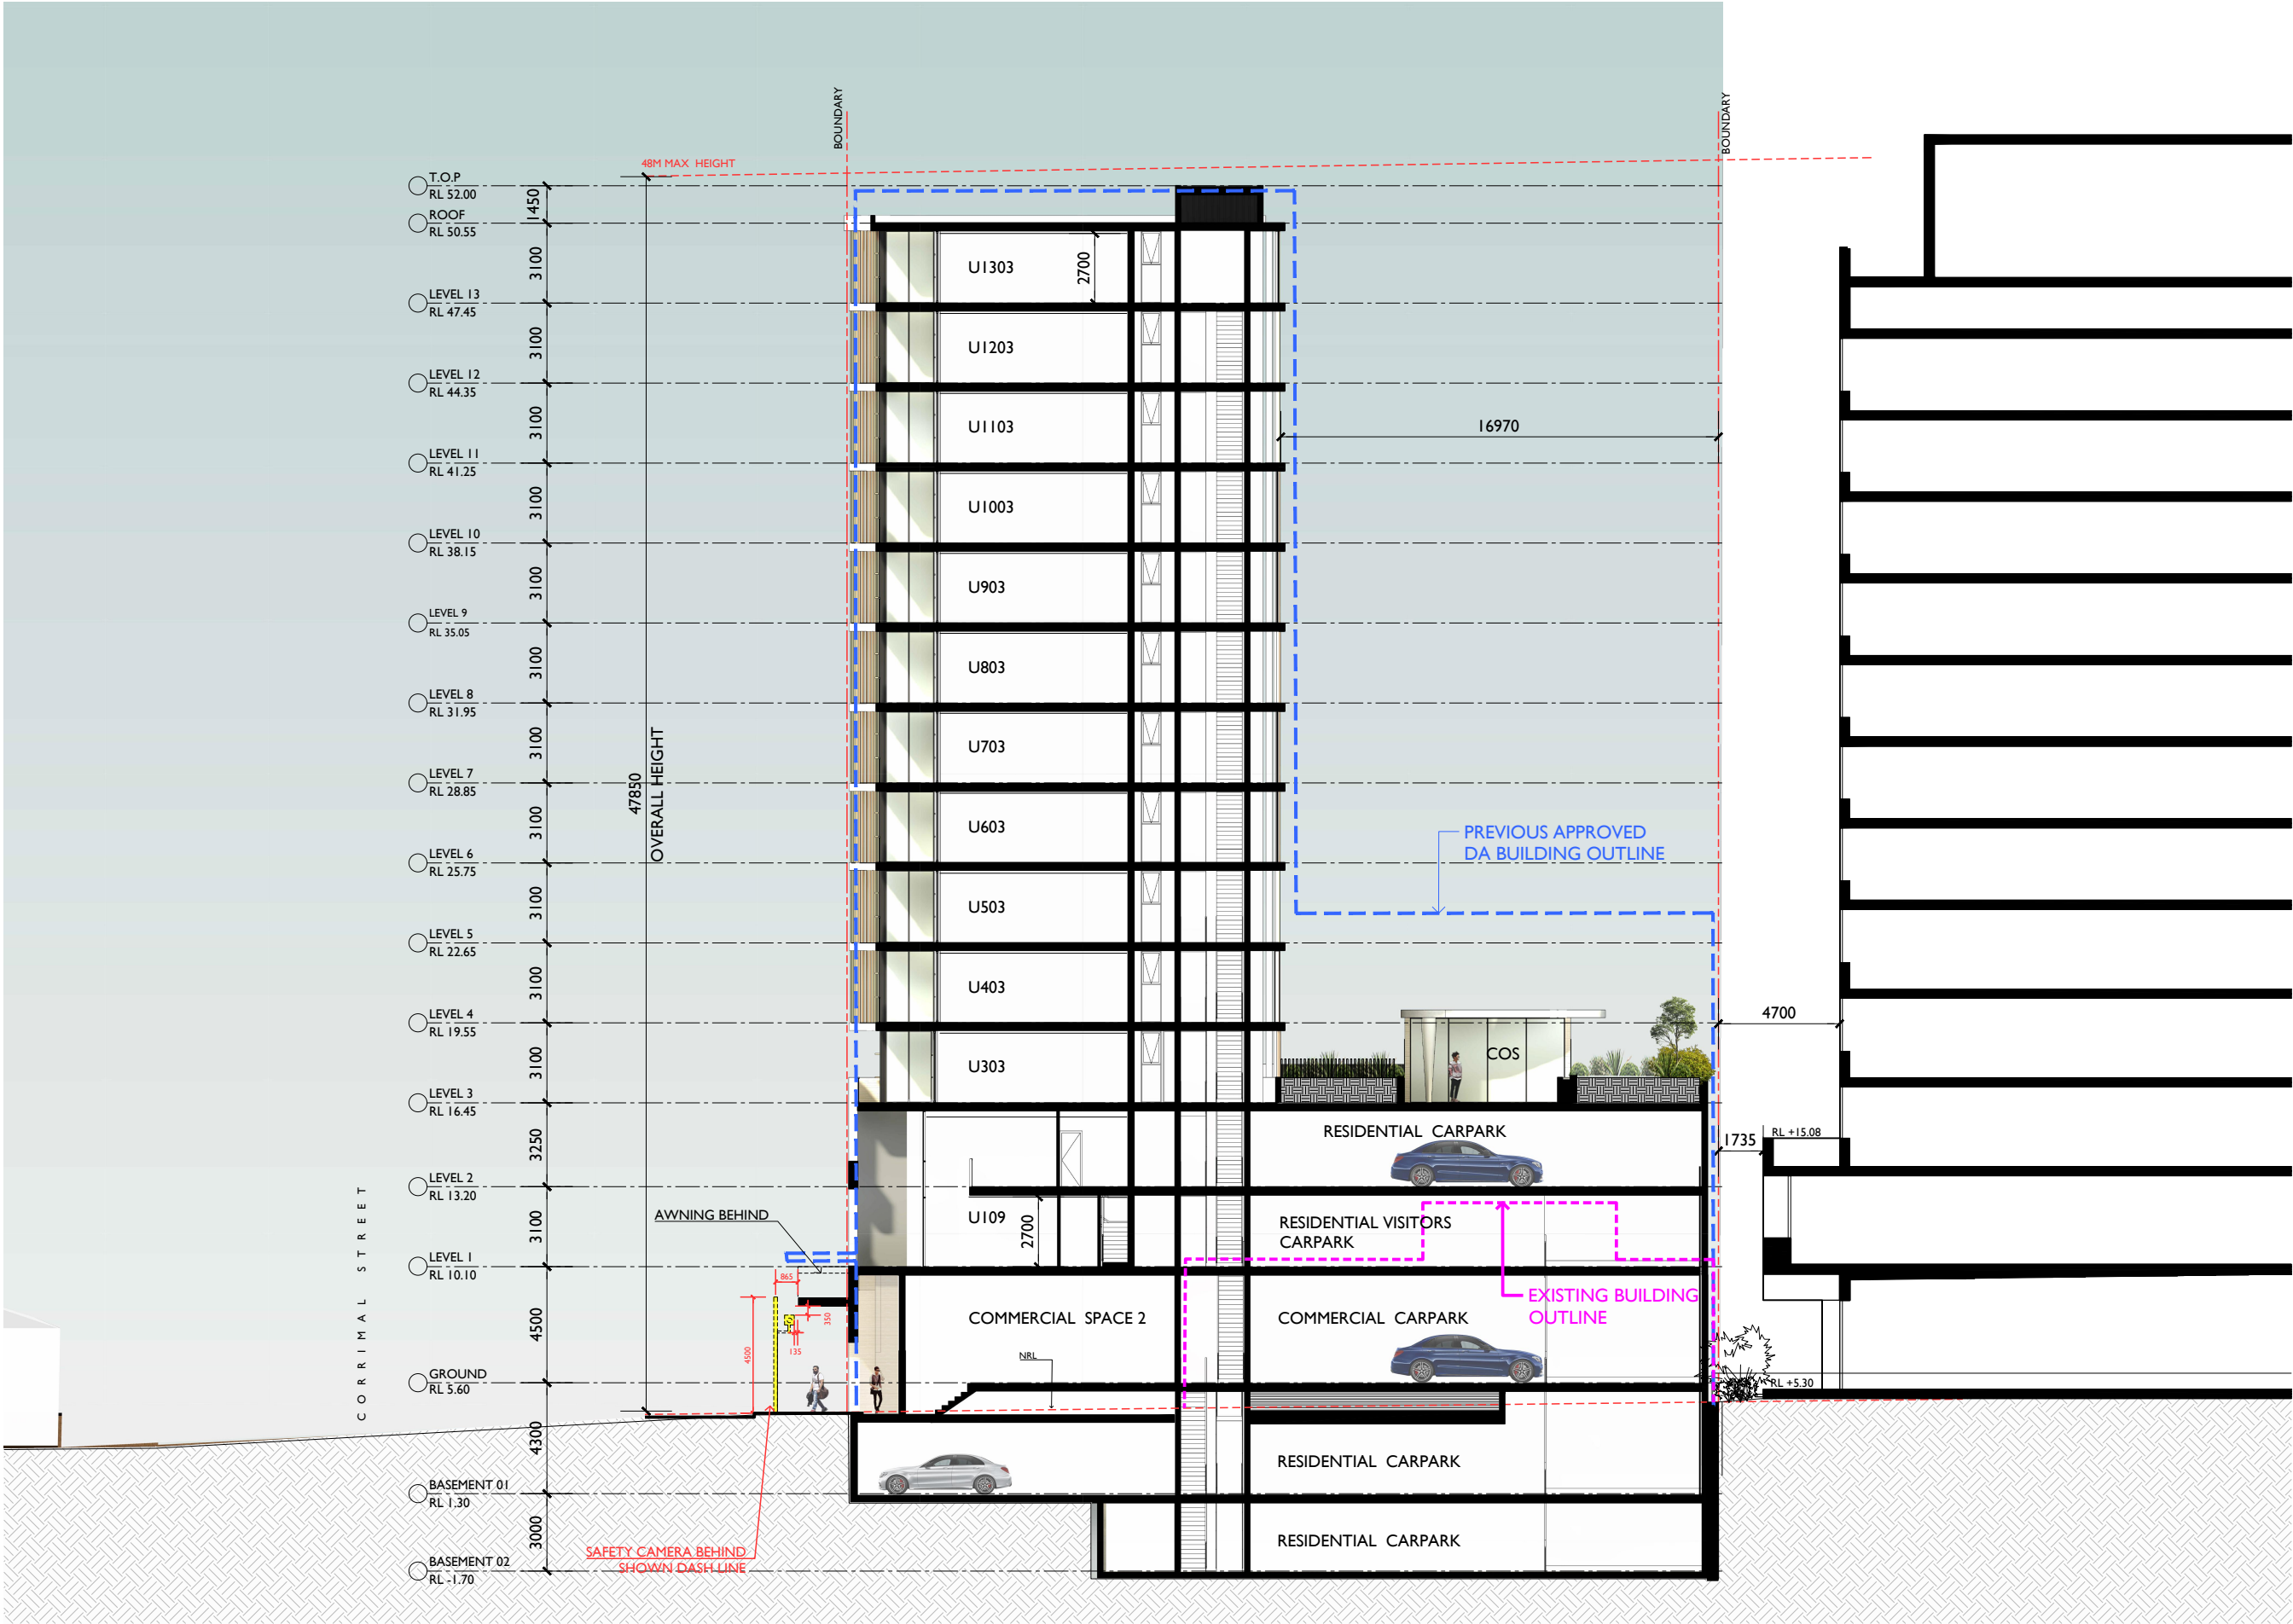


SECTION A-A

© COPYRIGHT-These drawings remain the exclusive copyright of ADM Architects. Reproductions in any form whether electronic, digital or otherwise shall not be allowed except by express permission granted in writing by ADM Architects. Holders users and operators of these drawings require proof evidenced in writing that ADM Architects has written permission to use these drawings or shall otherwise be in breach of the Copyright Act and become liable accordingly.
© FIGURED DIMENSIONS- These drawings are not to be scaled. Figured dimensions shall be used in all cases.
© NOMINATED ARCHITECT- The nominated Architect for ADM Projects (Australia) Pty Ltd T/AS ADM Architects is Angelo Di Martino ARB No.7608

ISSUE	DATE	DESCRIPTION
A	02-06-2022	ISSUED FOR DA
B	31-01-2023	REISSUED FOR DA
C	03-07-2023	REISSUED FOR DA
D	27-10-2023	ADDITIONAL INFORMATION FOR DA

NOT FOR CONSTRUCTION

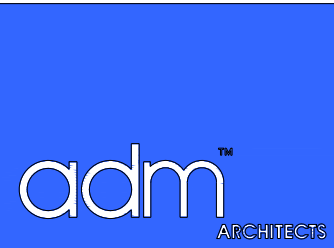

94 Kembla St, Wollongong NSW 2500 PO Box 3061 Wollongong
ph: 02 4228 6400 fax: 02 4228 6455 www.admarchitects.com.au

Project
PROPOSED MIXED USE BUILDING
COMPRISING OF RESIDENTIAL APARTMENTS
ABOVE COMMERCIAL PREMISES OR
SHOPS AND CARPARKING

At
37-39 BURELLI STREET
WOLLONGONG

For
BURELLI INVESTMENTS PTY LTD


Title
DEVELOPMENT APPLICATION
SECTION A-A

Scale 1:125 @ A1 1:250 @ A3	Date OCTOBER 2023
-----------------------------------	----------------------


Drawn LGD, HR	Checked ADM
------------------	----------------

Project No. 2021-32	Drawing No. A-205	Issue D
------------------------	----------------------	------------

copyright of adm architects

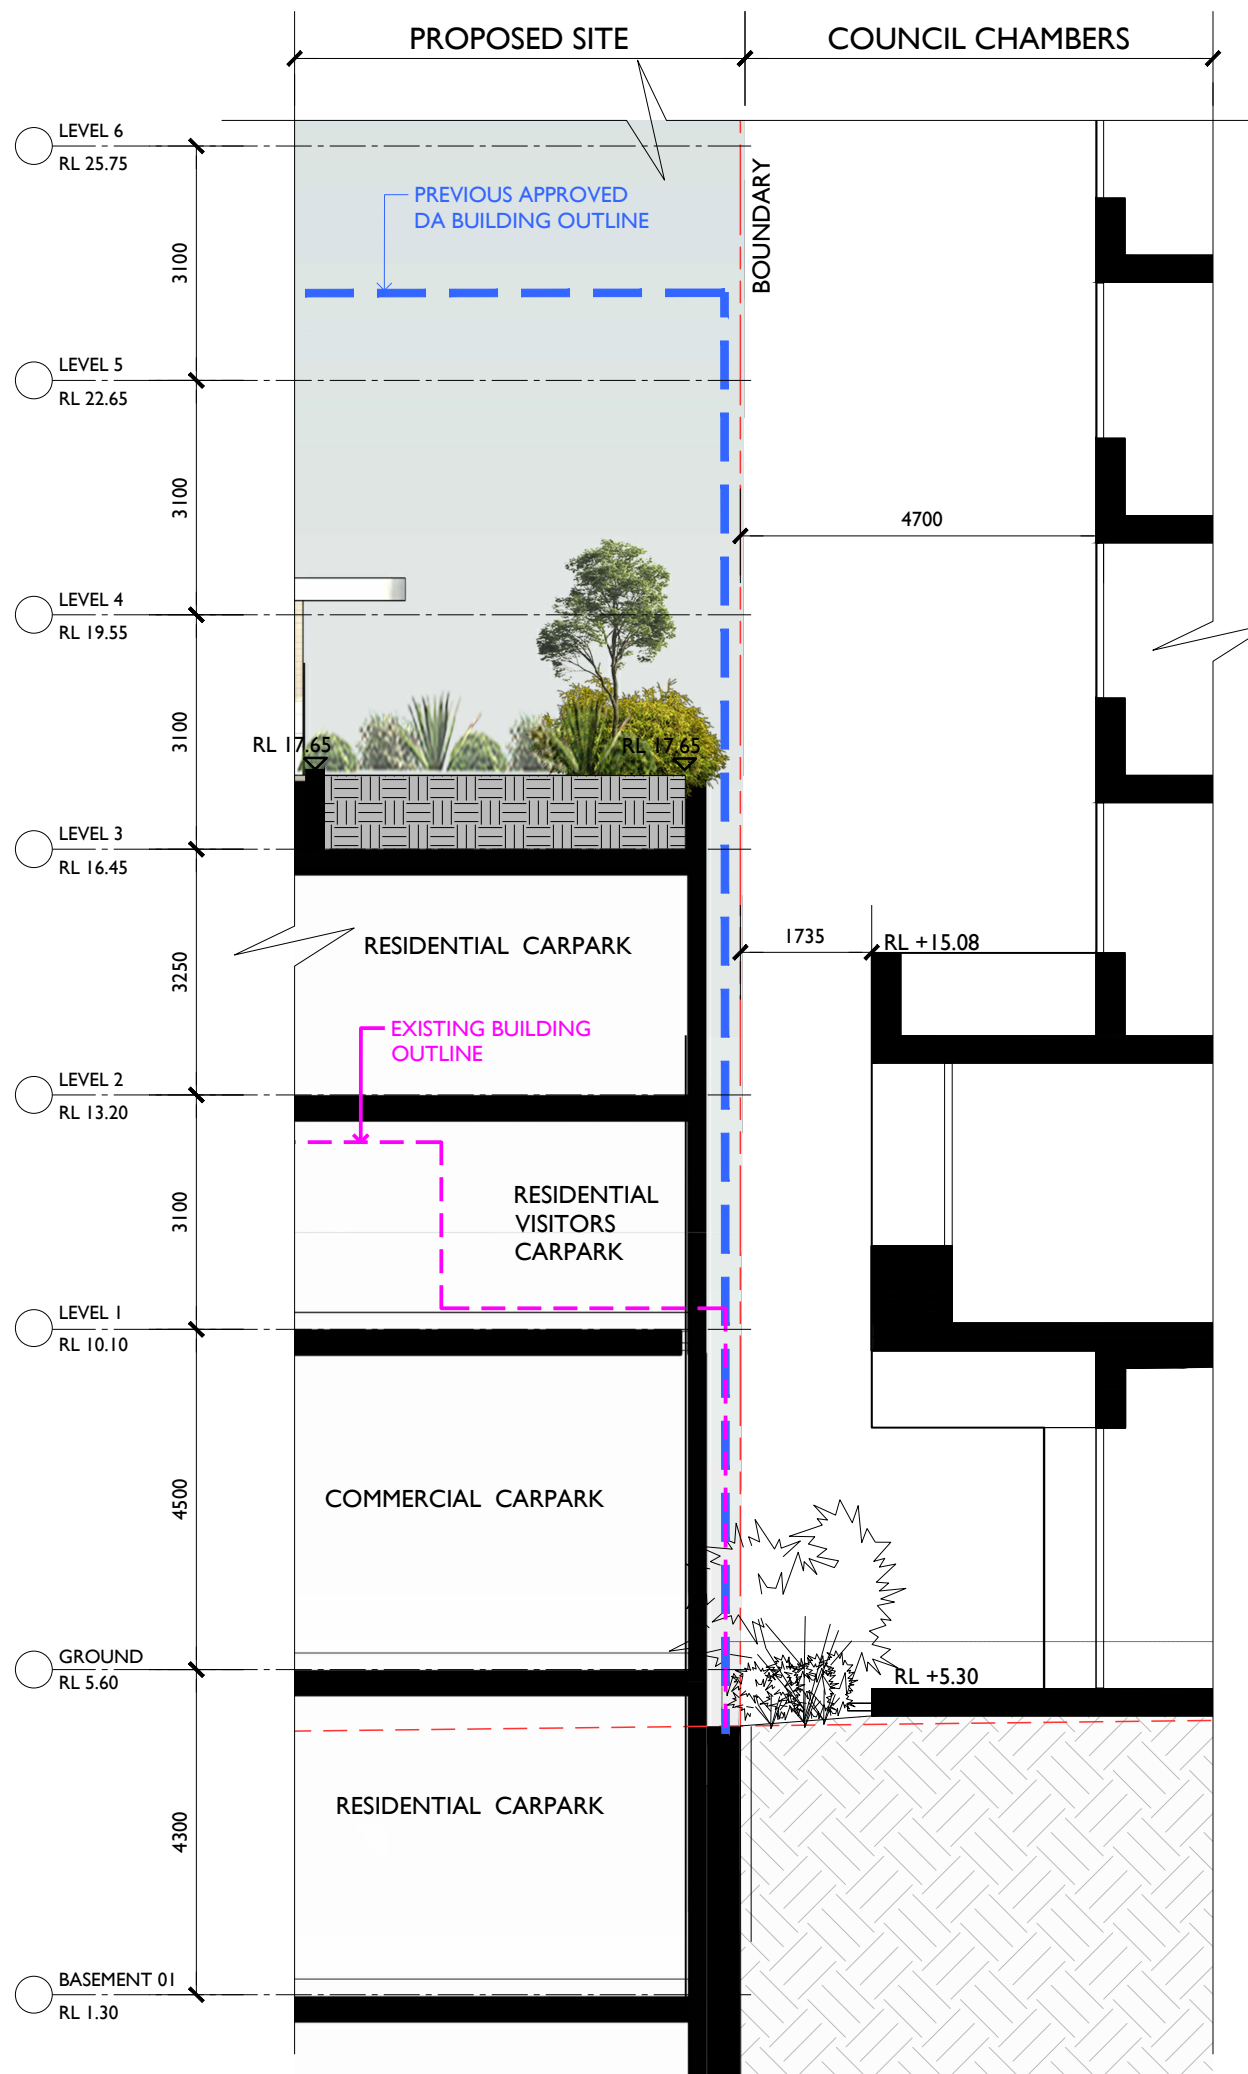

INTERFACE PART SECTION BB
(WEST BOUNDARY)

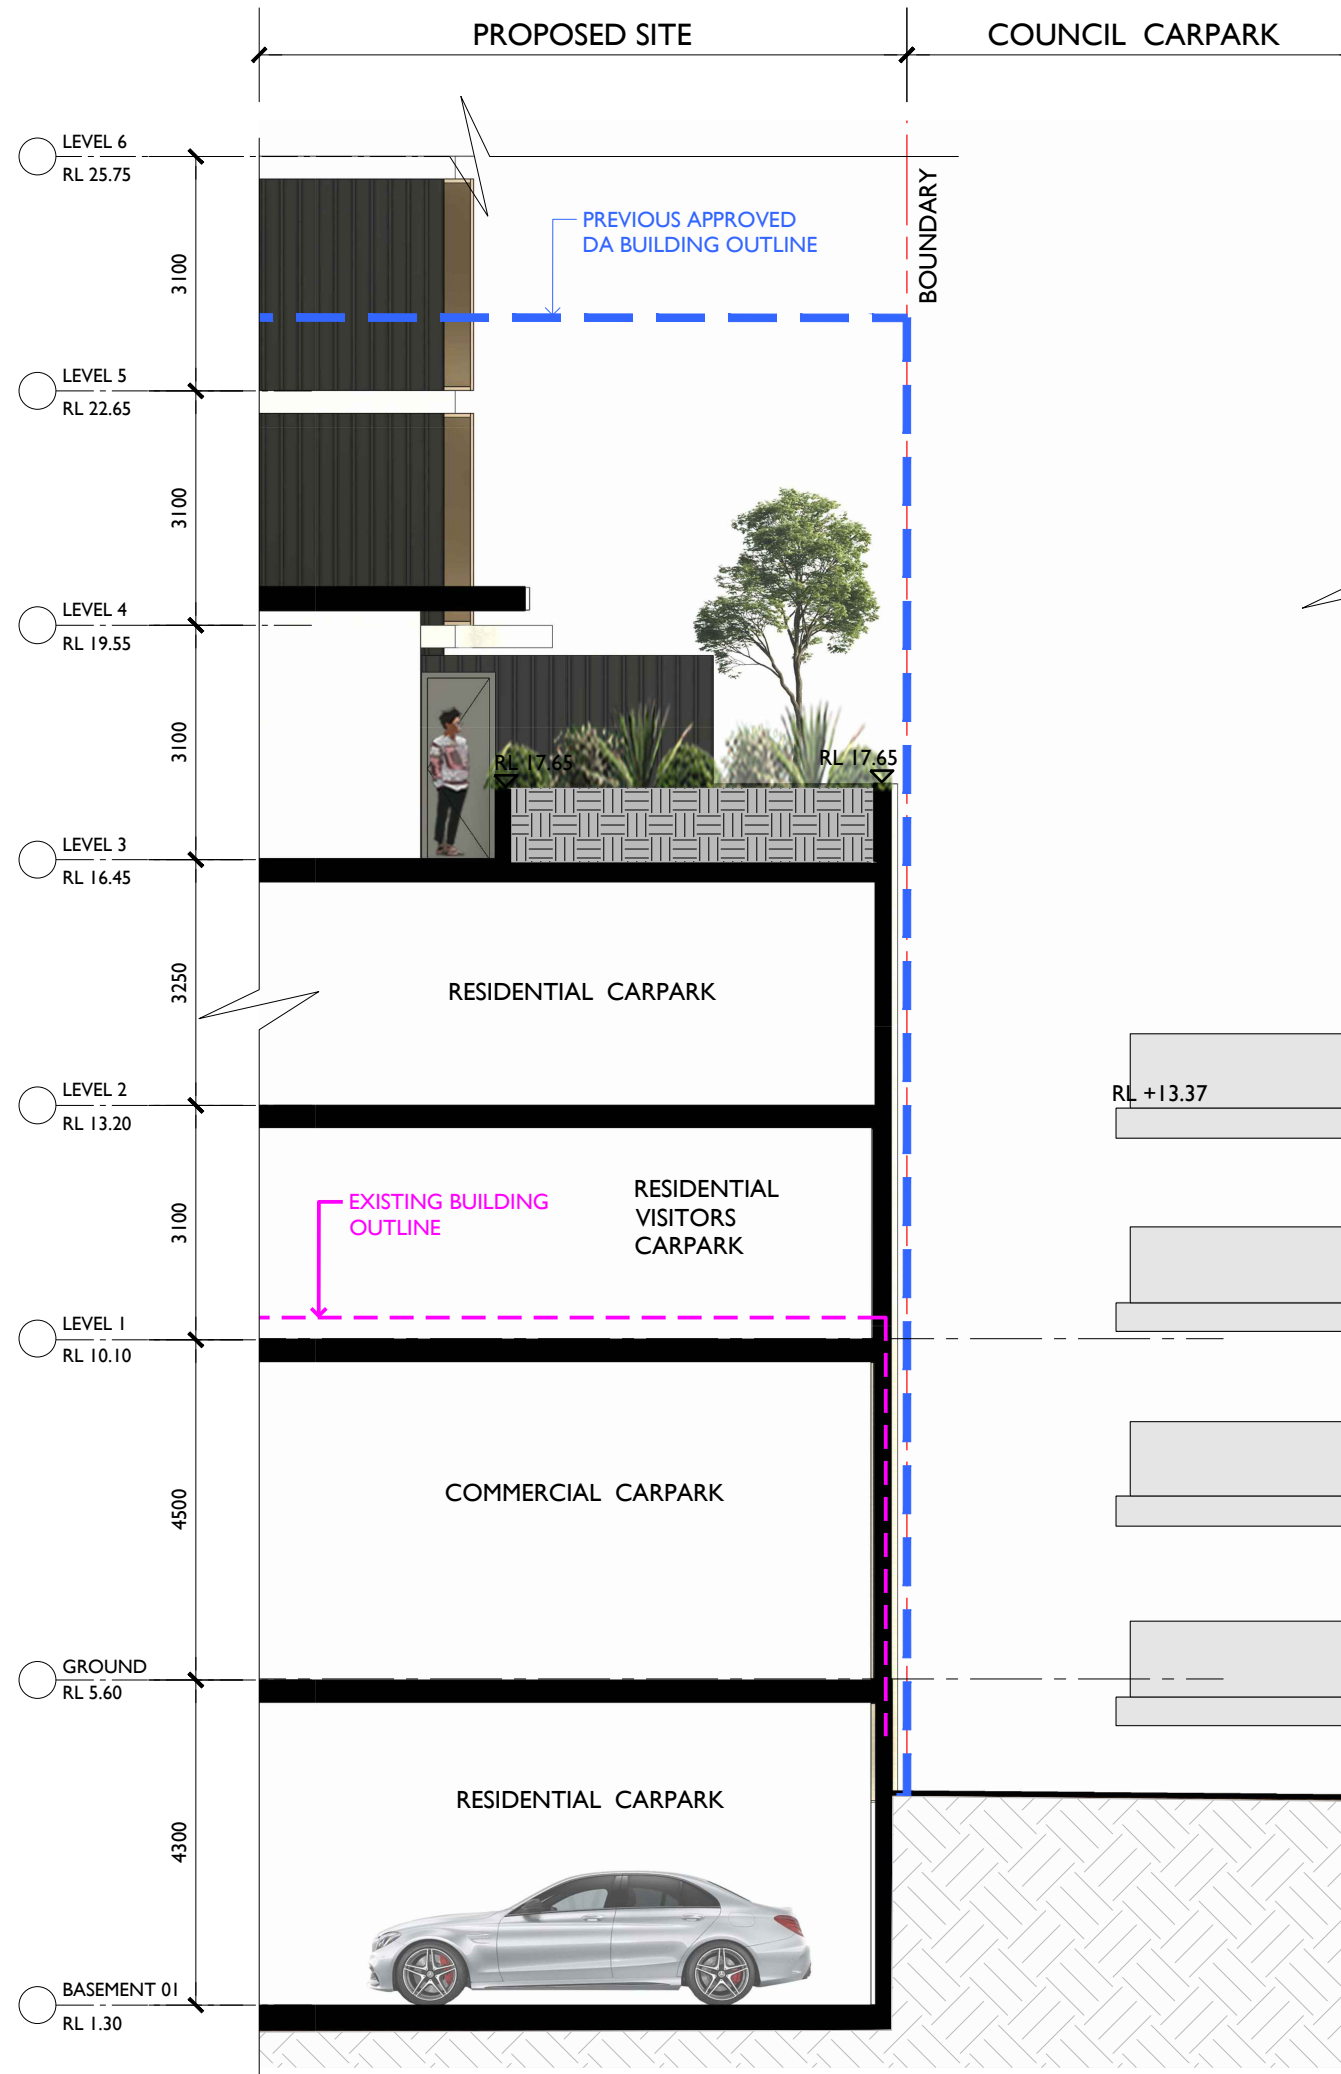


INTERFACE PART SECTION CC
(SOUTH BOUNDARY)

a COPYRIGHT-These drawings remain the exclusive copyright of ADM Architects. Reproductions in any form whether electronic, digital or otherwise shall not be allowed except by express permission granted in writing by ADM Architects. Holders users and operators of these drawings require proof evidenced in writing that ADM Architects has written permission to use these drawings or shall otherwise be in breach of the Copyright Act and become liable accordingly.
a FIGURED DIMENSIONS- These drawings are not to be scaled. Figured dimensions shall be used in all cases.
a NOMINATED ARCHITECT- The nominated Architect for ADM Projects (Australia) Pty Ltd T/A ADM Architects is Angelo Di Martino ARB No.7608

ISSUE	DATE	DESCRIPTION
A	31-01-2023	ISSUED FOR DA
B	27-10-2023	ADDITIONAL INFORMATION FOR DA

NOT FOR CONSTRUCTION

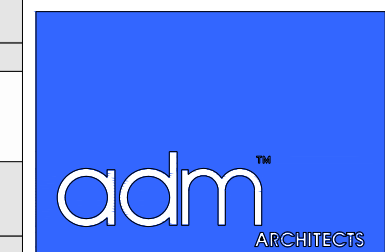

94 Kembla St, Wollongong NSW 2500 PO Box 3061 Wollongong
ph: 02 4228 6400 fax: 02 4228 6455 www.admarchitects.com.au

Project
PROPOSED MIXED USE BUILDING
COMPRISING OF RESIDENTIAL APARTMENTS
ABOVE COMMERCIAL PREMISES OR
SHOPS AND CARPARKING

At
37-39 BURELLI STREET
WOLLONGONG

For
BURELLI INVESTMENTS PTY LTD

Title
DEVELOPMENT APPLICATION
INTERFACE SECTIONS


Scale 1:50 @ A1 1:100 @ A3	Date OCTOBER 2023
Drawn LGD, HR	Checked ADM

Project No. 2021-32	Drawing No. A-206	Issue B
------------------------	----------------------	------------


copyright of adm architects



FACADE DETAIL

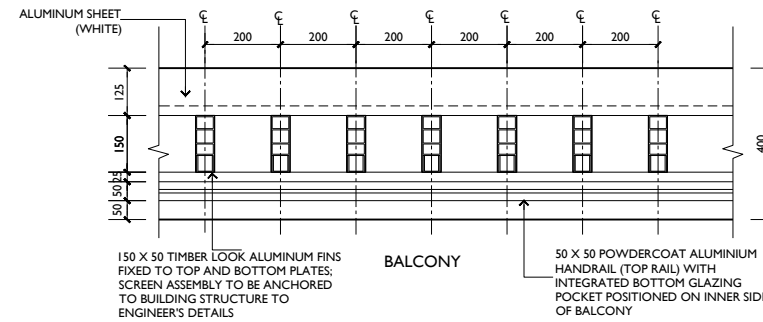


01 TYPICAL GLAZED BALUSTRADE & SCREEN PLAN
SCALE 1:10 @ A1 (NO PRIVACY ISSUE)

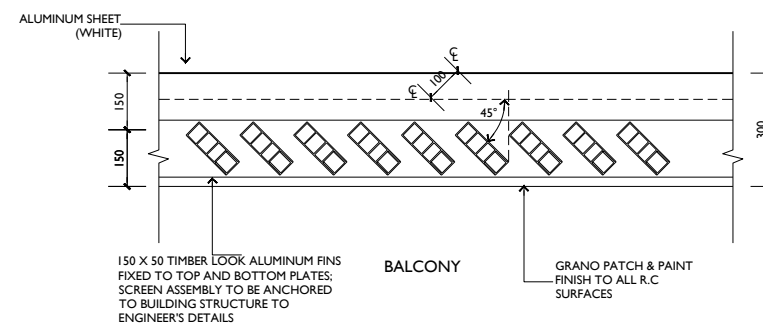


02 TYPICAL SOLID BALUSTRADE & SCREEN PLAN
SCALE 1:10 @ A1 (FOR PRIVACY)




TYPICAL TIMBER LOOK
ALUMINUM SCREENING

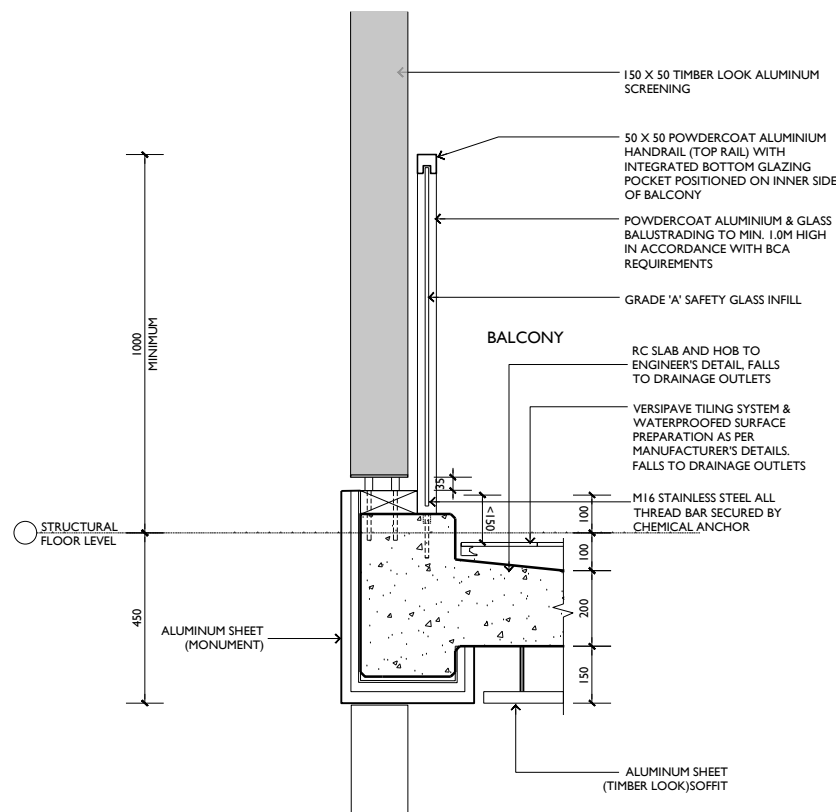

03 TYPICAL GLAZED BALUSTRADE & SCREEN SECTION
SCALE 1:10 @ A1

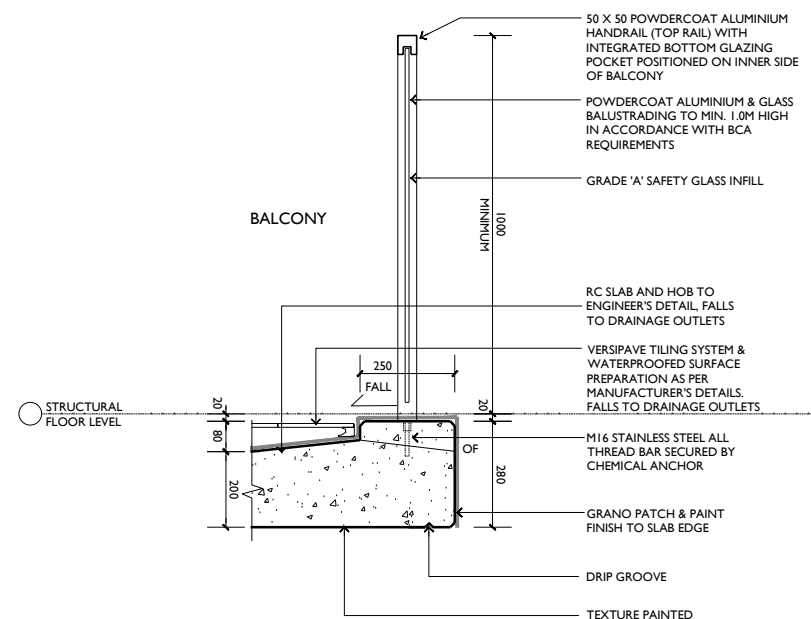

04 TYPICAL GLAZED BALUSTRADE
SCALE 1:10 @ A1

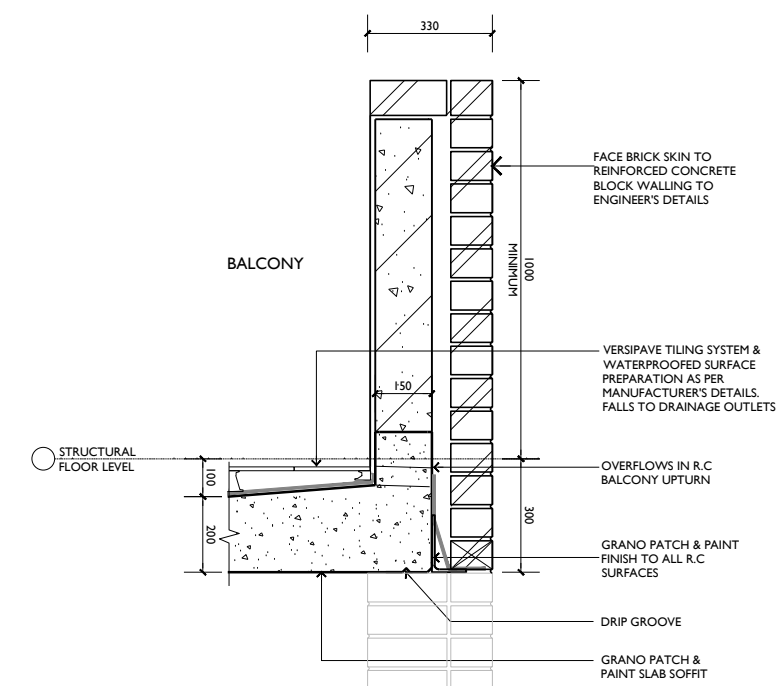

05 TYPICAL SOLID BALUSTRADE
SCALE 1:10 @ A1

© COPYRIGHT-These drawings remain the exclusive copyright of ADM Architects. Reproductions in any form whether electronic, digital or otherwise shall not be allowed except by express permission granted in writing by ADM Architects. Holders users and operators of these drawings require proof evidenced in writing that ADM Architects has written permission to use these drawings or shall otherwise be in breach of the Copyright Act and become liable accordingly.
FIGURED DIMENSIONS- These drawings are not to be scaled. Figured dimensions shall be used in all cases.
NOMINATED ARCHITECT- The nominated Architect for ADM Projects (Australia) Pty Ltd T/AS ADM Architects is Angelo Di Martino ARB No.7608

ISSUE	DATE	DESCRIPTION
A	31-01-2023	ISSUED FOR DA
B	27-10-2023	ADDITIONAL INFORMATION FOR DA

NOT FOR CONSTRUCTION



94 Kembla St, Wollongong NSW 2500 PO Box 3061 Wollongong
ph: 02 4228 6400 fax: 02 4228 6455 www.admarchitects.com.au

Project
PROPOSED MIXED USE BUILDING
COMPRISING OF RESIDENTIAL APARTMENTS
ABOVE COMMERCIAL PREMISES OR
SHOPS AND CARPARKING

At
37-39 BURELLI STREET
WOLLONGONG

For
BURELLI INVESTMENTS PTY LTD

Title
DEVELOPMENT APPLICATION
FACADE DESIGN SECTION




Scale	AS NOTED	Date	OCTOBER 2023
Drawn	LGD, HR	Checked	ADM
Project No.	2021-32	Drawing No.	A-208
		Issue	B

copyright of adm architects


© COPYRIGHT-These drawings remain the exclusive copyright of ADM Architects. Reproductions in any form whether electronic, digital or otherwise shall not be allowed except by express permission granted in writing by ADM Architects. Holders users and operators of these drawings require proof evidenced in writing that ADM Architects has written permission to use these drawings or shall otherwise be in breach of the Copyright Act and become liable accordingly.
FIGURED DIMENSIONS- These drawings are not to be scaled. Figured dimensions shall be used in all cases.
NOMINATED ARCHITECT- The nominated Architect for ADM Projects (Australia) Pty Ltd T/A ADM Architects is Angelo Di Martino ARB No.7608

ISSUE	DATE	DESCRIPTION
A	26-05-2023	ISSUED FOR DA
B	27-10-2023	ADDITIONAL INFORMATION FOR DA


NOT FOR CONSTRUCTION

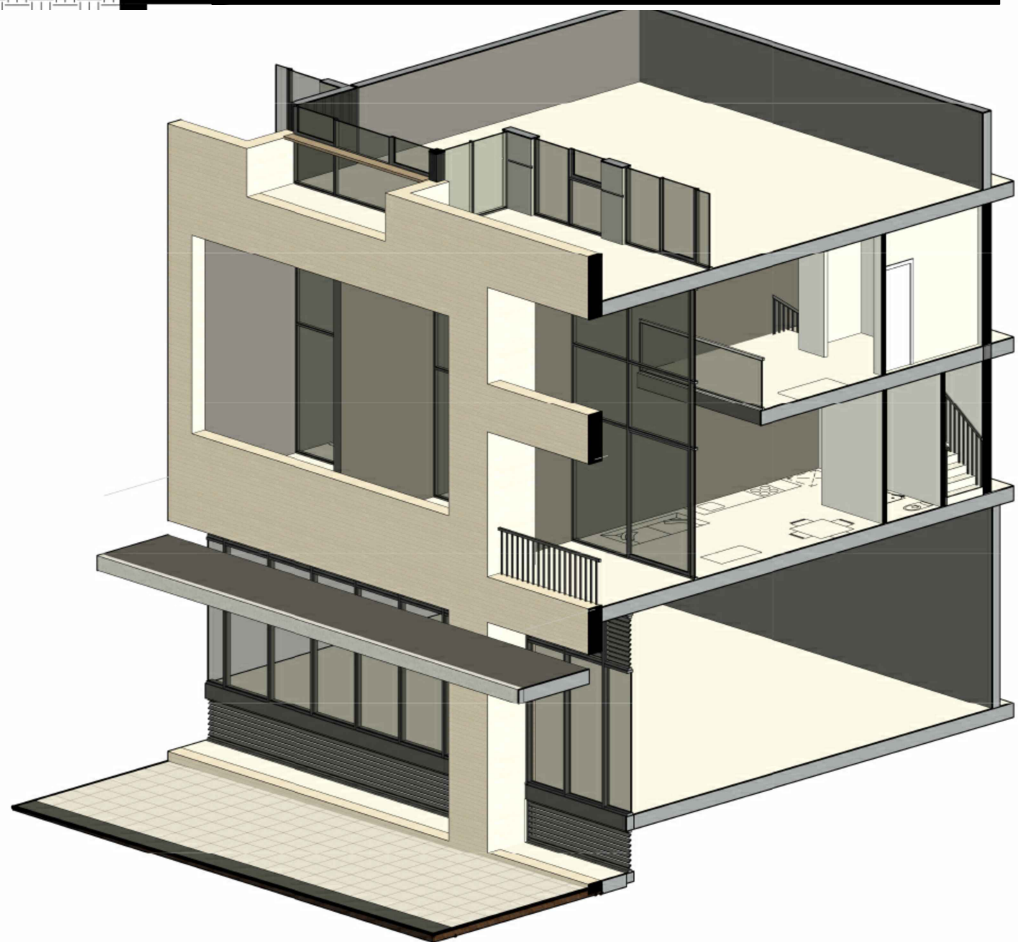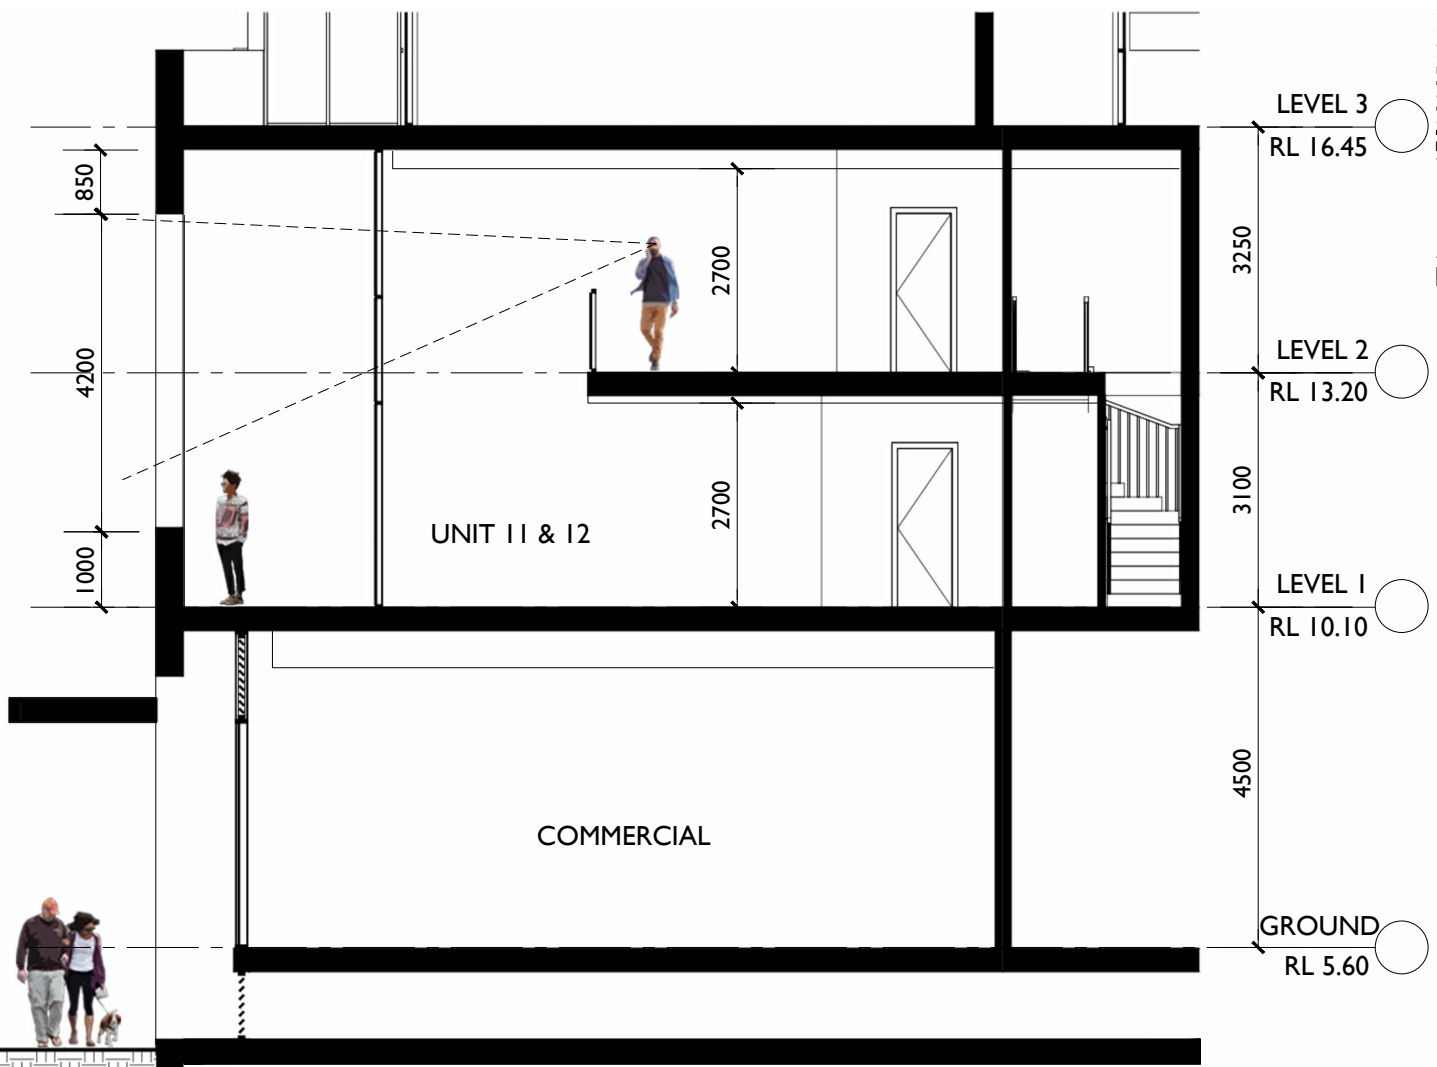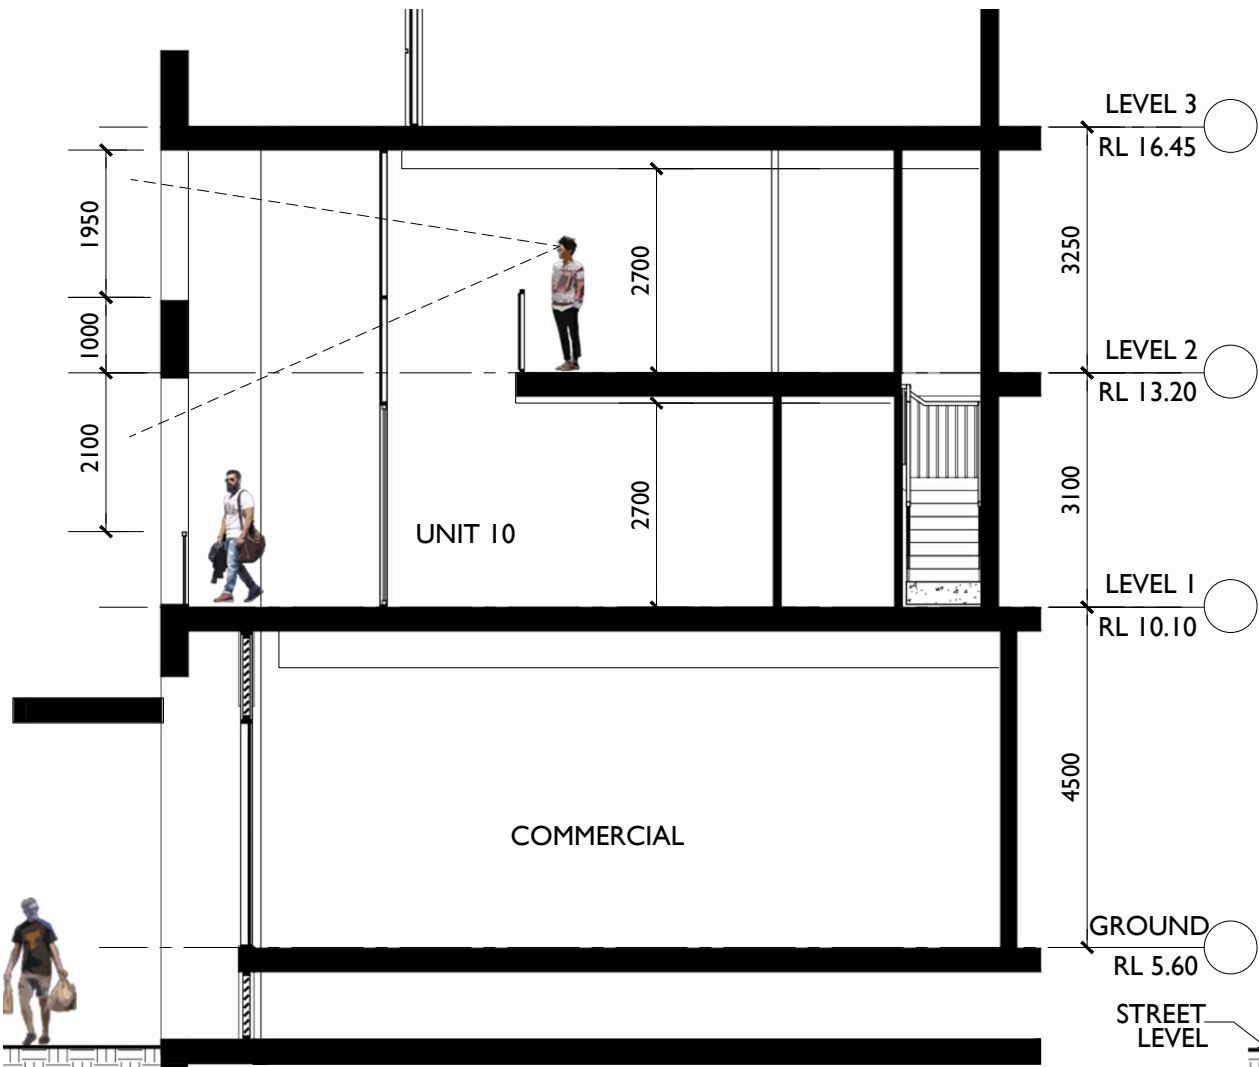

PART SECTION UNIT-10

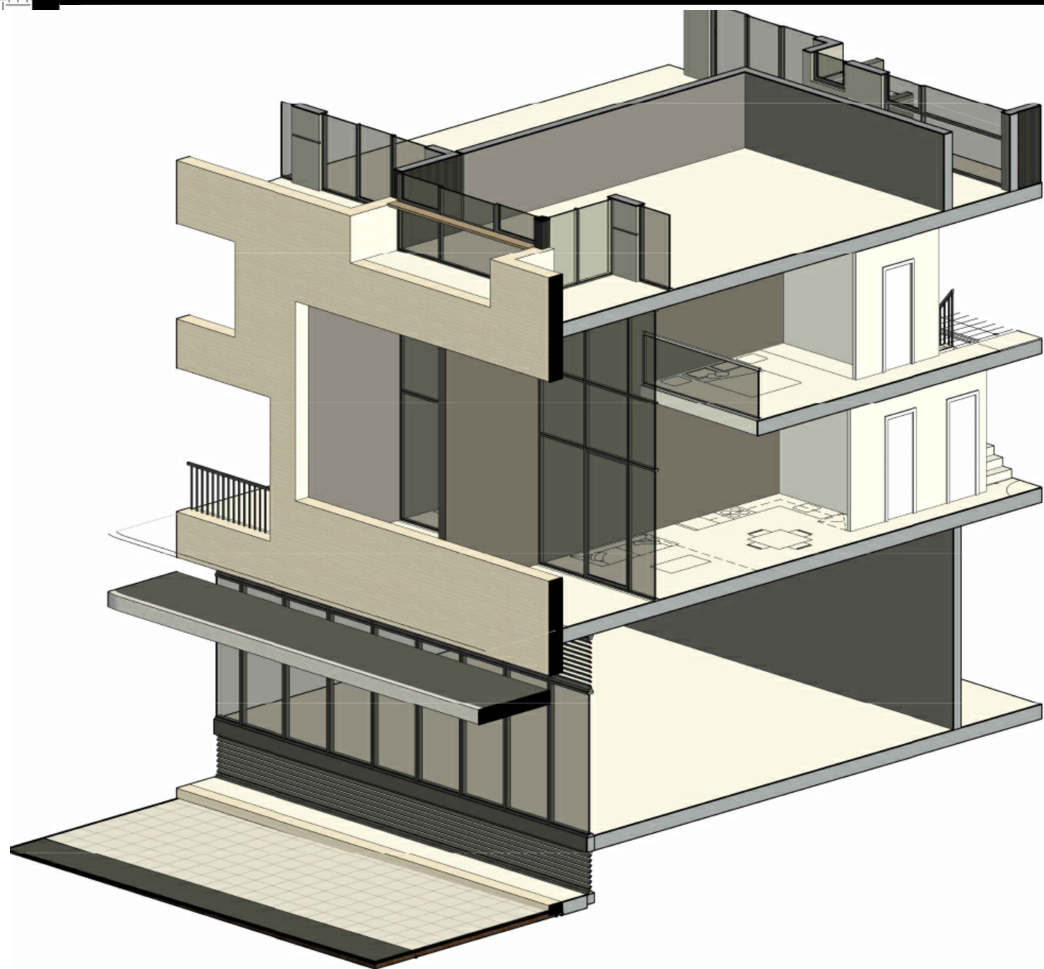

PART SECTION UNIT-11 & 12

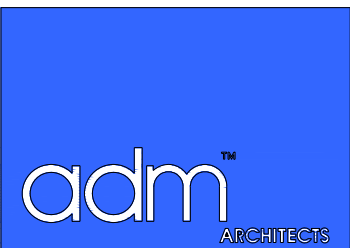

94 Kembla St, Wollongong NSW 2500 PO Box 3061 Wollongong
ph: 02 4228 6400 fax: 02 4228 6455 www.admarchitects.com.au

Project
PROPOSED MIXED USE BUILDING
COMPRISING OF RESIDENTIAL APARTMENTS
ABOVE COMMERCIAL PREMISES OR
SHOPS AND CARPARKING

At
37-39 BURELLI STREET
WOLLONGONG

For
BURELLI INVESTMENTS PTY LTD

Title
DEVELOPMENT APPLICATION
PART SECTIONS 01

Scale
1:50 @ A1
1:100 @ A3

Drawn
LGD, HR

Checked
ADM

Project No.
2021-32

Drawing No.
A-209

Issue
B

copyright of adm architects



NORTH ELEVATION
BURELLI STREET ASPECT

1

DULUX
MONUMENT
WALLING, WALL RENDER

2

DULUX
LEXICON WHITE
CONCRETE EDGES,
WALLING, WALL RENDER

3

TIMBER LOOK
ALUMINIUM
LIGHT OAK
SCREENING

4

TINTED GLAZING
GLAZING ELEMENTS AND
BALUSTRADES

5

POWDERCOAT
MONUMENT
DOOR AND WINDOW
FRAMES, HANDRAILS, AND
SCREENING

6

AUSTRAL
CHILLINGHAM BRICK
WALLING

7

ALUMINUM SHEET
CLADDING WITH JOINTS
(NON COMBUSTIBLE)
WINDSPRAY

8

ALUMINUM SHEET
CLADDING WITH JOINTS
(NON COMBUSTIBLE)
MONUMENT

9

DURATEC
ETERNITY BRONZE
PEARL SATIN
FEATURE METALLIC PANELS, LOUVRES AND
SUNSHADES

10

ALUMINUM SHEET
(NON COMBUSTIBLE)
MONUMENT

© COPYRIGHT- These drawings remain the exclusive copyright of ADM Architects. Reproductions in any form whether electronic, digital or otherwise shall not be allowed except by express permission granted in writing by ADM Architects. Holders users and operators of these drawings require proof evidenced in writing that ADM Architects has written permission to use these drawings or shall otherwise be in breach of the Copyright Act and become liable accordingly.
a FIGURED DIMENSIONS- These drawings are not to be scaled. Figured dimensions shall be used in all cases.
a NOMINATED ARCHITECT- The nominated Architect for ADM Projects (Australia) Pty Ltd T/AS ADM Architects is Angelo Di Martino ARB No.7608

ISSUE	DATE	DESCRIPTION
A	02-06-2022	ISSUED FOR DA
B	31-01-2023	REISSUED FOR DA
C	26-05-2023	REISSUED FOR DA
D	03-07-2023	REISSUED FOR DA
E	27-10-2023	ADDITIONAL INFORMATION FOR DA

NOT FOR CONSTRUCTION

admTM
ARCHITECTS


94 Kembla St, Wollongong NSW 2500 PO Box 3061 Wollongong
ph: 02 4228 6400 fax: 02 4228 6455 www.admarchitects.com.au

Project
PROPOSED MIXED USE BUILDING
COMPRISING OF RESIDENTIAL APARTMENTS
ABOVE COMMERCIAL PREMISES OR
SHOPS AND CARPARKING


At
37-39 BURELLI STREET
WOLLONGONG

For
BURELLI INVESTMENTS PTY LTD

Title		
DEVELOPMENT APPLICATION NORTH ELEVATION		
Scale	Date	
1:100 @ A1 1:200 @ A3	OCTOBER 2023	
Drawn	Checked	
LGD, HR	ADM	
Project No.	Drawing No.	Issue
2021-32	A-201	E

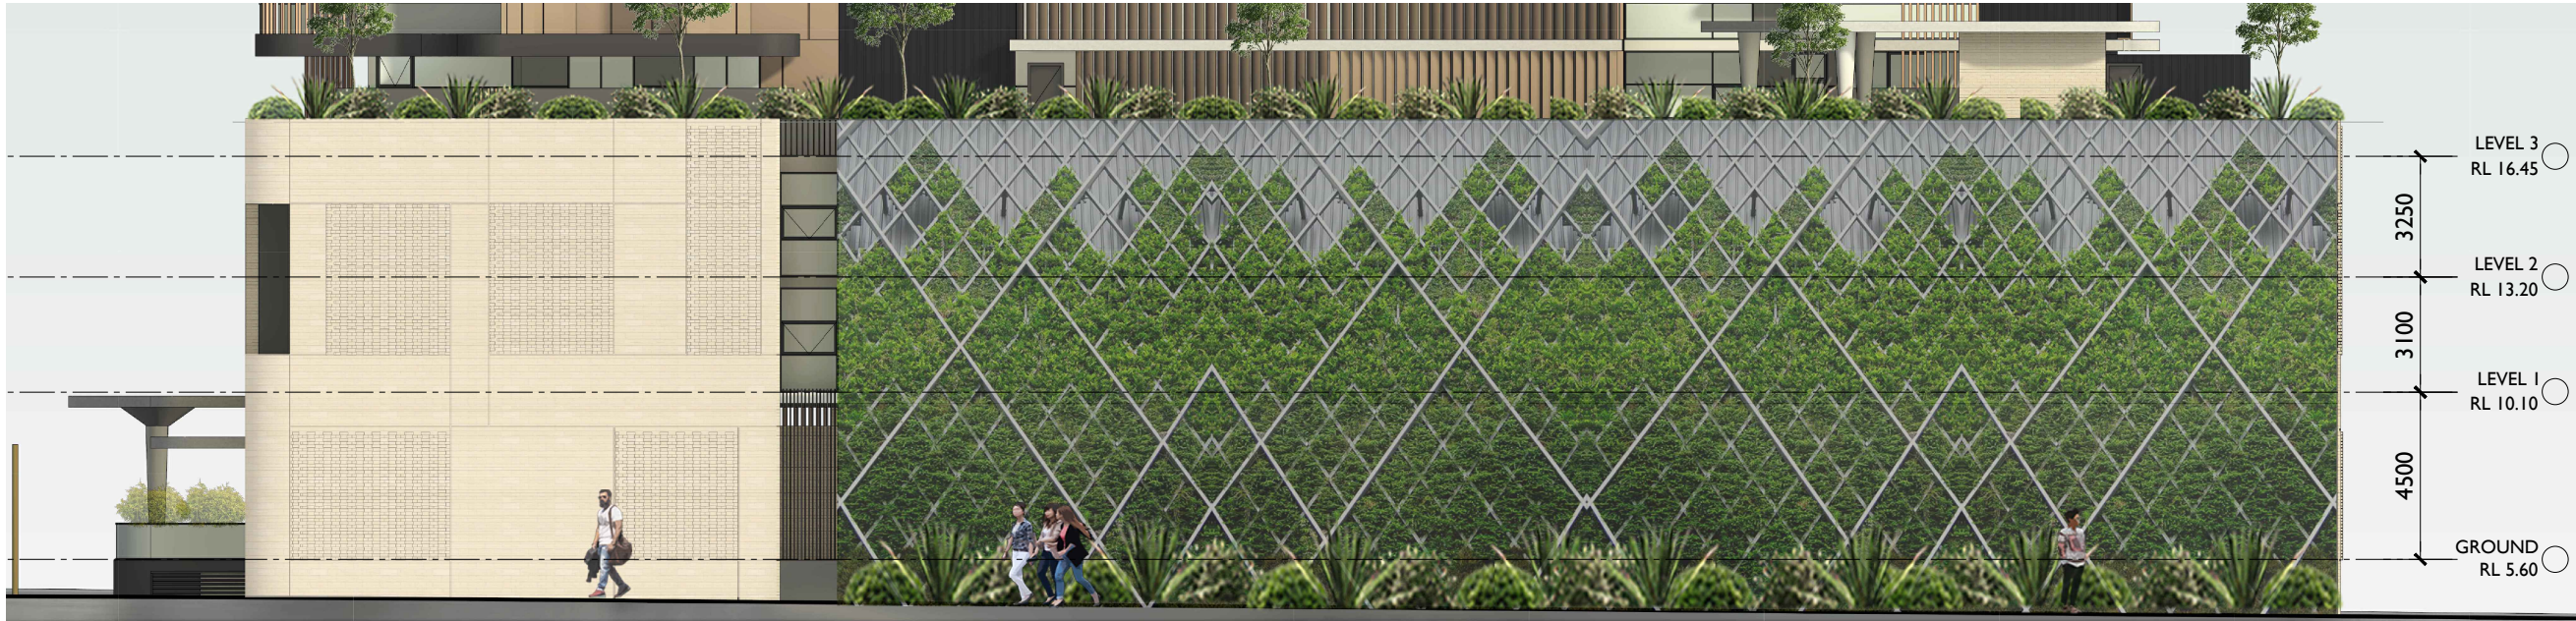

OPTION 01 - GREEN WALL

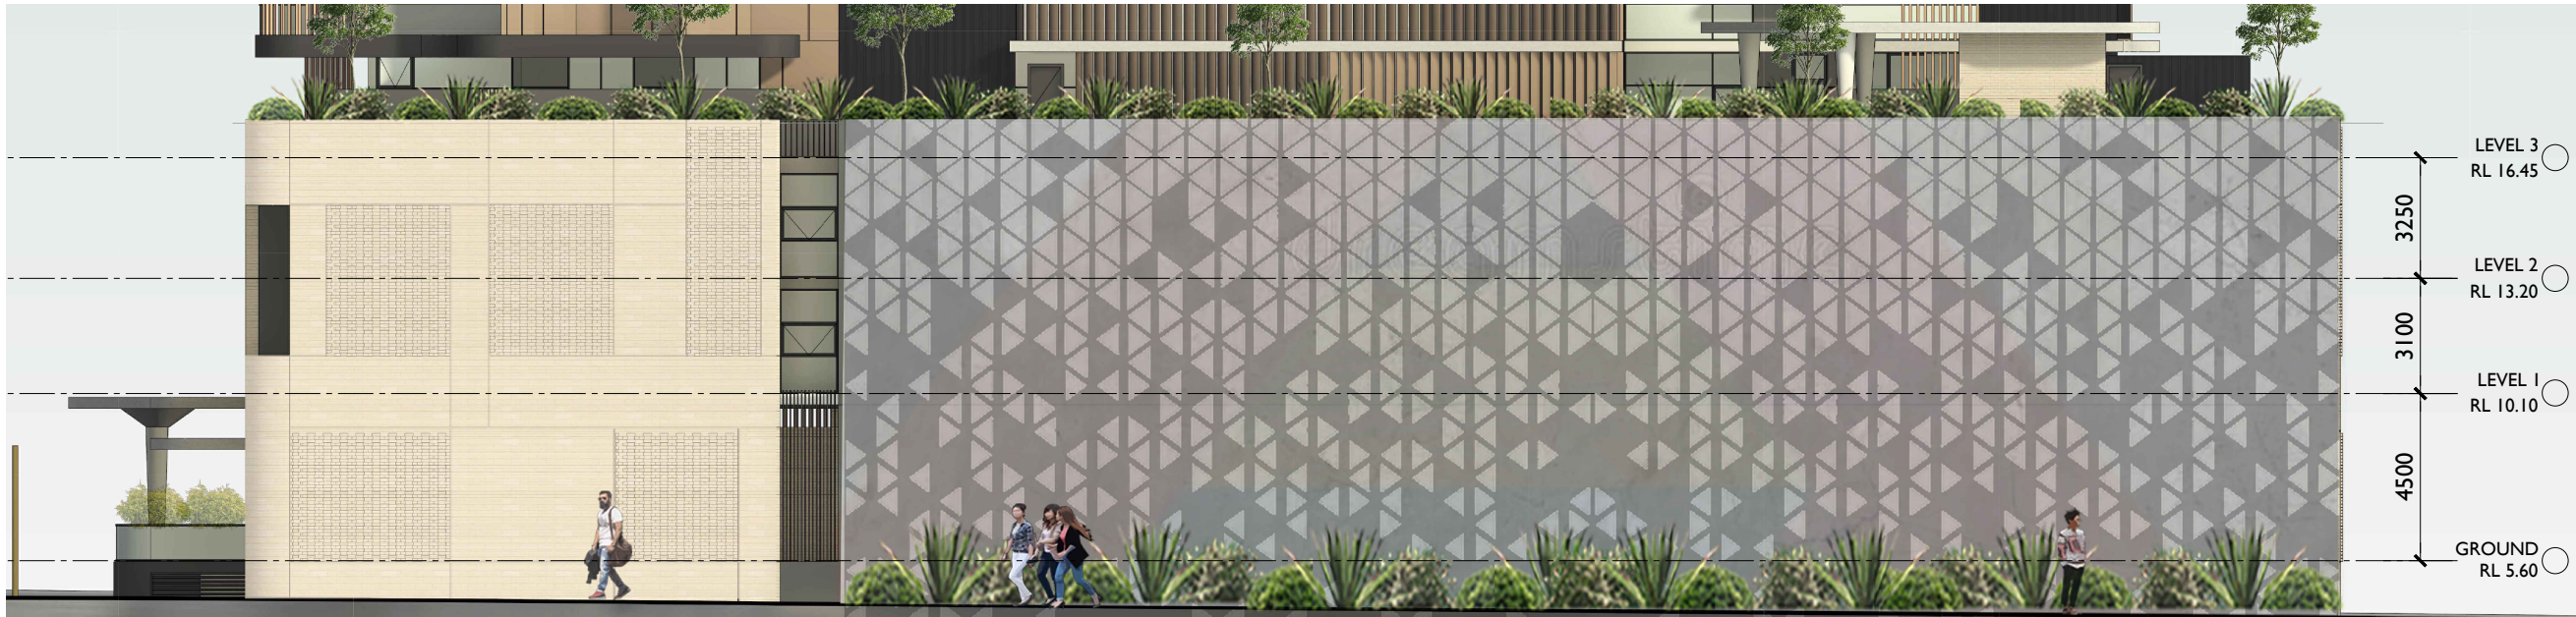

OPTION 02 - METAL ART WALL




OPTION 03 - STREET ART WALL

© COPYRIGHT- These drawings remain the exclusive copyright of ADM Architects. Reproductions in any form whether electronic, digital or otherwise shall not be allowed except by express permission granted in writing by ADM Architects. Holders users and operators of these drawings require proof evidenced in writing that ADM Architects has written permission to use these drawings or shall otherwise be in breach of the Copyright Act and become liable accordingly.
FIGURED DIMENSIONS- These drawings are not to be scaled. Figured dimensions shall be used in all cases.
NOMINATED ARCHITECT- The nominated Architect for ADM Projects (Australia) Pty Ltd T/AS ADM Architects is Angelo Di Martino ARB No.7608

ISSUE	DATE	DESCRIPTION
A	26-05-2023	ISSUED FOR DA
B	27-10-2023	ADDITIONAL INFORMATION FOR DA

NOT FOR CONSTRUCTION

NOTE - ARTWORKS INDICATIVE ONLY

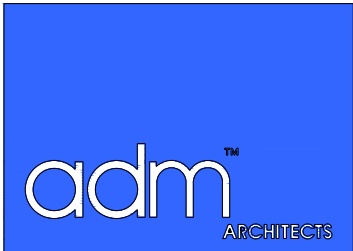

94 Kembla St, Wollongong NSW 2500 PO Box 3061 Wollongong
ph: 02 4228 6400 fax: 02 4228 6455 www.admarchitects.com.au

Project
PROPOSED MIXED USE BUILDING
COMPRISING OF RESIDENTIAL APARTMENTS
ABOVE COMMERCIAL PREMISES OR
SHOPS AND CARPARKING

At
37-39 BURELLI STREET
WOLLONGONG

For
BURELLI INVESTMENTS PTY LTD

Title
DEVELOPMENT APPLICATION
WEST BLANK WALL OPTIONS

Scale
1:100 @ A1
1:200 @ A3

Date
OCTOBER 2023

Drawn
LGD, HR

Checked
ADM

Project No.
2021-32

Drawing No.
A-210






Issue
B

copyright of adm architects

© COPYRIGHT-These drawings remain the exclusive copyright of ADM Architects. Reproductions in any form whether electronic, digital or otherwise shall not be allowed except by express permission granted in writing by ADM Architects. Holders users and operators of these drawings require proof evidenced in writing that ADM Architects has written permission to use these drawings or shall otherwise be in breach of the Copyright Act and become liable accordingly.
FIGURED DIMENSIONS- These drawings are not to be scaled. Figured dimensions shall be used in all cases.
NOMINATED ARCHITECT- The nominated Architect for ADM Projects (Australia) Pty Ltd T/A ADM Architects is Angelo Di Martino ARB No.7608

ISSUE	DATE	DESCRIPTION
A	27-10-2023	ADDITIONAL INFORMATION FOR DA

NOT FOR CONSTRUCTION

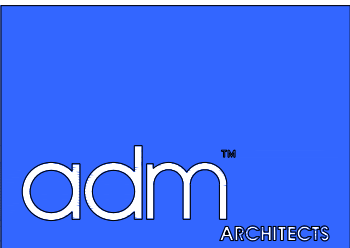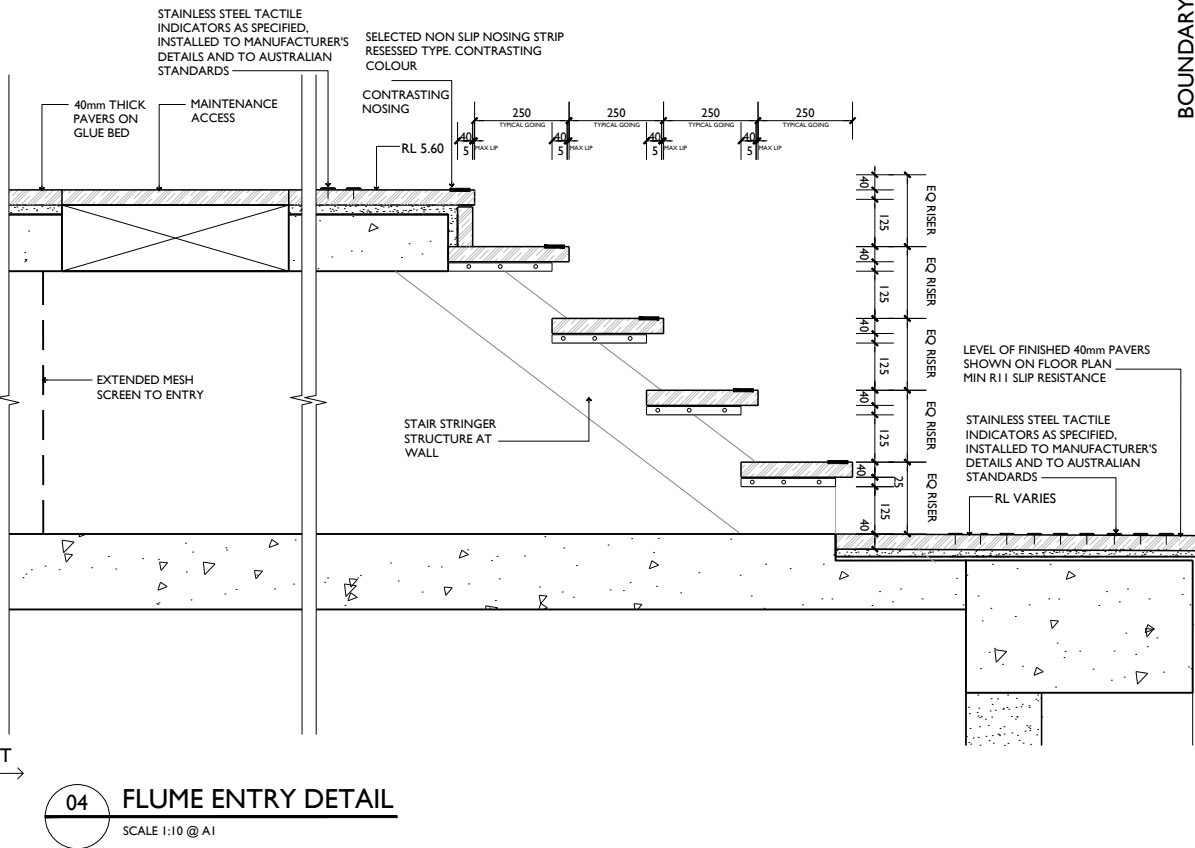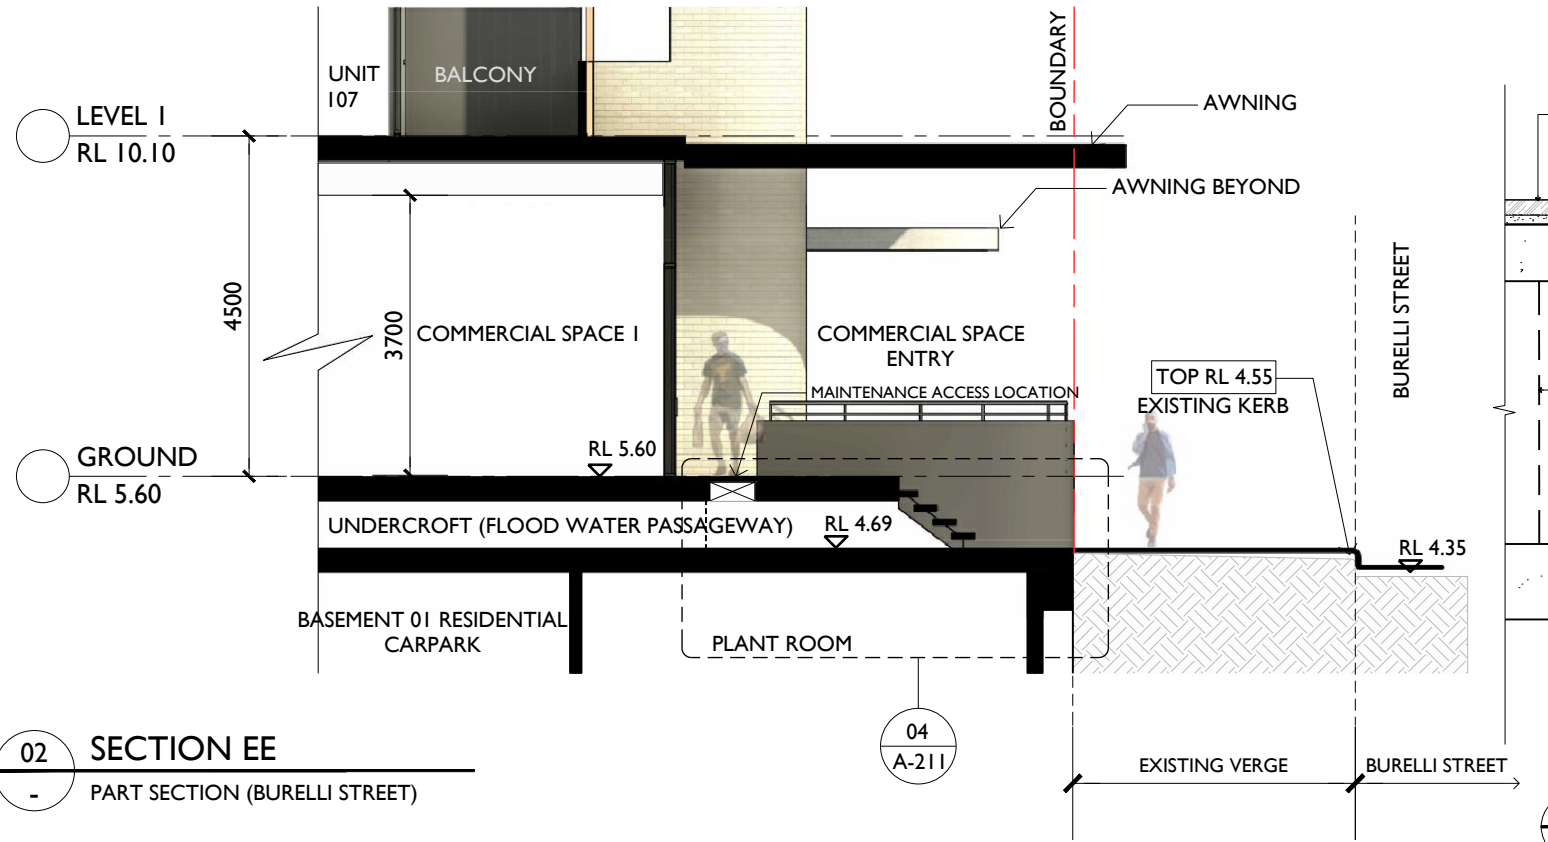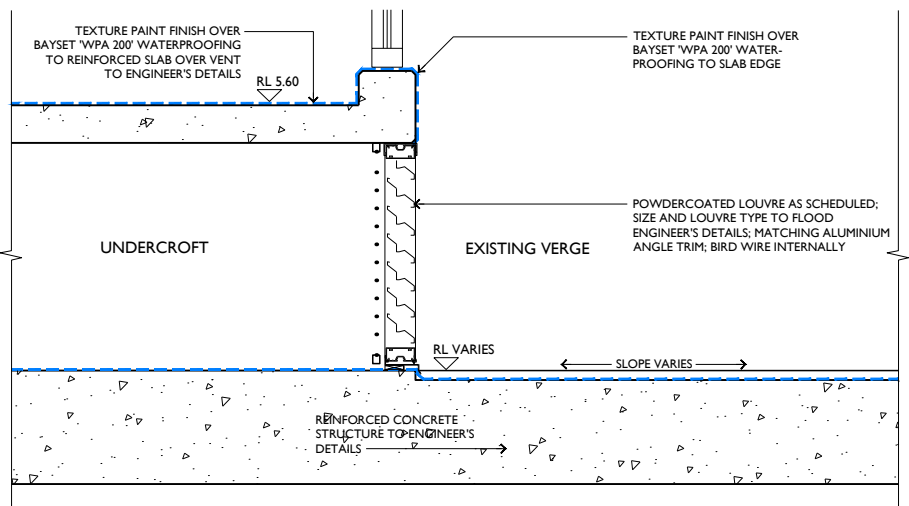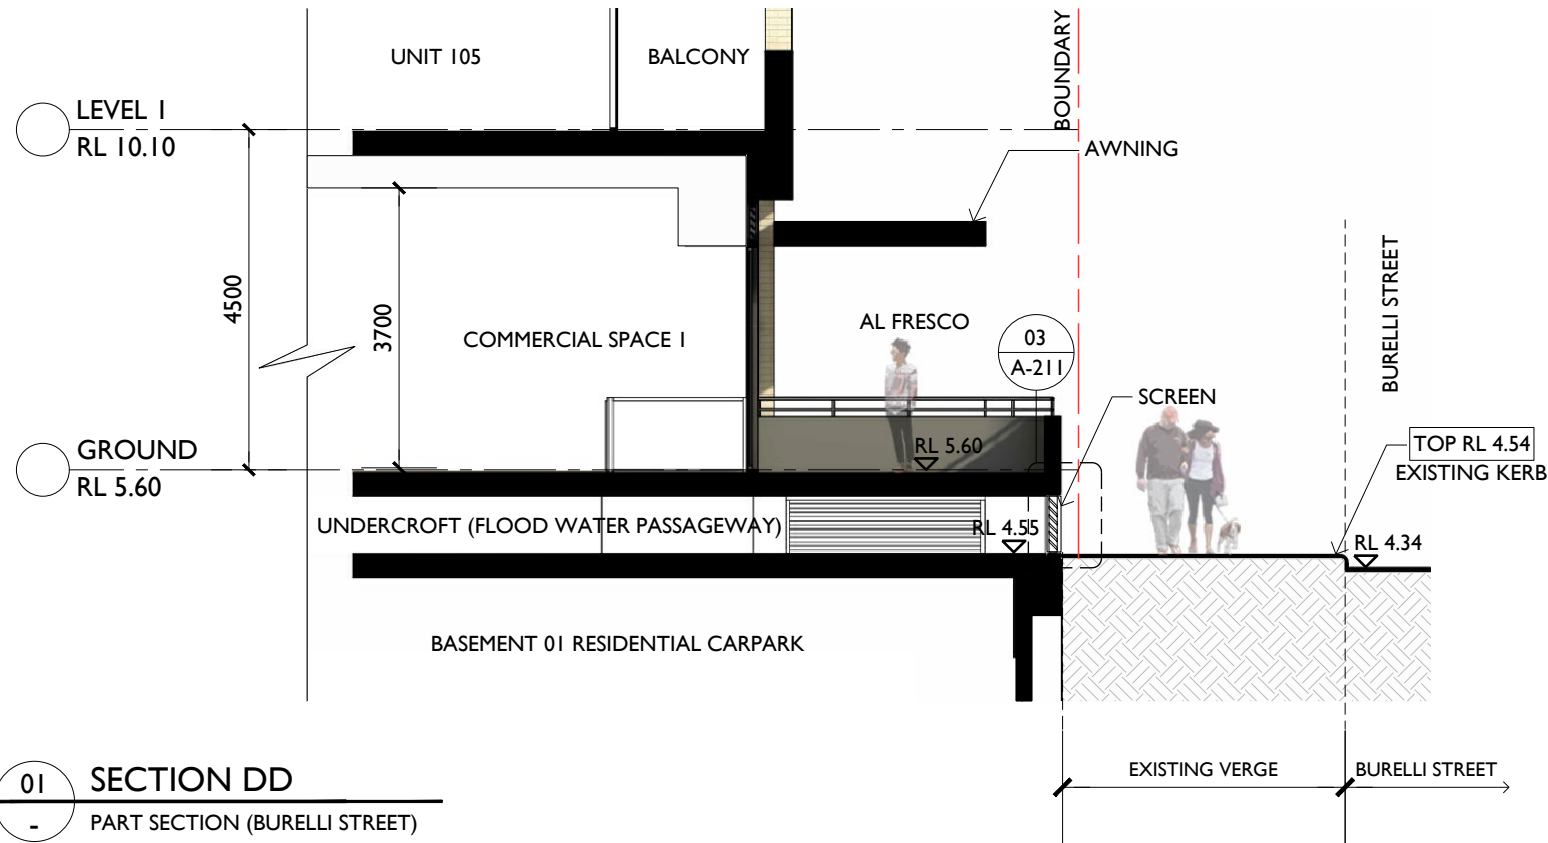

94 Kembla St, Wollongong NSW 2500 PO Box 3061 Wollongong
ph: 02 4228 6400 fax: 02 4228 6455 www.admarchitects.com.au

Project
PROPOSED MIXED USE BUILDING
COMPRISING OF RESIDENTIAL APARTMENTS
ABOVE COMMERCIAL PREMISES OR
SHOPS AND CARPARKING

At
37-39 BURELLI STREET
WOLLONGONG

For
BURELLI INVESTMENTS PTY LTD

Title
DEVELOPMENT APPLICATION
PART SECTIONS 02

Scale
1:50 @ A1
1:100 @ A3

Date
OCTOBER 2023

Drawn
LGD, HR, CA




Checked
ADM

Project No.
2021-32

Drawing No.
A-211

Issue
A

copyright of adm architects

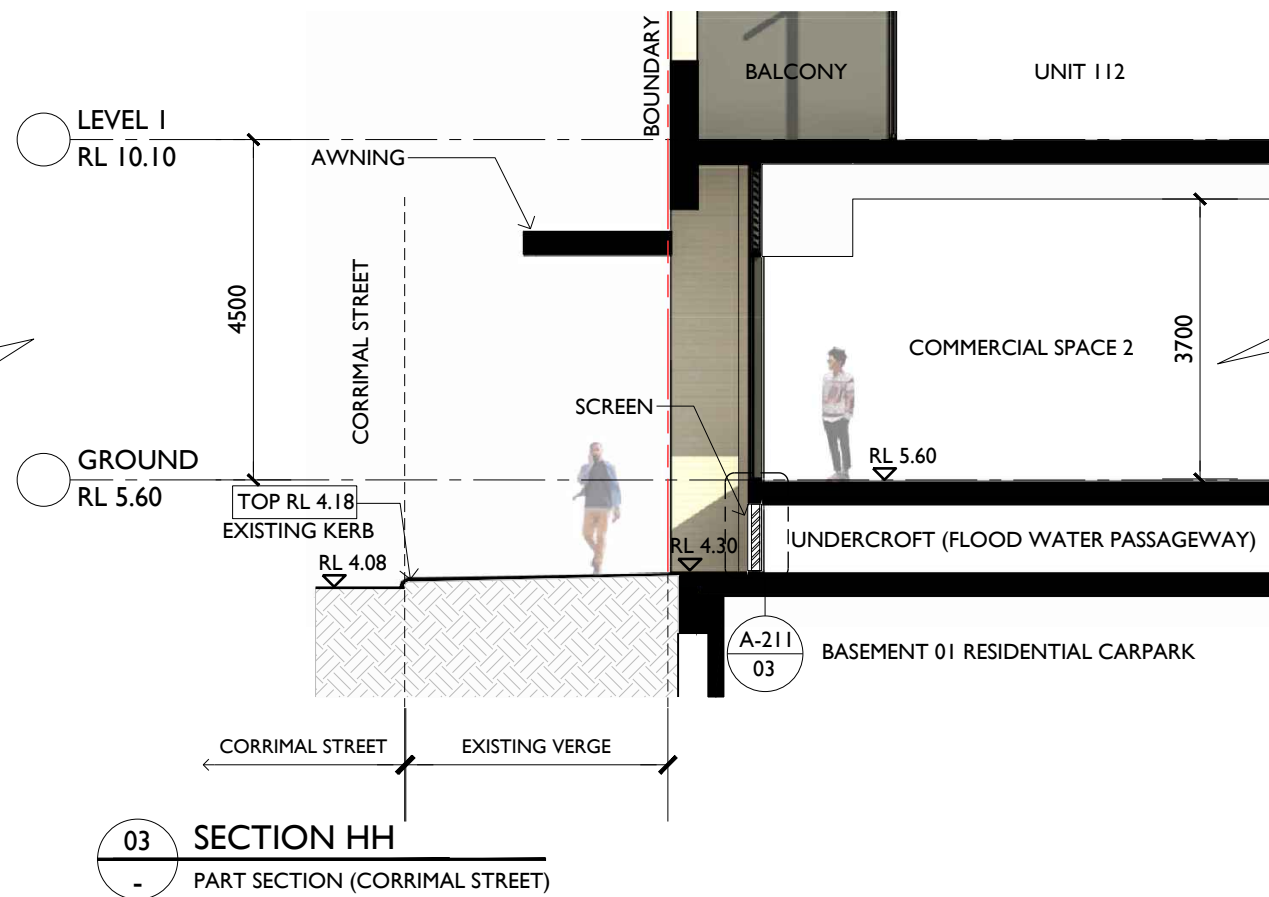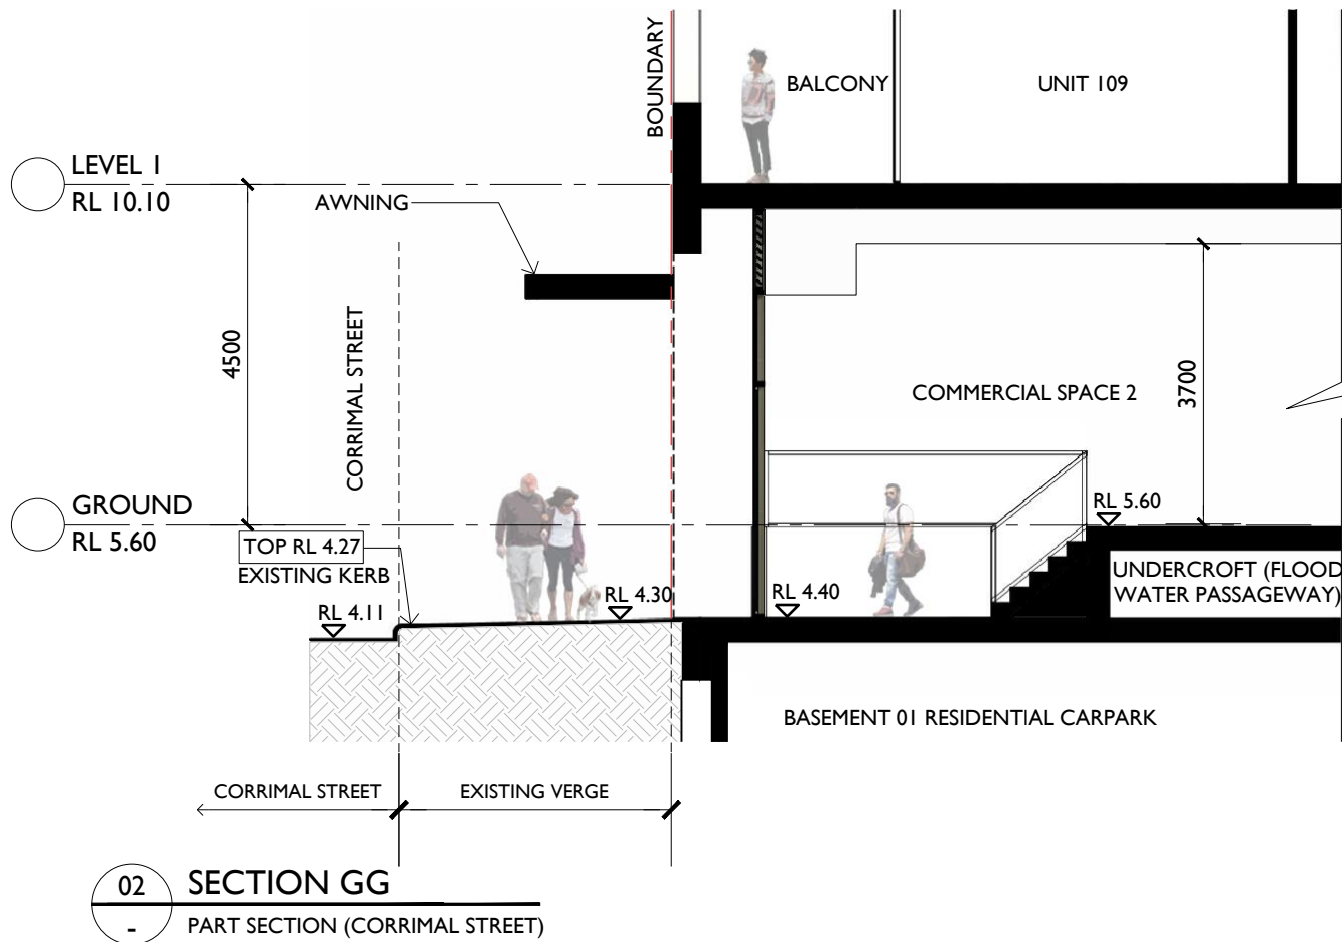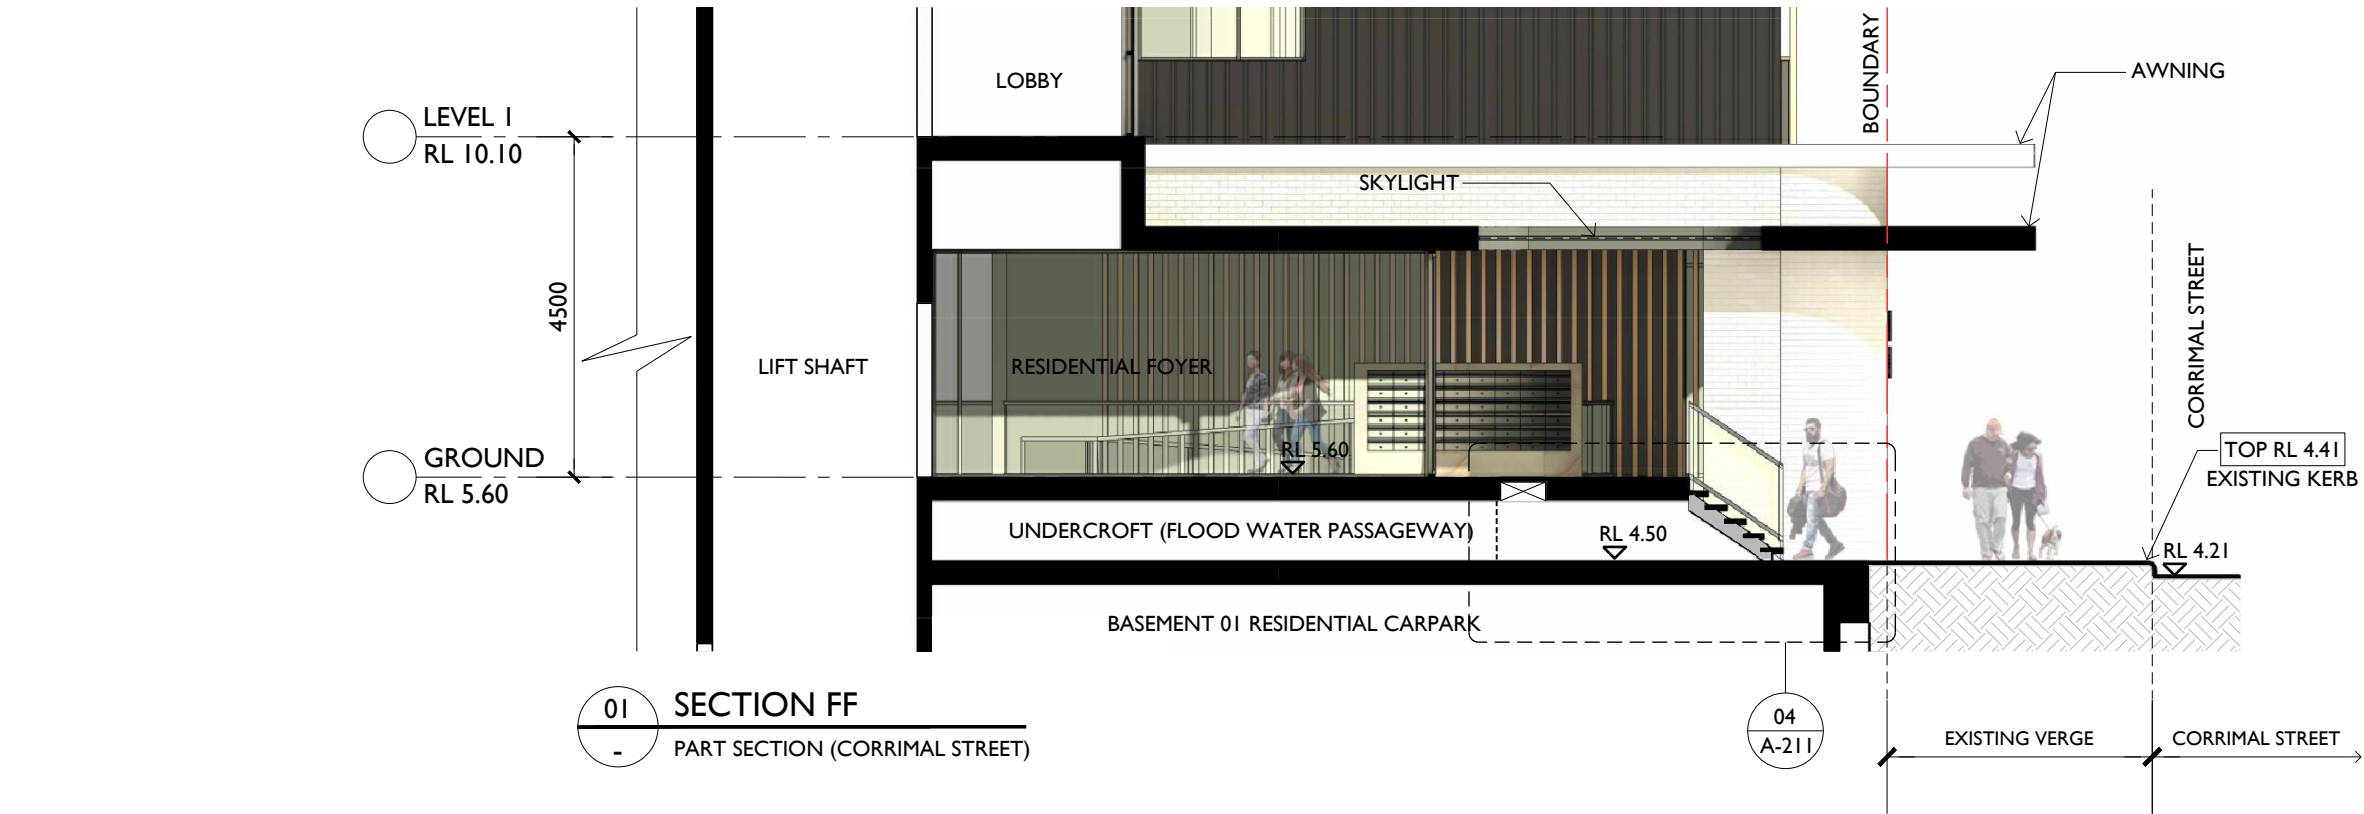

© COPYRIGHT-These drawings remain the exclusive copyright of ADM Architects. Reproductions in any form whether electronic, digital or otherwise shall not be allowed except by express permission granted in writing by ADM Architects. Holders users and operators of these drawings require proof evidenced in writing that ADM Architects has written permission to use these drawings or shall otherwise be in breach of the Copyright Act and become liable accordingly.
 a FIGURED DIMENSIONS- These drawings are not to be scaled. Figured dimensions shall be used in all cases.
 a NOMINATED ARCHITECT- The nominated Architect for ADM Projects (Australia) Pty Ltd T/AS ADM Architects is Angelo Di Martino ARB No.7608

ISSUE	DATE	DESCRIPTION
A	27-10-2023	ADDITIONAL INFORMATION FOR DA

NOT FOR CONSTRUCTION



Project
 PROPOSED MIXED USE BUILDING
 COMPRISING OF RESIDENTIAL APARTMENTS
 ABOVE COMMERCIAL PREMISES OR
 SHOPS AND CARPARKING

At
 37-39 BURELLI STREET
 WOLLONGONG

For
 BURELLI INVESTMENTS PTY LTD

Title
 DEVELOPMENT APPLICATION
 PART SECTIONS 03


Scale 1:50 @ A1 1:100 @ A3	Date OCTOBER 2023	
Drawn LGD, HR, CA	Checked ADM	
Project No. 2021-32	Drawing No. A-212	Issue A

copyright of adm architects

MIXED USE DEVELOPMENT

37-39 BURELLI STREET
Wollongong, NSW

LANDSCAPE ARCHITECTURE DOCUMENTATION ISSUE FOR DEVELOPMENT APPLICATION






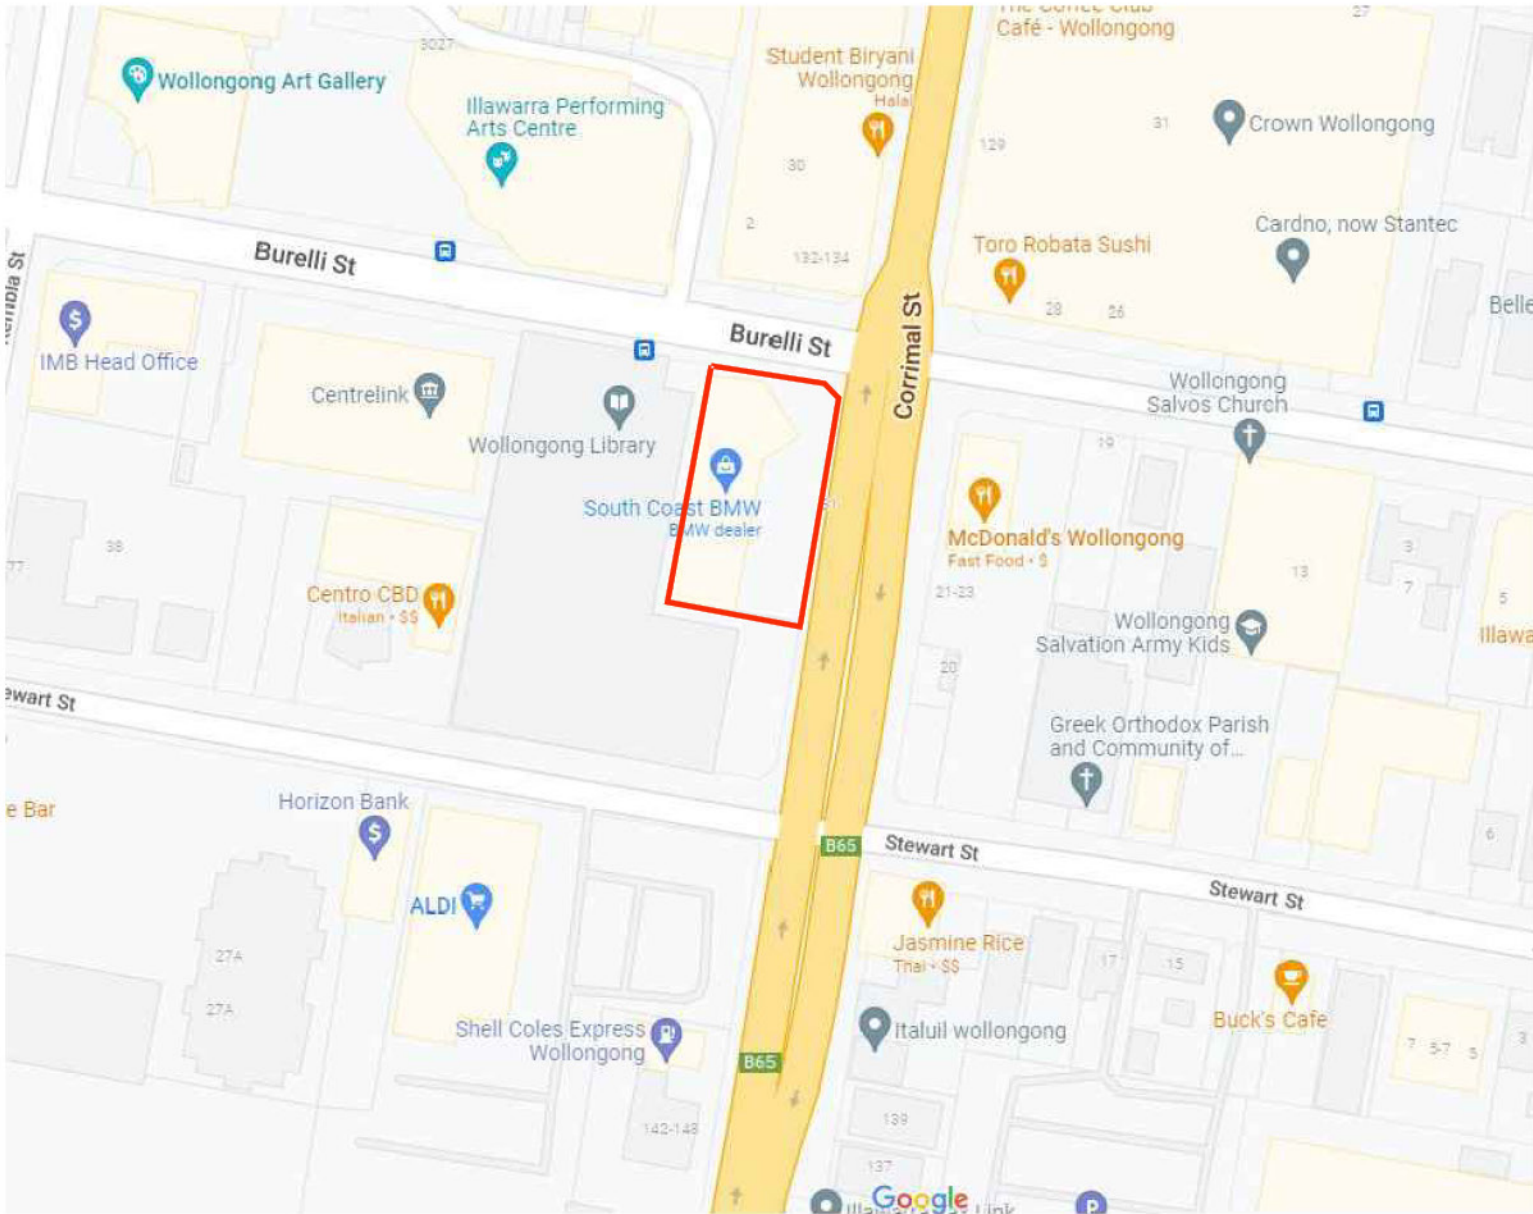


SITE LOCATION

DRAWING LIST

4427-F100	COVER SHEET
4427-F101	LANDSCAPE PLAN - GROUND FLOOR
4427-F102	LANDSCAPE PLAN - THIRD FLOOR

LEGEND

      	SITE BOUNDARY Refer Project Survey Drawing		EXISTING TREES To be Retained
FINISHES - HARDSCAPE			
	UNIT PAVING - 1 600 x 300mm Stretcher-Bond Paver In Accordance With The Public Domain Technical Manual		UNIT PAVING - 2 300 x 300mm Stacked-Bond Paver In Accordance With The Public Domain Technical Manual
	UNIT PAVING - 3 600 x 300mm Stretcher-Bond Paver		UNIT PAVING - 4 300 x 300mm Stacked-Bond Paver
	SYNTHETIC GRASS To Future Specification		TIMBER DECKING Timber Look Tiles Or Composite Timber
	STORM SERVICES Refer Project Engineers Drawing		
FINISHES - FENCES & WALLS			
	LANDSCAPE WALL Raised Planter Wall - Height Varies Finish To Match Building Colour		LANDSCAPE WALL - WITH SEATING Raised Planter Wall With Integrated Timber Slat Seating
FURNITURE & STRUCTURES			
	DINING / PICNIC TABLE To Future Specification		POT PLANTS To Future Specification
	PERGOLA STRUCTURE To Future Specification		SFA TREE PLANTER 1000mm L x 1000mm W x 860mm H

PLANTING LEGEND

	NEW TREE LOCATIONS		LARGE SHRUB SPECIES Mix Native & Exotic		SHRUBS AND ACCENT PLANT SPECIES Mix Native & Exotic
	GRASS / FEATURE PLANT SPECIES Mix Native & Exotic		GROUND COVER SPECIES Mix Native & Exotic		

RECOMMENDED SPECIES LIST

BOTANICAL NAME	COMMON NAME
TREES	
<i>Archontophoenix cunninghamiana</i>	Bangalow Palm
<i>Cupaniopsis anacardioides</i>	Tuckeroo
<i>Elaeocarpus eumundii</i>	Smooth Leaved Quandong
<i>Elaeocarpus reticulatus</i>	Blueberry Ash
<i>Magnolia 'Teddy Bear'</i>	Dwarf Magnolia
<i>Plumeria acutifolia</i>	Frangipani
<i>Syzygium australe</i>	Brush Cherry
<i>Tristanopsis laurina</i> 'Luscious'	Water gum
<i>Waterhousea floribunda</i> 'Green Avenue'	Waterhousea
LARGE SHRUBS	
<i>Acmena 'Cherry Surprise'</i>	Lilly Pilly
<i>Callistemon citrinus</i>	Crimson Bottlebrush
<i>Telopea speciosissima</i>	Waratah
<i>Viburnum odoratissimum</i>	Sweet Viburnum
SHRUBS AND ACCENT PLANTS	
<i>Acmena 'Allyn Magic'</i>	Dwarf Lilly Pilly
<i>Agave attenuata</i>	Soft Leaf Agave
<i>Alternanthera 'Little Ruby'</i>	Dwarf Alternanthera
<i>Anthropodium 'Matapouri Bay'</i>	Renga Lily
<i>Asplenium nidus</i>	Bird's Nest Fern
<i>Blechnum gibbum</i> 'Silver Lady'	Silver Lady Fern
<i>Cycas revoluta</i>	Cycad
<i>Diodia aspera</i>	Native Rasp Fern
<i>Doryanthes excelsa</i>	Gymea Lily
<i>Gardenia augusta</i> 'Florida'	Florida Gardenia
<i>Phormium tenax</i>	NZ Flax
<i>Philodendron 'Xanadu'</i>	Philodendron
<i>Sansevieria trifasciata</i>	Mother In-law Tongue
<i>Sterlitzia reginea</i>	Birds of Paradise
<i>Westringia 'Gray Box'</i>	Coastal Rosemary
<i>Zamia furfuracea</i>	Cardboard plant
GROUND COVERS & GRASSES	
<i>Carpobrotus glaucescens</i>	Pig Face
<i>Casuarina 'Cousin It'</i>	Casuarina
<i>Convolvulus sabatius</i>	Ground Morning Glory
<i>Dichondra argentea</i> 'Silver Falls'	Dichondra
<i>Dichondra repens</i>	Kidney Weed
<i>Dianella 'Cassa Blue'</i>	Paroo Lily
<i>Lomandra 'Tanika'</i>	Mat rush
<i>Gardenia radicans</i>	Gardenia
<i>Liriope muscari</i> 'Evergreen Giant'	Lily Turf
<i>Myoporum parvifolium</i>	Creeping Boobialla
<i>Senecio serpens</i>	Blue chalk sticks
<i>Trachelospermum jasminoides</i>	Star Jasmine

C	DP	YW	DP		20-01-2023	ISSUE FOR DEVELOPMENT APPLICATION	NOTES © COPYRIGHT - DRAWINGS TO BE READ IN CONJUNCTION WITH THE SPECIFICATION. - DIMENSIONS ARE IN MILLIMETRES, UNLESS NOTED OTHERWISE. - USE FIGURED DIMENSIONS - DO NOT SCALE FROM DRAWING. - CONTRACTOR MUST VERIFY ALL DIMENSIONS AND EXISTING LEVELS ON SITE PRIOR TO COMMENCEMENT OF WORK OR MAKING ANY SHOP DRAWINGS. ANY DISCREPANCIES TO BE REFERRED TO THE SUPERINTENDENT. - PROVIDE SAMPLES OF ANY SPECIFIED OR PREFERRED MATERIALS OR FINISHES (EG BRICKS, PAVERS) FOR SUPERINTENDENTS APPROVAL PRIOR TO PLACING ORDERS.	 dsb Landscape Architects www.dsb1a.com.au Suite 1, Ground Floor, Enterprise 1 Innovation Campus, Scrimm Way North Wollongong NSW 2500 Ph: 02 4258 3511 info@dsb1a.com.au	Project	Drawing Title
B	DP	YW	DP		22-12-2022	ISSUE FOR DEVELOPMENT APPLICATION			MIXED USE DEVELOPMENT 37-39 BURELLI STREET WOLLONGONG, NSW	COVER PAGE
A	DP	YW	DP		03-06-2022	ISSUE FOR DEVELOPMENT APPLICATION			BURELLI INVESTMENTS PTY LTD	
NO.	DESIGN	DRAWN	CHECKED	VER'D	DATE	AMENDMENT / ISSUE			Client	Sheet No.
									BURELLI INVESTMENTS PTY LTD	1
									Drg. No. 4427-F100	

- DESIGN NOTES
- A RAISED PLANTERS FEATURING A MIXTURE OF NATIVE AND EXOTIC SPECIES WITH TREE PLANTINGS PROVIDING NATURAL SHADE TO SEATING AREAS
 - B SHELTERED BBQ SEATING AREA BENEATH PERGOLA STRUCTURE
 - D PLANTINGS IN DECORATIVE POTS
 - E LEVEL GRASS RECREATION / PICNIC AREA
 - F COMMUNITY GARDEN AREA WITH RAISED PLANTERS FOR GROWING PRODUCE
 - G CANTILEVERED TRELLIS STRUCTURE WITH CLIMBER SPECIES AT BASE



CORRIMAL STREET

D C B A	DP	IL	DP		25-10-2023 23-10-2023 22-12-2022 03-06-2022	ISSUE FOR DEVELOPMENT APPLICATION ISSUE FOR DEVELOPMENT APPLICATION ISSUE FOR DEVELOPMENT APPLICATION ISSUE FOR DEVELOPMENT APPLICATION
	DP	YW	DP			
	DP	YW	DP			
	DP	YW	DP			
NO.	DESIGN	DRAWN	CHECKED	VER'D	DATE	AMENDMENT / ISSUE

NOTES

© COPYRIGHT

- DRAWINGS TO BE READ IN CONJUNCTION WITH THE SPECIFICATION.

- DIMENSIONS ARE IN MILLIMETRES, UNLESS NOTED OTHERWISE.

- USE FIGURED DIMENSIONS - DO NOT SCALE FROM DRAWING.

- CONTRACTOR MUST VERIFY ALL DIMENSIONS AND EXISTING LEVELS ON SITE.

- PRIOR TO COMMENCEMENT OF WORK OR MAKING ANY SHOP DRAWINGS, ANY DISCREPANCIES TO BE REFERRED TO THE SUPERINTENDENT.

- PROVIDE SAMPLES OF ANY SPECIFIED OR PREFERRED MATERIALS OR FINISHES (EG BRICKS, PAVERS) FOR SUPERINTENDENTS APPROVAL PRIOR TO PLACING ORDERS.

0 1 2 3 4 5m

1:100 @ A1 1:200 @ A3

dbsb
Landscape
Architects

Suite 1, Ground Floor,
Enterprise Innovation
Campus, Squares Way
North Wollongong
NSW 2500
Ph: 02 4258 3511
dbsb@dbsla.com.au


Project
MIXED USE DEVELOPMENT
37-39 BURELLI STREET
WOLLONG, NSW

Client
BURELLI INVESTMENTS PTY LTD

Drawing Title
LANDSCAPE PLAN
THIRD FLOOR

Drg. No.
4427-F102 D


Sheet No.
3

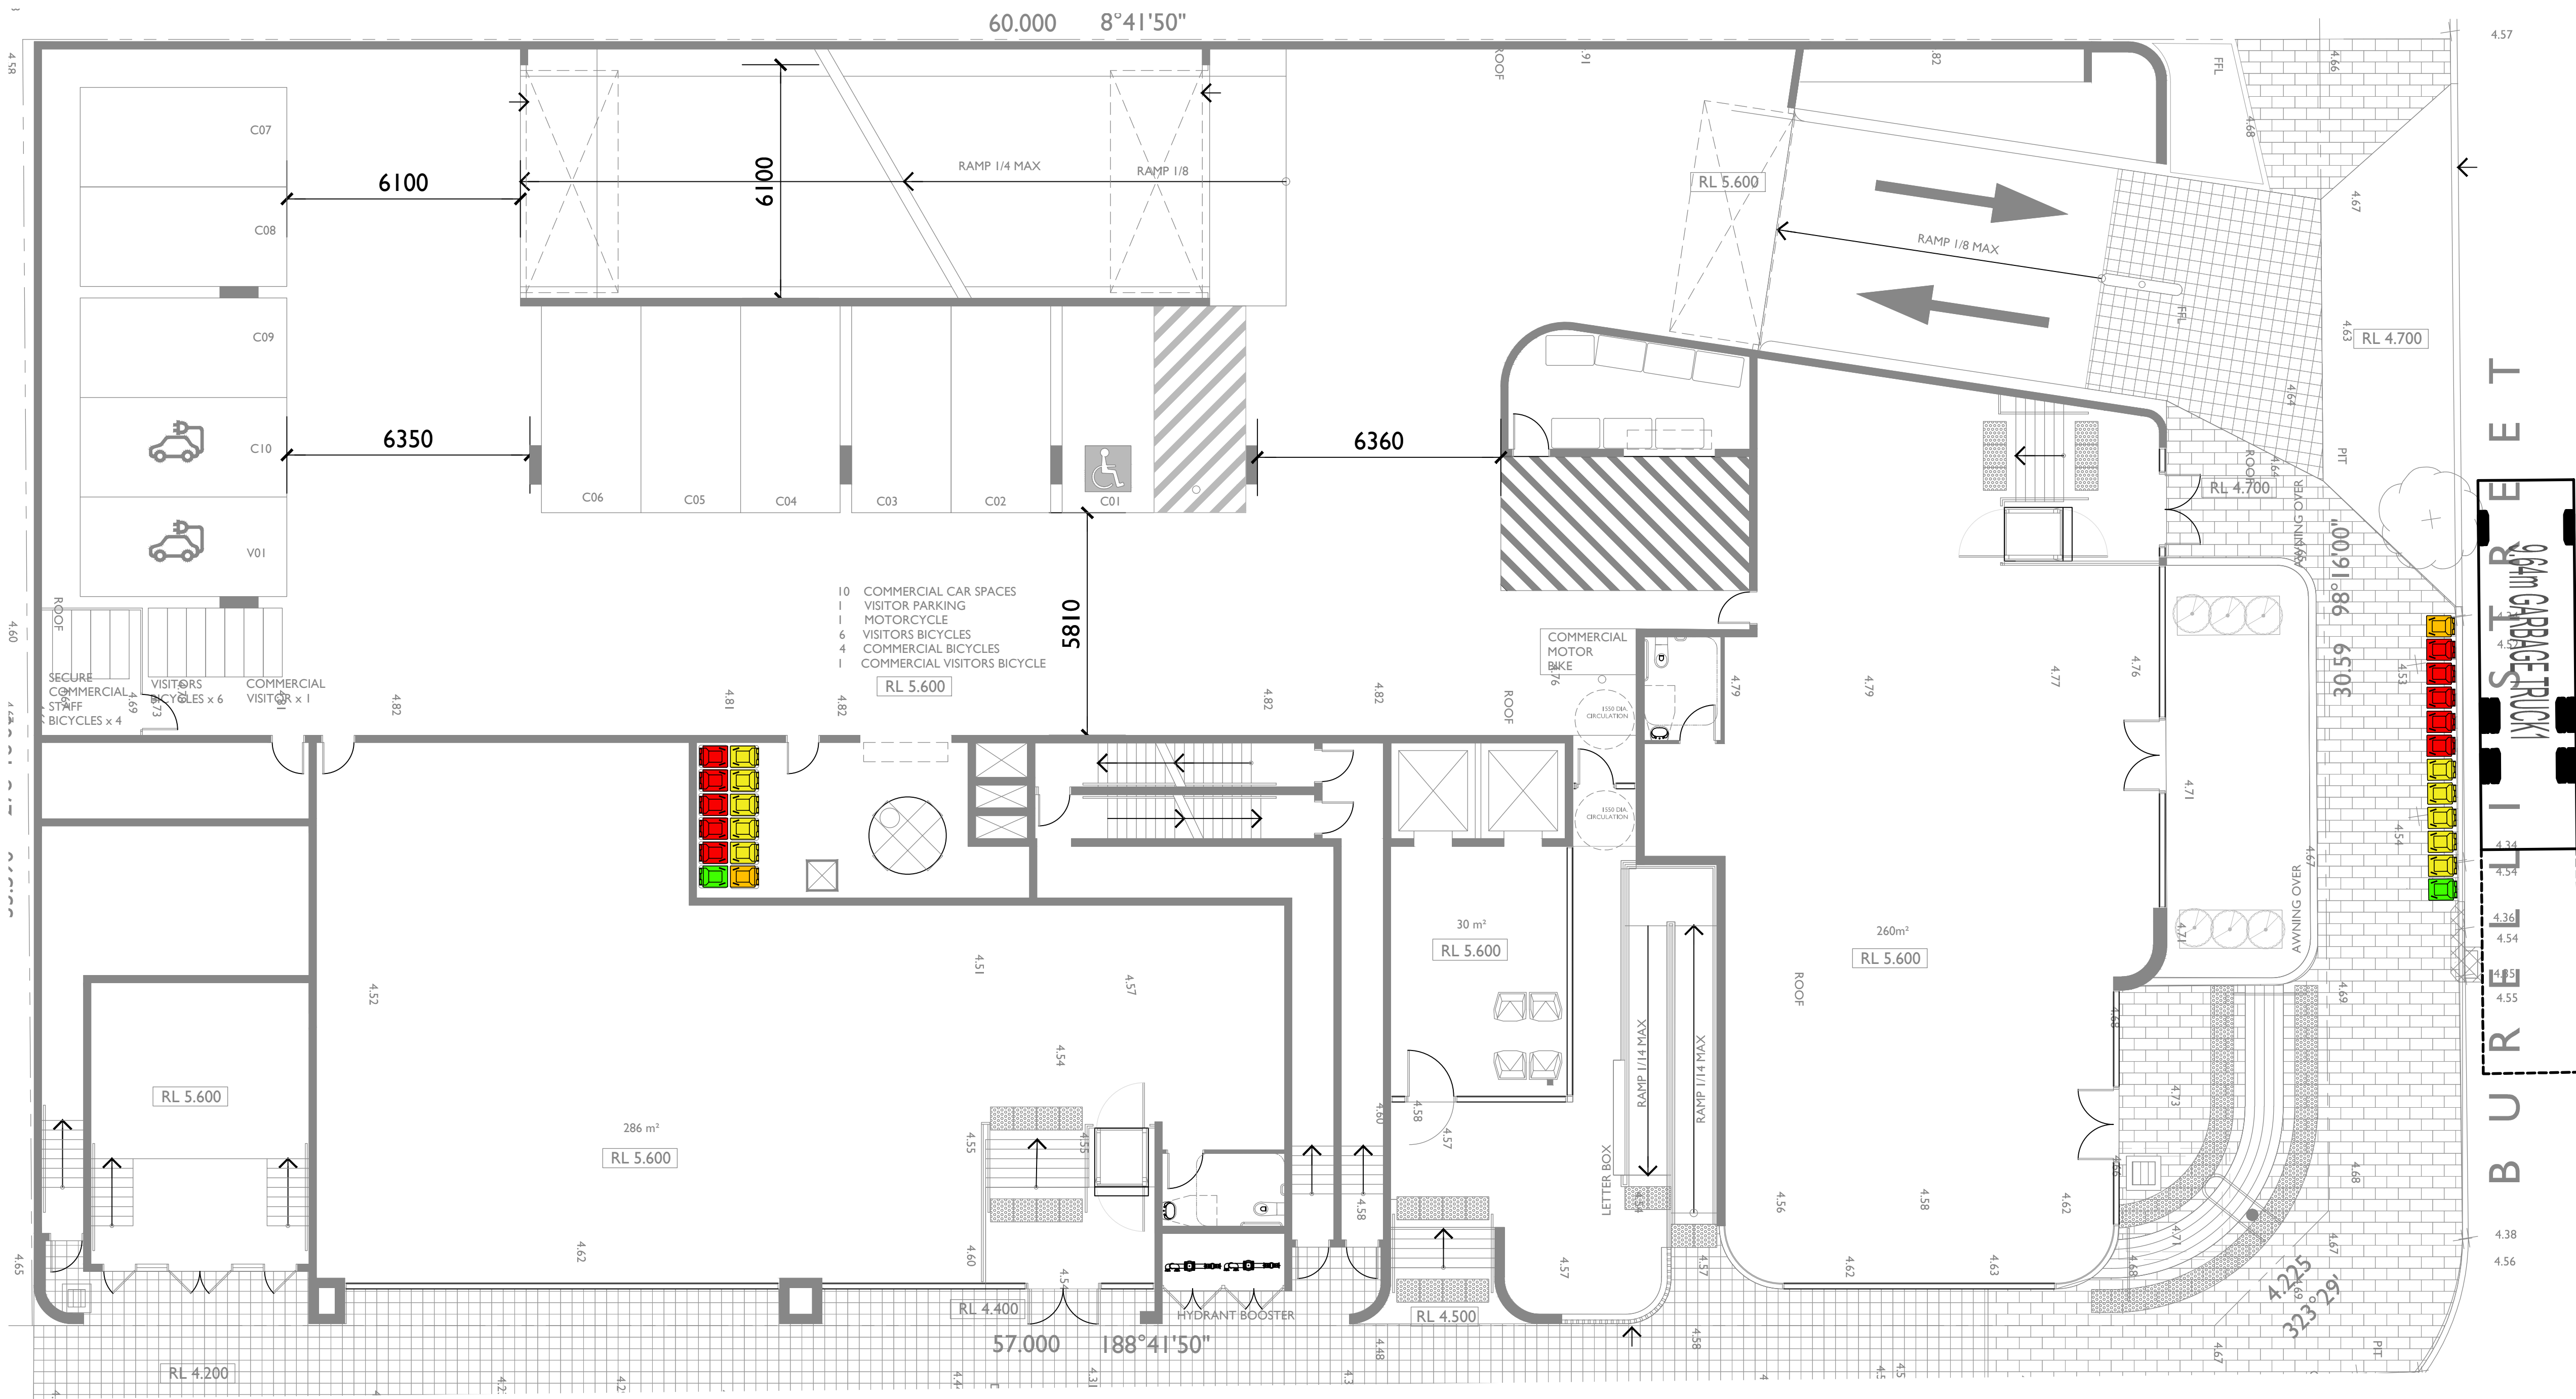

NOT TO BE USED FOR CONSTRUCTION			
AMDT	DATE	DESCRIPTION	BY
A	03.03.22	ISSUED FOR DA	DJ
B	13.05.22	ISSUED FOR DA	DJ
C	18.01.24	ISSUED FOR DA	DJ

240L BIN WASTE TYPE

- GENERAL WASTE
- RECYCLING
- GREEN WASTE
- COMPOST

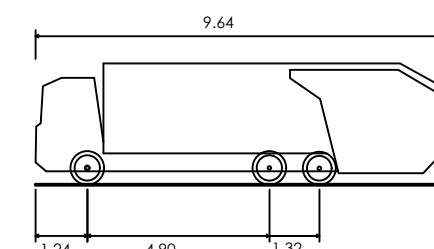

9.64m GARBAGE TRUCK
Overall Length 9.640m
Overall Width 2.500m
Overall Body Height 4.300m
Min Body Ground Clearance 0.417m
Track Width 2.500m
Lock-to-lock time 6.00s
Curb to Curb Turning Radius 12.500m



CLIENT
BURELLI INVESTMENTS PTY LTD
STATUS
ISSUED FOR DA

THIS DOCUMENT IS ISSUED BY MOSIAC Pty. Ltd. (ABN 19 699 901 528) AND IS SUBJECT TO THE RELEVANT CONTRACT BETWEEN MOSIAC Pty. Ltd. AND ITS CLIENT. THE CONCEPTS AND INFORMATION CONTAINED IN THIS DOCUMENT ARE THE COPYRIGHT OF MOSIAC Pty. Ltd. USE OR COPYING OF THIS DOCUMENT WITHOUT WRITTEN PERMISSION OF MOSIAC Pty. Ltd. CONSTITUTES AN INFRINGEMENT OF COPYRIGHT.


DISCIPLINE
CIVIL DESIGN


PROJECT
MIXED USE DEVELOPMENT

DRAWING TITLE
WASTE MANAGEMENT

PLAN
ADDRESS
37-39 BURELLI STREET
WOLLONGONG, NSW, 2500

PROJECT DETAILS
DESIGN SF
DRAWN DJ
DATE MAR 2019
DRG SIZE A1
SCALE AS SHOWN
PROJECT SF
MGR
WWW.JN.COM.AU
Q0210055
C900 c

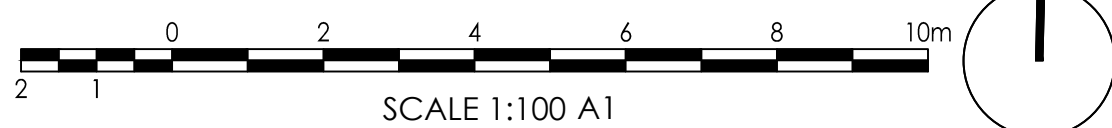

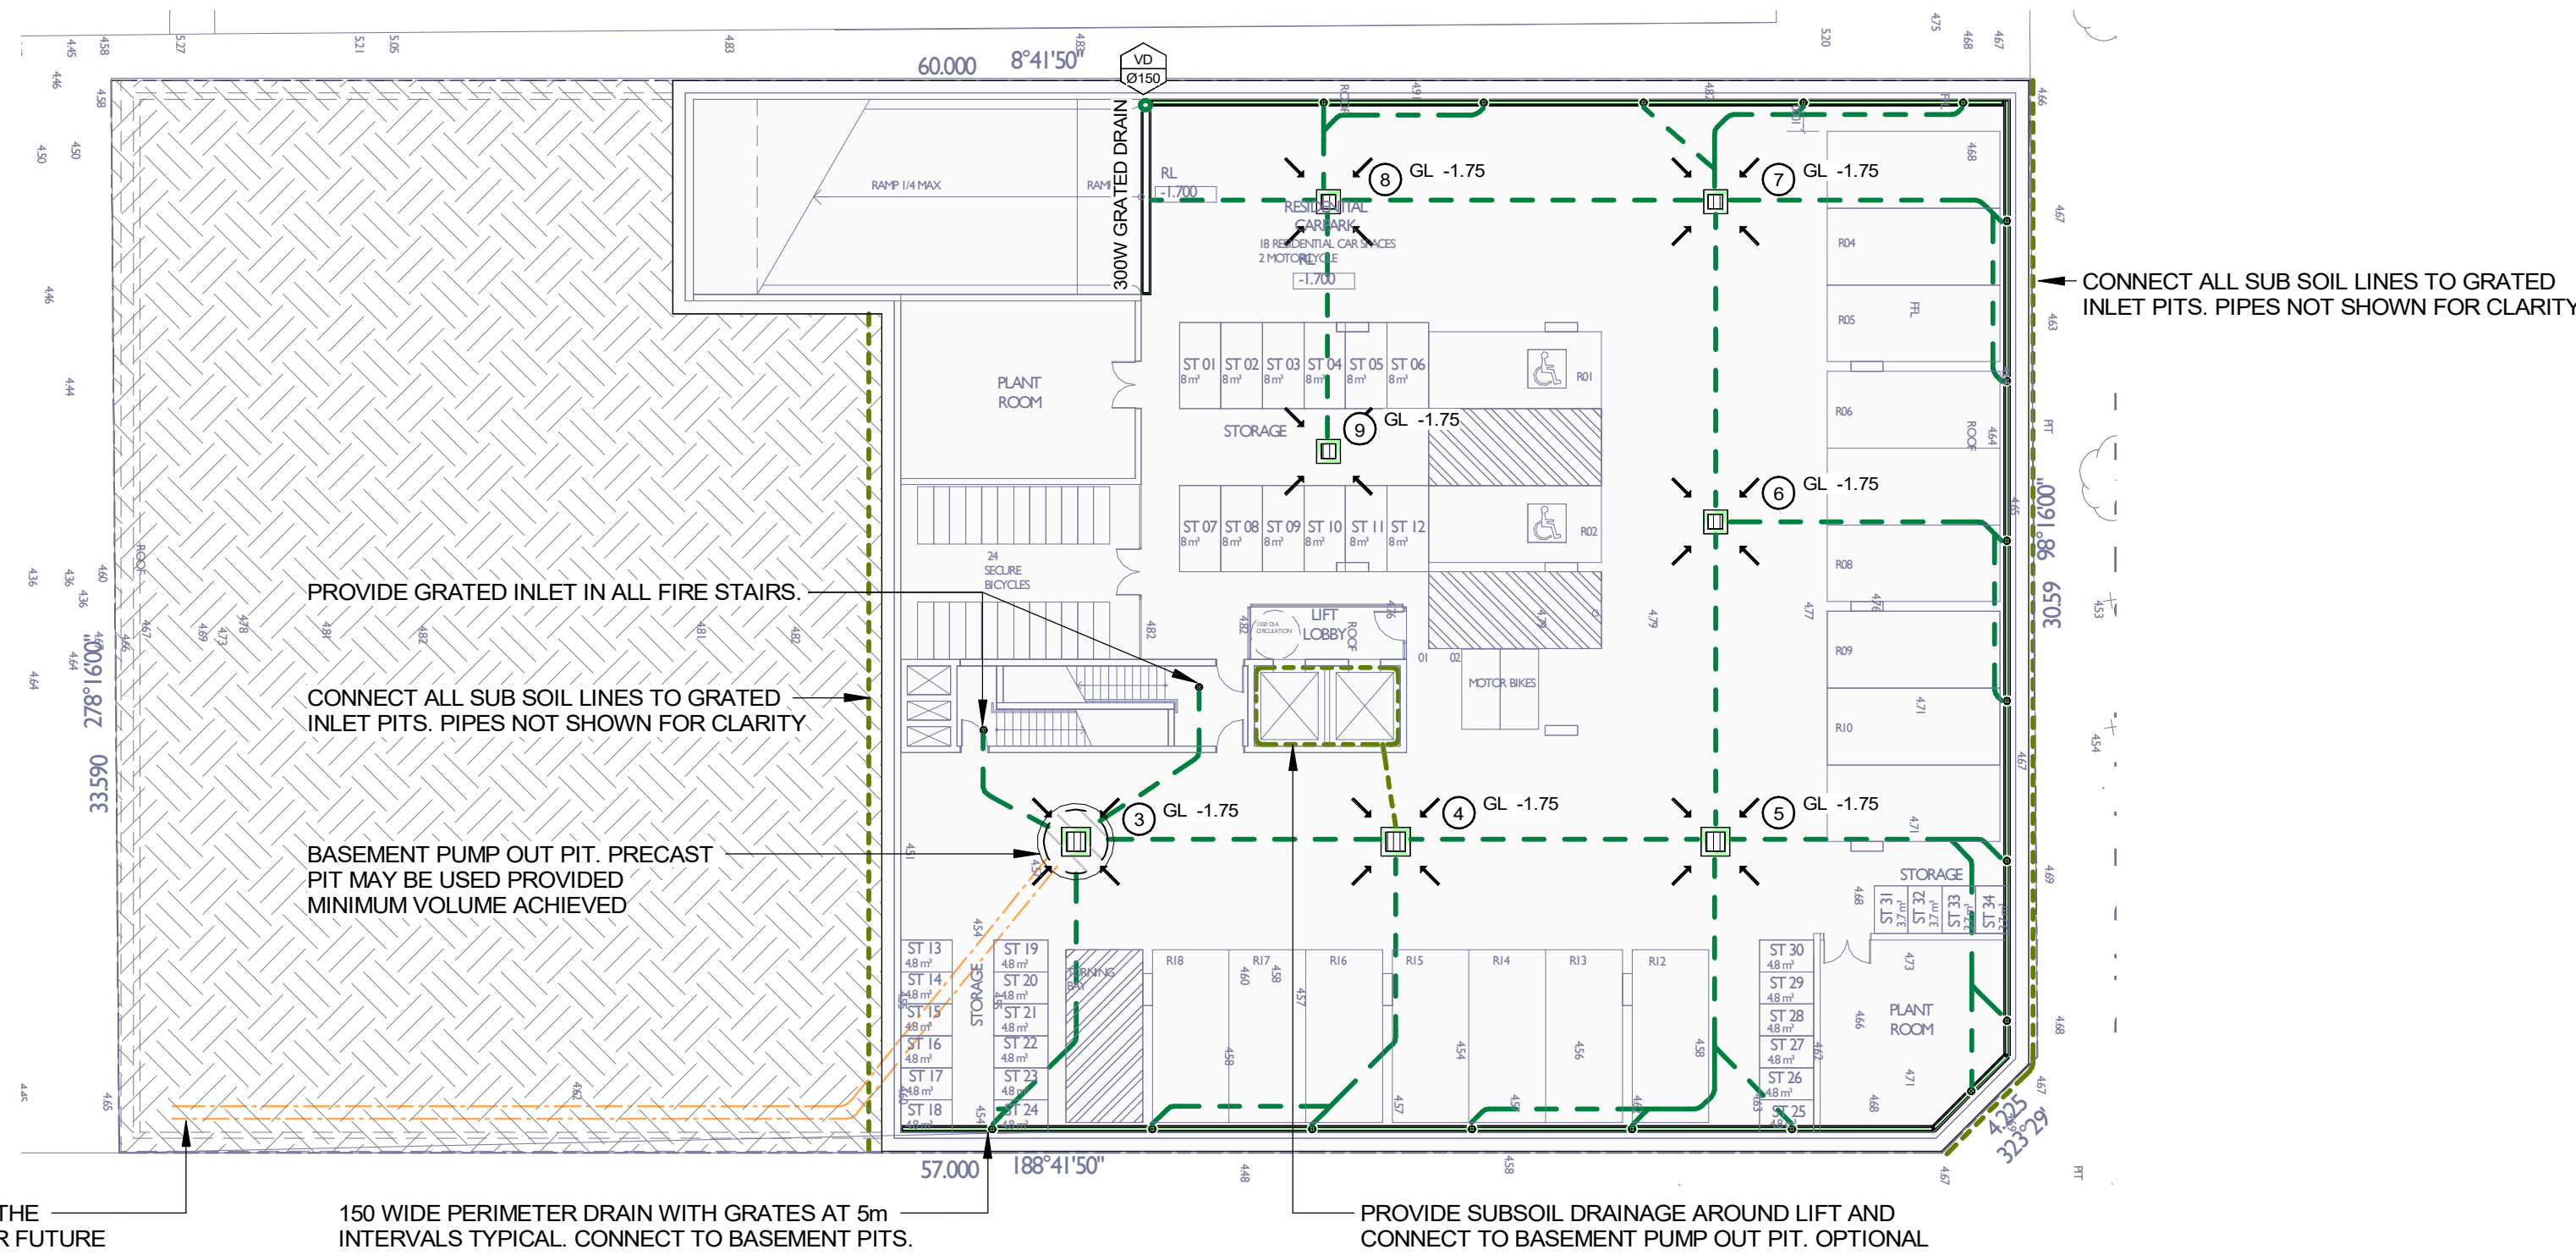

2x Ø80 RISING MAINS TO PIT. NOTE THE EXTRA 80Ø RISING MAIN ALLOW FOR FUTURE PROOFING IN CASE OF ADVERSE GROUND WATER INUNDATION.

150 WIDE PERIMETER DRAIN WITH GRATES AT 5m INTERVALS TYPICAL. CONNECT TO BASEMENT PITS.

PROVIDE SUBSOIL DRAINAGE AROUND LIFT AND CONNECT TO BASEMENT PUMP OUT PIT. OPTIONAL

BASEMENT 2 DRAINAGE PLAN

Scale: 1 : 200

1. ALL PIPES TO BE 100mmØ @ 1% MINIMUM UNLESS KNOWN OTHERWISE.
2. ALL BASES OF PITS TO BE BENCHED (TO HALF PIPE DEPTH) TO THE INVERT OF THE OUTLET PIPE WITH ALL PIPES CUT FLUSH WITH SIDE OF PIT. TO ALLOW SMOOTH FLOW OF STORMWATER.
3. PROVIDE GALVANISED ANGLE SURROUNDINGS TO GRATE WHERE IN TRAFFICABLE AREAS.

LEGEND

- HARDSTAND
- EARTH


CIV - FIXTURES SCHEDULE		
	TYPE	DESCRIPTION
		GRADED STORMWATER PIT
		PERIMETER GRATES
		PERIMETER STRIP DRAIN
		RAINWATER OUTLET
		SLIMLINE TANK
	300W	GRADED STRIP DRAIN

CIV - STANDARD SYMBOLS


	DESCRIPTION
	FALL ARROW

CIV - STORMWATER SERVICES

	TYPE	DESCRIPTION
	RM	RISING MAIN
	SS	SUB SOIL DRAINAGE
	STW	STORMWATER
	STW EX	EXISTING STORMWATER

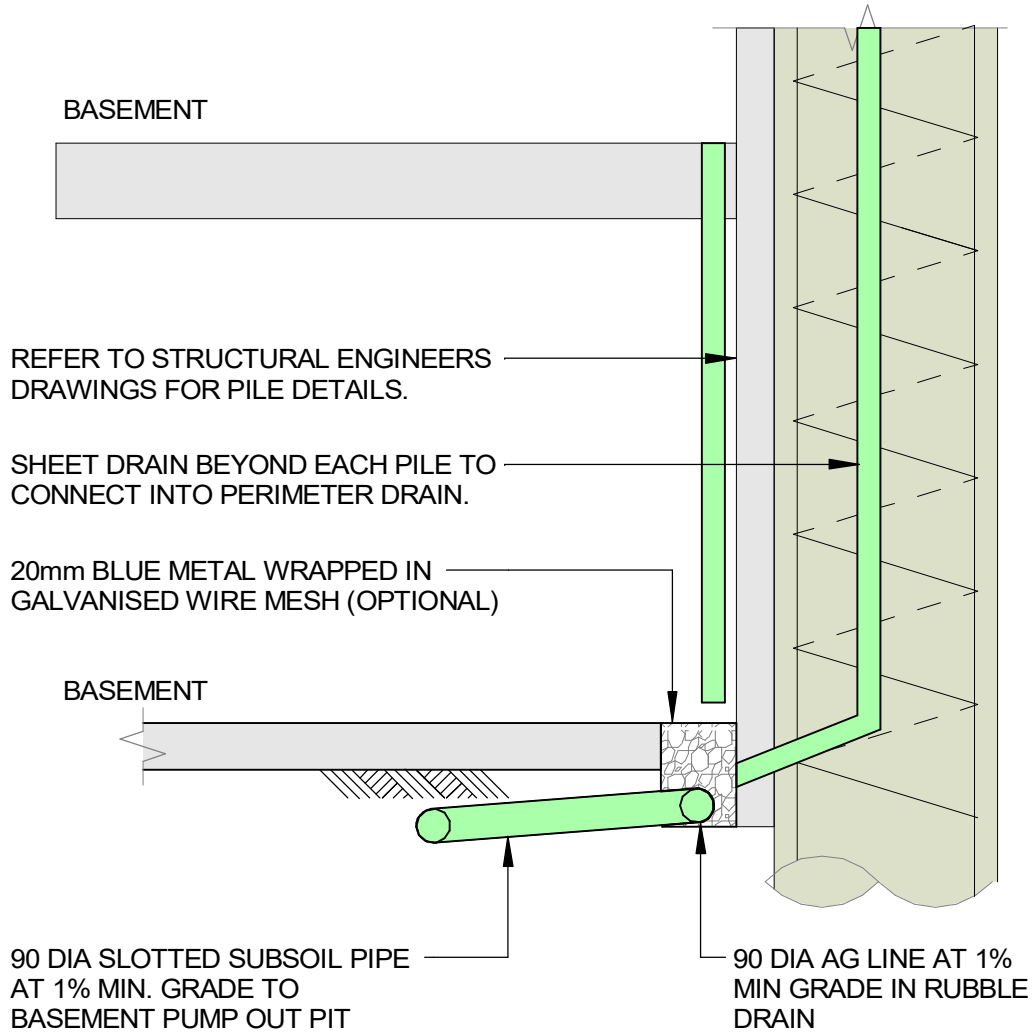

TYPICAL GROUNDWATER DRAINAGE DETAIL (PILE WALL)
Scale: 1 : 20

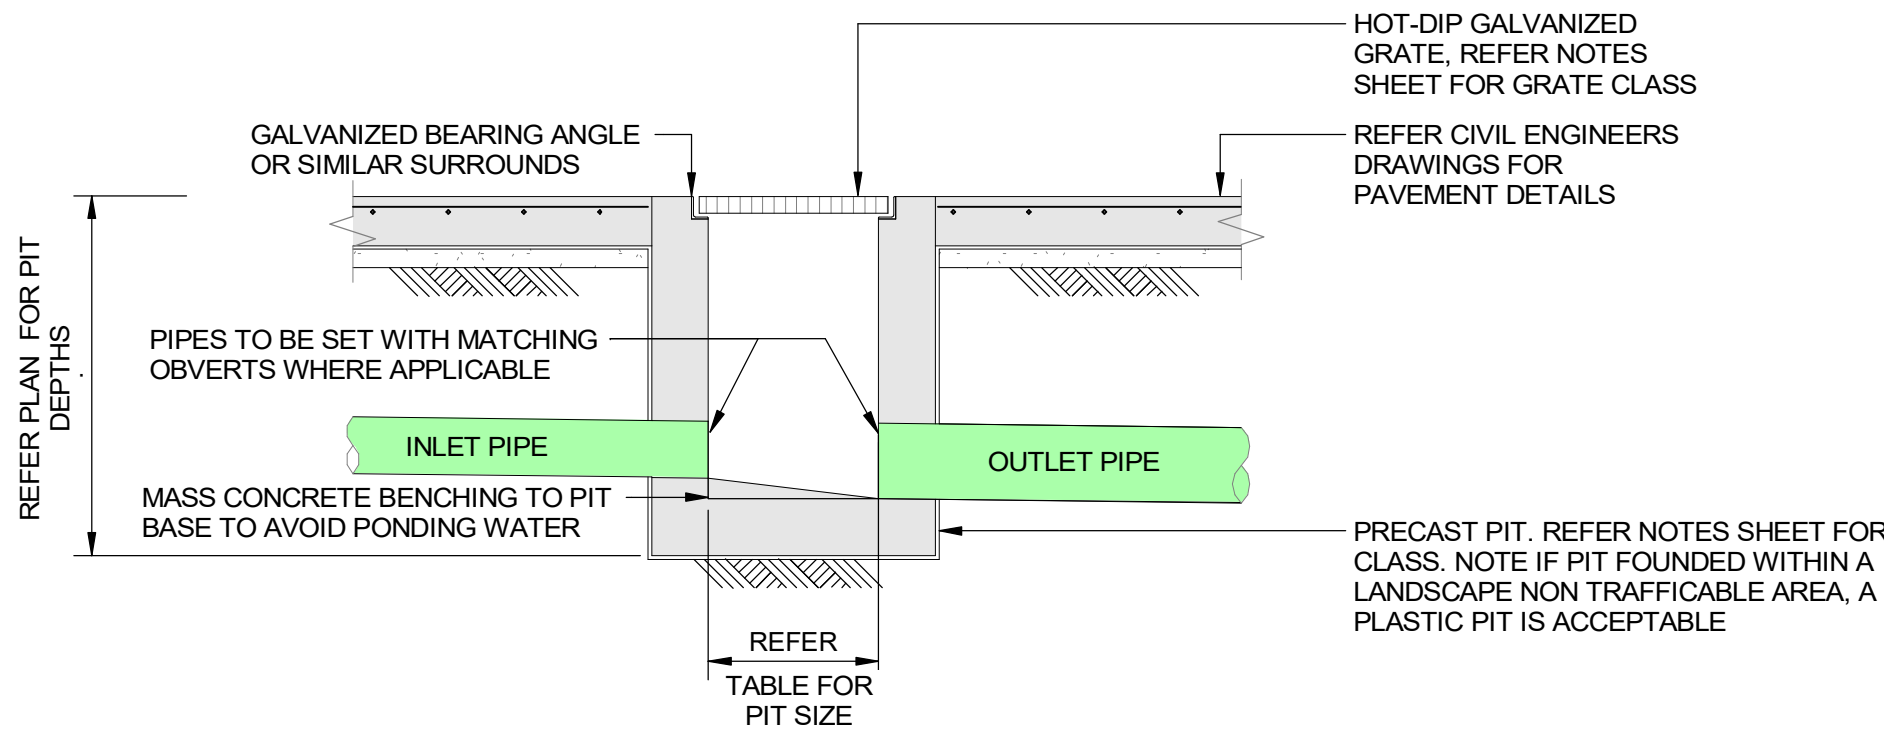


1. ENSURE CLIMB IRONS ARE PROVIDED UNDER LID AT 300 CTS TO COUNCIL'S SPECIFICATIONS WHERE PIT DEPTH IS DEEPER THAN 1000.
2. GREENVIEW RECOMMENDS THE PLUMBER PROVIDES 900Ø x 3000 LONG SUBSOIL DRAINAGE STUB PIPE SURROUNDED WITH 100mm THICKNESS OF NOMINAL 20mm COARSE FILTER MATERIAL WRAPPED IN GEOTEXTILE FILTER FABRIC (BIDUM A24 OR APPROVED SIMILAR). TO BE PARALLEL TO UPSTREAM SIDE OF EACH INLET PIPE.

PIT SIZE

DEPTH	PIT DIMENSION
0 - 600	450 mm x 450 mm
600 - 900	600 mm x 600 mm
900 - 1200	600 mm x 900 mm
1200 +	900 mm x 900 mm

TYPICAL CONCRETE INLET PIT - CONCRETE SURFACE
Scale: 1 : 20

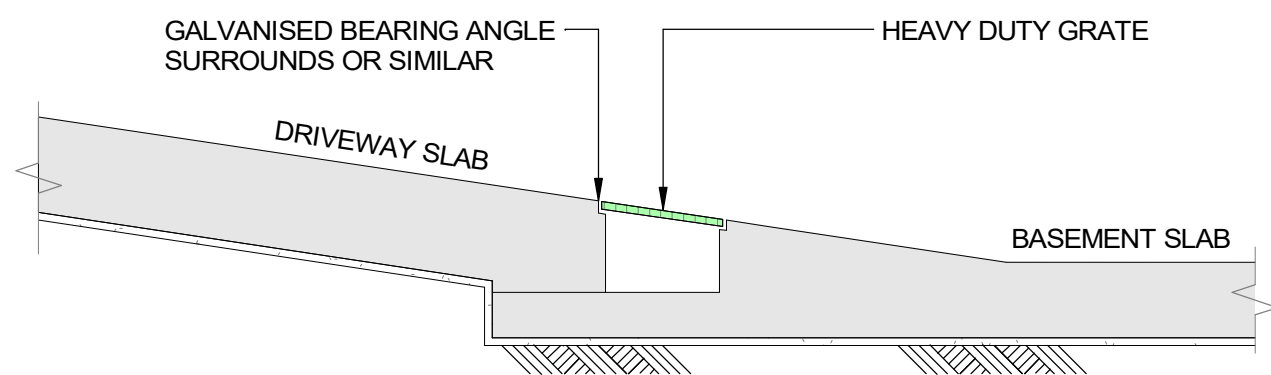

TYPICAL GRATED DRAIN DETAIL
Scale: 1 : 20

The copyright of this document & design remains with Greenview Consulting Pty Ltd and shall not be reproduced without their written consent.				
1	03.11.2023	JPS	DA ISSUE	
REV.	DATE	BY	DA ISSUE	DESCRIPTION

PROPOSED DEVELOPMENT

37-39 Burelli St, Wollongong, NSW


HELD PROPERTY / NEXT CONTRACTING




DESIGN: RC | DRAWN: JPS | CHECKED: AMcK | SIZE: A1 | SCALE: As indicated

CIVIL DESIGN

BASEMENT 2 DRAINAGE PLAN

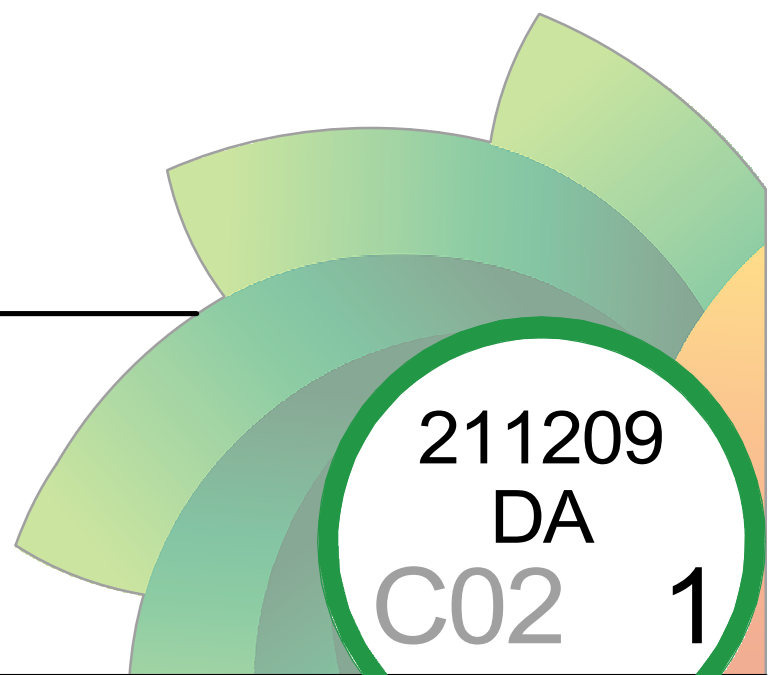

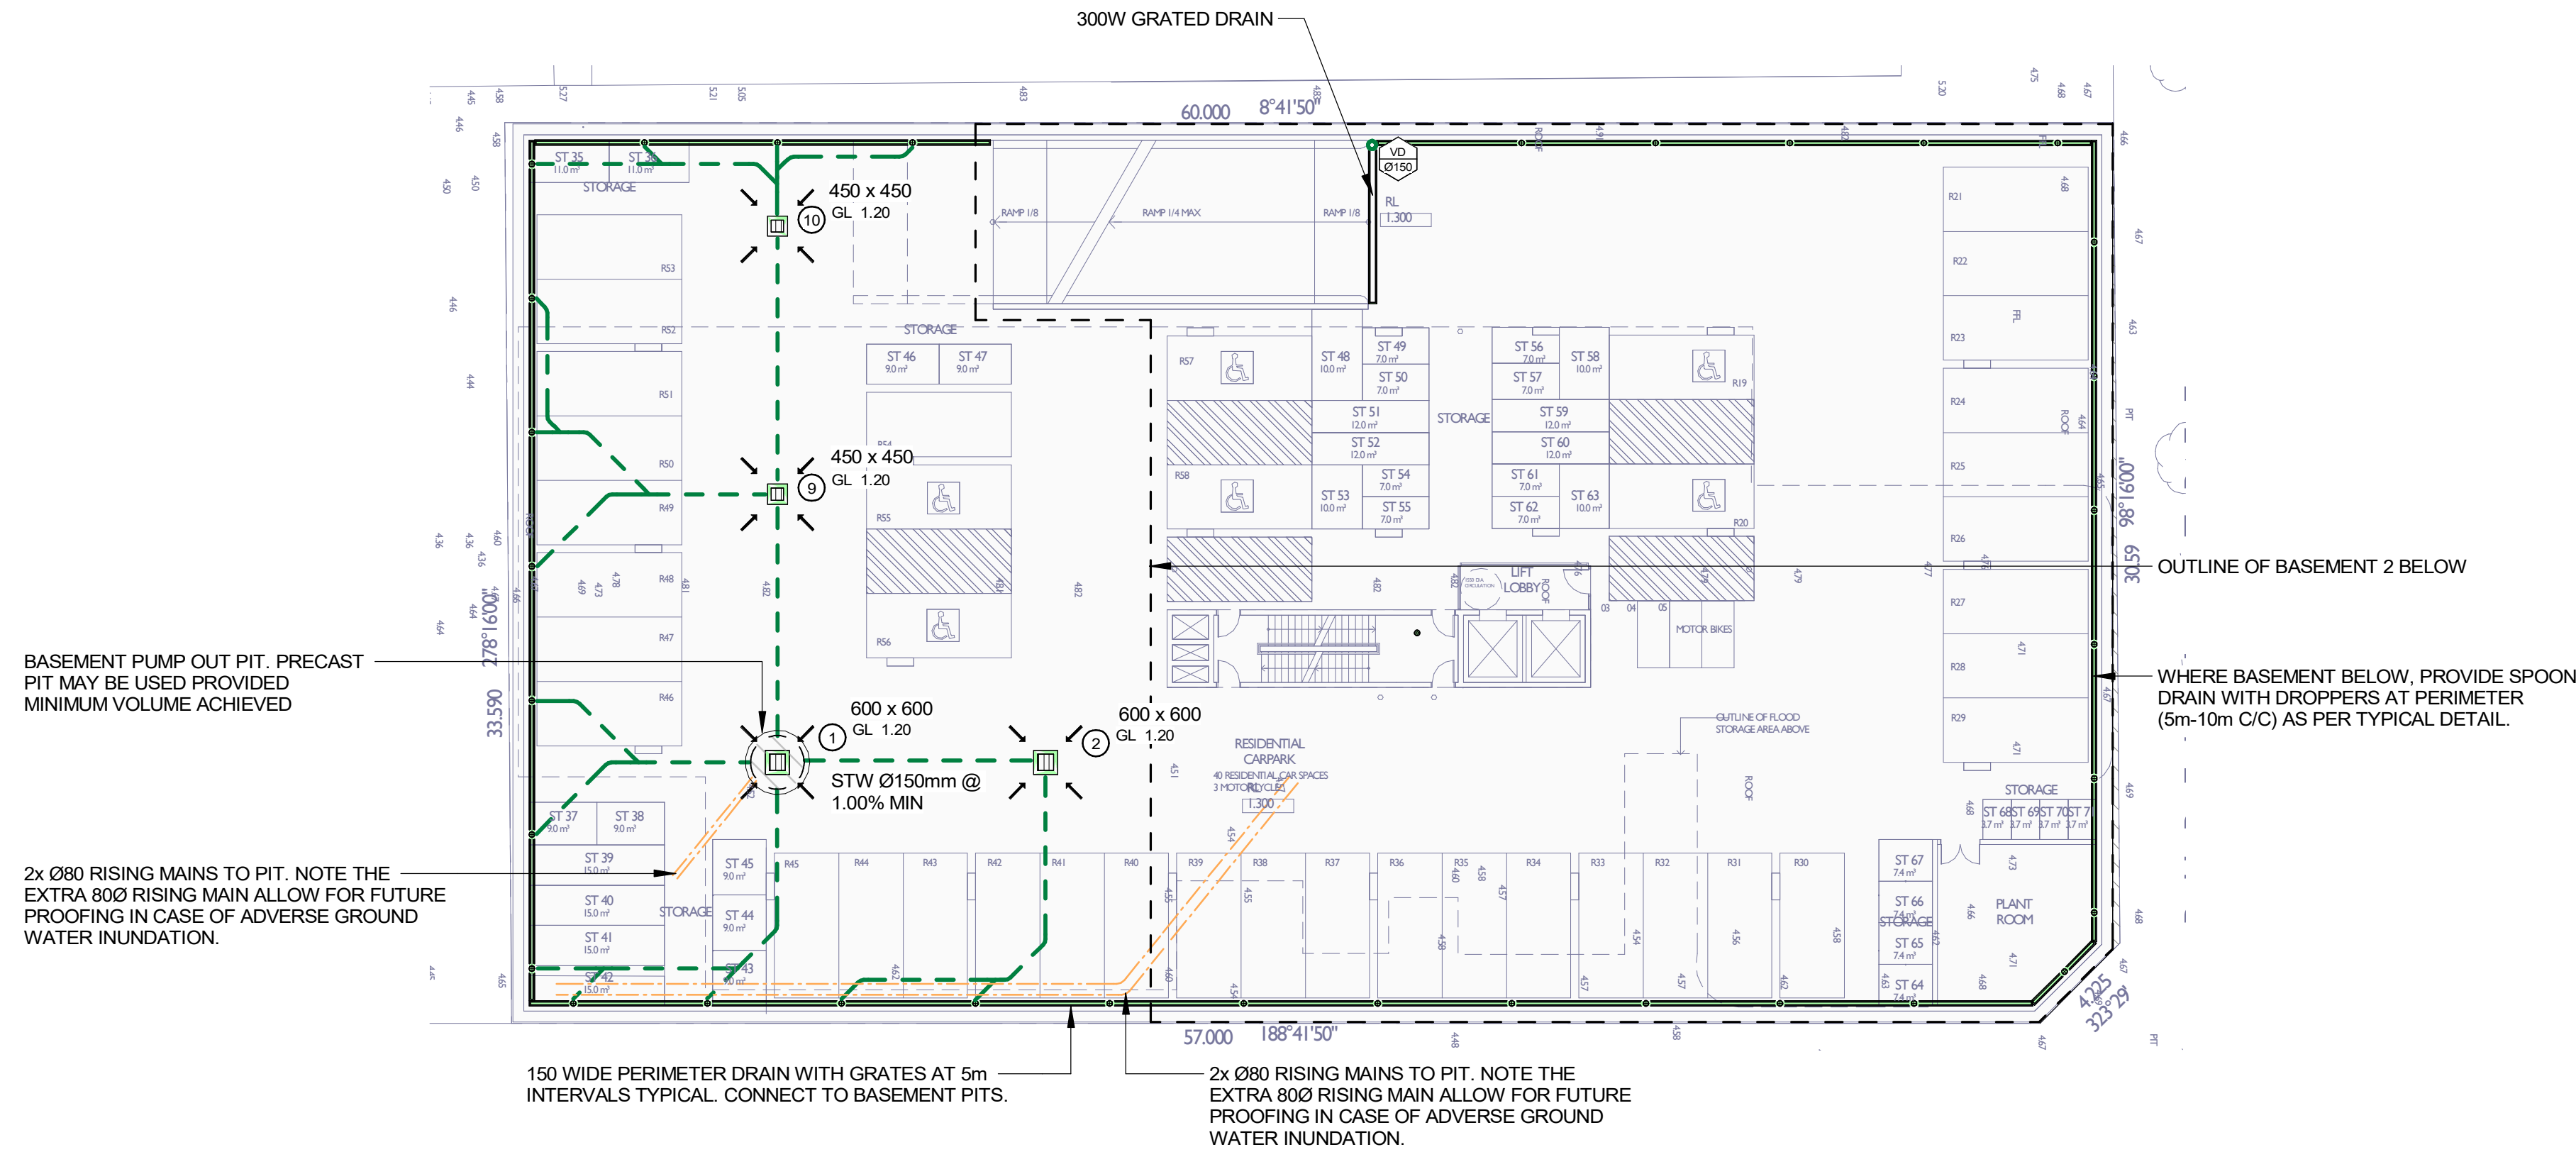


BASEMENT 1 DRAINAGE PLAN
Scale: 1 : 200

1. ALL PIPES TO BE 100mmØ @ 1% MINIMUM UNLESS KNOWN OTHERWISE.
2. ALL BASES OF PITS TO BE BENCHMARKED (TO HALF PIPE DEPTH) TO THE INVERT OF THE OUTLET PIPE WITH ALL PIPES CUT FLUSH WITH SIDE OF PIT, TO ALLOW SMOOTH FLOW OF STORMWATER.
3. PROVIDE GALVANISED ANGLE SURROUNDINGS TO GRATE WHERE IN TRAFFICABLE AREAS.


CIV - FIXTURES SCHEDULE		
	TYPE	DESCRIPTION
		GRATED STORMWATER PIT
		PERIMETER GRATES
		PERIMETER STRIP DRAIN
		RAINWATER OUTLET
		SLIMLINE TANK
	300W	GRATED STRIP DRAIN

CIV - STANDARD SYMBOLS	
	DESCRIPTION
	FALL ARROW

CIV - STORMWATER SERVICES		
	TYPE	DESCRIPTION
	RM	RISING MAIN
	SS	SUB SOIL DRAINAGE
	STW	STORMWATER
	STW EX	EXISTING STORMWATER

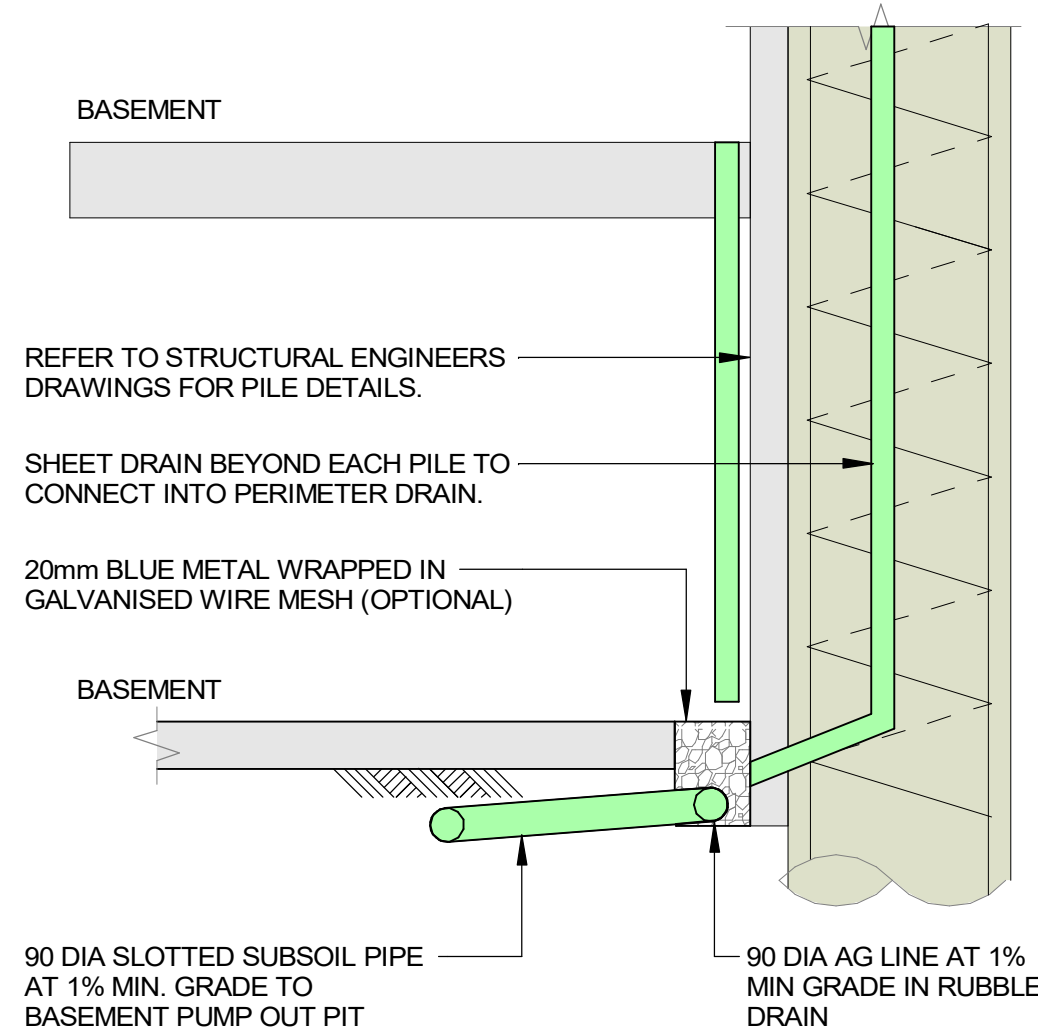

TYPICAL GROUNDWATER DRAINAGE DETAIL (PILE WALL)
Scale: 1 : 20

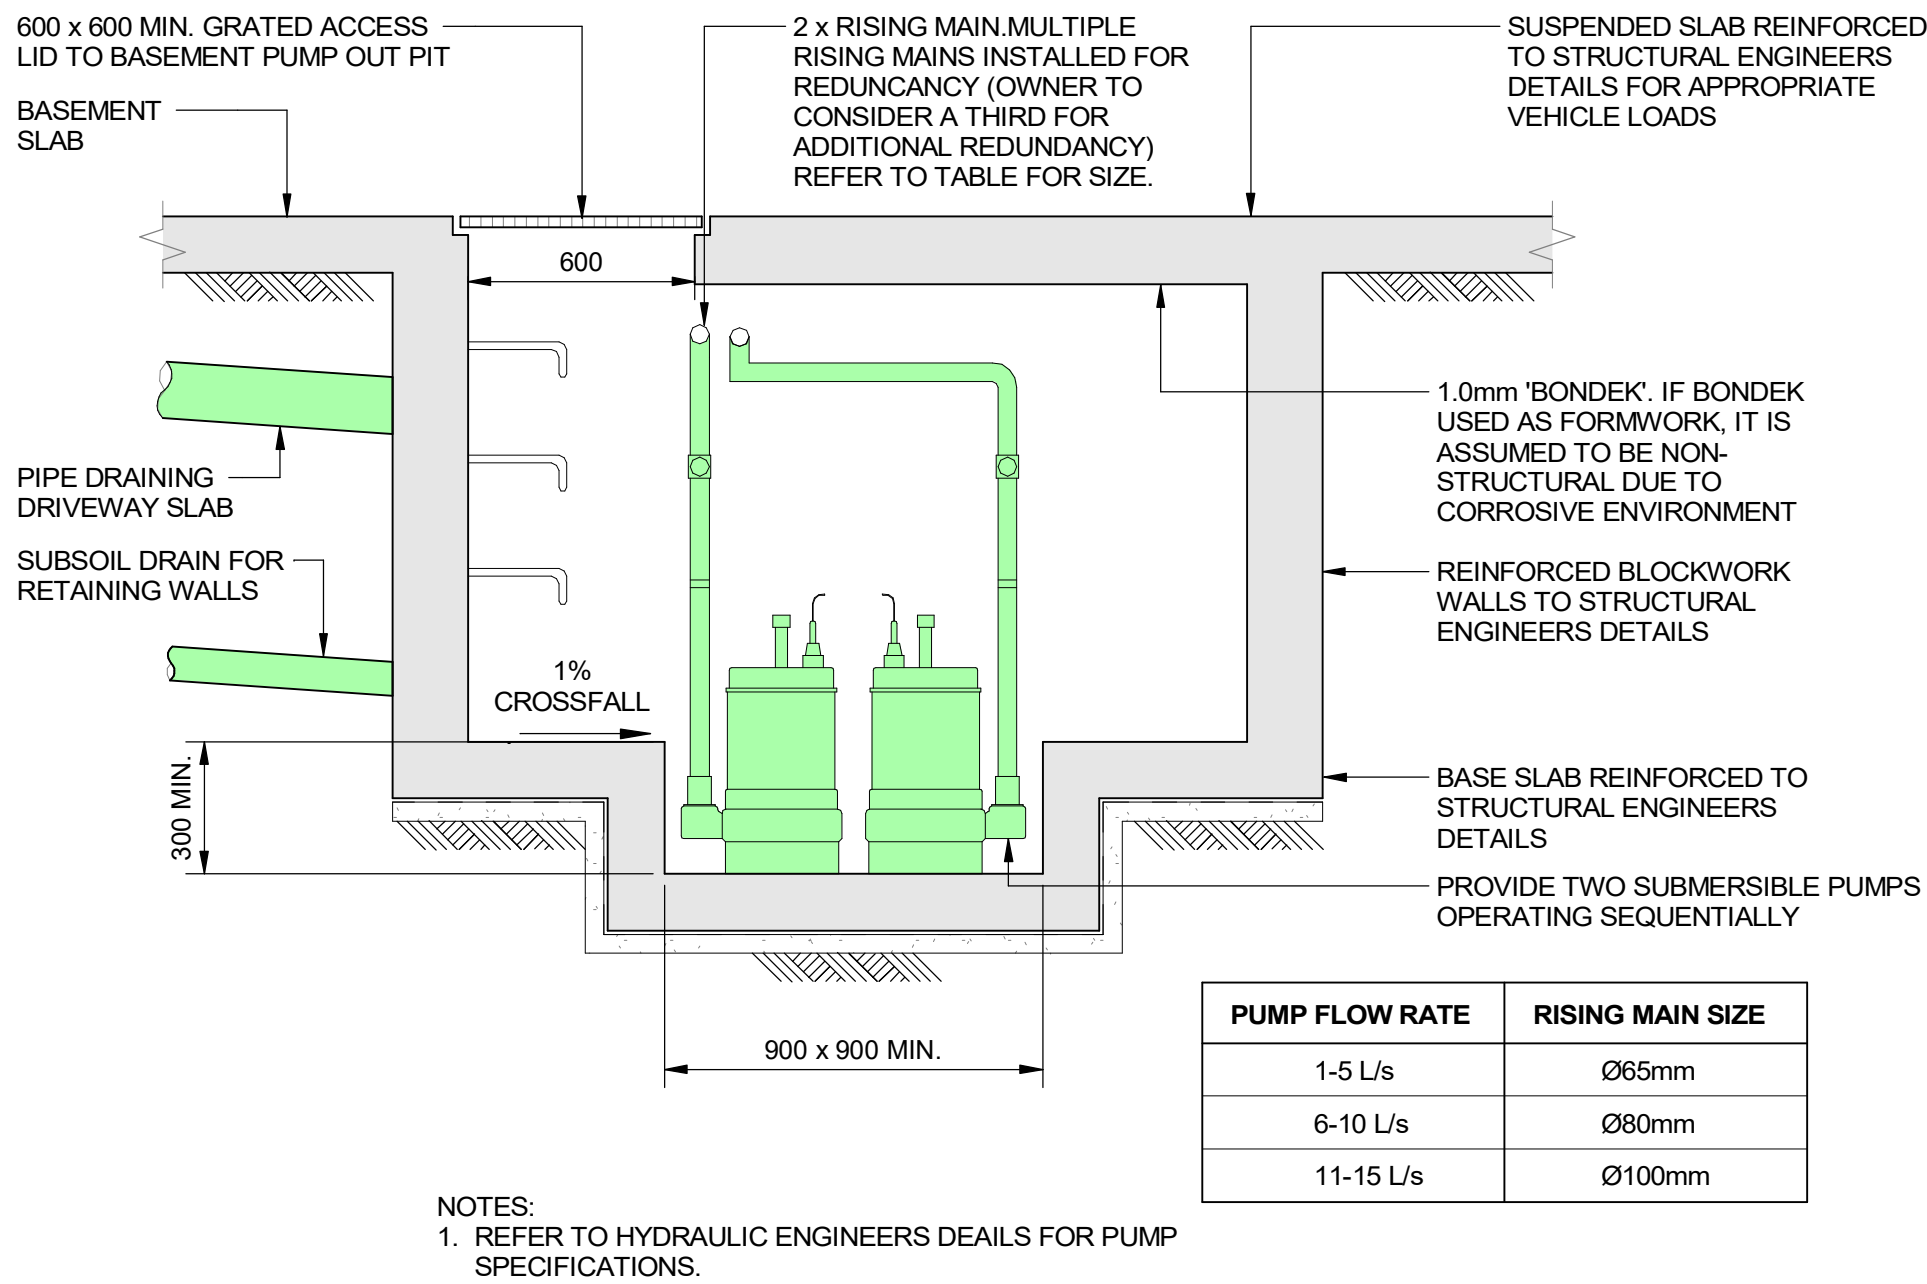


BASEMENT PUMPOUT TANK DETAIL
Scale: 1 : 20


The copyright of this document & design remains with Greenview Consulting Pty Ltd and shall not be reproduced without their written consent.	5	03.11.2023	JPS	DA ISSUE
	4	17.02.2023	JPS	DA ISSUE
	3	02.06.2022	JPS	DA ISSUE
	2	01.06.2022	JPS	DA ISSUE
	1	23.05.2022	JPS	ISSUED FOR APPROVAL
	REV.	DATE	BY	DESCRIPTION

PROPOSED DEVELOPMENT
37-39 Burelli St, Wollongong, NSW
HELD PROPERTY / NEXT CONTRACTING

DESIGN: RC	DRAWN: JPS	CHECKED: AMcK	SIZE: A1	SCALE: As indicated


CIVIL DESIGN
BASEMENT 1 DRAINAGE PLAN

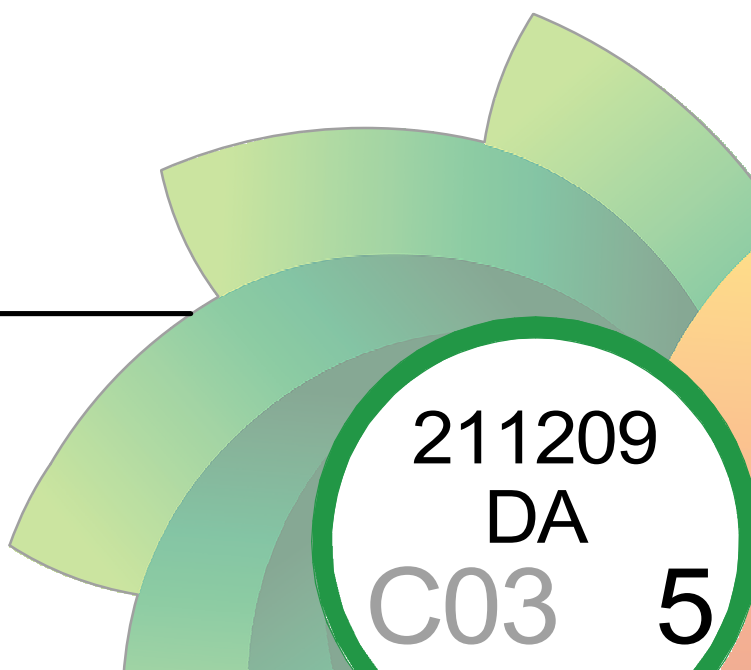

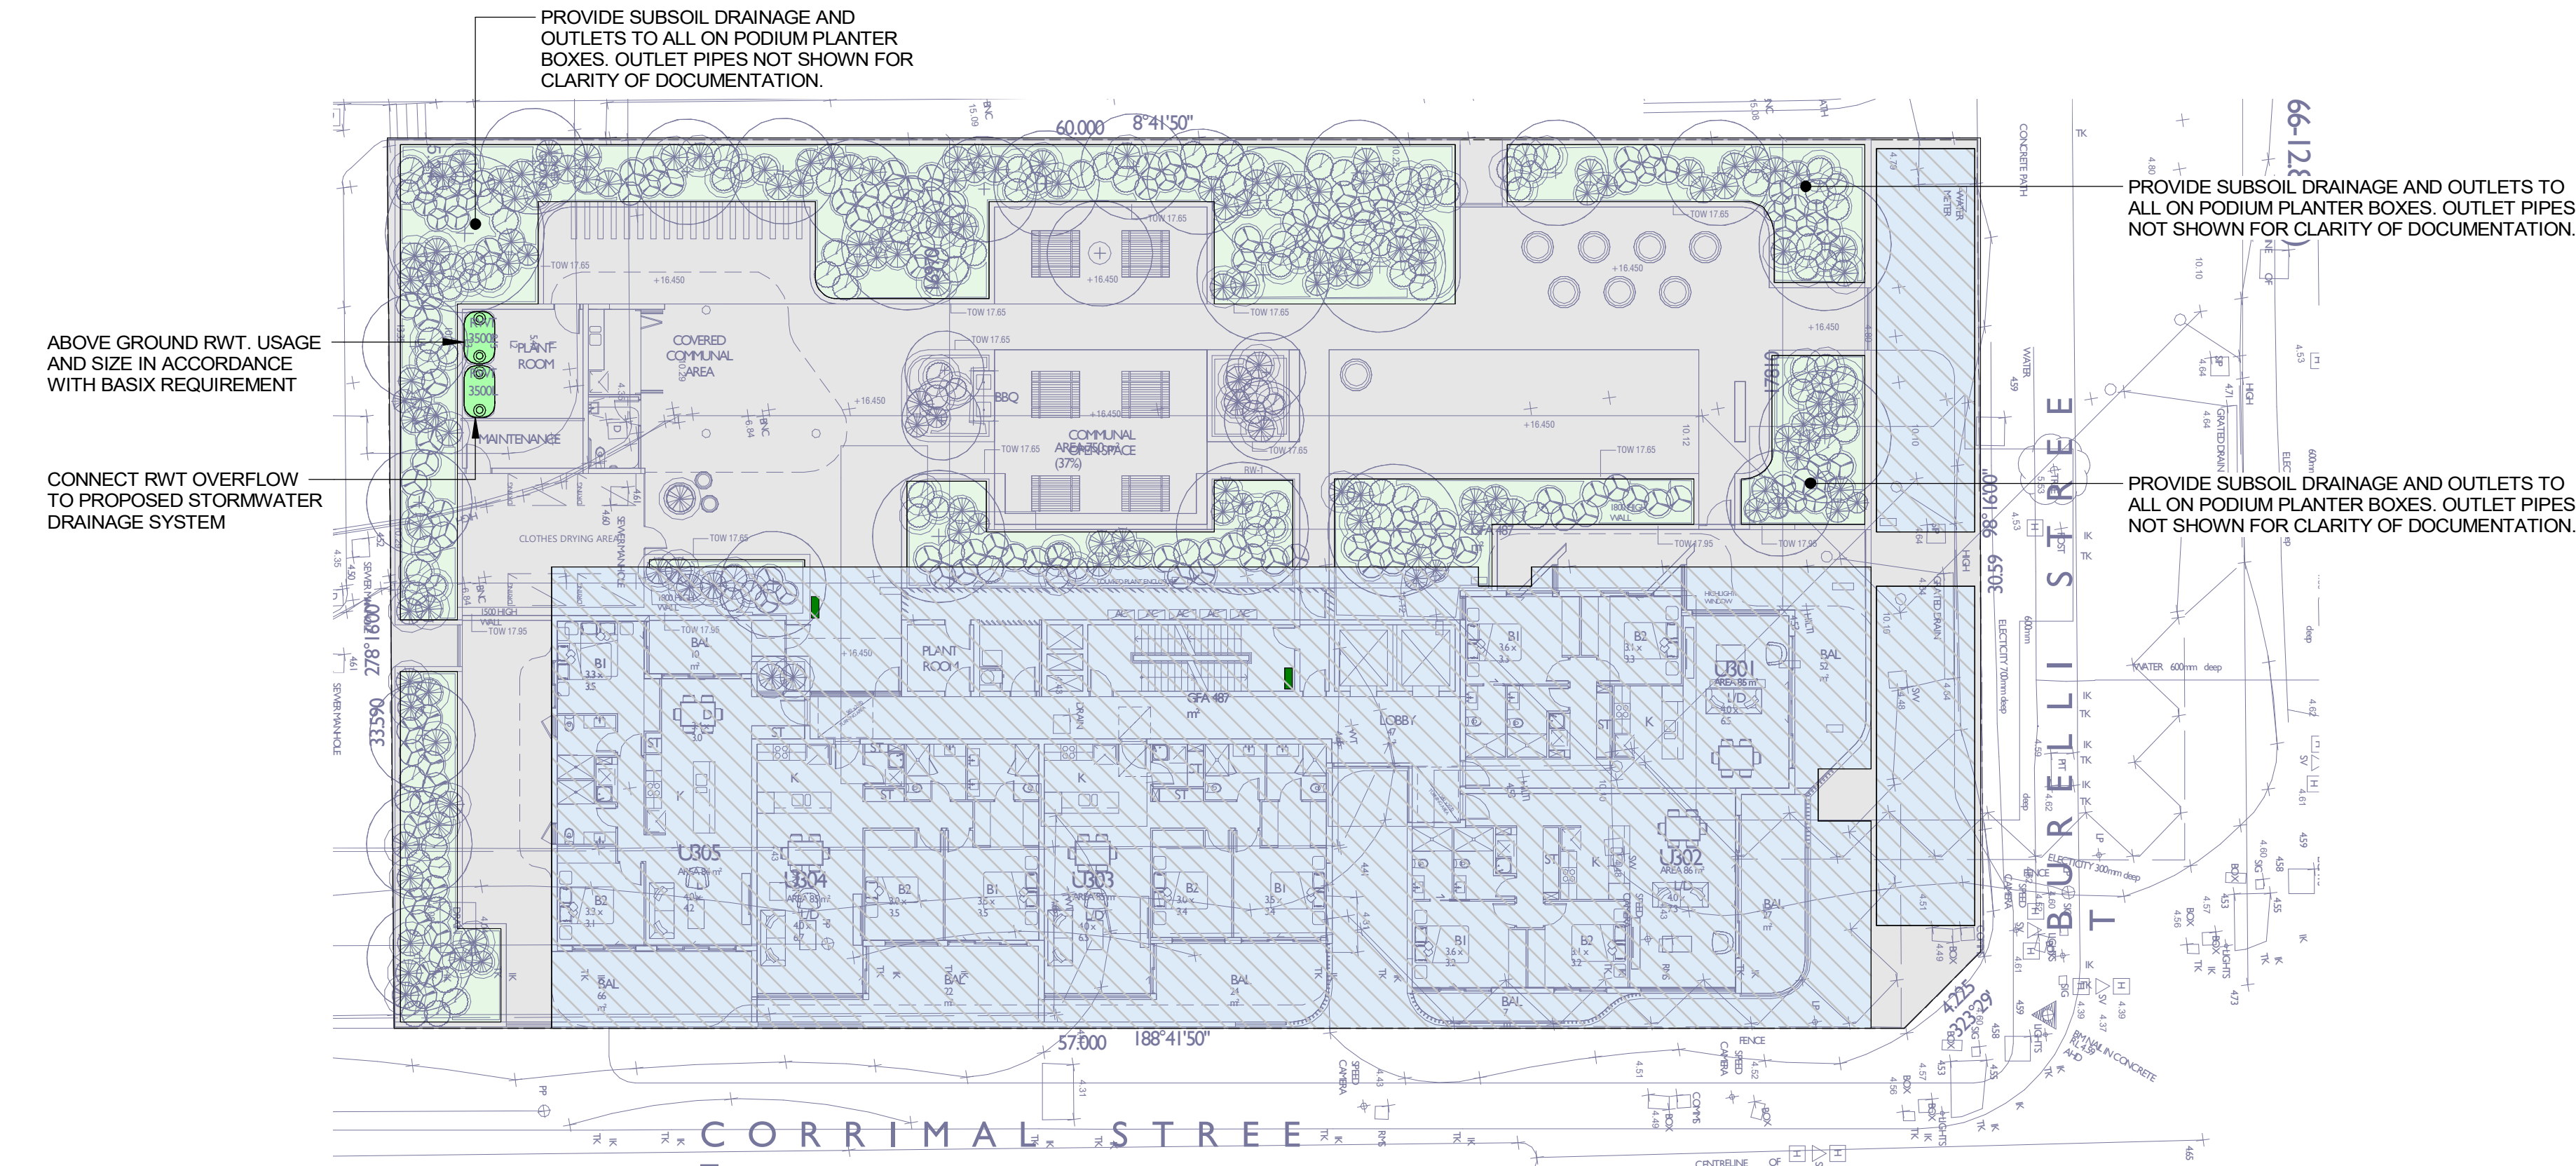

LEVEL 3 DRAINAGE PLAN
Scale: 1:200

GENERAL LEGEND

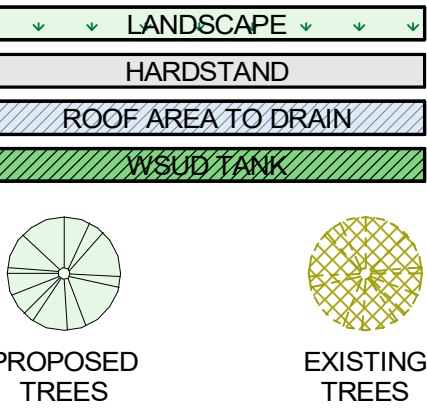

CIV - FIXTURES SCHEDULE		
	TYPE	DESCRIPTION
		GRATED STORMWATER PIT
		PERIMETER GRATES
		PERIMETER STRIP DRAIN
		RAINWATER OUTLET
		SLIMLINE TANK
	300W	GRATED STRIP DRAIN

CIV - STANDARD SYMBOLS	
	DESCRIPTION
	FALL ARROW

CIV - STORMWATER SERVICES		
	TYPE	DESCRIPTION
	RM	RISING MAIN
	SS	SUB SOIL DRAINAGE
	STW	STORMWATER
	STW EX	EXISTING STORMWATER

The copyright of this document & design remains with Greenview Consulting Pty Ltd and shall not be used for any other project without their consent.					
	3	03.11.2023	JPS	DA ISSUE	
	2	17.02.2023	JPS	DA ISSUE	
	1	01.06.2022	JPS	DA ISSUE	
REV.	DATE	BY	DESCRIPTION		

PROPOSED DEVELOPMENT

37-39 Burelli St, Wollongong, NSW

HELD PROPERTY / NEXT CONTRACTING



DESIGN: RC DRAWN: JPS CHECKED: AMcK SIZE: A1 SCALE: As indicated

CIVIL DESIGN

LEVEL 3 DRAINAGE PLAN

