




ATTACHMENT 3 - RETAINING WALL SECTIONS

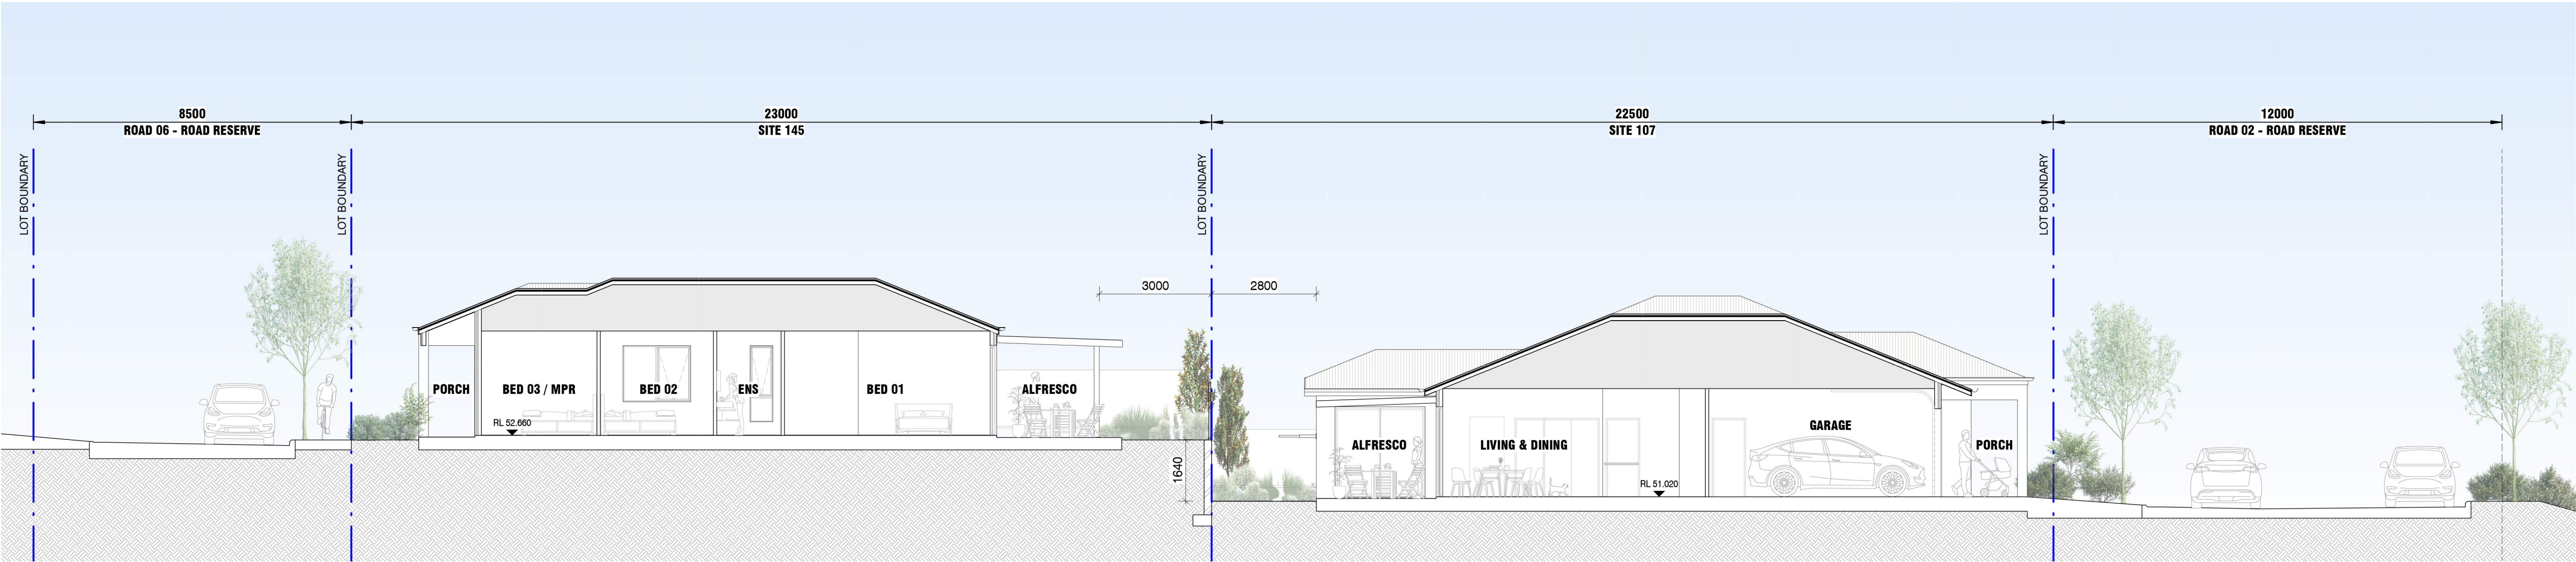


1 LOT INTERFACE SECTION 01 - MAX 2.0 M RETAINING WALL SCENARIO
SCALE: 1 : 100

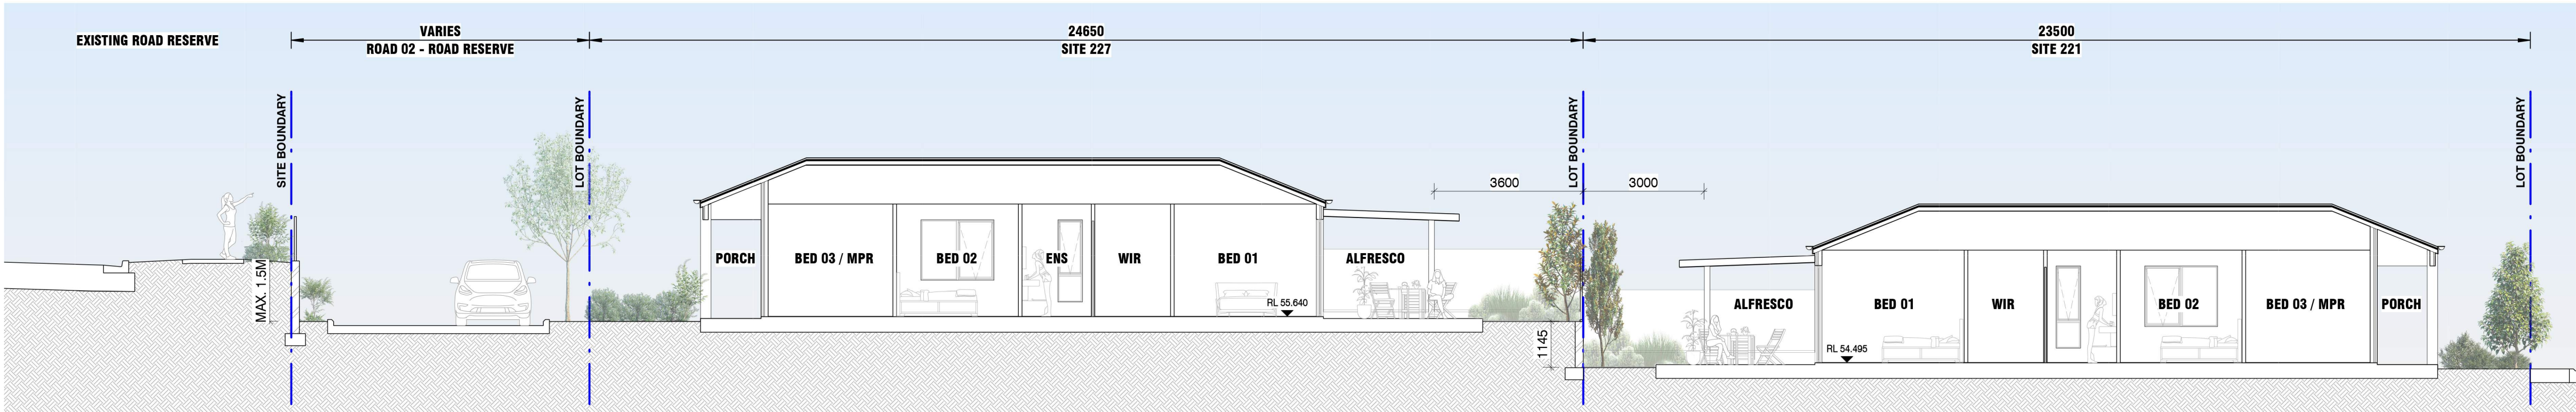

2 LOT INTERFACE SECTION 02 - MAX 1.5 M RETAINING WALL SCENARIO
SCALE: 1 : 100

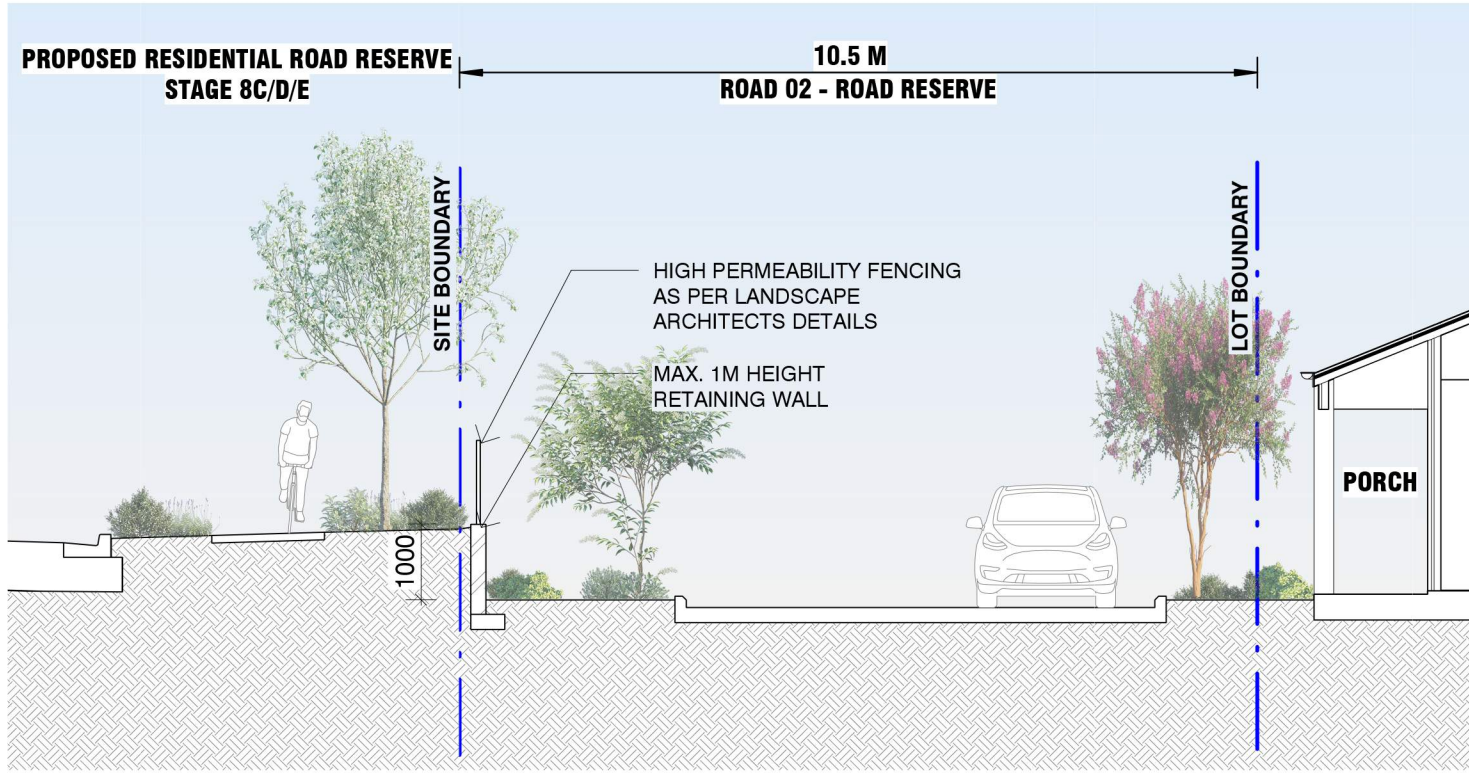

3 LOT INTERFACE SECTION 03 - NORTHERN BOUNDARY
SCALE: 1 : 100

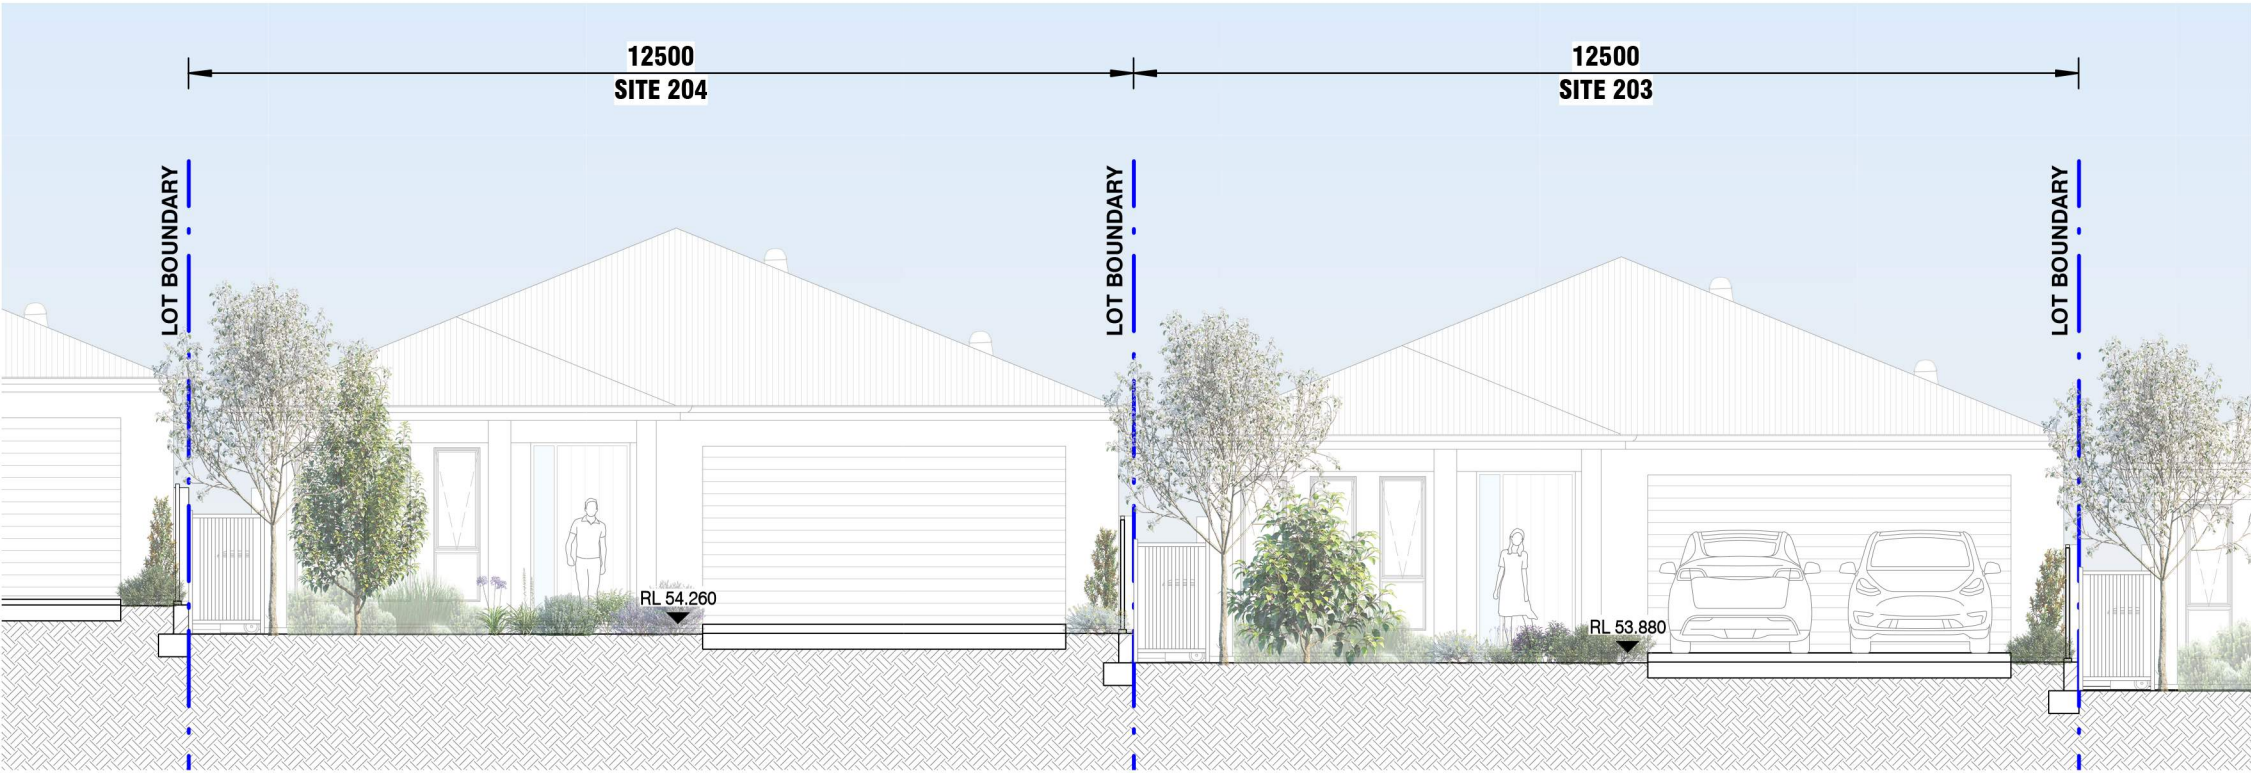

4 LOT INTERFACE SECTION 04 - TYPICAL SIDE BOUNDARY RETAINING WALL SCENARIO
SCALE: 1 : 100




5 LOT INTERFACE SECTION 05 - OVERLAND FLOW SWALE TYPICAL SECTION
SCALE: 1 : 100

Disclaimer
ISSUED DRAWINGS TAKE PRECEDENCE OVER CAD EXPORTS. READ DIGITAL FILES IN CONJUNCTION WITH ISSUED DRAWINGS. DO NOT SCALE FROM DRAWINGS. VERIFY ALL DIMENSIONS AND LEVELS ON SITE PRIOR TO COMMENCEMENT OF FABRICATION AND/OR ANY SITE WORKS. ADVISE THE ARCHITECT OF ANY DISCREPANCIES BEFORE ANY WORKS ARE UNDERTAKEN. COMPLY WITH ALL RELEVANT AUTHORITIES' REQUIREMENTS, INCLUDING AUSTRALIAN STANDARDS FOR MATERIAL AND CONSTRUCTION PRACTICE AND WITH ENERGY COMPLIANCE REQUIREMENTS SUCH AS BASIX CERTIFICATES OR SIMILAR.
COPYRIGHT OWNED BY DC8 STUDIO. RIGHTS TO THIS DOCUMENT ARE SPECIFIC TO DC8 STUDIO. CLIENTS AND ARE SUBJECT TO PAYMENT IN FULL OF ALL FEES. THIS DOCUMENT MAY ONLY BE USED FOR THE EXPRESS PURPOSE FOR WHICH IT HAS BEEN CREATED AND ANY UNAUTHORISED USE IS AT THE USER'S SOLE RISK AND WITHOUT LIMITING DC8 STUDIO'S RIGHTS TO THE USER RELEASES AND INDEMNIFIES DC8 STUDIO FROM AND AGAINST ALL LOSS SO ARISING. DRAWINGS MAY NOT BE COPIED, DISTRIBUTED, OR REPRODUCED WITHOUT WRITTEN PERMISSION OF DC8 STUDIO.
16/06/2025 9:59:10 AM

Client:
AVID PROPERTY GROUP
Project:
FOREST REACH LLC
Project Number:
STO131
Address:
Bong Bong Road, Huntley, 2530

LEGEND

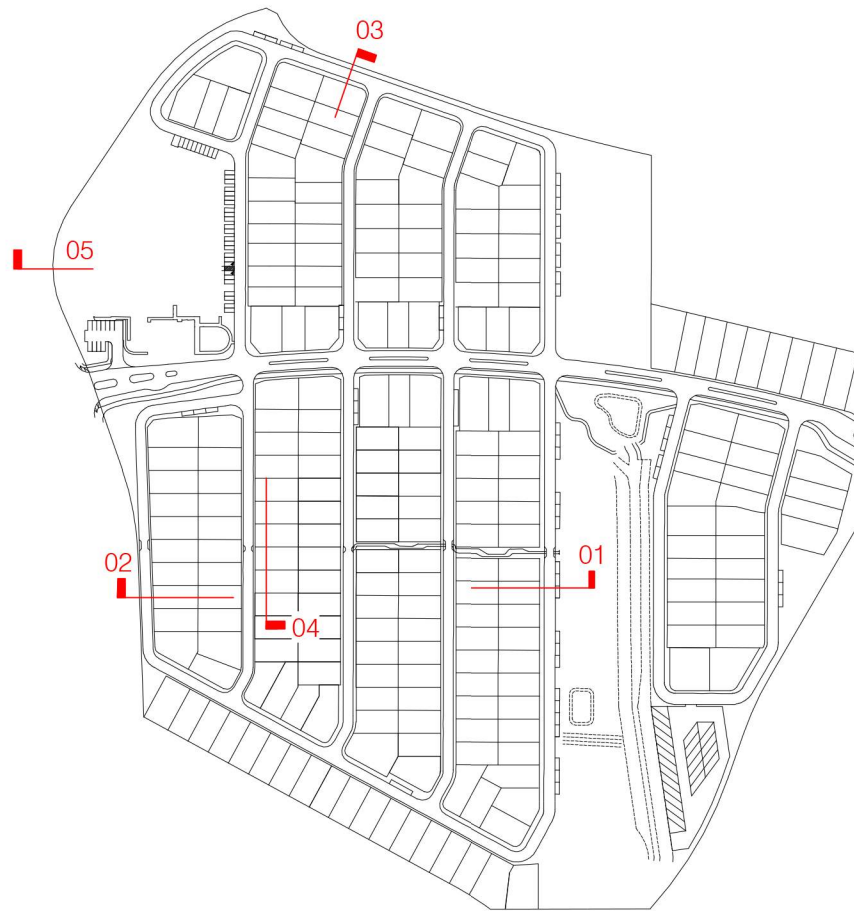

Rev.	Date	Amendment	By	Chk
A	12/06/25	RFT ISSUE	RH	AVID
B	16/06/25	RFT ISSUE	RH	AVID

2 4 10
Scale (m) 1 : 100 @A1 Scale (m) 1 : 200 @A3

Drawing Title:
SITE INTERFACE SECTIONS

Drawing Number:
STO131_SK001

Drawn: TT
Approved: RH
Date: 12/06/25
A1 Scale: As indicated
Revision: B