

Scouts Camp Kurrajong


Development Application

759 Oura Rd, Eunanoreenya NSW
2650



Drawing List

DA001	Cover Page
DA010	View 1
DA011	View 2
DA012	View 3
DA013	View 4
DA014	View 5
DA100	Site Analysis & Demolition Plan
DA110	Masterplan
DA114	Hall Plans
DA115	Main Accomodation Wing Plans
DA116	Drivers & Amenities Plans
DA117	Merritt Buildings
DA200	Hall Sections & Elevations
DA201	Accommodation Sections & Elevations
DA202	Amenities Sections & Elevations
DA203	Drivers Sections & Elevations
DA900	Material Board

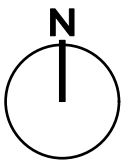

01 PLAN
DA100 Location Plan



PMDL  **ARCHITECTURE
INTERIORS
MASTERPLANNING**

pmdl.com.au


PMDL ARCHITECTURE + DESIGN HK (LIMITED)
PMDL ARCHITECTURE + DESIGN PTY LTD ABN 56 062 961 317
NSW NOMINATED ARCHITECTS: ANDREW PENDER 5317 DAVID MORRIS 5865 VICKI VAN DIJK 9476

B	19/8/24	For Development Application - Parking and Access Changes
A	20/10/23	For Development Application
ISSUE	DATE	REVISION
0mm	50mm	100mm
DO NOT SCALE FROM DRAWING. USE FIGURED DIMENSIONS ONLY. CHECK ALL DIMENSIONS ON SITE BEFORE MANUFACTURE OR CONSTRUCTION.		
PROJECT	Scouts Camp Kurrajong	PROJECT # 3174
CLIENT	Scouts NSW	DWG #
DWG	Cover Page	DA001
CLIENT REF & CONTACT	DATE July 23	DRAWN JM
759 Oura Rd, Eunanoreenya NSW	SCALE 1:200	CHKD SH
		REVISION
		B

- Revision C Changes**
- Second driveway crossing removed.
 - Proposed carpark, bus layby and service drive along west boundary removed.
 - Drivers Cottage removed.
 - Existing carpark reinstated and new access drive provided east of new Hall.
 - New busy turning bay added.



01 VIEW
DA010 Arial View
Scale: 1:1000

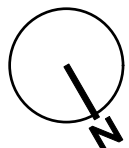

PMDL  **ARCHITECTURE
INTERIORS
MASTERPLANNING**

pmdl.com.au

PMDL ARCHITECTURE + DESIGN PTY LTD ABN 56 062 981 377
NSW NOMINATED ARCHITECTS: ANDREW PENDER 537 DAVID MORRIS 5865 VICKI VAN DIJK 9476

C	19/8/24	For Development Application - Parking and Access Changes
B	24/10/23	For Development Application
A	20/10/23	For Development Application
ISSUE	DATE	REVISION
0mm 50mm 100mm DO NOT SCALE FROM DRAWING. USE FIGURED DIMENSIONS ONLY. CHECK ALL DIMENSIONS ON SITE BEFORE MANUFACTURE OR CONSTRUCTION.		
PROJECT	Scouts Camp Kurrajong	
CLIENT	Scouts NSW	
DWG	View 1	
CLIENT REF & CONTACT	DATE	July 23
759 Oura Rd, Eunanoree	SCALE	1:200
	DRAWN	JM
	CHKD	SH
	REVISION	
PROJECT #	3174	
DWG #	DA010	
	C	

Revision C Changes
- Proposed carpark, bus layby and service drive along west boundary removed.
- Existing carpark reinstated and new access drive provided east of new Hall.



*Colour Accents
(TBC exact colour and extent - reference to be made to Scouts Logo & Rural Site as below)



01 VIEW
DA011 Hall Deck to Accommodation and Fire Pit

PMDL ARCHITECTURE
INTERIORS
MASTERPLANNING

pmdl.com.au

C	19/8/24	For Development Application - Parking and Access Changes
B	24/10/23	For Development Application
A	20/10/23	For Development Application
ISSUE	DATE	REVISION
0mm	50mm	100mm
DO NOT SCALE FROM DRAWING. USE FIGURED DIMENSIONS ONLY. CHECK ALL DIMENSIONS ON SITE BEFORE MANUFACTURE OR CONSTRUCTION.		
PROJECT	Scouts Camp Kurrajong	
CLIENT	Scouts NSW	
DWG	View 2	
CLIENT REF & CONTACT	DATE	JULY 23
759 Oura Rd, Eumanningale	1:200	CHWD SH
PROJECT #	3174	
DWG #	DA011	
REVISION	C	



*Colour Accents
(TBC exact colour and extent - reference to be made to Scouts Logo & Rural Site as below)



01 VIEW
DA012 Scout Hall North Balcony towards Accomodation Wing

PMDL  **ARCHITECTURE
INTERIORS
MASTERPLANNING**

pmdl.com.au

PMDL ARCHITECTURE + DESIGN PTY LTD ABN 56 062 961 377
NSW NOMINATED ARCHITECTS: ANDREW PENDER 537 DAVID MORRIS 5865 VICKI VAN DIJK 9476

B 24/10/23 For Development Application		PROJECT # 3174	
A 20/10/23 For Development Application		DWG # DA012	
ISSUE	DATE	REVISION	REVISION
0mm 50mm 100mm		DATE July 23 DRAWN JM	
CLIENT Scouts NSW		REVISION B	
DWG View 3		759 Oura Rd, Eumanningale 1-200 CHWD SH	

- Revision C Changes**
- Second driveway crossing removed.
 - Proposed carpark, bus layby and service drive along west boundary removed.
 - Drivers Cottage removed.
 - Existing carpark reinstated and new access drive provided east of new Hall.
 - New busy turning bay added.



*Colour Accents
(TBC exact colour and extent - reference to be made to Scouts Logo & Rural Site as below)



Work removed from scope highlighted red



01 VIEW
DA113 Accomodation South Balcony looking over Fire Pit towards Scout Hall
Scale: 1:1000

PMDL ARCHITECTURE
INTERIORS
MASTERPLANNING

pmdl.com.au

PMDL ARCHITECTURE + DESIGN PTY LTD ABN 56 042 981 331
NSW NOMINATED ARCHITECTS: ANDREW PENDER 5317 DAVID MORRIS 5865 VICKI VAN DIJK 9476

C	19/8/24	For Development Application - Parking and Access Changes
B	24/10/23	For Development Application
A	20/10/23	For Development Application
ISSUE	DATE	REVISION
0mm	50mm	100mm
DO NOT SCALE FROM DRAWING. USE FIGURED DIMENSIONS ONLY. CHECK ALL DIMENSIONS ON SITE BEFORE MANUFACTURE OR CONSTRUCTION.		
PROJECT	Scouts Camp Kurrajong	PROJECT # 3174
CLIENT	Scouts NSW	DWG #
DWG	View 4	DA013
CLIENT REF & CONTACT	DATE July 23	DRAWN JM
759 Oura Rd, Eunanoree	SCALE 1:200	CHWD SH
		REVISION C



*Colour Accents
(TBC exact colour and extent - reference to be made to Scouts Logo & Rural Site as below)






01 VIEW
DA114 Looking South down path from Merritt Buildings towards Facilities
Scale: 1:1000

PMDL  **ARCHITECTURE
INTERIORS
MASTERPLANNING**

pmdl.com.au

PMDL ARCHITECTURE + DESIGN PTY LTD ABN 56 042 981 337
NSW NOMINATED ARCHITECTS: ANDREW PENDER 537 DAVID MORRIS 5865 VICKI VAN DIJK 9476

 A 20/10/23 For Development Application			
ISSUE	DATE	REVISION	
			
DO NOT SCALE FROM DRAWING. USE FIGURED DIMENSIONS ONLY. CHECK ALL DIMENSIONS ON SITE BEFORE MANUFACTURE OR CONSTRUCTION.			
PROJECT	Scouts Camp Kurrajong		PROJECT # 3174
CLIENT	Scouts NSW		DWG #
DWG	View 5		DA014
CLIENT REF & CONTACT	DATE July 23	DRAWN JM	REVISION
759 Oura Rd, Eunanoree	SCALE 1:200	CHKD SH	A

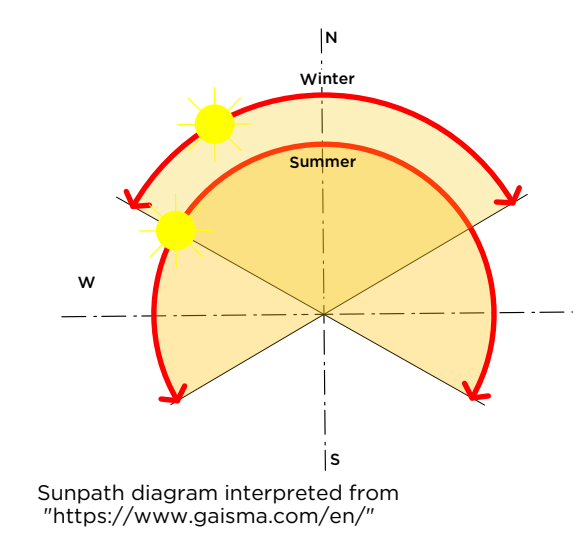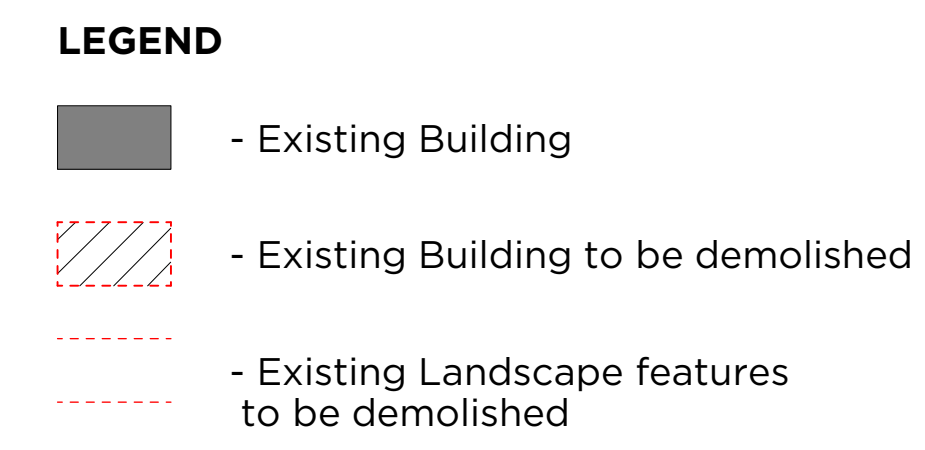

GFA - Existing Existing Accommodation - 308 m² Existing Recreation Facilities - 406 m² Total on site - 1486 m²
--



LEGEND

- Existing Building
- Existing Trees
- New Trees/Planting

GFA - Proposed

Proposed Accomodation - 573 m2
Proposed Recreation Facilities - 899 m2
Total on site - 1825 m2

Revision D Changes
- Drivers Cottage and associated driveway removed
- Passing/stopping bay for buses added to turning circle




01 PLAN
DA110 Masterplan
Scale: 1:1000

PMDL ARCHITECTURE
INTERIORS
MASTERPLANNING

pmdl.com.au


PM DL ARCHITECTURE + DESIGN PTY LTD ABN 56 042 981 337
NSW NOMINATED ARCHITECTS: ANDREW PENDER EBET DAVID MORRIS 5865 VICKI VAN DIJK 9476

D	19/8/24	For Development Application - Parking and Access Changes
C	6/8/24	For Development Application - Parking and Access Changes
B	24/10/23	For Development Application
A	20/10/23	For Development Application
ISSUE	DATE	REVISION
0mm	50mm	100mm
DO NOT SCALE FROM DRAWING. USE FIGURED DIMENSIONS ONLY. CHECK ALL DIMENSIONS ON SITE BEFORE MANUFACTURE OR CONSTRUCTION.		
PROJECT	Scouts Camp Kurrajong	PROJECT # 3174
CLIENT	Scouts NSW	DWG #
DWG	Masterplan	DA110
CLIENT REF & CONTACT	DATE July 23	DRAWN JM
759 Oura Rd, Eunanoree	1:200	CHWD SH
		REVISION D

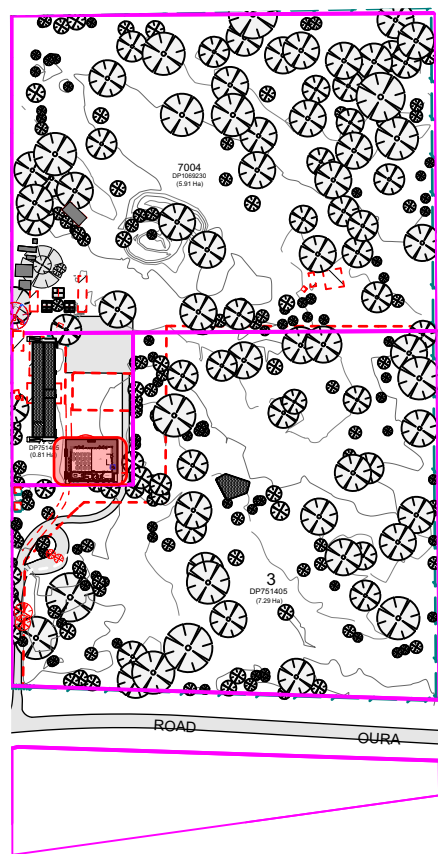


Key Diagram

Revision C Changes
- Proposed carpark, bus layby and service drive along west boundary removed.
- Existing carpark reinstated and new access drive provided east of new Hall.

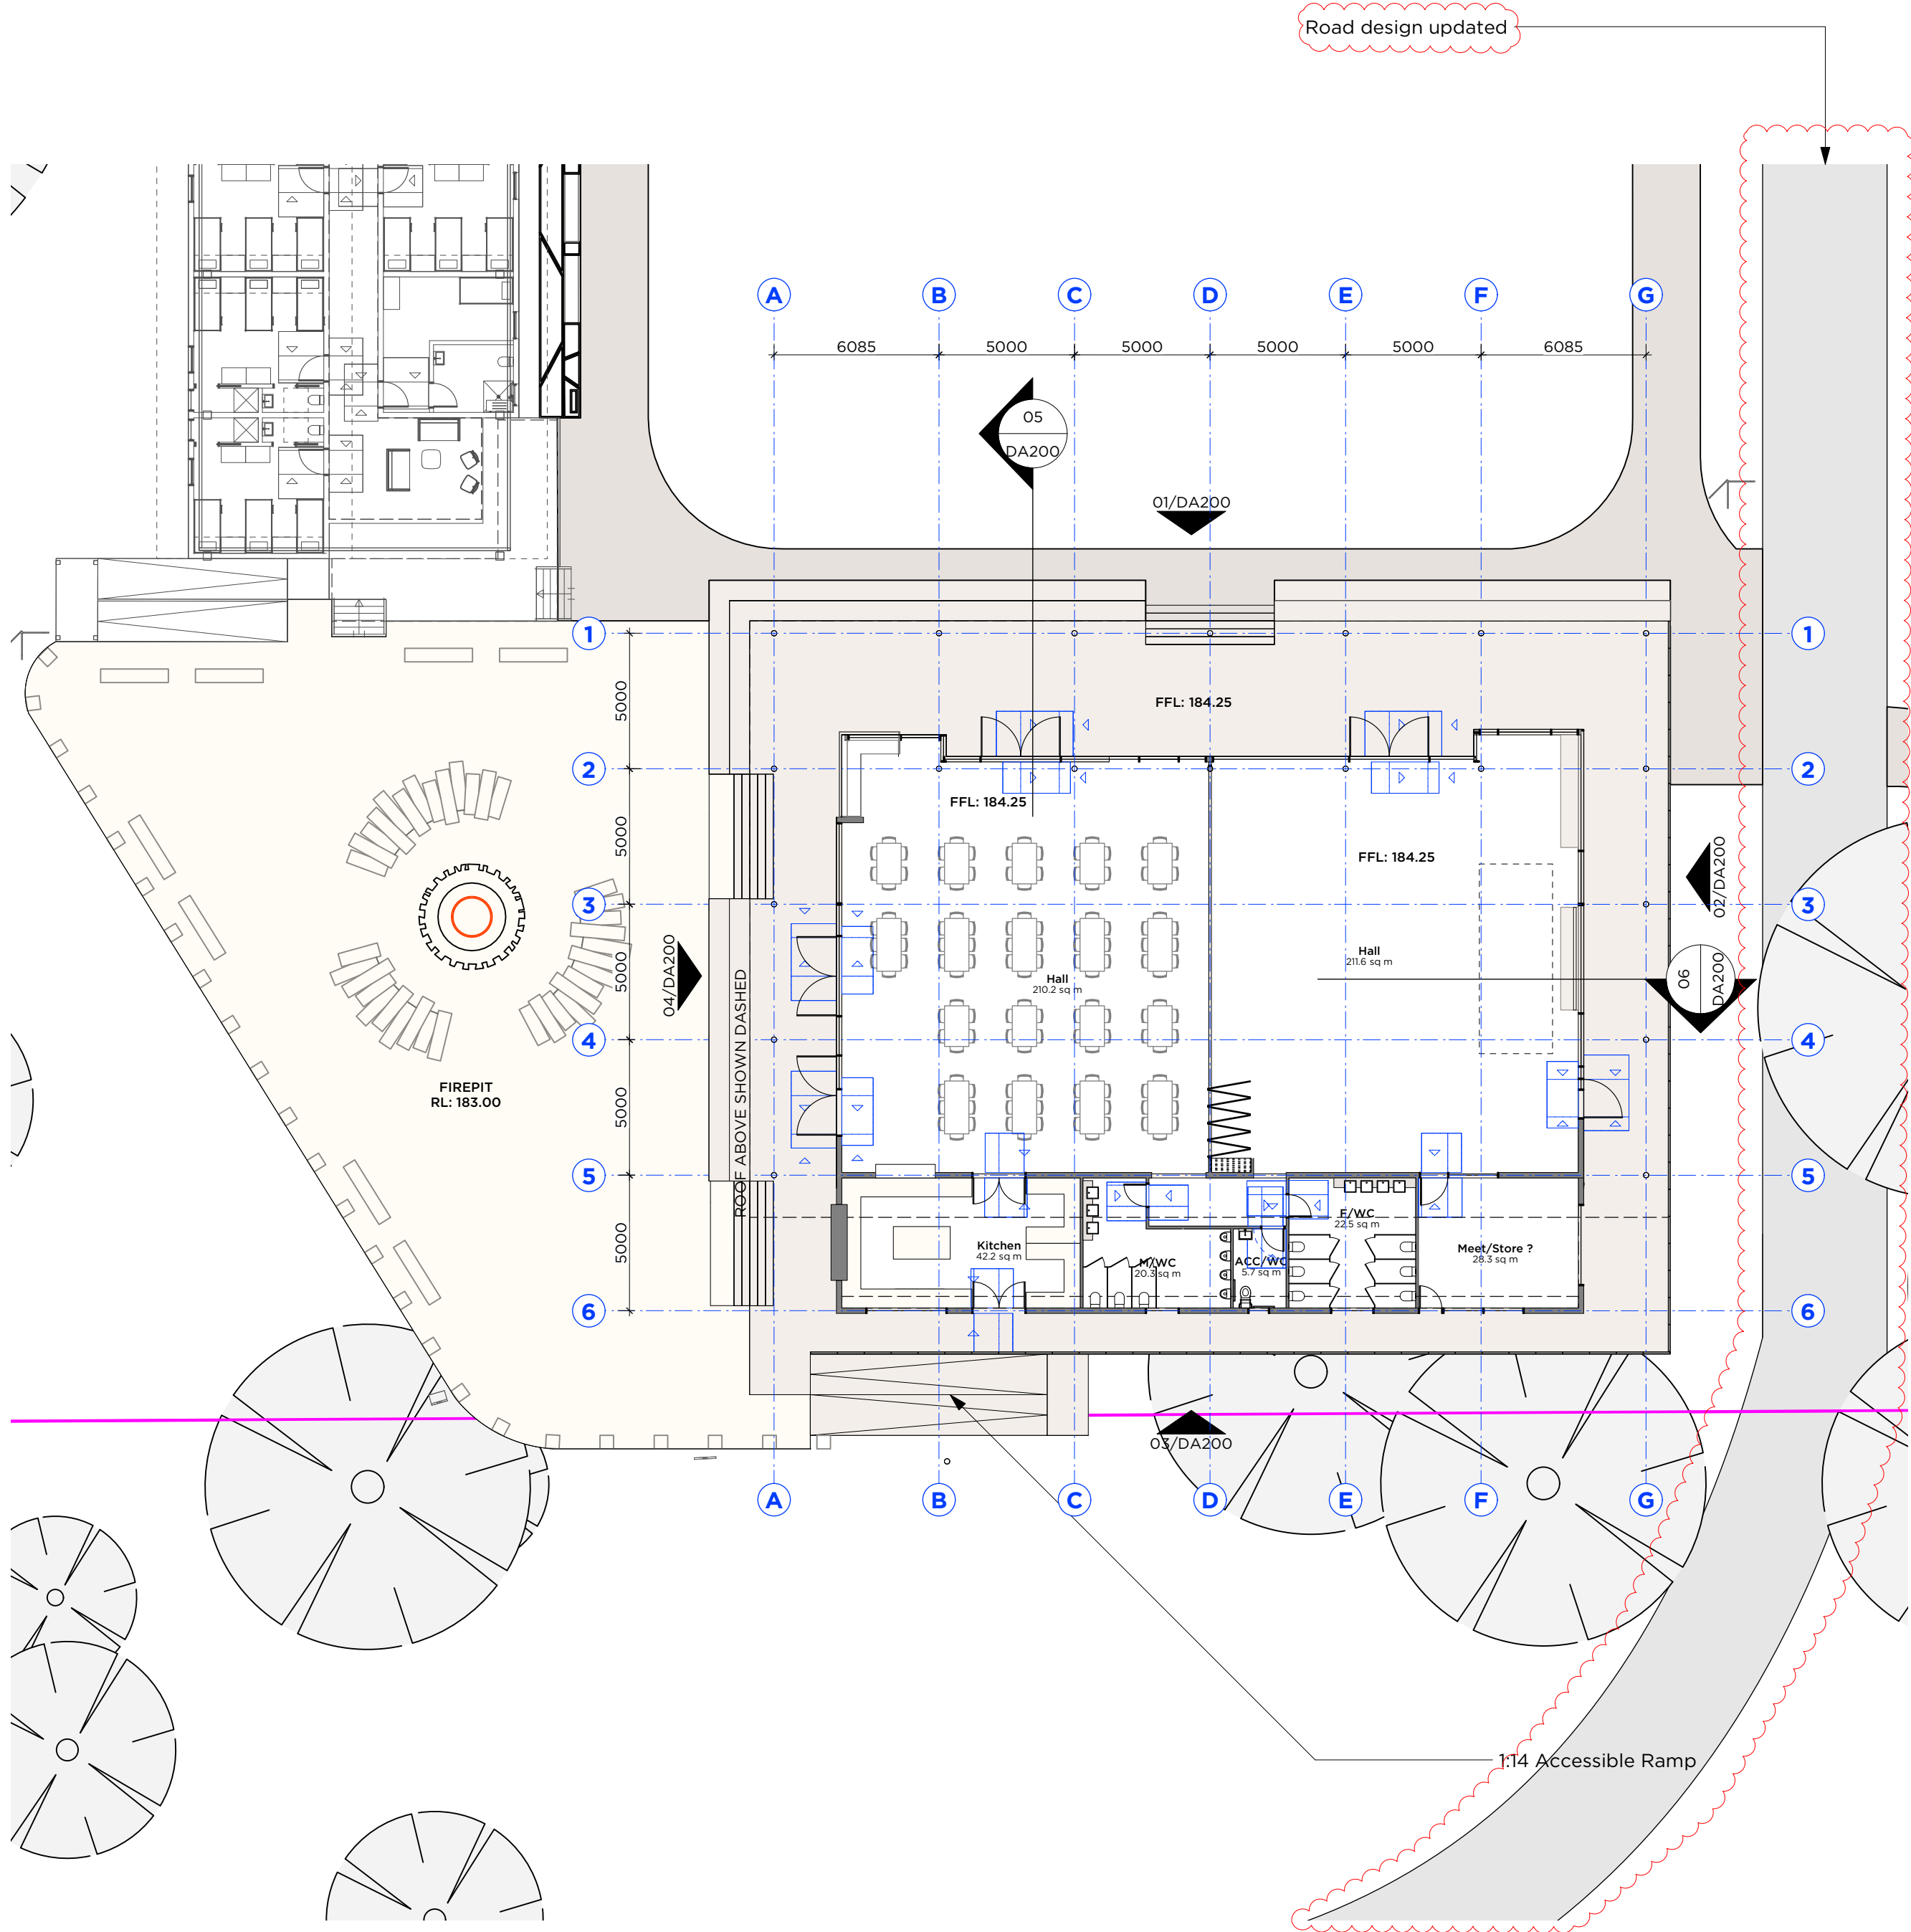

01 PLAN
DA114 Hall Floor Plan
Scale: 1:200

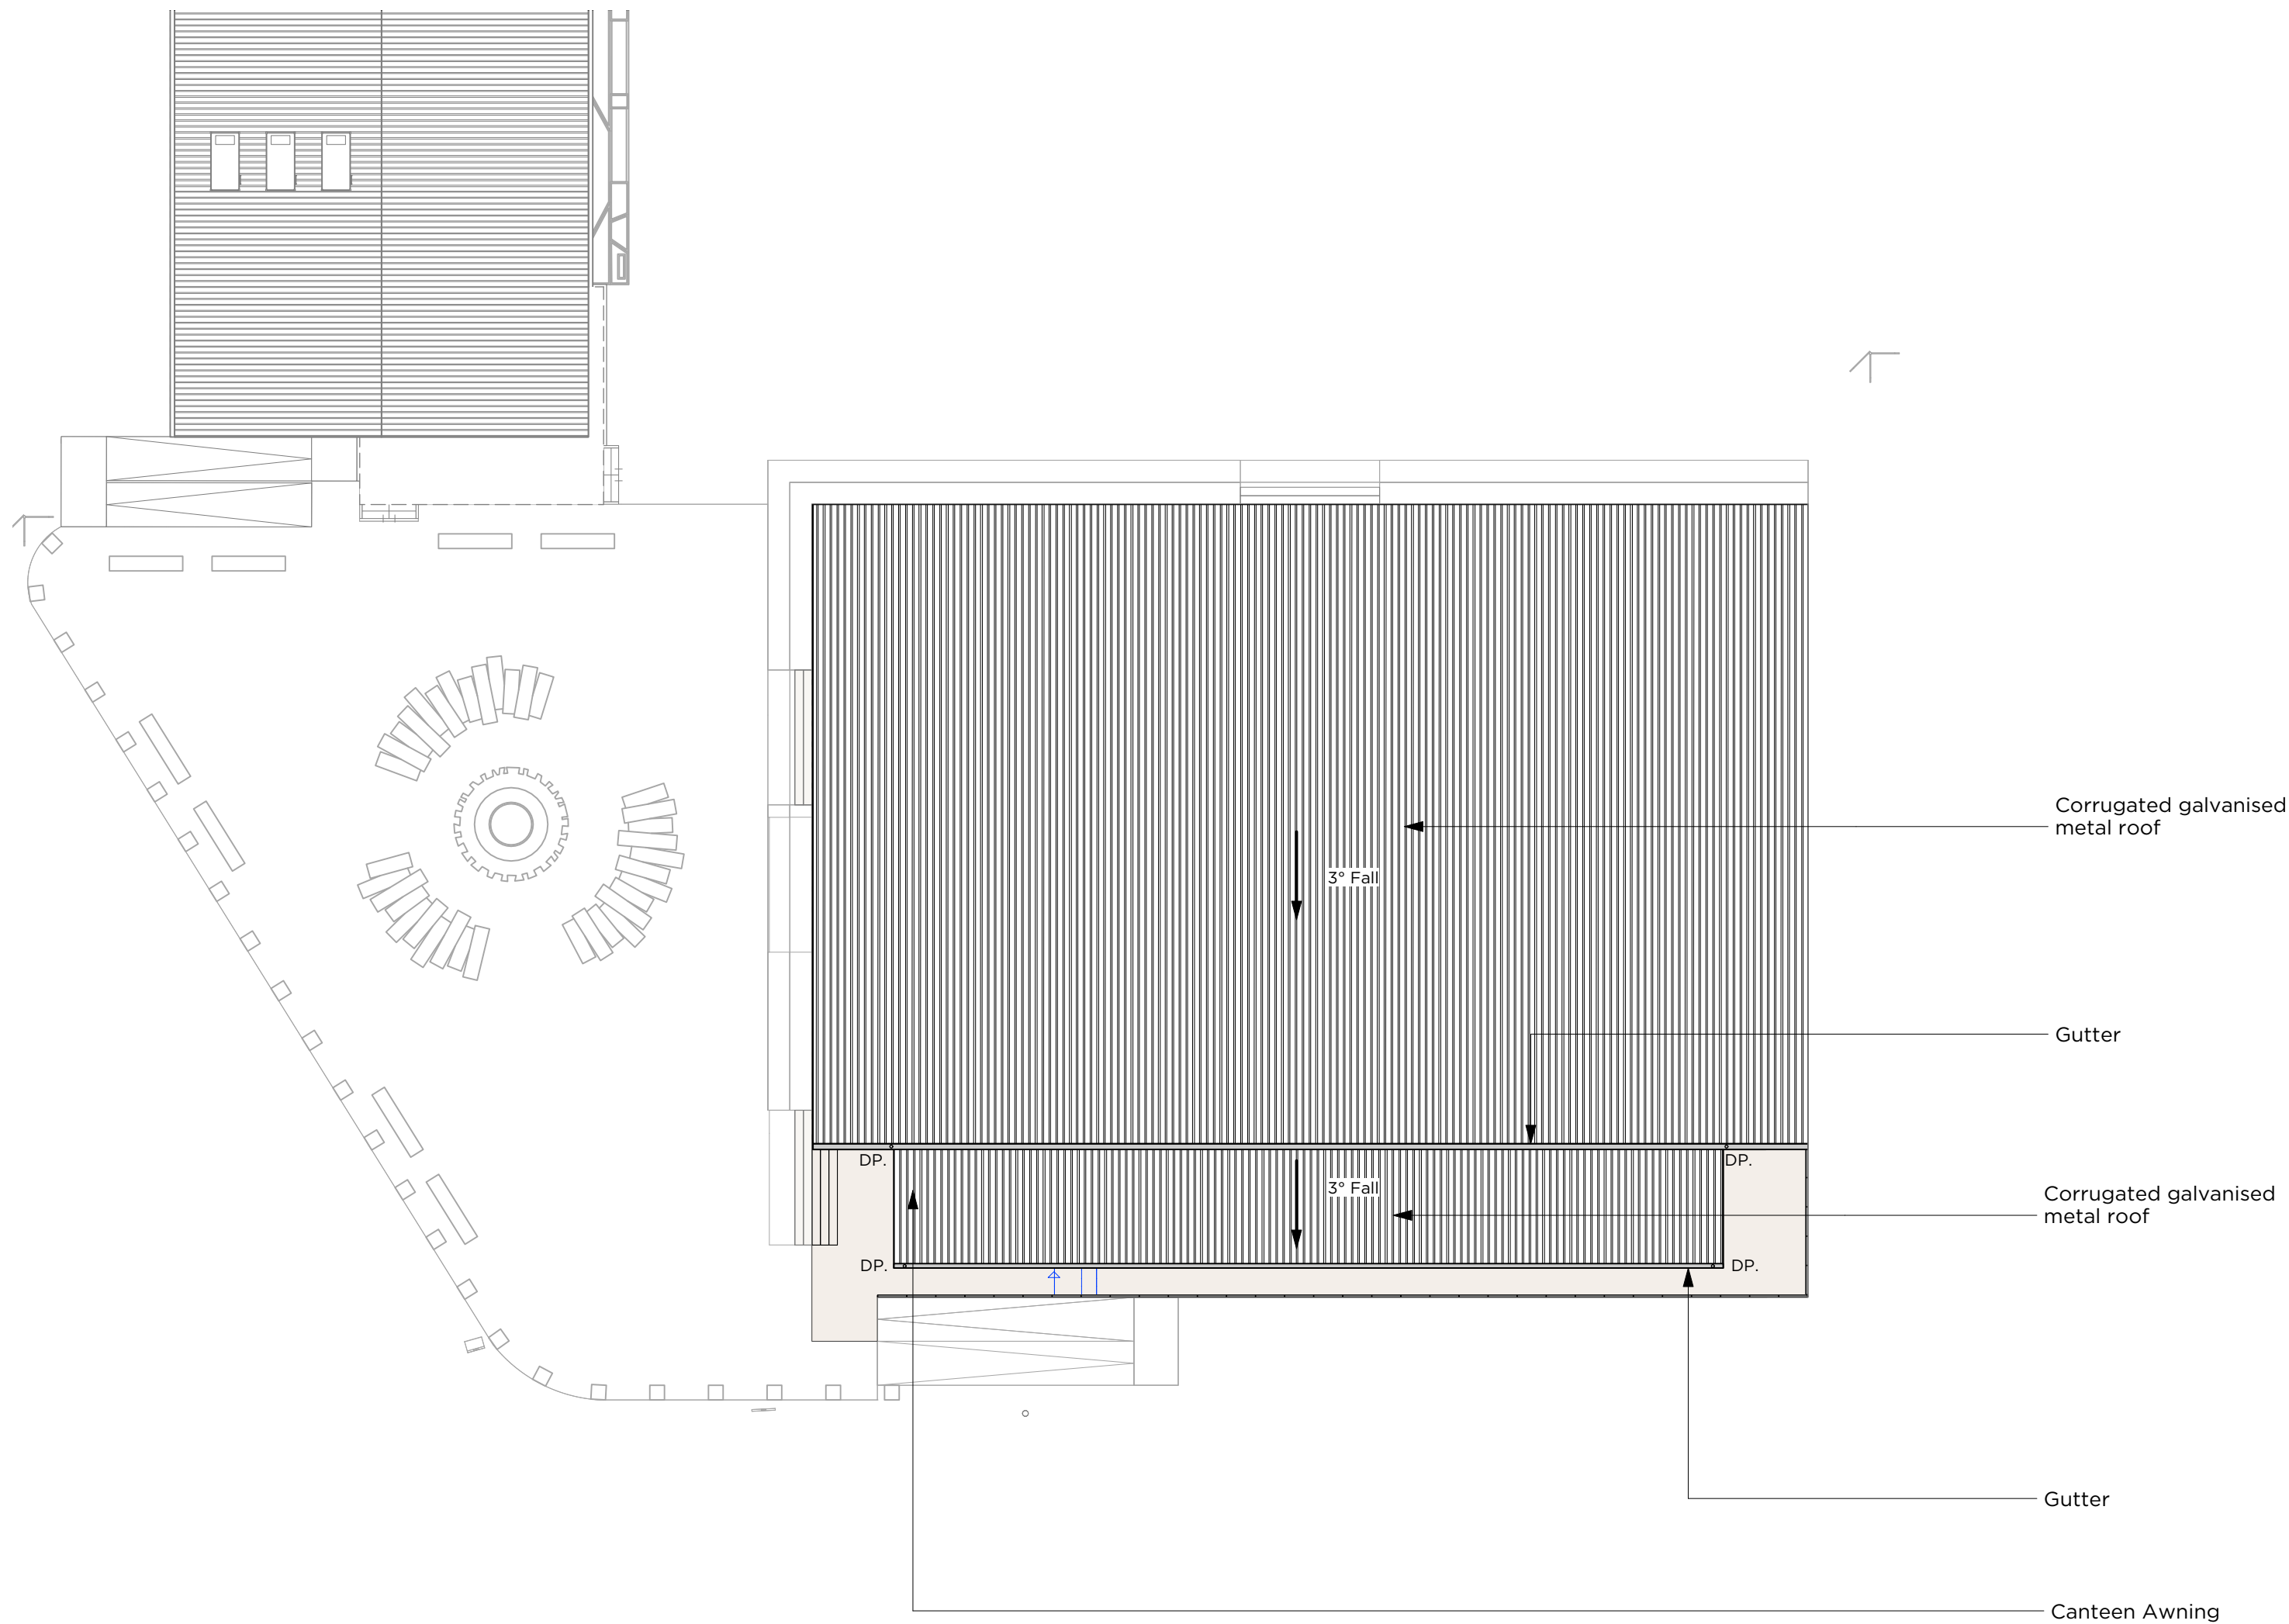


02 PLAN
DA114 Hall Roof Plan
Scale: 1:200

C	19/8/24	For Development Application - Parking and Access Changes
B	24/10/23	For Development Application
A	20/10/23	For Development Application
ISSUE	DATE	REVISION
0mm	50mm	100mm
DO NOT SCALE FROM DRAWING. USE FIGURED DIMENSIONS ONLY. CHECK ALL DIMENSIONS ON SITE BEFORE MANUFACTURE OR CONSTRUCTION.		
PROJECT	Scouts Camp Kurrajong	PROJECT # 3174
CLIENT	Scouts NSW	DWG #
DWG	Hall Plans	DA114
CLIENT REF & CONTACT	DATE July 23 DRAWN JM REVISION	759 Oura Rd, Eunahorevale 1:200 CHWD SH C

PMDL ARCHITECTURE
INTERIORS
MASTERPLANNING



pmdl.com.au

PMDL ARCHITECTURE + DESIGN PTY LTD ABN 56 062 961 337
NSW NOMINATED ARCHITECTS: ANDREW PENDER 537 DAVID MORRIS 5865 VICKI VAN DIJK 9476

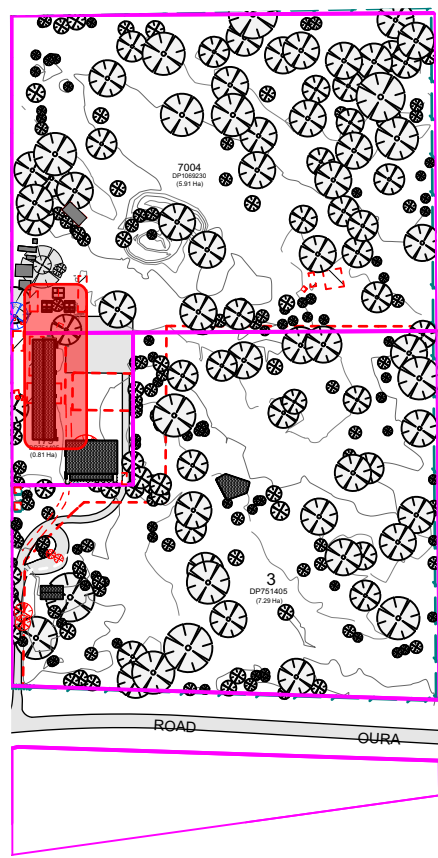

Revision C Changes
- Proposed carpark, bus layby and service drive along west boundary removed.

NOTE: - FRL 60/60/60 to all internal partitions

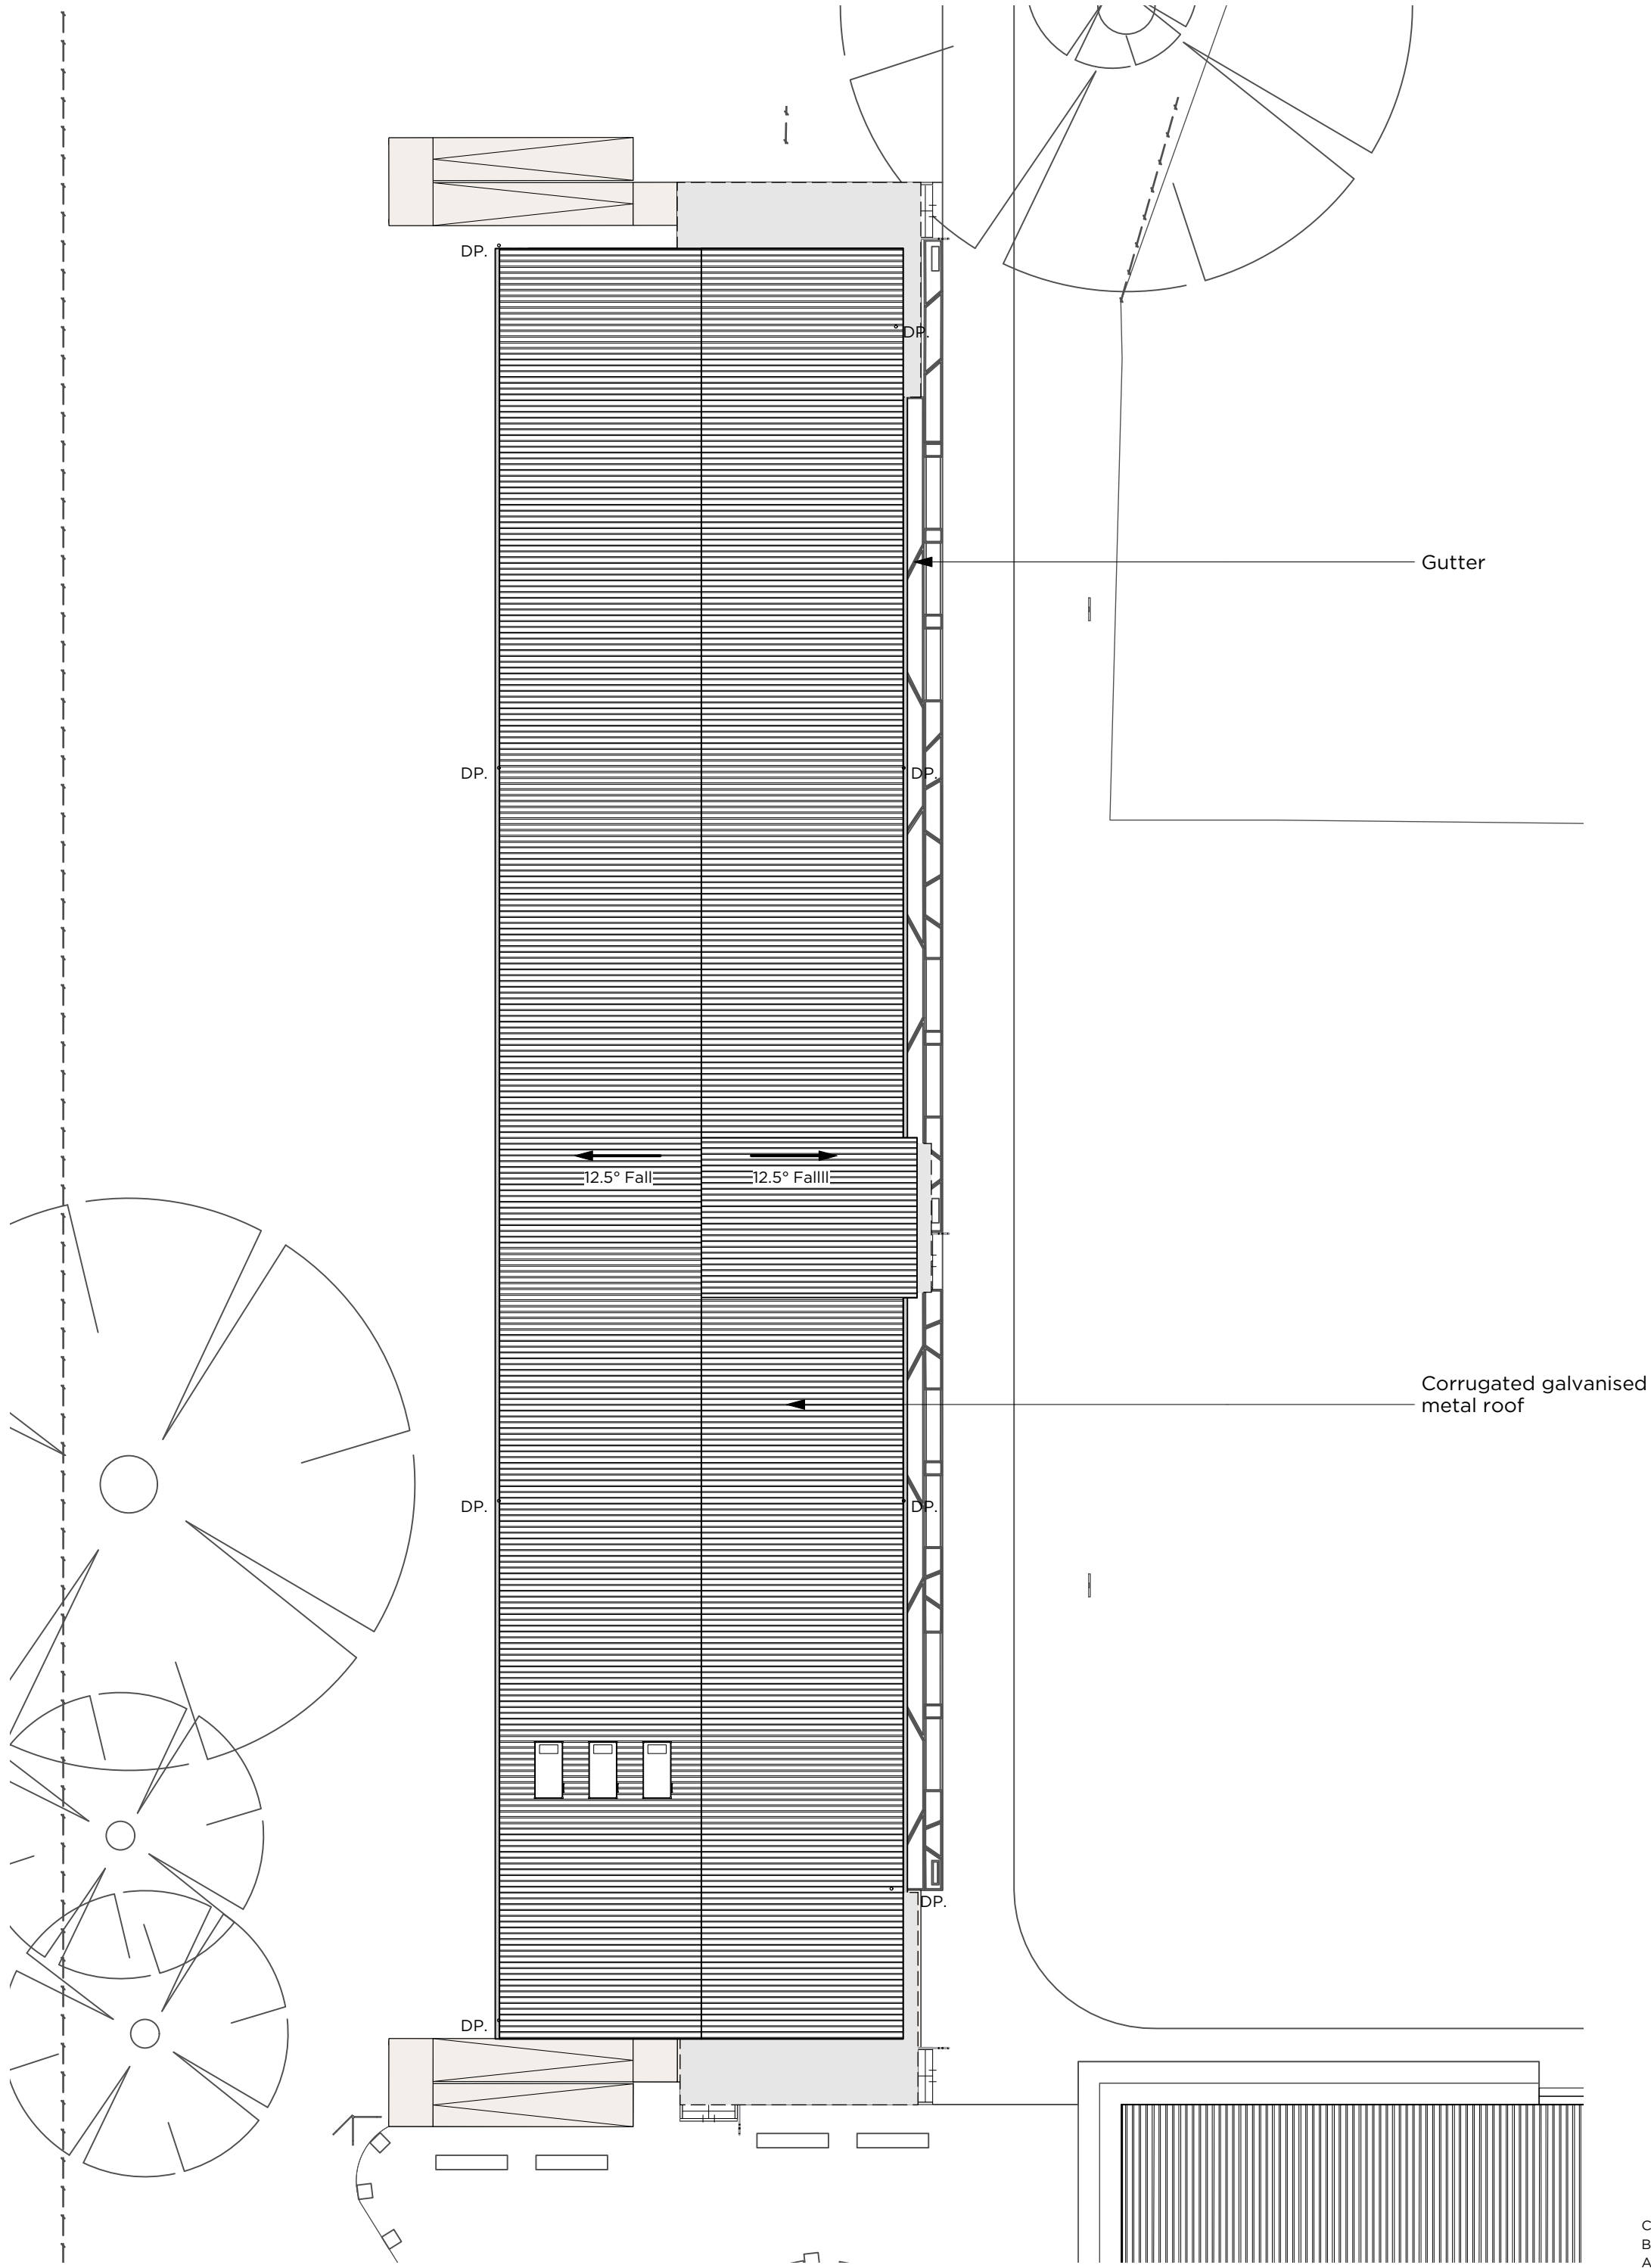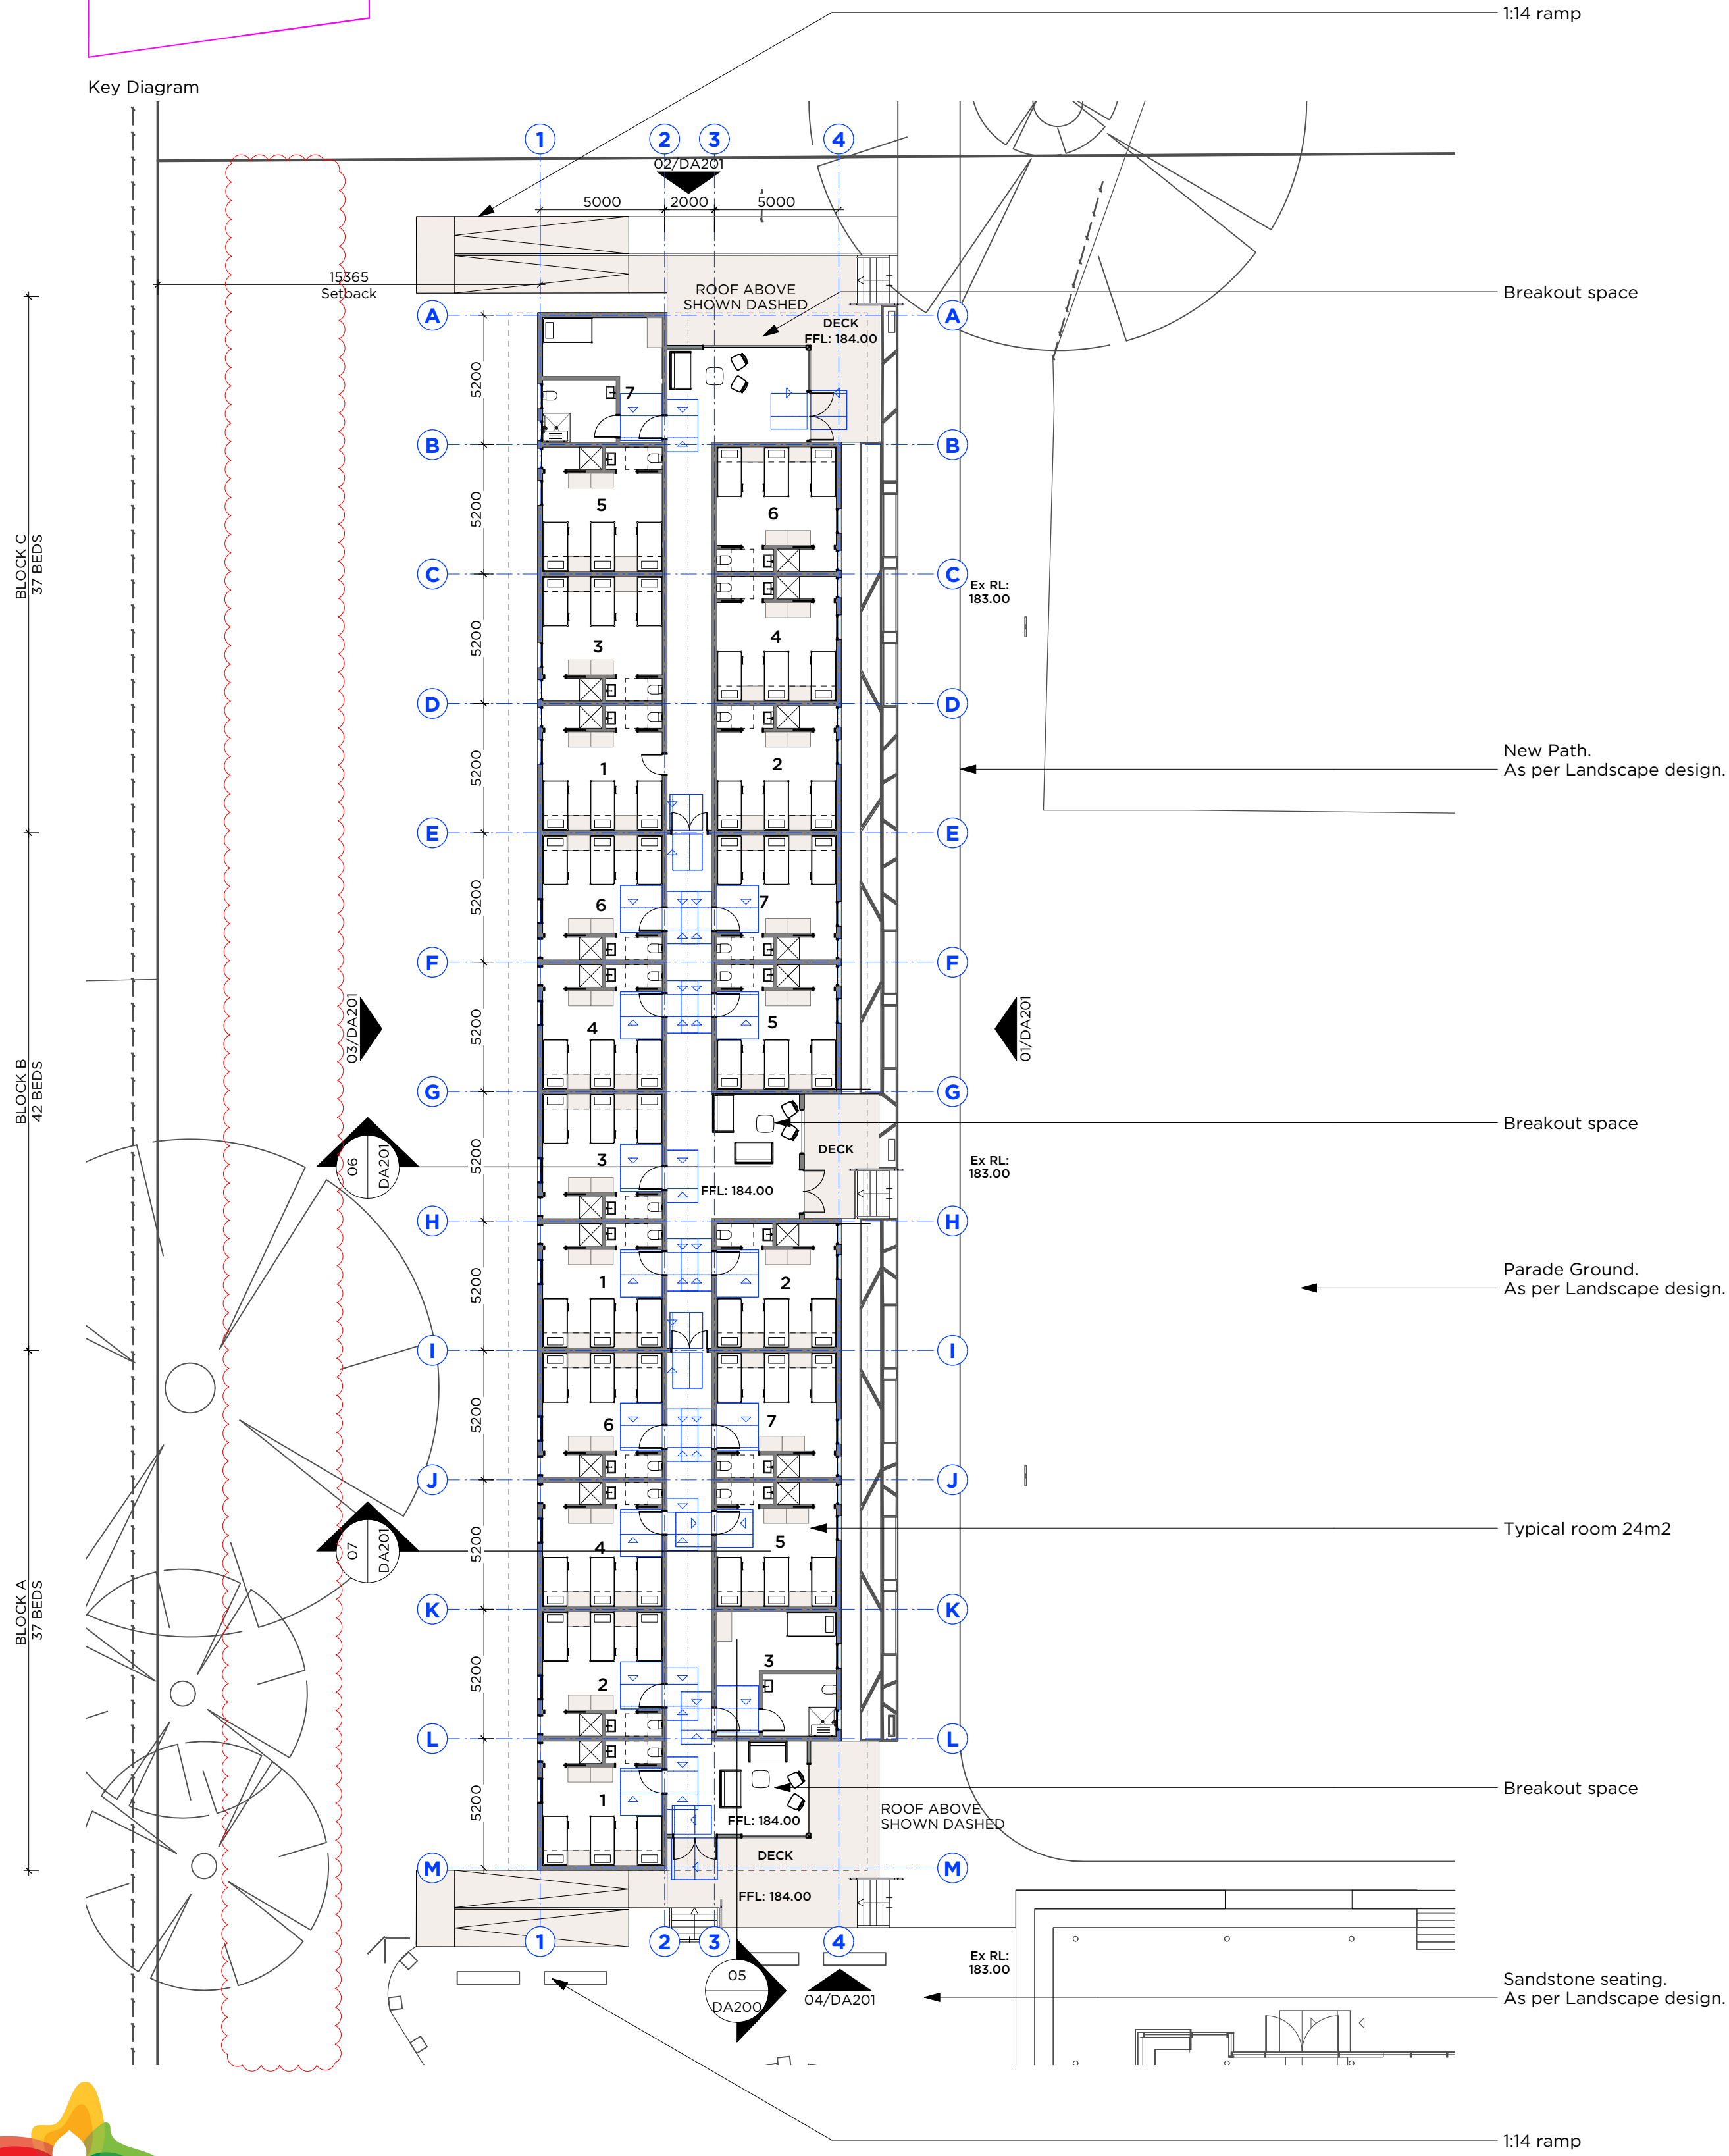

01 PLAN
DA115 Accommodation Floor Plan
Scale: 1:200



02 PLAN
DA115 Accommodation Roof Plan
Scale: 1:200

PMDL  **ARCHITECTURE
INTERIORS
MASTERPLANNING**



pmdl.com.au

PMDL ARCHITECTURE + DESIGN (PVT) LTD ABN 60 002 380 337
NSW NOMINATED ARCHITECTS: ANDREW PENDER 5337 DAVID MORRIS 5865 VICKI VAN DIJK 9476


C 19/8/24 For Development Application - Parking and Access Changes		PROJECT # 3174	
B 26/10/23 For Development Application		PROJECT #	
A 20/10/23 For Development Application		PROJECT #	
ISSUE	DATE	REVISION	
0mm		50mm	100mm
DO NOT SCALE FROM DRAWING. USE FIGURED DIMENSIONS ONLY. CHECK ALL DIMENSIONS ON SITE BEFORE MANUFACTURE OR CONSTRUCTION.			
CLIENT Scouts Camp Kurrajong		PROJECT # 3174	
CLIENT Scouts NSW		PROJECT #	
DWG Accommodation Wing Plans		DA115	
CLIENT REF & CONTACT 759 Oura Rd, Eunamoree NSW 2885		DATE 19/8/24	
		DRAWN JM	
		REVISION C	

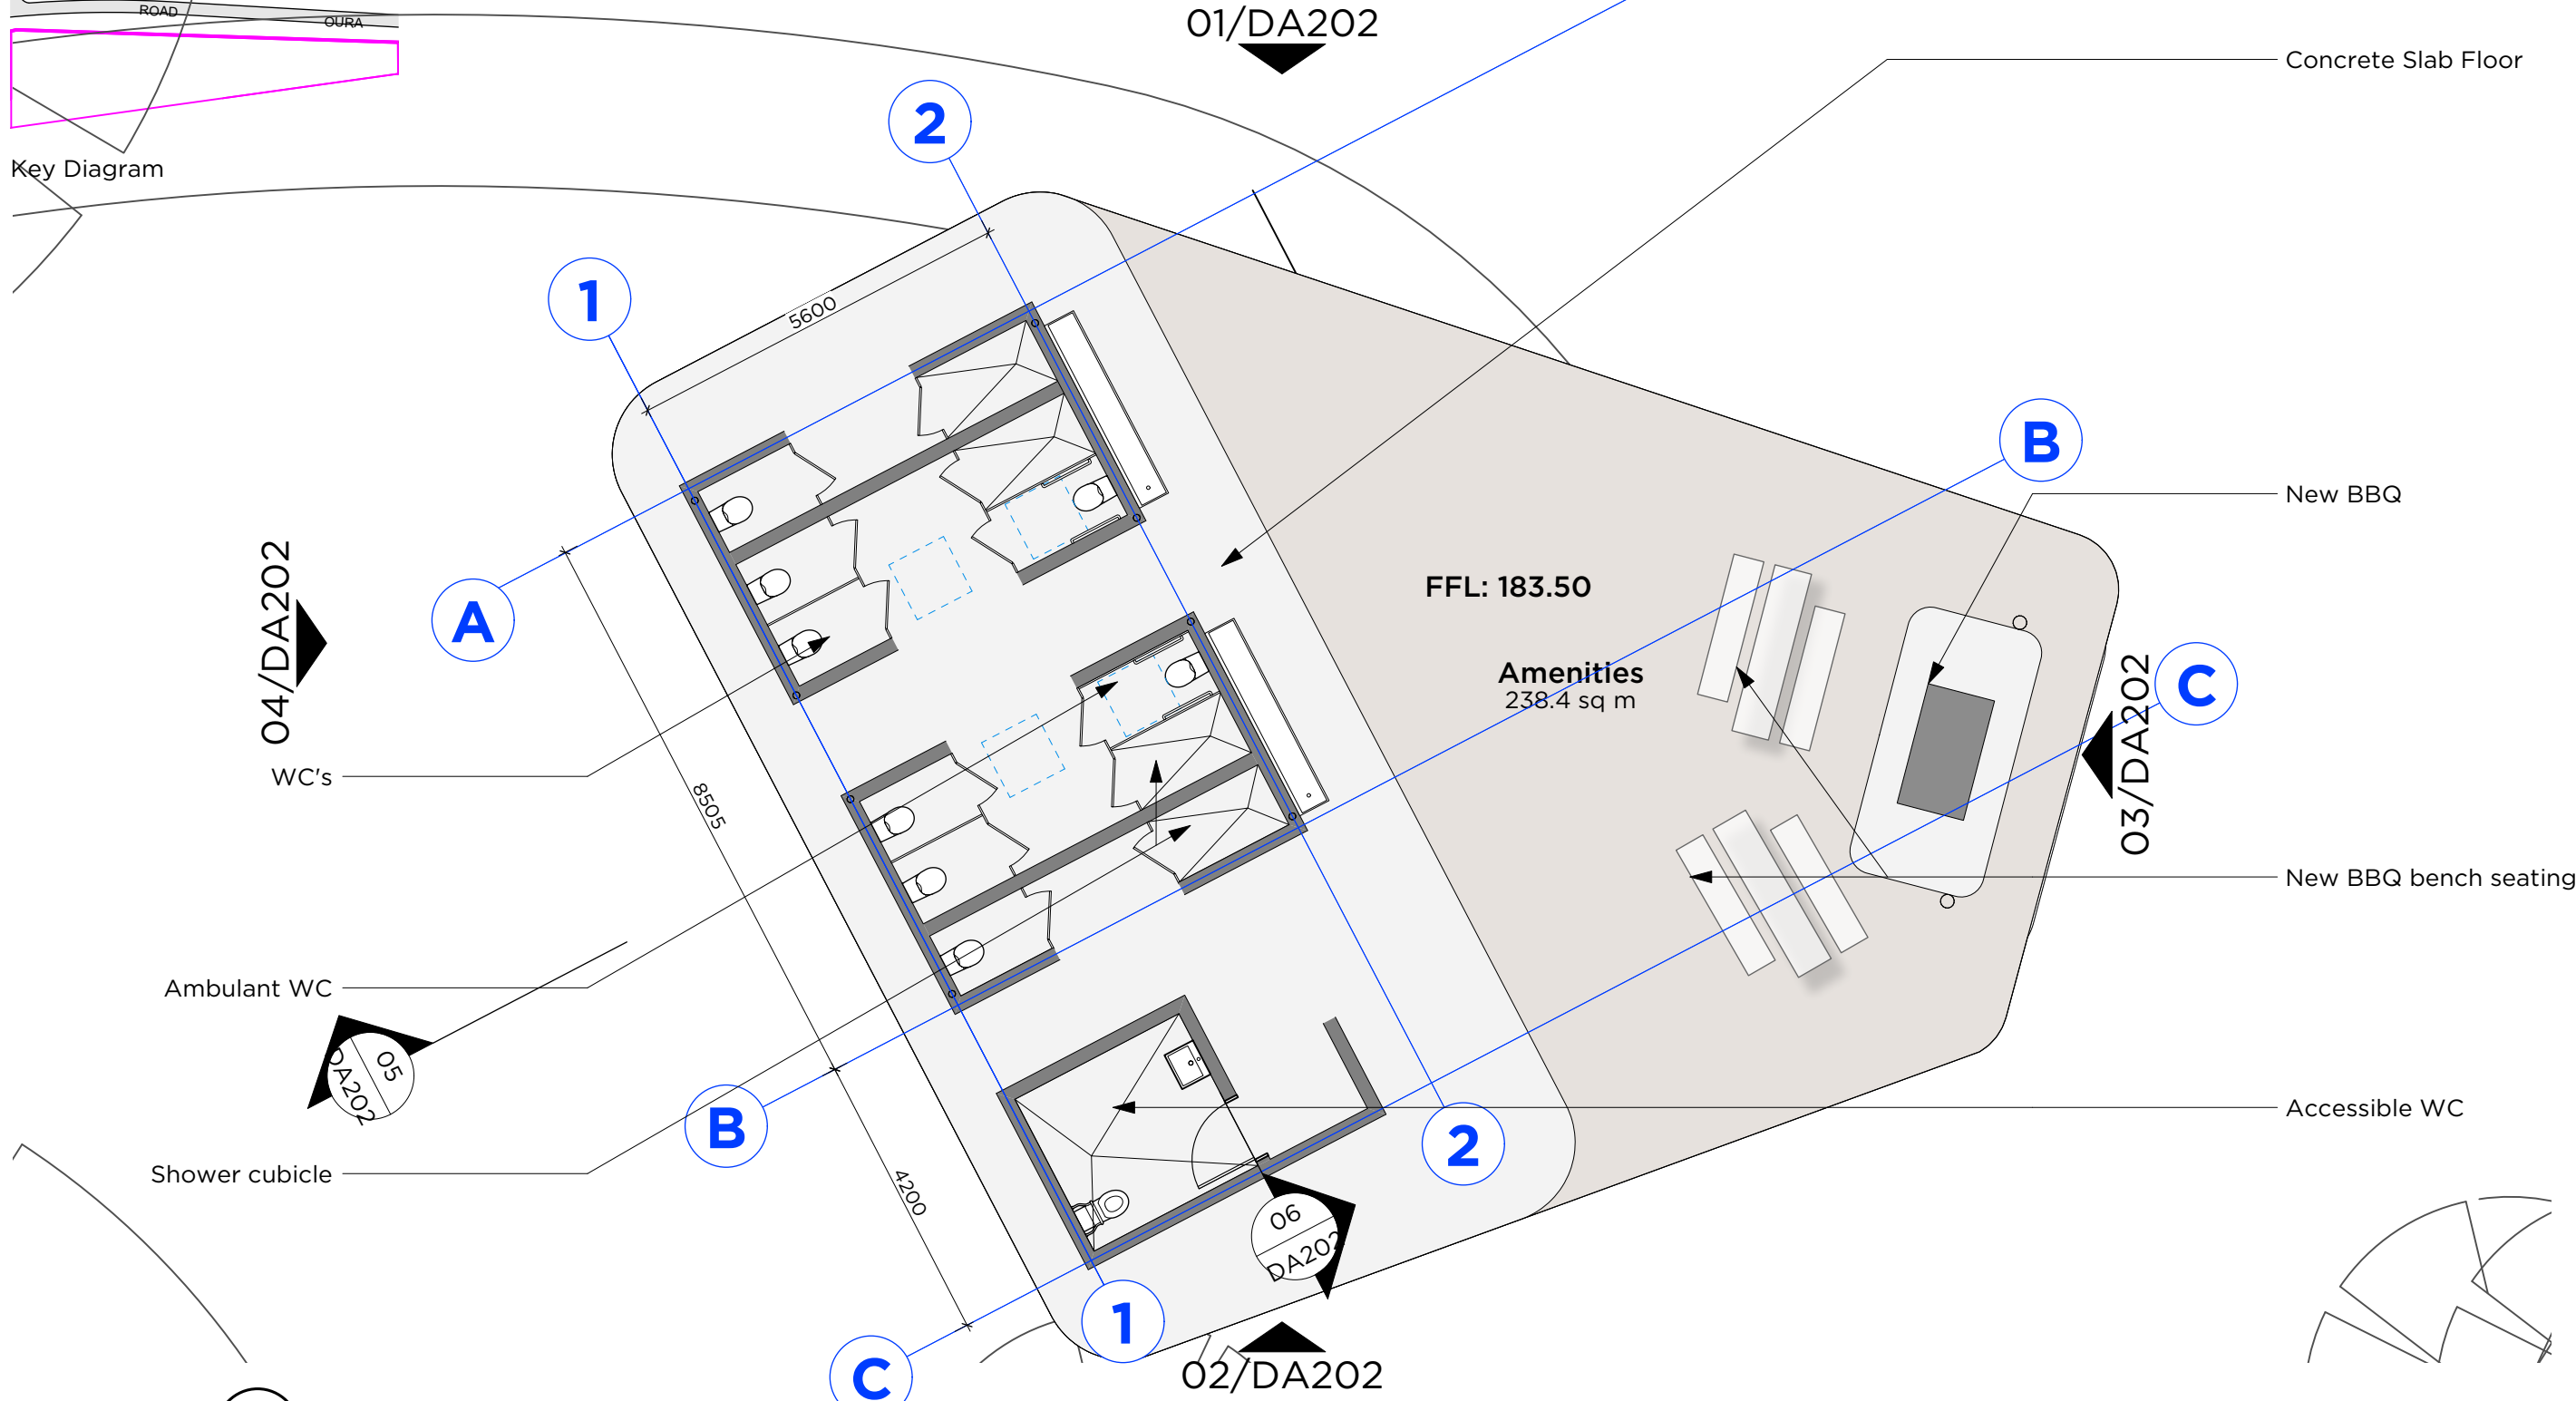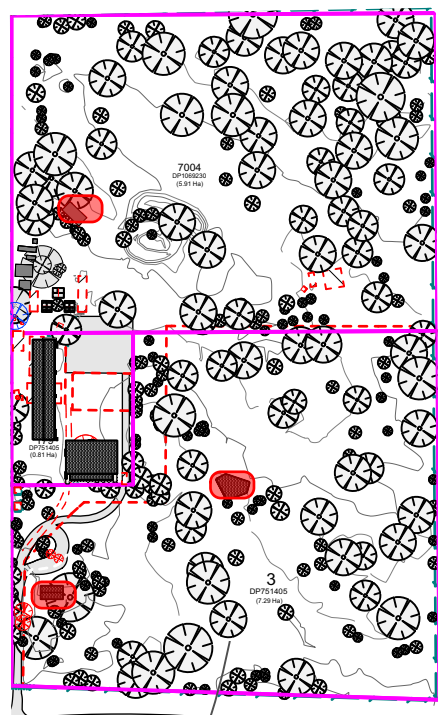

01 PLAN
DA116 Amenities Floor Plan
Scale: 1:200

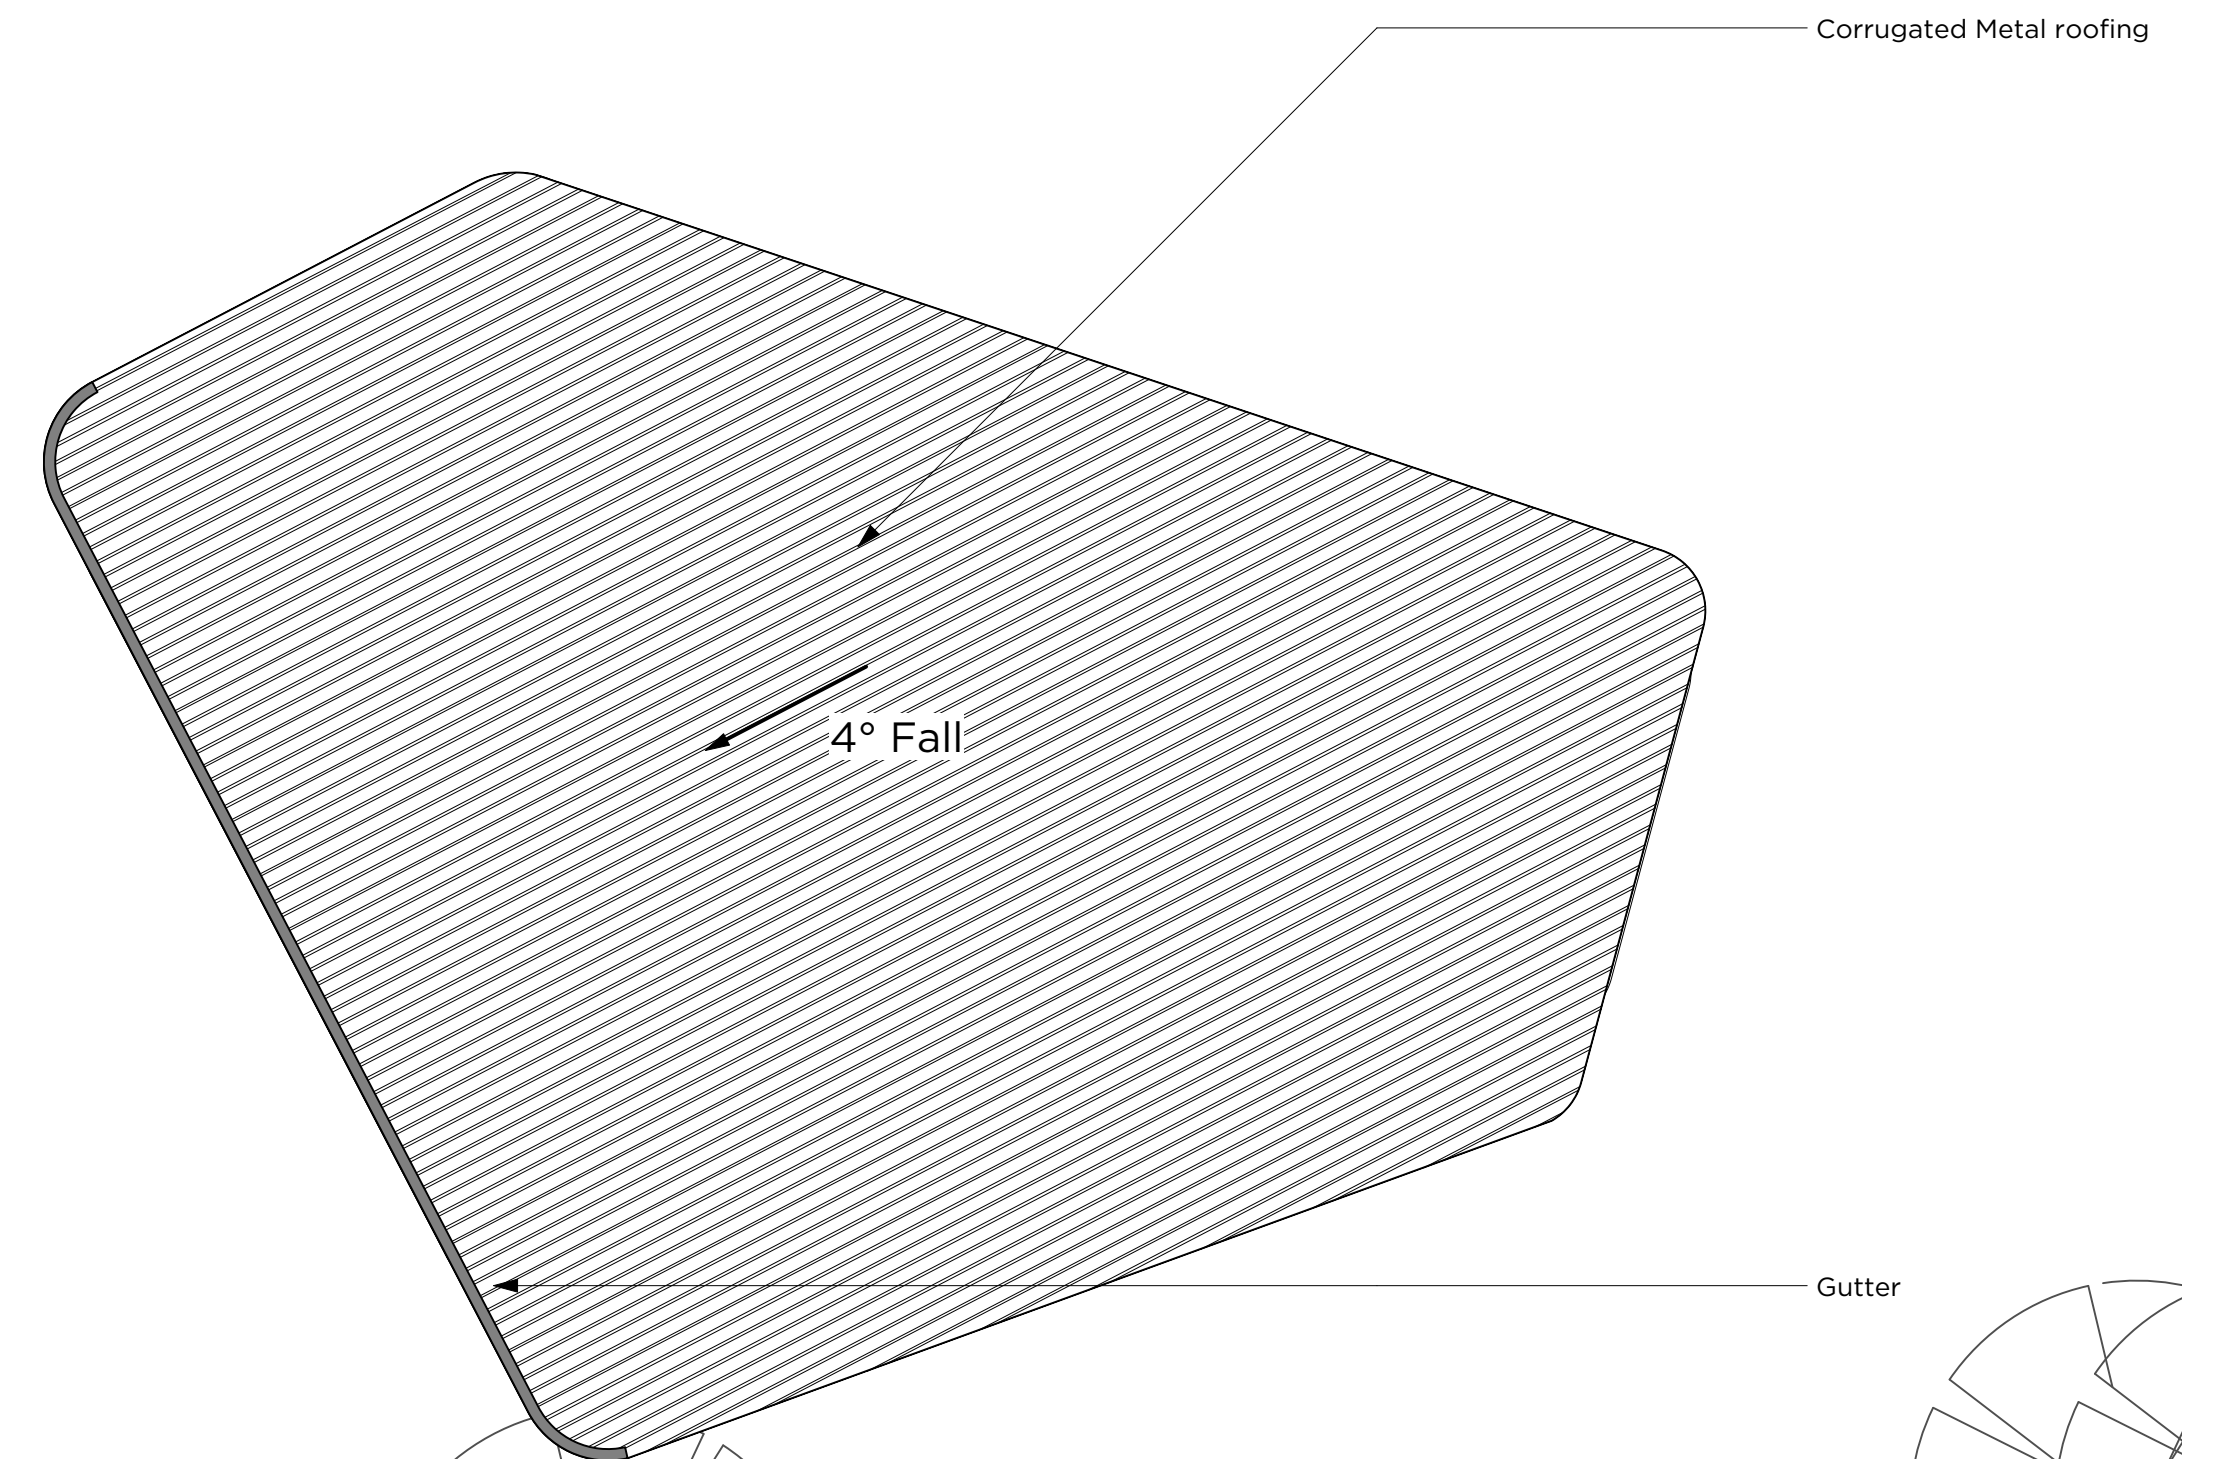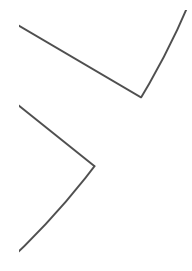

02 PLAN
DA116 Amenities Roof Plan
Scale: 1:200

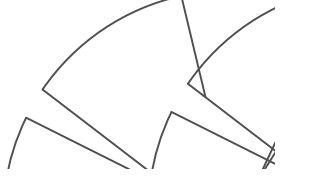

Drivers Cottage removed from scope




B 19/8/24 For Development Application - Parking and Access Changes		PROJECT # 3174	
A 20/10/23 For Development Application		PROJECT # 3174	
ISSUE	DATE	REVISION	DWG #
0mm		50mm	100mm
DO NOT SCALE FROM DRAWING. USE FIGURED DIMENSIONS ONLY. CHECK ALL DIMENSIONS ON SITE BEFORE MANUFACTURE OR CONSTRUCTION.			
PROJECT Scouts Camp Kurrajong		PROJECT # 3174	
CLIENT Scouts NSW		DWG # DA116	
DWG Drivers & Amenities Plans		REVISION B	
CLIENT REF & CONTACT 759 Oura Rd, Eunanore		DATE July 23	DRAWN JM
759 Oura Rd, Eunanore		SCALE 1:200	CHWD SH


PMDL ARCHITECTURE
INTERIORS
MASTERPLANNING

pmdl.com.au


PMDL ARCHITECTURE + DESIGN PTY LTD ABN 56 062 980 337
NSW NOMINATED ARCHITECTS: ANDREW PENDER 537 DAVID MORRIS 5865 VICKI VAN DIJK 9476

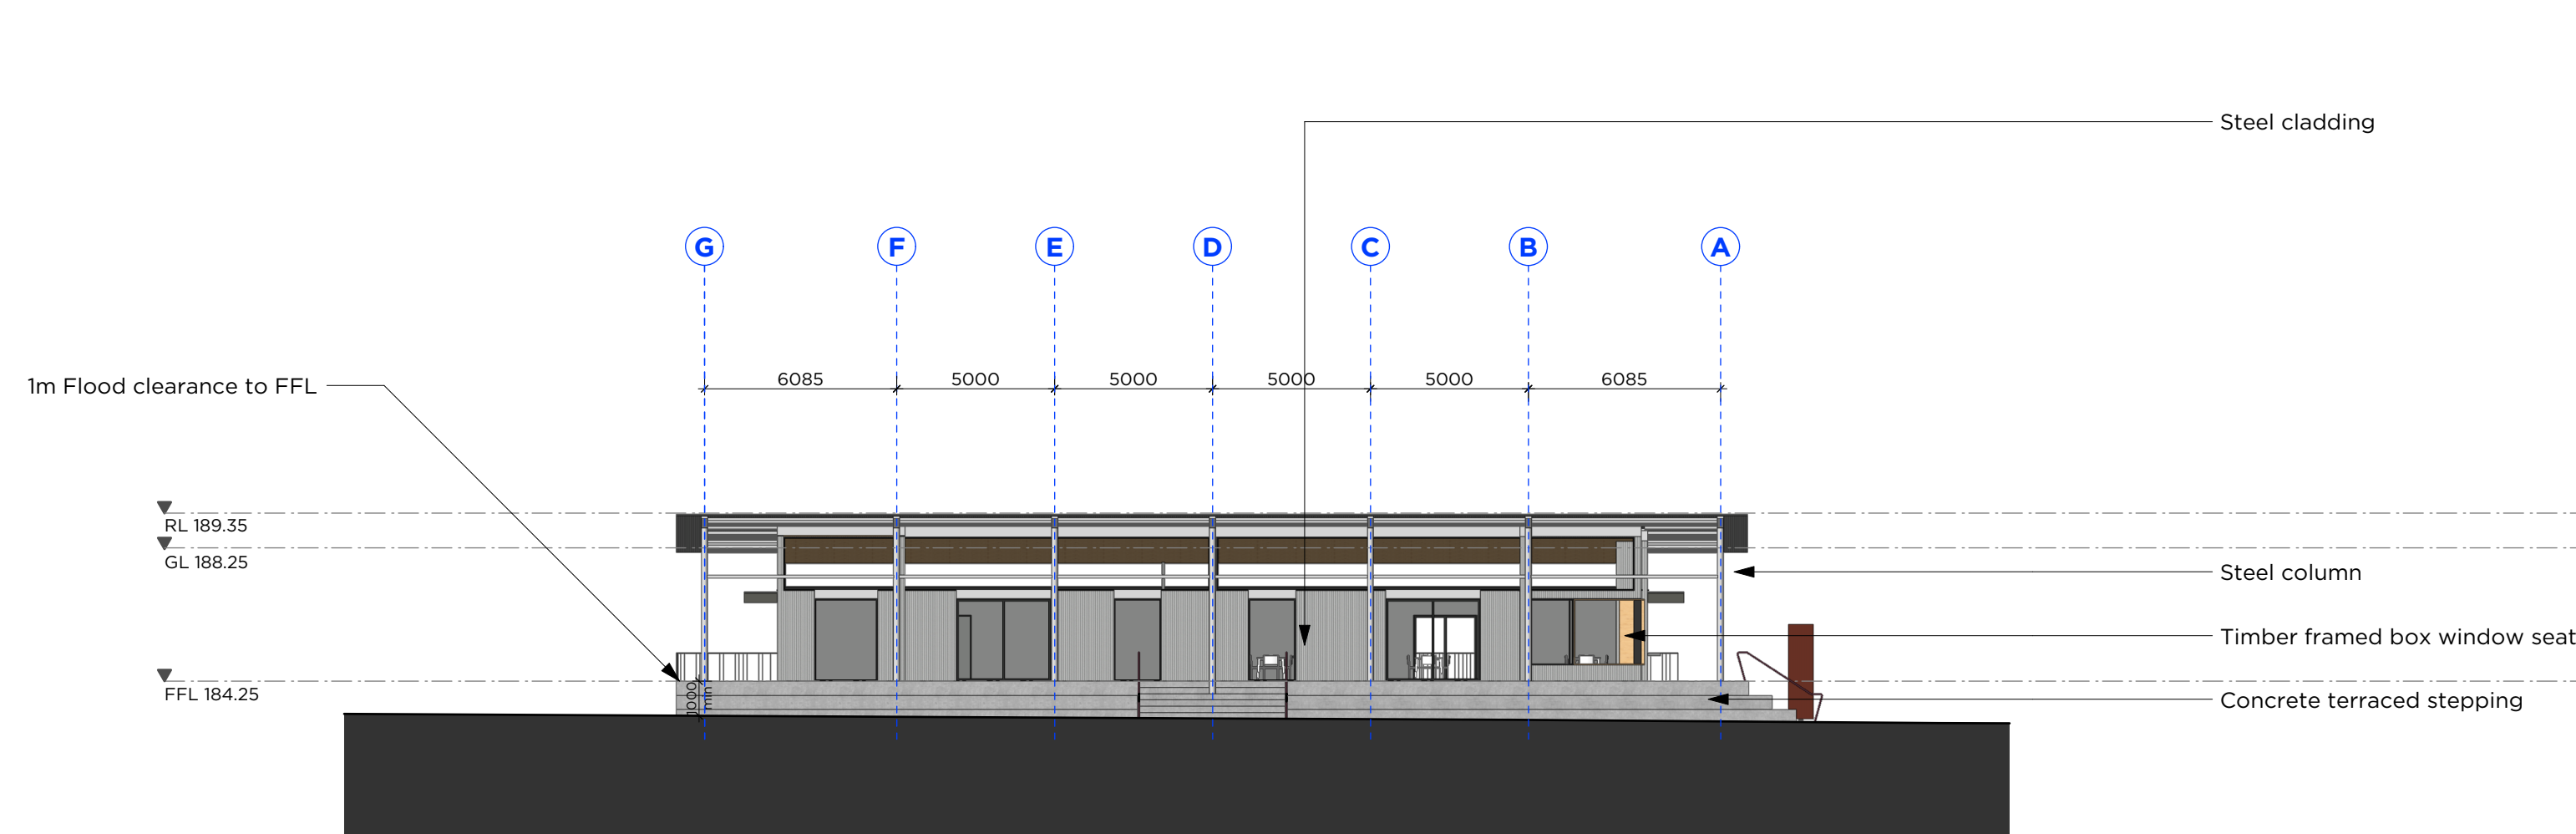


01 ELEVATION
DA200 Hall - North
Scale: 1:200

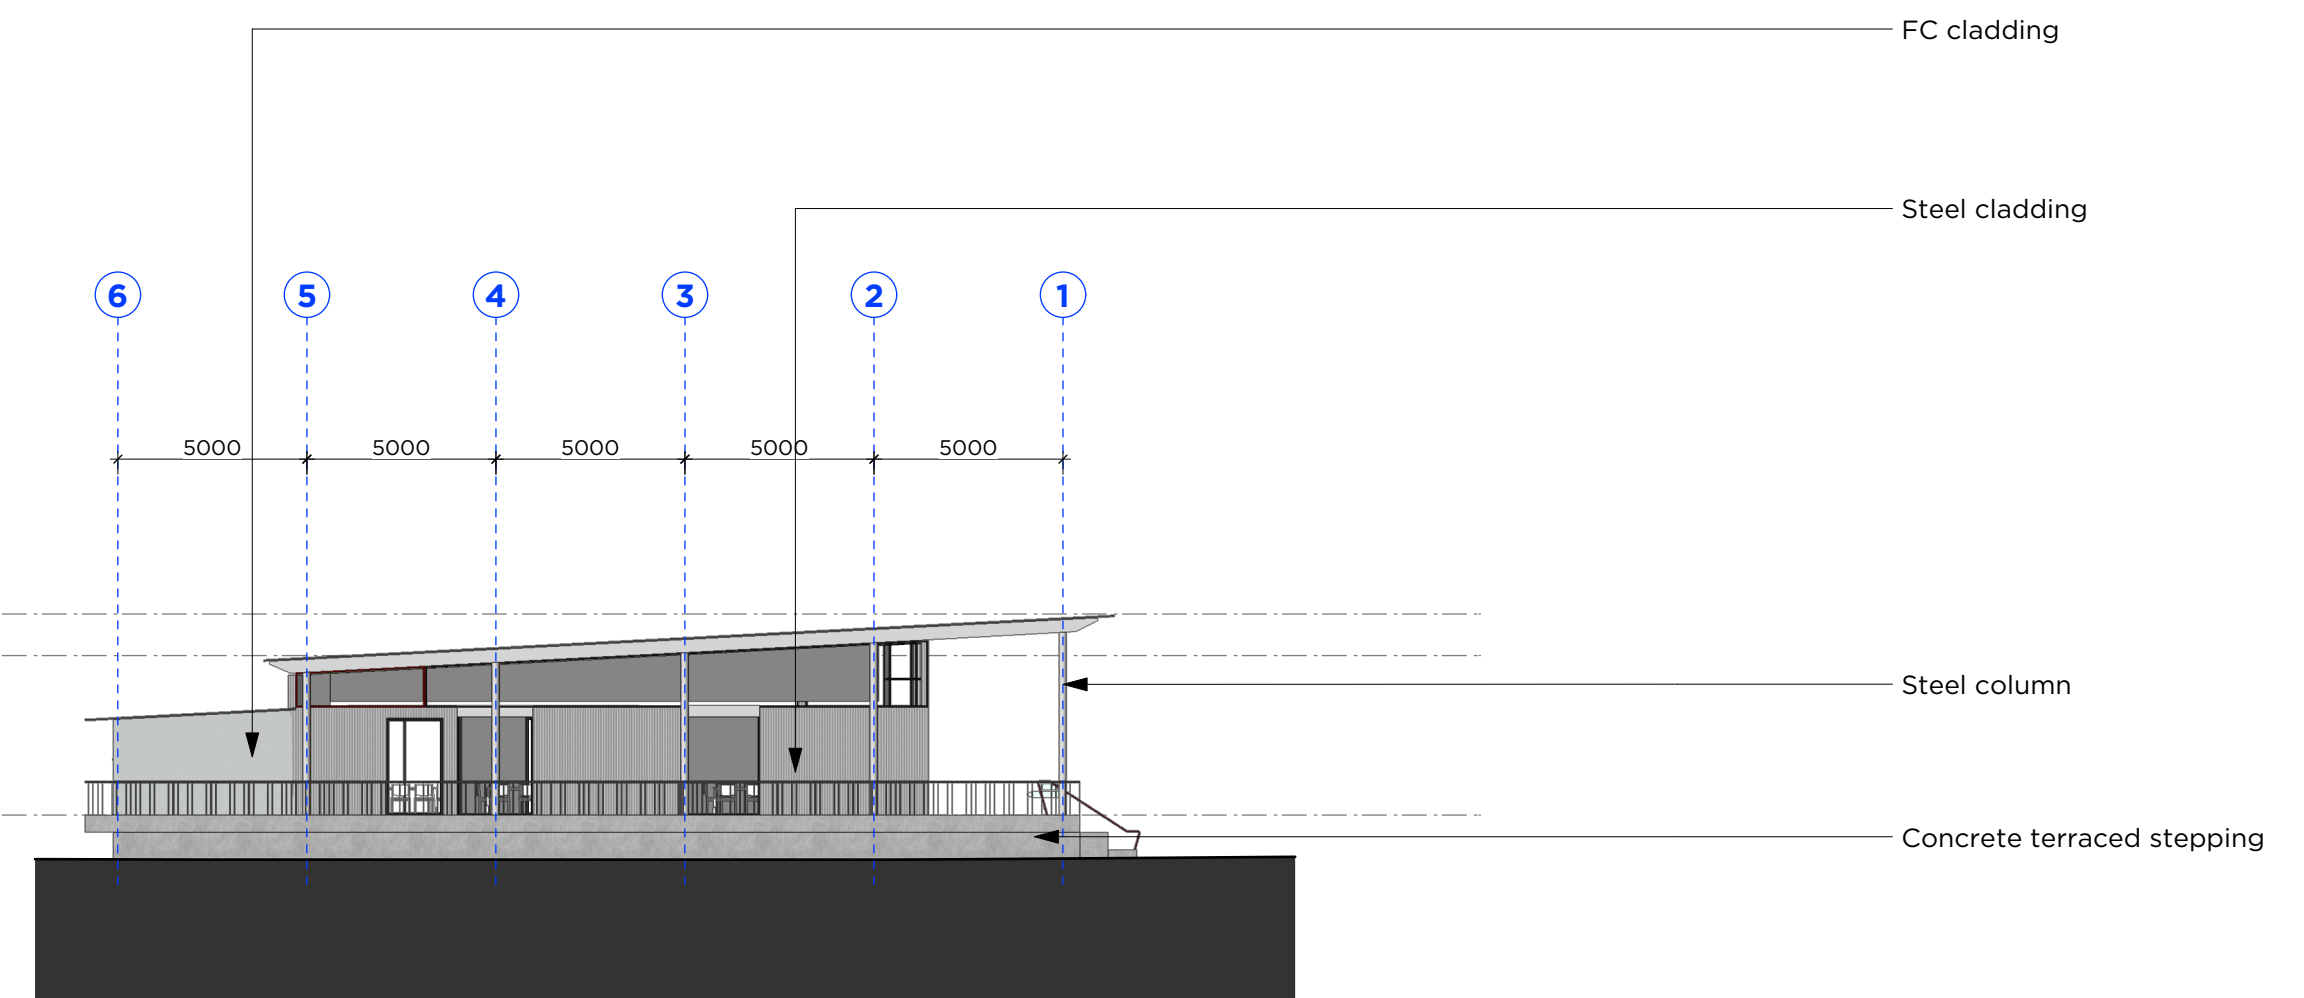


02 ELEVATION
DA200 Hall - East
Scale: 1:200

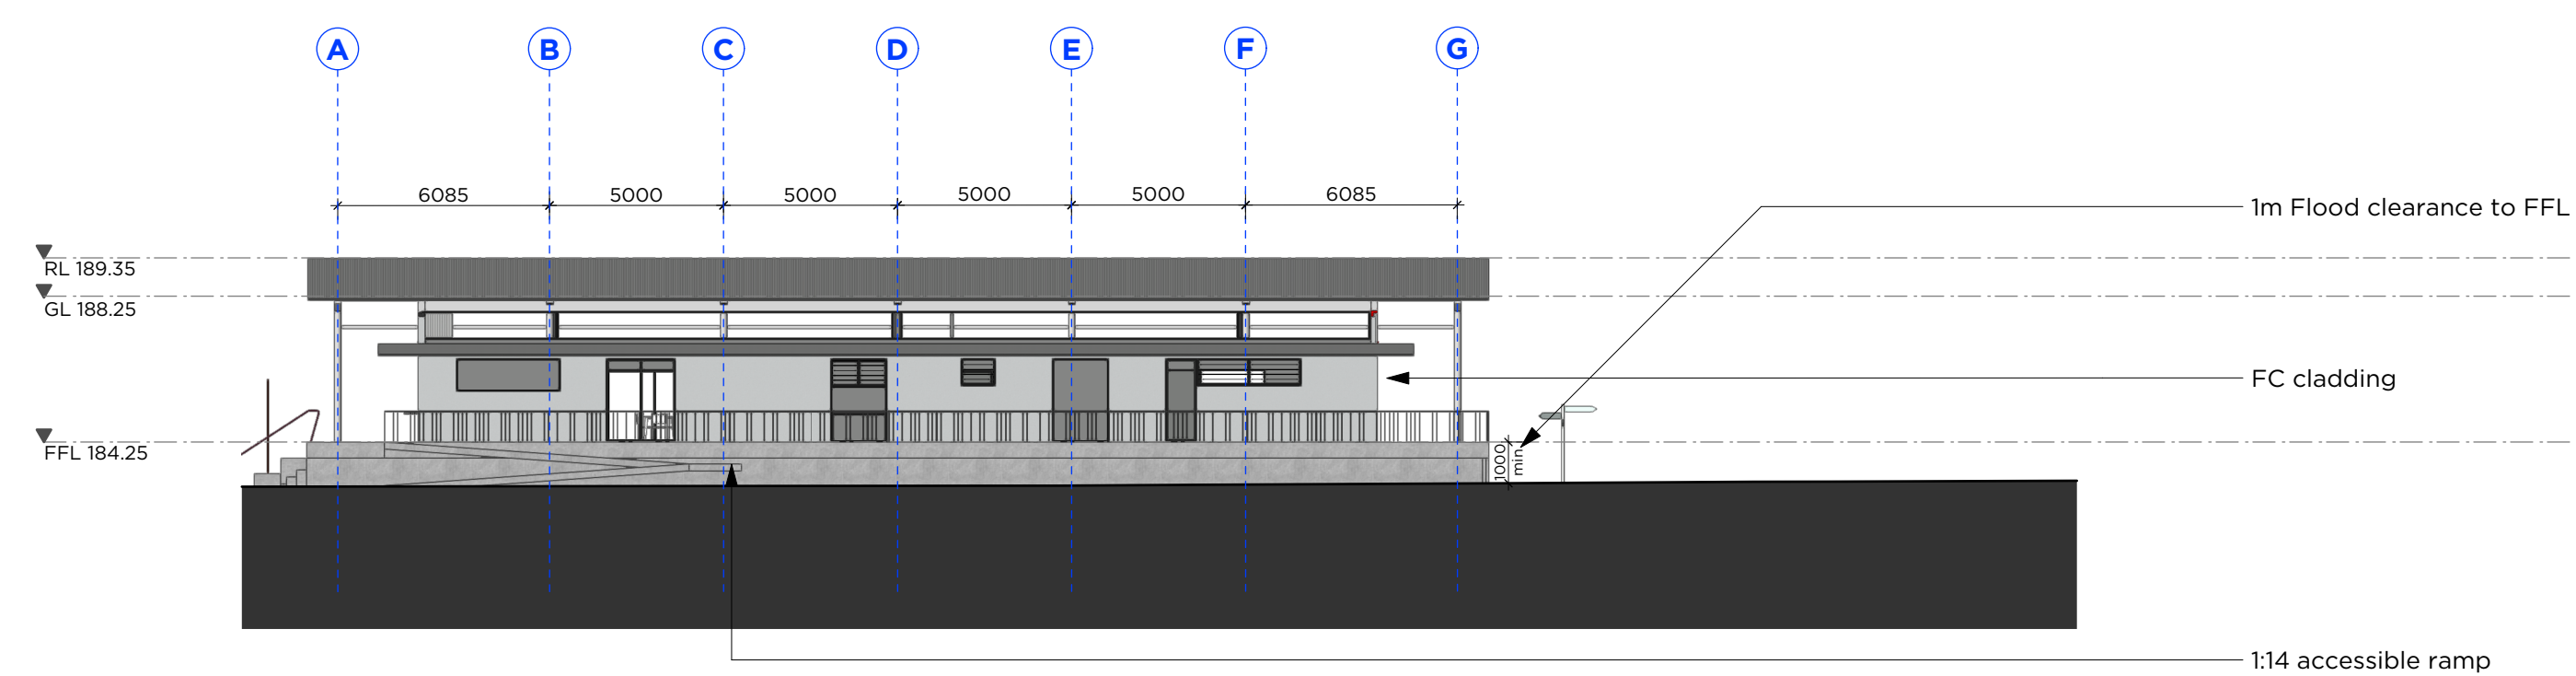


03 ELEVATION
DA200 Hall - South
Scale: 1:200

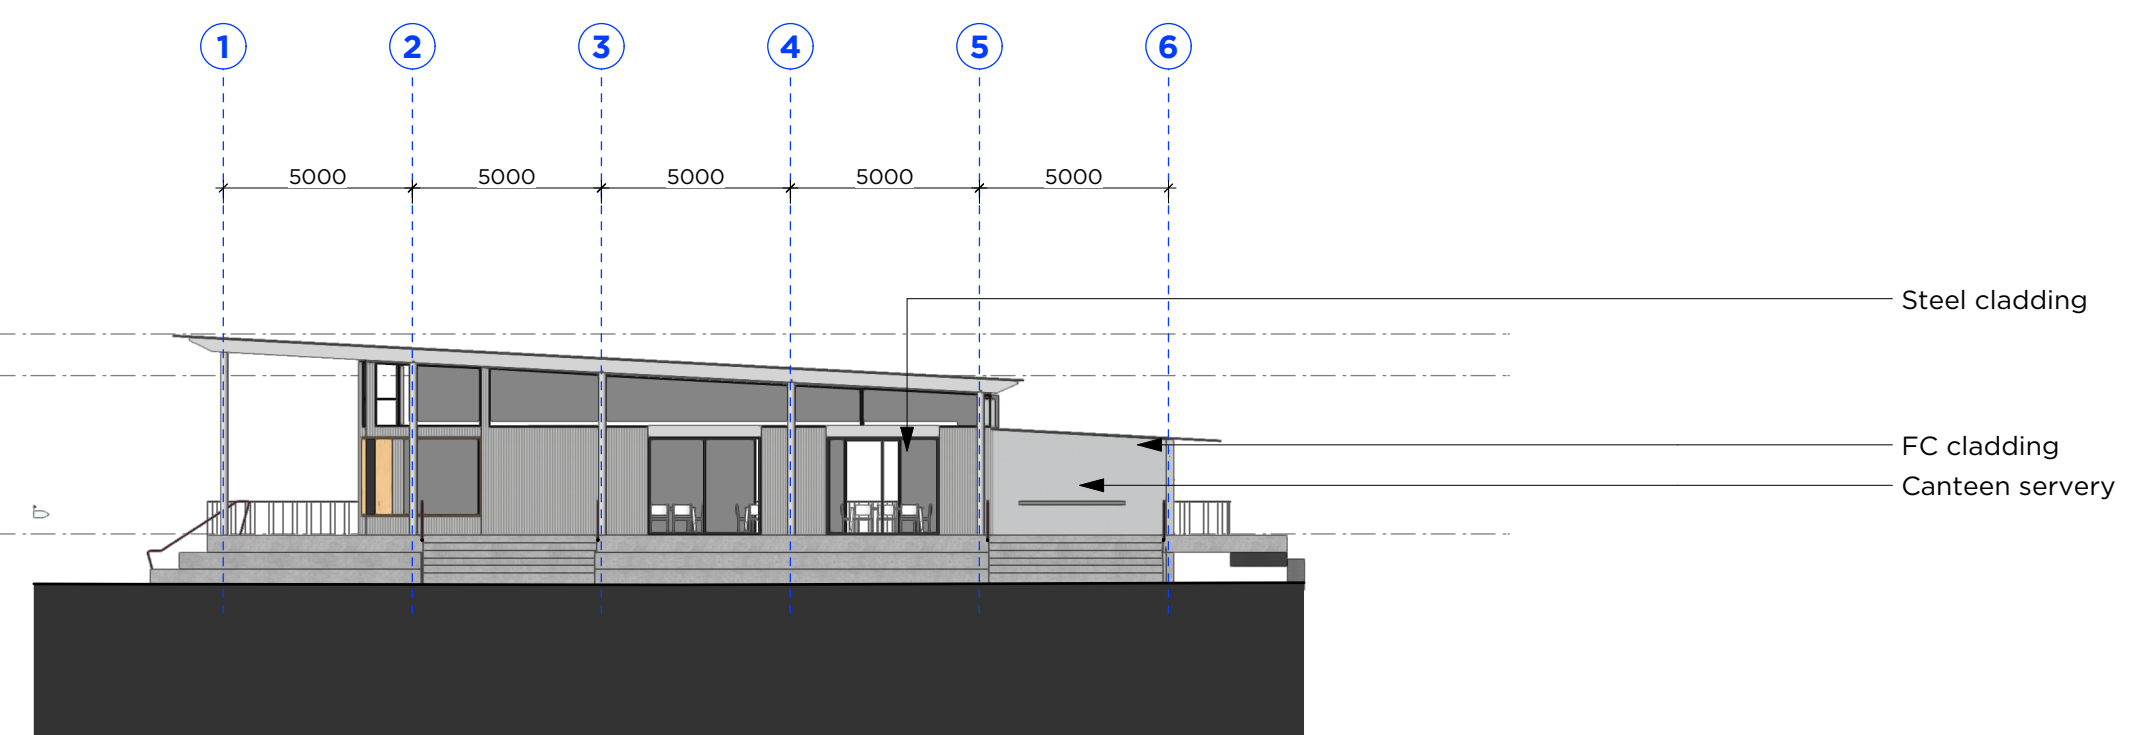

04 ELEVATION
DA200 Hall - West
Scale: 1:200

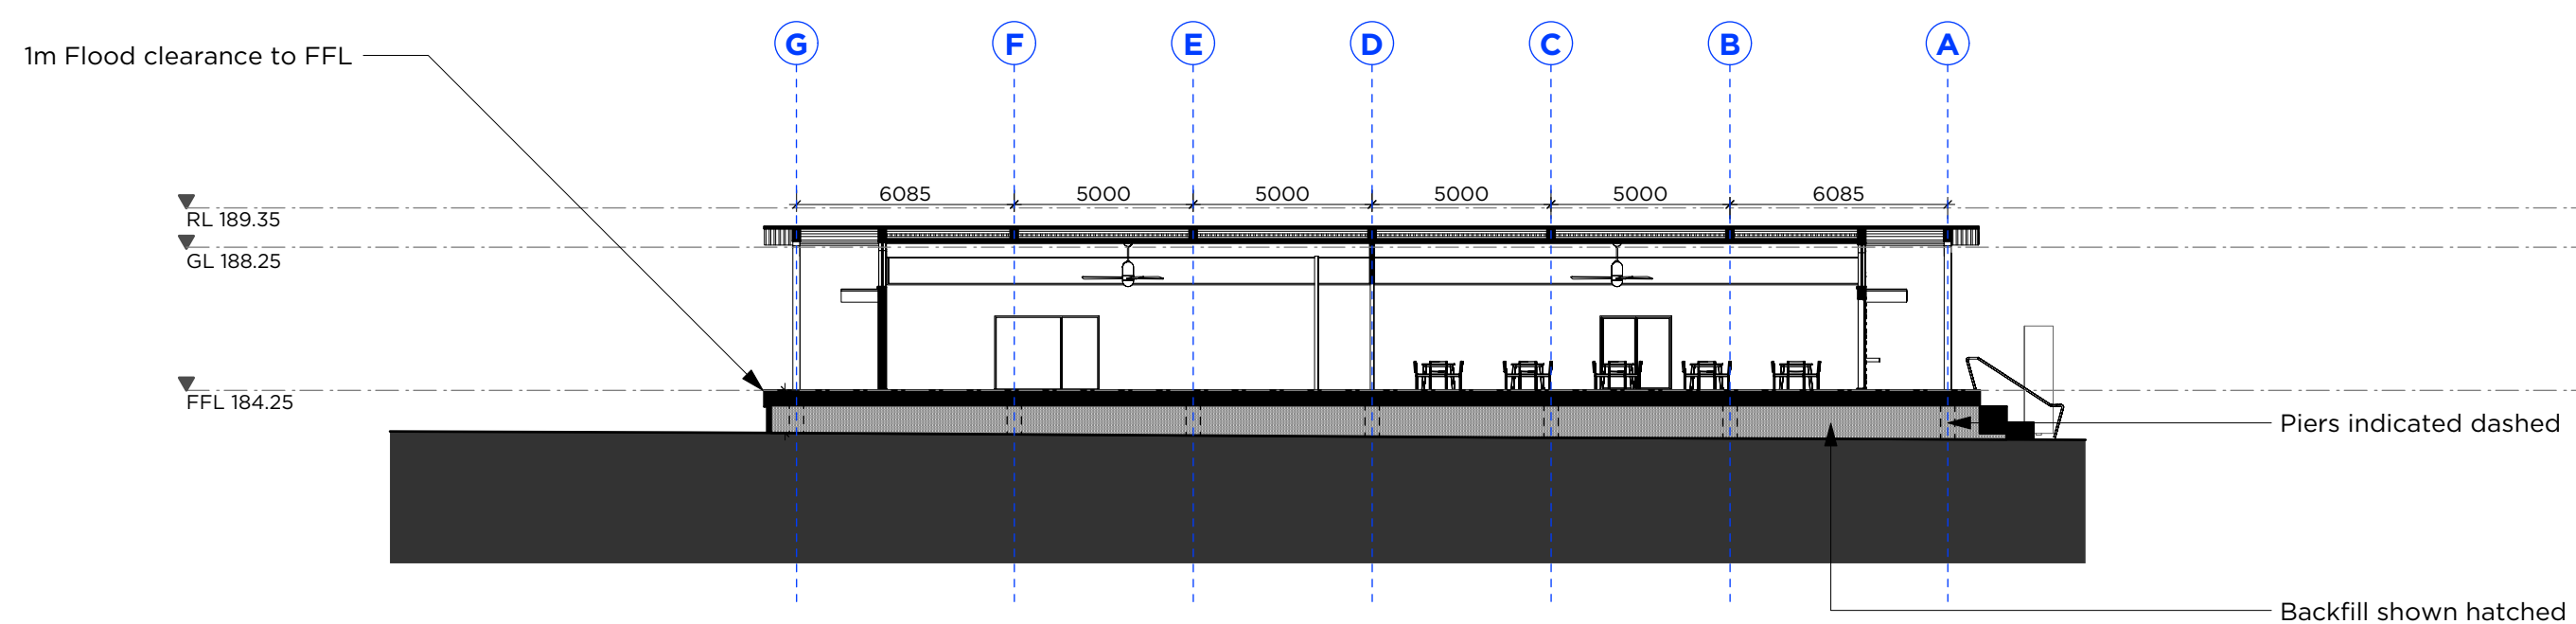

05 SECTION
DA200 Hall
Scale: 1:200

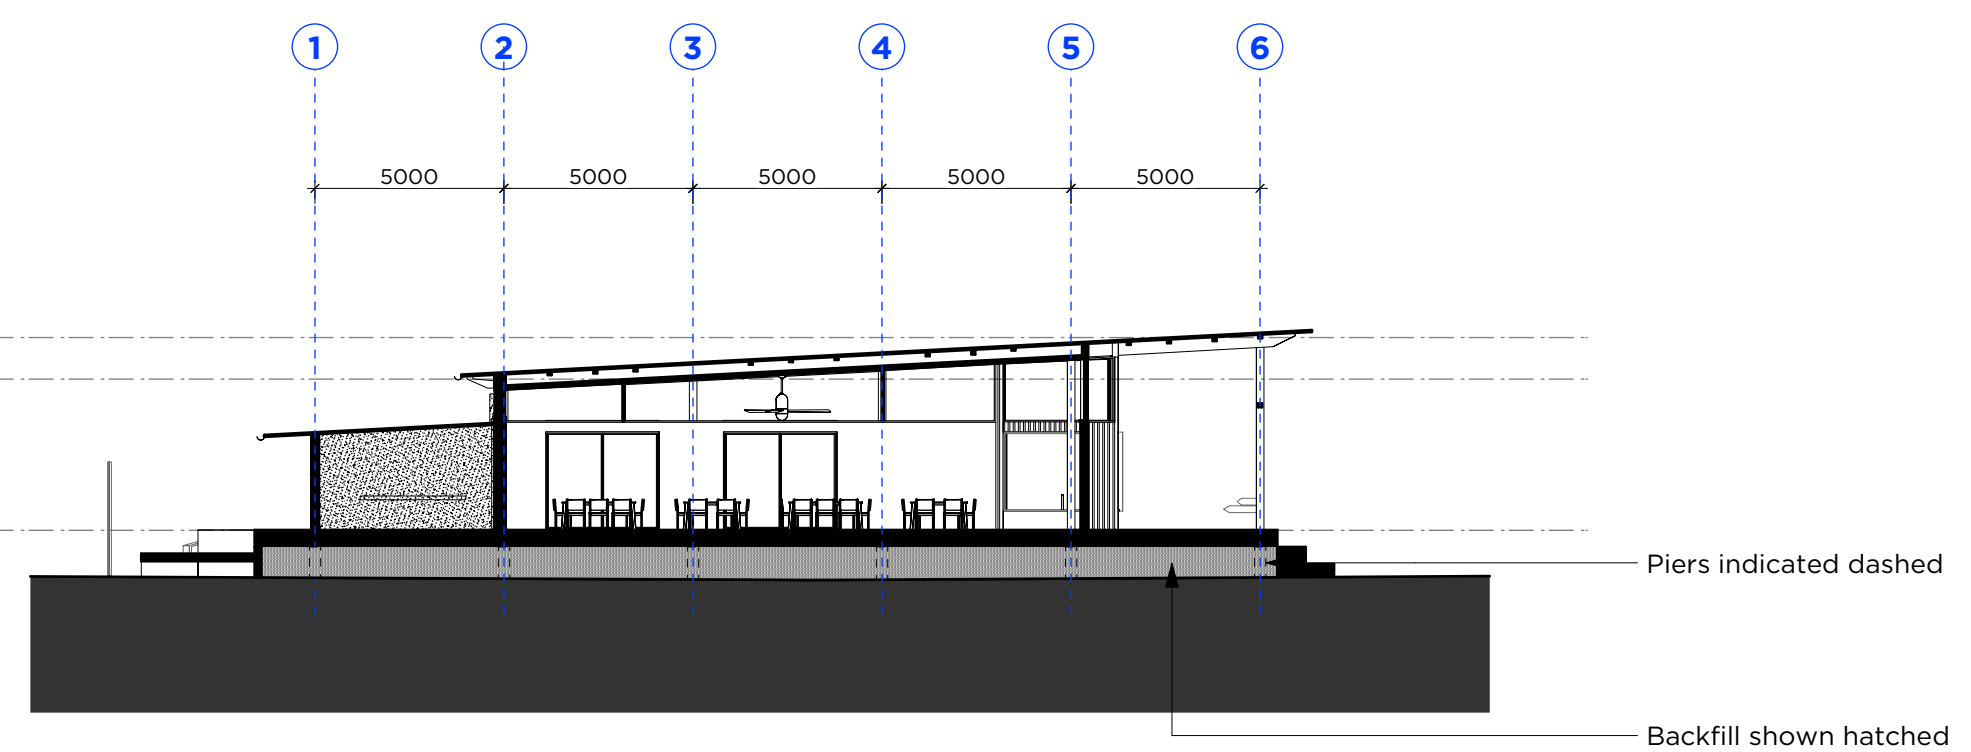

06 SECTION
DA200 Hall
Scale: 1:200




PMDL ARCHITECTURE
INTERIORS
MASTERPLANNING


pmdl.com.au

PMDL ARCHITECTURE + DESIGN HK (LIMITED)
PMDL ARCHITECTURE + DESIGN PTY LTD ABN 56 002 980 337
NSW NOMINATED ARCHITECTS: ANDREW PENDER 537 DAVID MORRIS 5865 VICKI VAN DIJK 9476


PROJECT		24/10/23	For Development Application
CLIENT		20/10/23	For Development Application
ISSUE		DATE	REVISION
0mm		50mm	100mm
DO NOT SCALE FROM DRAWING. USE FIGURED DIMENSIONS ONLY. CHECK ALL DIMENSIONS ON SITE BEFORE MANUFACTURE OR CONSTRUCTION.			
PROJECT	Scouts Camp Kurrajong	PROJECT #	3174
CLIENT	Scouts NSW	DWG #	DA200
DWG	Hall Sections & Elevations	DATE	July 23
CLIENT REF & CONTACT	759 Oura Rd, Eunahoree	DRAWN	JM
		SCALE	1:200
		CHKD	SH
		REVISION	B

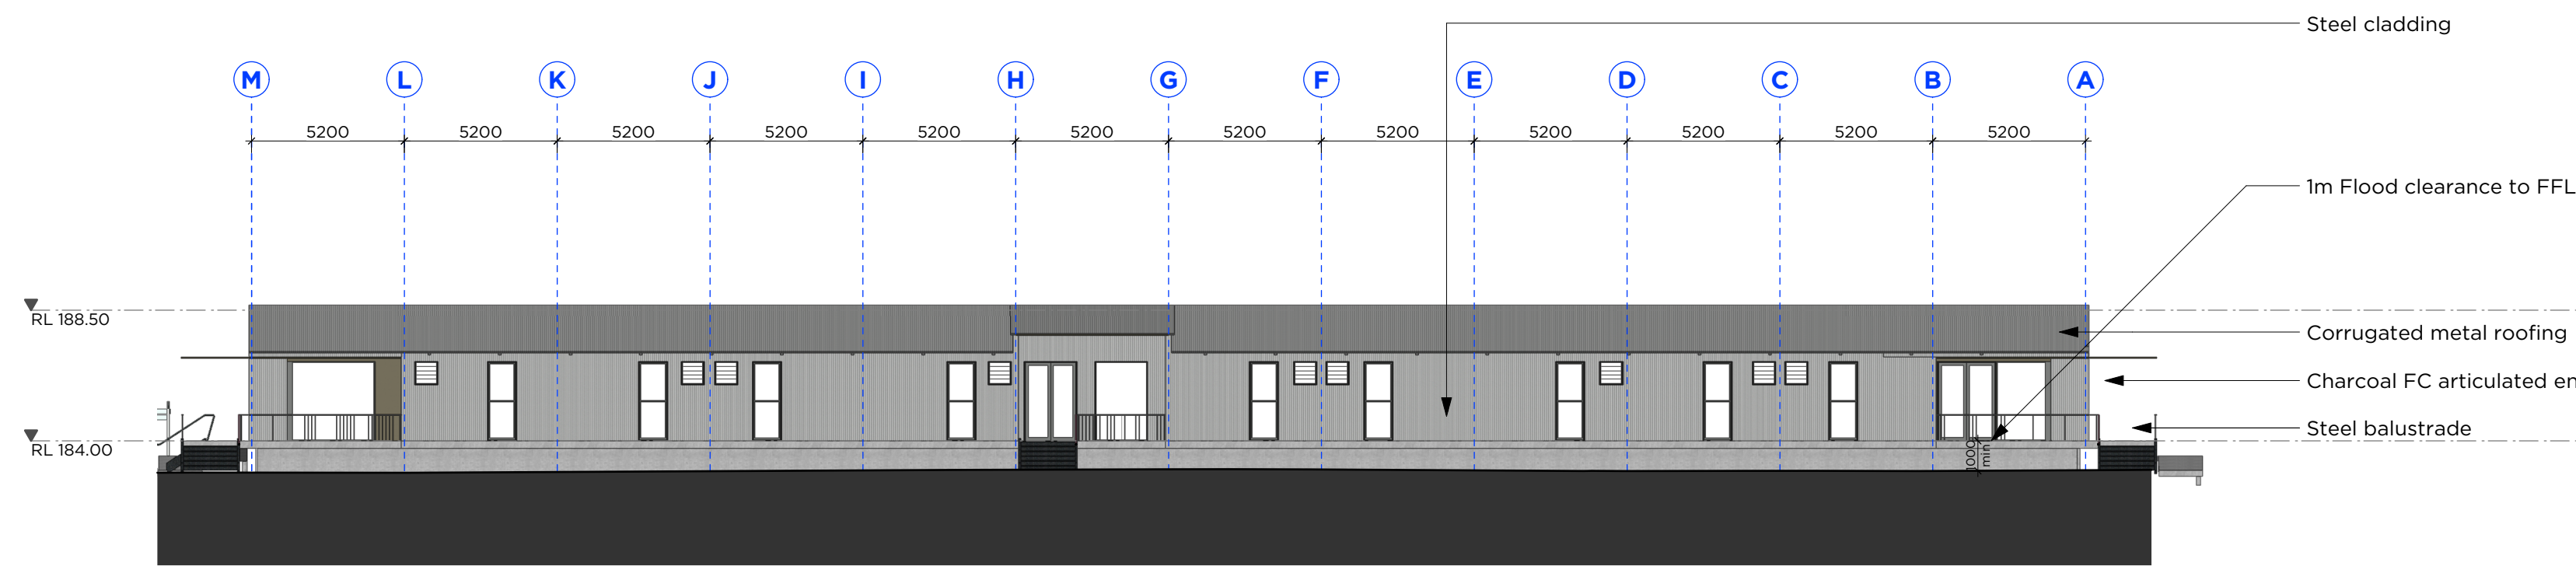


01 ELEVATION
DA201 Accomodation - East
Scale: 1:200

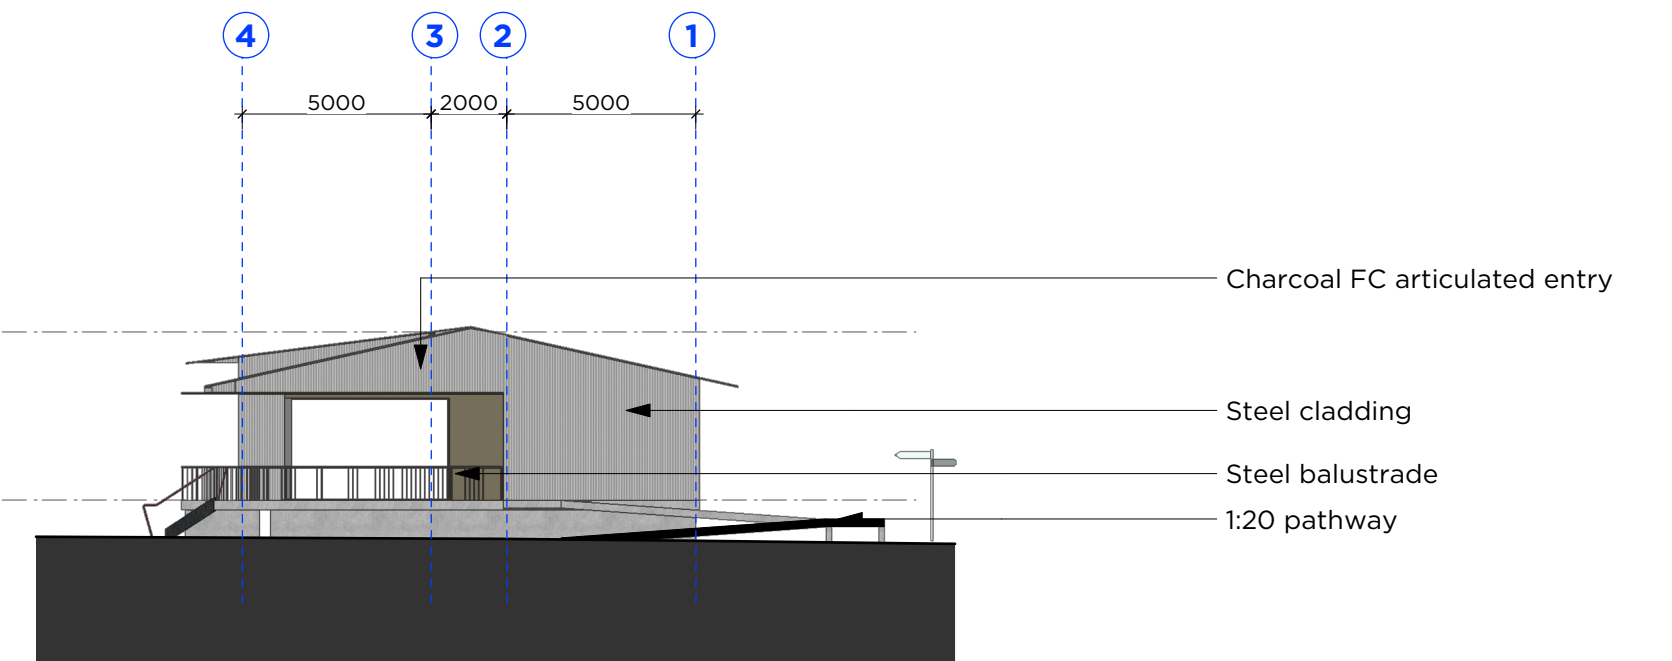


02 ELEVATION
DA201 Accomodation - North
Scale: 1:200

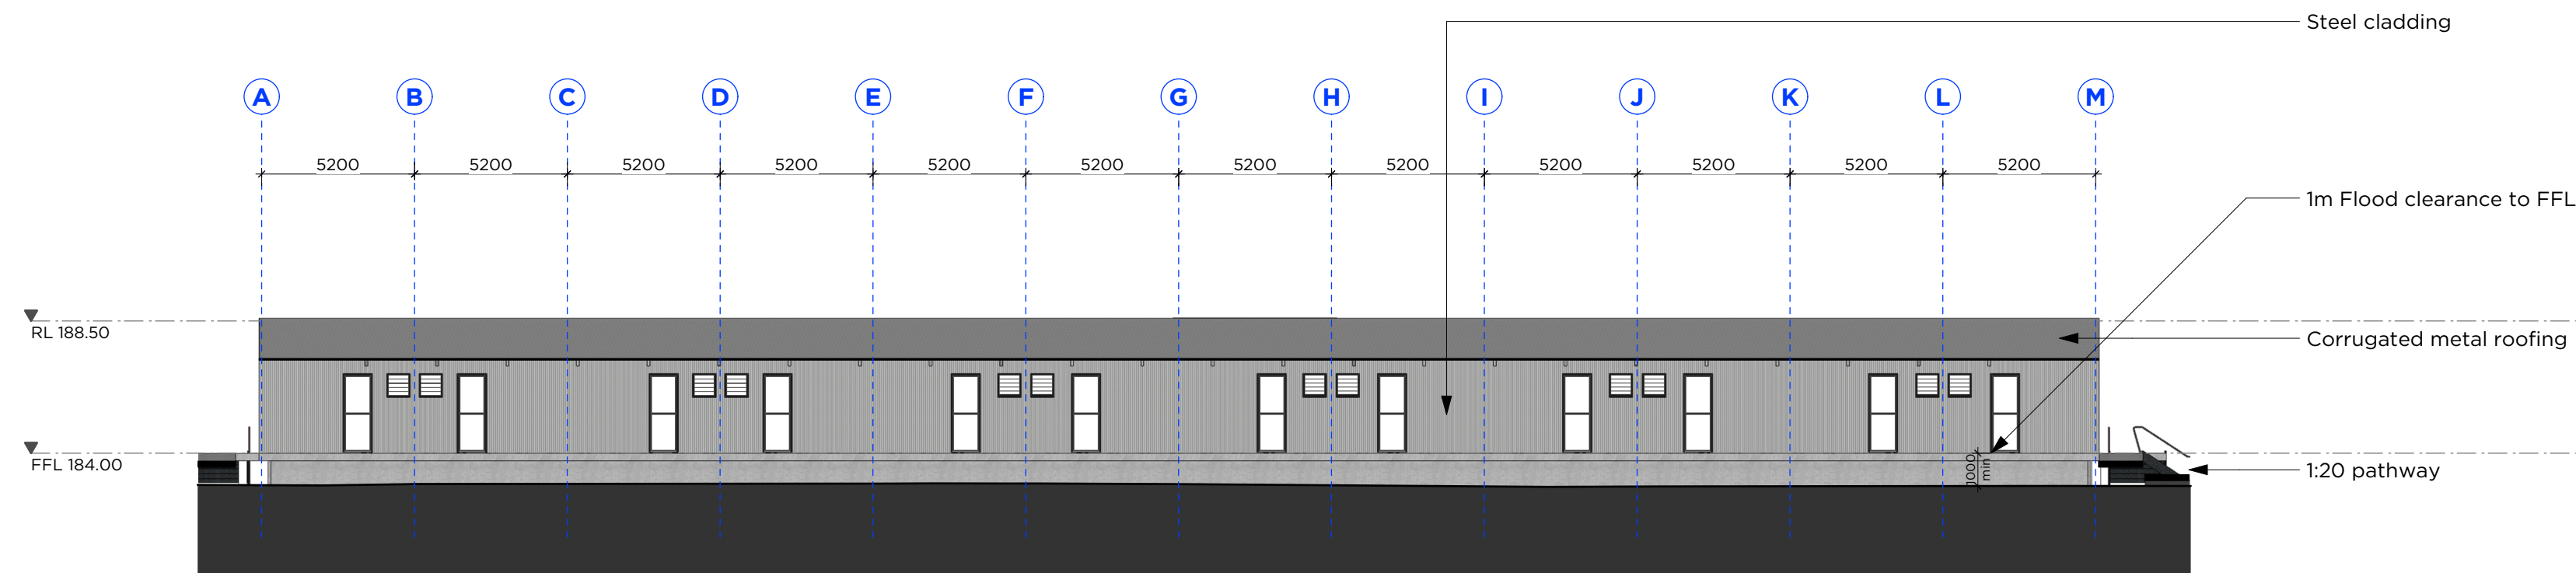


03 ELEVATION
DA201 Accomodation - West
Scale: 1:200

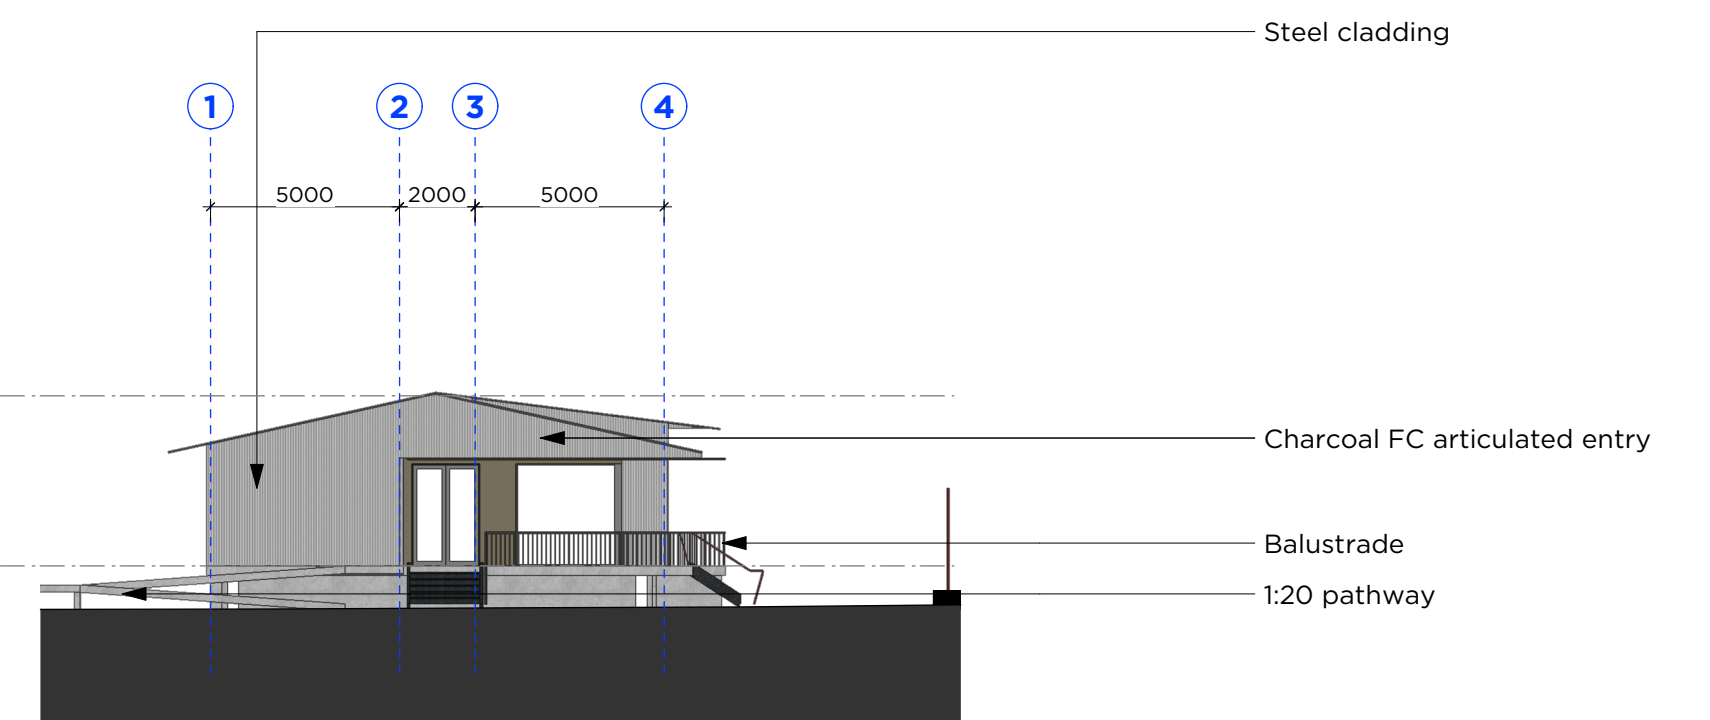


04 ELEVATION
DA201 Accomodation - South
Scale: 1:200

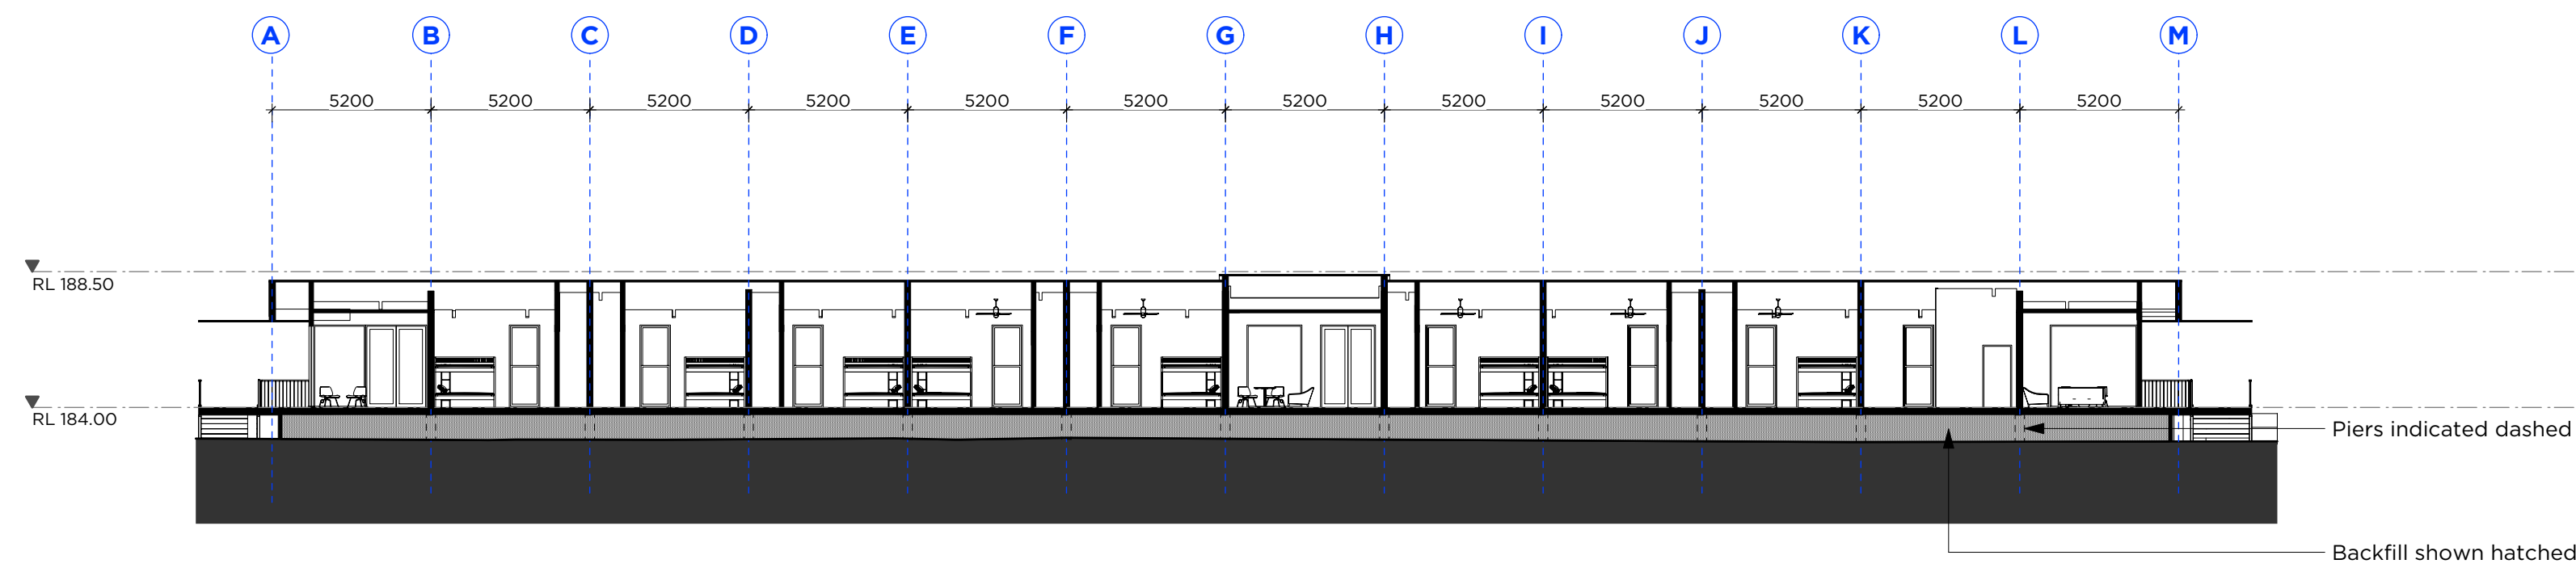

05 SECTION
DA201 Accomodation
Scale: 1:200

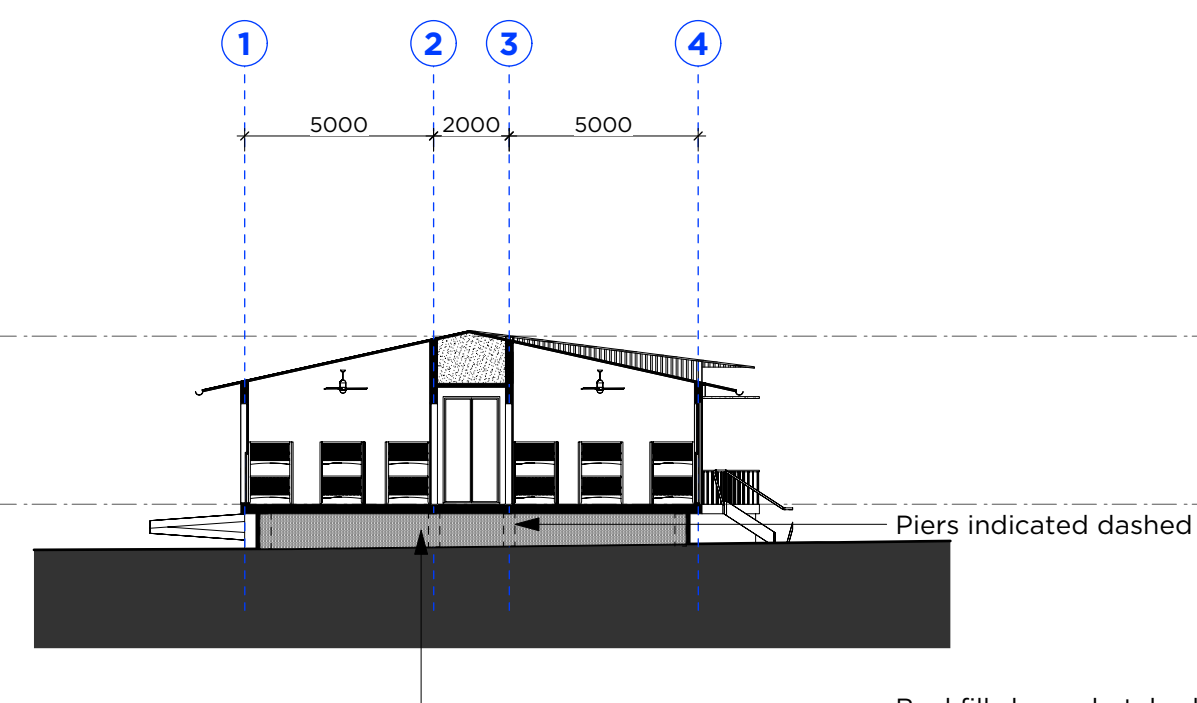

06 SECTION
DA201 Accomodation - Rooms
Scale: 1:200

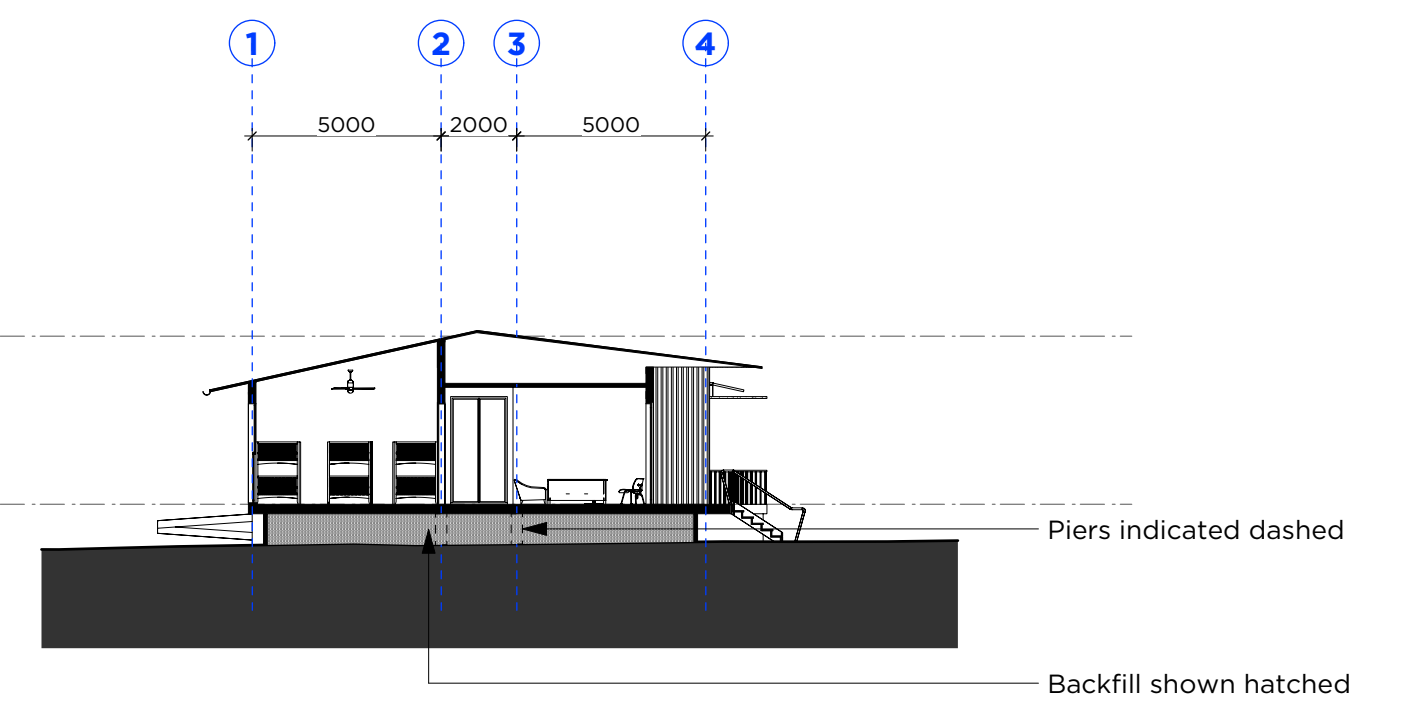

07 SECTION
DA201 Accomodation - Entry Bay
Scale: 1:200




PMDL ARCHITECTURE
INTERIORS
MASTERPLANNING


pmdl.com.au

PMDL ARCHITECTURE + DESIGN PTY LTD ABN 56 002 980 337
NSW NOMINATED ARCHITECTS: ANDREW PENDER 537 DAVID MORRIS 5865 VICKI VAN DIJK 9476


B	24/10/23	For Development Application
A	20/10/23	For Development Application
ISSUE	DATE	REVISION
0mm	50mm	100mm
DO NOT SCALE FROM DRAWING. USE FIGURED DIMENSIONS ONLY. CHECK ALL DIMENSIONS ON SITE BEFORE MANUFACTURE OR CONSTRUCTION.		
PROJECT	Scouts Camp Kurrajong	PROJECT # 3174
CLIENT	Scouts NSW	DWG #
DWG	Accommodation Sect. & Elev.	DA201
CLIENT REF & CONTACT	DATE July 23	DRAWN JM
759 Oura Rd, Eunahoree	SCALE 1:200	CHWD SH
		REVISION
		B

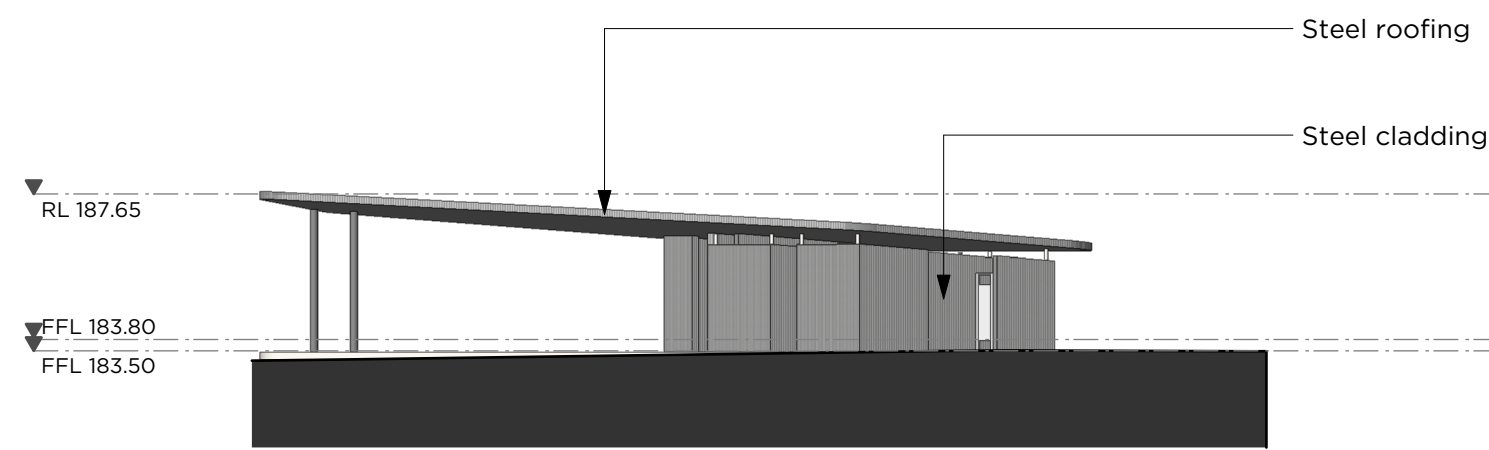


01 ELEVATION
DA202 Amenities - North
Scale: 1:200

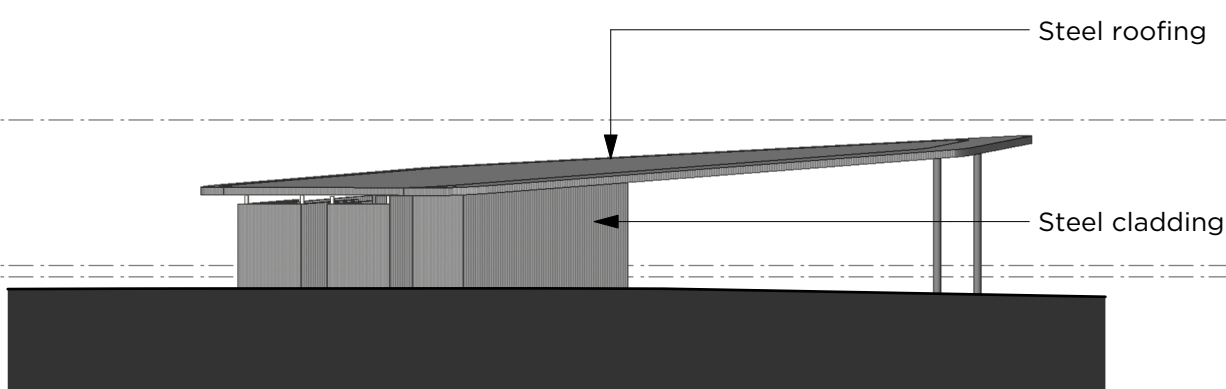


02 ELEVATION
DA202 Amenities - South
Scale: 1:200

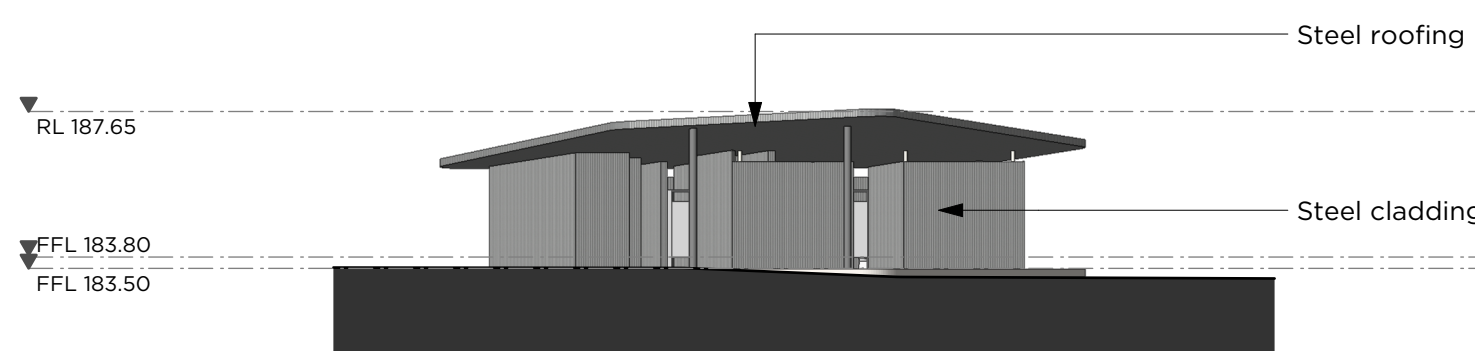


03 ELEVATION
DA202 Amenities - East
Scale: 1:200

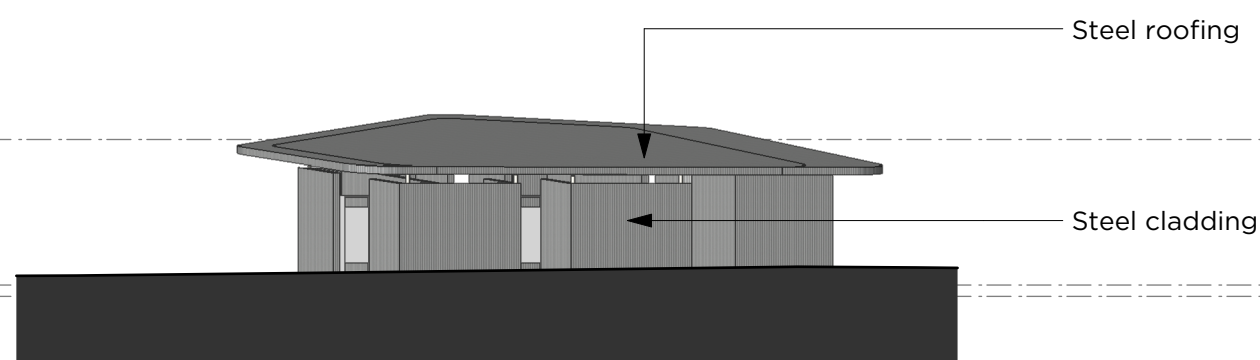

04 ELEVATION
DA202 Amenities - West
Scale: 1:200

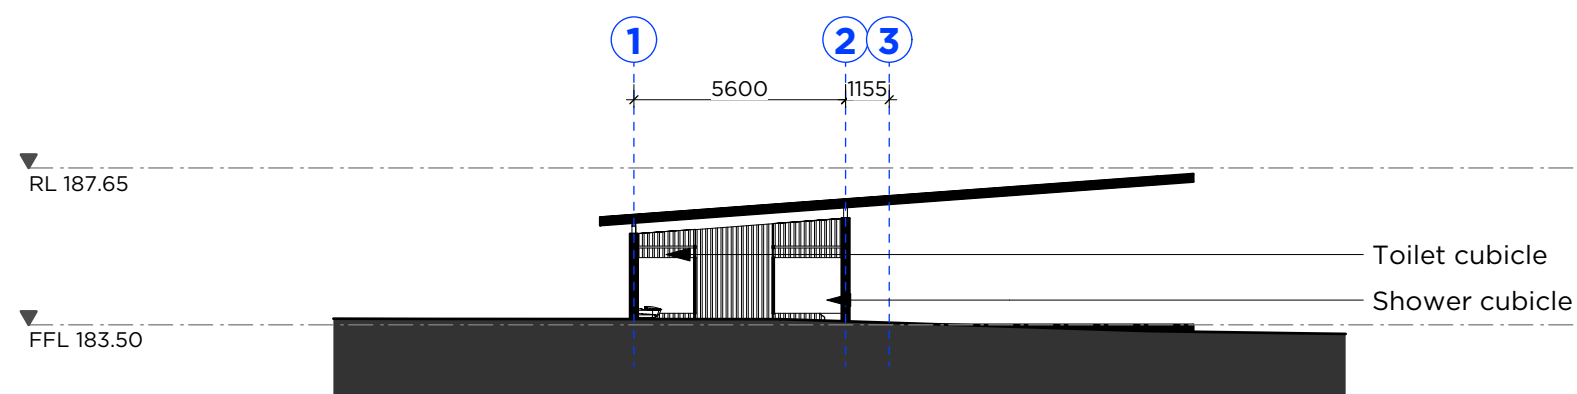

05 SECTION
DA202 Amenities
Scale: 1:200

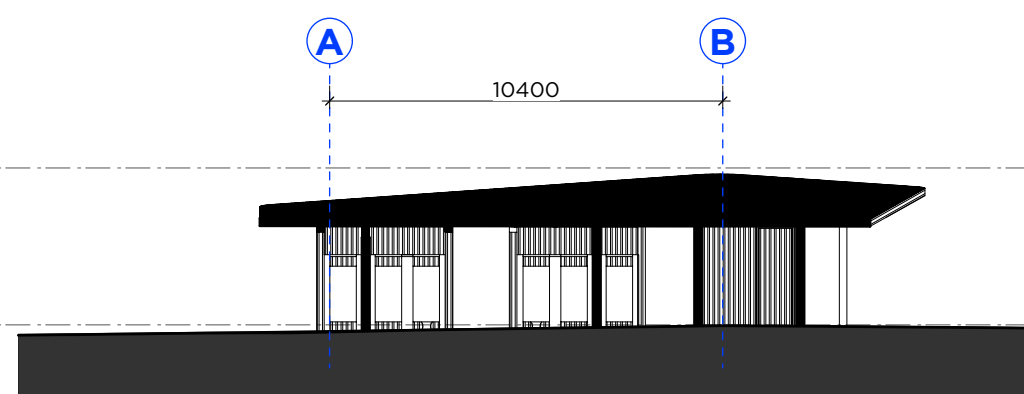

06 SECTION
DA202 Amenities
Scale: 1:200



Not For Construction

A		20/10/23	For Development Application
ISSUE	DATE	REVISION	
0mm		50mm	100mm
DO NOT SCALE FROM DRAWING. USE FIGURED DIMENSIONS ONLY. CHECK ALL DIMENSIONS ON SITE BEFORE MANUFACTURE OR CONSTRUCTION.			
PROJECT	Scouts Camp Kurrajong		PROJECT # 3174
CLIENT	Scouts NSW		DWG #
DWG	Amenities Sections & Elev.		DA202
CLIENT REF & CONTACT	DATE	JULY 23	DRAWN JM
759 Oura Rd, Eunanoree	SCALE	1:200	CHWD SH
			A

PMDL ARCHITECTURE
INTERIORS
MASTERPLANNING

pmdl.com.au

PMDL ARCHITECTURE + DESIGN HK (LIMITED)
PMDL ARCHITECTURE + DESIGN PTY LTD ABN 56 082 980 337
NSW NOMINATED ARCHITECTS: ANDREW PENDER 537 DAVID MORRIS 5865 VICKI VAN DIJK 9476

Drivers Cottage removed from scope





Metal Cladding,
Glazing



Fibre Cement Cladding




*Colour Accents
(TBC colour/scope - reference Scouts Logo & Site as below)



Crushed Gravel,
Sandstone



Metal Balustrade,
Metal Stair

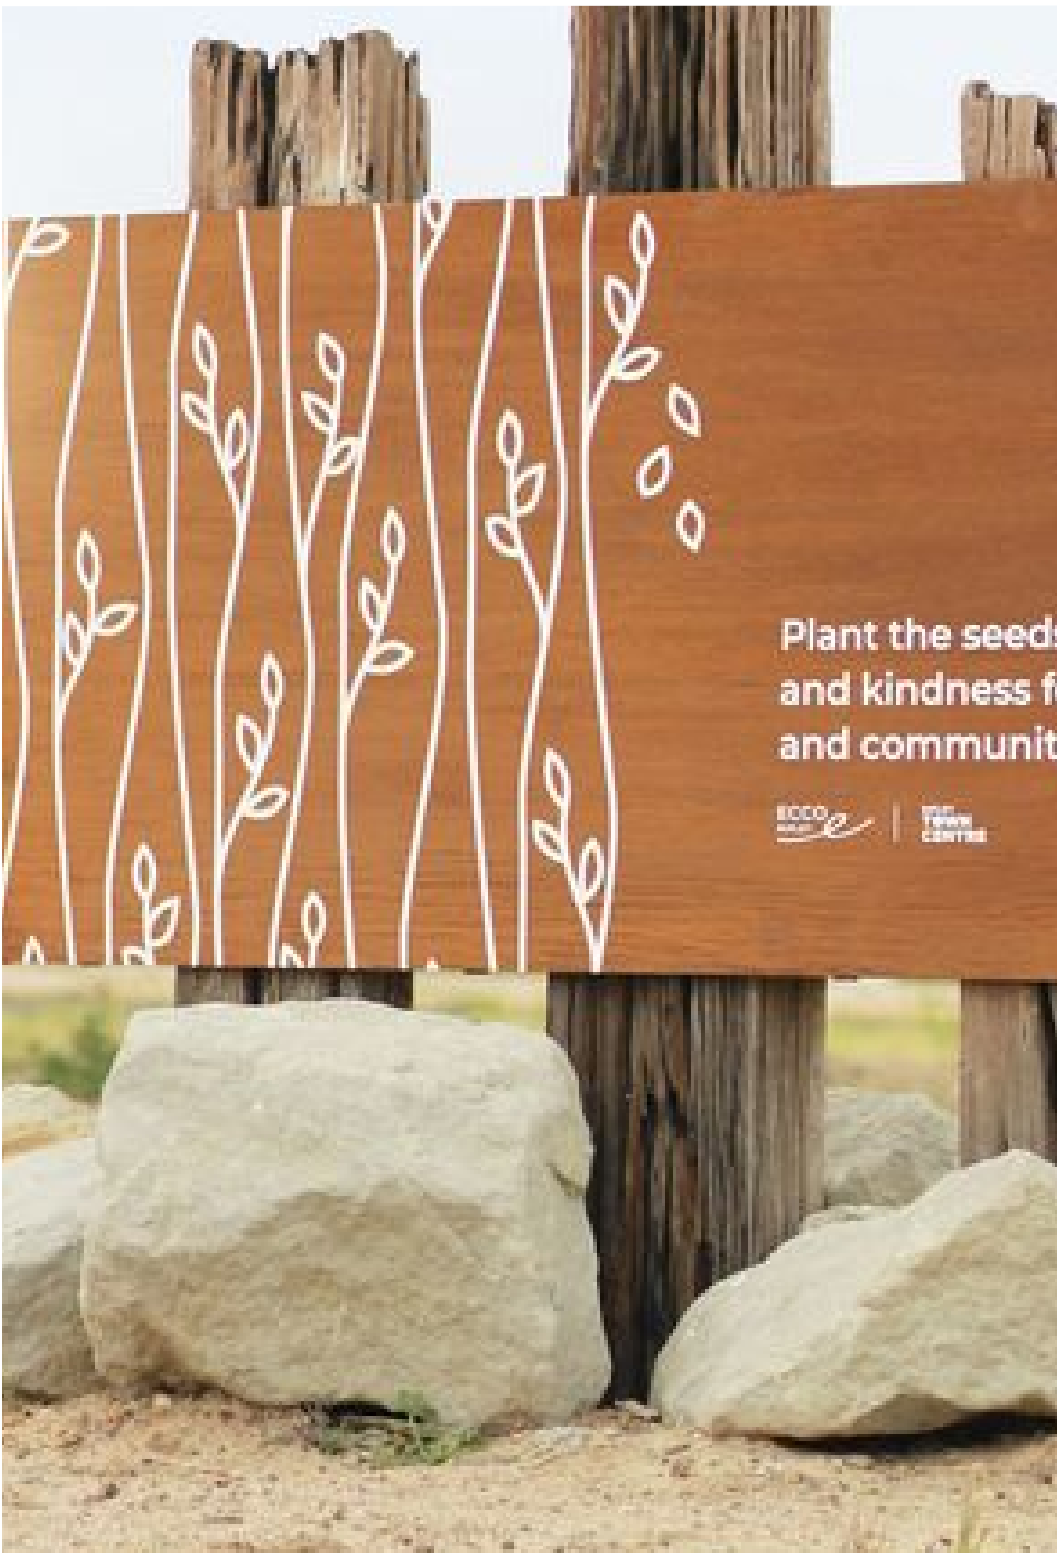


Corten Steel




Concrete Finish

Not For Construction

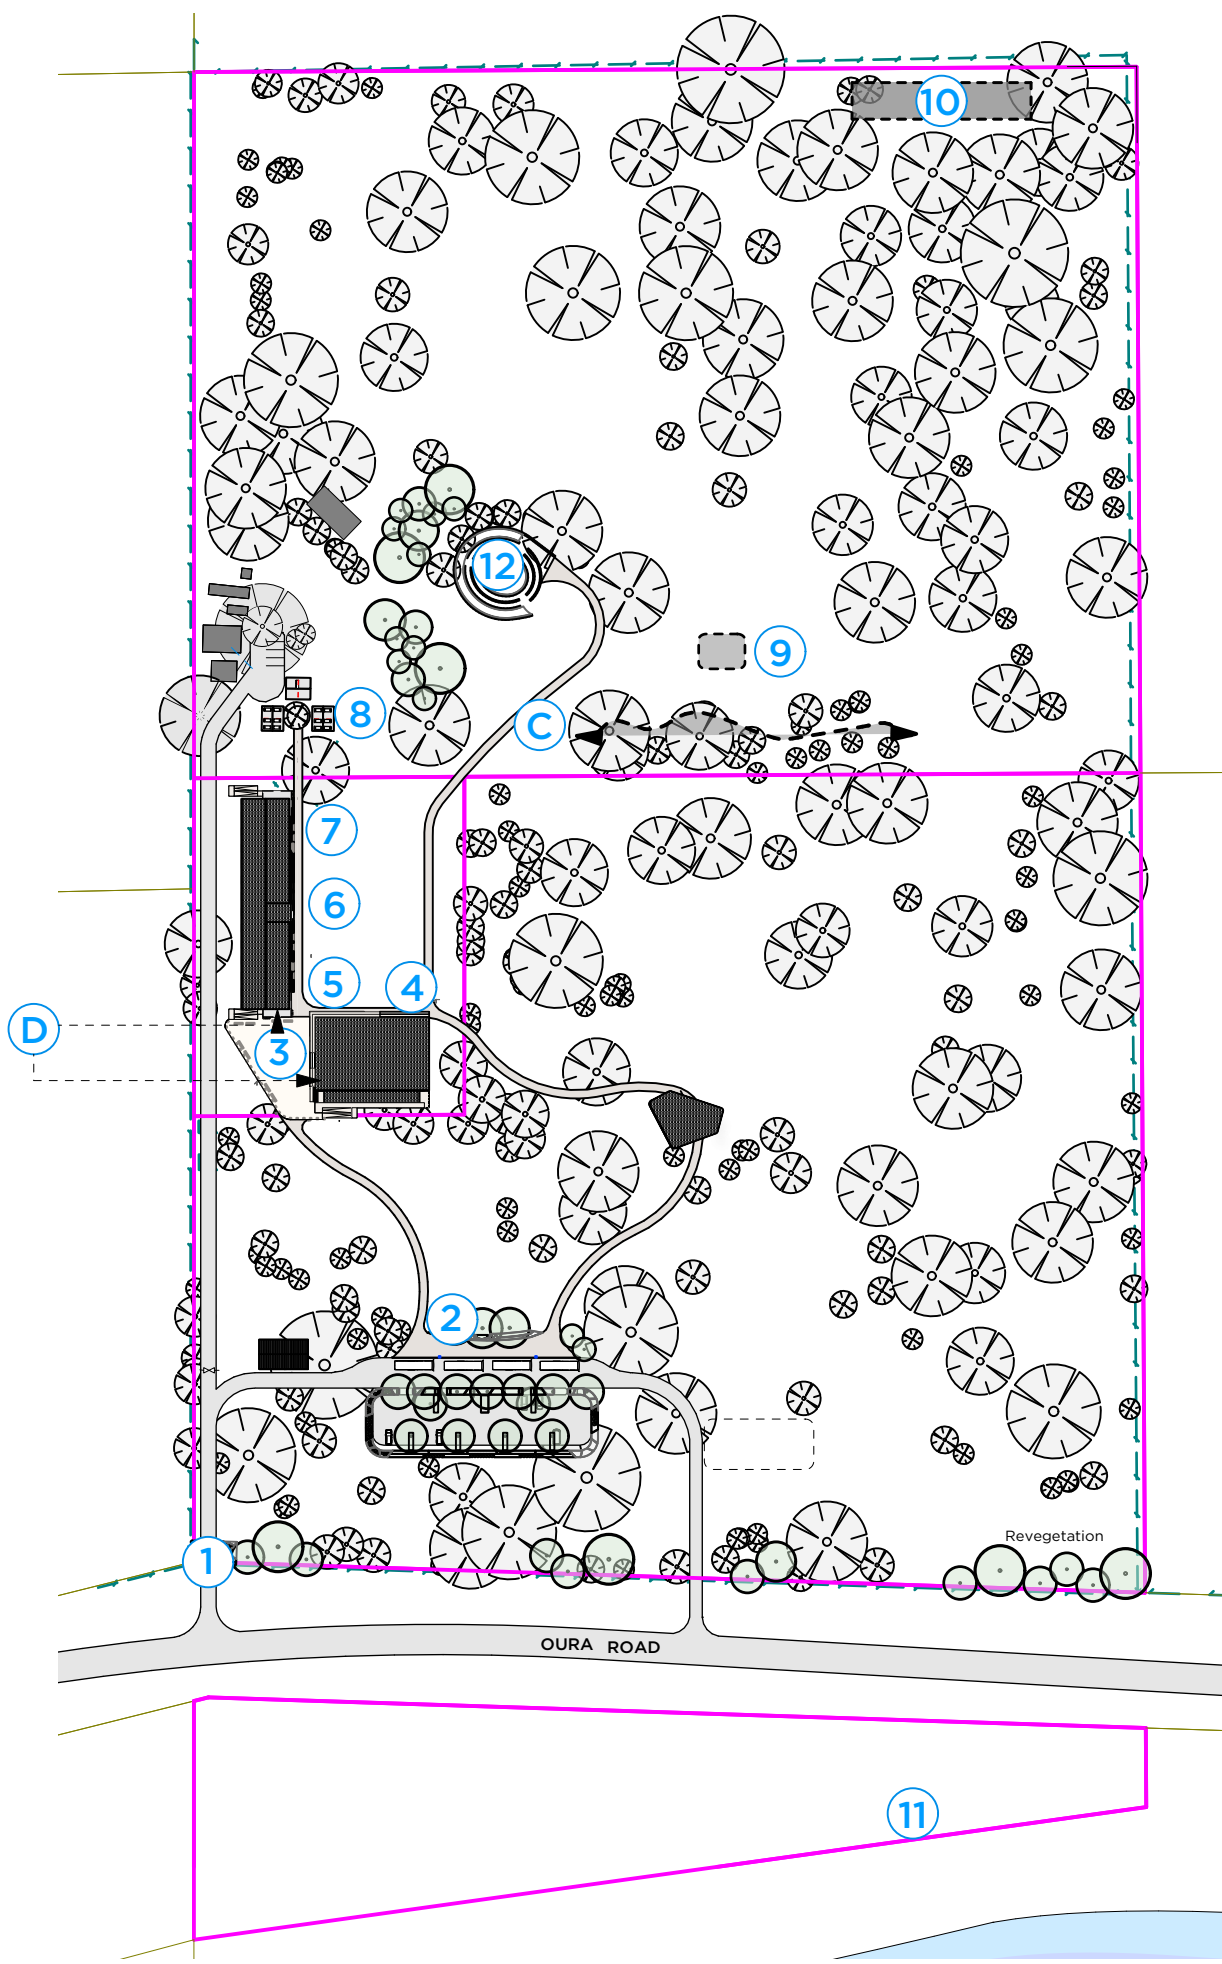

01 PLAN
DA910 Site Plan

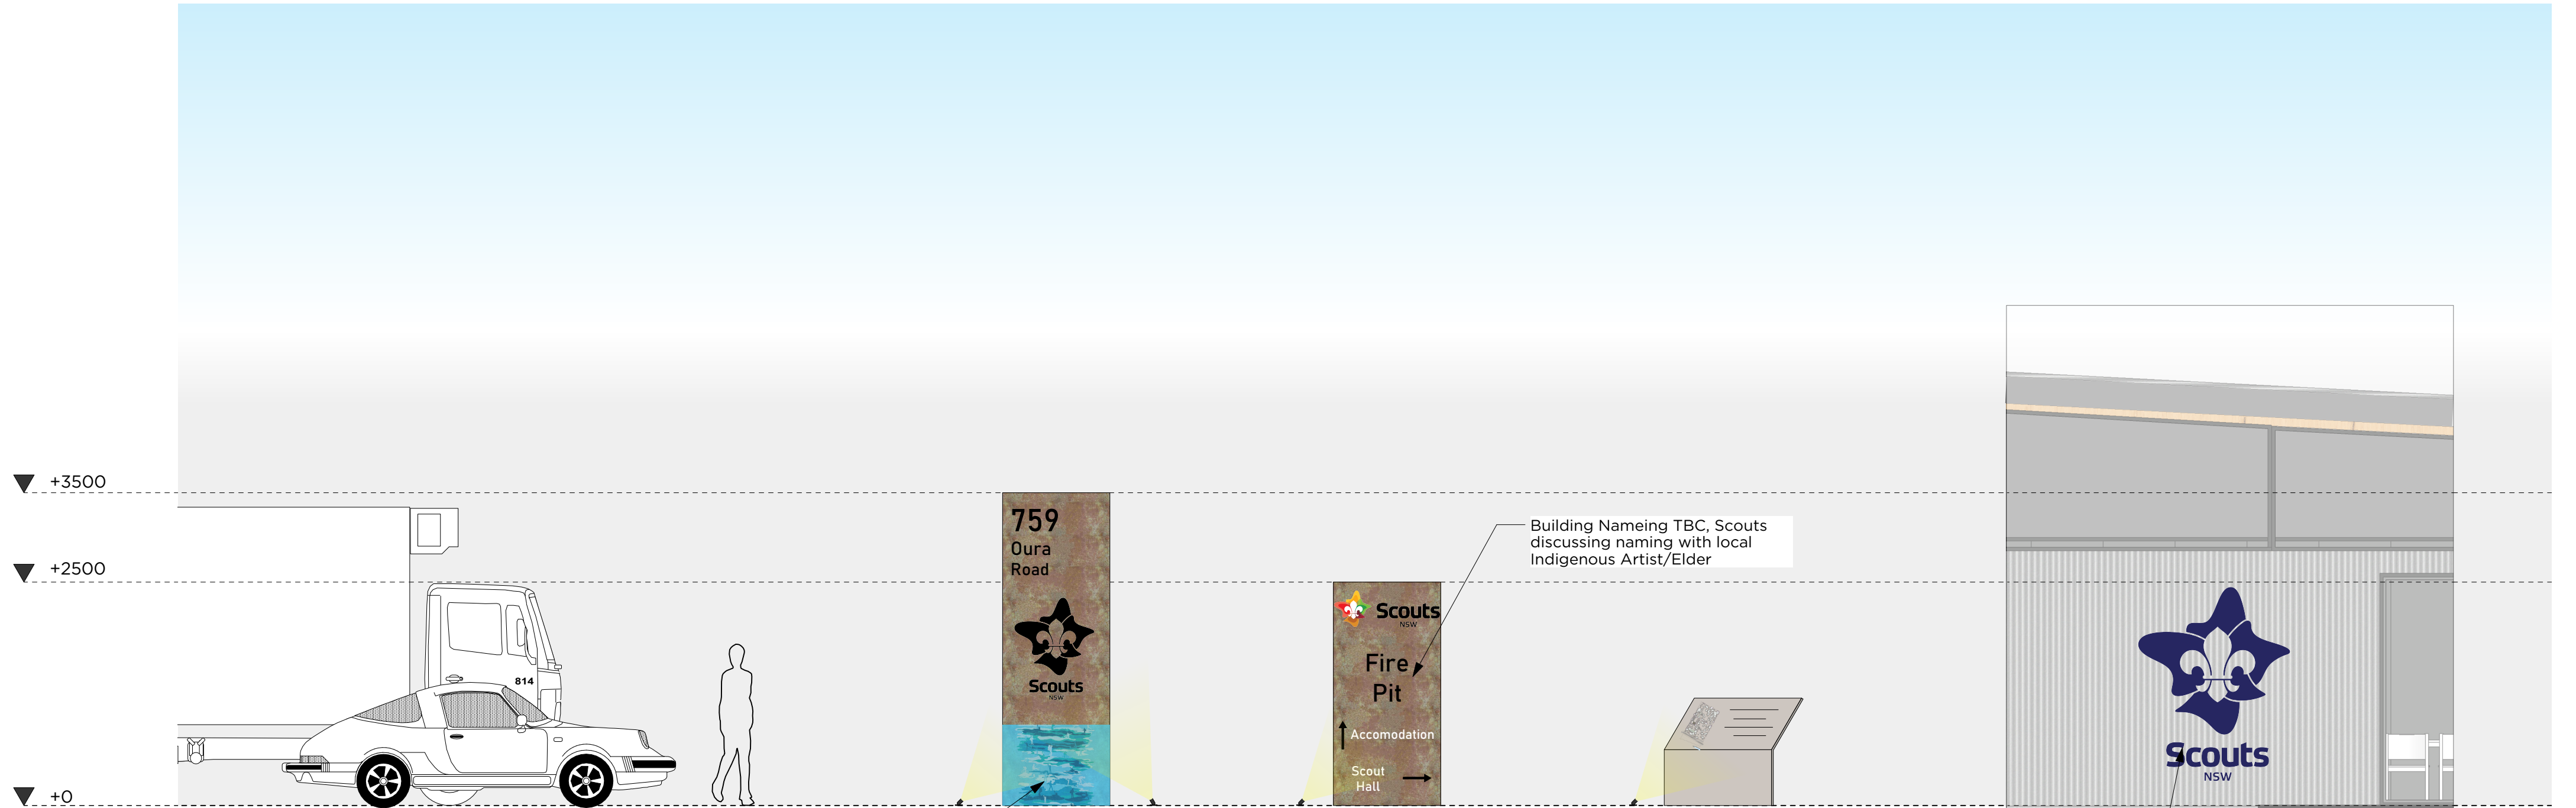

02 Elevation
DA910 **Typical Signage Types

*Signage Scope

1	Entry	=	A
2	Pedestrian Entry	=	B + C
3	Fire Pit	=	B + C
4	Scout Hall	=	B
5	Accom 'Block A'	=	B
6	Accom 'Block B'	=	B
7	Accom 'Block C'	=	B
8	Merritt Buildings	=	B
9	Tower	=	B
10	Archery	=	B + C
11	Jetty/Wharfy	=	B + C
12	Ampitheatre	=	B

NOTES:

*Signage scope is indicative only, Scouts to engage signage contractor to scope
**Signage types indicative only, showing intent, Scouts to engage signage contractor to design

Not For Construction



SCOUTS NSW
CLIMBING TOWER
PROPOSAL

SHEET LIST	
P001	COVER SHEET
P002	BUILDING COMPONENTS OVERVIEW
P101	ELEVATION 1 & SECTIONS
P102	SECTION DETAILS
P201	ENLARGED DETAILS



THE HIGHGATE GROUP

51/5 PONDEROSA PARADE,
WARRIEWOOD NSW 2102 - Po
Box 863, Mona vale NSW 2103
02 9999 0055

THE COPYRIGHT OF THIS DRAWING
IS VESTED IN THE HIGHGATE GROUP AND IT
MAY NOT BE REPRODUCED IN WHOLE OR
PART OR USED FOR THE MANUFACTURE OF
ANY ARTICLE WITHOUT THE EXPRESS
PERMISSION OF THE COPYRIGHT HOLDERS.

SIGNED (IF REQUIRED):

NAME: DATE:


REVISION			
REV	DESCRIPTION	BY	DATE

SCOUTS NSW
CLIMBING TOWER
PROPOSAL


WAGGA WAGGA NSW

COVER SHEET

SCALE:	NTS
SHEET SIZE:	A3
DRAWN BY:	M.F.
DATE:	21/09/2021
PROJECT No:	
SHEET No:	P001
REVISION No:	0

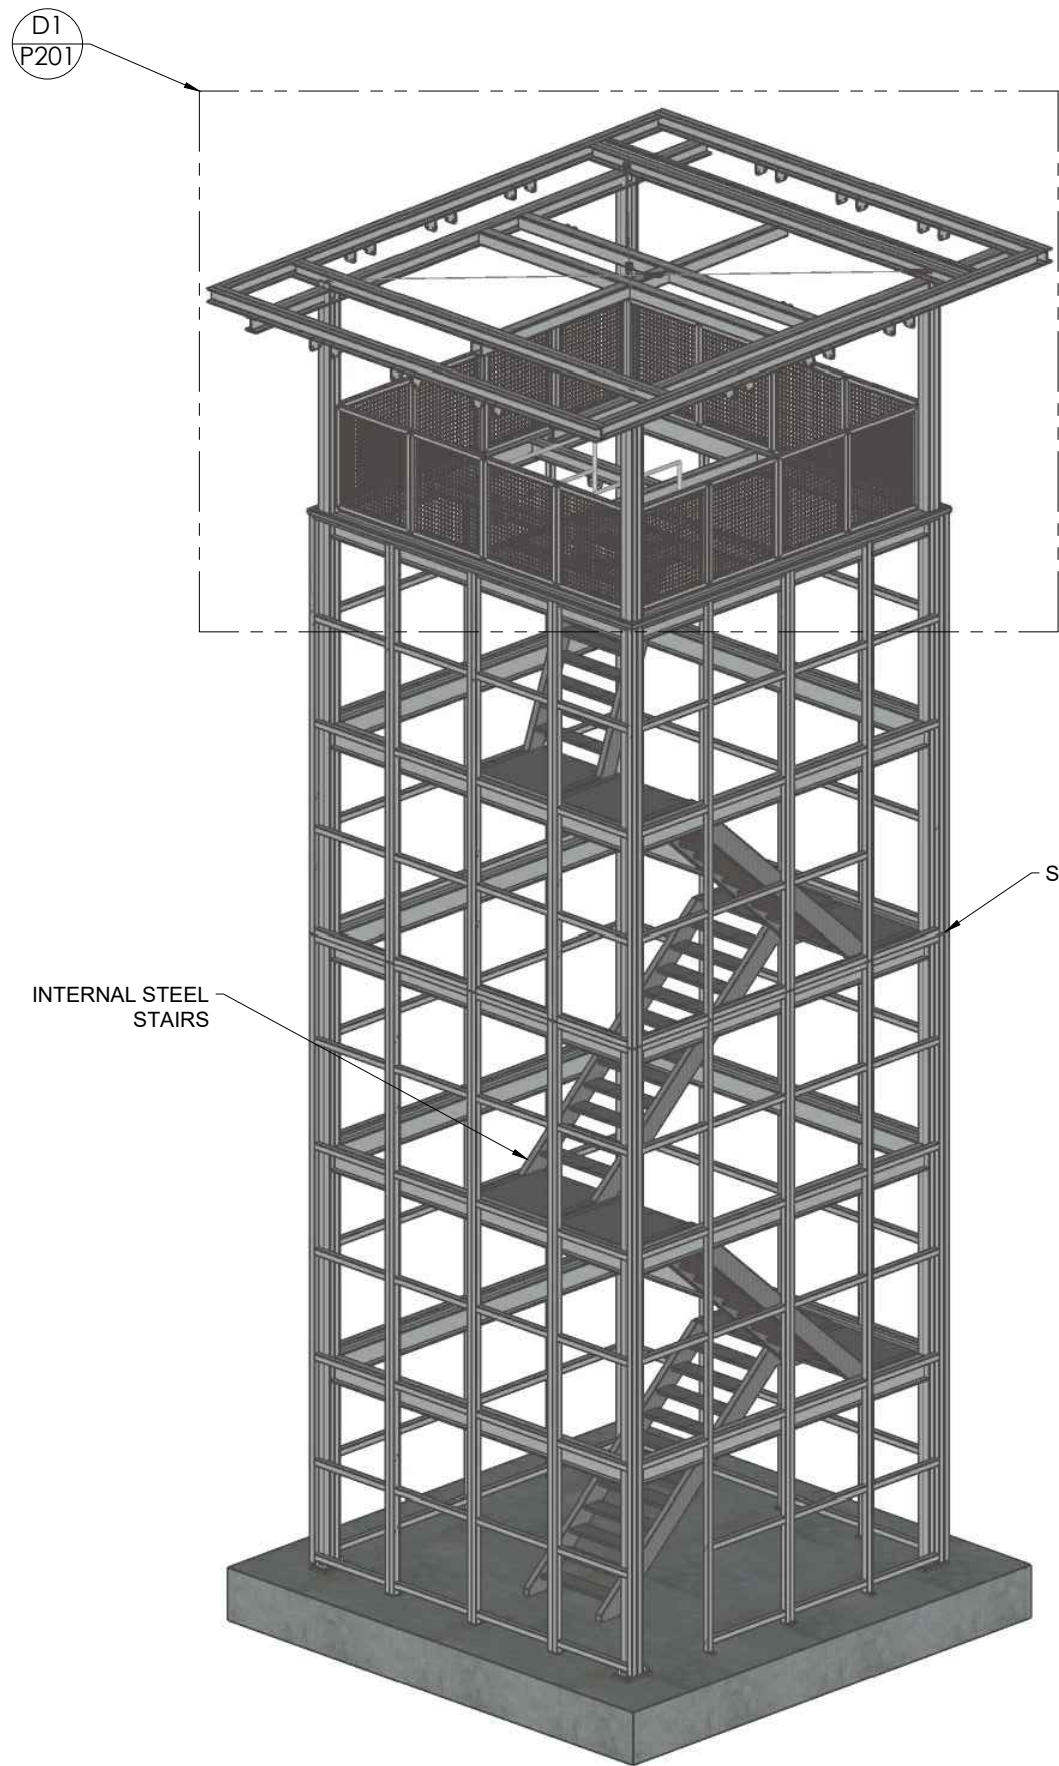

2 INTERNAL STRUCTURE OVERVIEW
1:75

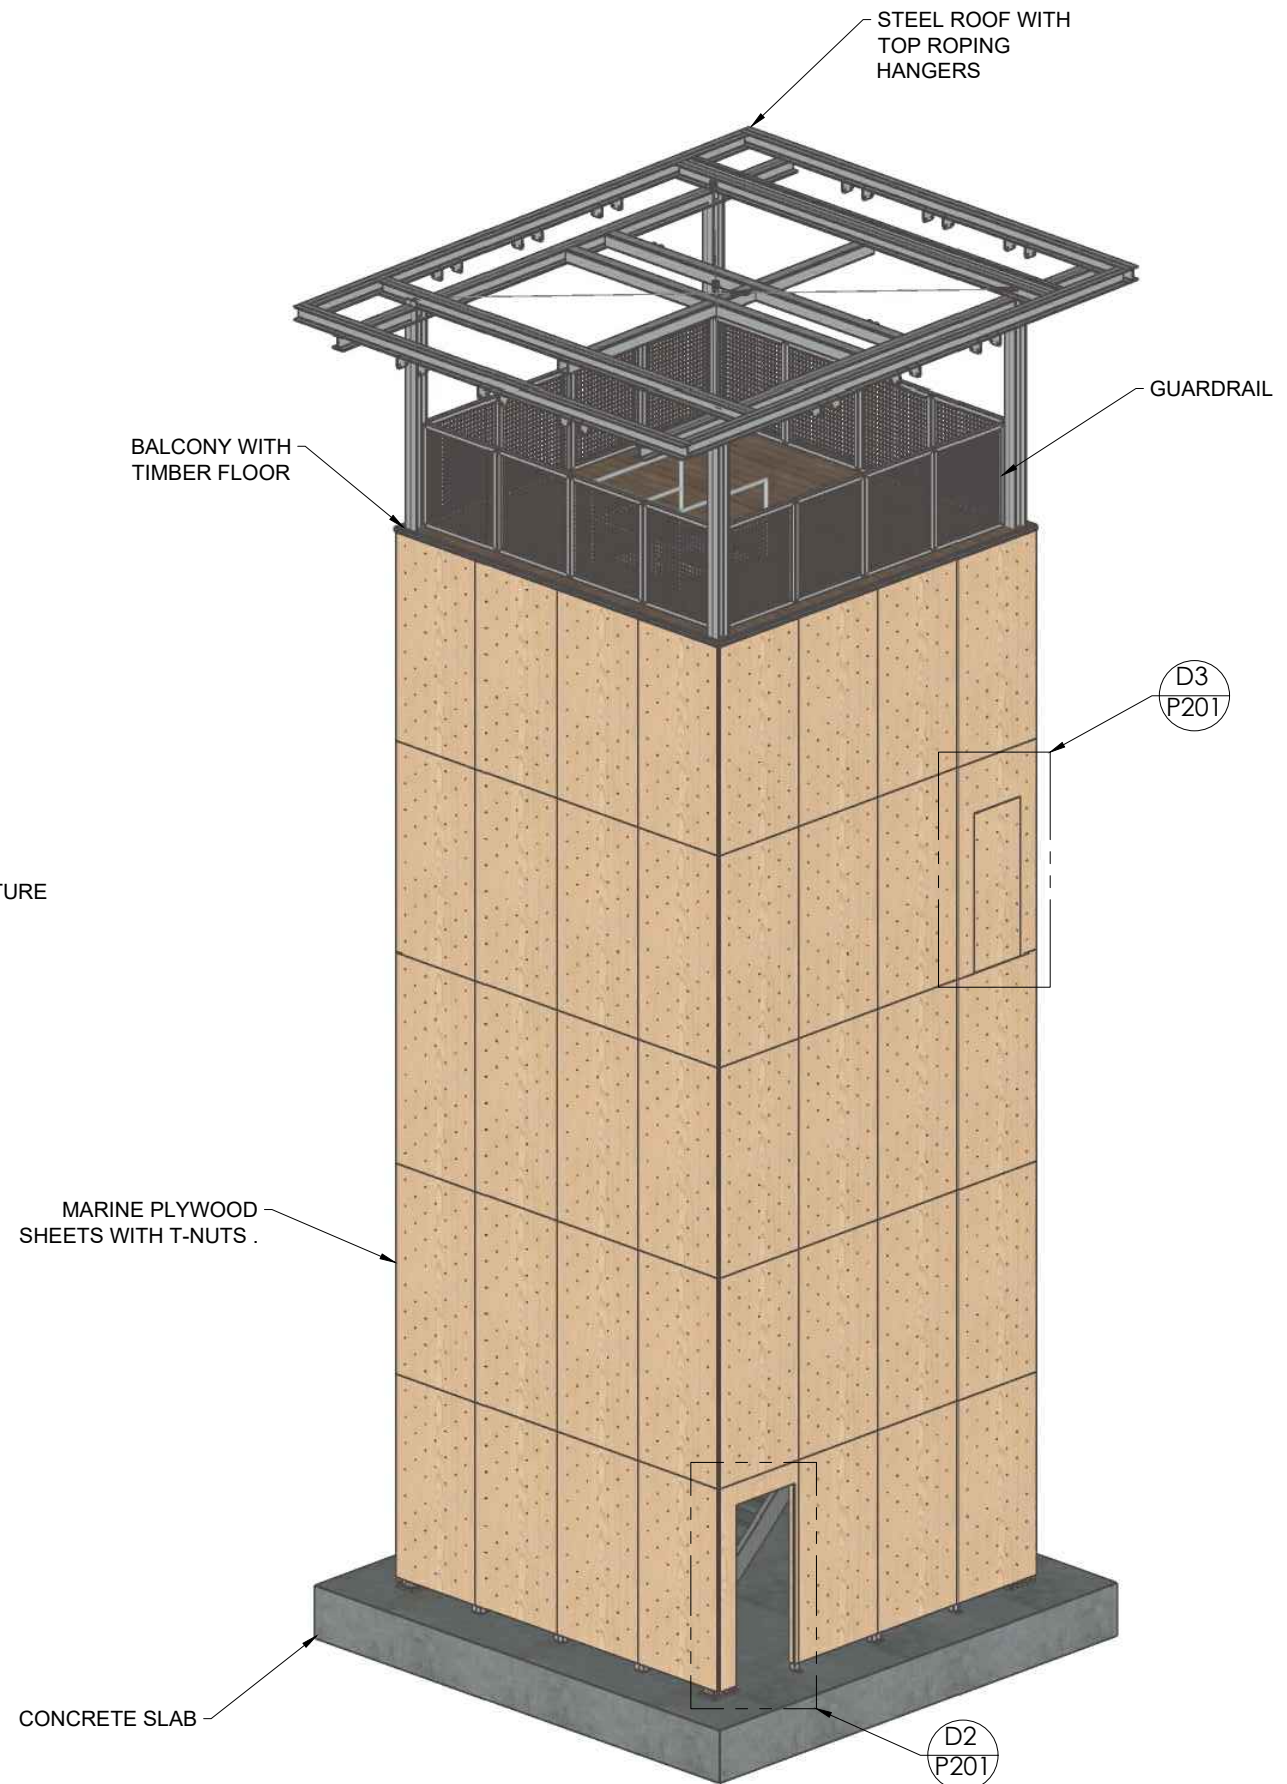

3 EXTERNAL OVERVIEW
1:75



THE HIGHGATE GROUP

51/5 PONDEROSA PARADE,
WARRIEWOOD NSW 2102 - Po
Box 863, Mona vale NSW 2103
02 9999 0055

THE COPYRIGHT OF THIS DRAWING
IS VESTED IN THE HIGHGATE GROUP AND IT
MAY NOT BE REPRODUCED IN WHOLE OR
PART OR USED FOR THE MANUFACTURE OF
ANY ARTICLE WITHOUT THE EXPRESS
PERMISSION OF THE COPYRIGHT HOLDERS.

SIGNED (IF REQUIRED):

NAME: DATE:

REVISION			
REV	DESCRIPTION	BY	DATE

SCOUTS NSW

CLIMBING TOWER

PROPOSAL

WAGGA WAGGA NSW

OVERVIEW

SCALE:	1:75
SHEET SIZE:	A3
DRAWN BY:	M.F.
DATE:	21/09/2021
PROJECT No:	
SHEET No:	P002
REVISION No:	0



THE HIGHGATE GROUP

51/5 PONDEROSA PARADE,
WARRIEWOOD NSW 2102 - Po
Box 863, Mona vale NSW 2103
02 9999 0055

THE COPYRIGHT OF THIS DRAWING
IS VESTED IN THE HIGHGATE GROUP AND IT
MAY NOT BE REPRODUCED IN WHOLE OR
PART OR USED FOR THE MANUFACTURE OF
ANY ARTICLE WITHOUT THE EXPRESS
PERMISSION OF THE COPYRIGHT HOLDERS.

SIGNED (IF REQUIRED):

NAME: DATE:


REVISION			
REV	DESCRIPTION	BY	DATE

SCOUTS NSW
CLIMBING TOWER
PROPOSAL

WAGGA WAGGA NSW

BUILDING SECTION A

SCALE:	1:100
SHEET SIZE:	A3
DRAWN BY:	M.F.
DATE:	21/09/2021
PROJECT No:	
SHEET No:	P101
REVISION No:	0

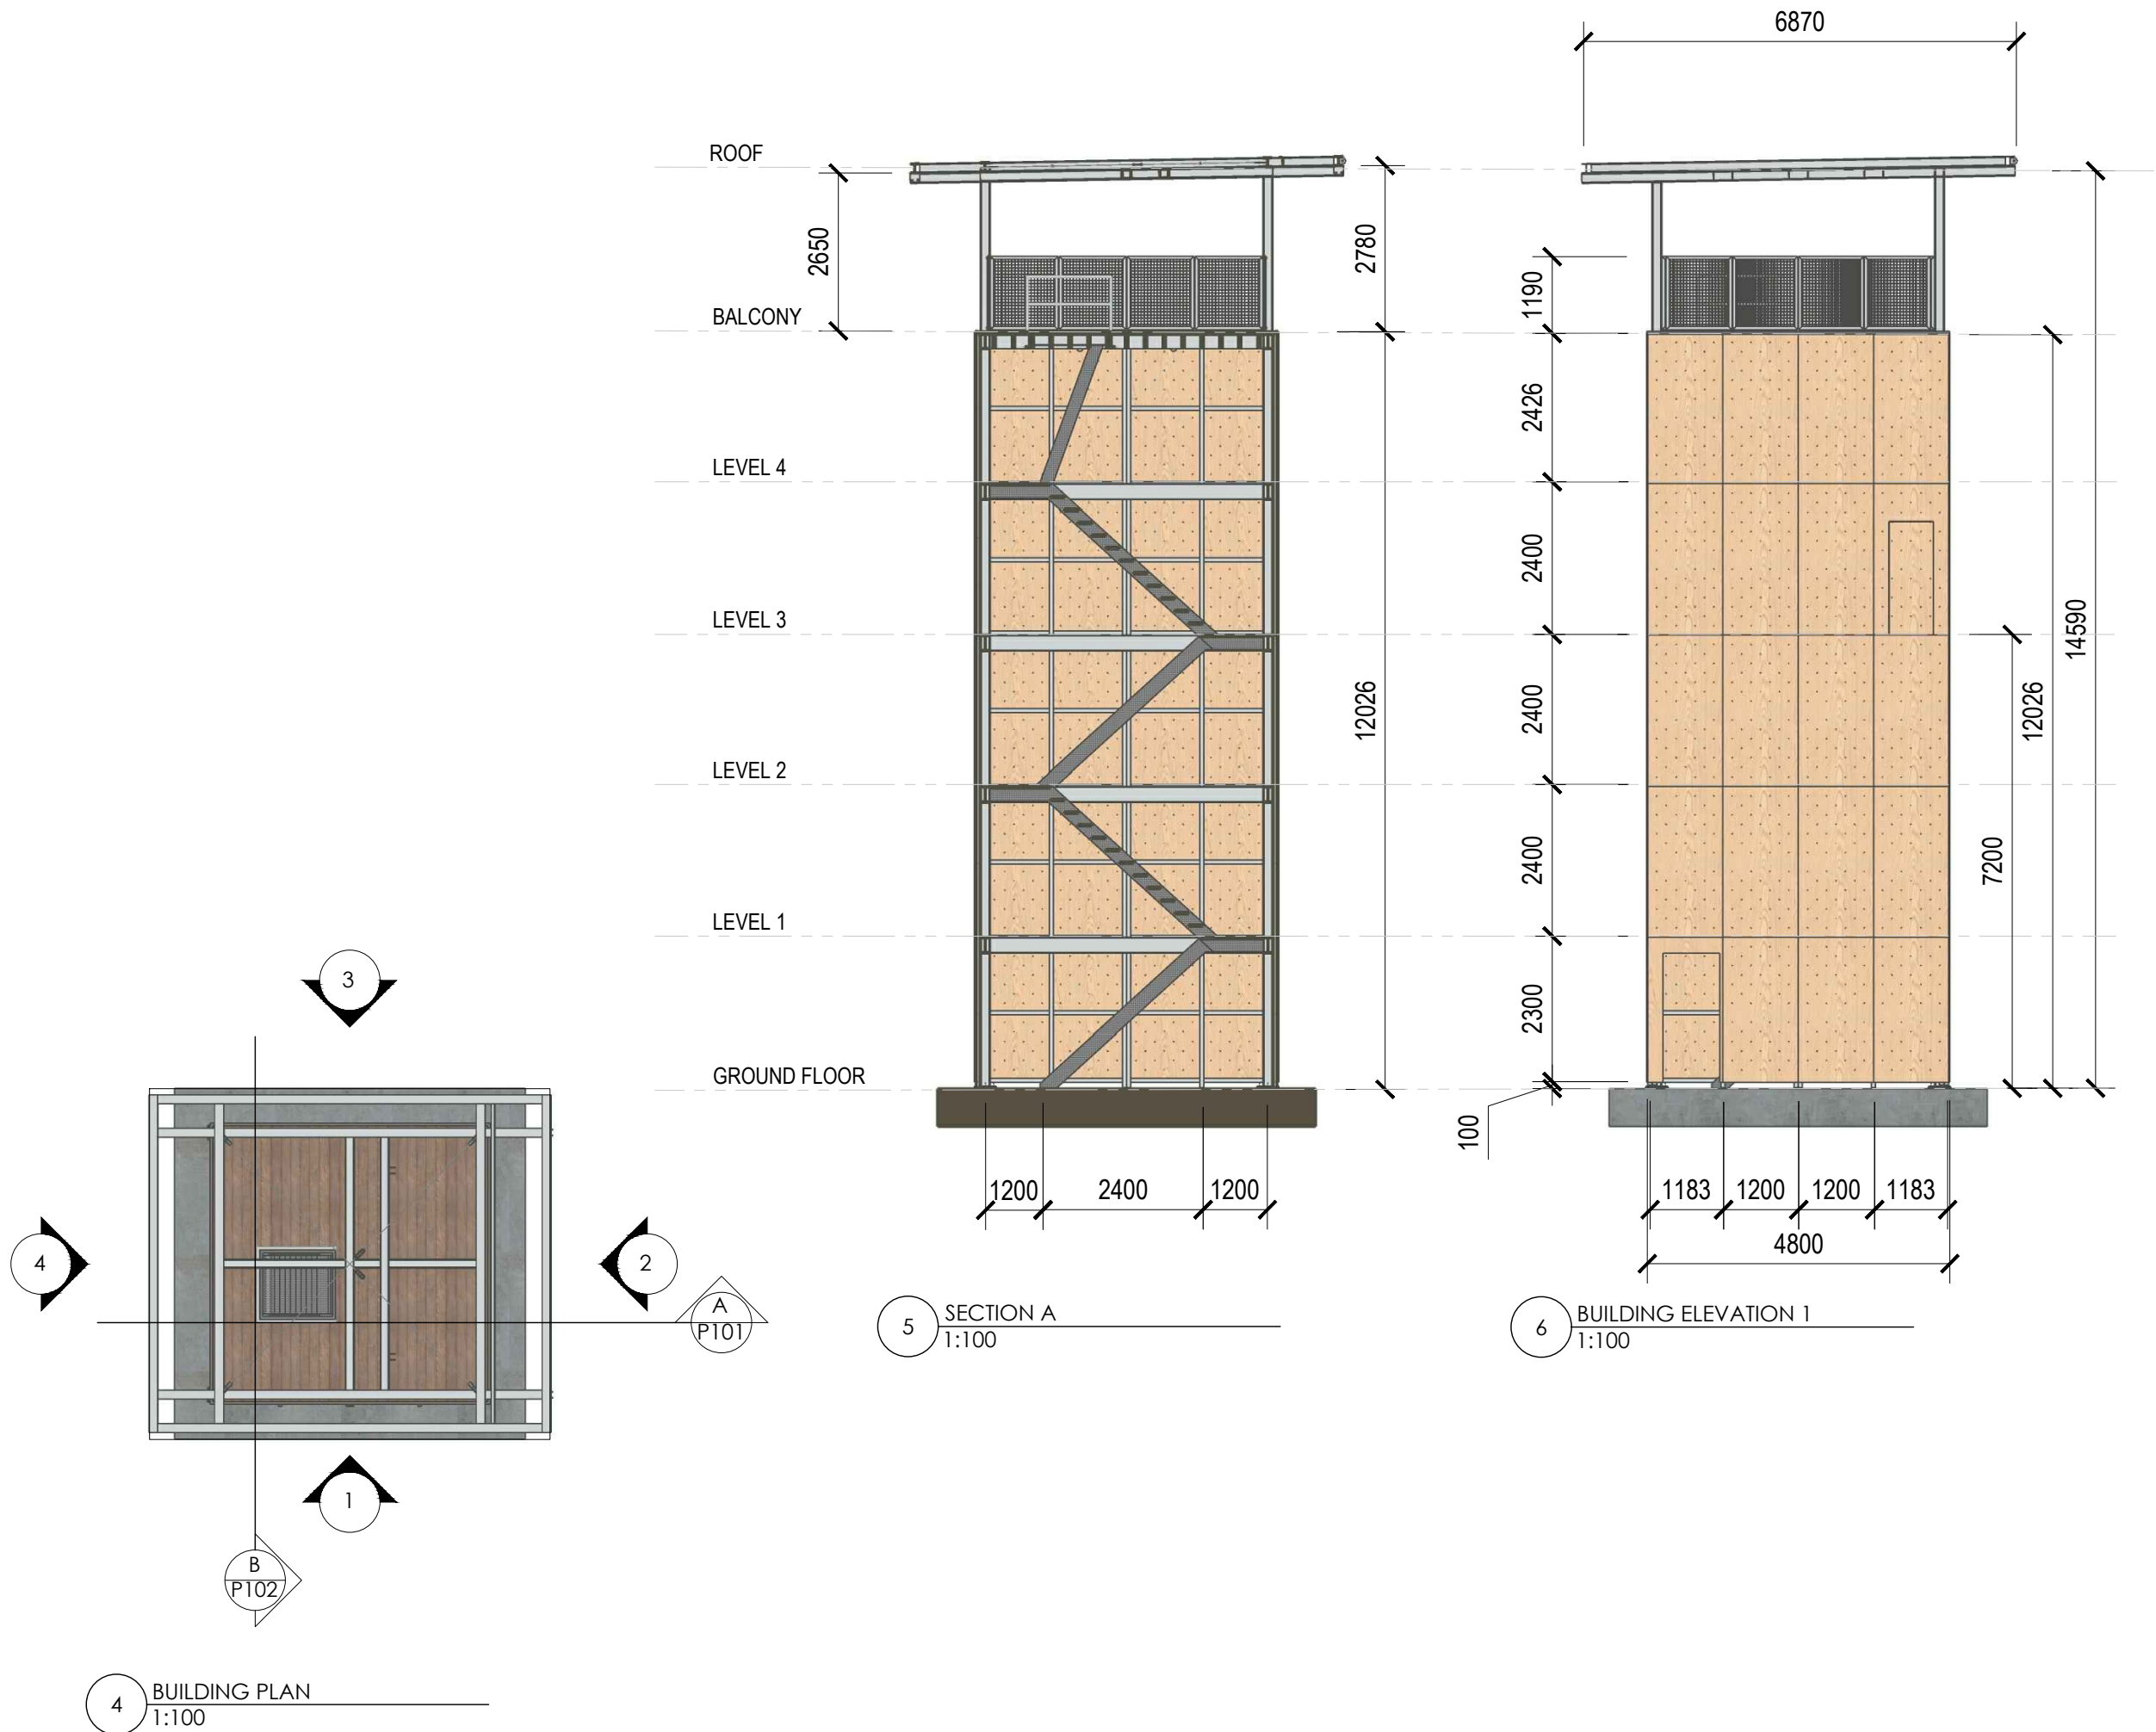



51/5 PONDEROSA PARADE,
WARRIEWOOD NSW 2102 - Po
Box 863, Mona vale NSW 2103
02 9999 0055

THE COPYRIGHT OF THIS DRAWING IS VESTED IN THE HIGHGATE GROUP AND IT MAY NOT BE REPRODUCED IN WHOLE OR PART OR USED FOR THE MANUFACTURE OF ANY ARTICLE WITHOUT THE EXPRESS PERMISSION OF THE COPYRIGHT HOLDERS.

SIGNED (IF REQUIRED):

NAME: _____ DATE: _____

REVISION			
REV	DESCRIPTION	BY	DATE



SCOUTS NSW


CLIMBING TOWER PROPOSAL

WAGGA WAGGA NSW


BUILDING SECTIONS

SCALE:	1:100
SHEET SIZE:	A3
DRAWN BY:	M.F.
DATE:	21/09/2021
PROJECT No:	00001
SHEET No:	P102
REVISION No:	0

  


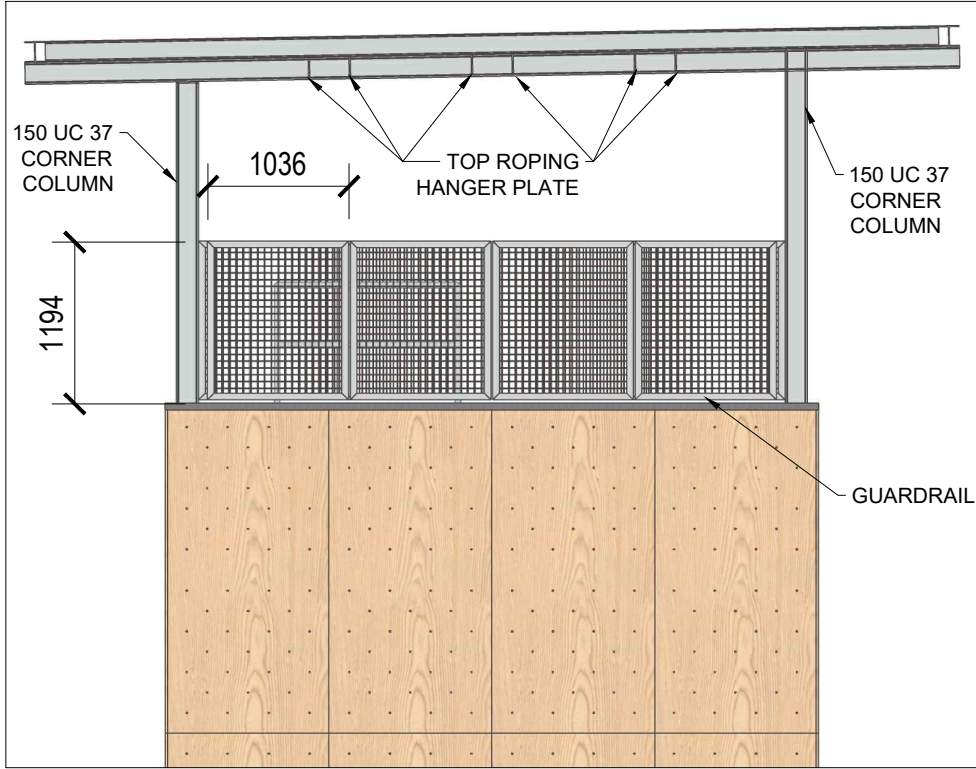


12 DETAIL D1 - BALCONY AND ROOF
1:50

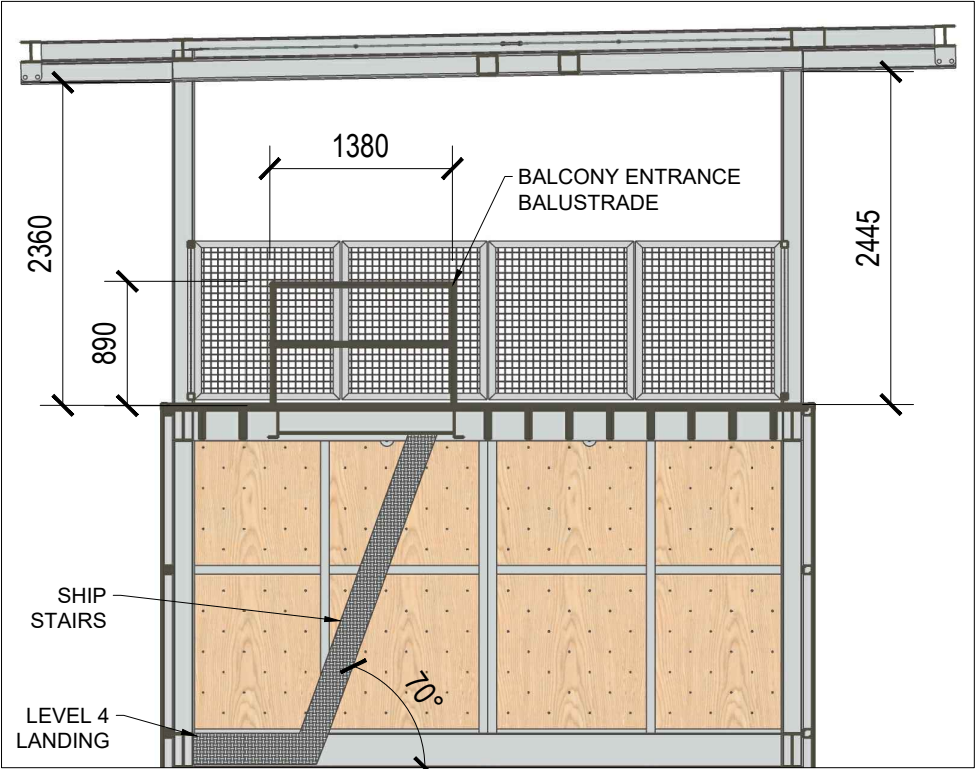

13 DETAIL D1 - SECTION A
1:50

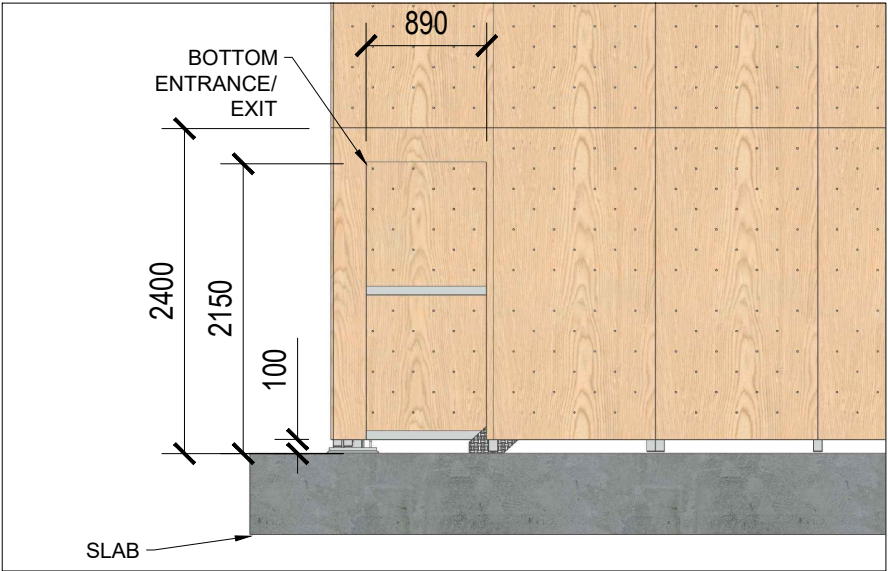

14 DETAIL D2 BOTTOM ENTRANCE/EXIT
1:50

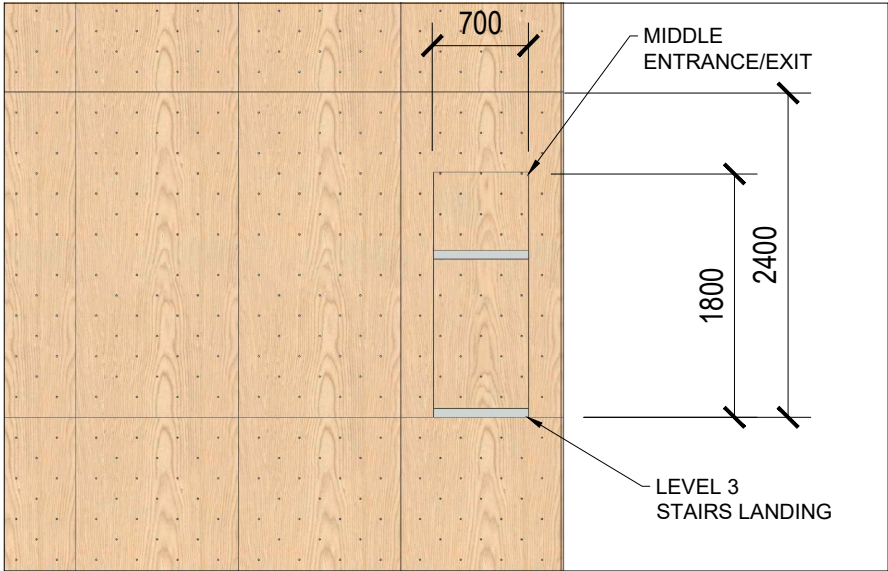

15 DETAIL D3 - MIDDLE ENTRANCE/EXIT
1:50



THE HIGHGATE GROUP

51/5 PONDEROSA PARADE,
WARRIEWOOD NSW 2102 - Po
Box 863, Mona vale NSW 2103
02 9999 0055

THE COPYRIGHT OF THIS DRAWING
IS VESTED IN THE HIGHGATE GROUP AND IT
MAY NOT BE REPRODUCED IN WHOLE OR
PART OR USED FOR THE MANUFACTURE OF
ANY ARTICLE WITHOUT THE EXPRESS
PERMISSION OF THE COPYRIGHT HOLDERS.

SIGNED (IF REQUIRED):

NAME: DATE:

REVISION			
REV	DESCRIPTION	BY	DATE

SCOUTS NSW
CLIMBING TOWER
PROPOSAL

WAGGA WAGGA NSW

DETAILS

SCALE:	1:50
SHEET SIZE:	A3
DRAWN BY:	M.F.
DATE:	21/09/2021
PROJECT No:	
SHEET No:	P201
REVISION No:	0