




GOOGONG INDOOR SPORTS AND AQUATIC CENTRE

Sheet List

Sheet Number	Sheet Name	Current Revision	Revision Date
DA00	COVER	B	2024.10.10
DA01	LOCATION PLAN	A	2024.04.11
DA02	SITE PLAN	B	2024.10.10
DA10	DEMOLITION PLAN	A	2024.04.11
DA11	GROUND FLOOR PLAN	B	2024.10.10
DA12	ROOF PLAN	A	2024.04.11
DA31	ELEVATIONS - SHEET 1	C	2024.10.10
DA41	SECTIONS - SHEET 1	B	2024.10.10
DA55	SIGNAGE SHEET	C	2024.10.10
DA80	MATERIAL SELECTIONS	A	2024.04.11

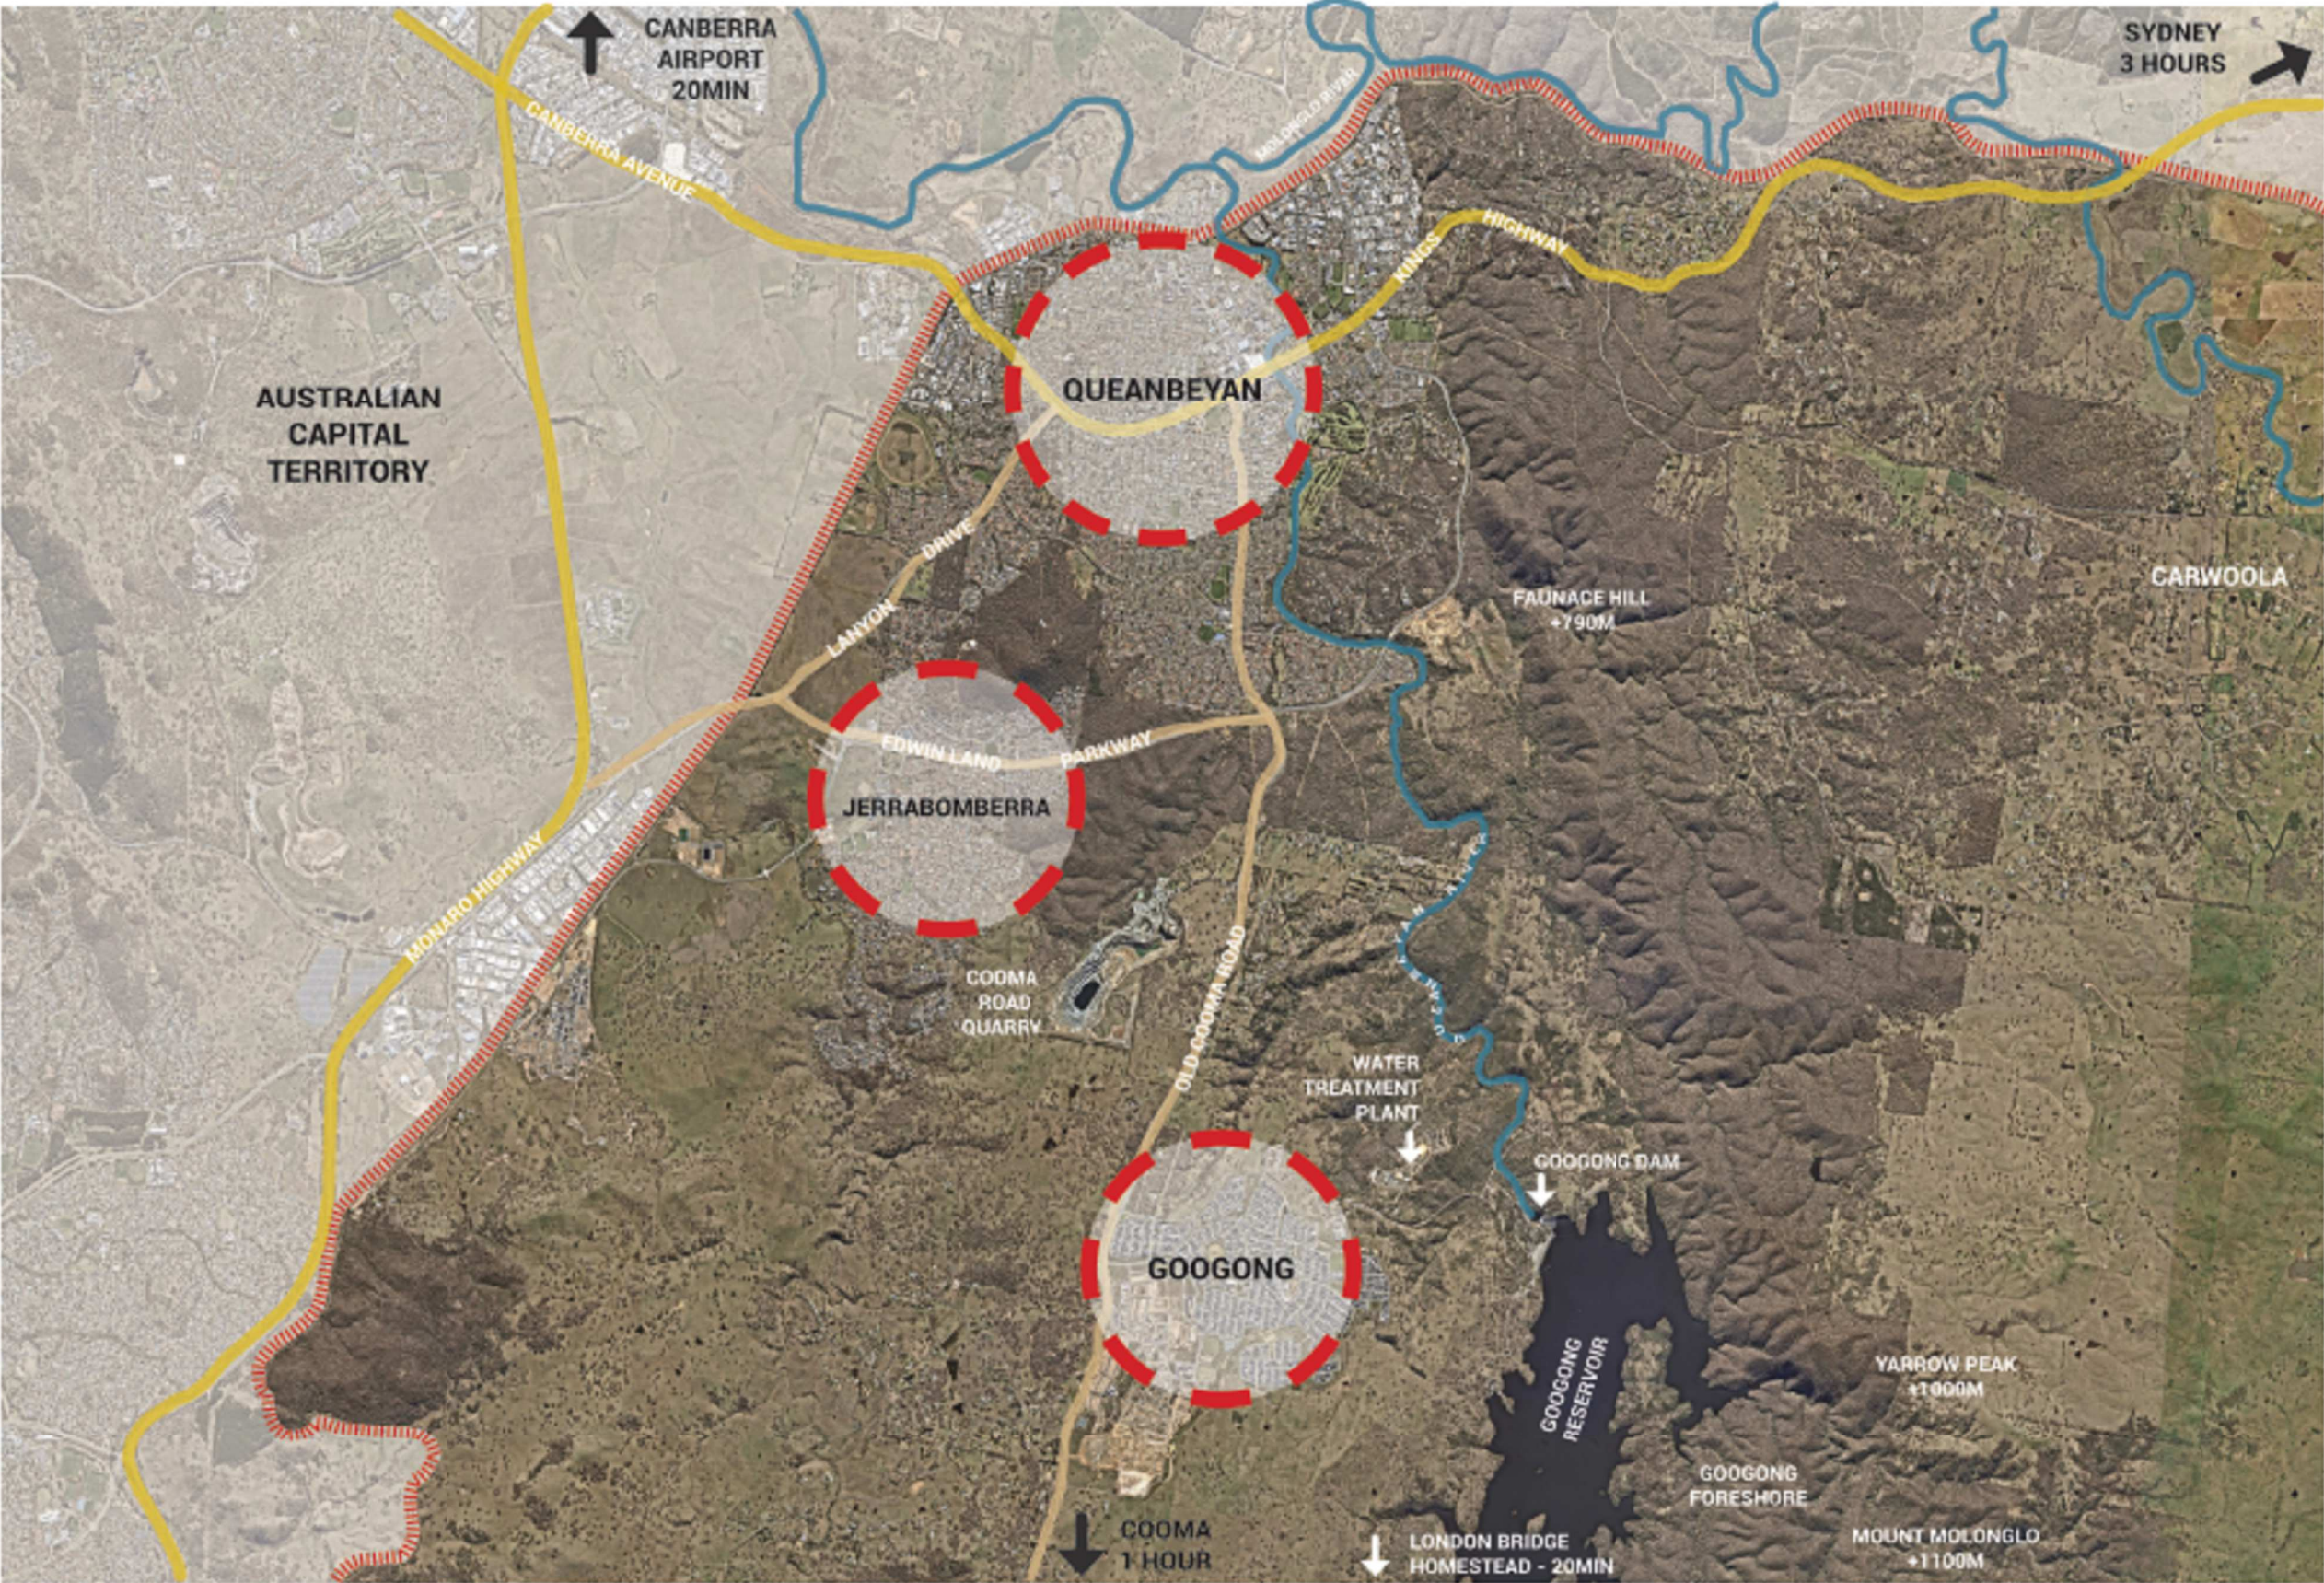

FOR DEVELOPMENT
APPLICATION

LANDSCAPE ARCHITECT
AECOM
Jo Blackmore
Level 21, 420 George Street, Sydney, NSW, 2000
02 8934 0000
Jo.Blackmore@aecom.com

CIVIL ENGINEER
SPIRE
Benjamin Cargill
Suite 3 | Level 1, 243 Northbourne Ave, Lyneham, ACT 2602
0488 075 179
Benjamin.Cargill@spire.com.au

HYDRAULIC ENGINEER
NORTHROP
Goran Lukic
Level 2, 3 Horwood Pl, Parramatta, NSW, 2150
02 9241 4188
GLukic@northrop.com.au

ELECTRICAL ENGINEER
NORTHROP
Shaun Burgess
L11, 345 George Street, Sydney, NSW, 2000
0431 710 576
SBurgess@northrop.com.au

MECHANICAL ENGINEER
NORTHROP
Emmanuel Andronicos
L11, 345 George Street, Sydney, NSW, 2000
0410 470 469
EAndronicos@northrop.com.au

STRUCTURAL ENGINEER
NORTHROP
Rory Dale
L11, 345 George Street, Sydney, NSW, 2000
0424 142 319
RDale@northrop.com.au

Issue				
No.	Date	Description	Chkd	
A	2024.04.11	For Development Application	RF	

Architect
NBRS

Sydney
61 2 9922 2344
Any form of replication of this drawing in full or in part without the written permission of NBRS-PARTNERS Pty Ltd constitutes an infringement of the copyright.
Nominated Architect:
Andrew Duffin NSW 5602
NBRS & Partners Pty Ltd VIC 51197

nbrsarchitecture.com
© 2023
ABN 16 002 247 565

Project
GOOGONG INDOOR SPORTS AND AQUATIC CENTRE
at
Heazlett St, Googong NSW 2620

for
Peet Limited

Drawing Title
LOCATION PLAN

Date	11/04/2024 5:32:11 PM
Scale	@ A3

Drawing Reference	Revision
23026-NBRS-DA-DR-A-DA01	A



FOR DEVELOPMENT
APPLICATION

LANDSCAPE ARCHITECT

AECOM
Jo Blackmore
Level 21, 420 George Street, Sydney, NSW, 2000
02 8934 0000
Jo.Blackmore@aecom.com

CIVIL ENGINEER

SPIRE
Benjamin Cargill
Suite 3 | Level 1, 243 Northbourne Ave, Lyneham, ACT 2602
0488 075 179
Benjamin.Cargill@spire.com.au

HYDRAULIC ENGINEER

NORTHROP
Goran Lukic
Level 2, 3 Horwood Pl, Parramatta, NSW, 2150
02 9241 4188
GLukic@northrop.com.au

ELECTRICAL ENGINEER

NORTHROP
Shaun Burgess
L11, 345 George Street, Sydney, NSW, 2000
0431 710 576
SBurgess@northrop.com.au

MECHANICAL ENGINEER

NORTHROP
Emmanuel Andronicos
L11, 345 George Street, Sydney, NSW, 2000
0410 470 469
EAndronicos@northrop.com.au

STRUCTURAL ENGINEER

NORTHROP
Rory Dale
L11, 345 George Street, Sydney, NSW, 2000
0424 142 319
RDale@northrop.com.au

Issue			
No.	Date	Description	Chkd
A	2024.04.11	For Development Application	RF
B	2024.10.10	For Development Application - RFI	RF

Architect
NBRS

mirvac **PEET**

Sydney
61 2 9922 2344
Any form of replication of this drawing in full or in part without the written permission of NBRS-PARTNERS Pty Ltd constitutes an infringement of the copyright.
nbsrarchitecture.com

Nominated Architect:
Andrew Duffin NSW 5602
NBRS & Partners Pty Ltd VIC 51197
© 2023
ABN 16 002 247 565

Project
**GOOGONG INDOOR SPORTS AND
AQUATIC CENTRE**
at
Heazlett St, Googong NSW 2620

for
Peet Limited

Drawing Title
SITE PLAN

GREEN STAR PROJECT AREA CALCULATIONS

GROSS FLOOR AREA	- 3,673 m2
SITE AREA	- 9565m2
SOFT LANDSCAPE AREA (38%)	- 3635m2

Date10/10/2024 12:10:07 PM

Scale1 : 1000 @ A3


Drawing Reference

23026-NBRS-DA-DR-A-DA02

Revision

B

01020304050

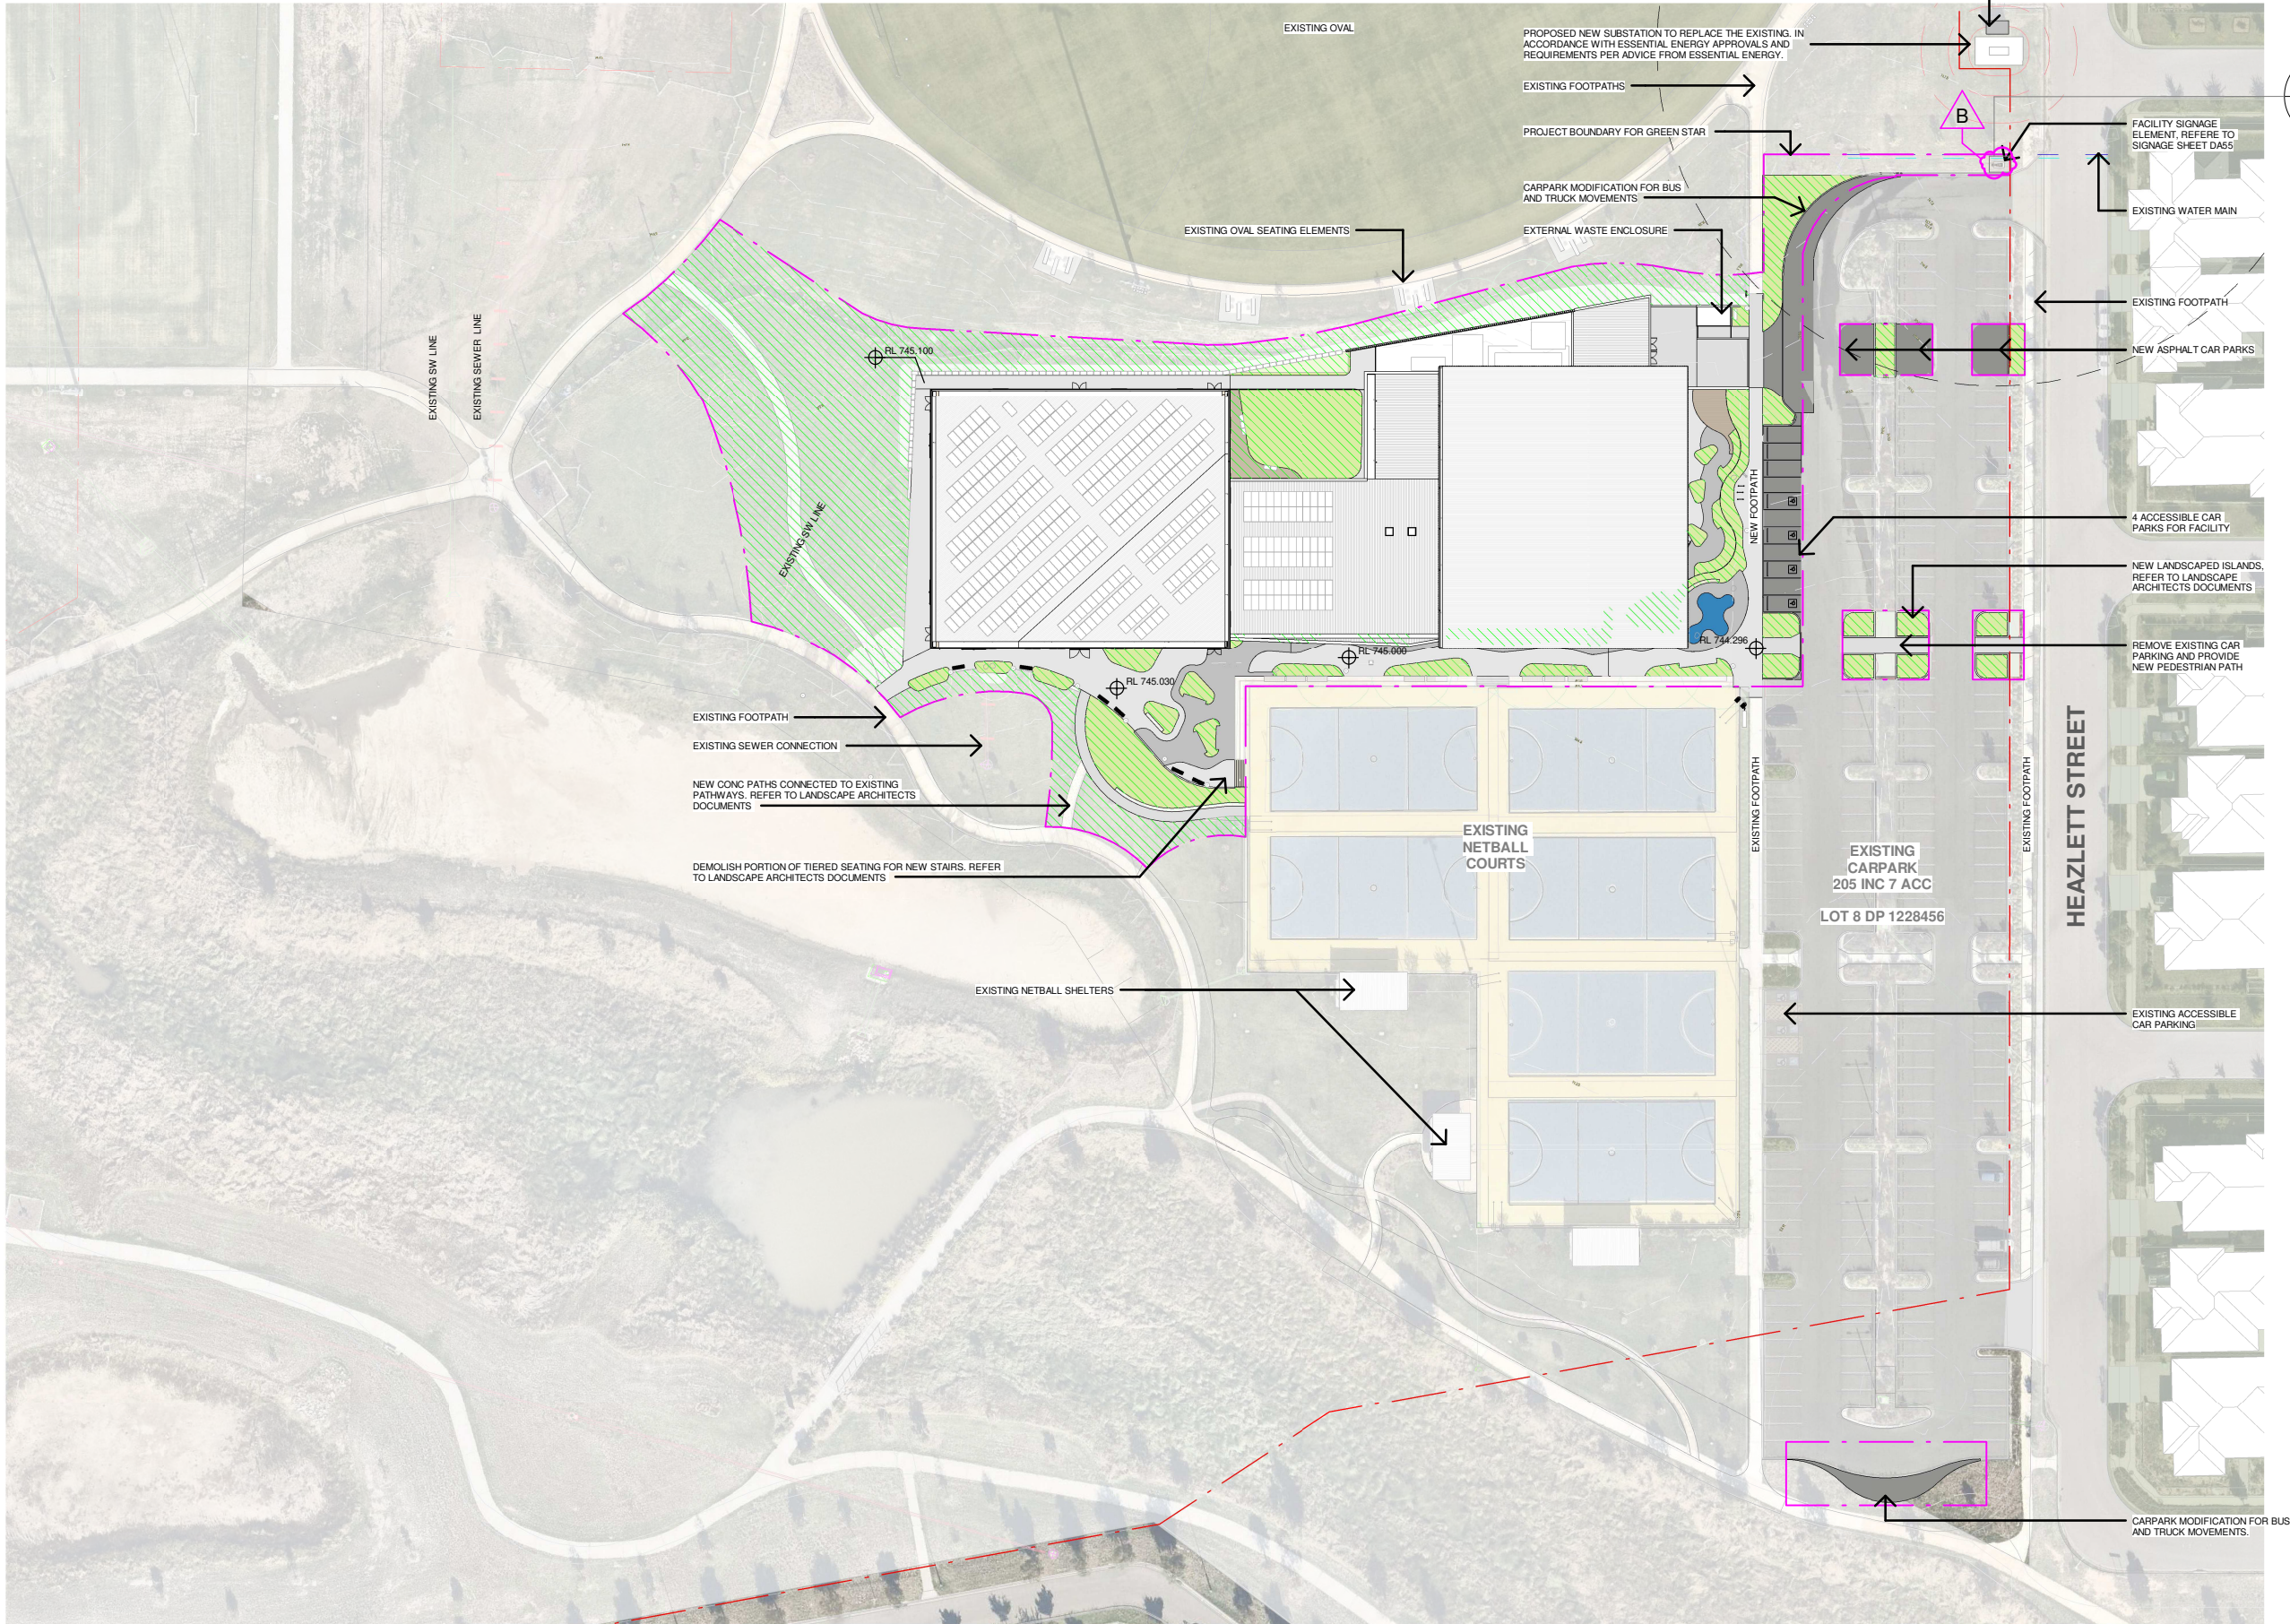

FOR DEVELOPMENT APPLICATION

LANDSCAPE ARCHITECT
AECOM
Jo Blackmore
Level 21, 420 George Street, Sydney, NSW, 2000
02 8934 0000
Jo.Blackmore@aecom.com

CIVIL ENGINEER
SPIRE
Benjamin Cargill
Suite 3 | Level 1, 243 Northbourne Ave, Lyneham, ACT 2602
0488 075 179
Benjamin.Cargill@spire.com.au

HYDRAULIC ENGINEER
NORTHROP
Goran Lukic
Level 2, 3 Horwood Pl, Parramatta, NSW, 2150
02 9241 4188
GLukic@northrop.com.au

ELECTRICAL ENGINEER
NORTHROP
Shaun Burgess
L11, 345 George Street, Sydney, NSW, 2000
0431 710 576
SBurgess@northrop.com.au

MECHANICAL ENGINEER
NORTHROP
Emmanuel Andronicos
L11, 345 George Street, Sydney, NSW, 2000
0410 470 469
EAndronicos@northrop.com.au

STRUCTURAL ENGINEER
NORTHROP
Rory Dale
L11, 345 George Street, Sydney, NSW, 2000
0424 142 319
RDale@northrop.com.au

Issue				
No.	Date	Description	Chkd	
A	2024.04.11	For Development Application	RF	

Architect
NBRS
Sydney
61 2 9922 2344
nbsrarchitecture.com

Any form of replication of this drawing in full or in part without the written permission of NBRS-PARTNERS Pty Ltd constitutes an infringement of the copyright.

Nominated Architect:
Andrew Duffin NSW 5602
NBRS & Partners Pty Ltd VIC 51197
ABN 16 002 247 565

Project
GOOGONG INDOOR SPORTS AND AQUATIC CENTRE
at
Heazlett St, Googong NSW 2620

for
Peet Limited

Drawing Title
DEMOLITION PLAN

Date

11/04/2024 5:33:54 PM

Scale

1:1000 @ A3

Drawing Reference

23026-NBRS-DA-DR-A-DA10

Revision

A


0

10m

20m

30m

1:1000

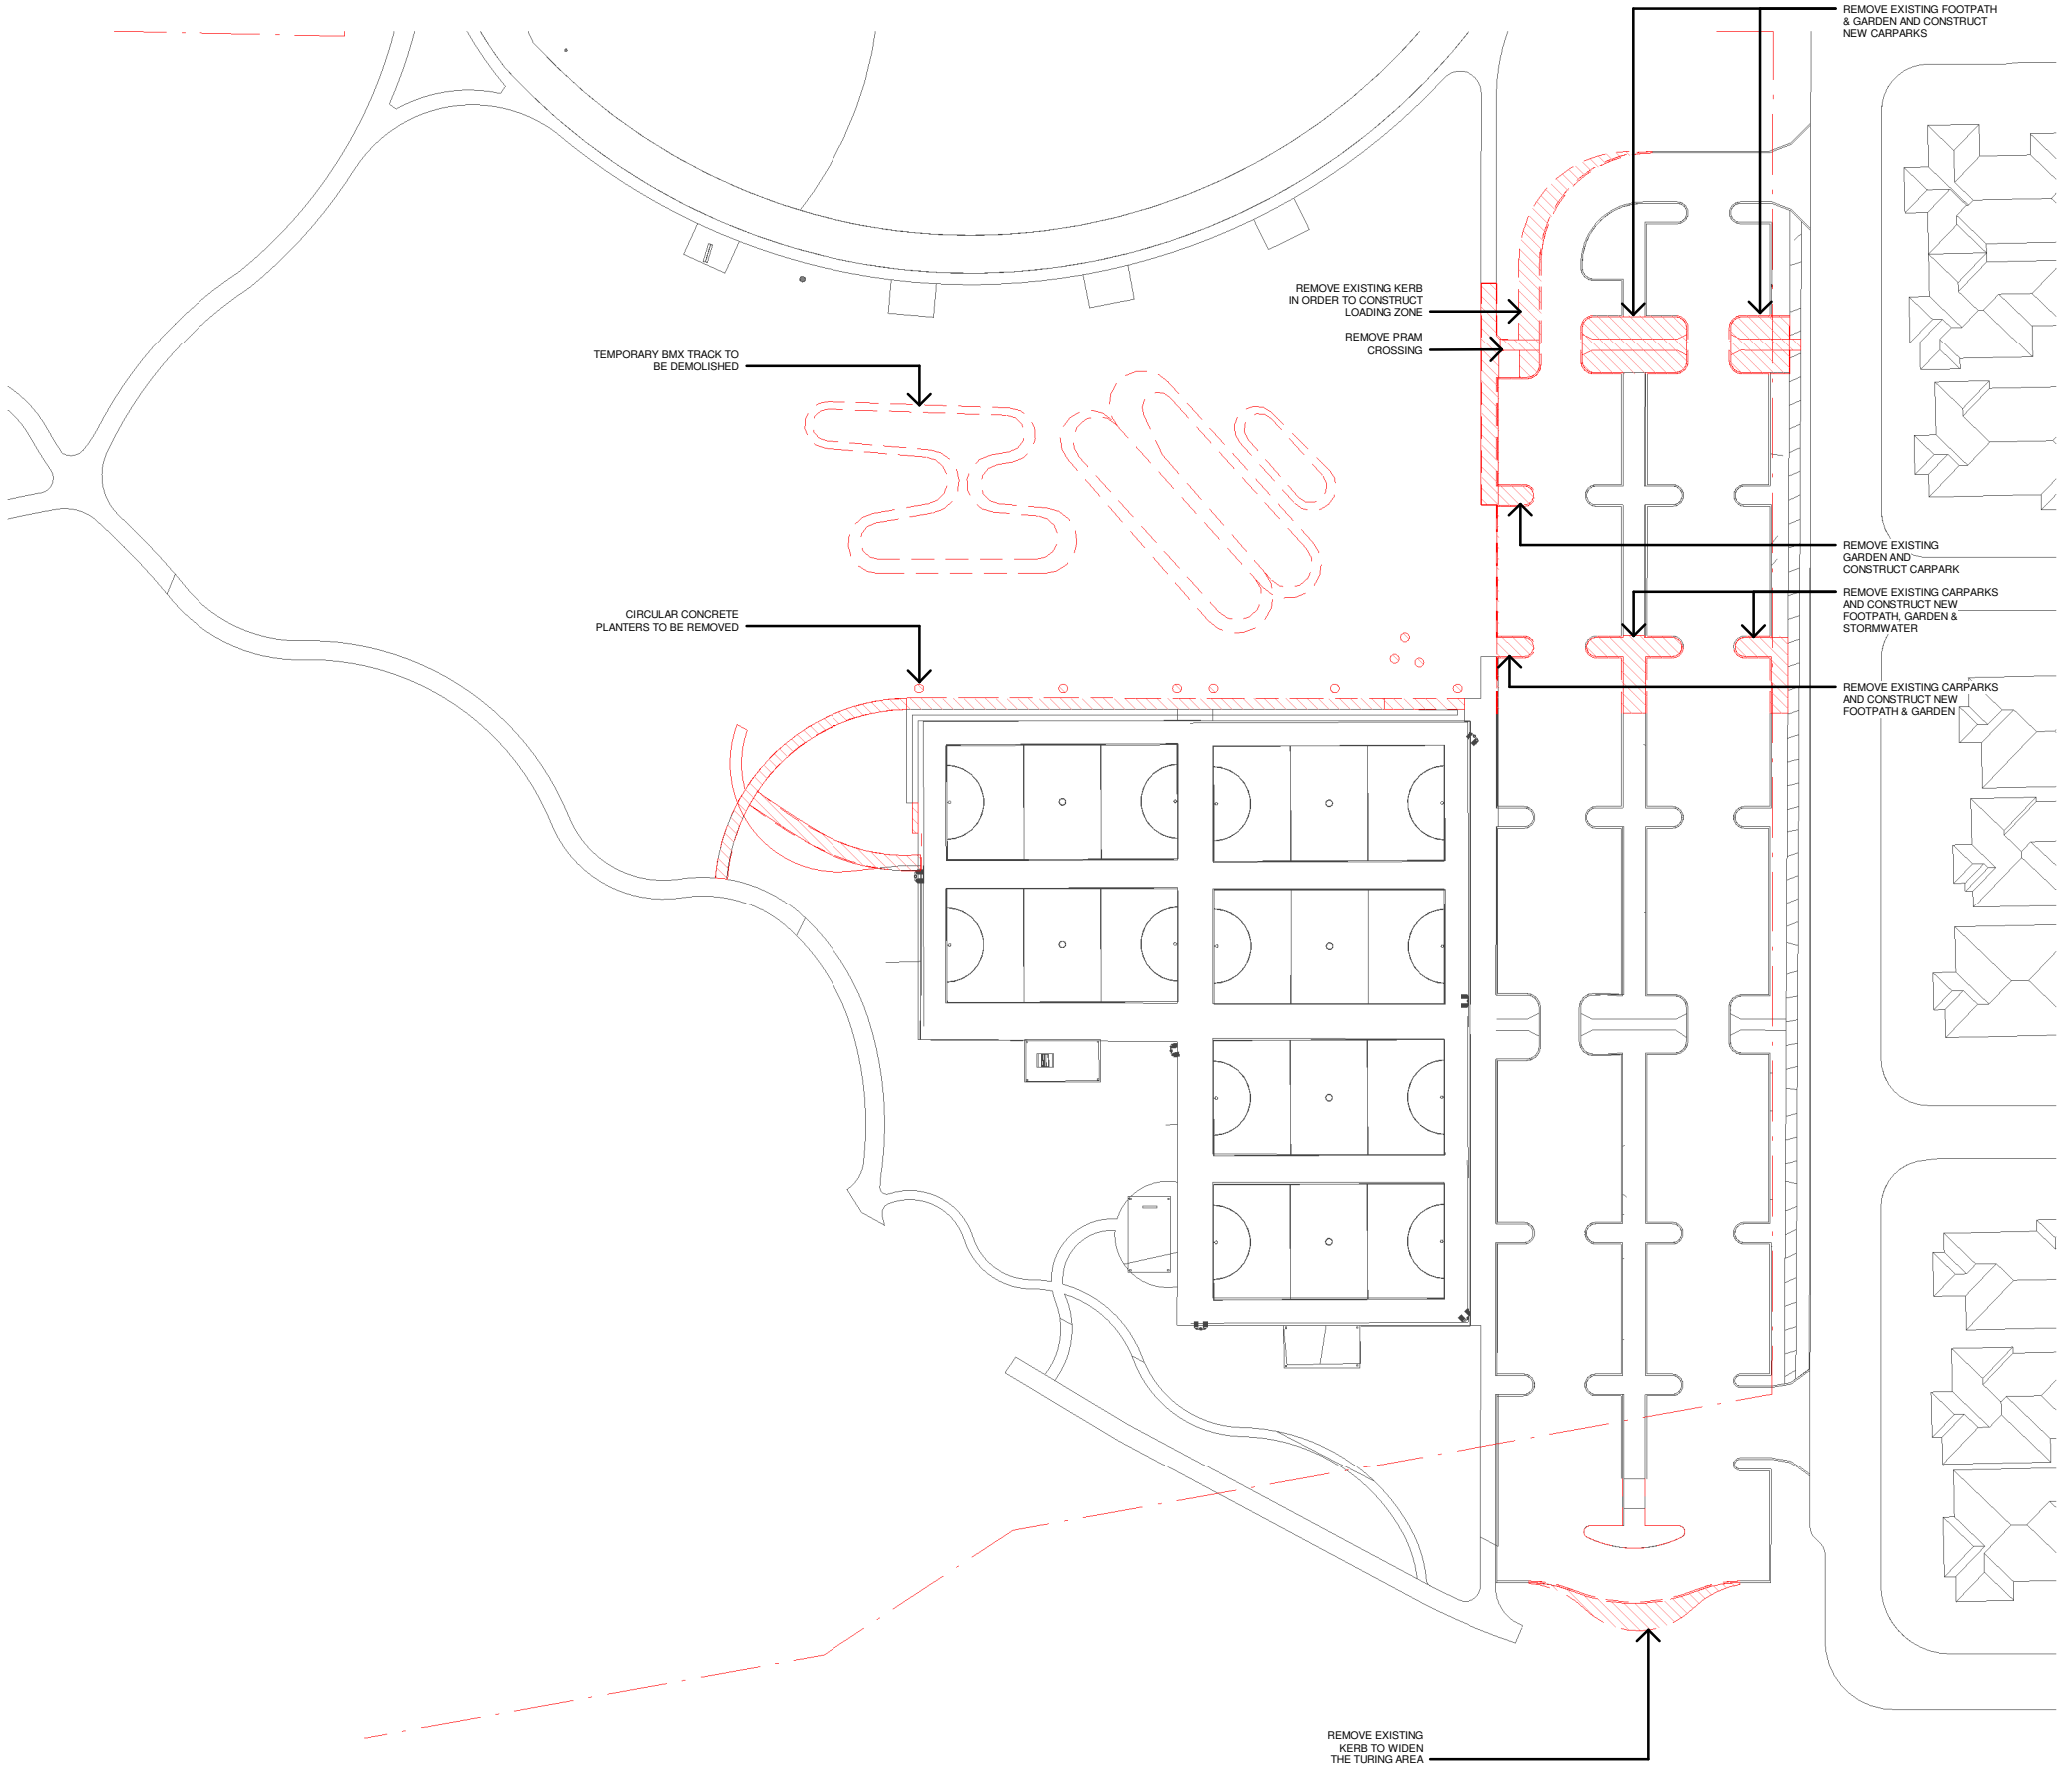

FOR DEVELOPMENT APPLICATION

LANDSCAPE ARCHITECT

AECOM
Jo Blackmore
Level 21, 420 George Street, Sydney, NSW, 2000
02 8934 0000
Jo.Blackmore@aecom.com

CIVIL ENGINEER

SPIIRE
Benjamin Cargill
Suite 3 | Level 1, 243 Northbourne Ave, Lyneham, ACT 2602
0488 075 179
Benjamin.Cargill@spiire.com.au

HYDRAULIC ENGINEER

NORTHROP
Goran Lukic
Level 2, 3 Horwood Pl, Parramatta, NSW, 2150
02 9241 4188
GLukic@northrop.com.au

ELECTRICAL ENGINEER

NORTHROP
Shaun Burgess
L11, 345 George Street, Sydney, NSW, 2000
0431 710 576
SBurgess@northrop.com.au

MECHANICAL ENGINEER

NORTHROP
Emmanuel Andronicos
L11, 345 George Street, Sydney, NSW, 2000
0410 470 469
EAndronicos@northrop.com.au

STRUCTURAL ENGINEER

NORTHROP
Rory Dale
L11, 345 George Street, Sydney, NSW, 2000
0424 142 319
RDale@northrop.com.au

Issue				
No.	Date	Description	Chkd	
A	2024.04.11	For Development Application	RF	
B	2024.10.10	For Development Application - RFI	RF	



Sydney
61 2 9922 2344
nbsrarchitecture.com
Any form of replication of this drawing in full or in part without the written permission of NBRS-PARTNERS Pty Ltd constitutes an infringement of the copyright.
Nominated Architect:
Andrew Duffin NSW 5602
NBRS & Partners Pty Ltd VIC 51197
ABN 16 002 247 565



PROJECT
GOOGONG INDOOR SPORTS AND AQUATIC CENTRE

at

Heazlett St, Googong NSW 2620


for

Peet Limited

Drawing Title
GROUND FLOOR PLAN

Date 10/10/2024 12:06:47 PM
Scale 1 : 500 @ A3

Drawing Reference 23026-NBRS-DA-DR-A-DA11
Revision B

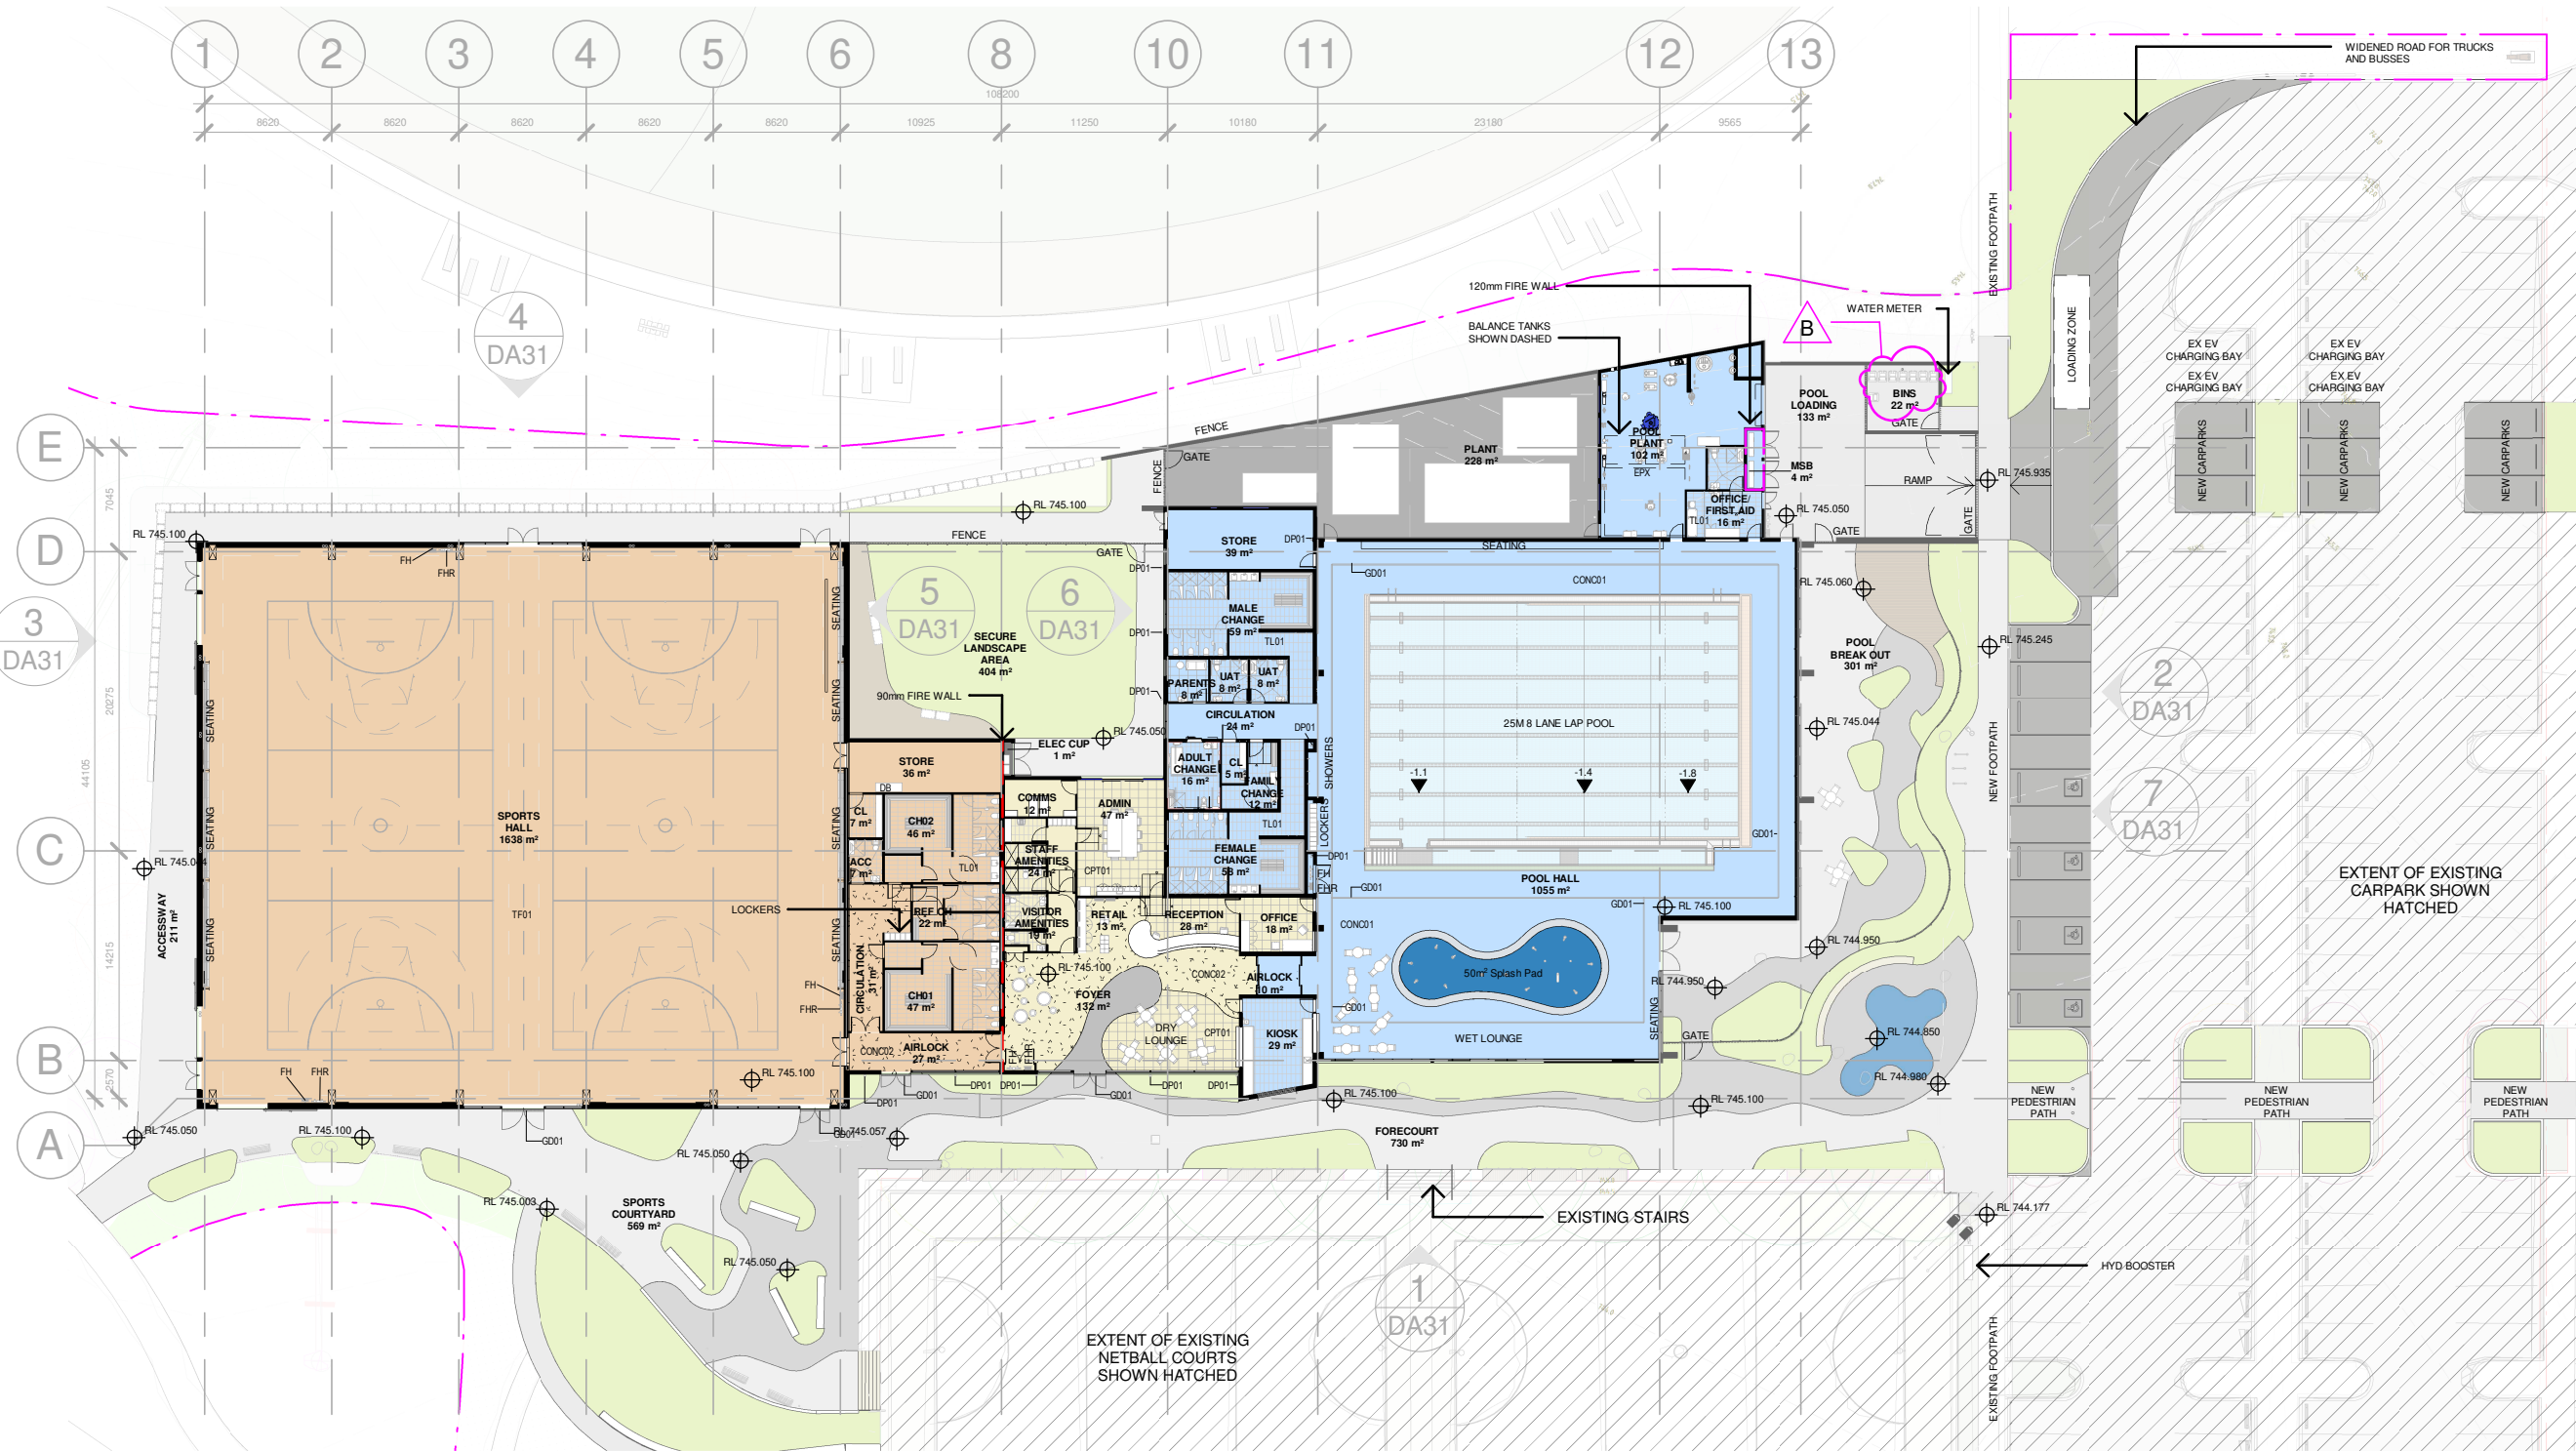

AREAS SCHEULDE

Name	Area	Volume
AQUATIC PAVILION		
ADULT CHANGE	16 m²	47 m³
AIRLOCK	10 m²	28 m³
CIRCULATION	24 m²	73 m³
CL	5 m²	14 m³
FAMILY CHANGE	12 m²	35 m³
FEMALE CHANGE	58 m²	173 m³
KIOSK	29 m²	79 m³
MALE CHANGE	59 m²	178 m³
MSB	4 m²	10 m³
OFFICE/ FIRST AID	16 m²	38 m³
PARENTS	8 m²	24 m³
POOL HALL	1055 m²	7264 m³
POOL PLANT	102 m²	350 m³
STAFF TOILET	7 m²	19 m³
STORE	39 m²	96 m³

AREAS SCHEULDE

Name	Area	Volume
UAT	8 m²	23 m³
UAT	8 m²	23 m³
	1459 m²	8474 m³
FOYER		
ADMIN	47 m²	141 m³
COMMS	12 m²	32 m³
FOYER	132 m²	395 m³
OFFICE	18 m²	48 m³
RECEPTION	28 m²	85 m³
RETAIL	13 m²	39 m³
STAFF AMENITIES	24 m²	64 m³
VISITOR AMENITIES	19 m²	50 m³
	292 m²	854 m³
SPORTS PAVILION		
ACC	7 m²	21 m³

AREAS SCHEULDE

Name	Area	Volume
AIRLOCK	27 m²	80 m³
CH01	47 m²	140 m³
CH02	46 m²	137 m³
CIRCULATION	31 m²	93 m³
CL	7 m²	19 m³
REF CH	22 m²	67 m³
SPORTS HALL	1638 m²	16779 m³
STORE	36 m²	87 m³
	1860 m²	17423 m³
	3611 m²	26751 m³

EXTERNAL AREAS

Name	Area
EXTERNAL AREAS	
POOL LOADING	133 m²
BINS	22 m²
	155 m²
LANDSCAPE AREAS	
SPORTS COURTYARD	569 m²
SECURE LANDSCAPE AREA	404 m²
ACCESSWAY	211 m²
FORECOURT	730 m²
POOL BREAK OUT	301 m²
	2216 m²
PLANT	
PLANT	228 m²
ELEC CUP	1 m²
	230 m²
	2601 m²

Keynote Legend

Key Value	Keynote Text
CONC01	CONCRETE FINISH 01
CONC02	CONCRETE FINISH 02
CPT01	CARPET, BROADLOOM TYPE 1
DB	DISTRIBUTION BOARD
DP01	DOWNPIPE TYPE 1
EPX	SEAMLESS EPOXY FLOORING
FH	FIRE HYDRANT - REFER TO ENGINEERING DOCUMENTATION
FHR	FIRE HOSE REEL - REFER TO ENGINEERING DOCUMENTATION
GD01	GRATED DRAIN TYPE 01
TF01	VINYL SPORTS FLOORING
TL01	FLOOR TILE TYPE 1

FOR DEVELOPMENT APPLICATION

LANDSCAPE ARCHITECT

AECOM
Jo Blackmore
Level 21, 420 George Street, Sydney, NSW, 2000
02 8934 0000
Jo.Blackmore@aecom.com

CIVIL ENGINEER

SPIRE
Benjamin Cargill
Suite 3 | Level 1, 243 Northbourne Ave, Lyneham, ACT 2602
0488 075 179
Benjamin.Cargill@spire.com.au

HYDRAULIC ENGINEER

NORTHROP
Goran Lukic
Level 2, 3 Horwood Pl, Parramatta, NSW, 2150
02 9241 4188
GLukic@northrop.com.au

ELECTRICAL ENGINEER

NORTHROP
Shaun Burgess
L11, 345 George Street, Sydney, NSW, 2000
0431 710 576
SBurgess@northrop.com.au

MECHANICAL ENGINEER

NORTHROP
Emmanuel Andronicos
L11, 345 George Street, Sydney, NSW, 2000
0410 470 469
EAndronicos@northrop.com.au

STRUCTURAL ENGINEER

NORTHROP
Rory Dale
L11, 345 George Street, Sydney, NSW, 2000
0424 142 319
RDale@northrop.com.au

Issue				
No.	Date	Description	Chkd	
A	2024.04.11	For Development Application	RF	

Architect
NBRS

mirvac PEET

Sydney
61 2 9922 2344
nbsrarchitecture.com

Any form of replication of this drawing in full or in part without the written permission of NBRS-PARTNERS Pty Ltd constitutes an infringement of the copyright.

Nominated Architect:
Andrew Duffin NSW 5602
NBRS & Partners Pty Ltd VIC 51197
© 2023
ABN 16 002 247 565

Project
GOOGONG INDOOR SPORTS AND
AQUATIC CENTRE
at
Heazlett St, Googong NSW 2620

for
Peet Limited

Drawing Title
ROOF PLAN


Keynote Legend

Key Value	Keynote Text
DP01	DOWNPIPE TYPE 1
GUT	GUTTER TYPE 1
MR01	METAL ROOFING TYPE 01
MR03	METAL ROOFING TYPE 03
PTL01	OUTDOOR LIGHT
SKL01	SKY LIGHT 01


Date 11/04/2024 5:35:16 PM
Scale 1 : 500 @ A3

Drawing Reference
23026-NBRS-DA-DR-A-DA12
Revision
A


0 10 20 30 40 50

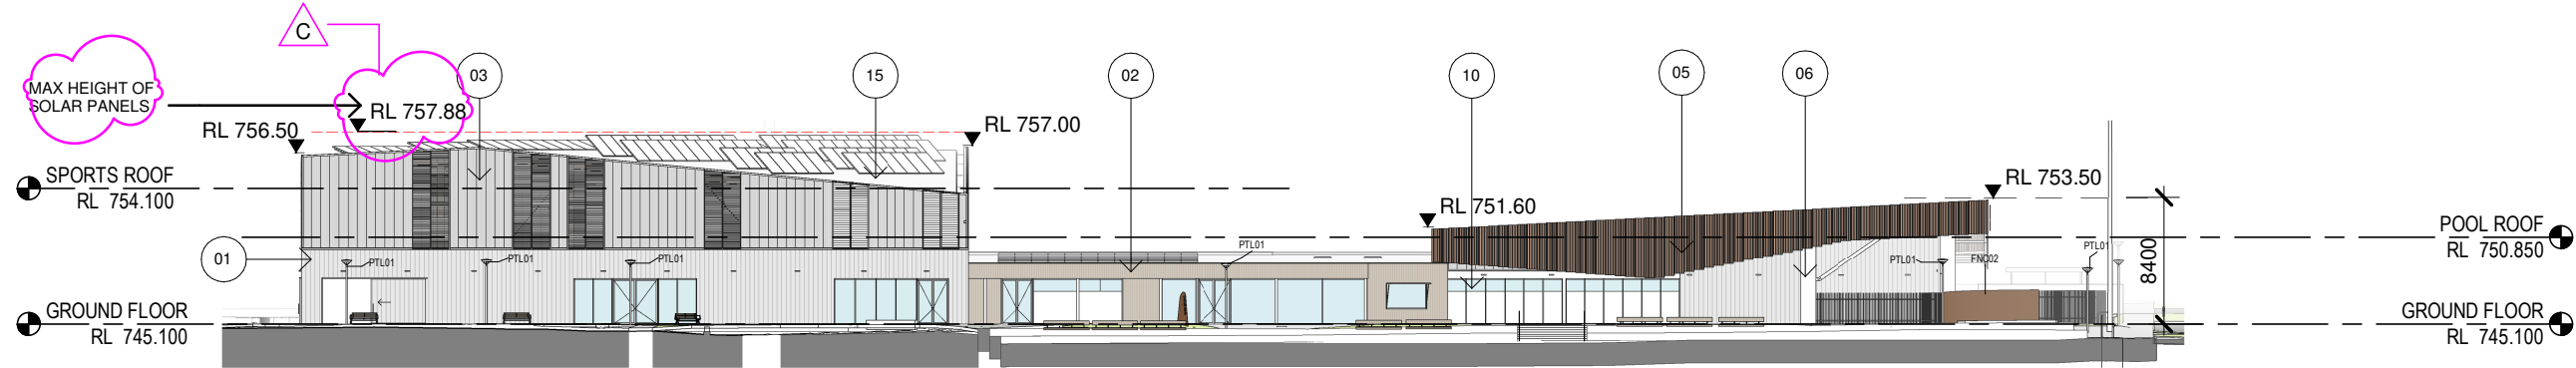


1 EAST ELEVATION
1 : 500

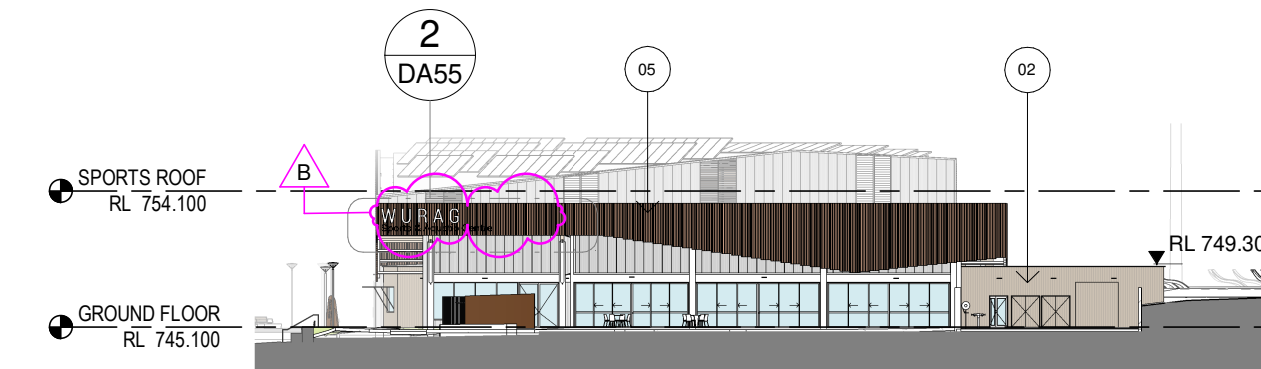


2 NORTH ELEVATION
1 : 500

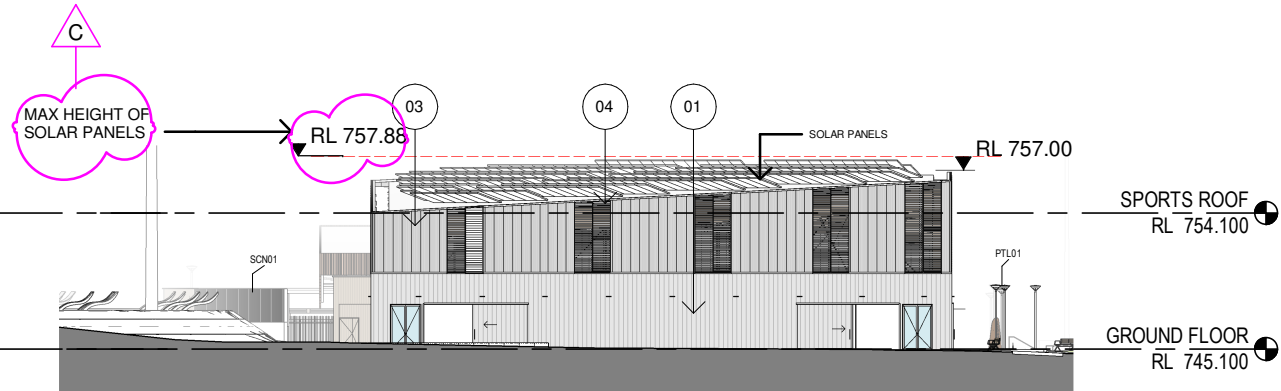


3 SOUTH ELEVATION
1 : 500

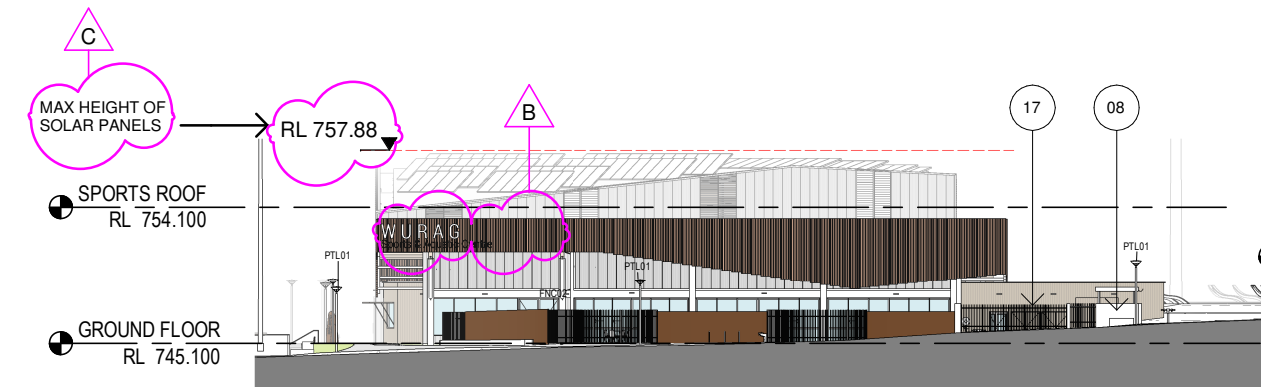


7 NORTH ELEVATION 2
1 : 500

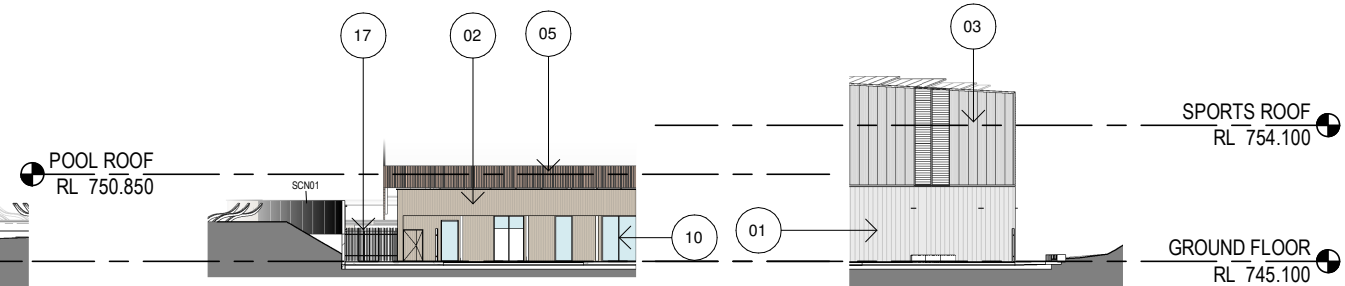

6 SOUTH ELEVATION 2
1 : 500

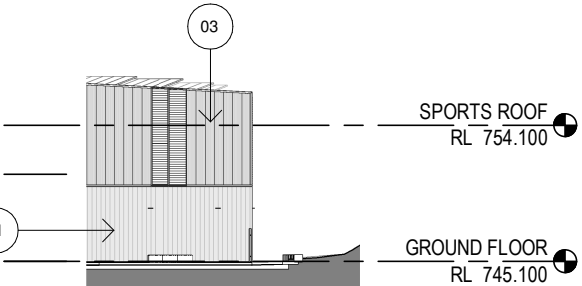

5 NORTH ELEVATION 2
1 : 500

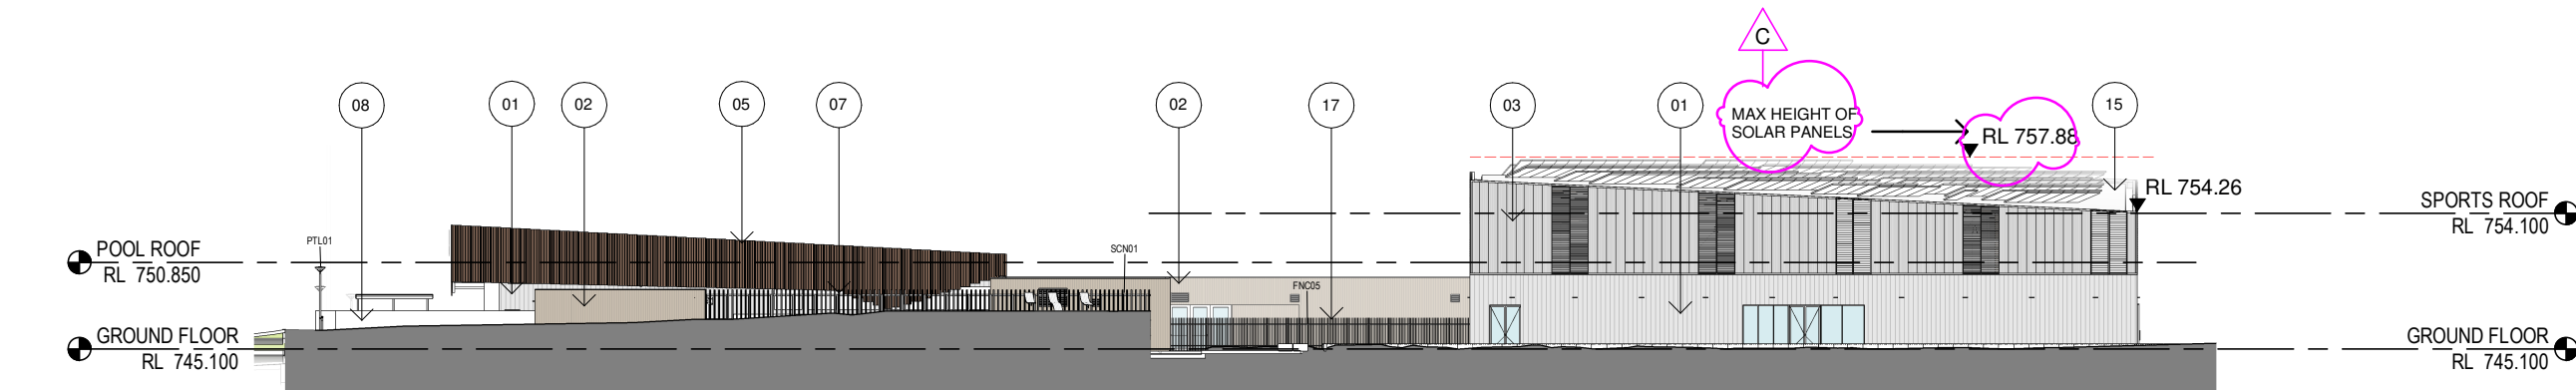

4 WEST ELEVATION
1 : 500

FOR DEVELOPMENT
APPLICATION

LANDSCAPE ARCHITECT
AECOM
Jo Blackmore
Level 21 | 420 George Street, Sydney, NSW, 2000
02 8934 0000
Jo.Blackmore@aecom.com

CIVIL ENGINEER
SPIRE
Benjamin Cargill
Suite 3 | Level 1, 243 Northbourne Ave, Lyneham, ACT 2602
0488 075 179
Benjamin.Cargill@spire.com.au

HYDRAULIC ENGINEER
NORTHROP
Goran Lukic
Level 2, 3 Horwood Pl, Parramatta, NSW, 2150
02 9241 4188
GLukic@northrop.com.au


ELECTRICAL ENGINEER
NORTHROP
Shaun Burgess
L11, 345 George Street, Sydney, NSW, 2000
0431 710 576
SBurgess@northrop.com.au

MECHANICAL ENGINEER
NORTHROP
Emmanuel Andronicos
L11, 345 George Street, Sydney, NSW, 2000
0410 470 469
EAndronicos@northrop.com.au


STRUCTURAL ENGINEER
NORTHROP
Rory Dale
L11, 345 George Street, Sydney, NSW, 2000
0424 142 319
RDale@northrop.com.au

No.	Date	Description	Chkd
A	2024.04.11	For Development Application	RF
B	2024.08.29	For Development Application - Signage	RF
C	2024.10.10	For Development Application - RFI	RF

FOR DEVELOPMENT
APPLICATION

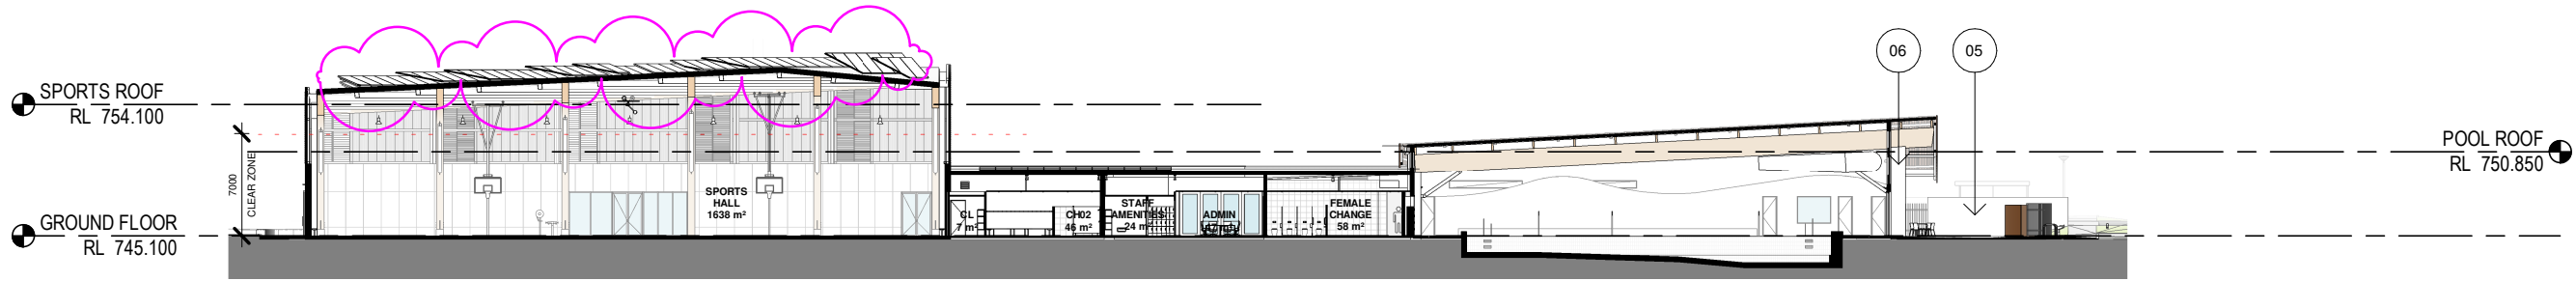


1 SECTION 1
1 : 500

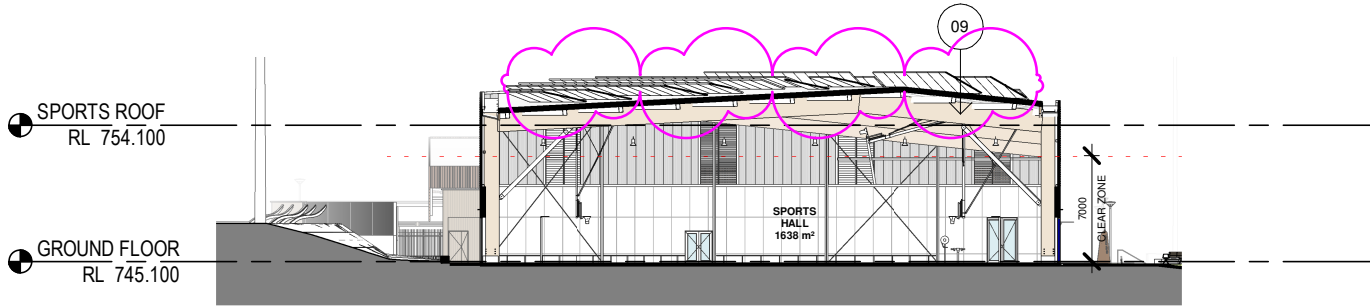


2 SECTION 2
1 : 500




3 SECTION 3
1 : 500

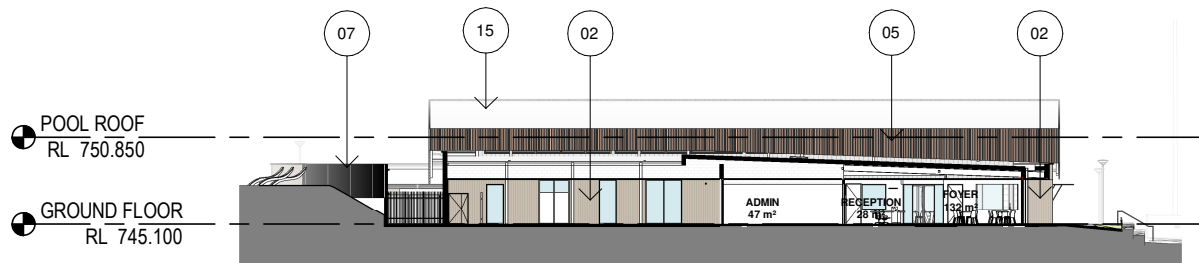

4 SECTION 4
1 : 500

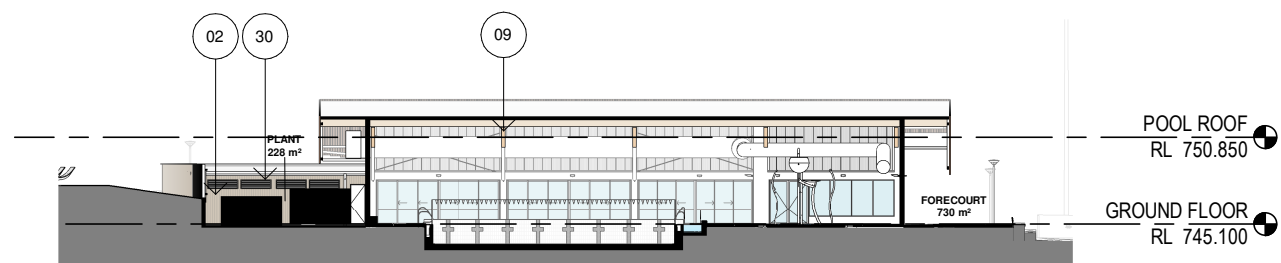

5 SECTION 5
1 : 500

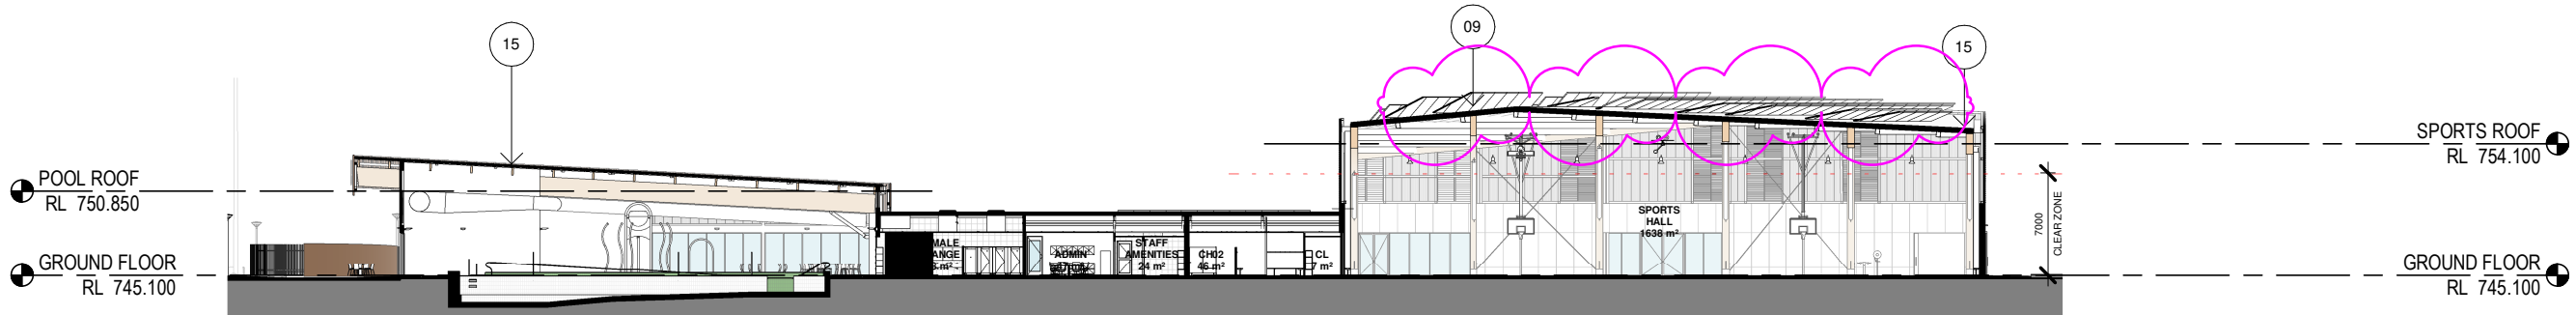

6 SECTION 6
1 : 500

LANDSCAPE ARCHITECT
AECOM
Jo Blackmore
Level 21, 420 George Street, Sydney, NSW, 2000
02 8934 0000
Jo.Blackmore@aecom.com

CIVIL ENGINEER
SPIRE
Benjamin Cargill
Suite 3 | Level 1, 243 Northbourne Ave, Lyneham, ACT 2602
0488 075 179
Benjamin.Cargill@spire.com.au

HYDRAULIC ENGINEER
NORTHROP
Goran Lukic
Level 2, 3 Horwood Pl, Parramatta, NSW, 2150
02 9241 4188
GLukic@northrop.com.au

ELECTRICAL ENGINEER
NORTHROP
Shaun Burgess
L11, 345 George Street, Sydney, NSW, 2000
0431 710 576
SBurgess@northrop.com.au

MECHANICAL ENGINEER
NORTHROP
Emmanuel Andronicos
L11, 345 George Street, Sydney, NSW, 2000
0410 470 469
EAndronicos@northrop.com.au

STRUCTURAL ENGINEER
NORTHROP
Rory Dale
L11, 345 George Street, Sydney, NSW, 2000
0424 142 319
RDale@northrop.com.au

FOR DEVELOPMENT
APPLICATION

LANDSCAPE ARCHITECT
AECOM
Jo Blackmore
Level 21, 420 George Street, Sydney, NSW, 2000
02 8934 0000
Jo.Blackmore@aecom.com

CIVIL ENGINEER
SPIRE
Benjamin Cargill
Suite 3 | Level 1, 243 Northbourne Ave, Lyneham, ACT 2602
0488 075 179
Benjamin.Cargill@spire.com.au

HYDRAULIC ENGINEER
NORTHROP
Goran Lukic
Level 2, 3 Horwood Pl, Parramatta, NSW, 2150
02 9241 4188
GLukic@northrop.com.au

ELECTRICAL ENGINEER
NORTHROP
Shaun Burgess
L11, 345 George Street, Sydney, NSW, 2000
0431 710 576
SBurgess@northrop.com.au

MECHANICAL ENGINEER
NORTHROP
Emmanuel Andronicos
L11, 345 George Street, Sydney, NSW, 2000
0410 470 469
EAndronicos@northrop.com.au

STRUCTURAL ENGINEER
NORTHROP
Rory Dale
L11, 345 George Street, Sydney, NSW, 2000
0424 142 319
RDale@northrop.com.au

Issue

No.	Date	Description	Chkd
A	2024.04.11	For Development Application	RF
B	2024.08.29	For Development Application - Signage	RF
C	2024.10.10	For Development Application - RFI	RF

Architect
NBRS
Sydney
61 2 9922 2344
nbsrarchitecture.com

Any form of replication of this drawing in full or in part without the written permission of NBRS-PARTNERS Pty Ltd constitutes an infringement of the copyright.

Nominated Architect:
Andrew Duffin NSW 5602
NBRS & Partners Pty Ltd VIC 51197
ABN 16 002 247 565

Project
GOOGONG INDOOR SPORTS AND AQUATIC CENTRE
at
Heazlett St, Googong NSW 2620


for
Peet Limited

Drawing Title
SIGNAGE SHEET


Date 10/10/2024 12:08:00 PM
Scale As indicated @ A3

Drawing Reference
23026-NBRS-DA-DR-A-DA55


Revision
C

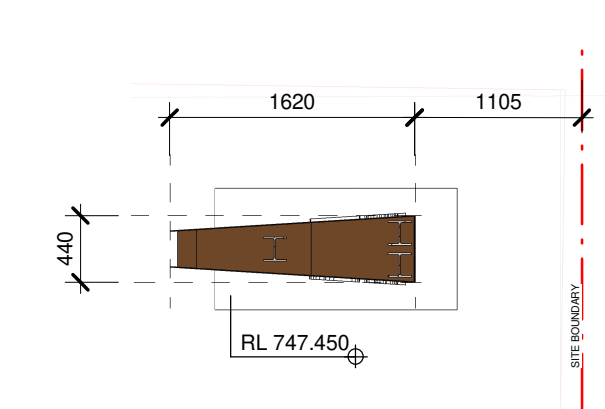

1 PRECINCT SIGNAGE - BLADE
1 : 50

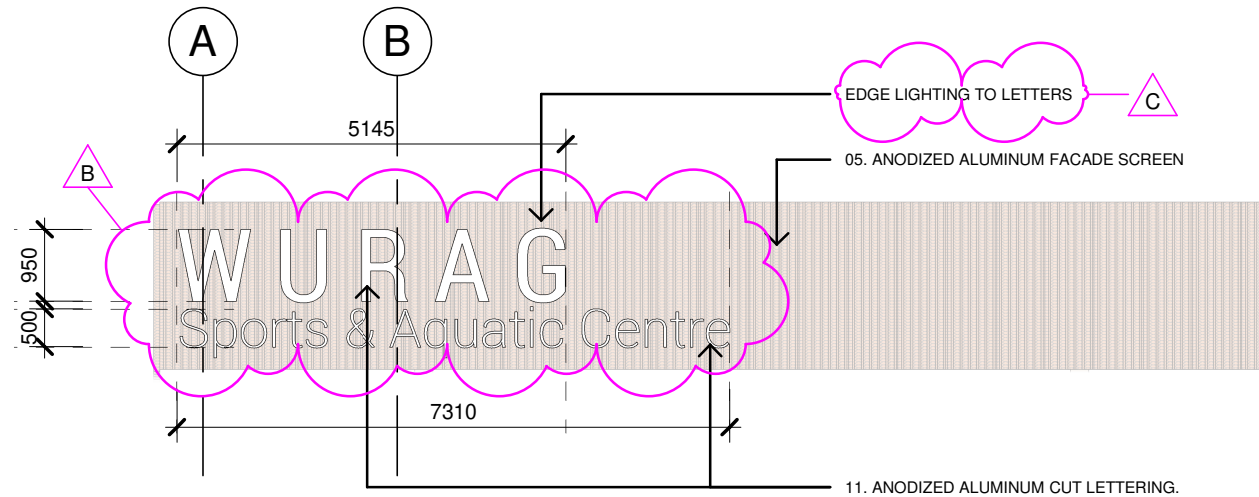

2 BUILDING SIGNAGE
1 : 100

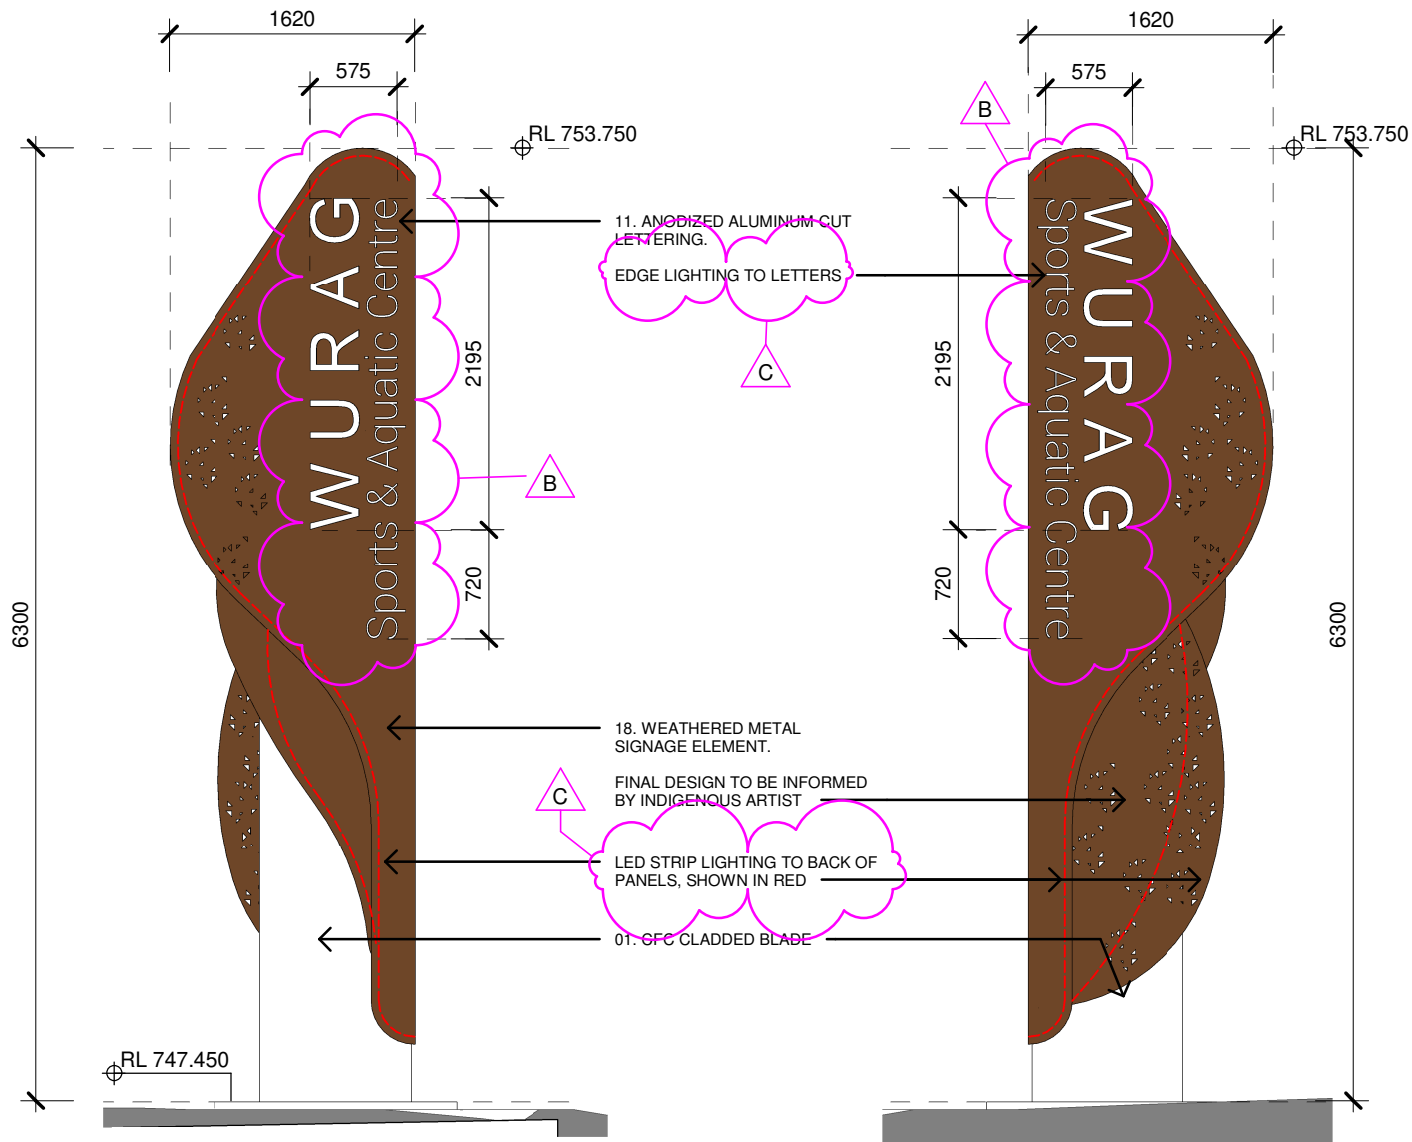

3 SIGNAGE BLADE ELEVATION 1
1 : 50

4 SIGNAGE BLADE ELEVATION 2
1 : 50

WURAG
Sports & Aquatic Centre

EDGE LIT BUILDING SIGNAGE

CÉLINE

EXAMPLE OF EDGE LIT BUILDING SIGNAGE

NOTE:
ONLY THE DIMENSIONS AND LOCATION FOR SIGNAGE
ARE BEING APPROVED.



01. CFC WALL CLADDING
COLOR: LIGHT GRAY



02. TIMBER WALL CLADDING
COLOR: CLEAR OIL FINISH
ALLOWED TO GRAY NATURALLY



03. POLYCARBONATE FACADE SYSTEM
COLOR: WHITE



04. LOUVERED WINDOWS
COLOR: POLYCARBONATE AND GLASS
BLADES



05. ALUMINUM FACADE SCREEN
COLOR: 12 ANODIZED LIGHT RED/COPPER




06. CAST INSITU CONCRETE
COLOR: NATURAL, SEALED
COLUMNS AND LANDSCAPE ELEMENTS



07. TIMBER BATTEN SCREEN
SCREENING TO MECHANICAL PLANT
NATURAL TIMBER TO GRAY OVER TIME



08. CEMENT RENDER
COLOR: LIGHT GRAY
LANDSCAPE AND RETAINING WALLS

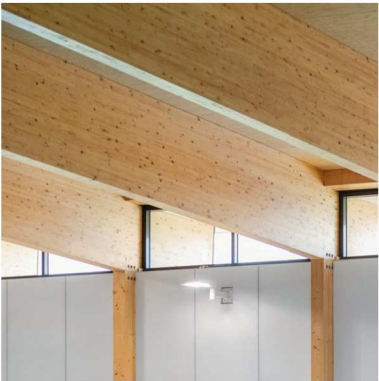

09. MASS TIMBER STRUCTURE



10. ANODIZED ALUMINUM WINDOWS
COLOR: LIGHT BRONZE
EXTERNAL WINDOWS AND DOORS




11. ANODIZED ALUMINUM
COLOR: LIGHT BRONZE
SIGNAGE LETTERING



12. ANODIZED ALUMINUM
COLOR: LIGHT RED / COPPER
FACADE SCREEN



15. ROOF SHEETING
COLOR : SOUTHERLY

 


16. GUTTERS AND DOWNPIPES
COLOR : WALLABY



17. VERTICAL BATTEN FENCE AND GATES
COLOR: GRAY



18. WEATHERED METAL
COLOR: CORTEN OR SIMILAR
SIGNAGE AND LANDSCAPE ELEMENTS

 

30. MECHANICAL LOUVRE GRILLE
COLOR : WALLABY

LANDSCAPE ARCHITECT

AECOM
Jo Blackmore
Level 21, 420 George Street, Sydney, NSW, 2000
02 8934 0000
Jo.Blackmore@aecom.com

CIVIL ENGINEER

SPIRE
Benjamin Cargill
Suite 3 | Level 1, 243 Northbourne Ave, Lyneham, ACT 2602
0488 075 179
Benjamin.Cargill@spire.com.au

HYDRAULIC ENGINEER

NORTHROP
Goran Lukic
Level 2, 3 Horwood Pl, Parramatta, NSW, 2150
02 9241 4188
GLukic@northrop.com.au

ELECTRICAL ENGINEER

NORTHROP
Shaun Burgess
L11, 345 George Street, Sydney, NSW, 2000
0431 710 576
SBurgess@northrop.com.au

MECHANICAL ENGINEER

NORTHROP
Emmanuel Andronicos
L11, 345 George Street, Sydney, NSW, 2000
0410 470 469
EAndronicos@northrop.com.au

STRUCTURAL ENGINEER

NORTHROP
Rory Dale
L11, 345 George Street, Sydney, NSW, 2000
0424 142 319
RDale@northrop.com.au

Issue				
No.	Date	Description	Chkd	
A	2024.04.11	For Development Application	RF	RF