

DEVELOPMENT APPLICATION

HOSPITALITY UPGRADE PROJECT


CHEVALIER COLLEGE

11 CHARLOTTE ST, BURRADOO NSW 2576

DRAWING SCHEDULE	
DA000	COVER SHEET
DA010	EXISTING SITE PLAN
DA012	PROPOSED SITE PLAN
DA015	PROPOSED DETAILED SITE PLAN
DA020	SITE ANALYSIS
DA080	EXISTING PLAN - GROUND FLOOR
DA081	EXISTING PLAN - ROOF
DA090	DEMOLITION PLAN - GROUND FLOOR
DA091	DEMOLITION PLAN - ROOF
DA100	PROPOSED PLAN - GROUND FLOOR
DA101	PROPOSED PLAN - ROOF
DA120	PROPOSED PLAN - GENERATOR
DA200	NORTH ELEVATION
DA201	SOUTH ELEVATION
DA202	WEST ELEVATION
DA203	EAST ELEVATION
DA300	SECTIONS - PROPOSED
DA910	MATERIAL ELEVATION
DA940	3D AXONOMETRIC VIEWS
DA941	ARTIST IMPRESSION



ARTISTS IMPRESSION - CHEVALIER HOSPITALITY ENTRY TO McGRATH HALL FROM THE EXISTING CARPARK

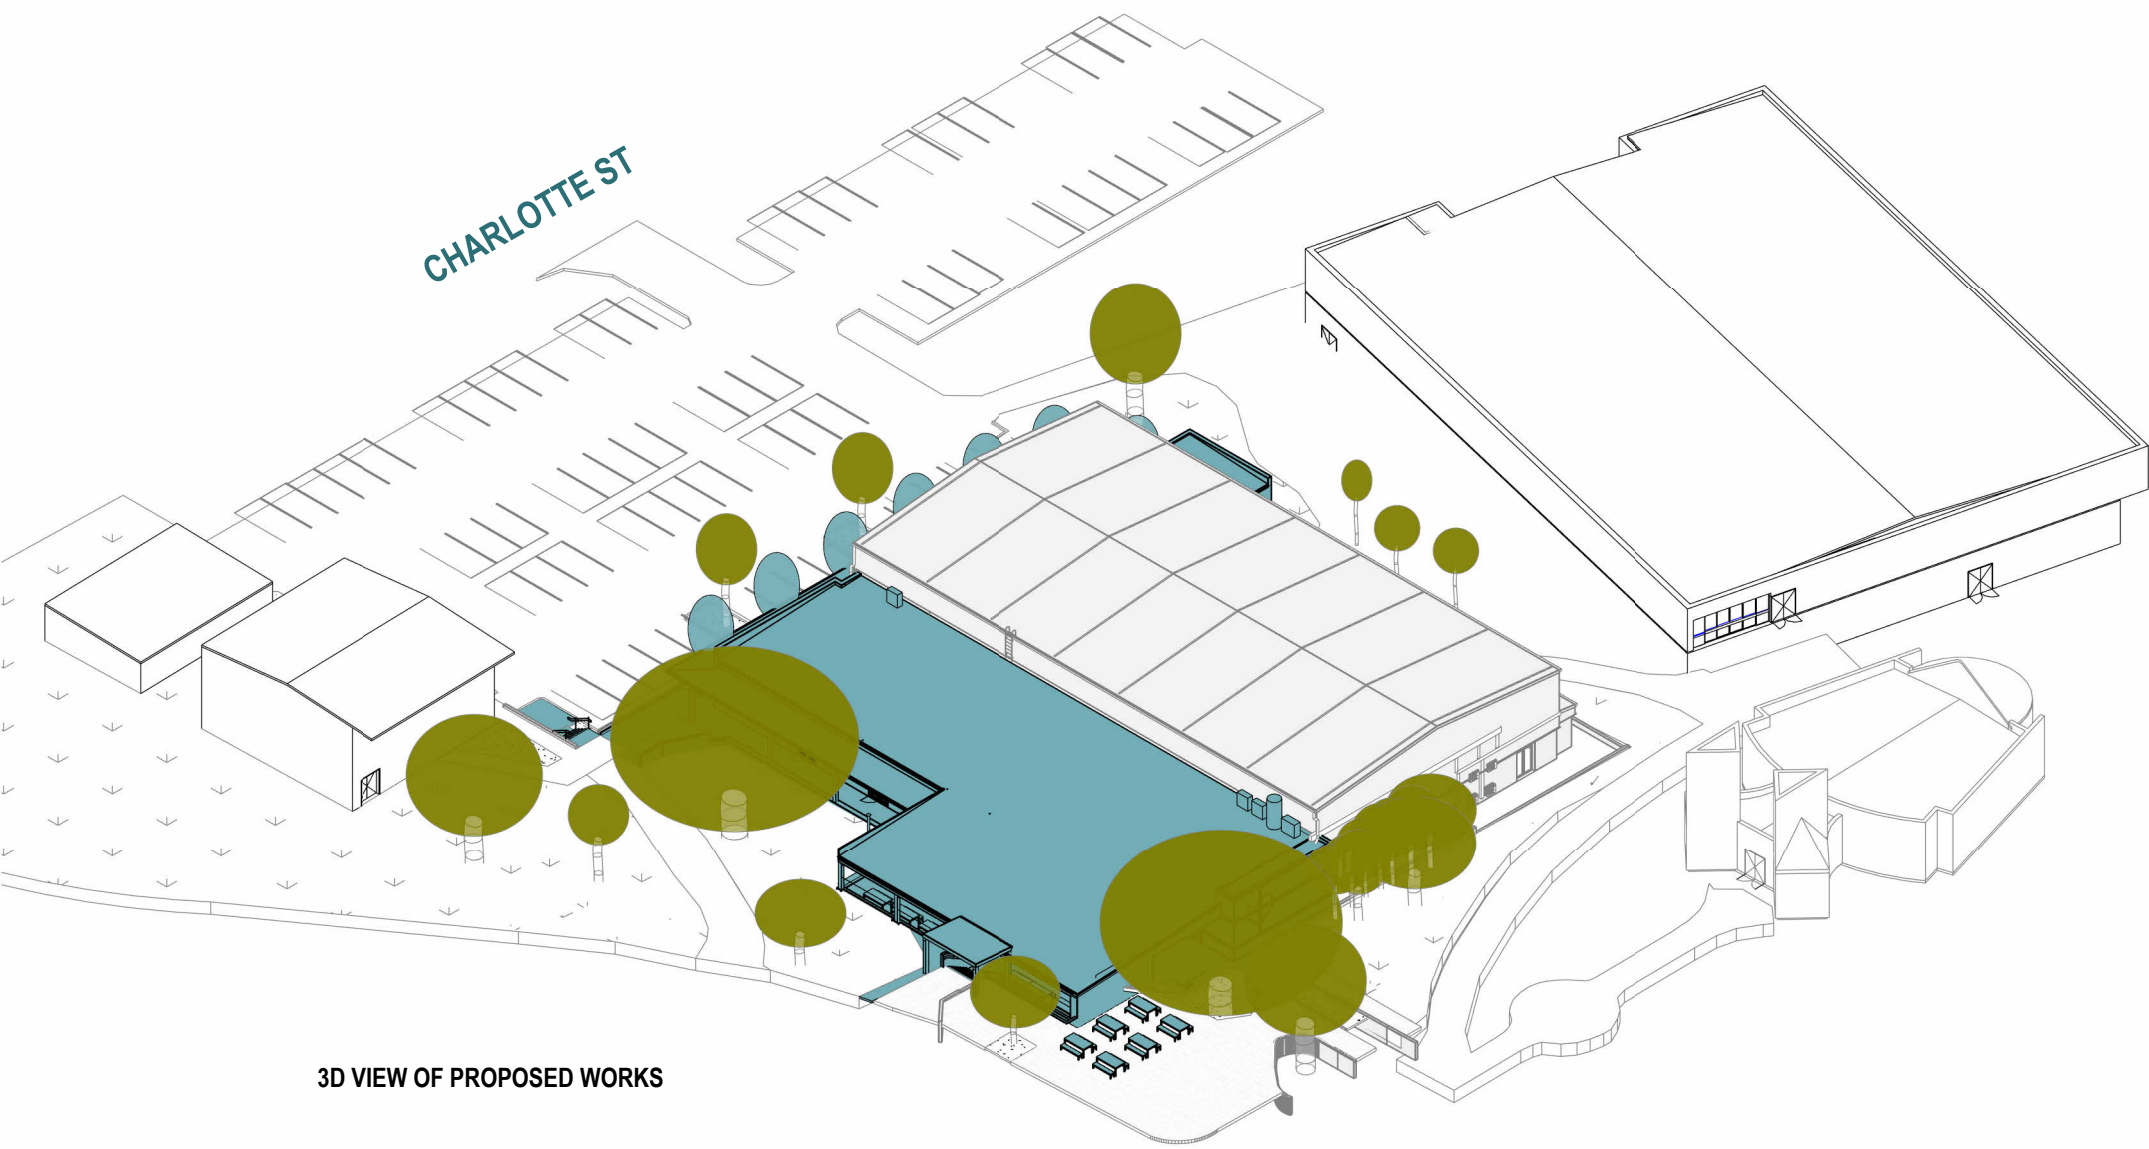

3D VIEW OF PROPOSED WORKS

PROJECT MANAGER MADDISON PROPERTY

James Holtbaum
E: james@maddisonproperty.com.au
P: 0412 989 417
PO Box 1109 Australia Square NSW 1215

ABORIST URBAN ARBOR

John Cruckshank
E: john@urbanarbor.com.au
P: 8004 2802
Suite 18/12 Tyron Road, Lindfield NSW 2070

BUSHFIRE CONSULTANT BUSHFIRE HAZARD SOLUTIONS

Andrew Munro
E: andrew@bhs.com.au
P: 02 9457 6530
P.O. Box 124 Berowra NSW 2081

LANDSCAPE ARCHITECT NICOLAS BRAY

David Lambert
E: contact@nicolasbray.net.au
P: 0417 278 267
Suite 2, The School of Arts 471 Argyle Street, Moss Vale, NSW, 2577

MECHANICAL ENGINEER NORTHROP

Sarah McLaughlin
E: sarah@northrop.com.au
P: 0451 967 275

KITCHEN CONSULTANT MACK GROUP

Zelmie Palacios
E: zelmie@mackgroup.com.au
P: 0414 080 701

STRUCTURAL ENGINEER TTW ENGINEERS

Charles Li
E: charli@ttw.com.au
P: 02 8437 7235
Level 6/73 Miller St, North Sydney NSW 2060

QUANTITY SURVEYOR WT PARTNERSHIP

David Lambert
E: dlambert@wtpartnerships.com.au
P: 9929 7422

SECTION J NORTHROP

Alexio Boromandina
E: aboromandina@northrop.com.au
P: 0422 530 528

HERITAGE CONSULTANT HERITAGE 21

Sandra Saravolac
E: sandra@heritage21.com.au
P: 02 9519 2521
Suite 48, 20-28 Maddox St, Alexandria NSW

GEOTECH REPORT JK GEOTECHNICS

Nicholas Smith
E: nsmith@jkgtechnics.com.au
P: 0422 719 465

SURVEYOR AUSSURVEY

Paul Brandon
E: paul@aussurvey.com.au
P: 1300 49 39 79

ELECTRICAL ENGINEER NORTHROP

Michael Lin
E: mlin@northrop.com.au

TOWNPLANNER EPM PROJECTS

Sandy So
E: sso@epmprojects.com.au
P: 02 9452 8300
Level 13, 67 Albert Avenue Chatswood NSW 2067

CIVIL ENGINEER TTW ENGINEERS

Kiri Subakaran
E: kirisubakaran@ttw.com.au
P: 9067 5064
Level 6/73 Miller St, North Sydney NSW 2060

BCA CONSULTANT ADVANCED BUILDING SOLUTIONS

Paul Brandon
E: admin@abcsolutions.com.au
P: 4889 5999

Autodesk Docu/24038 BURRADOO - Stage 1 Hospitality/24038 BURRADOO - McGrath Hall DA-v1

ISSUE	DATE	REVISION	ISSUER	SIGN	LEGEND
A	22.01.25	Pre-DA meeting	JS	KA	
B	18.02.25	ISSUE FOR INFORMATION	JS	CM	
C	27.02.25	ISSUE FOR INFORMATION	JS	CM	
D	11.03.25	ISSUE FOR INFORMATION	JS	CM	
E	21.03.25	ISSUE FOR INFORMATION	JS	CM	
F	25.03.25	ISSUE FOR INFORMATION	JS	CM	
G	26.03.25	ISSUE FOR INFORMATION	JS	CM	
1	07.04.25	ISSUE FOR DA	JS	CM	
2	18.07.25	REVISED DA	JS	VG	
3	31.07.25	REVISED DA	JS	VG	

DEVELOPMENT APPLICATION

PROJECT PHASE

HOSPITALITY UPGRADE PROJECT

PROJECT TITLE

11 CHARLOTTE ST, BURRADOO NSW 2576

SITE ADDRESS

CHEVALIER COLLEGE

CLIENT

COVER SHEET

DRAWING TITLE

© Copyright

The designs and the drawings that communicate them and the copyright thereof are the property of Leaf Architecture Pty Ltd. In order to use, retain or copy these drawings and/or designs you must seek written permission of Leaf Architecture Pty Ltd.
Nominated architect: Daniel Smith, NSW 7776 | VIC 19862 | ACT 2708 | QLD 5631
A.B.N. 35 613 290 618. Trading as Leaf Architecture.



STUDIO Level 1 / 12 - 16 Queen St, CHIPPENDALE NSW 2008
POSTAL PO Box 258, Newtown, NSW, 2042
PHONE 02 9002 3000
E-MAIL hello@leafarch.com.au
WEB www.leafarch.com.au

DA000

DRAWING NUMBER

3

ISSUE


24038

PROJECT NUMBER

1:1
SCALES AT A1

Autodesk Docu/24038 BURRADOO - Stage 1 Hospitality/24038 BURRADOO - McGrath Hall DA.v4

ISSUE	DATE	REVISION	ISSUER	SIGN	LEGEND
A	18.02.25	ISSUE FOR INFORMATION	JS	CM	
B	27.02.25	ISSUE FOR INFORMATION	JS	CM	
C	11.03.25	ISSUE FOR INFORMATION	JS	CM	
D	21.03.25	ISSUE FOR INFORMATION	JS	CM	
E	26.03.25	ISSUE FOR INFORMATION	JS	CM	
F	26.03.25	ISSUE FOR INFORMATION	JS	CM	
1	07.04.25	ISSUE FOR DA	JS	CM	

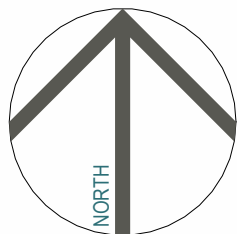

DEVELOPMENT APPLICATION

PROJECT PHASE

HOSPITALITY UPGRADE PROJECT

PROJECT TITLE

11 CHARLOTTE ST, BURRADOO NSW 2576

SITE ADDRESS

CHEVALIER COLLEGE

CLIENT

EXISTING SITE PLAN

DRAWING TITLE

© Copyright

The designs and the drawings that communicate them and the copyright thereof are the property of Leaf Architecture Pty Ltd. In order

to use, retain or copy these drawings and/or designs you must seek written permission of Leaf Architecture Pty Ltd.

Nominated architect: Daniel Smith, NSW 7776 | VIC 19862 | ACT 2708 | QLD 5631

A.B.N. 35 613 290 618. Trading as Leaf Architecture.



STUDIO Level 1 / 12 - 16 Queen St, CHIPPENDALE NSW 2068

POSTAL PO Box 258, Newtown, NSW, 2042

PHONE 02 9002 3000

E-MAIL hello@leafarch.com.au

WEB www.leafarch.com.au

DA010

DRAWING NUMBER

1

ISSUE


24038

PROJECT NUMBER

1 : 2000

SCALE AT A1

Autodesk Docs/24038 BURRADOO - Stage 1 Hospitality/24038 BURRADOO - McGrath Hall DA-v1
3/10/2025 1:52:43 PM

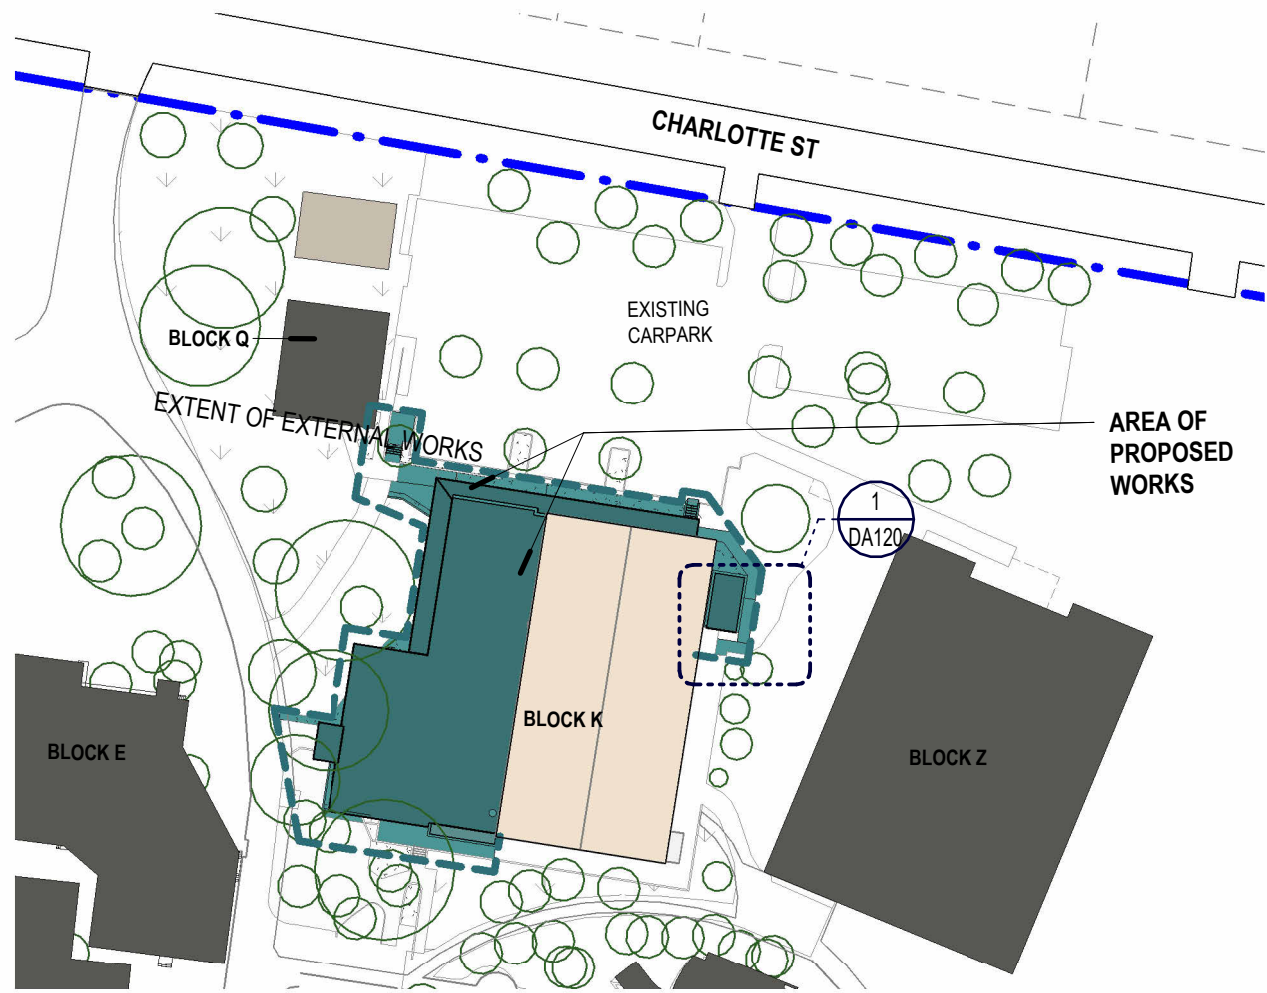


PROPOSED SITE PLAN - BLOCK K
1 : 1000



PROPOSED SITE PLAN
1 : 2000

ISSUE	DATE	REVISION	ISSUER	SIGN	LEGEND
A	22.01.25	Pre-DA meeting	JS	KA	
B	18.02.25	ISSUE FOR INFORMATION	JS	CM	
C	27.02.25	ISSUE FOR INFORMATION	JS	CM	
D	11.03.25	ISSUE FOR INFORMATION	JS	CM	
E	21.03.25	ISSUE FOR INFORMATION	JS	CM	
F	25.03.25	ISSUE FOR INFORMATION	JS	CM	
G	26.03.25	ISSUE FOR INFORMATION	JS	CM	
1	07.04.25	ISSUE FOR DA	JS	CM	

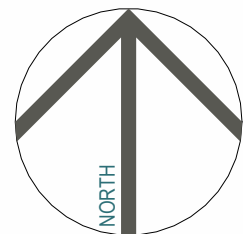

DEVELOPMENT APPLICATION
PROJECT PHASE

HOSPITALITY UPGRADE PROJECT
PROJECT TITLE

11 CHARLOTTE ST, BURRADOO NSW 2576
SITE ADDRESS
CHEVALIER COLLEGE
CLIENT

PROPOSED SITE PLAN

DRAWING TITLE
© Copyright
The designs and the drawings that communicate them and the copyright thereof are the property of Leaf Architecture Pty Ltd. In order to use, retain or copy these drawings and/or designs you must seek written permission of Leaf Architecture Pty Ltd.
Nominated architect: Daniel Smith, NSW 7776 | VIC 19862 | ACT 2708 | QLD 5631
A.B.N. 35 613 290 618. Trading as Leaf Architecture.



STUDIO Level 1 / 12 - 16 Queen St, CHIPPENDALE NSW 2008
POSTAL PO Box 258, Newtown, NSW, 2042
PHONE 02 9002 3000
E-MAIL hello@leafarch.com.au
WEB www.leafarch.com.au

DA012
DRAWING NUMBER


1
ISSUE

24038
PROJECT NUMBER
As indicated
SCALES AT A1

31/07/2025 4:58:08 PM

CHEVALIER COLLEGE
CLIENT


Nominated architect: Daniel Smith, NSW 7776 | VIC 19862 | ACT 2708 | QLD 5631
A.B.N. 35 613 290 618. Trading as Leaf Architecture.

 


1 : 200
SCALES AT A1

Autodesk Docu/24038 BURRADOO - Stage 1 Hospitality/24038 BURRADOO - McGrath Hall DA.v1
3/07/2025 15:45 PM

ISSUE	DATE	REVISION	ISSUER	SIGN	LEGEND
A	18.02.25	ISSUE FOR INFORMATION	JS	CM	
B	27.02.25	ISSUE FOR INFORMATION	JS	CM	
C	11.03.25	ISSUE FOR INFORMATION	JS	CM	
D	21.03.25	ISSUE FOR INFORMATION	JS	CM	
E	26.03.25	ISSUE FOR INFORMATION	JS	CM	
F	26.03.25	ISSUE FOR INFORMATION	JS	CM	
1	07.04.25	ISSUE FOR DA	JS	CM	

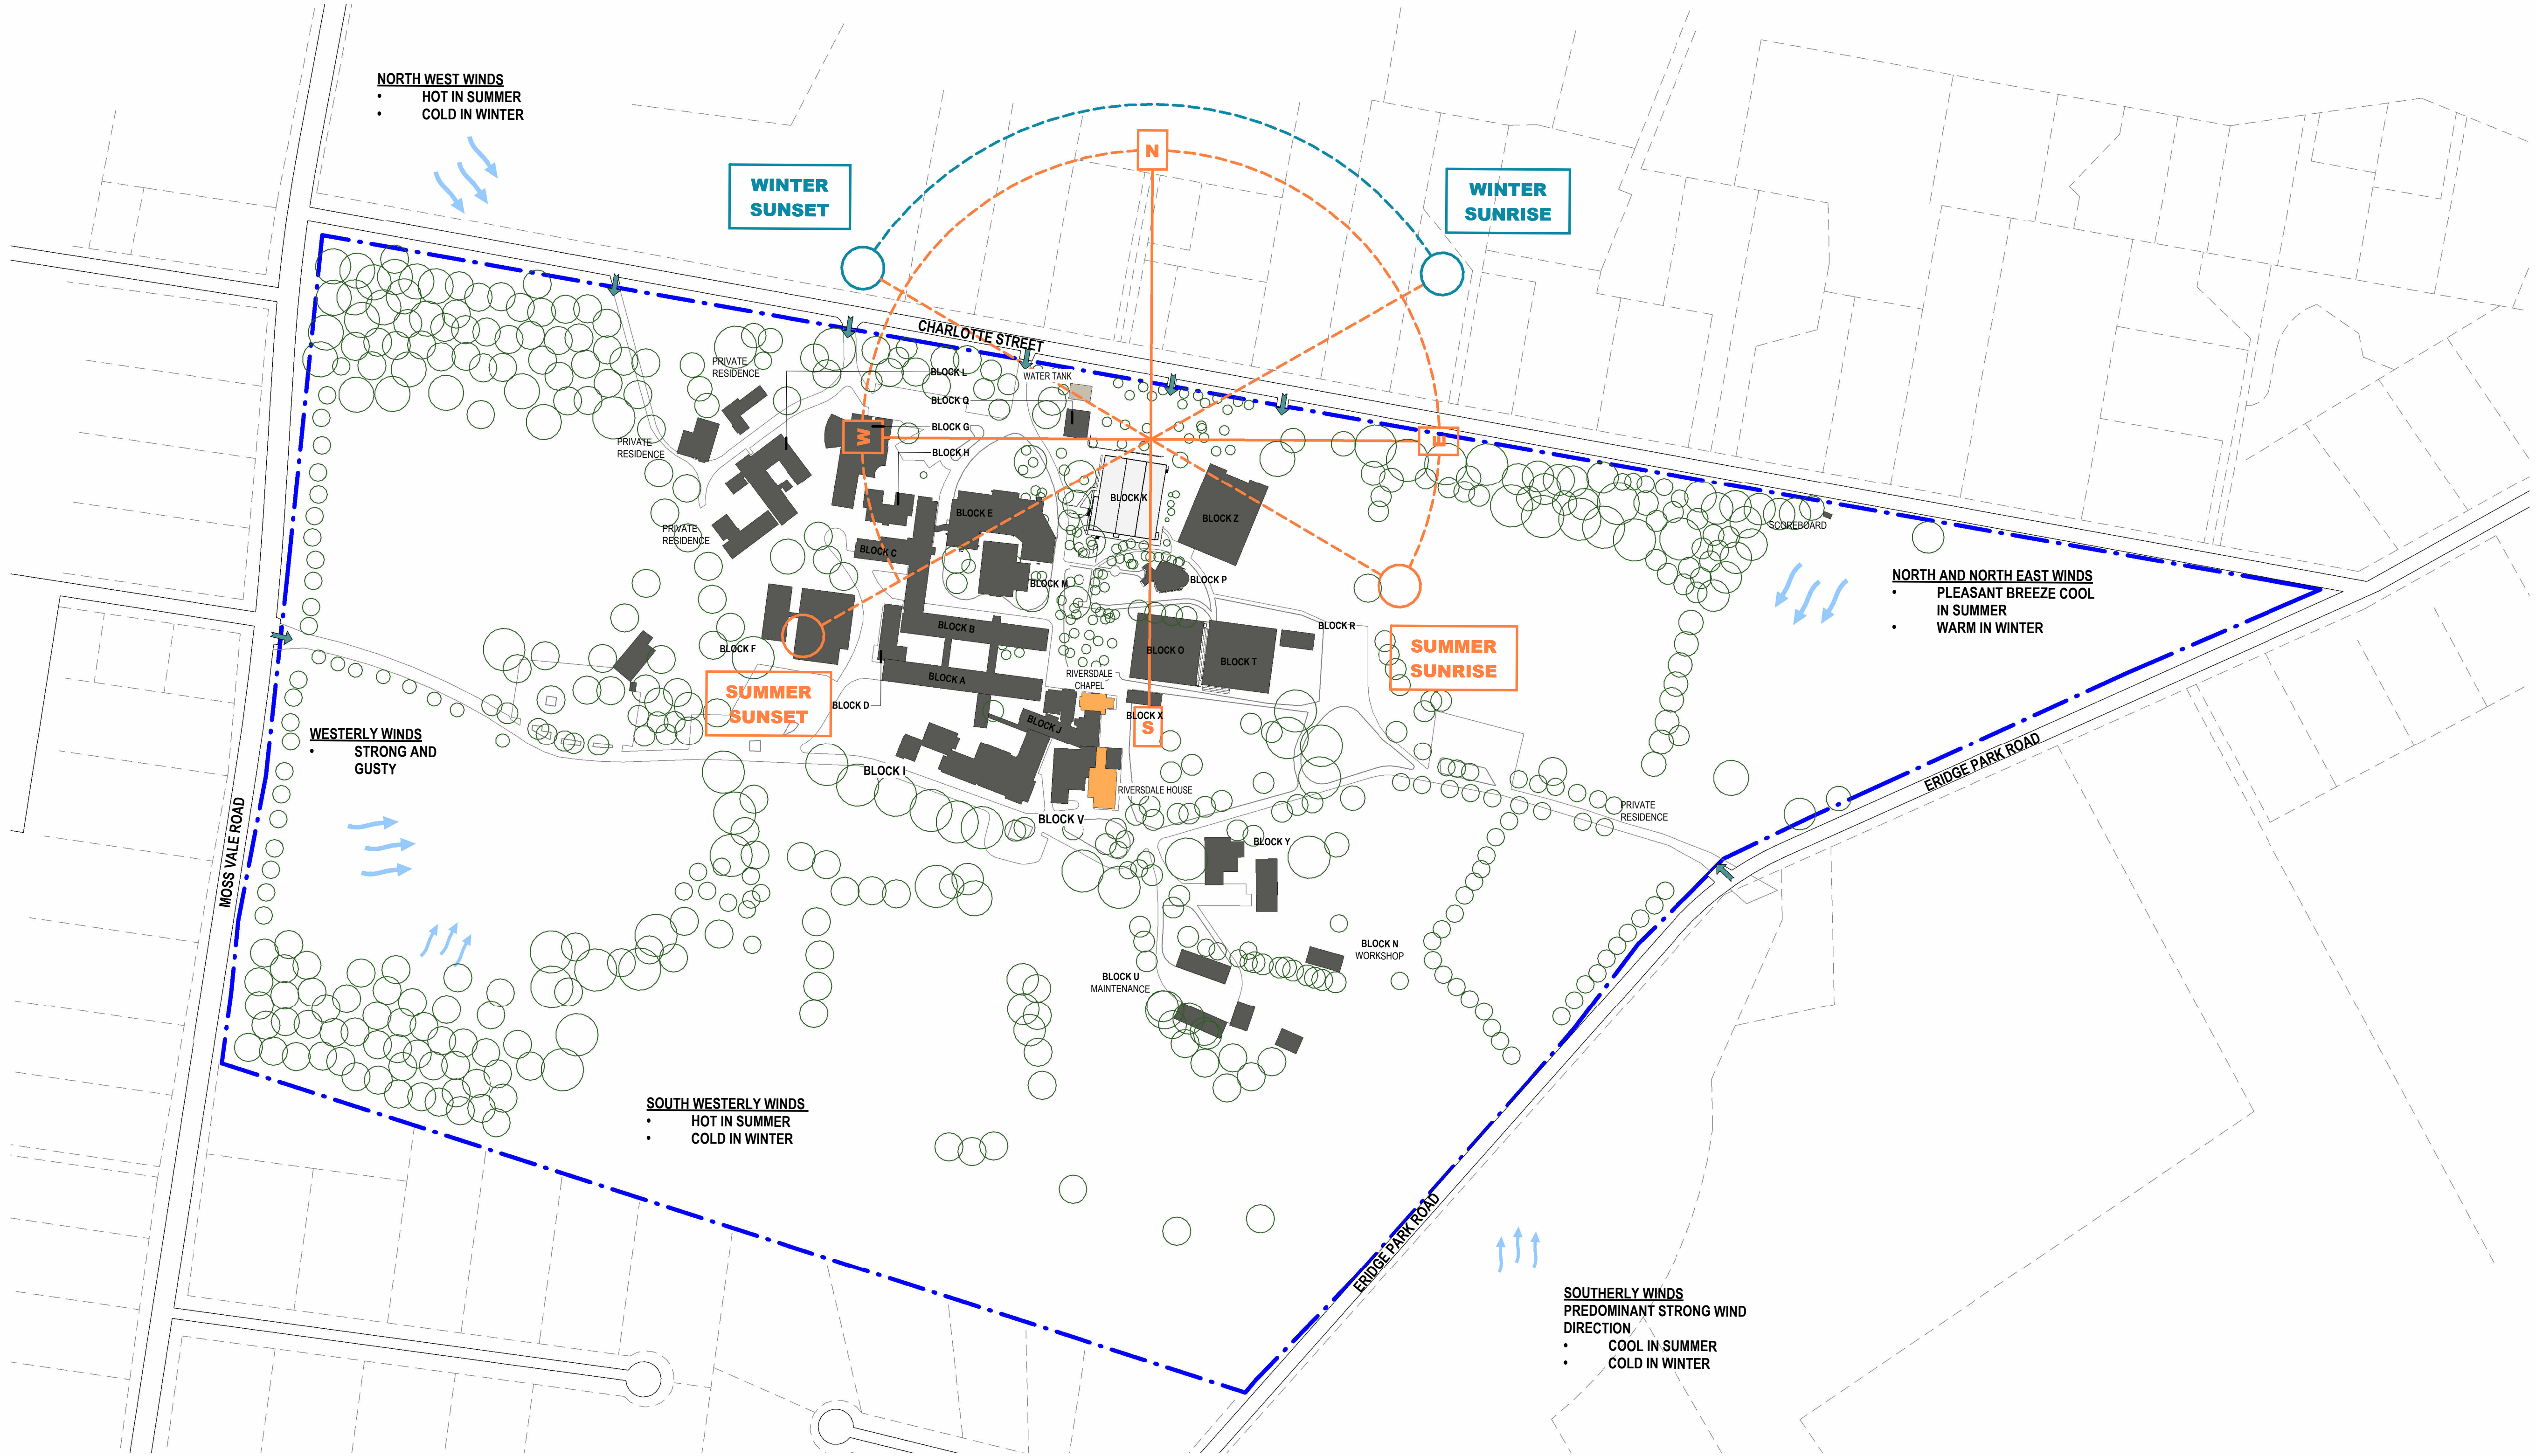

- PROPOSED WORKS (NEW BUILDING)
- PROPOSED EXTERNAL WORKS
- PROPOSED WORKS (REFURBISHMENT)
- PROPOSED DEMOLITION
- EXISTING BUILDINGS RETAINED ON SITE
- NEIGHBOURING BUILDINGS
- HERITAGE ITEMS
- EXISTING SITE ACCESS
- EXISTING TREES RETAINED ON SITE
- DEMOLISHED TREES
- PROPOSED TREES
- EXISTING SITE BOUNDARY
- NEIGHBOURING BOUNDARY

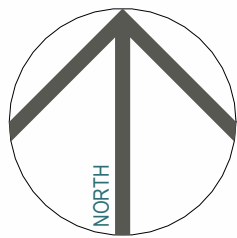


DEVELOPMENT APPLICATION
PROJECT PHASE
HOSPITALITY UPGRADE PROJECT
PROJECT TITLE
© Copyright
11 CHARLOTTE ST, BURRADOO NSW 2576
SITE ADDRESS
CHEVALIER COLLEGE
CLIENT

SITE ANALYSIS

DRAWING TITLE
© Copyright
The designs and the drawings that communicate them and the copyright thereof are the property of Leaf Architecture Pty Ltd. In order to use, retain or copy these drawings and/or designs you must seek written permission of Leaf Architecture Pty Ltd.
Nominated architect: Daniel Smith, NSW 7776 | VIC 19862 | ACT 2708 | QLD 5631
A.B.N. 35 613 290 618. Trading as Leaf Architecture.

LEAF ARCHITECTURE
STUDIO Level 1 / 12 - 16 Queen St, CHIPPENDALE NSW 2008
POSTAL PO Box 258, Newtown, NSW, 2042
PHONE 02 9002 3000
E-MAIL hello@leafarch.com.au
WEB www.leafarch.com.au

DA020
DRAWING NUMBER
1
ISSUE
24038
PROJECT NUMBER
1:2000
SCALE AT A1

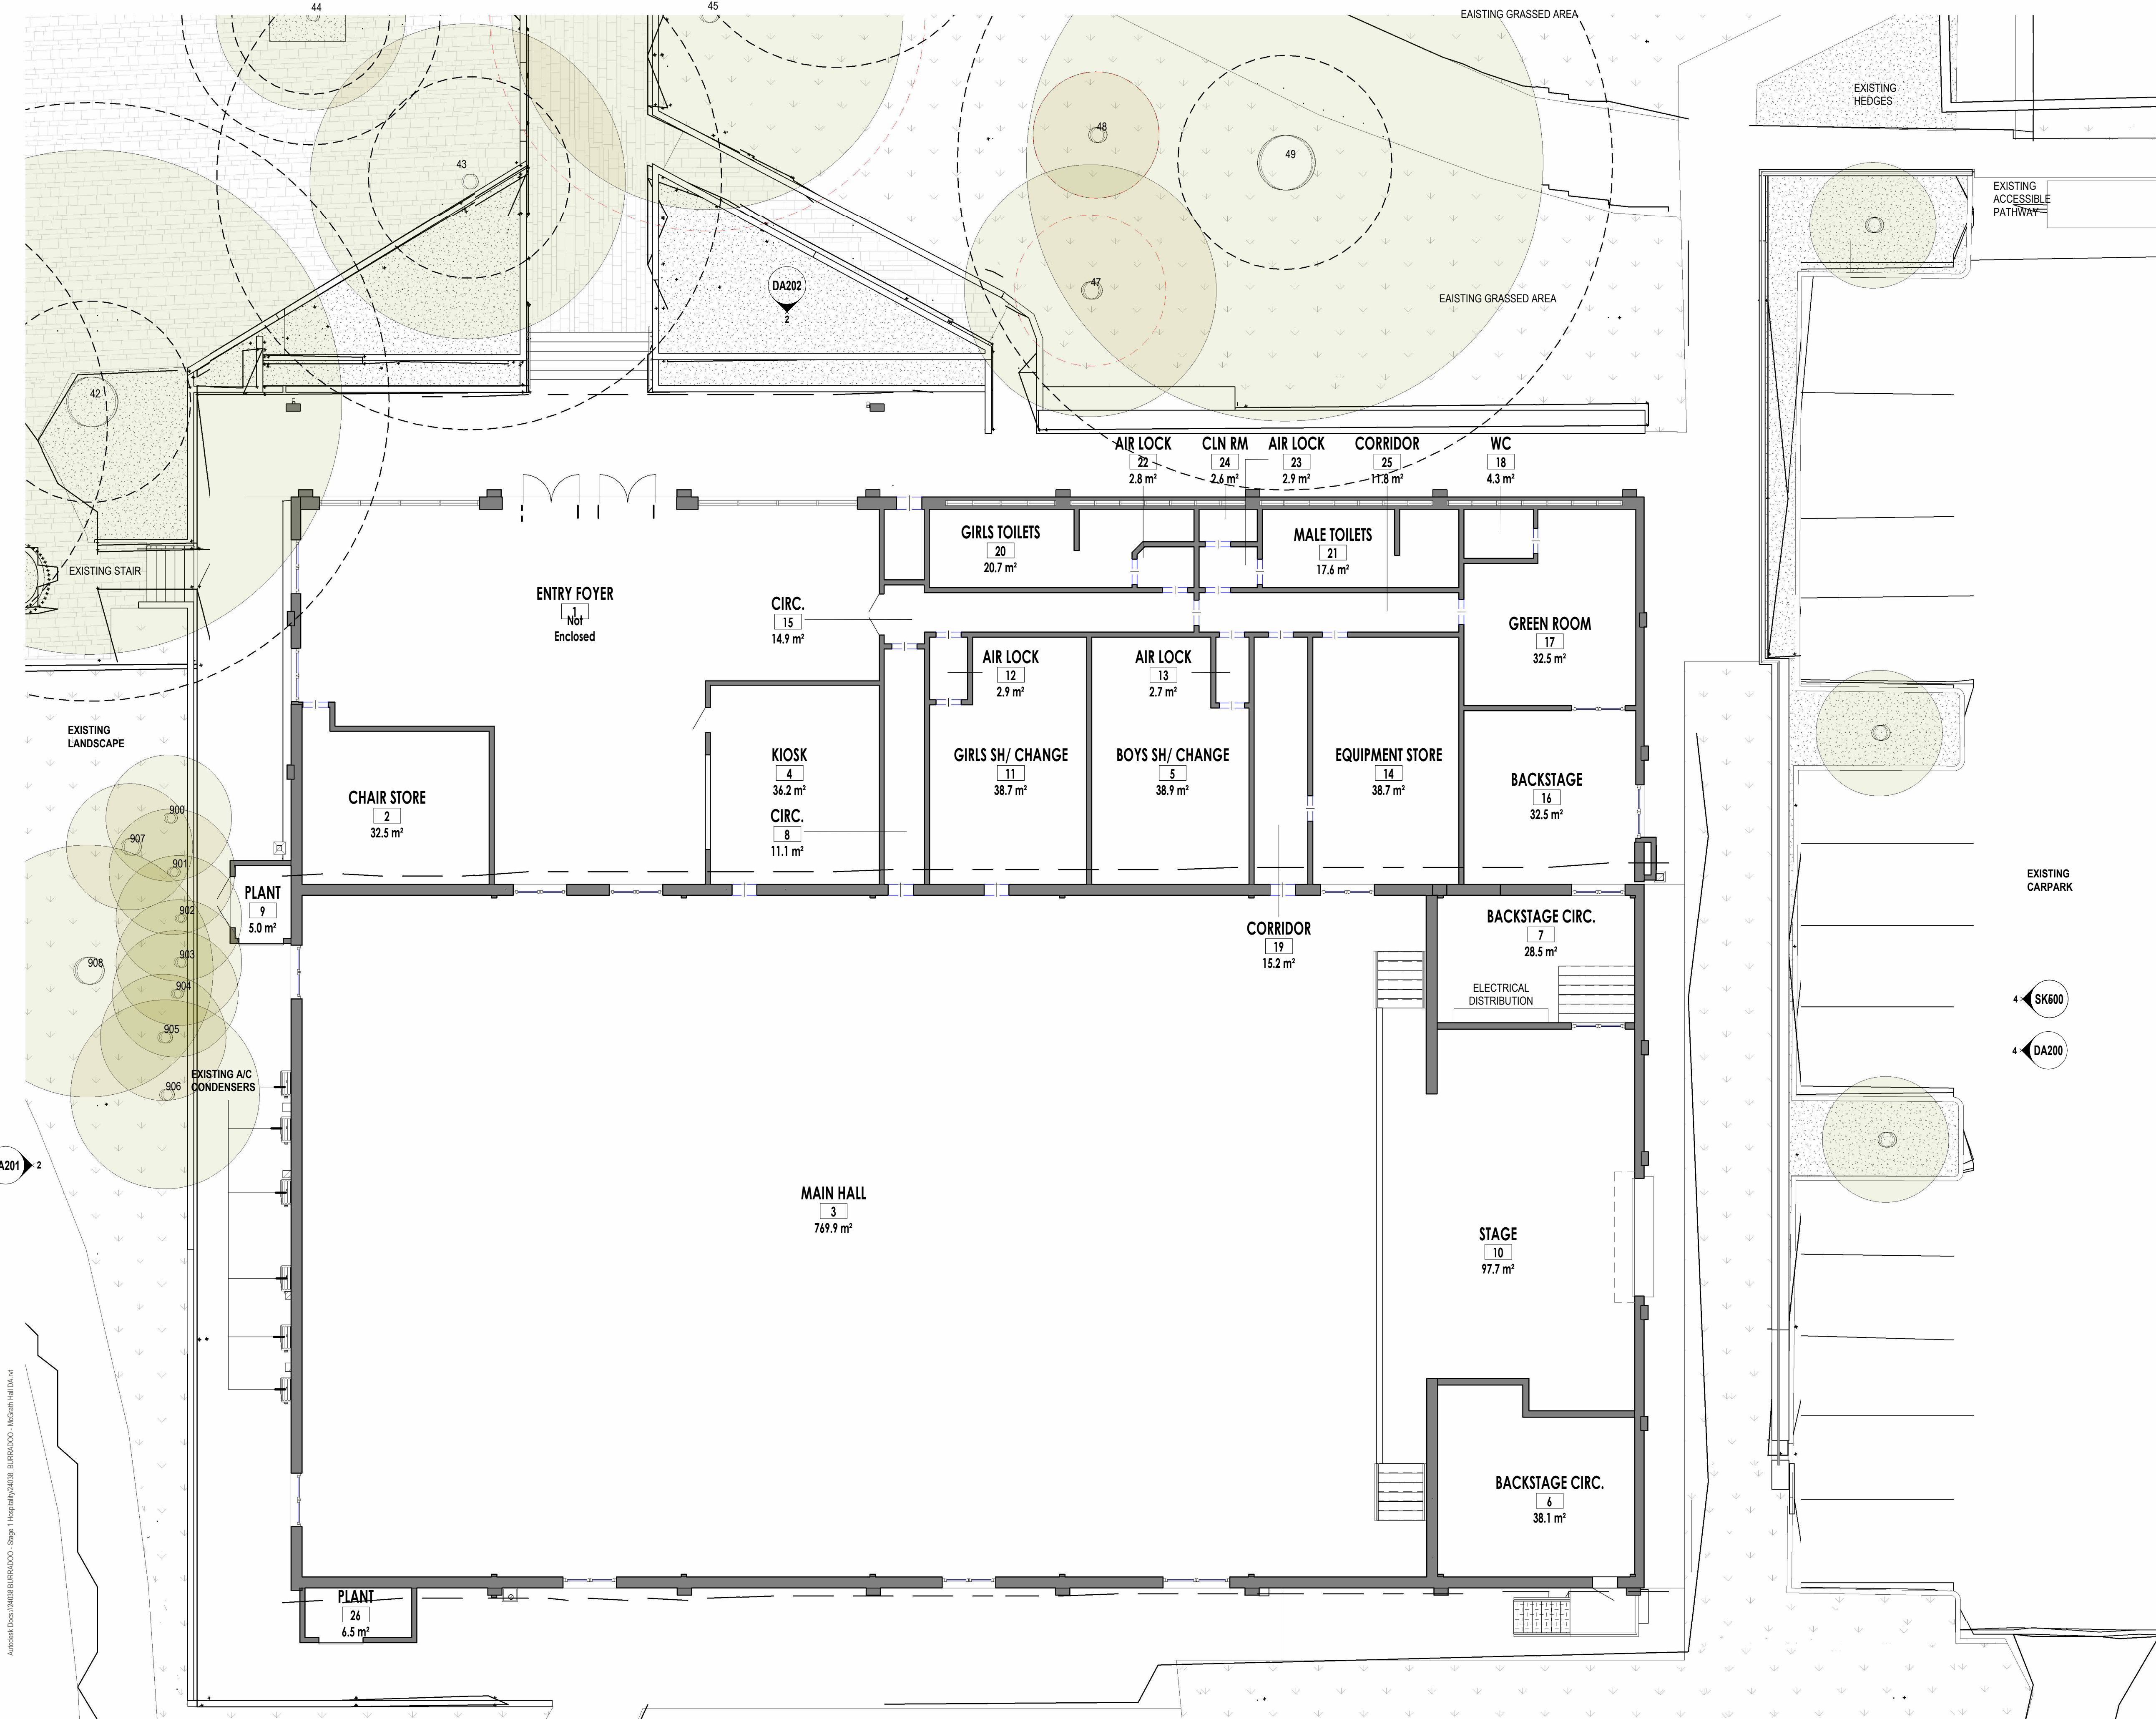

- EXISTING BUILDINGS RETAINED ON SITE
- EXISTING LANDSCAPE
- EXISTING WALL
- PROPOSED WALL
- TO BE DEMOLISHED
- PROPOSED LANDSCAPE WORKS
- EXISTING TREES RETAINED
- DEMOLISHED TREES
- PROPOSED TREES
- EXISTING SITE BOUNDARY

ISSUE	DATE	REVISION	ISSUER	SIGN	LEGEND
A	18.02.25	ISSUE FOR INFORMATION	JS	CM	
B	27.02.25	ISSUE FOR INFORMATION	JS	CM	
C	11.03.25	ISSUE FOR INFORMATION	JS	CM	
D	21.03.25	ISSUE FOR INFORMATION	JS	CM	
E	26.03.25	ISSUE FOR INFORMATION	JS	CM	
F	26.03.25	ISSUE FOR INFORMATION	JS	CM	
1	07.04.25	ISSUE FOR DA	JS	CM	

DEVELOPMENT APPLICATION
PROJECT PHASE
HOSPITALITY UPGRADE PROJECT
PROJECT TITLE
11 CHARLOTTE ST, BURRADDOW NSW 2576
SITE ADDRESS
CHEVALIER COLLEGE
CLIENT

EXISTING PLAN - GROUND FLOOR

DRAWING TITLE
© Copyright
The designs and the drawings that communicate them and the copyright thereof are the property of Leaf Architecture Pty Ltd. In order to use, retain or copy these drawings and/or designs you must seek written permission of Leaf Architecture Pty Ltd.
Nominated architect: Daniel Smith, NSW 7776 | VIC 19862 | ACT 2708 | QLD 5631
A.B.N. 35 613 290 618. Trading as Leaf Architecture.


LEAF
ARCHITECTURE
STUDIO Level 1 / 12 - 16 Queen St, CHIPPENDALE NSW 2008
POSTAL PO Box 258, Newtown, NSW, 2042
PHONE 02 9002 3000
E-MAIL hello@leafarch.com.au
WEB www.leafarch.com.au

DA080
DRAWING NUMBER
1
ISSUE
24038
PROJECT NUMBER
1 : 100
SCALES AT A1

Autodesk Docu/24038 BURRADOO - Stage 1 Hospitality/24038 BURRADOO - McGrath Hall DA.vrt

3/07/2025 1:53:59 PM

ISSUE	DATE	REVISION	ISSUER	SIGN	LEGEND
A	18.02.25	ISSUE FOR INFORMATION	JS	CM	
B	27.02.25	ISSUE FOR INFORMATION	JS	CM	
C	11.03.25	ISSUE FOR INFORMATION	JS	CM	
D	21.03.25	ISSUE FOR INFORMATION	JS	CM	
E	26.03.25	ISSUE FOR INFORMATION	JS	CM	
F	26.03.25	ISSUE FOR INFORMATION	JS	CM	
1	07.04.25	ISSUE FOR DA	JS	CM	

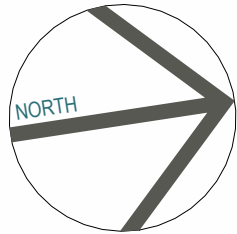

DEVELOPMENT APPLICATION

PROJECT PHASE

HOSPITALITY UPGRADE PROJECT

PROJECT TITLE

11 CHARLOTTE ST, BURRADOO NSW 2576

SITE ADDRESS

CHEVALIER COLLEGE

CLIENT

EXISTING PLAN - ROOF

DRAWING TITLE

© Copyright

The designs and the drawings that communicate them and the copyright thereof are the property of Leaf Architecture Pty Ltd. In order to use, retain or copy these drawings and/or designs you must seek written permission of Leaf Architecture Pty Ltd.
Nominated architect: Daniel Smith, NSW 7776 | VIC 19862 | ACT 2708 | QLD 5631
A.B.N. 35 613 290 618. Trading as Leaf Architecture.



STUDIO Level 1 / 12 - 16 Queen St, CHIPPENDALE NSW 2008
POSTAL PO Box 258, Newtown, NSW, 2042
PHONE 02 9002 3000
E-MAIL hello@leafarch.com.au
WEB www.leafarch.com.au

DA081

DRAWING NUMBER

1

ISSUE


24038

PROJECT NUMBER

1 : 100


SCALES AT A1

- EXISTING BUILDINGS RETAINED ON SITE
- EXISTING LANDSCAPE
- EXISTING WALL
- PROPOSED WALL
- TO BE DEMOLISHED
- PROPOSED LANDSCAPE WORKS
- EXISTING TREES RETAINED
- DEMOLISHED TREES
- PROPOSED TREES
- EXISTING SITE BOUNDARY

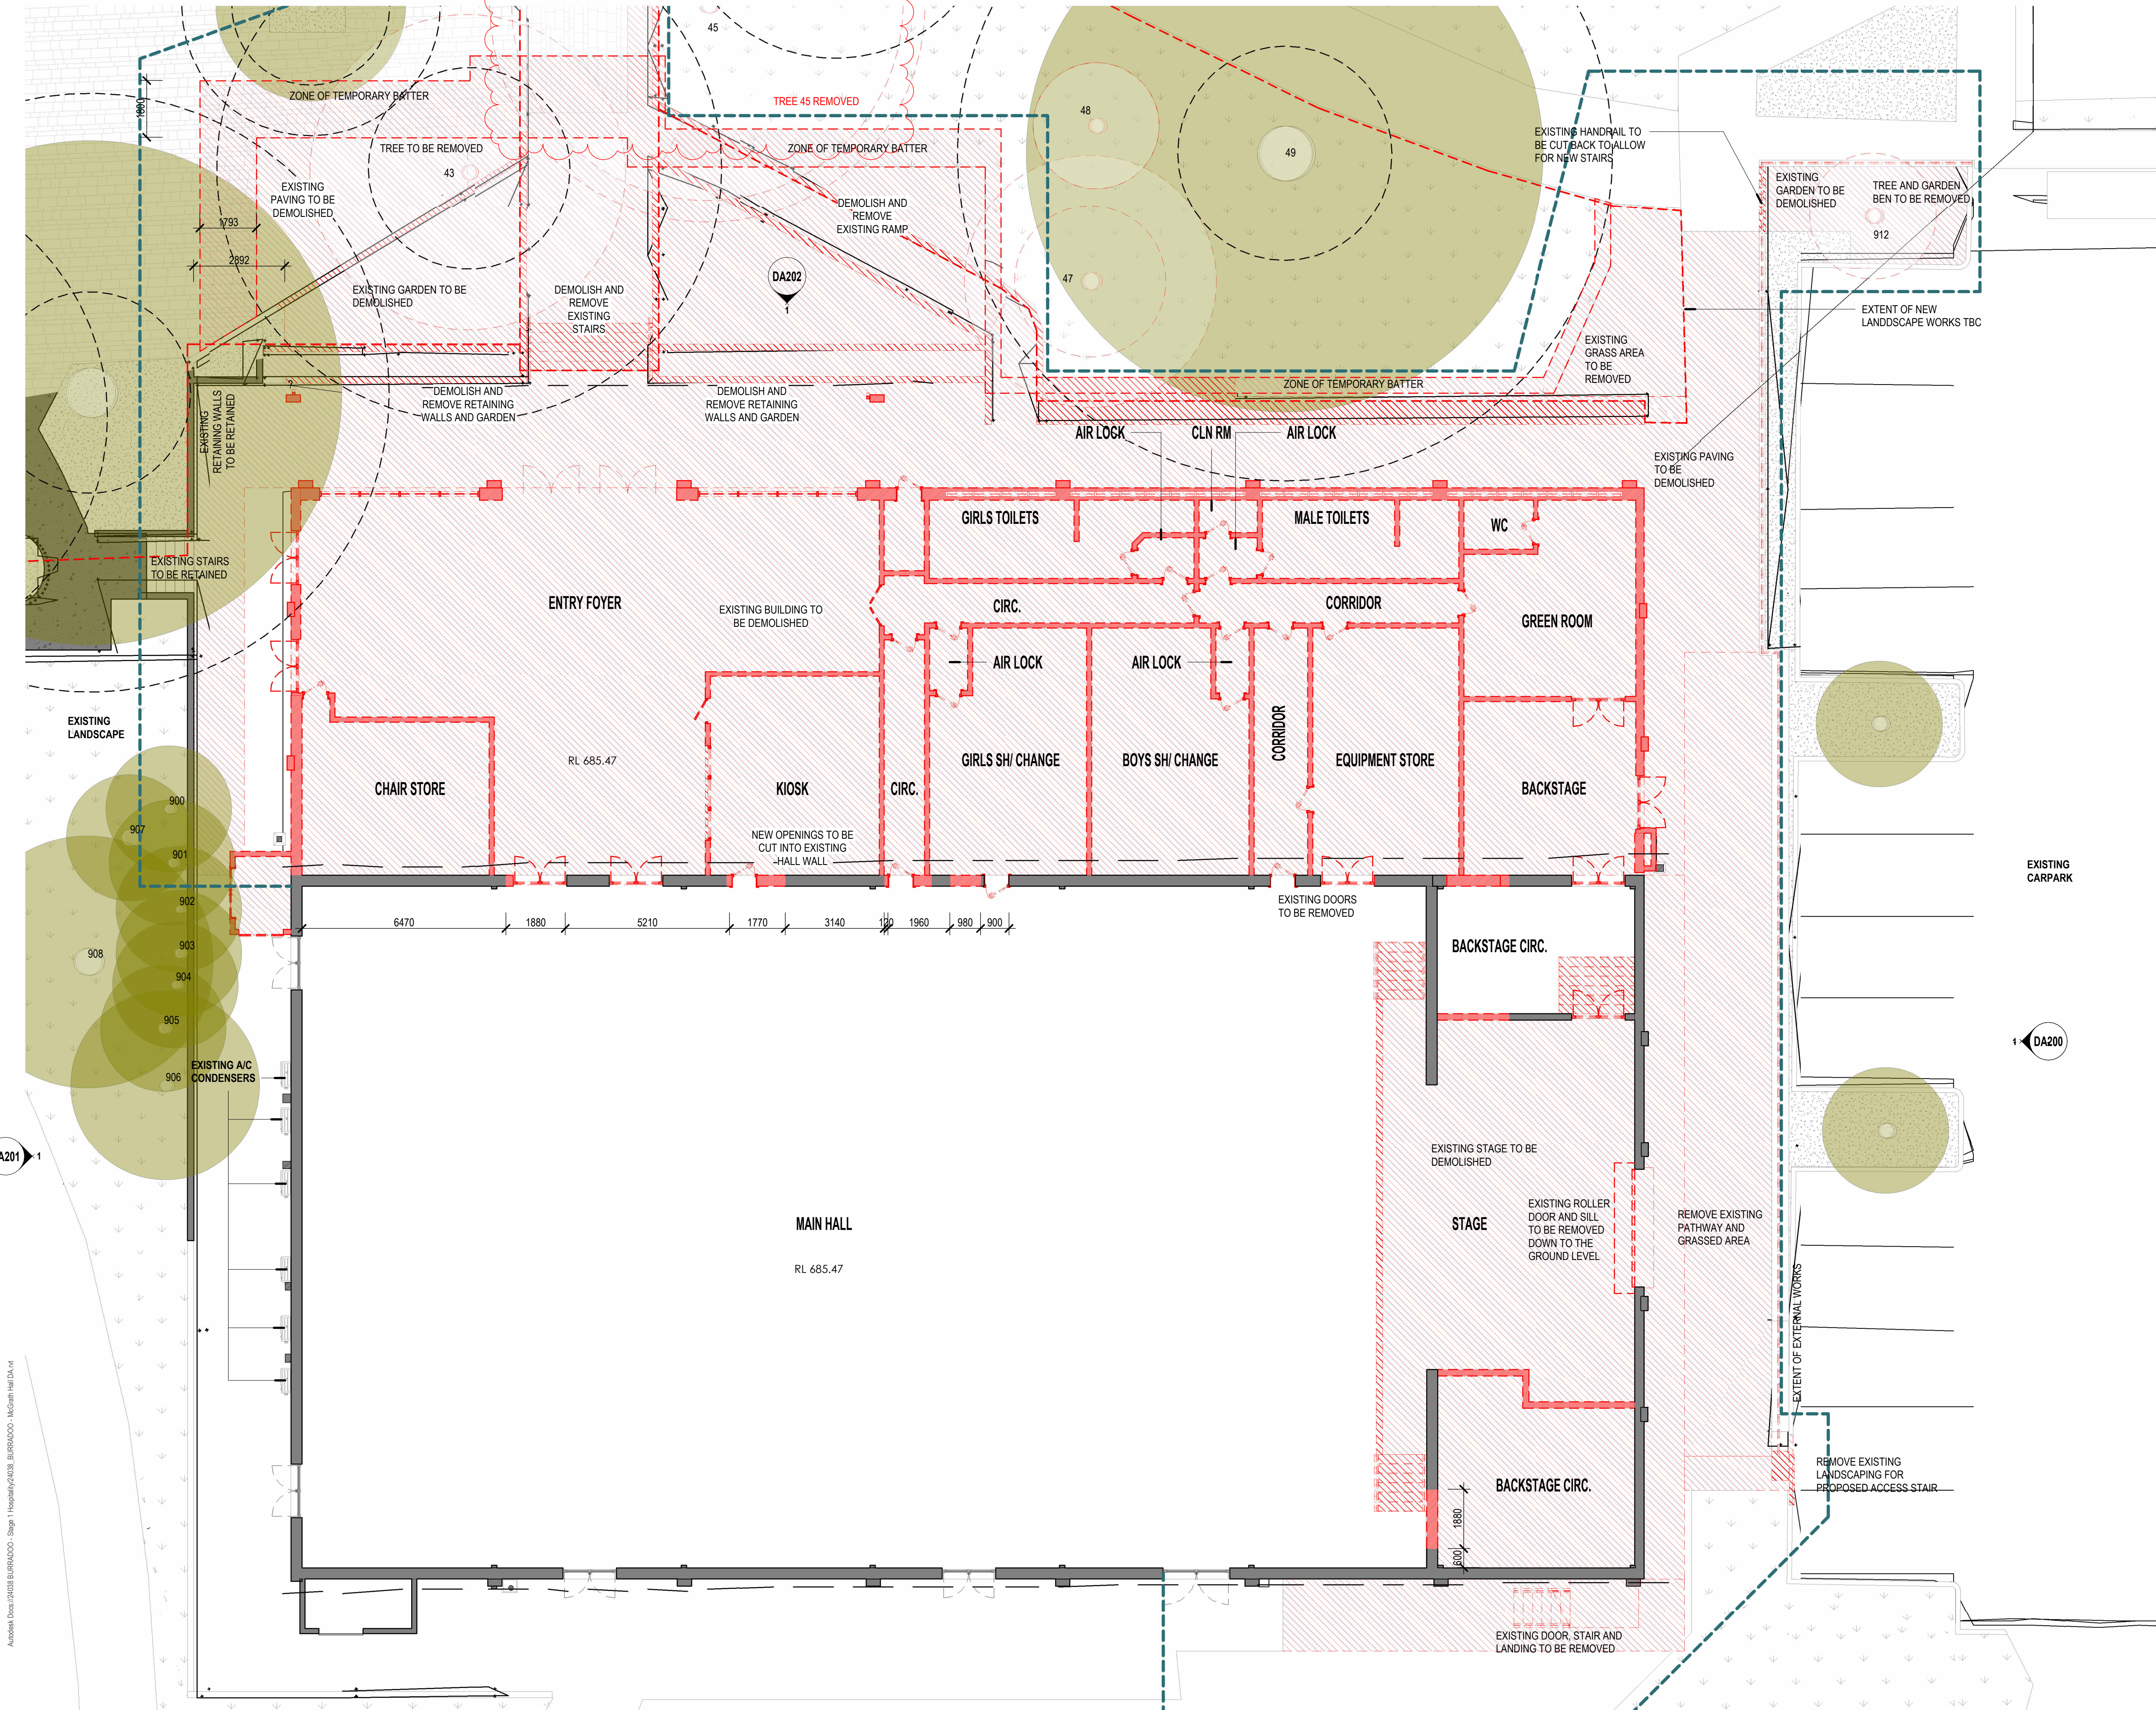

- EXISTING BUILDINGS RETAINED ON SITE
- EXISTING LANDSCAPE
- EXISTING WALL
- PROPOSED WALL
- TO BE DEMOLISHED
- PROPOSED LANDSCAPE WORKS
- EXISTING TREES RETAINED
- DEMOLISHED TREES
- PROPOSED TREES
- EXISTING SITE BOUNDARY

ISSUE	DATE	REVISION	ISSUER	SIGN	LEGEND
A	22.01.25	Pre-DA meeting	JS	KA	
B	18.02.25	ISSUE FOR INFORMATION	JS	CM	
C	19.02.25	ISSUE FOR INFORMATION	JS	CM	
D	27.02.25	ISSUE FOR INFORMATION	JS	CM	
E	11.03.25	ISSUE FOR INFORMATION	JS	CM	
F	21.03.25	ISSUE FOR INFORMATION	JS	CM	
G	25.03.25	ISSUE FOR INFORMATION	JS	CM	
H	26.03.25	ISSUE FOR INFORMATION	JS	CM	
I	07.04.25	ISSUE FOR DA	JS	CM	
2	31.07.25	REVISED DA	JS	VG	

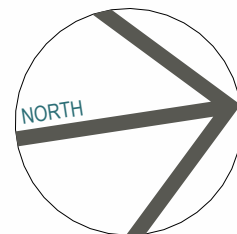


DEVELOPMENT APPLICATION
PROJECT PHASE
HOSPITALITY UPGRADE PROJECT
PROJECT TITLE
11 CHARLOTTE ST, BURRADDOW NSW 2576
SITE ADDRESS
CHEVALIER COLLEGE
CLIENT

DEMOLITION PLAN - GROUND FLOOR

DRAWING TITLE
The designs and the drawings that communicate them and the copyright thereof are the property of Leaf Architecture Pty Ltd. In order to use, retain or copy these drawings and/or designs you must seek written permission of Leaf Architecture Pty Ltd.
Nominated architect: Daniel Smith, NSW 7776 | VIC 19862 | ACT 2708 | QLD 5631
A.B.N. 35 613 290 618. Trading as Leaf Architecture.

LEAF ARCHITECTURE
STUDIO Level 1 / 12 - 16 Queen St, CHIPPENDALE NSW 2008
POSTAL PO Box 258, Newtown, NSW, 2042
PHONE 02 9002 3000
E-MAIL hello@leafarch.com.au
WEB www.leafarch.com.au

DA090
DRAWING NUMBER
2
ISSUE
24038
PROJECT NUMBER
1:100
SCALE AT A1

 

31/07/2025 1:53:24 PM



PROJECT PHASE

PROJECT TITLE

SITE ADDRESS

DRAWING TITLE

Nominated architect: Daniel Smith, NSW 7776 | VIC
A.B.N. 35 613 290 618. Trading as Leaf Architecture.




PHONE 02 902 3000
E-MAIL hello@leafarch.com.au
WEB www.leafarch.com.au

DRAWING NUMBER

ISSUE

1 : 100
SCALES AT A1

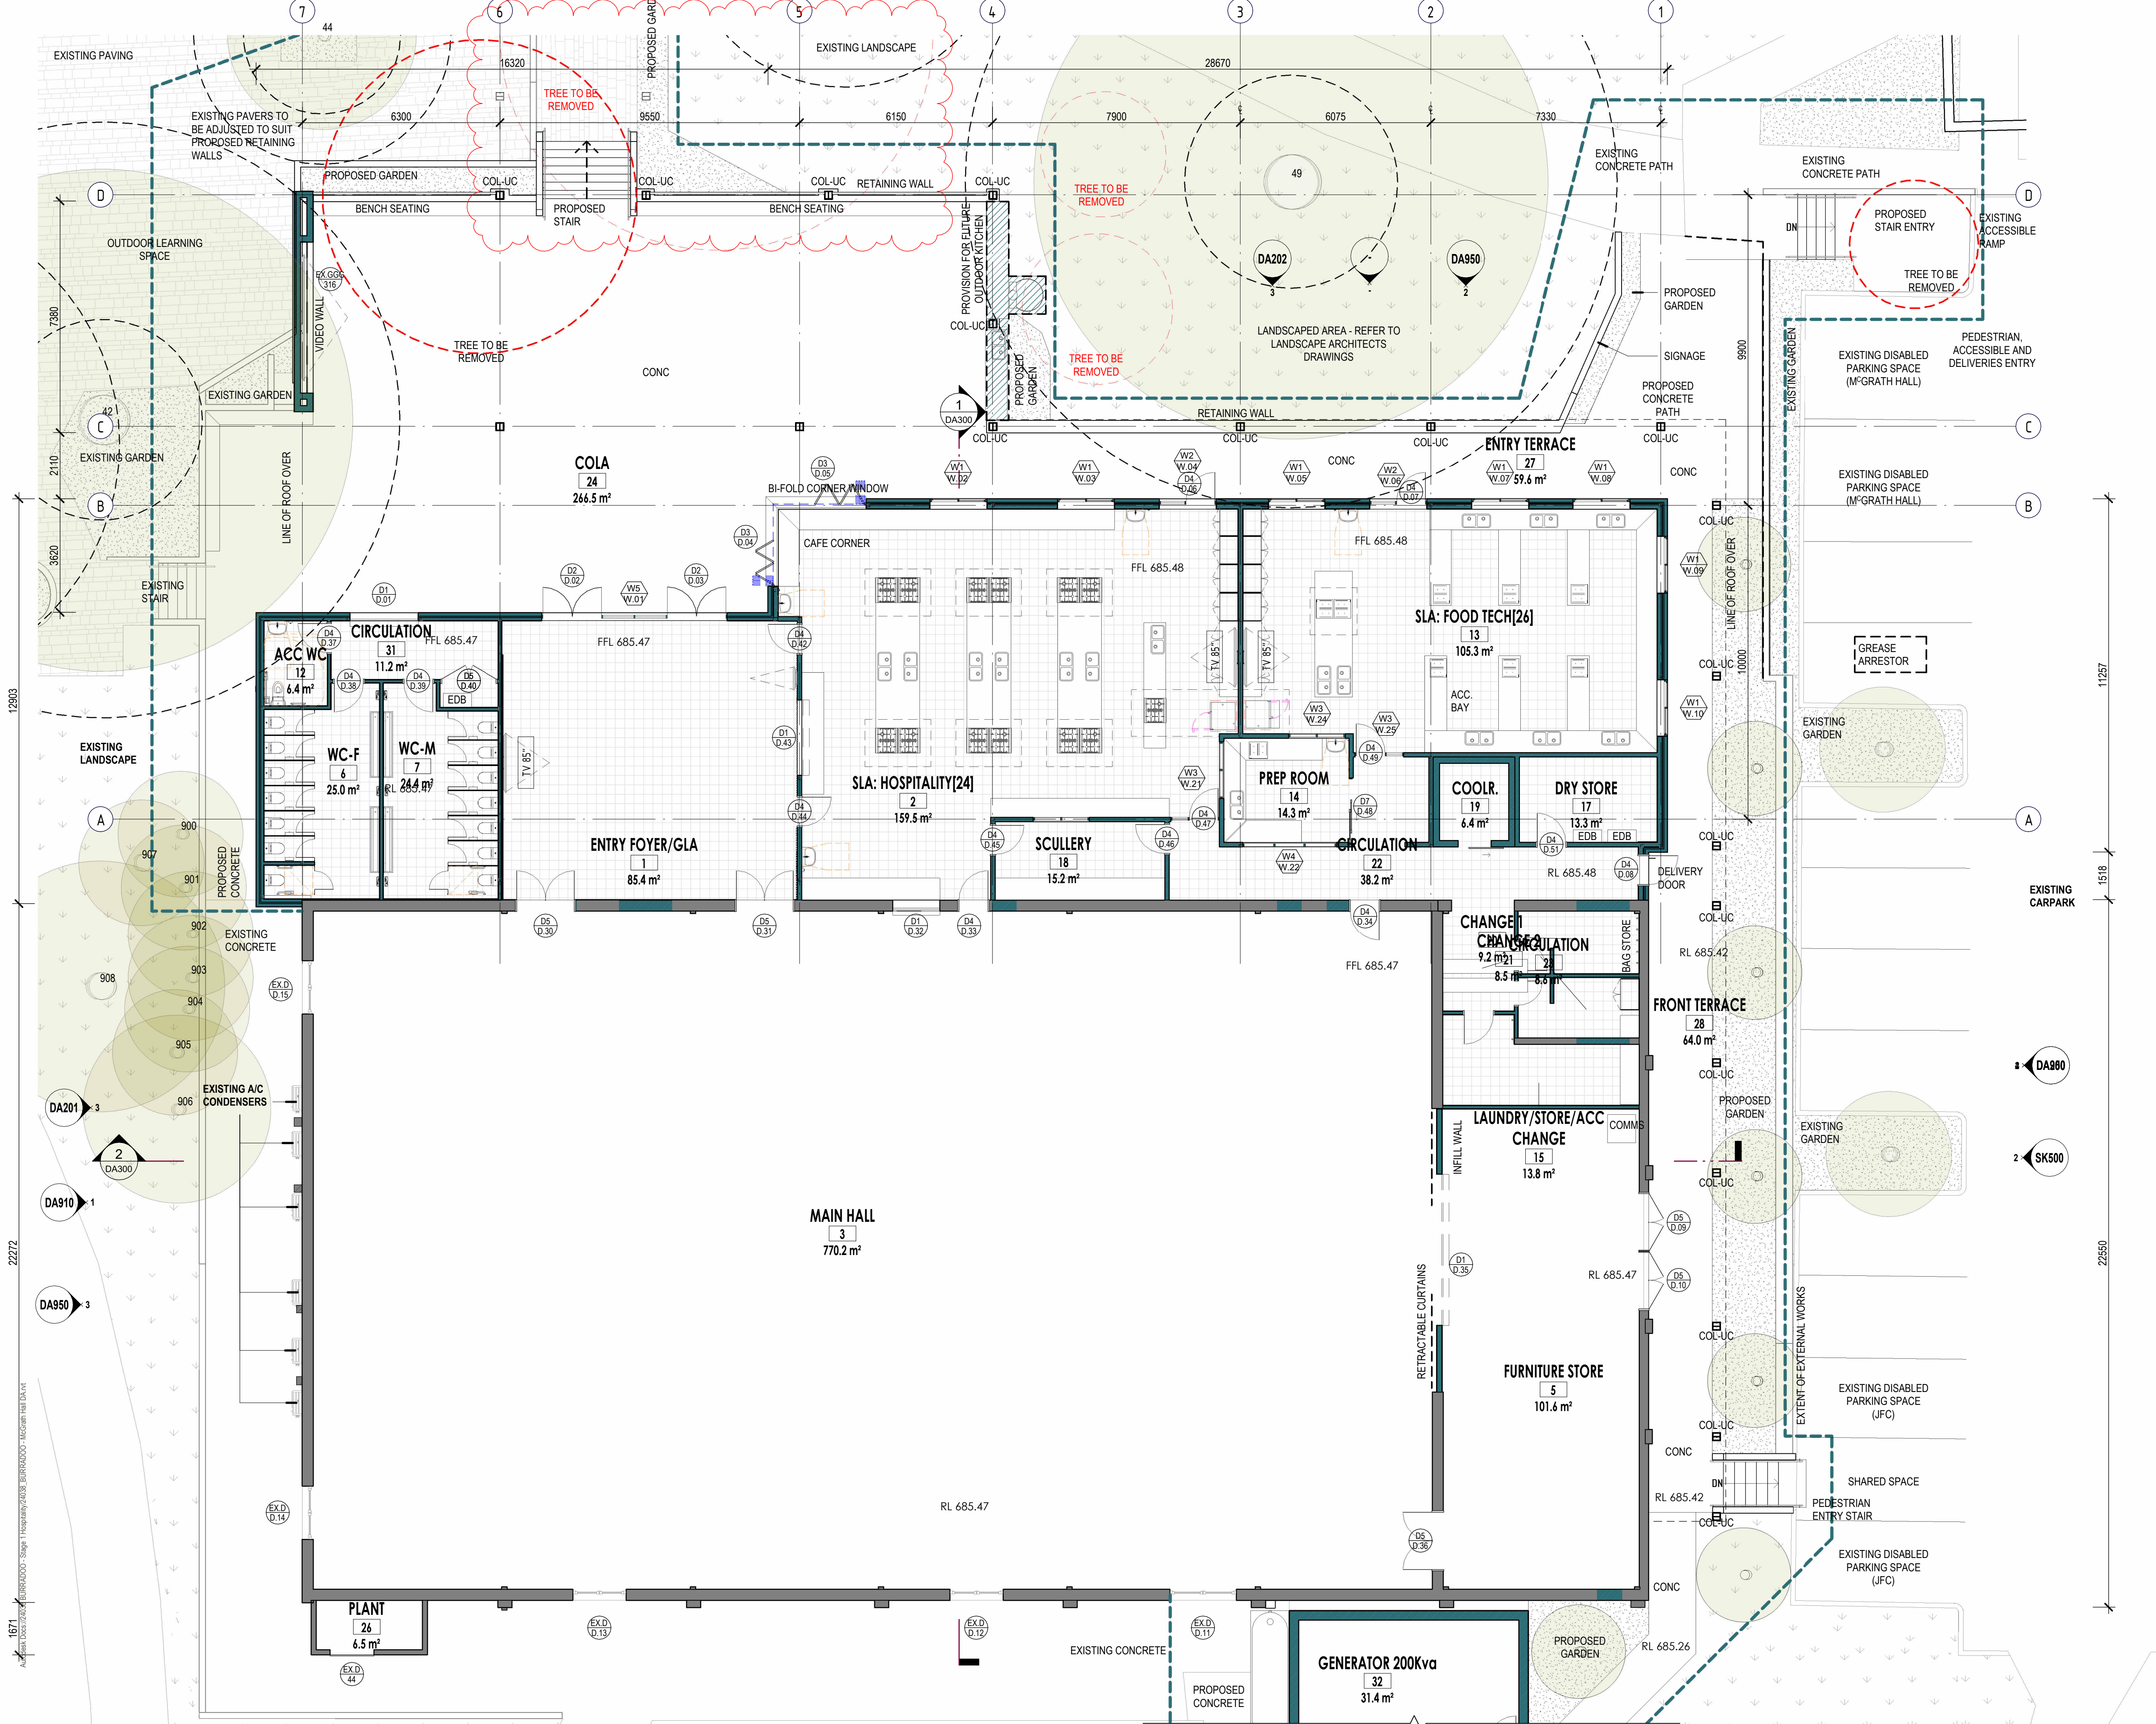

ISSUE	DATE	REVISION	ISSUER	SIGN	LEGEND
A	22.01.25	Pre-DA meeting	JS	KA	
B	18.02.25	ISSUE FOR INFORMATION	JS	CM	
C	19.02.25	ISSUE FOR INFORMATION	JS	CM	
D	27.02.25	ISSUE FOR INFORMATION	JS	CM	
E	11.03.25	ISSUE FOR INFORMATION	JS	CM	
F	21.03.25	ISSUE FOR INFORMATION	JS	CM	
G	25.03.25	ISSUE FOR INFORMATION	JS	CM	
H	26.03.25	ISSUE FOR INFORMATION	JS	CM	
I	07.04.25	ISSUE FOR DA	JS	CM	
2	31.07.25	REVISED DA	JS	VG	

31/07/2025 1:53:38 PM
A:\Area\Box\24\24\Burradoo\Stage 1 Hospitality\24038 Burradoo\McGinnis\DA\A1

REFER TO SHEET DA120

DEVELOPMENT APPLICATION
PROJECT PHASE

HOSPITALITY UPGRADE PROJECT
PROJECT TITLE

11 CHARLOTTE ST, BURRADOO NSW 2576
SITE ADDRESS

CHEVALIER COLLEGE
CLIENT

PROPOSED PLAN - GROUND FLOOR
DRAWING TITLE

© Copyright

The designs and the drawings that communicate them and the copyright thereof are the property of Leaf Architecture Pty Ltd. In order to use, retain or copy these drawings and/or designs you must seek written permission of Leaf Architecture Pty Ltd.

Nominated architect: Daniel Smith, NSW 7775 | VIC 19862 | ACT 2708 | QLD 5631
A.B.N. 35 613 290 618. Trading as Leaf Architecture.

LEAF
ARCHITECTURE

STUDIO Level 1 / 12 - 16 Queen St, CHIPPENDALE NSW 2008
POSTAL PO Box 258, Newtown, NSW, 2042
PHONE 02 8002 3000
E-MAIL hello@leafarch.com.au
WEB www.leafarch.com.au

DA100
DRAWING NUMBER

2
ISSUE


24038
PROJECT NUMBER

1:100
SCALE AT A1

Autodesk Docu/24038 BURRADOO - Stage 1 Hospitality/24038 BURRADOO - McGraith Hall DA-101


31/07/2025 15:17 PM

ISSUE	DATE	REVISION	ISSUER	SIGN	LEGEND
A	22.01.25	Pre-DA meeting	JS	KA	
B	18.02.25	ISSUE FOR INFORMATION	JS	CM	
C	27.02.25	ISSUE FOR INFORMATION	JS	CM	
D	11.03.25	ISSUE FOR INFORMATION	JS	CM	
E	21.03.25	ISSUE FOR INFORMATION	JS	CM	
F	25.03.25	ISSUE FOR INFORMATION	JS	CM	
G	26.03.25	ISSUE FOR INFORMATION	JS	CM	
1	07.04.25	ISSUE FOR DA	JS	CM	

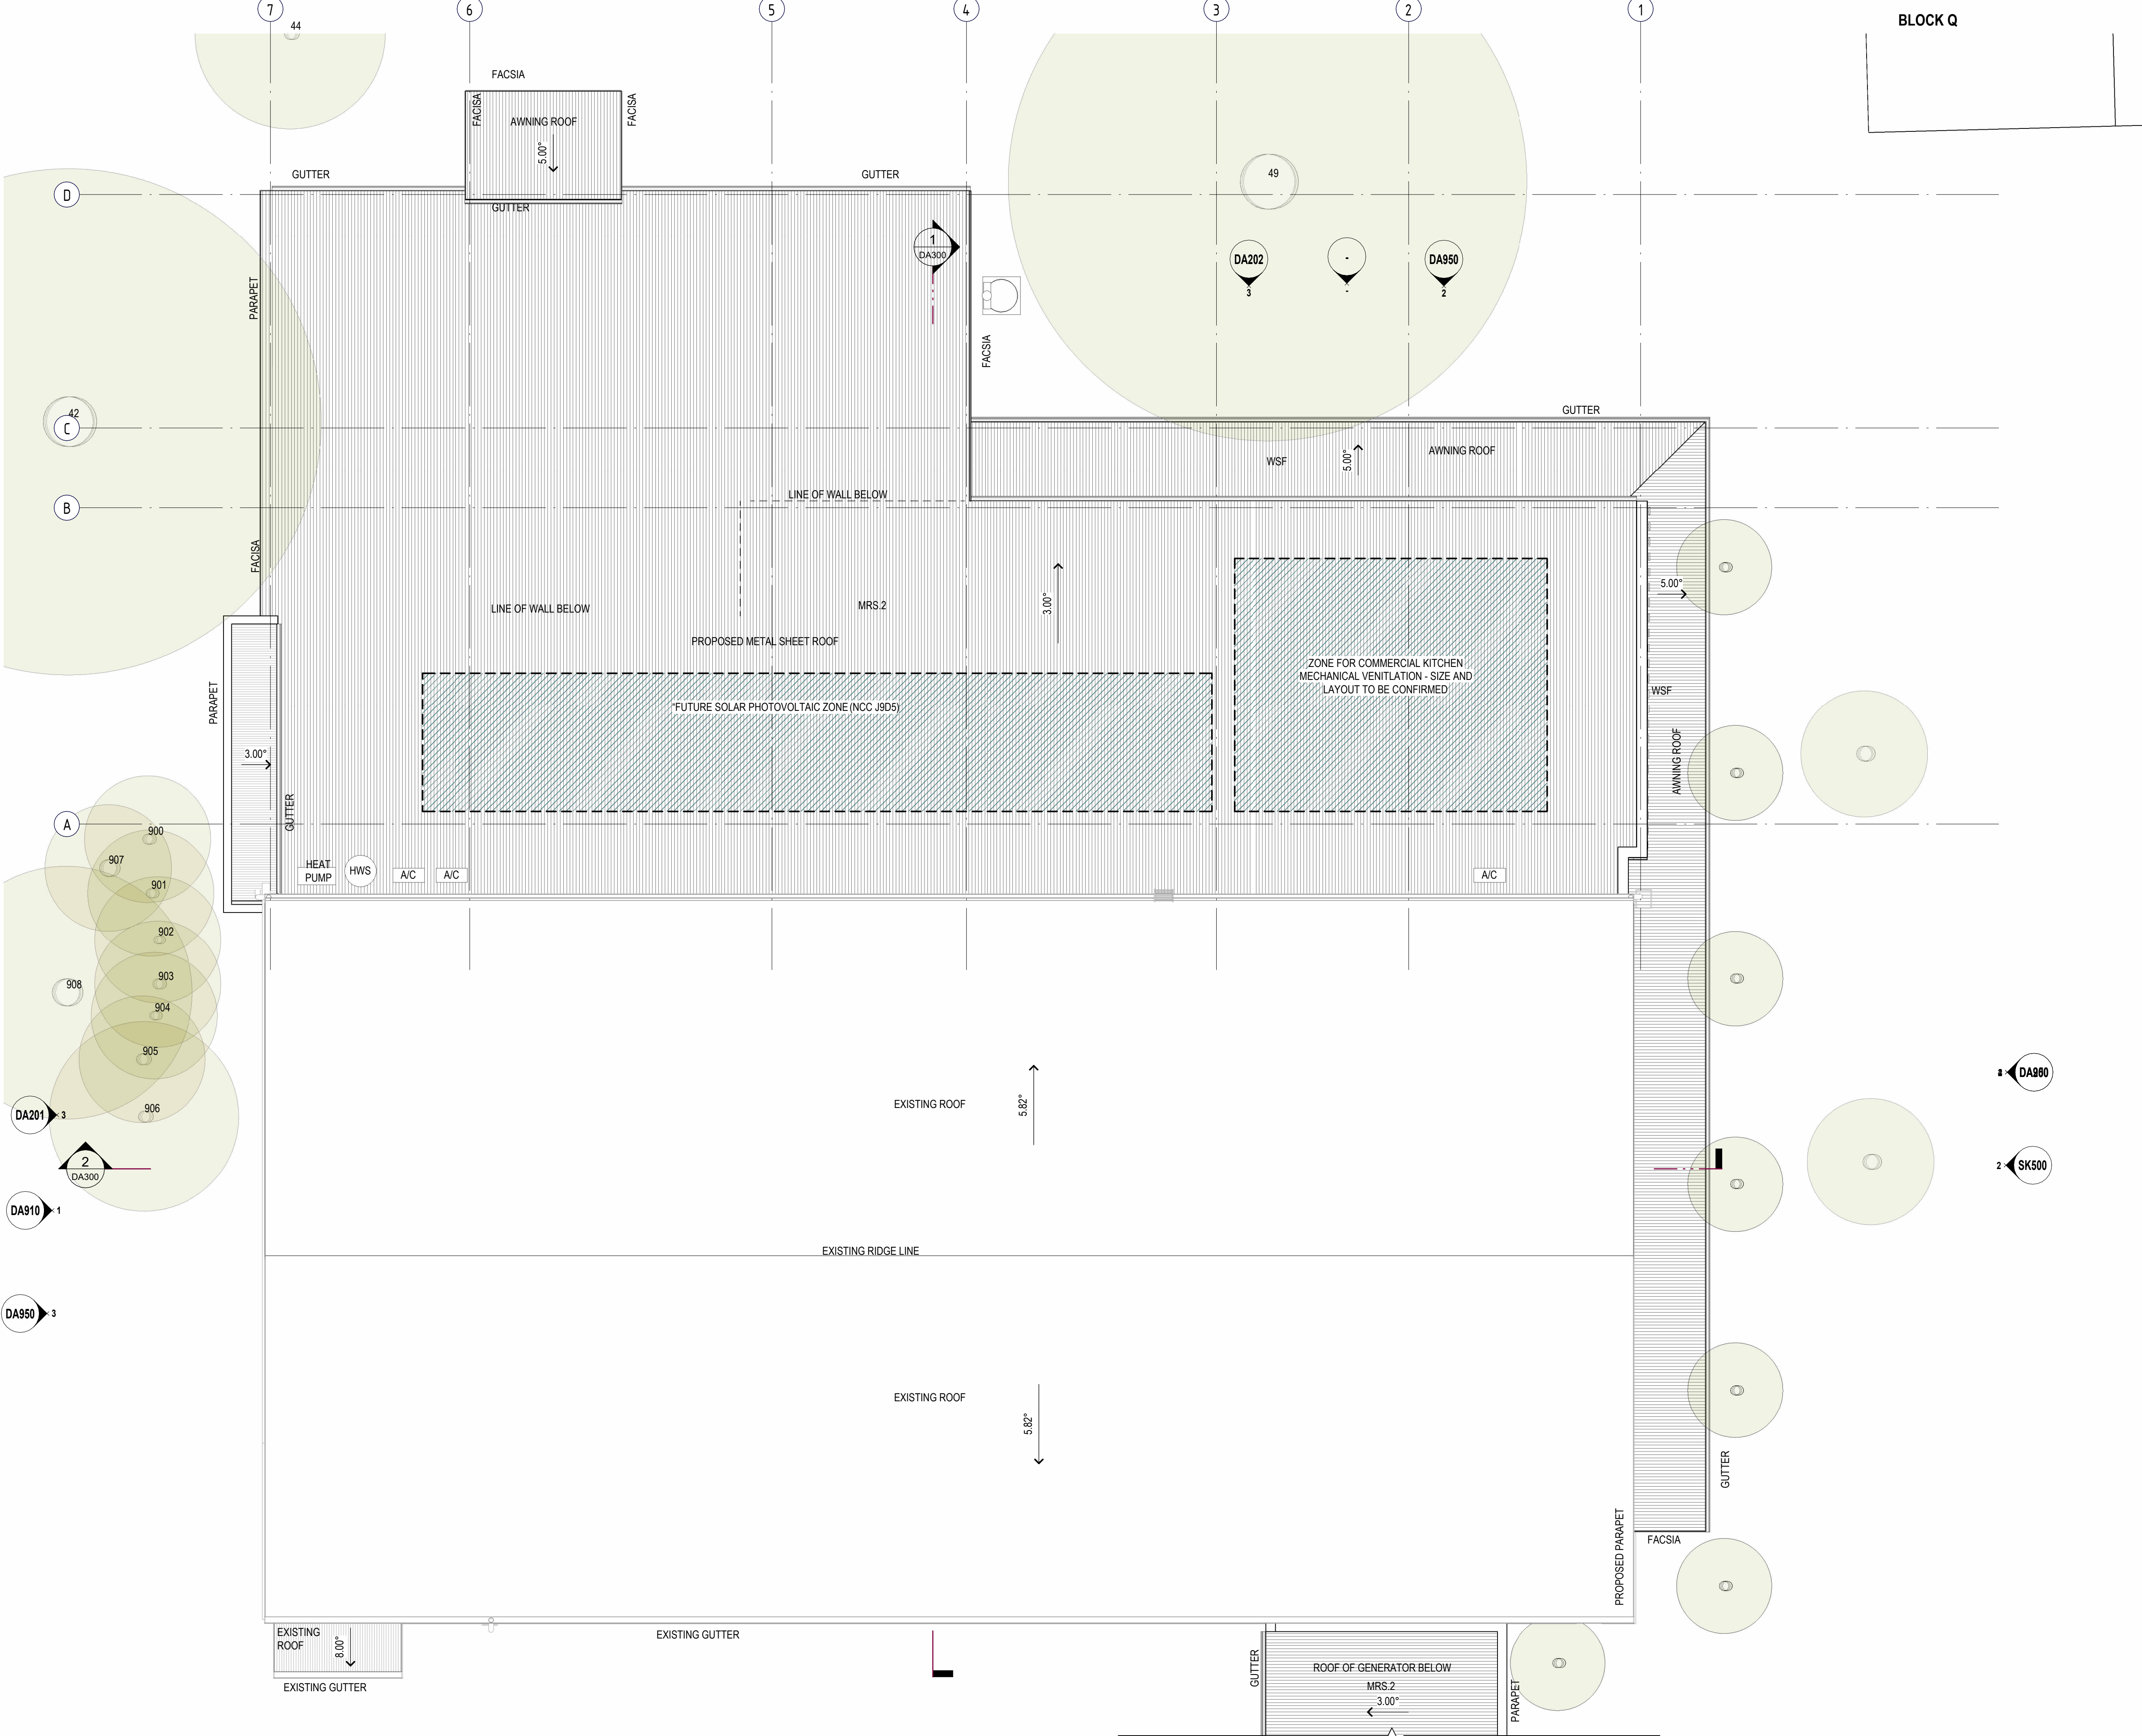

- EXISTING BUILDINGS RETAINED ON SITE
- EXISTING LANDSCAPE
- EXISTING WALL
- PROPOSED WALL
- TO BE DEMOLISHED
- PROPOSED LANDSCAPE WORKS
- EXISTING TREES RETAINED
- DEMOLISHED TREES
- PROPOSED TREES
- EXISTING SITE BOUNDARY

REFER TO SHEET DA120

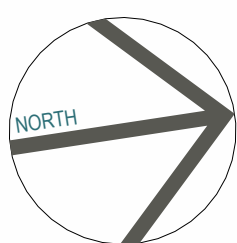

DEVELOPMENT APPLICATION
PROJECT PHASE
HOSPITALITY UPGRADE PROJECT
PROJECT TITLE
© Copyright
11 CHARLOTTE ST, BURRADOO NSW 2576
SITE ADDRESS
CHEVALIER COLLEGE
CLIENT

PROPOSED PLAN - ROOF

DRAWING TITLE
© Copyright
The designs and the drawings that communicate them and the copyright thereof are the property of Leaf Architecture Pty Ltd. In order to use, retain or copy these drawings and/or designs you must seek written permission of Leaf Architecture Pty Ltd.
Nominated architect: Daniel Smith, NSW 7776 | VIC 19862 | ACT 2708 | QLD 5631
A.B.N. 35 613 290 618. Trading as Leaf Architecture.


LEAF
ARCHITECTURE
STUDIO Level 1 / 12 - 16 Queen St, CHIPPENDALE NSW 2008
POSTAL PO Box 258, Newtown, NSW, 2042
PHONE 02 9002 3000
E-MAIL hello@leafarch.com.au
WEB www.leafarch.com.au

DA101
DRAWING NUMBER
1
ISSUE
24038
PROJECT NUMBER
1 : 100
SCALES AT A1


Autodesk Docs/24038 BURRADOO Stage 1 Hospitality/24038 BURRADOO - McCreath Hall DA-v1

31/07/2025 1:53:56 PM


ISSUE	DATE	REVISION	ISSUER	SIGN	LEGEND
A	22.01.25	Pre-DA meeting	JS	KA	
B	18.02.25	ISSUE FOR INFORMATION	JS	CM	
C	19.02.25	ISSUE FOR INFORMATION	JS	CM	
D	27.02.25	ISSUE FOR INFORMATION	JS	CM	
E	11.03.25	ISSUE FOR INFORMATION	JS	CM	
F	21.03.25	ISSUE FOR INFORMATION	JS	CM	
G	25.03.25	ISSUE FOR INFORMATION	JS	CM	
H	26.03.25	ISSUE FOR INFORMATION	JS	CM	
I	07.04.25	ISSUE FOR DA	JS	CM	

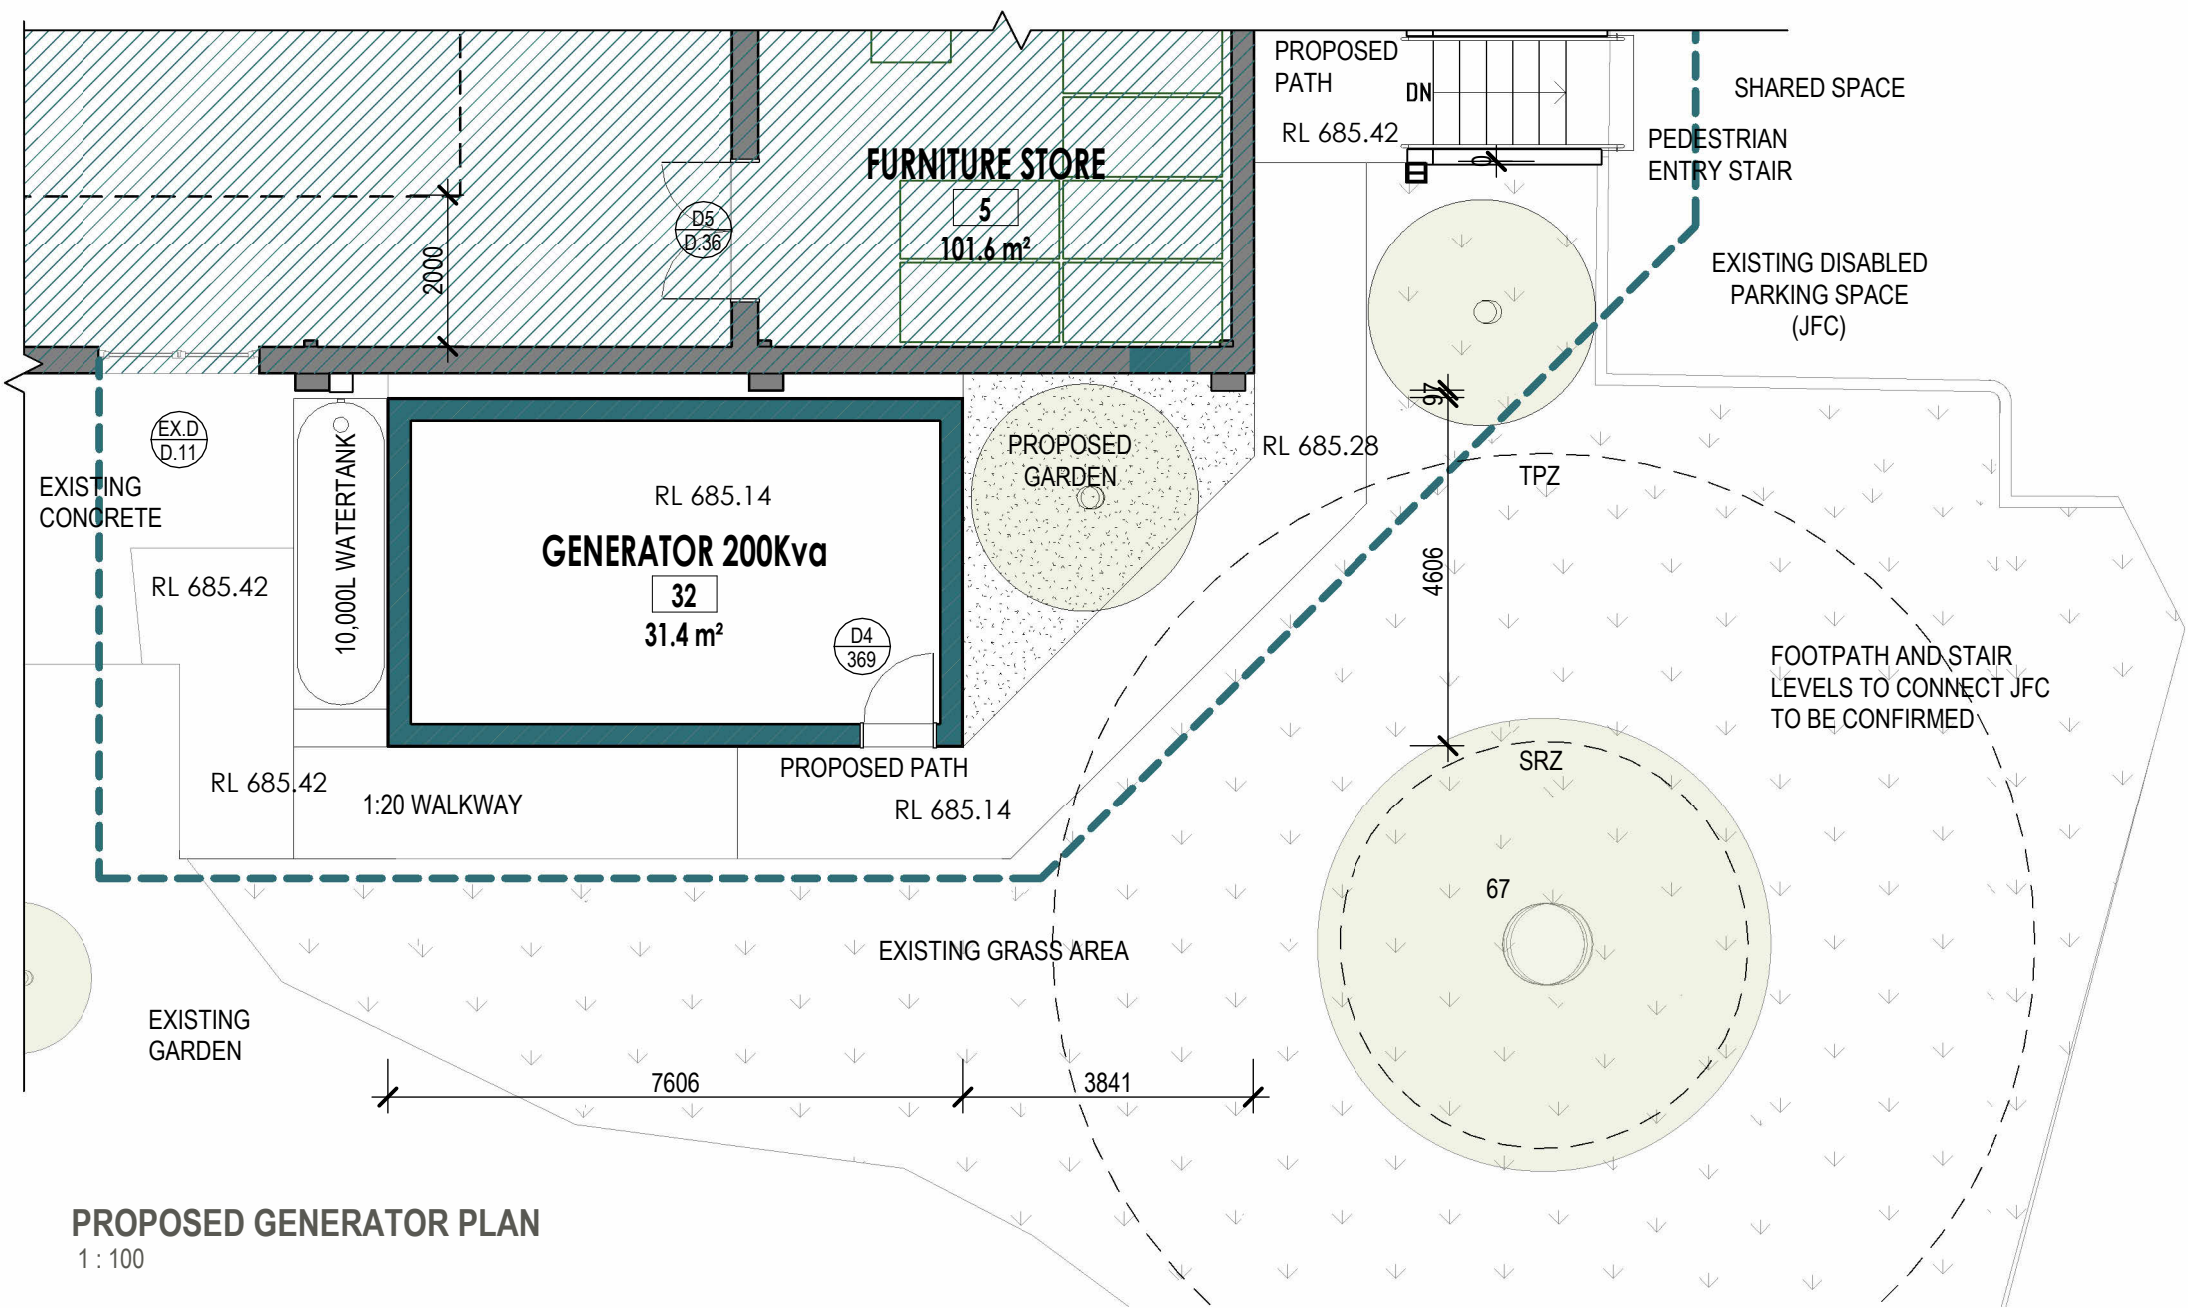

PROPOSED GENERATOR PLAN
1 : 100

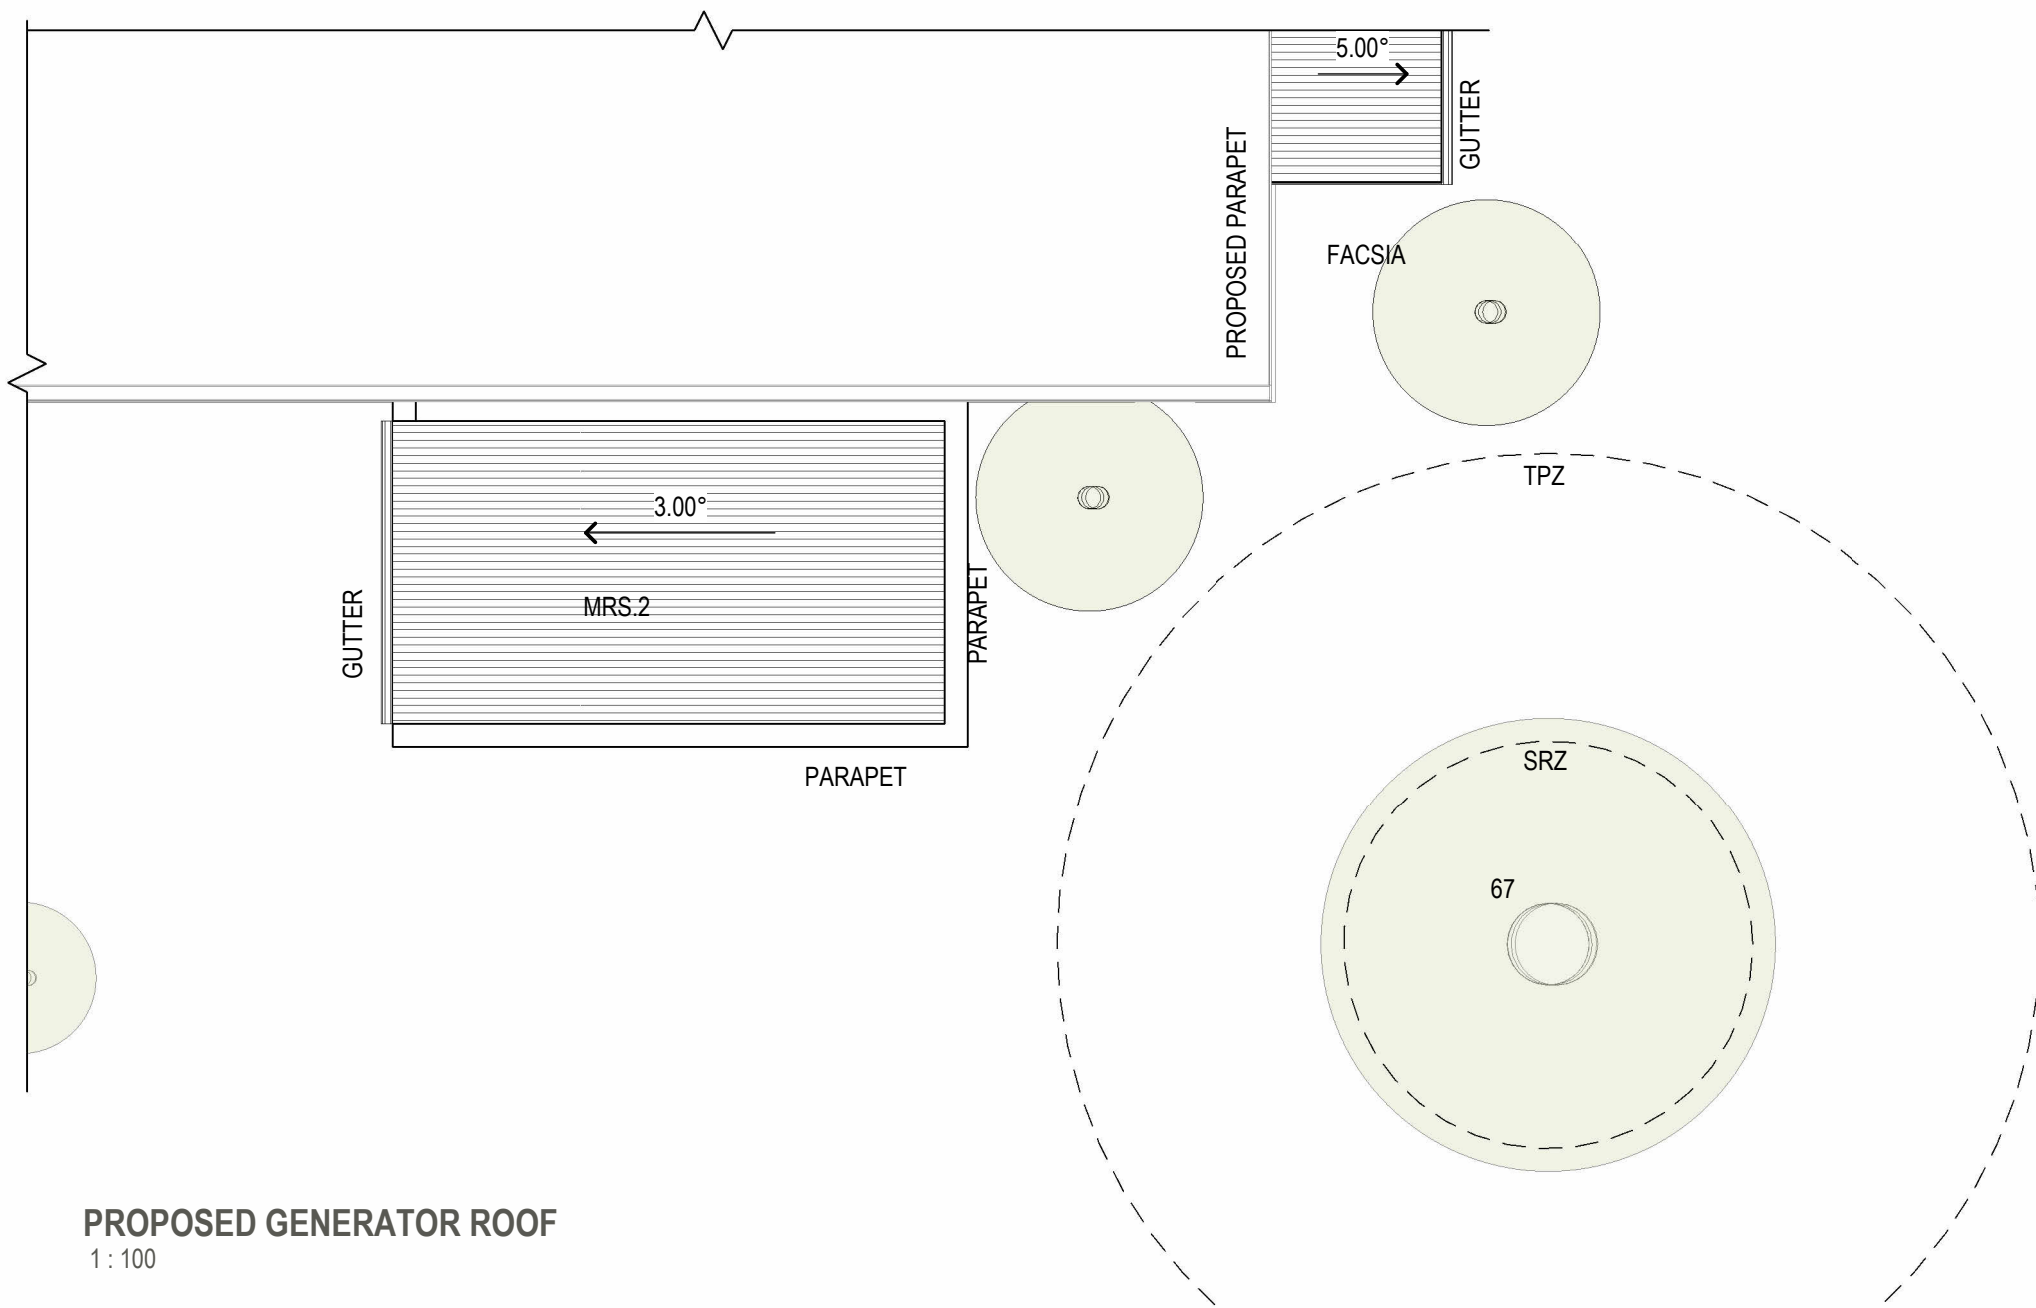


PROPOSED GENERATOR ROOF
1 : 100

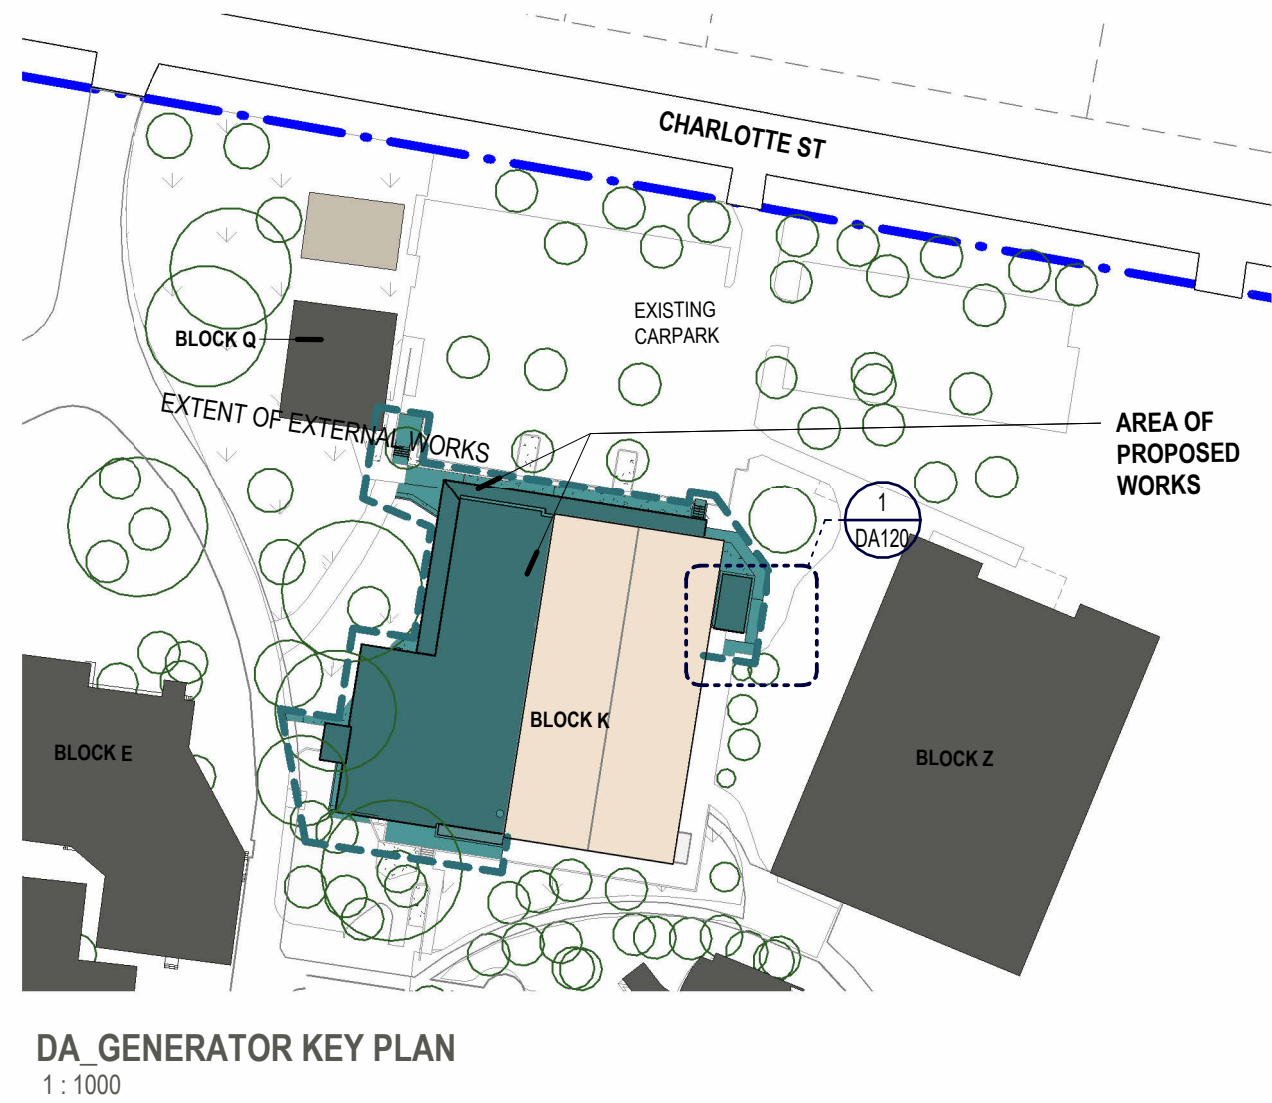

DA_GENERATOR KEY PLAN
1 : 1000

- EXISTING BUILDINGS RETAINED ON SITE
- EXISTING LANDSCAPE
- EXISTING WALL
- PROPOSED WALL
- TO BE DEMOLISHED
- PROPOSED LANDSCAPE WORKS
- EXISTING TREES RETAINED
- DEMOLISHED TREES
- PROPOSED TREES
- EXISTING SITE BOUNDARY

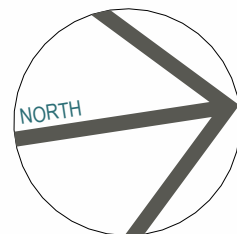

DEVELOPMENT APPLICATION
PROJECT PHASE
HOSPITALITY UPGRADE PROJECT
PROJECT TITLE
© Copyright
11 CHARLOTTE ST, BURRADOO NSW 2576
SITE ADDRESS
CHEVALIER COLLEGE
CLIENT

PROPOSED PLAN - GENERATOR


DRAWING TITLE
© Copyright
The designs and the drawings that communicate them and the copyright thereof are the property of Leaf Architecture Pty Ltd. In order to use, retain or copy these drawings and/or designs you must seek written permission of Leaf Architecture Pty Ltd.
Nominated architect: Daniel Smith, NSW 7775 | VIC 19862 | ACT 2708 | QLD 5631
A.B.N. 35 613 290 618. Trading as Leaf Architecture.




STUDIO Level 1 / 12 - 16 Queen St, CHIPPENDALE NSW 2008
POSTAL PO Box 258, Newtown, NSW, 2042
PHONE 02 9002 3000
E-MAIL hello@leafarch.com.au
WEB www.leafarch.com.au

DA120
DRAWING NUMBER
1
ISSUE
24038
PROJECT NUMBER
As indicated
SCALES AT A1


Autodesk Docu/24038 BURRADOO - Stage 1 Hospitality/24038 BURRADOO - McGrath Hall DA-v1
31/07/2025 1:54:58 PM

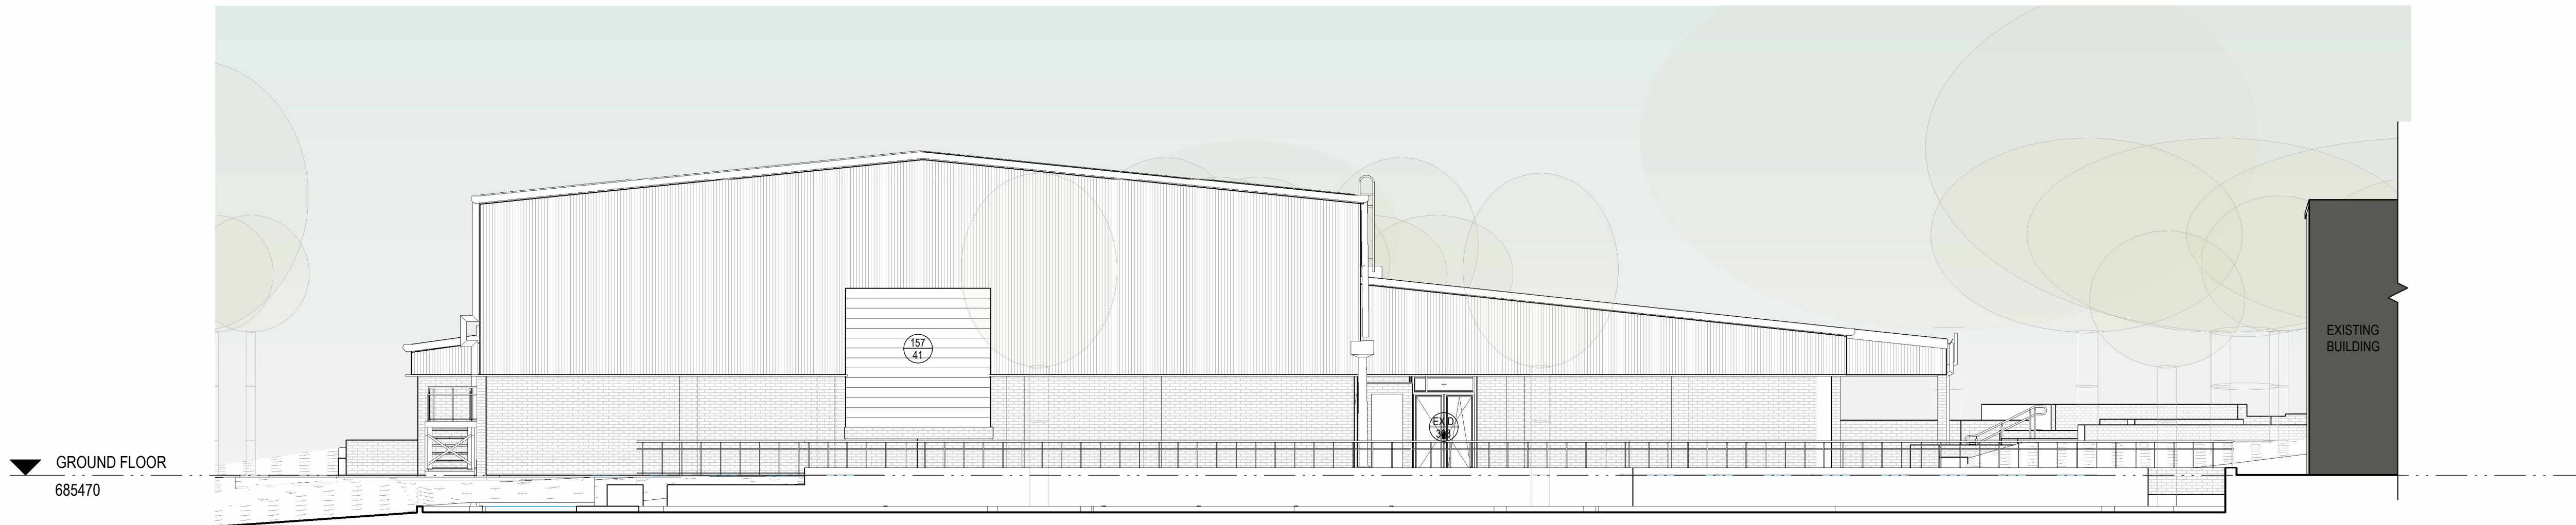

NORTH ELEVATION - EXISTING
1 : 100

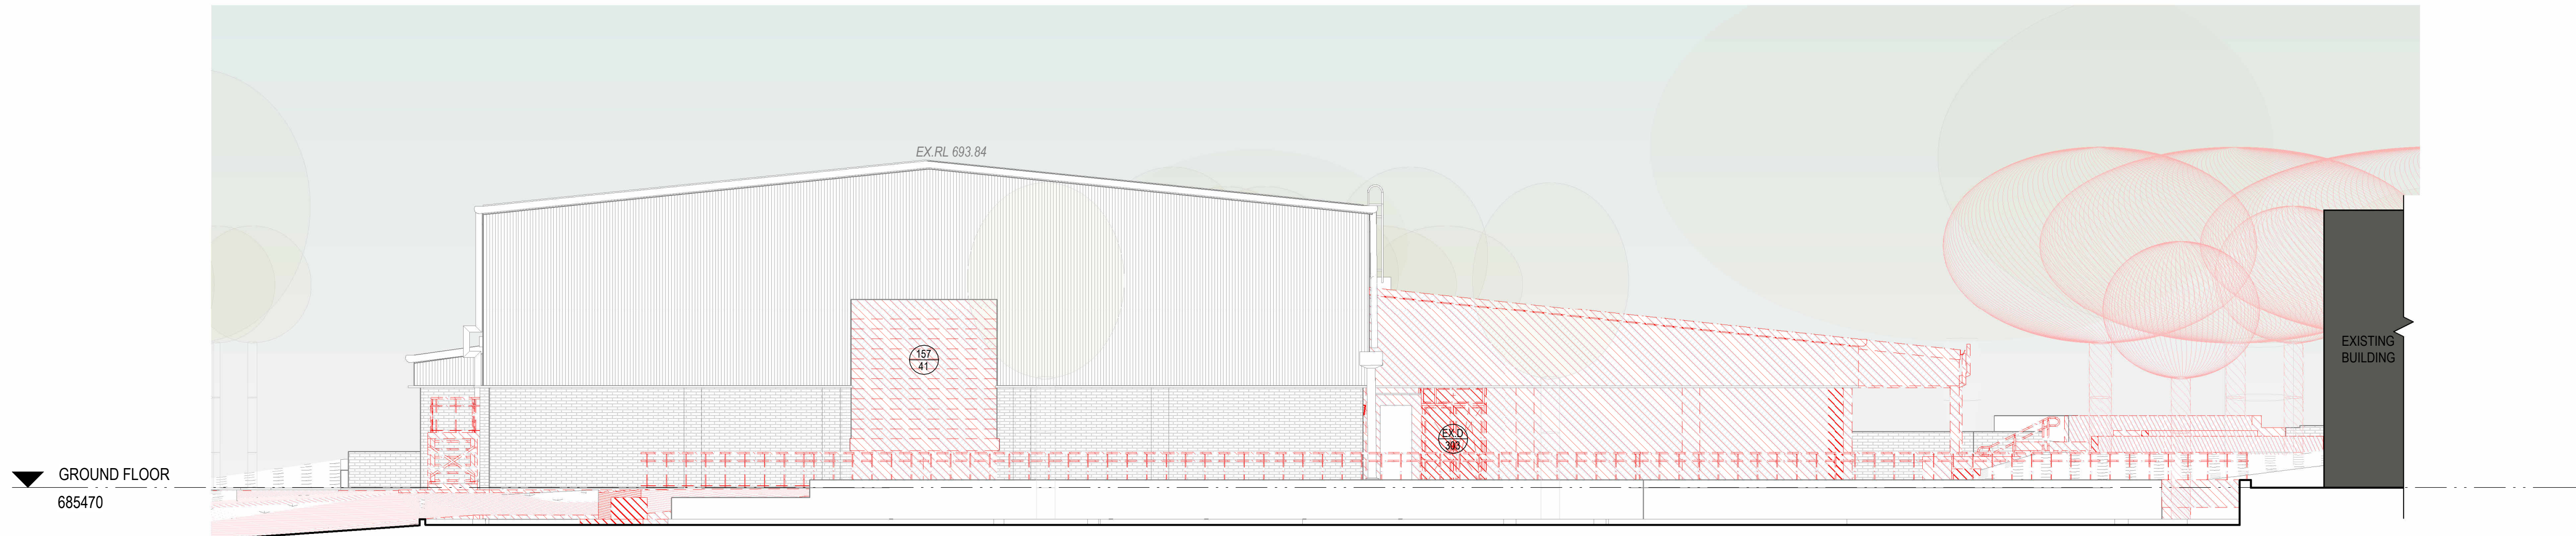


NORTH ELEVATION - EXISTING
1 : 100

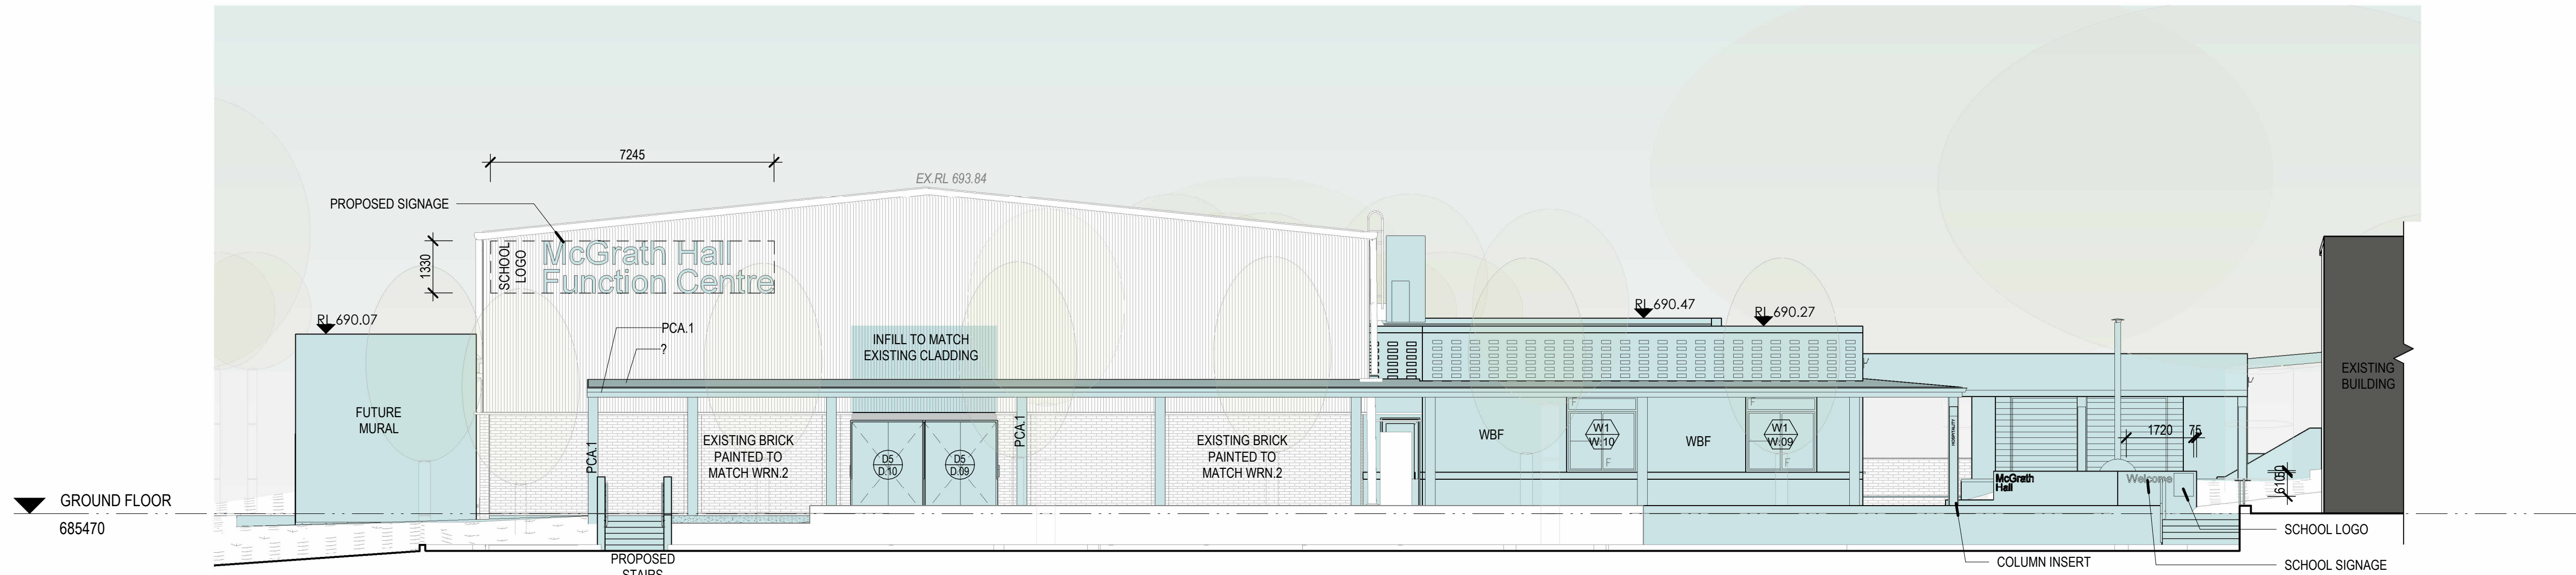


NORTH ELEVATION - PROPOSED
1 : 100

- EXISTING
TO BE DEMOLISHED
PROPOSED WORKS (NEW BUILD)


MATERIALS SELECTIONS

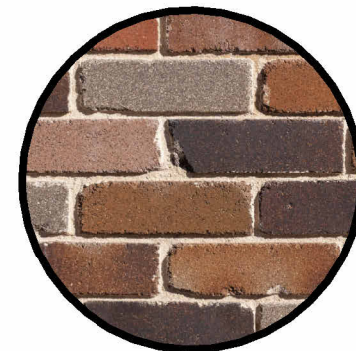

WBF
FACEBRICK

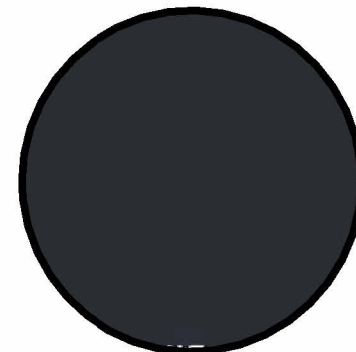

PCA.1
STEEL POSTS, FACSIAS DOWNPIPES

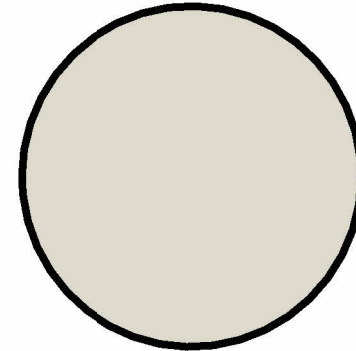


PCA.2, WRN.2, MRS.2
ROOF SHEETING, WALL
RENDER, FLASHING, PAINTED
BRICKWORK (existing)



ACCENT COLOUR
COLUMN INSERT



CONCRETE

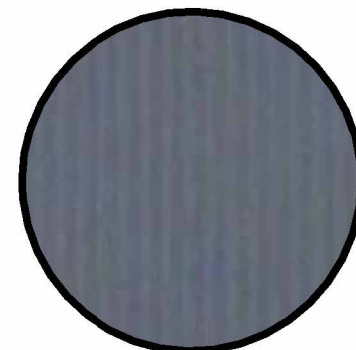

EXISTING HALL LIGHT WEIGHT
CLADDING (CONDUITS TO MATCH)

ISSUE	DATE	REVISION	ISSUER	SIGN	LEGEND
A	22.01.25	Pre-DA meeting	JS	KA	
B	18.02.25	ISSUE FOR INFORMATION	JS	CM	
C	27.02.25	ISSUE FOR INFORMATION	JS	CM	
D	11.03.25	ISSUE FOR INFORMATION	JS	CM	
E	21.03.25	ISSUE FOR INFORMATION	JS	CM	
F	25.03.25	ISSUE FOR INFORMATION	JS	CM	
G	26.03.25	ISSUE FOR INFORMATION	JS	CM	
1	07.04.25	ISSUE FOR DA	JS	CM	

DEVELOPMENT APPLICATION
PROJECT PHASE

HOSPITALITY UPGRADE PROJECT
PROJECT TITLE

11 CHARLOTTE ST, BURRADOO NSW 2576
SITE ADDRESS
CHEVALIER COLLEGE
CLIENT

NORTH ELEVATION
DRAWING TITLE

© Copyright
The designs and the drawings that communicate them and the copyright thereof are the property of Leaf Architecture Pty Ltd. In order to use, retain or copy these drawings and/or designs you must seek written permission of Leaf Architecture Pty Ltd.
Nominated architect: Daniel Smith, NSW 7776 | VIC 19862 | ACT 2708 | QLD 5631
A.B.N. 35 613 290 618. Trading as Leaf Architecture.




STUDIO Level 1 / 12 - 16 Queen St, CHIPPENDALE NSW 2008
POSTAL PO Box 258, Newtown, NSW, 2042
PHONE 02 9902 3000
E-MAIL hello@leafarch.com.au
WEB www.leafarch.com.au

DA200
DRAWING NUMBER

1
ISSUE

24038
PROJECT NUMBER

As indicated
SCALES AT A1

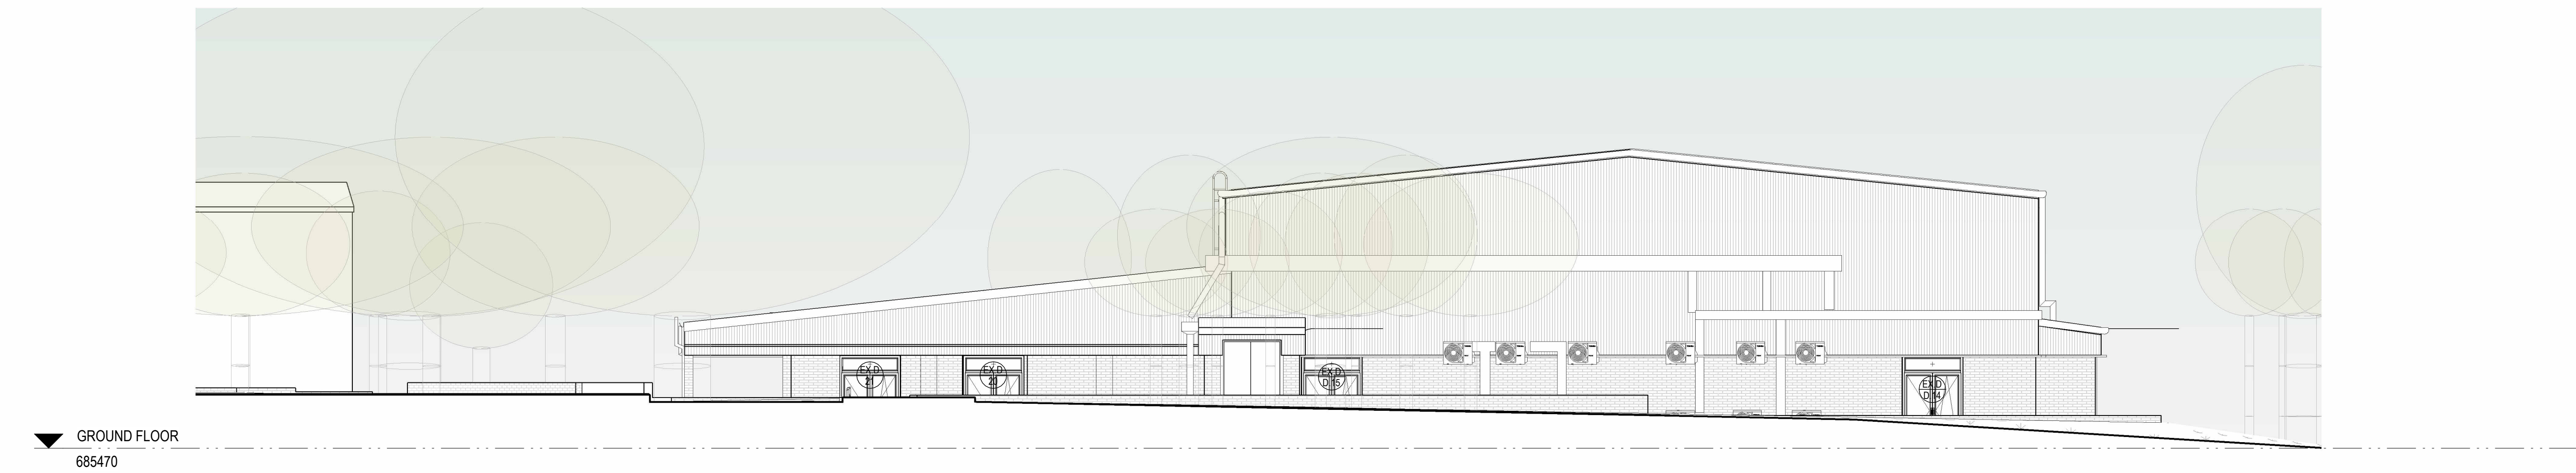


SOUTH ELEVATION - EXISTING
1:100

- EXISTING
- TO BE DEMOLISHED
- PROPOSED WORKS (NEW BUILD)


MATERIALS SELECTIONS



WBF
FACEBRICK

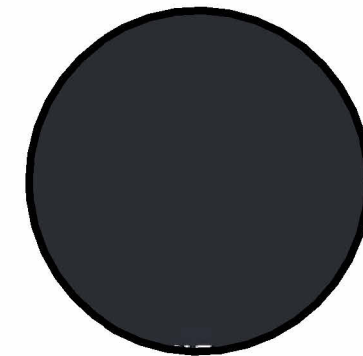

PCA.1
STEEL POSTS, FACSIAS DOWNPIPES

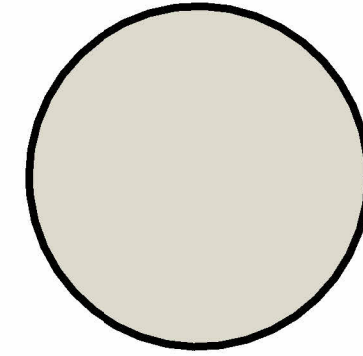


PCA.2, WRN.2, MRS.2
ROOF SHEETING, WALL
RENDER, FLASHING, PAINTED
BRICKWORK (existing)




ACCENT COLOUR
COLUMN INSERT




CONCRETE

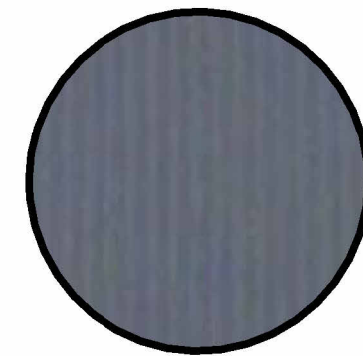

EXISTING HALL LIGHT WEIGHT
CLADDING (CONDUITS TO MATCH)

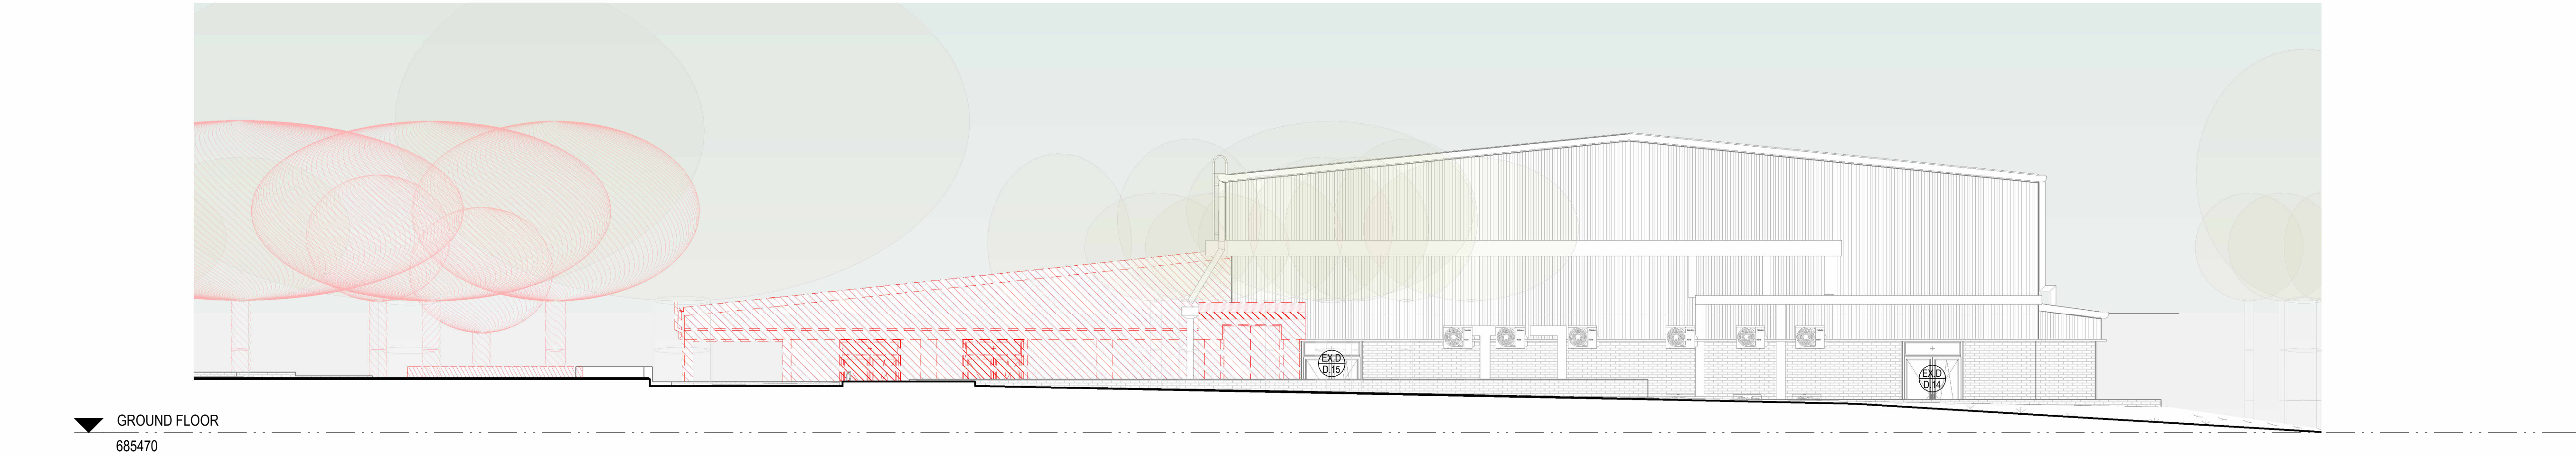

SOUTH ELEVATION - EXISTING
1:100

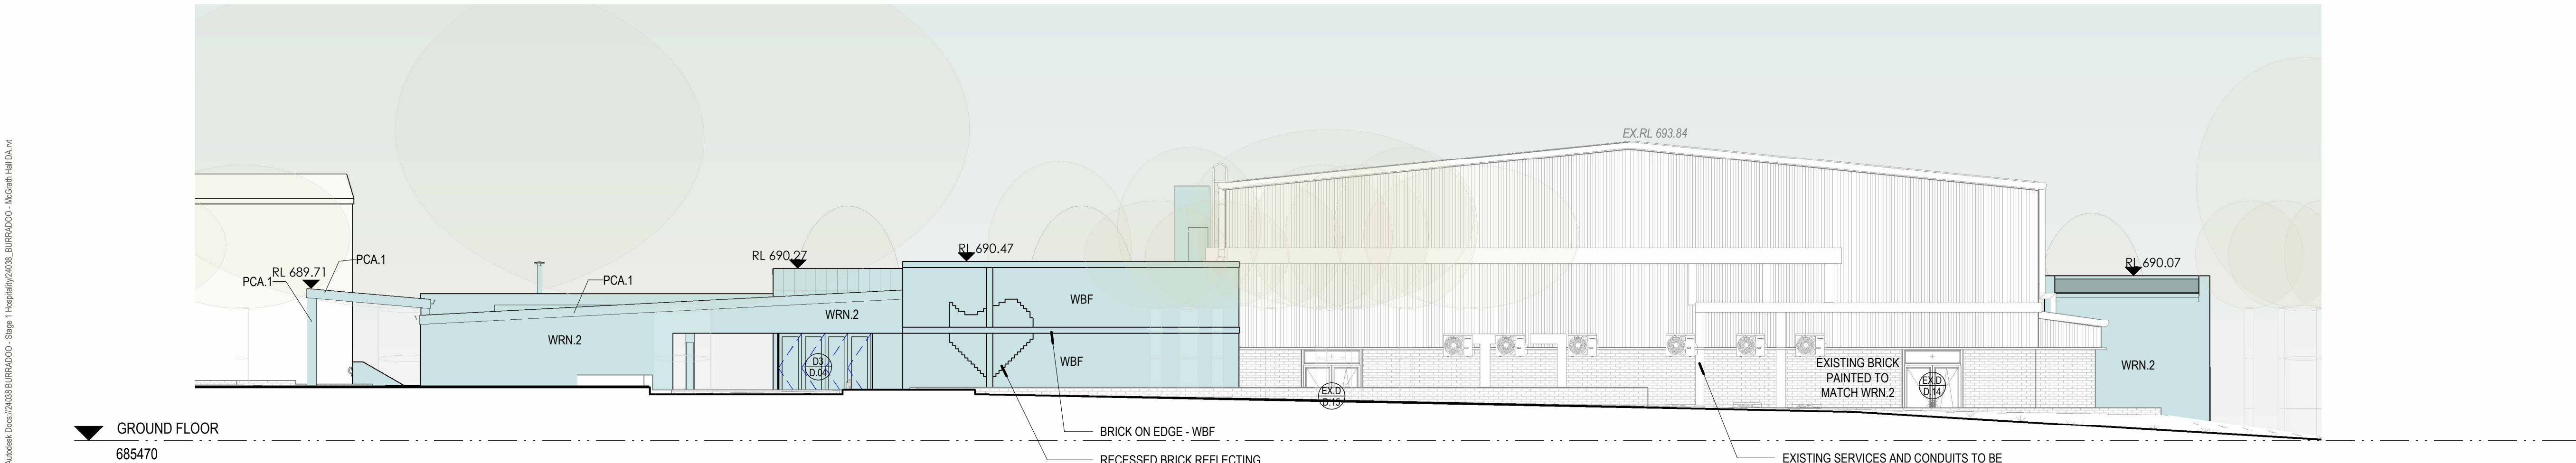

SOUTH ELEVATION - PROPOSED
1:100

ISSUE	DATE	REVISION	1:100 ISSUED	SIGN	LEGEND
A	22.01.25	Pre-DA meeting	JS	KA	
B	18.02.25	ISSUE FOR INFORMATION	JS	CM	
C	27.02.25	ISSUE FOR INFORMATION	JS	CM	
D	11.03.25	ISSUE FOR INFORMATION	JS	CM	
E	21.03.25	ISSUE FOR INFORMATION	JS	CM	
F	25.03.25	ISSUE FOR INFORMATION	JS	CM	
G	26.03.25	ISSUE FOR INFORMATION	JS	CM	
1	07.04.25	ISSUE FOR DA	JS	CM	

DEVELOPMENT APPLICATION
PROJECT PHASE

HOSPITALITY UPGRADE PROJECT
PROJECT TITLE

11 CHARLOTTE ST, BURRADOO NSW 2576
SITE ADDRESS
CHEVALIER COLLEGE
CLIENT

SOUTH ELEVATION
DRAWING TITLE

© Copyright
The designs and the drawings that communicate them and the copyright thereof are the property of Leaf Architecture Pty Ltd. In order to use, retain or copy these drawings and/or designs you must seek written permission of Leaf Architecture Pty Ltd.
Nominated architect: Daniel Smith, NSW 7776 | VIC 19862 | ACT 2708 | QLD 5631
A.B.N. 35 613 290 618. Trading as Leaf Architecture.



STUDIO Level 1 / 12 - 16 Queen St, CHIPPENDALE NSW 2008
POSTAL PO Box 258, Newtown, NSW, 2042
PHONE 02 9002 3000
E-MAIL hello@leafarch.com.au
WEB www.leafarch.com.au

DA201
DRAWING NUMBER


1
ISSUE

24038
PROJECT NUMBER


As indicated
SCALES AT A1

Autodesk Docu/24038 BURRADOO - Stage 1 Hospitality/24038 BURRADOO - McGrath Hall DA-v1


31/07/2025 15:32 PM

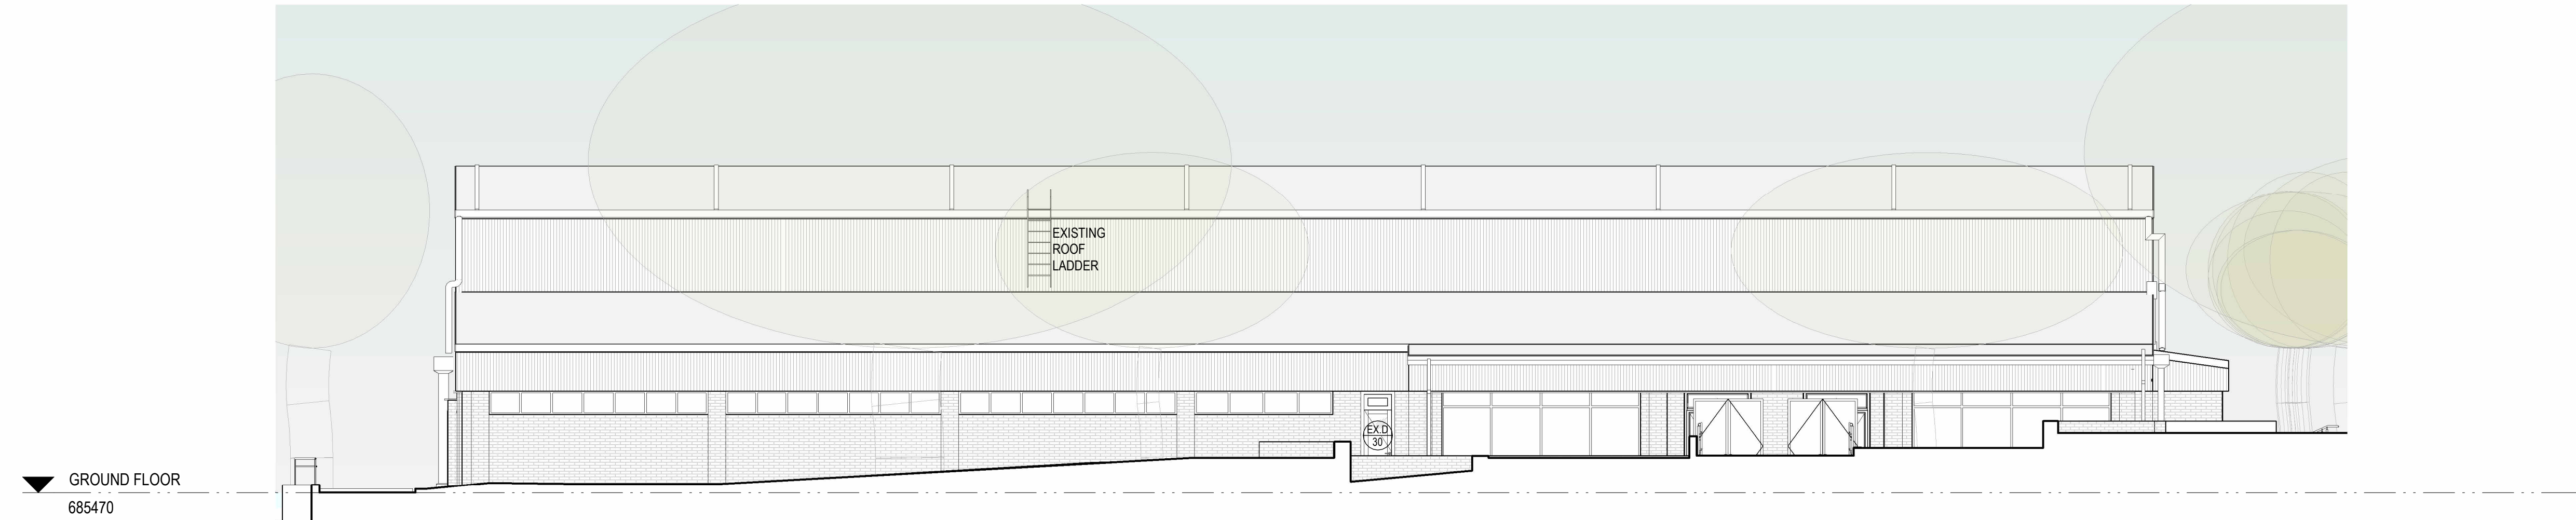

WEST ELEVATION - EXISTING
1 : 100

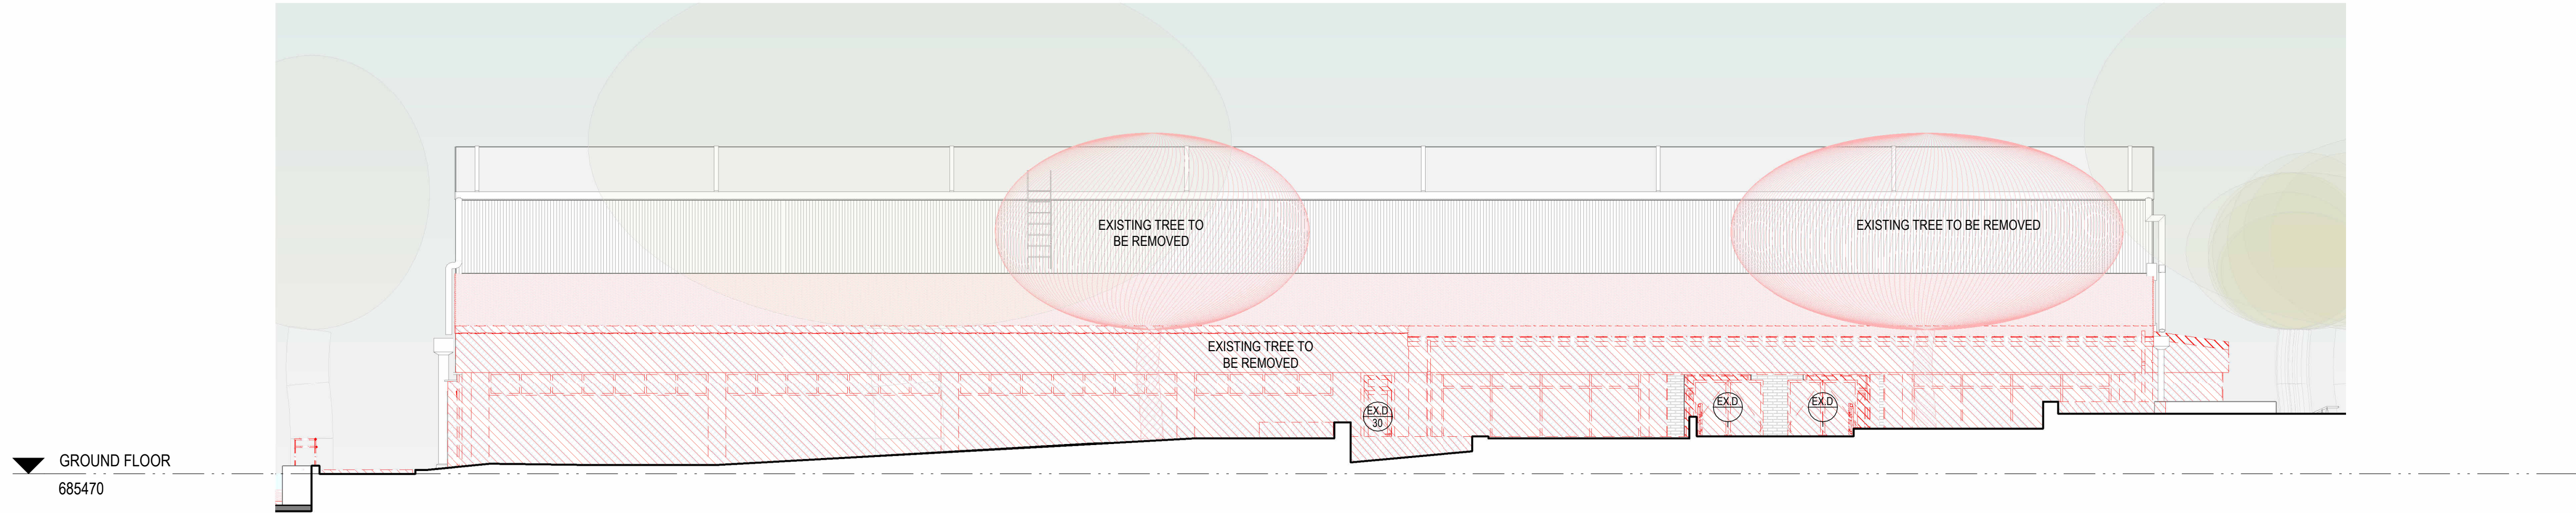


WEST ELEVATION - EXISTING
1 : 100

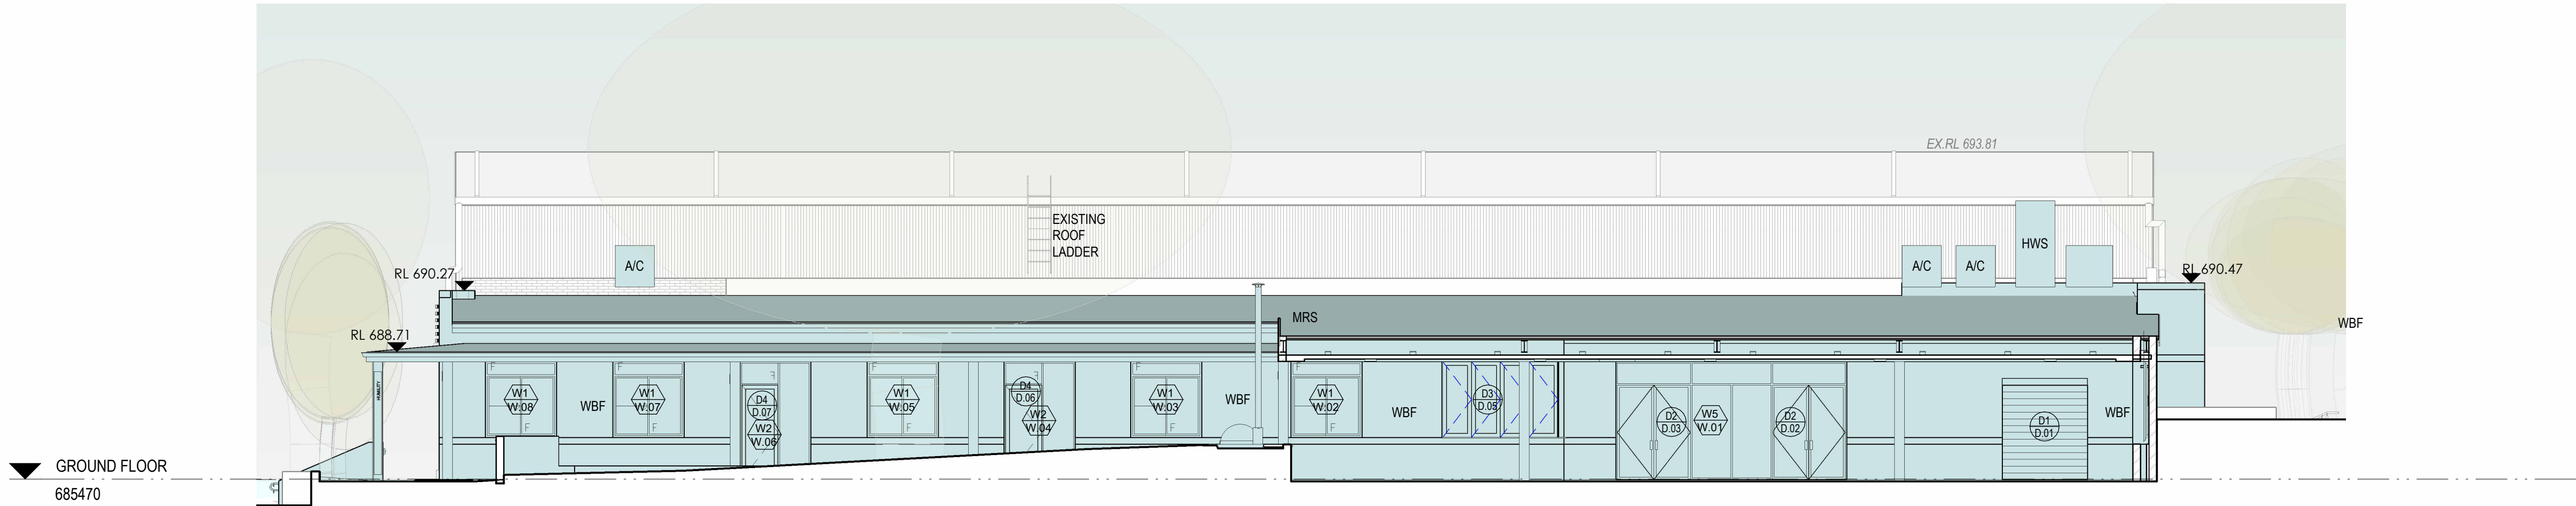


WEST ELEVATION - PROPOSED
1 : 100

- EXISTING
TO BE DEMOLISHED
PROPOSED WORKS (NEW BUILD)


MATERIALS SELECTIONS

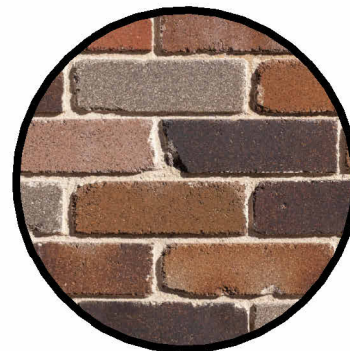

WBF
FACEBRICK

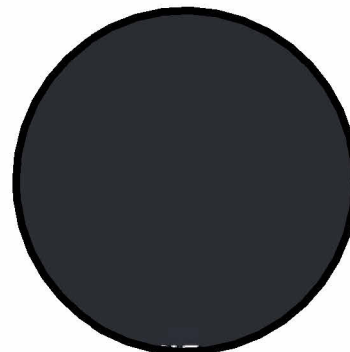

PCA.1
STEEL POSTS, FACSIA S DOWNPIPES

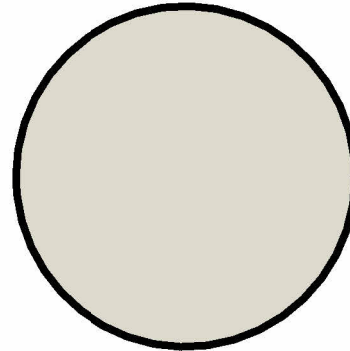


PCA.2, WRN.2, MRS.2
ROOF SHEETING, WALL
RENDER, FLASHING, PAINTED
BRICKWORK (existing)



ACCENT COLOUR
COLUMN INSERT



CONCRETE

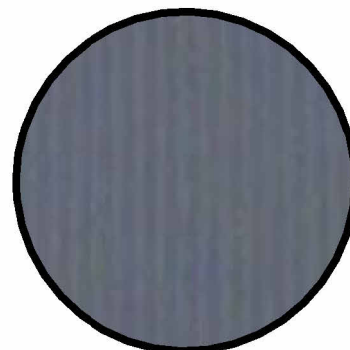

EXISTING HALL LIGHT WEIGHT
CLADDING (CONDUITS TO MATCH)

ISSUE	DATE	REVISION	ISSUER	SIGN	LEGEND
A	22.01.25	Pre-DA meeting	JS	KA	
B	18.02.25	ISSUE FOR INFORMATION	JS	CM	
C	27.02.25	ISSUE FOR INFORMATION	JS	CM	
D	11.03.25	ISSUE FOR INFORMATION	JS	CM	
E	21.03.25	ISSUE FOR INFORMATION	JS	CM	
F	25.03.25	ISSUE FOR INFORMATION	JS	CM	
G	26.03.25	ISSUE FOR INFORMATION	JS	CM	
1	07.04.25	ISSUE FOR DA	JS	CM	

DEVELOPMENT APPLICATION
PROJECT PHASE

HOSPITALITY UPGRADE PROJECT
PROJECT TITLE

11 CHARLOTTE ST, BURRADOO NSW 2576
SITE ADDRESS
CHEVALIER COLLEGE
CLIENT

WEST ELEVATION
DRAWING TITLE

© Copyright
The designs and the drawings that communicate them and the copyright thereof are the property of Leaf Architecture Pty Ltd. In order to use, retain or copy these drawings and/or designs you must seek written permission of Leaf Architecture Pty Ltd.
Nominated architect: Daniel Smith, NSW 7776 | VIC 19862 | ACT 2708 | QLD 5631
A.B.N. 35 613 290 618. Trading as Leaf Architecture.



STUDIO Level 1 / 12 - 16 Queen St, CHIPPENDALE NSW 2008
POSTAL PO Box 258, Newtown, NSW, 2042
PHONE 02 9902 3000
E-MAIL hello@leafarch.com.au
WEB www.leafarch.com.au

DA202
DRAWING NUMBER

1
ISSUE

24038
PROJECT NUMBER

As indicated
SCALES AT A1

3/10/2025 1:54:43 PM Autodesk Docs/24038 BURRADOO - Stage 1 Hospitality/24038 BURRADOO - McGrath Hall DA-v1

GROUND FLOOR
685470

EAST ELEVATION - EXISTING
1:100

GROUND FLOOR
685470

EAST ELEVATION - EXISTING
1:100

GROUND FLOOR
685470

EAST ELEVATION - PROPOSED
1:100

ISSUE	DATE	REVISION	ISSUER	SIGN	LEGEND
A	22.01.25	Pre-DA meeting	JS	KA	
B	18.02.25	ISSUE FOR INFORMATION	JS	CM	
C	27.02.25	ISSUE FOR INFORMATION	JS	CM	
D	11.03.25	ISSUE FOR INFORMATION	JS	CM	
E	21.03.25	ISSUE FOR INFORMATION	JS	CM	
F	25.03.25	ISSUE FOR INFORMATION	JS	CM	
G	26.03.25	ISSUE FOR INFORMATION	JS	CM	
1	07.04.25	ISSUE FOR DA	JS	CM	

EXISTING SERVICES AND CONDUITS TO BE
PAINTED TO MATCH THE METAL CLADDING
COLOUR

DEVELOPMENT APPLICATION
PROJECT PHASE

HOSPITALITY UPGRADE PROJECT
PROJECT TITLE


11 CHARLOTTE ST, BURRADOO NSW 2576
SITE ADDRESS
CHEVALIER COLLEGE
CLIENT

EAST ELEVATION


DRAWING TITLE
© Copyright
The designs and the drawings that communicate them and the copyright thereof are the property of Leaf Architecture Pty Ltd. In order to use, retain or copy these drawings and/or designs you must seek written permission of Leaf Architecture Pty Ltd.
Nominated architect: Daniel Smith, NSW 7776 | VIC 19862 | ACT 2708 | QLD 5631
A.B.N. 35 613 290 618. Trading as Leaf Architecture.

EXISTING
TO BE DEMOLISHED
PROPOSED WORKS (NEW BUILD)


MATERIALS SELECTIONS

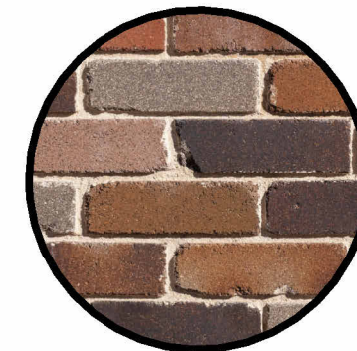

WBF
FACEBRICK

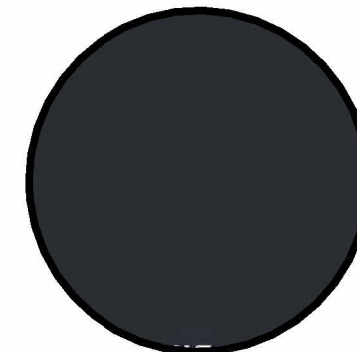

PCA.1
STEEL POSTS, FACSIAS DOWNPIPES

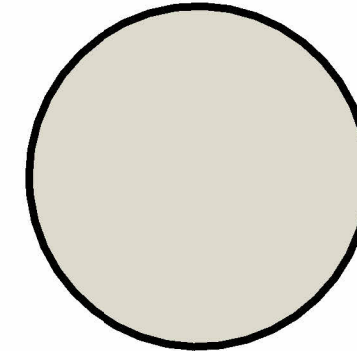


PCA.2, WRN.2, MRS.2
ROOF SHEETING, WALL
RENDER, FLASHING, PAINTED
BRICKWORK (existing)



ACCENT COLOUR
COLUMN INSERT



CONCRETE

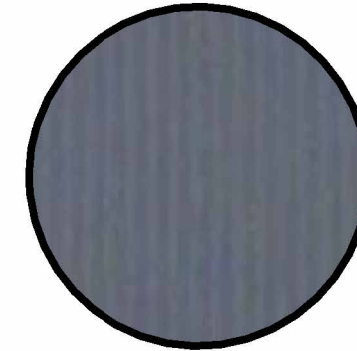


EXISTING HALL LIGHT WEIGHT
CLADDING (CONDUITS TO MATCH)

PCA.1
TIM.1
INFILL TO MATCH EXISTING
MATERIALS

WRN.2

WATER
TANK

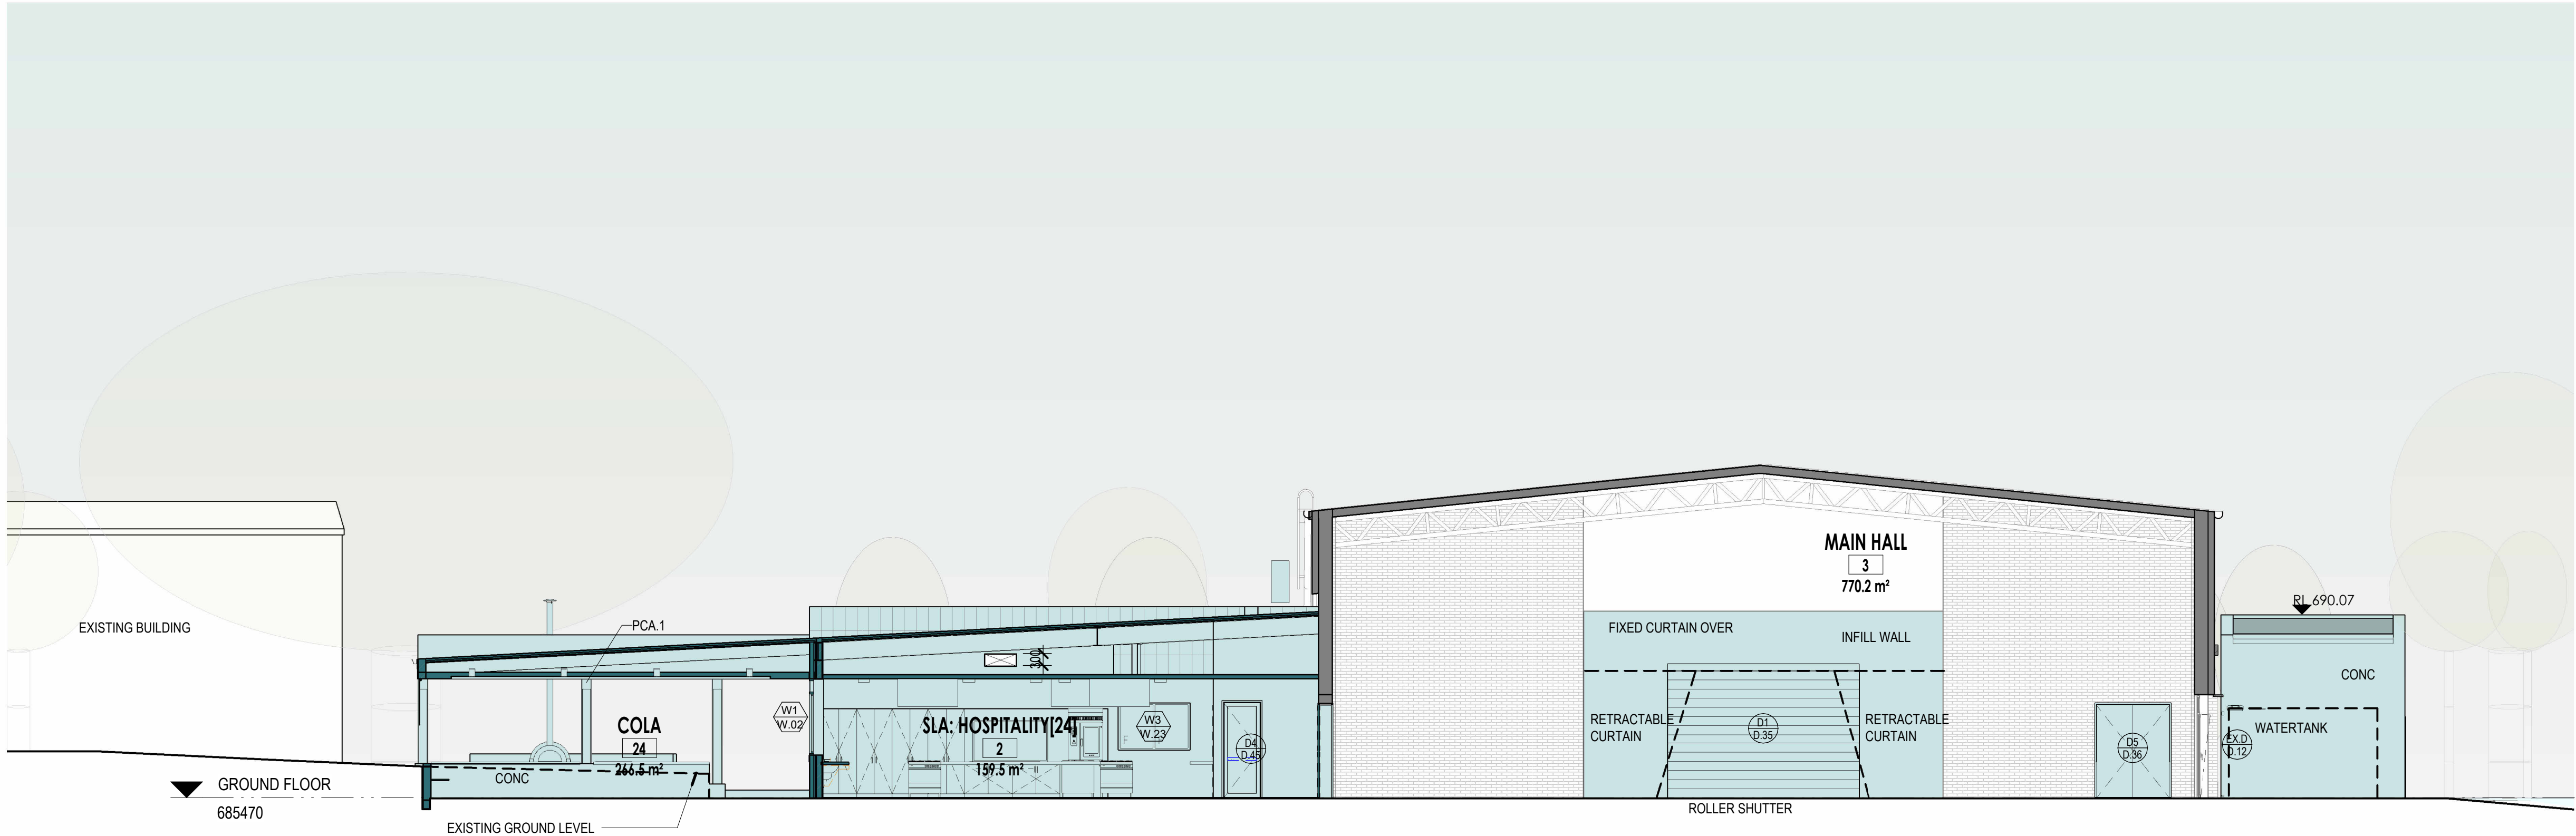


SECTION 1
1:100




SECTION 2
1:100

- EXISTING
- TO BE DEMOLISHED
- PROPOSED WORKS (NEW BUILD)


MATERIALS SELECTIONS

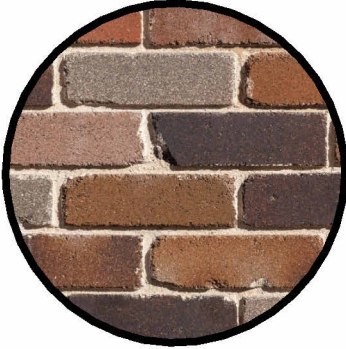

WB
FACEBRICK

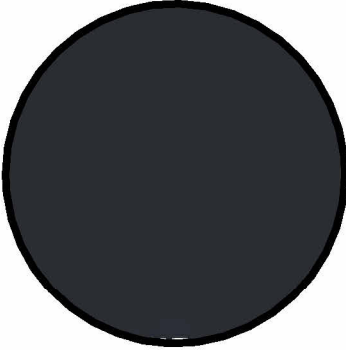

PCA 1
STEEL POSTS, FACIAS DOWNPIPES

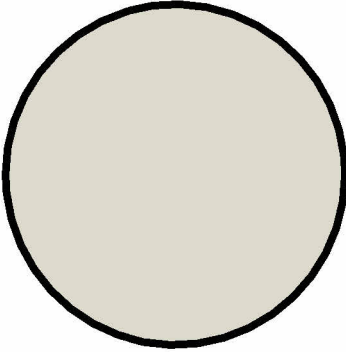


PCA 2, WRN 2, MRS 2
ROOF SHEETING, WALL
RENDER, FLASHING, PAINTED
BRICKWORK (existing)



ACCENT COLOUR
COLUMN INSERT



CONCRETE

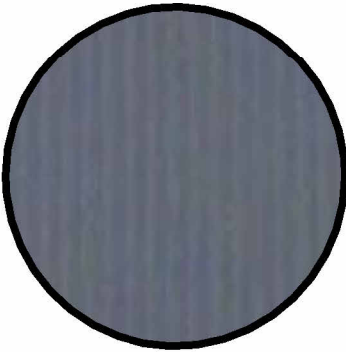

EXISTING HALL LIGHT WEIGHT
CLADDING (CONDUITS TO MATCH)

Autodesk Docu/24038 BURRADOO - Stage 1 Hospitality/24038 BURRADOO - McGrath Hall DA.v4



SOUTH ELEVATION - PROPOSED
1:50

ISSUE	DATE	REVISION	ISSUER	SIGN	LEGEND
A	27.02.25	ISSUE FOR INFORMATION	JS	CM	
B	11.03.25	ISSUE FOR INFORMATION	JS	CM	
C	25.03.25	ISSUE FOR INFORMATION	JS	CM	
D	28.03.25	ISSUE FOR INFORMATION	JS	CM	
1	07.04.25	ISSUE FOR DA	JS	CM	

DEVELOPMENT APPLICATION
PROJECT PHASE


HOSPITALITY UPGRADE PROJECT
PROJECT TITLE

© Copyright
11 CHARLOTTE ST, BURRADOO NSW 2576
SITE ADDRESS
CHEVALIER COLLEGE
CLIENT


MATERIAL ELEVATION

DRAWING TITLE
© Copyright
The designs and the drawings that communicate them and the copyright thereof are the property of Leaf Architecture Pty Ltd. In order to use, retain or copy these drawings and/or designs you must seek written permission of Leaf Architecture Pty Ltd.
Nominated architect: Daniel Smith, NSW 7776 | VIC 19862 | ACT 2708 | QLD 5631
A.B.N. 35 613 290 618. Trading as Leaf Architecture.


MATERIALS SELECTIONS

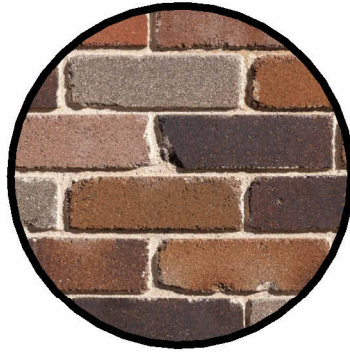

WB.F
FACEBRICK

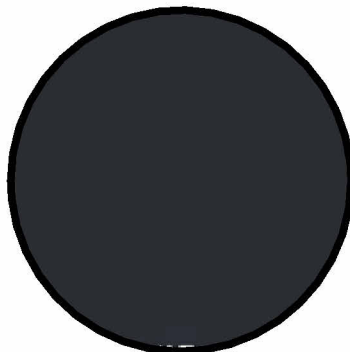

PCA.1
STEEL POSTS, FACSIAS DOWNPIPES

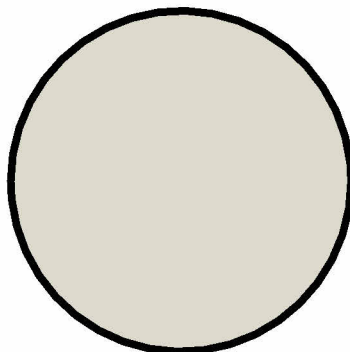


PCA.2, WRN.2, MRS.2
ROOF SHEETING, WALL
RENDER, FLASHING, PAINTED
BRICKWORK (existing)



ACCENT COLOUR
COLUMN INSERT



CONCRETE

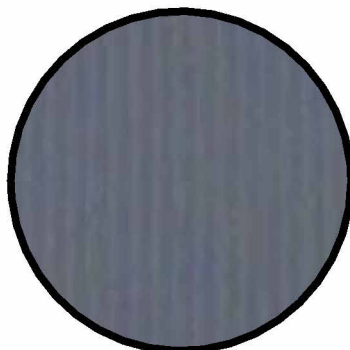

EXISTING HALL LIGHT WEIGHT
CLADDING (CONDUITS TO MATCH)




STUDIO Level 1 / 12 - 16 Queen St, CHIPPENDALE NSW 2008
POSTAL PO Box 258, Newtown, NSW, 2042
PHONE 02 9002 3000
E-MAIL hello@leafarch.com.au
WEB www.leafarch.com.au


DA910
DRAWING NUMBER

1
ISSUE


24038
PROJECT NUMBER
As indicated
SCALES AT A1

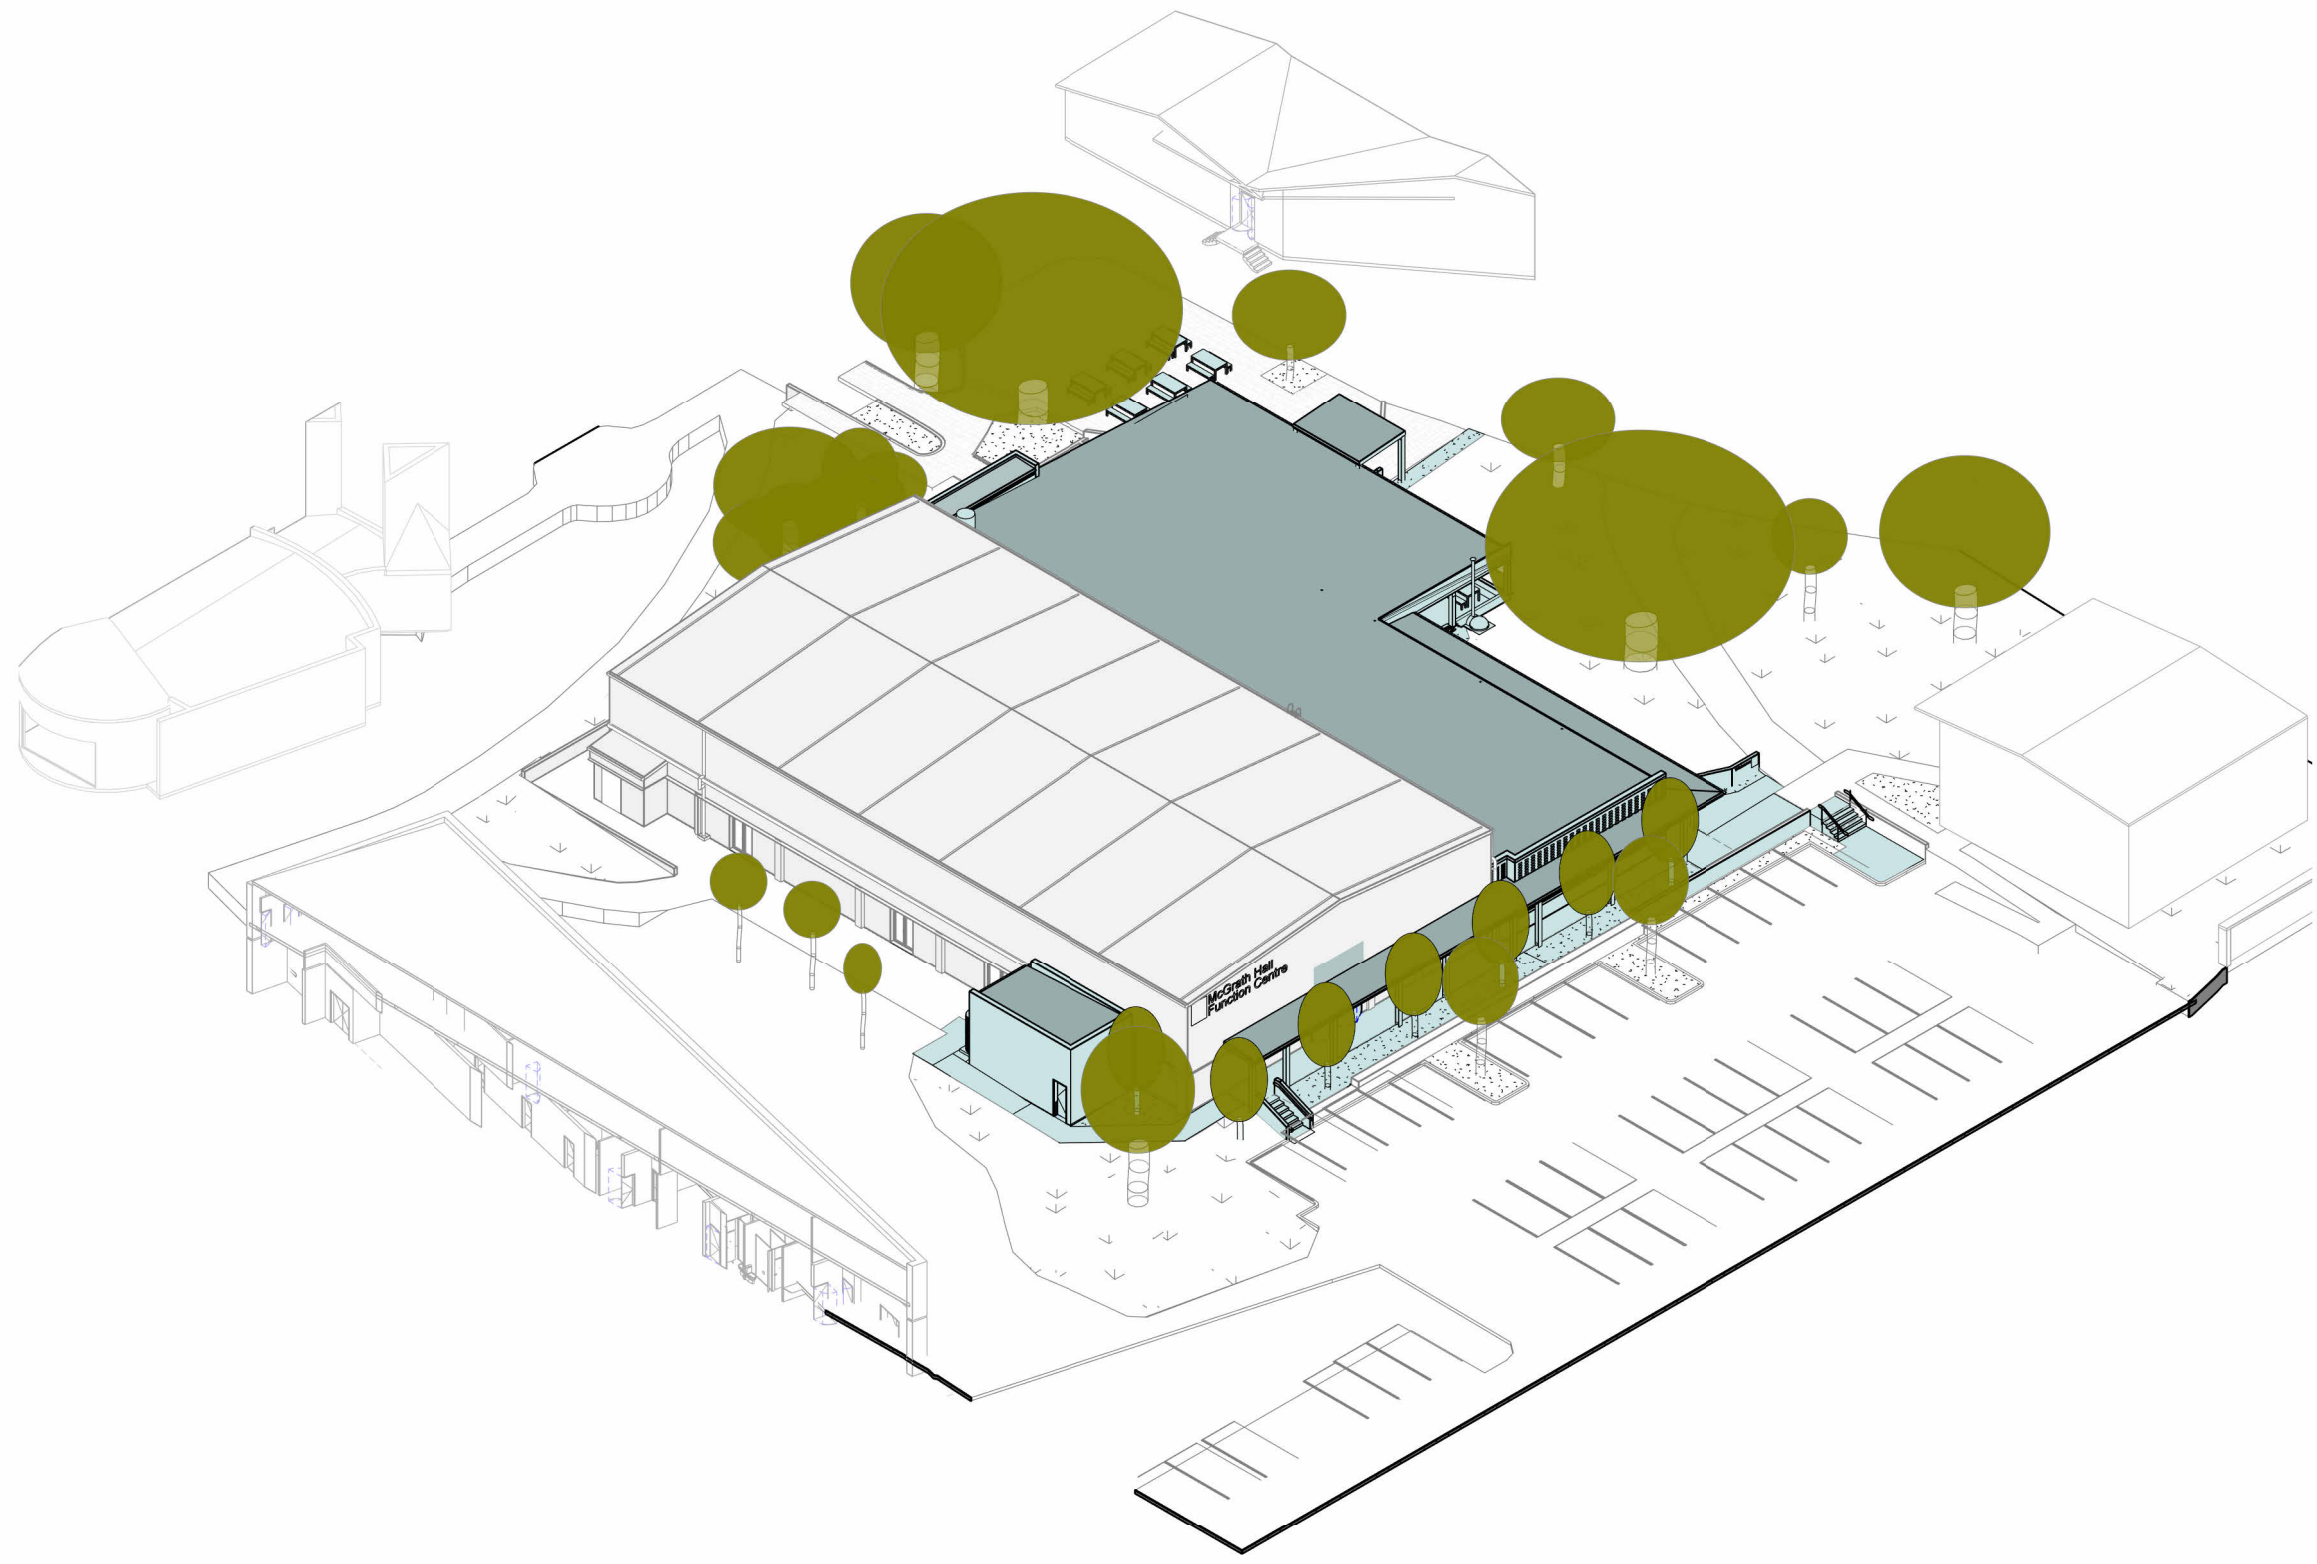


3D VIEW - NORTHEAST

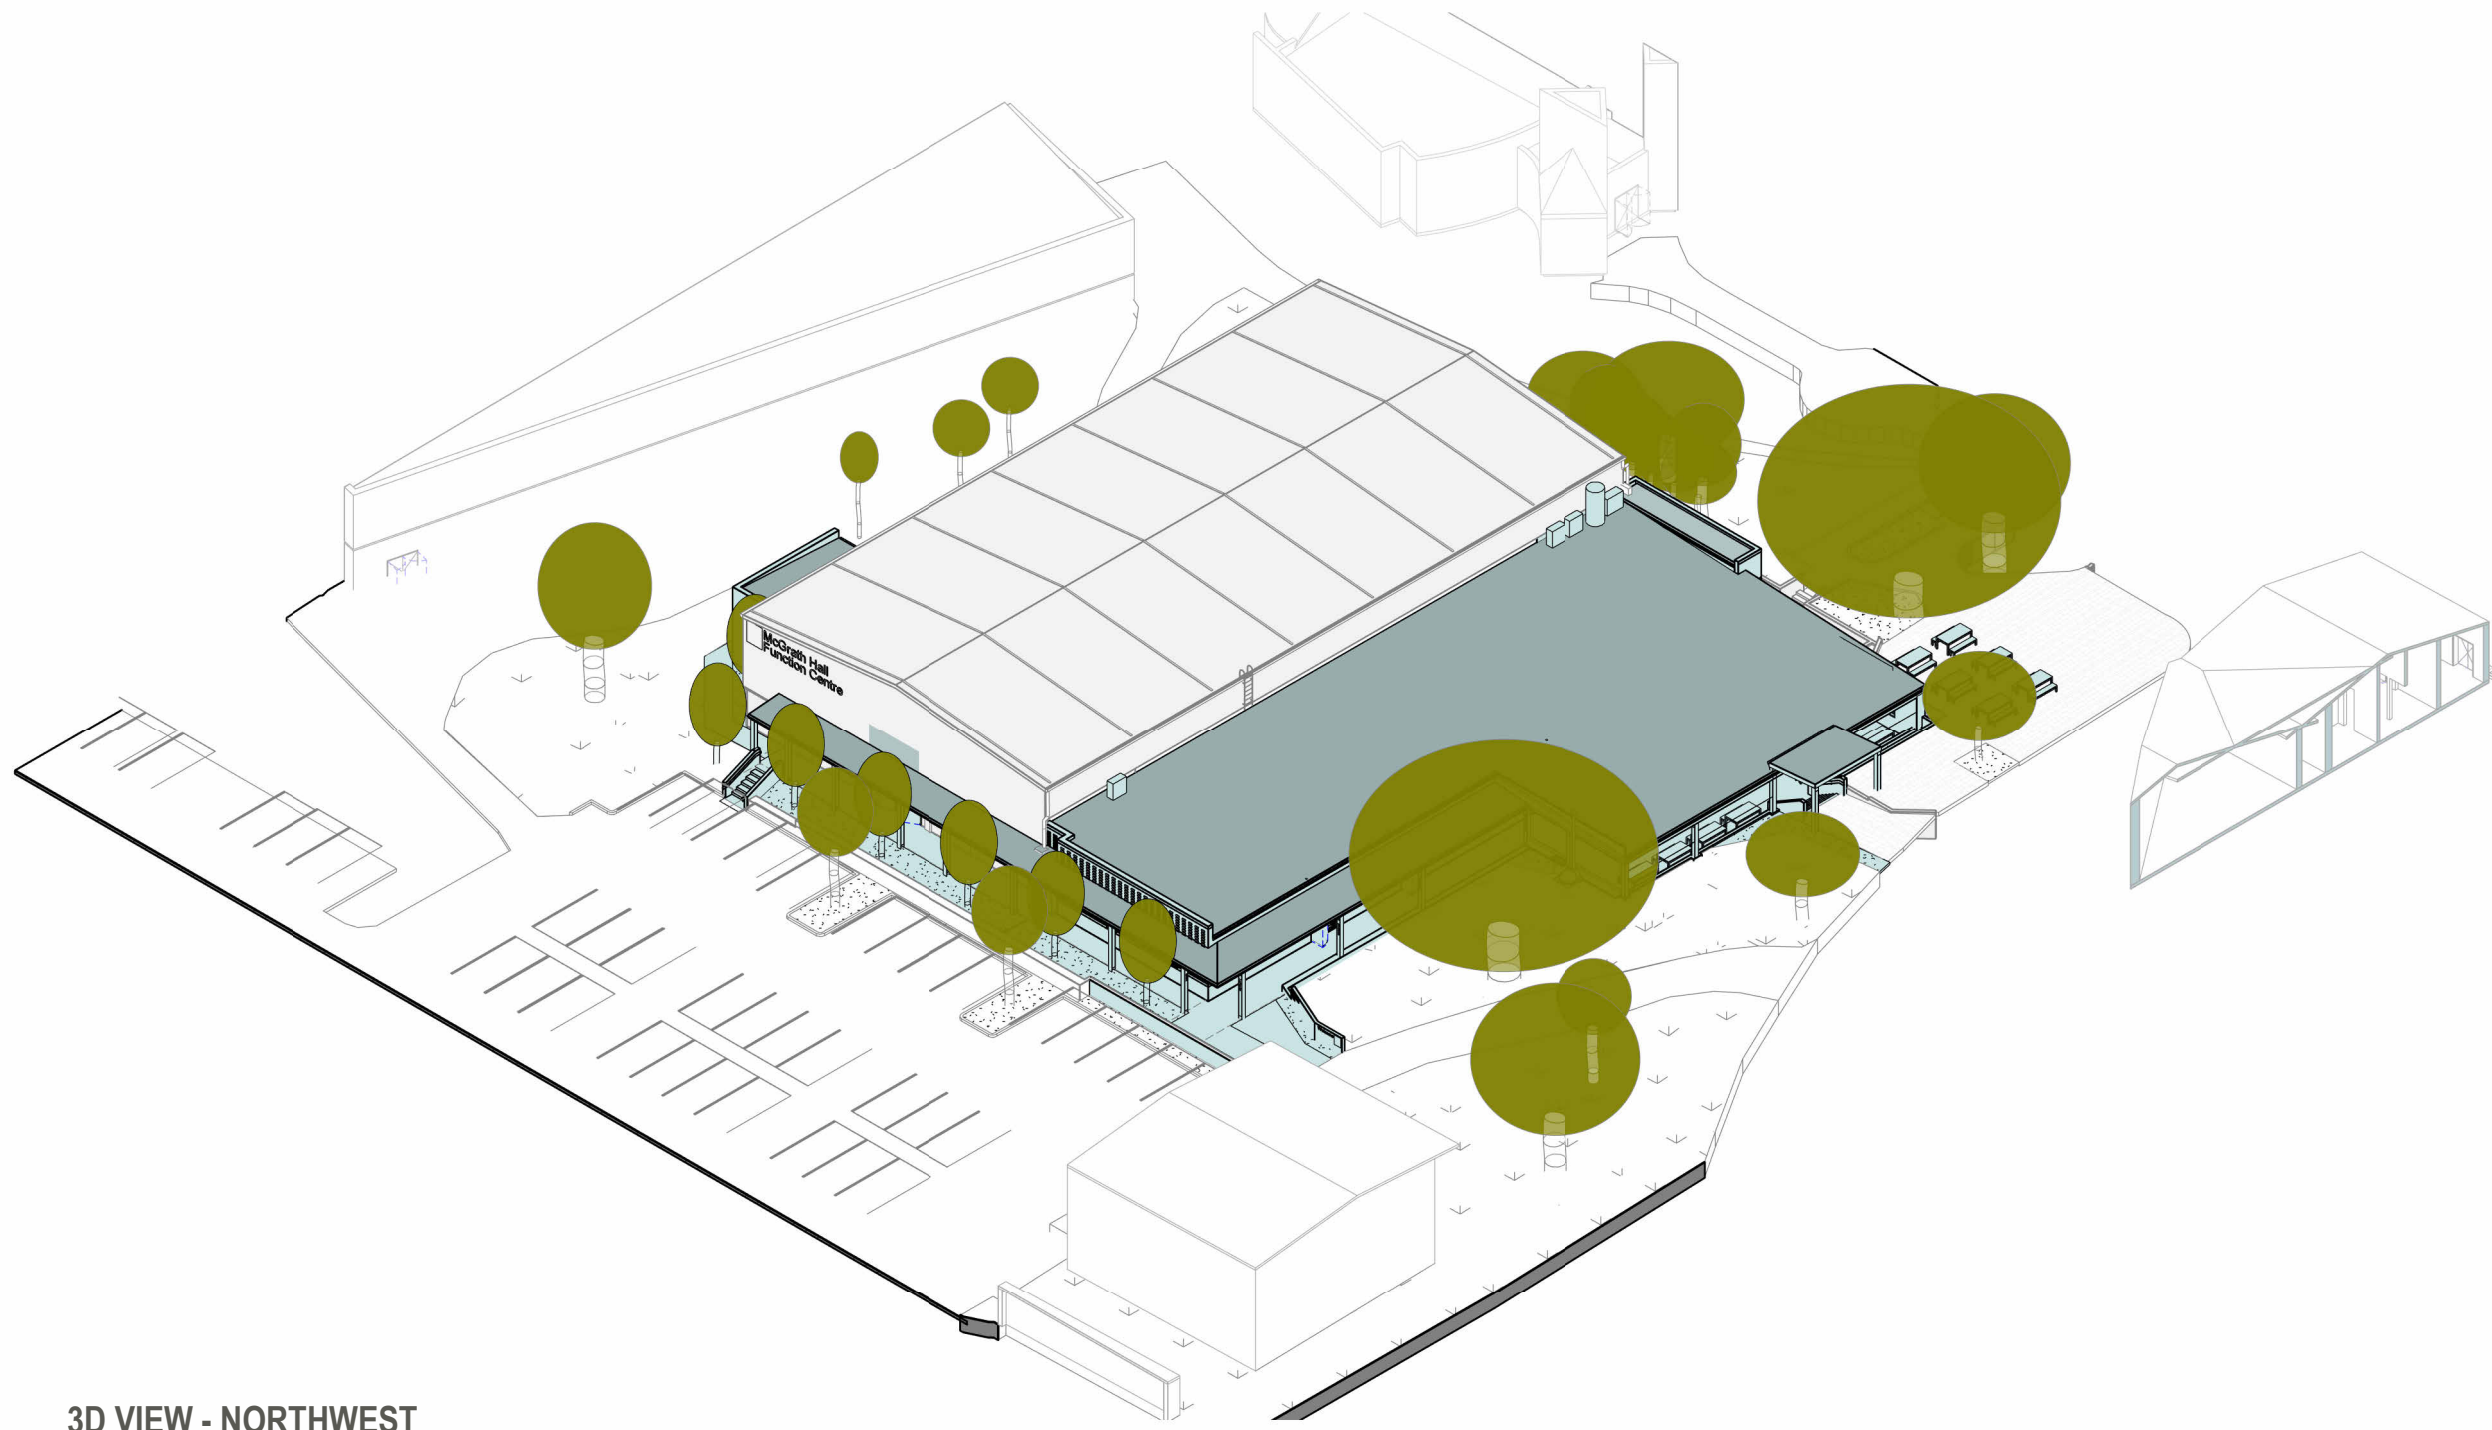

3D VIEW - NORTHWEST

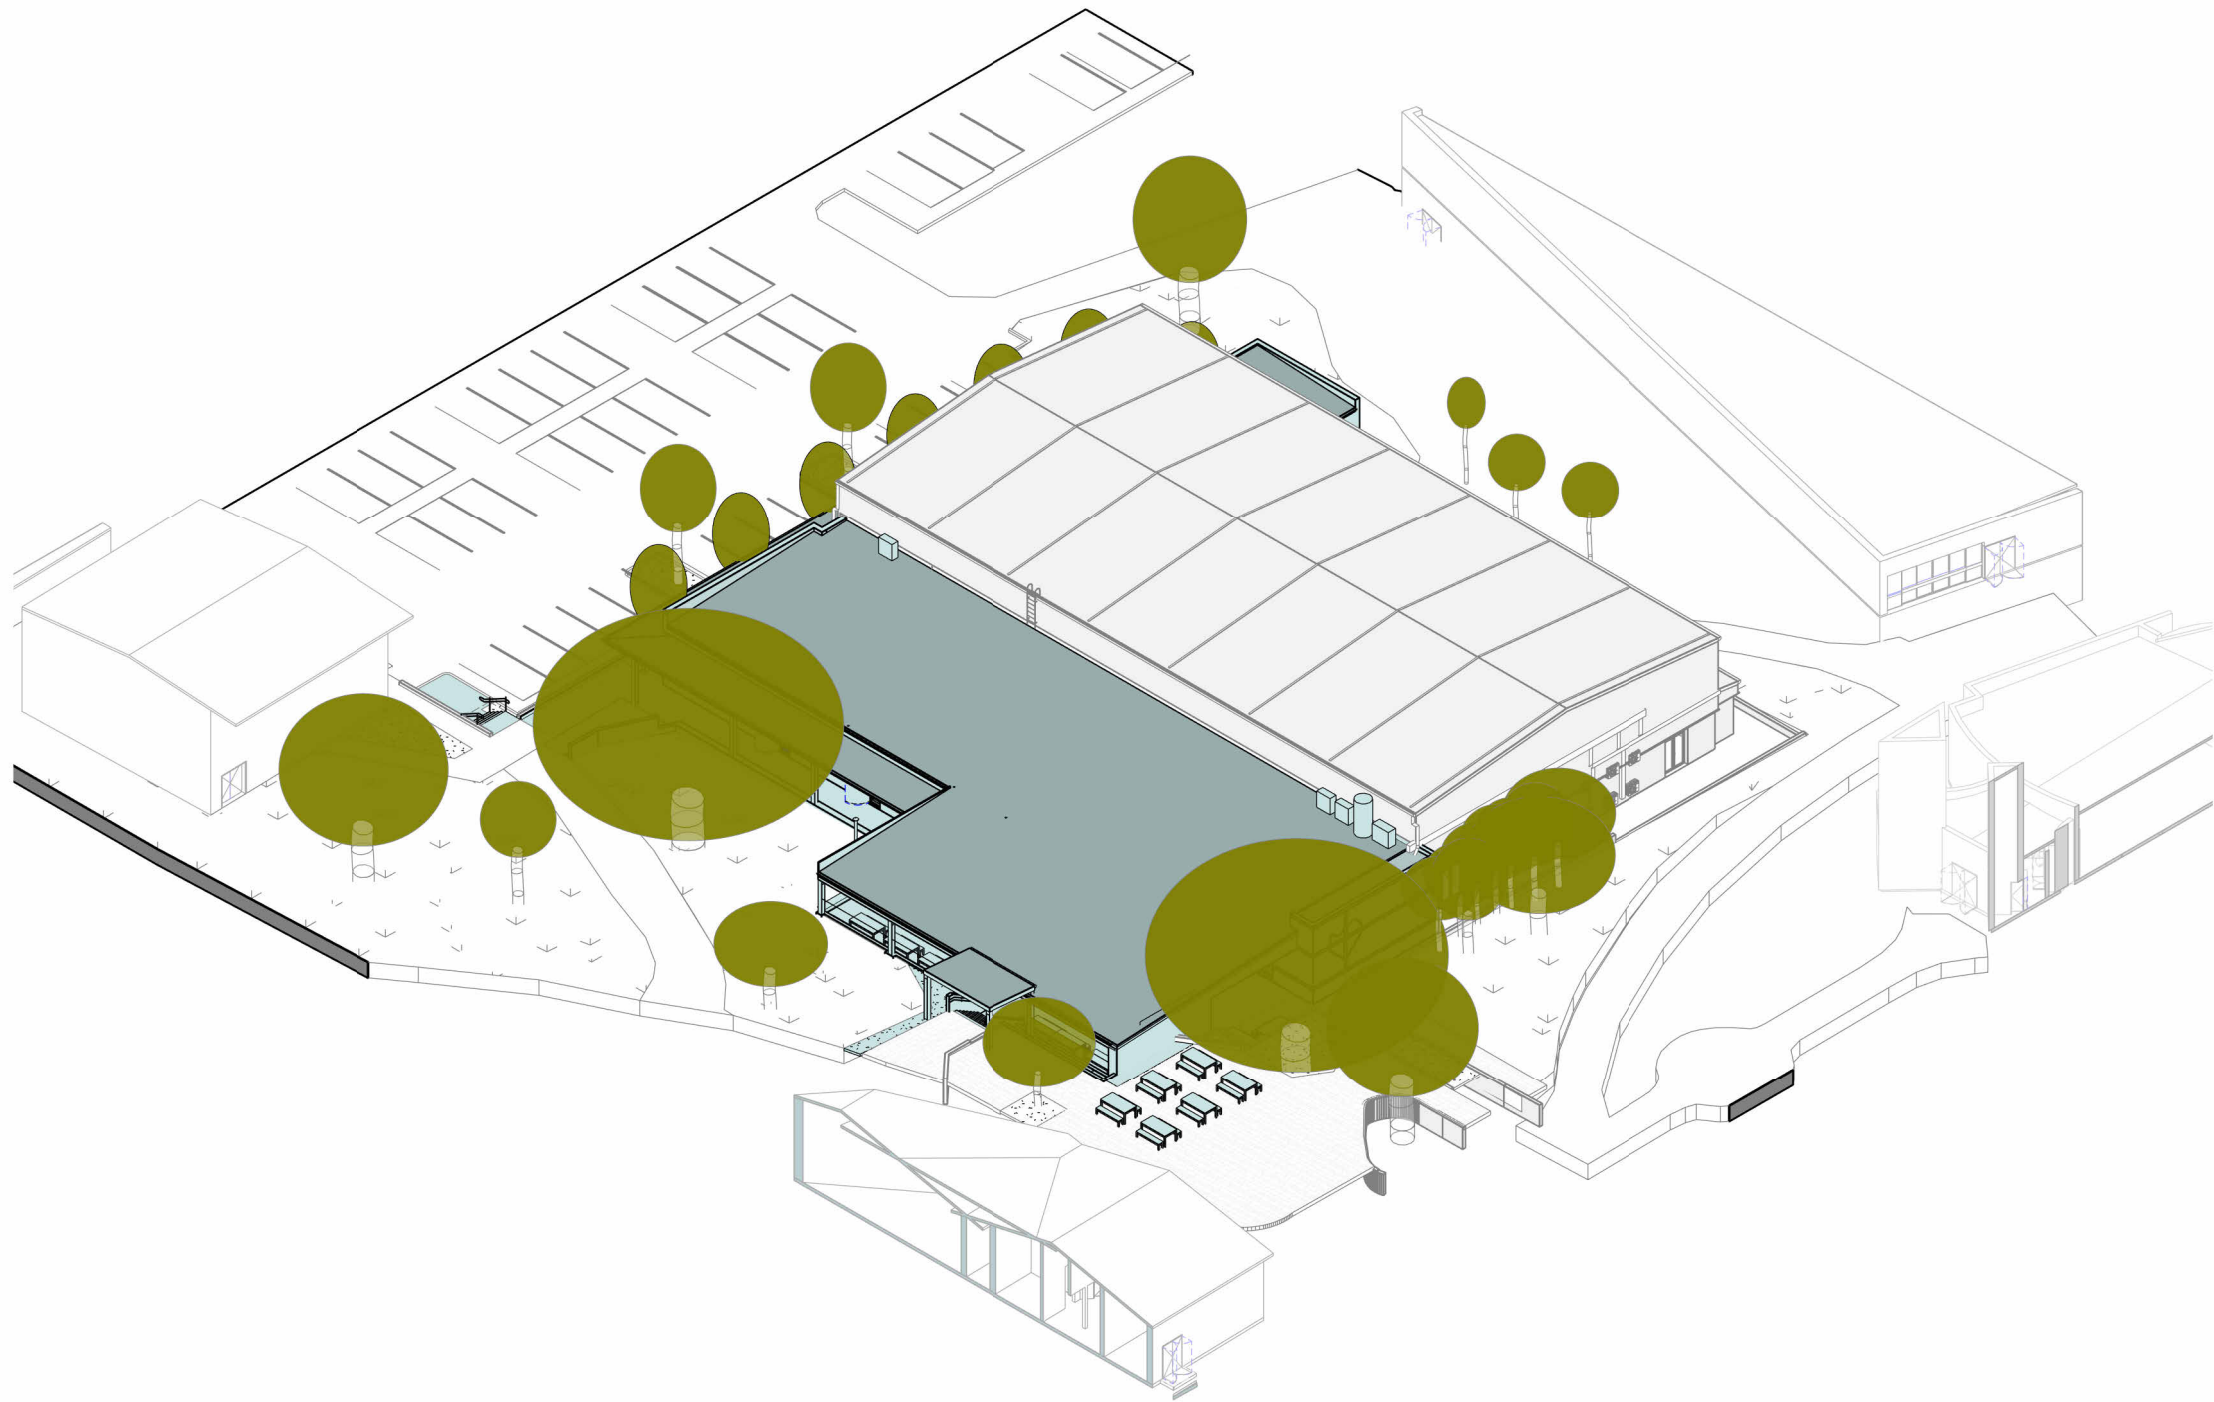

3D VIEW - SOUTHWEST

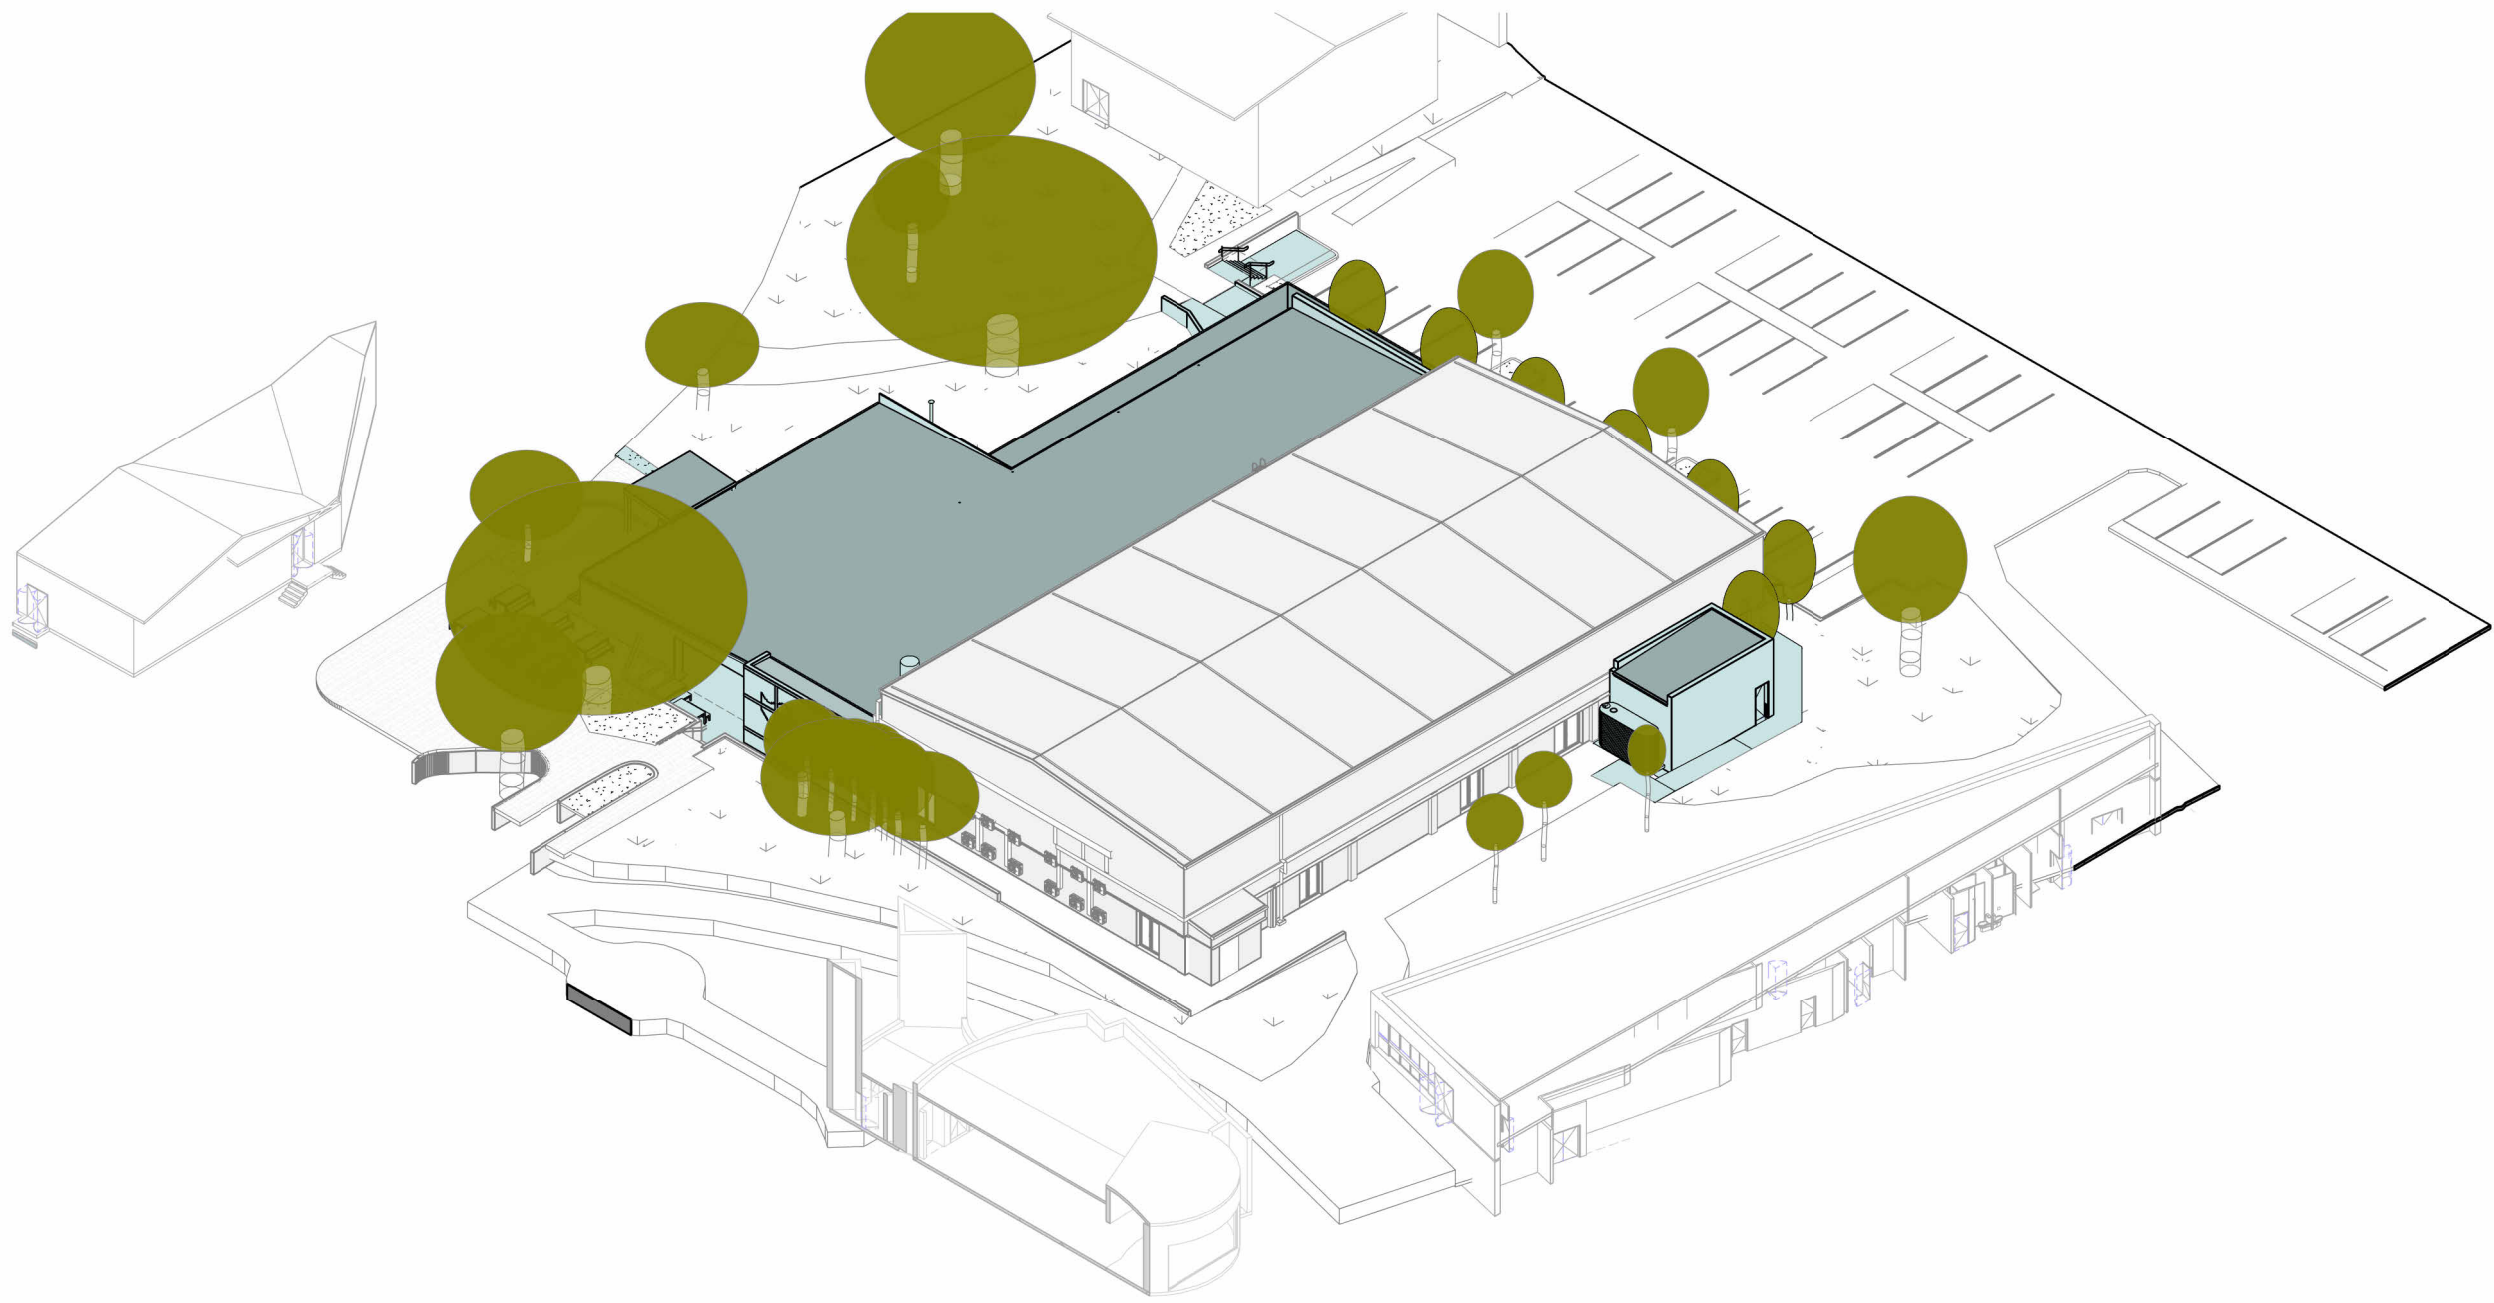

3D VIEW - SOUTHEAST

- EXISTING (NO CHANGE)
- EXISTING (REFURBISHED)
- PROPOSED

Autodesk Docu/24038 BURRADOO - Stage 1 Hospitality/24038 - BURRADOO - McGrath Hall DA.vrt
3/07/2025 1:55:54 PM

ISSUE	DATE	REVISION	ISSUER	SIGN	LEGEND
A	18.02.25	ISSUE FOR INFORMATION	JS	CM	
B	27.02.25	ISSUE FOR INFORMATION	JS	CM	
C	11.03.25	ISSUE FOR INFORMATION	JS	CM	
D	21.03.25	ISSUE FOR INFORMATION	JS	CM	
E	26.03.25	ISSUE FOR INFORMATION	JS	CM	
F	26.03.25	ISSUE FOR INFORMATION	JS	CM	
1	07.04.25	ISSUE FOR DA	JS	CM	

DEVELOPMENT APPLICATION

PROJECT PHASE

HOSPITALITY UPGRADE PROJECT

PROJECT TITLE

11 CHARLOTTE ST, BURRADOO NSW 2576

SITE ADDRESS

CHEVALIER COLLEGE

CLIENT

3D AXONOMETRIC VIEWS

DRAWING TITLE

© Copyright

The designs and the drawings that communicate them and the copyright thereof are the property of Leaf Architecture Pty Ltd. In order to use, retain or copy these drawings and/or designs you must seek written permission of Leaf Architecture Pty Ltd.
Nominated architect: Daniel Smith, NSW 7776 | VIC 19862 | ACT 2708 | QLD 5631
A.B.N. 35 613 290 618. Trading as Leaf Architecture.



STUDIO Level 1 / 12 - 16 Queen St, CHIPPENDALE NSW 2008
POSTAL PO Box 258, Newtown, NSW, 2042
PHONE 02 9002 3000
E-MAIL hello@leafarch.com.au
WEB www.leafarch.com.au

DA940

DRAWING NUMBER

1

ISSUE

24038

PROJECT NUMBER

1 : 100

SCALES AT A1



ARTISTS IMPRESSION - CHEVALIER HOSPITALITY ENTRY TO McGRATH HALL FROM THE EXISTING CARPARK



ARTISTS IMPRESSION - CARPARK SECONDARY STAIRS AND GENERATOR



ARTISTS IMPRESSION - COVERED OUTDOOR LEARNING AREA



ARTISTS IMPRESSION - STAIRS FROM THE SCHOOL OFFICE

Autodesk Docs/24038 BURRADOO - Stage 1 Hospitality/24038 BURRADOO - McGrath Hall DA.vrt
31/07/2025 16:00 PM

ISSUE	DATE	REVISION	ISSUER	SIGN	LEGEND
A	18.02.25	ISSUE FOR INFORMATION	JS	CM	
B	27.02.25	ISSUE FOR INFORMATION	JS	CM	
C	25.03.25	ISSUE FOR INFORMATION	JS	CM	
1	07.04.25	ISSUE FOR DA	JS	CM	

DEVELOPMENT APPLICATION
PROJECT PHASE

HOSPITALITY UPGRADE PROJECT
PROJECT TITLE

© Copyright
11 CHARLOTTE ST, BURRADOO NSW 2576
SITE ADDRESS
CHEVALIER COLLEGE
CLIENT

ARTIST IMPRESSION
DRAWING TITLE

The designs and the drawings that communicate them and the copyright thereof are the property of Leaf Architecture Pty Ltd. In order to use, retain or copy these drawings and/or designs you must seek written permission of Leaf Architecture Pty Ltd.
Nominated architect: Daniel Smith, NSW 7776 | VIC 19862 | ACT 2708 | QLD 5631
A.B.N. 35 613 290 618. Trading as Leaf Architecture.



STUDIO Level 1/12 - 16 Queen St, CHIPPENDALE NSW 2008
POSTAL PO Box 258, Newtown, NSW, 2042
PHONE 02 9002 3000
E-MAIL hello@leafarch.com.au
WEB www.leafarch.com.au

DA941
DRAWING NUMBER

1
ISSUE

24038
PROJECT NUMBER

1:1
SCALE AT A1