


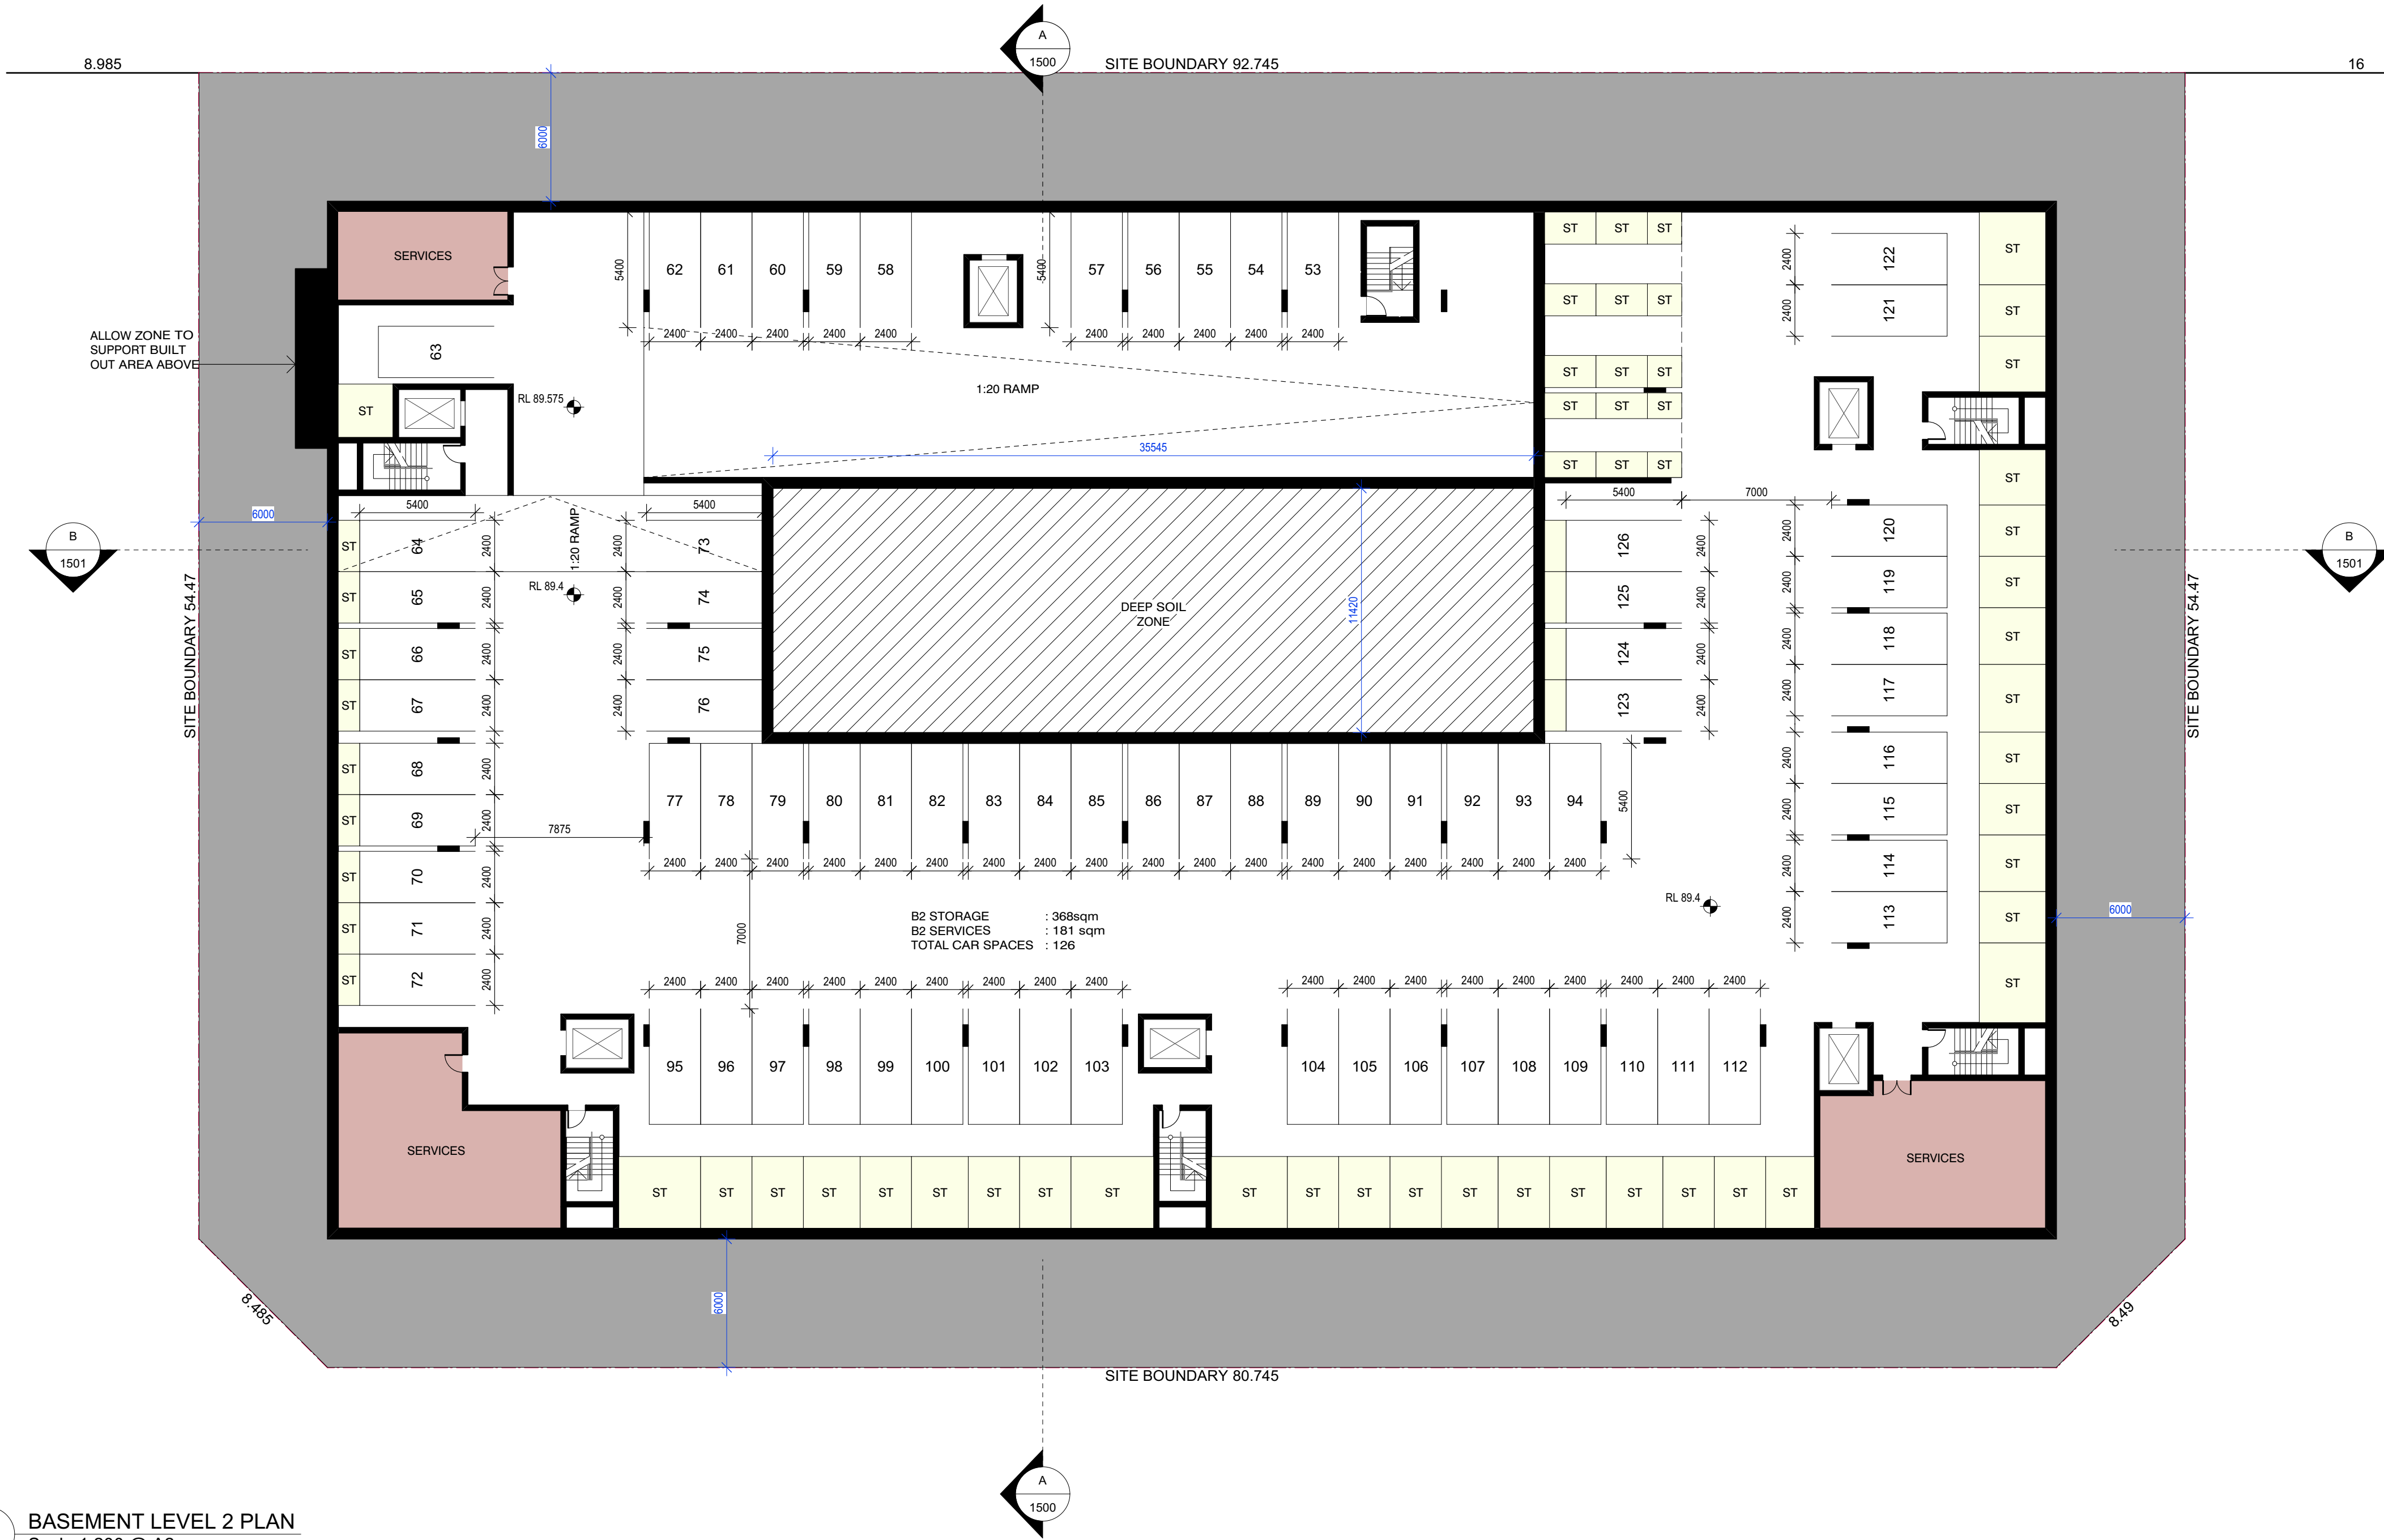

1 BASEMENT LEVEL 2 PLAN
Scale 1:200 @ A2



1 BASEMENT LEVEL 1 PLAN
Scale 1:200 @ A2



GROUND FLOOR PLAN

Scale 1:200 @ A2

Project:
Lot 1, 28 Ingleburn Road, Leppington, NSW

Client:
Balintore Developments

Prepared by:

 architecture
urban design
planning

+

Nom Architect N R Dickson 7061

Consultants:
Urbis
Building Innovations Australia
Elephants Foot Waste Management
SGC Engineering
Rodney Stevens Acoustics

Varga Traffic Planning
Greenstar Energy Solutions
iScape Landscape Architecture
Construction Consultants


Issue:	Description:	Date:	Date:	Issue:	Drawing Title:
C	DA LOGEMENT	19/07/19	18/08/20	G	GROUND FLOOR PLAN
D	DA RESPONSE	13/12/19			
E	DA RESPONSE	19/02/20	Drawn by:	Checked by:	
F	RESPONSE TO RFI	11/05/20	JE, MS, TB	RD	
G	RESPONSE TO RFI	21/08/20			
					Stage: Drawing No.:
					DA LOT 1 - 1200



NOTE:
BUILDING C WEST GLAZING
DIMENSIONS TOTAL 15.385M
WHICH EQUALS 68% OF THE
TOTAL FACADE

NOTE:
BUILDING B WEST GLAZING
DIMENSIONS TOTAL 11.98M
WHICH EQUALS 70% OF THE
TOTAL FACADE

1 LEVEL 2 FLOOR PLAN
Scale 1:200 @ A2

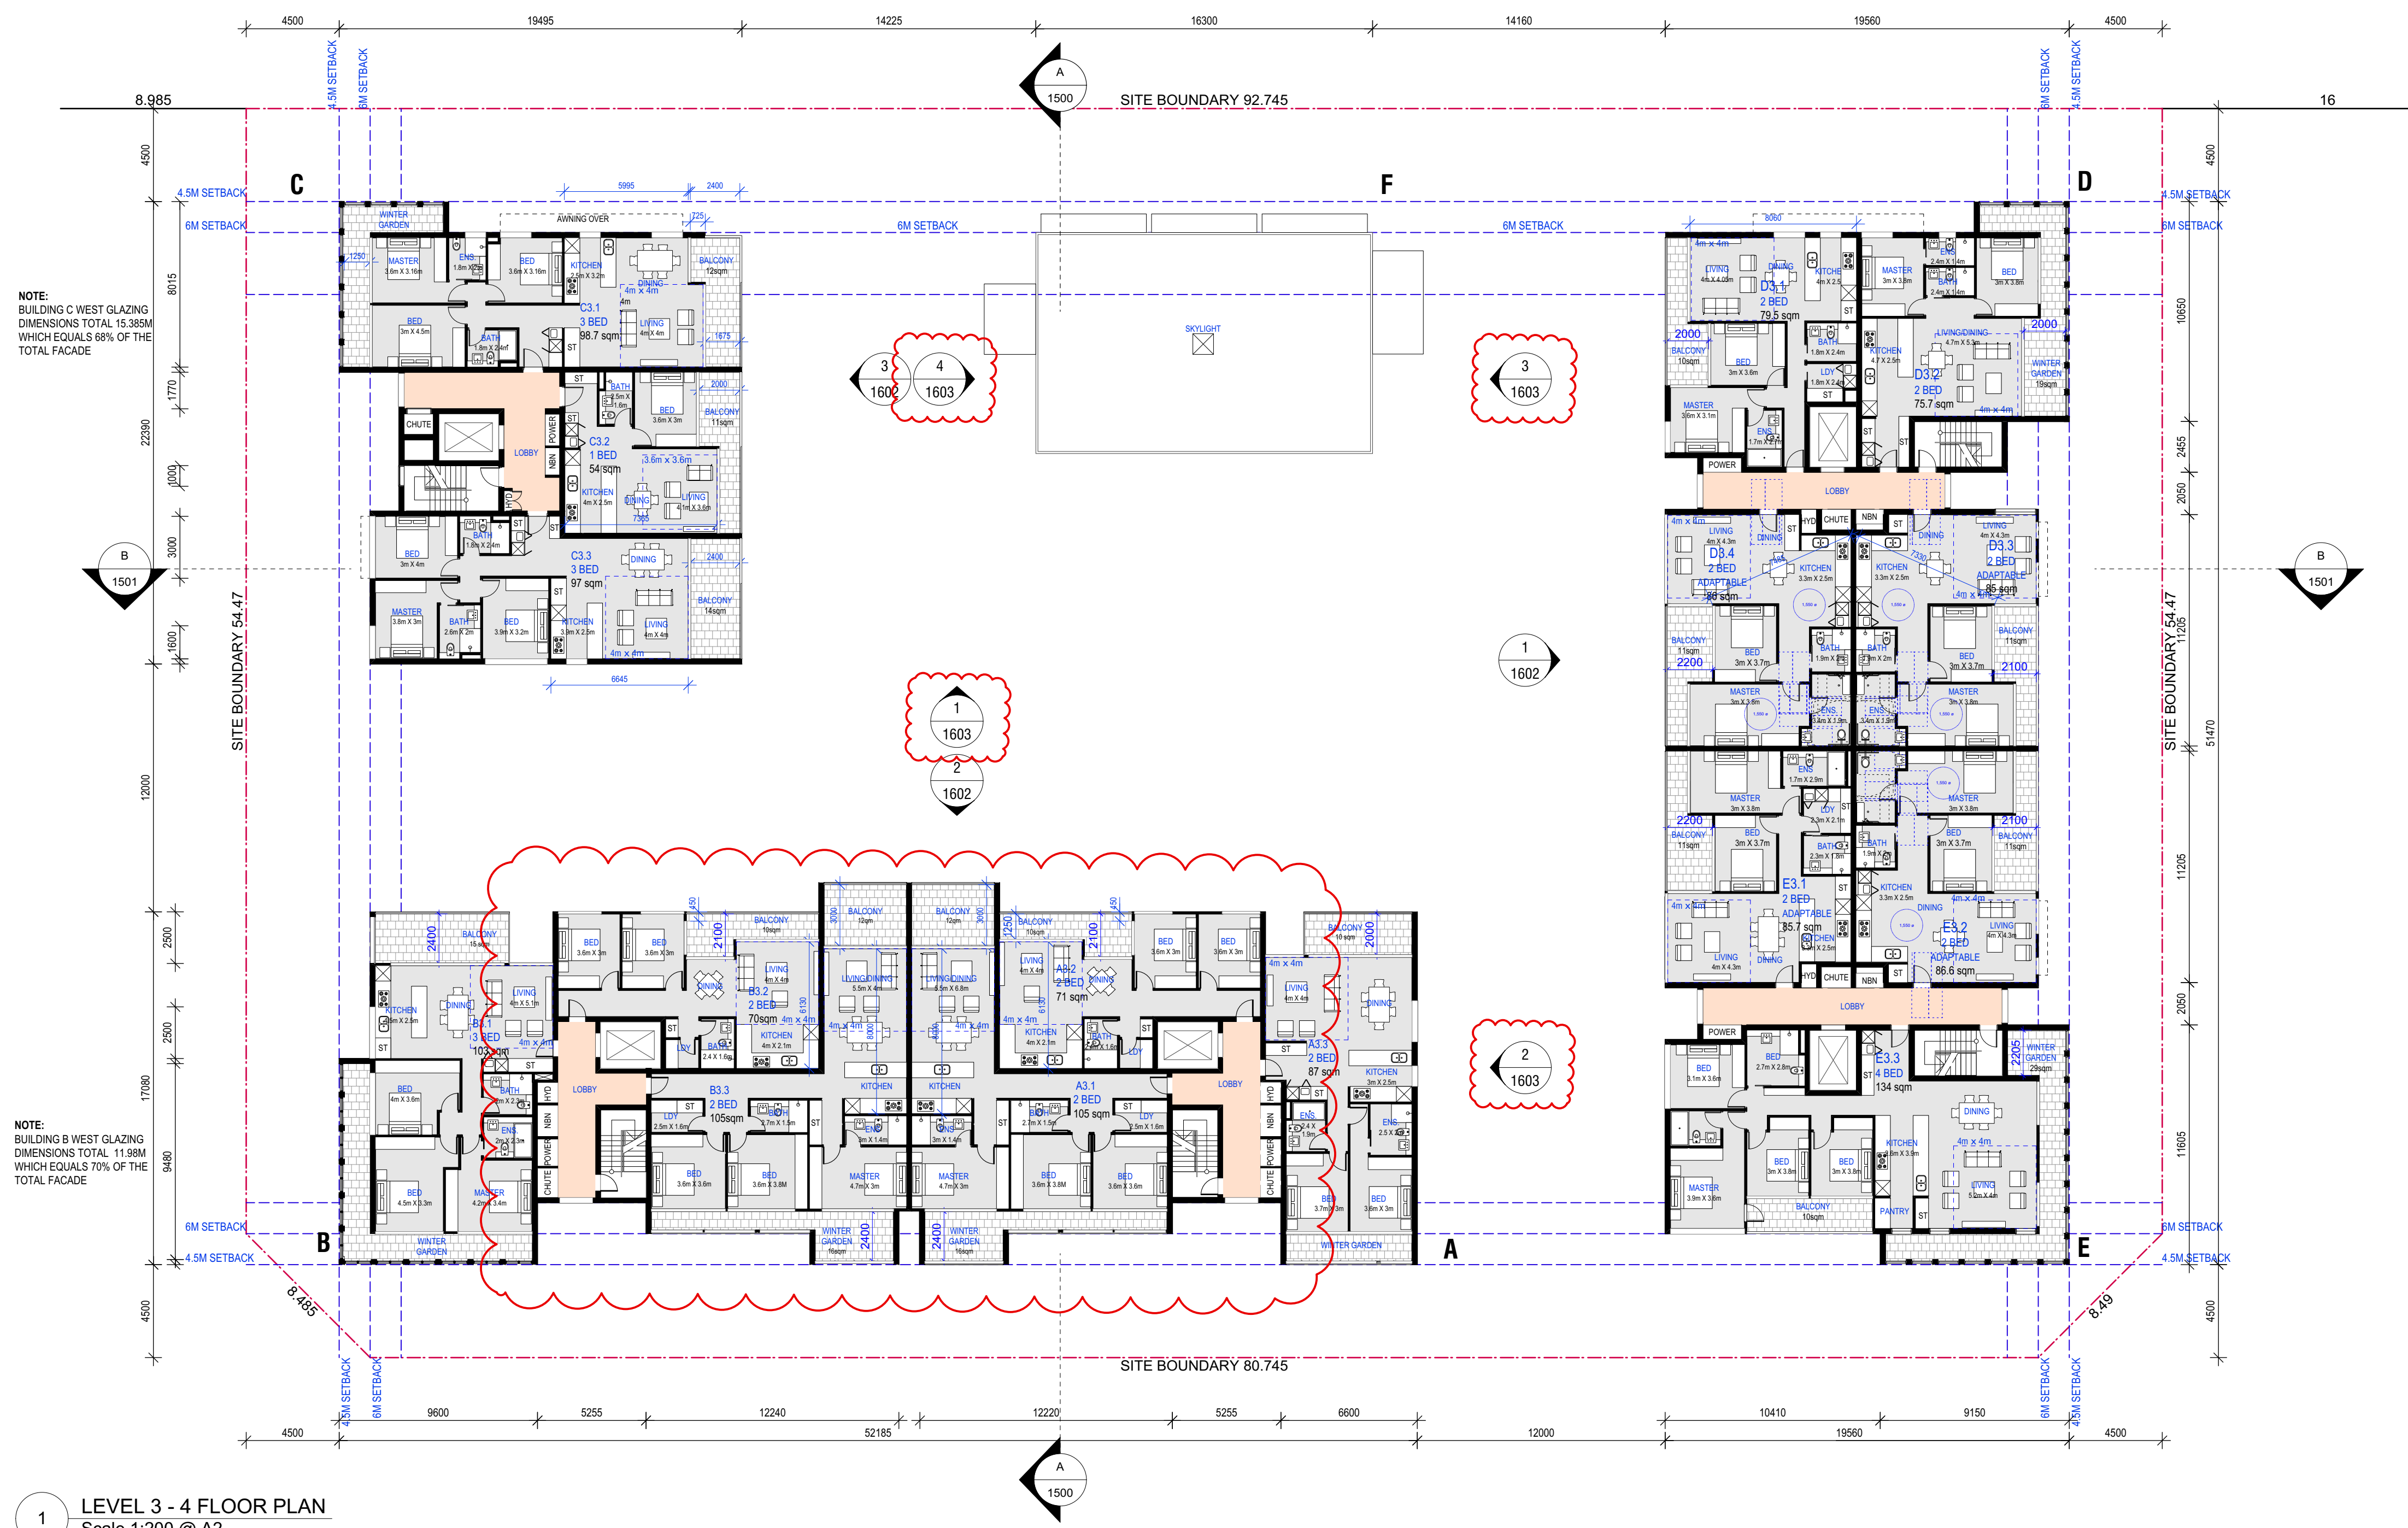

NOTE:
BUILDING C WEST GLAZING
DIMENSIONS TOTAL 15.385M
WHICH EQUALS 68% OF THE
TOTAL FACADE


NOTE:
BUILDING B WEST GLAZING
DIMENSIONS TOTAL 11.98M
WHICH EQUALS 70% OF THE
TOTAL FACADE

1 LEVEL 3 - 4 FLOOR PLAN
Scale 1:200 @ A2




1 LEVEL 5 FLOOR PLAN
Scale 1:200 @ A2




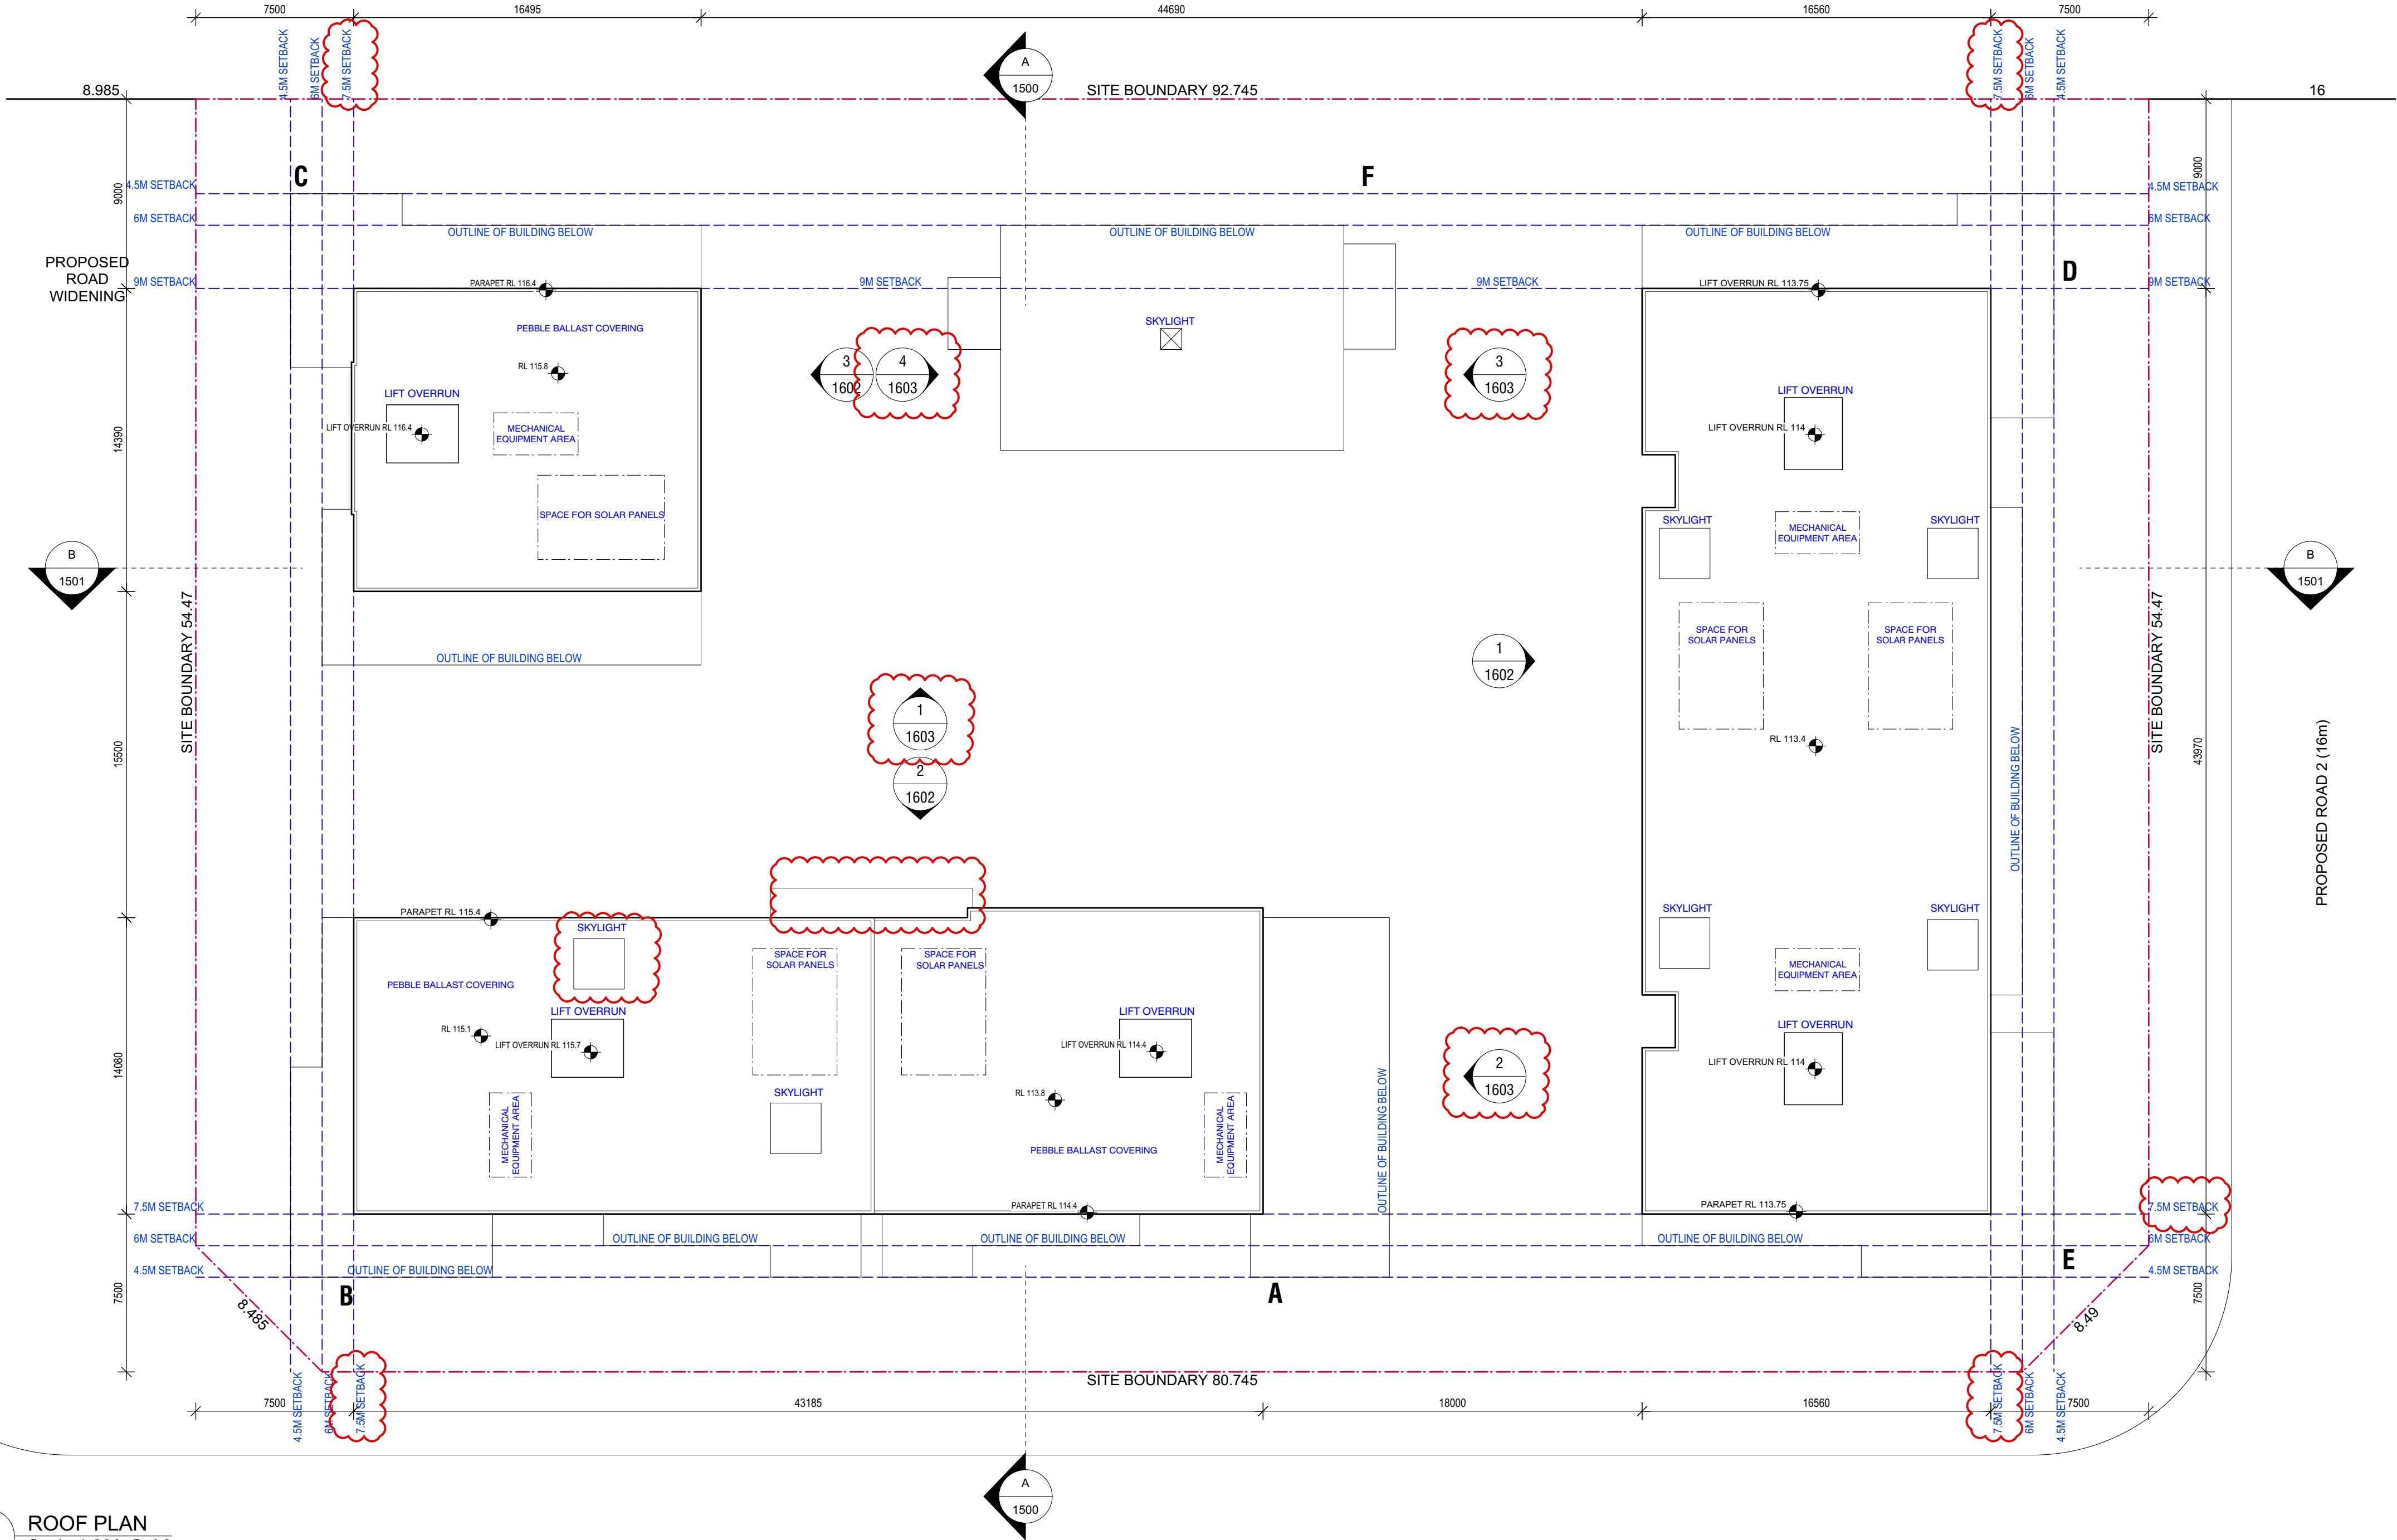


1 ROOF PLAN
Scale 1:200 @ A2

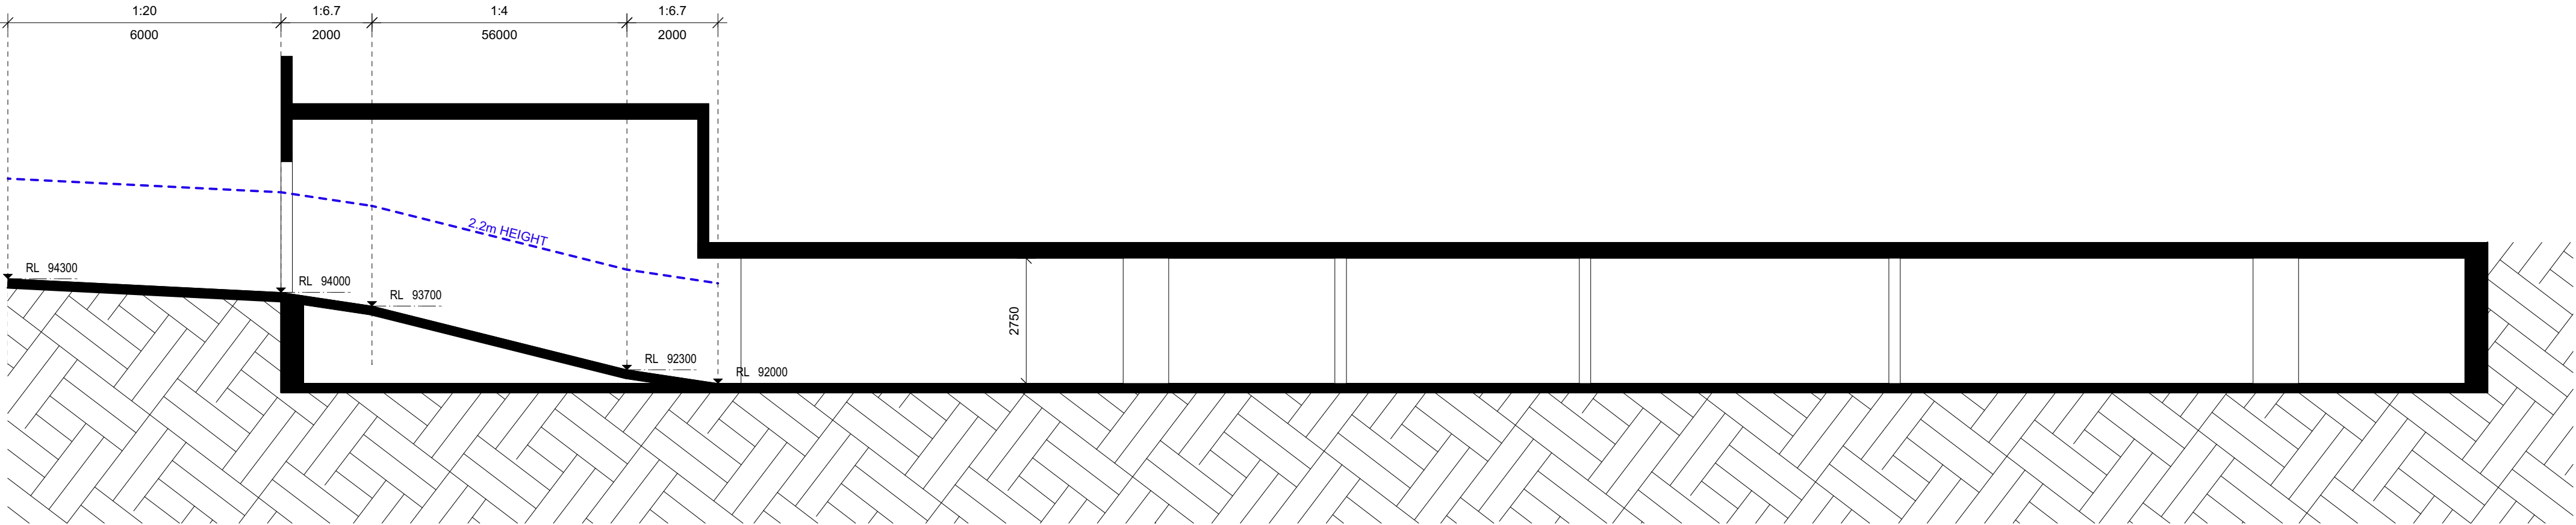

1 Driveway Section
Scale: 1:100

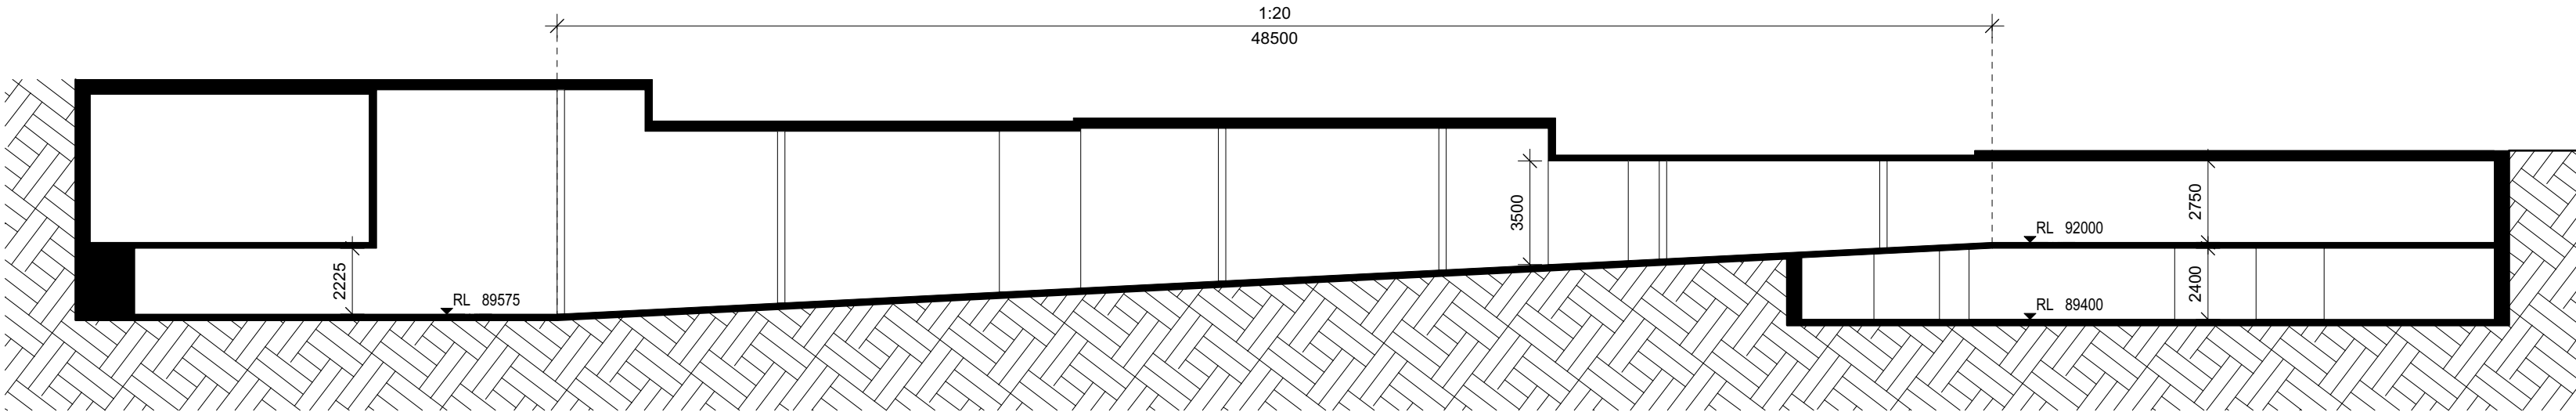


2 Basement Ramp
Scale: 1:200

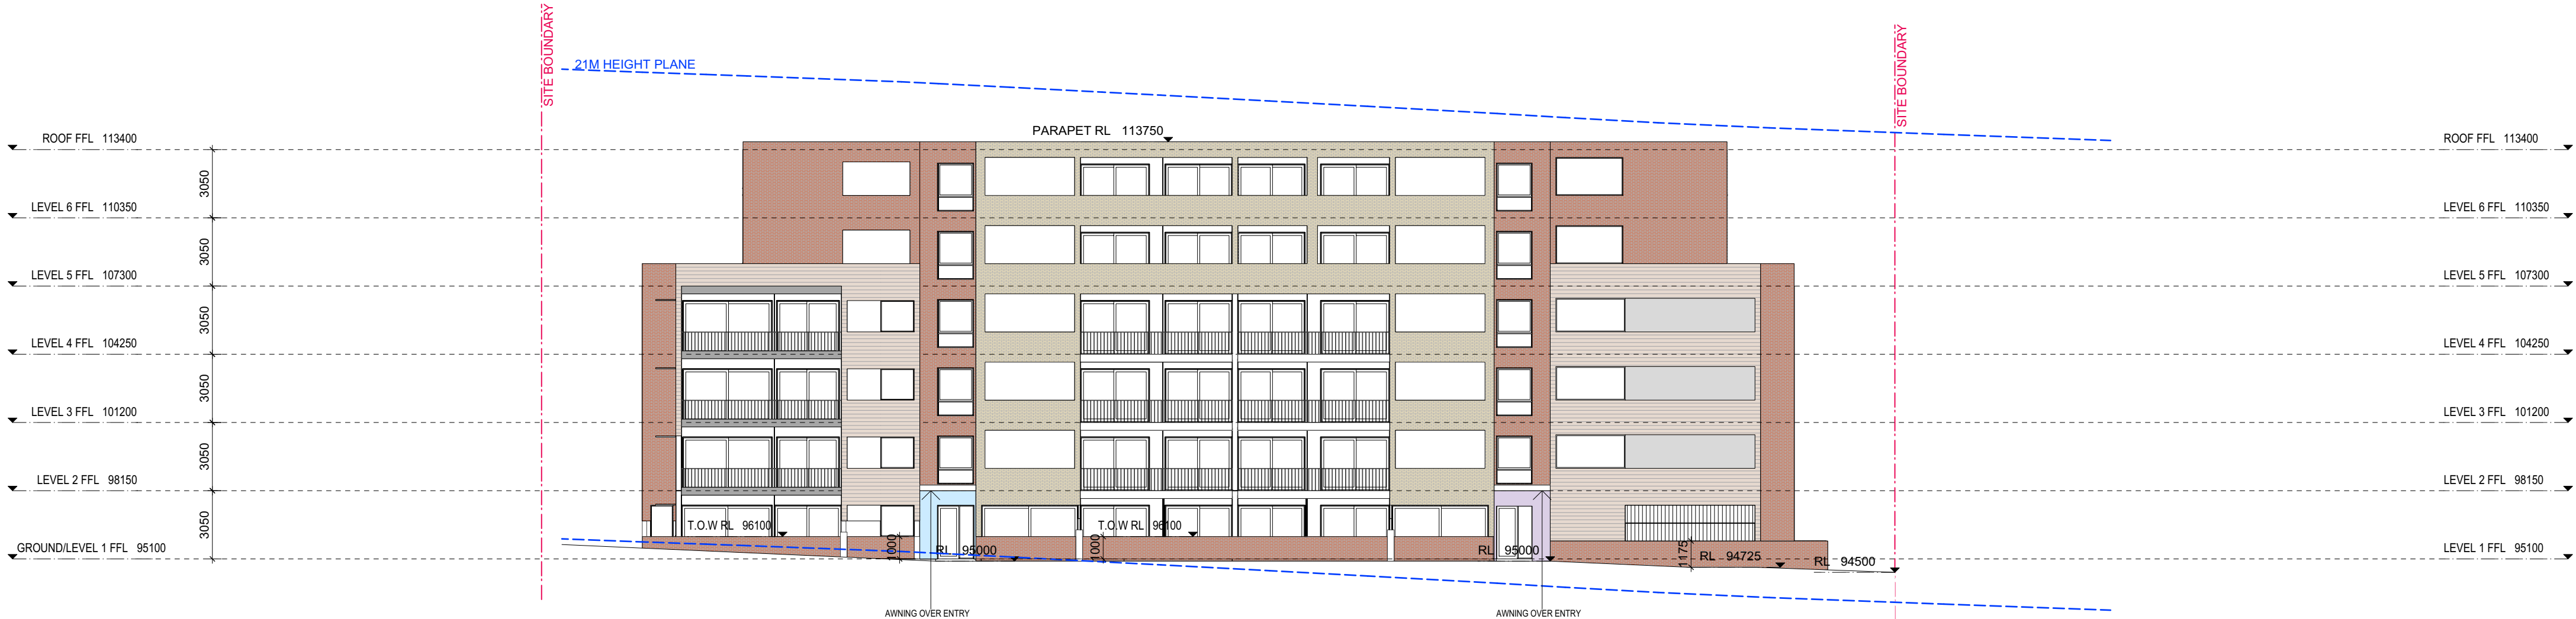


1

Internal Elevation West
Scale: 1:200

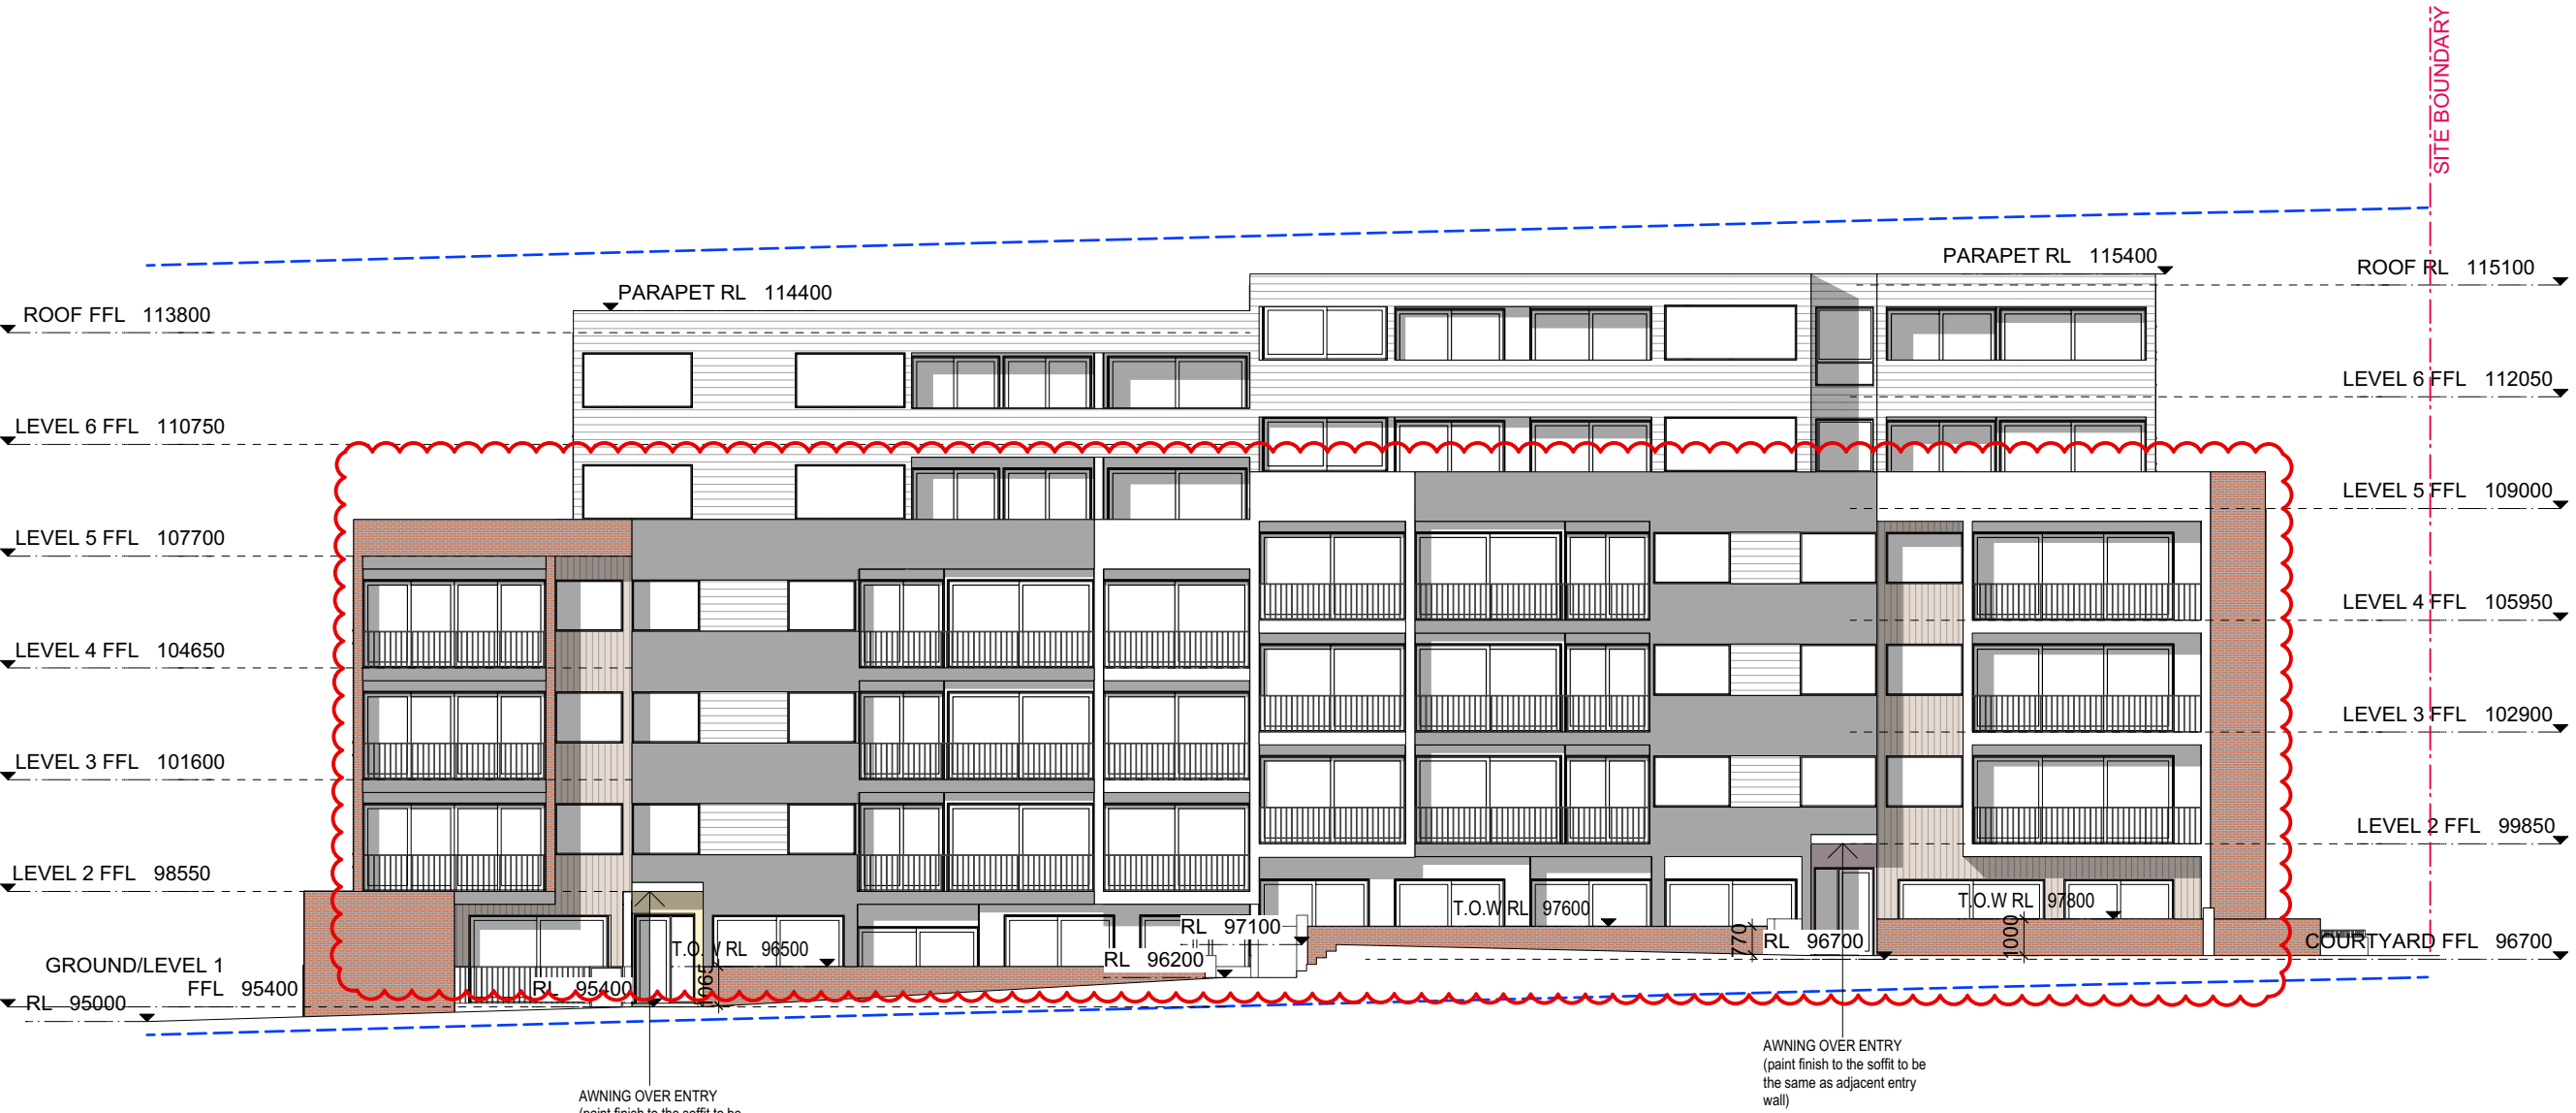





2


Internal Elevation North
Scale: 1:200

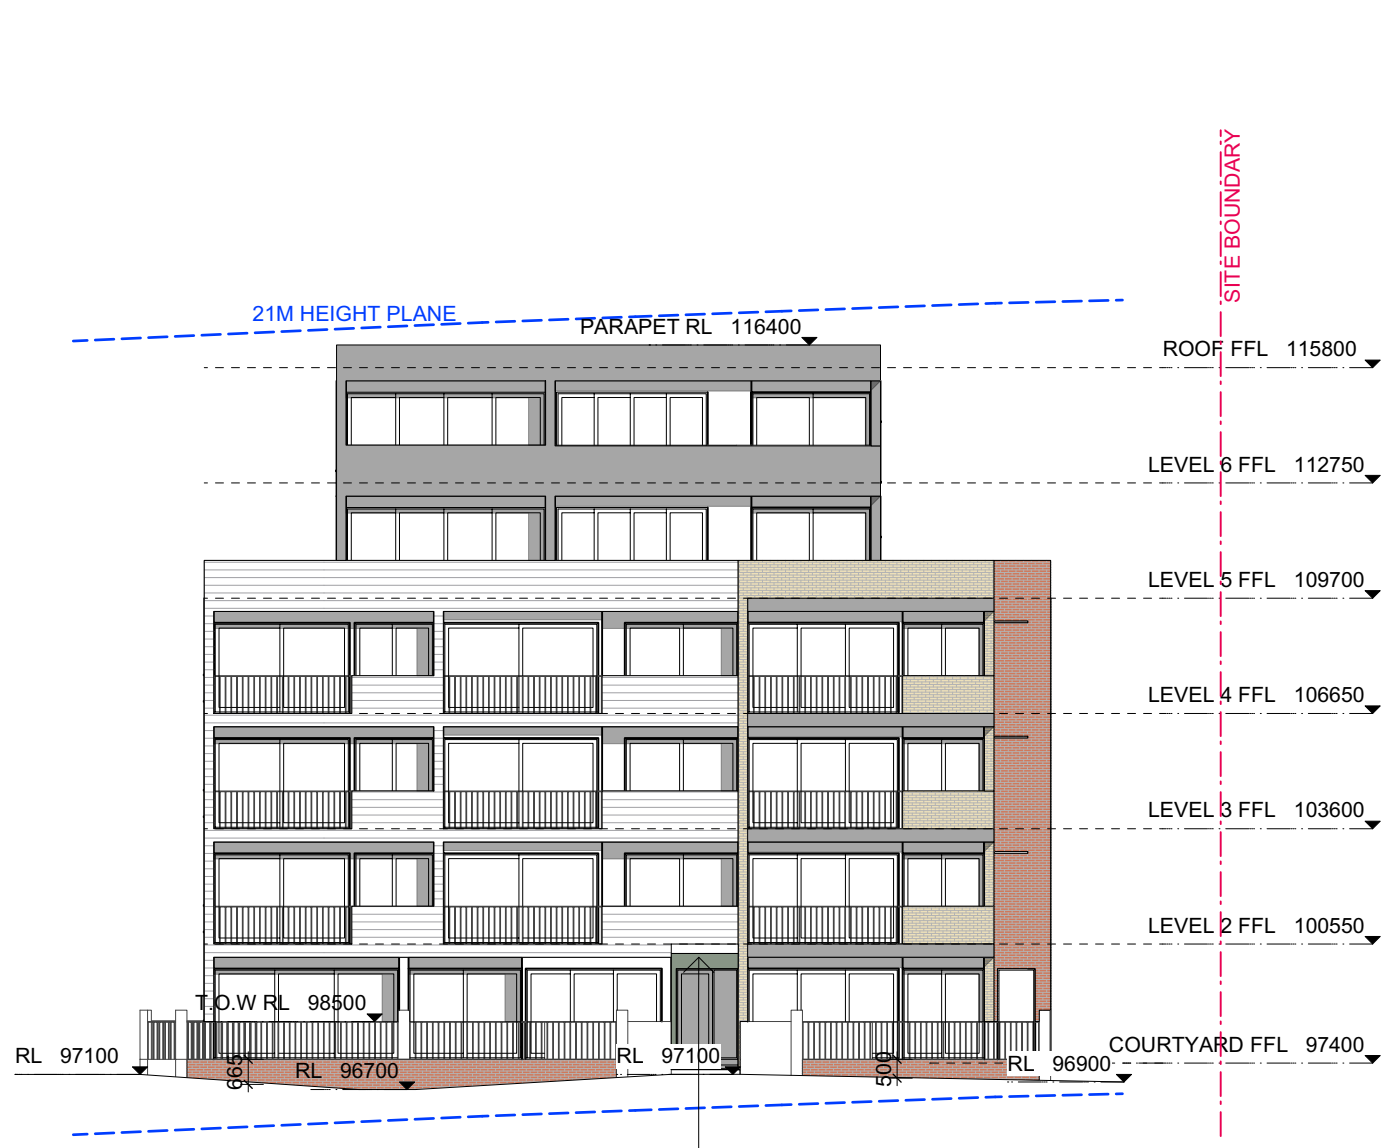


3

Internal Elevation East
Scale: 1:200

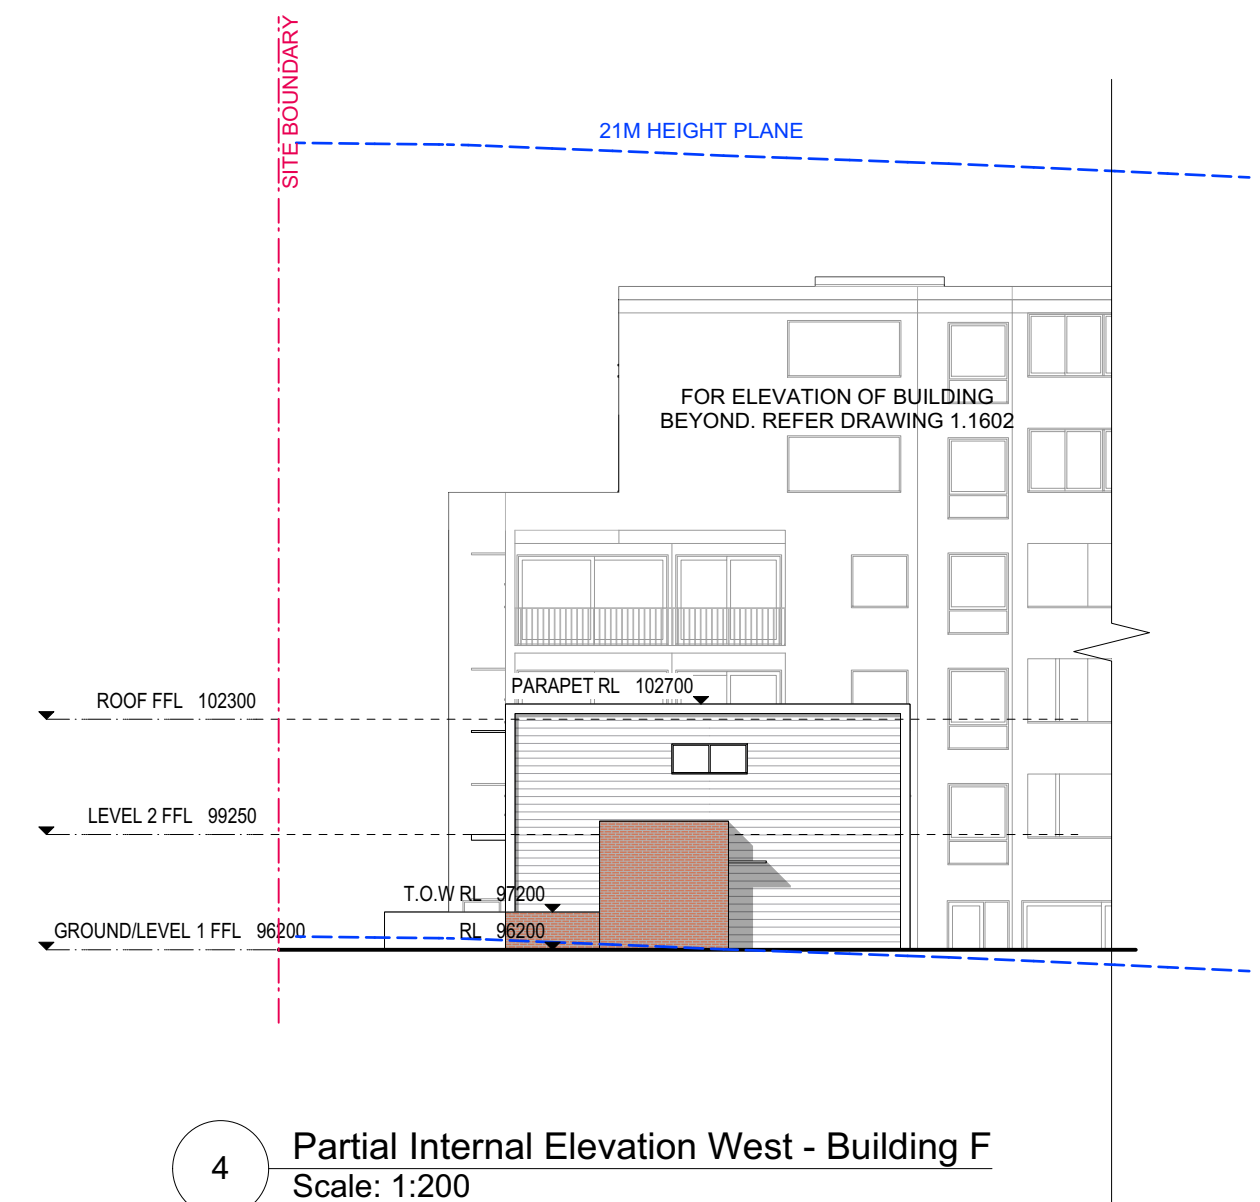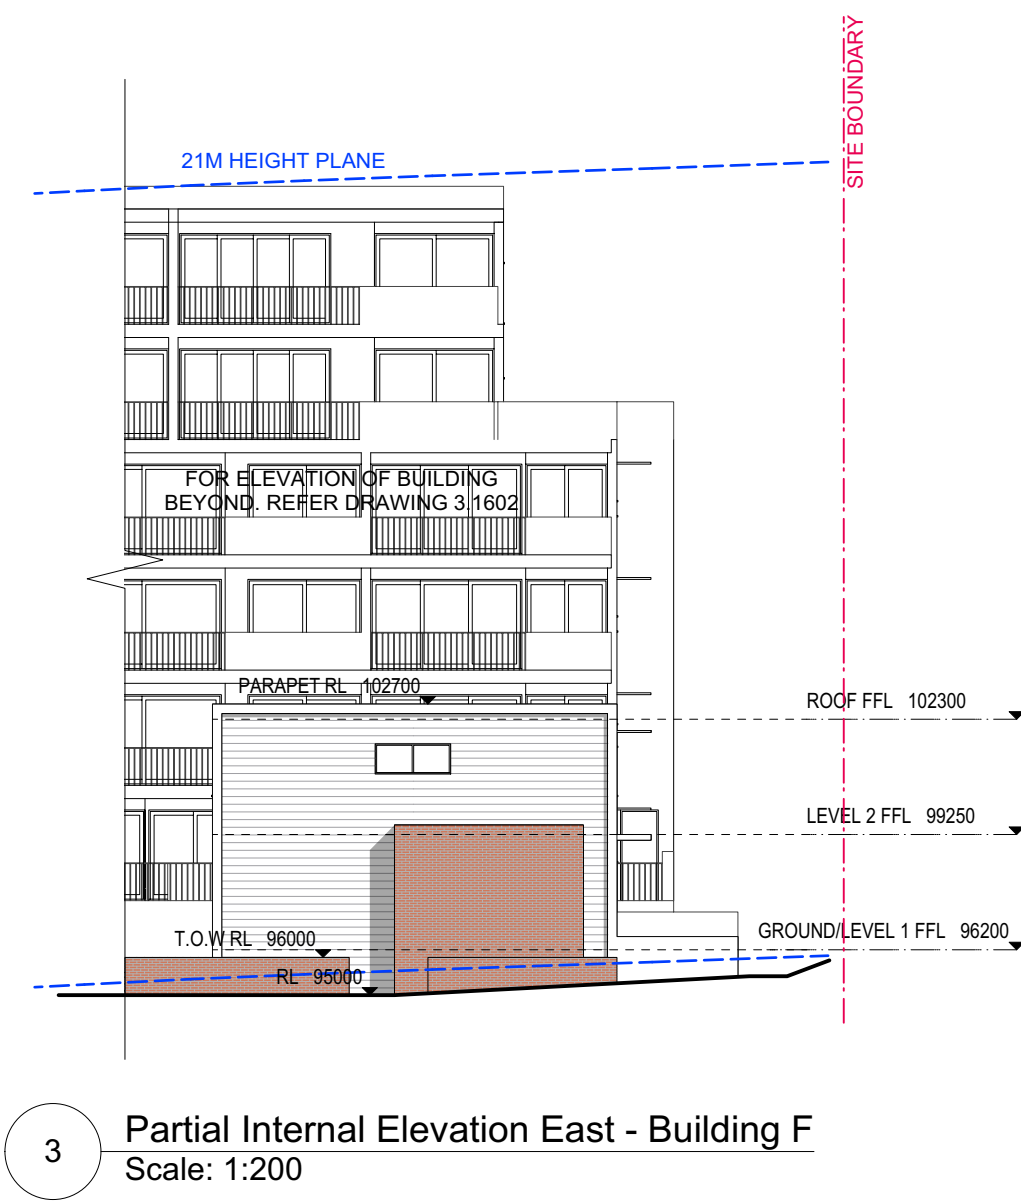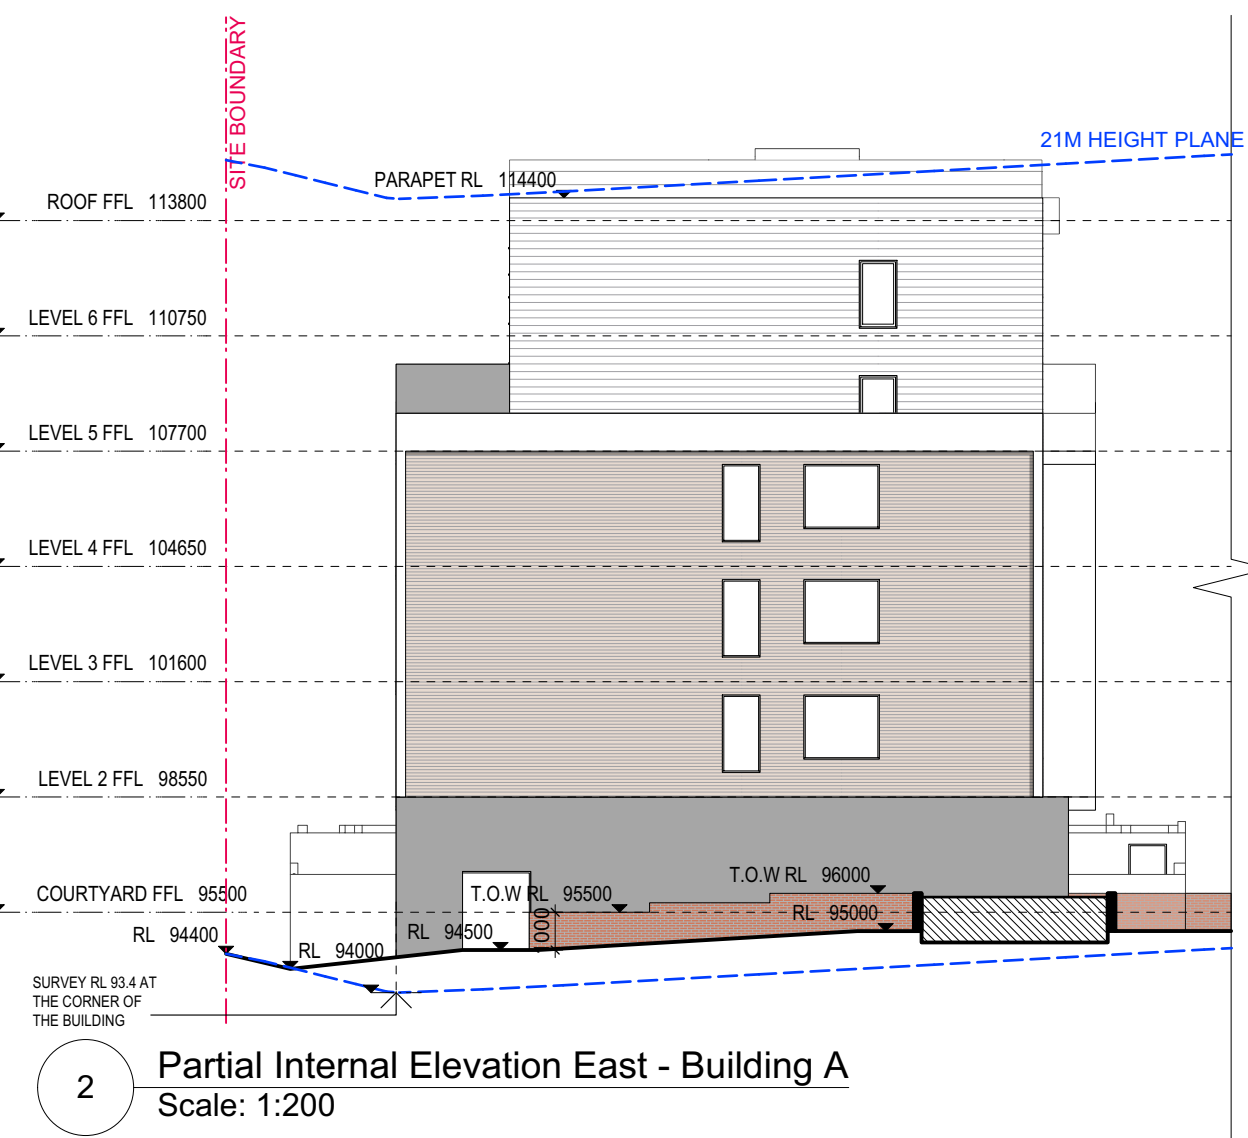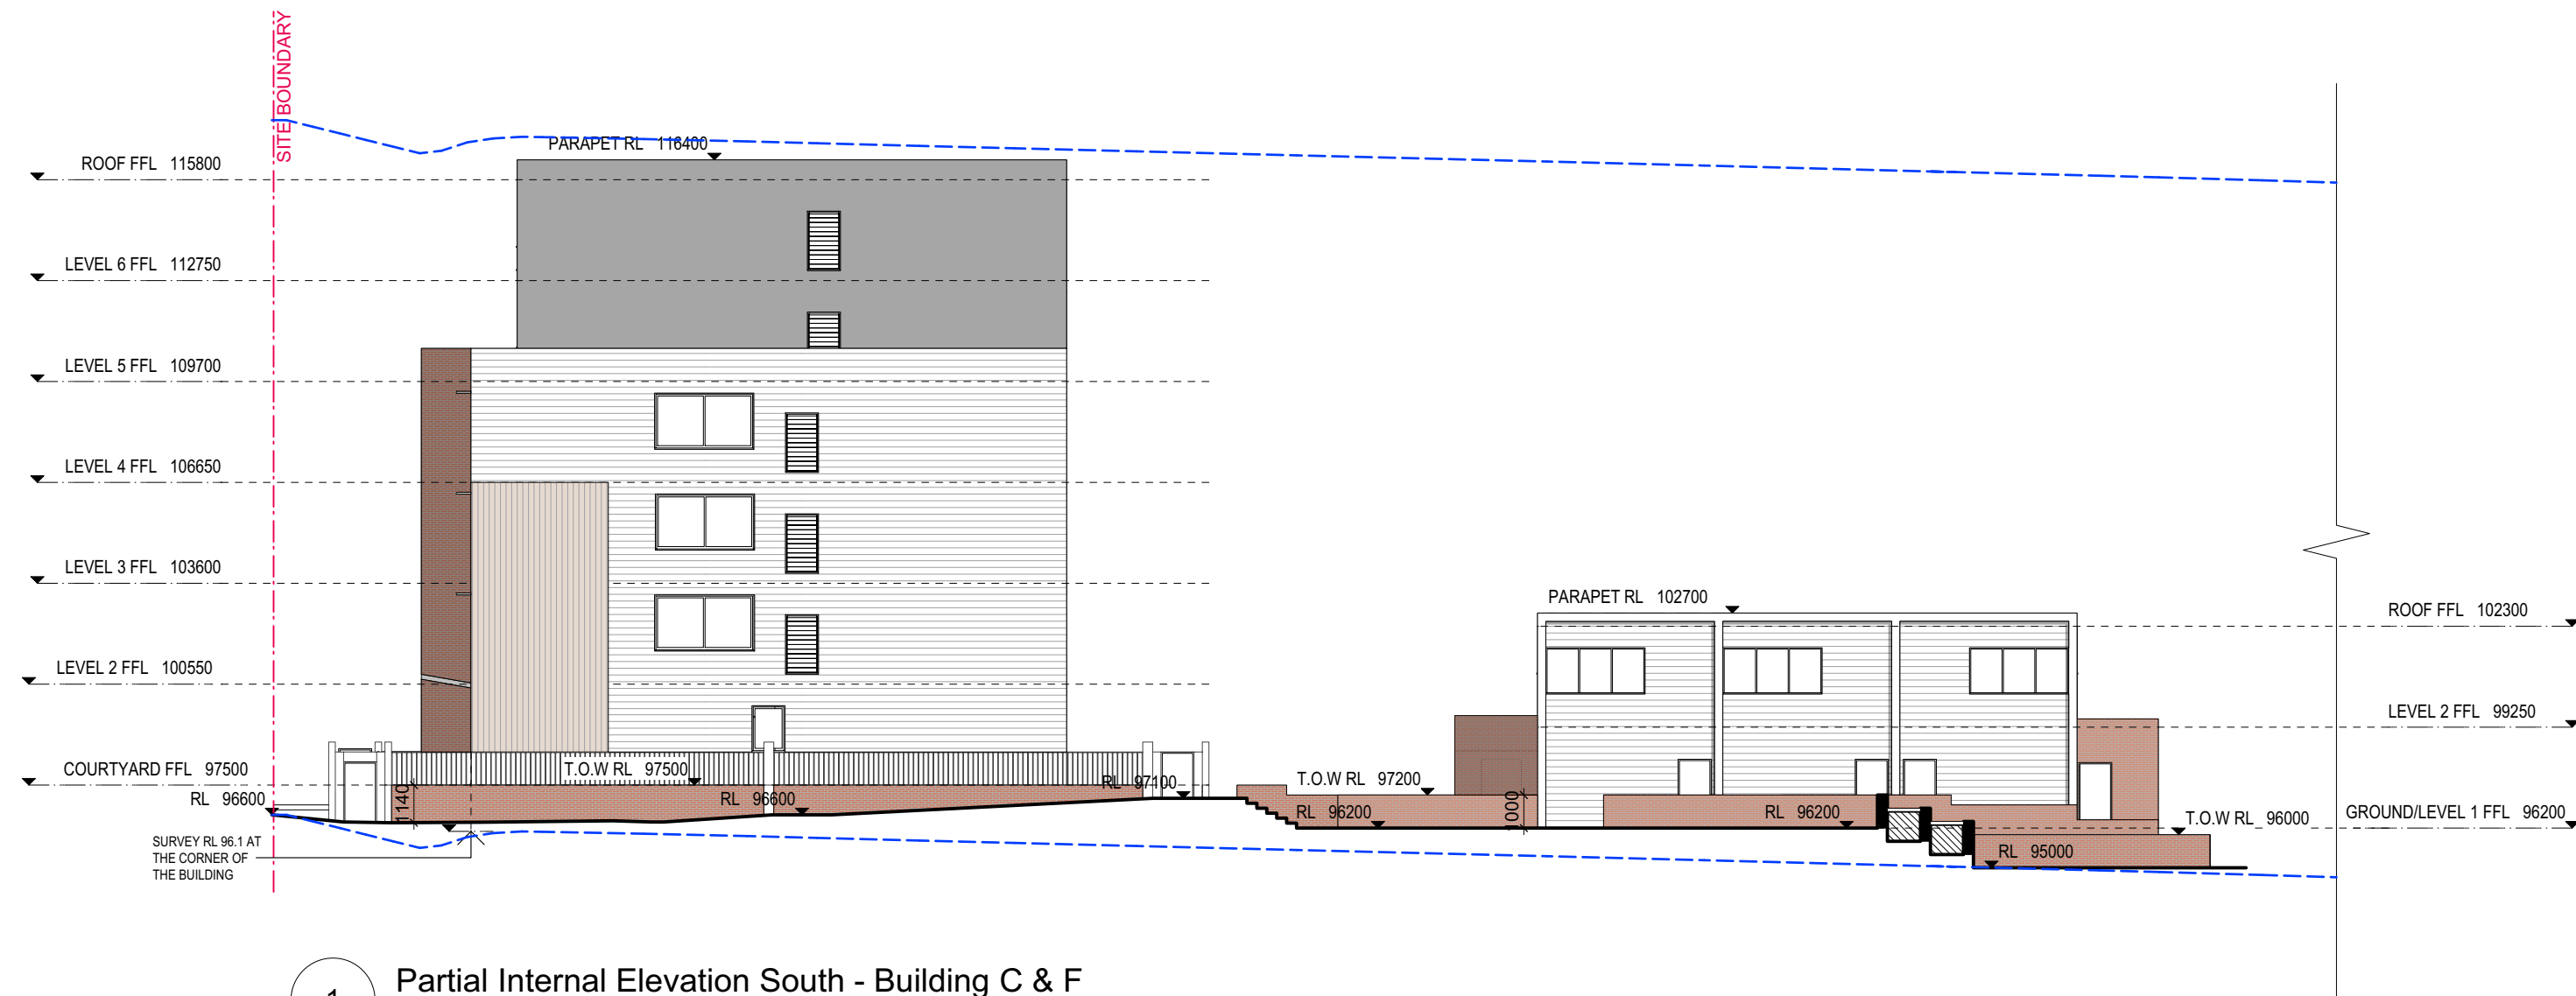


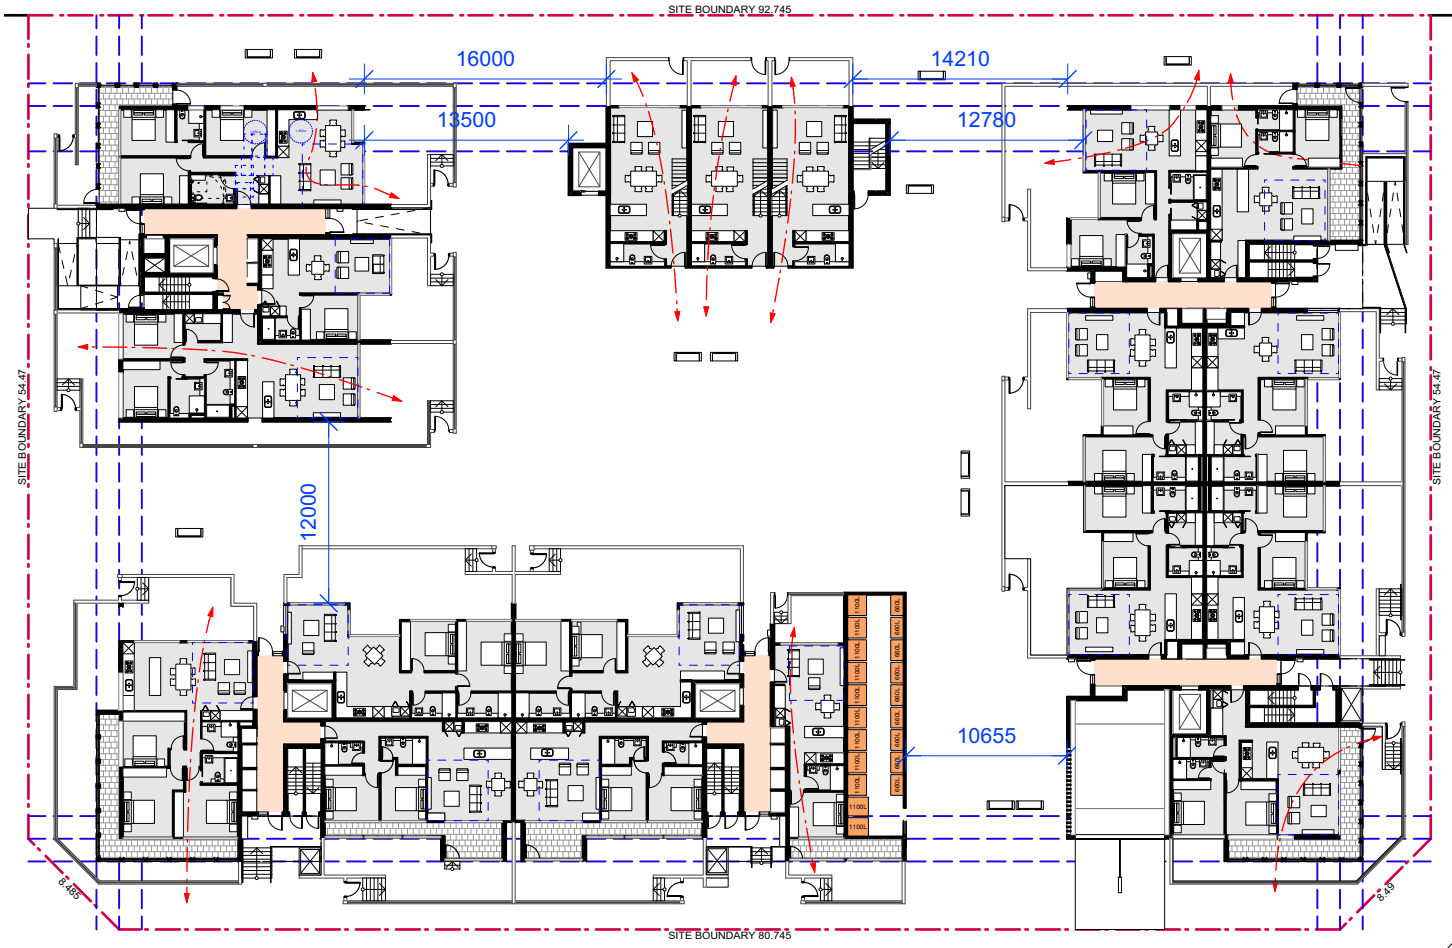


1 ADG - Cross vent + Building Separation - Ground Floor Plan
Scale: 1:500

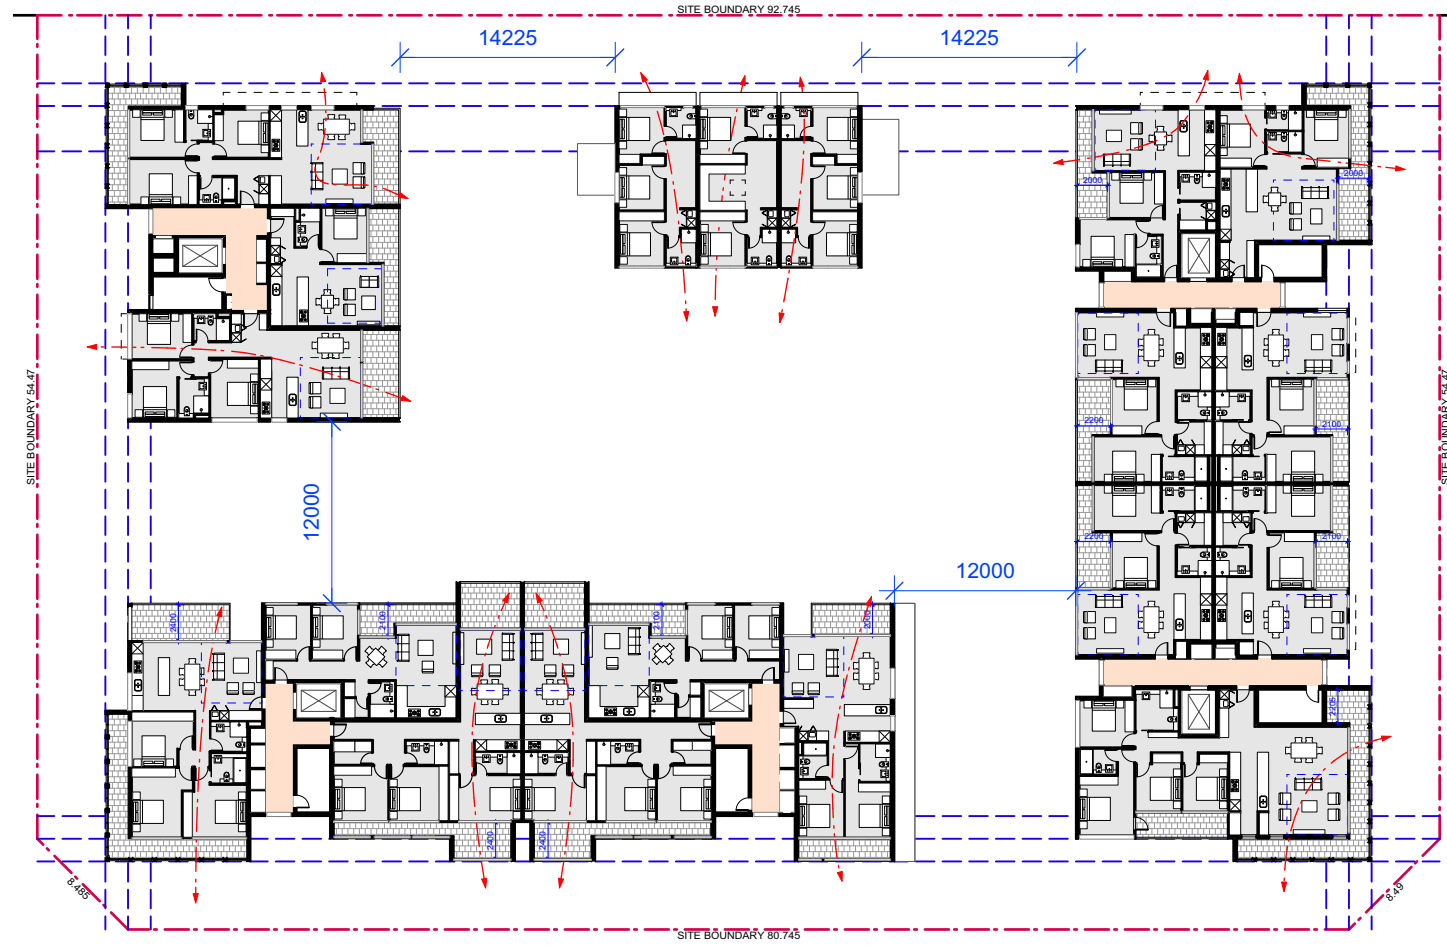


2 ADG - Cross vent + Building Separation - Level 2-4 Floor Plan
Scale: 1:500

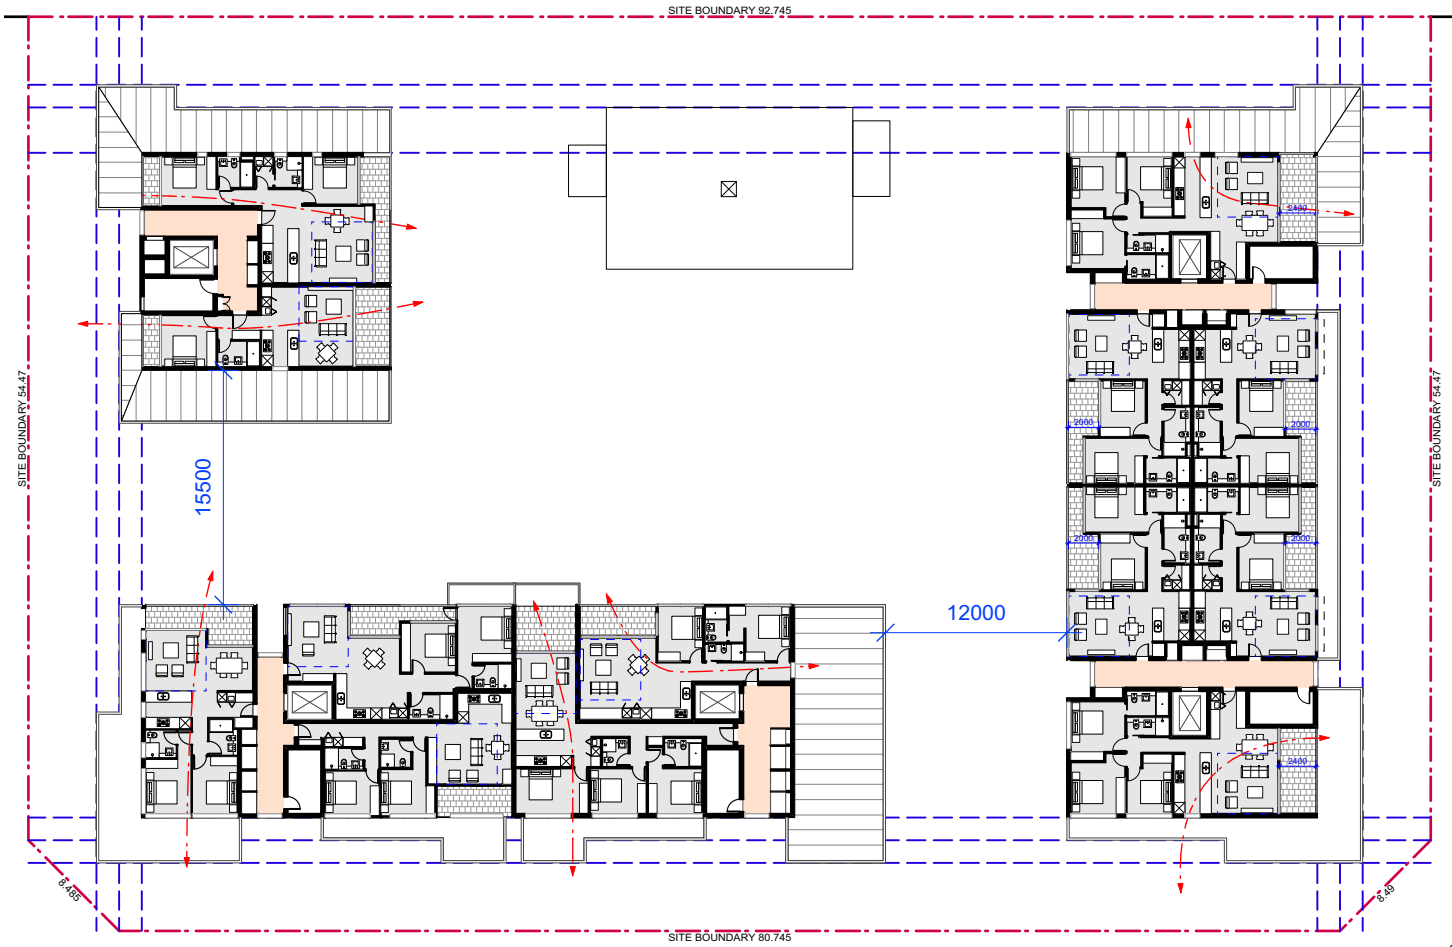

3 ADG - Cross vent + Building Separation - Level 5 Floor Plan
Scale: 1:500

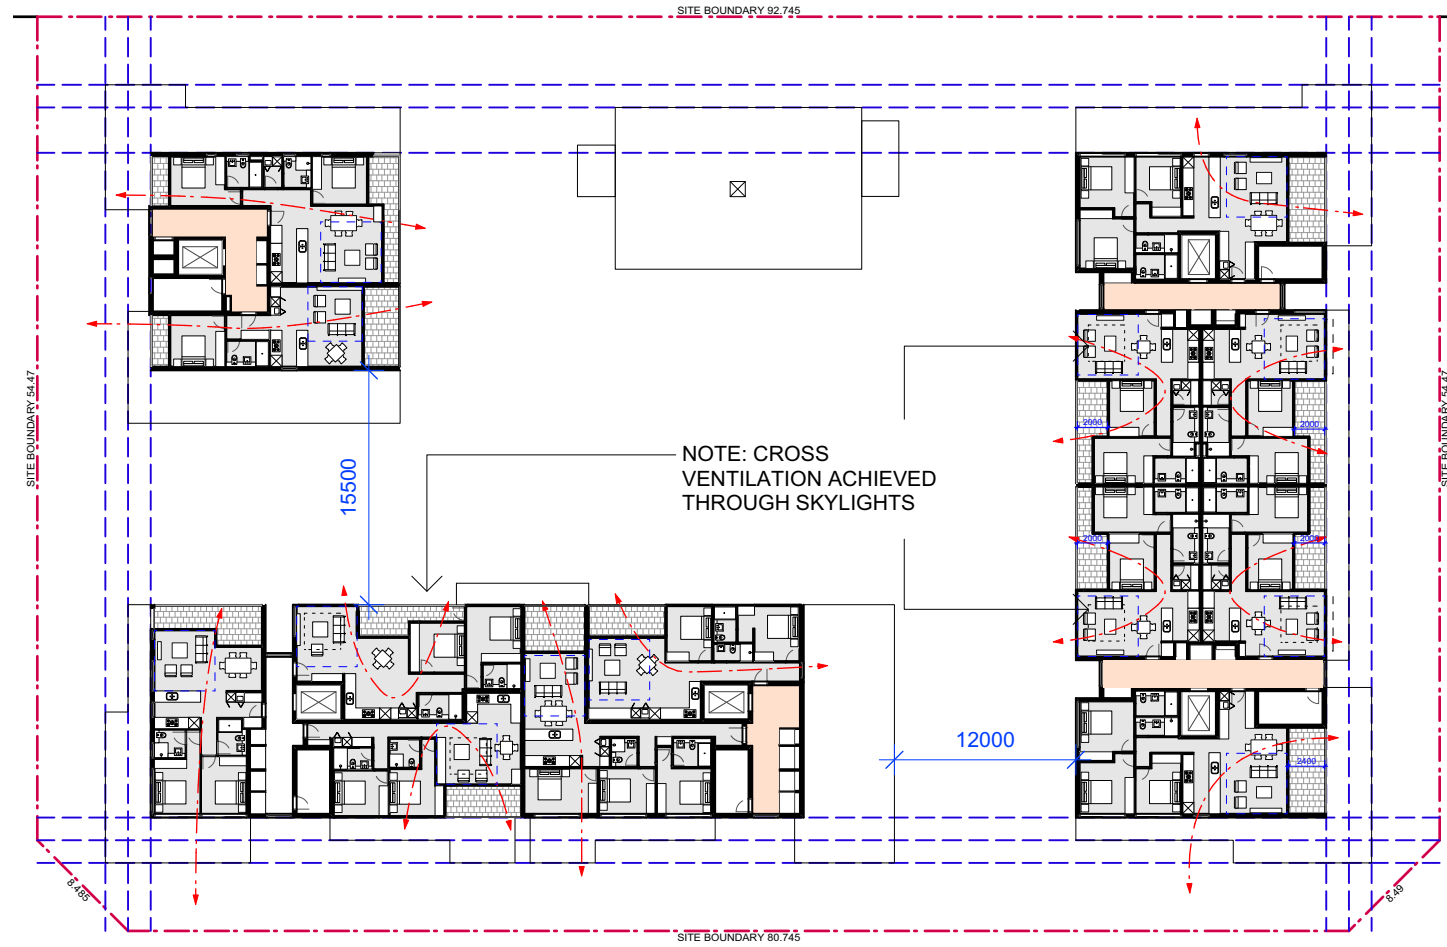

4 ADG - Cross vent + Building Separation - Level 6 Floor Plan
Scale: 1:500

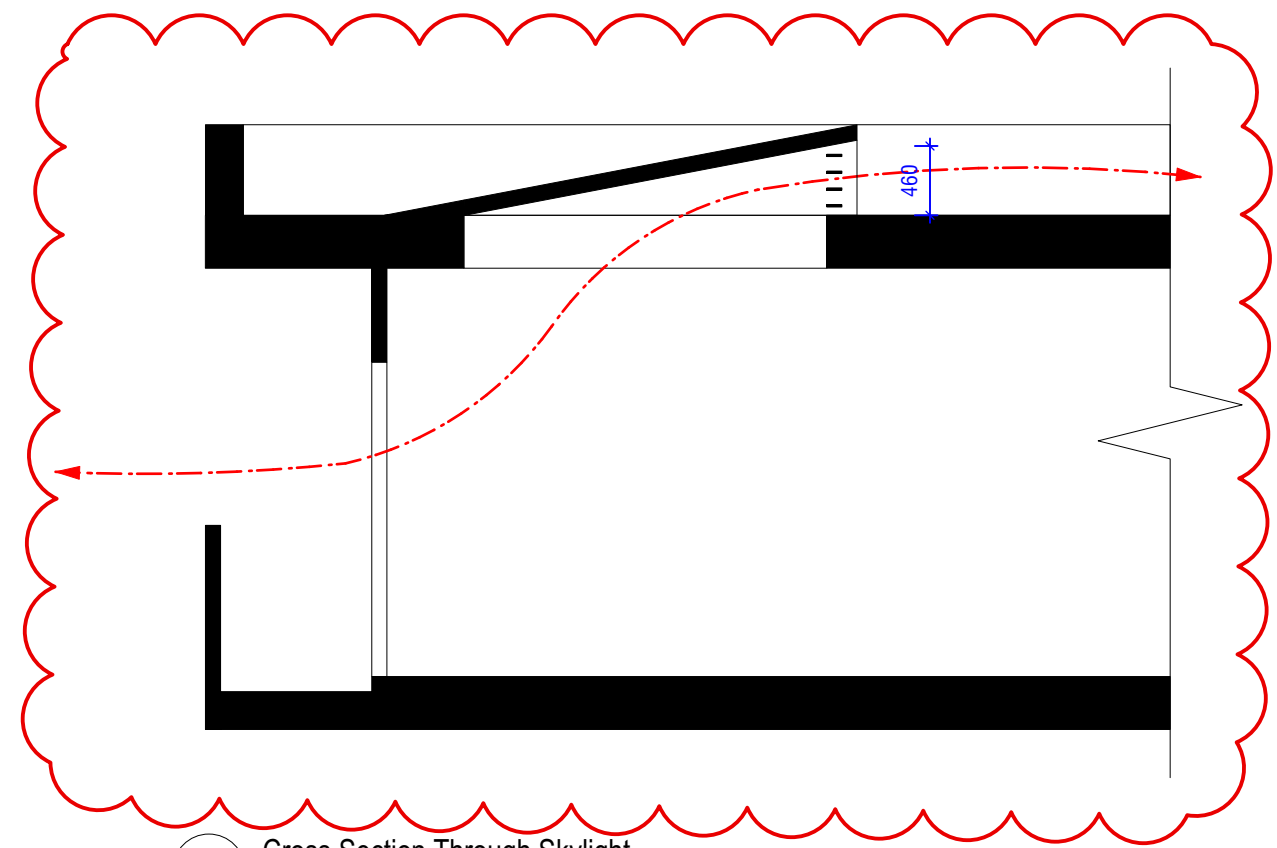


5 Cross Section Through Skylight
Scale: 1:50


Natural Ventilation Requirements

No. of Apartments:	93
Minimum Required Number:	56
Provided Number:	57
	60% of Total Apartments
	61% of Total Apartments


Units achieving cross ventilation through skylights identified by black dotted square
B6.2, B6.3, D6.2, D6.3, E6.1, E6.2

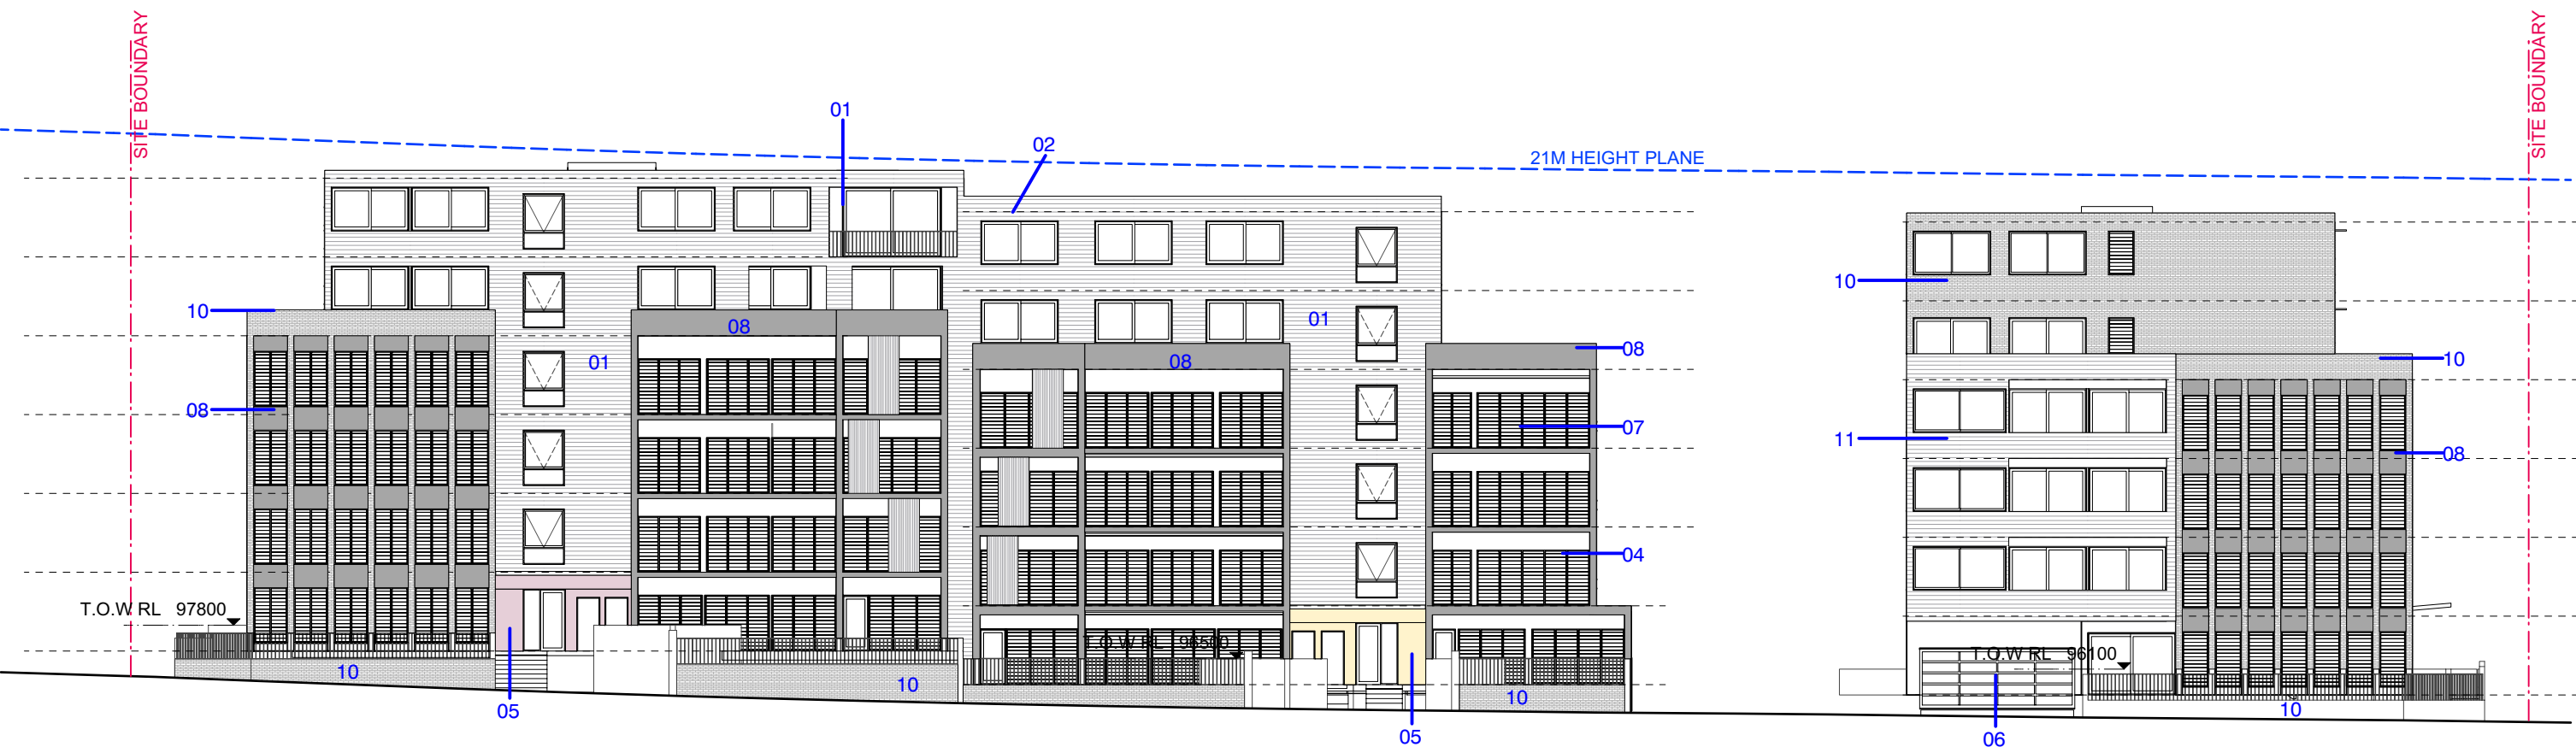


4 South Elevation
Scale: 1:250

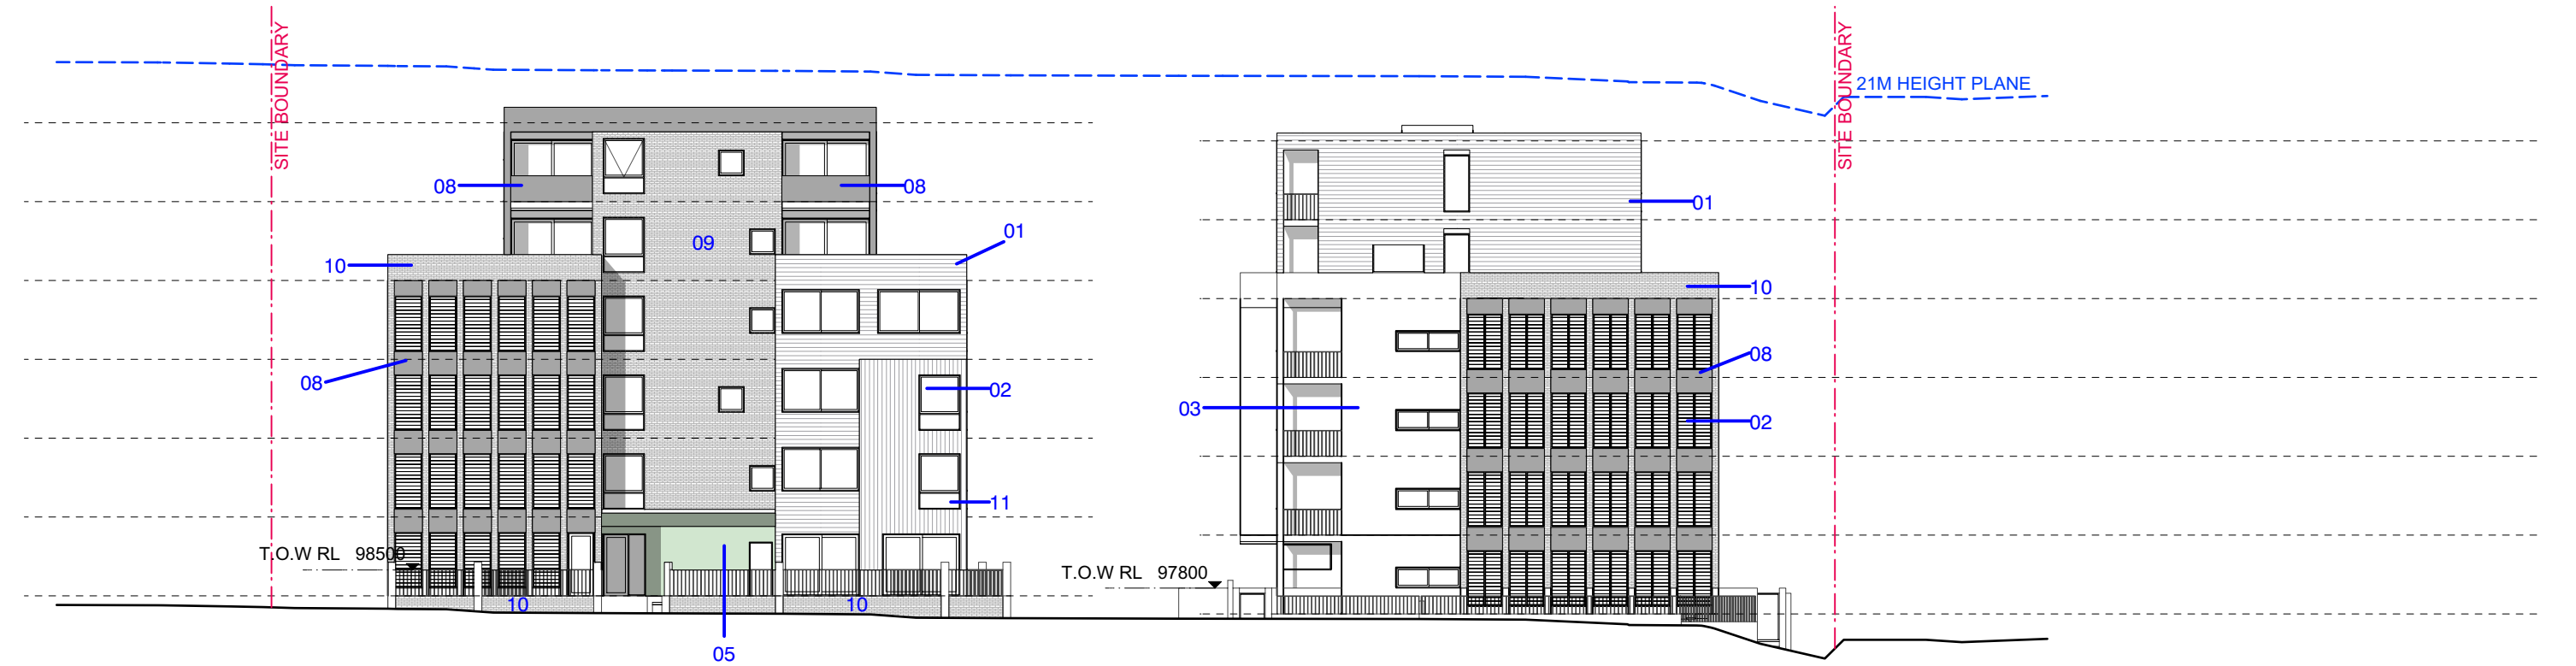

5 West Elevation
Scale: 1:250

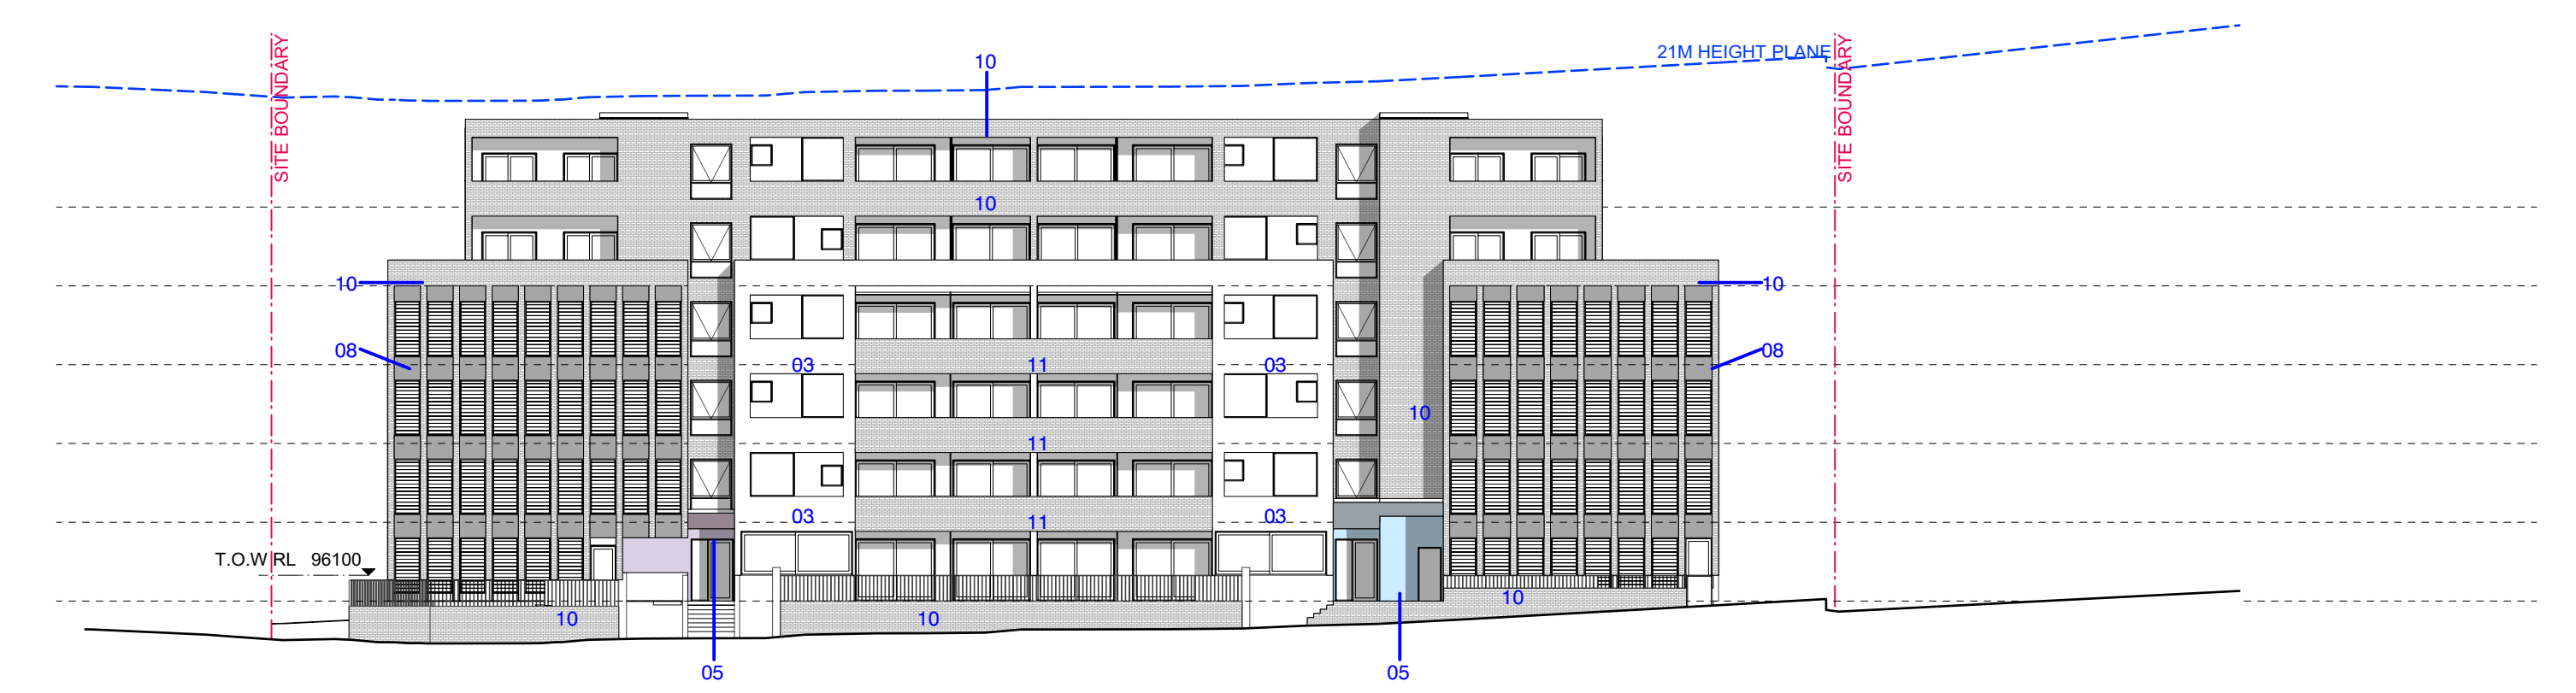


KEY	PROPOSED MATERIAL	COLOUR / FINISH	REFERENCE IMAGE
01	JAMES HARDIE HARDIEPLANK WEATHERBOARD OR SIMILAR	'SMOOTH' DULUX - N14 WHITE (OR SIMILAR)	
02	ALUMINIUM FRAMING WITH CLEAR GLAZING	DULUX DURALLOY - BASALT	
03	RENDER FINISH	DULUX - N14 WHITE (OR SIMILAR)	
04	SLIDING PANELS - ALUMINIUM SCREEN	DULUX DURALLOY - BASALT	
05	FEATURE PAINT FINISH TO ENTRANCE LOBBIES	DULUX - VARIOUS	
06	GARAGE DOOR	50% OPEN METAL CLAD OVERHEAD GARAGE DOOR - COLOUR TO MATCH ADJACENT RENDER	
07	VERTICAL FLAT BAR BALUSTRADE	BLACK	
08	RENDER FINISH	DULUX - RAKU (OR SIMILAR)	
09		ST PAULS CREAMS	
10		GERTRUDIS BROWN	
11		INNOWOOD - IRONBARK COMPOSITE TIMBER CLADDING	

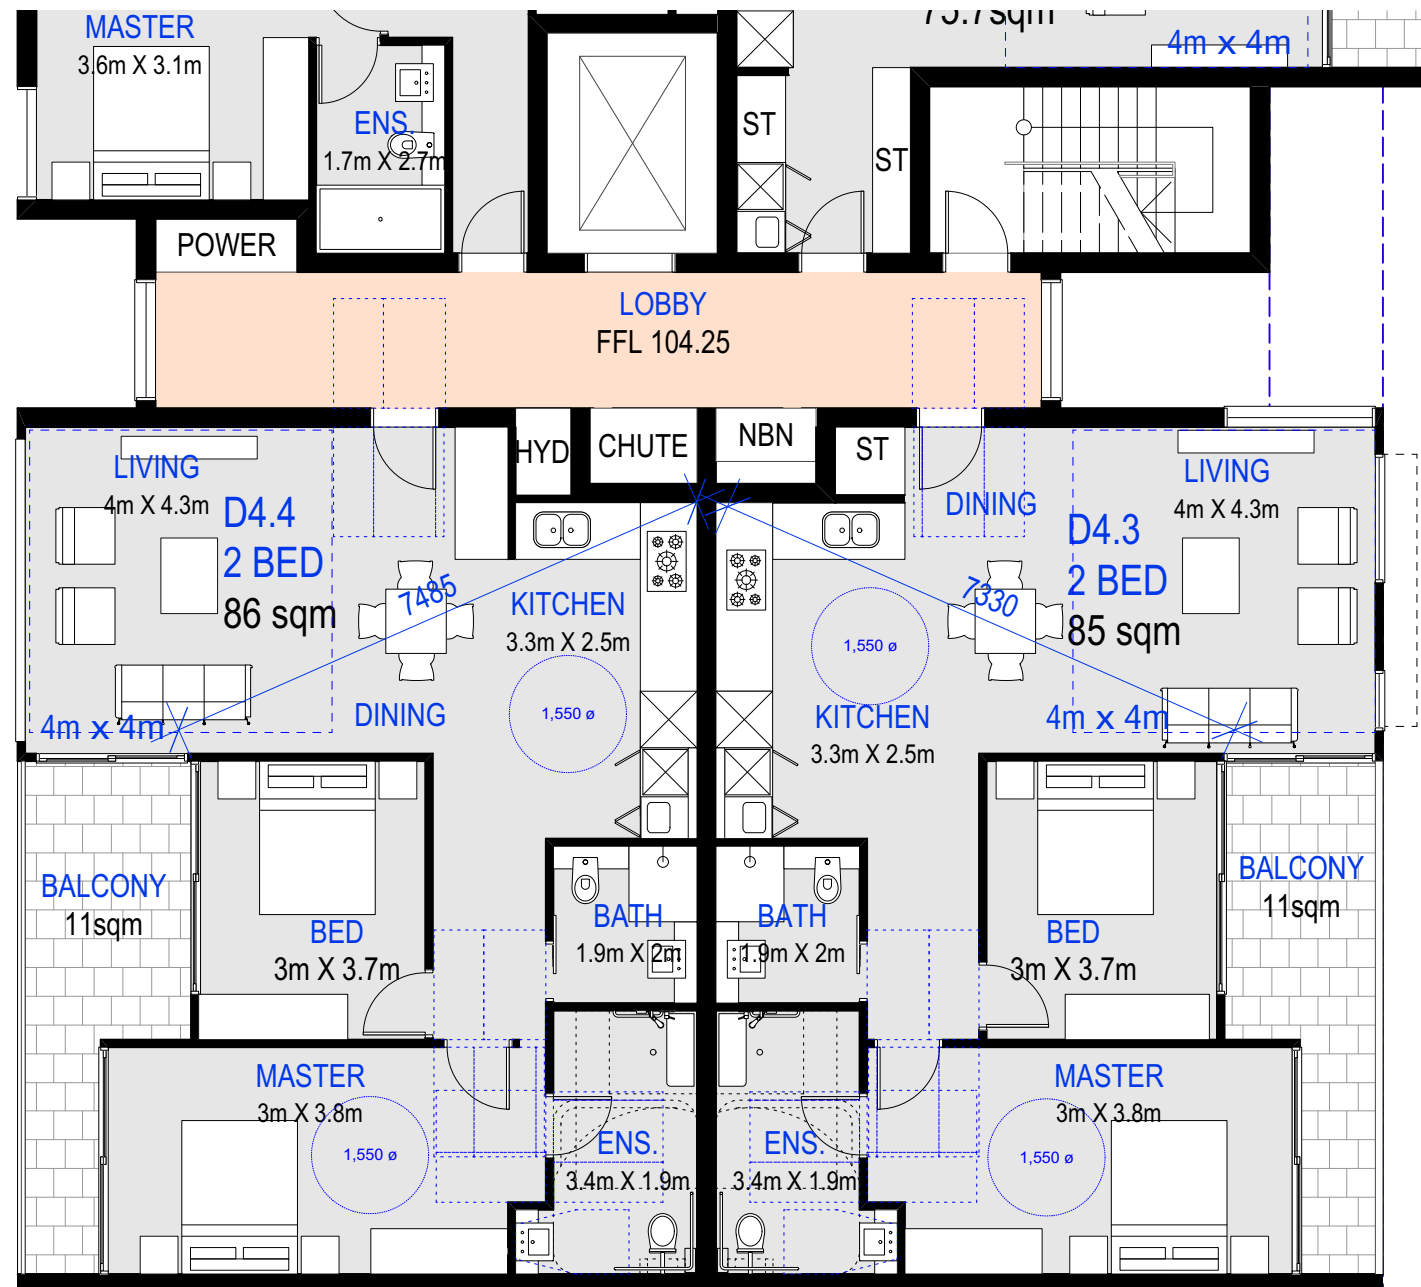

NOTE: THE REMAINING ADAPTABLE PLANS ARE SIMILAR BUT MIRRORED


1 LEVEL 2 - 4 FLOOR PLAN
Scale 1:100 @ A2

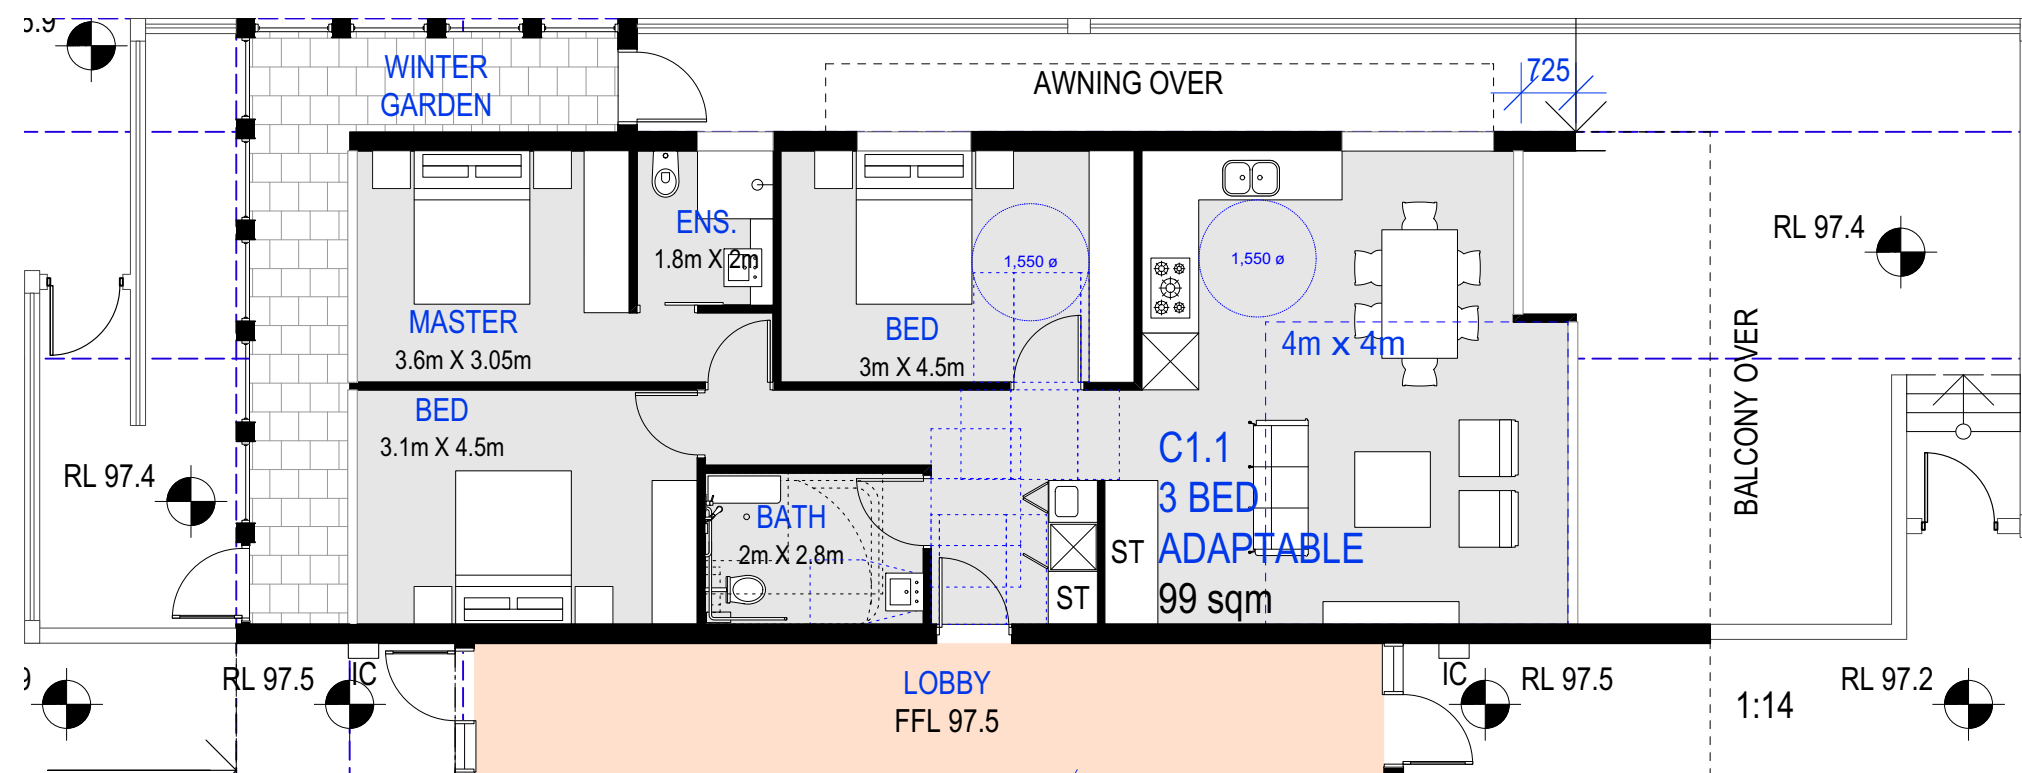


2 GROUND / LEVEL 1 FLOOR PLAN
Scale 1:100 @ A2

Adaptable Units:


Ground/Level 1 - C1.1
Level 2- D2.3, D2.4
Level 3- E3.1, E3.2, D3.3, D3.4
Level 4- E3.1, E3.2, D3.3, D3.4

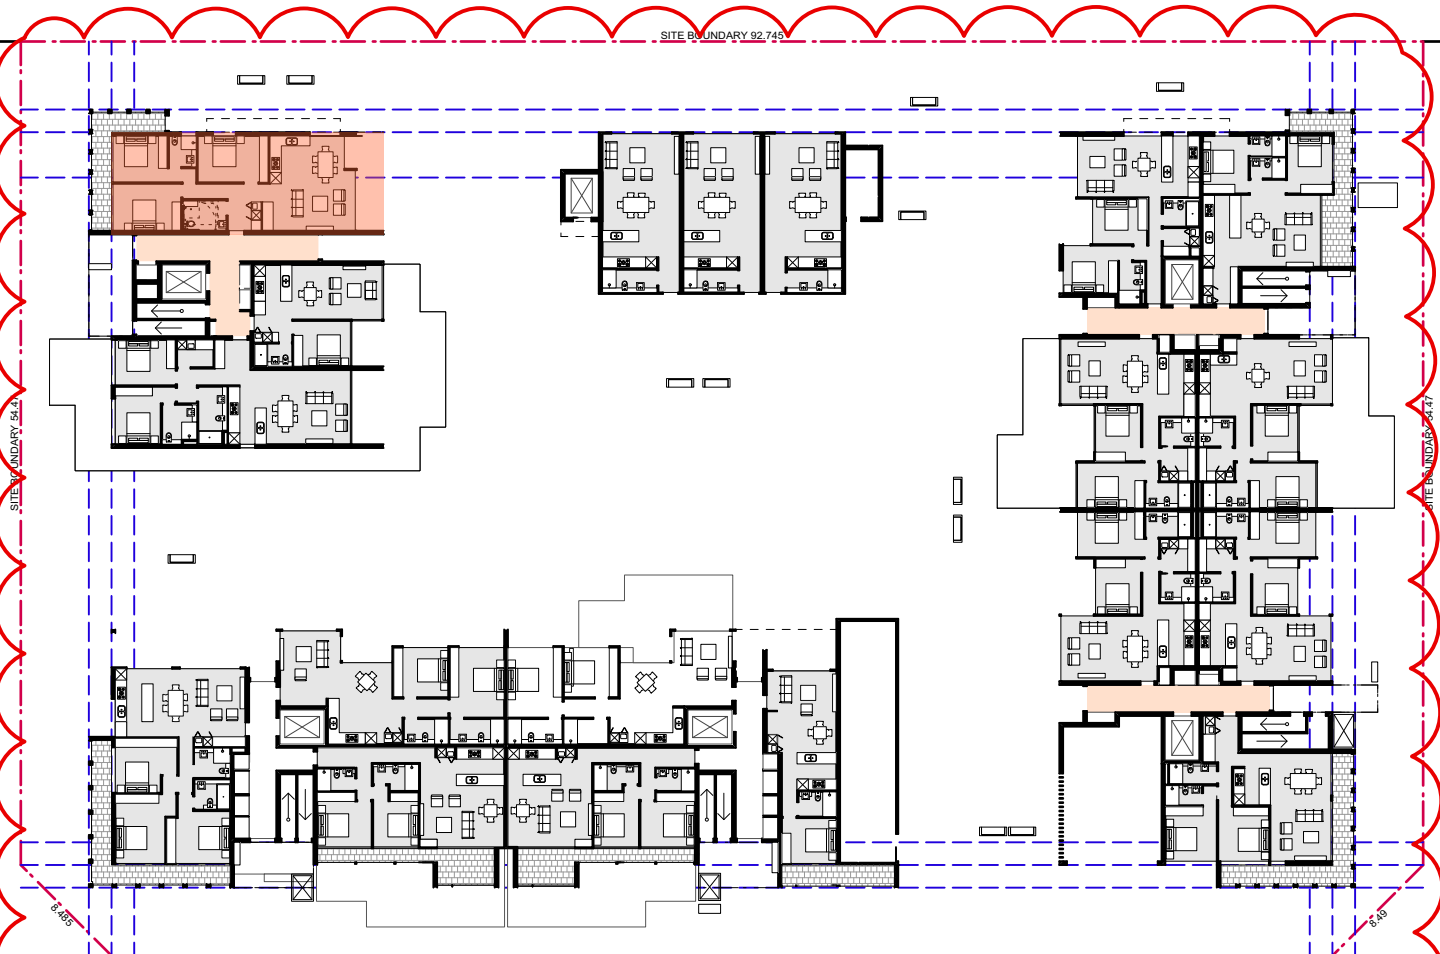

3 GROUND/LEVEL 1

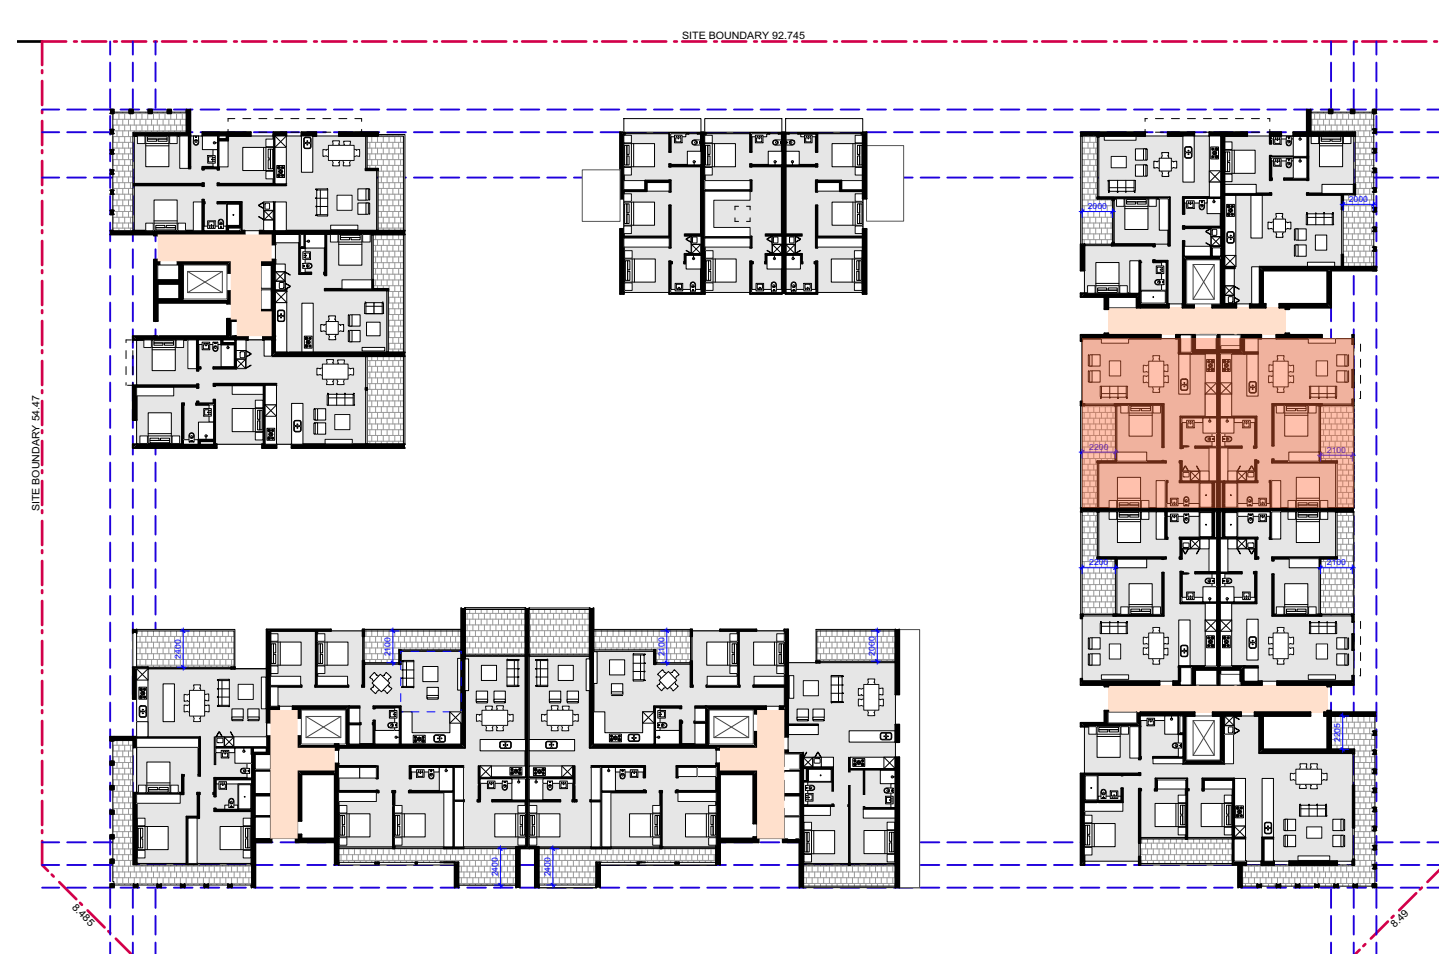

4 LEVEL 2

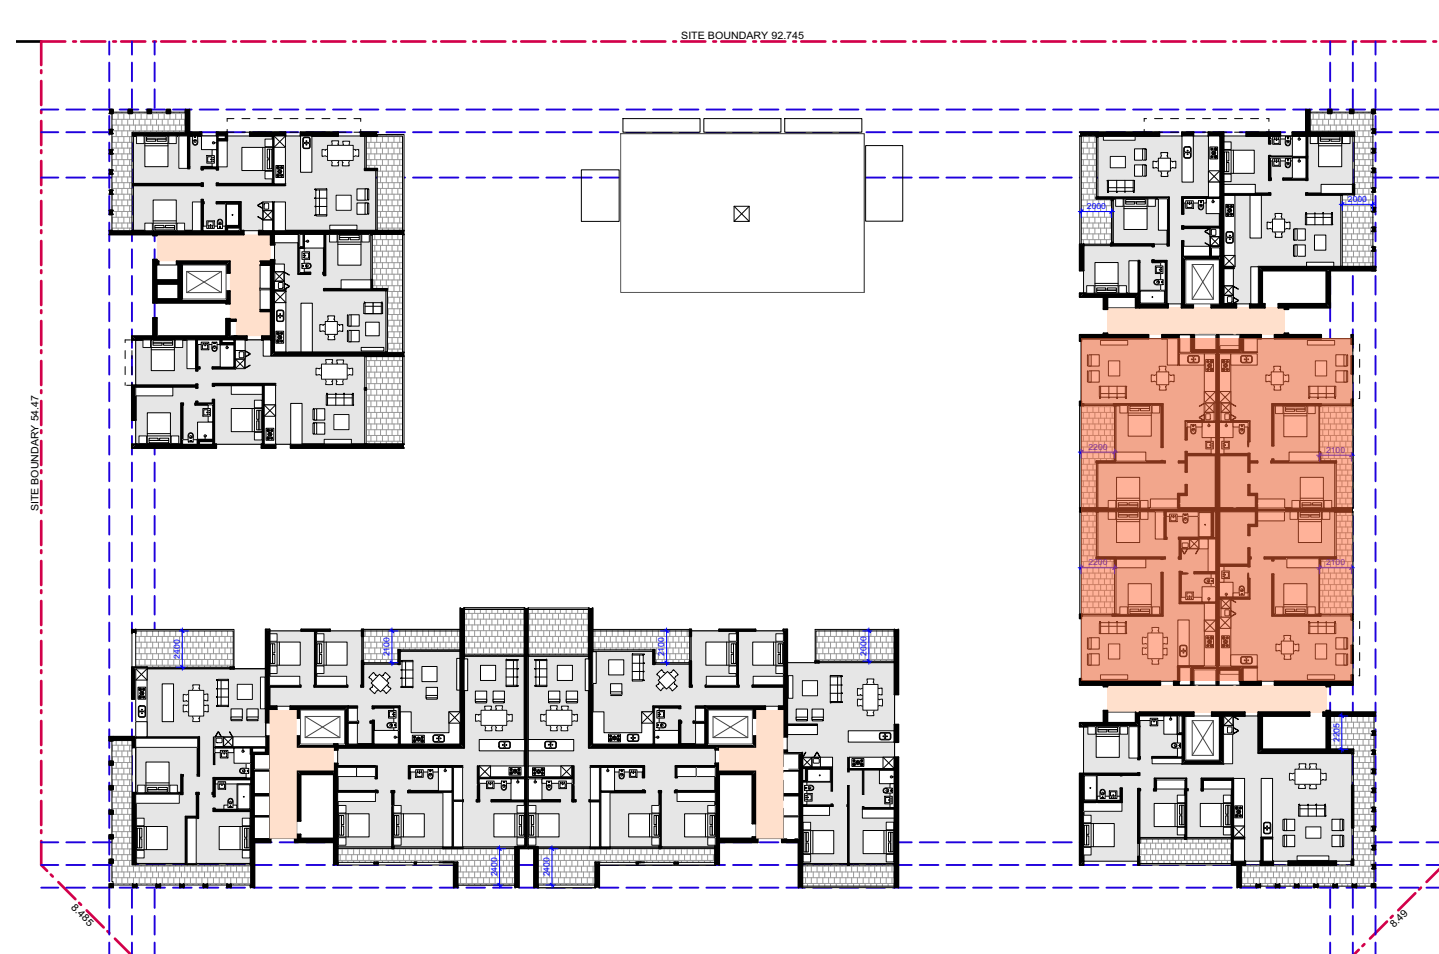

5 LEVEL 3 & 4

SCHEDULE OF BASIX COMMITMENTS

Water Requirements for all Dwellings

- Indigenous or low water use species of vegetation throughout the project
- Shower heads to be 3 star (>4.5 but <= 6 L/min)
- All toilet flushing systems to be 3 star
- All kitchen taps to be 4 star
- All bathroom taps to be 4 star
- No HW recirculation or diversion

Energy Requirements for Dwellings

- All hot water systems to be gas instantaneous 6 star
- Each bathroom to have an individual fan, ducted to facade or roof and manually controlled
- Each kitchen to have an individual fan, ducted to facade or roof and manually controlled
- Each kitchen to have dishwasher 4.5 star rated
- Each laundry to have an individual fan, ducted to facade or roof and manually controlled
- All dwellings to use a gas cooktop and an electric oven
- Dwellings to have a variable number of dedicated lights in each of the bedrooms, living/dining, kitchen, bathroom/toilets, laundry and hallways, as specified in the BASIX report
- All dwellings to have 1-phase airconditioning 6.5 star in living areas

Thermal Requirements for Dwellings

- If an in-slab heating or cooling system is used:
- it must have insulation with an R-value of not less than 1.0 around the vertical edges of the perimeter of the slab; or
 - on a suspended floor, must have insulation with an R-value of not less than 1.0 underneath the slab

Water Requirements for Common Areas

- All common areas must have 4-star toilets and taps

Energy Requirements for Common Areas

- No mechanical ventilation to be installed in lobbies
- Ventilation (exhaust only) to be installed in bin holding area
- All common area artificial lighting to be daylight and motion sensitive
- Ventilation (supply + exhaust) to be installed in Basemnet 1 & 2
- Basement 2 & 1 to have carbon monoxide monitor & VSD fan ventilation
- Basement 2 & 1 to have daylight and motion sensors
- No mechanical ventilation in Chute Discharge Room
- No mechanical ventilation in Service rooms of Basement 2 & 1
- All Chute Discharge rooms to have motion sensor lighting

LOT-1			
Assessor Certificate # 15210721		Assessor # BDAV/13/1521	
Thermal Load & NatHERS Spec			
Block-A			
Unit no.	Heating load MJ/m2/yr	Cooling load MJ/m2/yr	Star Rating
A1.1	40	30	5.6
A1.2	41	33	5.2
A1.3	43	40	6.2
A2.1	38	30	5.7
A2.2	36	46	5.5
A2.3	46	30	5.3
A3.1	38	30	5.7
A3.2	36	46	5.5
A3.3	46	30	5.3
A4.1	38	30	5.7
A4.2	36	46	5.5
A4.3	46	30	5.3
A5.1	38	30	5.9
A5.2	37	46	5.5
A6.1	48	40	5.9
A6.2	51	46	5.5
Total (16)	658	583	89.3

Assessor Certificate # 15210721		Assessor # BDAV/13/1521	
Thermal Load & NatHERS Spec			
Block-C			
Unit no.	Heating load MJ/m2/yr	Cooling load MJ/m2/yr	Star Rating
C1.1	53	40	5.4
C1.2	54	42	5.9
C1.3	52	40	5.2
C2.1	50	42	5.5
C2.2	24	46	5.8
C2.3	44	32	5.9
C3.1	50	42	5.5
C3.2	24	46	5.8
C3.3	44	32	5.9
C4.1	50	42	5.5
C4.2	24	46	5.8
C4.3	44	32	5.9
C5.1	55	23	6.5
C5.2	41	40	6.4
C6.1	45	26	6.9
C6.2	41	40	6.4
Total (16)	695	611	94.3

Assessor Certificate # 15210721		Assessor # BDAV/13/1521	
Thermal Load & NatHERS Spec			
Block-E			
E1.1	54	46	5.5
E1.2	55	34	6
E1.3	50	29	5.6
E2.1	41	40	6.4
E2.2	45	26	6.9
E2.3	38	39	6.5
E3.1	41	40	6.4
E3.2	45	26	6.9
E3.3	38	39	6.5
E4.1	42	40	6.4
E4.2	46	26	6.9
E4.3	39	39	6.5
E5.1	42	40	6.4
E5.2	46	26	6.9
E5.3	36	38	6.7
E6.1	52	32	6.8
E6.2	35	36	7
E6.3	36	38	6.9
Total (18)	781	634	117.2

Assessor Certificate # 15210721		Assessor # BDAV/13/1521	
Thermal Load & NatHERS Spec			
Block-B			
Unit no.	Heating load MJ/m2/yr	Cooling load MJ/m2/yr	Star Rating
B1.1	50	33	5.8
B1.2	46	30	5.4
B1.3	31	16	6.2
B2.1	51	42	5.6
B2.2	49	40	5.9
B2.3	34	31	7
B3.1	48	40	5.6
B3.2	50	38	5.9
B3.3	34	30	7
B4.1	48	40	5.6
B4.2	50	38	5.9
B4.3	34	30	7
B5.1	48	40	5.6
B5.2	50	38	5.9
B5.3	34	30	6.9
B6.1	55	36	5.4
B6.2	48	30	5.9
B6.3	52	32	5
Total (18)	812	614	107.6

Assessor Certificate # 15210721		Assessor # BDAV/13/1521	
Thermal Load & NatHERS Spec			
Block-D			
D1.1	52	44	5.5
D1.2	51	32	6
D1.3	48	28	5.3
D1.4	50	48	5.2
D2.1	35	37	6.7
D2.2	45	44	6.1
D2.3	33	33	7
D2.4	42	38	6.5
D3.1	35	37	6.7
D3.2	45	44	6.1
D3.3	33	33	7
D3.4	42	38	6.5
D4.1	36	38	6.7
D4.2	46	45	6.1
D4.3	34	34	7
D4.4	43	39	6.5
D5.1	48	27	5.7
D5.2	46	31	6.3
D5.3	49	37	6.1
D6.1	44	27	6.9
D6.2	36	38	6.5
D6.3	54	34	6
Total (22)	947	806	138.4

Assessor Certificate # 15210721		Assessor # BDAV/13/1521	
Thermal Load & NatHERS Spec			
Block-F			
F1.1	50	40	5.4
F1.2	46	40	5.2
F1.3	49	28	5
Total (3)	145	108	15.6

Lot-1				
Building	No of units	Total Heating load MJ/m2/yr	Total Cooling load MJ/m2/yr	Total Star Rating
Bld-A	16	658	583	89.3
Bld-B	18	812	614	107.6
Bld-C	16	695	611	94.3
Bld-D	22	947	806	138.4
Bld-E	18	781	634	117.2
Bld-F	3	145	108	15.6
Total	93	4038	3356	562.4
Average for project		43.41	36.03	6.04
Ceiling Insulaiton: R2.0 for Units with direct roof above				
External wall Insulation: R1.0				
Roof type / colour				
Suspended Slab roof: Medium colour(SA 0.475 - 0.7)				
All External Glazing:				
ALM-002-01 A: Aluminium B SG Clear U=6.7 SHGC =0.70				
All External door & window to be weather sealed				
Eaves / shading as per drawings				

Project:
Lot 1, 28 Ingleburn Road, Leppington, NSW

Client:
Balintore Developments

Prepared by:

 architecture
urban design
planning

Nom Architect N R Dickson 7061

**Energy Rating**

Certificate Number 15210721

☐ single-dwelling rating

☒ multi-unit development (attach listing of ratings)
For multi-unit developments, the average across the entire development

Recessed downlights confirmation: ☐ Rated with ☒ Rated without

Assessor Name/Number Ved Baheti VIC/BD/AV13/1521

Assessor Signature  Date 18/02/2020

heating 6.0 stars
43.41 MJ/m2

cooling 36.03 MJ/m2

Consultants:

Urbis
Building Innovations Australia
Elephants Foot Waste Management
SGC Engineering
Rodney Stevens Acoustics

Varga Traffic Planning
Greenstar Energy Solutions
iScape Landscape Architecture
Construction Consultants

Issue:

C DA LODGEMENT
D DA RESPONSE
E RESPONSE TO RFI

Date:

19/07/19
19/02/20
21/08/20

Date:

17/08/20

Drawn by:
JE, MS, TB

Issue:

E

Checked by:
RD

Drawing Title:

Stage:
DA


BASIX INFO

Drawing No.:
LOT 1 - 1806

Architectural flexibility

You design, we adapt


Schindler 3000 has outstanding architectural flexibility for car, door and shaft dimensions. Machine-room-less (MRL) offer less space for components, more usable space for your building.

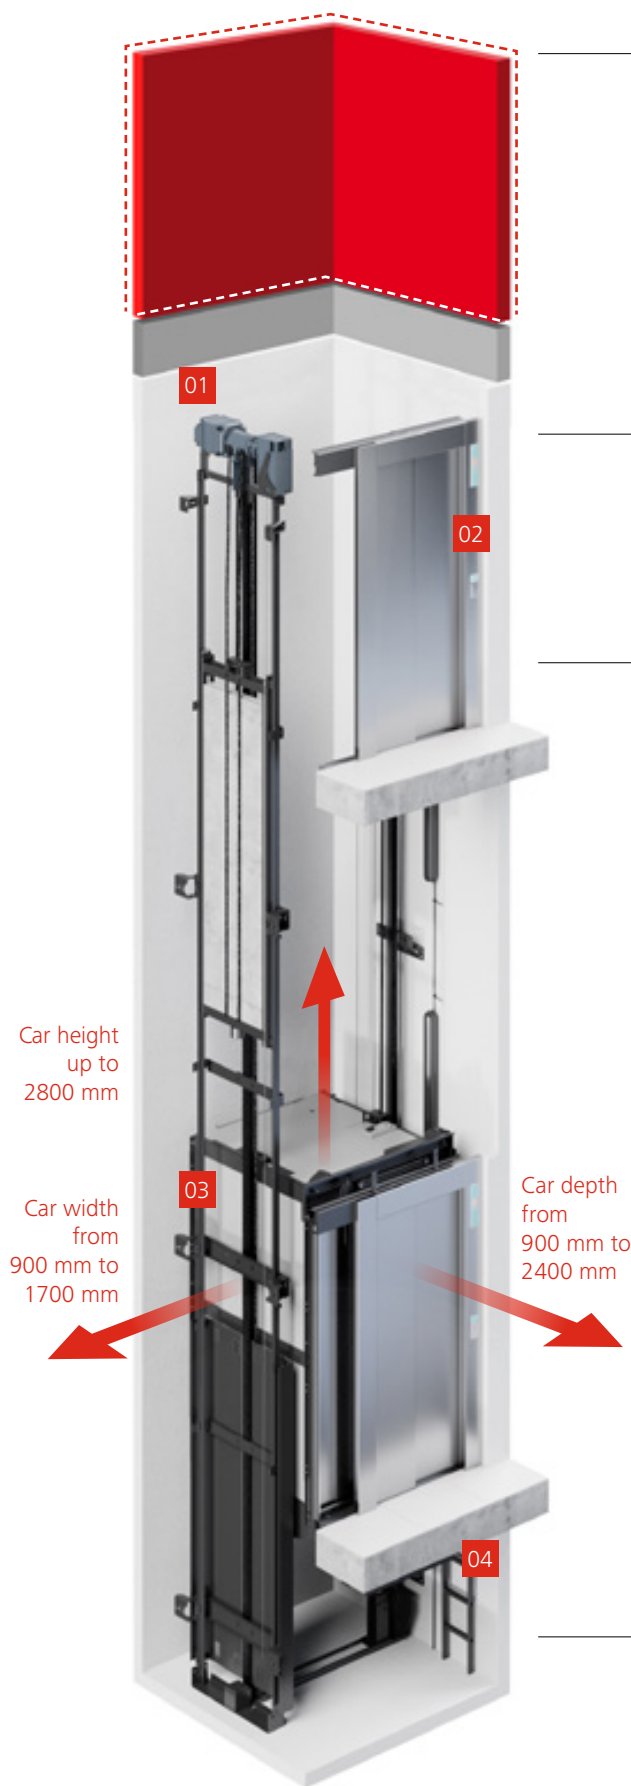

- 01 Machine room or machine-room-less design**
- Depending on the dimensions of the shaft, there are machine room and machine-room-less (MRL) solutions for the Schindler 3000.
 - The flexible positioning of the counterweight also provides more options for perfect space utilization, maximized rentable space and lower building costs.
 - Machine-room-less (MRL) solutions offer reduced headroom as low as 2900 mm to provide more usable space.


- 02 Built-in inspection and test panel**
- For machine-room-less (MRL) solutions, the inspection and test panel is integrated into the top of the landing door frame for simpler installation and easier access.

- 03 Modular system, flexible car and door dimensions**
- We can adjust car dimensions for you in any direction in 50 mm increments. Schindler 3000 car width is available from 900 mm to 1700 mm, car depth from 900 mm to 2400 mm, and car height can right up to 2800 mm. Doors can be sized and positioned with millimeter accuracy. The door width is adjustable in 100 mm increments for heights up to 2400 mm, with a choice of telescopic (T2) or center-opening doors (C2, C4) and single or double through-loading).

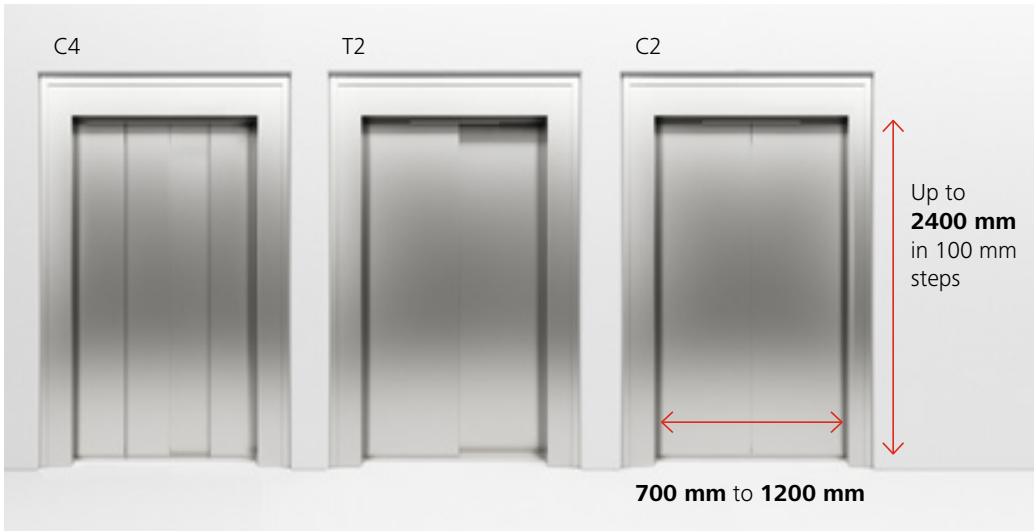


- 04 Reduced pit depth**
- Depending on the speed of the lift, Schindler 3000 allows you to have minimum pit depth starting 800 mm.

LIFT OPTION:
MODEL: SCHINDLER 3000
REDUCED HEAD ROOM, CAN BE
AS LOW AS 2900MM

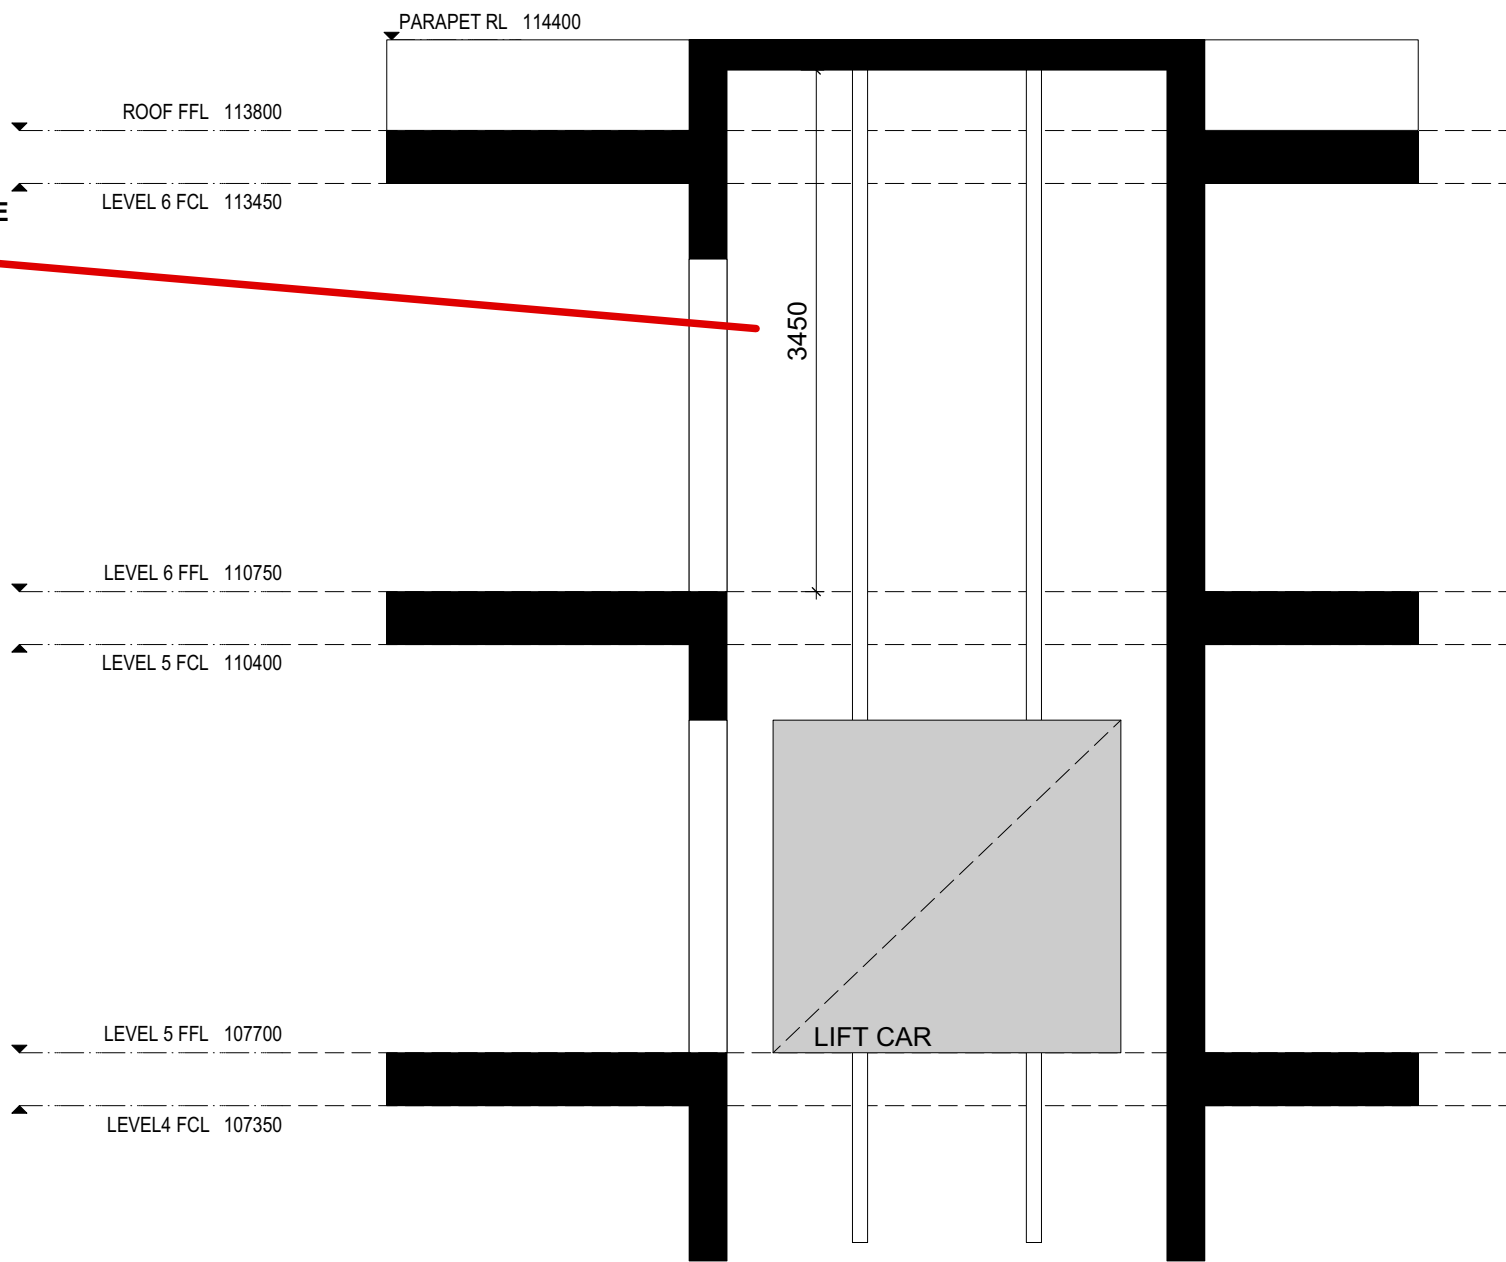

1 Lift Section
Scale 1:50 @ A2

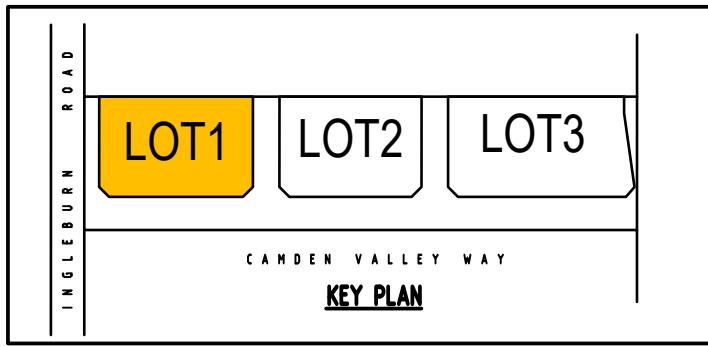

SERVICES ON THIS DRAWING
ARE SHOWN BELOW SLAB U.N.O

SUBSOIL DESIGN CALCS:

100yr 2hr ARI STORM= 40mm/hr
ARI=2-80mm
AREA OF DRIVEWAY
RAMP UNCOVERED= 41.86m²

 $V=A \times d$
 $=41.86 \times (80/1000)$
 $=41.86 \times 0.080$
 $=3.35m^3$

THEREFORE, A VOLUME OF 3.6m³ SUBSOIL
PUMP OUT PIT WILL BE APPLIED AS PER
AUSTRALIAN STANDARD AS3500.3.2.

NOTE:


BASEMENT DRAINAGE DESIGN SUBJECT TO
GEOTECHNICAL INVESTIGATION AND STRUCTURAL
DESIGN OF WALLS AND SLABS.

PUMP-OUT PIT NOTE:

INSTALL WITH THE FOLLOWING ITEMS:
- 900SD HEAVY DUTY STEEL GRATED LID FOR
ACCESS AND MAINTENANCE PURPOSES.
- CONFINED SPACE SIGN ABOVE PUMP OUT PIT
FOR PUBLIC AWARENESS AND WARNING.
- STEP IRONS. REFER TO DETAILS.
- PUMPOUT PIT CONTROL BOX (CTRL) TO
MANUFACTURERS SPECIFICATIONS. LOCATIONS TO
BE CONFIRMED WITH ARCHITECT.
- PUMPS TO OPERATE IN ALTERNATE MODE TO
INCREASE LIFESPAN
- INSTALL VISIBLE FLASHING LIGHT SYSTEM IN
CASE OF PUMP FAILURE

NOTE:

ALL STORMWATER PUMPS TO BE CLASS 1 ZONE
2 PLANE SAFE TO ELECTRICAL CONSULTANT'S
REQUIREMENTS.

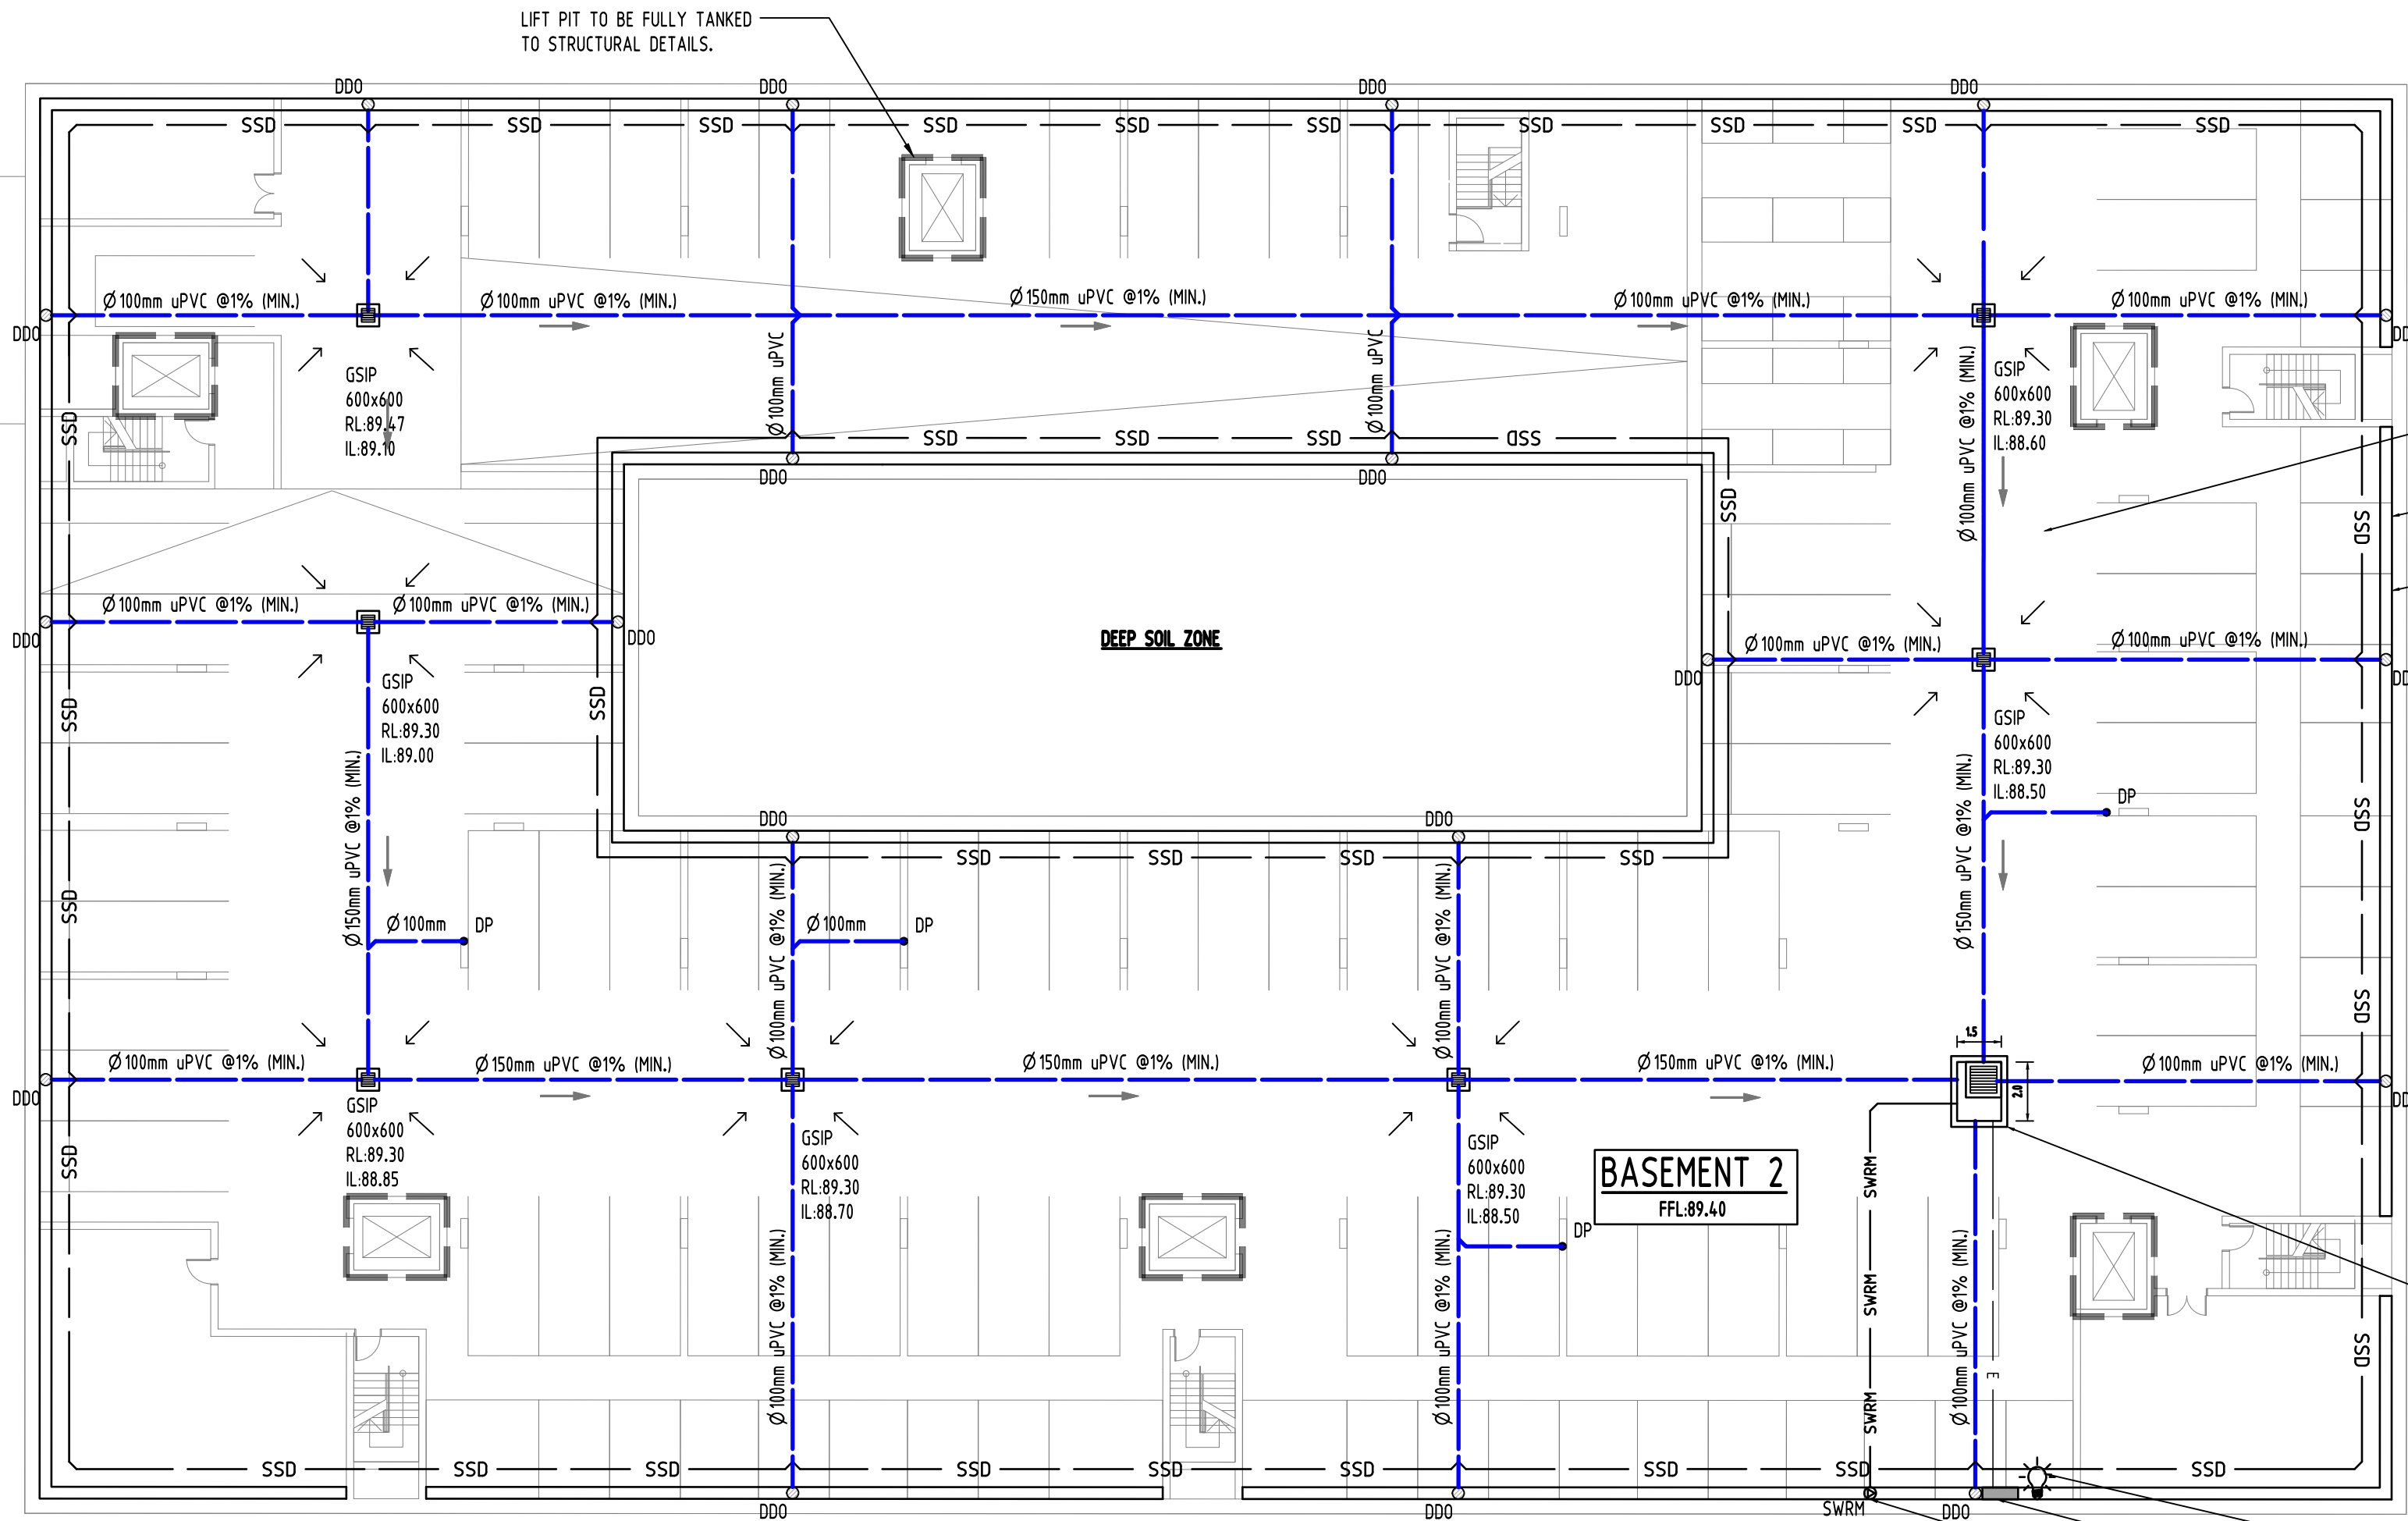

ARROWS INDICATE SLOPE OF FINISHED
FLOOR (TYP.).

200mm WIDE ROUND DISH DRAIN TO
PERIMETER WALL OF BASEMENT. (TYP.)

Ø100mm DISH DRAIN OUTLET TYPE SPS
OR APPROVED EQUIVALENT. (TYP.)



SUBSOIL PUMP OUT PIT:
RL 89.40
TWL 89.10
IL 87.90
HEIGHT: 1.2m
AREA: 3.0m²
VOLUME REQUIRED: 3.35m³
VOLUME PROVIDED: 3.6m³

INSTALL WARNING FLASH LIGHT TO PROVIDE
INDICATION OF PUMP FAILURE.

PUMP OUT PIT CONTROL BOX.
TO MANUFACTURERS SPECIFICATIONS.

STORMWATER RISING MAIN.
80mm uPVC CLASS 12.

H	ISSUE FOR DEVELOPMENT APPLICATION	MN	06.10.20	2	Reference Coordination Drawing				
G	ISSUE FOR DEVELOPMENT APPLICATION	MN	24.09.20	2					
F	ISSUE FOR DEVELOPMENT APPLICATION	AA	15.07.20	2		Discipline	Drawing Title and Number	Date	Rev
E	ISSUE FOR DEVELOPMENT APPLICATION	AA	08.05.20	2		ARCH			
D	ISSUE FOR DEVELOPMENT APPLICATION	AA	19.02.20	2		ARCH			
C	ISSUE FOR DEVELOPMENT APPLICATION	AA	29.01.20	2		STRUCT			
B	ISSUE FOR DEVELOPMENT APPLICATION	AA	05.06.19	2		MECH			
A	ISSUE FOR DEVELOPMENT APPLICATION	AA	13.05.19	2		ELEC			
P1	PRELIMINARY ISSUE	AA	15.04.19	1		HYD			
Issue	Last revision title	by	Date	Status		Fire			
Issuer internal sequence and revision history									
1-preliminary	2-development application	3-construction certificate	LANDS						
4-tender	5-construction	6-other	CIVIL						
			SURVEY						

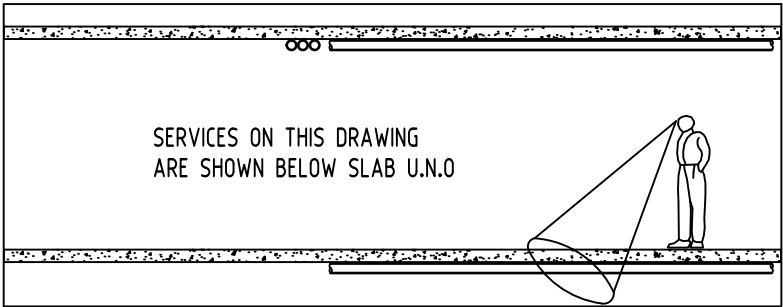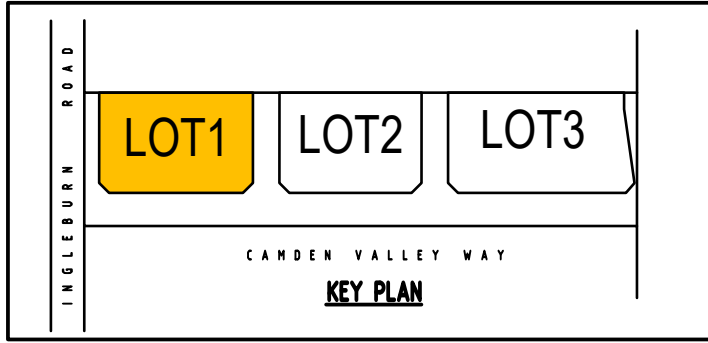


H	ISSUE FOR DEVELOPMENT APPLICATION	MN	06.10.20	2	Reference Coordination Drawing		
G	ISSUE FOR DEVELOPMENT APPLICATION	MN	24.09.20	2			
F	ISSUE FOR DEVELOPMENT APPLICATION	AA	15.07.20	2	Discipline	Drawing Title and Number	Date
E	ISSUE FOR DEVELOPMENT APPLICATION	AA	08.05.20	2	ARCH		
D	ISSUE FOR DEVELOPMENT APPLICATION	AA	19.02.20	2	ARCH		
C	ISSUE FOR DEVELOPMENT APPLICATION	AA	29.01.20	2	STRUCT		
B	ISSUE FOR DEVELOPMENT APPLICATION	AA	05.06.19	2	MECH		
A	ISSUE FOR DEVELOPMENT APPLICATION	AA	13.05.19	2	ELEC		
PT	PRELIMINARY ISSUE	AA	15.04.19	1	HYD		
Issue	Last revision title	by	Date	Status	FIRE		
Issuer internal sequence and revision history					LANDS		
1-preliminary	2-development application	3-construction certificate			CIVIL		
4-tender	5-construction	6-other			SURVEY		

	ENGINEERS AUSTRALIA Chartered Professional Engineer MEMBER
--	--

QUALITY CONTROL			
DRAWN	MN	DATE	06.10.20
CHECKED	SH	DATE	06.10.20
DESIGNED	MN	DATE	06.10.20
VERIFIED	SH	DATE	06.10.20
APPROVED	SH	DATE	06.10.20

WARNING: THE DESIGNS, DRAWINGS, SPECIFICATIONS AND THE COPYRIGHT HEREIN REMAIN THE SOLE INTELLECTUAL PROPERTY OF SAG CONSULTANTS PTY LTD AND MUST NOT BE USED, COPIED, ALTERED OR REPRODUCED WHOLLY OR IN PART IN ANY FORM WITHOUT THE WRITTEN CONSENT OF SAG CONSULTANTS PTY LTD	

Scales

 

CLIENT
BALINTORE DEVELOPMENTS




ARCHITECT
ae design partnership
architecture urban design planning

Suite 5.03, Level 5,
156 PACIFIC HIGHWAY
ST. LEONARDS, NSW 2065
T: +61 2 8883 4239
Email: office@sgce.com.au
Web: www.sgce.com.au

A.B.N. 21 118 222 530

PROJECT PROPOSED RESIDENTIAL DEVELOPMENT 28 INGLEBURN ROAD - LOT 1, LEPPINGTON			
Grid	Datum	Sheet	Scale (at original size)
-	A.H.D.	4 OF 19	1:200 @ A1

Drawing Status	FOR APPROVAL NOT TO BE USED FOR CONSTRUCTION PURPOSES		
Drawing Title	STORMWATER CONCEPT DESIGN BASEMENT 1 PLAN		
Project No	Drawing No	Revision No	
20180324	SW211	H	

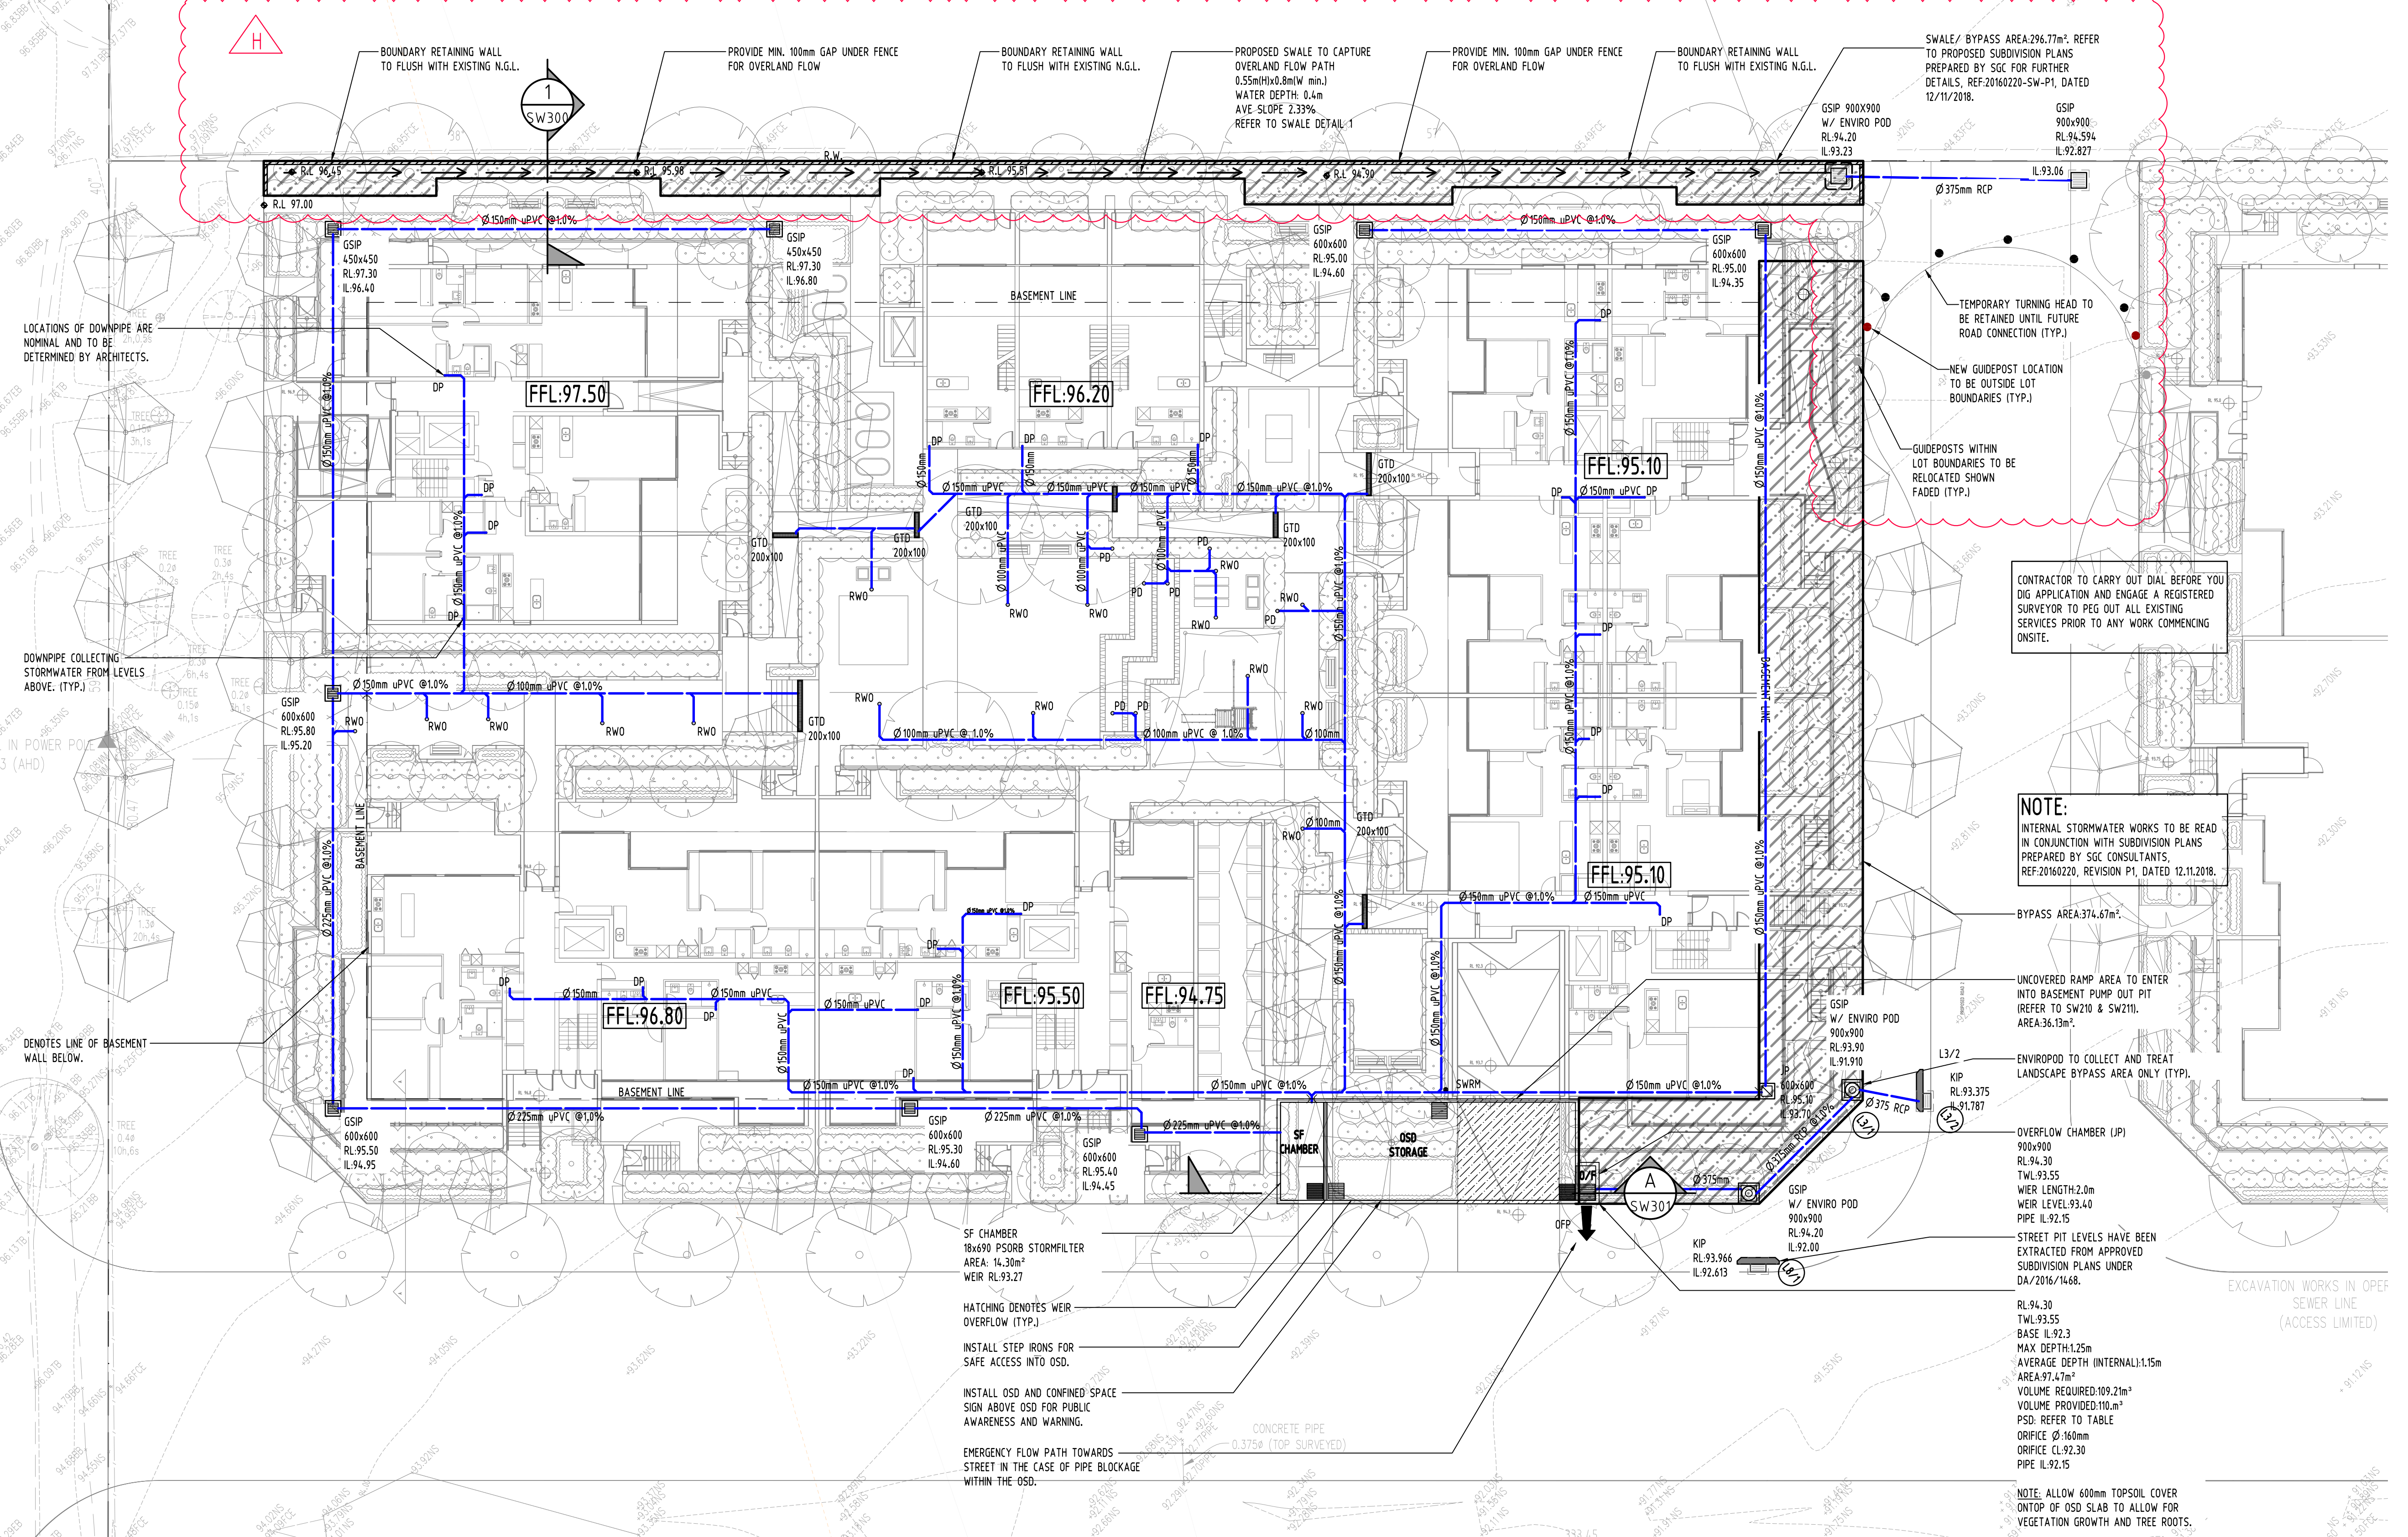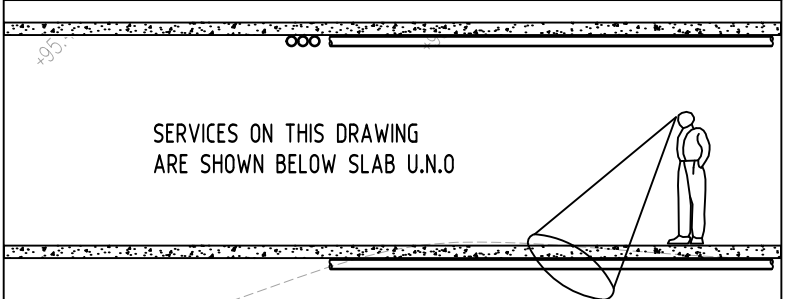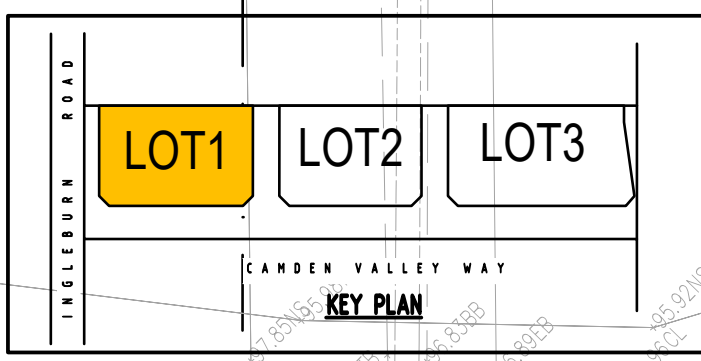

Issue	For Development Application	Discipline	Drawing Title and Number	Date	Rev.
H	ISSUE FOR DEVELOPMENT APPLICATION	MN	06.10.20	2	
G	ISSUE FOR DEVELOPMENT APPLICATION	MN	24.09.20	2	
F	ISSUE FOR DEVELOPMENT APPLICATION	AA	15.07.20	2	
E	ISSUE FOR DEVELOPMENT APPLICATION	AA	08.05.20	2	
D	ISSUE FOR DEVELOPMENT APPLICATION	AA	19.02.20	2	
C	ISSUE FOR DEVELOPMENT APPLICATION	AA	29.01.20	2	
B	ISSUE FOR DEVELOPMENT APPLICATION	AA	05.06.19	2	
A	ISSUE FOR DEVELOPMENT APPLICATION	AA	13.05.19	2	
P1	PRELIMINARY ISSUE	AA	15.04.19	1	
Issue	Last revision title	by	Date	Status	
1	preliminary	LANDS			
2	development application	CIVIL			
3	construction certificate	SURVEY			
4	tender				
5	construction				
6	other				

Discipline	Drawing Title and Number	Date	Rev.
AA	15.07.20	2	
AA	08.05.20	2	
AA	19.02.20	2	
AA	29.01.20	2	
AA	05.06.19	2	
AA	13.05.19	2	
AA	15.04.19	1	

Discipline	Drawing Title and Number	Date	Rev.
AA	15.07.20	2	
AA	08.05.20	2	
AA	19.02.20	2	
AA	29.01.20	2	
AA	05.06.19	2	
AA	13.05.19	2	
AA	15.04.19	1	

Discipline	Drawing Title and Number	Date	Rev.
AA	15.07.20	2	
AA	08.05.20	2	
AA	19.02.20	2	
AA	29.01.20	2	
AA	05.06.19	2	
AA	13.05.19	2	
AA	15.04.19	1	

Discipline	Drawing Title and Number	Date	Rev.
AA	15.07.20	2	
AA	08.05.20	2	
AA	19.02.20	2	
AA	29.01.20	2	
AA	05.06.19	2	
AA	13.05.19	2	
AA	15.04.19	1	

Discipline	Drawing Title and Number	Date	Rev.
AA	15.07.20	2	
AA	08.05.20	2	
AA	19.02.20	2	
AA	29.01.20	2	
AA	05.06.19	2	
AA	13.05.19	2	
AA	15.04.19	1	

Suite 5.03, Level 5,
156 PACIFIC HIGHWAY
ST. LEONARDS, NSW 2065
T: +61 2 8883 4239
Email: office@sgce.com.au
Web: www.sgce.com.au






PROJECT
PROPOSED RESIDENTIAL
DEVELOPMENT
28 INGLEBURN ROAD - LOT 1,
LEPPINGTON

Grid
Datum
Sheet
Scale (at original size)

Project No
Drawing No
Revision No

20180324
SW212
H

Discipline	Drawing Title and Number	Date	Rev.
AA	15.07.20	2	
AA	08.05.20	2	
AA	19.02.20	2	
AA	29.01.20	2	
AA	05.06.19	2	
AA	13.05.19	2	
AA	15.04.19	1	

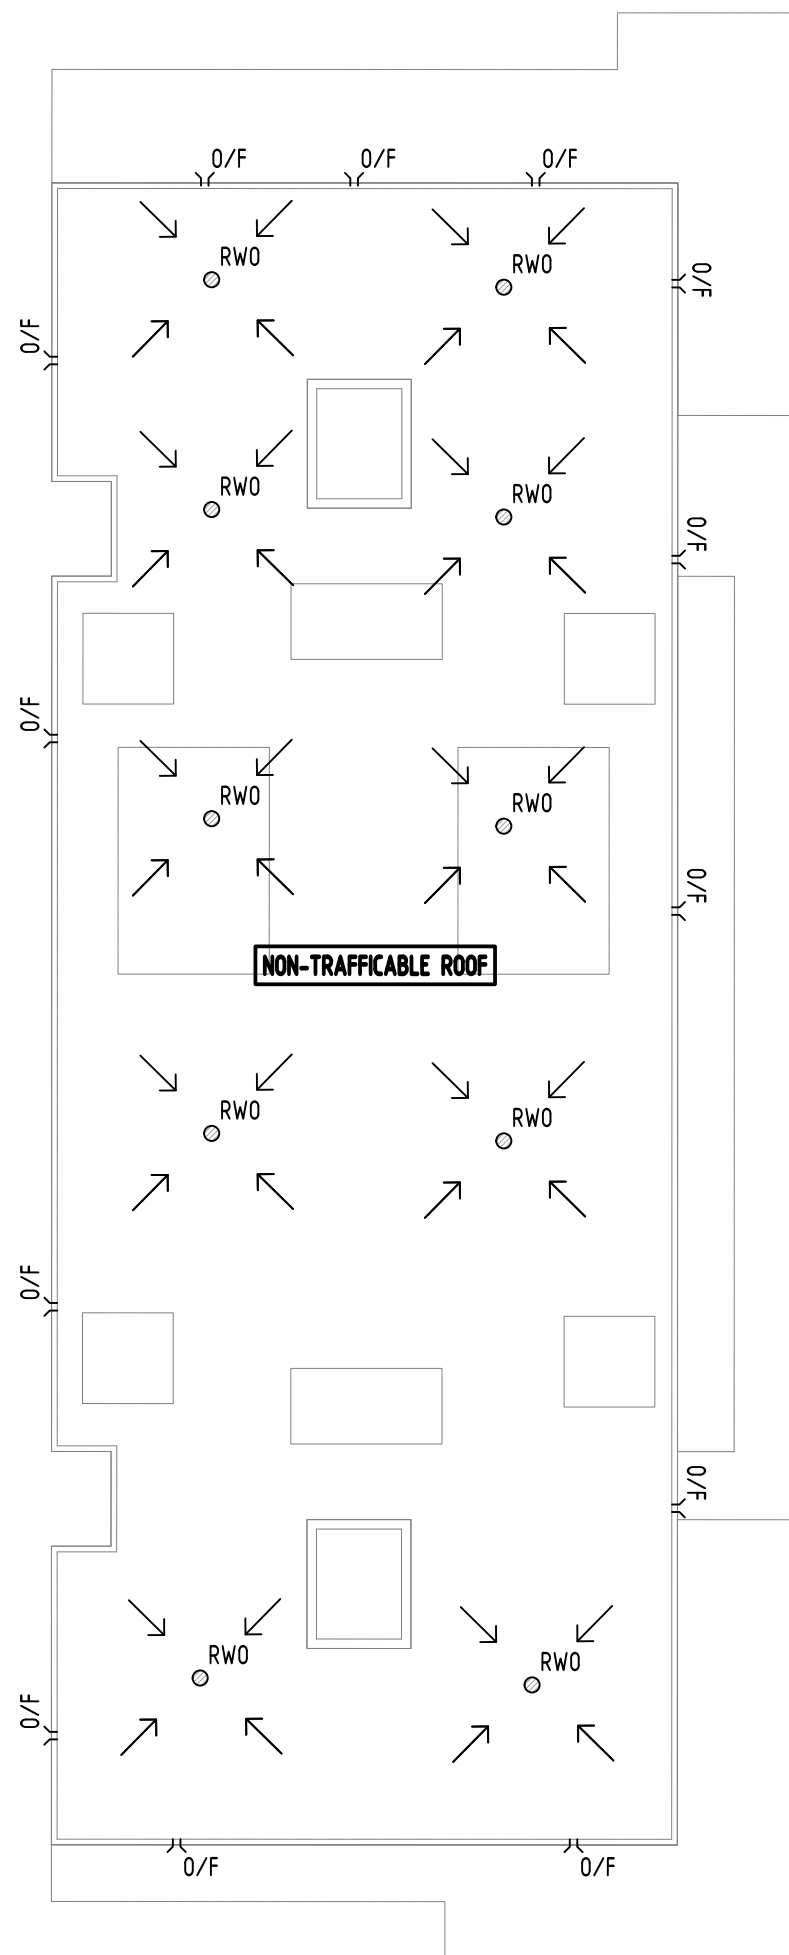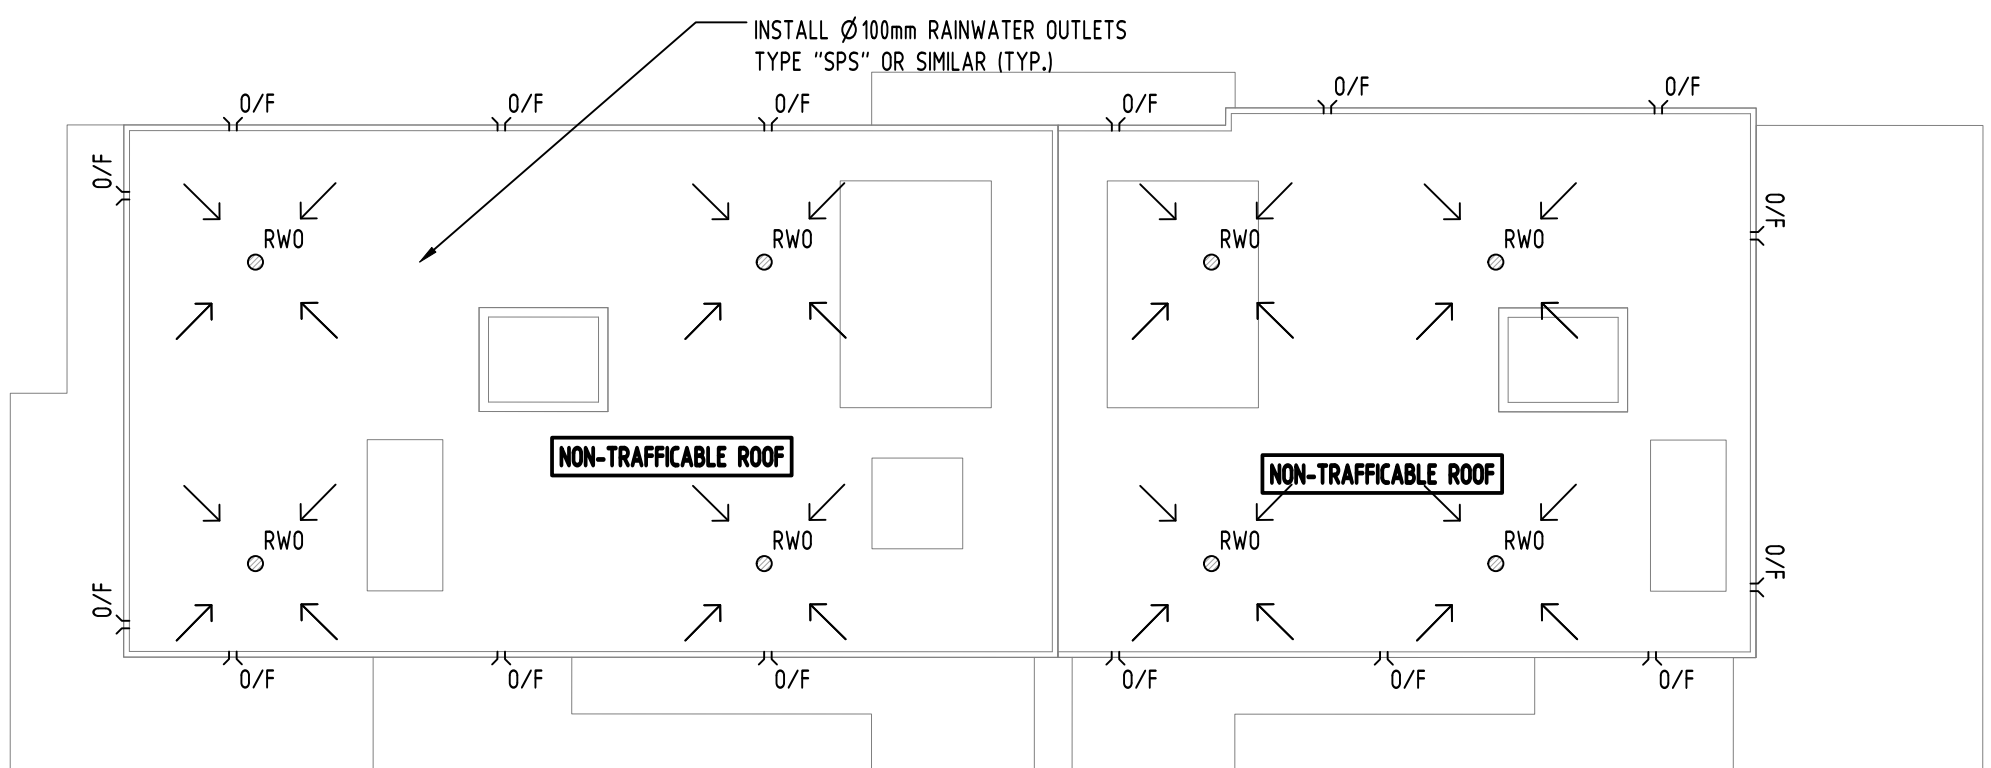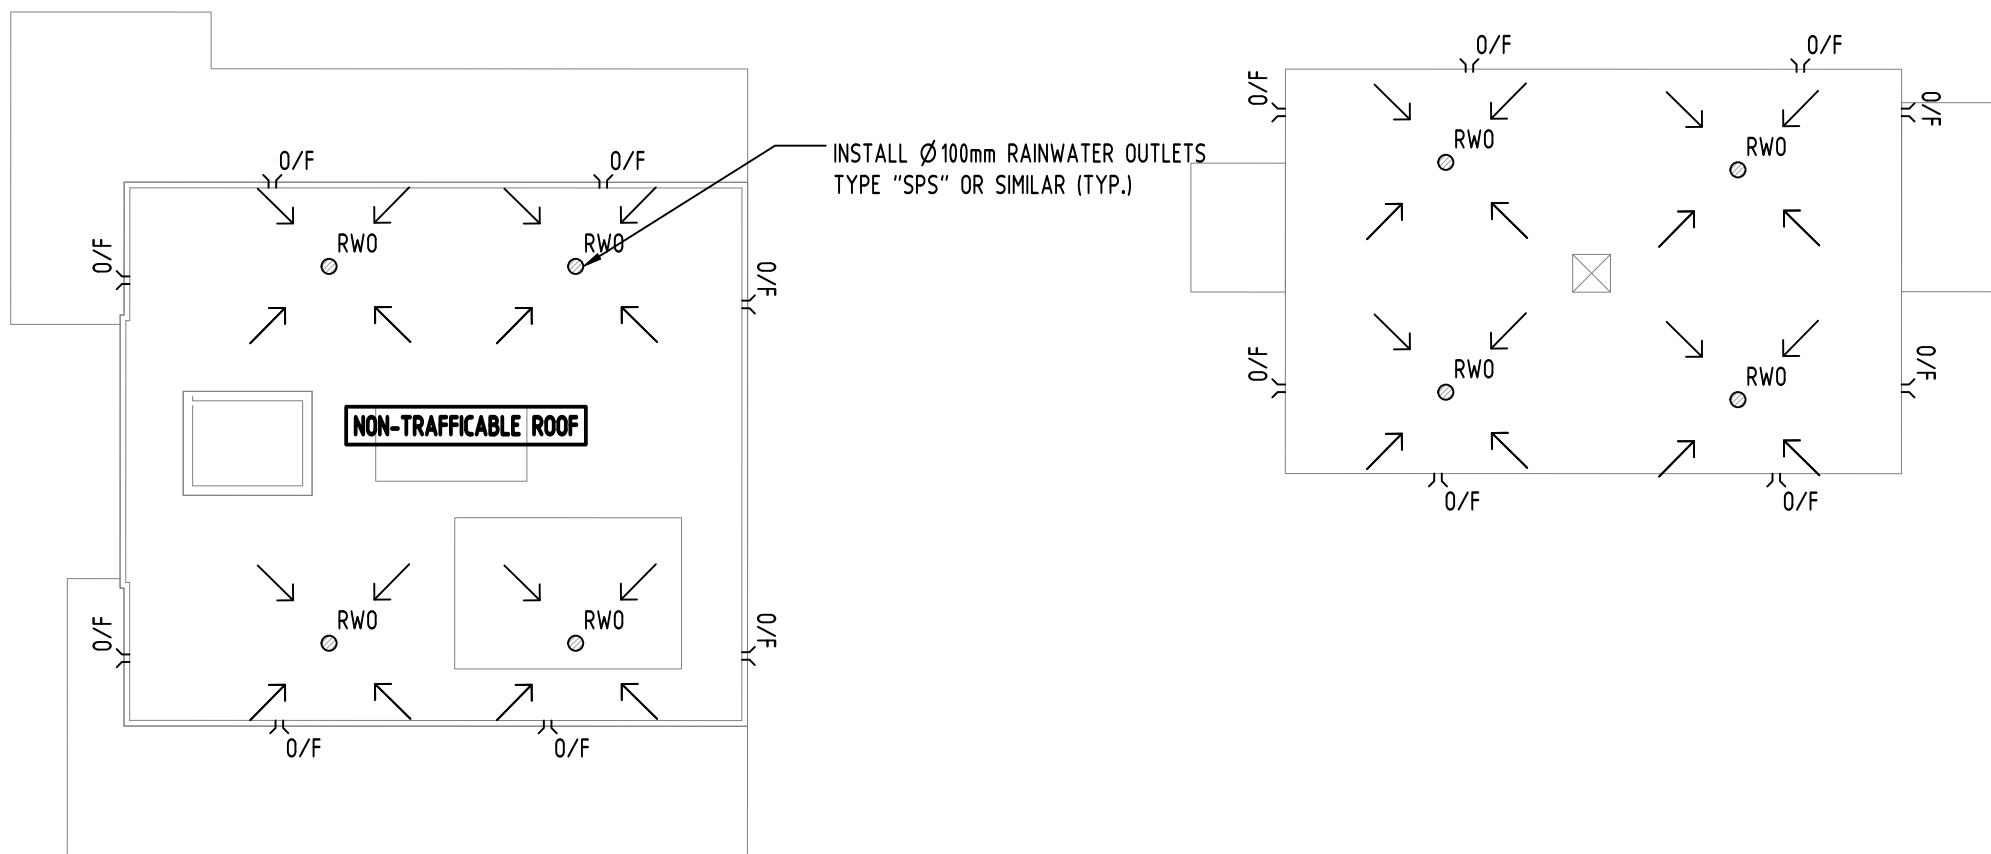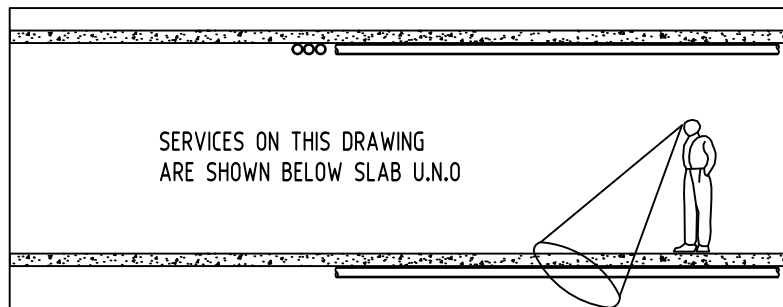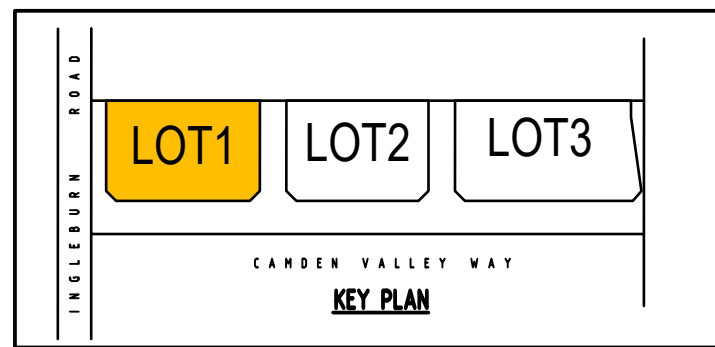


KEY NOTES:

1. ALL STORMWATER PIPES SHOWN ON PLAN ARE Ø100mm uPVC AND SLOPING AT 1.0% (MINI U.N.O.)
2. INSTALL 50mm uPVC SPITTER PIPES 20mm ABOVE SURFACE LEVEL FOR BALCONY AND CONCRETE ROOF AREAS TO ALLOW FOR EMERGENCY OVERTLOW IN CASE OF BLOCKAGE DURING HEAVY STORM. PLUMBER/CONTRACTOR TO LOCATION DURING CONSTRUCTION.
3. BALCONY, TERRACE & CONCRETE ROOF AREA TO SLOPE TOWARDS RAINWATER OUTLETS (TYP.)
4. PROVIDE BREAK/CUT IN HOB OR SIMILAR ADEQUATE STORMWATER DRAINAGE FEATURE, WHERE REQUIRED (TYP.)
5. STORMWATER PIPES TO BE CONCEALED WITH FALSE CEILING, COLUMNS AND BULKHEADS, IF REQUIRED.
6. PLUMBER TO PROVIDE SPEARDER DOWNPIPE, WHERE REQUIRED TO DIRECT STORMWATER UNDER LOWER ROOF AREAS.
7. ALL BUILDING & HYDRAULIC SERVICES TO BE PROPERLY CO-ORDINATED WITH STORMWATER PIPES TO ENSURE NO CLASHES ARE PRESENT DURING CONSTRUCTION (TYP.)


H	ISSUE FOR DEVELOPMENT APPLICATION	MN	06.16.20	2	Reference Coordination Drawing			
G	ISSUE FOR DEVELOPMENT APPLICATION	MN	24.29.20	2				
F	ISSUE FOR DEVELOPMENT APPLICATION	AA	15.07.20	2	Architect	Drawing Title and Number	Date	Rev.
E	ISSUE FOR DEVELOPMENT APPLICATION	AA	08.05.20	2				
D	ISSUE FOR DEVELOPMENT APPLICATION	AA	19.02.20	2	DISCH			
C	ISSUE FOR DEVELOPMENT APPLICATION	AA	29.01.20	2	ARCH			
B	ISSUE FOR DEVELOPMENT APPLICATION	AA	05.06.19	2	STRUCT			
A	ISSUE FOR DEVELOPMENT APPLICATION	AA	13.05.19	2	MECH			
P1	PRELIMINARY ISSUE	AA	15.04.19	1	ELECT			
Issue	Last revision title	by	Date	Status				
1-preliminary 4-tender 2-development application 5-construction 3-construction certificate 6-other					LANDS CIVIL SURVEY			

QUALITY CONTROL			
DRAWN	MN	DATE	06.10.20
CHECKED	SH	DATE	06.10.20
DESIGNED	MN	DATE	06.10.20
VERIFIED	SH	DATE	06.10.20
APPROVED	SH	DATE	06.10.20

WARNING: THE DESIGNS, DRAWINGS, SPECIFICATIONS
THE COPYRIGHT HEREIN REMAIN THE SOLE INTELLECT
PROPERTY OF S&G CONSULTANTS PTY LTD AND MU
NOT BE USED, COPIED, ALTERED OR REPRODUCED
WHOLLY OR IN PART IN ANY FORM WITHOUT THE
WRITTEN CONSENT OF S&G CONSULTANTS PTY LTD

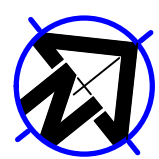

0	Scales
---	--------

 

CLIENT
BALINTORE
DEVELOPMENTS

ARCHITECT
ae design
partnership
architecture urban design planning




Suite 5.03, Level 5,
156 PACIFIC HIGHWAY
ST. LEONARDS, NSW 2065
T: +61 2 8883 4239
Email: office@sgce.com.au
Web: www.sgce.com.au

A.B.N. 21 118 222 530


PROJECT
PROPOSED RESIDENTIAL
DEVELOPMENT
28 INGLEBURN ROAD - LOT 1,
LEPPINGTON

Grid	Datum	Sheet	Scale (at original size)
-	A.H.D.	6 OF 19	1:200 @ A1


Drawing Status		FOR APPROVAL	
NOT TO BE USED FOR CONSTRUCTION PURPOSES			
Drawing Title		STORMWATER CONCEPT DESIGN ROOF PLAN	
Project No	Drawing No	Revision No	
20180324	SW213	H	

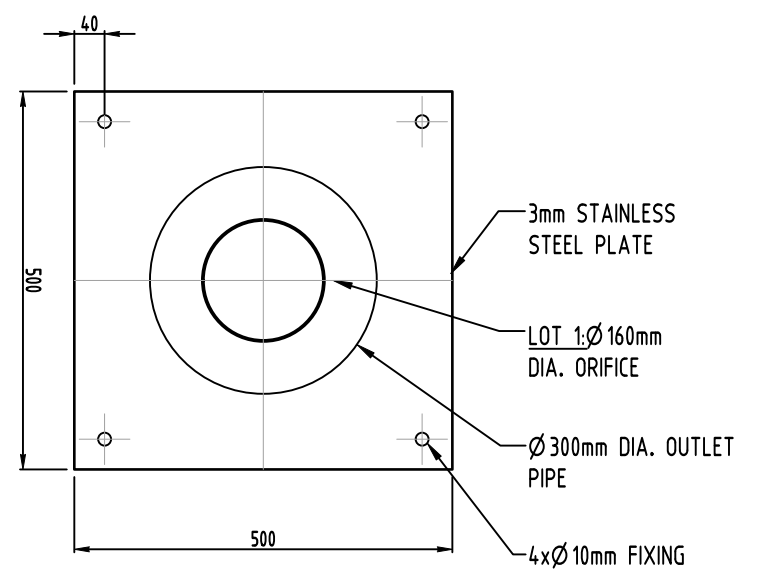


ORIFICE PLATE (LOT 1)
SCALE 1:10

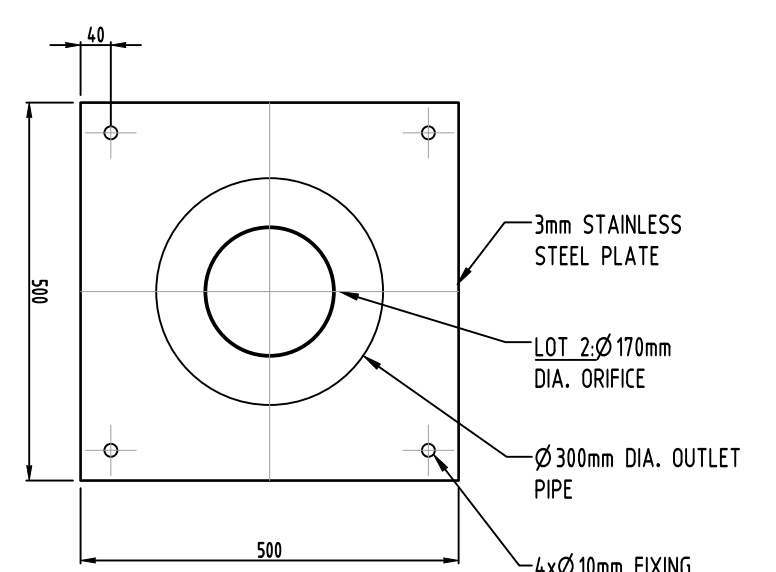

ORIFICE PLATE (LOT 2)
SCALE 1:10

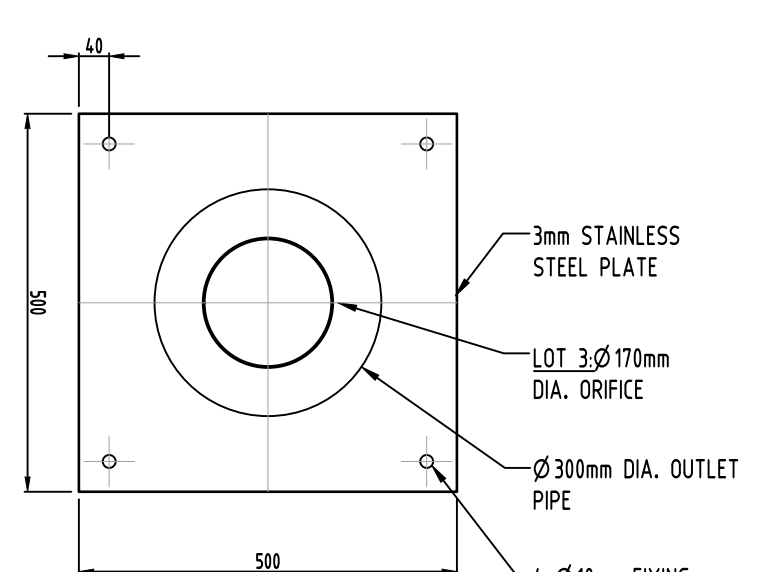


ORIFICE PLATE (LOT 3)
SCALE 1:10

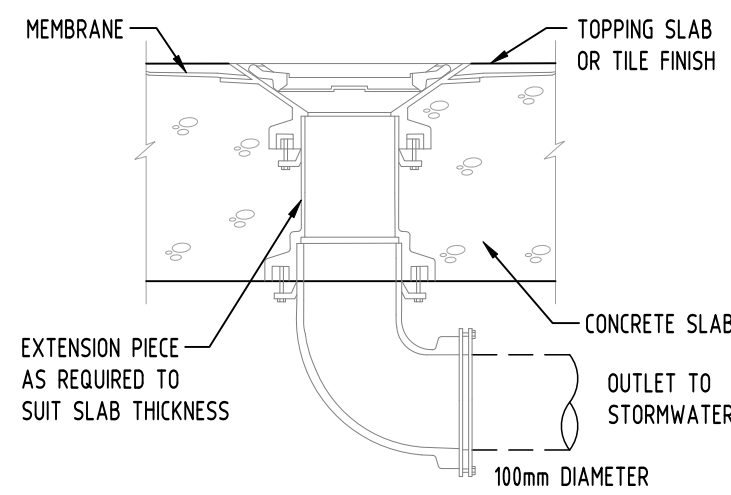


DETAIL
RAINWATER OUTLET

NOT TO SCALE

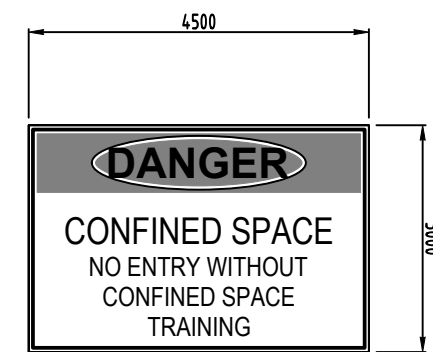


DETAIL
CONFINED SPACE SIGN

SCALE 1:10

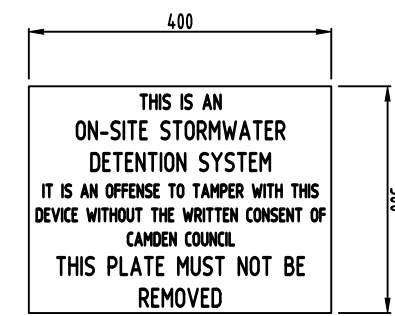


DETAIL
OSD SIGN

SCALE 1:10

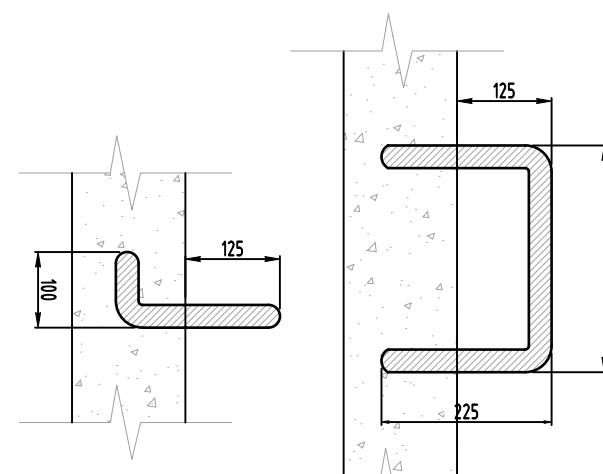


DETAIL
STEP IRONS

SCALE 1:10

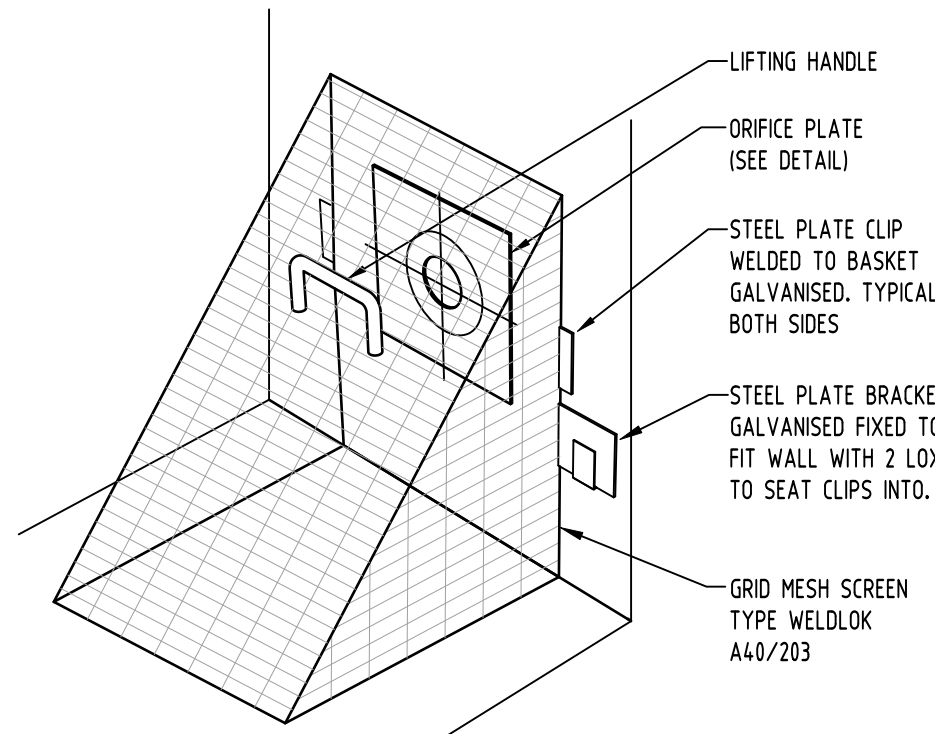


DETAIL
TRASH SCREEN

SCALE 1:20

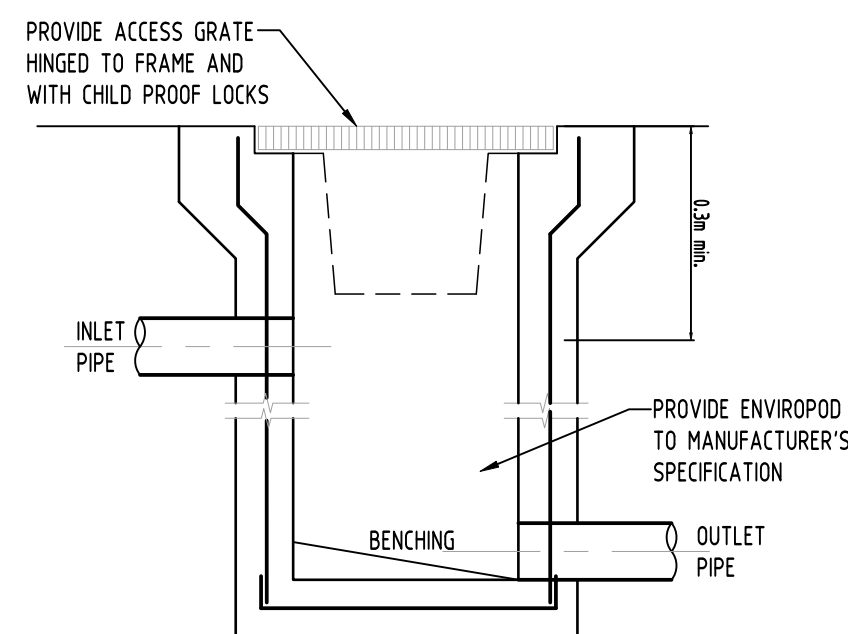

DETAIL
STORMWATER PIT


WITH INLET BELOW ENVIROPOD
SCALE 1:20

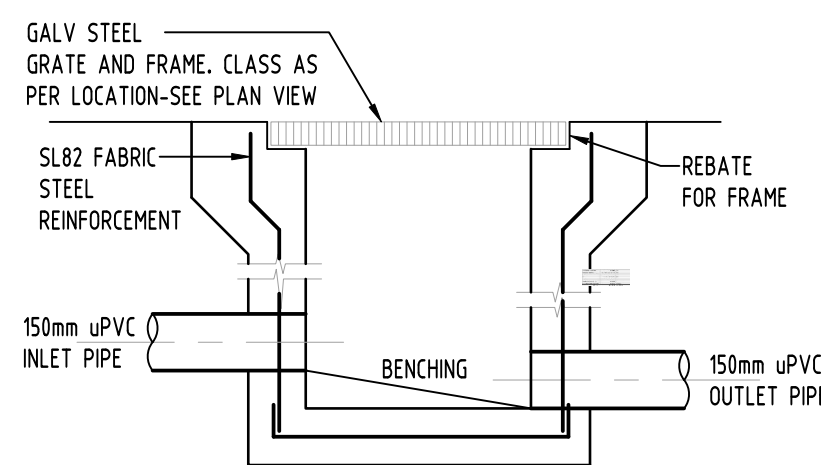

SECTION

DETAIL
STORMWATER PIT

SCALE 1:20

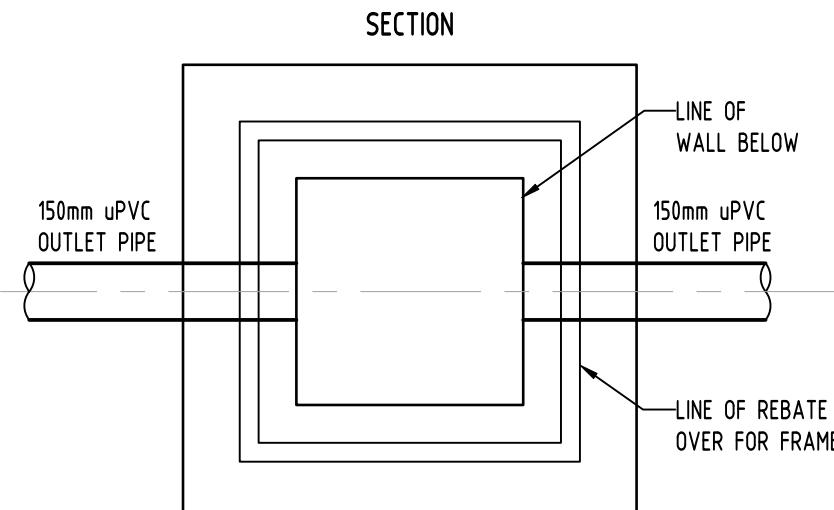

PLAN WITHOUT GRATE

Water Level	0.40 m
Flow width	0.79727273 m
A	0.317454545 m ²
P	1.59006611 m
Rh	0.199648646 m
Manning's "n"	0.05
Channel Slope	0.0233 m/m
Q =	0.33 m ³ /s

LOT 1 SWALE CALCULATION

Water Level	0.25 m
Flow width	0.99962779 m
A	0.252826416 m ²
P	1.505000779 m
Rh	0.167990887 m
Manning's "n"	0.05
Channel Slope	0.01 m/m
Q =	0.15 m ³ /s

LOT 2 SWALE CALCULATION

LOT 2 SWALE IS PROVIDED WITH PIT AND PIPE SYSTEM TO ASSIST THE SURFACE DRAINAGE AND DRAIN TO STREET SYSTEM.
Ø300 uPVC Q-cap: 143 L/s AT 1% FALL.
TOTAL SWALE CAP: 293 L/s.
SWALE OUTLET Q-cap: 285 L/s Ø375 uPVC @1%.

Water Level	0.40 m
Flow width	0.79727273 m
A	0.317454545 m ²
P	1.59006611 m
Rh	0.199648646 m
Manning's "n"	0.05
Channel Slope	0.01 m/m
Q =	0.22 m ³ /s

LOT 3 SWALE CALCULATION

LOT 3 SWALE IS PROVIDED WITH PIT AND PIPE SYSTEM TO ASSIST THE SURFACE DRAINAGE AND DRAIN TO STREET SYSTEM.
Ø525 ADS Q-cap: 485 L/s AT 1% FALL.
TOTAL SWALE CAP: 705 L/s.
SWALE OUTLET Q-cap: 285 L/s Ø525 ADS @1%.


SWALE DESIGN NOTES:

PROPOSED SWALE SYSTEM TO REPLACE PREVIOUS SWALE FROM SUBDIVISION WORKS.
CATCHMENT 1 AREA = 8,960m²
CATCHMENT 2 AREA = 10,850m²
CATCHMENT 3 AREA = 16,860m²


Tc = 6mins
I (100yr 6mins) = 205 mm/hr
C = 0.62

Q₁ = 316.4 L/s
Q₂ = 383.1 L/s ; HALF CATCHMENT Q = 192 L/s
Q₃ = 595 L/s


PROPOSED SWALE FOR LOT 1 TO CATER CATCHMENT 1
DIMENSION: 0.8m (W min.) x 0.4m (D) @2.3% SURFACE FALL.
PROPOSED SWALE FOR LOT 2 TO CATER CATCHMENT 2
DIMENSION: 1.0m (W) x 0.25m (D) @ 1% SURFACE FALL.
PROPOSED SWALE FOR LOT 3 TO CATER CATCHMENT 3 WITH PITS AND PIPES SYSTEM.
DIMENSION: 0.8m (W) x 0.4m (D) @1% SURFACE FALL.

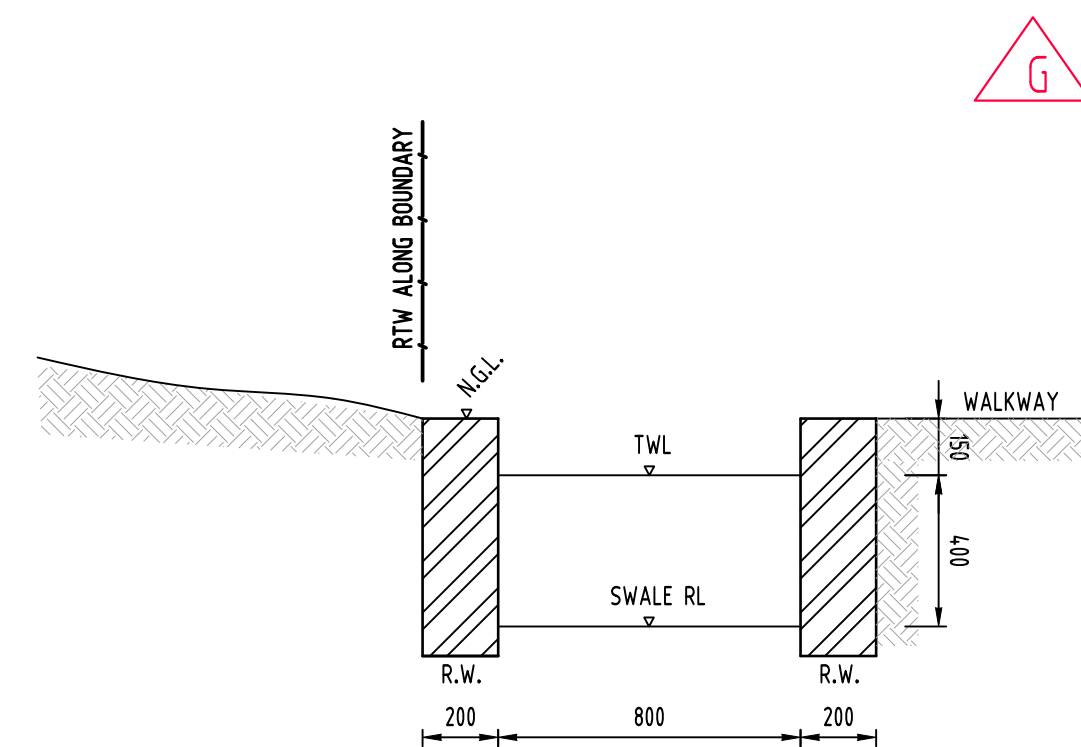

1 SECTION
SWALE
SCALE 1:20

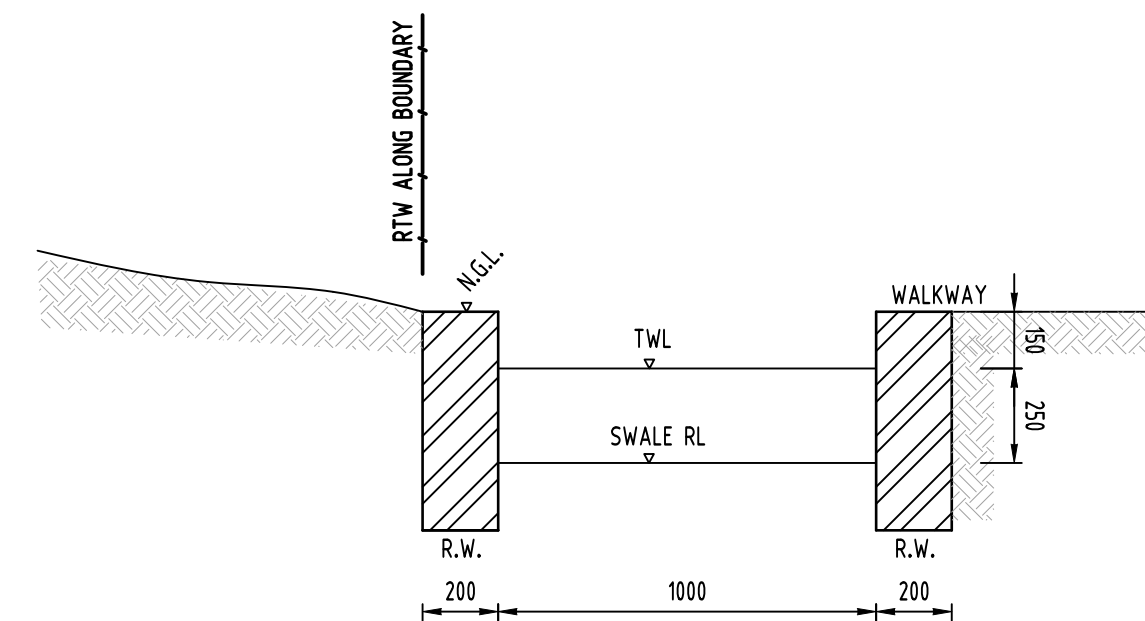

2 SECTION
SWALE
SCALE 1:20

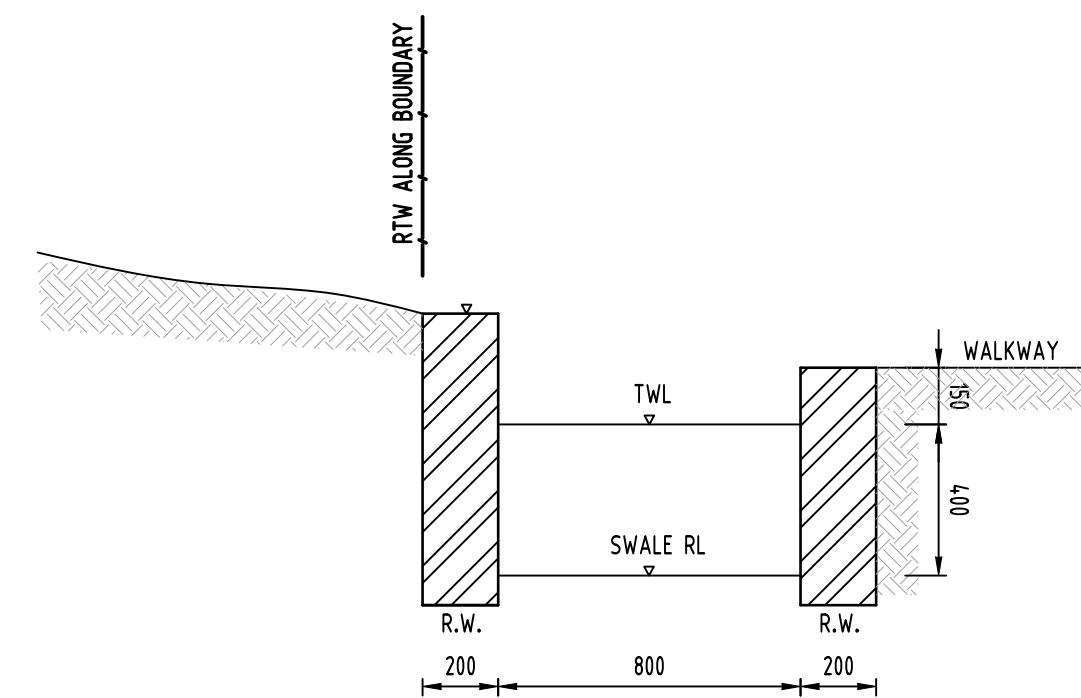

3 SECTION
SWALE
SCALE 1:20

DESIGN NOTES:

THE SITE IS LOCATED IN CAMDEN CITY COUNCIL AND HAS BEEN DESIGNED IN ACCORDANCE TO CAMDEN COUNCIL ENGINEERING SPECIFICATIONS

TOTAL SITE AREA: 2.40 HECTARES

AREAS TAKE INTO ACCOUNT FOR OSD = 5205m² (REFER TO SW501)

ON-SITE DETENTION/SSR, PERMANENT OSD'S & WATER QUALITY TREATMENTS ARE REQUIRED AS PER COUNCIL WATER CYCLE MANAGEMENT STRATEGY.

THE OSD IS SIZED USING "DRAINS" SOFTWARE. IT IS DESIGNED TO CONTROL STORMWATER RUNOFF FROM DEVELOPMENT SITES UP FROM 2 YEAR TO 100 YEAR ARI EVENTS, PEAK STORMWATER DISCHARGES FROM THE SITE DO NOT EXCEED PRE-DEVELOPMENT STORMWATER DISCHARGES.

DISCHARGE OF STORMWATER WILL BE THROUGH PROPOSED DRAINAGE EASEMENT.

FLOODING &/OR LOCAL FLOODING: SITE NOT FLOOD AFFECTED AND IS LOCATED IN UPPER SOUTH CREEK CATCHMENT.

SW QUALITY TARGET

TSS: 85%
TP: 65%
TN: 45%
GP: 90%

LAND SLOPE: TOWARDS CAMDEN VALLEY WAY.

DRAINAGE NOTES:

ALL PIPES TO BE LAID ON 75mm SAND BED WITH THE BARRELS FULLY SUPPORTED

ALL PIPES TO BE LAID ON MINIMUM 1% GRADE

MINIMUM DEPTH OF COVER FOR PIPES NOT SUBJECT TO VEHICULAR LOADING TO BE 300mm

ALL DRAINAGE PIPES LAID UNDER PAVEMENT SHALL BE REINFORCED CONCRETE WITH RUBBER JOINTS

BACKFILL TRENCHES WITH COMPACTED SAND OR APPROVED AGGREGATE MATERIAL

HEAVY DUTY GRATES AND COVERS ARE TO BE PROVIDED IN TRAFFICABLE AREAS

PIT GRATE TO BE TYPE WELDLOK OR APPROVED EQUIVALENT

ALL PITS SHALL BE PROVIDED WITH A LOCKING CLIP

ALL PITS SHALL BE MAINTAINED REGULARLY

TOP OF BENCHING SHALL BE TO THE HALF OF THE OUTLET PIPE DIAMETER

Ø100 SUBSOIL DRAINAGE PIPE 3000mm LONG WRAPPED IN FABRIC SOCK TO BE PROVIDED ADJACENT TO INLET PIPES

COMPRESSIVE STRENGTH F_c FOR CAST IN SITU CONCRETE TO BE A MINIMUM OF 32MPa AT 28 DAYS

ISOLATED JOINTS TO BE PROVIDED TO ISOLATE CONCRETE PAVEMENTS FROM PITS

ALL TRENCH GRATES PROVIDED SHALL HAVE A MINIMUM CLEAR WIDTH OF 200mm

STORMWATER DRAINAGE CONNECTIONS TO THE MAIN SYSTEM SHALL BE TO THE REQUIREMENTS AND THE SATISFACTION OF LOCAL COUNCIL

PROVIDE CLEANING EYES TO ALL DOWNPIPES NOT DIRECTLY CONNECTED TO PITS

LEGEND:

—	STORMWATER LINE
—	SSD — SUBSOIL DRAINAGE LINE
— SWRM —	STORMWATER RISING MAIN LINE
— TEL —	AUTHORITY COMMS LINE
— SW —	AUTHORITY STORMWATER LINE
— W —	AUTHORITY WATER LINE
— S —	AUTHORITY SEWER LINE
— G —	AUTHORITY GAS LINE
— E —	AUTHORITY ELECTRICITY LINE

● DP	DOWNPIPE
○ RWO	RAINWATER OUTLET
○ PD	PLANTER DRAINS
○ CO	CLEAR OUT POINT


H	ISSUE FOR DEVELOPMENT APPLICATION	MN	06.10.20	2	
G	ISSUE FOR DEVELOPMENT APPLICATION	MN	24.09.20	2	
F	ISSUE FOR DEVELOPMENT APPLICATION	AA	15.07.20	2	
E	ISSUE FOR DEVELOPMENT APPLICATION	AA	08.05.20	2	
D	ISSUE FOR DEVELOPMENT APPLICATION	AA	19.02.20	2	
C	ISSUE FOR DEVELOPMENT APPLICATION	AA	29.01.20	2	
B	ISSUE FOR DEVELOPMENT APPLICATION	AA	05.06.19	2	
A	ISSUE FOR DEVELOPMENT APPLICATION	AA	13.05.19	2	
PT	PRELIMINARY ISSUE	AA	15.04.19	1	
Issue	Last revision title	by	Date	Status	
1-preliminary	2-development application	3-construction certificate	4-tender	5-construction	6-other

	ENGINEERS AUSTRALIA Chartered Professional Engineer MEMBER
DIMENSIONS NOT SHOWN TO BE CHECKED ON SITE. DO NOT SCALE OF THIS DRAWING. POSITIONS OF AUTHORITIES MARKS AND/OR EXISTING SERVICES ARE TO BE CHECKED PRIOR TO COMMENCEMENT OF WORK. REPORT ANY DISCREPANCIES TO THE CONSULTING ENGINEER FOR DECISION/CLARIFICATION BEFORE PROCEEDING WITH THE WORK. THIS DRAWING IS TO BE READ IN CONJUNCTION WITH THE SPECIFICATIONS AND OTHER CONSULTANTS' DRAWINGS.	

QUALITY CONTROL				
DRAWN	MN	DATE	06.10.20	
CHECKED	SH	DATE	06.10.20	
DESIGNED	MN	DATE	06.10.20	
VERIFIED	SH	DATE	06.10.20	
APPROVED	SH	DATE	06.10.20	

WARNING: THE DESIGNS, DRAWINGS, SPECIFICATIONS AND THE COPYRIGHT HEREIN REMAIN THE SOLE INTELLECTUAL PROPERTY OF SAG CONSULTANTS PTY LTD AND MUST NOT BE USED, COPIED, ALTERED OR REPRODUCED WHOLLY OR IN PART IN ANY FORM WITHOUT THE WRITTEN CONSENT OF SAG CONSULTANTS PTY LTD

Scales

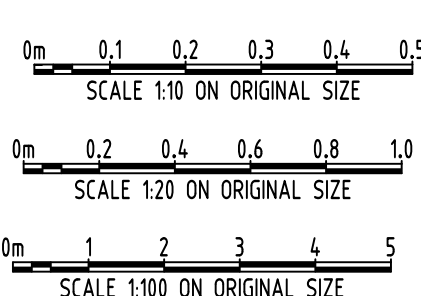

CLIENT
BALINTORE DEVELOPMENTS

ARCHITECT
ae design partnership
architecture urban design planning



Suite 5.03, Level 5,
156 PACIFIC HIGHWAY
ST. LEONARDS, NSW 2065
T: +61 2 8883 4239
Email: office@sgce.com.au
Web: www.sgce.com.au


A.B.N. 21 118 222 530

PROJECT
PROPOSED RESIDENTIAL DEVELOPMENT
28 INGLEBURN ROAD - LOT 1, 2 & 3,
LEPPINGTON


Grid	Datum	Sheet	Scale (at original size)
-	A.H.D.	15 OF 19	AS SHOWN

Drawing Status	FOR APPROVAL
Drawing Title	NOT TO BE USED FOR CONSTRUCTION PURPOSES
Project No	20180324
Drawing No	SW300
Revision No	H


A1

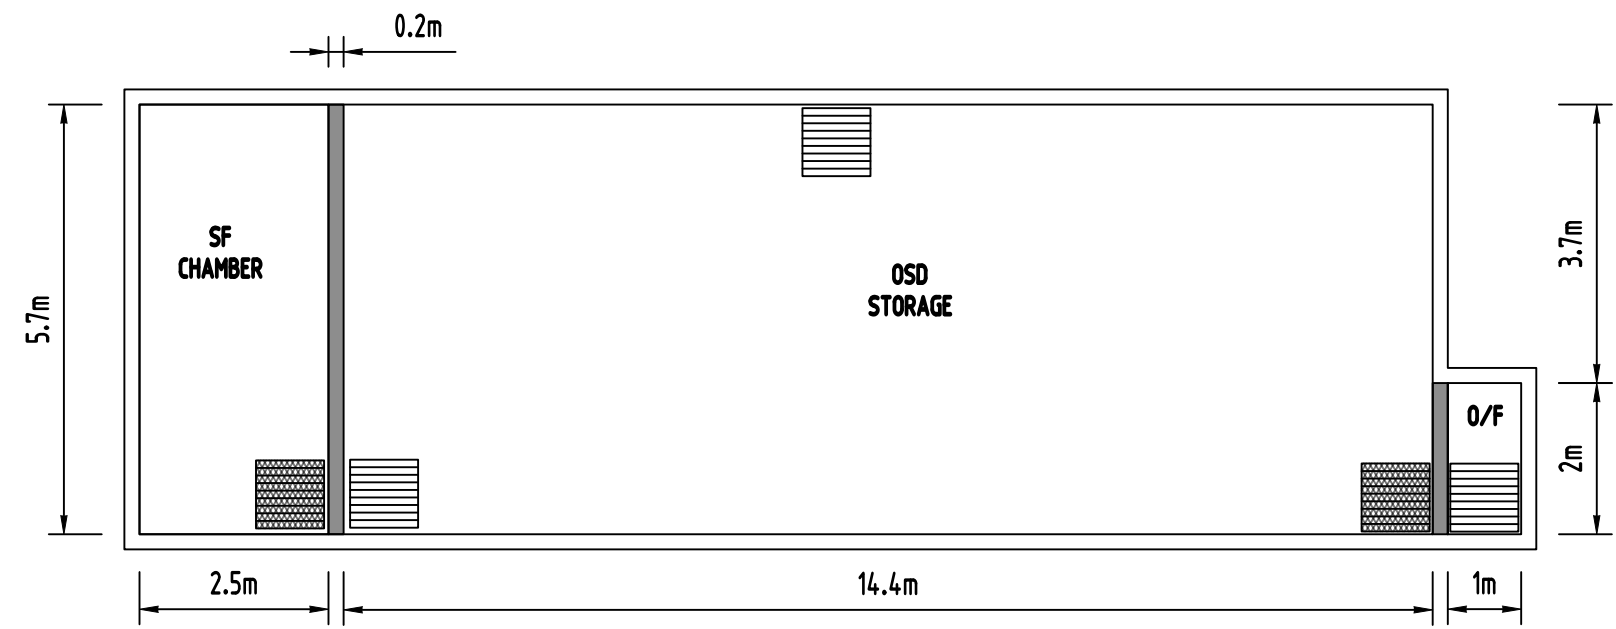


LOT 1 OSD PLAN
SCALE 1:100

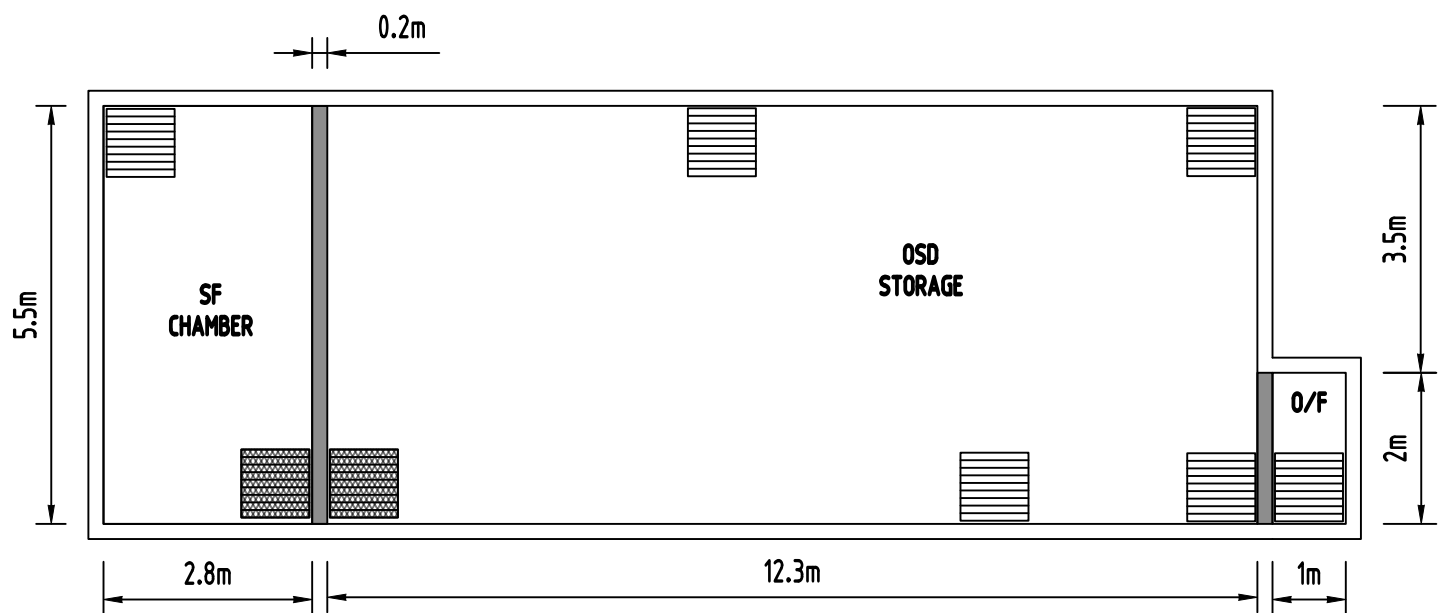


LOT 2 OSD PLAN
SCALE 1:100

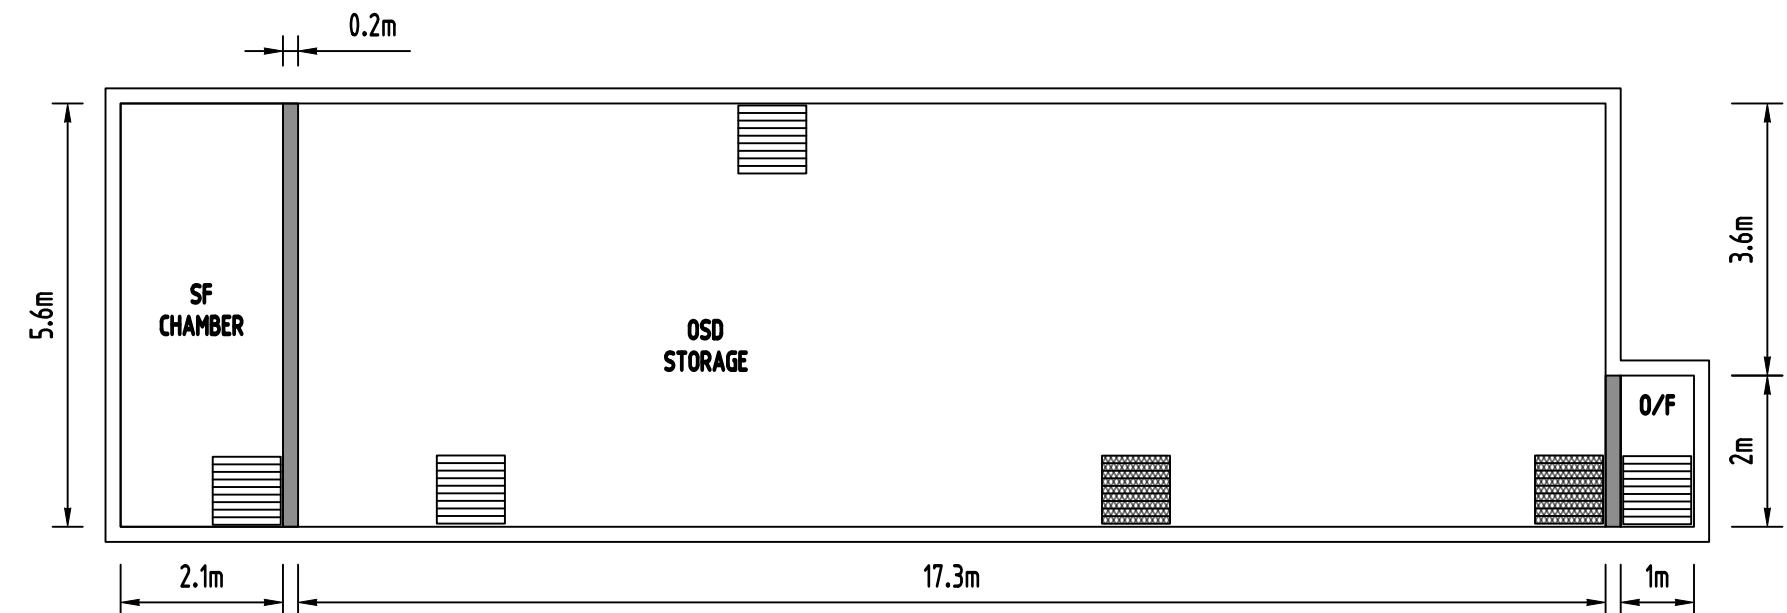


LOT 3 OSD PLAN
SCALE 1:100

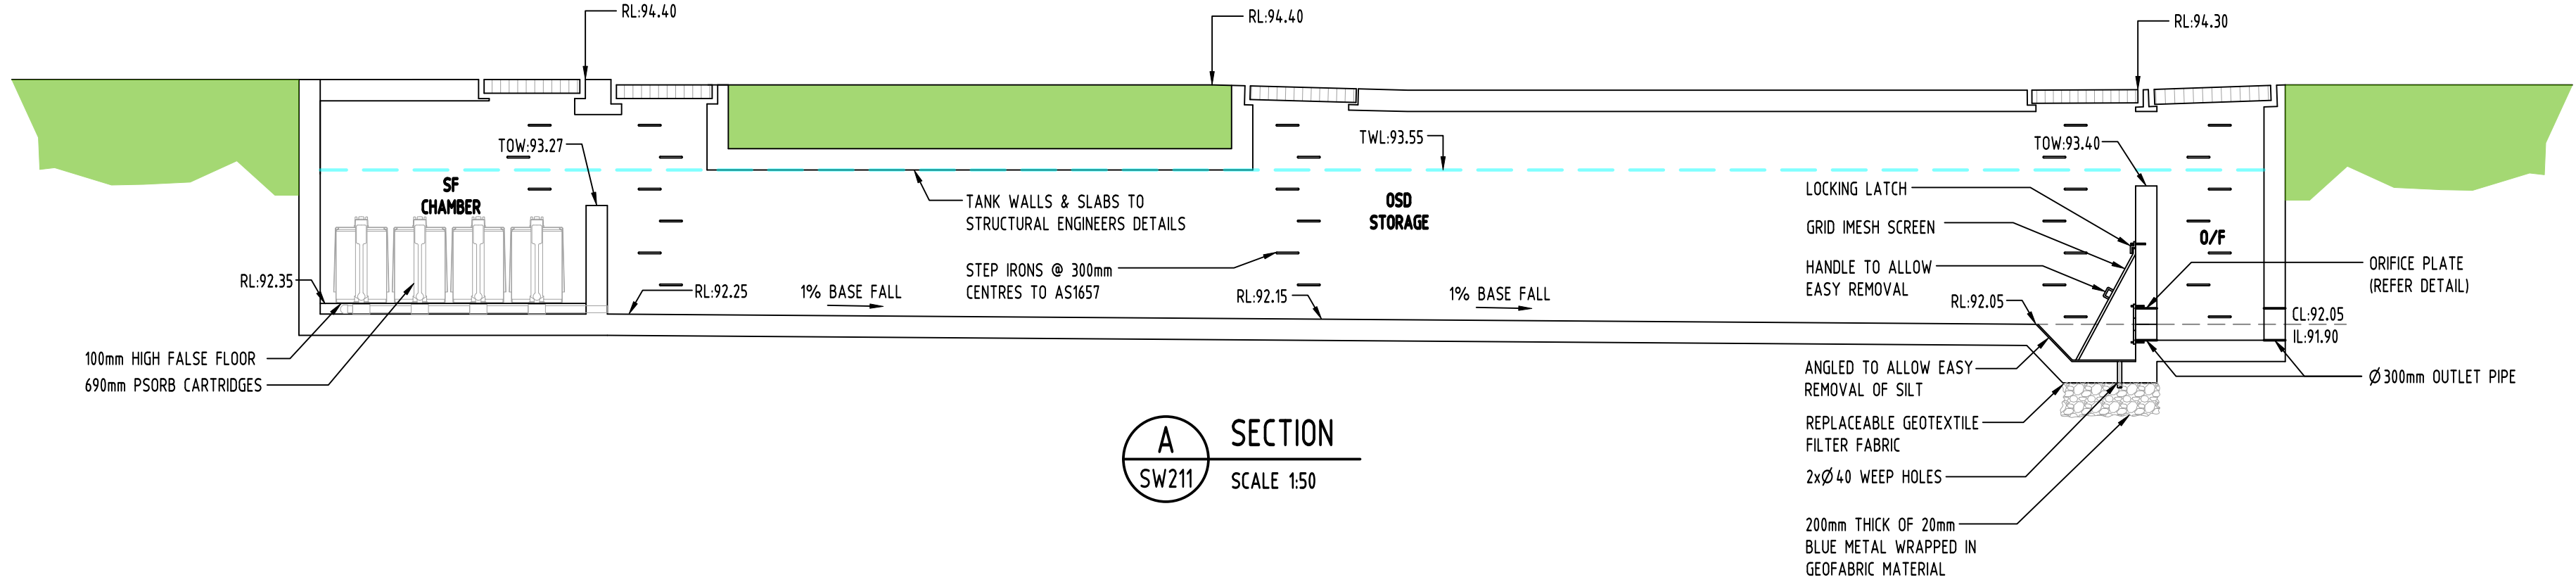

A
SW211
SECTION
SCALE 1:50

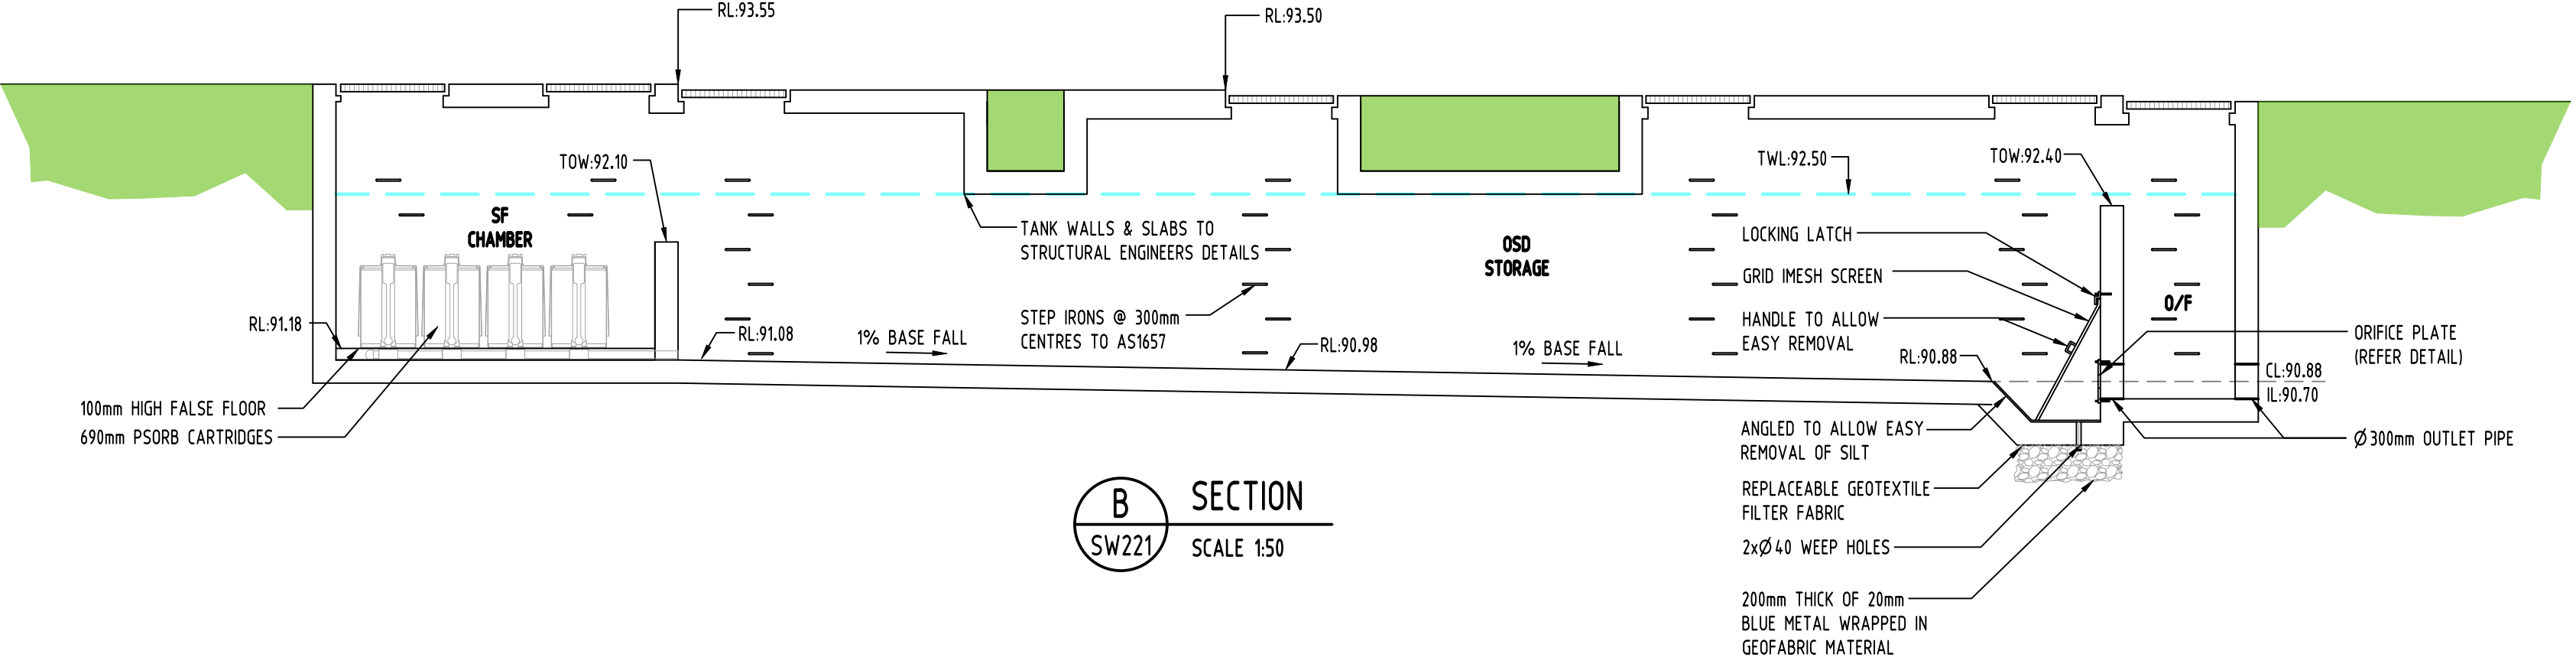

B
SW221
SECTION
SCALE 1:50

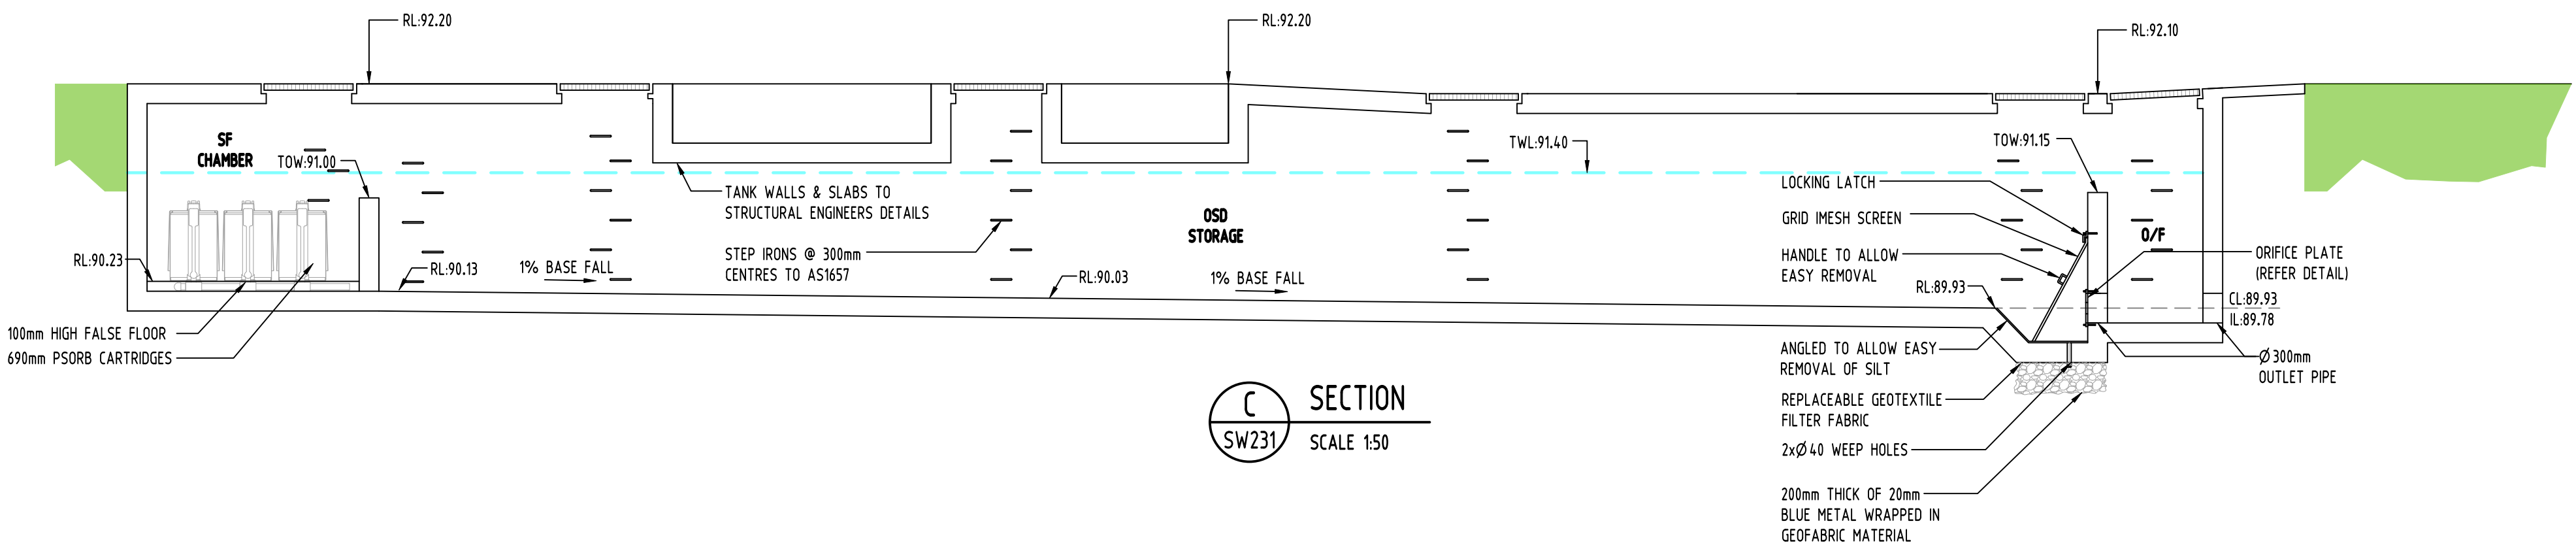

C
SW231
SECTION
SCALE 1:50

Issue internal sequence and revision history				Reference Coordination Drawing			
Issue	Last revision title	by	Date	Status	Discipline	Drawing Title and Number	Date
1-preliminary	2-development application	3-construction certificate	4-tender	5-construction	6-other		
H	ISSUE FOR DEVELOPMENT APPLICATION	MN	06.10.20	2			
G	ISSUE FOR DEVELOPMENT APPLICATION	MN	24.09.20	2			
F	ISSUE FOR DEVELOPMENT APPLICATION	AA	15.07.20	2			
E	ISSUE FOR DEVELOPMENT APPLICATION	AA	08.05.20	2			
D	ISSUE FOR DEVELOPMENT APPLICATION	AA	19.02.20	2			
C	ISSUE FOR DEVELOPMENT APPLICATION	AA	29.01.20	2			
B	ISSUE FOR DEVELOPMENT APPLICATION	AA	05.06.19	2			
A	ISSUE FOR DEVELOPMENT APPLICATION	AA	13.05.19	2			
PT	PRELIMINARY ISSUE	AA	15.04.19	1			
Issue internal sequence and revision history				LANDS			
Issue internal sequence and revision history				CIVIL			
Issue internal sequence and revision history				SURVEY			

Reference Coordination Drawing			
Discipline	Drawing Title and Number	Date	Rev.
ARCH			
STRUKT			
MECH			
ELEC			
HYD			

Reference Coordination Drawing			
Discipline	Drawing Title and Number	Date	Rev.
ARCH			
STRUKT			
MECH			
ELEC			
HYD			

 

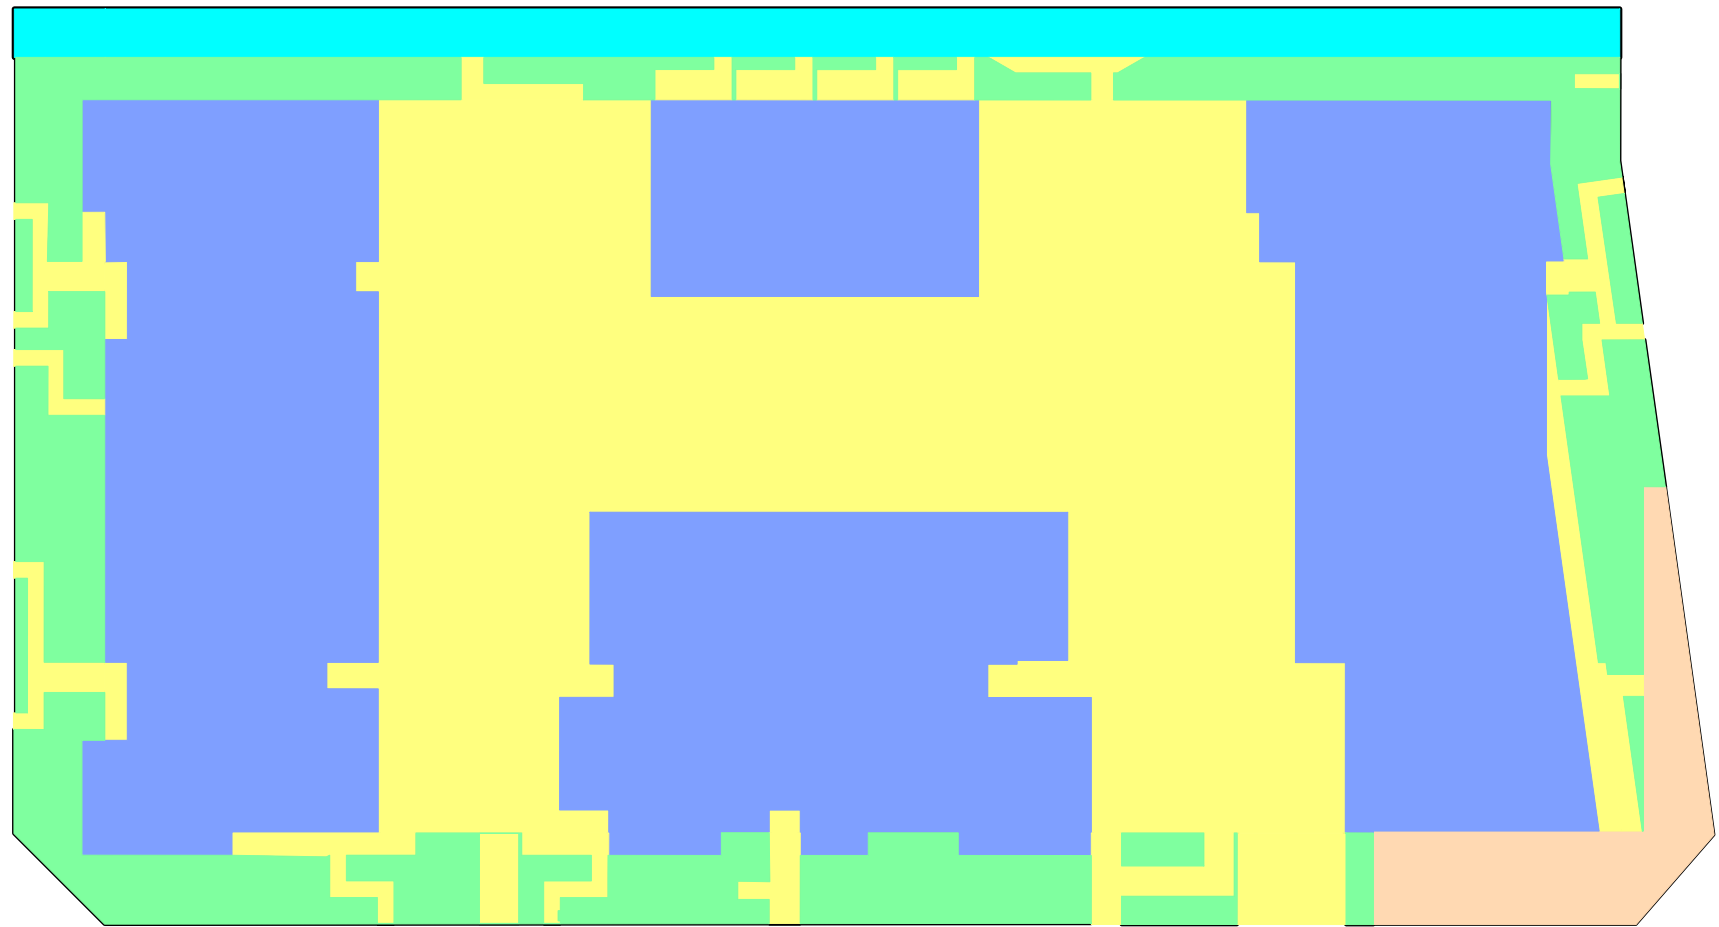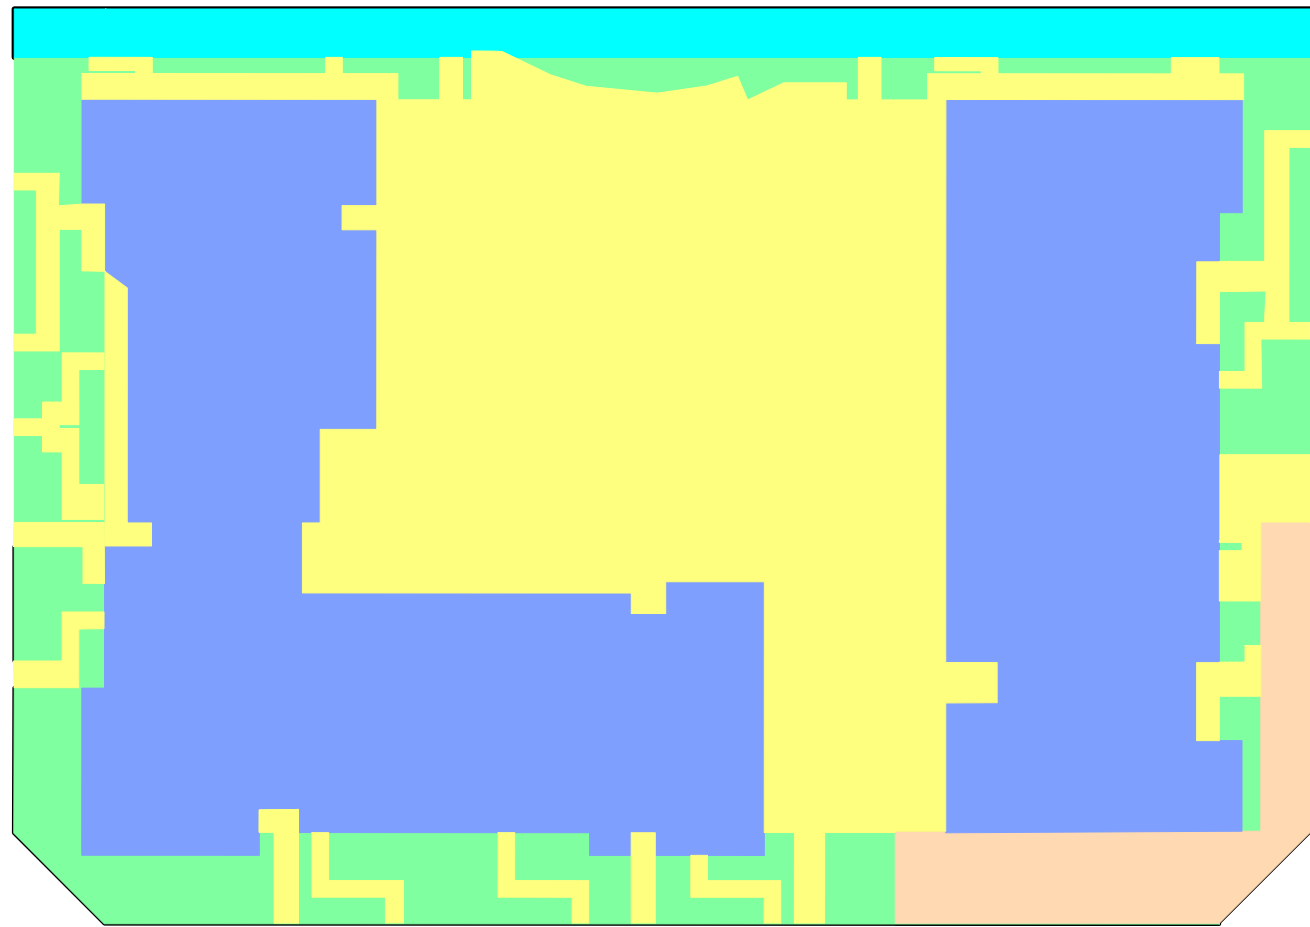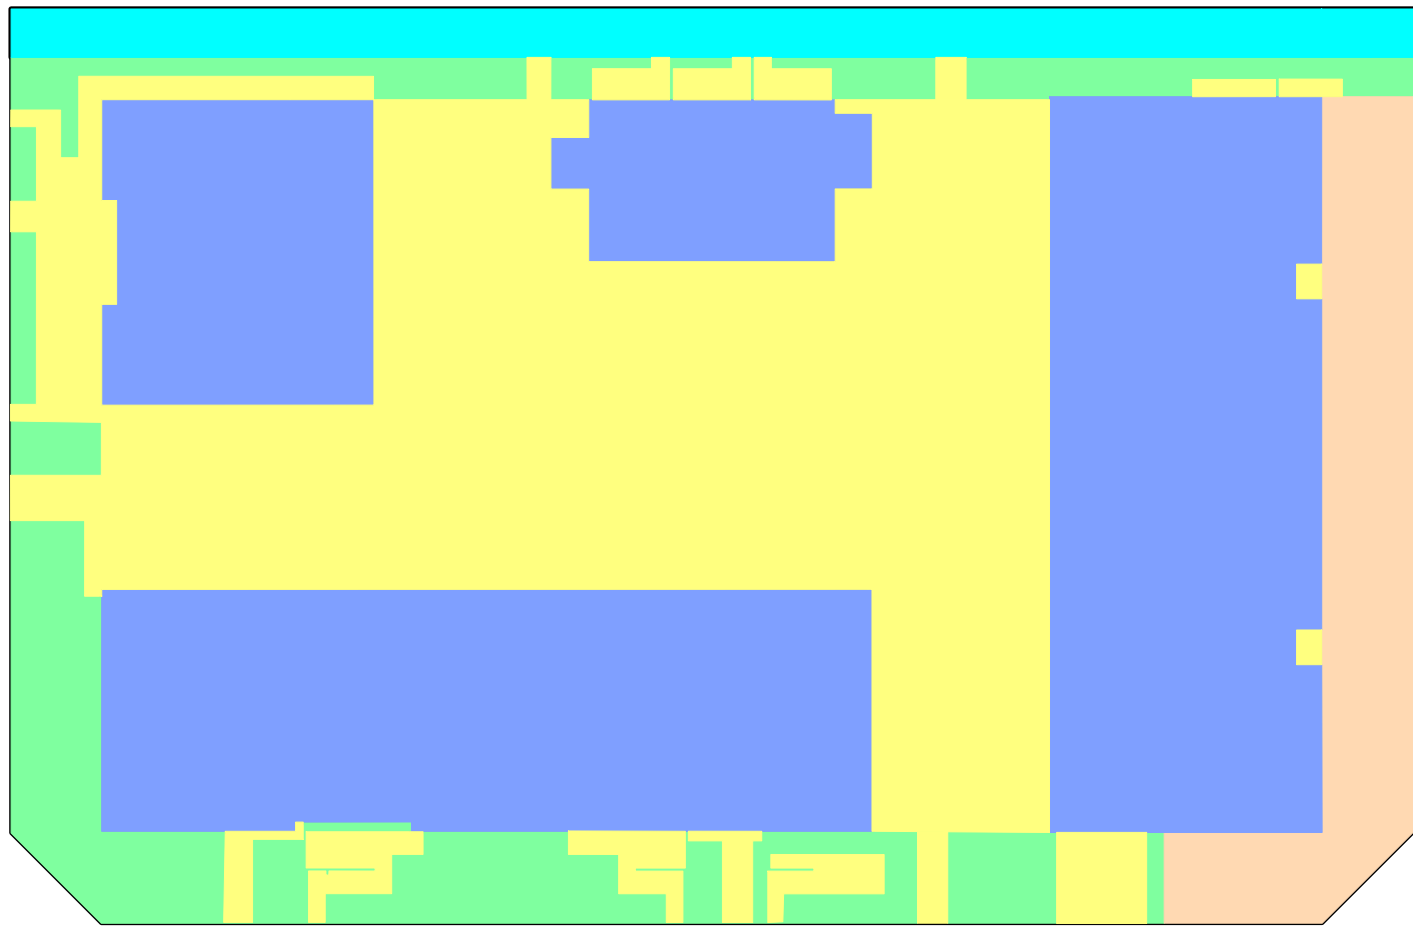

- LANDSCAPING AREA TO SF (4752m², 100% PERVIOUS)
- LOT 1: 688m²
LOT 2: 660m²
LOT 3: 927m²
- PAVED AREA TO SF (4355m², 100% IMPERVIOUS)
- LOT 1: 2025m²
LOT 2: 1876m²
LOT 3: 2380m²
- ROOF AREA TO SF (6594m², 100% IMPERVIOUS)
- LOT 1: 2231m²
LOT 2: 2127m²
LOT 3: 2725m²
- BYPASSING AREA (784m², 45% IMPERVIOUS)
- SWALE BYPASSING SF (910m², 100% PERVIOUS)
- LOT 1: 296m²
LOT 2: 274m²
LOT 3: 340m²

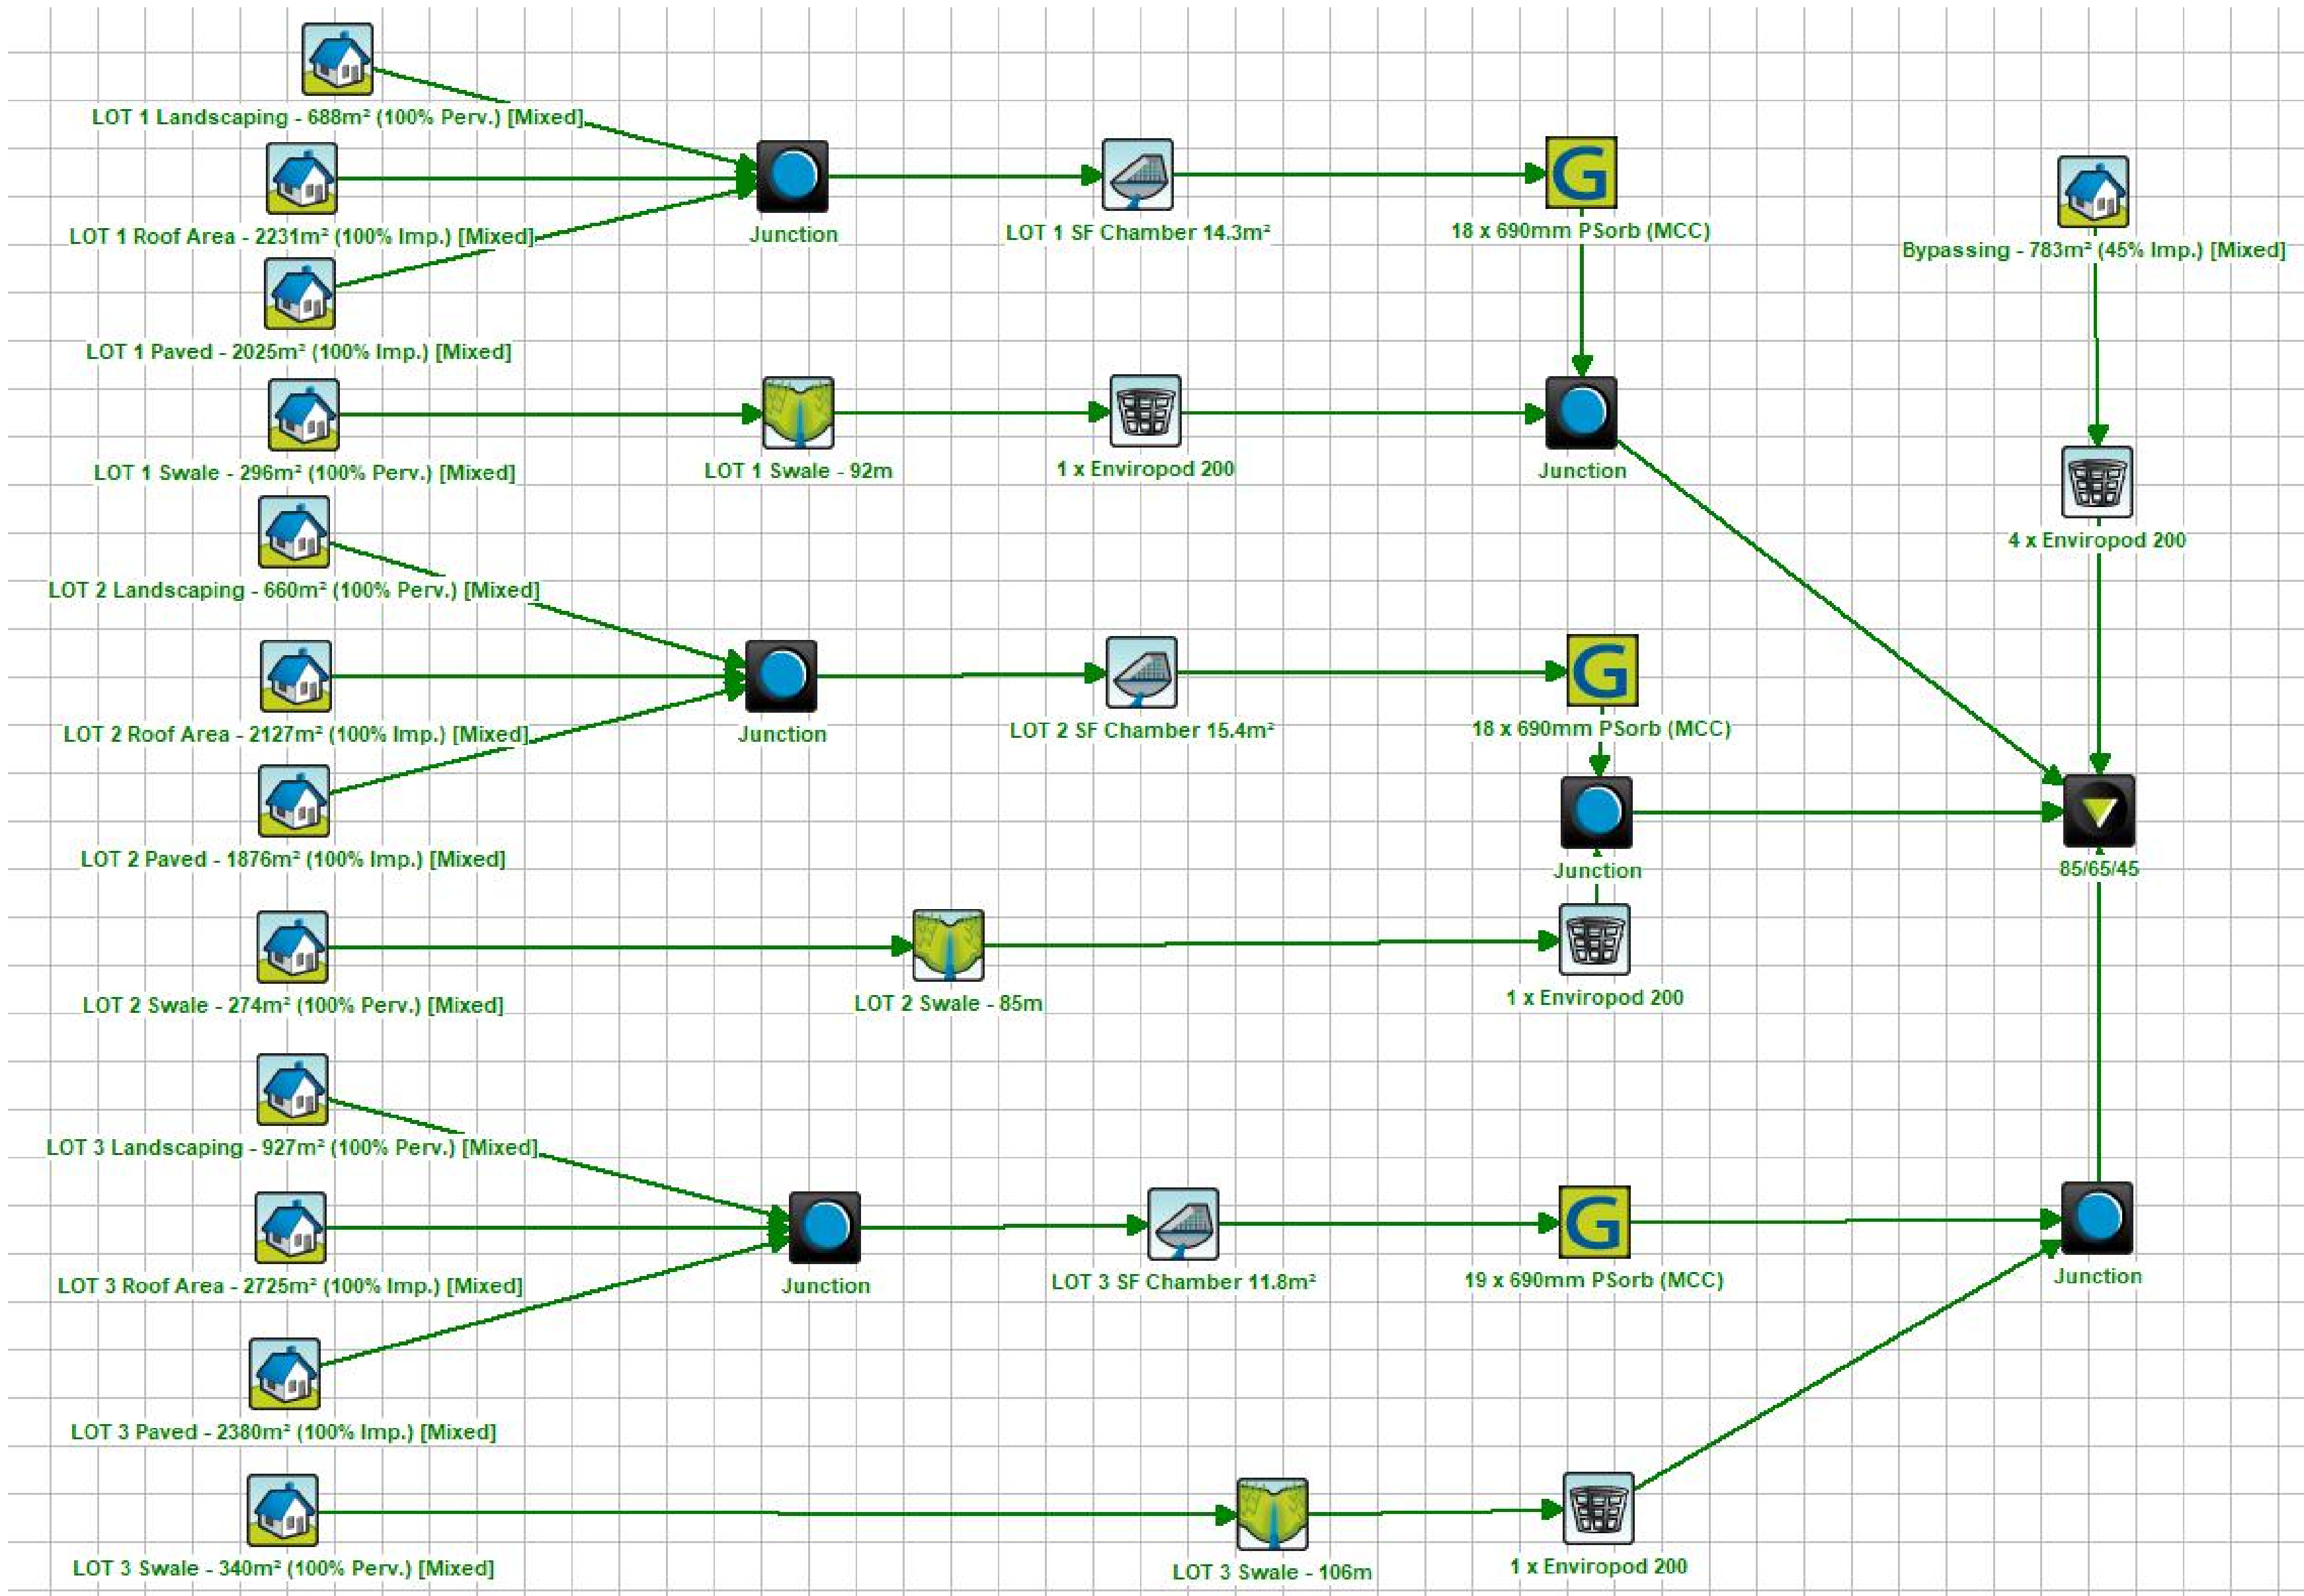


Treatment Train Effectiveness - 85/65/45

	Sources	Residual Load	% Reduction
Flow (ML/yr)	10.2	10.2	0
Total Suspended Solids (kg/yr)	2040	307	85
Total Phosphorus (kg/yr)	4.18	0.97	76.8
Total Nitrogen (kg/yr)	29.2	14.7	49.8
Gross Pollutants (kg/yr)	263	0	100

H	ISSUE FOR DEVELOPMENT APPLICATION	MN	06.10.20	2	Reference Coordination Drawing		
G	ISSUE FOR DEVELOPMENT APPLICATION	MN	24.09.20	2			
F	ISSUE FOR DEVELOPMENT APPLICATION	AA	15.07.20	2	Discipline	Drawing Title and Number	Date
E	ISSUE FOR DEVELOPMENT APPLICATION	AA	08.05.20	2	ARCH		
D	ISSUE FOR DEVELOPMENT APPLICATION	AA	19.02.20	2	ARCH		
C	ISSUE FOR DEVELOPMENT APPLICATION	AA	29.01.20	2	STRUCT		
B	ISSUE FOR DEVELOPMENT APPLICATION	AA	05.06.19	2	MECH		
A	ISSUE FOR DEVELOPMENT APPLICATION	AA	13.05.19	2	ELEC		
PT	PRELIMINARY ISSUE	AA	15.04.19	1	HYD		
Issue	Last revision title	by	Date	Status			
1	preliminary				LANDS		
2	development application				CIVIL		
3	construction certificate				SURVEY		
4	tender						
5	construction						
6	other						

ENGINEERS AUSTRALIA	QUALITY CONTROL
MEMBER	
CHECKED	SH
DESIGNED	MN
VERIFIED	SH
APPROVED	SH

WARNING: THE DESIGNS, DRAWINGS, SPECIFICATIONS AND THE COPYRIGHT HEREIN REMAIN THE SOLE INTELLECTUAL PROPERTY OF SAG CONSULTANTS PTY LTD AND MUST NOT BE USED, COPIED, ALTERED OR REPRODUCED WHOLLY OR IN PART IN ANY FORM WITHOUT THE WRITTEN CONSENT OF SAG CONSULTANTS PTY LTD

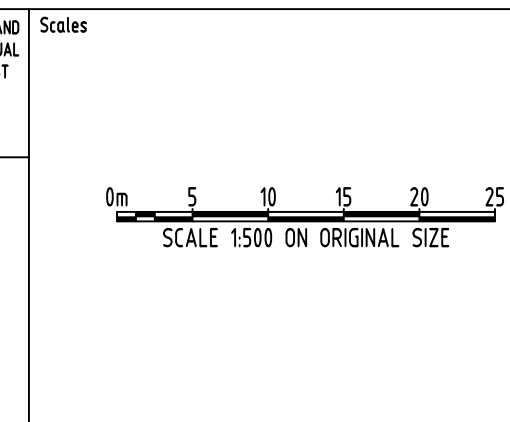

CLIENT
BALINTORE DEVELOPMENTS

ARCHITECT
ae design partnership
architecture urban design planning

SGC Engineering Value

Suite 5.03, Level 5,
156 PACIFIC HIGHWAY
ST. LEONARDS, NSW 2065
T: +61 2 8883 4239
Email: office@sgce.com.au
Web: www.sgce.com.au

A.B.N. 21 118 222 530

PROJECT
PROPOSED RESIDENTIAL DEVELOPMENT
28 INGLEBURN ROAD - LOTS 1, 2 & 3
LEPPINGTON

Grid - Datum A.H.D. Sheet 18 OF 19 Scale (at original size) 1:500 @ A1

Drawing Status	FOR APPROVAL
Drawing Title	NOT TO BE USED FOR CONSTRUCTION PURPOSES
Project No	20180324
Drawing No	SW500
Revision No	H









- AREA TO OSD 1 (4900m²)
- AREA TO OSD 2 (4667m²)
- AREA TO OSD 3 (6035m²)
- BYPASSING AREA (1683m²)

OSD CATCHMENT PLAN

SCALE 1:500

POST-DEVELOPMENT OSD CALCULATIONS TABLE:

LOT 1 AREA (m2)	PRE-DEV IMPERVIOUS (%)	POST-DEV IMPERVIOUS (%)	STORM (YR)	PRE-DEV FLOW (m3/s)	POST-DEV FLOW (m3/s)	PIPE OUTFLOW (m3/s)	WEIR OUTFLOW (m3/s)	TOTAL BYPASS (m3/s)	TOTAL PSD (m3/s)	OSD VOLUME (m3)
5707	5	95	2	0.046	0.112	0.04	N/A	0.007	0.047	105.7
			5	0.082	0.155	0.05	N/A	0.014	0.064	
			10	0.108	0.18	0.056	N/A	0.018	0.074	
			20	0.145	0.215	0.061	0.029	0.023	0.113	
			50	0.189	0.243	0.063	0.084	0.025	0.172	
			100	0.226	0.274	0.064	0.131	0.029	0.224	
LOT 2 AREA (m2)	PRE-DEV IMPERVIOUS (%)	POST-DEV IMPERVIOUS (%)	STORM (YR)	PRE-DEV FLOW (m3/s)	POST-DEV FLOW (m3/s)	PIPE OUTFLOW (m3/s)	WEIR OUTFLOW (m3/s)	TOTAL BYPASS (m3/s)	TOTAL PSD (m3/s)	OSD VOLUME (m3)
5166	5	95	2	0.046	0.106	0.042	N/A	0.004	0.046	89.6
			5	0.085	0.146	0.05	N/A	0.008	0.058	
			10	0.11	0.169	0.054	N/A	0.010	0.064	
			20	0.149	0.203	0.059	0.008	0.014	0.081	
			50	0.183	0.23	0.061	0.07	0.017	0.148	
			100	0.210	0.258	0.062	0.129	0.019	0.21	
LOT 3 AREA (m2)	PRE-DEV IMPERVIOUS (%)	POST-DEV IMPERVIOUS (%)	STORM (YR)	PRE-DEV FLOW (m3/s)	POST-DEV FLOW (m3/s)	PIPE OUTFLOW (m3/s)	WEIR OUTFLOW (m3/s)	TOTAL BYPASS (m3/s)	TOTAL PSD (m3/s)	OSD VOLUME (m3)
6452	5	95	2	0.052	0.140	0.048	N/A	0.004	0.052	132.26
			5	0.093	0.189	0.058	N/A	0.008	0.066	
			10	0.122	0.217	0.063	N/A	0.01	0.073	
			20	0.164	0.257	0.068	0.017	0.013	0.098	
			50	0.214	0.299	0.069	0.089	0.018	0.176	
			100	0.256	0.335	0.071	0.163	0.021	0.255	

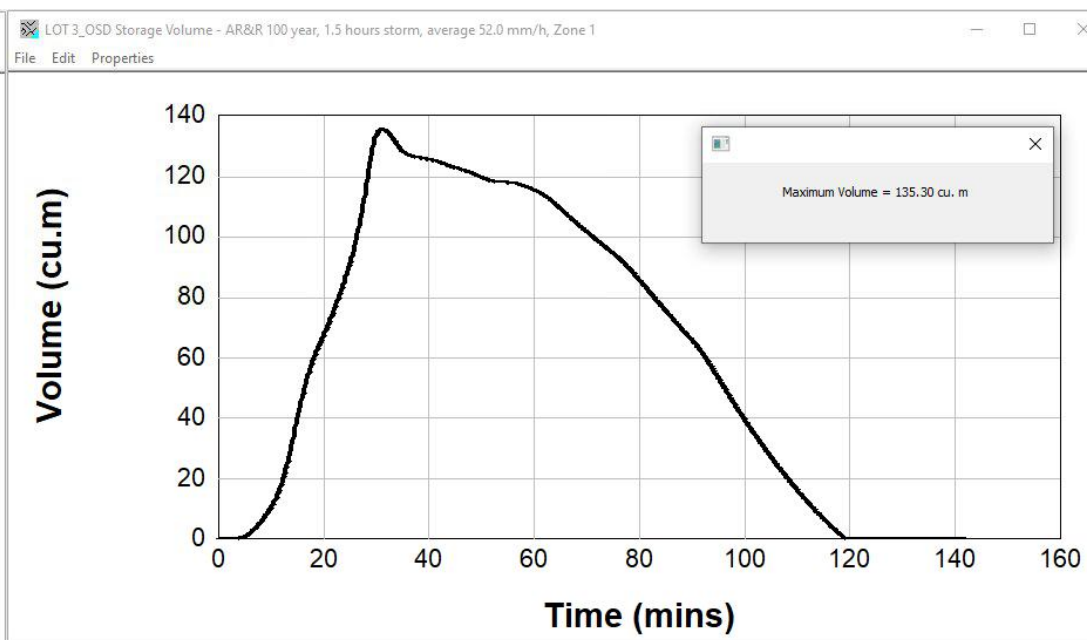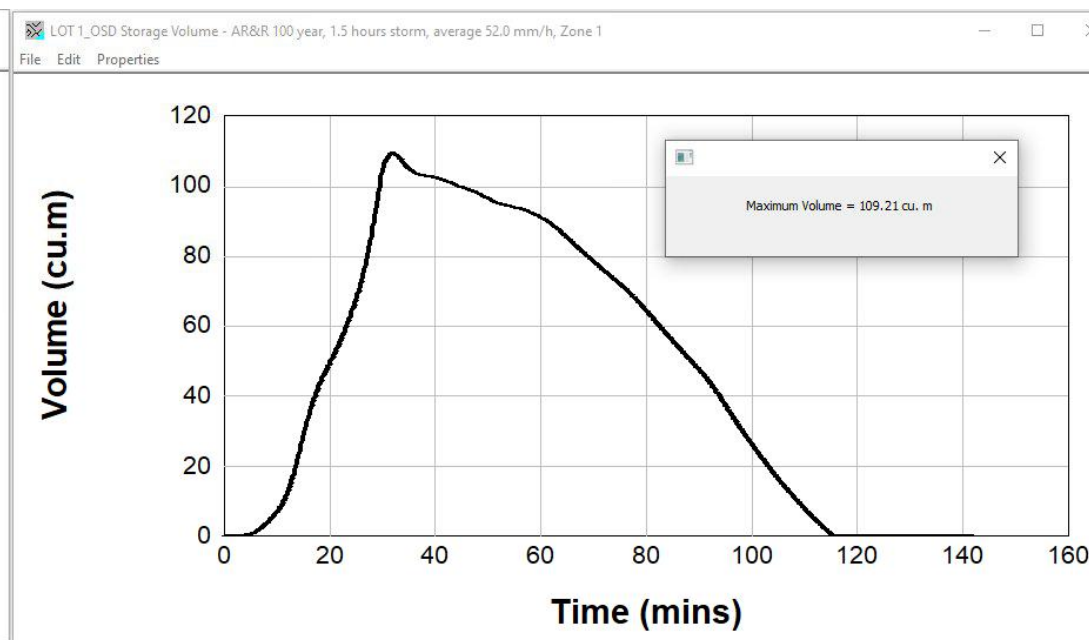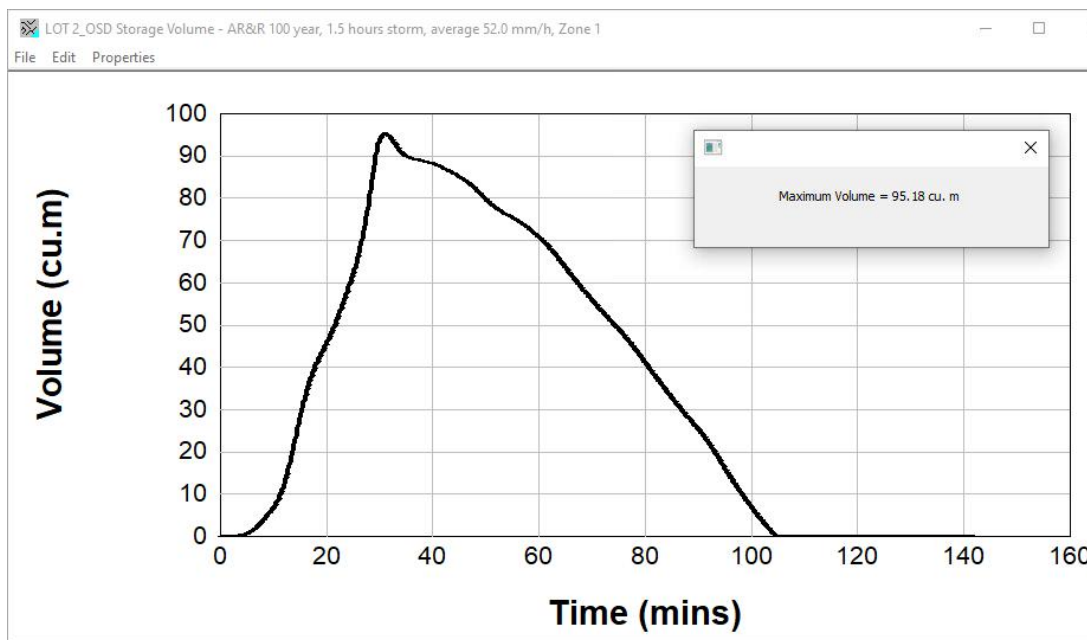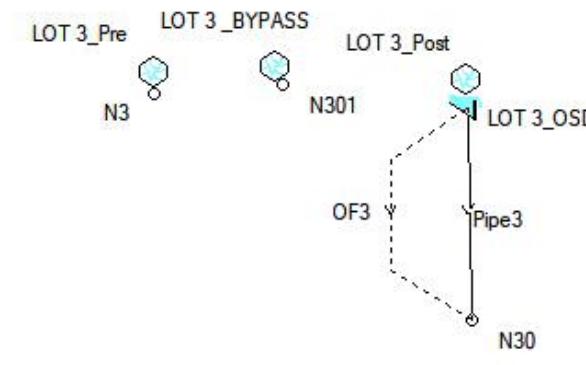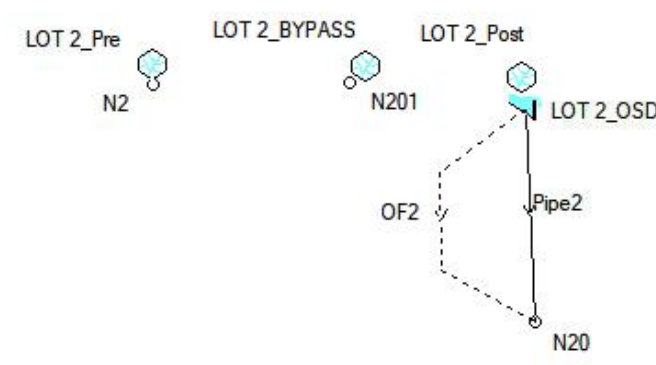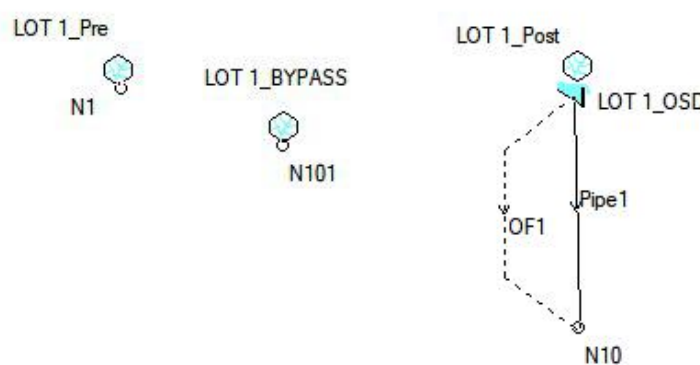


DRAINS MODEL AND CONFIGURATION

H	ISSUE FOR DEVELOPMENT APPLICATION	MN	06.10.20	2	Reference Coordination Drawing			
G	ISSUE FOR DEVELOPMENT APPLICATION	MN	24.09.20	2				
F	ISSUE FOR DEVELOPMENT APPLICATION	AA	15.07.20	2	Discipline	Drawing Title and Number	Date	Rev.
E	ISSUE FOR DEVELOPMENT APPLICATION	AA	08.05.20	2	ARCH			
D	ISSUE FOR DEVELOPMENT APPLICATION	AA	19.02.20	2	ARCH			
C	ISSUE FOR DEVELOPMENT APPLICATION	AA	29.01.20	2	STRUCT			
B	ISSUE FOR DEVELOPMENT APPLICATION	AA	05.06.19	2	MECH			
A	ISSUE FOR DEVELOPMENT APPLICATION	AA	13.05.19	2	ELEC			
P1	PRELIMINARY ISSUE	AA	15.04.19	1	HYD			
Issue	Last revision title	By	Date	Status	PRG			
Issue internal sequence and revision history					LANDS			
1-preliminary	2-development application	3-construction certificate			CIVIL			
4-tender	5-construction	6-other			SURVEY			

ENGINEERS AUSTRALIA Chartered Professional Engineer MEMBER	QUALITY CONTROL		
	DRAWN	MN	DATE
DIMENSIONS NOT SHOWN TO BE CHECKED ON SITE. DO NOT SCALE IF THE DRAWING. POSITIONS OF AUTHORITIES MAINS AND/OR EXISTING SERVICES ARE TO BE CHECKED PRIOR TO COMMENCEMENT OF WORK. REPORT ANY DISCREPANCIES TO THE CONSULTING ENGINEER FOR DISCUSSION/CORRECTION BEFORE PROCEEDING WITH THE WORK. THIS DRAWING IS TO BE READ IN CONJUNCTION WITH THE SPECIFICATIONS AND OTHER CONSULTANTS' DRAWINGS.	CHECKED	SH	DATE 06.10.20
	DESIGNED	MN	DATE 06.10.20
	VERIFIED	SH	DATE 06.10.20
	APPROVED	SH	DATE 06.10.20

WARNING: THE DESIGNS, DRAWINGS, SPECIFICATIONS AND THE COPYRIGHT HEREIN REMAIN THE SOLE INTELLECTUAL PROPERTY OF S&G CONSULTANTS PTY LTD AND MUST NOT BE USED, COPIED, ALTERED OR REPRODUCED WHOLLY OR IN PART IN ANY FORM WITHOUT THE WRITTEN CONSENT OF S&G CONSULTANTS PTY LTD

Scales

 

CLIENT
BALINTORE
DEVELOPMENTS

ARCHITECT
ae design
partnership
architecture urban design planning




Suite 5.03, Level 5,
156 PACIFIC HIGHWAY
ST. LEONARDS, NSW 2065
T: +61 2 8883 4239
Email: office@sgce.com.au
Web: www.sgce.com.au

A.B.N. 21 118 222 530

PROJECT
PROPOSED RESIDENTIAL
DEVELOPMENT
28 INGLEBURN ROAD - LOTS 1, 2 & 3
LEPPINGTON

Drawing Status	FOR APPROVAL		
	NOT TO BE USED FOR (CONSTRUCTION PURPOSES)		
Drawing Title	SYORMWATER CONCEPT DESIGN OSD CATCHMENT PLAN		
Project No	Drawing No	Revision	
20180324	SW501	H	

LEGEND

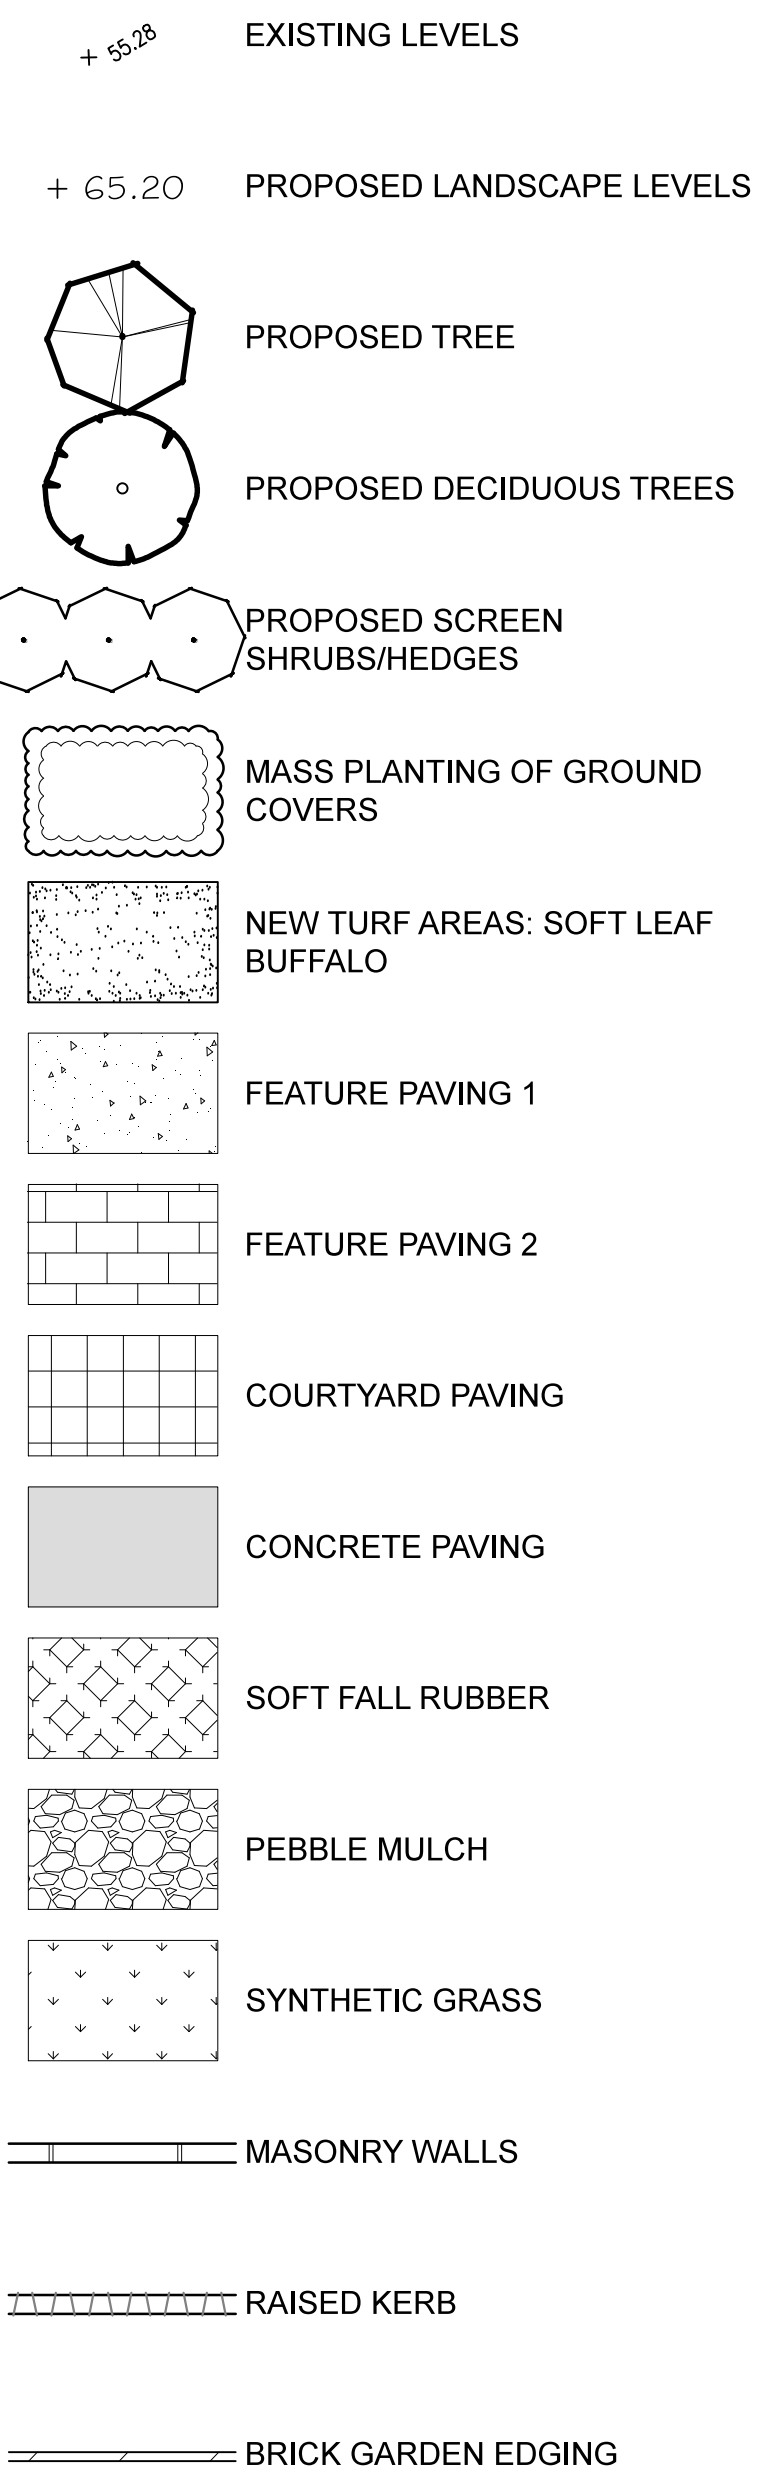

REVISIONS

- A** 13.11.19
1. Revisions to suit Council requirements and revised architectural plans.
- B** 09.12.19
1. Revisions to suit Council requirements and revised architectural plans.
- C** 12.02.20
1. Revisions to suit revised architectural plans.
- D** 29.04.20
1. Revisions to communal open space to add more deep soil planting.
- E** 24.07.20
1. Revisions to suit revised hydraulic plans.
- Verify all dimensions on site before commencing construction or ordering materials. Verify the dimensions of all manufactured products before installation. Use figured dimensions in preference to scaled dimensions. Report any discrepancies to the Landscape Architect for a decision before work commences.

NOTES

This plan is to be read in conjunction with all documentation prepared by AE Design Partnership.



office. 16/303 pacific highway
lindfield nsw 2070
postal. 25 bent street
lindfield nsw 2070
ph 9416 4290 fax 9416 4735
A.C.N 097 328 580
email jlla@netspace.net.au

project
Proposed Development
Lot 1 28 Ingleburn Road,
Leppington

drawing
Lot 1 Landscape Plan

client
Balintore Developments

date
July 2020

scale
1:125 @ A0
1:250 @ A2

job.dwg no.
31.20(19)/106'E

designed by
IJ

drawn by
HL

INGLEBURN ROAD

PROPOSED ROAD 2

PROPOSED ROAD 1

SCHEDULE OF PLANT MATERIAL

CODE	BOTANICAL NAME	COMMON NAME	QUANTITY	MATURE HEIGHT	CONTAINER SIZE	STAKES
AB	<i>Acer buergerianum</i>	Trident Maple	9	6m	45 litre	2
AAM	<i>Acmena smithii</i> 'Allyan Magic'	Dwarf Lilli Pilli	49	1m	200mm	-
ASh	<i>Acmena smithii</i> 'Hedgemaster'	Dwarf Lilli Pilli	63	1.5m	200mm	-
ASm	<i>Acmena smithii</i> 'Wartoor'	Dwarf Lilli Pilli	31	3m	200mm	-
AC	<i>Angophora costata</i>	Sydney Red Gum	1	25m	45 litre	2
BC	<i>Backhousia citrifolia</i>	Lemon Scented Myrtle	4	7m	45 litre	2
BJ	<i>Bauhinia juncea</i>	Twist Rush	50	1m	200mm	-
BMJ	<i>Buxus microphylla</i> var. <i>japonica</i>	Japanese Box	44	1m	200mm	-
CS	<i>Camellia sasanqua</i>	Sasanqua Camellia	43	3m	200mm	-
CM	<i>Clivia miniata</i>	Bush Lily	27	0.4m	140mm	-
CP	<i>Cyperus polystachyos</i>	Leafy Twigrush	73	0.6m	140mm	-
DSs	<i>Dianella</i> 'Silver Streak'	Silver Streak Dianella	185	0.4m	140mm	-
DRe	<i>Dichondra repens</i>	Kiara	138	0.4m	140mm	-
DV	<i>Dodonaea viscosa</i> 'Purpurea'	Purple Hop Bush	4	3m	200mm	-
ER	<i>Elaeocarpus reticulatus</i>	Blueberry Ash	9	5m	45 litre	2
EC	<i>Eucalyptus crebra</i>	Narrow Leaf Red Iron Bark	2	20m	45 litre	2
GF	<i>Gardenia augusta</i> 'Florida'	Gardenia	64	1m	200mm	-
HV	<i>Hardenbergia violacea</i>	Native Sarsparilla	175	prostrate	140mm	-
LI	<i>Lagerstroemia indica</i>	Cree Myrtle	23	4m	45 litre	2
IN	<i>Isolepis nodosa</i>	Nobby Clubrush	73	1m	200mm	-
JU	<i>Juncus usitatus</i>	Common Rush	73	0.6m	140mm	-
LJr	<i>Liriodendron 'Just Right'</i>	Just Lily	163	0.4m	140mm	-
LC	<i>Lophostemon confertus</i>	Brush Box	6	15m	45 litre	2

MLg	<i>Magnolia grandiflora</i> 'Little Gem'	Dwarf Magnolia	8	5m	45 litre	2
MF	<i>Michelia figo</i>	Port Wine Magnolia	63	4m	300mm	-
MP	<i>Murraya paniculata</i>	Orange Jasmine	70	2m	200mm	-
ND	<i>Nandina domestica</i>	Sacred Bamboo	35	2m	200mm	-
NGs	<i>Nandina domestica</i> 'Gulf Stream'	Dwarf Sacred bamboo	68	0.6m	200mm	-
NS	<i>Nyssa sylvatica</i>	Tupelo	8	15m	45 litre	2
PX	<i>Philodendron 'Xanadu'</i>	Dwarf Philodendron	19	1m	200mm	-
PTbb	<i>Phormium tenax</i> 'Bronze Baby'	Dwarf NZ Flax	12	1m	140mm	-
Pd	<i>Phormium 'Dark Delight'</i>	New Zealand flax	5	1m	140mm	-
PR	<i>Photinia 'Red Robin'</i>	Red Robin Photinia	22	3m	200mm	-
PL	<i>Poa labillardieri</i> 'Eskdale'	Eskdale	122	0.6m	140mm	-
PCb	<i>Pyrus calleryana</i> 'Bradford'	Ornamental Pear	16	12m	45 litre	2
PCc	<i>Pyrus calleryana</i> 'Chanticleer'	Pear	9	10m	45 litre	2
SA	<i>Schoenus apogon</i>	Common Bog-rush	73	0.25m	140mm	-
SR	<i>Streptocarpus reginae</i>	Bird of Paradise	14	1.5m	200mm	-
SAC	<i>Syzygium 'Aussie Compact'</i>	Dwarf Lilli Pilli	11	4.5m	200mm	-
SAP	<i>Syzygium australe</i> 'Pinnacle'	Dwarf Lilli Pilli	34	3m	200mm	-
TJ	<i>Trachelospermum jasminoides</i>	Star Jasmine	217	prostrate	140mm	-
TL	<i>Tristanopsis laurina</i>	Water Gum	7	8m	45 litre	2
VO	<i>Viburnum odoratissimum</i>	Sweet Viburnum	32	2.5m	200mm	-
VT	<i>Viburnum tinus</i>	Sweet Viburnum	53	3m	200mm	-
VH	<i>Viola hederacea</i>	Native Violet	77	0.1m	140mm	-
WF	<i>Westringia frutescens</i>	Coastal Rosemary	53	2m	200mm	-
ZS	<i>Zelkova serrata</i> 'Green Vase'	Japanese Zelkova	3	14m	45 litre	2

RAISED PLANTER BOX - ON SLAB

SCALE 1:20
TYPICAL SECTION.

SECTION A-A

SCALE 1:50
TYPICAL SECTION.

TREES



Plant code: AB
Acer buergerianum
Trident Maple



Plant code: AC
Angophora costata
Smooth-barked Apple



Plant code: AF
Angophora floribunda
Rough Barked Apple



Plant code: BC
Backhousia citriodora
Lemon Scented Myrtle



Plant code: CA
Cupaniopsis anacardioides
Tuckeroo



Plant code: ER
elaecarpus reticulatus
Blueberry Ash



Plant code: EC
Eucalyptus crebra
Narrow Leaf Red Iron Bark



Plant code: JM
Jacaranda mimosifolia
Jacaranda



Plant code: LI
Lagerstroemia indica
Crepe Myrtle



Plant code: LC
Lophostemon confertus
Brush Box



Plant code: MG
Magnolia grandiflora
Bull Bay Magnolia



Plant code: MLg
Magnolia 'Little Gem'
Dwarf Magnolia



Plant code: NS
Nyssa sylvatica
Tupelo



Plant code: PCb
Pyrus calleryana 'Bradford'
Ornamental Pear



Plant code: PCc
Pyrus calleryana
'Chanticleer'
Ornamental Pear



Plant code: TL
Tristaniopsis laurina
Water Gum



Plant code: ZS
Zelkova serrata 'Green Vase'
Japanese Zelkova

SHRUBS & FEATURE PLANTS



Plant code: AAm
Acmena smithii 'Allyn Magic'
Dwarf Lilli Pilli



Plant code: ASm
Acmena smithii var. *minor*
Dwarf Lilly Pilly



Plant code: BMj
Buxus microphylla var. *japonica*
Japanese Box



Plant code: CS
Camellia sasanqua
Sasanqua Camellia



Plant code: DV
Dodonaea viscosa
'Purpurea'
Purple Hop Bush



Plant code: DE
Doryanthes excelsa
Gymea Lily



Plant code: GF
Gardenia augusta 'Florida'
Gardenia



Plant code: MF
Michelia figo
Port Wine Magnolia



Plant code: MP
Murraya paniculata
Orange Jessamine



Plant code: ND
Nandina domestica
Sacred Bamboo



Plant code: NGs
Nandina domestica
'Gulf Stream'
Dwarf Sacred Bamboo



Plant code: PX
Philodendrum 'Xanadu'
Xanadu



Plant code: PTbb
Phormium tenax 'Bronze Baby'
Dwarf NZ FLax



Plant code: PDd
Phormium 'Dark Delight'
New Zealand flax



Plant code: PRr
Photinia 'Red Robin'
Red Robin Photinea



Plant code: SR
Strelitzia reginae
Bird of Paradise



Plant code: SAc
Syzygium 'Aussie Compact'
Dwarf Lilli Pilli



Plant code: SAP
Syzygium australe 'Pinnacle'
Dwarf Lilli Pilli



Plant code: VO
Viburnum odoratissimum
Sweet Viburnum



Plant code: VT
Viburnum tinus
Sweet Viburnum



Plant code: WF
Westringia fruticosa
Coastal Rosemary

GROUNDCOVERS



Plant code: CM
Clivia miniata
Bush Lily



Plant code: DSs
Dianella 'Silver Streak'
Sliver Streak Lily



Plant code: DRe
Dichondra repens
Kidney Weed



Plant code: HV
Hardenbergia violacea
Native Sarsparilla



Plant code: LJr
Liriope 'Just Right'
Turf Lily



Plant code: PLe
Poa labillardieri 'Eskdale'
Tussock Grass



Plant code: TJ
Trachelospermum jasminoides
Star Jasmine



Plant code: VH
Viola hederacea
Native Violet

NOTES

This plan is to be read in conjunction with all documentation prepared by AE Design Partnership.



office. 16/303 pacific highway
lindfield nsw 2070
postal. 25 bent street
lindfield nsw 2070
ph 9416 4290 fax 9416 4735
A.C.N 097 328 580
email ijla@netspace.net.au

project
Proposed Development
28 Ingleburn Road,
Leppington

drawing
Overall Materials Palette 1

client
Balintore Developments

date
April 2020

job.dwg no.
31.20(19)/112

designed by
IJ

scale
-

no. in set
FIVE/SIX

drawn by
HL

INGLEBURN ROAD

PROPOSED ROAD 2

PROPOSED ROAD 3

PROPOSED ROAD 1

PROPOSED ROAD 1

PROPOSED ROAD 1

LEGEND

	EXISTING LEVELS		PROPOSED SCREEN SHRUBS/HEDGES		FEATURE PAVING 1		CONCRETE PAVING		DECOMPOSED GRANITE		BRICK GARDEN EDGING
	PROPOSED LANDSCAPE LEVELS		PROPOSED FEATURE SHRUBS		FEATURE PAVING 2		TIMBER DECK		PEBBLE MULCH		MASONRY WALLS
	PROPOSED TREE		MASS PLANTING OF GROUND COVERS		FEATURE PAVING 3		SOFT FALL RUBBER		MASONRY WALLS		RAISED KERB
	PROPOSED DECIDUOUS TREES		NEW TURF AREAS: SOFT LEAF BUFFALO		COURTYARD PAVING		SYNTHETIC GRASS				

REVISIONS

A	13.11.19
1. Revisions to suit Council requirements and revised architectural plans.	
B	10.12.19
1. Revisions to suit Council requirements and revised architectural plans.	
C	18.02.20
1. Revisions to suit revised architectural plans.	
D	29.04.20
1. Revisions to communal open space to add more deep soil planting.	

NOTES

This plan is to be read in conjunction with all documentation prepared by AE Design Partnership.

iScape
LANDSCAPE ARCHITECTURE

office. 16/303 pacific highway
lindfield nsw 2070
postal. 25 bent street
lindfield nsw 2070
ph 9416 4290 fax 9416 4735
A.C.N 097 328 580
email ijla@netspace.net.au

project
Proposed Development

Lot 1 28 Ingleburn Road,
Leppington

drawing
Overall Landscape Plan

client
Balintore Developments

date
April 2020

job.dwg no.
31.20(19)/143'D'


designed by
IJ

scale
1:300 @ A0
1:150 @ A2

no. in set
ONE/SIX

drawn by
HL

Verify all dimensions on site before commencing construction or ordering materials. Verify the dimensions of all manufactured products before installation. Use figured dimensions in preference to scaled dimensions. Report any discrepancies to the Landscape Architect for a decision before work commences.

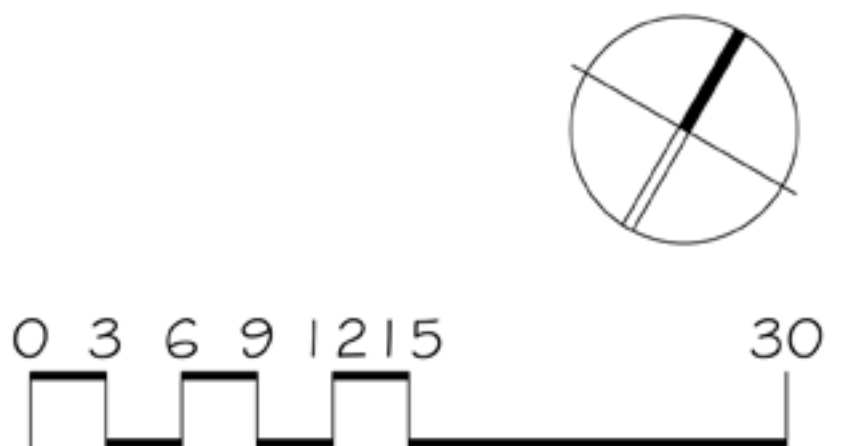

FURNITURE AND DESIGN ELEMENTS



Town and Park SSE Seat



Town and Park TSE Picnic Setting



Town and Park SHT02 Picnic Shelter



Town and Park P2 BBQ



Playground Shadesail Example



Lot 2 GT Tanks Vegetable Garden



Lot 3 PergolaWalkway Example



Lot 3 Landmark Pro Chaise Lounge

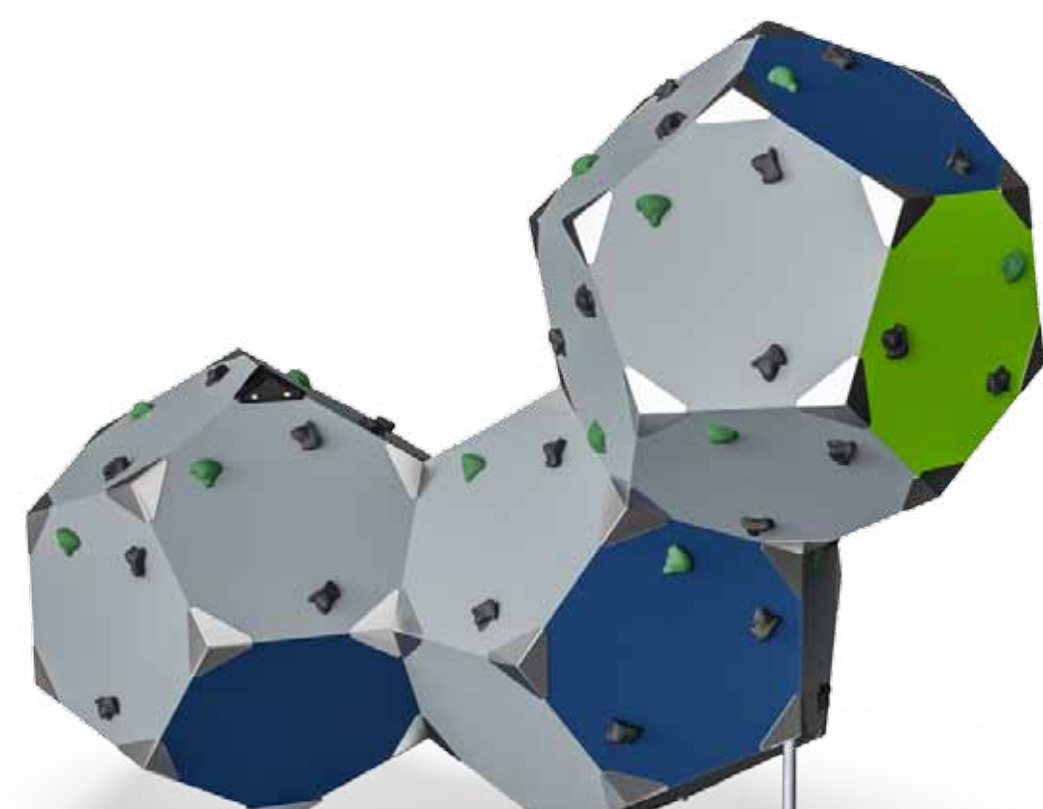


Table Tennis Table
POPP The Local Table Tennis Table

PLAYGROUND EQUIPMENT



Lot 1 Play Structure
Proludic Play Unit



Lot 2 Play Structure
Kompan BLOQX 3 Climbing Unit



Kompan Rocky



Lot 3 Play Structure
Kompan Enif Climbing Course

PAVING & SURFACE FINISHES




Plain Concrete Paving
Broom finish



Feature Paving 1
Hanson Concretes
ImageCreteExpose Jamberoo (LE)



Feature Paving 2
Bluestone paving stretcher bond pattern

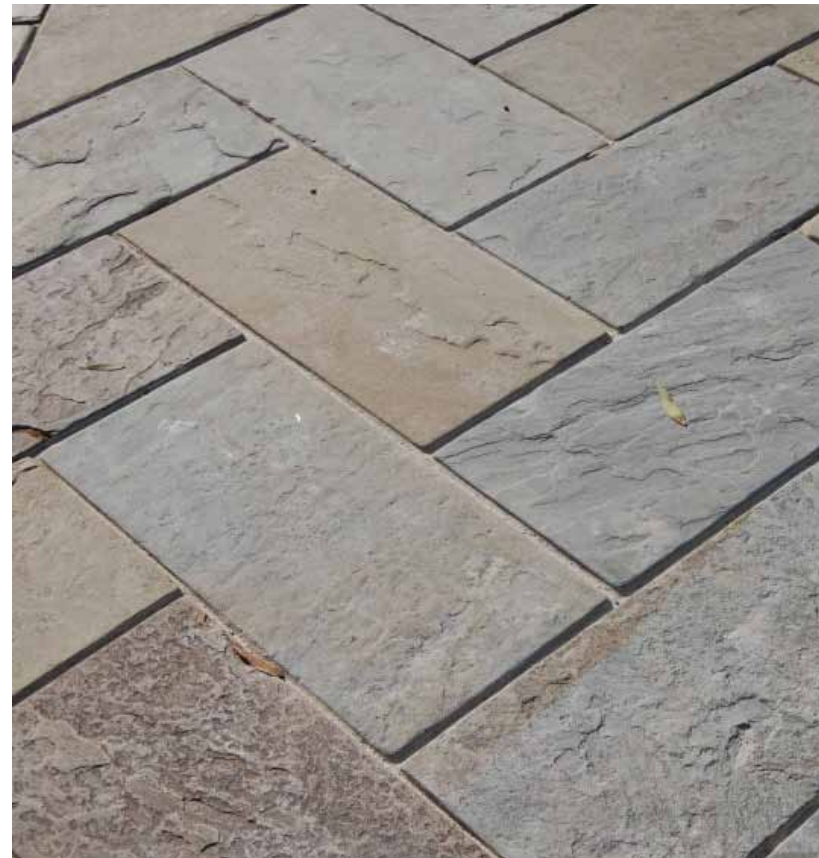

Feature Paving 3
Bluestone paving herringbone pattern



Wet Pour Rubber Softfall
Large Pebble Color 1: RH40 Mustard Yellow
Large Pebble Color 2: RH1 Standard Red



Lot 3 Timber Deck & Boardwalk
Finish example

REVISIONS

A	12.02.20
1. Revisions to suit revised architectural plans.	
B	29.04.20
1. Revisions to Lot 1 & 3 Play Equipment.	

NOTES

This plan is to be read in conjunction with all documentation prepared by AE Design Partnership.



office. 16/303 pacific highway
lindfield nsw 2070
postal. 25 bent street
lindfield nsw 2070
ph 9416 4290 fax 9416 4735
A.C.N 097 328 580
email ijl@netspace.net.au

project
Proposed Development
28 Ingleburn Road,
Leppington

drawing
Overall Materials Palette 2

client
Balintore Developments

date **scale**
April 2020 -

job.dwg no. **no. in set**
31.20(19)/144'B SIX/SIX

designed by **drawn by**
IJ HL