




All dimension to be verified on site before producing shop drawings or commencing any work. Do not scale. The copyright of this drawing remains with Warren and Mahoney Architects Australia Pty Ltd.

Revisions

A 25.06.21 DEVELOPMENT APPLICATION

Notes

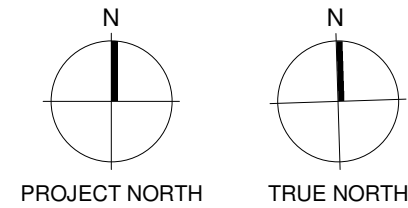

Client

Camden Council

Warren and Mahoney Architects Australia Pty Ltd

Suite 13.03, Plaza Building
Australia Square, 95 Pitt Street
Sydney, NSW 2000
Australia
Phone + 61 2 8021 9809
Nominated Architect:
Sven Ollmann ARB NSW 11123

Registered Architects and Designers
www.warrenandmahoney.com

Project Title

Oran Park Leisure Centre

Enter address here

Drawing Title

PROPOSED SITE PLAN

Drawing Status

DEVELOPMENT APPLICATION

Drawing Details

Scale 1 : 500@ A1
Date 25.06.21
Job No 9167
Drawn WAM
Checked WAM

Drawing No

A03.001

Revision

A


All dimension to be verified on site before producing shop drawings or commencing any work. Do not scale. The copyright of this drawing remains with Warren and Mahoney Architects Australia Pty Ltd.

Revisions

A 25.06.21 DEVELOPMENT APPLICATION

Notes

—

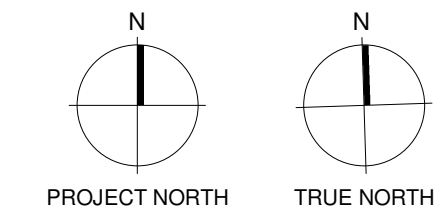

Client

Camden Council

Warren and Mahoney Architects Australia Pty Ltd

Suite 13.03, Plaza Building
Australia Square, 95 Pitt Street
Sydney, NSW 2000
Australia
Phone + 61 2 8021 9809
Nominated Architect:
Sven Ollmann ARB NSW 11123

Registered Architects and Designers
www.warrenandmahoney.com

Project Title

Oran Park Leisure Centre

Enter address here

Drawing Title

LOWER GROUND FLOOR PLAN

Drawing Status

DEVELOPMENT APPLICATION

Drawing Details


Scale 1 : 200@ A1
Date 25.06.21
Job No 9167
Drawn WAM
Checked WAM

Drawing No

A10.001

Revision

A

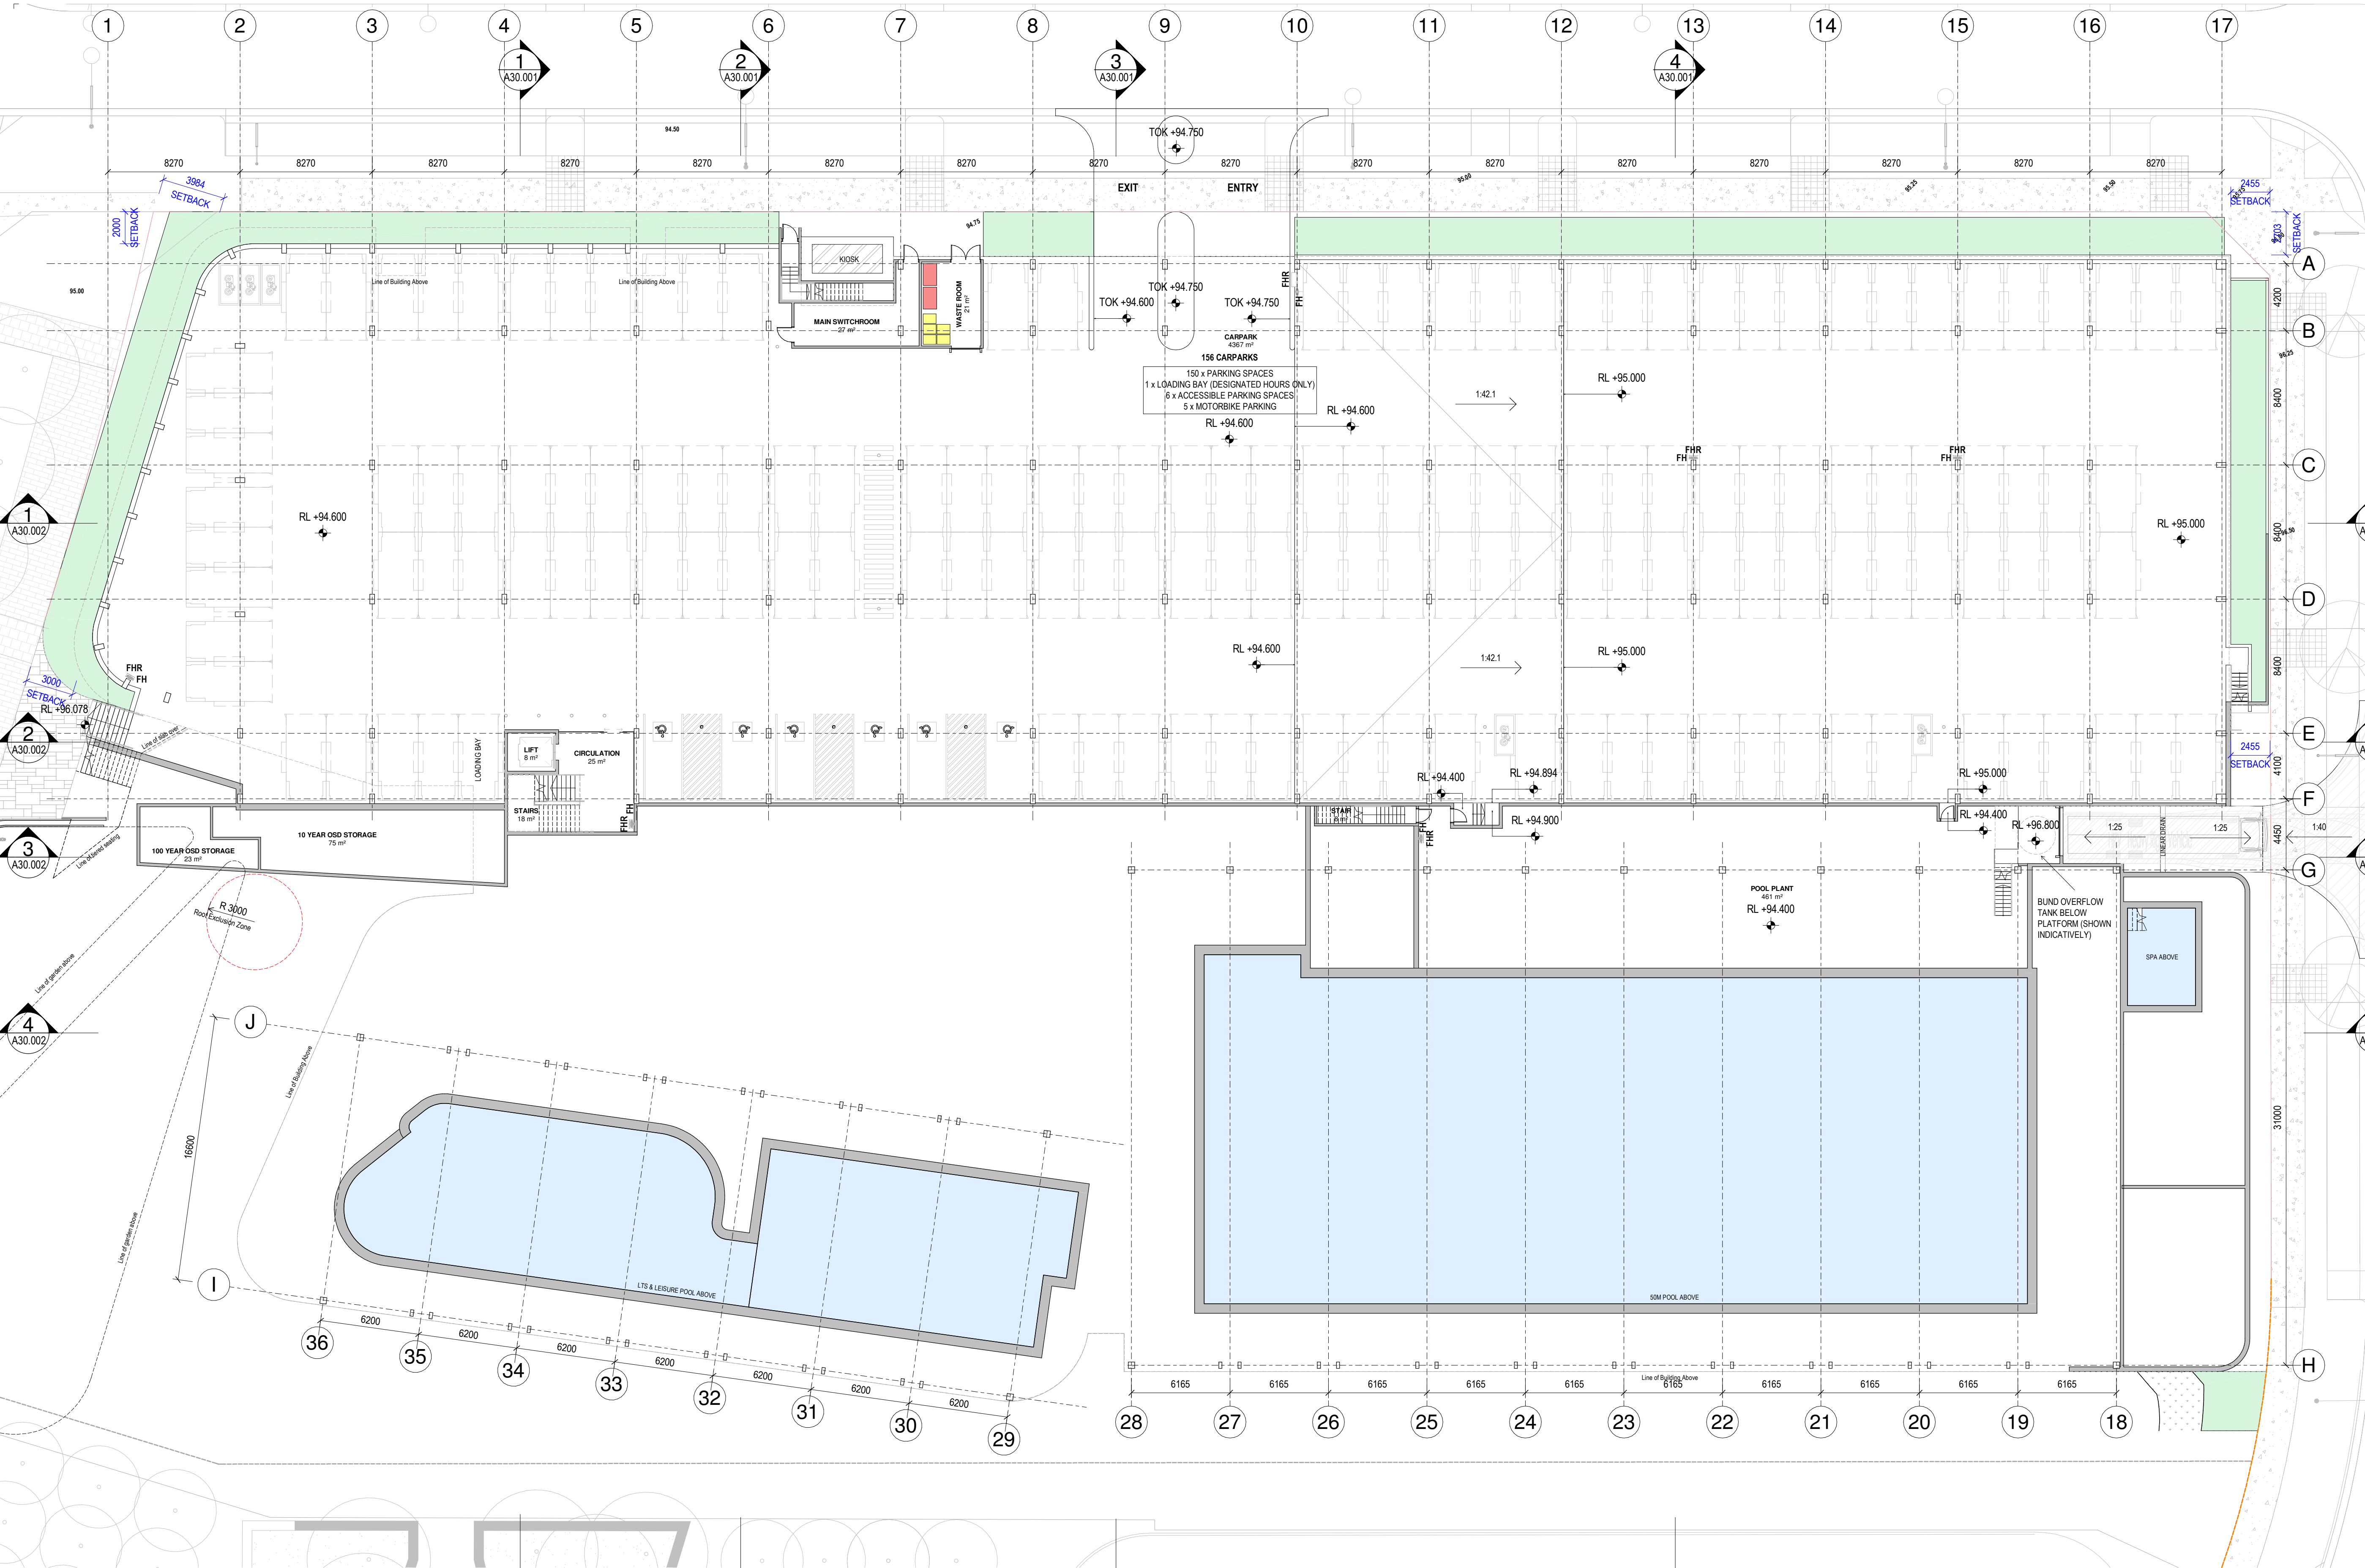

LOWER GROUND FLOOR PLAN


1 : 200

All dimension to be verified on site before producing shop drawings or commencing any work. Do not scale. The copyright of this drawing remains with Warren and Mahoney Architects Australia Pty Ltd.

Revisions

A 25.06.21 DEVELOPMENT APPLICATION

Notes

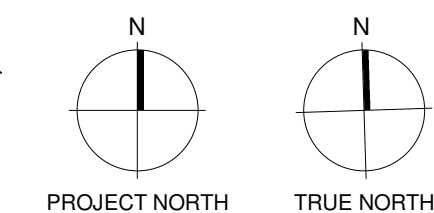

Client
Camden Council

Warren and Mahoney Architects
Australia Pty Ltd

Suite 13.03, Plaza Building
Australia Square, 95 Pitt Street
Sydney, NSW 2000
Australia
Phone + 61 2 8021 9809
Nominated Architect:
Sven Ollmann ARB NSW 11123

Registered Architects and Designers
www.warrenandmahoney.com

Project Title

Oran Park Leisure
Centre

Enter address here

Drawing Title

GROUND FLOOR
PLAN

Drawing Status

DEVELOPMENT
APPLICATION

Drawing Details


Scale 1 : 200@ A1
Date 25.06.21
Job No 9167
Drawn WAM
Checked WAM

Drawing No

A10.002

Revision

A

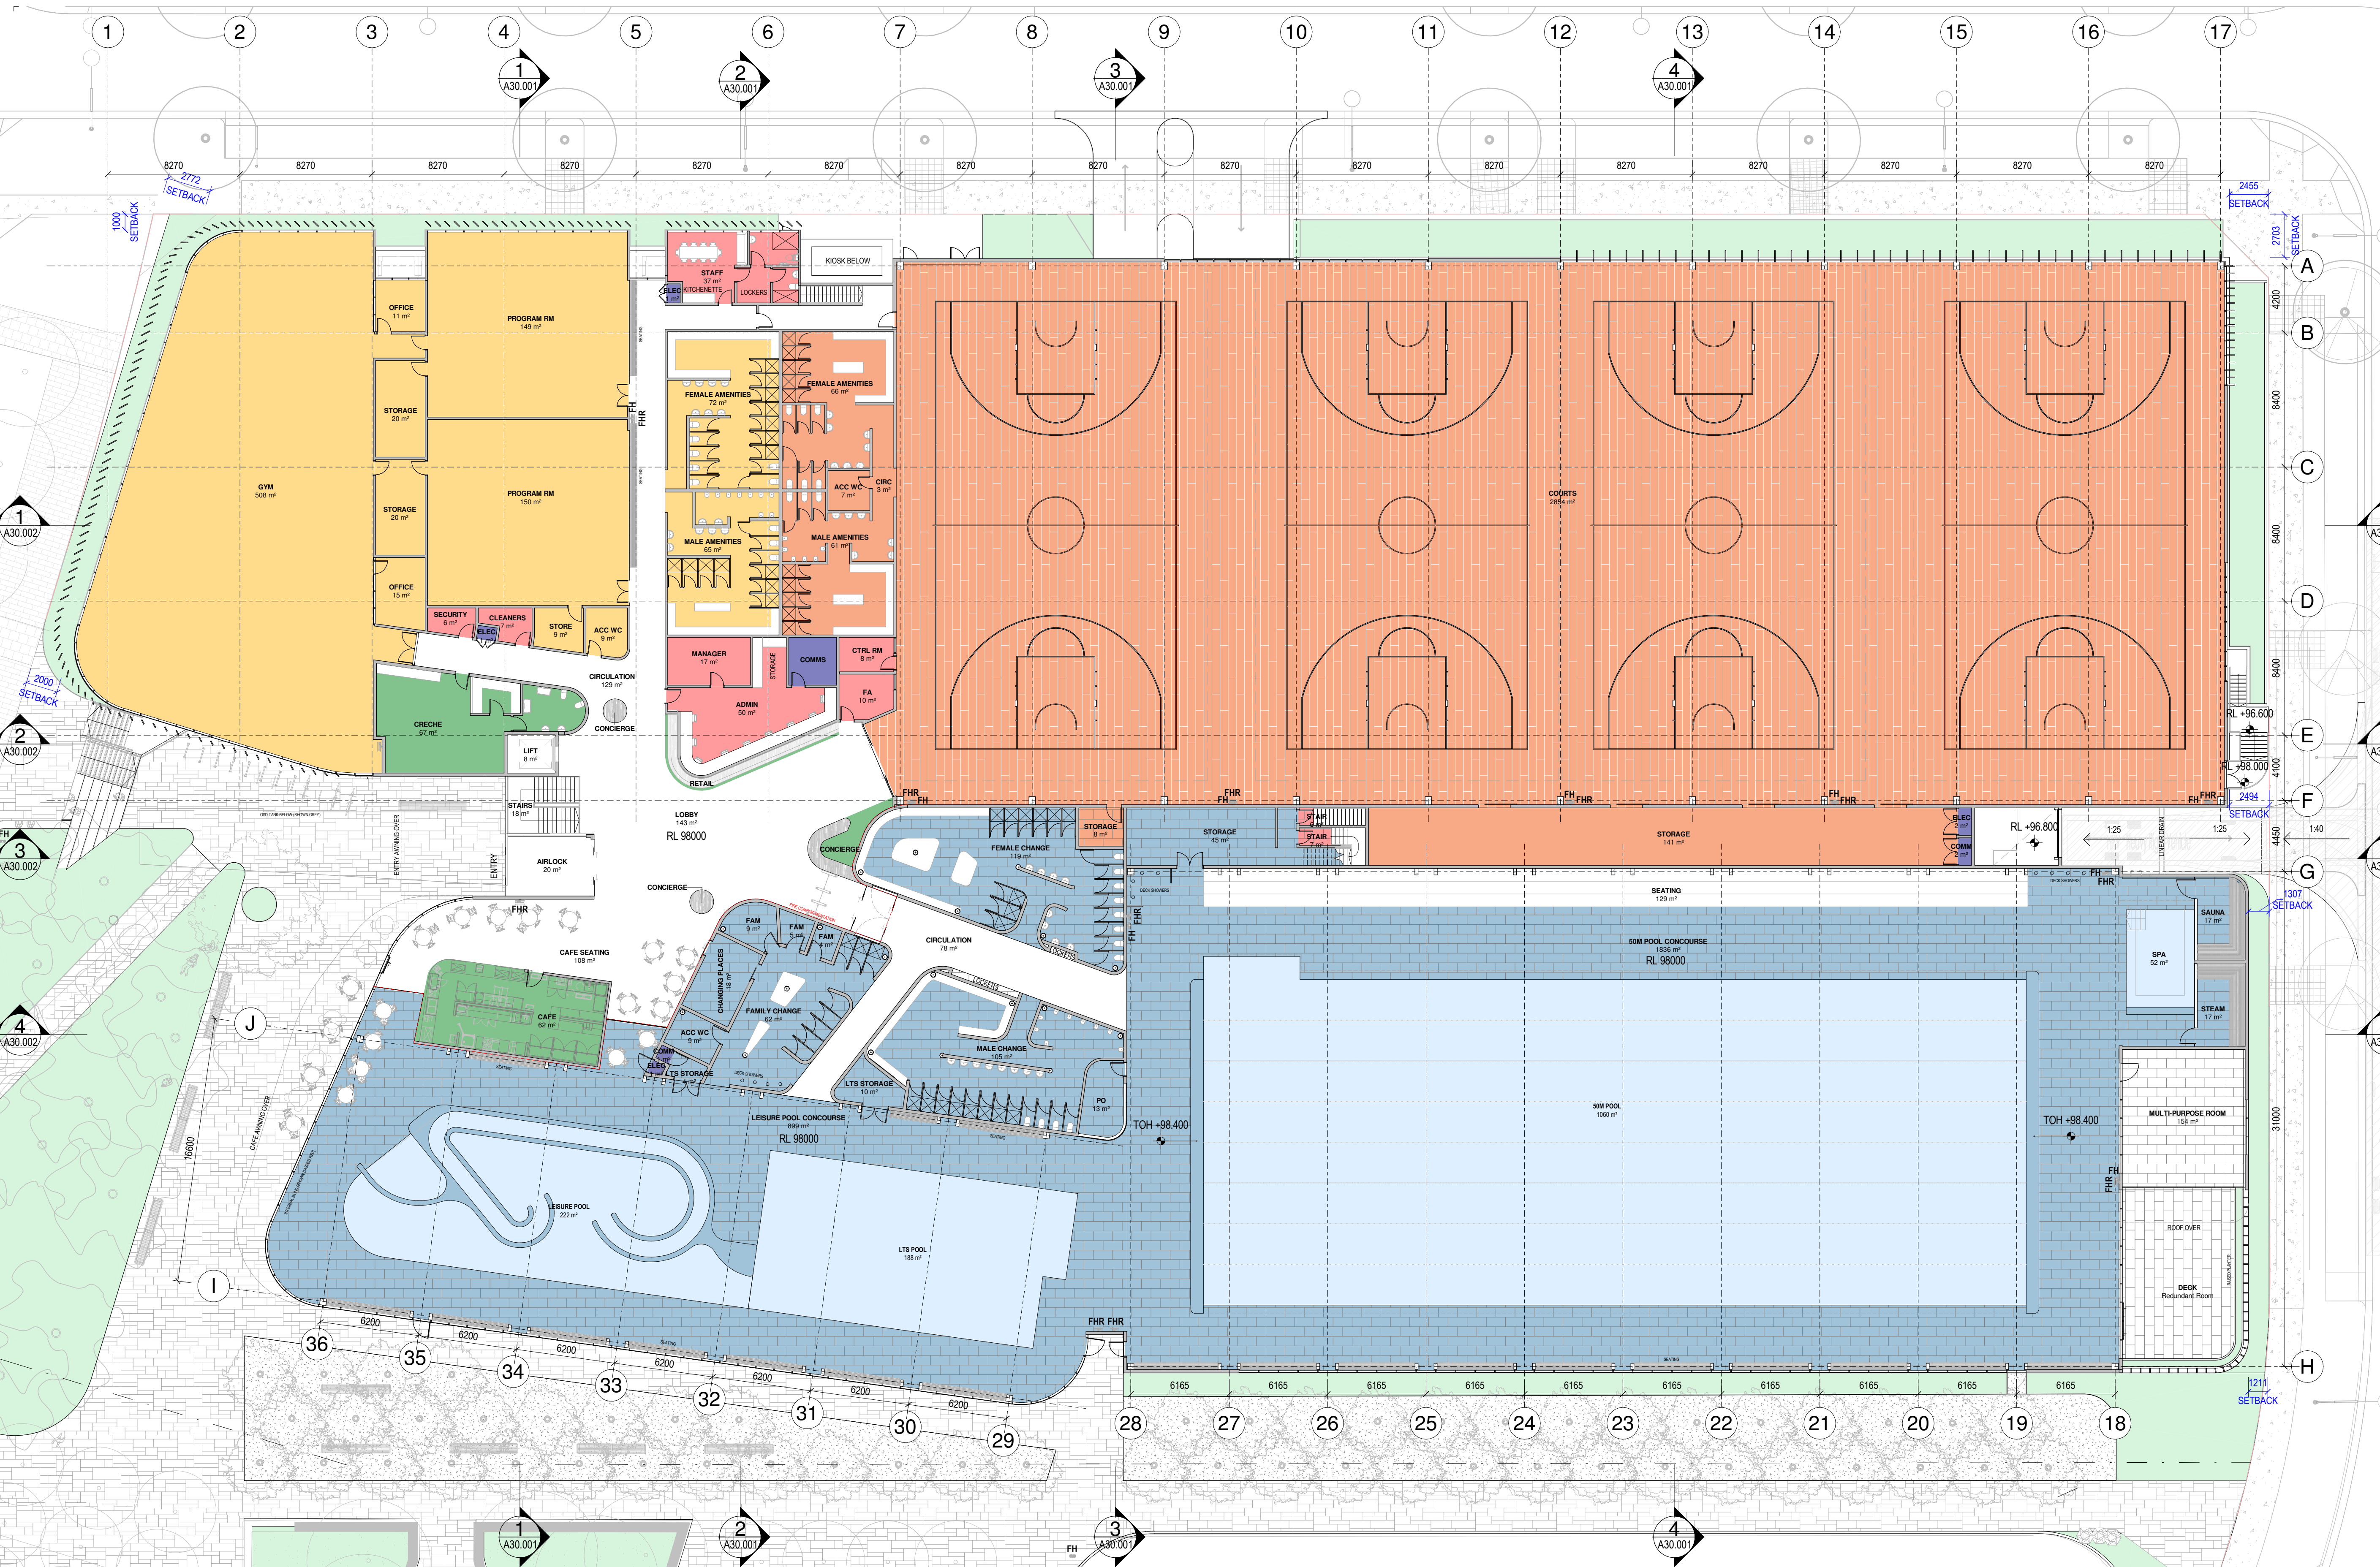

GROUND FLOOR PLAN


1 : 200

All dimension to be verified on site before producing shop drawings or commencing any work. Do not scale. The copyright of this drawing remains with Warren and Mahoney Architects Australia Pty Ltd.

Revisions

A 25.06.21 DEVELOPMENT APPLICATION

Notes

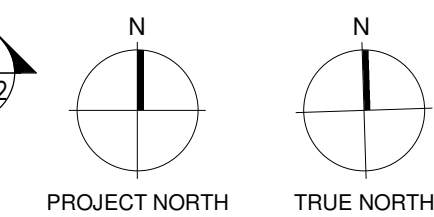

Client
Camden Council

Warren and Mahoney Architects
Australia Pty Ltd
Suite 13.03, Plaza Building
Australia Square, 95 Pitt Street
Sydney, NSW 2000
Australia
Phone + 61 2 8021 9809
Nominated Architect:
Sven Ollmann ARB NSW 11123

Registered Architects and Designers
www.warrenandmahoney.com

Project Title

Oran Park Leisure
Centre
Enter address here

Drawing Title

ROOF PLAN

Drawing Status

DEVELOPMENT
APPLICATION

Drawing Details


Scale 1 : 200@ A1
Date 25.06.21
Job No 9167
Drawn WAM
Checked WAM

Drawing No

A11.001

Revision

A

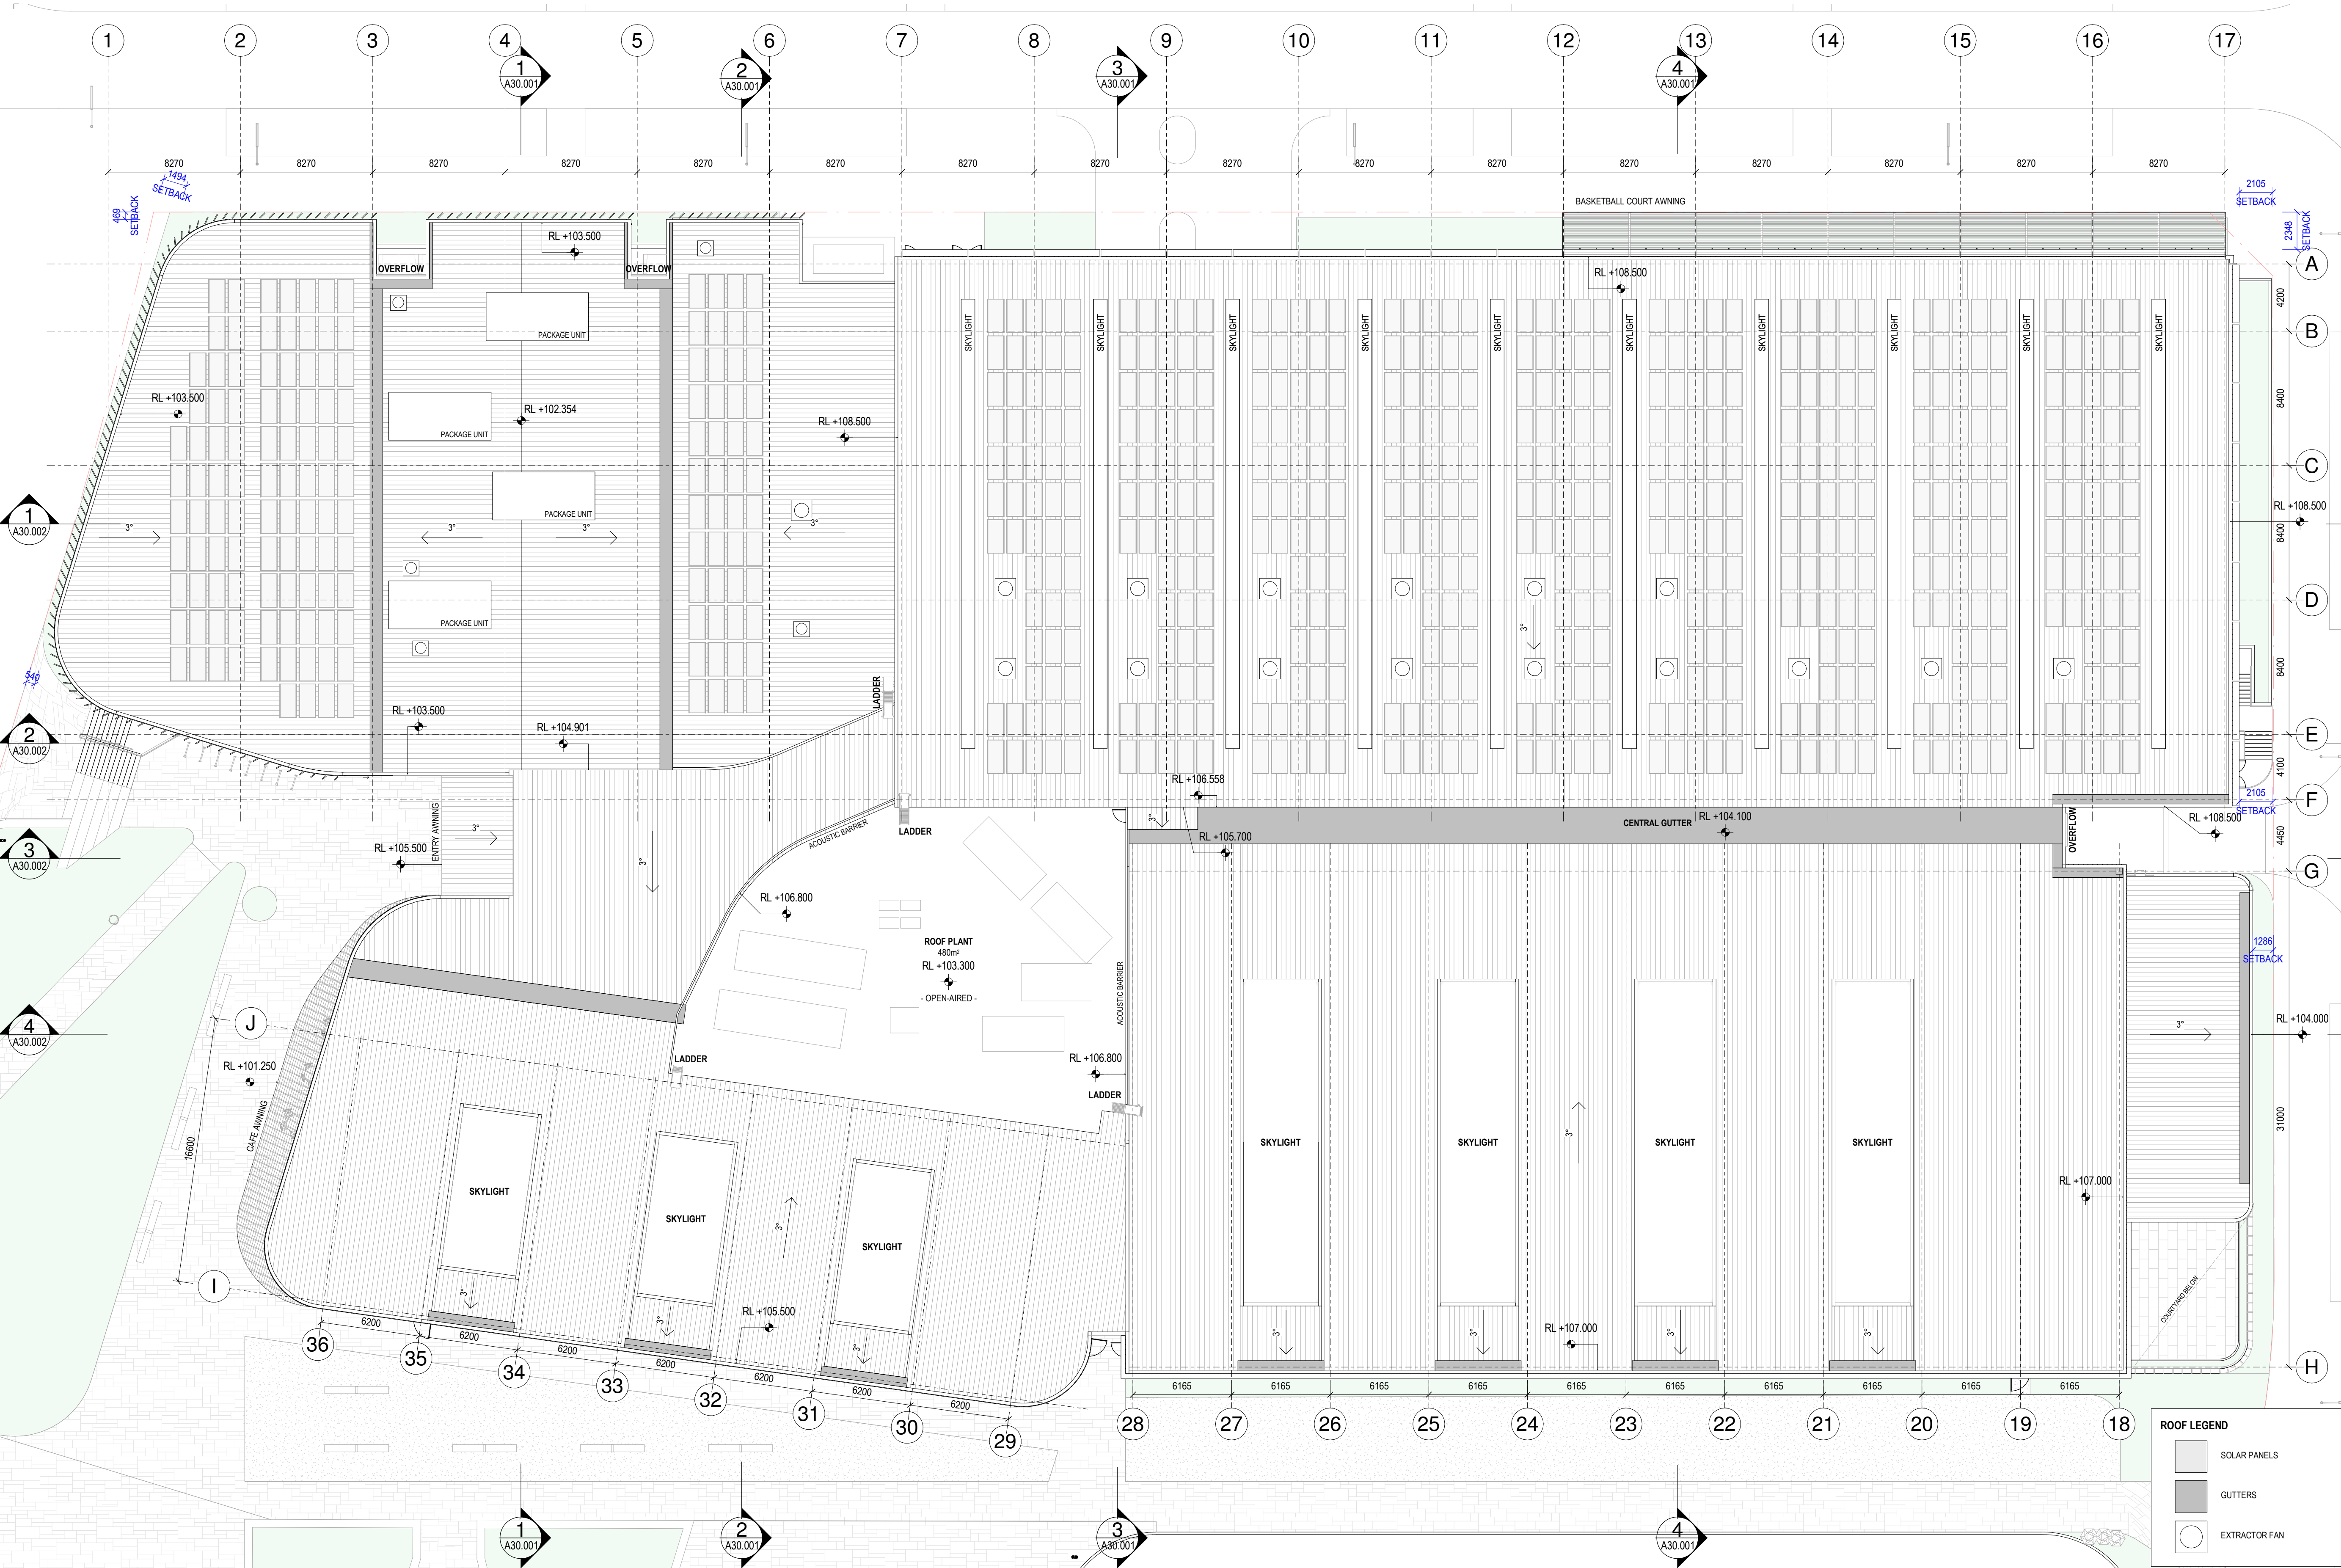


ROOF PLAN

1 : 200

Revisions


A 25.06.21 DEVELOPMENT APPLICATION

Notes

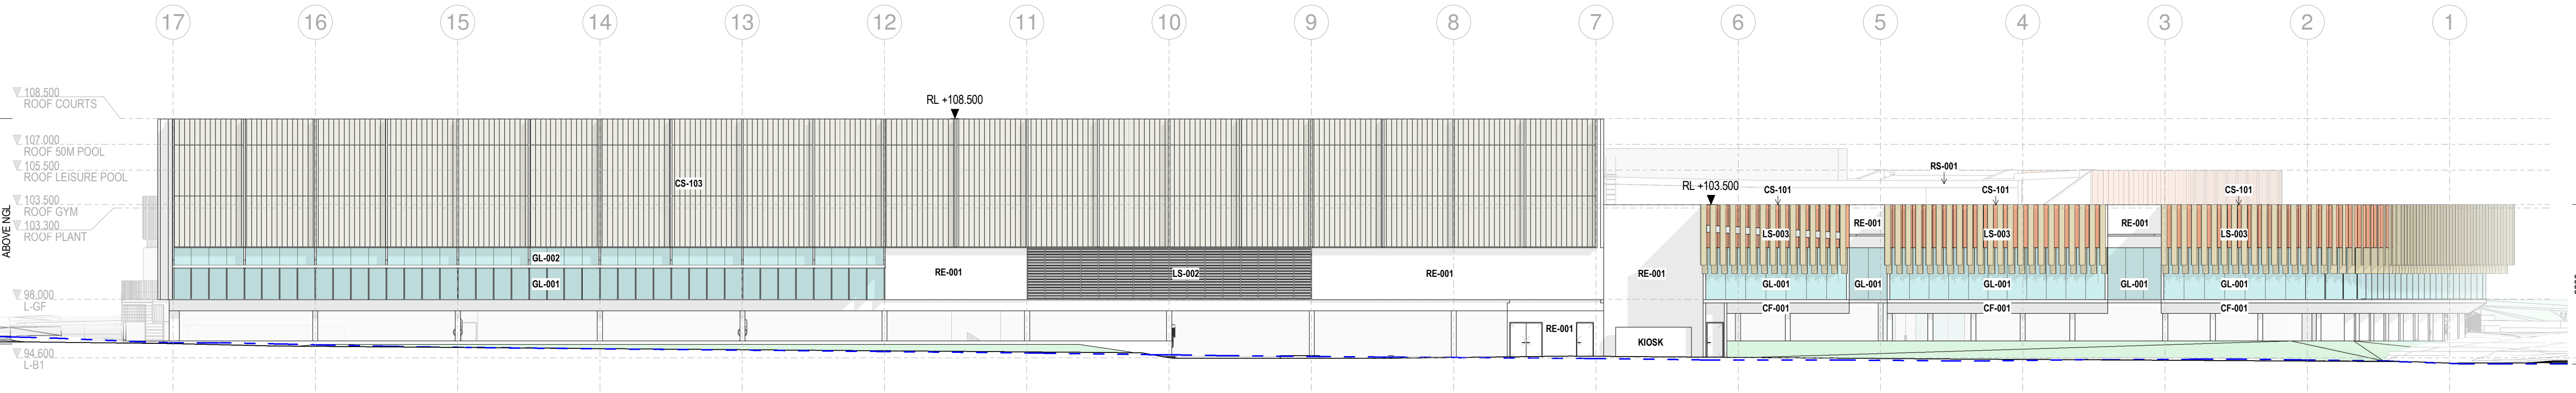


NORTH ELEVATION

1:200

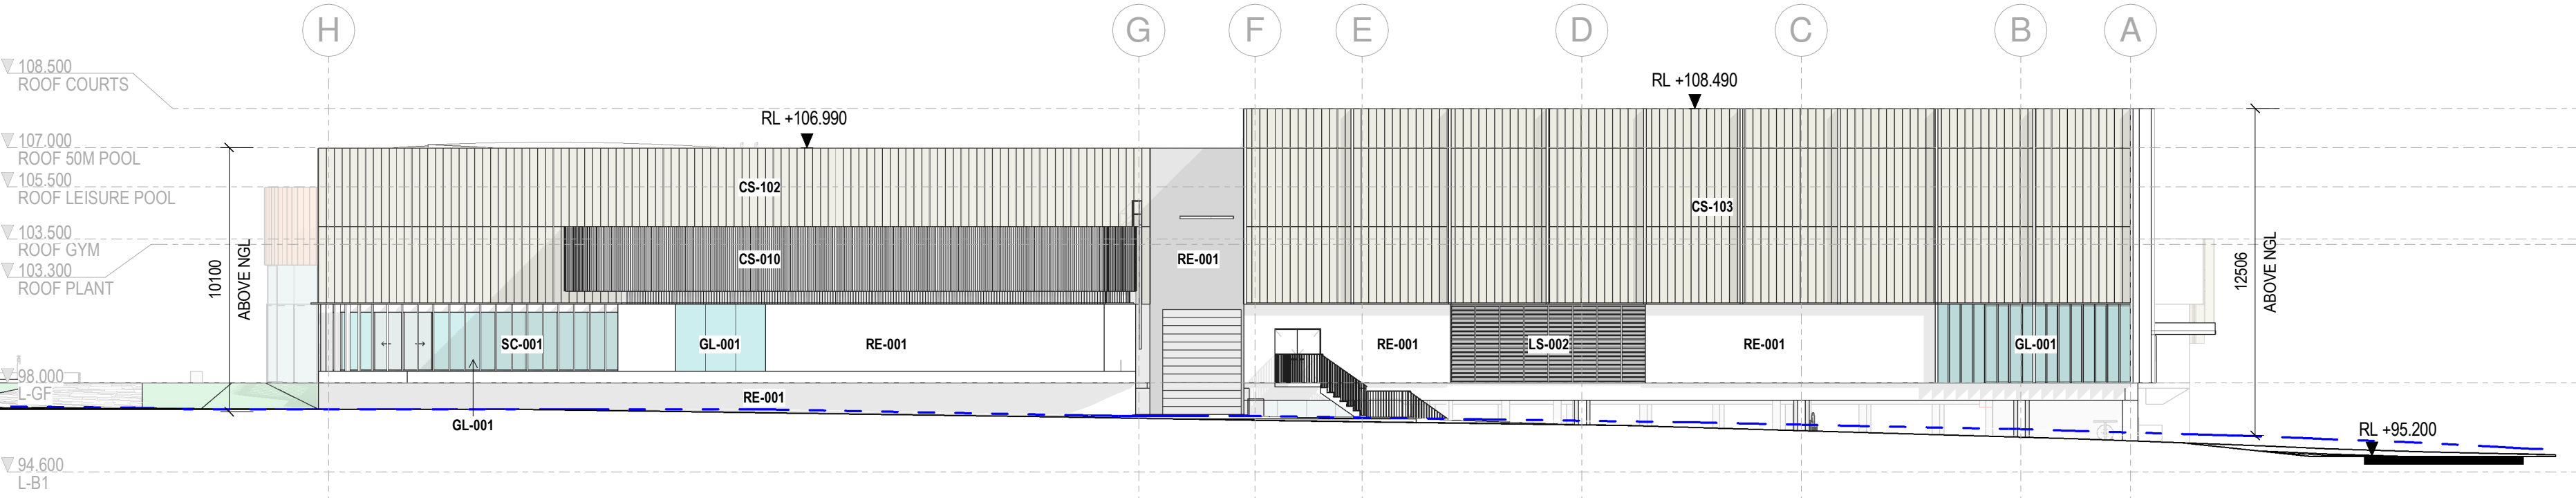


EAST ELEVATION

1:200

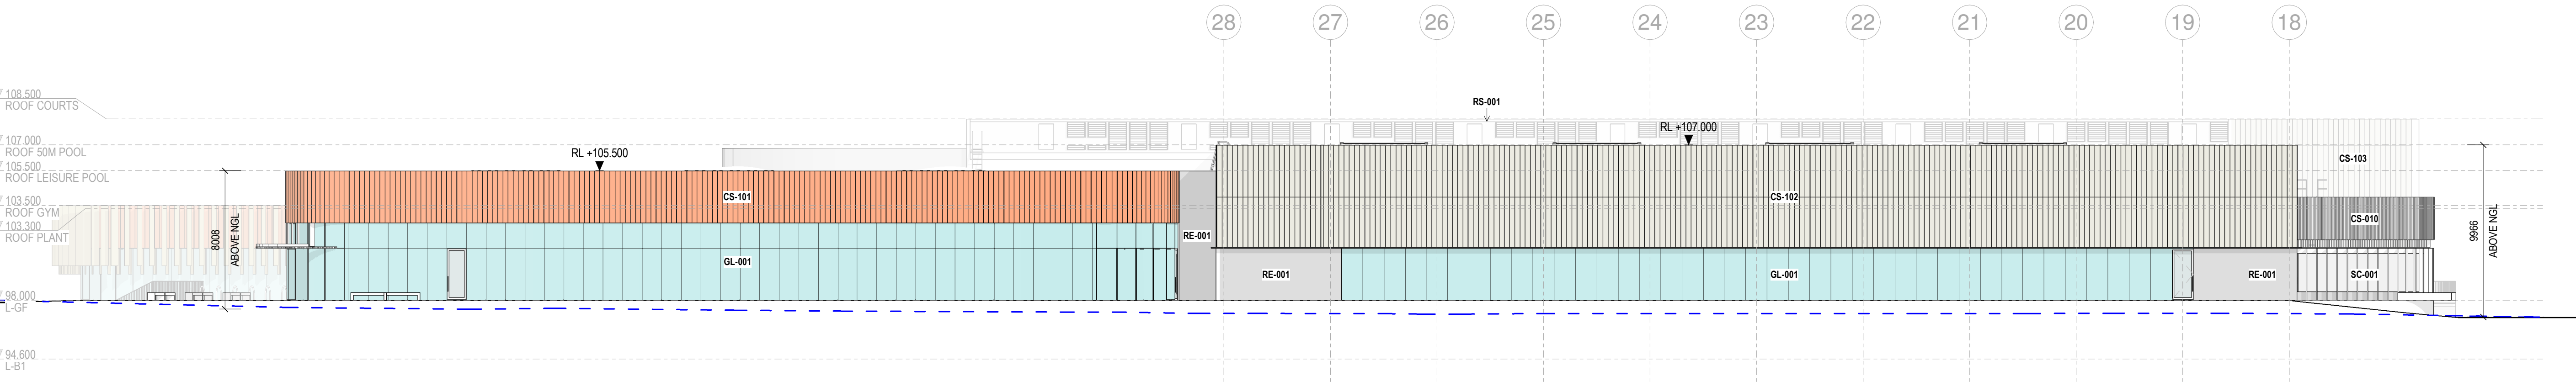

SOUTH ELEVATION

1:200

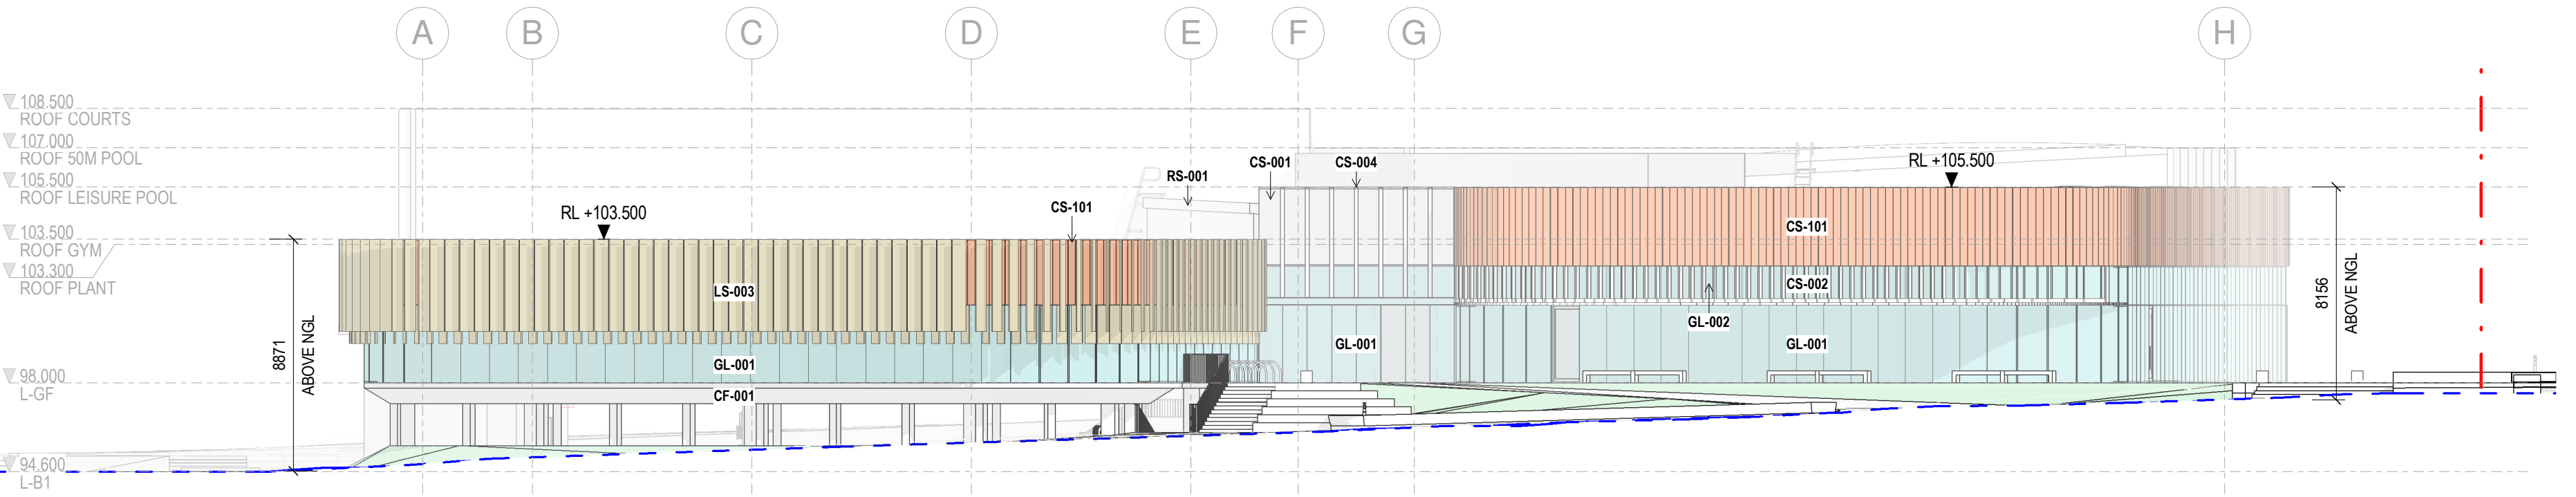

WEST ELEVATION

1:200

Client

Camden Council

Warren and Mahoney Architects
Australia Pty Ltd

Suite 13.03, Plaza Building
Australia Square, 95 Pitt Street
Sydney, NSW 2000
Australia
Phone + 61 2 8021 9809
Nominated Architect:
Sven Ollmann ARB NSW 11123

Registered Architects and Designers
www.warrenandmahoney.com

Project Title

Oran Park Leisure
Centre

Enter address here

Drawing Title

EXTERNAL
ELEVATIONS

Drawing Status

DEVELOPMENT
APPLICATION

Drawing Details

Scale 1:200@ A1
Date 25.06.21
Job No 9167
Drawn WAM
Checked WAM


Drawing No

A20.001


Revision

A


1
2
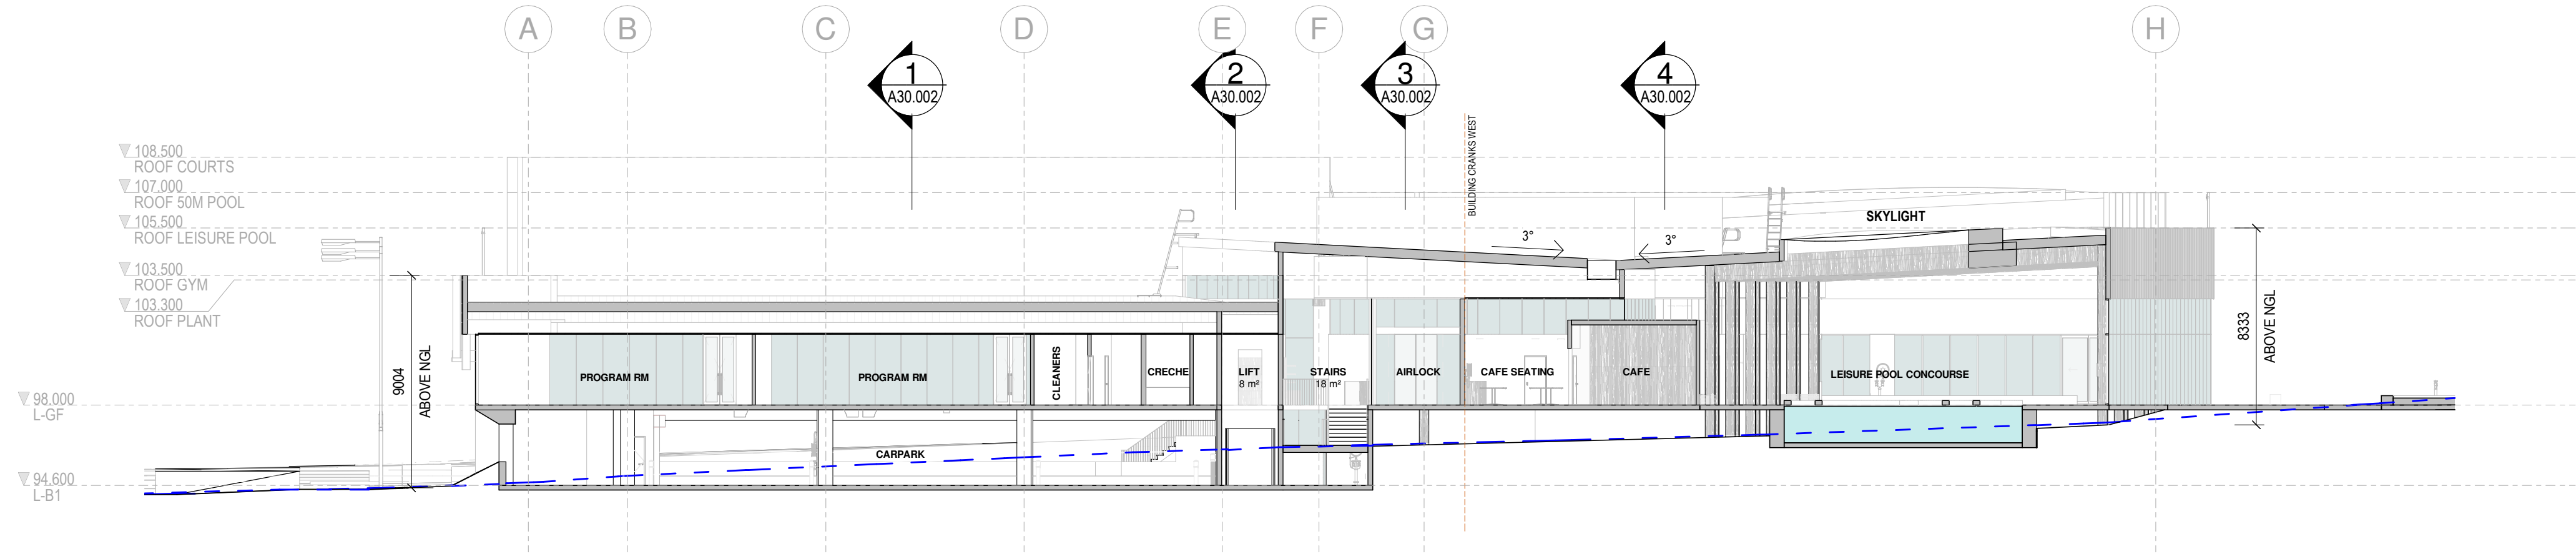


1 SECTION 1-1
A10.001 1:200

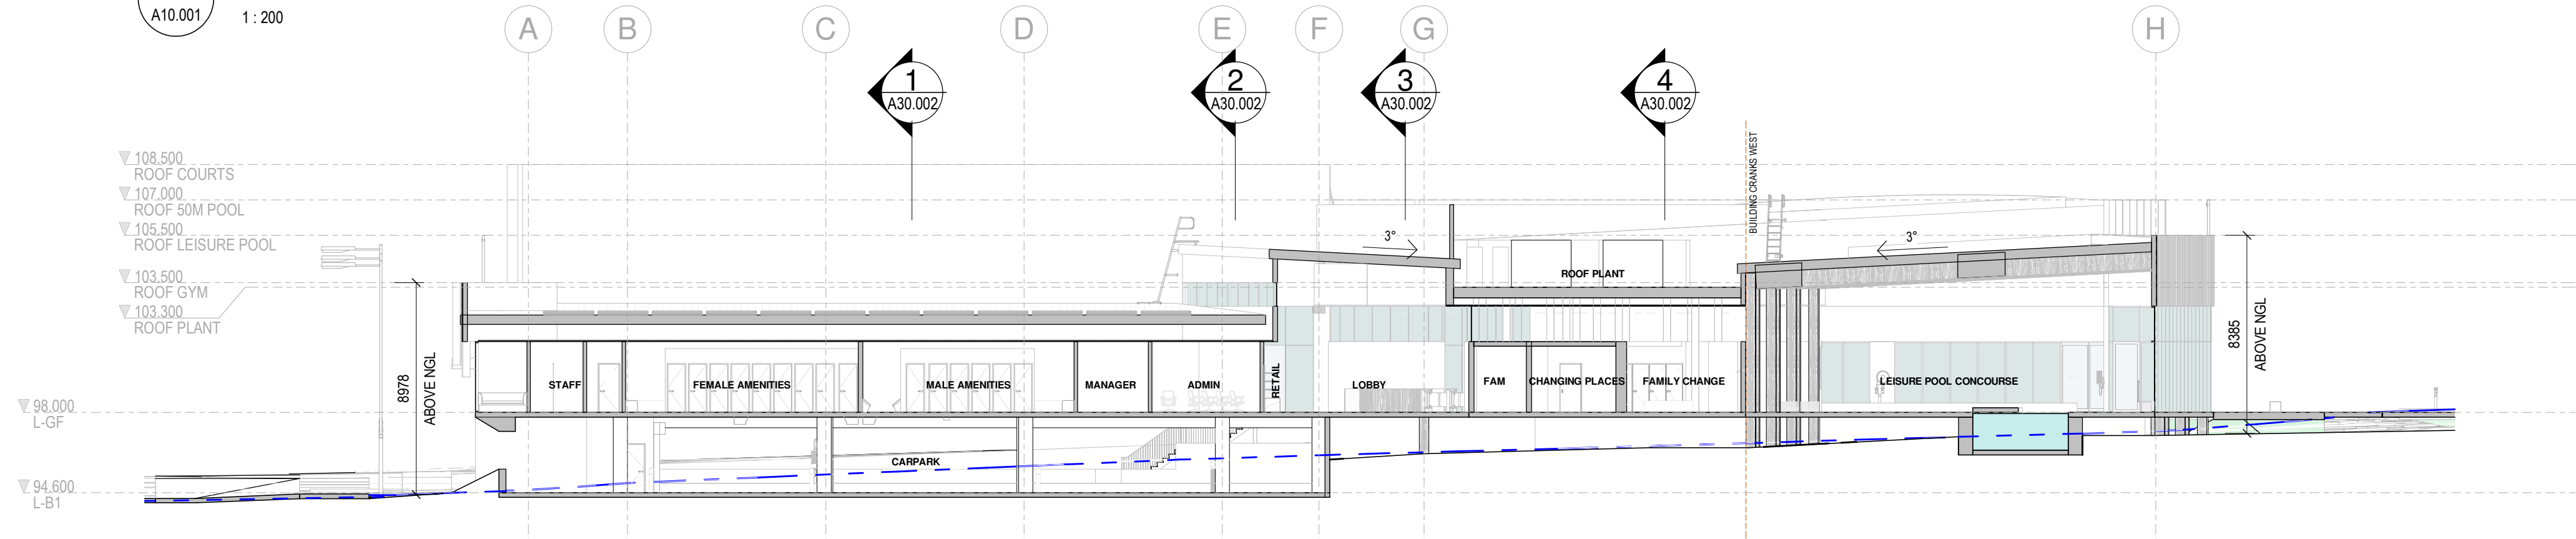

2 SECTION 2-2
A10.001 1:200

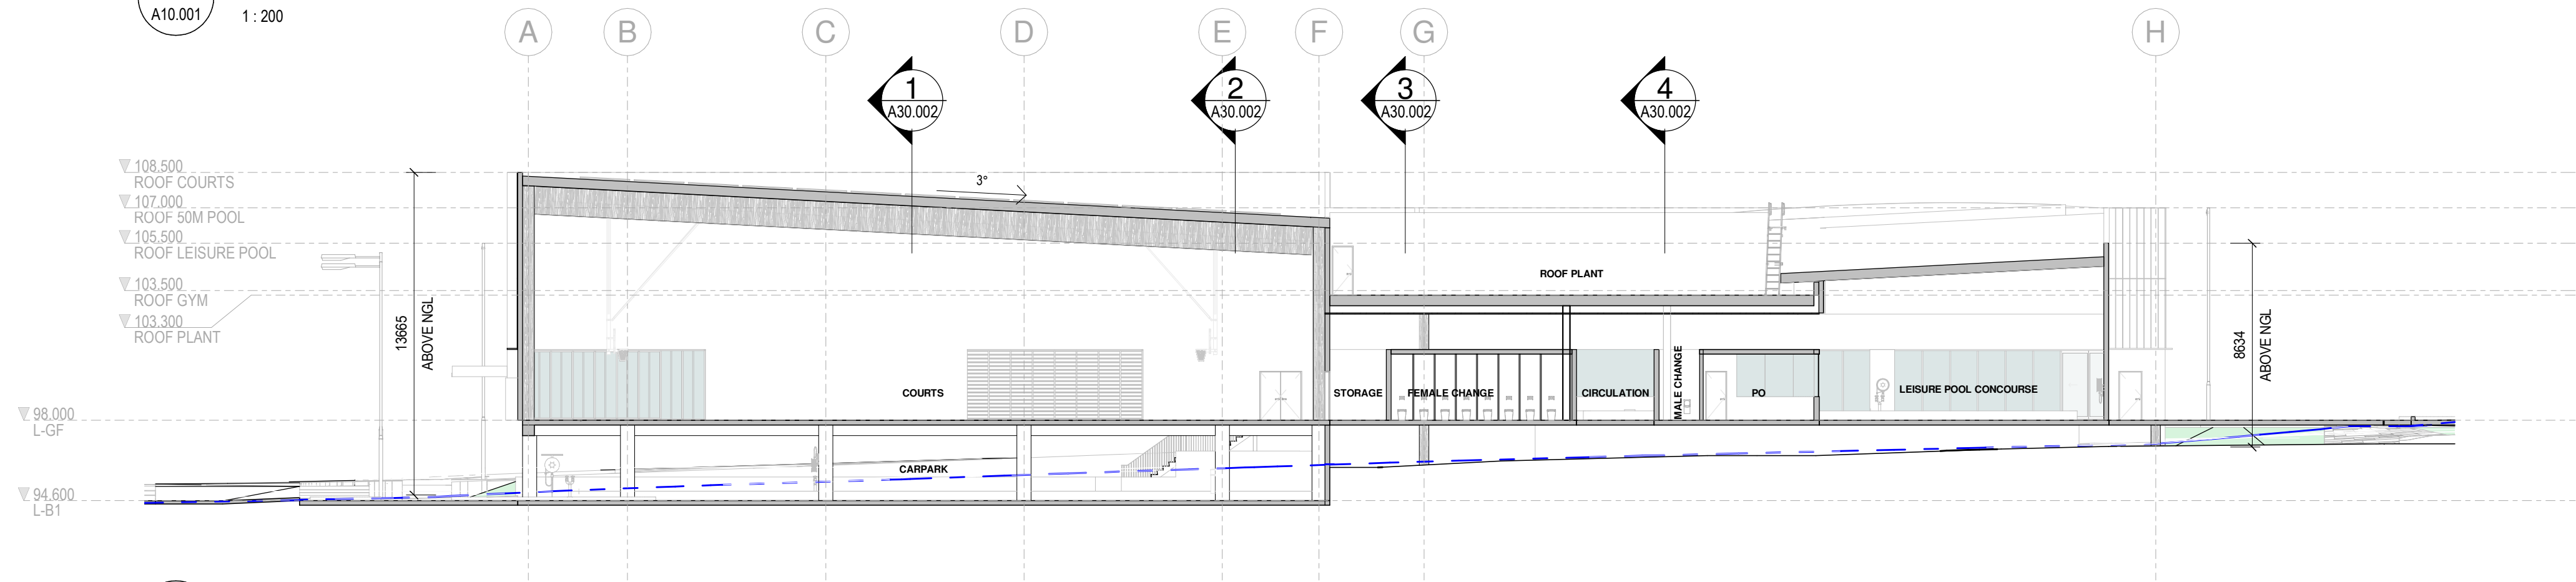

3 SECTION 3-3
A10.001 1:200

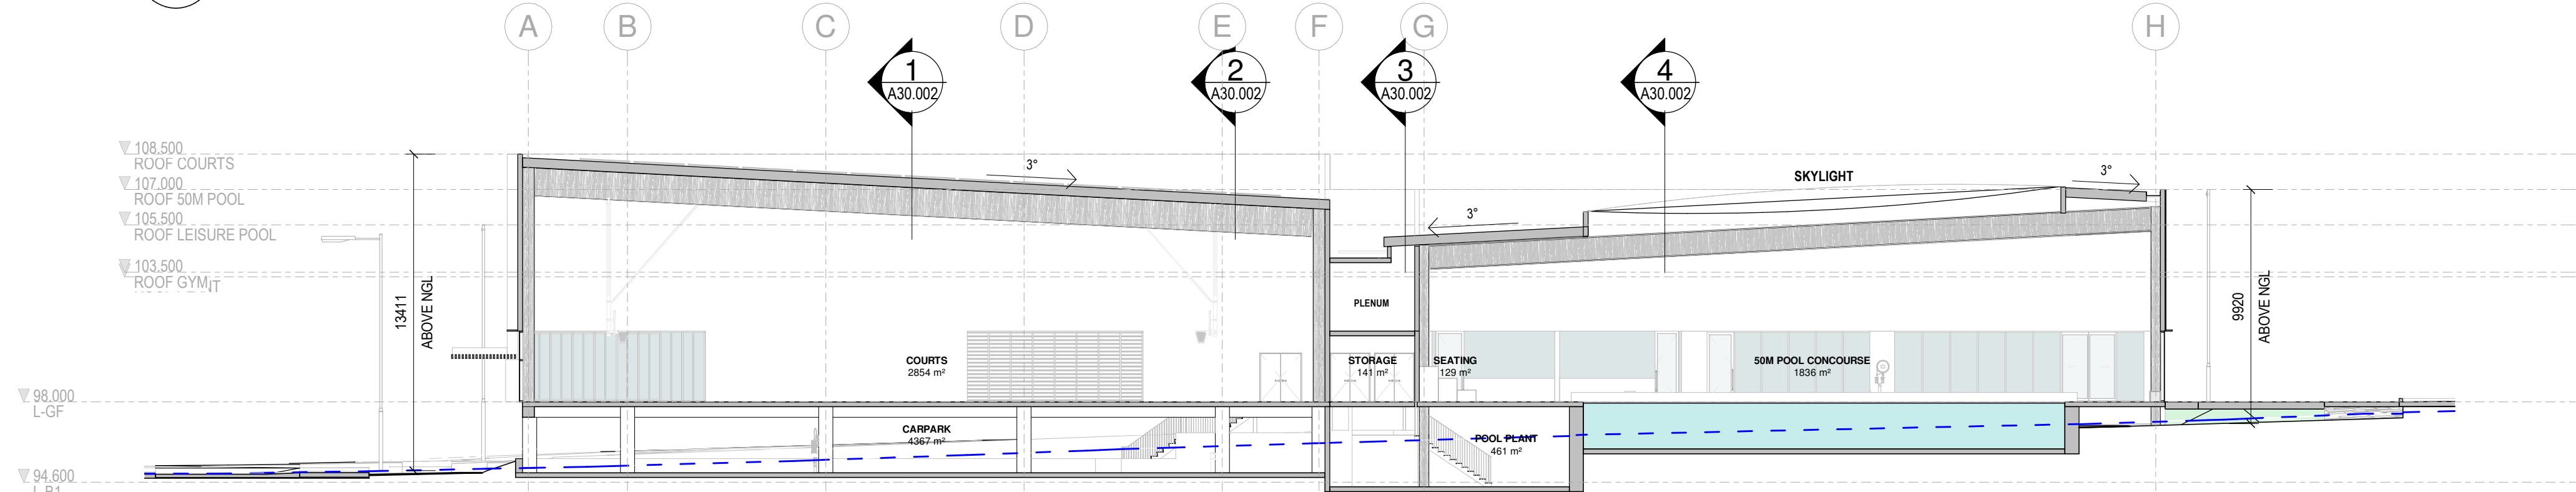

4 SECTION 4-4
A10.001 1:200

All dimension to be verified on site before producing shop drawings or commencing any work. Do not scale. The copyright of this drawing remains with Warren and Mahoney Architects Australia Pty Ltd.

Revisions

A 25.06.21 DEVELOPMENT APPLICATION

Notes

Client

Camden Council

Warren and Mahoney Architects Australia Pty Ltd

Suite 13.03, Plaza Building
Australia Square, 95 Pitt Street
Sydney, NSW 2000
Australia
Phone + 61 2 8021 9809
Nominated Architect:
Sven Ollmann ARB NSW 11123

Registered Architects and Designers
www.warrenandmahoney.com

Project Title

Oran Park Leisure Centre

Enter address here

Drawing Title

SHORT BUILDING SECTIONS

Drawing Status

DEVELOPMENT APPLICATION

Drawing Details


Scale 1:200@ A1
Date 25.06.21
Job No 9167
Drawn WAM
Checked WAM

Drawing No

A30.001

Revision

A

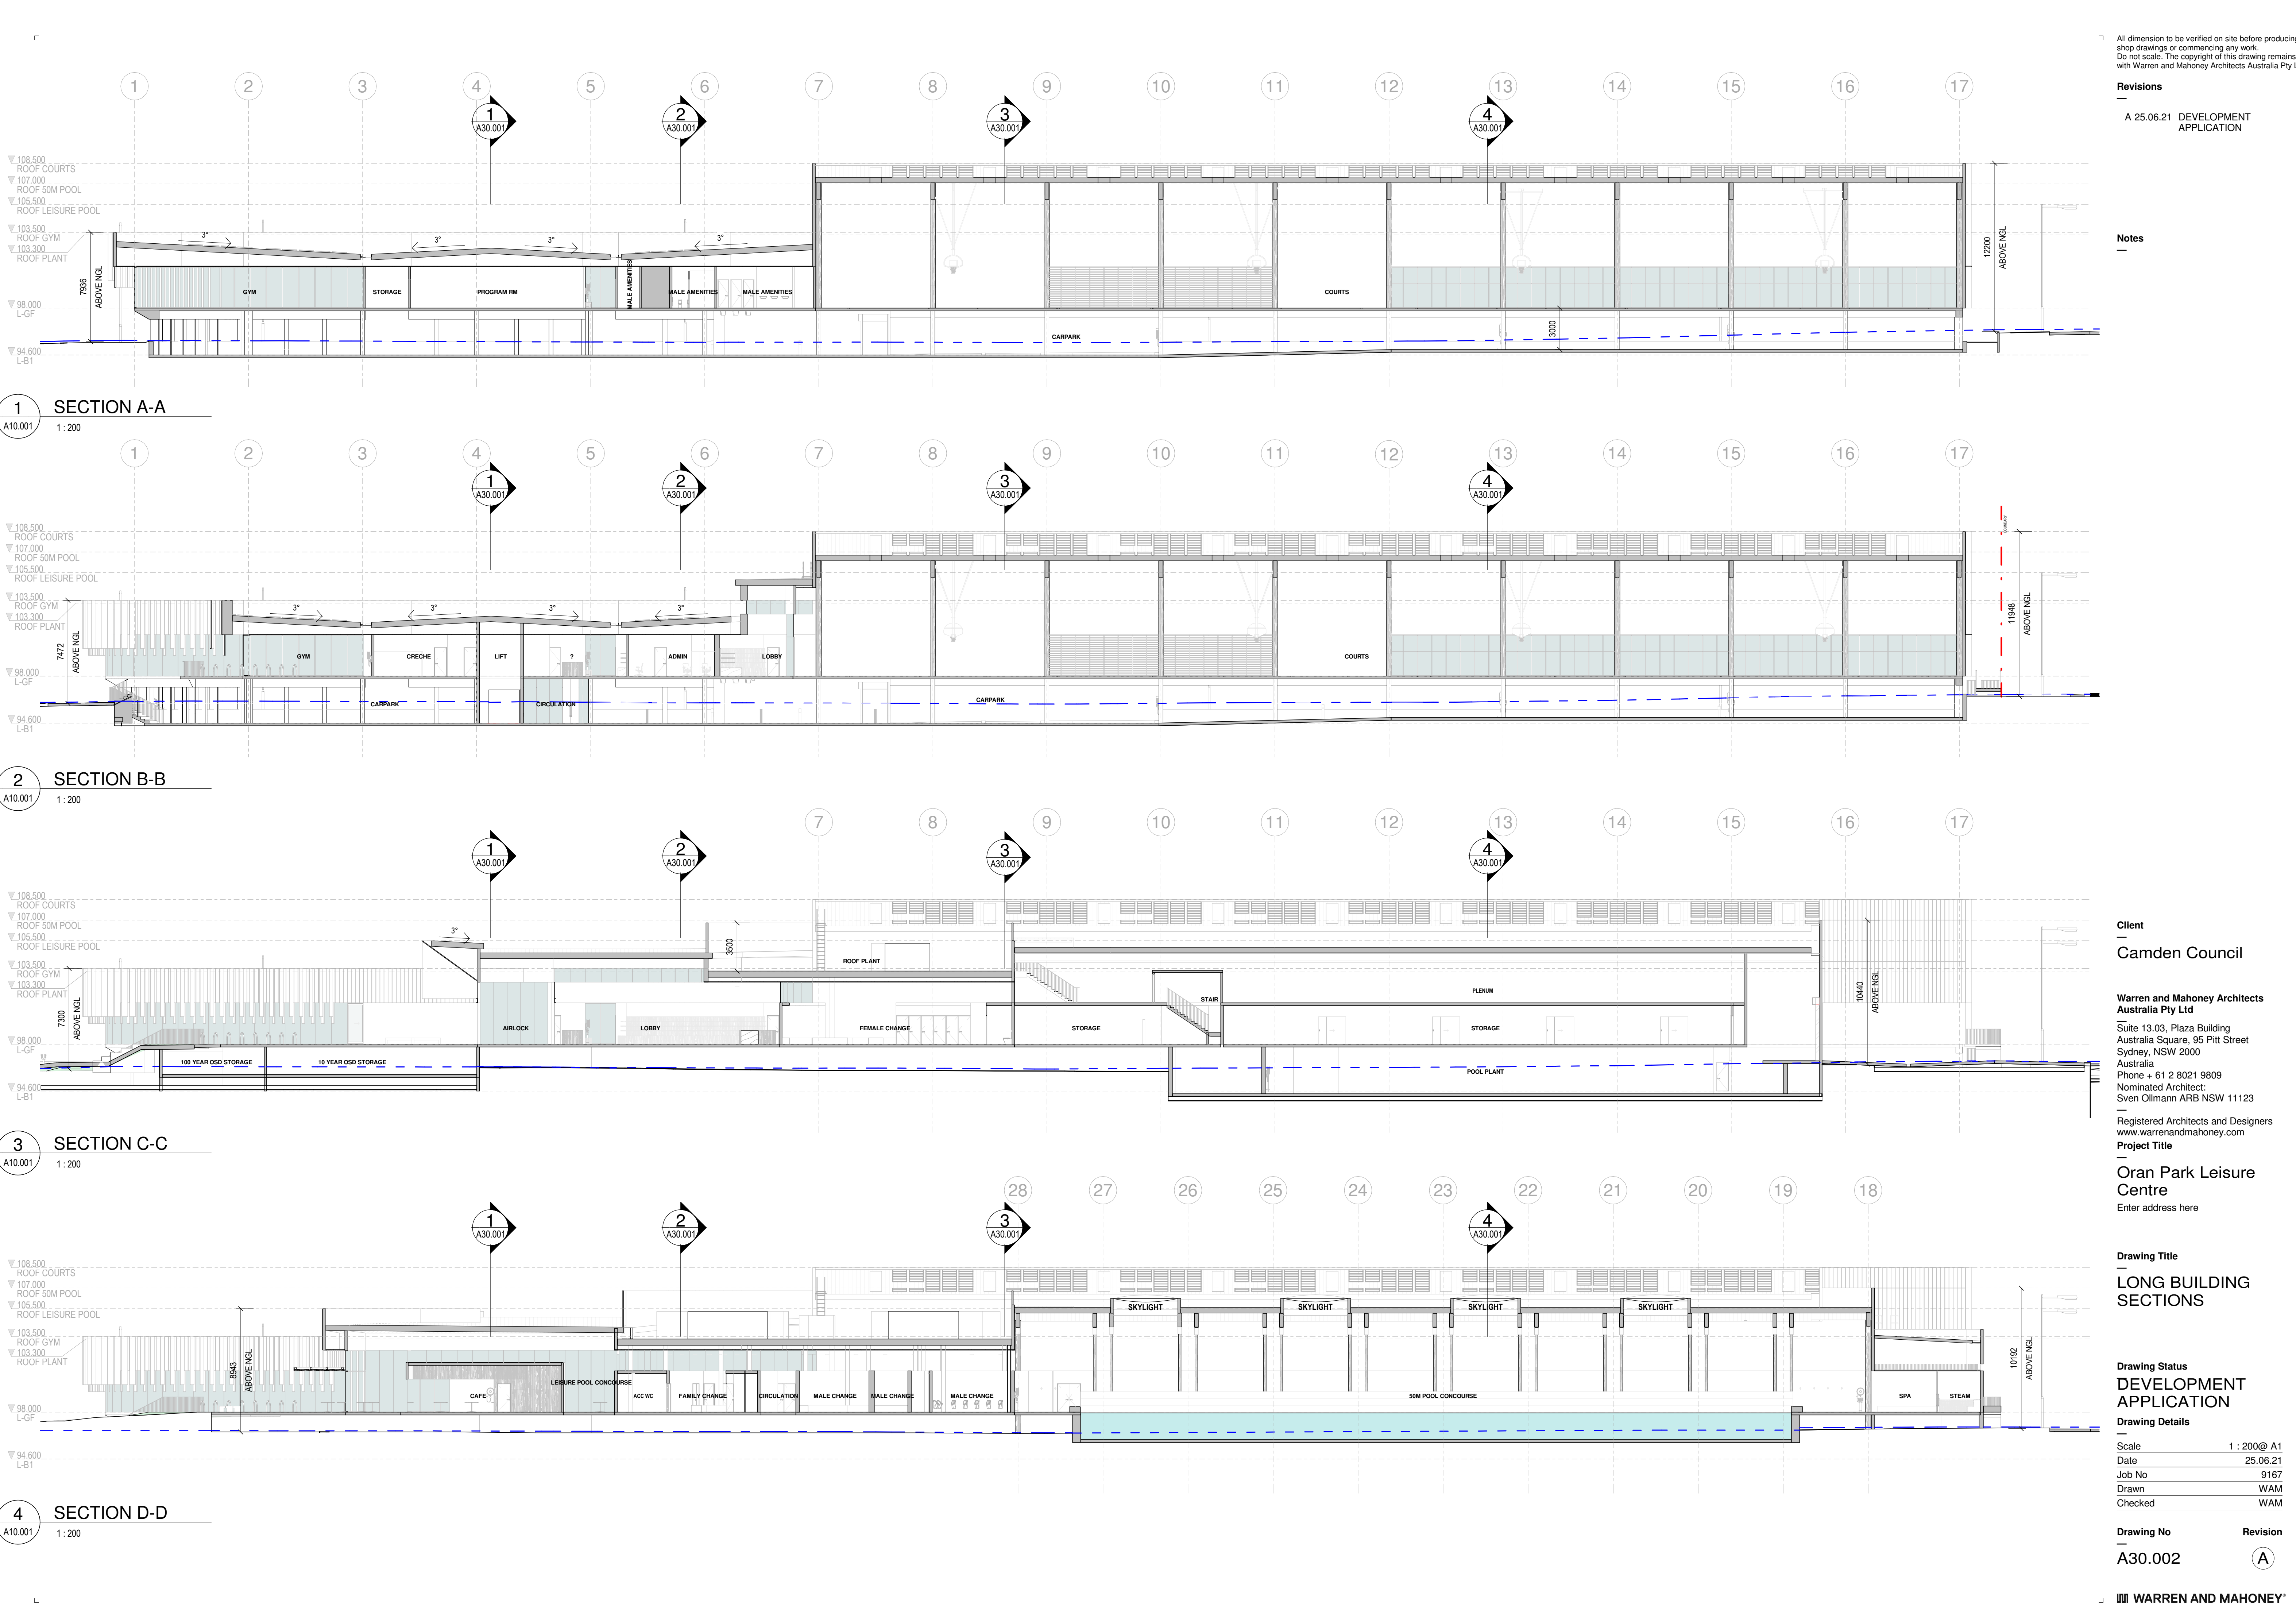

All dimension to be verified on site before producing shop drawings or commencing any work. Do not scale. The copyright of this drawing remains with Warren and Mahoney Architects Australia Pty Ltd.

Revisions

A 25.06.21 DEVELOPMENT APPLICATION

Notes

Client

Camden Council

Warren and Mahoney Architects Australia Pty Ltd

Suite 13.03, Plaza Building
Australia Square, 95 Pitt Street
Sydney, NSW 2000
Australia
Phone + 61 2 8021 9809
Nominated Architect:
Sven Ollmann ARB NSW 11123

Registered Architects and Designers
www.warrenandmahoney.com
Project Title

Oran Park Leisure Centre
Enter address here

Drawing Title

LONG BUILDING SECTIONS

Drawing Status

DEVELOPMENT APPLICATION

Drawing Details

Scale 1:200@ A1
Date 25.06.21
Job No 9167
Drawn WAM
Checked WAM

Drawing No


A30.002

Revision

A

DA Landscape Plan - Ground Floor

A circular gauge with a vertical needle pointing to the 5 mark on a scale from 0 to 10m.

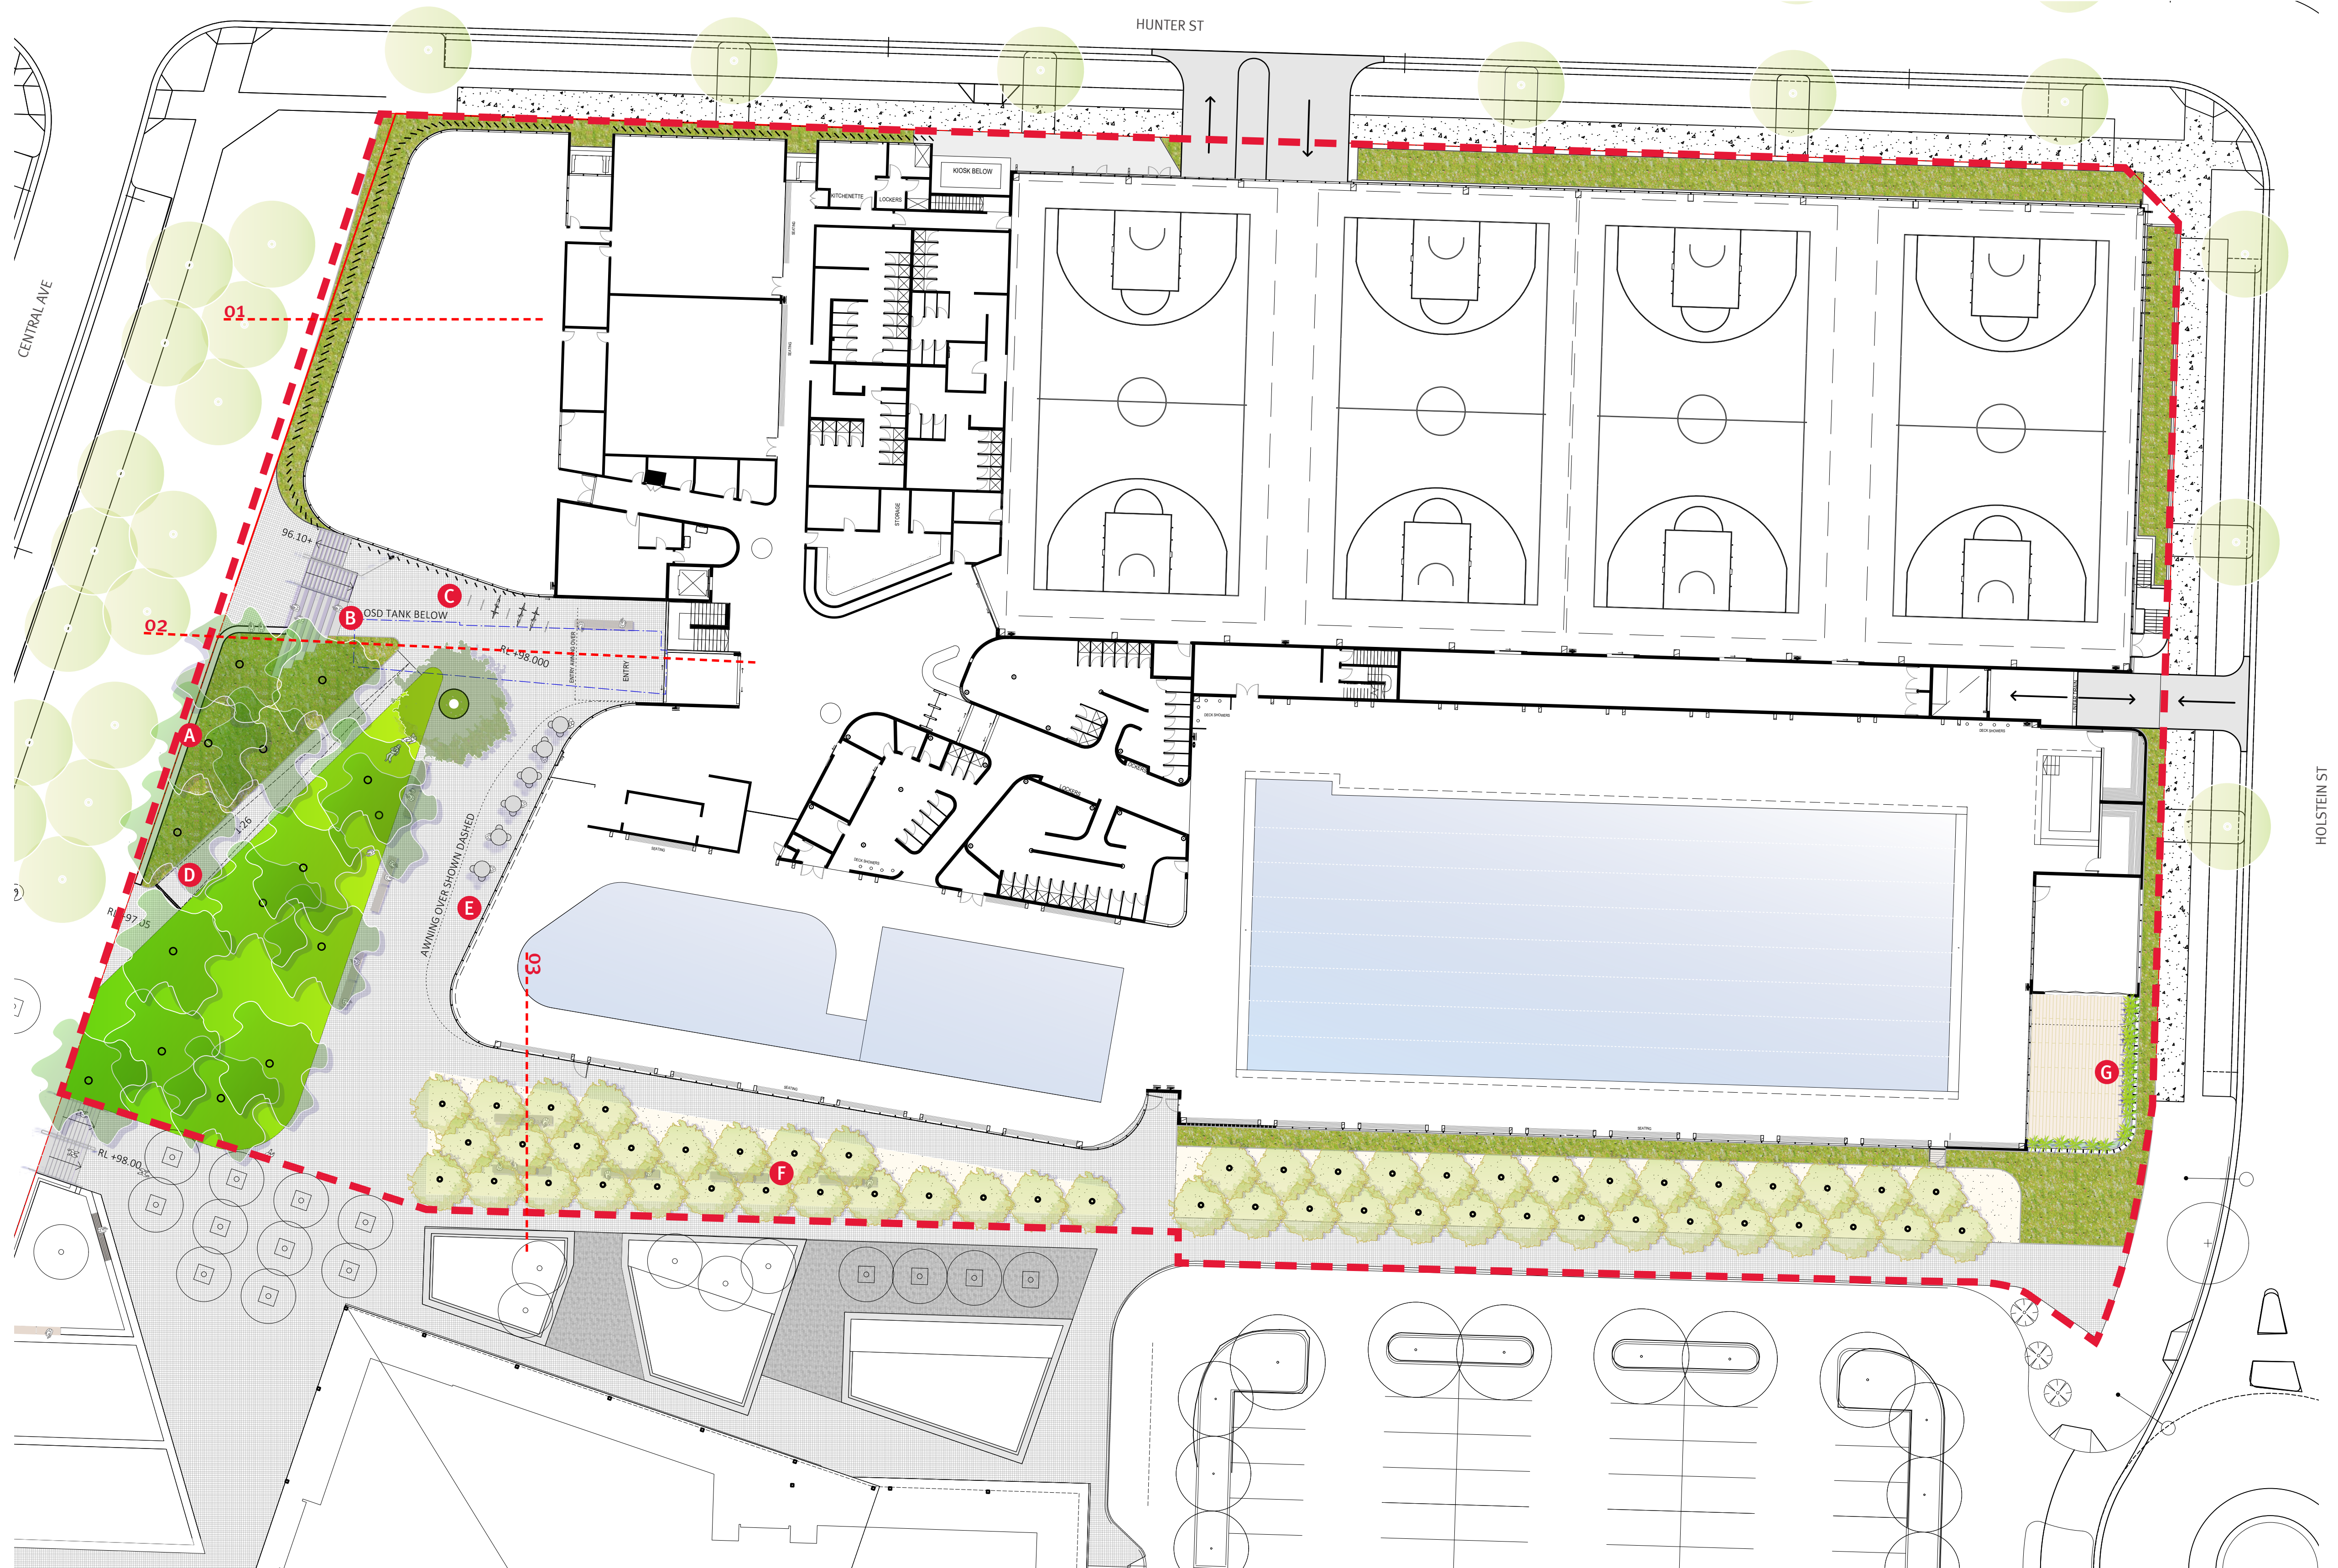 **WARREN AND
MAHONEY®**

Drawn	Check
JM	AJ
JM	AJ

THE

Drawing No.	Issue No.
L05	A


NOTE: all works to Central Avenue, Hunter Street and Holstein Street to future DA drawings

DA Landscape Plan - Lower Ground


KEY

Existing

- Proposed mass planting*
- Mass planted berm - Max 1:4
- Extent of works

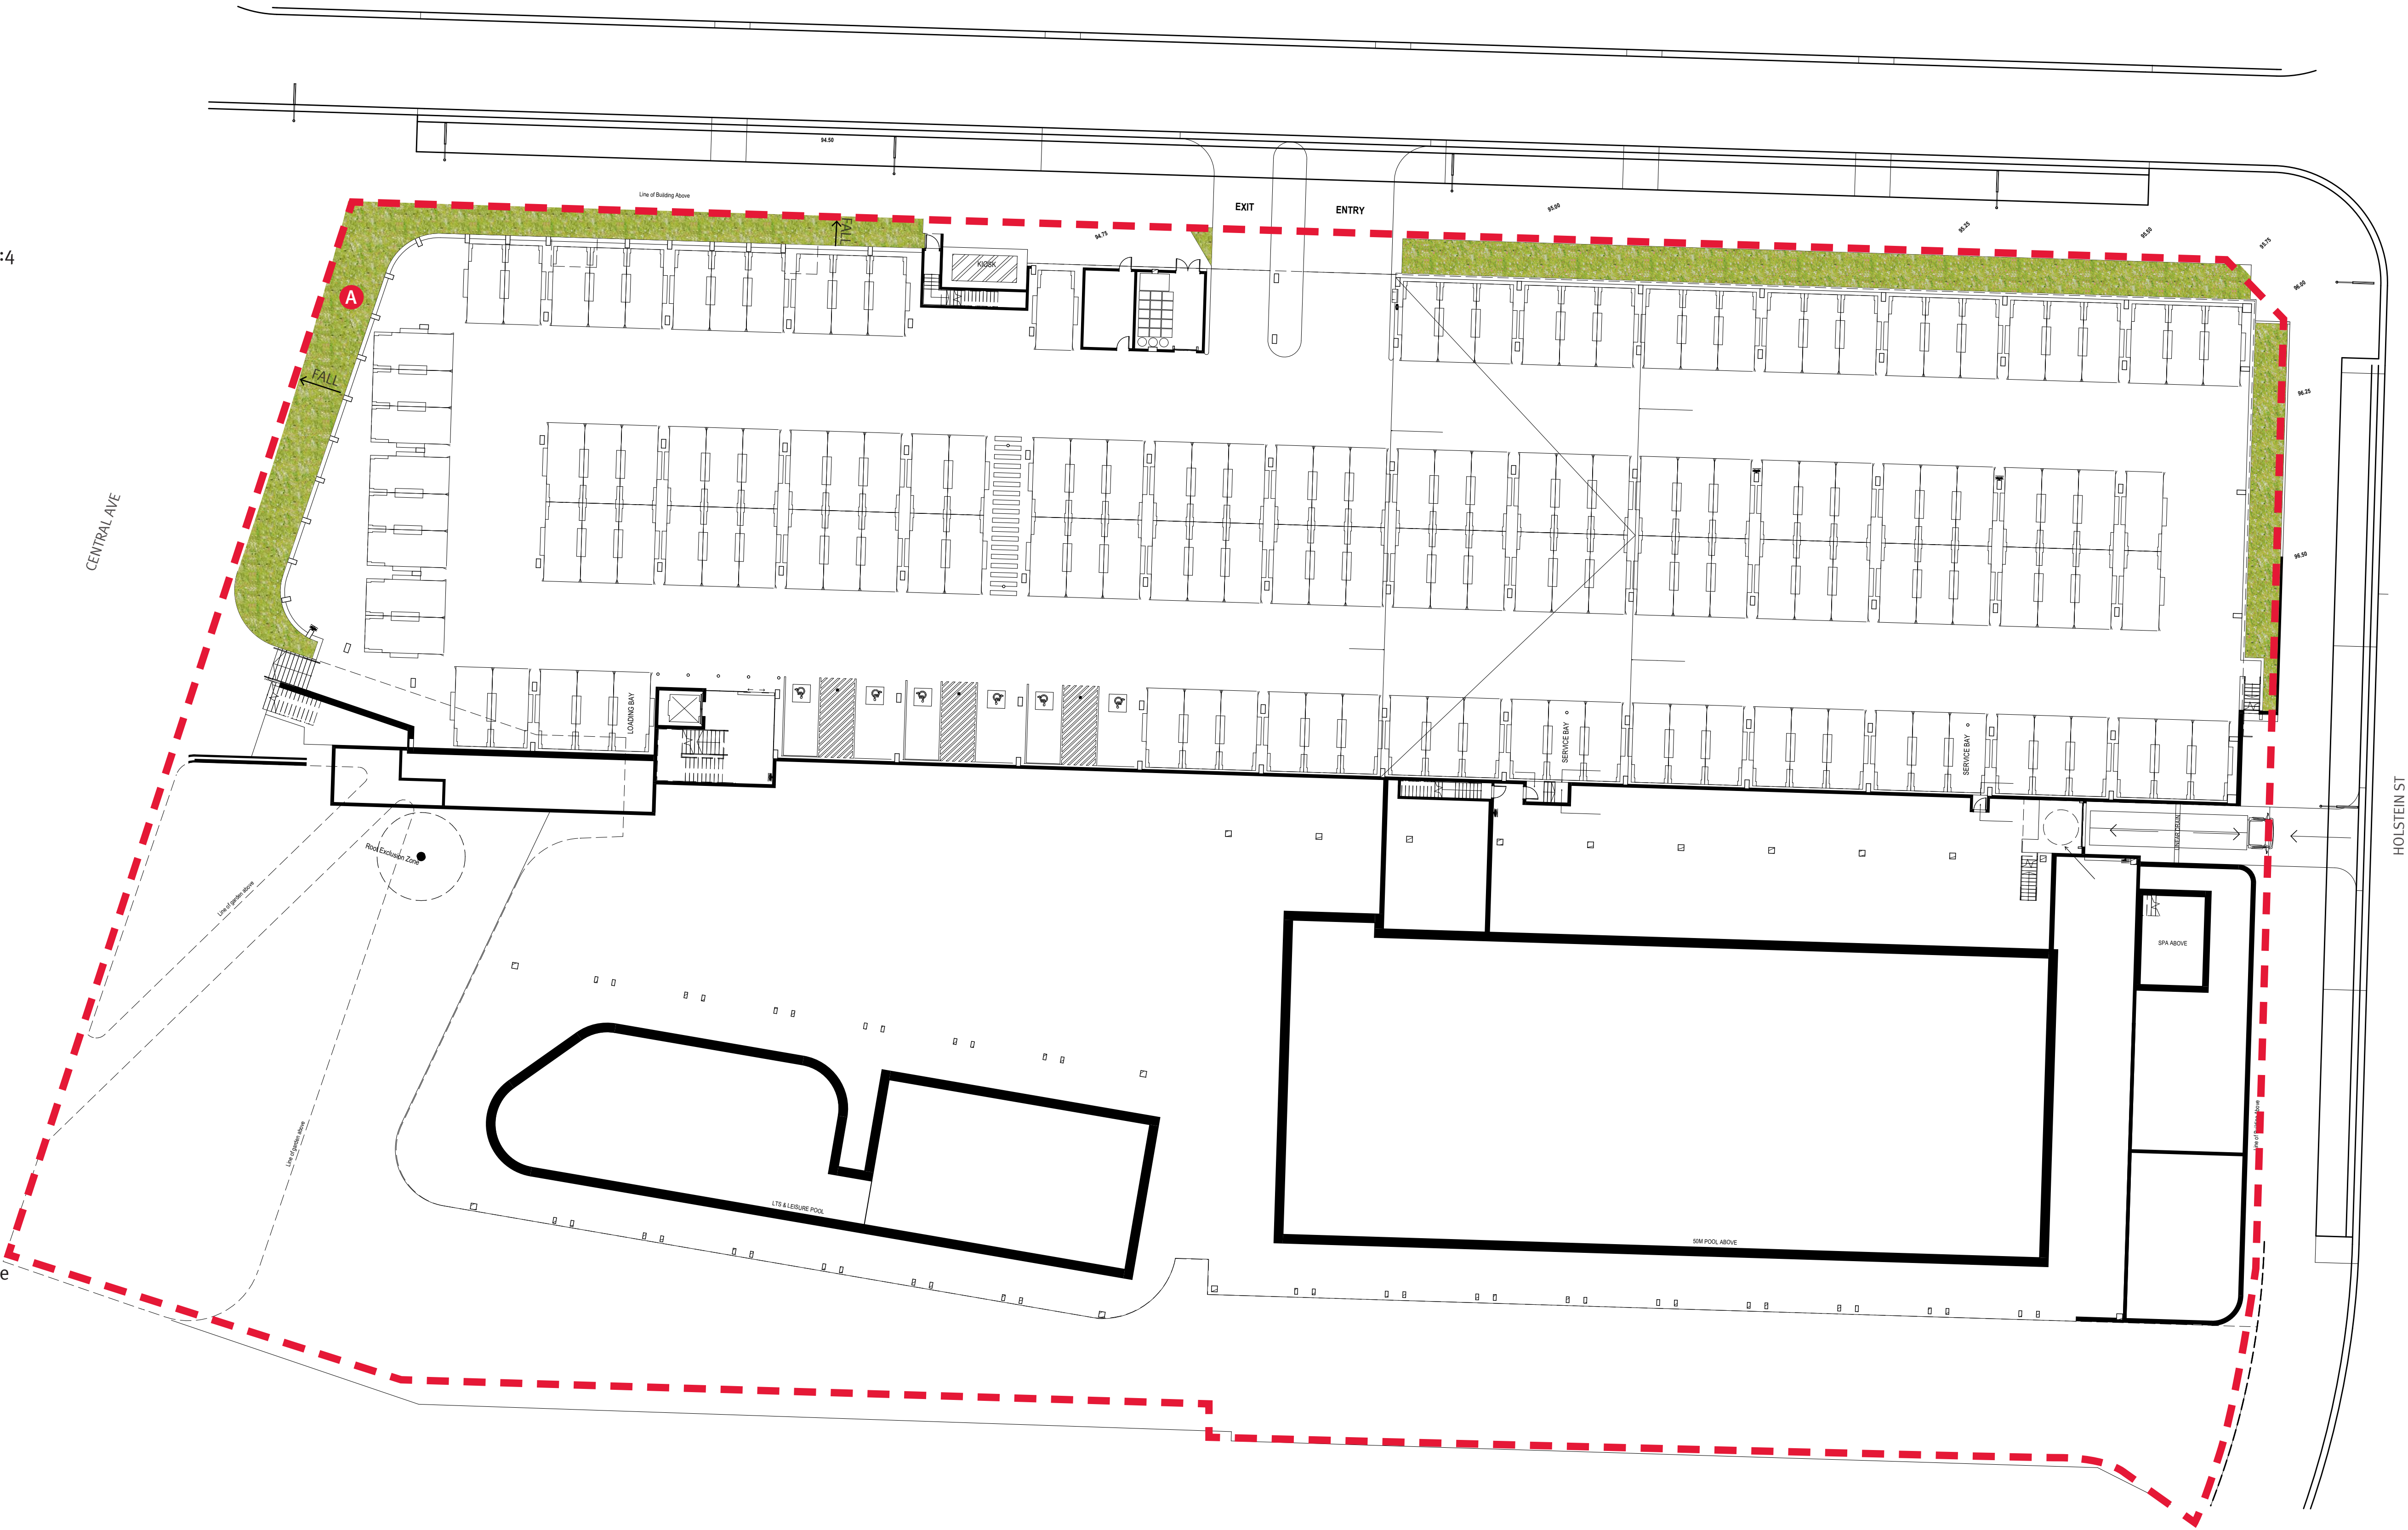

* for species refer indicative plant schedule

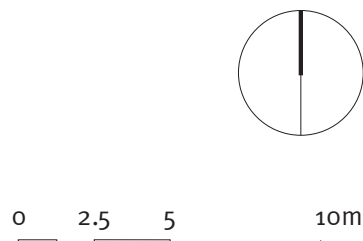

Client



Consultant

WARREN AND MAHONEY

Revisions

Issue	Date	Description	Drawn	Check
ADV	23.04.21	For Comment	JM	AJ
A	25.05.21	Development Application	JM	AJ

JMD design




190 James Street
Redfern NSW 2016
T (02) 9310 5644
info@jmdesign.com.au

Project
Oran Park Leisure Centre
Drawing title
A1 Plan - Lower Ground

Date
May 2021
Scale
Scale 1:250 @ A1


Drawing No. Issue No.
Lo6 A

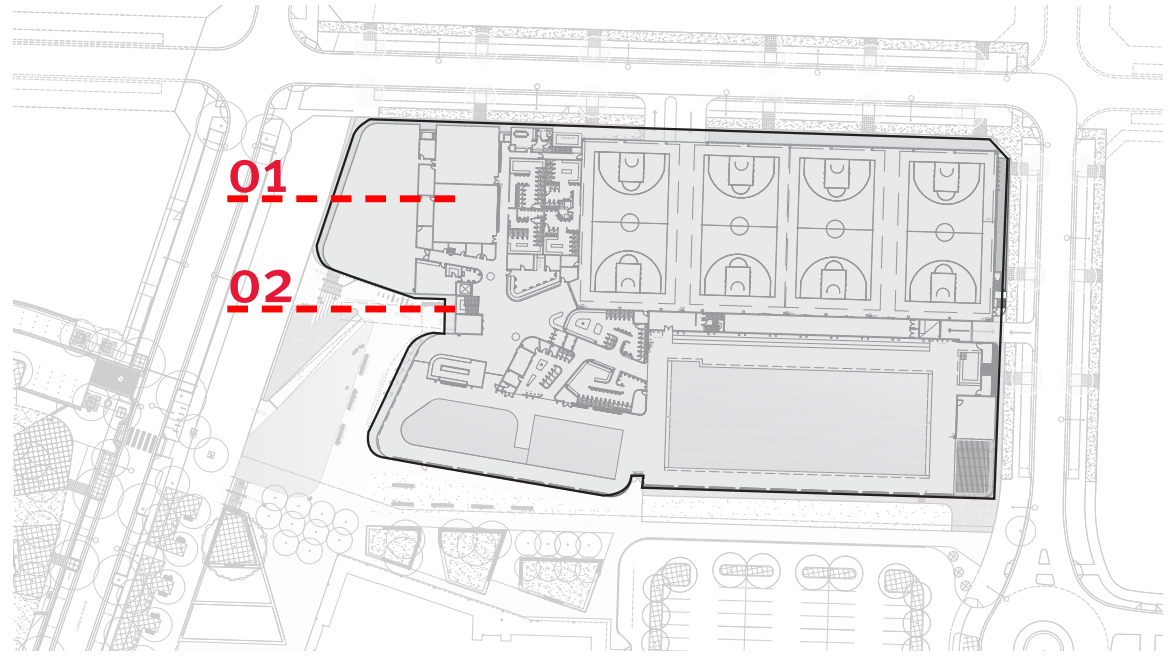


Key plan

Sectional Elevations

Sectional Elevation 01
1:100 @ A1

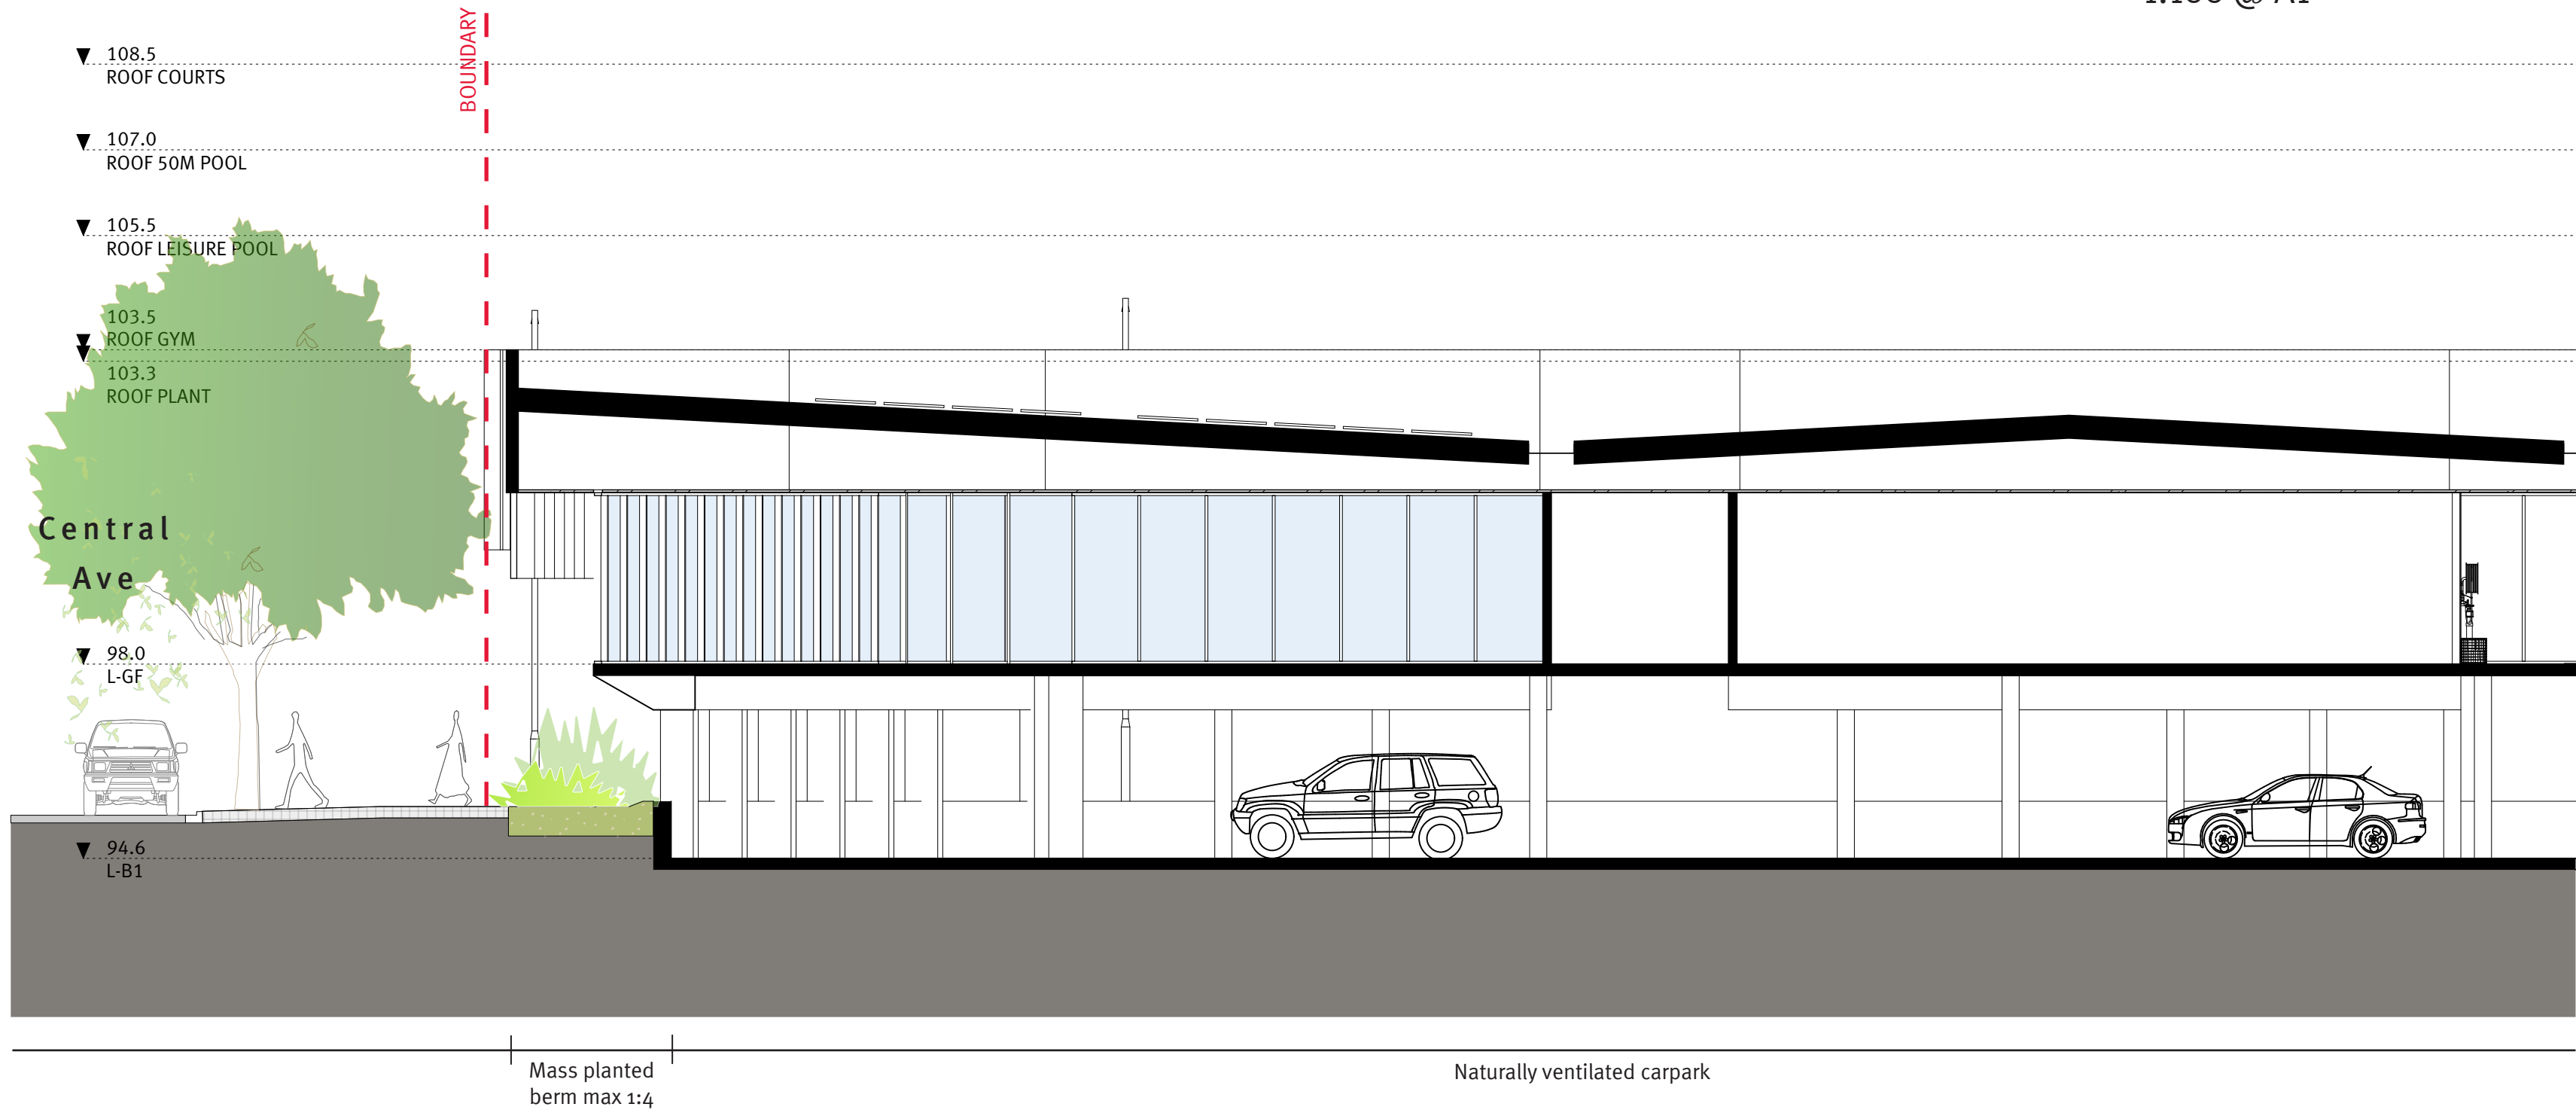

Sectional Elevation 02
1:100 @ A1

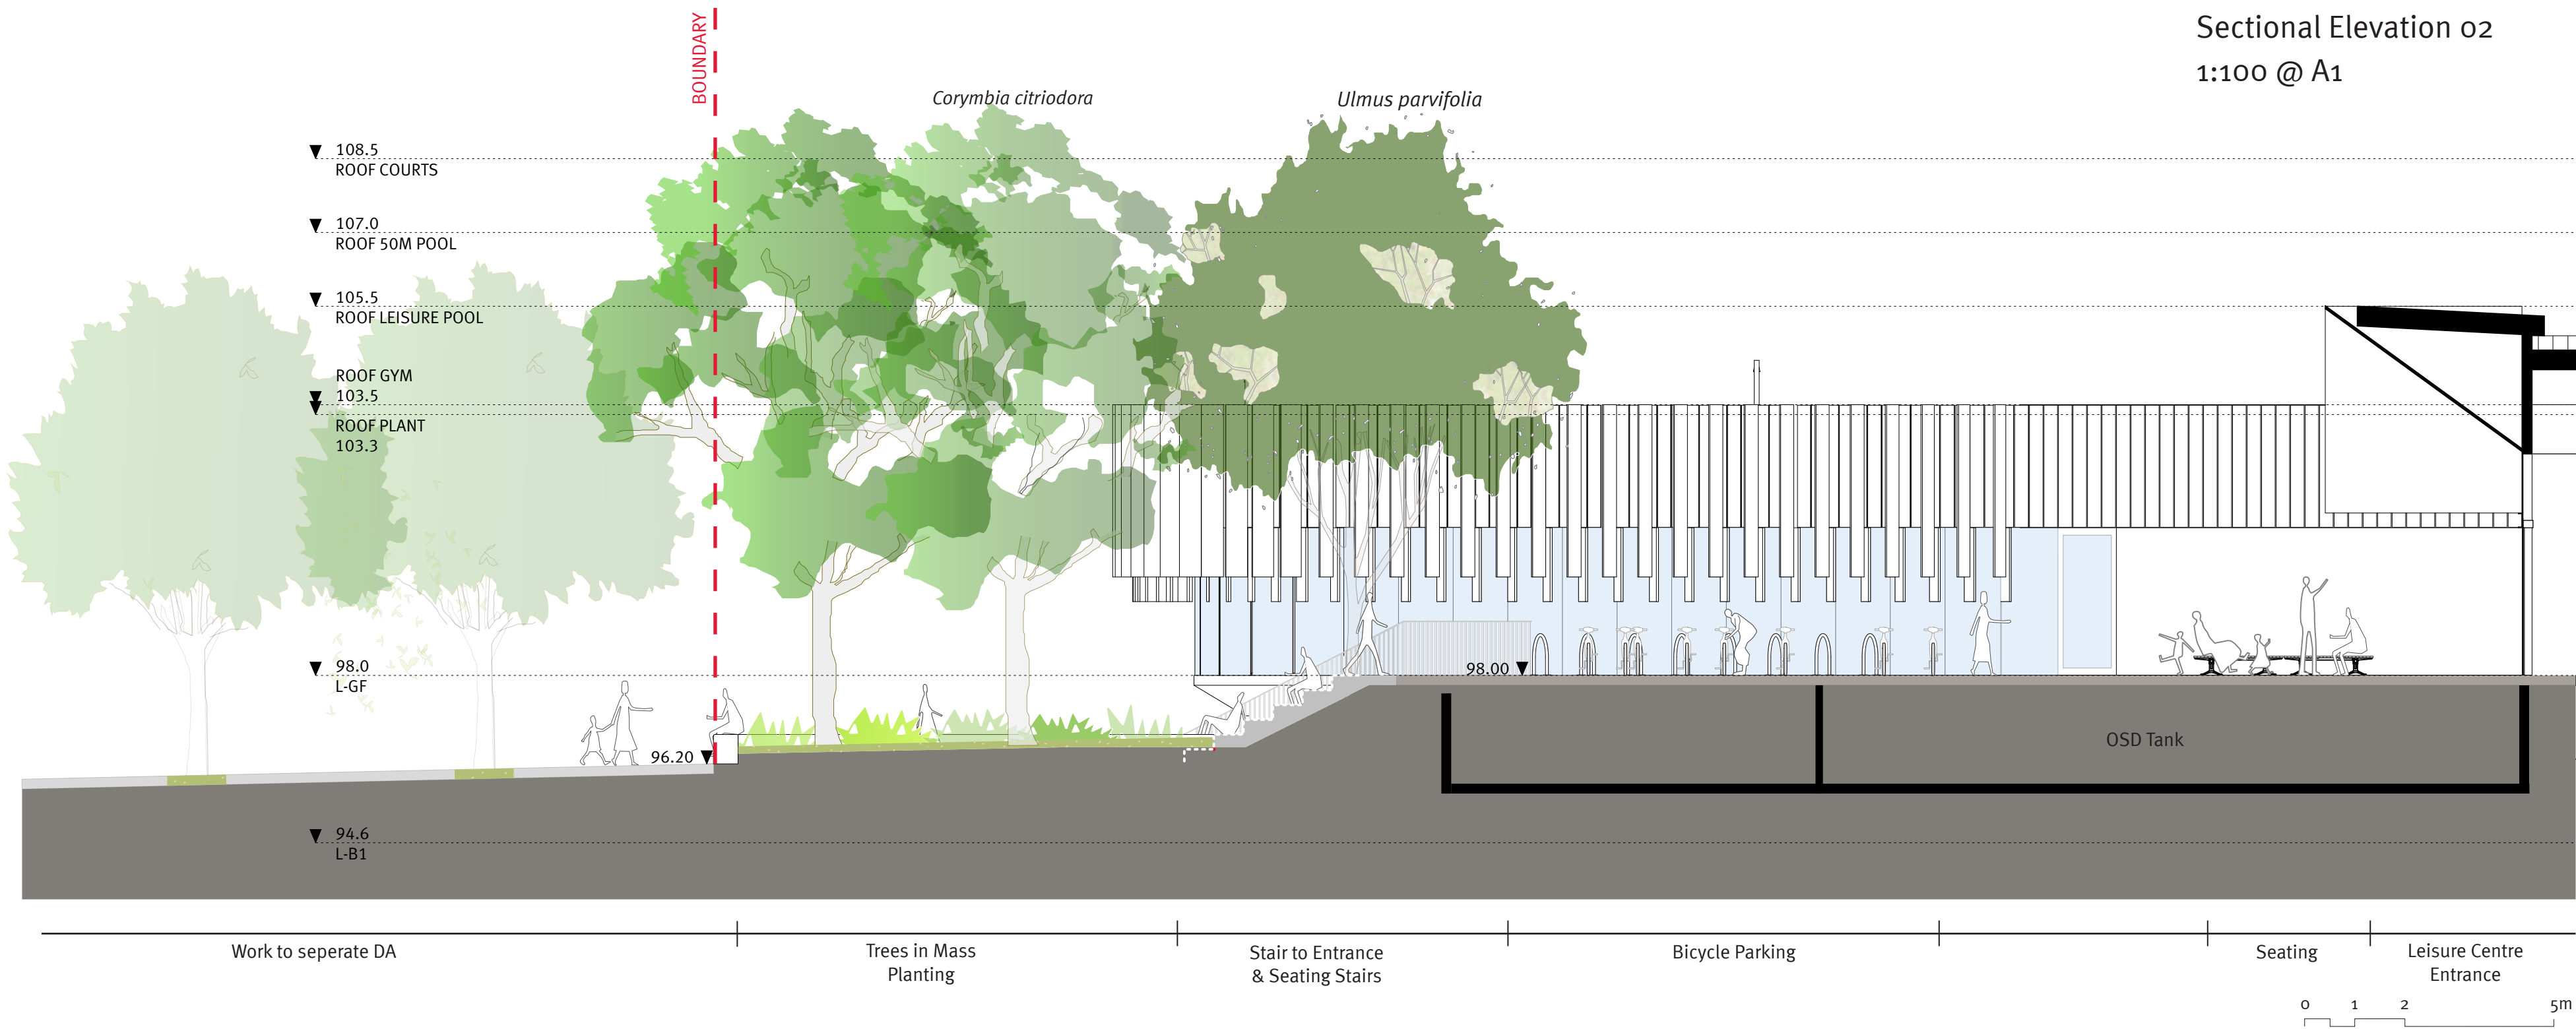

Client



Consultant



Revisions

Issue	Date	Description
ADV	23.04.21	For Comment
A	25.05.21	Development Application

Drawn	Check
JM	AJ
JM	AJ

JMD design




190 James Street
Redfern NSW 2016
T (02) 9310 5644
info@jmdesign.com.au

Project
Oran Park Leisure Centre
Drawing title
Sectional Elevations

Date
May 2021
Scale
Scale 1:100 @ A1


Drawing No. Issue No.
L07 A

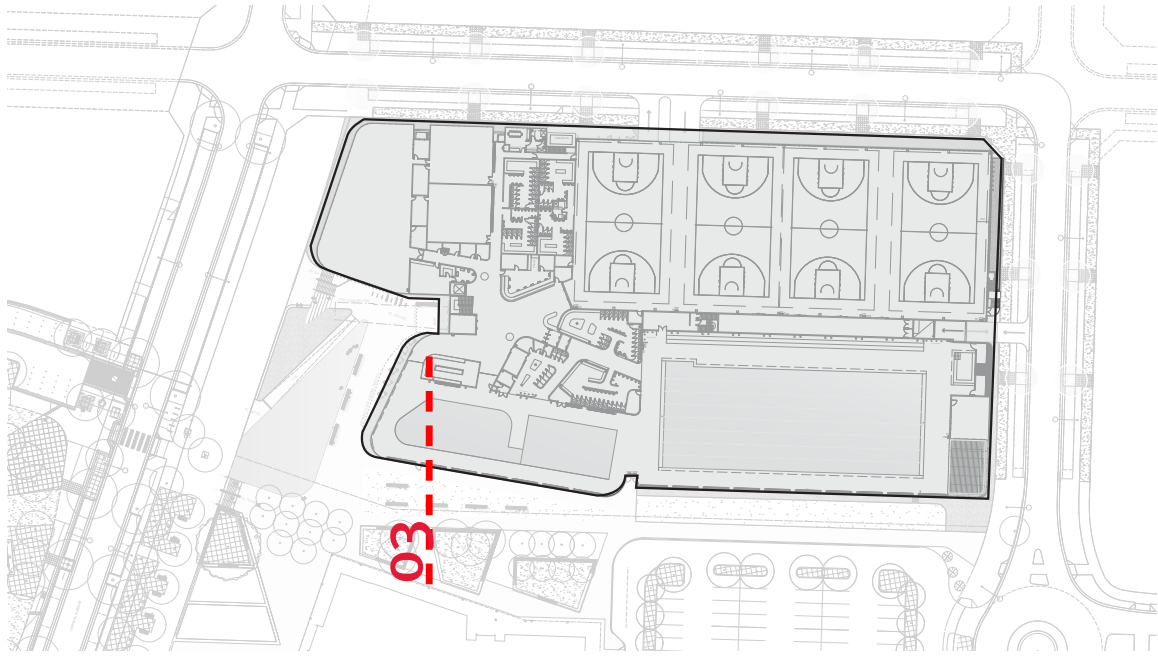

Key plan

Sectional Elevations

Sectional Elevation 03
1:100 @ A1

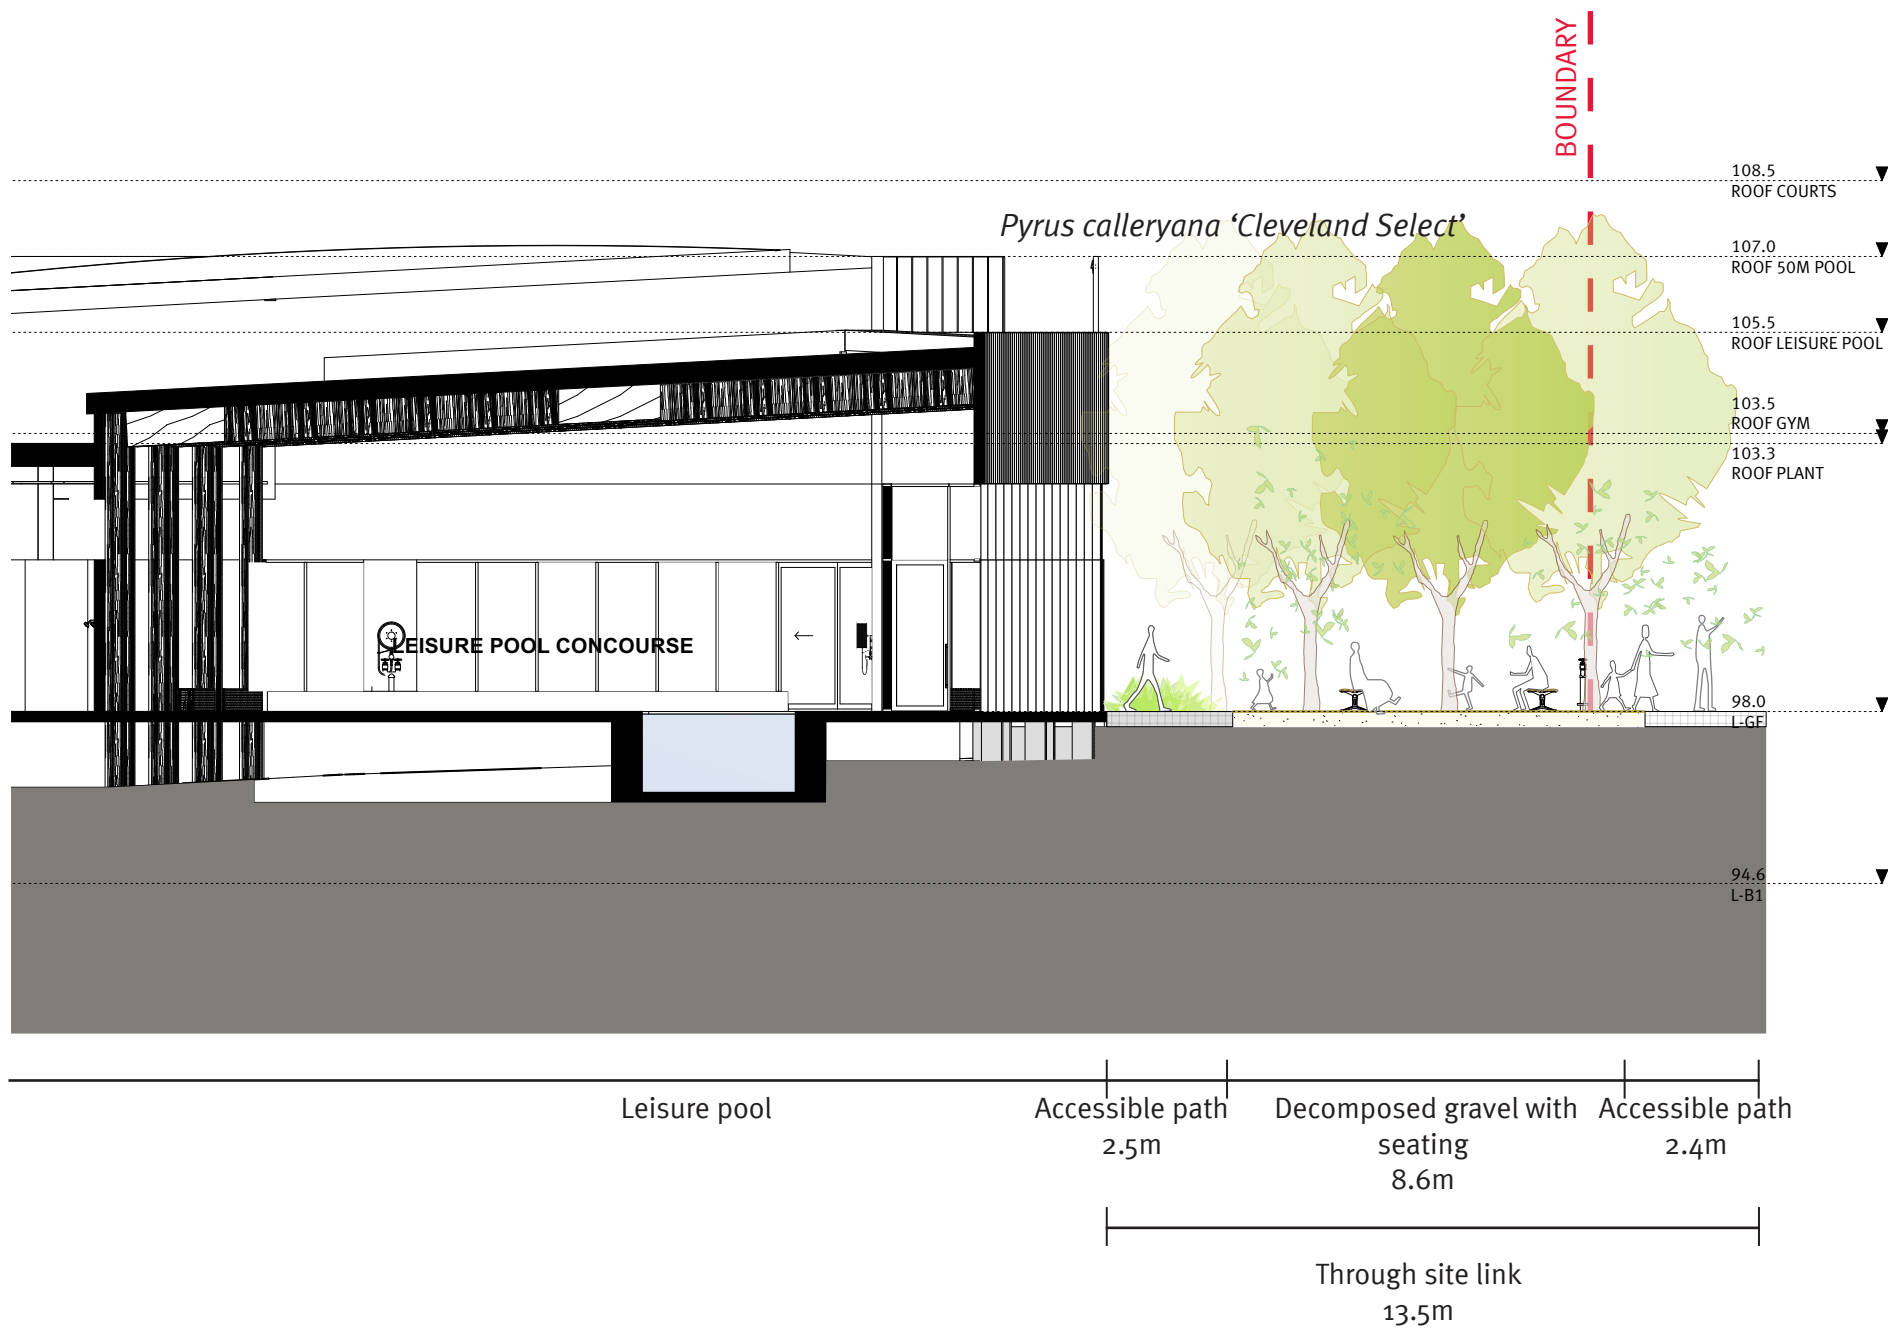

Planting



Mass planting under trees

Walls & Edges



In-situ and/ or precast concrete walls and retaining edges

Materials & Finishes Palette



Trees



Seating in crushed gravel under mature tree canopy

Pavements



Granite paving, varying stone colours*



Decomposed granite paving




Granite paving, varying finishes and unit sizes to differentiate areas*


Indicative Materials Palette



Granite paving Type B

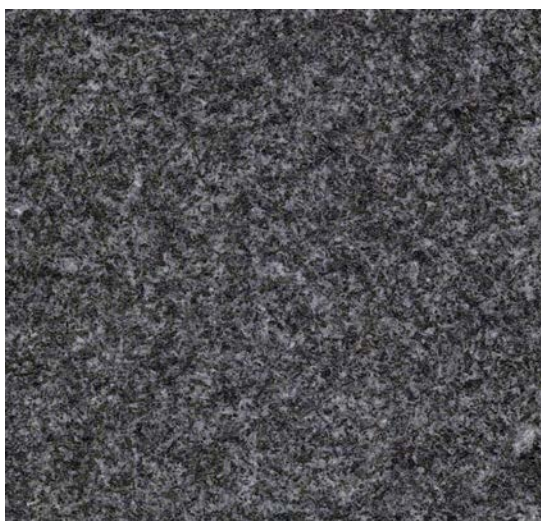

'Raven Black' with exfoliated granite finish

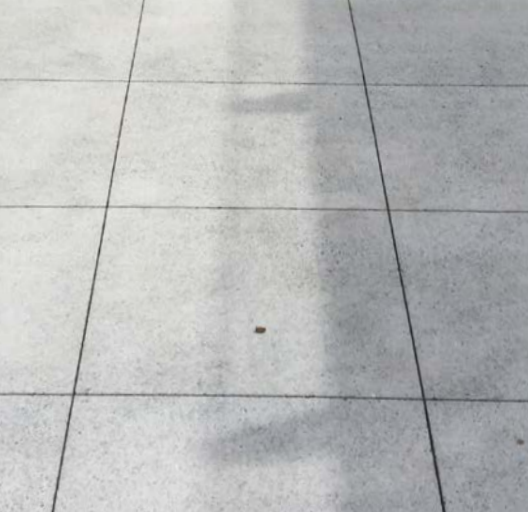

Paving Type F - 'CCH Gost Gum' lightly washed coloured concrete



Dish drain

Standard Furniture - OPTC Materials & Furniture Suite



Steel bicycle racks (subsurface fixed)



Powdercoated metal rubbish bin enclosure*



Metal and hardwood timber batten benches and seats as standard seating type



Street furniture to future detail consistent to Town Park and North South Promenade

* Refer to Oran Park Town - Public Domain Manual, 2011

Client



Consultant



Revisions

Issue	Date	Description	Drawn	Check
ADV	23.04.21	For Comment	JM	AJ
A	25.05.21	Development Application	JM	AJ

JMD design








190 James Street
Redfern NSW 2016
T (02) 9310 5644
info@jmdesign.com.au

Project
Oran Park Leisure Centre
Drawing title
Materials and Finishes Palette

Date
May 2021
Scale
NA

Drawing No. | Issue No.
Log | A

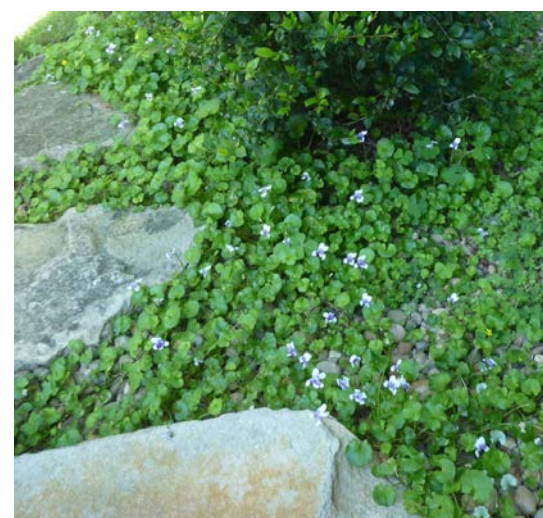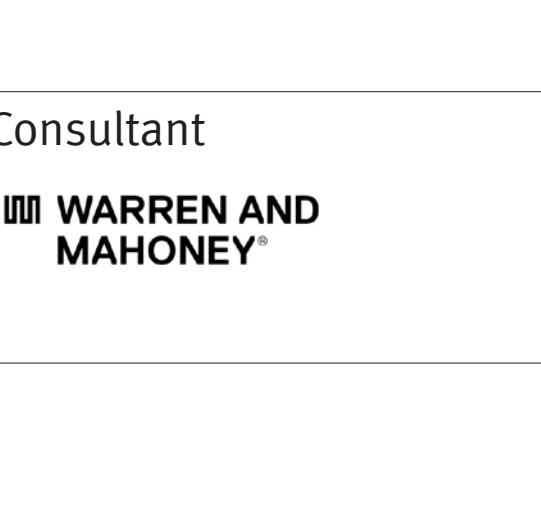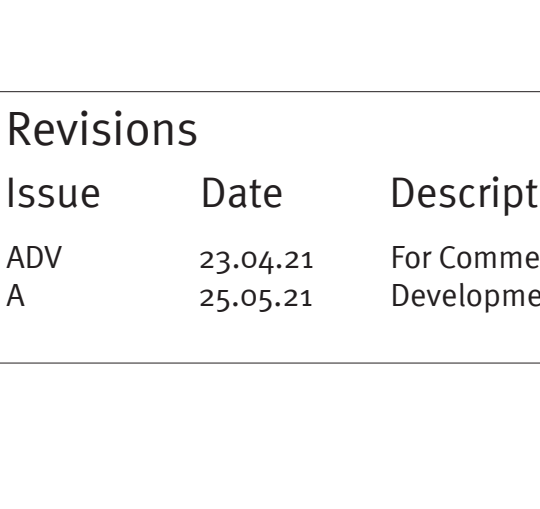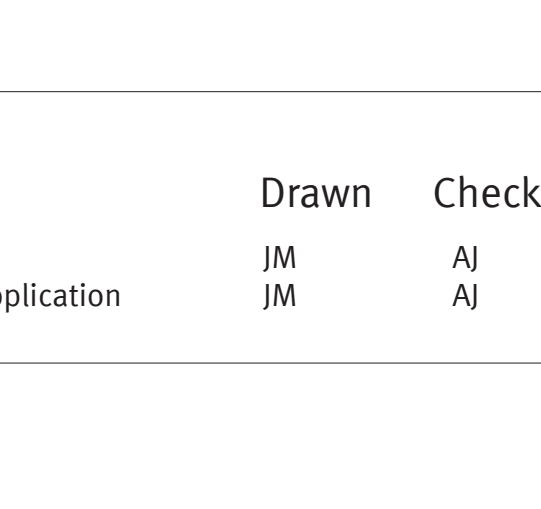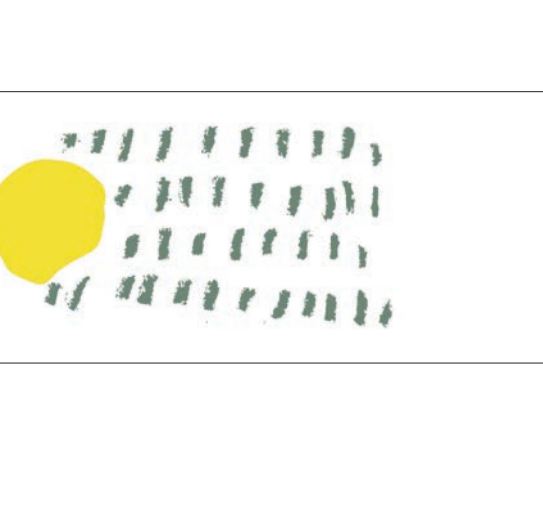Indicative Plant Schedule									
Trees						Botanical name	Common name	Height	Pot size
Mass Planting - Shrubs						Trees:			
	<i>Corymbia citriodora</i>	<i>Corymbia citriodora</i>	<i>P. calleryana</i> ‘Cleveland Select’	<i>P. calleryana</i> ‘Cleveland Select’	<i>Ulmus parvifolia</i>	<i>Corymbia citriodora</i>	Lemon Scented Gum	30m	100L
						<i>Pyrus calleryana</i> ‘Cleveland Select’	Ornamental Pear	10m	100L
	<i>C. viminalis</i> ‘Little John’	<i>Philotheca buxifolia</i>	<i>R. indica</i> ‘Snow Maiden’	<i>Syzygium australe</i> ‘Tiny Trev’	<i>Westringia fruticosa</i> ‘Grey Box’	<i>Ulmus parvifolia</i>	Chinese Elm	13m	100L
						Mass Planting - Shrubs:			
Grasses & Groundcovers						<i>Grevillea</i> ‘Mt Tamboritha’	Grevillea	Varies	140mm pot
	<i>Dianella</i> spp.	<i>Dichondra repens</i>	<i>Ficinia nodosa</i>	<i>Gazania tomentosa</i>	<i>Hardenbergia</i> ‘Happy Wanderer’	<i>Philotheca buxifolia</i>	Box Leaf Wax Flower	1 m	140mm pot
						<i>Westringia fruticosa</i> ‘Grey Box’	Dwarf Coastal Rosemary	600mm	140mm pot
	<i>Juniperus conferta</i>	<i>Liriope</i> ‘Just Right’	<i>L. longifolia</i> ‘Tanika’	<i>L. longifolia</i> ‘Verday’	<i>Trachelospermum</i> ‘Tri Colour’	<i>Westringia fruticosa</i> ‘Zena’	Coastal Rosemary	600mm	140mm pot
						Grasses & Groundcovers			
Deck Planter						<i>Dianella</i> spp.	Blue Flax Lily	Varies	90x90x50mm
	<i>Juniperus conferta</i>	<i>Liriope</i> ‘Just Right’	<i>L. longifolia</i> ‘Tanika’	<i>L. longifolia</i> ‘Verday’	<i>Trachelospermum</i> ‘Tri Colour’	<i>Dichondra repens</i>	Kidney Weed	100mm	90x90x50mm
						<i>Ficinia nodosa</i>	Knobby Club Rush	Varies	90x90x50mm
						<i>Lomandra longifolia</i> ‘Tanika’	Tanika Mat Rush	600mm	140mm pot
						<i>Viola hederacea</i>	Native Violet	100mm	90x90x50mm
Deck Planter						Mass Planting Species - Ornamental			
	<i>Juniperus conferta</i>	<i>Liriope</i> ‘Just Right’	<i>L. longifolia</i> ‘Tanika’	<i>L. longifolia</i> ‘Verday’	<i>Trachelospermum</i> ‘Tri Colour’	<i>Hardenbergia</i> ‘Happy Wanderer’	False Sarsaparilla	Varies	200mm pot
						<i>Rhaphiolepis indica</i> ‘Snow Maiden’	Indian Hawthorn	600mm	140mm pot
						<i>Syzygium australe</i> ‘Tiny Trev’	Lilly Pilly	1m	140mm pot
						Ornamental Grasses, Groundcovers & Climbers			
Deck Planter						<i>Gazania tomentosa</i>	Gazania	300mm	140mm pot
	<i>Juniperus conferta</i>	<i>Liriope</i> ‘Just Right’	<i>L. longifolia</i> ‘Tanika’	<i>L. longifolia</i> ‘Verday’	<i>Trachelospermum</i> ‘Tri Colour’	<i>Juniperus conferta</i>	Shore juniper	500mm	140mm pot
						<i>Liriope</i> ‘Just Right’	Lilyturfs	500mm	140mm pot
						<i>Lomandra</i> ‘Verday’	Dwarf Lomandra	600mm	140mm pot
						<i>Trachelospermum</i> ‘Tri Colour’	Star Jasmine	300mm	140mm pot
Deck Planter						Deck Planter			
	<i>Juniperus conferta</i>	<i>Liriope</i> ‘Just Right’	<i>L. longifolia</i> ‘Tanika’	<i>L. longifolia</i> ‘Verday’	<i>Trachelospermum</i> ‘Tri Colour’	Alpinia nutans	Dwarf Cardamon	1500mm	140mm pot
						Rhapis excelsa	Rhapis Palm	3000mm	140mm pot


Drawing pages

Concept Design

NOTE

ALL DIMENSIONS TO BE CONFIRMED ON-SITE BEFORE MANUFACTURE
SIGNAGE IS SCALED RELATIVE TO DRAWING:
EXTERNAL ELEVATIONS-WORK IN PROGRESS -A20.001- 9/04/2021


ID1w	Site identification
	Wall mounted
	Single sided
ID2w	Building Identification
	Facade mounted
	Single sided
	Halo illuminated

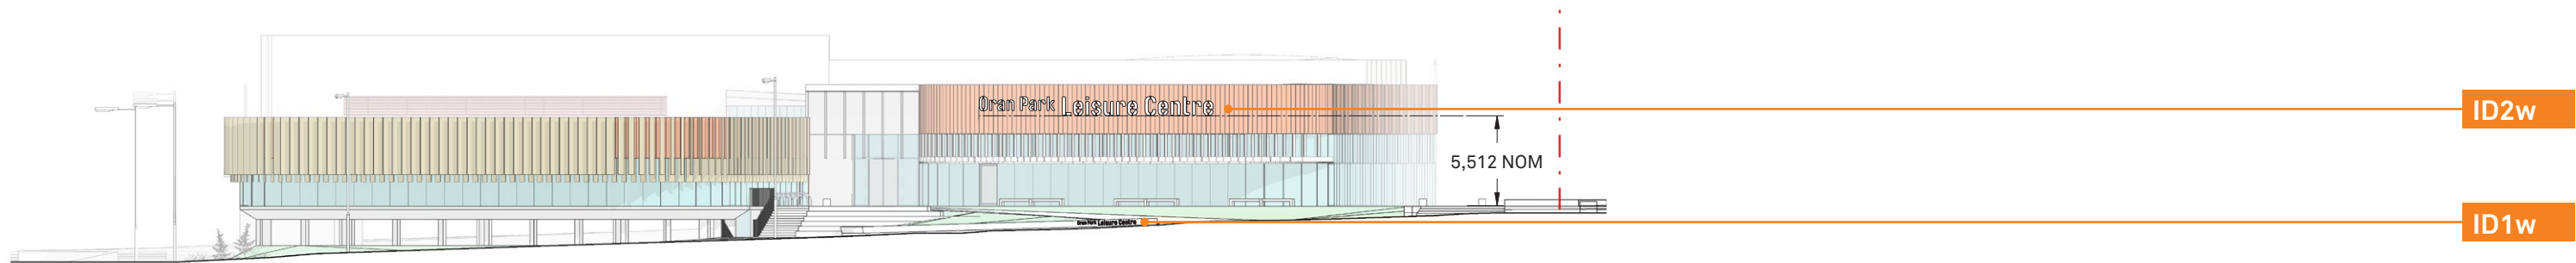


WEST ELEVATION
SCALE 1:400 @ A3



ID1w – FRONT VIEW
SCALE 1:25 @ A3

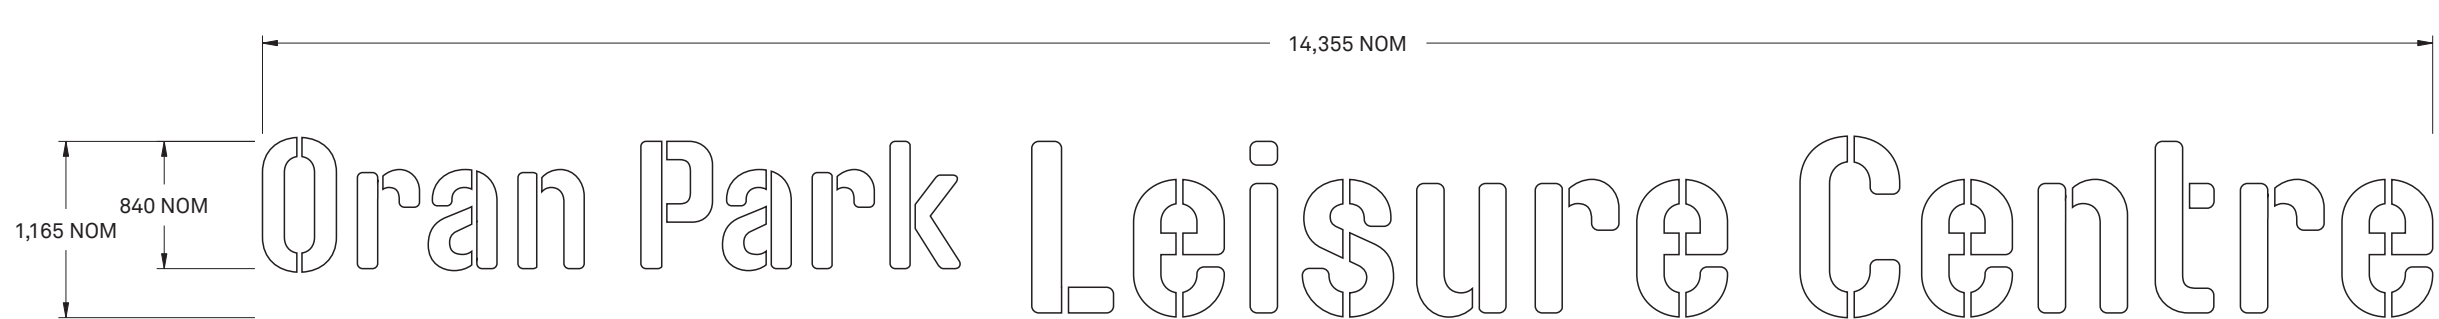

ID2w – FRONT VIEW
SCALE 1:50 @ A3

 

ID2w – SIDE VIEW
SCALE 1:50 @ A3

Drawing pages

Concept Design

ID3w

Building Identification

Facade mounted
Single sided
Halo illuminated


NOTE

ALL DIMENSIONS TO BE CONFIRMED ON-SITE BEFORE MANUFACTURE
SIGNAGE IS SCALED RELATIVE TO DRAWING:
EXTERNAL ELEVATIONS-WORK IN PROGRESS -A20.001- 9/04/2021




SOUTH ELEVATION

SCALE 1:400 @ A3

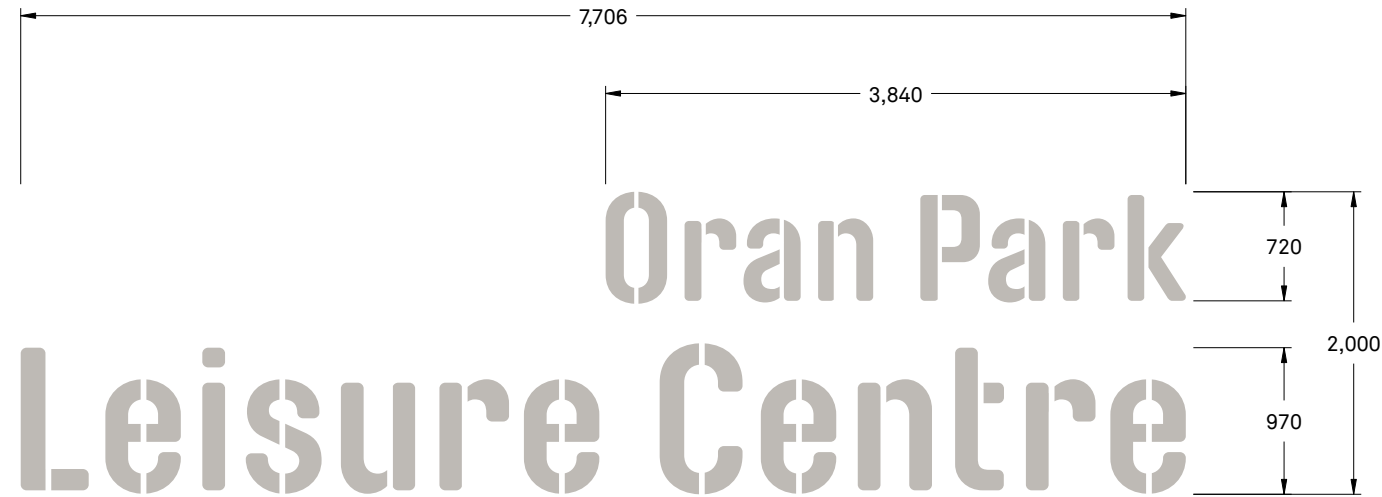

ID3w – FRONT VIEW
SCALE 1:50 @ A3

 

ID3w – FRONT VIEW
SCALE 1:50 @ A3


Drawing pages

Concept Design


ID4c

Parking entry
Identification
Cantilevered
Double sided
Internally illuminated

NOTE
ALL DIMENSIONS TO BE CONFIRMED ON-SITE BEFORE MANUFACTURE
SIGNAGE IS SCALED RELATIVE TO DRAWING:
EXTERNAL ELEVATIONS-WORK IN PROGRESS -A20.001- 9/04/2021

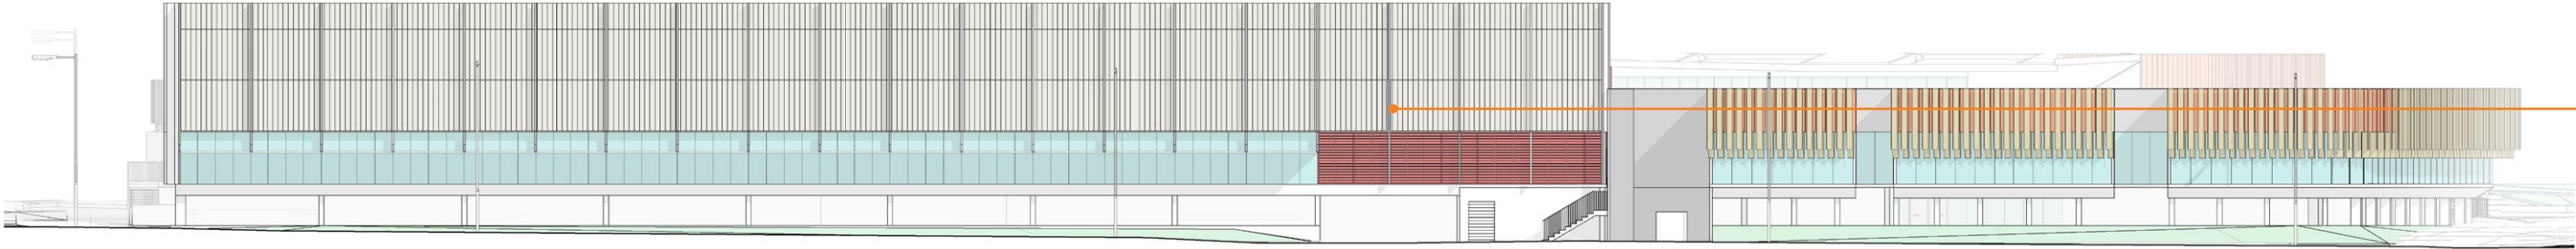


NORTH ELEVATION
SCALE 1:400 @ A3

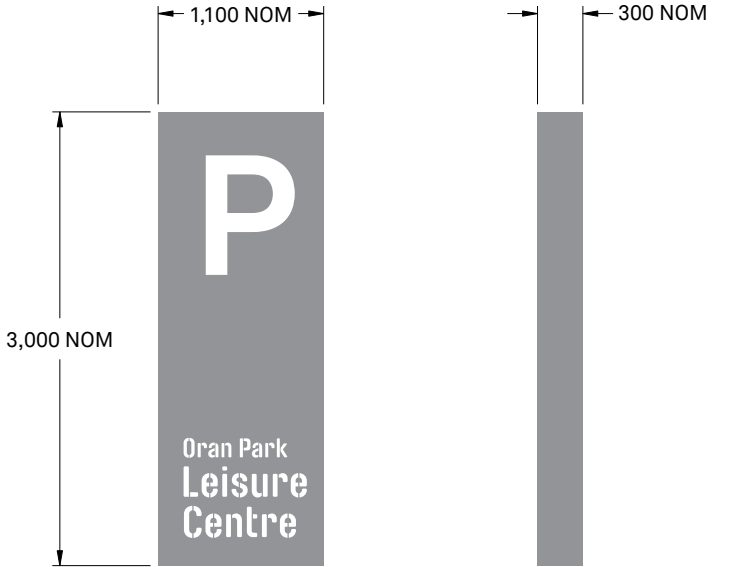

ID4c – FRONT VIEW
SCALE 1:50 @ A3

ID4c – SIDE VIEW
SCALE 1:50 @ A3

INDICATIVE DESIGN ONLY
NOT DESIGNED IN THIS PACKAGE OF WORK

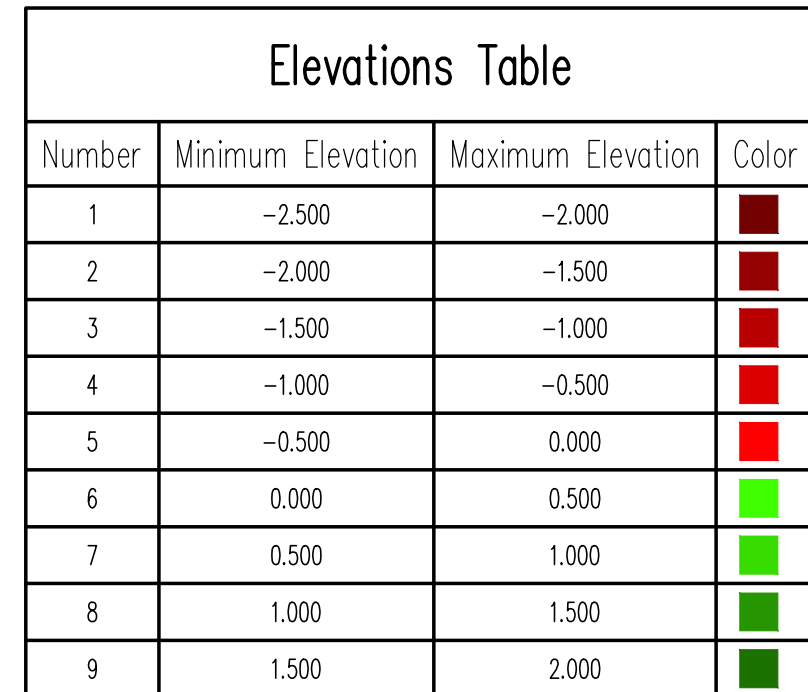

Scale : A1	Drawn	Authorised
1:250	SH	
Job No	Drawing No	Revision
191905	C14	P2
Plot File Created: Jun 10, 2021 - 1:59pm		

EROSION AND SEDIMENT CONTROL NOTES

- All work shall be generally carried out in accordance with
 - Local authority requirements,
 - EPA – Pollution control manual for urban stormwater,
 - LANDCOM NSW – Managing Urban Stormwater: Soils and Construction ("Blue Book").
- Erosion and sediment control **drawings and notes** are provided for the whole of the works. Should the Contractor stage these works then the design may be required to be modified. Variation to these details may require approval by the relevant authorities. The erosion and sediment control **plan** shall be implemented and adapted to meet the varying situations as work on site progresses.
- Maintain all erosion and sediment control devices to the satisfaction of the superintendent and the local authority.
- When stormwater pits are constructed prevent site runoff entering the pits unless silt fences are erected around pits.
- Minimise the area of site being disturbed at any one time.
- Protect all stockpiles of materials from scour and erosion. Do not stockpile loose material in roadways, near drainage pits or in watercourses.
- All soil and water control measures are to be put back in place at the end of each working day, and modified to best suit site conditions.
- Control water from upstream of the site such that it does not enter the disturbed site.
- All construction vehicles shall enter and exit the site via the temporary construction entry/exit.
- All vehicles leaving the site shall be cleaned and inspected before leaving.
- Maintain all stormwater pipes and pits clear of debris and sediment. Inspect stormwater system and clean out after each storm event.
- Clean out all erosion and sediment control devices after each storm event.

S O

- Prior to commencement of excavation the following soil management devices must be installed.
 - Construct silt fences below the site and across all potential runoff sites.
 - Construct temporary construction entry/exit and divert runoff to suitable control systems.
 - Construct measures to divert upstream flows into existing stormwater system.
 - Construct sedimentation traps/basin including outlet control and overflow.
 - Construct turf lined swales.
 - Provide sandbag sediment traps upstream of existing pits.
- Construct geotextile filter pit surround around all proposed pits as they are constructed.
- On completion of pavement provide sand bag kerb inlet sediment traps around pits.
- Provide and maintain a strip of turf on both sides of all roads after the construction of kerbs.

ATER ALIT TESTIN REIREMENTS

Prior to discharge of site stormwater, groundwater and seepage water into council's stormwater system, contractors must undertake water quality tests in conjunction with a suitably qualified environment consultant outlining the following:

- Compliance with the criteria of the Australian and New Zealand Guidelines for Fresh and Marine Water Quality (2000)
- If required subject to the environmental consultants advice, provide remedial measures to improve the quality of water that is to be discharged into Councils storm water drainage system. This should include comments from a suitably qualified environmental consultant confirming the suitability of these remedial measures to manage the water discharged from the site into Councils storm water drainage system. Outlining the proposed, ongoing monitoring, contingency plans and validation program that will be in place to continually monitor the quality of water discharged from this site. This should outline the frequency of water quality testing that will be undertaken by a suitably qualified environmental consultant.

EROSION AND SEDIMENT CONTROL LEGEND








	Batter
	Siltation fence
	Stormwater pit with Geotextile filter surround
	Hay bale barriers
	Sandbag sediment trap
	Catch drain
	Overland flow path

PRELIMINARY
NOT TO BE USED
FOR CONSTRUCTION

Scale : A1 Drawn Authorised
1:400, AS NOTED SH

Job No Drawing No Revision
191905 C21 P1

Plot File Created: Jun 11, 2021 - 4:50pm

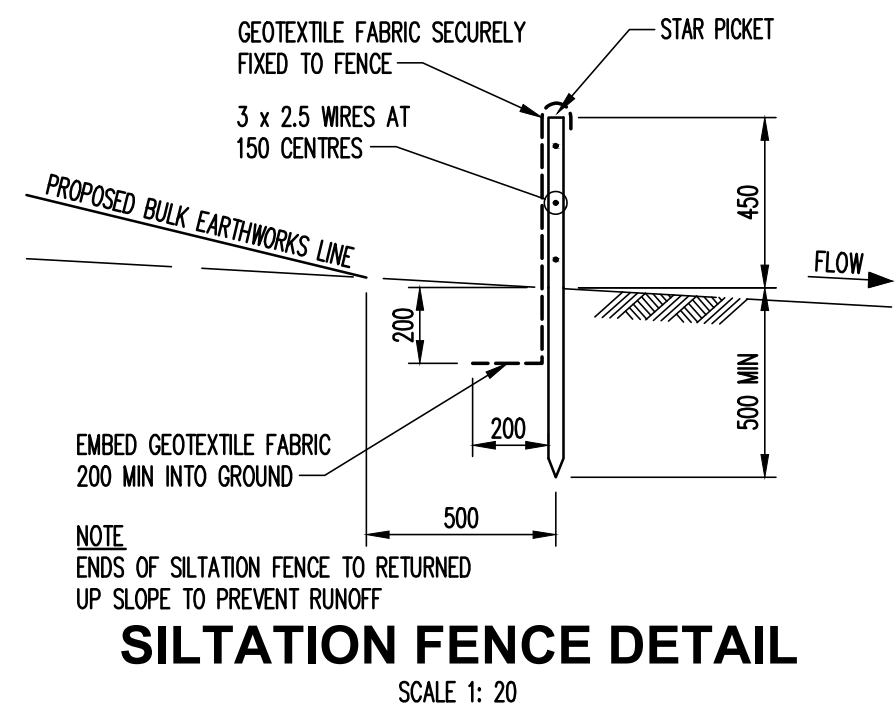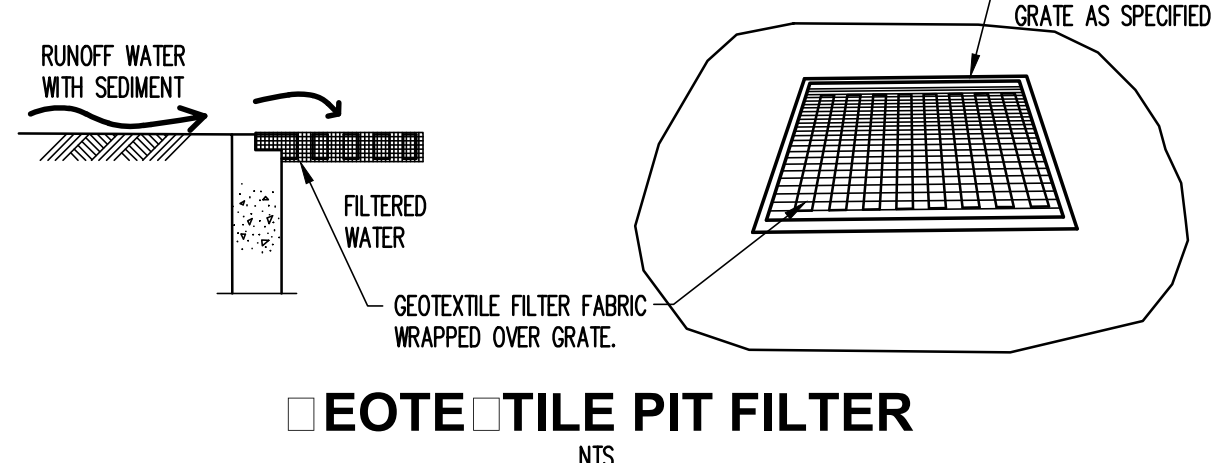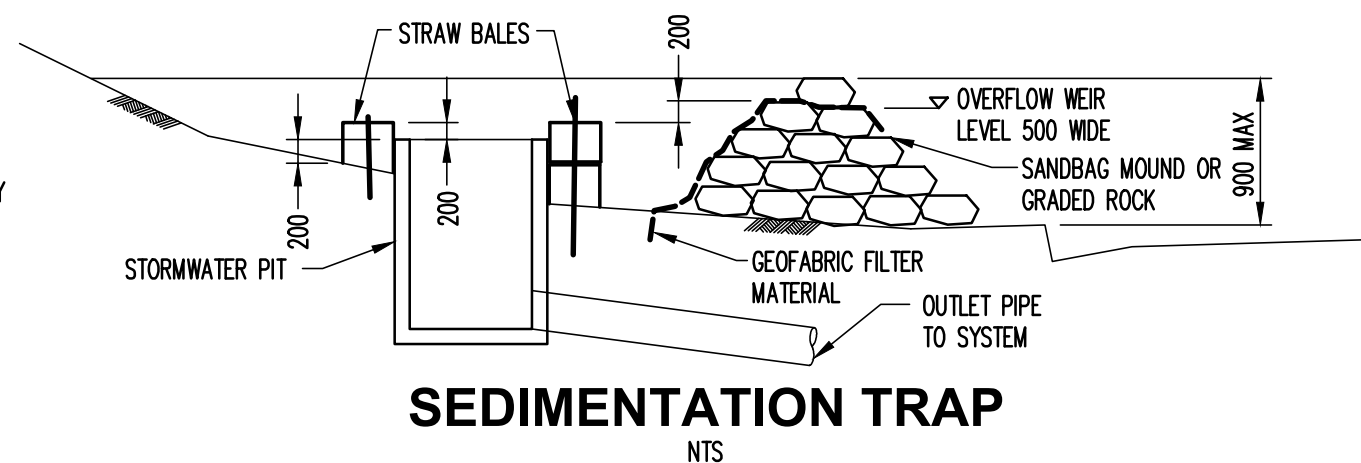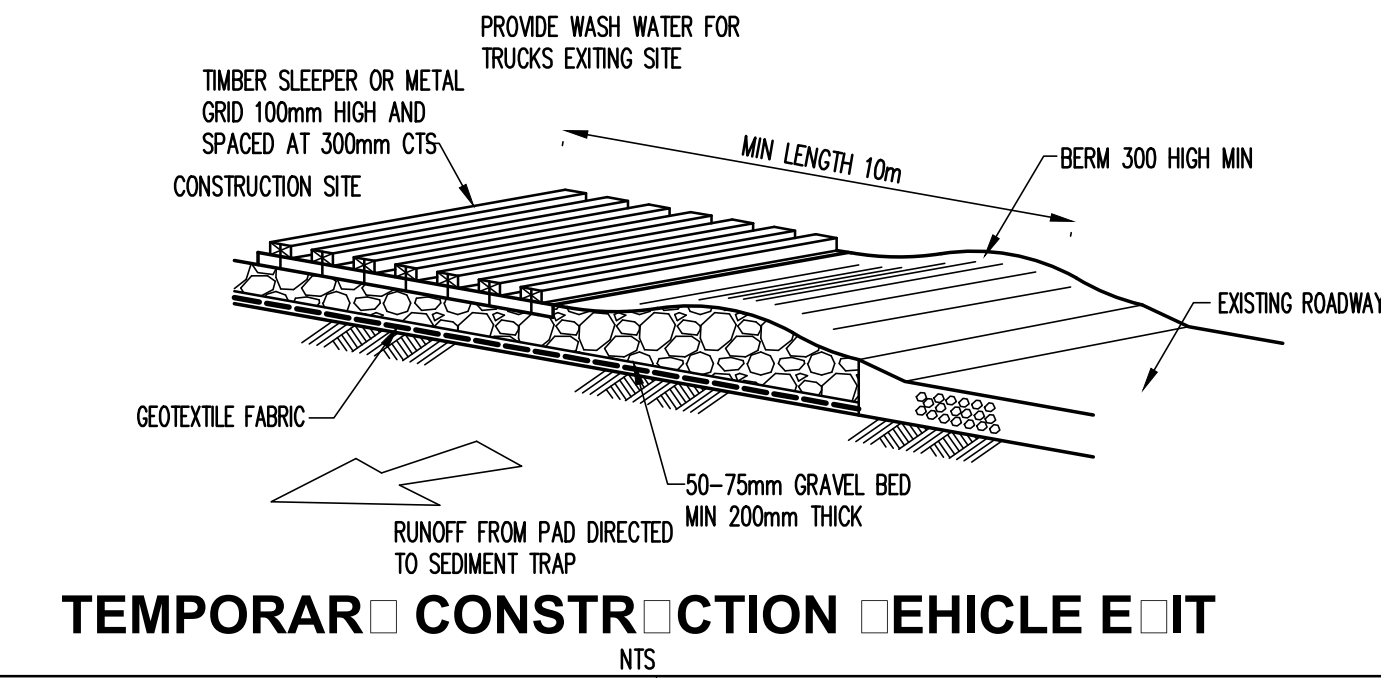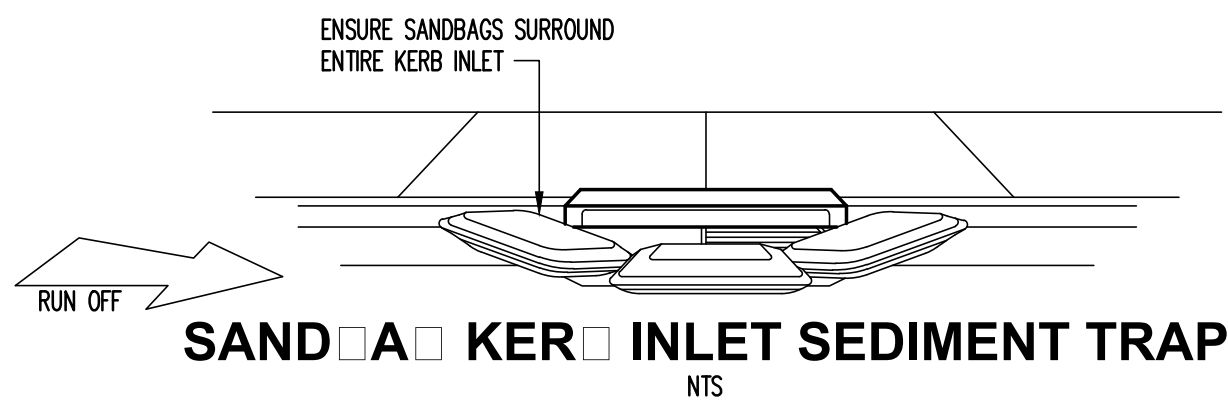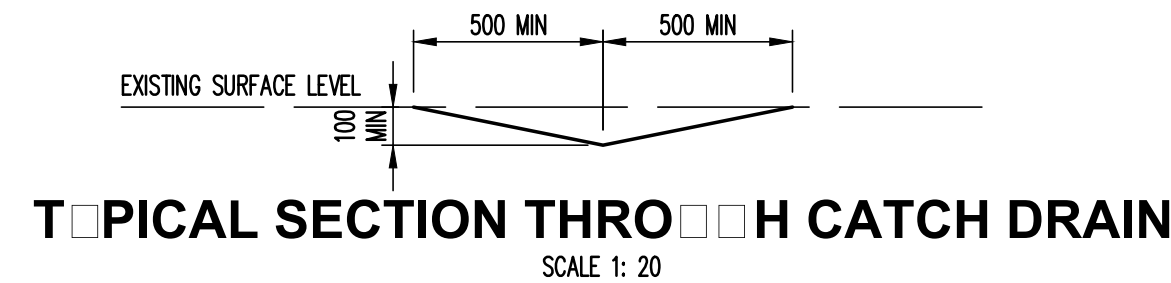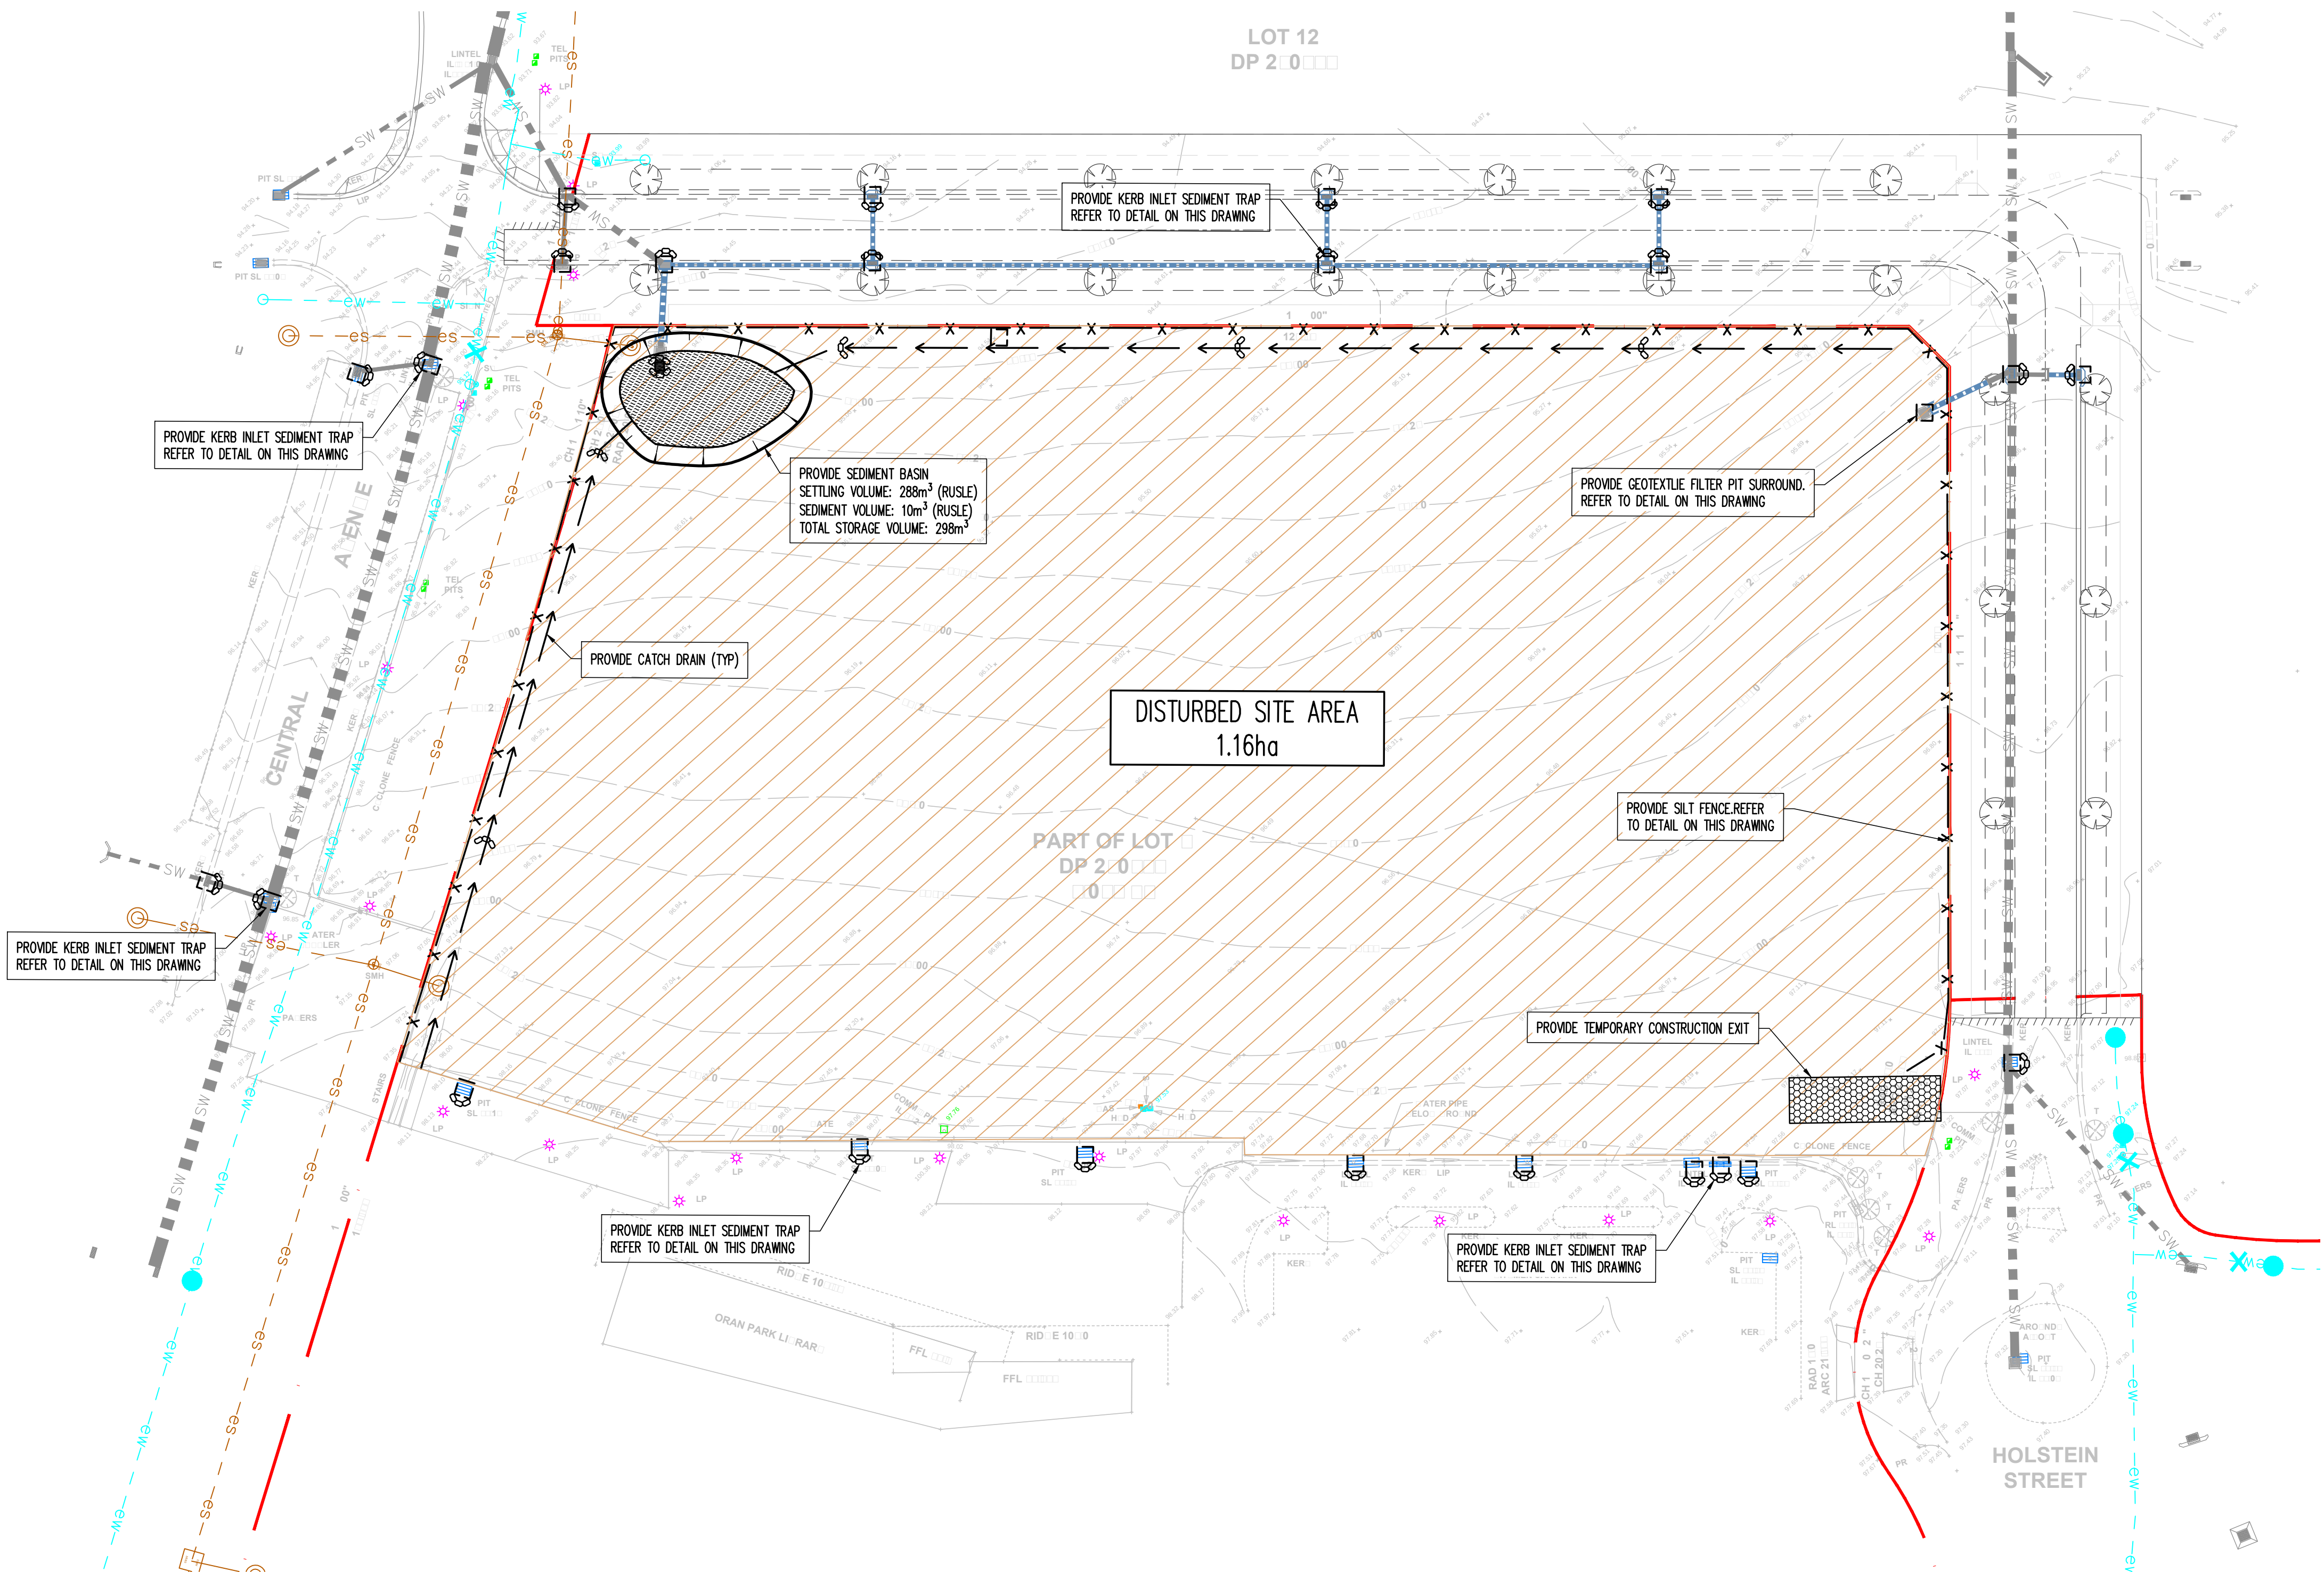





Rev	Description	Eng	Draft	Date	Rev	Description	Eng	Draft	Date	Rev	Description	Eng	Draft	Date
P1	ISSUE FOR DA	DM	SH	11.06.21										

Architect
WARREN AND MAHONEY
Suite 13.03, Plaza Building
95 Pitt Street
Sydney NSW 2000
Australia
+61 2 8021 9809
australia@warrenandmahoney.com






Engineer
TTW **Structural Civil Traffic Façade**
612 9439 7288 | 48 Chandos Street St Leonards NSW 2065

Project
ORAN PARK LEISURE CENTRE



Sheet Subject
SEDIMENT & EROSION CONTROL PLAN

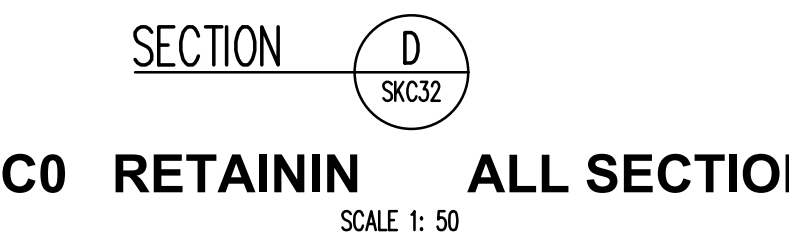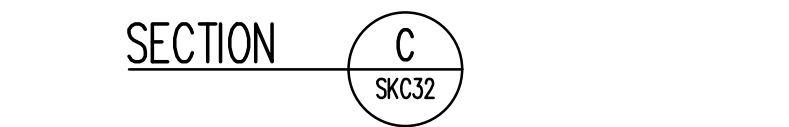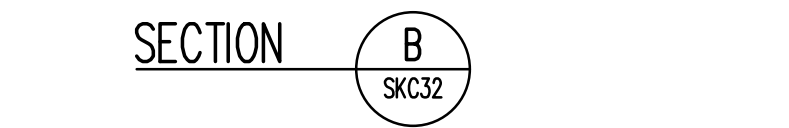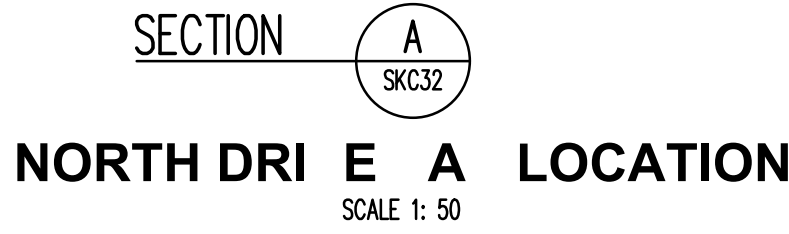

Scale : A1	Drawn	Authorised
AS SHOWN	SH	SB
Job No	Drawing No	Revision
191905	C41	P1
Plot File Created: Jun 10, 2021 - 2:05pm		

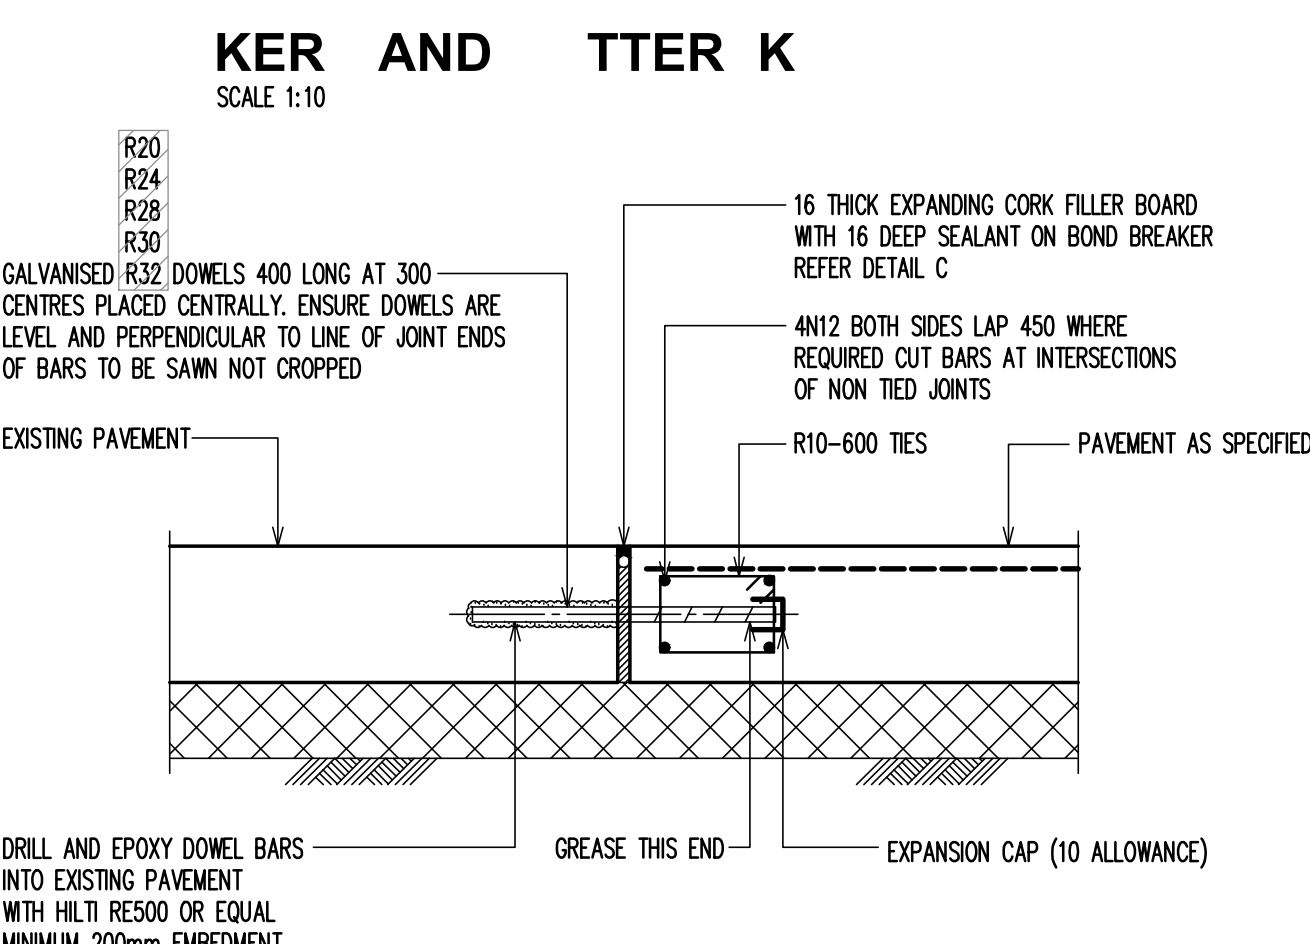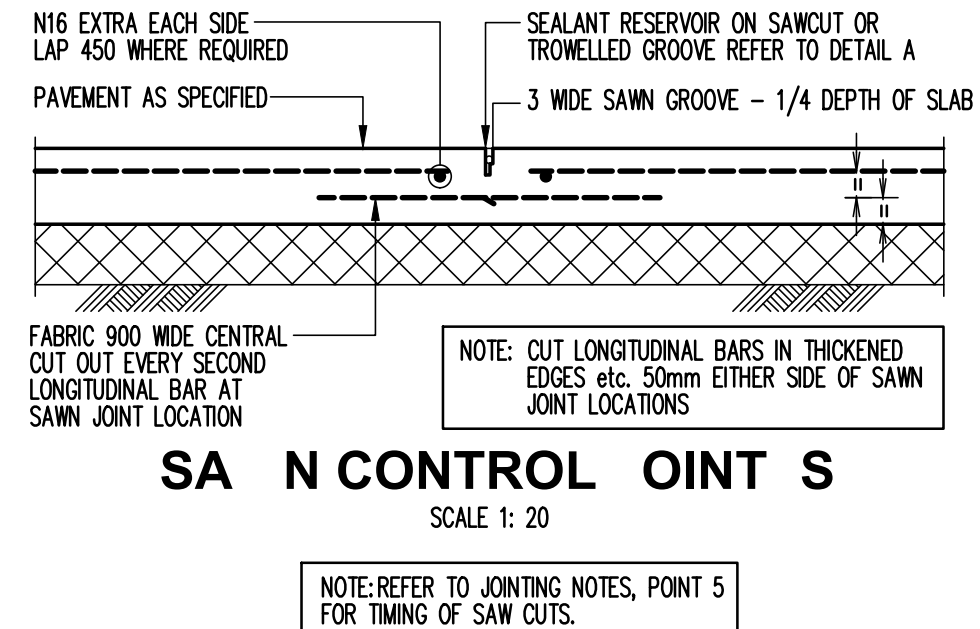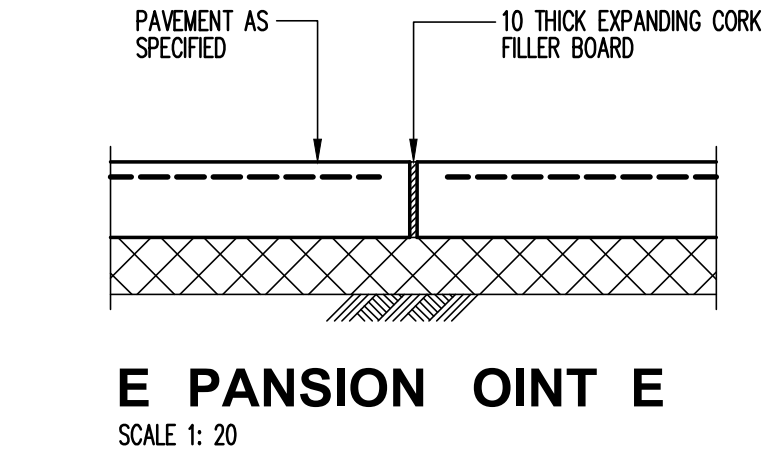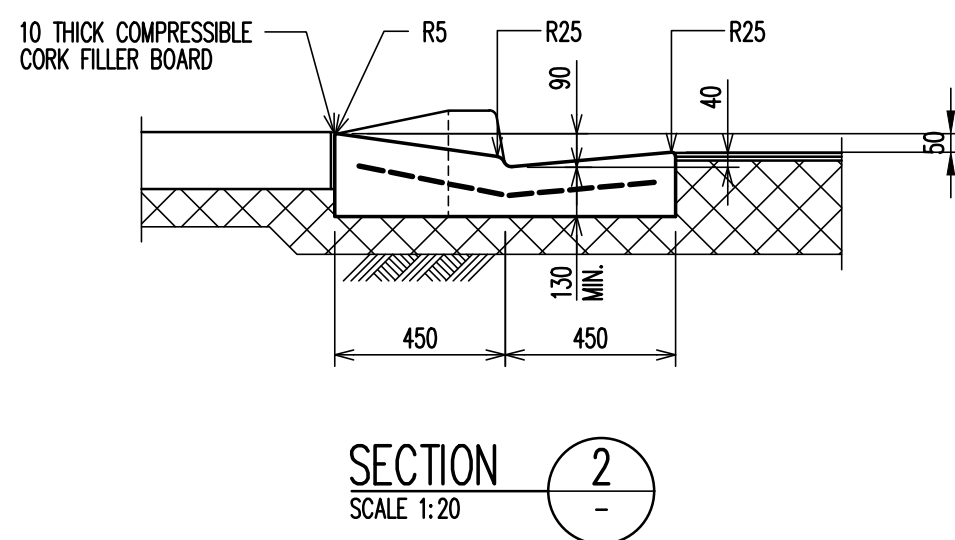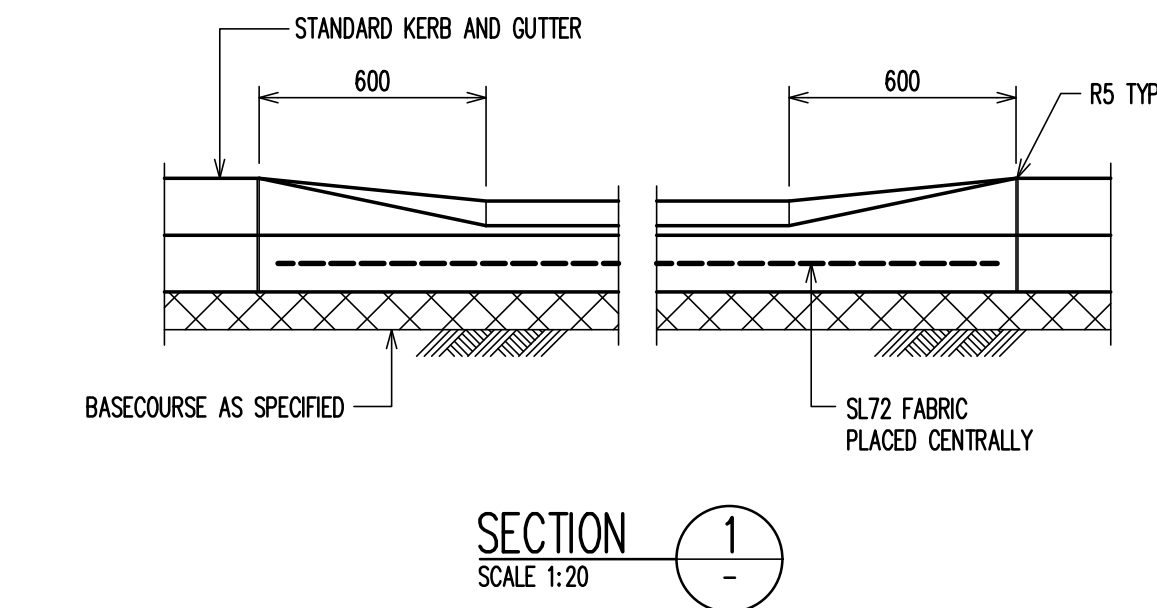


DO ELLED E PANSION OINT
INTO E ISTIN PA EMENT EDE
SCALE 1:10

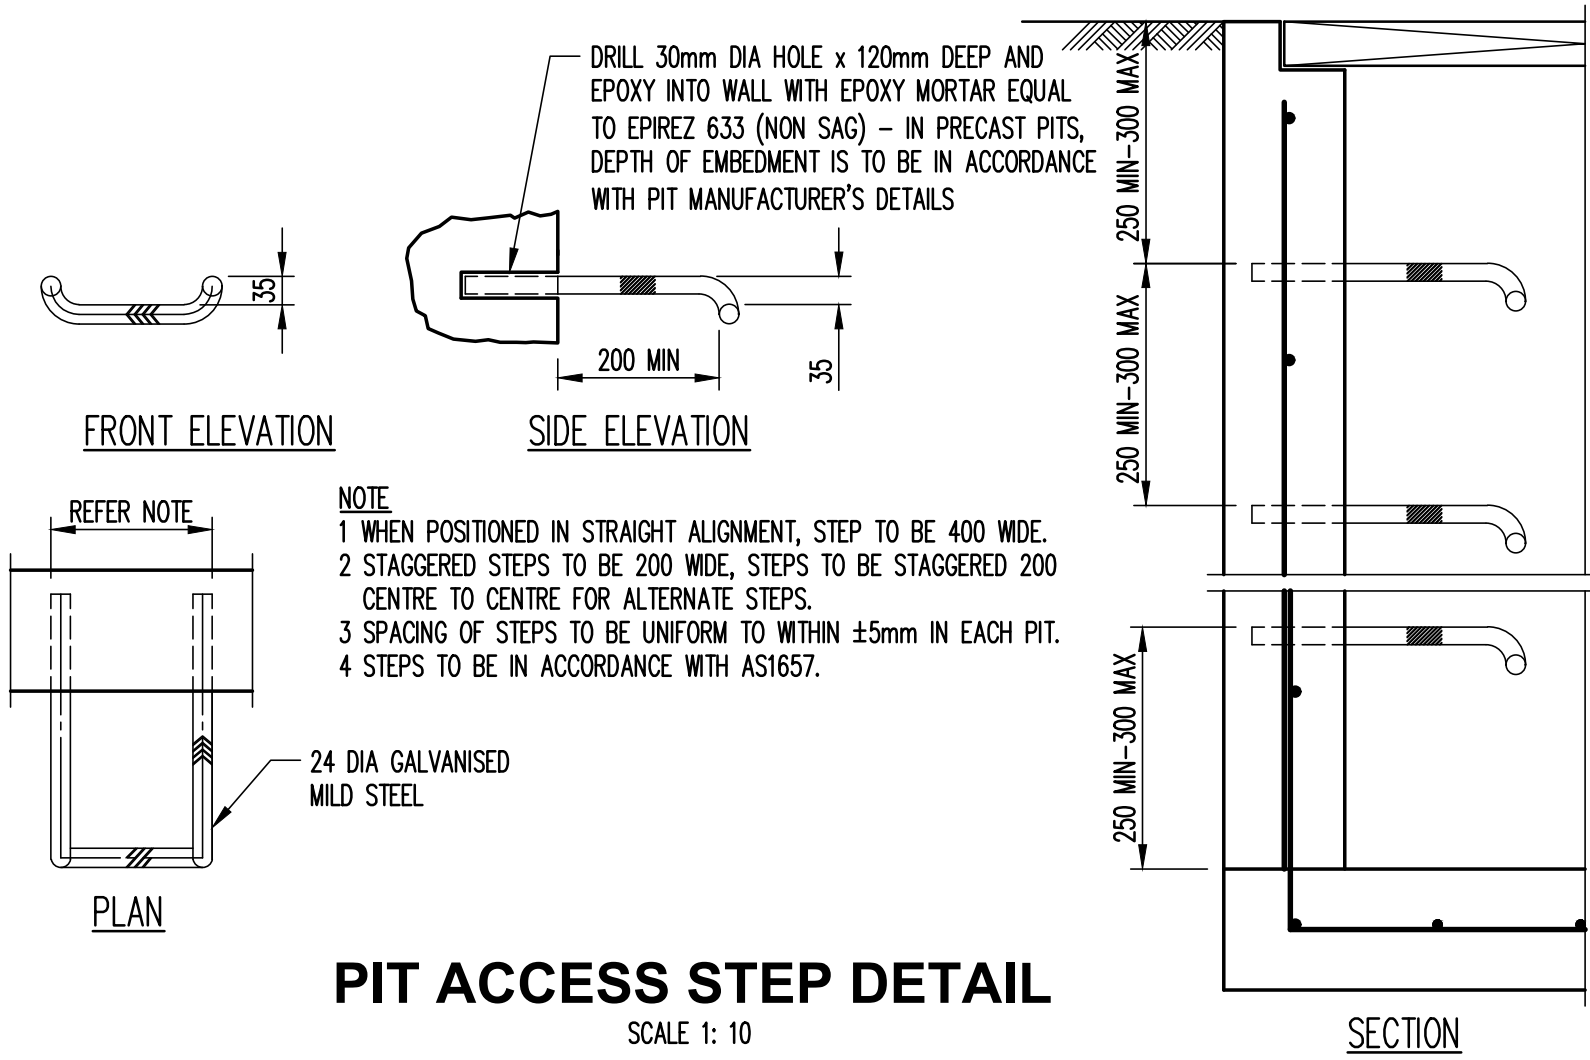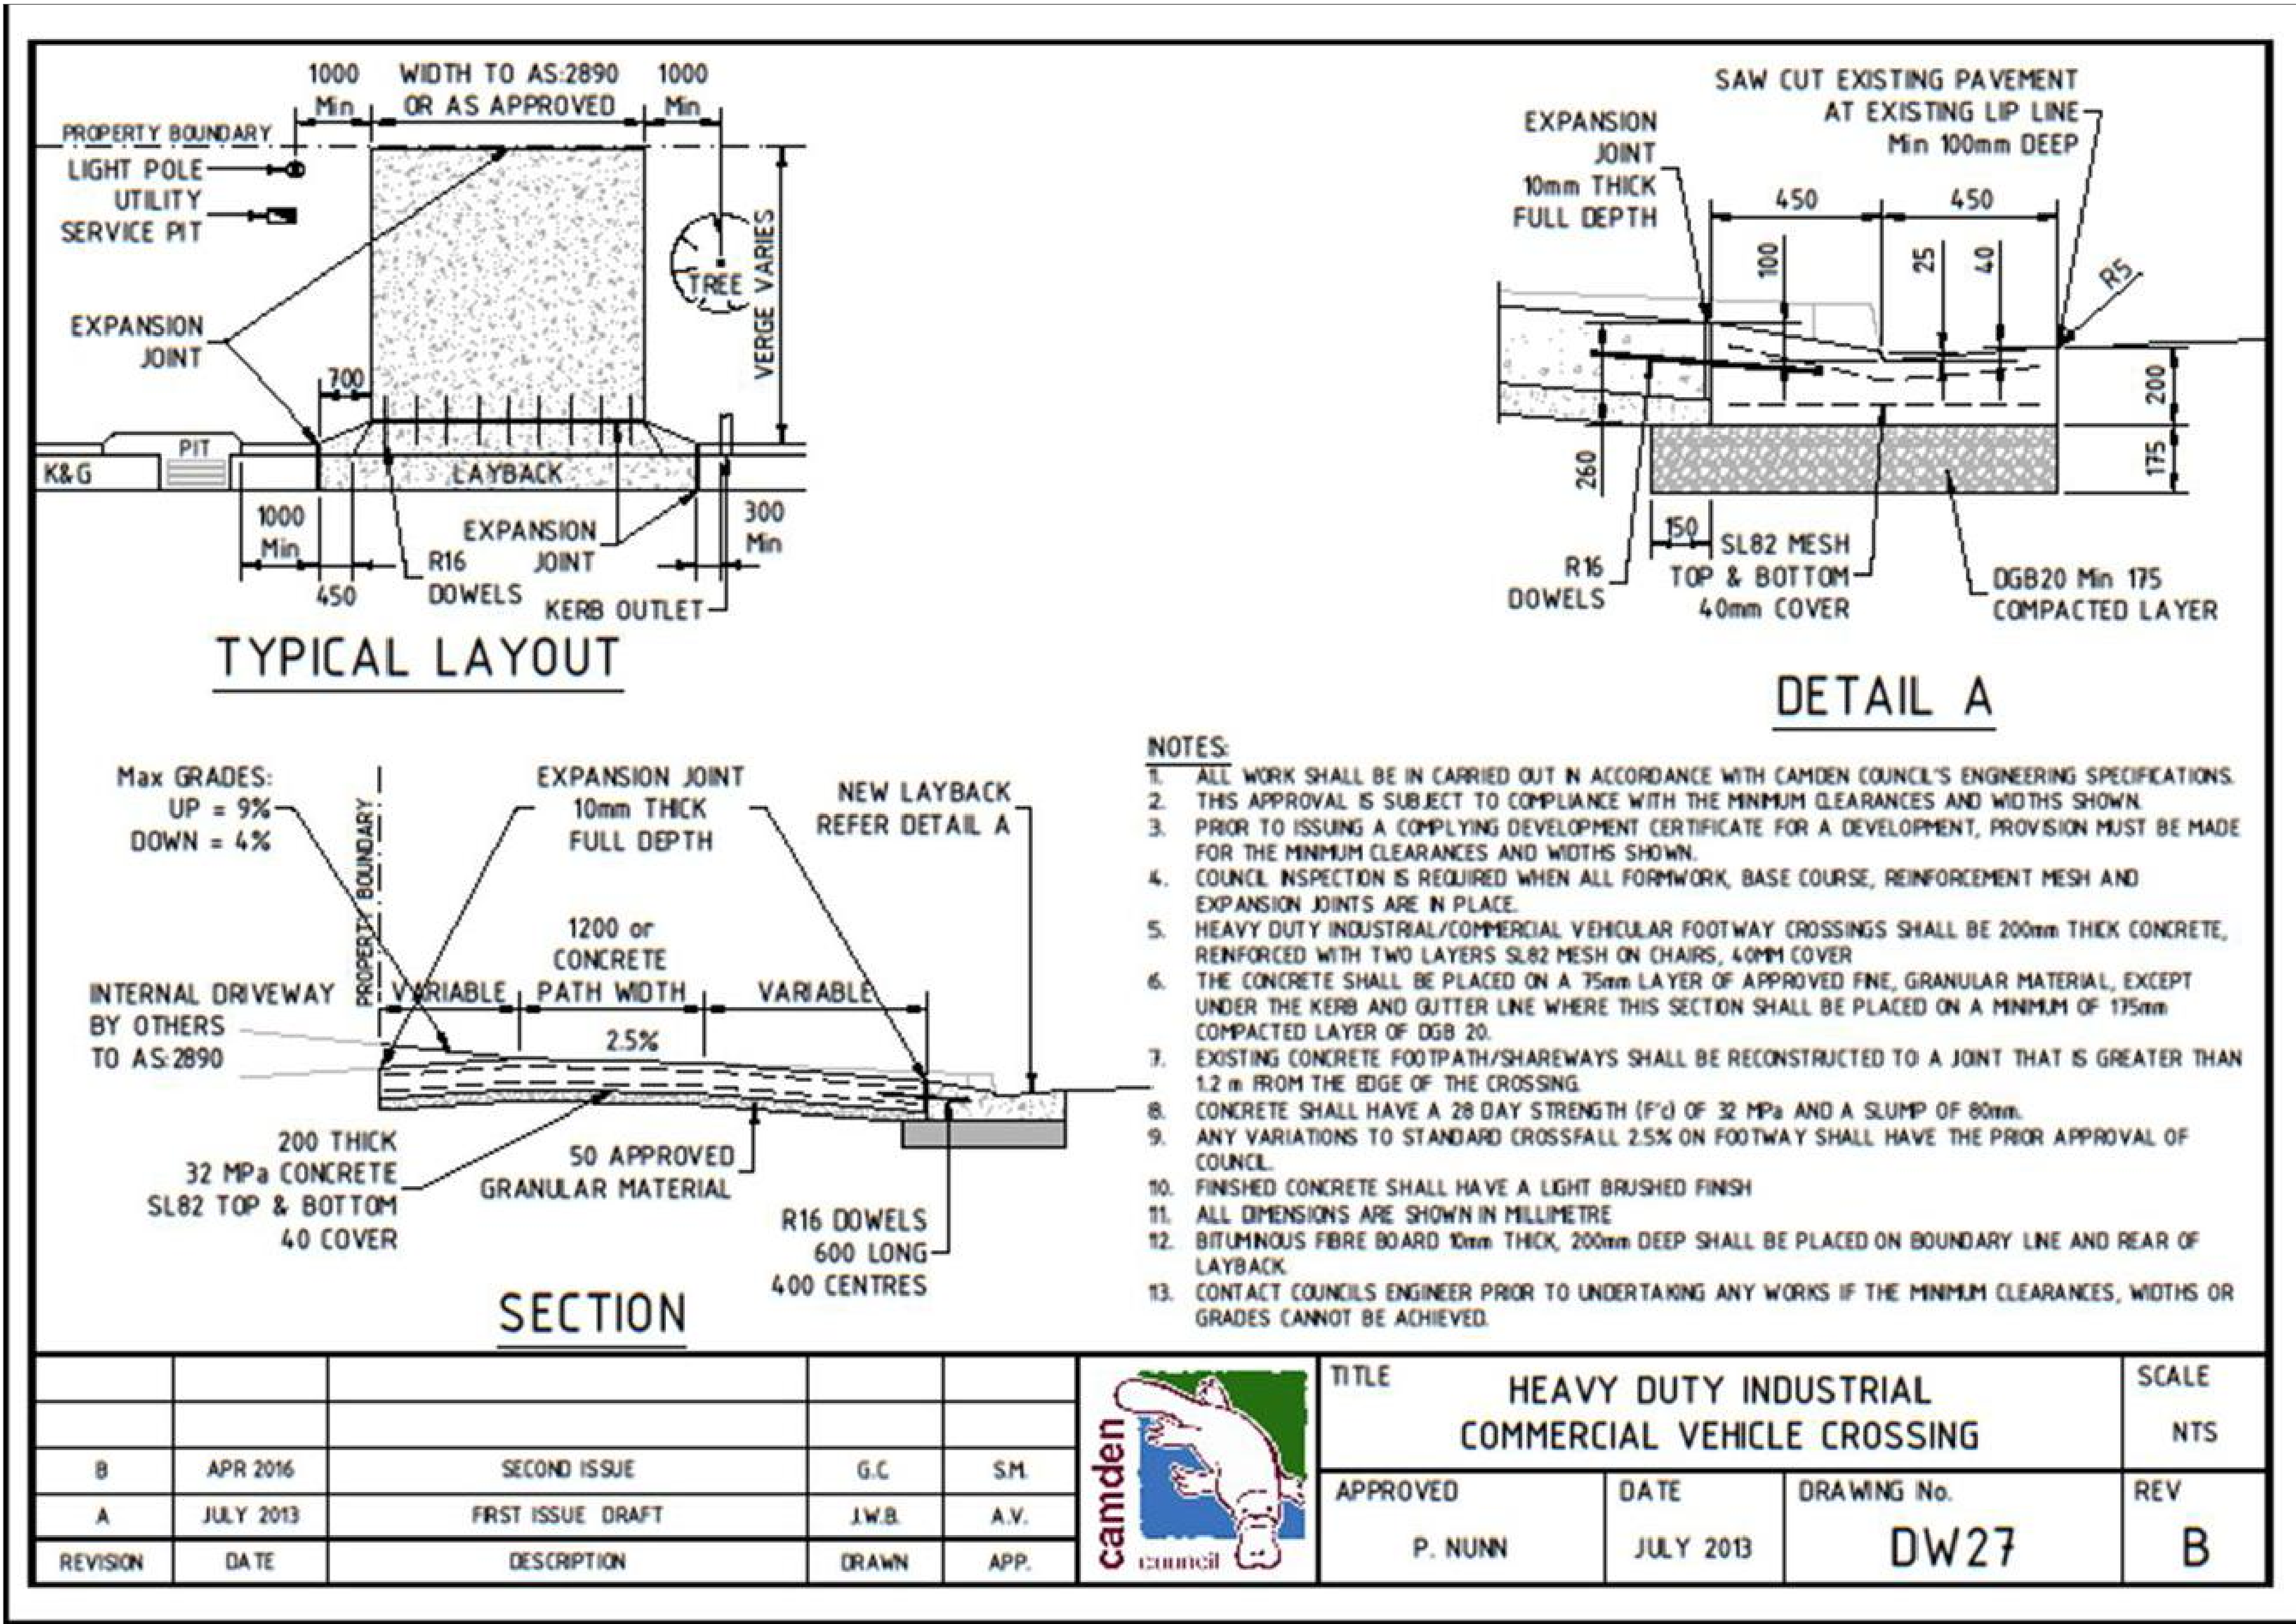

PRELIMINARY
NOT TO BE USED
FOR CONSTRUCTION

				Architect				Engineer				Project				Sheet Subject				Scale : A1				Drawn				Authorised			
				WARREN AND MAHONEY								ORAN PARK LEISURE CENTRE				DETAILS SHEET 2				AS SHOWN				SH				SB			
				Suite 13.03, Plaza Building																											
				95 Pitt Street																											
				Sydney NSW 2000																											
				Australia																											
				+61 2 8021 9809																											
				australia@warrenandmahoney.com																											

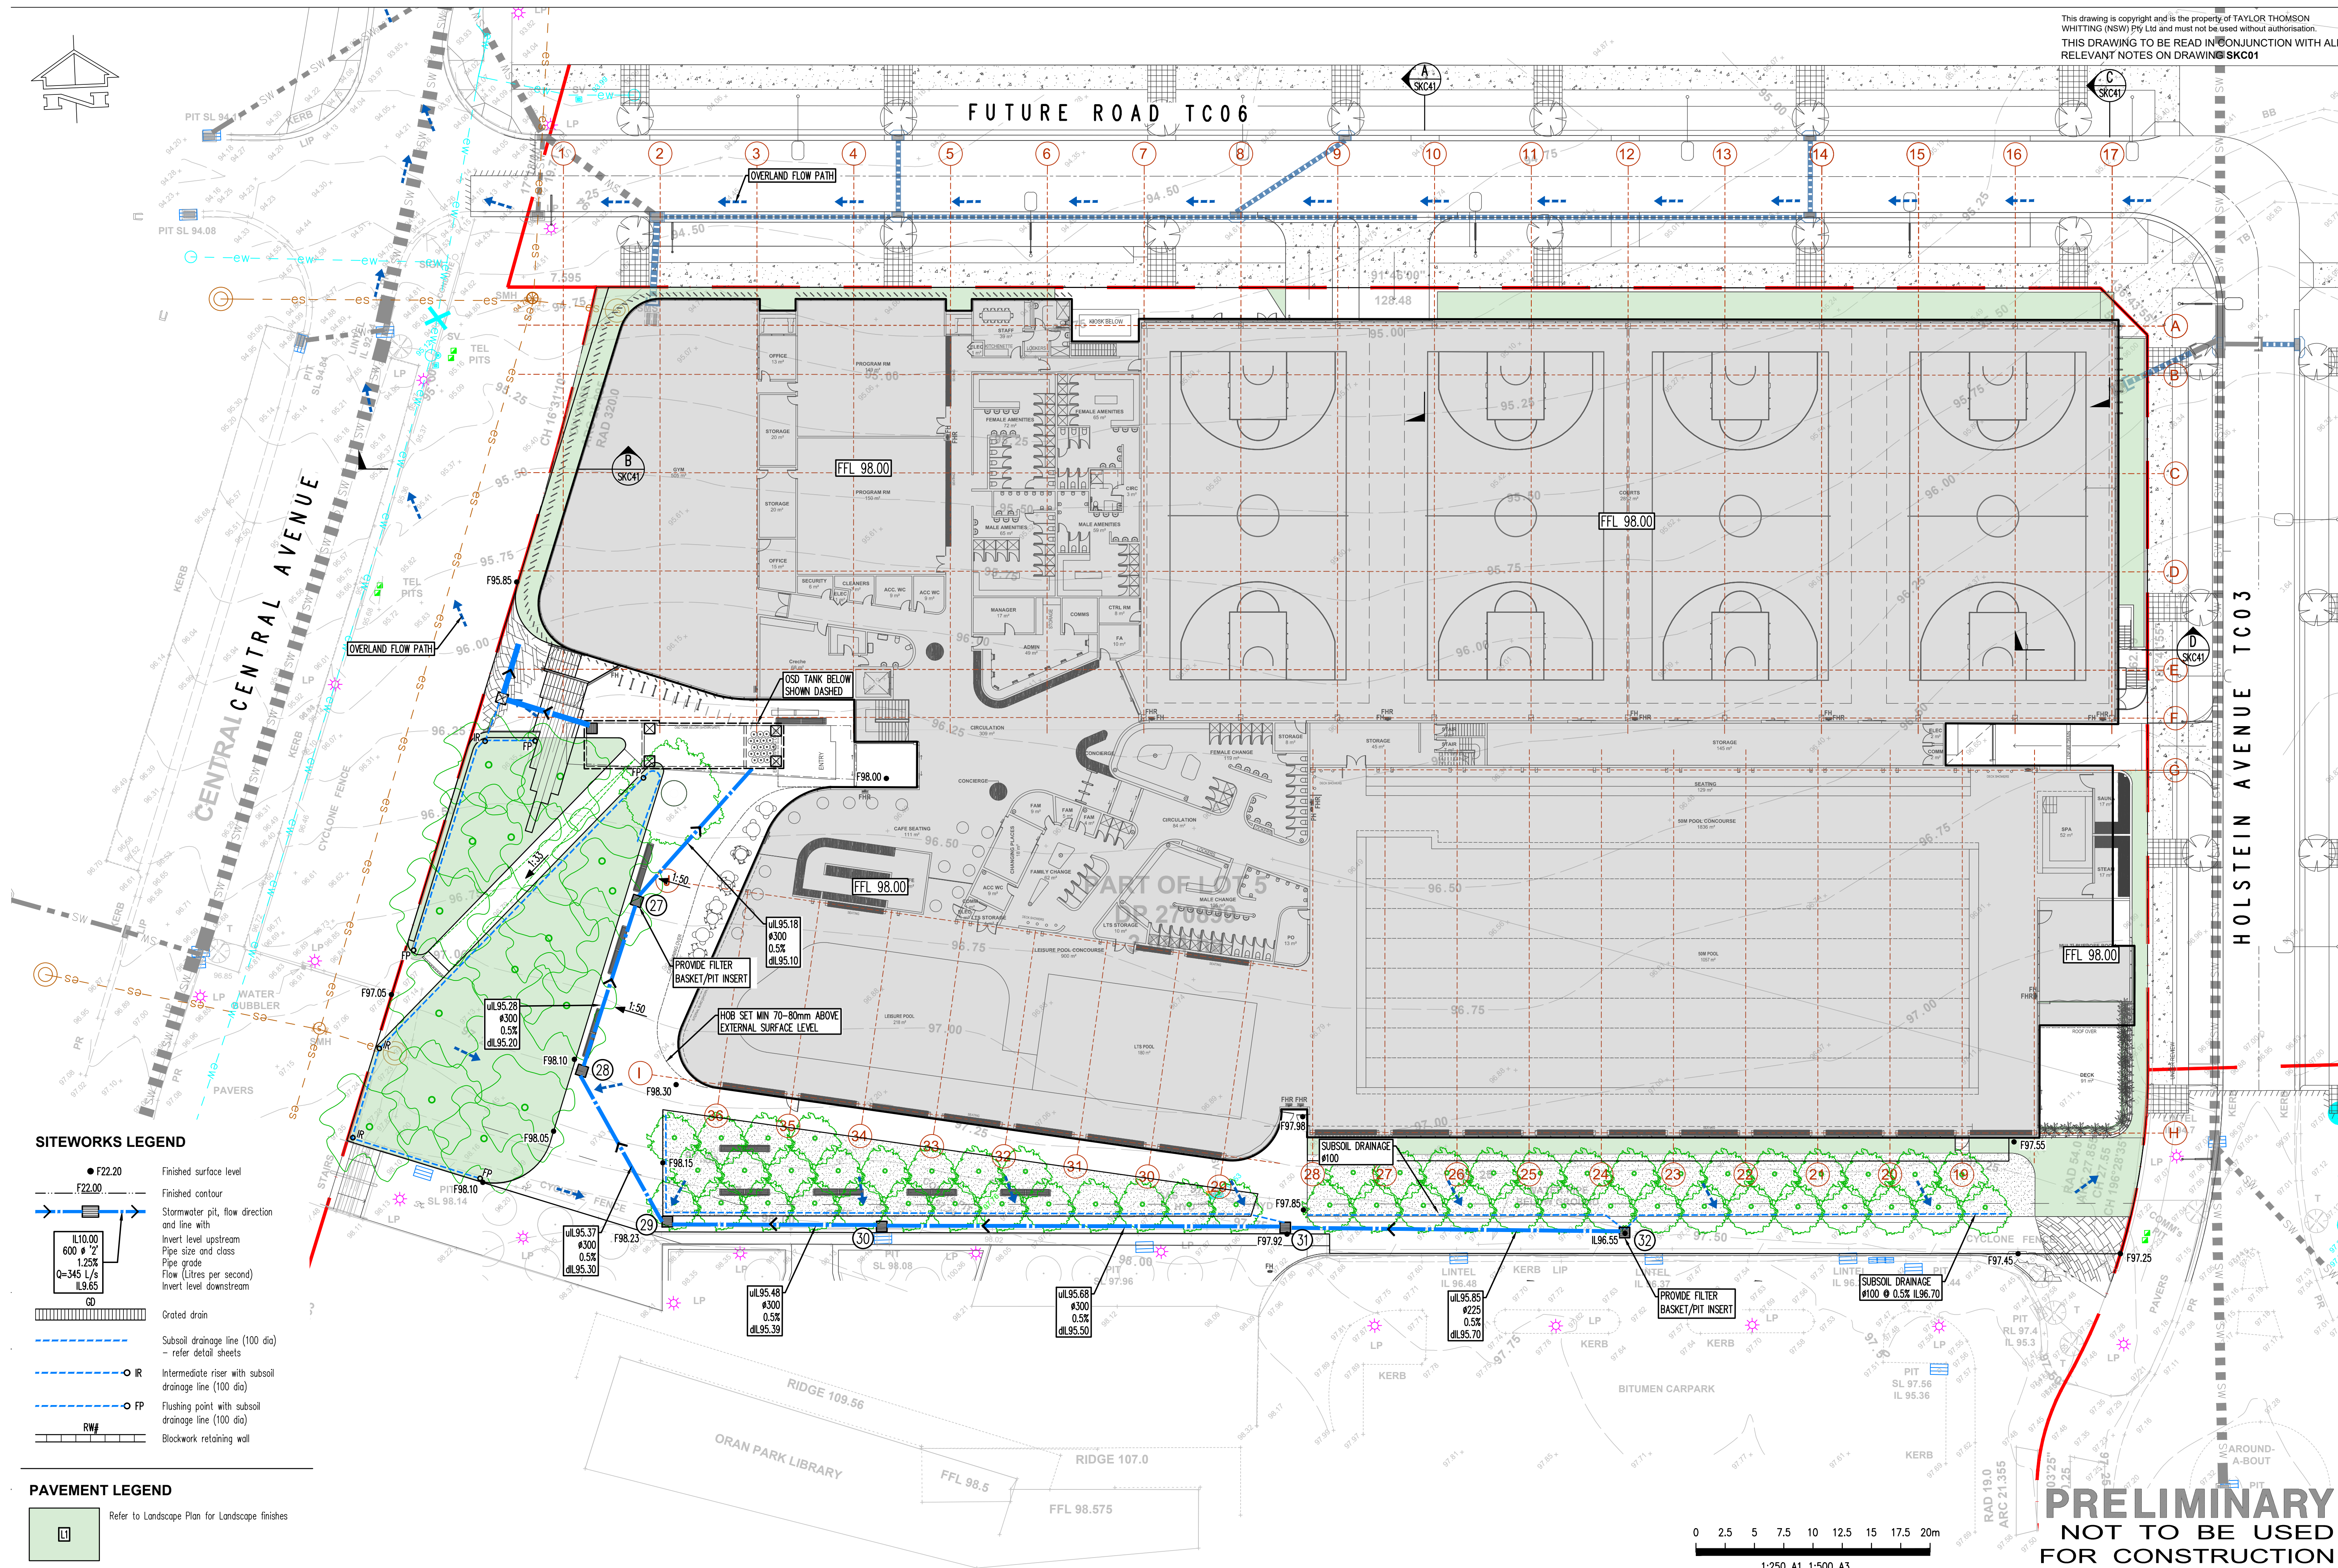

SITWORKS LEGEND

- F22.20 Finished surface level
- F22.00 Finished contour
- Stormwater pit, flow direction and line with:
 - 1:1.00 600 x 2' 1.25% Q=345 L/s IL9.65
- Grated drain
- Subsoil drainage line (100 dia) — refer detail sheets
- Intermediate riser with subsoil drainage line (100 dia)
- Flushing point with subsoil drainage line (100 dia)
- Blackwork retaining wall

PAVEMENT LEGEND

- Refer to Landscape Plan for Landscape finishes

P4	PRELIMINARY	DM	NS	06.08.21
P3	ISSUE FOR DA	DM	SH	11.06.21
P2	PRELIMINARY	TM	WW	06.04.21
P1	PRELIMINARY	DM	SH	01.04.21
Rev	Description	Eng	Draft	Date

Rev	Description	Eng	Draft	Date
-----	-------------	-----	-------	------

Rev	Description	Eng	Draft	Date
-----	-------------	-----	-------	------


Architect
WARREN AND MAHONEY
Suite 13.03, Plaza Building
95 Pitt Street
Sydney NSW 2000
Australia
+61 2 8021 9809
australia@warrenandmahoney.com

Engineer
TTW Structural
Civil
Traffic
Façade
612 9439 7288 | Level 6, No. 73 Miller Street North Sydney NSW 2060

Project
ORAN PARK LEISURE CENTRE

Sheet Subject
SITWORKS PLAN- GROUND FLOOR

Scale: A1
1:250
Job No
191905
Plot File Created: Aug 06, 2021 - 4:41pm
Drawn
SH
Drawing No
C32
Authorised
TM
Revision
P4


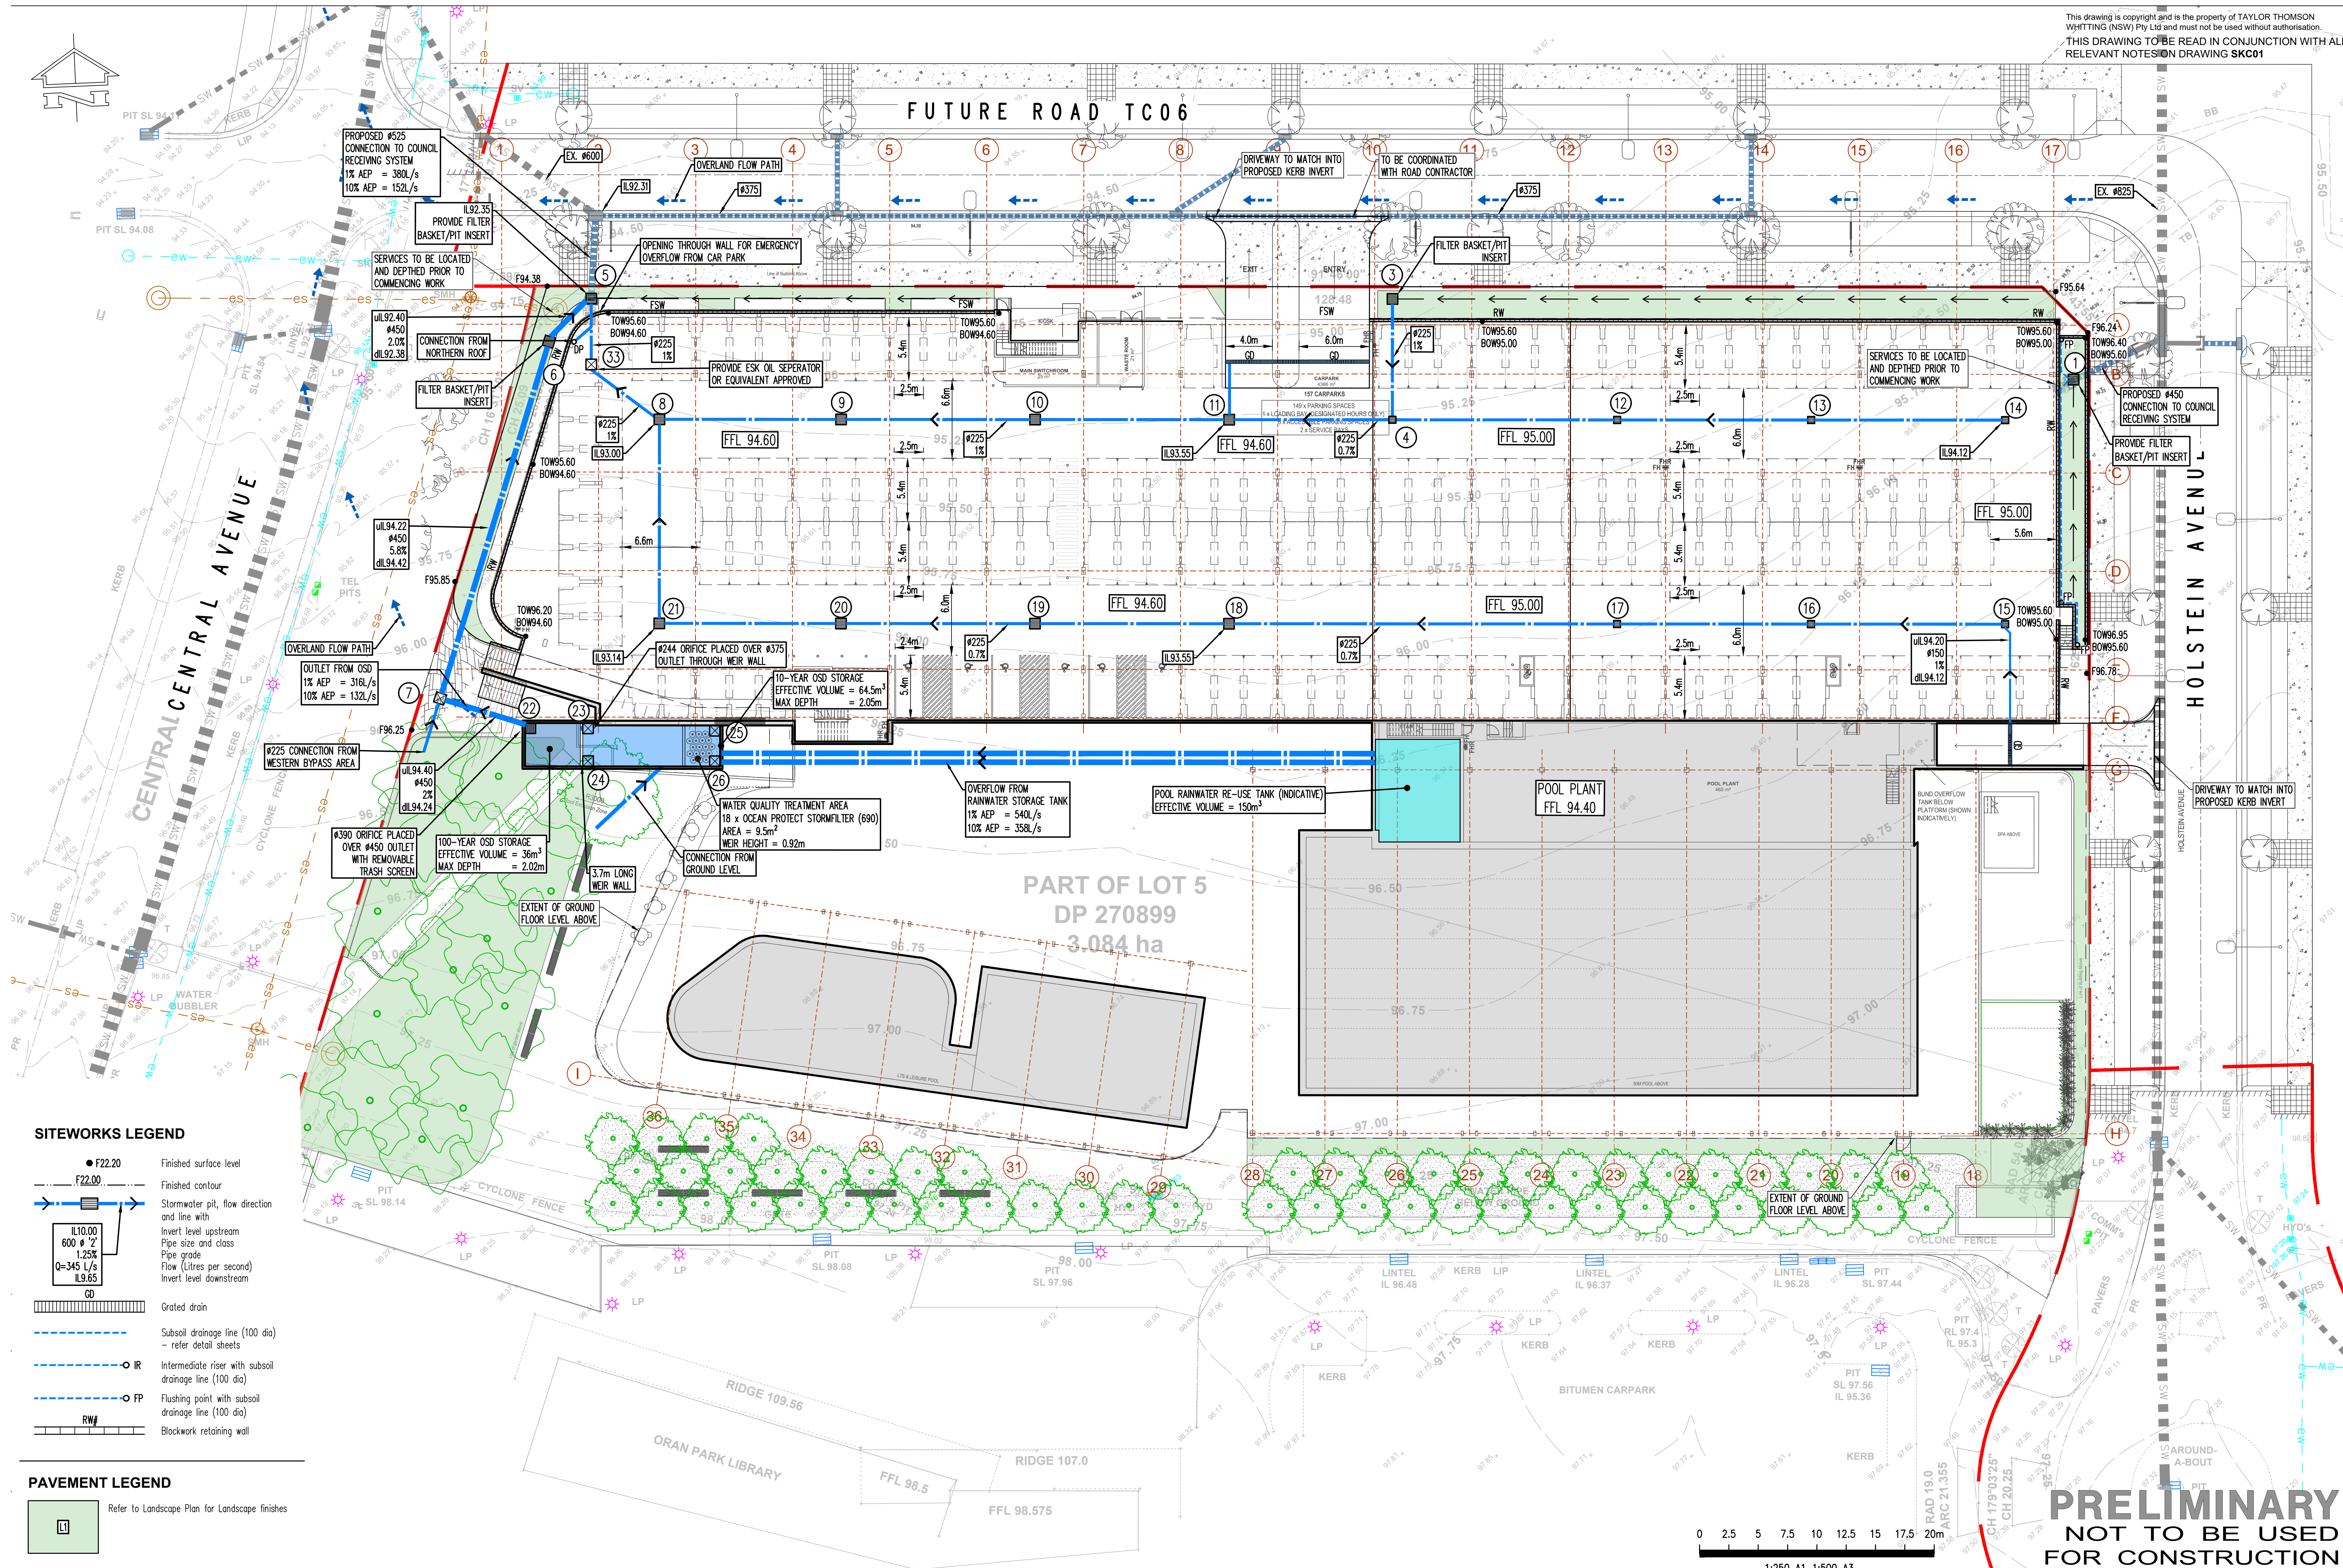


SITWORKS LEGEND

- F22.20 Finished surface level
- F22.00 Finished contour
- Stormwater pit, flow direction and line with Invert level upstream Pipe size and class Flow (Litres per second) Invert level downstream
- GO Grated drain
- Subsoil drainage line (100 dia) - refer detail sheets
- Intermediate riser with subsoil drainage line (100 dia)
- Flushing point with subsoil drainage line (100 dia)
- RW Blockwork retaining wall

PAVEMENT LEGEND

- Refer to Landscape Plan for Landscape finishes

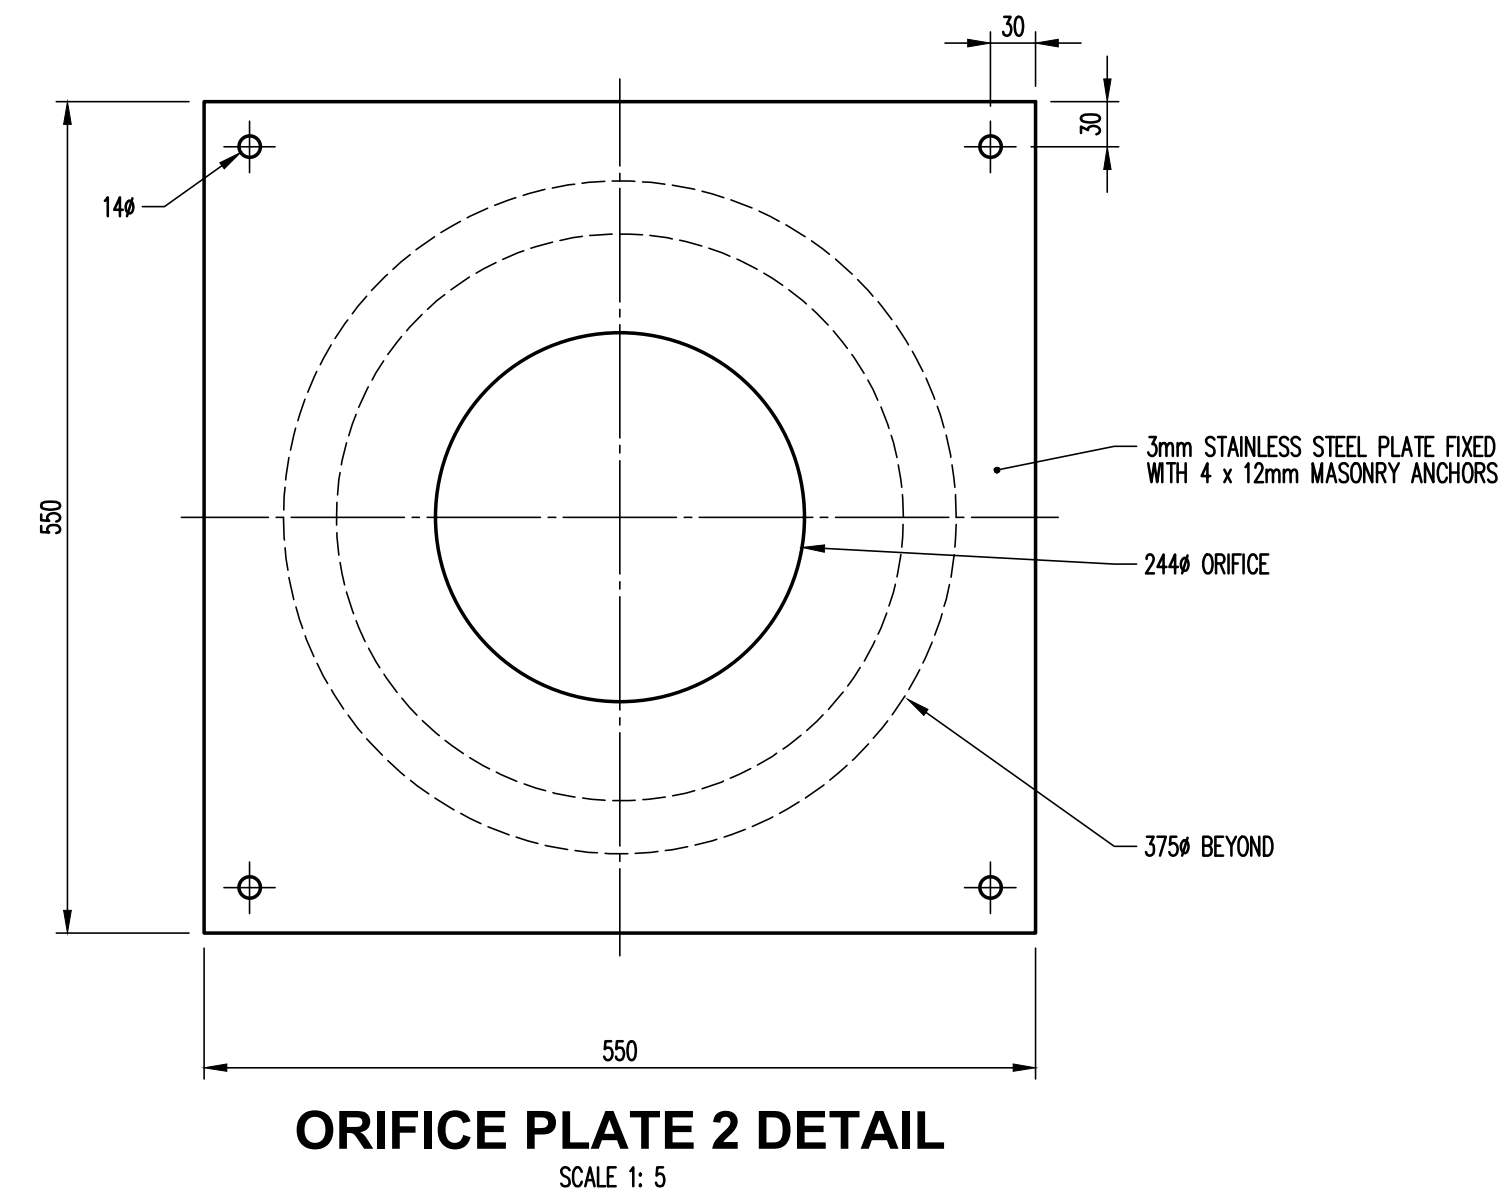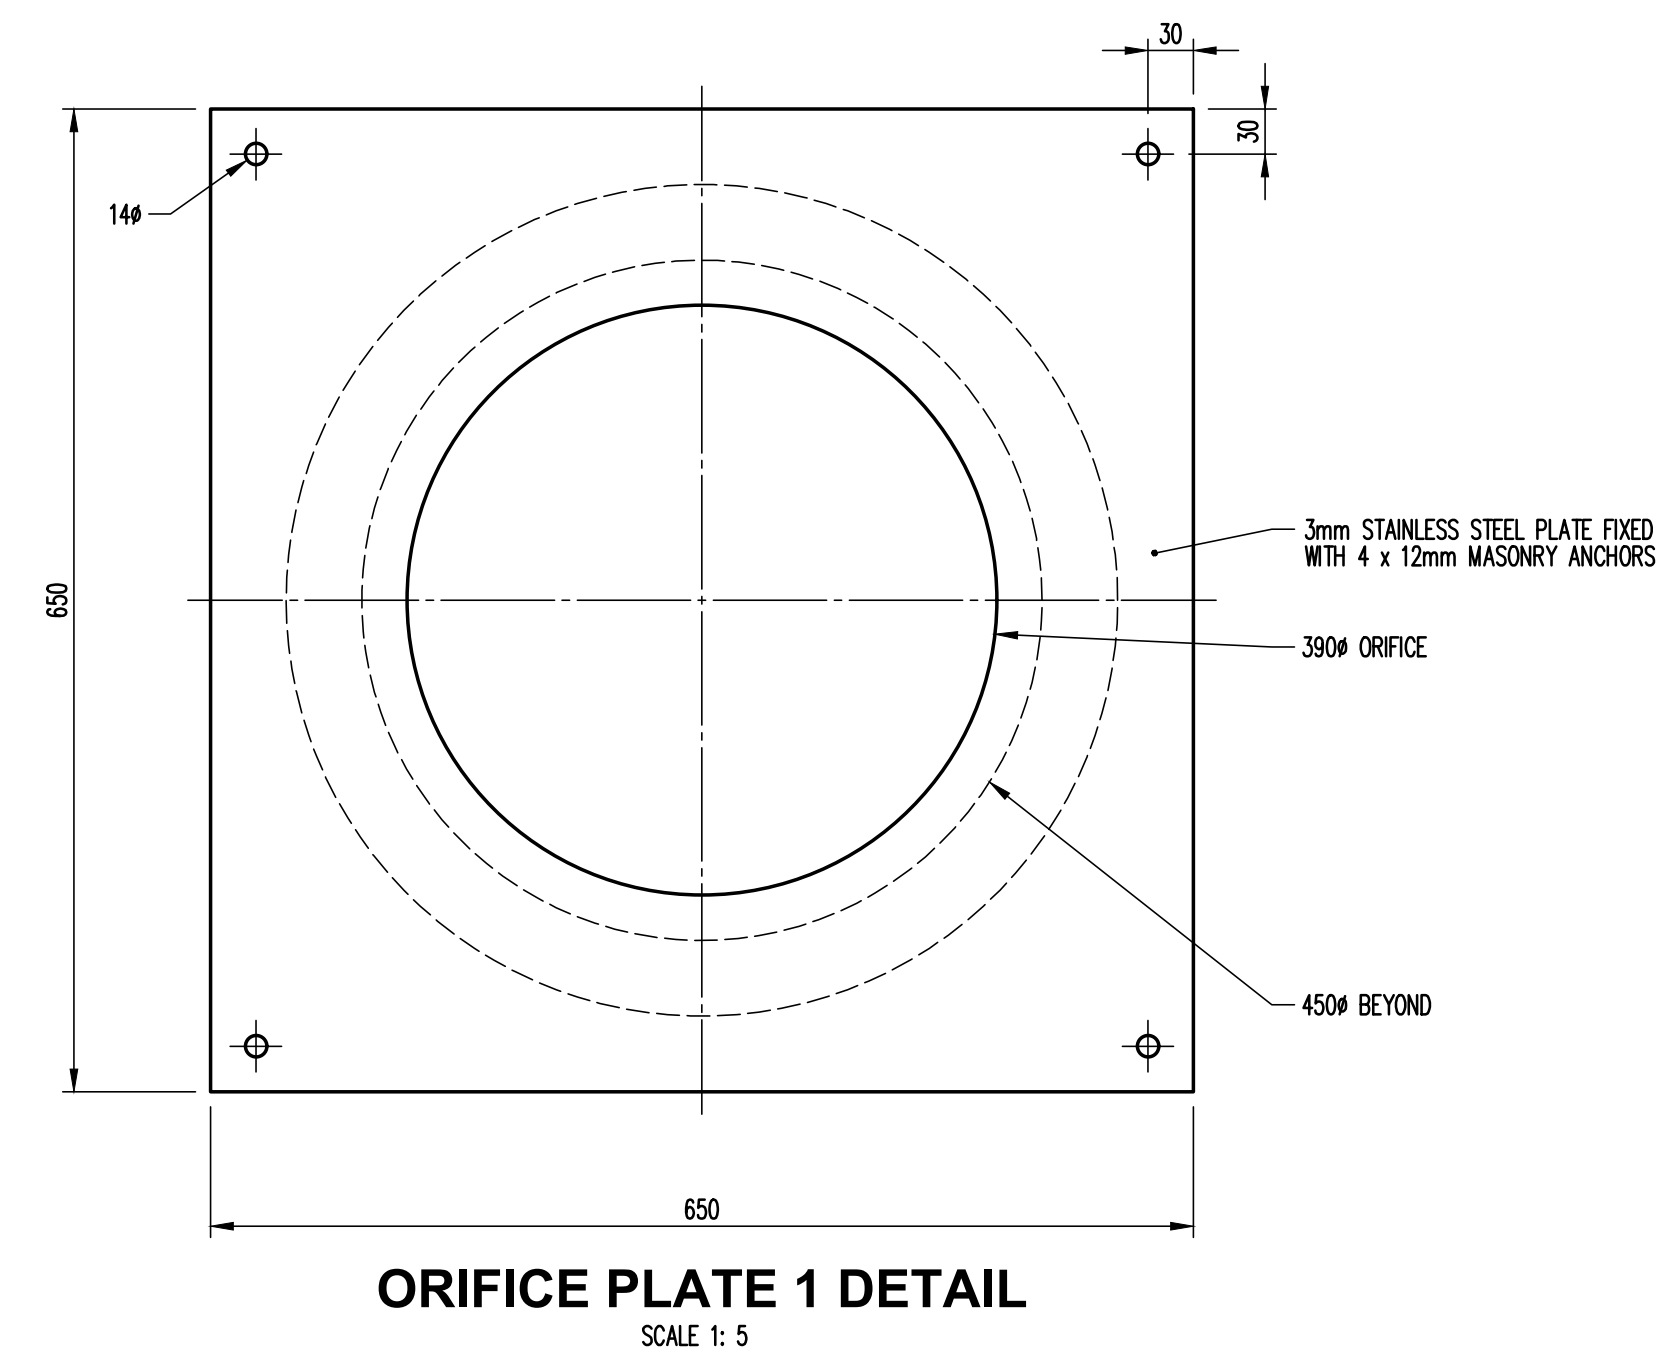[illegible]