


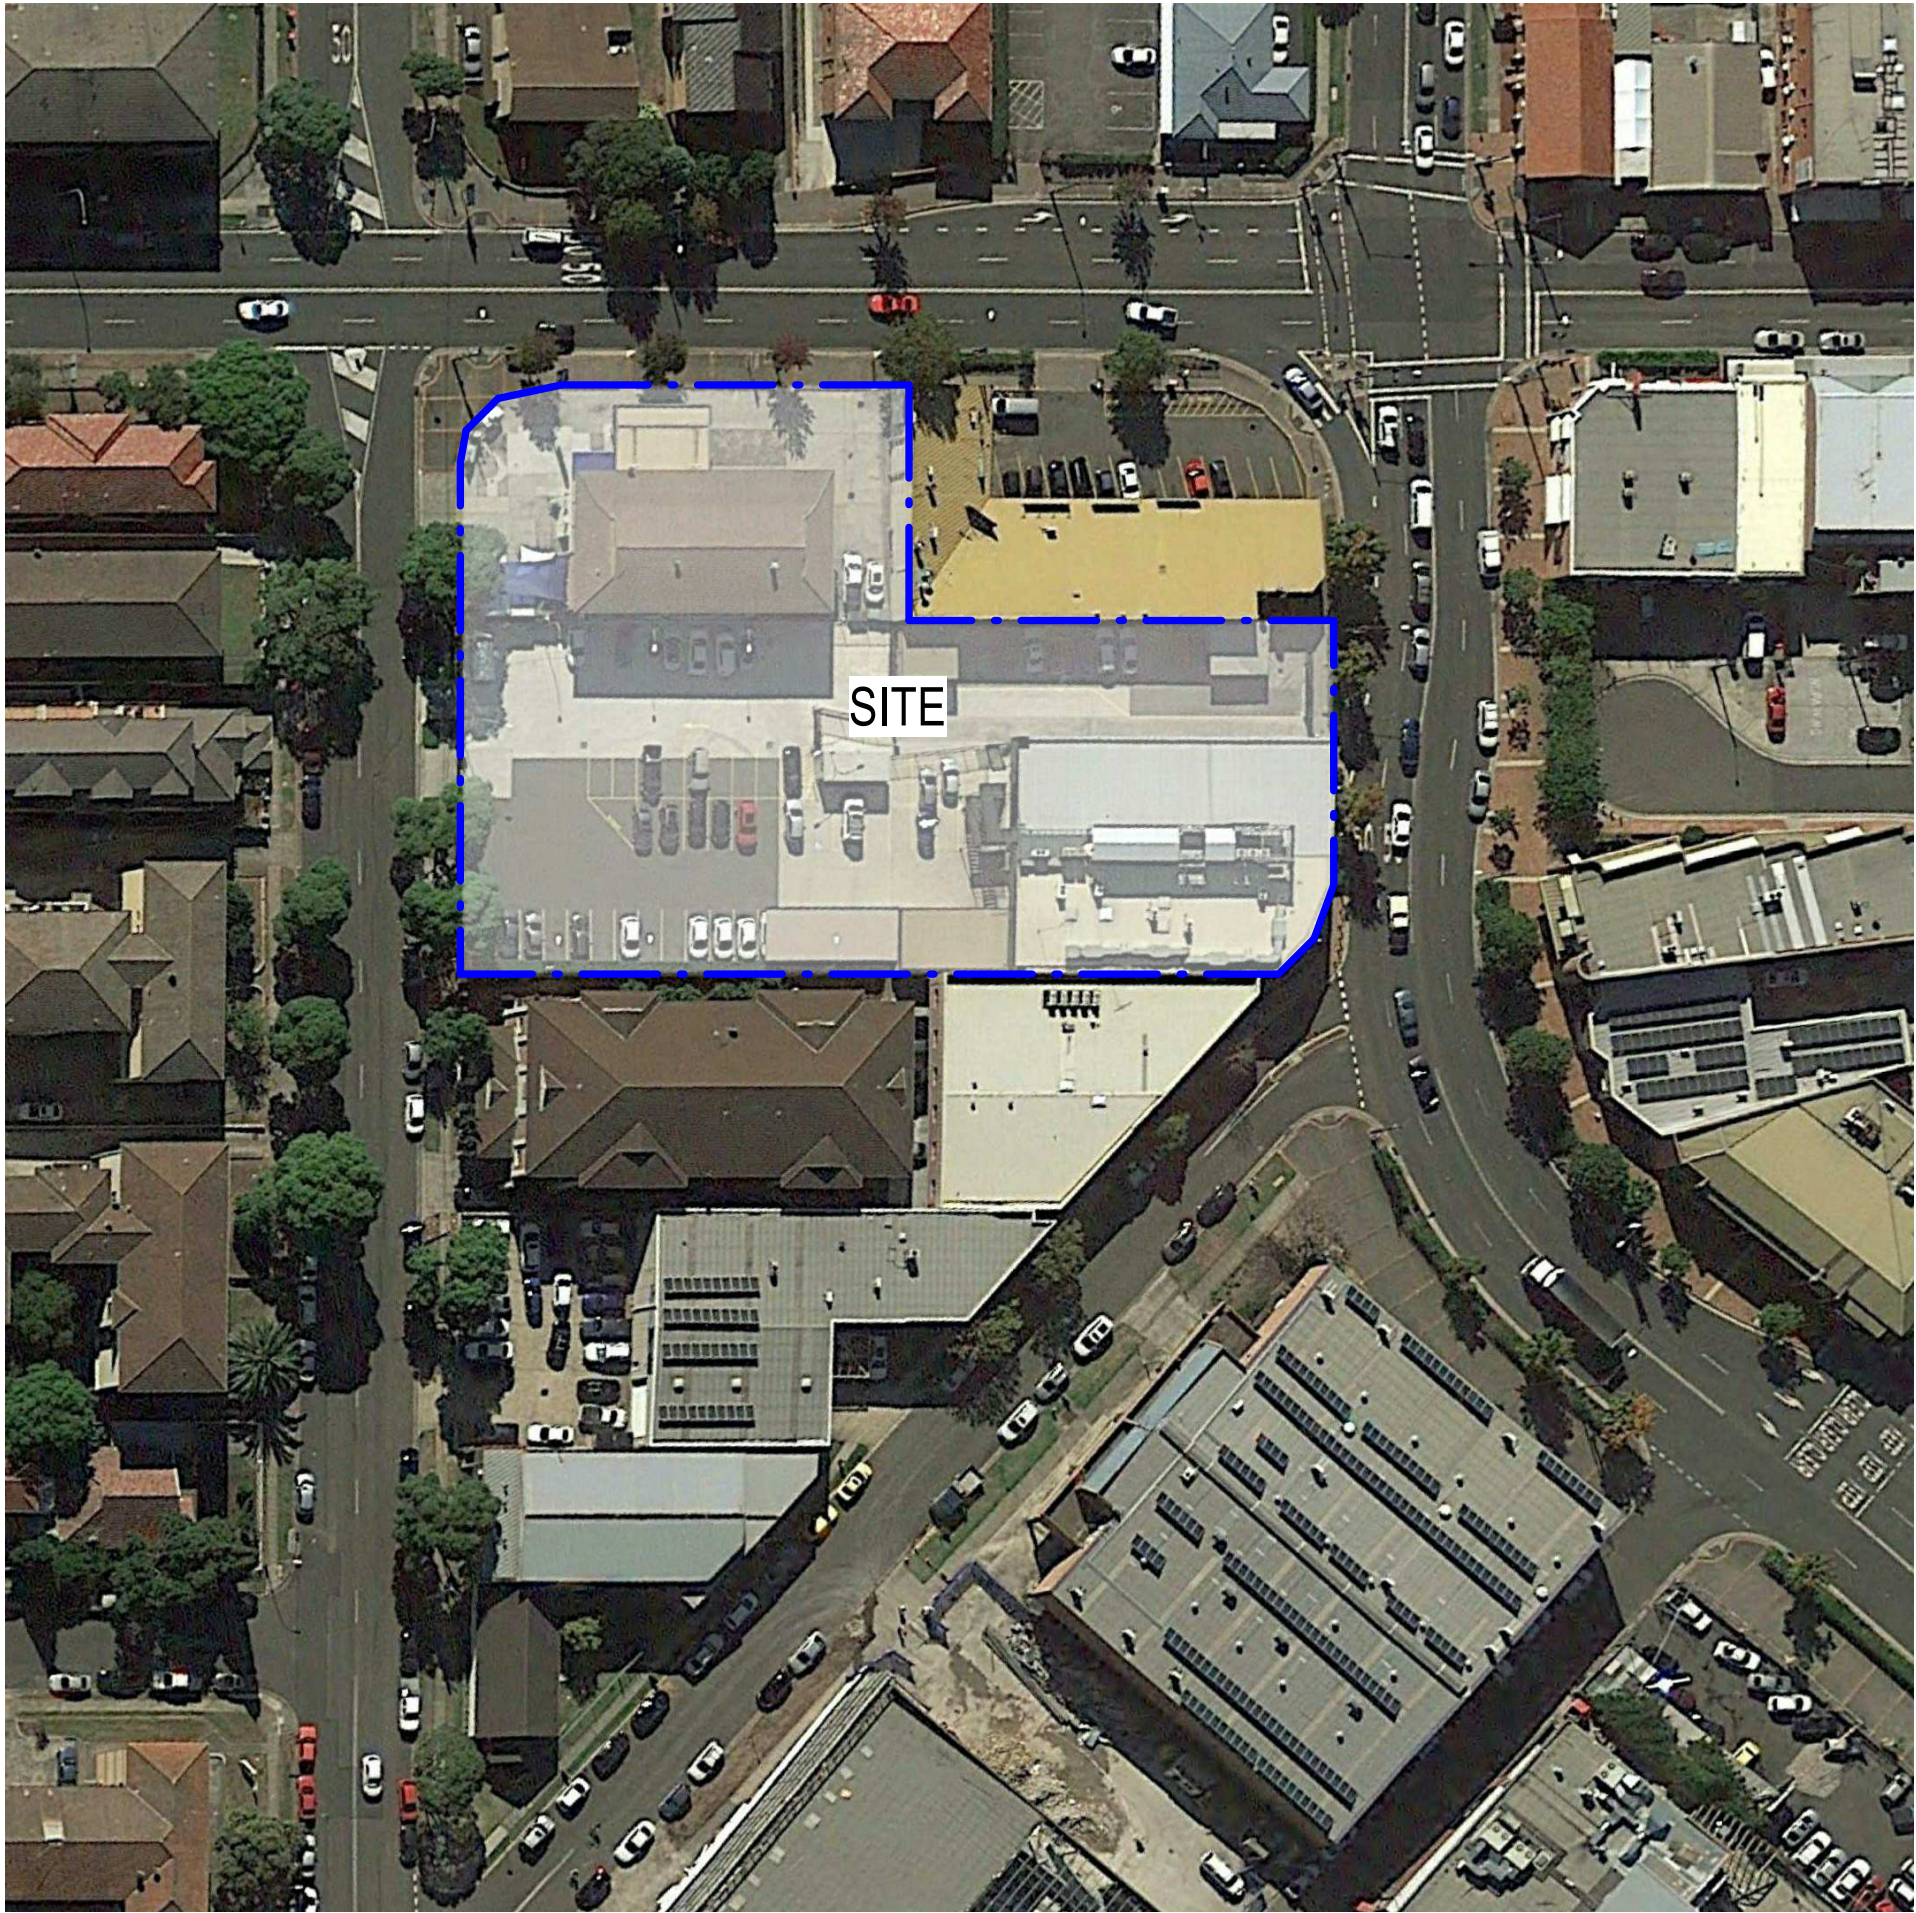

DEVELOPMENT APPLICATION

MEMORIAL AVENUE, LIVERPOOL

77-79 Bathurst Street & 86-94 Castlereagh Street LIVERPOOL NSW 2170

DRAWING LIST

Sheet	Sheet Name	Revision
DA0002	PERSPECTIVE - AERIAL VIEW FROM NORTH	1
DA0003	PERSPECTIVE - BATHURST STREET VIEW	1
DA0004	PERSPECTIVE - MEMORIAL AVENUE VIEW	1
DA0005	PERSPECTIVE - PODIUM VIEW	1
DA1001	SITE PLAN	1
DA1002	NORTH ELEVATION STREETSCAPE	2
DA1003	EAST & WEST STREETSCAPES	2
DA1004	SITE PLAN - DEMOLITION	1
DA2000	GROUND FLOOR PLAN	2
DA2001	BASEMENT 1	2
DA2002	BASEMENT 2	2
DA2003	BASEMENT 3	2
DA2010	BASEMENT 1 FUTURE PARKING CONNECTIVITY	2
DA2101	LEVEL 1 PLAN	1
DA2102	LEVEL 2 PLAN	1
DA2103	LEVEL 3 PLAN	1
DA2104	LEVEL 4 PLAN	1
DA2105	LEVEL 5 PLAN	1
DA2106	LEVEL 6 PLAN	1
DA2107	LEVEL 7 PLAN	1
DA2108	LEVEL 8 PLAN	1
DA2109	LEVELS 9-17 PLAN	1
DA2118	LEVELS 18-23 PLAN	1
DA2124	ROOF PLAN	1
DA2200	FUTURE DEVELOPMENTS GROUND FLOOR	1
DA2201	FUTURE DEVELOPMENTS FIRST FLOOR	1
DA3101	NORTH ELEVATION - MEMORIAL AVENUE	1
DA3102	WEST ELEVATION - CASTLEREAGH STREET	1
DA3103	SOUTH ELEVATION	1
DA3104	EAST ELEVATION - BATHURST STREET	1
DA3105	EAST AND WEST COURTYARD ELEVATIONS	2
DA3106	MATERIAL BOARD ELEVATIONS	1
DA3112	MATERIAL ELEVATION	1
DA3201	SECTION 1	1
DA3202	SECTION 2	2
DA3203	SECTION 3 AND 4	1
DA3204	RESTAURANT SECTION	2
DA4101	WALL SECTION 1	1
DA4102	WALL SECTION 2	1
DA5101	ADAPTABLE APARTMENT PLANS	1
DA6501	SHADOW DIAGRAMS - 21 JUNE	1
DA6511	SUN EYE VIEWS 1	1
DA6512	SUN EYE VIEWS 2	1
DA6513	SUN EYE VIEWS 3	1
DA6520	PROJECT SUMMARY	2
DA6521	96-98 CASTLEREAGH ST SOLAR ACCESS	1
DA6531	ADG SOLAR ACCESS ANALYSIS	1
DA6532	ADG NATURAL VENTILATION ANALYSIS	1
DA6533	ADG OPEN SPACE/DEEP SOIL	2
DA6534	GFA DIAGRAMS	1

APARTMENT MIX- TOWERS COMBINED		
Occupancy	Count	Percentage
1B+1B	18	6.8%
1B+1S	10	3.8%
2B+2B	206	78.0%
3B+2B	30	11.4%
Grand total: 264		

APARTMENT MIX- EAST TOWER	
Occupancy	Count
1B+1B	18
1B+1S	8
2B+2B	53
3B+2B	13
Grand total: 92	

APARTMENT MIX- WEST TOWER	
Occupancy	Count
1B+1S	2
2B+2B	153
3B+2B	17
Grand total: 172	

PARKING SCHEDULE		
Level	Allocation	Count
BASEMENT 1	Residential	51
BASEMENT 1	Retail	12
BASEMENT 1	Visitor	27
BASEMENT 1: 90		
BASEMENT 2	Residential	108
BASEMENT 2: 108		
BASEMENT 3	Residential	111
BASEMENT 3: 111		
Grand total: 309		

AREA SCHEDULE - GFA	
Level	Area
APARTMENT - EAST	
GROUND LEVEL	49 m²
LEVEL 1	751 m²
LEVEL 2	818 m²
LEVEL 3	819 m²
LEVEL 4	527 m²
LEVEL 5	527 m²
LEVEL 6	527 m²
LEVEL 7	527 m²
LEVEL 8	346 m²
LEVEL 9	346 m²
LEVEL 10	346 m²
LEVEL 11	346 m²
LEVEL 12	346 m²
LEVEL 13	346 m²
LEVEL 14	346 m²
LEVEL 15	346 m²
LEVEL 16	346 m²
LEVEL 17	346 m²
APARTMENT - EAST	8,001 m²
APARTMENT - WEST	
GROUND LEVEL	48 m²
LEVEL 1	316 m²
LEVEL 2	763 m²
LEVEL 3	763 m²
LEVEL 4	372 m²
LEVEL 5	663 m²
LEVEL 6	663 m²
LEVEL 7	719 m²
LEVEL 8	719 m²
LEVEL 9	719 m²
LEVEL 10	719 m²
LEVEL 11	719 m²
LEVEL 12	719 m²
LEVEL 13	719 m²
LEVEL 14	719 m²
LEVEL 15	719 m²
LEVEL 16	719 m²
LEVEL 17	719 m²
LEVEL 18	719 m²
LEVEL 19	719 m²
LEVEL 20	719 m²
LEVEL 21	719 m²
LEVEL 22	719 m²
LEVEL 23	719 m²
APARTMENT - WEST	15,818 m²
COMMERCIAL	
GROUND LEVEL	111 m²
COMMERCIAL	111 m²
GARBAGE	
GROUND LEVEL	34 m²
GROUND LEVEL	154 m²
GROUND LEVEL	26 m²
GARBAGE	214 m²
RETAIL	
GROUND LEVEL	402 m²
GROUND LEVEL	441 m²
GROUND LEVEL	562 m²
LEVEL 1	447 m²
RETAIL	1,853 m²
	25,998 m²

Basix Building Fabric Requirements (Memorial Avenue)

Element	Material Type	Detail
External walls	Concrete Block + R2.5 Insulation + PB	Light colour
Internal walls	Plasterboard on studs	Intra-tenancy walls
	Hebel + Plasterboard	Inter-tenancy walls
Windows	Hebel + R1.0 Insulation + Plasterboard (to corridor/lift/stairwell)	
	ALM-002-01 A Aluminium B SG Clear (window size as in drawings)	NFRC Glazing System values: ⇒ U ≤ 6.70 and SHGC = 0.70 (± 5%)
	ALM-002-03 A Aluminium B SG High Solar Gain Low-E (window size as in drawings) Modifying Units - Tower E: 014, 024, 034, 173. Tower W: 231, 232, 233, 238.	NFRC Glazing System values: ⇒ U ≤ 5.40 and SHGC = 0.58 (± 5%)
Skylights	ALM-002-03 A Aluminium B SG High Solar Gain Low-E (All window height 1.8 meter except balcony window) Modifying Units-Tower E: 015, 025, 035, 042, 044, 052, 054, 062, 064, 072, 074, 082, 092, 102, 112, 122, 132, 142, 152, 162, 172, 174.	NFRC Glazing System values: ⇒ U ≤ 5.40 and SHGC = 0.58 (± 5%)
	NA	
Floor	Concrete slab	Tile (kitchen, living & wet)
	Concrete slab + R1.0 Insulation (to car park and outside air)	Carpet (bedrooms)
Ceiling	Plasterboard + R3.0 Insulation (Roof above) Plasterboard + R2.0 Insulation (below balcony)	Light colour
Roof	Concrete	

Revisions No. Date Description 1 22-02-19 ISSUED FOR D.A. SUBMISSION. 2 21-09-20 REVISED D.A. SUBMISSION.	Ver App'd	Key	Client Il Capitano Investments Pty Ltd	Architect AJ+C ALLEN JACK+COTTIER 79 Myrtle Street Chippendale NSW 2008 AUSTRALIA ph +61 2 9311 8222 fx +61 2 9311 8200 ABN 53 003 782 250	Project MEMORIAL AVENUE, LIVERPOOL 77-79 Bathurst Street & 86-94 Castlereagh Street LIVERPOOL NSW 2170 Proj. No. 18005	Drawing Title COVER SHEET Sheet Status NOT FOR CONSTRUCTION	Scale	Drawing No. DA0000 2	Issue



Revisions No. Date Description Ver App'd			Key		Client Il Capitano Investments Pty Ltd		Architect AJ+C ALLEN JACK+COTTIER 79 Myrtle Street Chippendale NSW 2008 AUSTRALIA ph +61 2 9311 8222 fx +61 2 9311 8200 ABN 53 003 782 250		Project MEMORIAL AVENUE, LIVERPOOL 77-79 Bathurst Street & 86-94 Castlereagh Street LIVERPOOL NSW 2170 Proj. No. 18005		Drawing Title PERSPECTIVE - AERIAL VIEW FROM NORTH Sheet Status NOT FOR CONSTRUCTION		Scale		Drawing No. DA0002 1		Issue	
1 22-02-19 ISSUED FOR D.A. SUBMISSION.																		

Do not scale drawings. Use figured dimensions only. Check & verify levels and dimensions on site prior to the commencement of any work, the preparation of shop drawings or the fabrication of components. This drawing is the copyright of Allen Jack + Cottier Architects and is protected under the Copyright Act 1968. Do not alter, reproduce or transmit in any form, or by any means without the express permission of Allen Jack + Cottier Architects. Nominated Architects: Michael Heenan 5264, Peter Ireland 6661




	Revisions		Client	Key	Project	Architect	Project	Drawing Title	Scale	Drawing No.	Issue		
	No.	Date										Description	
	1	22-02-19	ISSUED FOR D.A. SUBMISSION.	Ver	App'd		II Capitano Investments Pty Ltd	AJ+C ALLEN JACK+COTTIER 79 Myrtle Street Chippendale NSW 2008 AUSTRALIA ph +61 2 9311 8222 fx +61 2 9311 8200 ABN 53 003 782 250	77-79 Bathurst Street & 86-94 Castlereagh Street LIVERPOOL NSW 2170	MEMORIAL AVENUE, LIVERPOOL	PERSPECTIVE - BATHURST STREET VIEW	Sheet Status NOT FOR CONSTRUCTION	DA0003 1




			Revisions No. Date Description 1 22-02-19 ISSUED FOR D.A. SUBMISSION.		Ver	App'd	Key	Client Il Capitano Investments Pty Ltd	Architect AJ+C ALLEN JACK+COTTIER 79 Myrtle Street Chippendale NSW 2008 AUSTRALIA ph +61 2 9311 8222 fx +61 2 9311 8200 ABN 53 003 782 250	Project MEMORIAL AVENUE, LIVERPOOL 77-79 Bathurst Street & 86-94 Castlereagh Street LIVERPOOL NSW 2170 Proj. No. 18005	Drawing Title PERSPECTIVE - MEMORIAL AVENUE VIEW Sheet Status NOT FOR CONSTRUCTION	Scale	Drawing No. DA0004 1	Issue




Revisions <table><tr><th>No.</th><th>Date</th><th>Description</th></tr><tr><td>1</td><td>22-02-19</td><td>ISSUED FOR D.A. SUBMISSION.</td></tr></table>			No.	Date	Description	1	22-02-19	ISSUED FOR D.A. SUBMISSION.	Ver App'd		Key	Client Il Capitano Investments Pty Ltd	Architect AJ+C ALLEN JACK+COTTIER 79 Myrtle Street Chippendale NSW 2008 AUSTRALIA ph +61 2 9311 8222 fx +61 2 9311 8200 ABN 53 003 782 250	Project MEMORIAL AVENUE, LIVERPOOL 77-79 Bathurst Street & 86-94 Castlereagh Street LIVERPOOL NSW 2170 Proj. No. 18005	Drawing Title PERSPECTIVE - PODIUM VIEW Sheet Status NOT FOR CONSTRUCTION	Scale	Drawing No. DA0005 1	Issue
No.	Date	Description																
1	22-02-19	ISSUED FOR D.A. SUBMISSION.																

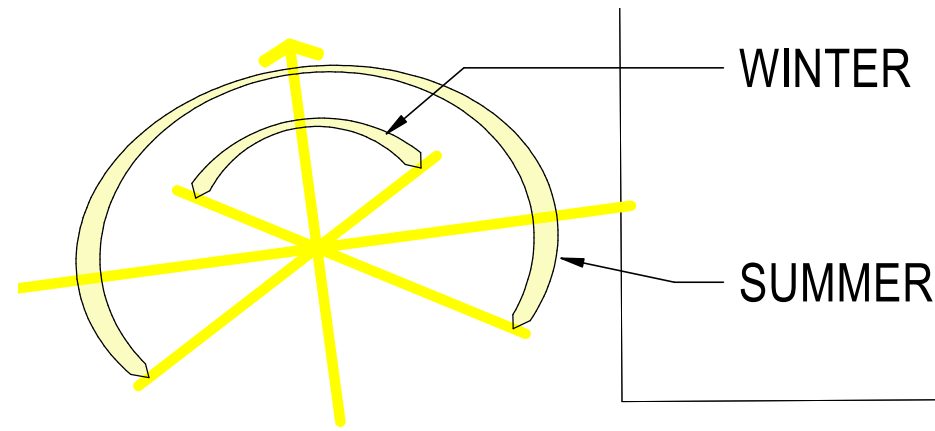


SOLAR ORIENTATION

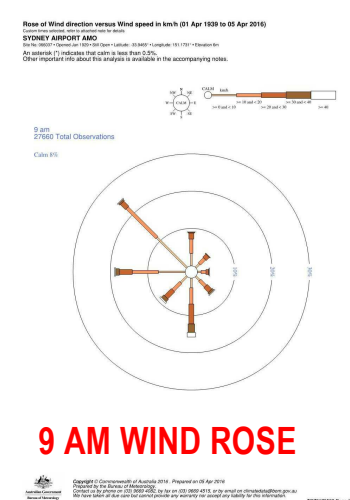


9 AM WIND ROSE

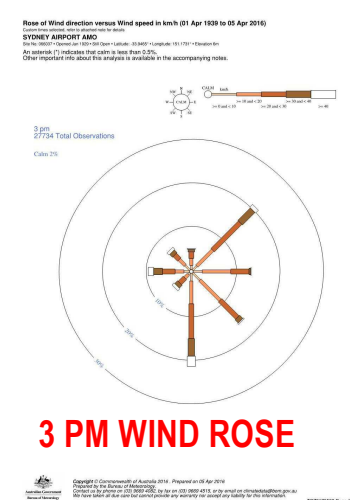

3 PM WIND ROSE

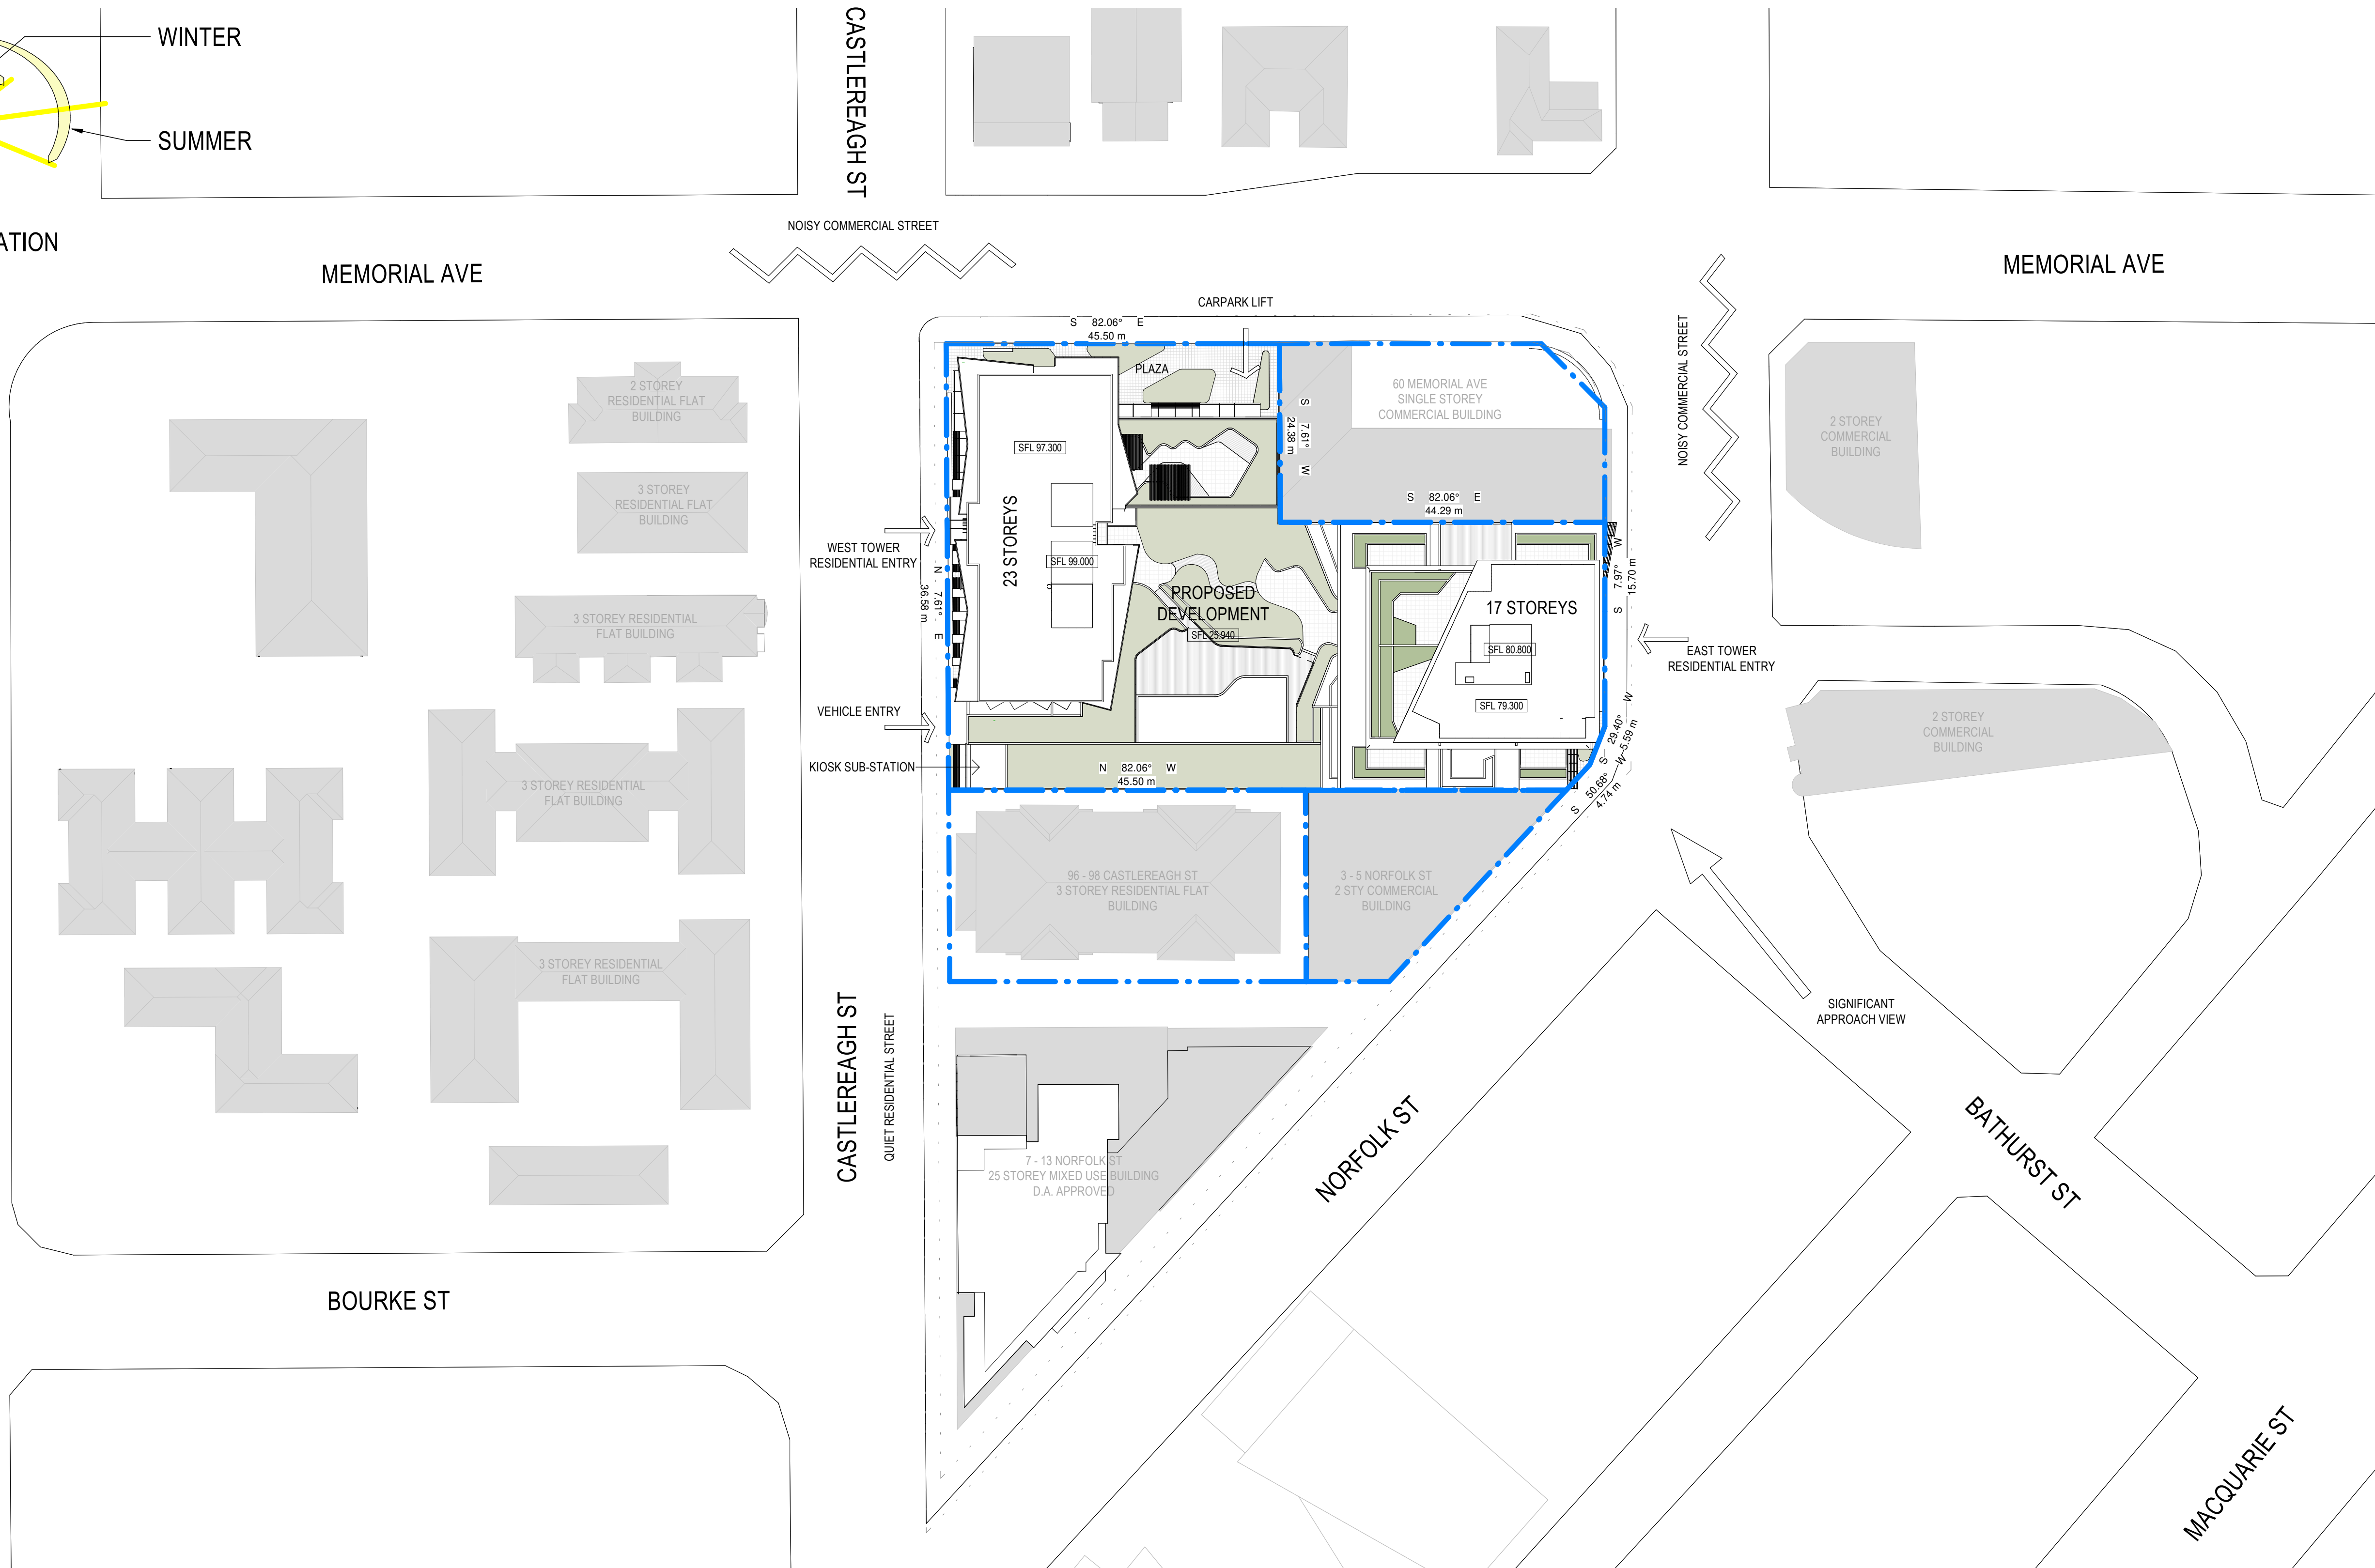

Revisions No.	Date	Description	Ver	App'd
1	22-02-19	ISSUED FOR D.A. SUBMISSION.		

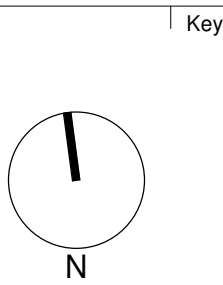


Client
Il Capitano Investments Pty Ltd

Architect
AJ+C
ALLEN JACK+COTTIER
79 Myrtle Street Chippendale NSW 2008 AUSTRALIA
ph +61 2 9311 8222 fx +61 2 9311 8200
ABN 53 003 782 250

Project
MEMORIAL AVENUE, LIVERPOOL
77-79 Bathurst Street &
86-94 Castlereagh Street
LIVERPOOL NSW 2170
Proj. No. 18005


Drawing Title
SITE PLAN
Sheet Status
NOT FOR CONSTRUCTION

Scale
1 : 500 @A1
Drawing No.
DA1001 1
Issue
1
0 5 10 20 40 m

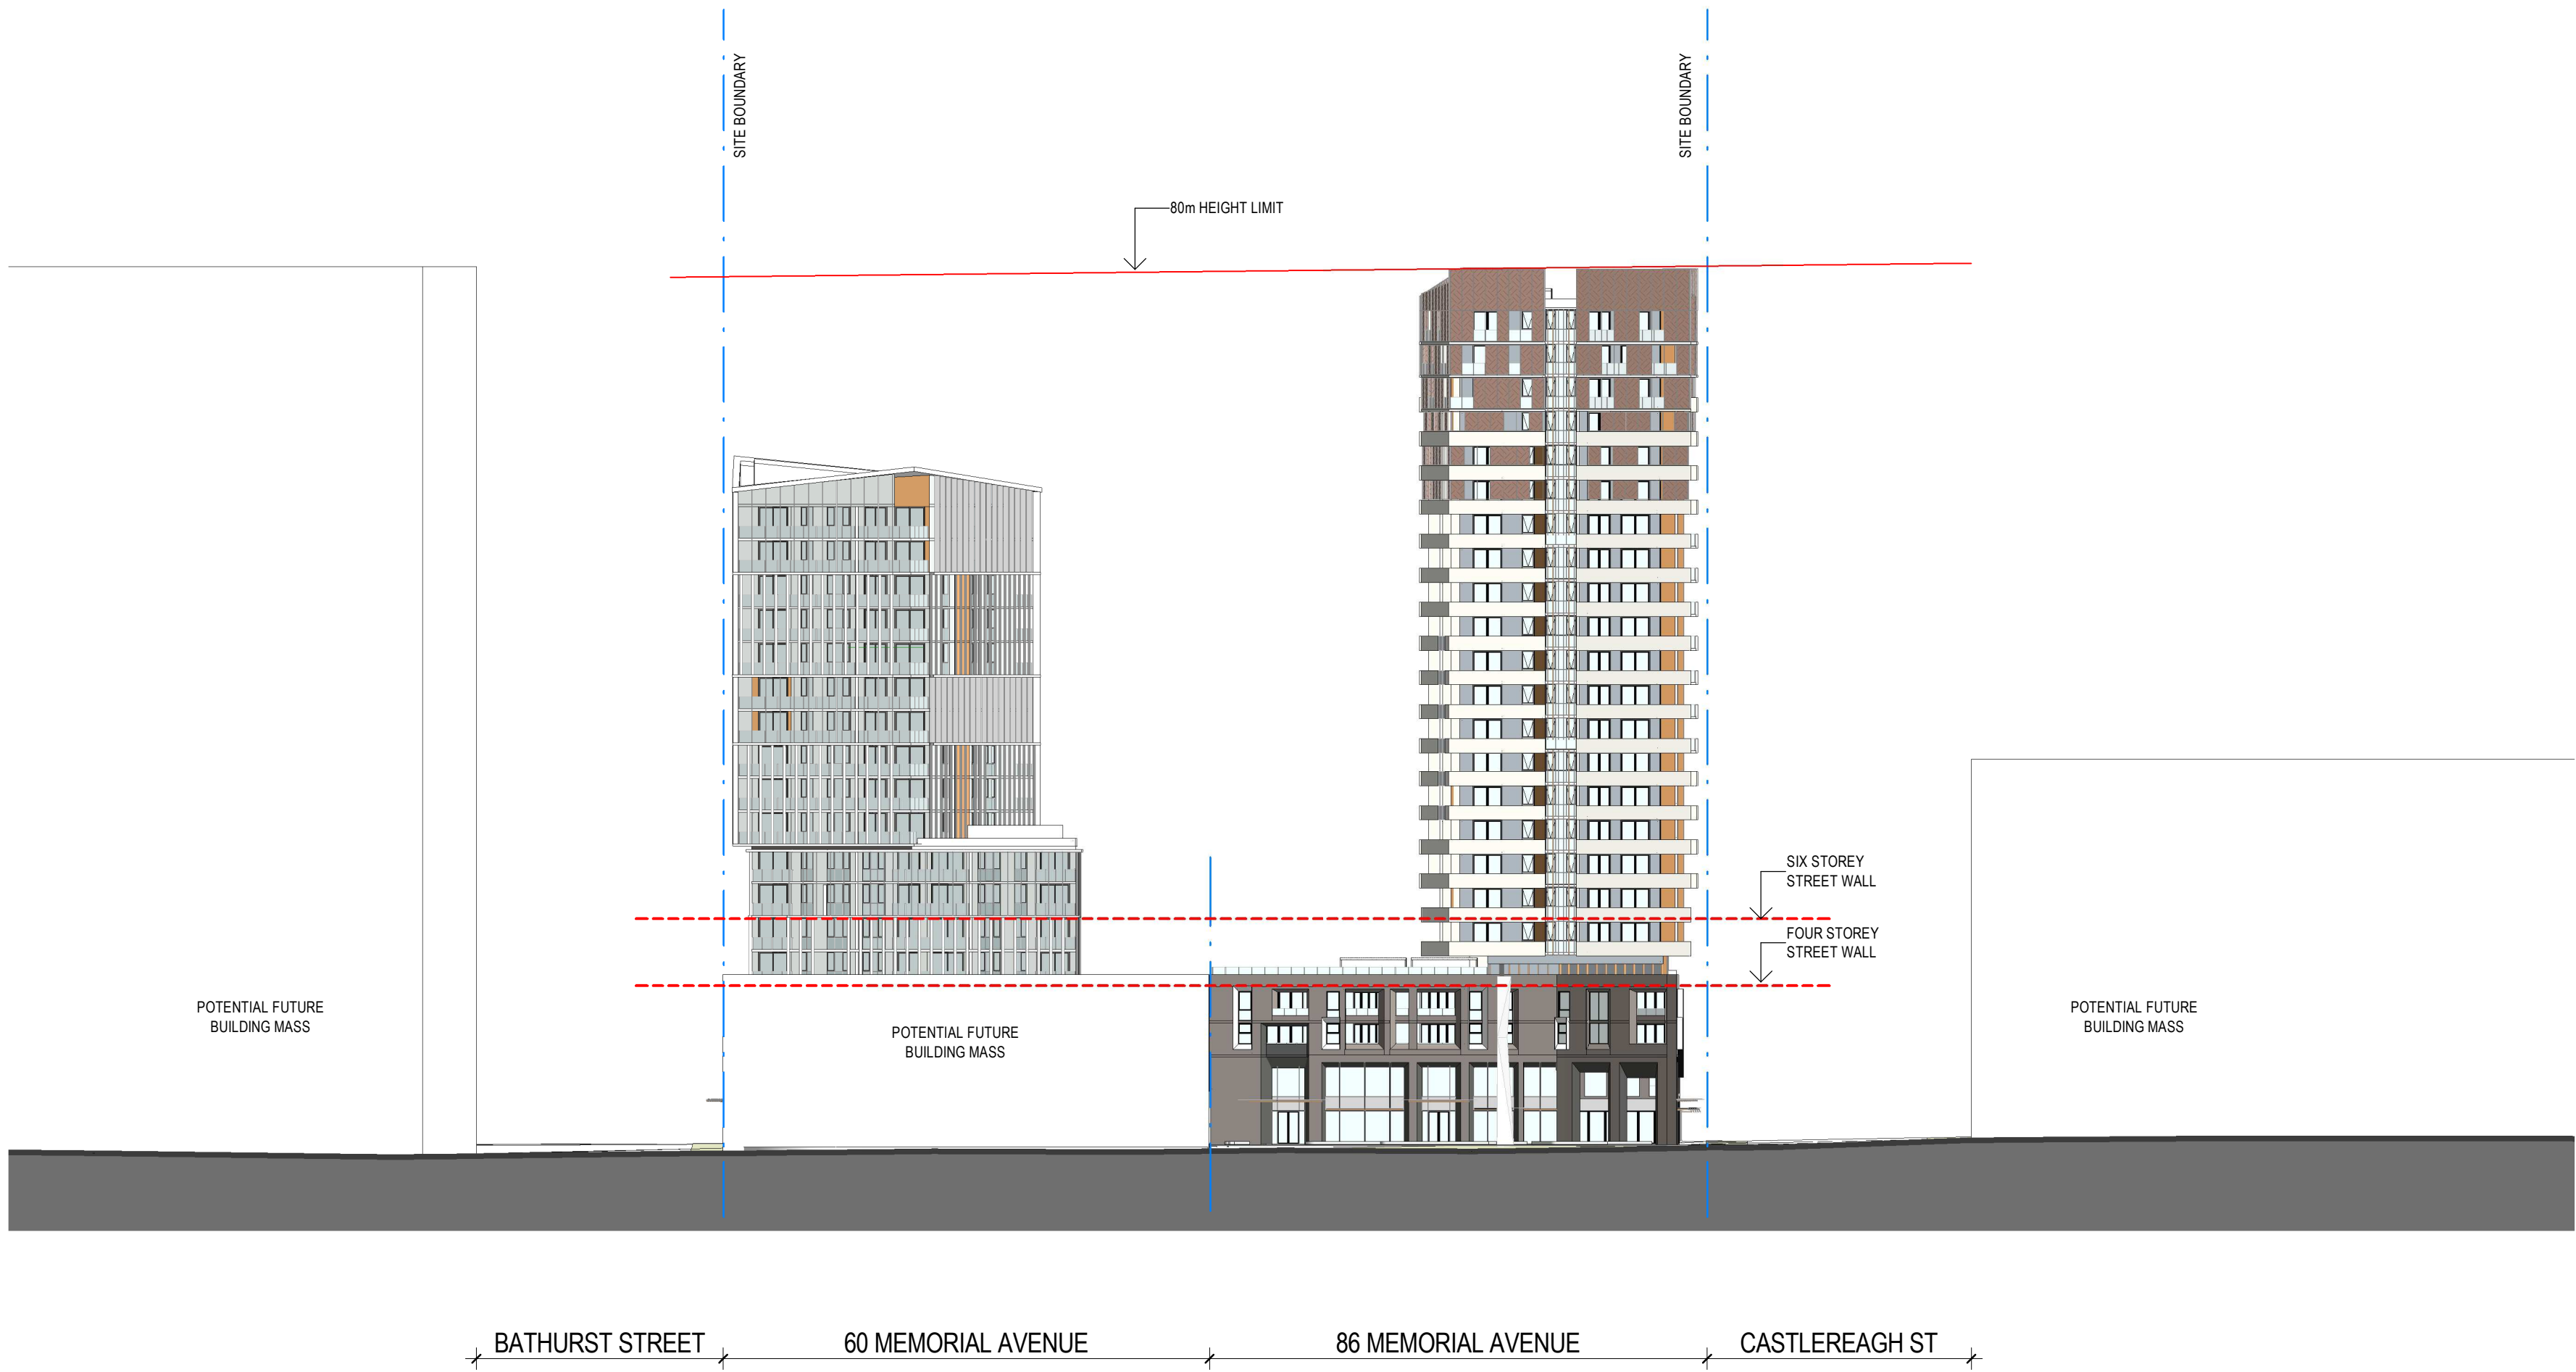


	Revisions <table><tr><th>No.</th><th>Date</th><th>Description</th><th>Ver</th><th>App'd</th></tr><tr><td>1</td><td>22-02-19</td><td>ISSUED FOR D.A. SUBMISSION.</td><td></td><td></td></tr><tr><td>2</td><td>21-09-20</td><td>REVISED D.A. SUBMISSION.</td><td></td><td></td></tr></table>	No.	Date	Description	Ver	App'd	1	22-02-19	ISSUED FOR D.A. SUBMISSION.			2	21-09-20	REVISED D.A. SUBMISSION.				Client II Capitano Investments Pty Ltd	Architect AJ+C ALLEN JACK+COTTIER 79 Myrtle Street Chippendale NSW 2008 AUSTRALIA ph +61 2 9311 8222 fx +61 2 9311 8200 ABN 53 003 782 250	Project MEMORIAL AVENUE, LIVERPOOL 77-79 Bathurst Street & 86-94 Castlereagh Street LIVERPOOL NSW 2170 Proj. No. 18005	Drawing Title NORTH ELEVATION STREETSCAPE Sheet Status NOT FOR CONSTRUCTION	Scale 1 : 500 @A1 0 5 10 20 40 m	Drawing No. DA1002 2 Issue
No.	Date	Description	Ver	App'd																			
1	22-02-19	ISSUED FOR D.A. SUBMISSION.																					
2	21-09-20	REVISED D.A. SUBMISSION.																					

Do not scale drawings. Use figured dimensions only. Check & verify levels and dimensions on site prior to the commencement of any work, the preparation of shop drawings or the fabrication of components. This drawing is the copyright of Allen Jack + Cottier Architects and is protected under the Copyright Act 1968. Do not alter, reproduce or transmit in any form, or by any means without the express permission of Allen Jack + Cottier Architects. Nominated Architects: Michael Heenan 5264, Peter Ireland 6661

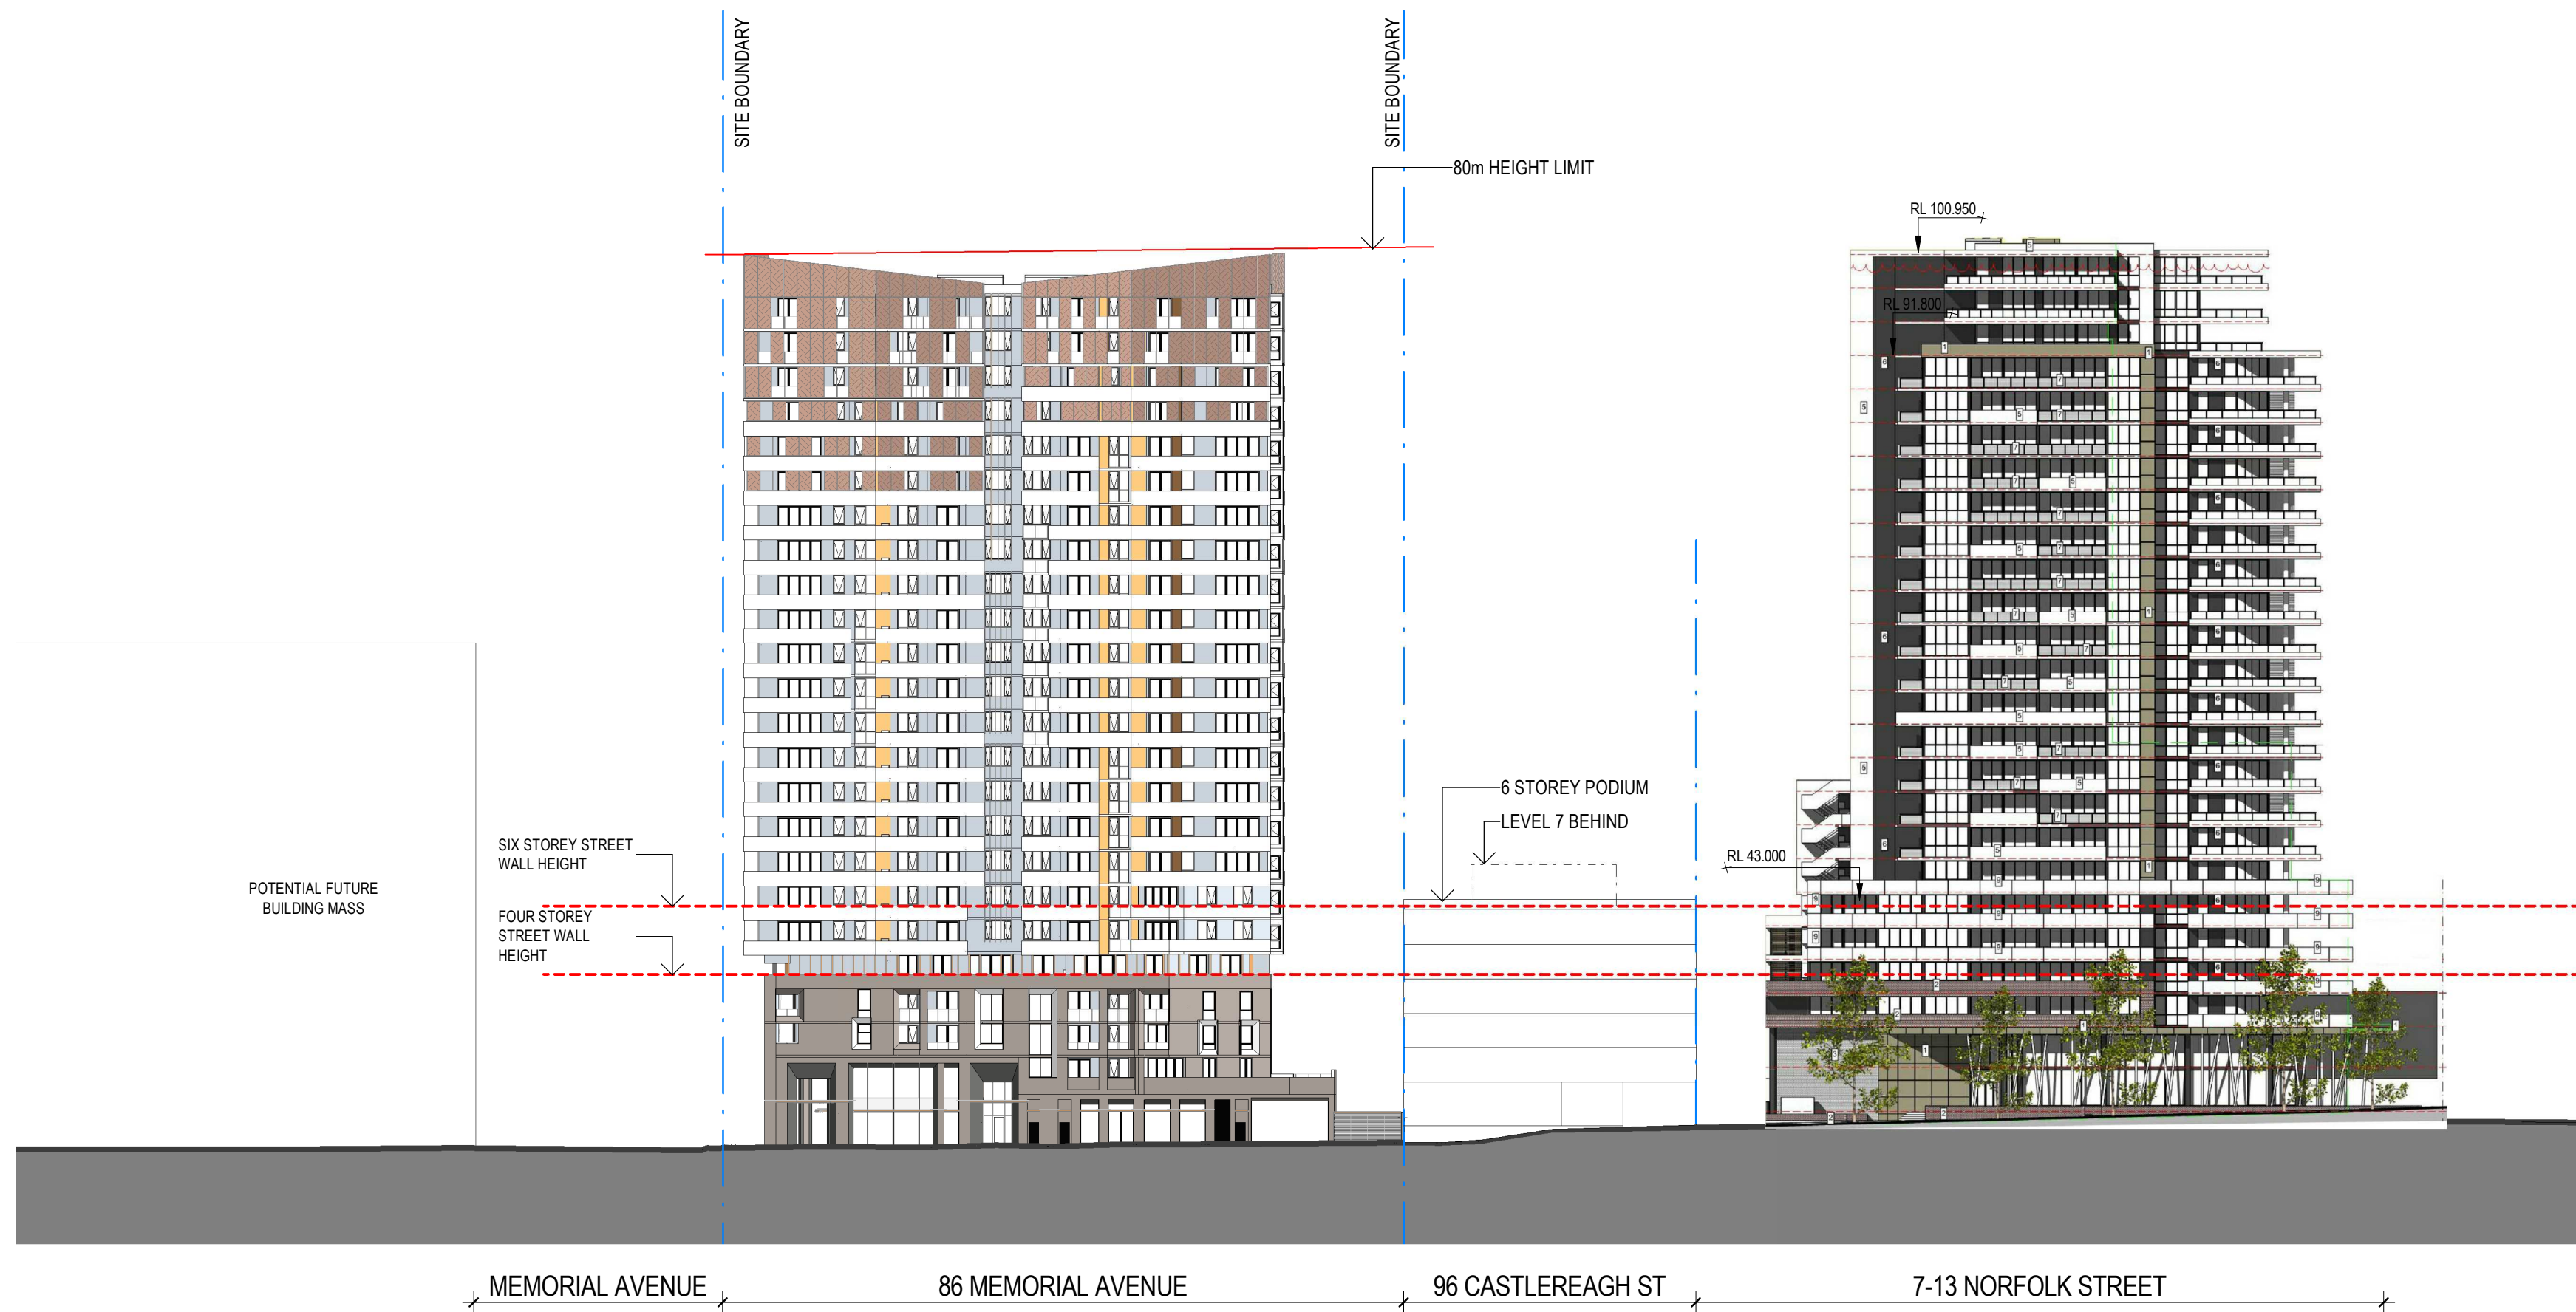

2 WEST ELEVATION STREETSCAPE
1:500

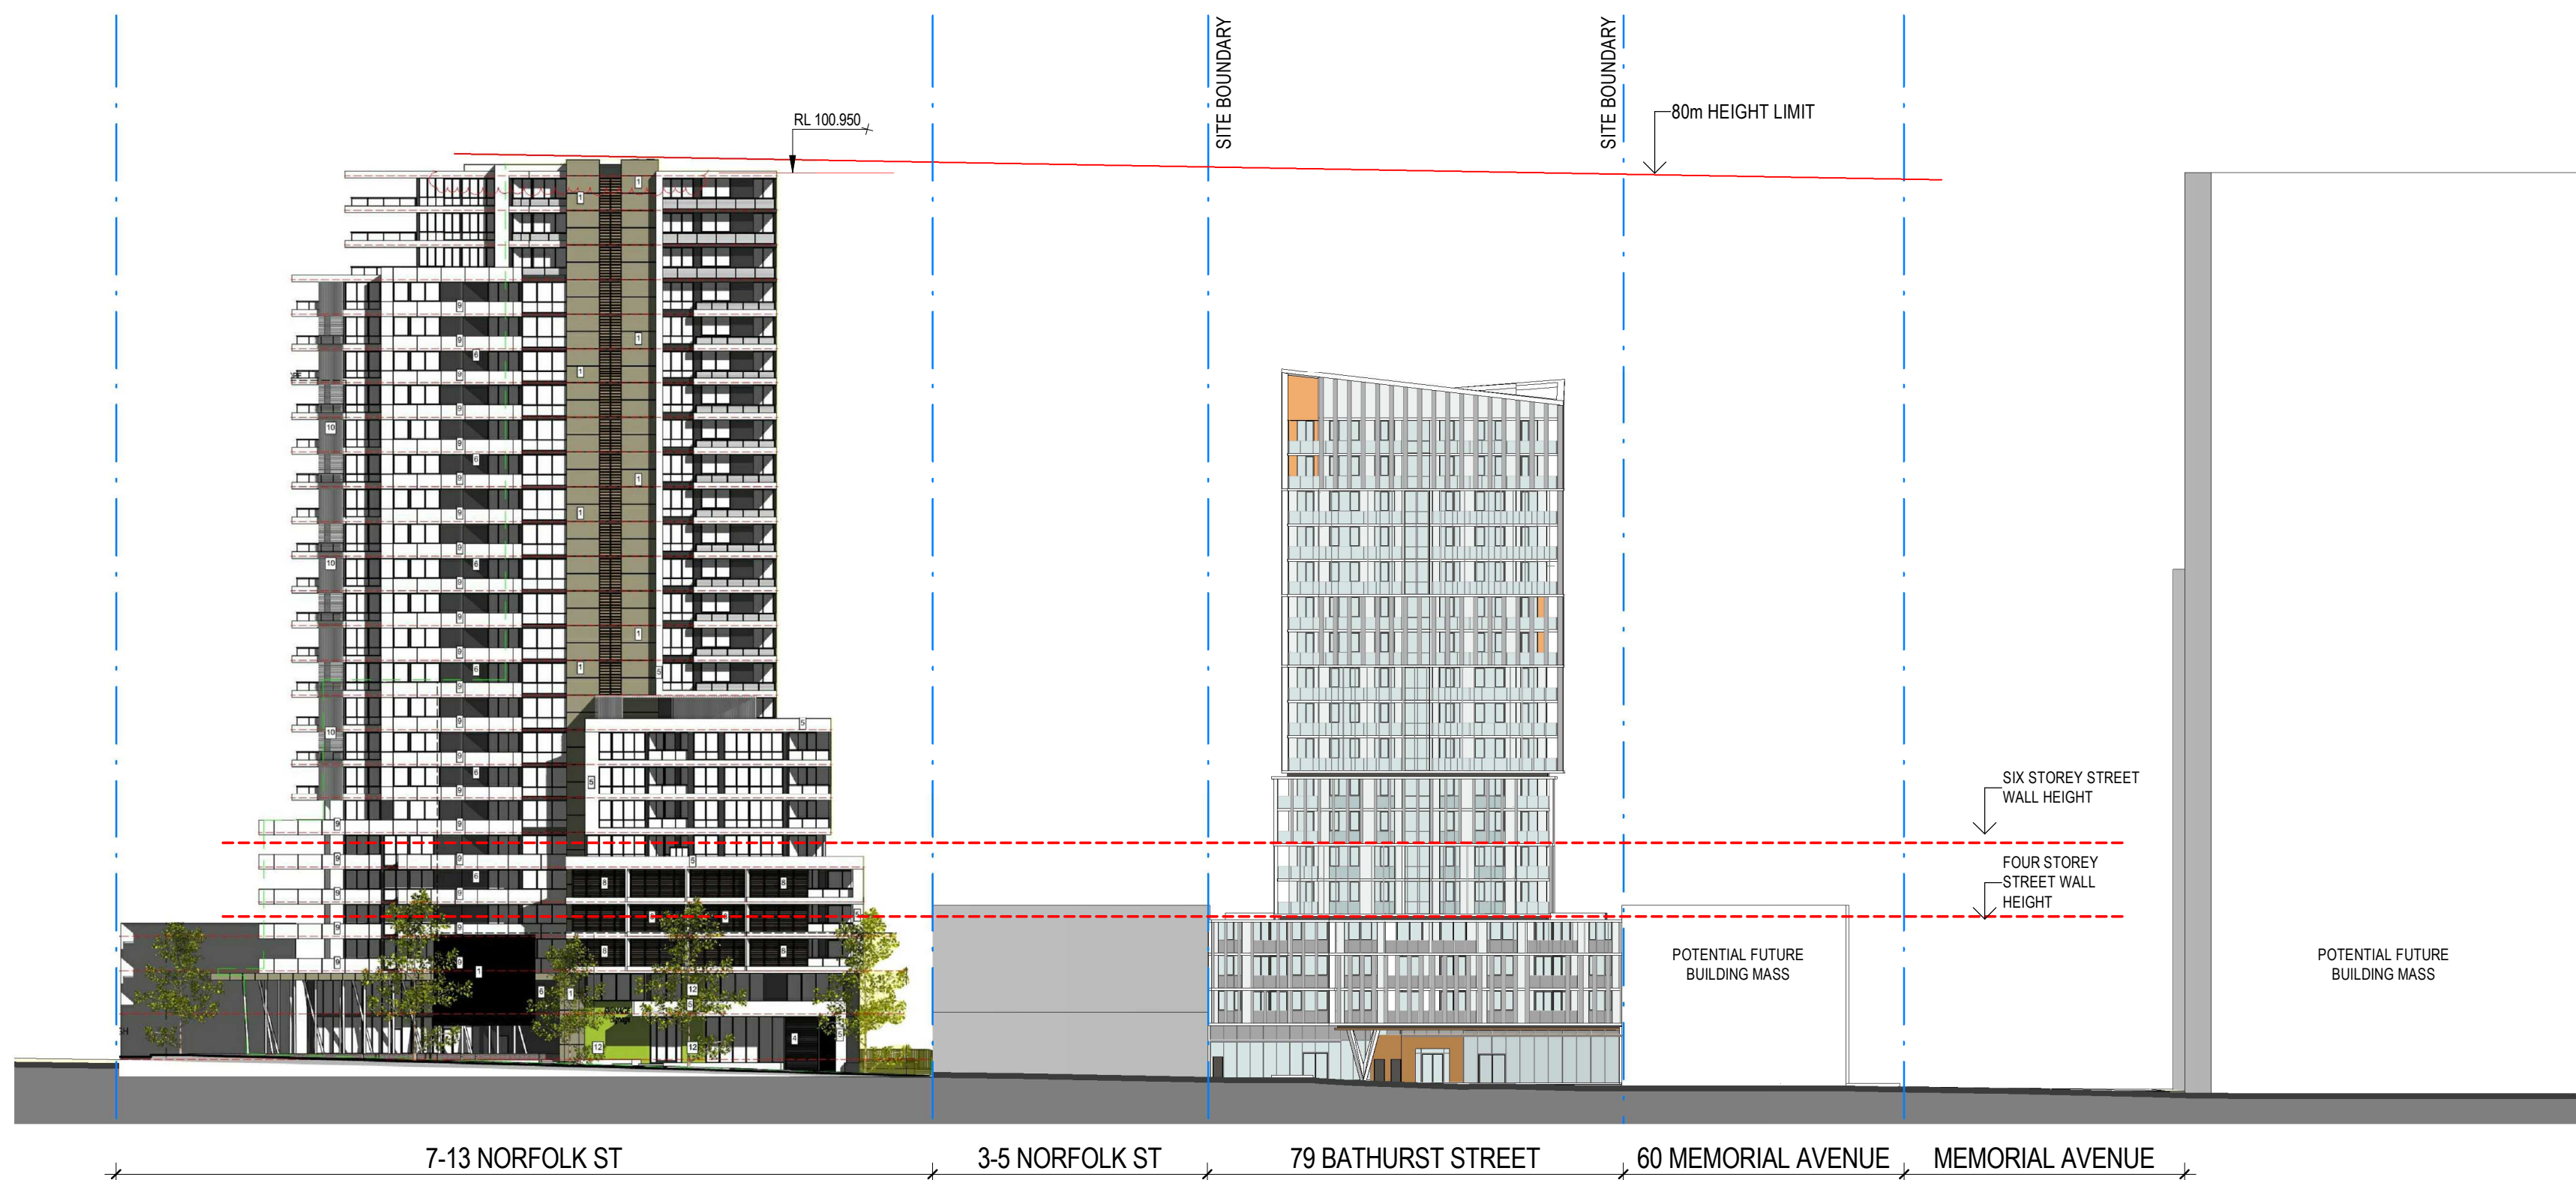

1 EAST ELEVATION STREETSCAPE
1:500

Revisions No.	Date	Description
1	22-02-19	ISSUED FOR D.A. SUBMISSION.
2	21-09-20	REVISED D.A. SUBMISSION.

Ver App'd

Key

Client

Il Capitano Investments Pty Ltd

Architect

AJ+C
ALLEN JACK+COTTIER

79 Myrtle Street Chippendale NSW 2008 AUSTRALIA
ph +61 2 9311 8222 fx +61 2 9311 8200
ABN 53 003 782 250

Project

MEMORIAL AVENUE, LIVERPOOL
77-79 Bathurst Street &
86-94 Castlereagh Street
LIVERPOOL NSW 2170

Proj. No. 18005

Drawing Title

EAST & WEST
STREETSCAPES

Sheet Status

NOT FOR CONSTRUCTION

Scale


1:500 @A1


Drawing No.

DA1003 2

Issue

0 5 10 20 40 m

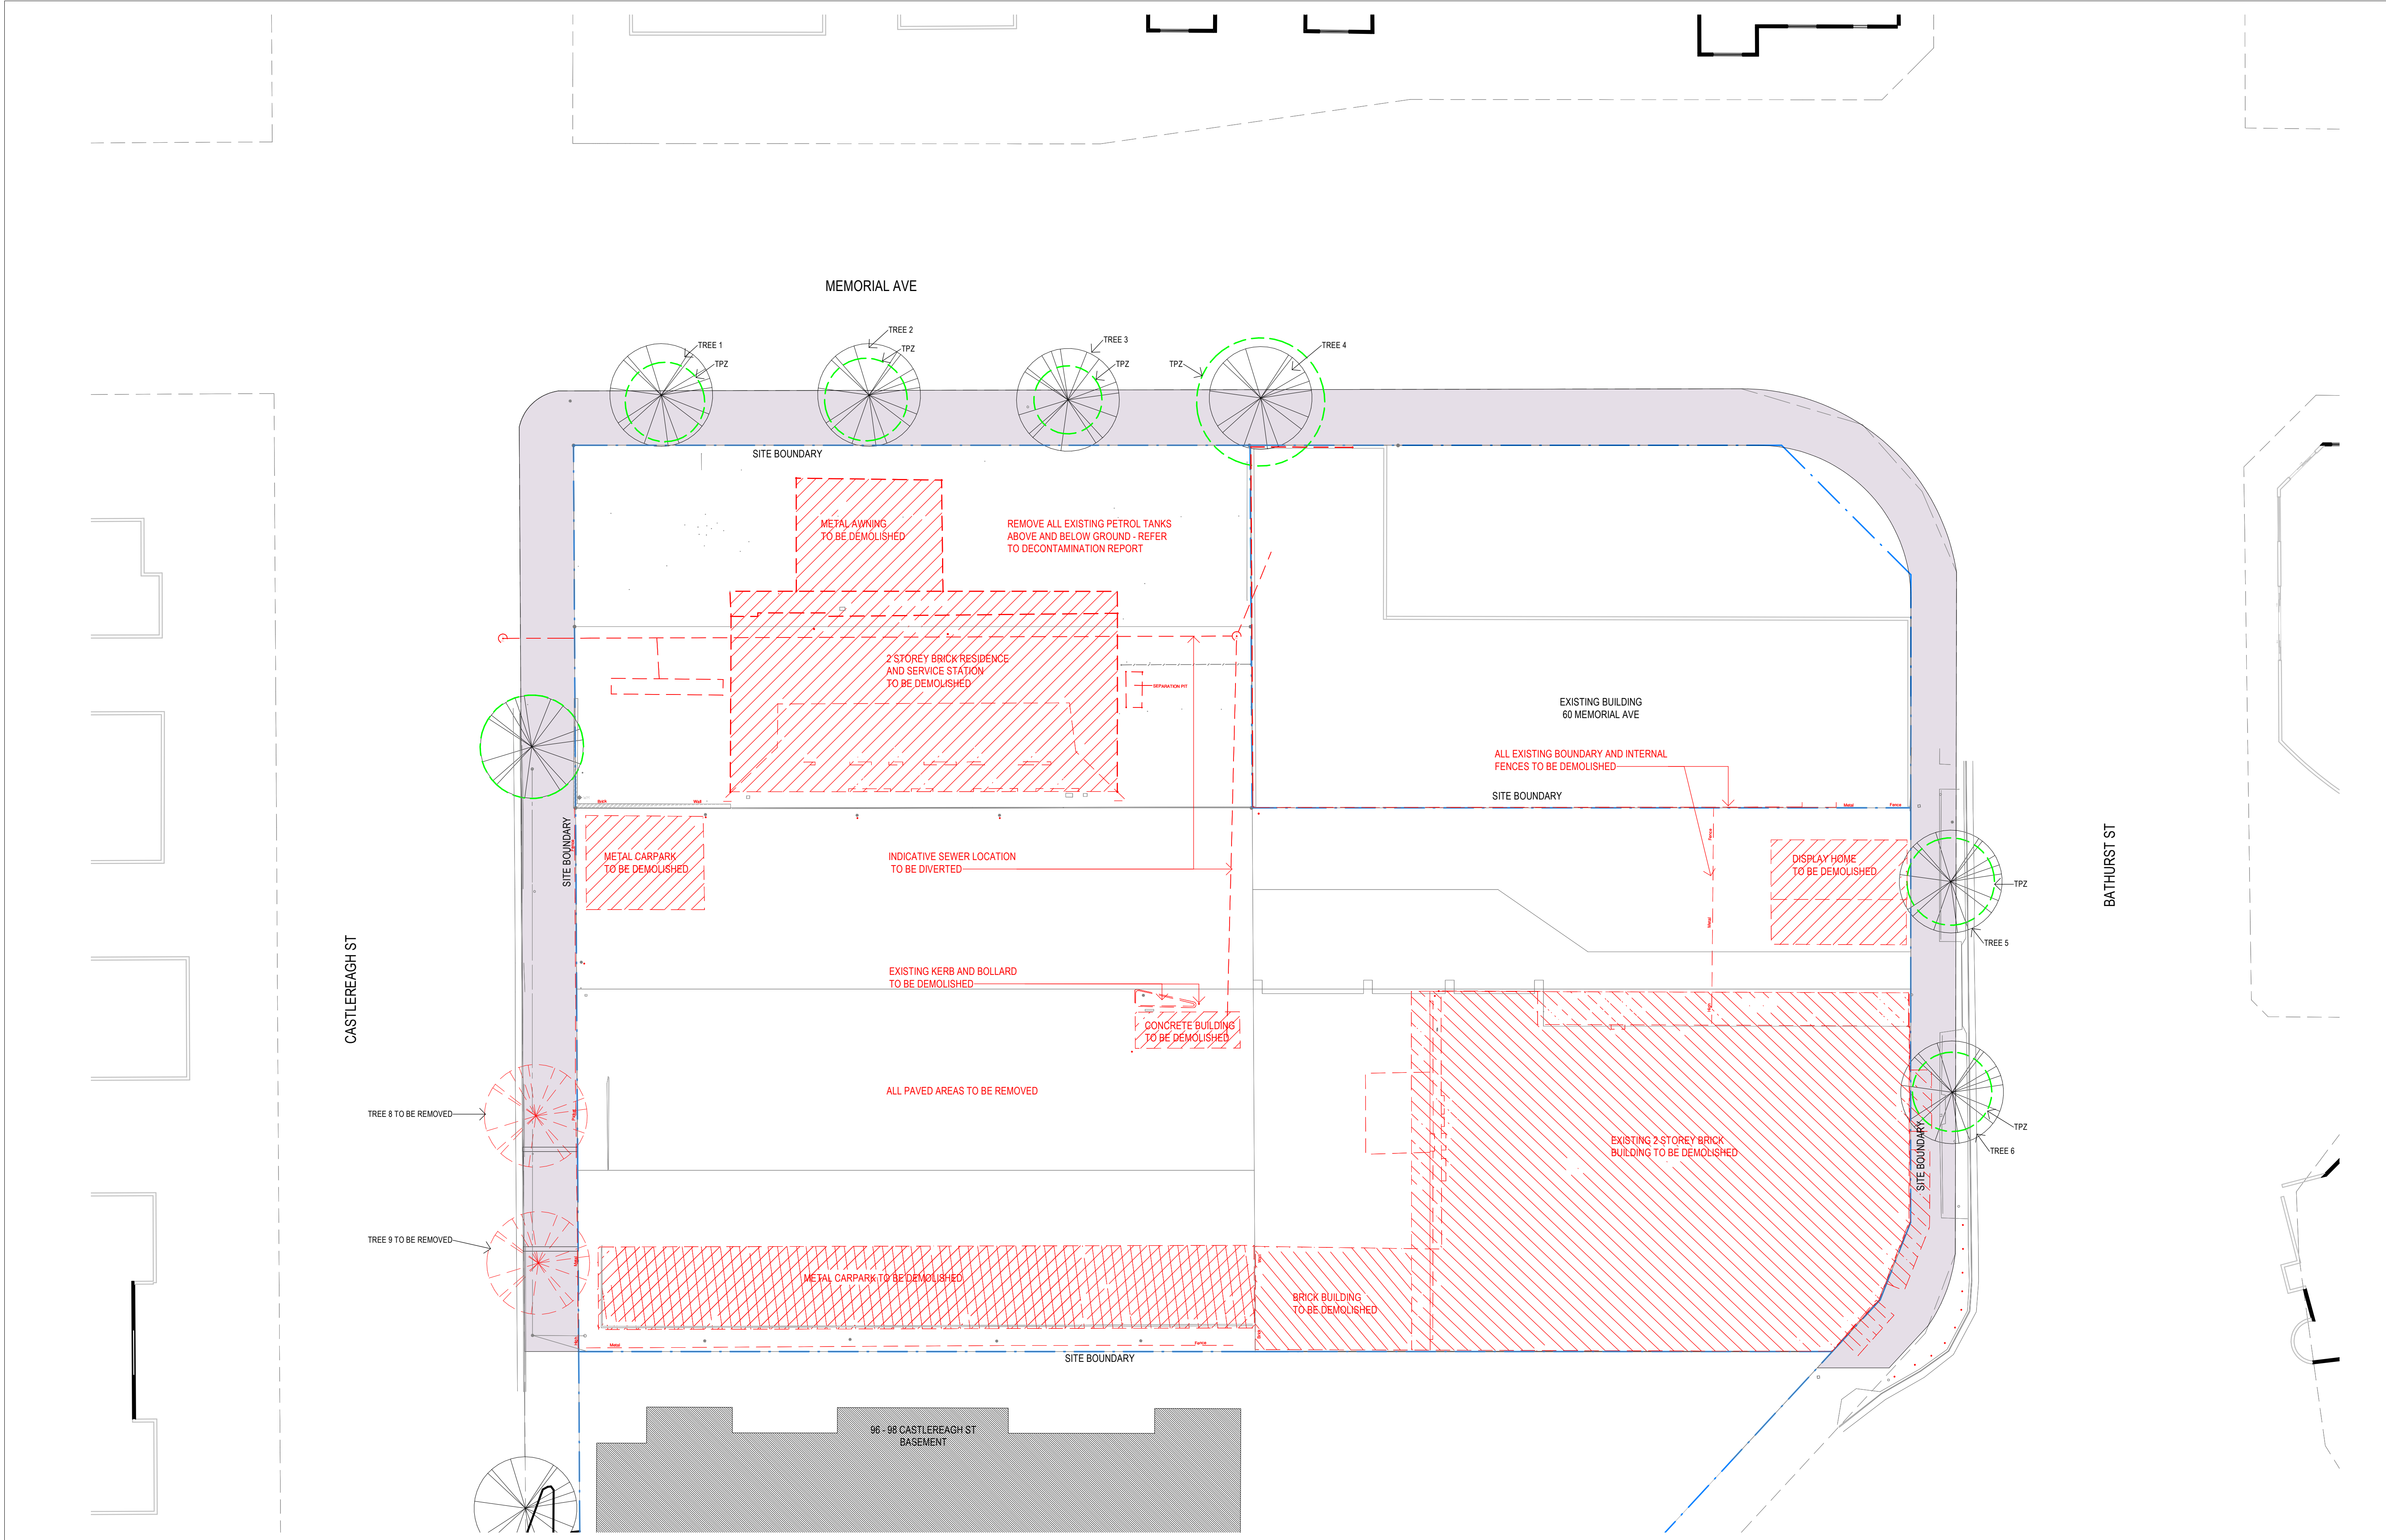


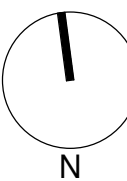	Revisions <table><tr><th>No.</th><th>Date</th><th>Description</th></tr><tr><td>1</td><td>18-04-19</td><td>ISSUED FOR D.A. SUBMISSION.</td></tr></table>	No.	Date	Description	1	18-04-19	ISSUED FOR D.A. SUBMISSION.	Ver App'd	Key  N	Client Il Capitano Investments Pty Ltd	Architect AJ+C ALLEN JACK+COTTIER 79 Myrtle Street Chippendale NSW 2008 AUSTRALIA ph +61 2 9311 8222 fx +61 2 9311 8200 ABN 53 003 782 250	Project MEMORIAL AVENUE, LIVERPOOL 77-79 Bathurst Street & 86-94 Castlereagh Street LIVERPOOL NSW 2170 Proj. No. 18005	Drawing Title SITE PLAN - DEMOLITION Sheet Status NOT FOR CONSTRUCTION	Scale 1 : 200 @A1 Drawing No. DA1004 1 Issue
No.	Date	Description												
1	18-04-19	ISSUED FOR D.A. SUBMISSION.												



Revisions		
No.	Date	Description
1	22-02-19	ISSUED FOR D.A. SUBMISSION.
2	21-09-20	REVISED D.A. SUBMISSION.

Ver App'd

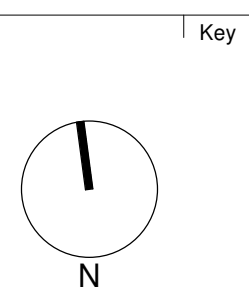

Key

Client
Il Capitano Investments Pty Ltd

Architect
AJ+C
ALLEN JACK+COTTIER
79 Myrtle Street Chippendale NSW 2008 AUSTRALIA
ph +61 2 9311 8222 fx +61 2 9311 8200
ABN 53 003 782 250

Project
MEMORIAL AVENUE, LIVERPOOL
77-79 Bathurst Street &
86-94 Castlereagh Street
LIVERPOOL NSW 2170

Proj. No. 18005

Drawing Title
GROUND FLOOR PLAN

Sheet Status
NOT FOR CONSTRUCTION

Scale
1 : 200 @ A1


Drawing No.
DA2000 2

Issue

0 2 4 8 16 m




Revisions <table><tr><th>No.</th><th>Date</th><th>Description</th></tr><tr><td>1</td><td>22-02-19</td><td>ISSUED FOR D.A. SUBMISSION.</td></tr><tr><td>2</td><td>21-09-20</td><td>REVISED D.A. SUBMISSION.</td></tr></table>		No.	Date	Description	1	22-02-19	ISSUED FOR D.A. SUBMISSION.	2	21-09-20	REVISED D.A. SUBMISSION.	Ver App'd		Key		Client Il Capitano Investments Pty Ltd		Architect AJ+C ALLEN JACK+COTTIER 79 Myrtle Street Chippendale NSW 2008 AUSTRALIA ph +61 2 9311 8222 fx +61 2 9311 8200 ABN 53 003 782 250		Project MEMORIAL AVENUE, LIVERPOOL 77-79 Bathurst Street & 86-94 Castlereagh Street LIVERPOOL NSW 2170 Proj. No. 18005		Drawing Title BASEMENT 1 Sheet Status NOT FOR CONSTRUCTION		Scale 1 : 200 @A1 Drawing No. DA2001 2 Issue	
No.	Date	Description																						
1	22-02-19	ISSUED FOR D.A. SUBMISSION.																						
2	21-09-20	REVISED D.A. SUBMISSION.																						

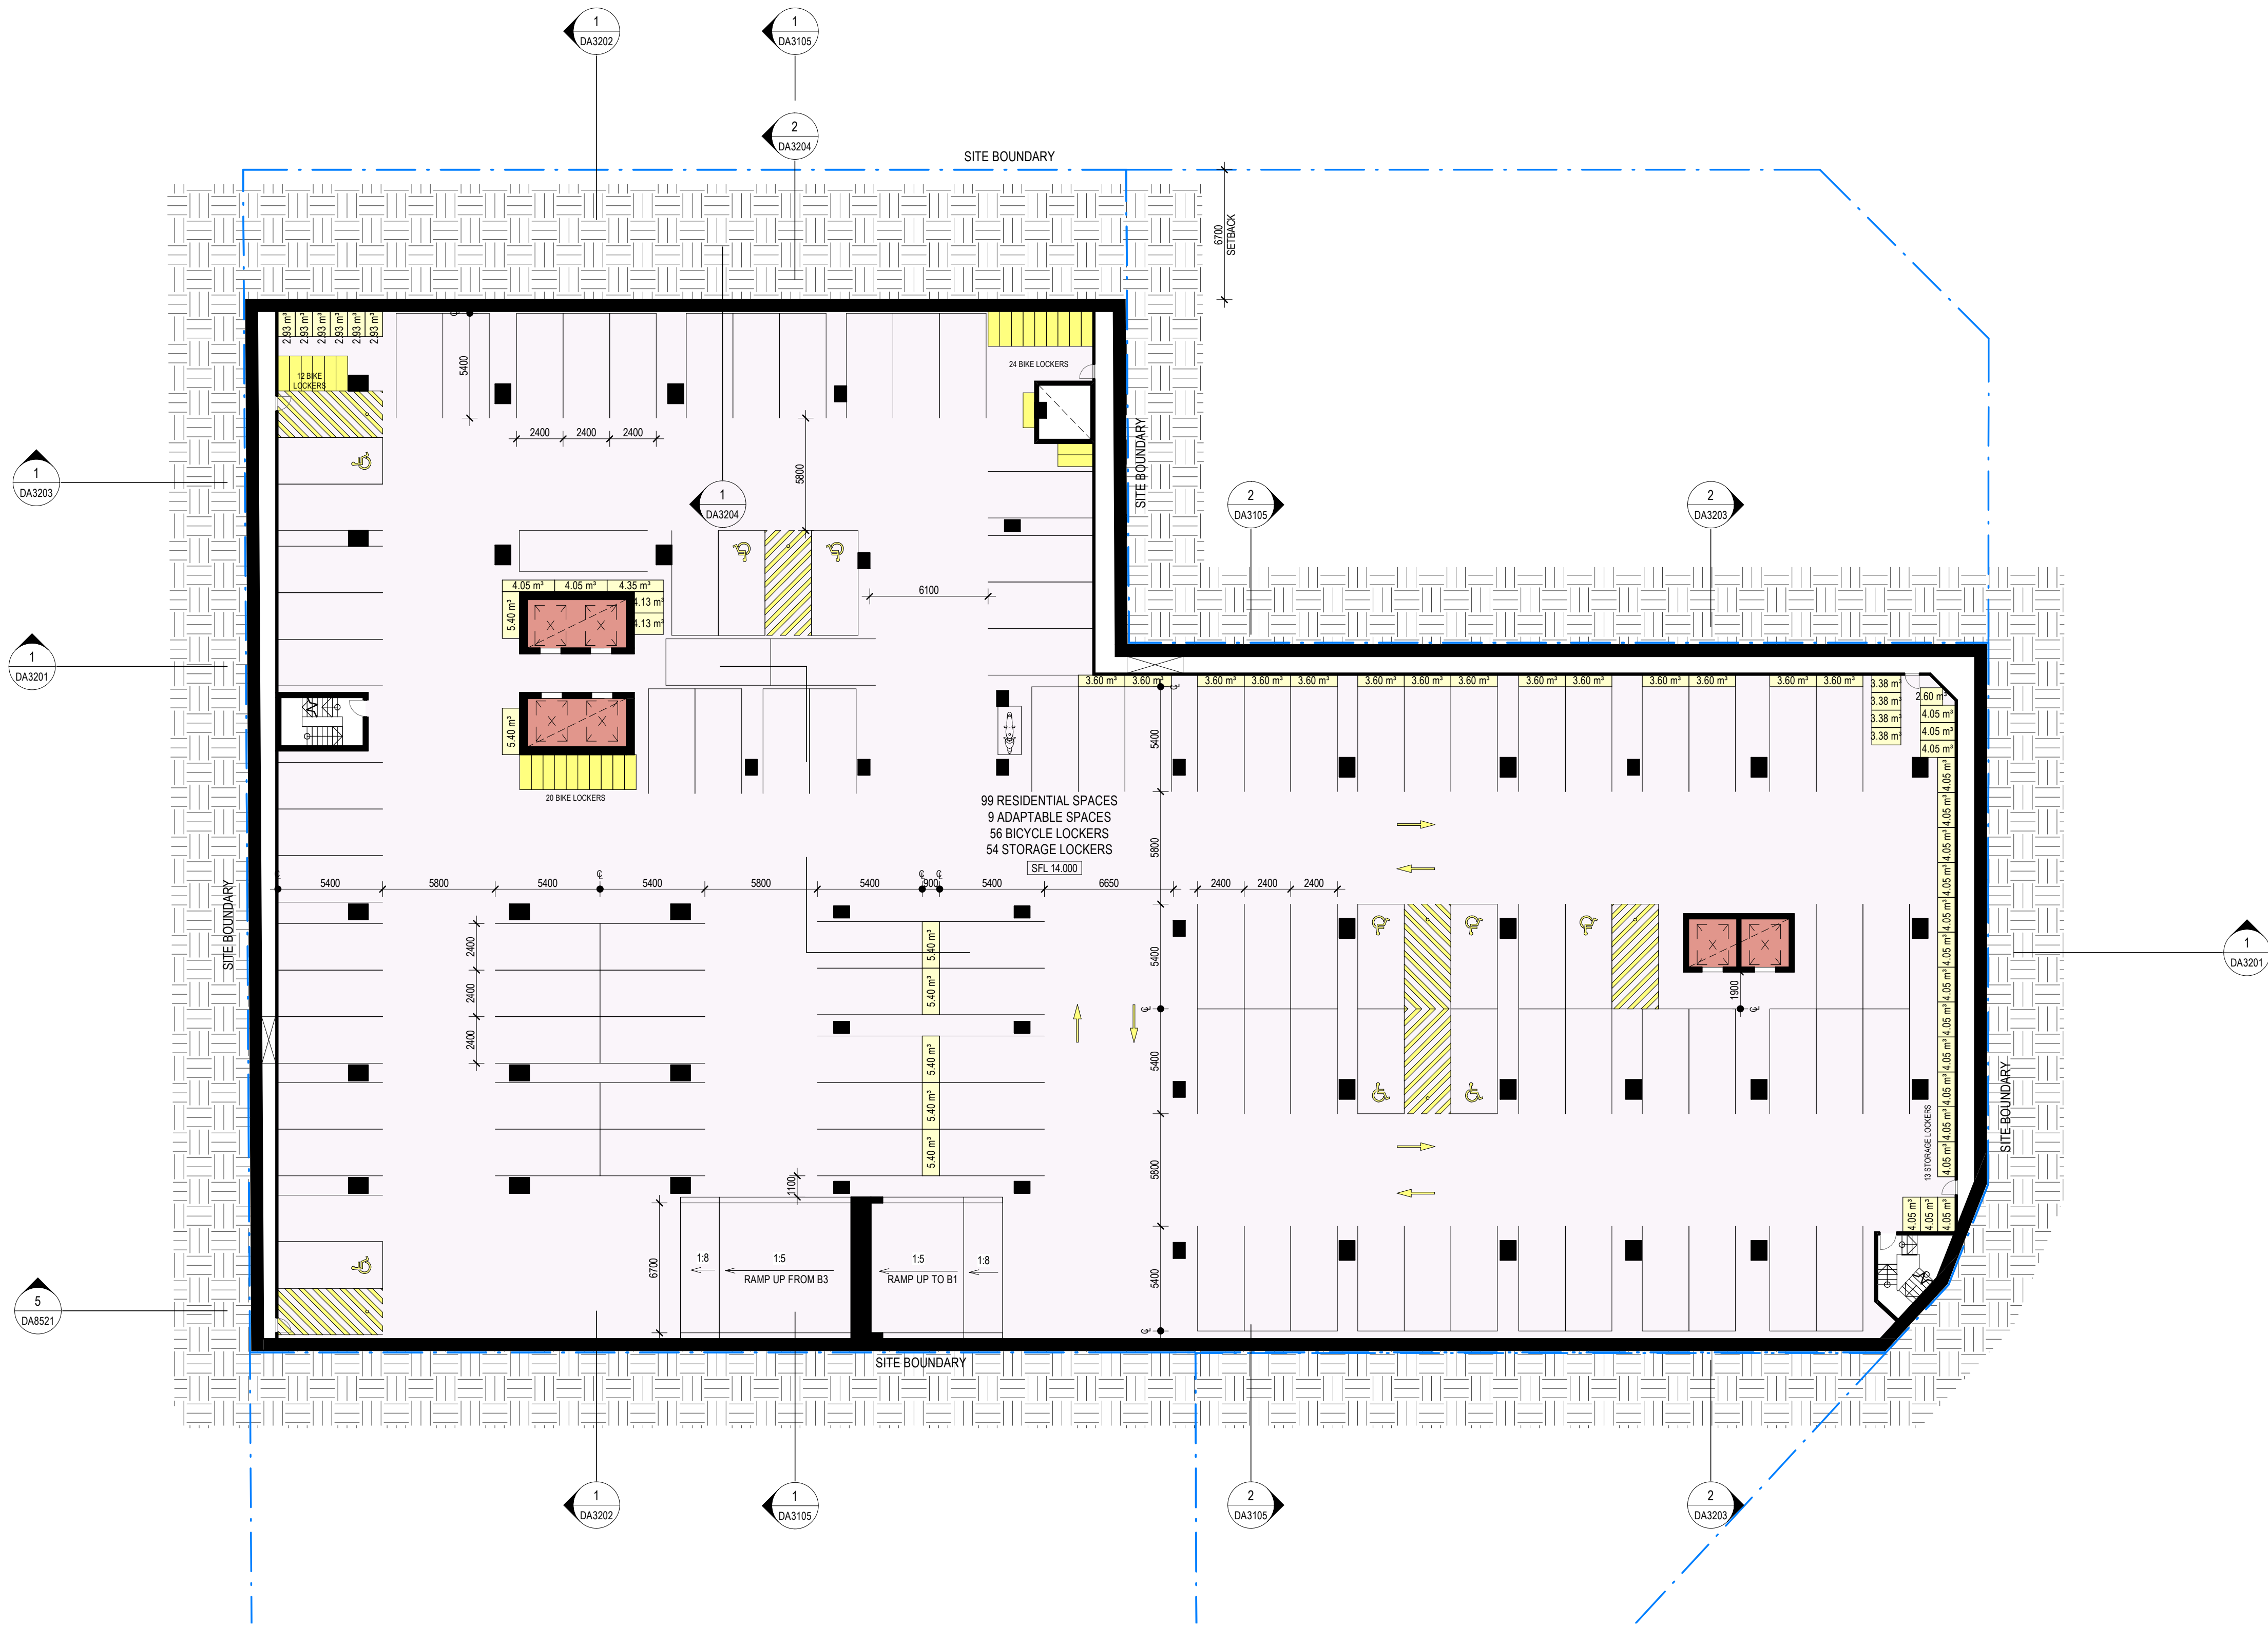

Revisions No.	Date	Description
1	22-02-19	ISSUED FOR D.A. SUBMISSION.
2	21-09-20	REVISED D.A. SUBMISSION.

Ver App'd

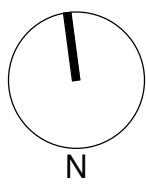

Key

Client
Il Capitano Investments Pty Ltd


Architect
AJ+C
ALLEN JACK+COTTIER
79 Myrtle Street Chippendale NSW 2008 AUSTRALIA
ph +61 2 9311 8222 fx +61 2 9311 8200
ABN 53 003 782 250

Project
MEMORIAL AVENUE, LIVERPOOL
77-79 Bathurst Street &
86-94 Castlereagh Street
LIVERPOOL NSW 2170
Proj. No. 18005

Drawing Title
BASEMENT 2
Sheet Status
NOT FOR CONSTRUCTION


Scale
1 : 200 @ A1
Drawing No.
DA2002 2
Issue



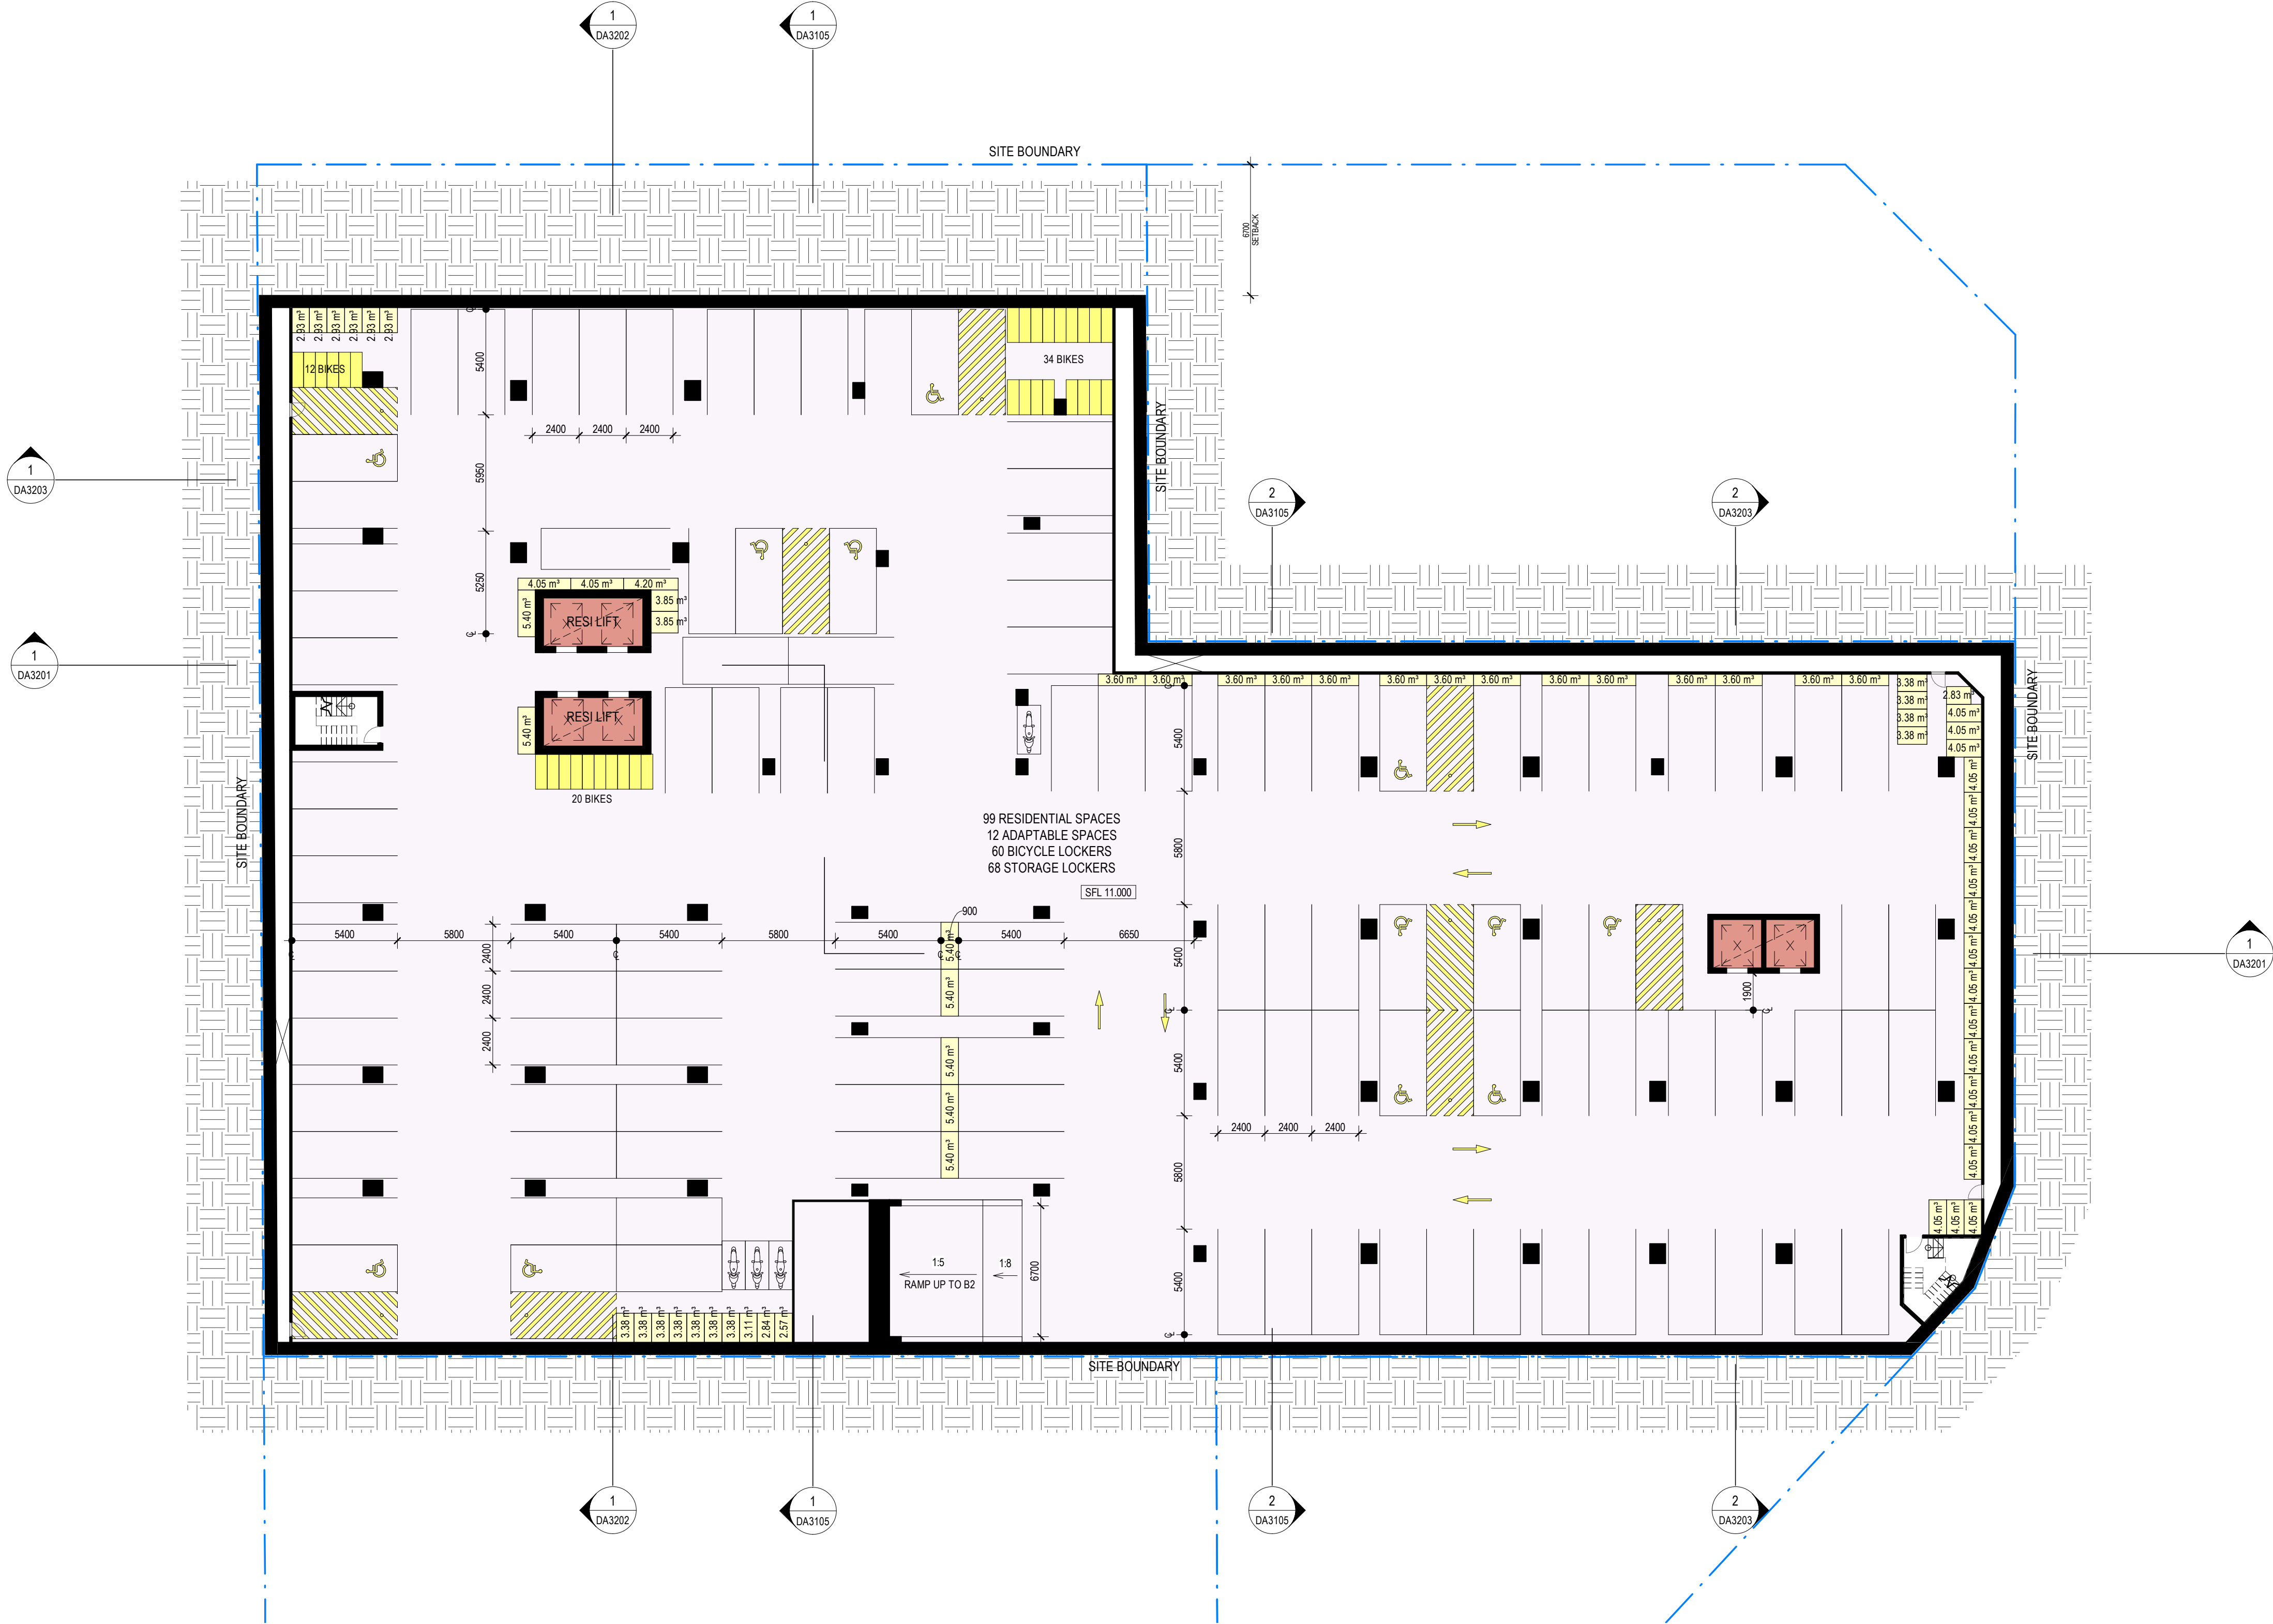

Revisions		
No.	Date	Description
1	22-02-19	ISSUED FOR D.A. SUBMISSION
2	21-09-20	REVISED D.A. SUBMISSION.

Ver App'd

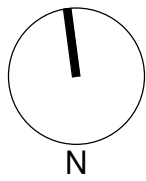

Key

Client
Il Capitano Investments Pty Ltd

Architect

AJ+C
ALLEN JACK+COTTIER

79 Myrtle Street Chippendale NSW 2008 AUSTRALIA
ph +61 2 9311 8222 fx +61 2 9311 8200
ABN 53 003 782 250

Project

MEMORIAL AVENUE, LIVERPOOL
77-79 Bathurst Street &
86-94 Castlereagh Street
LIVERPOOL NSW 2170

Proj. No. 18005

Drawing Title

BASEMENT 3

Sheet Status

NOT FOR CONSTRUCTION

Scale

1 : 200 @A1

Drawing No.

DA2003 2

Issue

0 2 4 8 16 m



FOR 60 MEMORIAL AVENUE
POSSIBLE FUTURE PARKING LAYOUT
NOT PART OF THIS APPLICATION


1 BEDS - 9 SPACES
2 BEDS - 9 SPACES
3 BEDS - 6 SPACES
VISITOR - 3 SPACES
RETAIL - 4 SPACES
TOTAL - 31 SPACES

96-98 CASTLEREAGH ST
POSSIBLE FUTURE PARKING LAYOUT
NOT PART OF THIS APPLICATION

COMMERCIAL - 3 SPACES
1 BEDS - 26 SPACES
2 BEDS - 15 SPACES
3 BEDS - 3 SPACES
VISITOR - 5 SPACES
SERVICE - 1 SPACE
TOTAL - 53 SPACES


3-5 NORFOLK STREET
POSSIBLE FUTURE PARKING LAYOUT
NOT PART OF THIS APPLICATION

RETAIL - 1 SPACE
STUDIOS - 2 SPACE
1 BEDS - 9 SPACES
2 BEDS - 6 SPACES
VISITOR - 2 SPACES
TOTAL 20

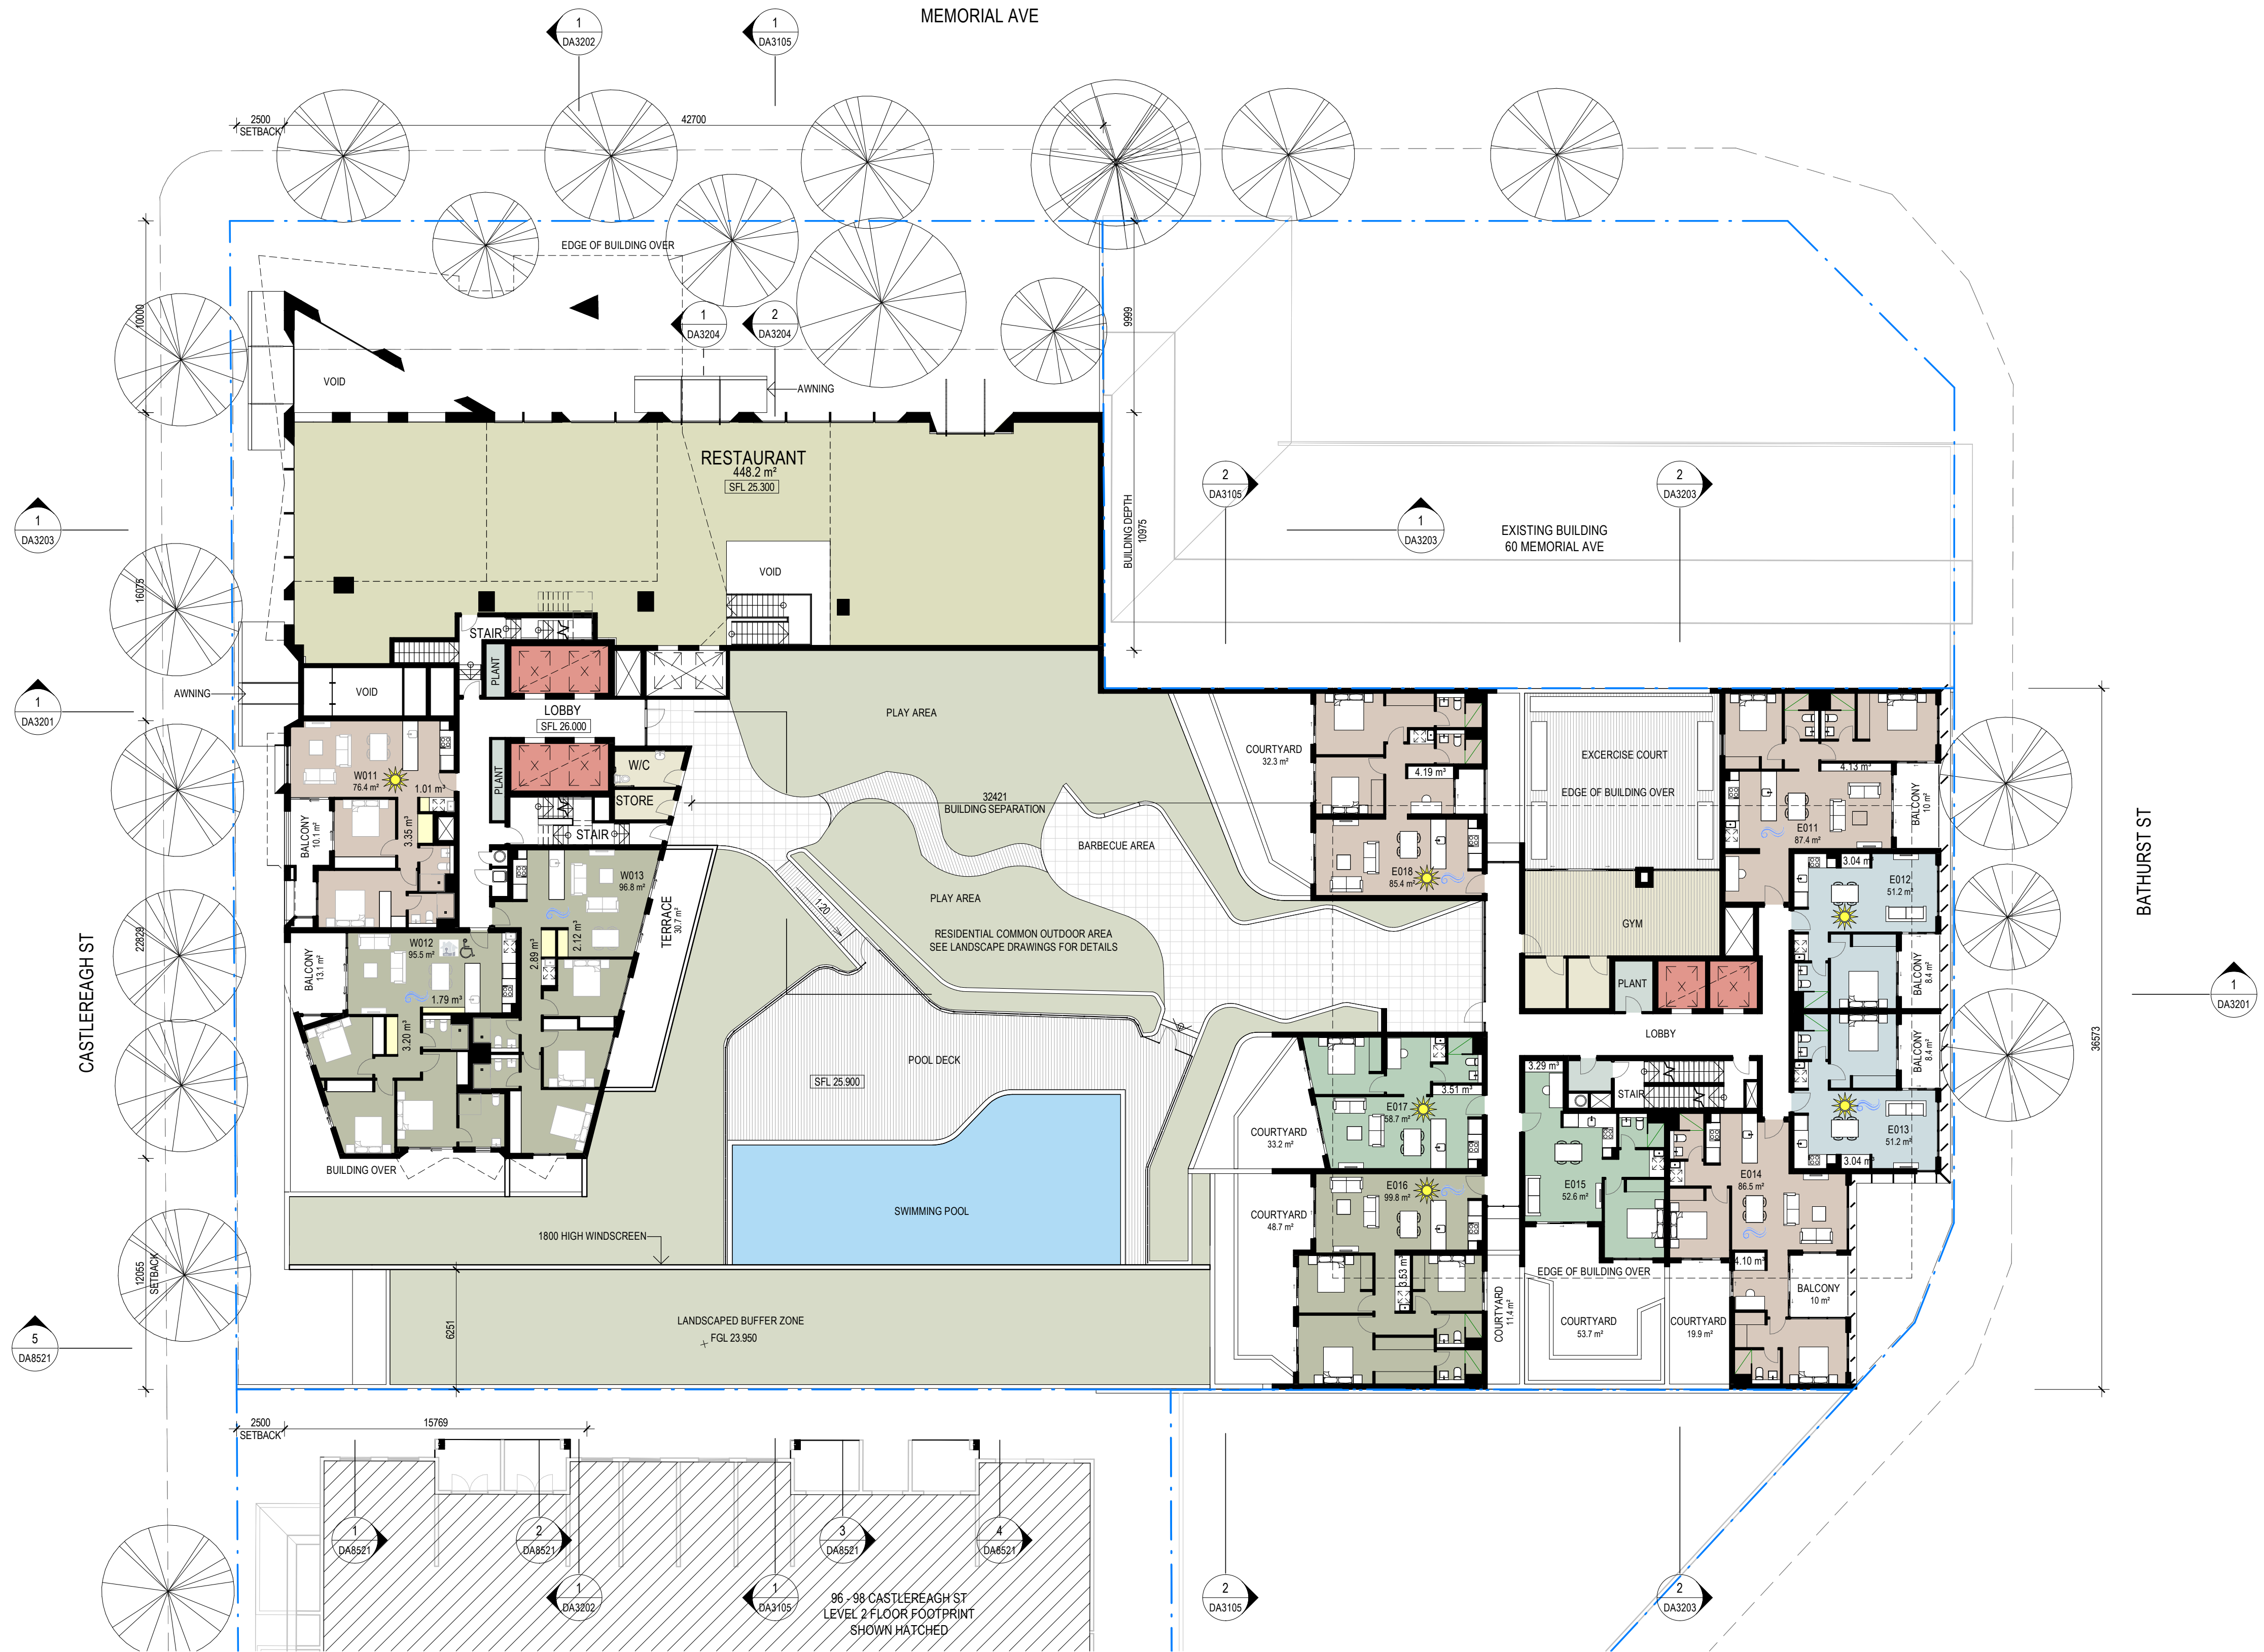

Revisions		
No.	Date	Description
1	22-02-19	ISSUED FOR D.A. SUBMISSION

Ver App'd

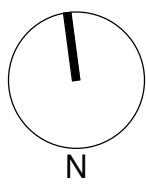

Key

Client
Il Capitano Investments Pty Ltd

Architect

AJ+C
ALLEN JACK+COTTIER

79 Myrtle Street Chippendale NSW 2008 AUSTRALIA
ph +61 2 9311 8222 fx +61 2 9311 8200
ABN 53 003 782 250

Project

MEMORIAL AVENUE, LIVERPOOL
77-79 Bathurst Street &
86-94 Castlereagh Street
LIVERPOOL NSW 2170

Proj. No. 18005

Drawing Title

LEVEL 1 PLAN

Sheet Status

NOT FOR CONSTRUCTION

Scale

1 : 200 @A1

Drawing No.

DA2101 1


Issue





Revisions		
No.	Date	Description
1	22-02-19	ISSUED FOR D.A. SUBMISSION

Ver App'd

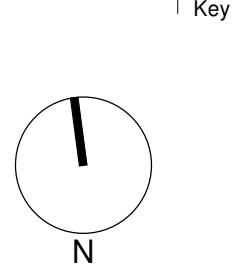

Key

Client
II Capitano Investments Pty Ltd

Architect
AJ+C
ALLEN JACK+COTTIER
79 Myrtle Street Chippendale NSW 2008 AUSTRALIA
ph +61 2 9311 8222 fx +61 2 9311 8200
ABN 53 003 782 250

Project
MEMORIAL AVENUE, LIVERPOOL
77-79 Bathurst Street &
86-94 Castlereagh Street
LIVERPOOL NSW 2170

Proj. No. 18005


Drawing Title
LEVEL 2 PLAN

Sheet Status
NOT FOR CONSTRUCTION


Scale
1 : 200 @A1

Drawing No.
DA2102 1


Issue

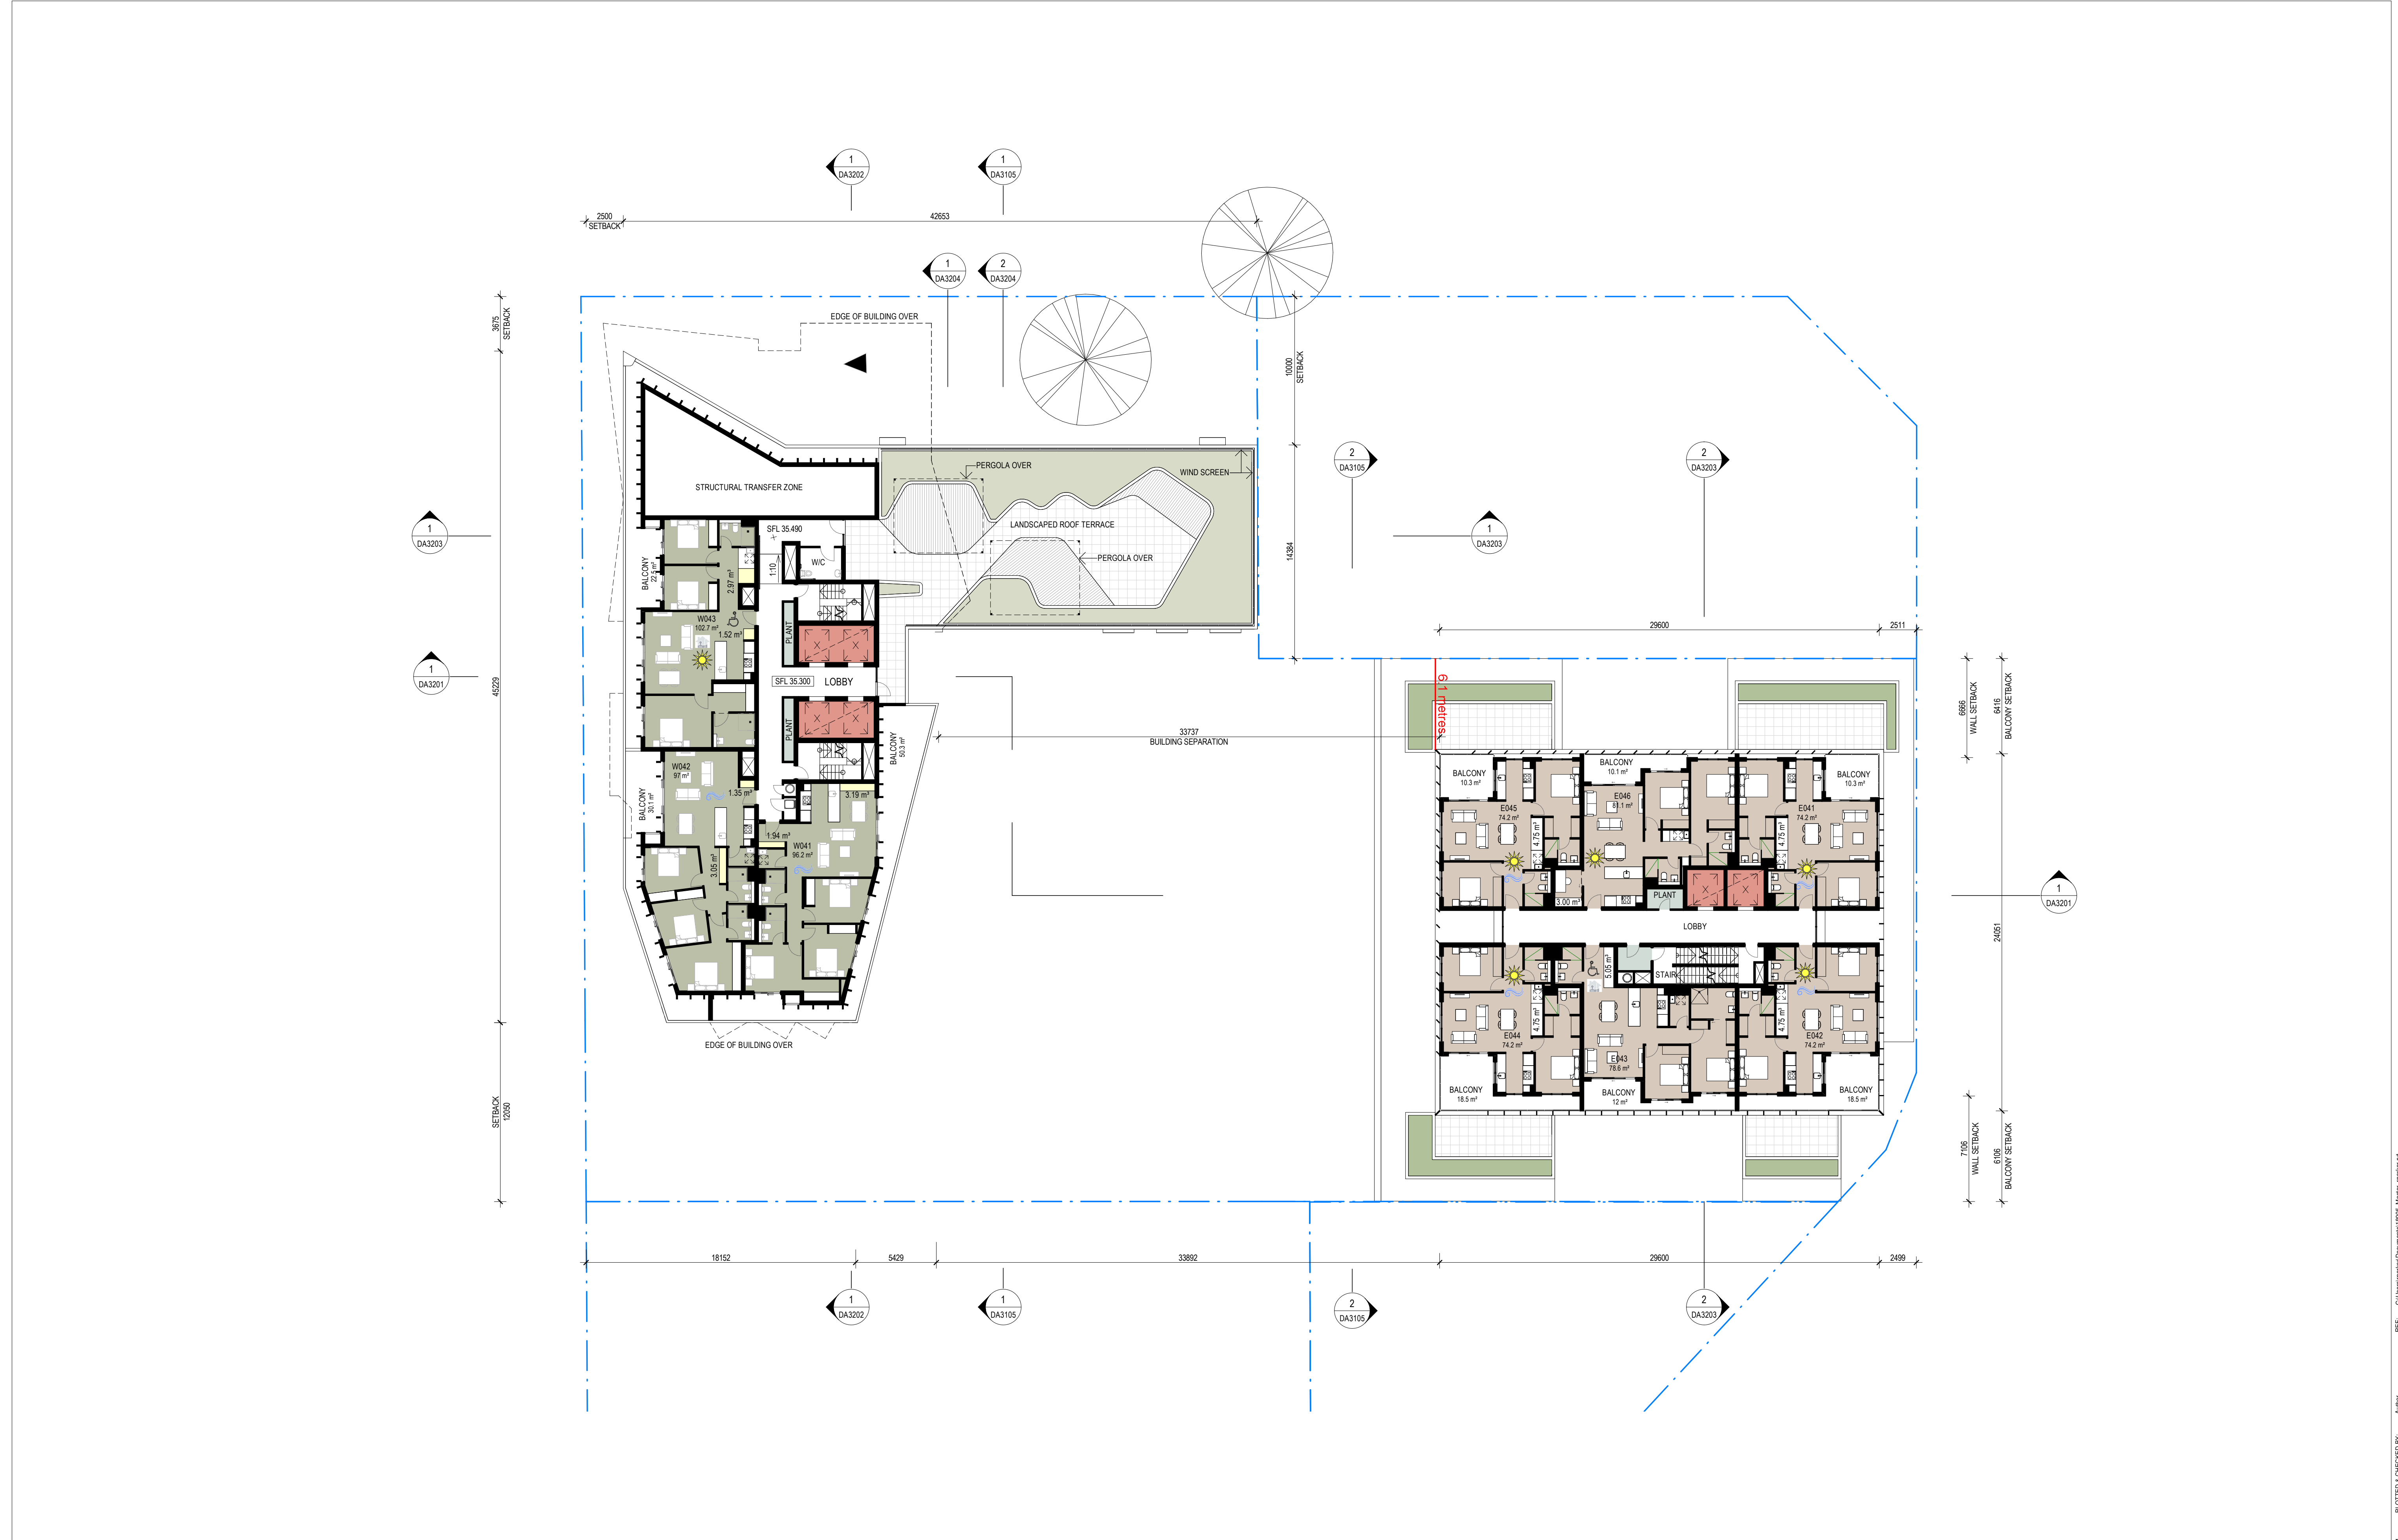

Revisions <table><tr><th>No.</th><th>Date</th><th>Description</th></tr><tr><td>1</td><td>22-02-19</td><td>ISSUED FOR D.A. SUBMISSION.</td></tr></table>	No.	Date	Description	1	22-02-19	ISSUED FOR D.A. SUBMISSION.	Ver App'd	Key  N	Client Il Capitano Investments Pty Ltd	Architect  ALLEN JACK+COTTIER 79 Myrtle Street Chippendale NSW 2008 AUSTRALIA ph +61 2 9311 8222 fx +61 2 9311 8200 ABN 53 003 782 250	Project MEMORIAL AVENUE, LIVERPOOL 77-79 Bathurst Street & 86-94 Castlereagh Street LIVERPOOL NSW 2170 Proj. No. 18005	Drawing Title LEVEL 4 PLAN Sheet Status NOT FOR CONSTRUCTION	Scale 1 : 200 @A1 Drawing No. DA2104 1 Issue 1 
No.	Date	Description											
1	22-02-19	ISSUED FOR D.A. SUBMISSION.											

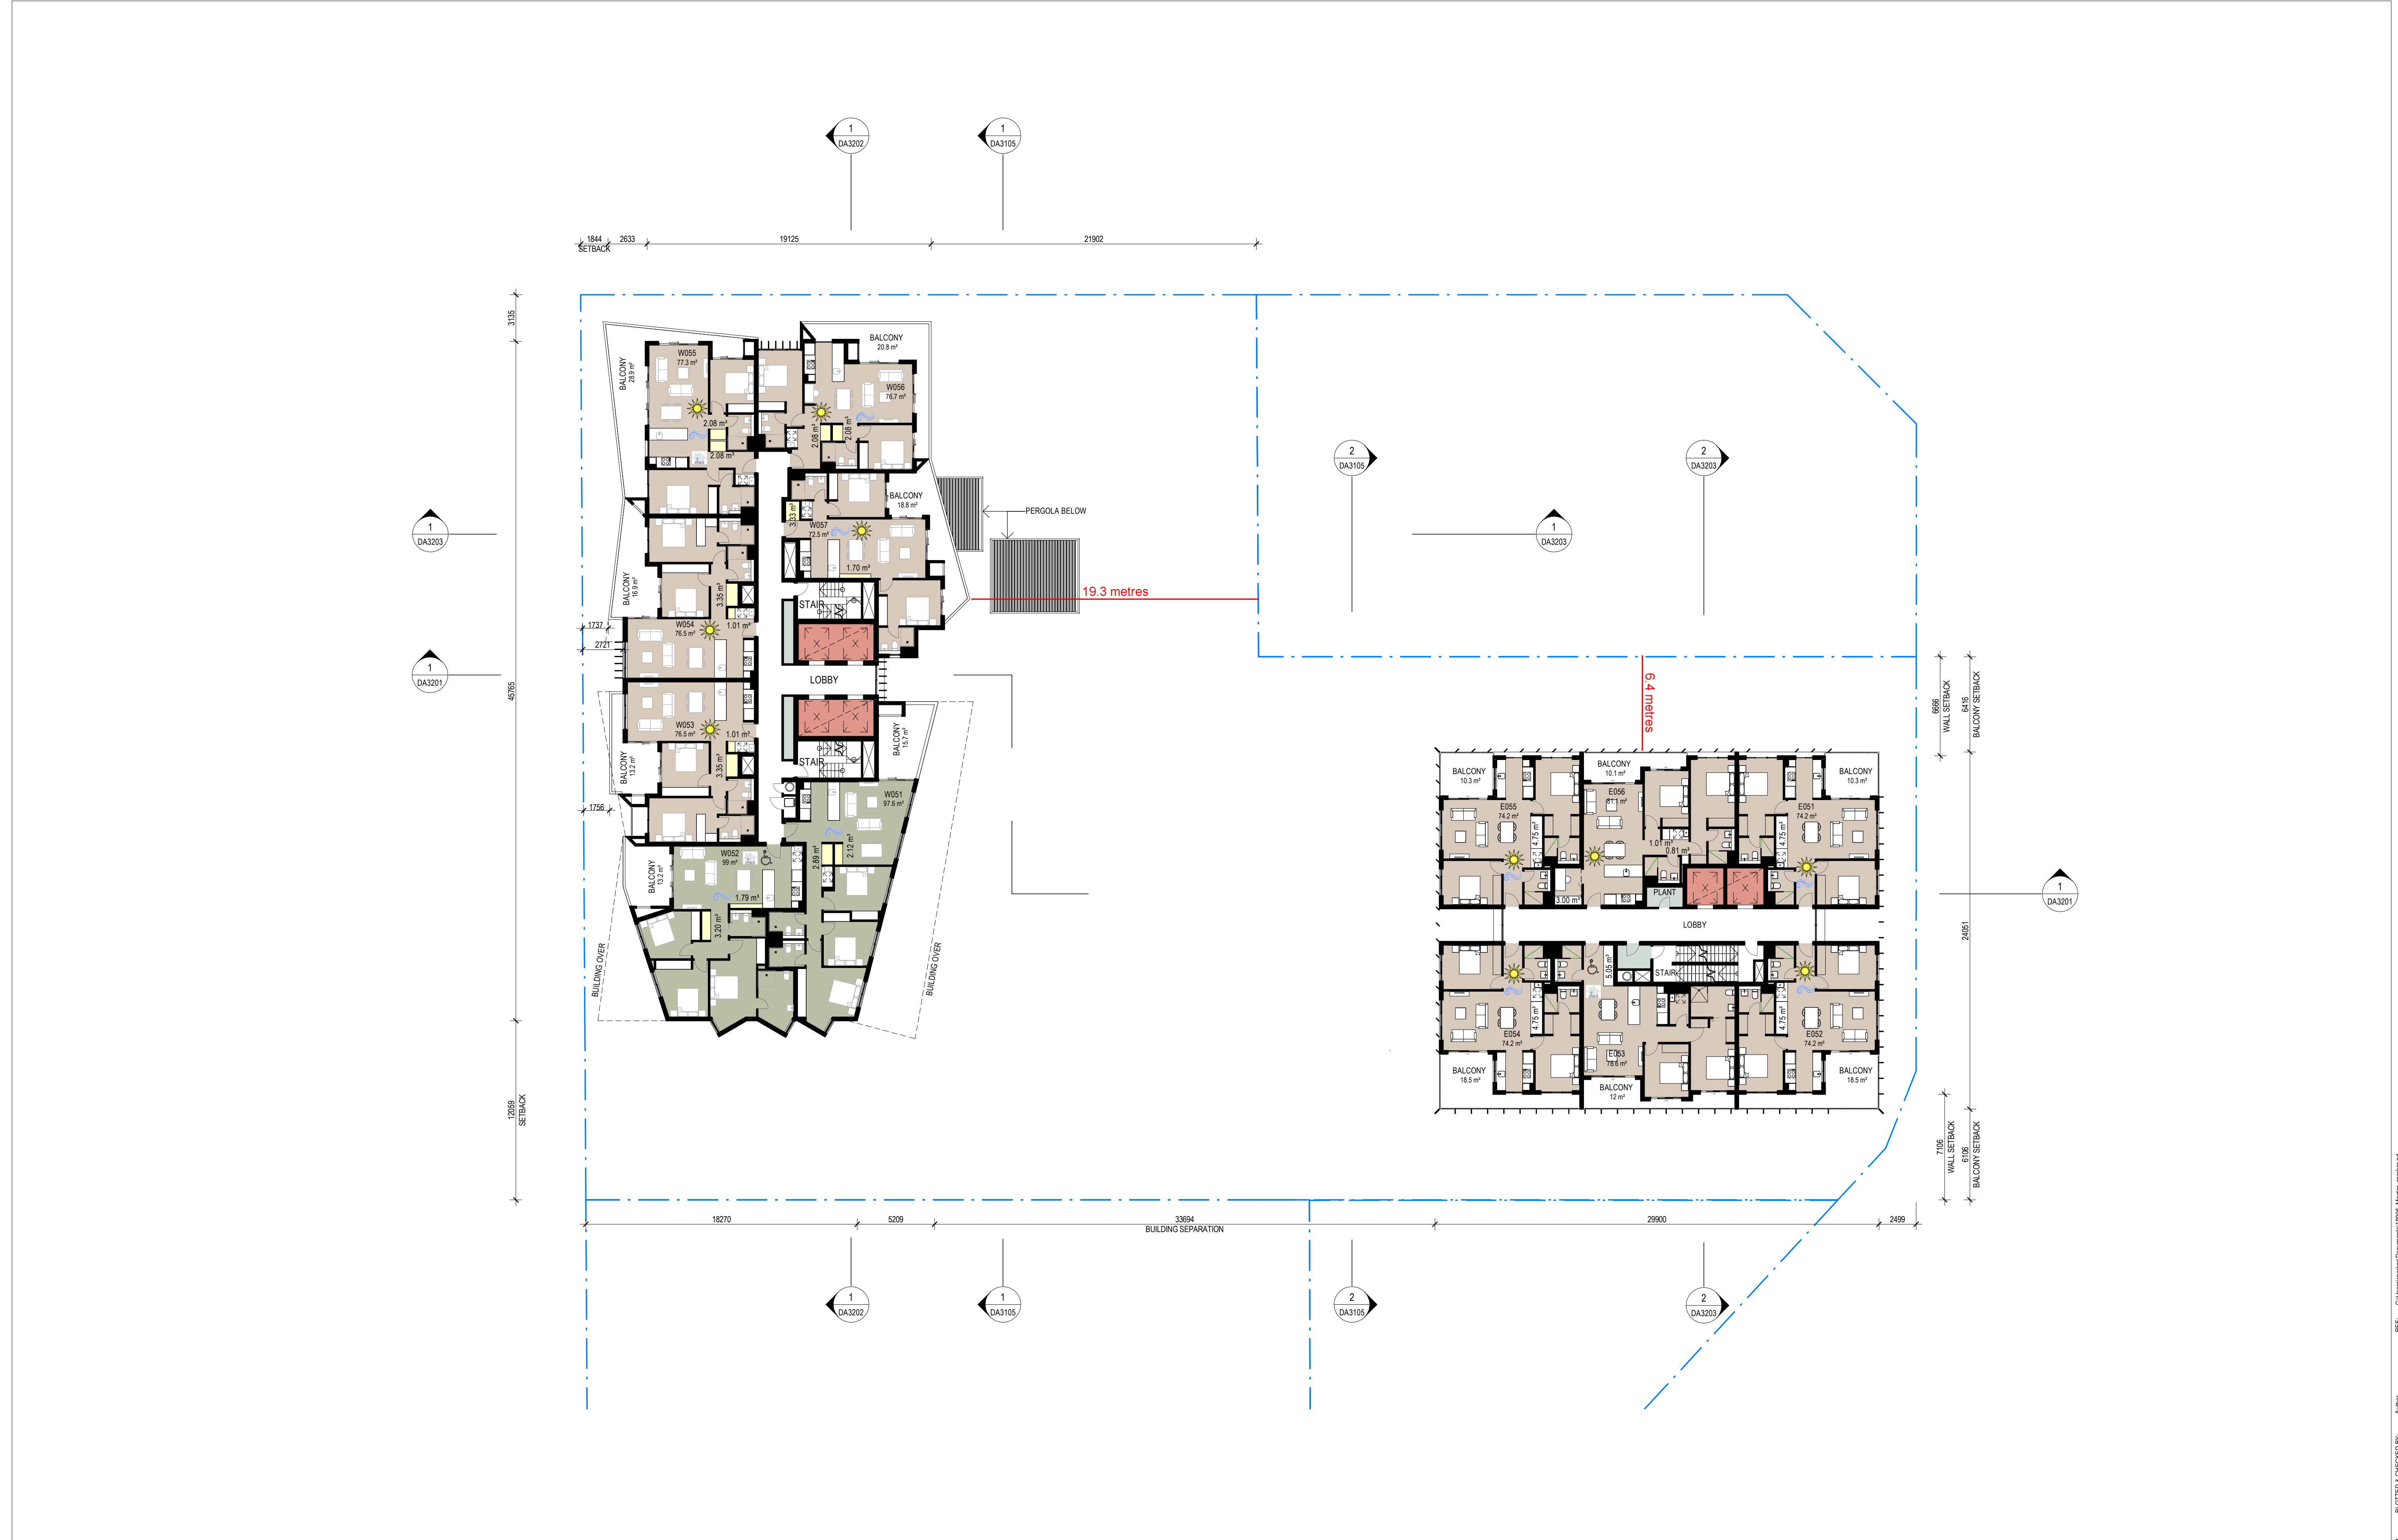


Revisions <table><tr><th>No.</th><th>Date</th><th>Description</th></tr><tr><td>1</td><td>22-02-19</td><td>ISSUED FOR D.A. SUBMISSION.</td></tr></table>	No.	Date	Description	1	22-02-19	ISSUED FOR D.A. SUBMISSION.	Ver App'd  N	Client Il Capitano Investments Pty Ltd	Architect  79 Myrtle Street Chippendale NSW 2008 AUSTRALIA ph +61 2 9311 8222 fx +61 2 9311 8200 ABN 53 003 782 250	Project MEMORIAL AVENUE, LIVERPOOL 77-79 Bathurst Street & 86-94 Castlereagh Street LIVERPOOL NSW 2170 Proj. No. 18005	Drawing Title LEVEL 5 PLAN Sheet Status NOT FOR CONSTRUCTION	Scale 1 : 200 @A1  Drawing No. DA2105 Issue 1
No.	Date	Description										
1	22-02-19	ISSUED FOR D.A. SUBMISSION.										

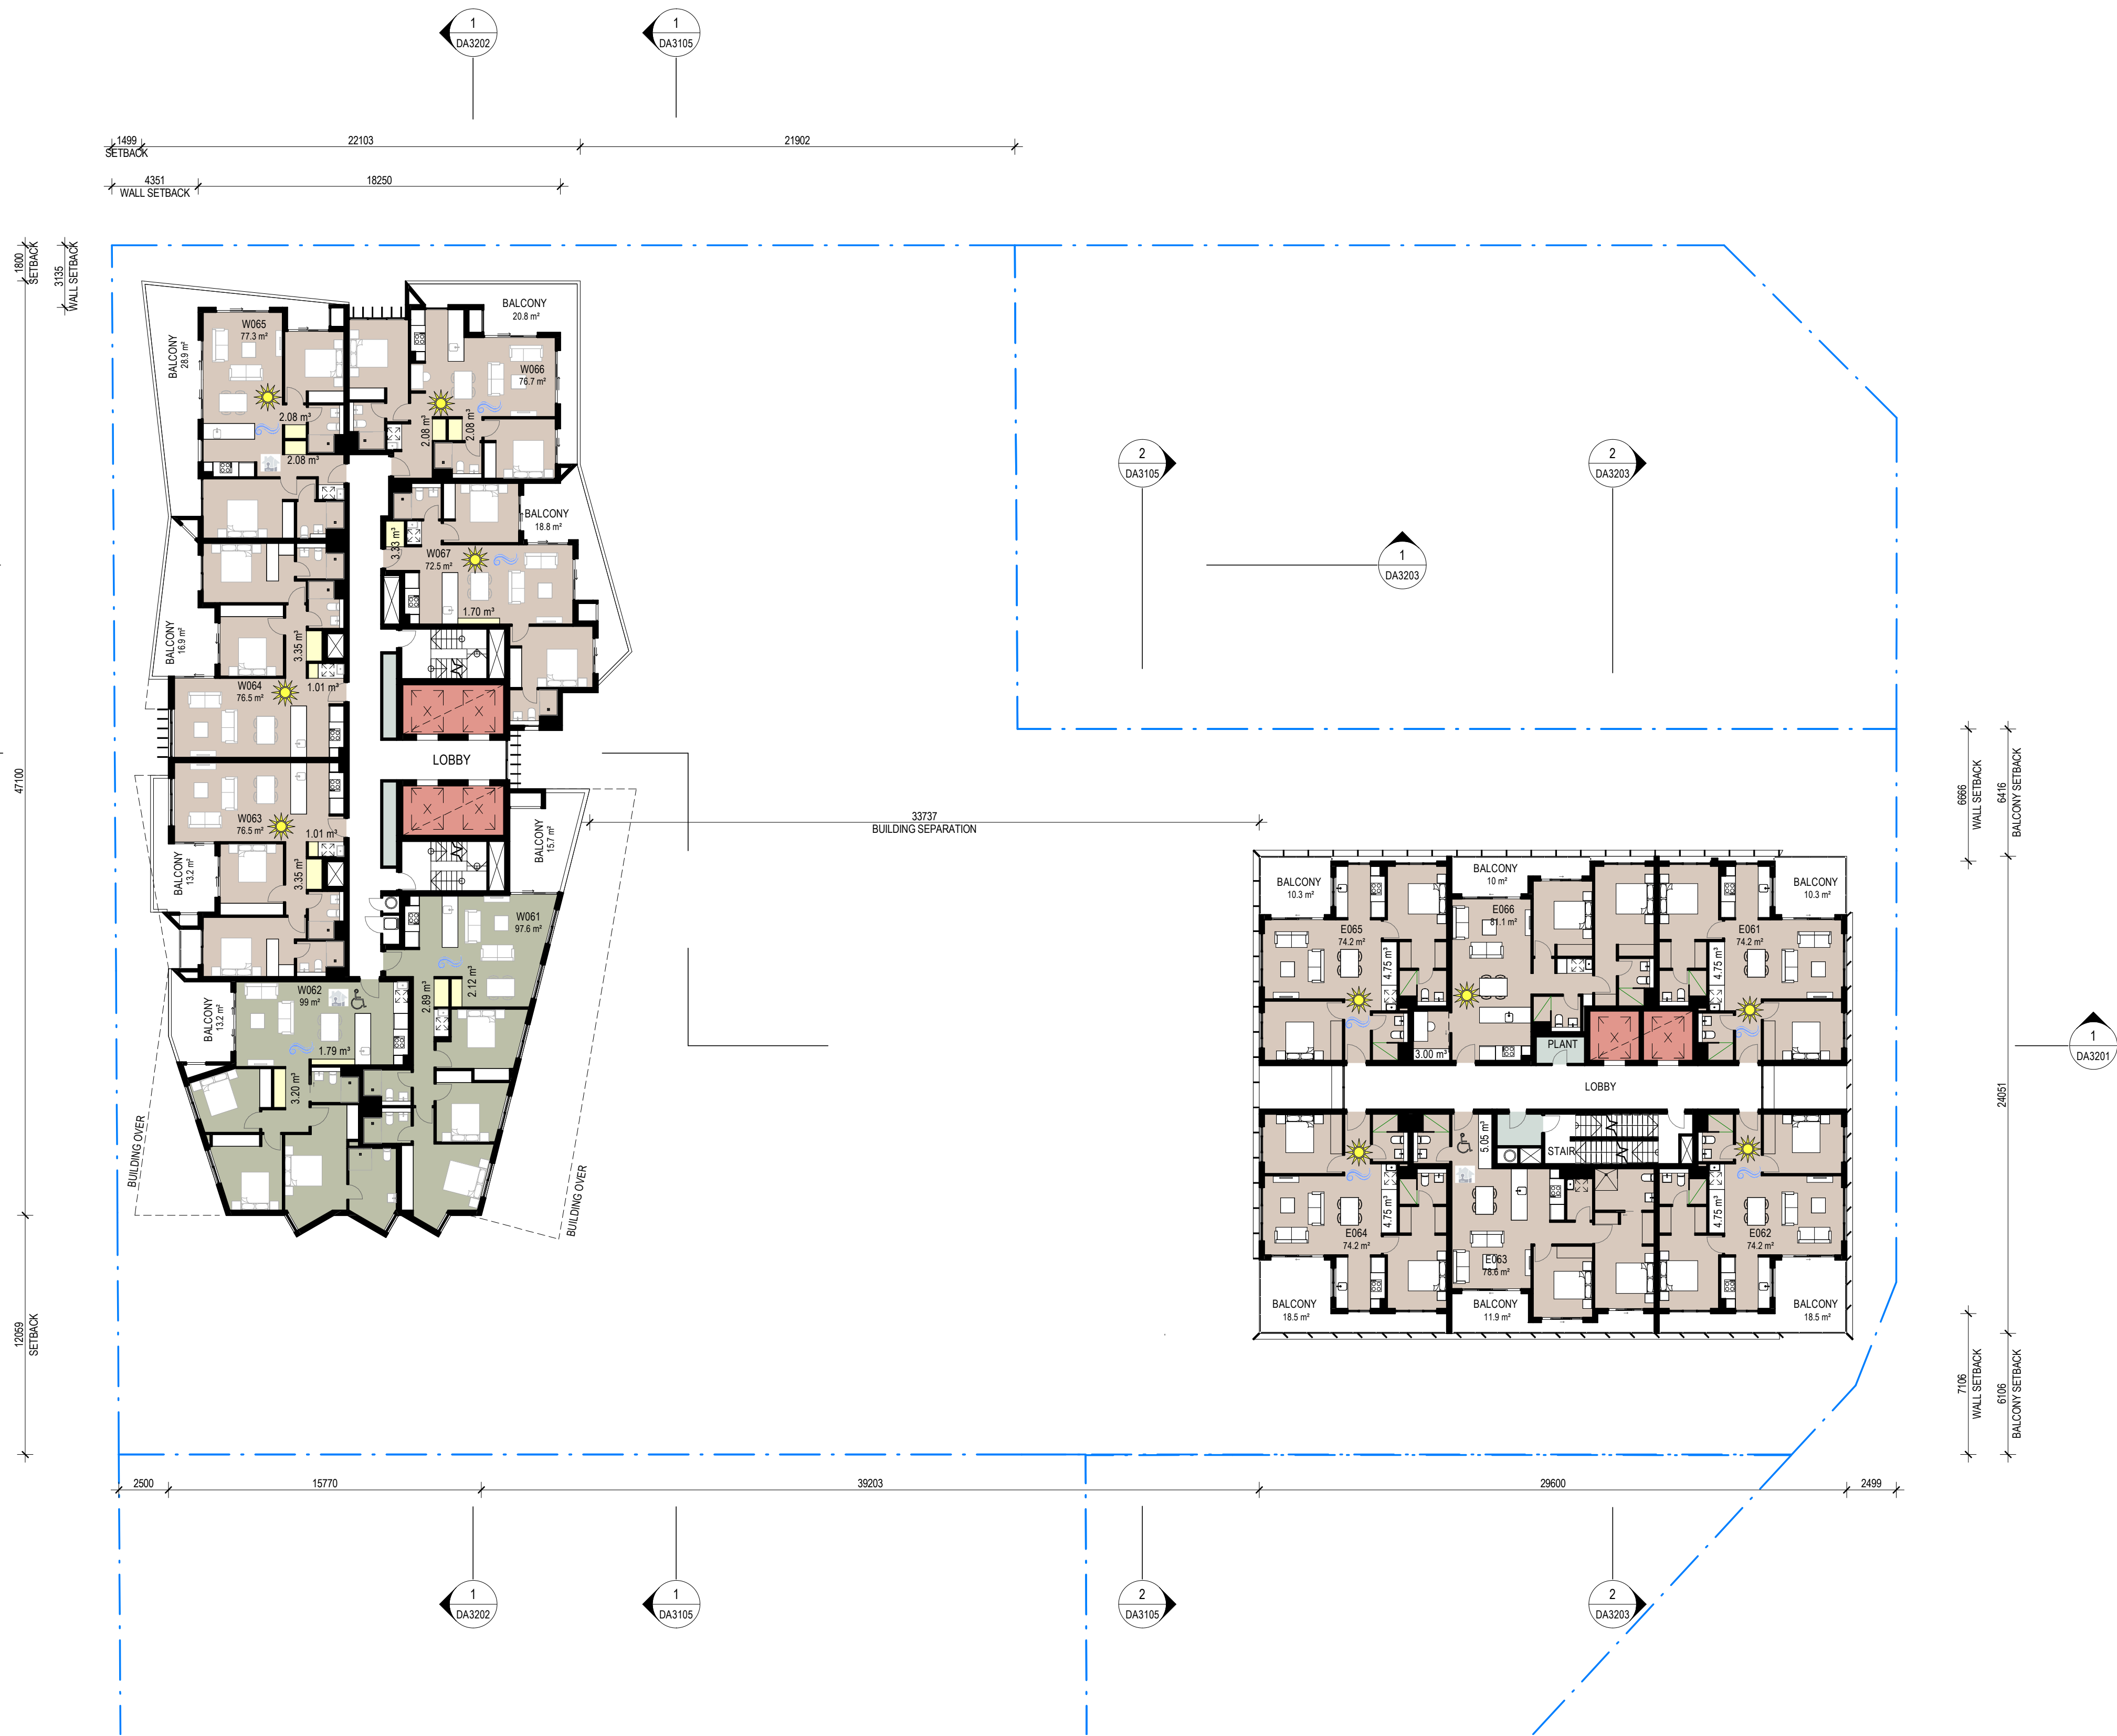

Revisions No.	Date	Description
1	22-02-19	ISSUED FOR D.A. SUBMISSION.

Ver App'd

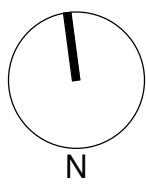

Key

Client
Il Capitano Investments Pty Ltd

Architect

AJ+C
ALLEN JACK+COTTIER

79 Myrtle Street Chippendale NSW 2008 AUSTRALIA
ph +61 2 9311 8222 fx +61 2 9311 8200
ABN 53 003 782 250

Project

MEMORIAL AVENUE, LIVERPOOL
77-79 Bathurst Street &
86-94 Castlereagh Street
LIVERPOOL NSW 2170

Proj. No. 18005

Drawing Title

LEVEL 6 PLAN

Sheet Status

NOT FOR CONSTRUCTION


Scale


1 : 200 @A1

Drawing No.

DA2106 1


Issue

 

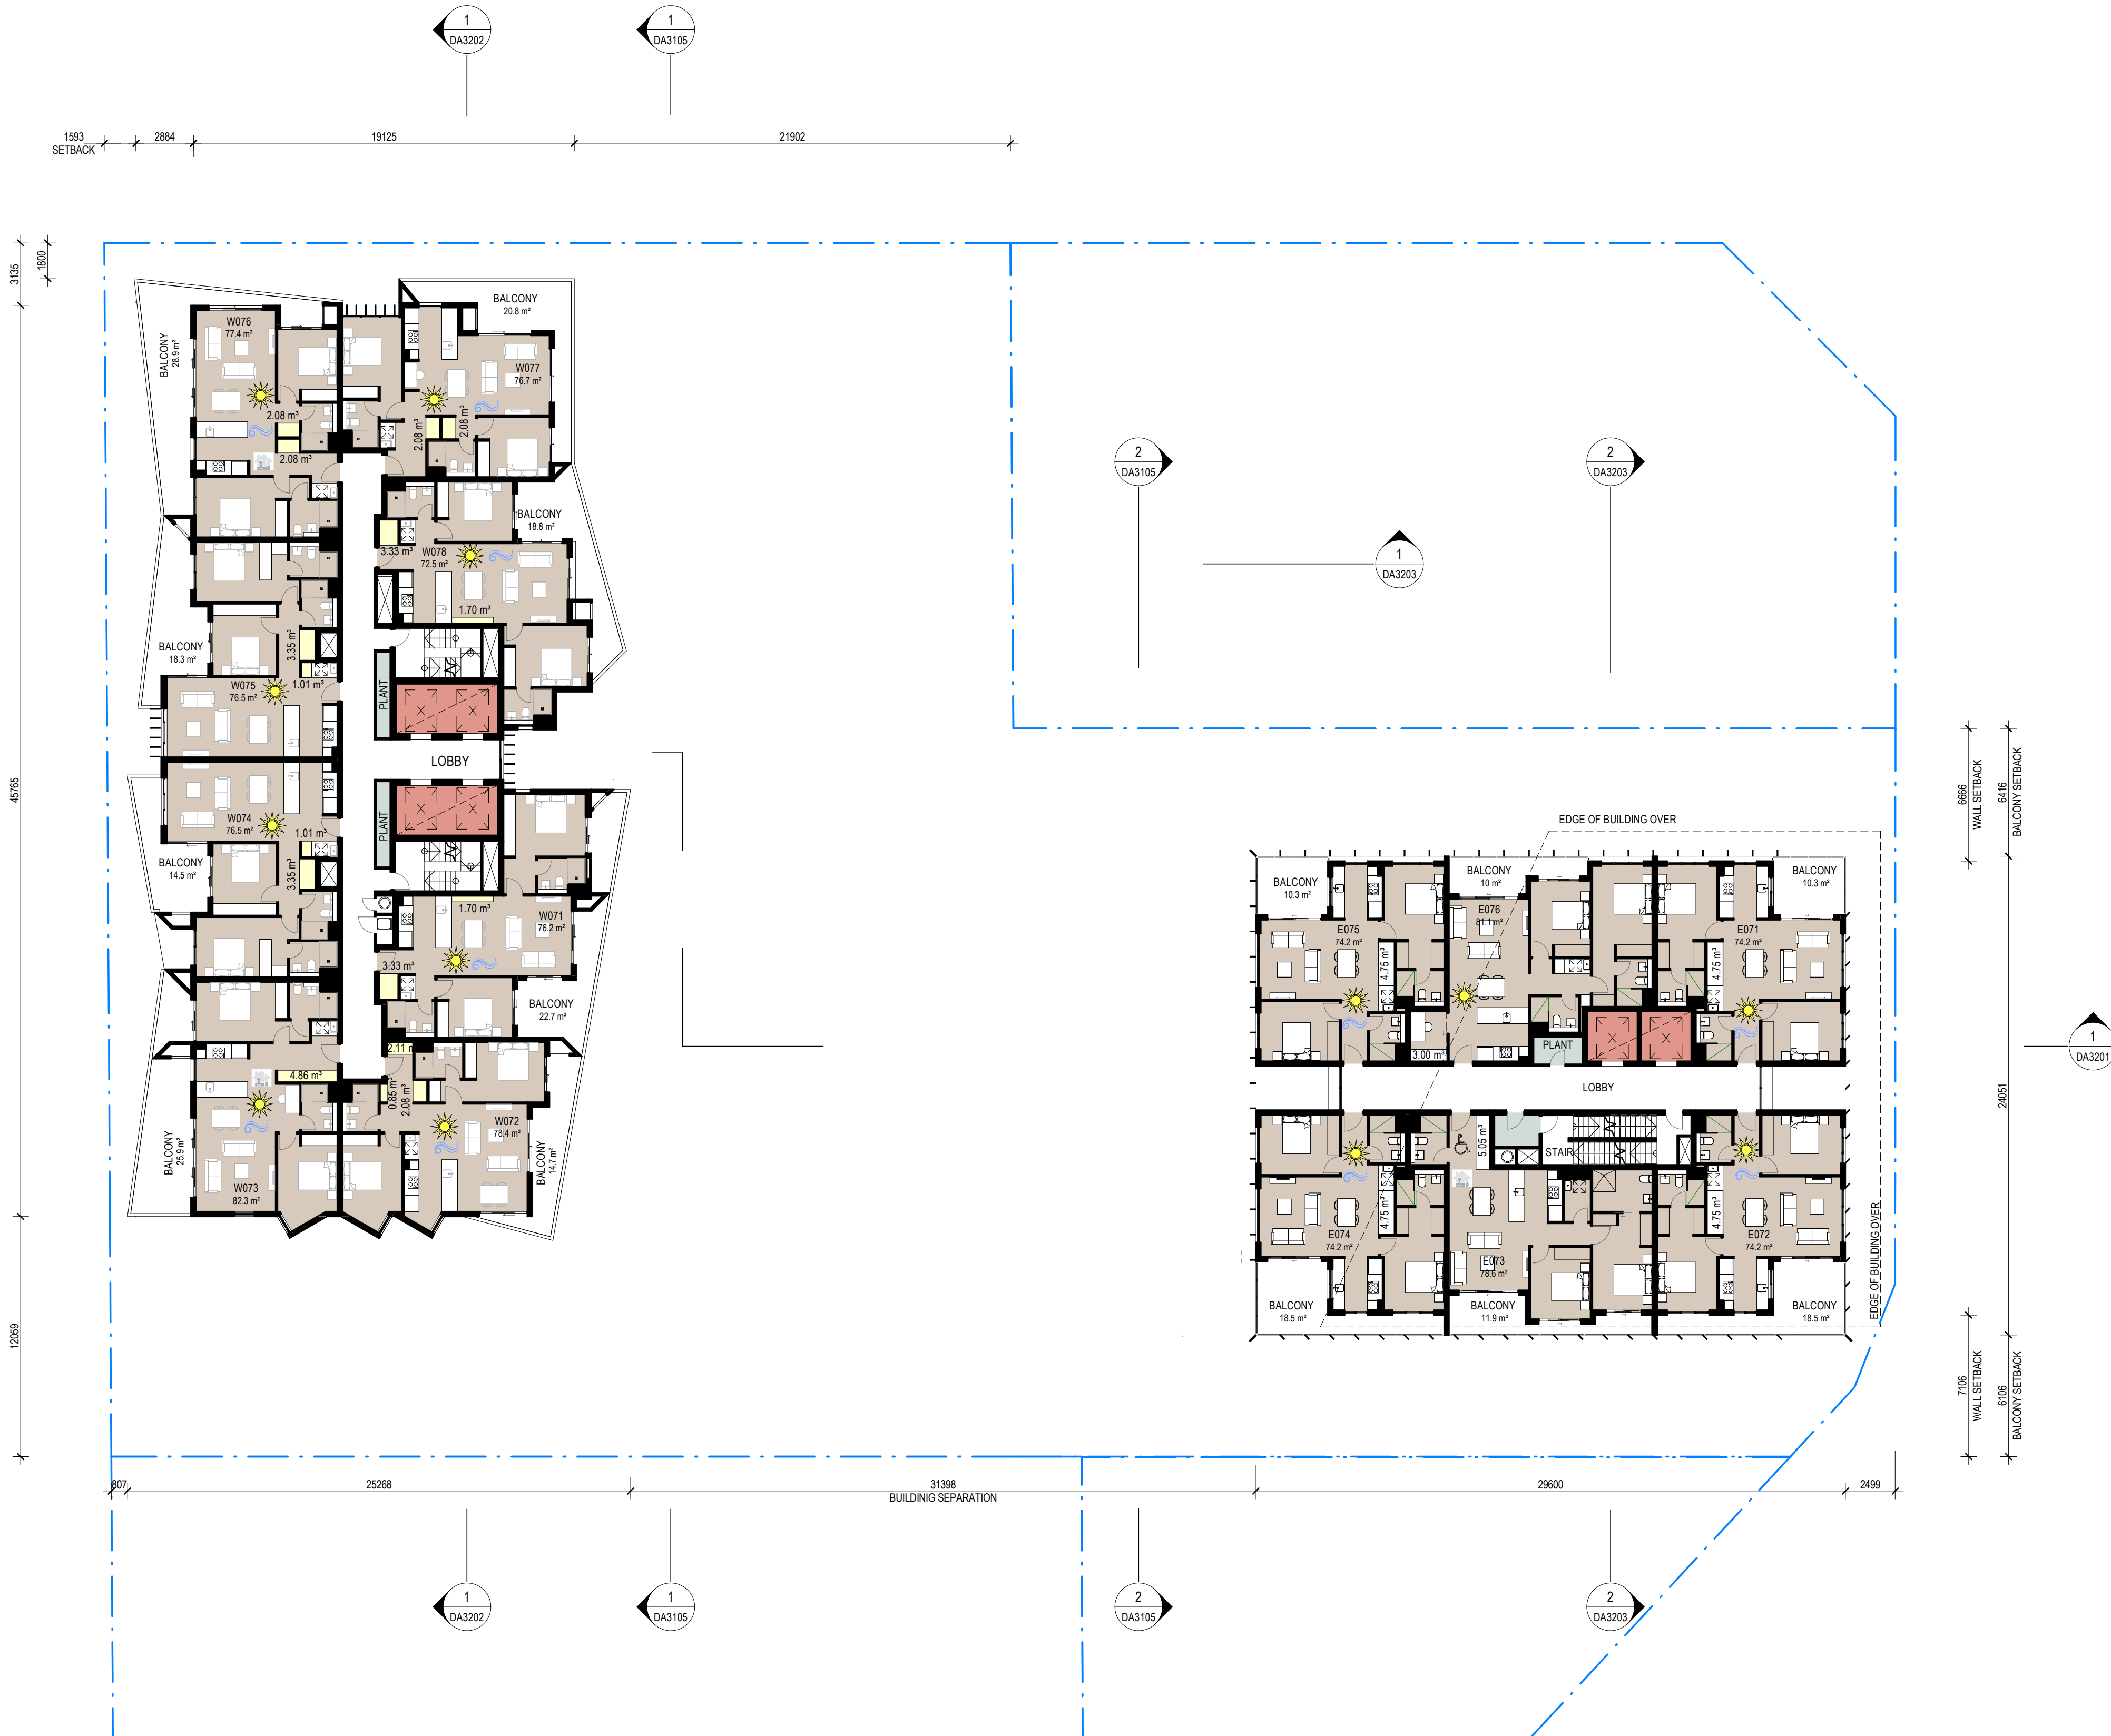

Revisions		
No.	Date	Description
1	22-02-19	ISSUED FOR D.A. SUBMISSION

Ver App'd

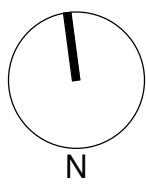

Key

Client
II Capitano Investments Pty Ltd

Architect
AJ+C
ALLEN JACK+COTTIER
79 Myrtle Street Chippendale NSW 2008 AUSTRALIA
ph +61 2 9311 8222 fx +61 2 9311 8200
ABN 53 003 782 250


Project
MEMORIAL AVENUE, LIVERPOOL
77-79 Bathurst Street &
86-94 Castlereagh Street
LIVERPOOL NSW 2170

Proj. No. 18005

Drawing Title
LEVEL 7 PLAN

Sheet Status
NOT FOR CONSTRUCTION


Scale
1 : 200 @ A1
Drawing No.
DA2107 1
Issue

 



Revisions		
No.	Date	Description
1	22-02-19	ISSUED FOR D.A. SUBMISSION

Ver App'd

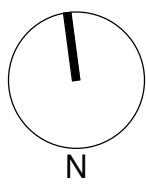

Key

Client
II Capitano Investments Pty Ltd

Architect



79 Myrtle Street Chippendale NSW 2008 AUSTRALIA
ph +61 2 9311 8222 fx +61 2 9311 8200
ABN 53 003 782 250

Project

MEMORIAL AVENUE, LIVERPOOL
77-79 Bathurst Street &
86-94 Castlereagh Street
LIVERPOOL NSW 2170

Proj. No. 18005

Drawing Title

LEVEL 8 PLAN

Sheet Status

NOT FOR CONSTRUCTION


Scale


1 : 200 @ A1

Drawing No.


DA2108 1

Issue

 

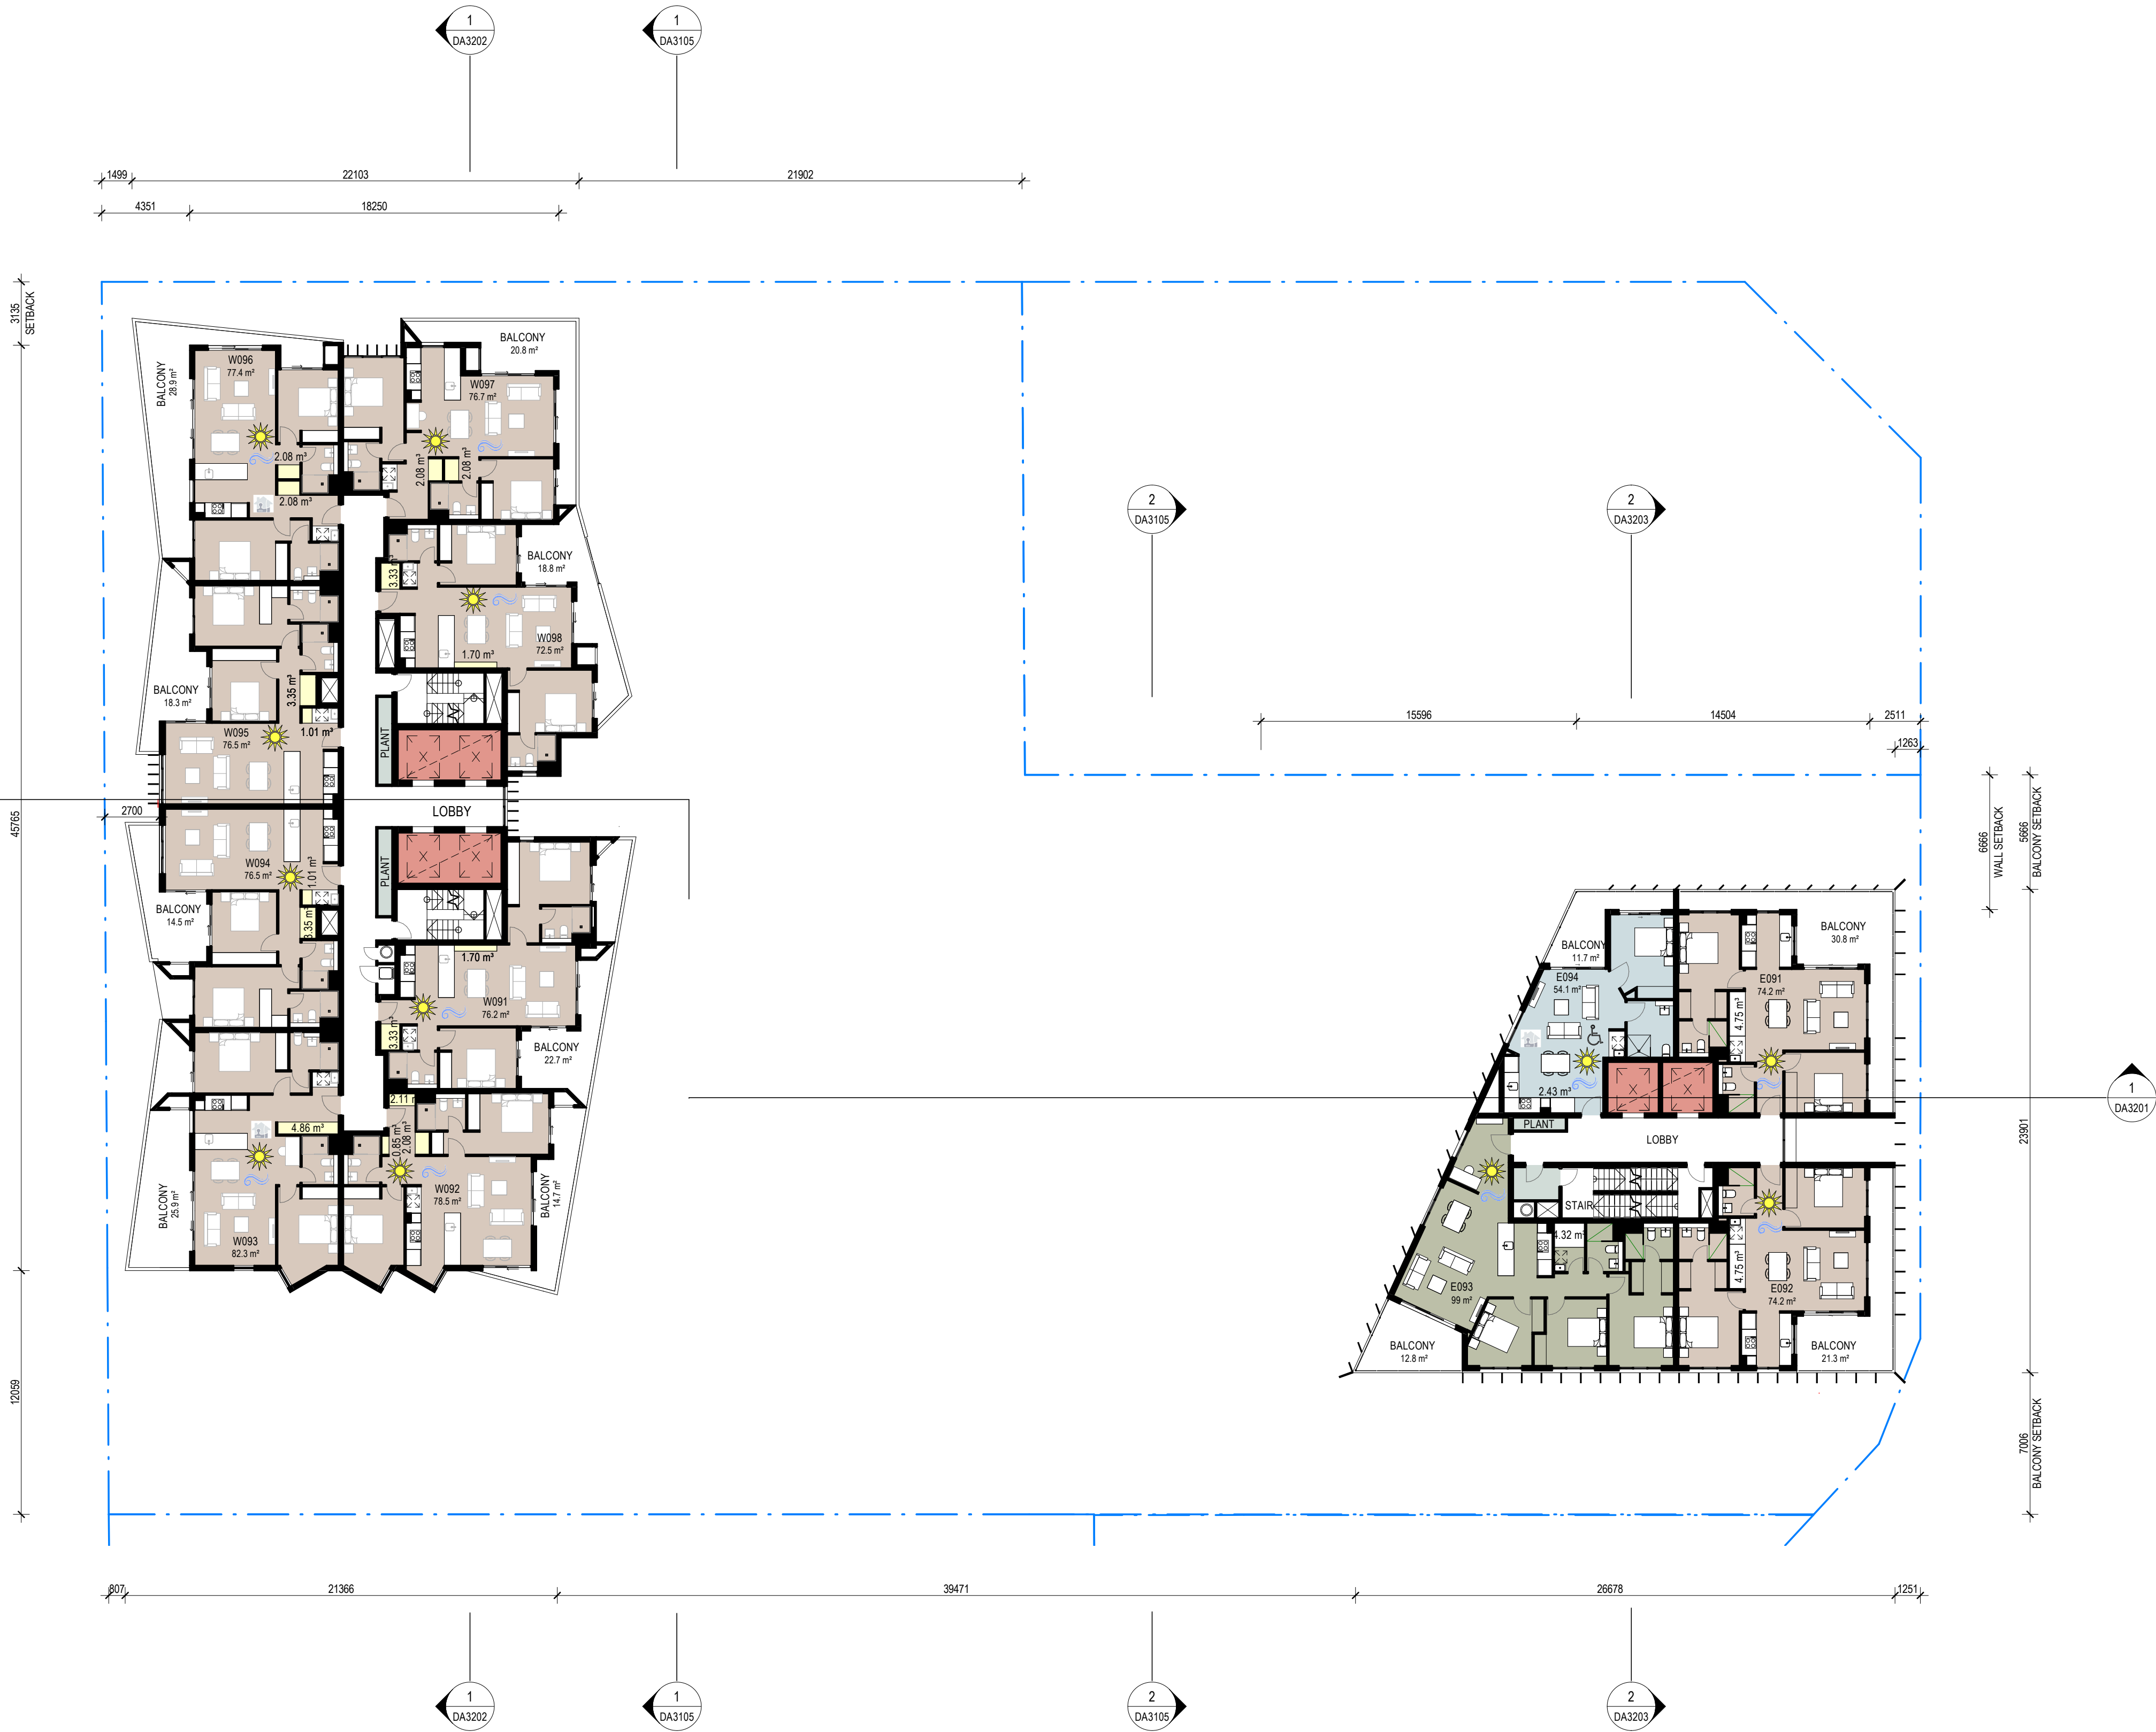

Revisions No.	Date	Description	Ver	App'd
1	22-02-19	ISSUED FOR D.A. SUBMISSION.		

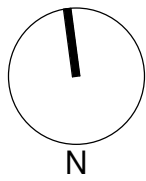

Key

Client
II Capitano Investments Pty Ltd

Architect
AJ+C
ALLEN JACK+COTTIER
79 Myrtle Street Chippendale NSW 2008 AUSTRALIA
ph +61 2 9311 8222 fx +61 2 9311 8200
ABN 53 003 782 250

Project
MEMORIAL AVENUE, LIVERPOOL
77-79 Bathurst Street &
86-94 Castlereagh Street
LIVERPOOL NSW 2170


Proj. No. 18005

Drawing Title
LEVELS 9-17 PLAN


Sheet Status
NOT FOR CONSTRUCTION

Scale
1 : 200 @ A1
Drawing No.
DA2109 1
Issue



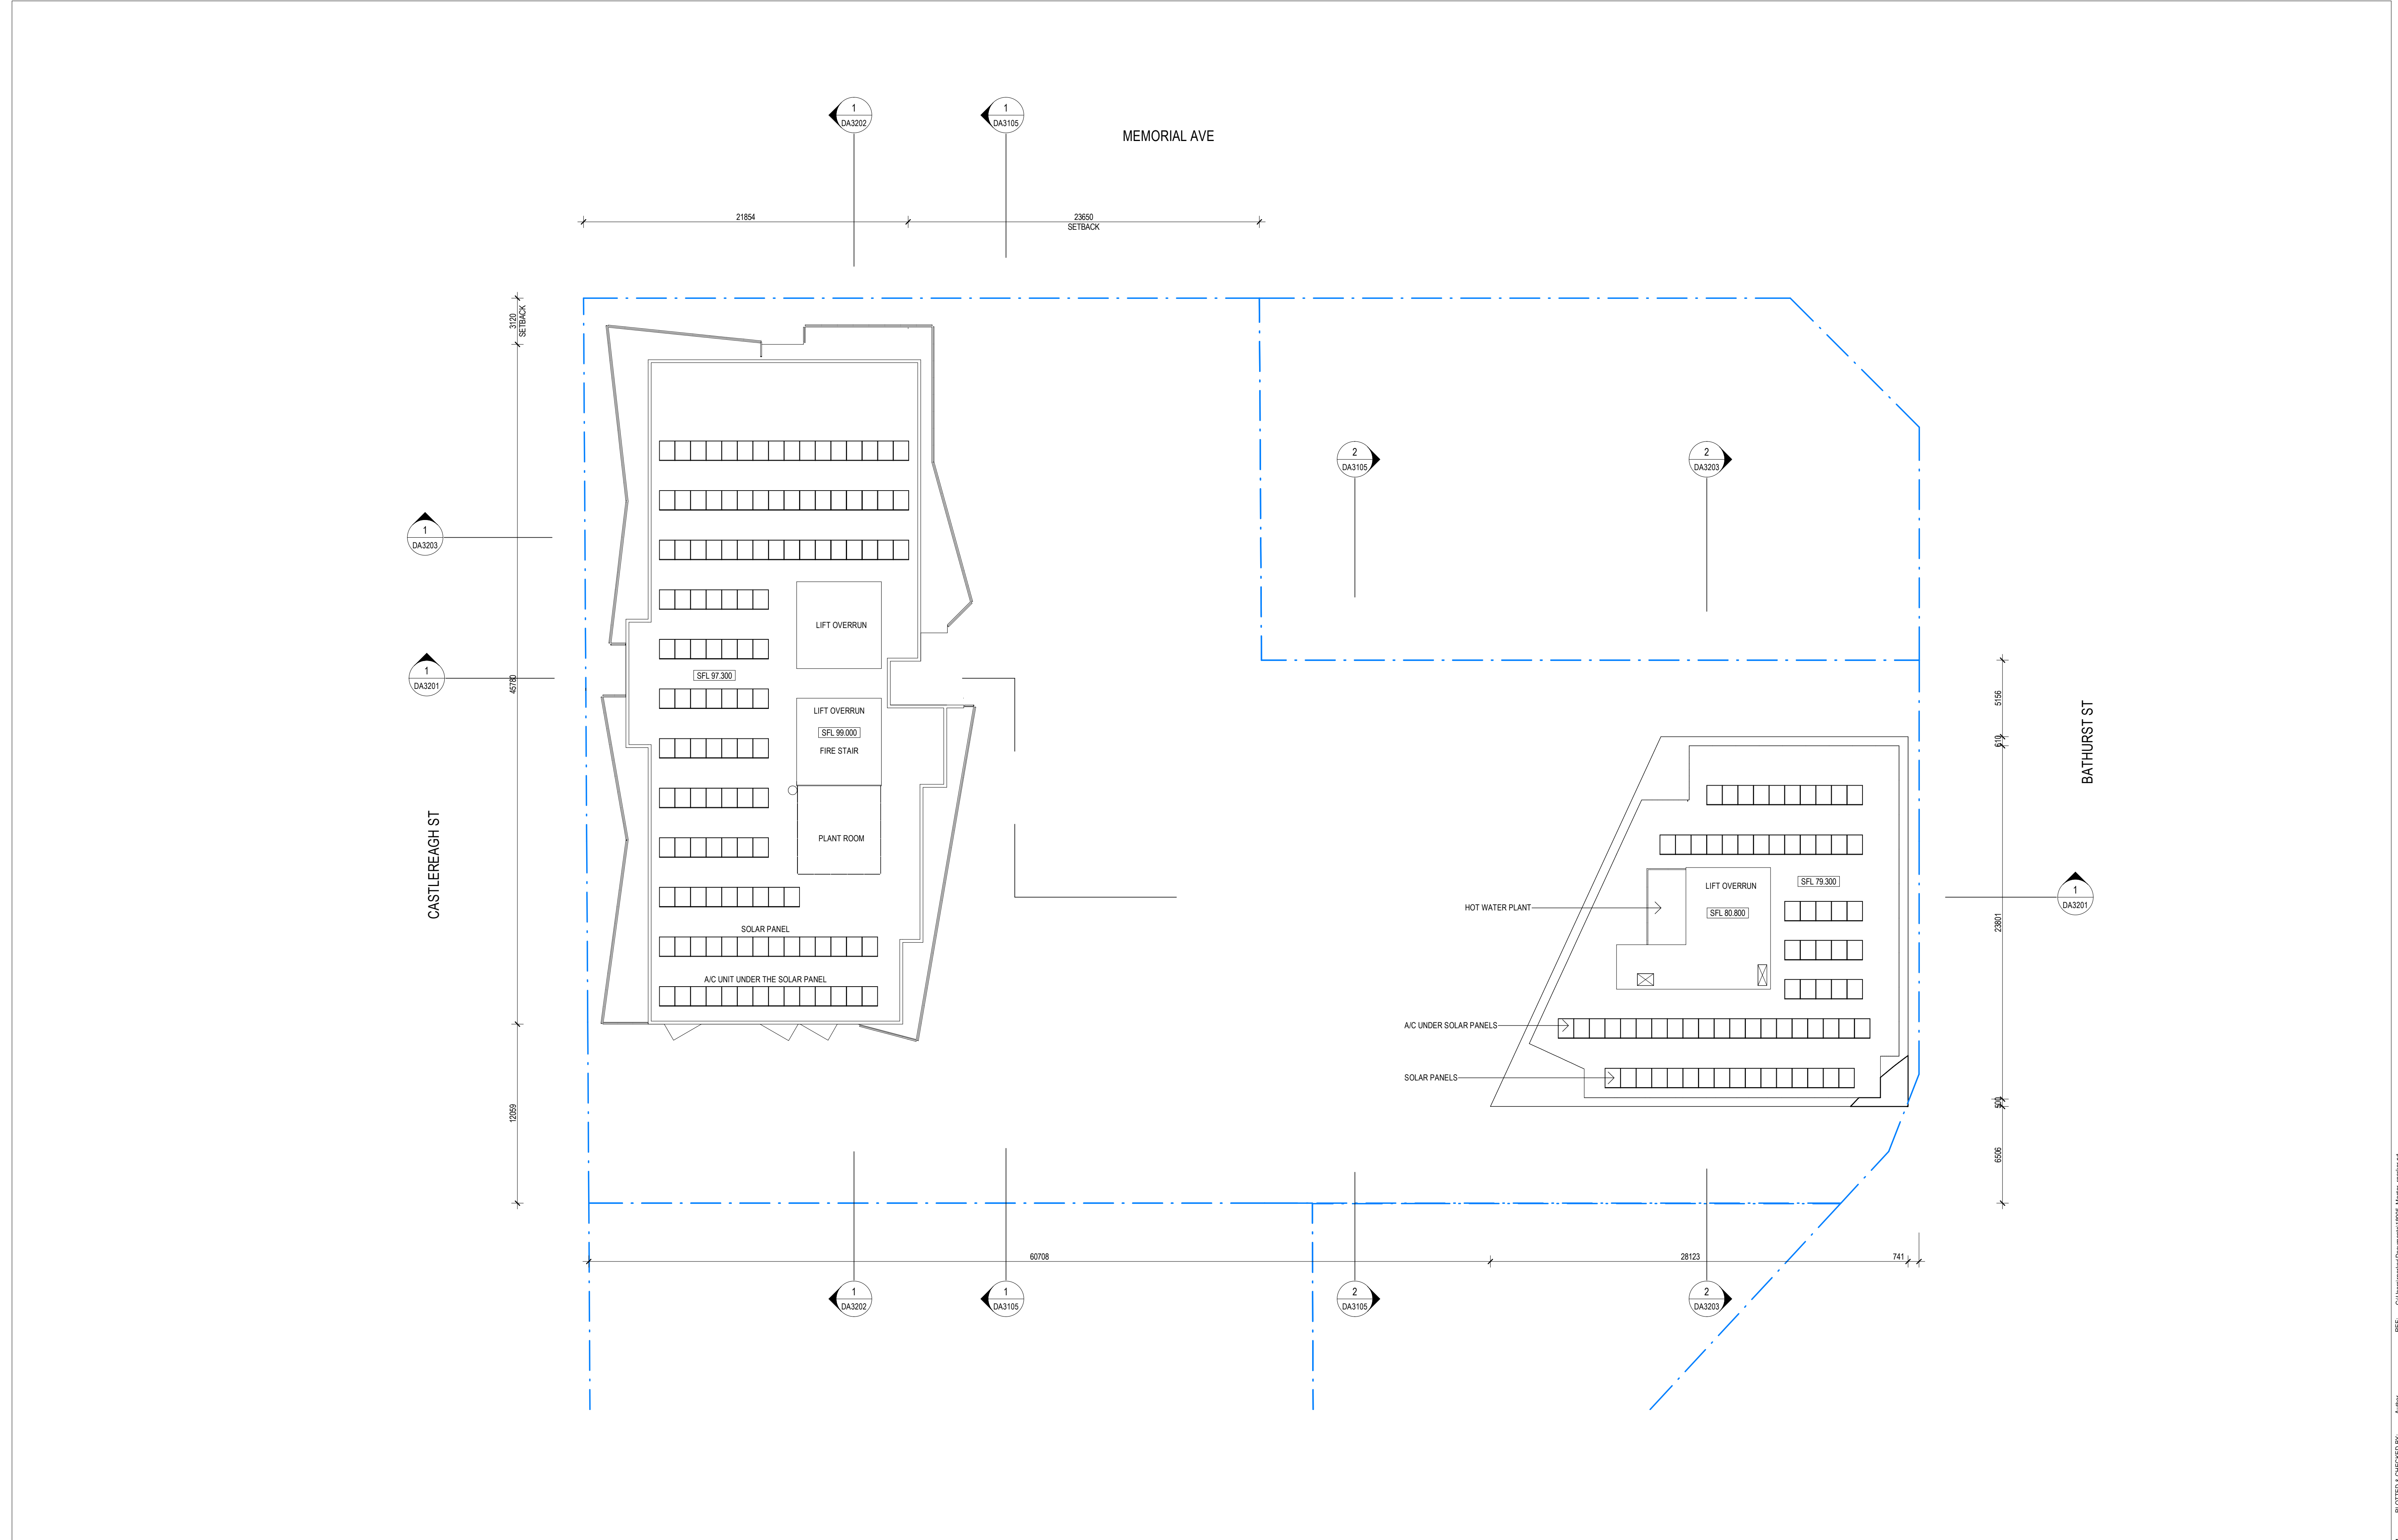

Revisions <table><tr><th>No.</th><th>Date</th><th>Description</th></tr><tr><td>1</td><td>22-02-19</td><td>ISSUED FOR D.A. SUBMISSION.</td></tr></table> Ver App'd	No.	Date	Description	1	22-02-19	ISSUED FOR D.A. SUBMISSION.	Key N	Client Il Capitano Investments Pty Ltd	Architect AJ+C ALLEN JACK+COTTIER 79 Myrtle Street Chippendale NSW 2008 AUSTRALIA ph +61 2 9311 8222 fx +61 2 9311 8200 ABN 53 003 782 250	Project MEMORIAL AVENUE, LIVERPOOL 77-79 Bathurst Street & 86-94 Castlereagh Street LIVERPOOL NSW 2170 Proj. No. 18005	Drawing Title ROOF PLAN Sheet Status NOT FOR CONSTRUCTION	Scale 1 : 200 @A1 0 2 4 8 16 m Drawing No. DA2124 Issue 1
No.	Date	Description										
1	22-02-19	ISSUED FOR D.A. SUBMISSION.										

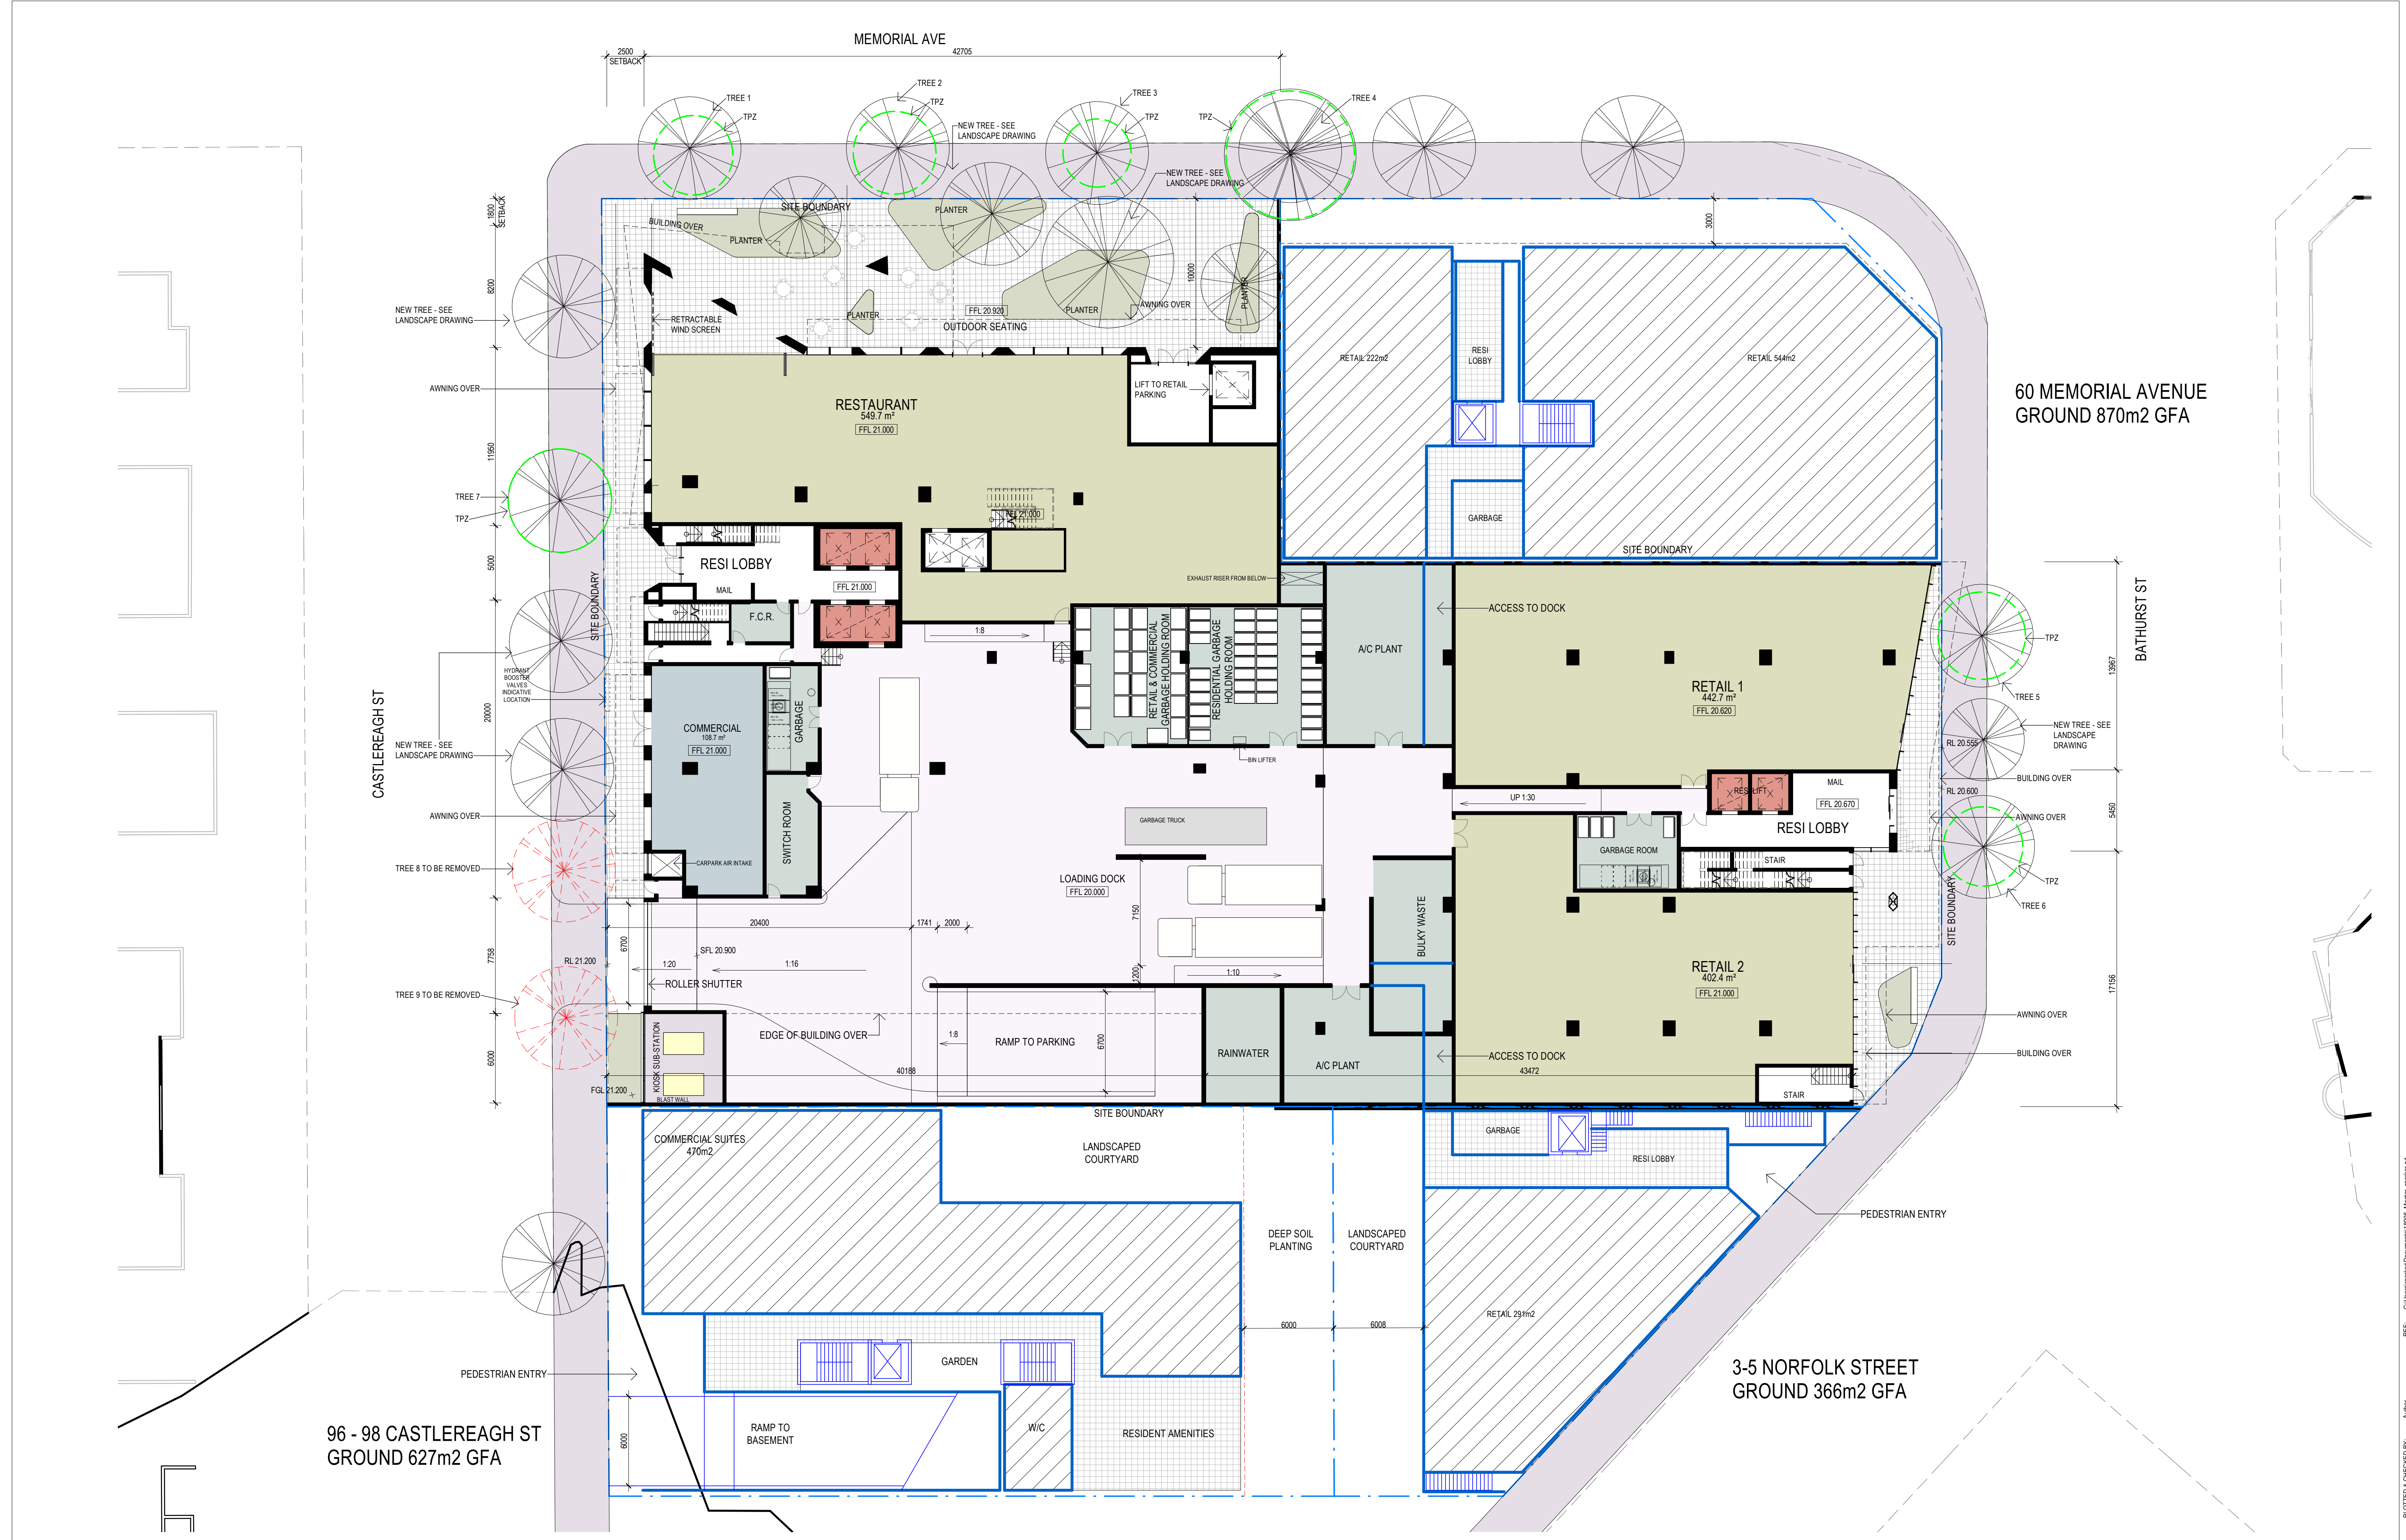

	Revisions <table><tr><th>No.</th><th>Date</th><th>Description</th></tr><tr><td>1</td><td>21-09-20</td><td>REVISED D.A. SUBMISSION.</td></tr></table>	No.	Date	Description	1	21-09-20	REVISED D.A. SUBMISSION.	Ver App'd N	Key	Client Il Capitano Investments Pty Ltd	Architect AJ+C ALLEN JACK+COTTIER 79 Myrtle Street Chippendale NSW 2008 AUSTRALIA ph +61 2 9311 8222 fx +61 2 9311 8200 ABN 53 003 782 250	Project MEMORIAL AVENUE, LIVERPOOL 77-79 Bathurst Street & 86-94 Castlereagh Street LIVERPOOL NSW 2170 Proj. No. 18005	Drawing Title FUTURE DEVELOPMENTS GROUND FLOOR Sheet Status NOT FOR CONSTRUCTION	Scale 1 : 200 @A1 Drawing No. DA2200 1 Issue 0 2 4 8 16 m
No.	Date	Description												
1	21-09-20	REVISED D.A. SUBMISSION.												



96 - 98 CASTLEREAGH ST
SITE AREA - 1,273m2
TARGET FSR - 3.14
TARGET GFA - 3,997m2

GROUND - 627m2 GFA
LEVEL 1 - 606m2 GFA
LEVEL 2 - 606m2 GFA
LEVEL 3 - 606m2 GFA
LEVEL 4 - 606m2 GFA
LEVEL 5 - 606m2 GFA
LEVEL 6 - 340m2 GFA
TOTAL - 3,769m2

1 BEDS - 26 (60%)
2 BEDS - 15 (35%)
3 BEDS - 2 (5%)
TOTAL 43

SOLAR ACCESS 38/43 - 88%
CROSS-VENT 33/43 - 77%

3-5 NORFOLK STREET
SITE AREA 612m2
TARGET GFA 1,530m2


GROUND - 366m2 GFA
LEVEL 1 - 388m2 GFA
LEVEL 2 - 388m2 GFA
LEVEL 3 - 388m2 GFA
TOTAL - 1,530m2 GFA

STUDIOS - 3 (17%)
1 BEDS - 9 (50%)
2 BEDS - 6 (33%)
TOTAL 18

SOLAR ACCESS 12/18 - 67%
CROSS-VENT 12/18 - 67%

Revisions No.	Date	Description
1	21-09-20	REVISED D.A. SUBMISSION

Ver App'd

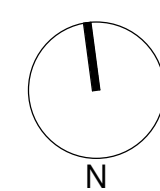

Key

Client
Il Capitano Investments Pty Ltd

Architect

AJ+C
ALLEN JACK + COTTIER

79 Myrtle Street Chippendale NSW 2008 AUSTRALIA
ph +61 2 9311 8222 fx +61 2 9311 8200
ABN 53 003 782 250



Project
MEMORIAL AVENUE, LIVERPOOL
77-79 Bathurst Street &
86-94 Castlereagh Street
LIVERPOOL NSW 2170

Proj. No. 18005

Drawing Title
FUTURE DEVELOPMENTS
FIRST FLOOR
Sheet Status
NOT FOR CONSTRUCTION

Scale
1 : 200 @A1
Drawing No.
DA2201 1
Issue

0 2 4 8 16 m

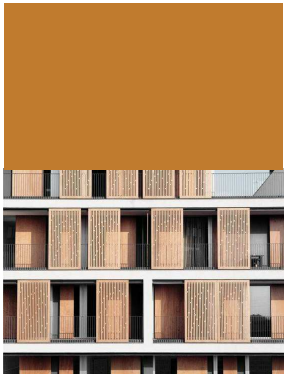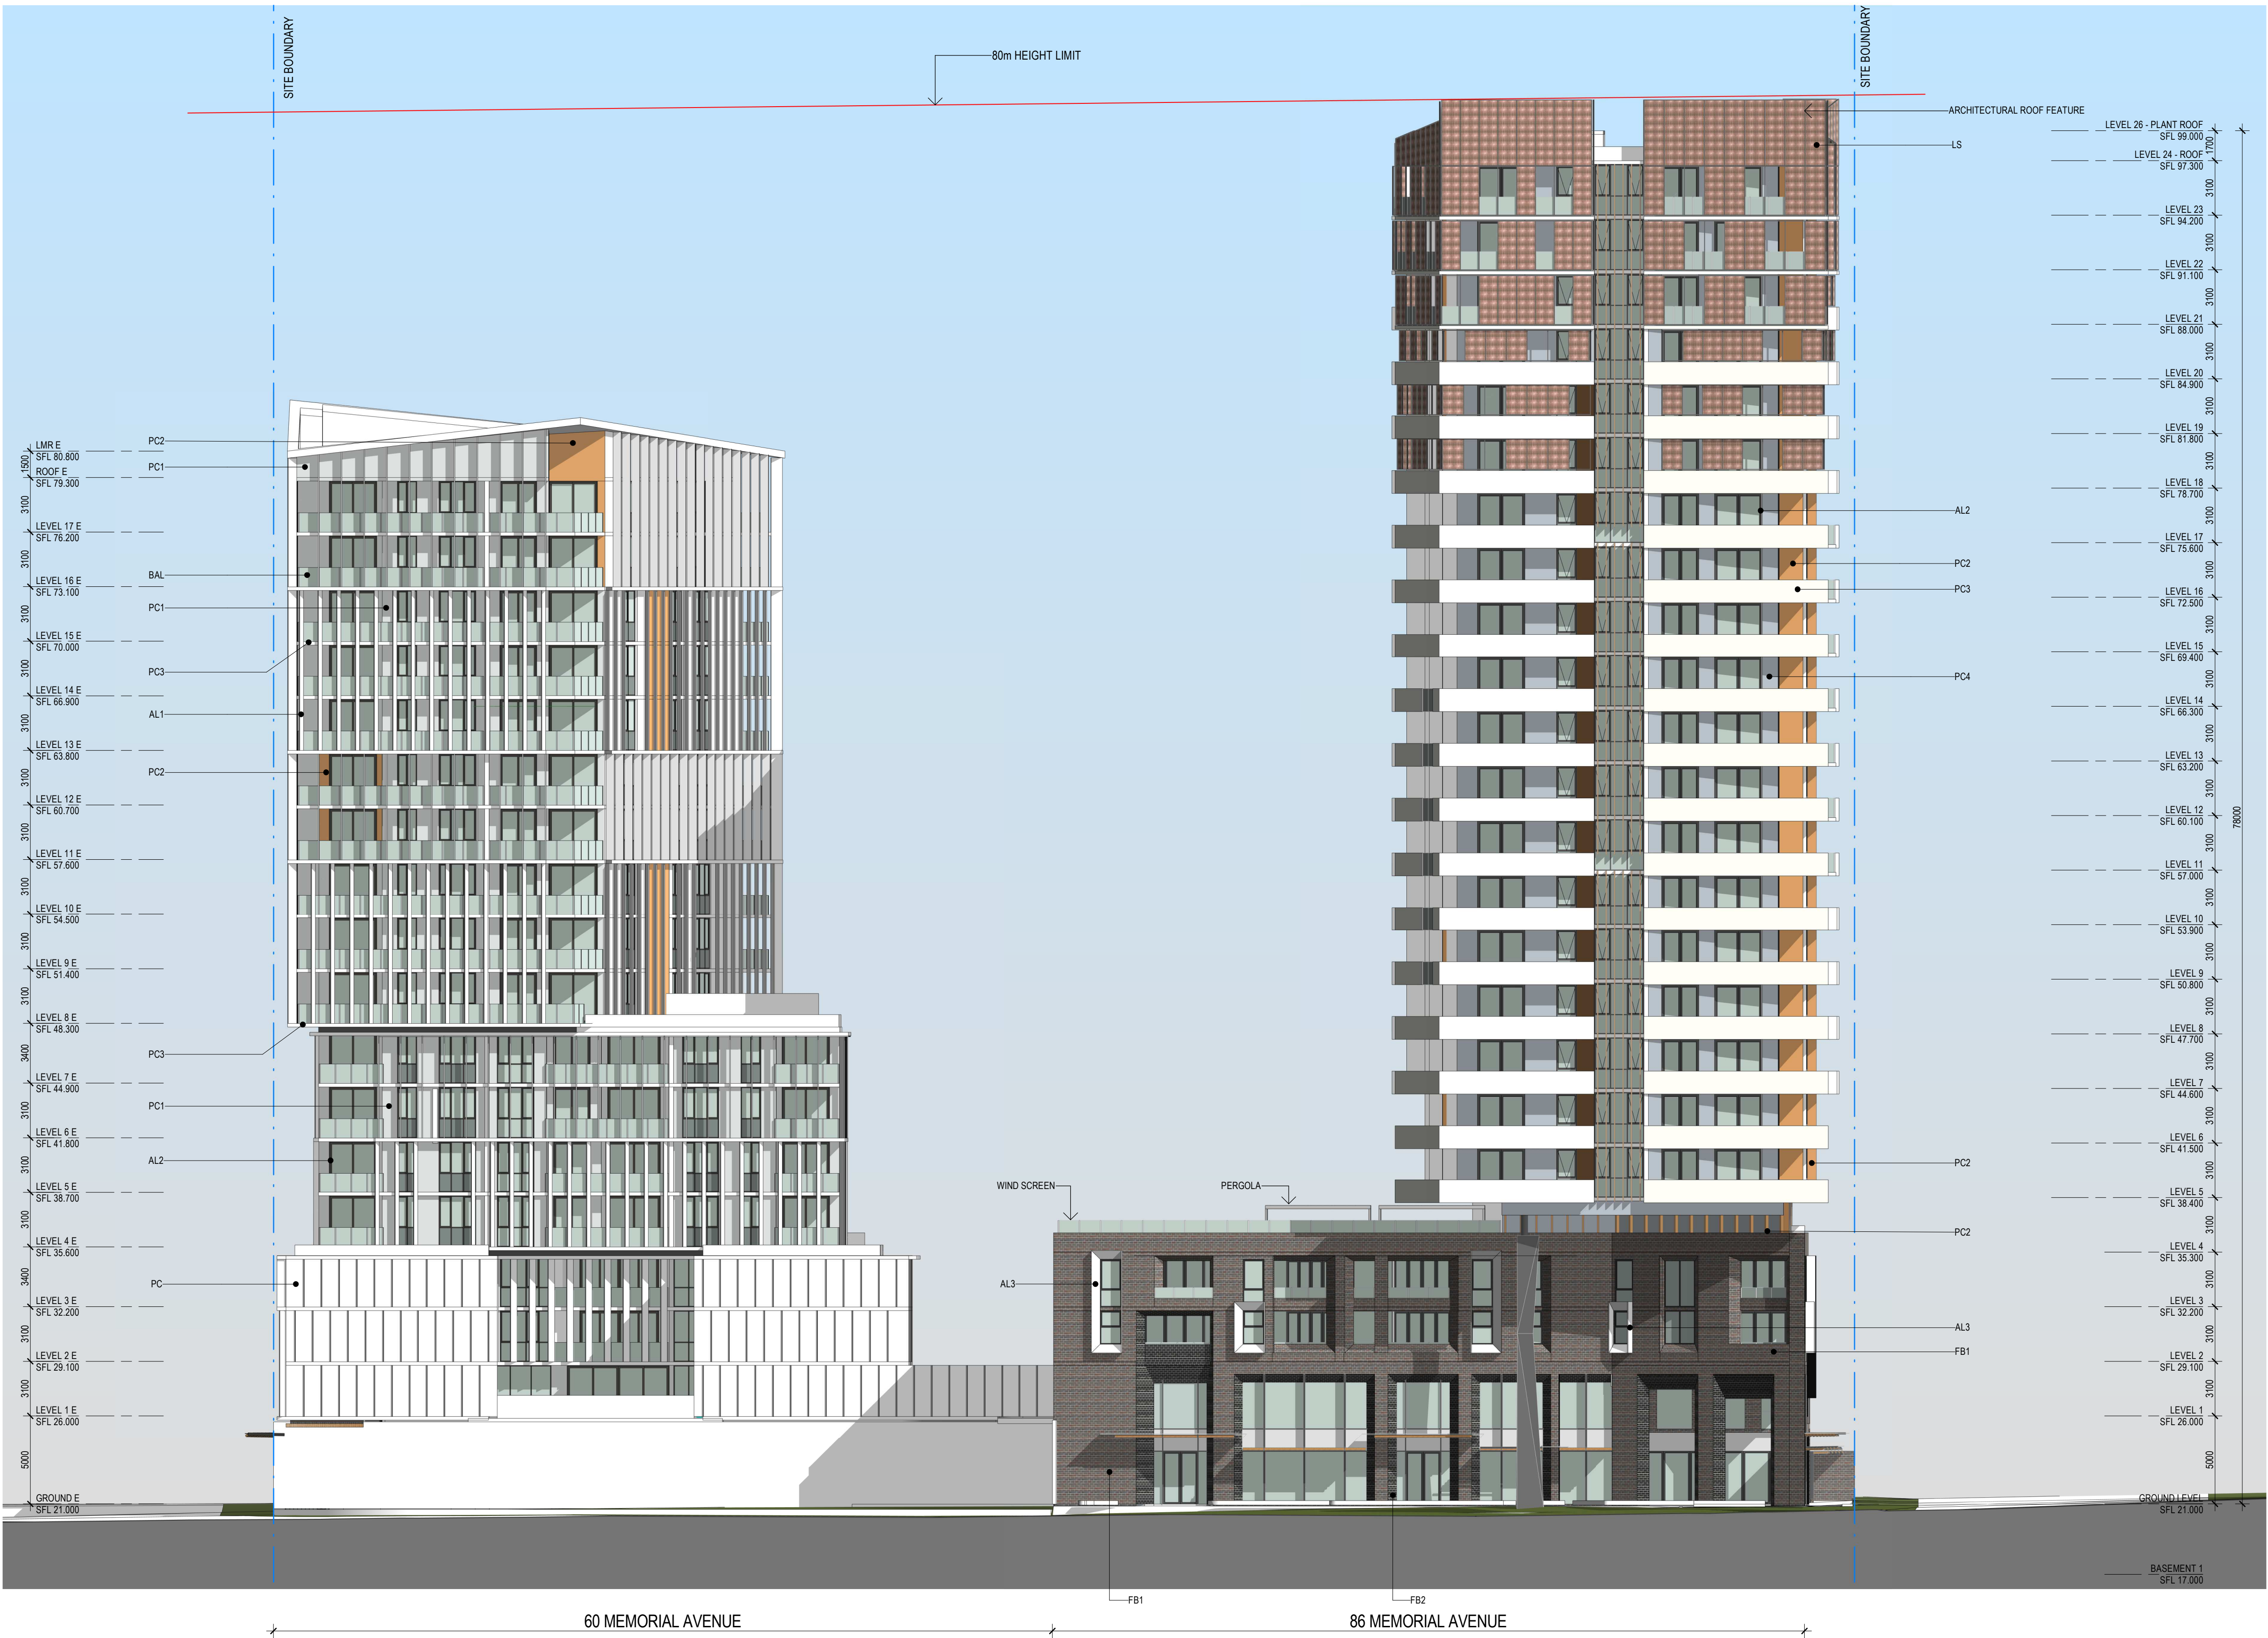


LS - DULUX GOLD
TREASURE
LOUVRE SCREENS



AL1 - DULUX DURALLOY
CLASSIC PEARL WHITE
ALUMINIUM WHITE FINIS



AL2 - DULUX DURALLOY
MONUMENT WINDOW
AND DOOR FRAMES

 


AL3 - DULUX DURALLOY
SHOJI WHITE BALCONY
FRAMES




PC1 - DULUX
MILTON MOON
EXTERIOR WALL



PC2 - DULUX TUSCAN
SUNSET BLADE WALLS
TO BALCONIES

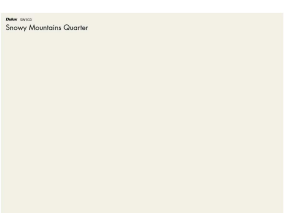

PC3 - DULUX SNOWY
MOUNTAINS QUARTER
BALCONY WALLS

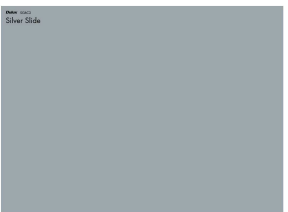


PC4 - DULUX SILVER
SLIDE EXTERIOR WALLS



FB1 - BOWRAL DRY
PRESSED BOWRAL BLUE



FB2 - BURLESQUE
CHARMING BLACK

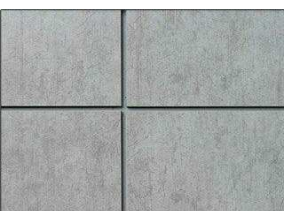


PC - PRECAST CONCRETE
PANEL WITH SHADOW
LINE PAINTED PC3



BAL - GLASS BALUSTRADE

Revisions <table><tr><th>No.</th><th>Date</th><th>Description</th><th>Ver</th><th>App'd</th></tr><tr><td>1</td><td>22-02-19</td><td>ISSUED FOR D.A. SUBMISSION.</td><td></td><td></td></tr></table>		No.	Date	Description	Ver	App'd	1	22-02-19	ISSUED FOR D.A. SUBMISSION.			Client II Capitano Investments Pty Ltd		Architect AJ+C ALLEN JACK+COTTIER 79 Myrtle Street Chippendale NSW 2008 AUSTRALIA ph +61 2 9311 8222 fx +61 2 9311 8200 ABN 53 003 782 250		Project MEMORIAL AVENUE, LIVERPOOL 77-79 Bathurst Street & 86-94 Castlereagh Street LIVERPOOL NSW 2170 Proj. No. 18005		Drawing Title NORTH ELEVATION - MEMORIAL AVENUE Sheet Status NOT FOR CONSTRUCTION		Scale 1 : 200 @A1 Drawing No. DA3101 1 Issue 0 2 4 8 16 m	
No.	Date	Description	Ver	App'd																	
1	22-02-19	ISSUED FOR D.A. SUBMISSION.																			

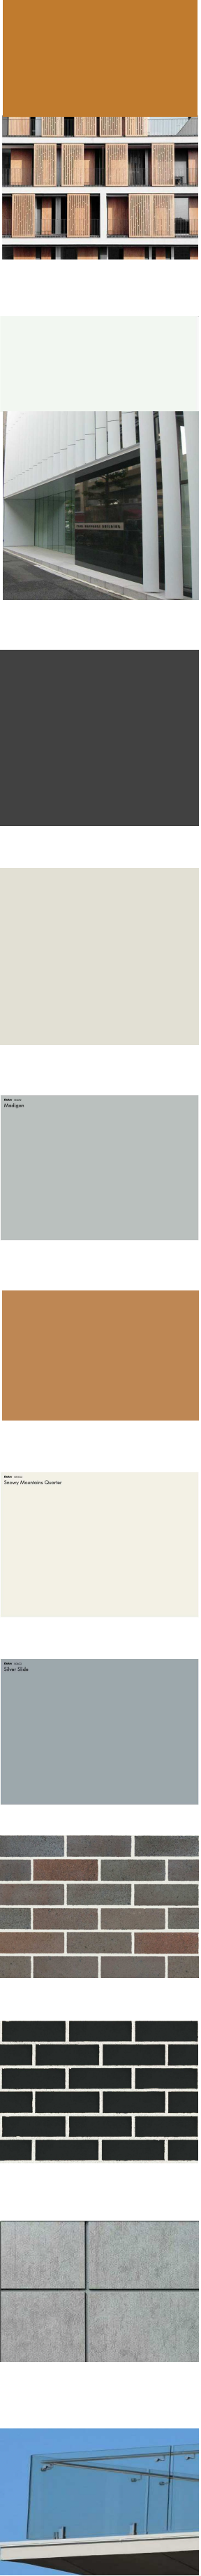

- LS - DULUX GOLD TREASURE LOUVRE SCREENS
- AL1 - DULUX DURALLOY CLASSIC PEARL WHITE ALUMINIUM WHITE FINIS
- AL2 - DULUX DURALLOY MONUMENT WINDOW AND DOOR FRAMES
- AL3 - DULUX DURALLOY SHOJI WHITE BALCONY FRAMES
- PC1 - DULUX MILTON MOON EXTERIOR WALL
- PC2 - DULUX TUSCAN SUNSET BLADE WALLS TO BALCONIES
- PC3 - DULUX SNOWY MOUNTAINS QUARTER BALCONY WALLS
- PC4 - DULUX SILVER SLIDE EXTERIOR WALLS
- FB1 - BOWRAL DRY PRESSED BOWRAL BLUE
- FB2 - BURLESQUE CHARMING BLACK
- PC - PRECAST CONCRETE PANEL WITH SHADOW LINE PAINTED PC3
- BAL - GLASS BALUSTRADE

Revisions
No. Date Description
1 22-02-19 ISSUED FOR D.A. SUBMISSION.

Ver App'd

Key

Client
Il Capitano Investments Pty Ltd

Architect

AJ+C
ALLEN JACK+COTTIER

79 Myrtle Street Chippendale NSW 2008 AUSTRALIA
ph +61 2 9311 8222 fx +61 2 9311 8200
ABN 53 003 782 250

Project

MEMORIAL AVENUE, LIVERPOOL
77-79 Bathurst Street &
86-94 Castlereagh Street
LIVERPOOL NSW 2170

Proj. No. 18005

Drawing Title

WEST ELEVATION -
CASTLEREAGH
STREET

Sheet Status
NOT FOR CONSTRUCTION

Scale


1 : 200 @A1

Drawing No.


DA3102 1

Issue

0 2 4 8 16 m

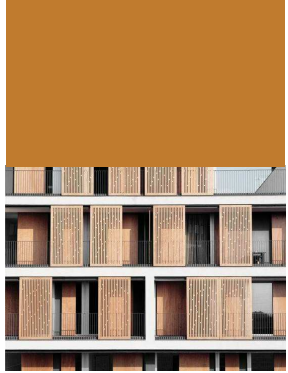


LS - DULUX GOLD
TREASURE
LOUVRE SCREENS

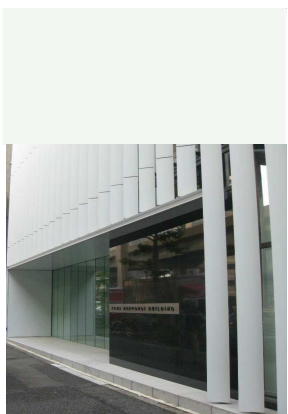

AL1 - DULUX DURALLOY
CLASSIC PEARL WHITE
ALUMINIUM WHITE FINs



AL2 - DULUX DURALLOY
MONUMENT WINDOW
AND DOOR FRAMES

 


AL3 - DULUX DURALLOY
SHOJI WHITE BALCONY
FRAMES




PC1 - DULUX
MILTON MOON
EXTERIOR WALL



PC2 - DULUX TUSCAN
SUNSET BLADE WALLS
TO BALCONIES

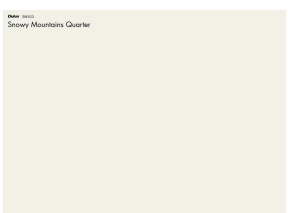

PC3 - DULUX SNOWY
MOUNTAINS QUARTER
BALCONY WALLS

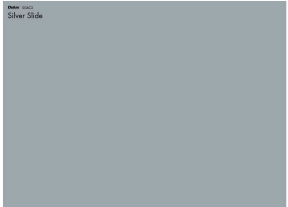

PC4 - DULUX SILVER
SLIDE EXTERIOR WALLS



FB1 - BOWRAL DRY
PRESSED BOWRAL BLUE



FB2 - BURLESQUE
CHARMING BLACK



PC - PRECAST CONCRETE
PANEL WITH SHADOW
LINE PAINTED PC3



BAL - GLASS BALUSTRADE

Revisions	No.	Date	Description	Ver	App'd
1	22-02-19	ISSUED FOR D.A. SUBMISSION.			

Client
II Capitano Investments Pty Ltd

AJ+C
ALLEN JACK+COTTIER

79 Myrtle Street Chippendale NSW 2008 AUSTRALIA
ph +61 2 9311 8222 fx +61 2 9311 8200
ABN 53 003 782 250

Project
MEMORIAL AVENUE, LIVERPOOL
77-79 Bathurst Street &
86-94 Castlereagh Street
LIVERPOOL NSW 2170

Proj. No. 18005

Drawing Title
SOUTH ELEVATION

Sheet Status
NOT FOR CONSTRUCTION

Scale
1 : 200 @A1


Drawing No.
DA3103 1

Issue






Revisions No. 1 Date 22-02-19 Description ISSUED FOR D.A. SUBMISSION.	Ver App'd	Key	Client Il Capitano Investments Pty Ltd	Architect  77-79 Bathurst Street & 86-94 Castlereagh Street LIVERPOOL NSW 2170 79 Myrtle Street Chippendale NSW 2008 AUSTRALIA ph +61 2 9311 8222 fx +61 2 9311 8200 ABN 53 003 782 250	Project MEMORIAL AVENUE, LIVERPOOL 77-79 Bathurst Street & 86-94 Castlereagh Street LIVERPOOL NSW 2170 Proj. No. 18005	Drawing Title EAST ELEVATION - BATHURST STREET Sheet Status NOT FOR CONSTRUCTION	Scale 1 : 200 @A1  Drawing No. DA3104 1 Issue
--	--------------------------	----------------	---	--	---	--	---

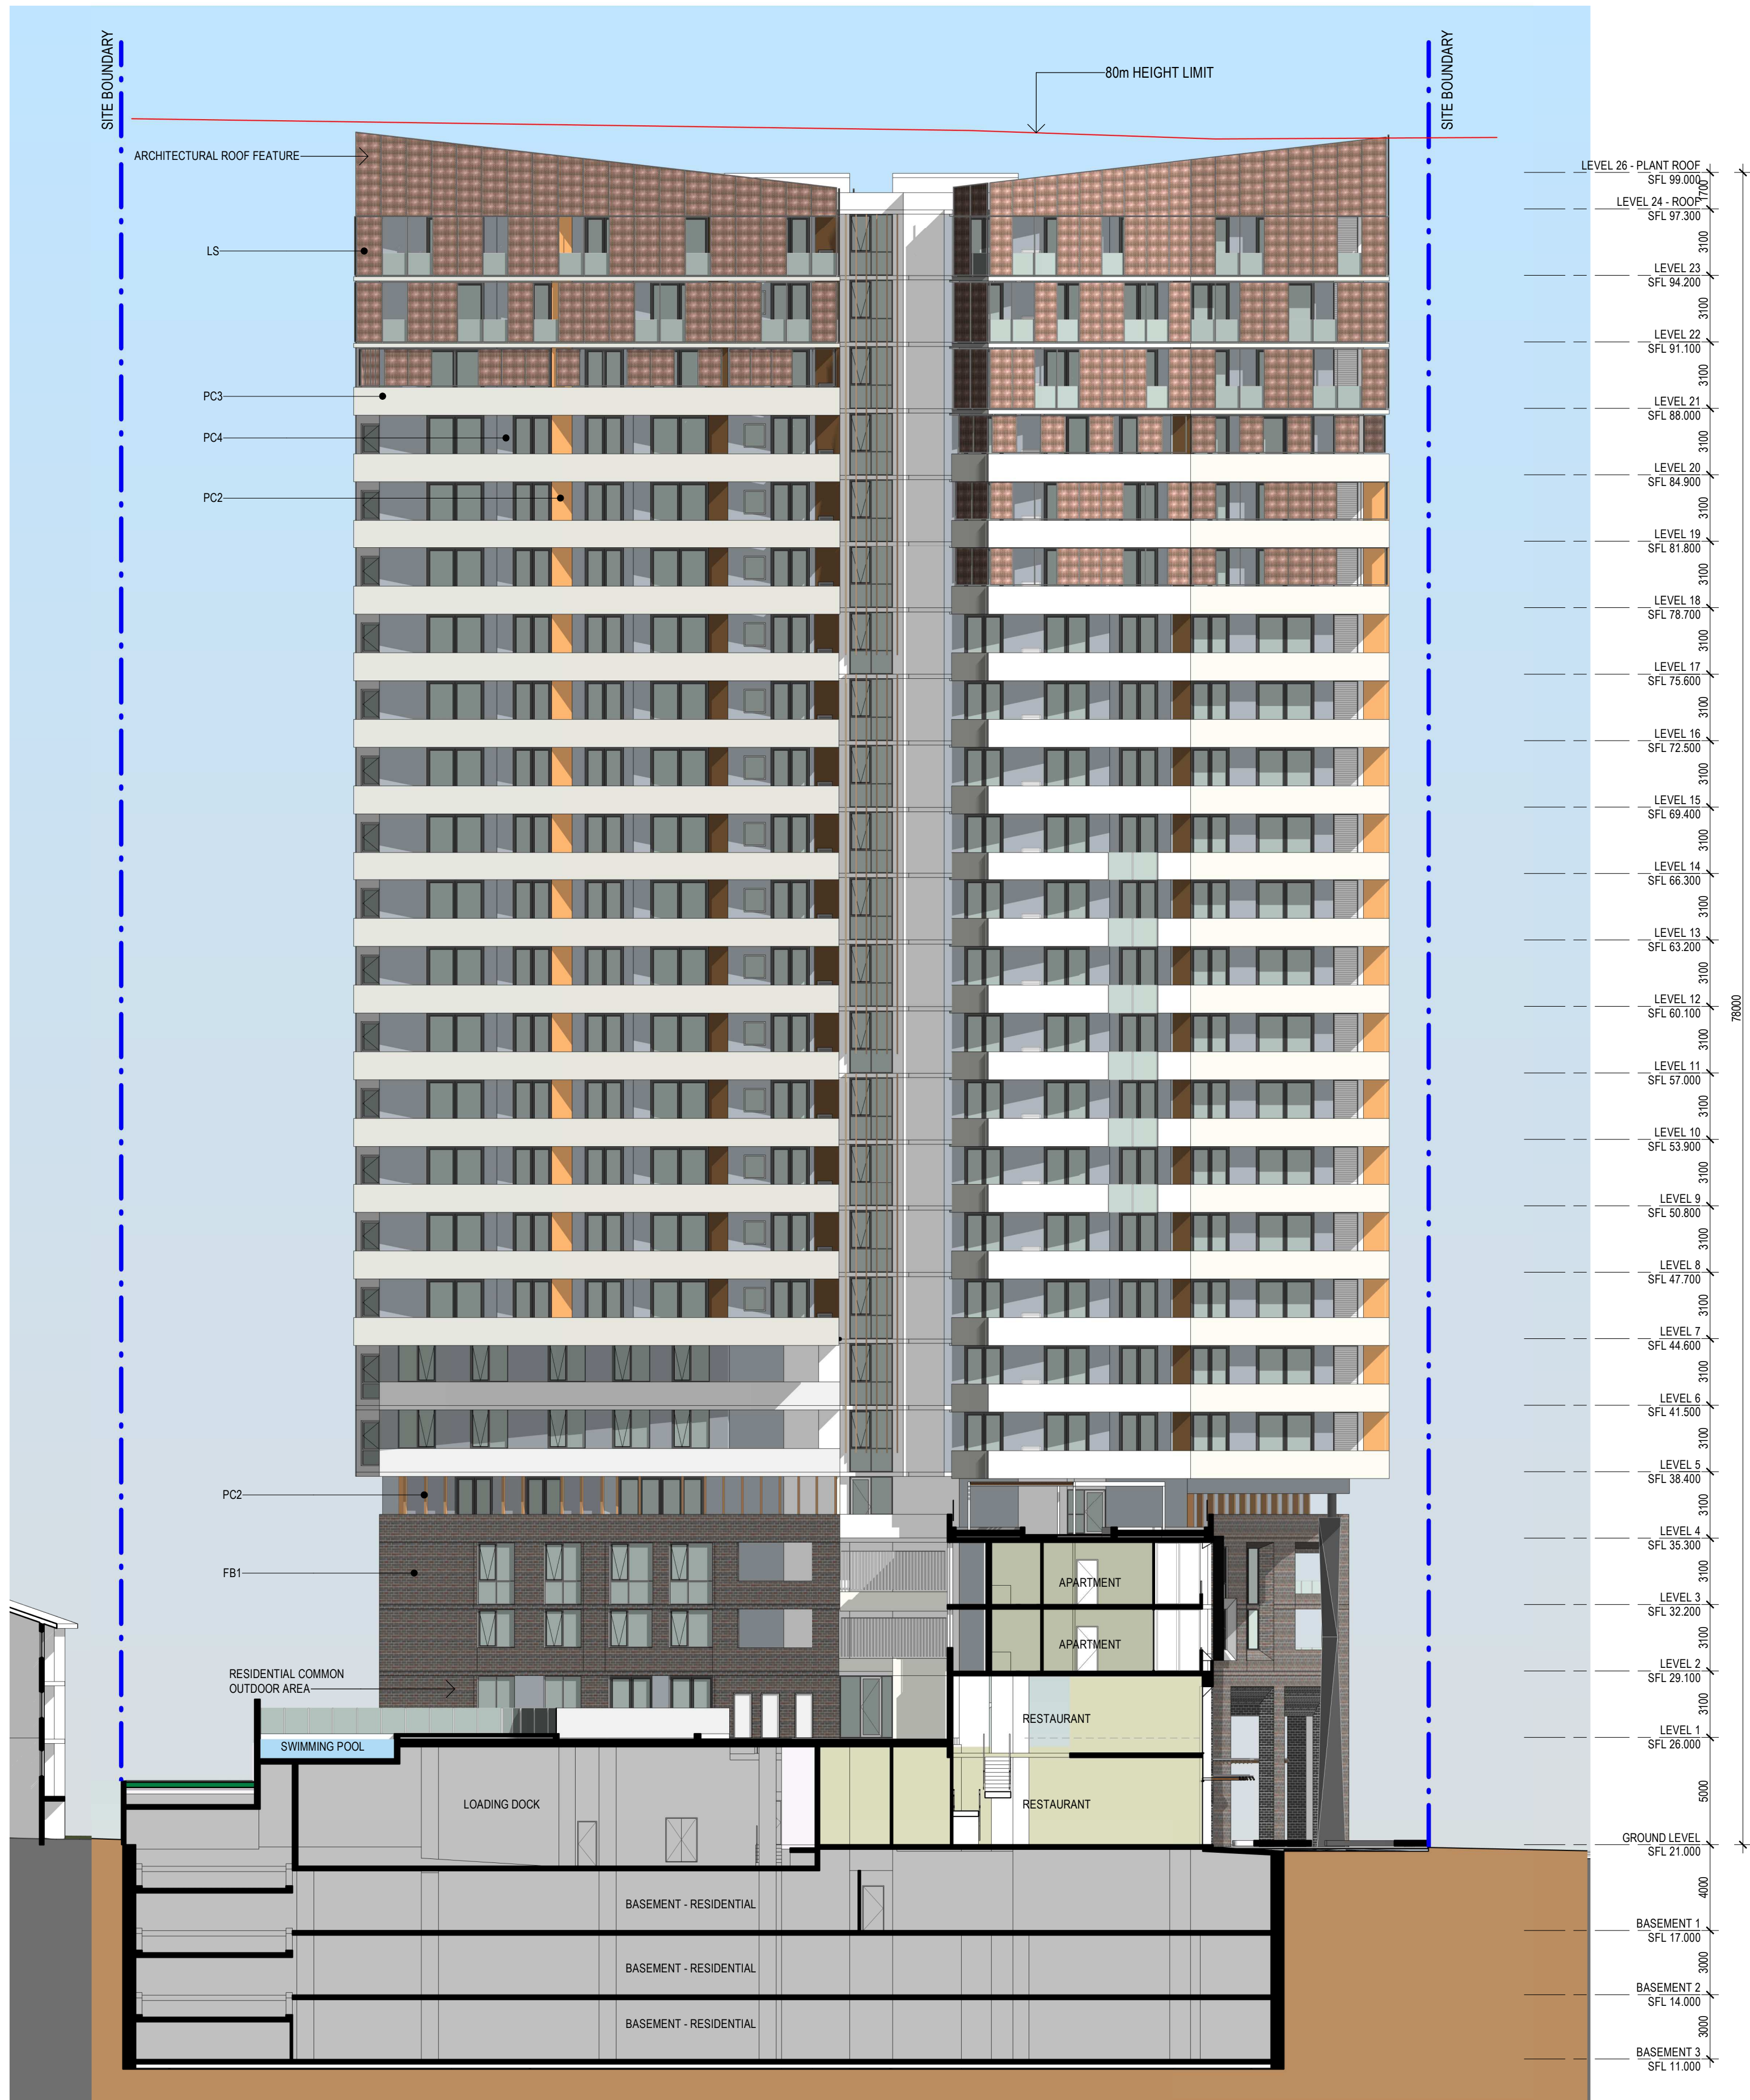

1 EAST COURTYARD ELEVATION
1:200

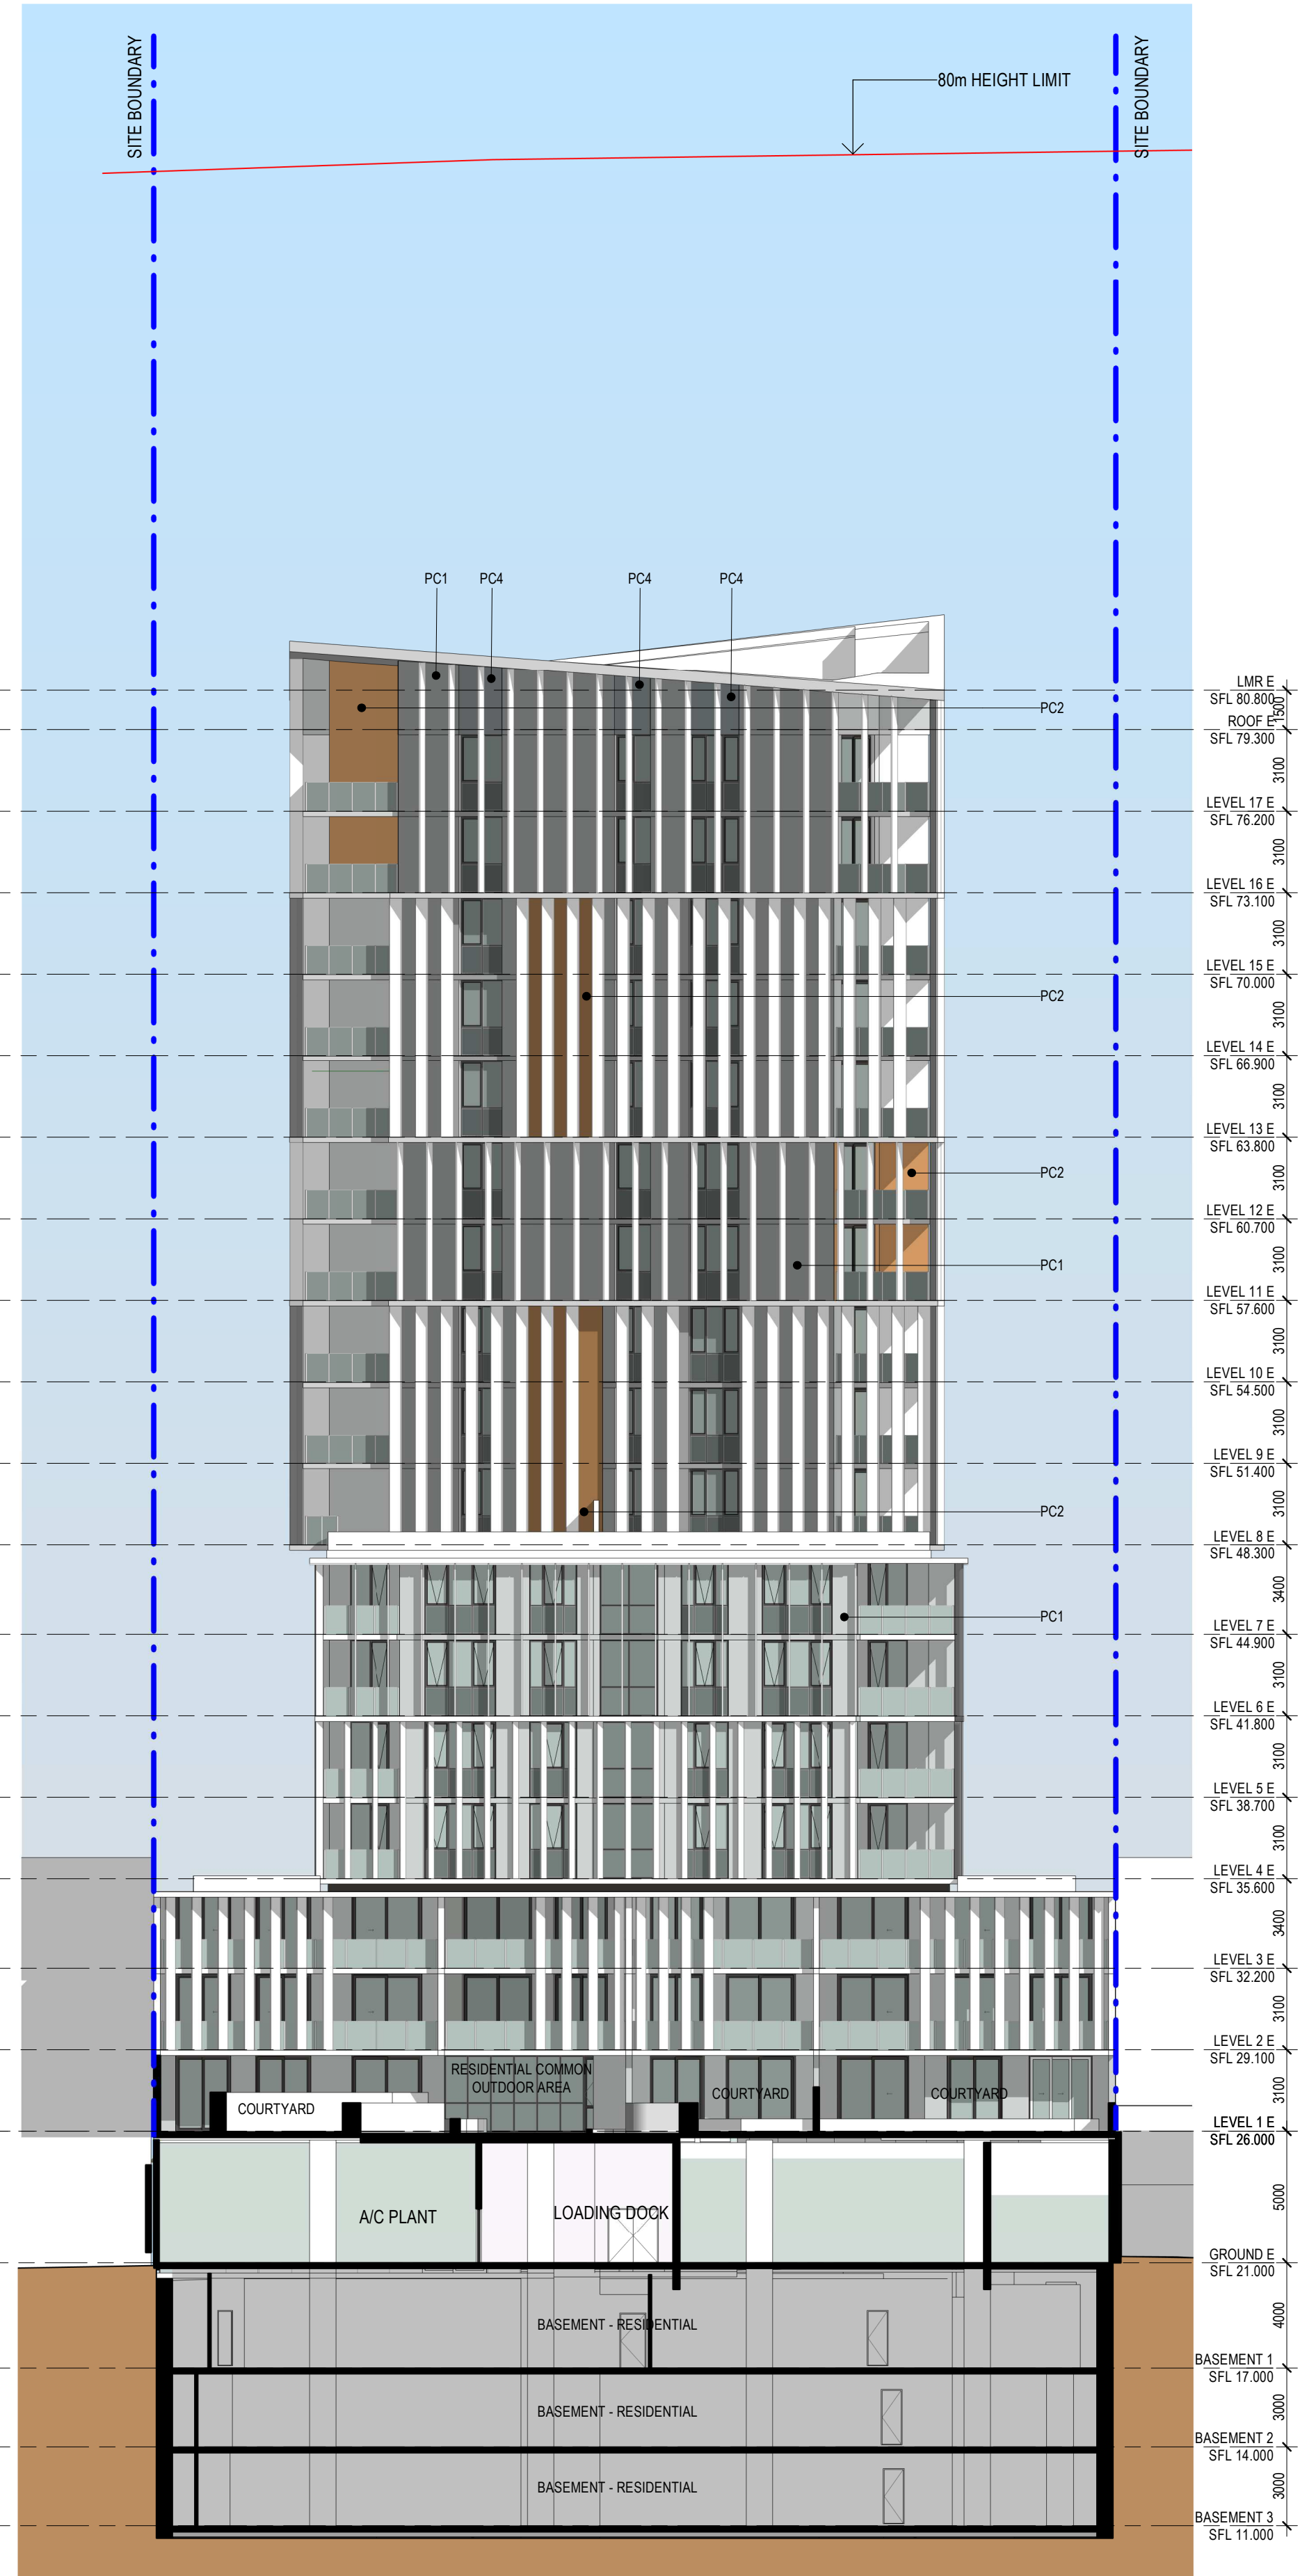

2 WEST COURTYARD ELEVATION
1:200

Revisions No.	Date	Description	Ver	App'd
1	22-02-19	ISSUED FOR D.A. SUBMISSION.		
2	21-09-20	REVISED D.A. SUBMISSION.		


Client
Il Capitano Investments Pty Ltd

Architect
AJ+C
ALLEN JACK+COTTIER
79 Myrtle Street Chippendale NSW 2008 AUSTRALIA
ph +61 2 9311 8222 fx +61 2 9311 8200
ABN 53 003 782 250

Project
MEMORIAL AVENUE, LIVERPOOL
77-79 Bathurst Street &
86-94 Castlereagh Street
LIVERPOOL NSW 2170
Proj. No. 18005

Drawing Title
**EAST AND WEST
COURTYARD
ELEVATIONS**
Sheet Status
NOT FOR CONSTRUCTION


Scale
1:200 @A1
Drawing No.
DA3105 2
Issue
0 2 4 8 16 m

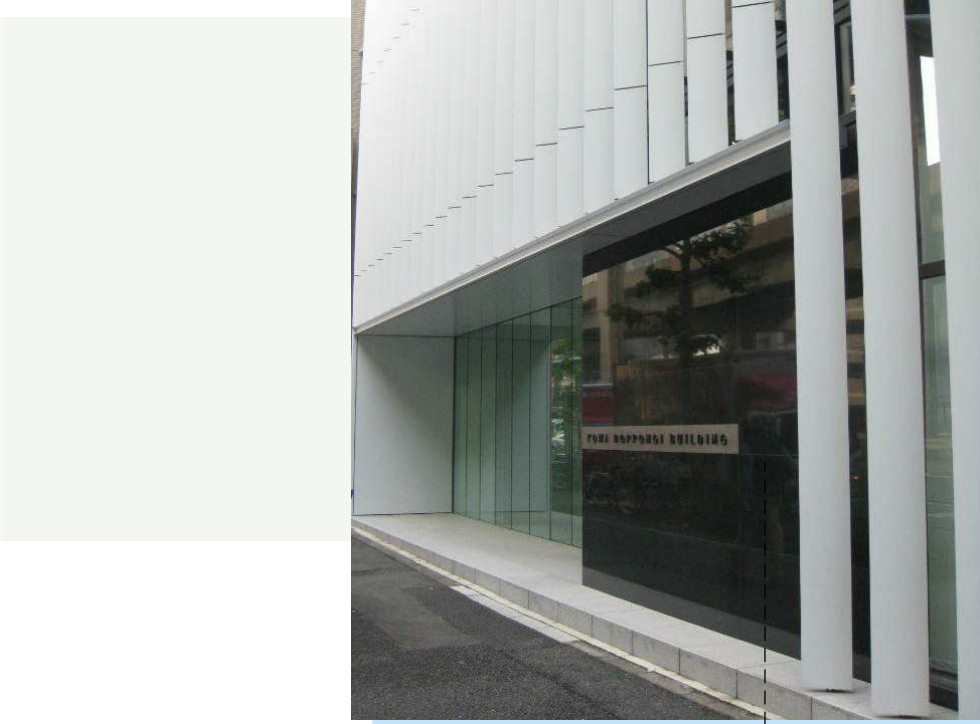

DULUX DURALLOY
CLASSIC PEARL WHITE
- ALUMINIUM WHITE FINIS
AL1



DULUX MILTON MOON
- EXTERIOR WALL
PC1

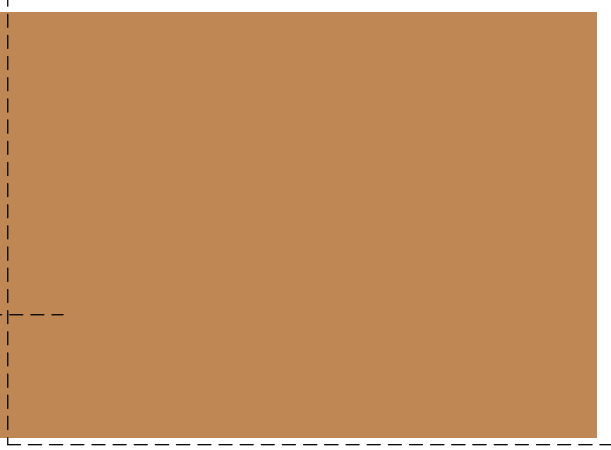


DULUX TUSCAN SUNSET
- BLADE WALLS TO BALCONIES
PC2



GLASS BALUSTRADE
BAL



PRECAST CONCRETE PANEL WITH SHADOW LINE PAINTED PC3
PC

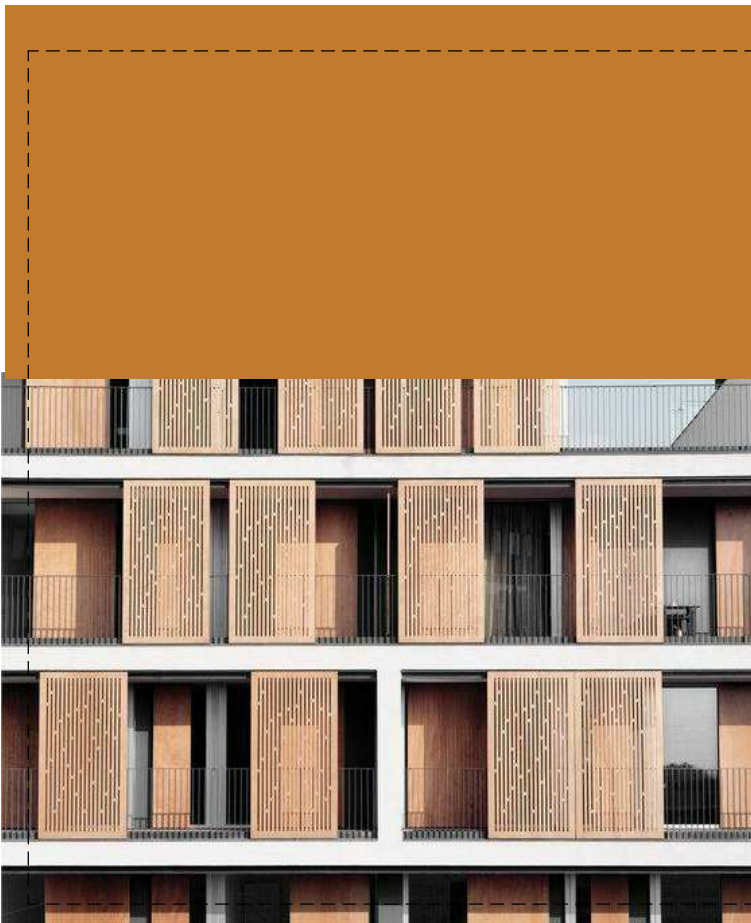


DULUX GOLD TREASURE
- LOUVRE SCREENS
LS



DULUX SNOWY MOUNTAINS QUARTER
- BALCONY WALLS
PC3




DULUX DURALLOY SHOJI WHITE
- BALCONY FRAMES
AL3

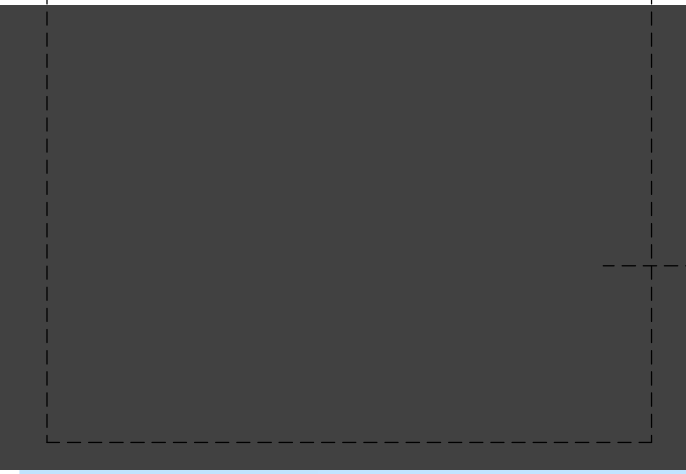

DULUX DURALLOY MONUMENT
- WINDOW AND DOOR FRAMES
AL2




DULUX SILVER SLIDE
- EXTERIOR WALLS
PC4

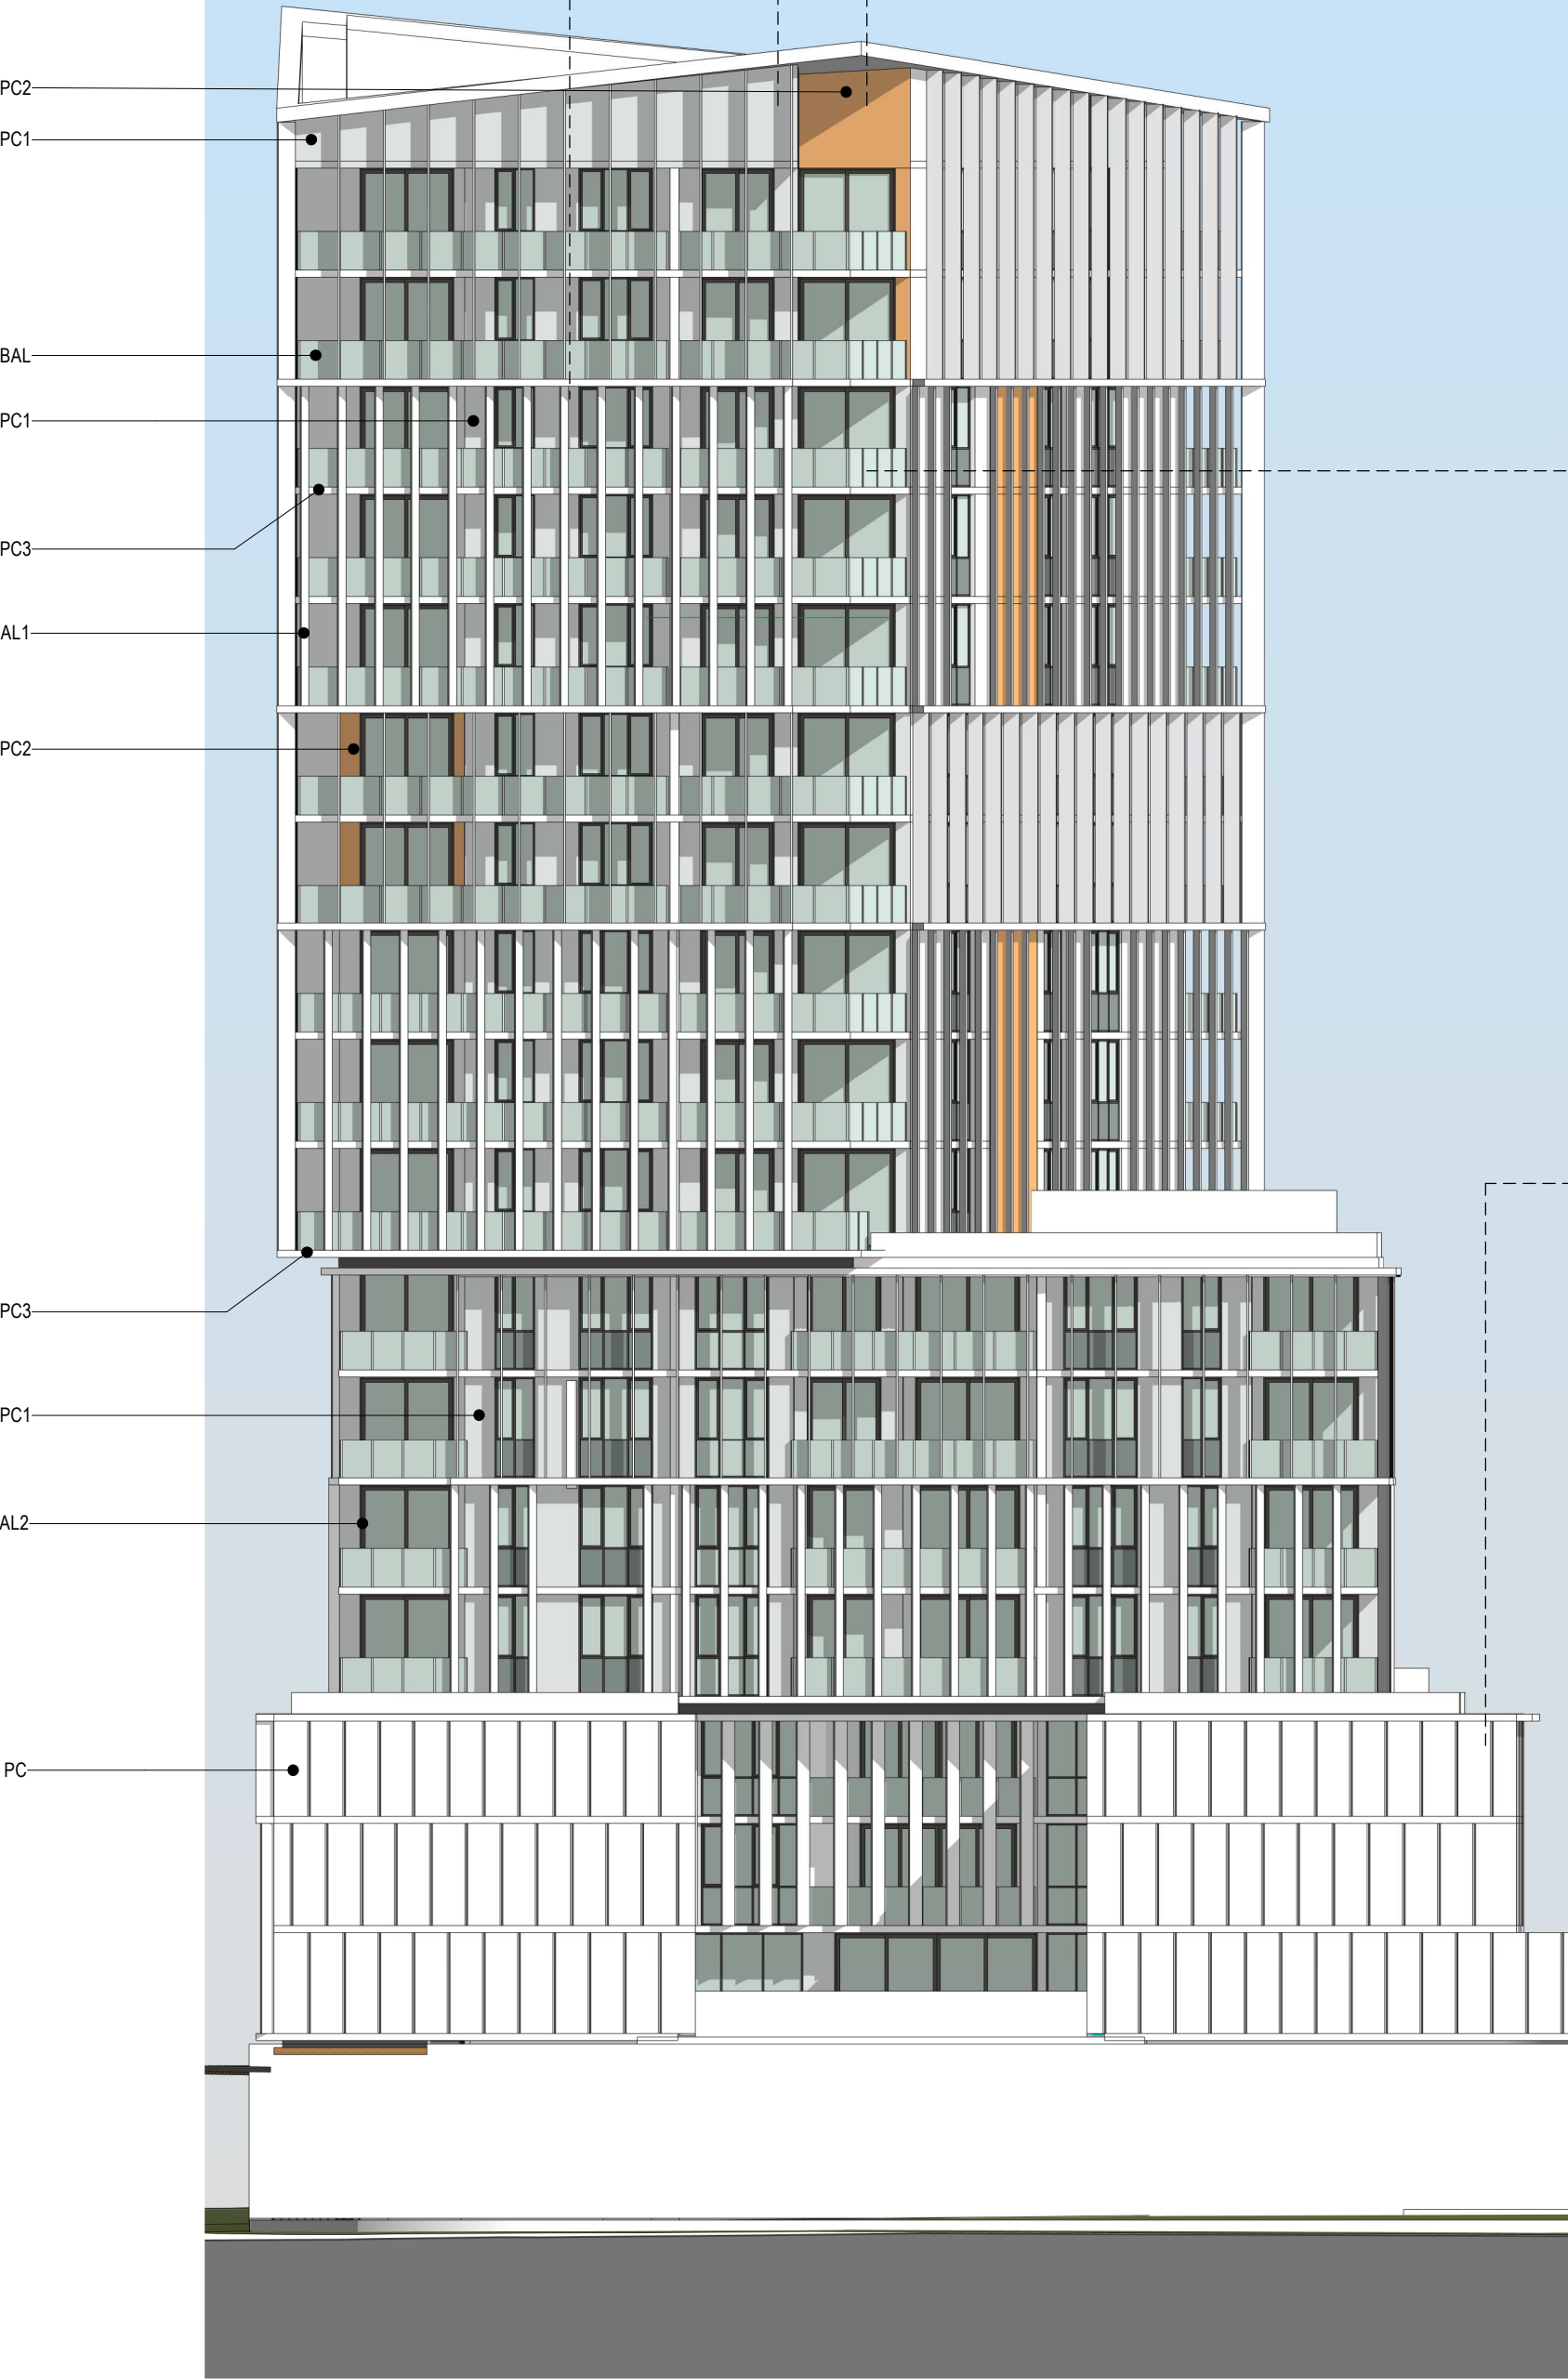


1 NORTH ELEVATION MATERIAL BOARD
1:200

BRICK SAMPLE

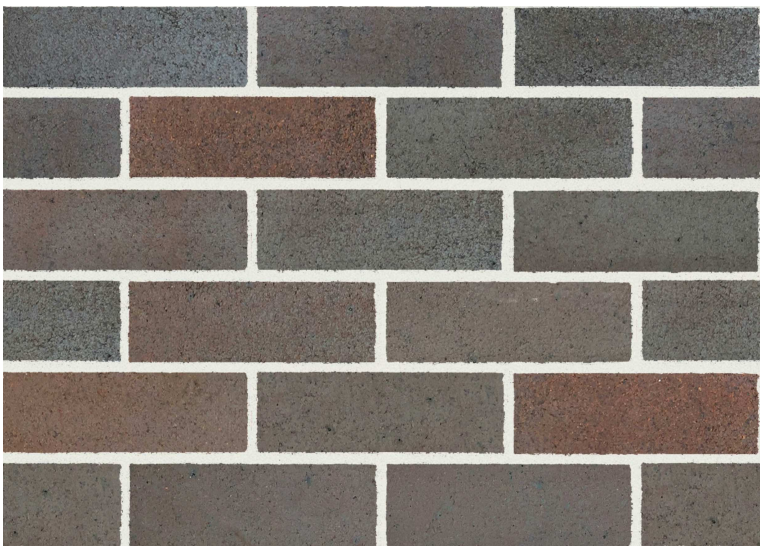

BOWRAL DRY PRESSED
BOWRAL BLUE - FB1

BRICK SAMPLE

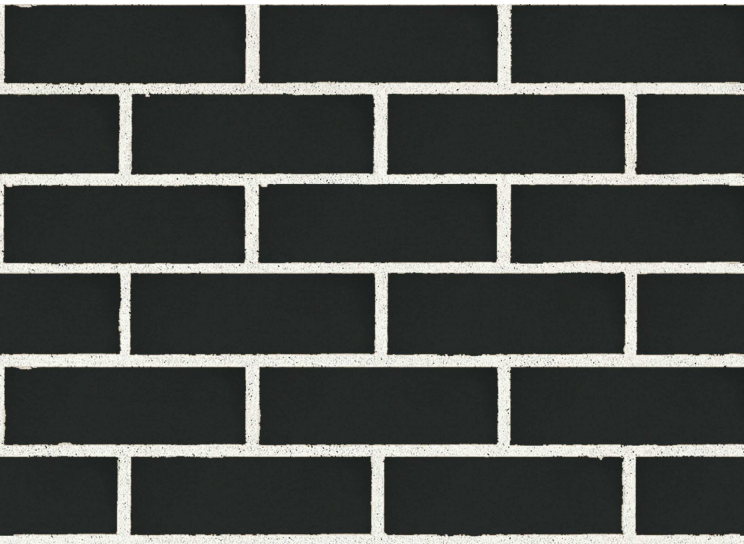

BURLESQUE
CHARMING BLACK - ENTRANCE - FB2



SITE BOUNDARY

LS

AL2

PC2

PC3

PC4

PC2

PC2

AL3

FB1

Author

Plotted & Checked By:


PLOT DATE & TIME: 21/09/2020 11:15:10 AM

					Key		Client		Architect		Project		Drawing Title		Scale		Drawing No.		Issue	
					Revisions No. Date Description Ver App'd		II Capitano Investments Pty Ltd		AJ+C ALLEN JACK+COTTIER		MEMORIAL AVENUE, LIVERPOOL		MATERIAL BOARD ELEVATIONS		As indicated @A1		DA3106			
					N		79 Myrtle Street Chippendale NSW 2008 AUSTRALIA ph +61 2 9311 8222 fx +61 2 9311 8200 ABN 53 003 782 250		77-79 Bathurst Street & 86-94 Castlereagh Street LIVERPOOL NSW 2170		Proj. No. 18005		Sheet Status NOT FOR CONSTRUCTION							




1
BOWRAL DRY PRESSED
BOWRAL BLUE

FB1

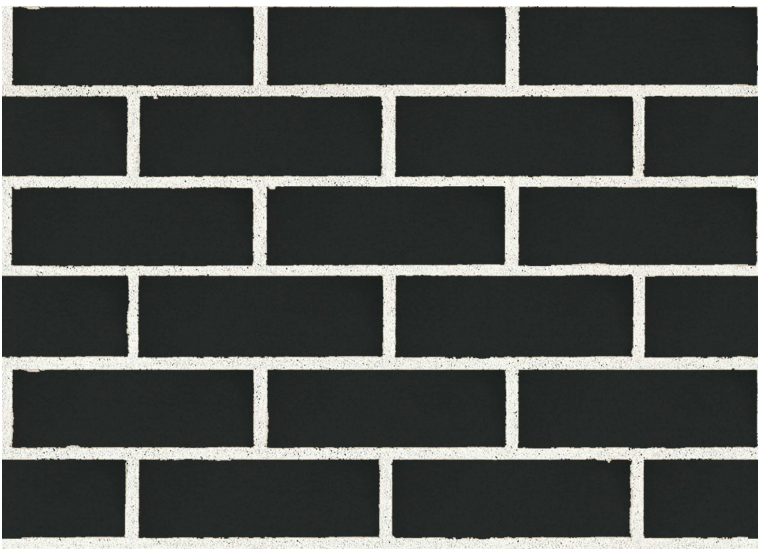

2
BURLESQUE
CHARMING BLACK - ENTRANCE

FB2

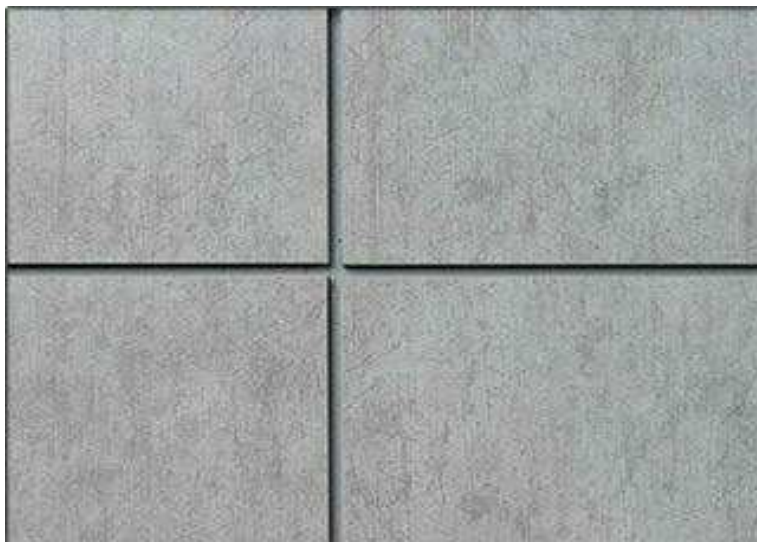

3
PRECAST CONCRETE PANEL
WITH SHADOW LINE

PC




4
LOUVRE SCREEN

LS




5
GLASS BALUSTRADE

BAL

 

6
DULUX
MAGNOLIA

PC1

 


7
DULUX DURALLOY
CLASSIC PEARL WHITE
- ALUMINIUM WHITE FINIS

AL1



8
DULUX DURALLOY
MONUMENT
- WINDOW AND DOOR FRAMES

AL2

 

9
DULUX DURALLOY
SHOJI WHITE
- BALCONY FRAMES

AL3


Revisions No. Date	Description	Ver	App'd	Key	Client	Architect	Project	Drawing Title	Scale	Drawing No.	Issue
					Il Capitano Investments Pty Ltd	AJ+C ALLEN JACK+COTTIER 79 Myrtle Street Chippendale NSW 2008 AUSTRALIA ph +61 2 9311 8222 fx +61 2 9311 8200 ABN 53 003 782 250	MEMORIAL AVENUE, LIVERPOOL 77-79 Bathurst Street & 86-94 Castlereagh Street LIVERPOOL NSW 2170	FINISHES AND MATERIAL SAMPLE/IMAGE BOARD NOT FOR CONSTRUCTION	1 : 1 @A1	DA3111	



DULUX MILTON MOON
- EXTERIOR WALL
PC1



GLASS BALUSTRADE
BAL

 


DULUX DURALLOY
CLASSIC PEARL WHITE
- ALUMINIUM WHITE FINIS
AL1



PRECAST CONCRETE PANEL WITH
SHADOW LINE PAINTED PC3
PC



PRECAST CONCRETE PANEL WITH
SHADOW LINE PAINTED PC3
PC

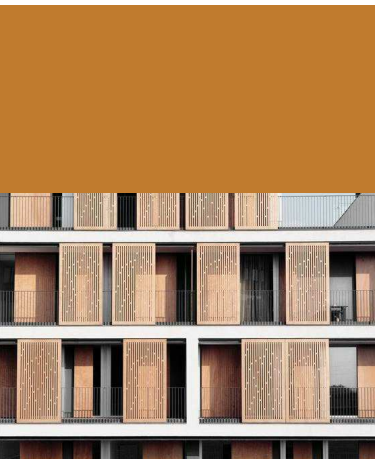


DULUX GOLD TREASURE
- LOUVRE SCREENS
LS



DULUX DURALLOY MONUMENT
- WINDOW AND DOOR FRAMES
AL2




DULUX TUSCAN SUNSET
- BLADE WALLS TO BALCONIES
PC2

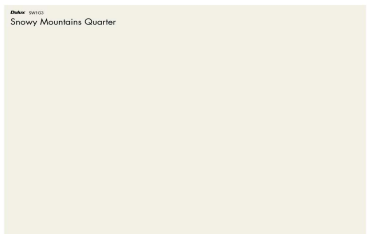

DULUX SNOWY MOUNTAINS
QUARTER
- BALCONY WALLS
PC3




DULUX SILVER SLIDE
- EXTERIOR WALLS
PC3

 

DULUX DURALLOY SHOJI WHITE
- BALCONY FRAMES
AL3



BOWRAL DRY PRESSED
BOWRAL BLUE
FB1

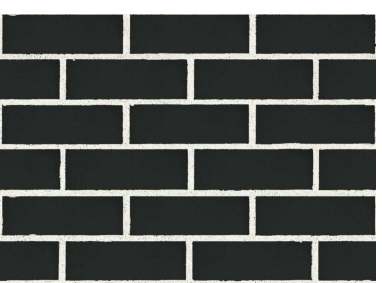

BURLESQUE
CHARMING BLACK - ENTRANCE
FB2

Revisions	No.	Date	Description	Ver	App'd
1	22-02-19	ISSUED FOR D.A. SUBMISSION.			

Key

Client
Il Capitano Investments Pty Ltd

Architect



79 Myrtle Street Chippendale NSW 2008 AUSTRALIA
ph +61 2 9311 8222 fx +61 2 9311 8200
ABN 53 003 782 250

Project

MEMORIAL AVENUE, LIVERPOOL
77-79 Bathurst Street &
86-94 Castlereagh Street
LIVERPOOL NSW 2170

Proj. No. 18005

Drawing Title

MATERIAL
ELEVATION

Sheet Status

NOT FOR CONSTRUCTION


Scale

1 : 2 @A1

Drawing No.

DA3112 1

Issue

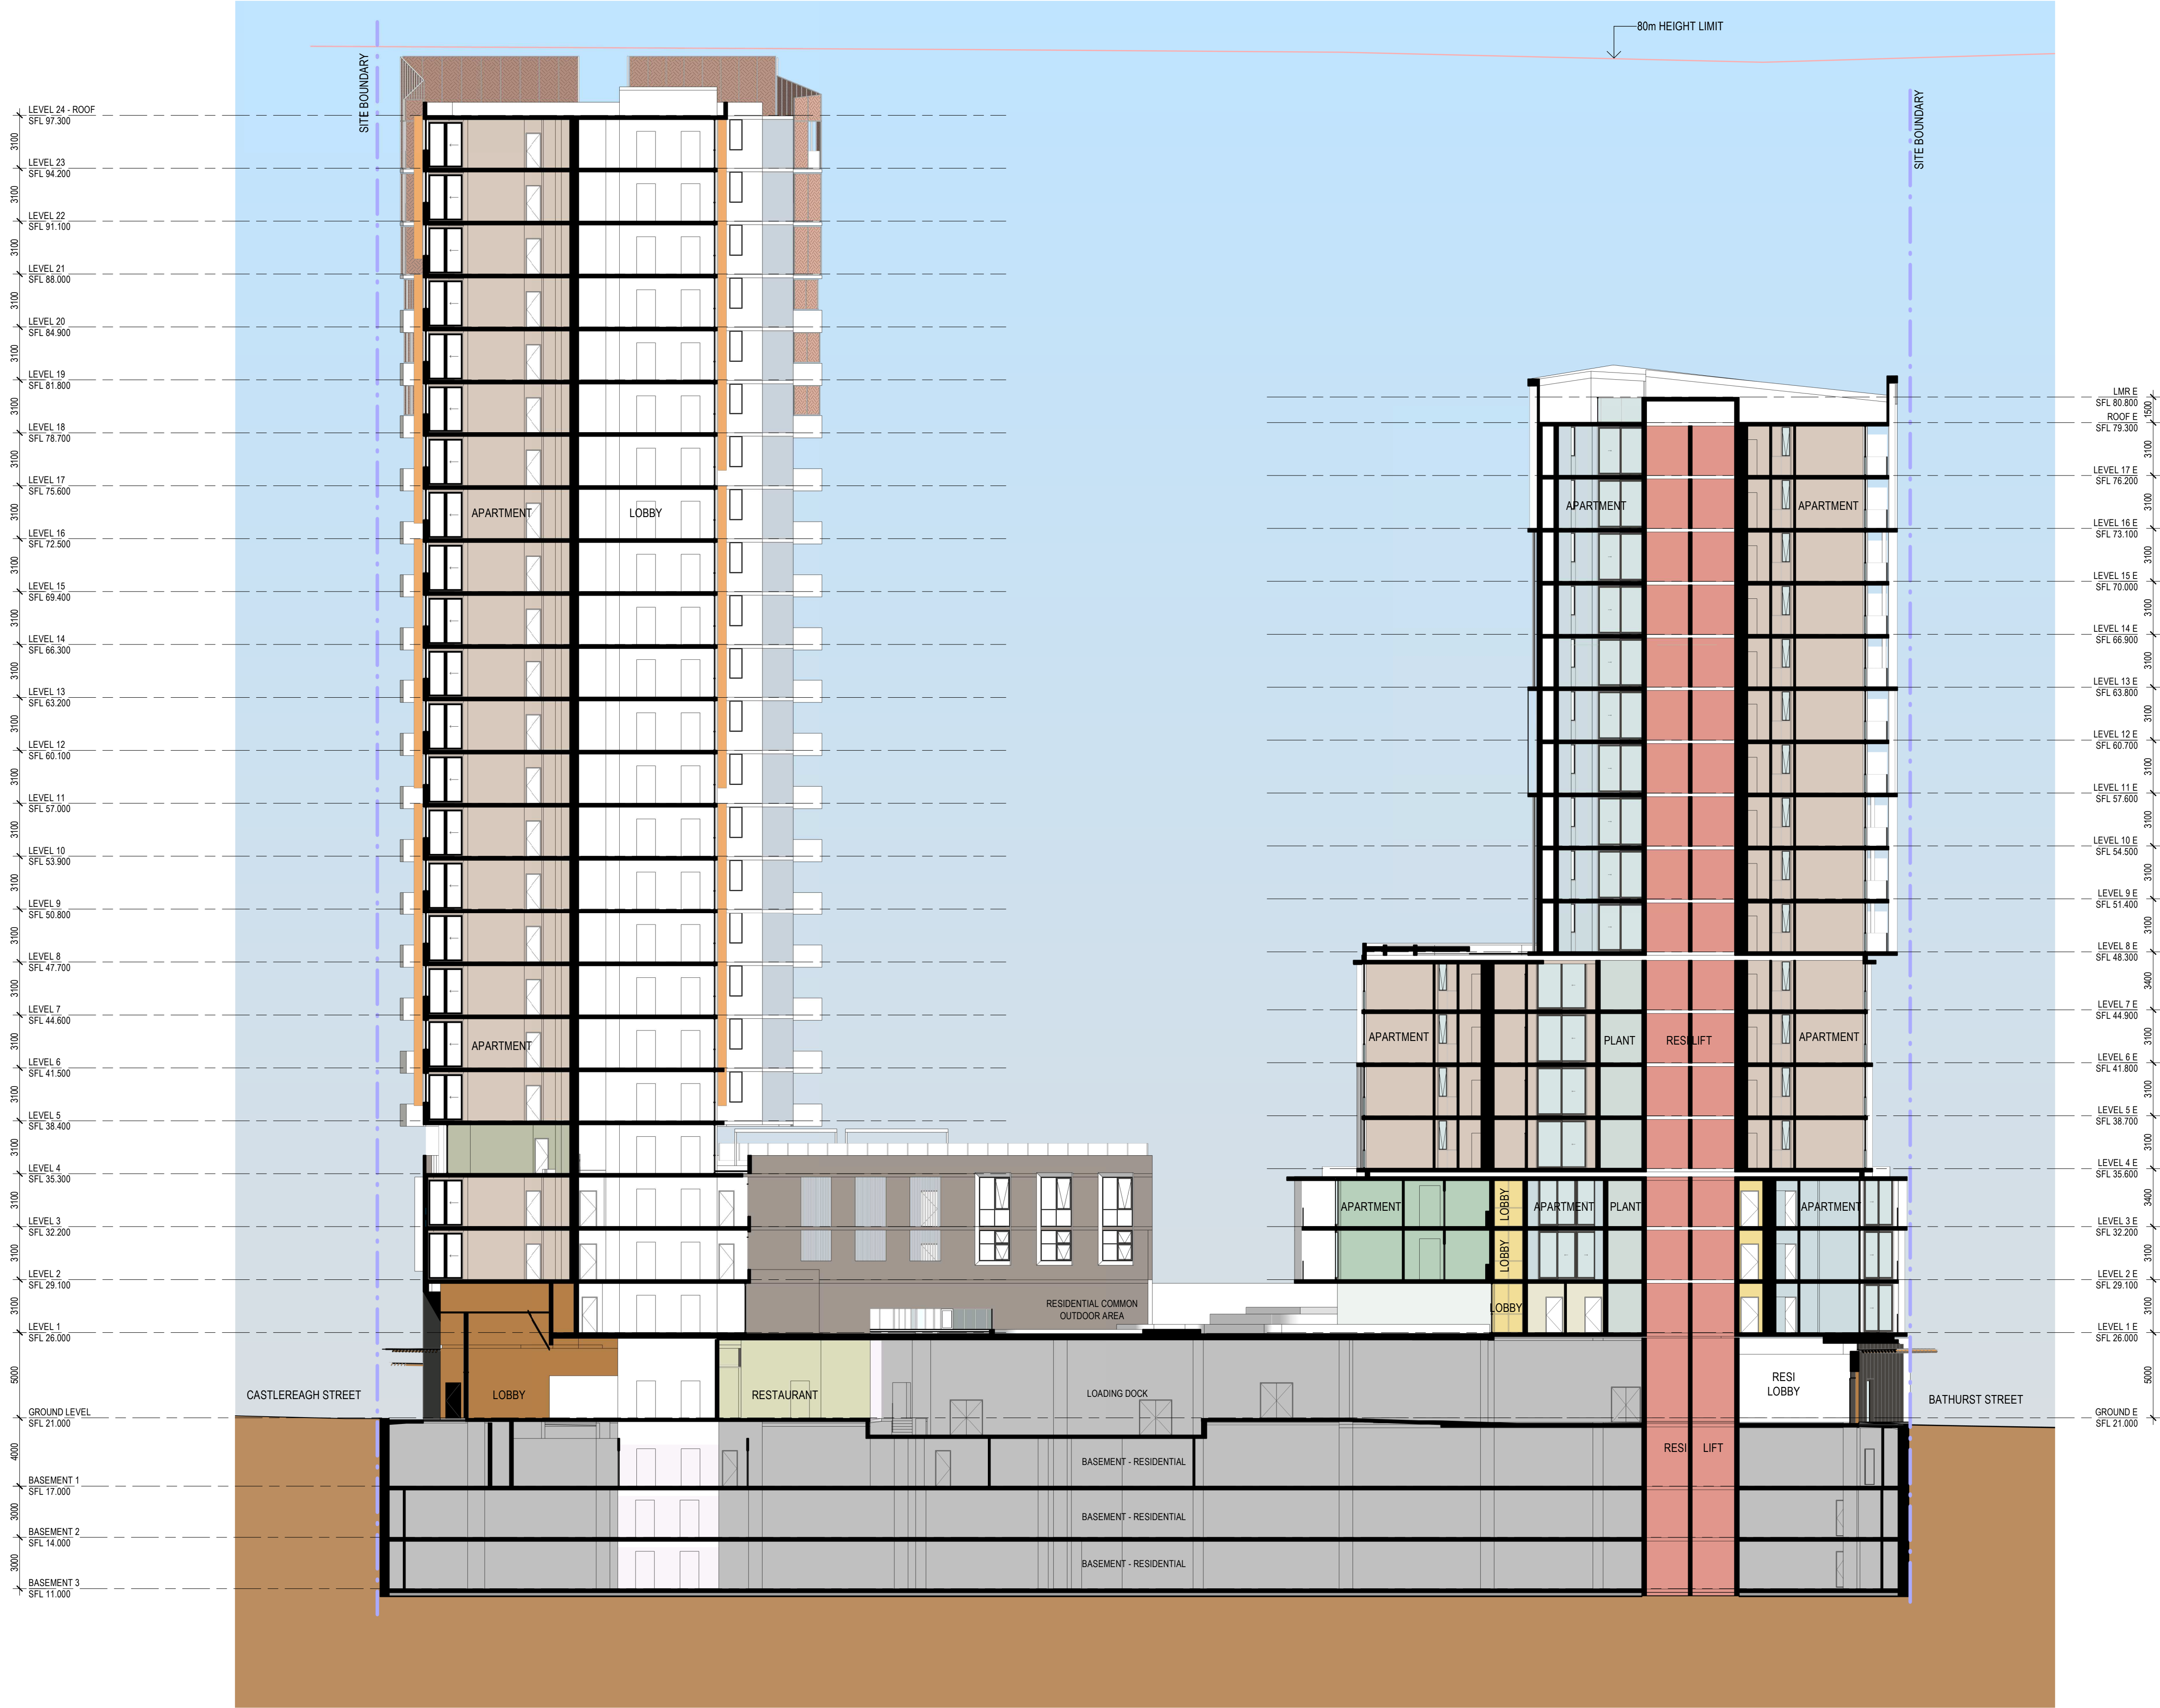

Revisions No.	Date	Description
1	22-02-19	ISSUED FOR D.A. SUBMISSION.

Ver App'd

Key

Client
Il Capitano Investments Pty Ltd

Architect

AJ+C
ALLEN JACK+COTTIER

79 Myrtle Street Chippendale NSW 2008 AUSTRALIA
ph +61 2 9311 8222 fx +61 2 9311 8200
ABN 53 003 782 250

Project
MEMORIAL AVENUE, LIVERPOOL
77-79 Bathurst Street &
86-94 Castlereagh Street
LIVERPOOL NSW 2170

Proj. No. 18005

Drawing Title


SECTION 1


Sheet Status
NOT FOR CONSTRUCTION

Scale
1 : 200 @A1


Drawing No.
DA3201

Issue
1

 

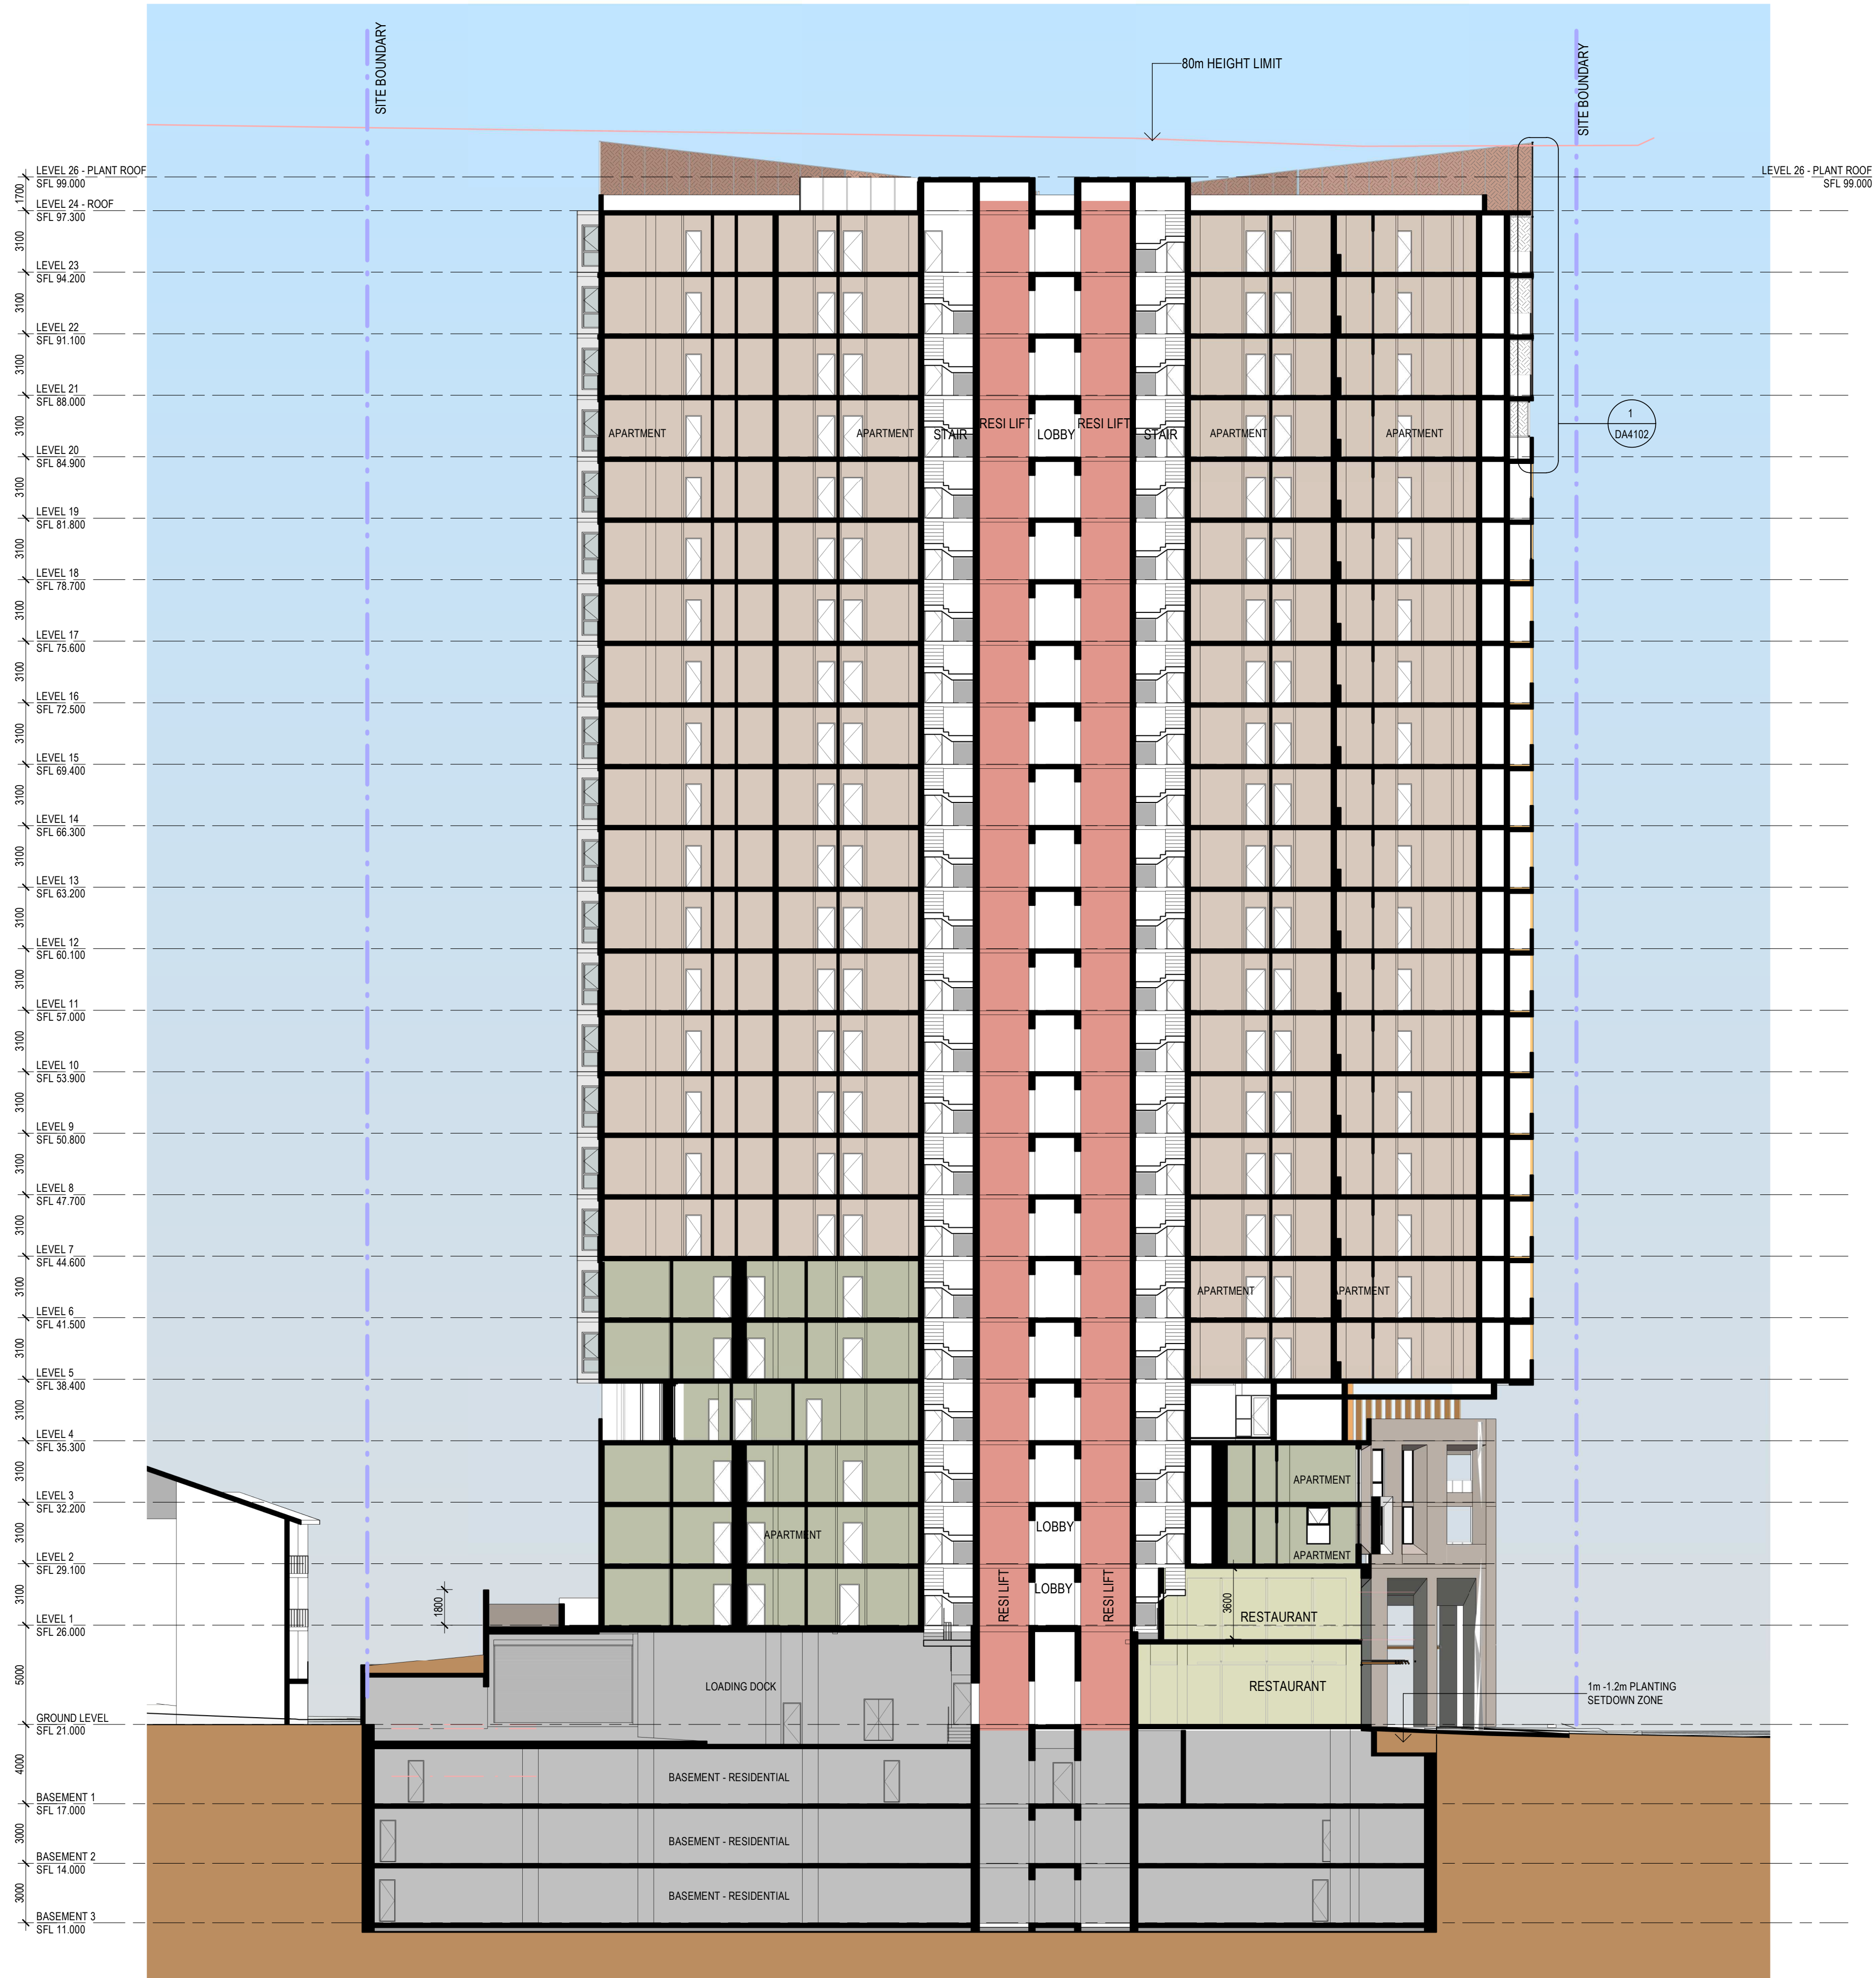

Revisions No.	Date	Description	Ver	App'd
1	22-02-19	ISSUED FOR D.A. SUBMISSION.		
2	21-09-20	REVISED D.A. SUBMISSION.		

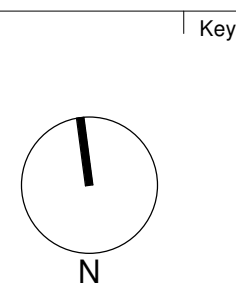


Client
Il Capitano Investments Pty Ltd

Architect
AJ+C
ALLEN JACK+COTTIER
79 Myrtle Street Chippendale NSW 2008 AUSTRALIA
ph +61 2 9311 8222 fx +61 2 9311 8200
ABN 53 003 782 250


Project
MEMORIAL AVENUE, LIVERPOOL
77-79 Bathurst Street &
86-94 Castlereagh Street
LIVERPOOL NSW 2170
Proj. No. 18005

Drawing Title
SECTION 2
Sheet Status
NOT FOR CONSTRUCTION

Scale
1 : 200 @ A1
Drawing No.
DA3202 2
Issue
0 2 4 8 16 m

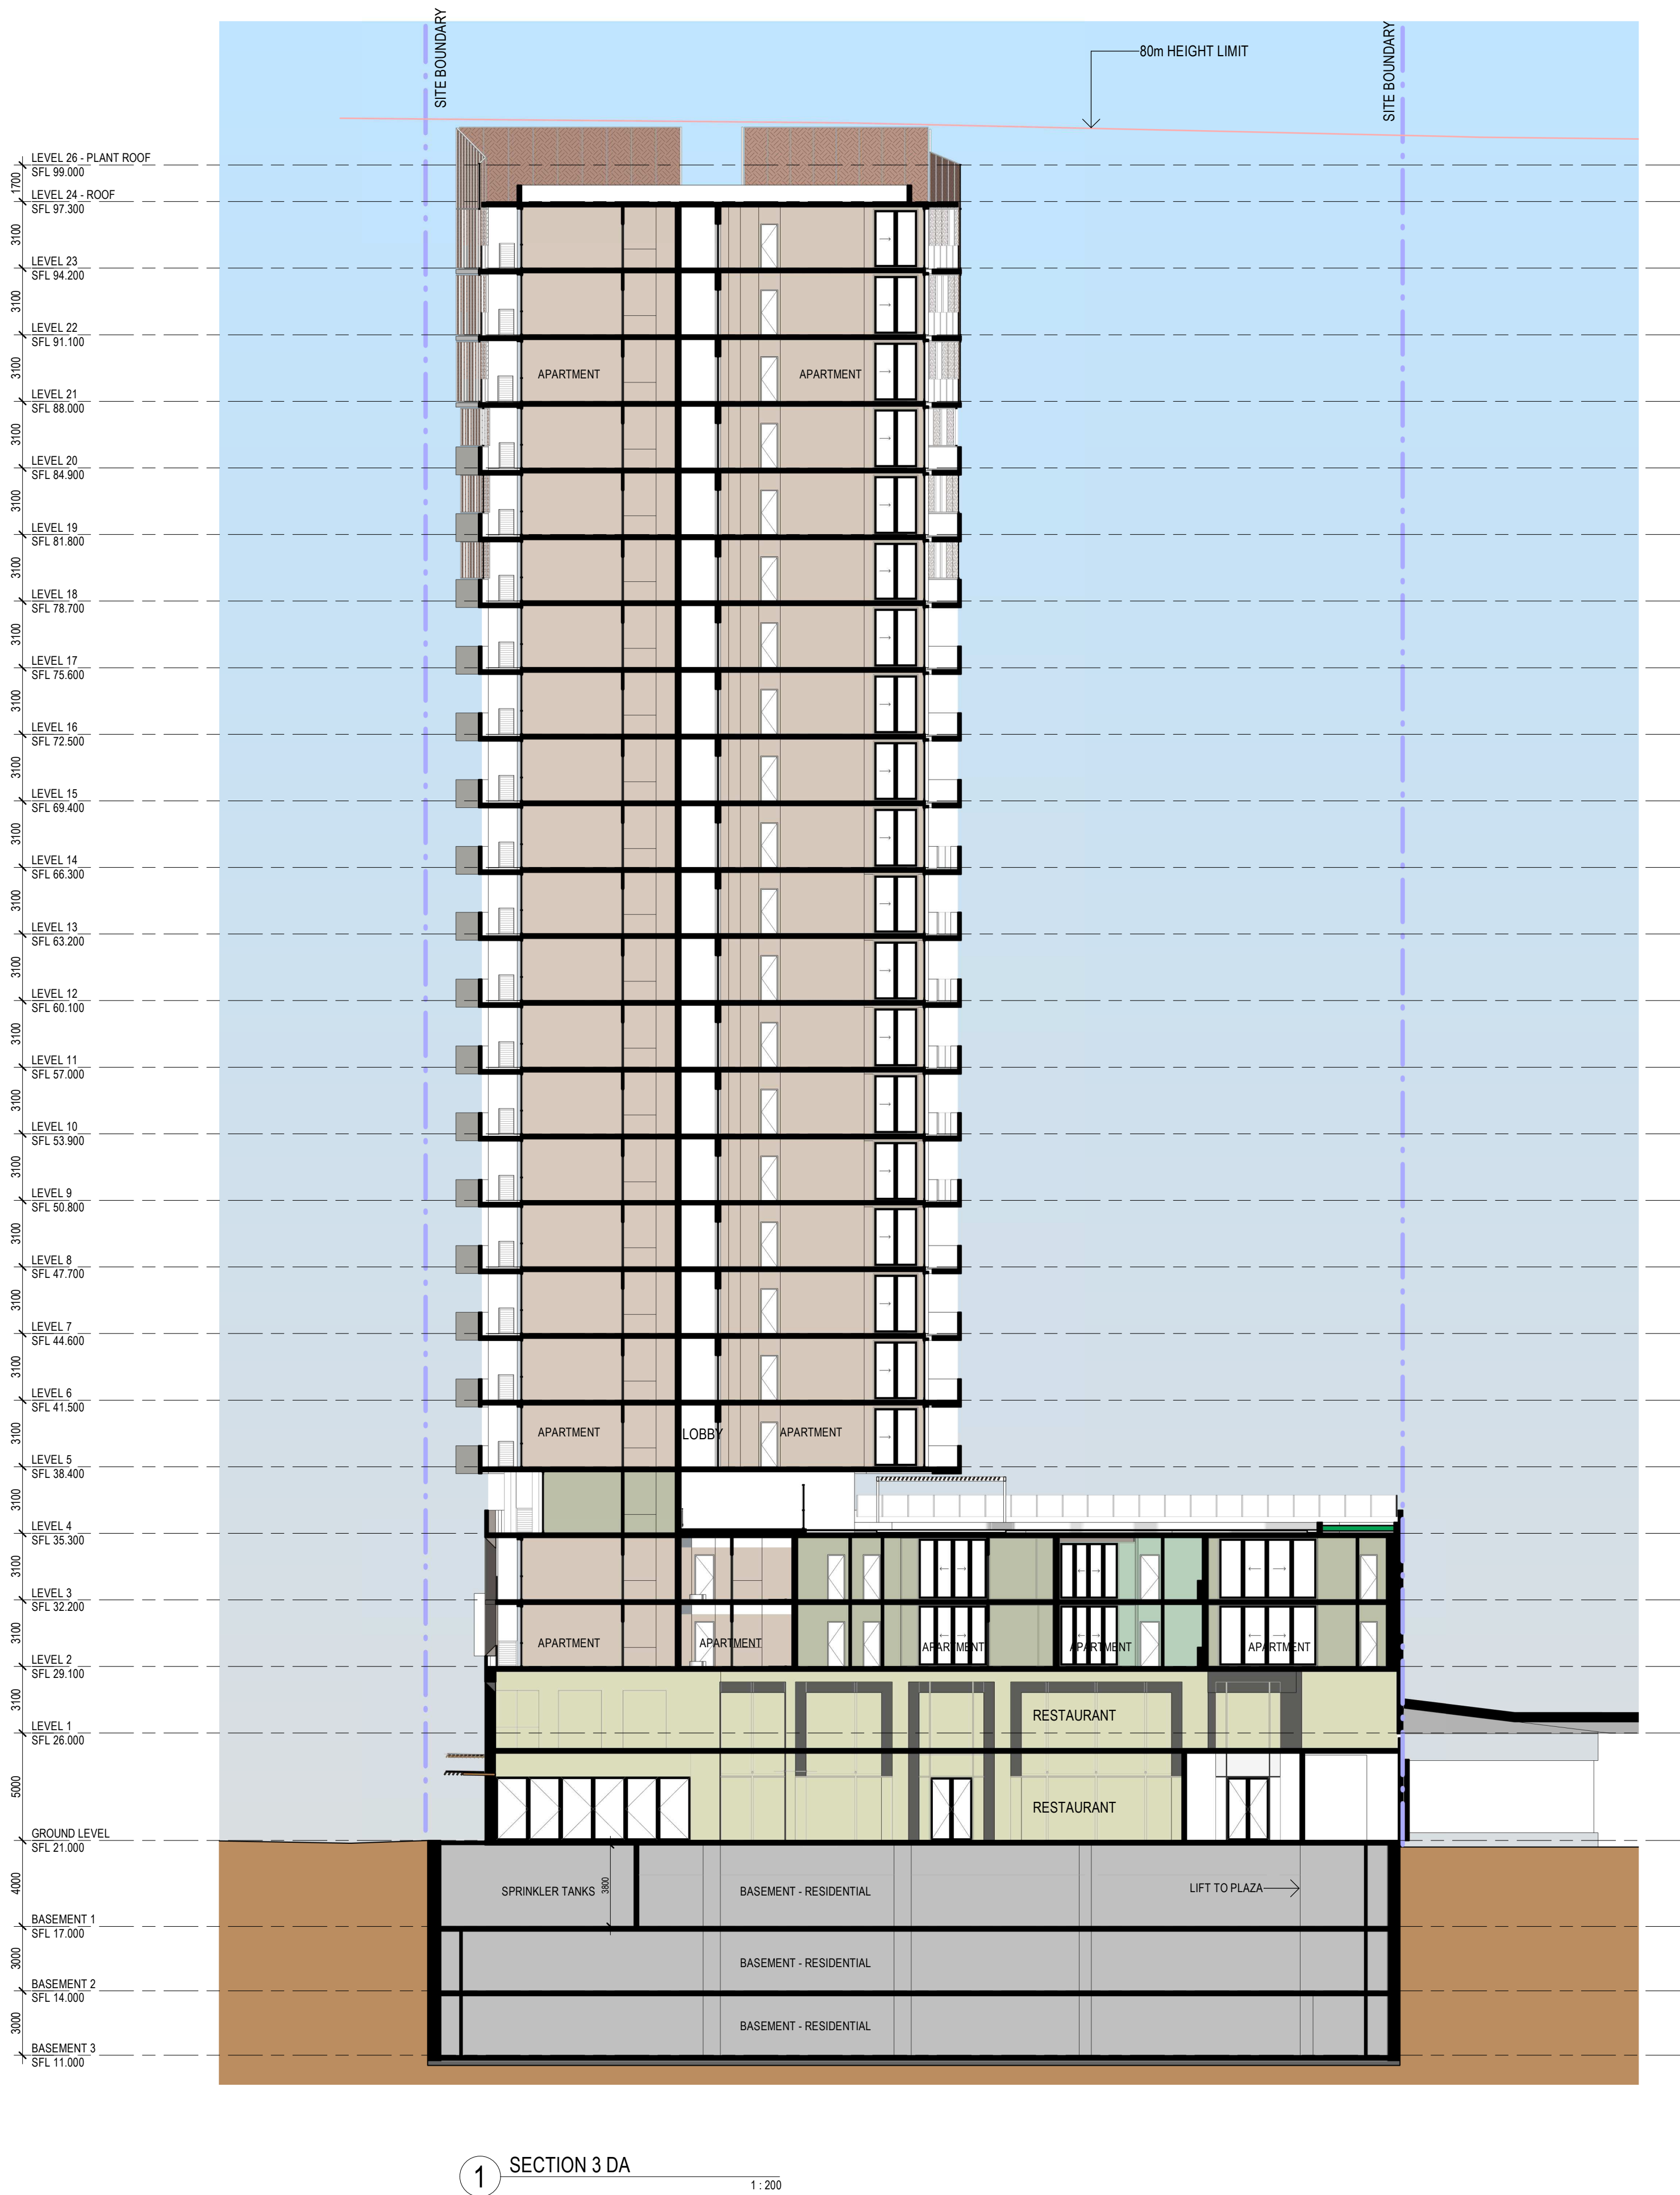


1 SECTION 3 DA
1:200

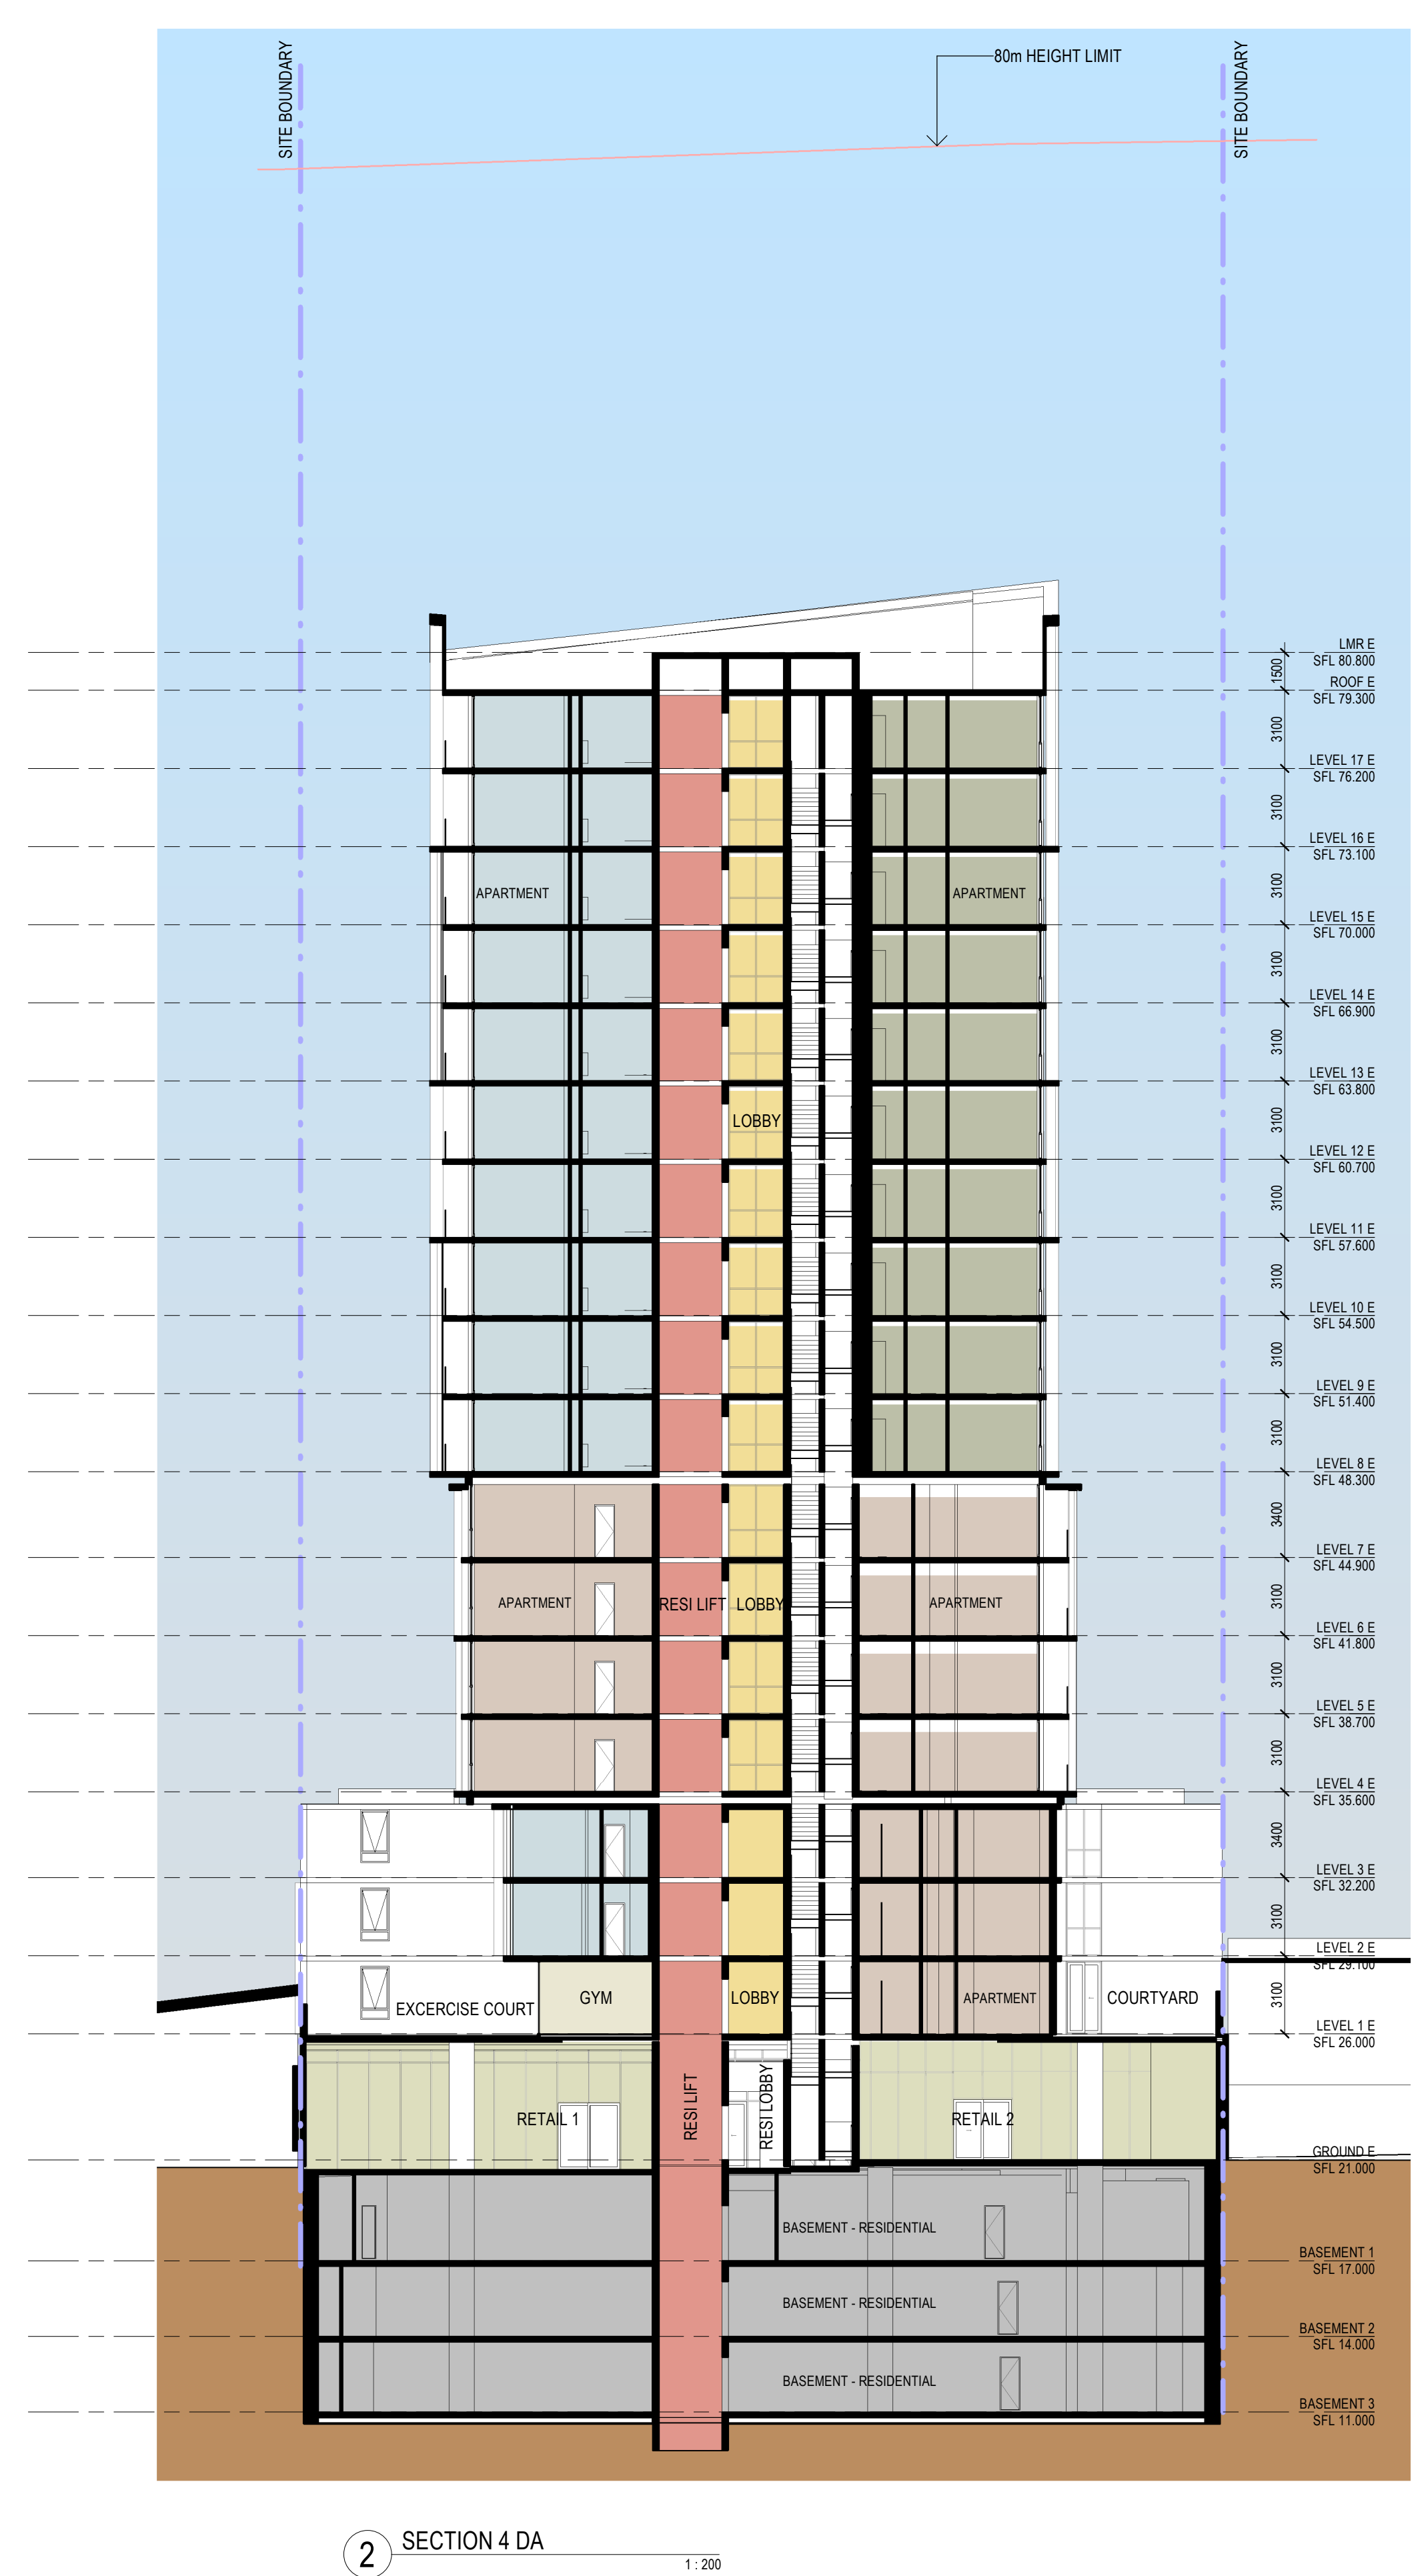

2 SECTION 4 DA
1:200

Revisions	Description	Ver	App'd
No. 1	Date 22-02-19		
	ISSUED FOR D.A. SUBMISSION.		

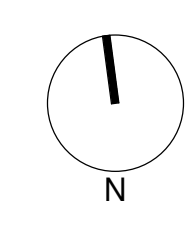


Client
Il Capitano Investments Pty Ltd

Architect
AJ+C
ALLEN JACK+COTTIER
79 Myrtle Street Chippendale NSW 2008 AUSTRALIA
ph +61 2 9311 8222 fx +61 2 9311 8200
ABN 53 003 782 250


Project
MEMORIAL AVENUE, LIVERPOOL
77-79 Bathurst Street &
86-94 Castlereagh Street
LIVERPOOL NSW 2170
Proj. No. 18005

Drawing Title
SECTION 3 AND 4
Sheet Status
NOT FOR CONSTRUCTION


Scale
1:200 @A1
Drawing No.
DA3203 1
Issue
0 2 4 8 16 m


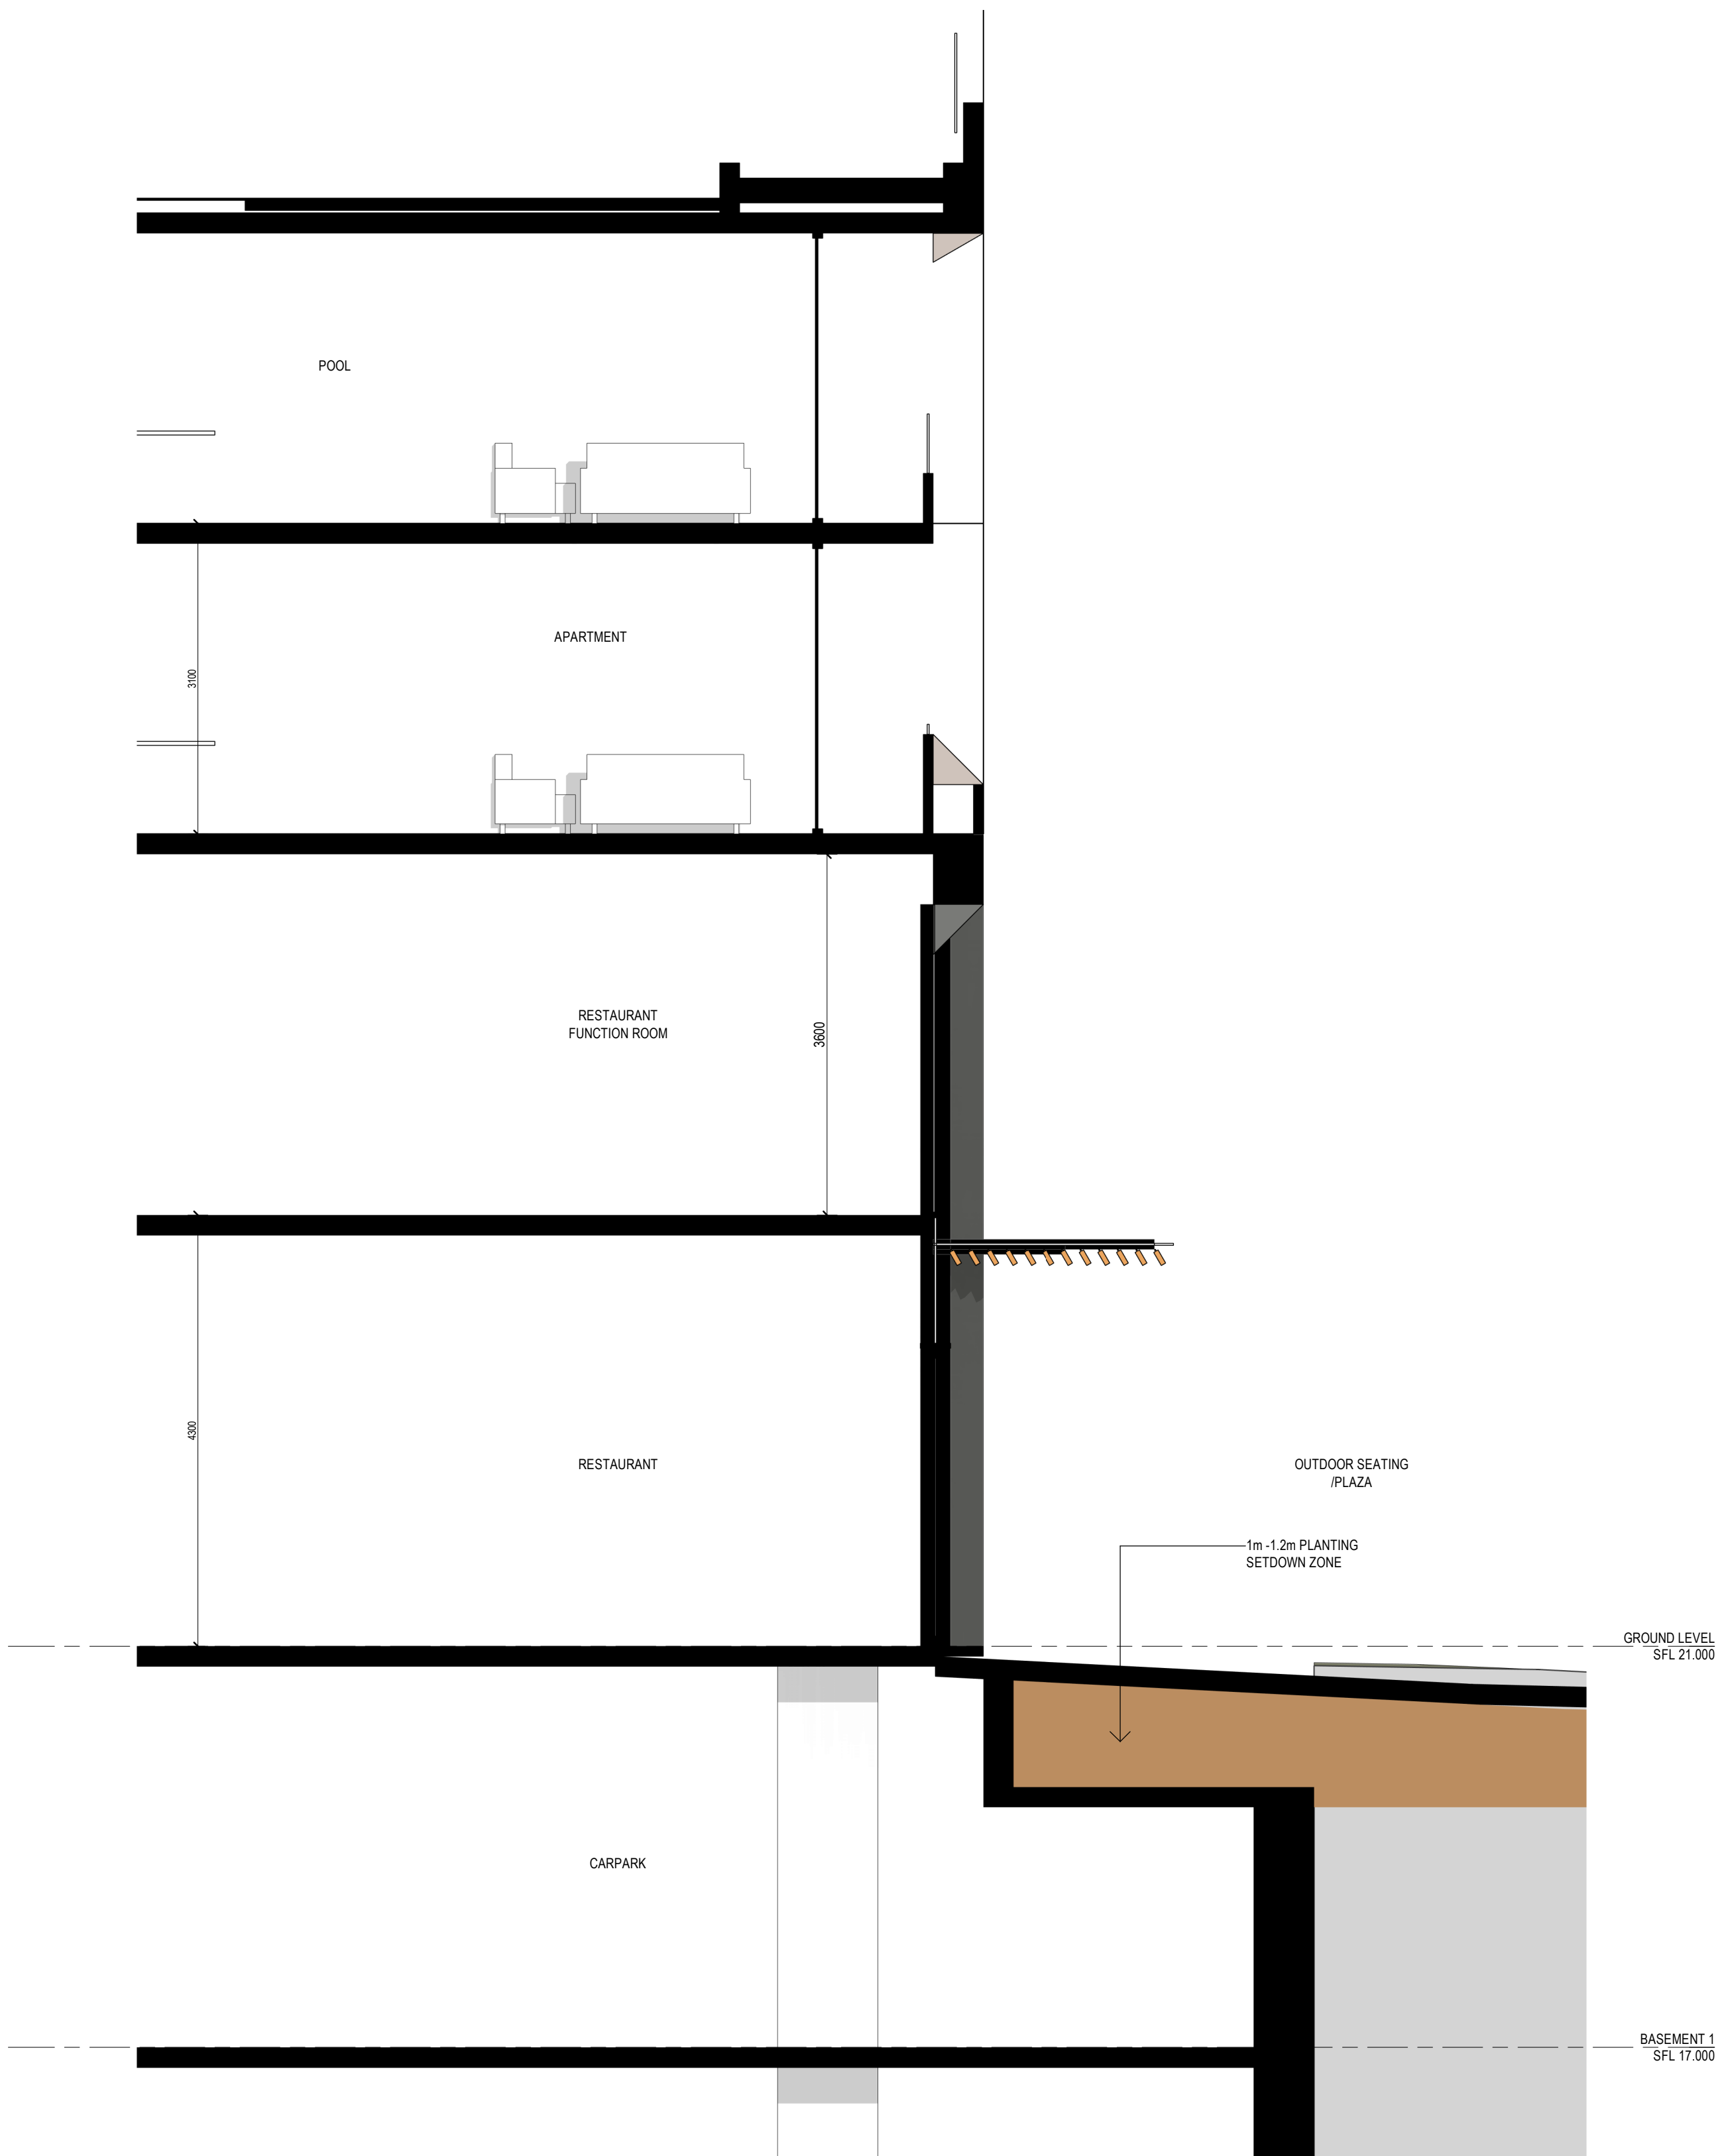


1 Section through restaurant entry
1:50

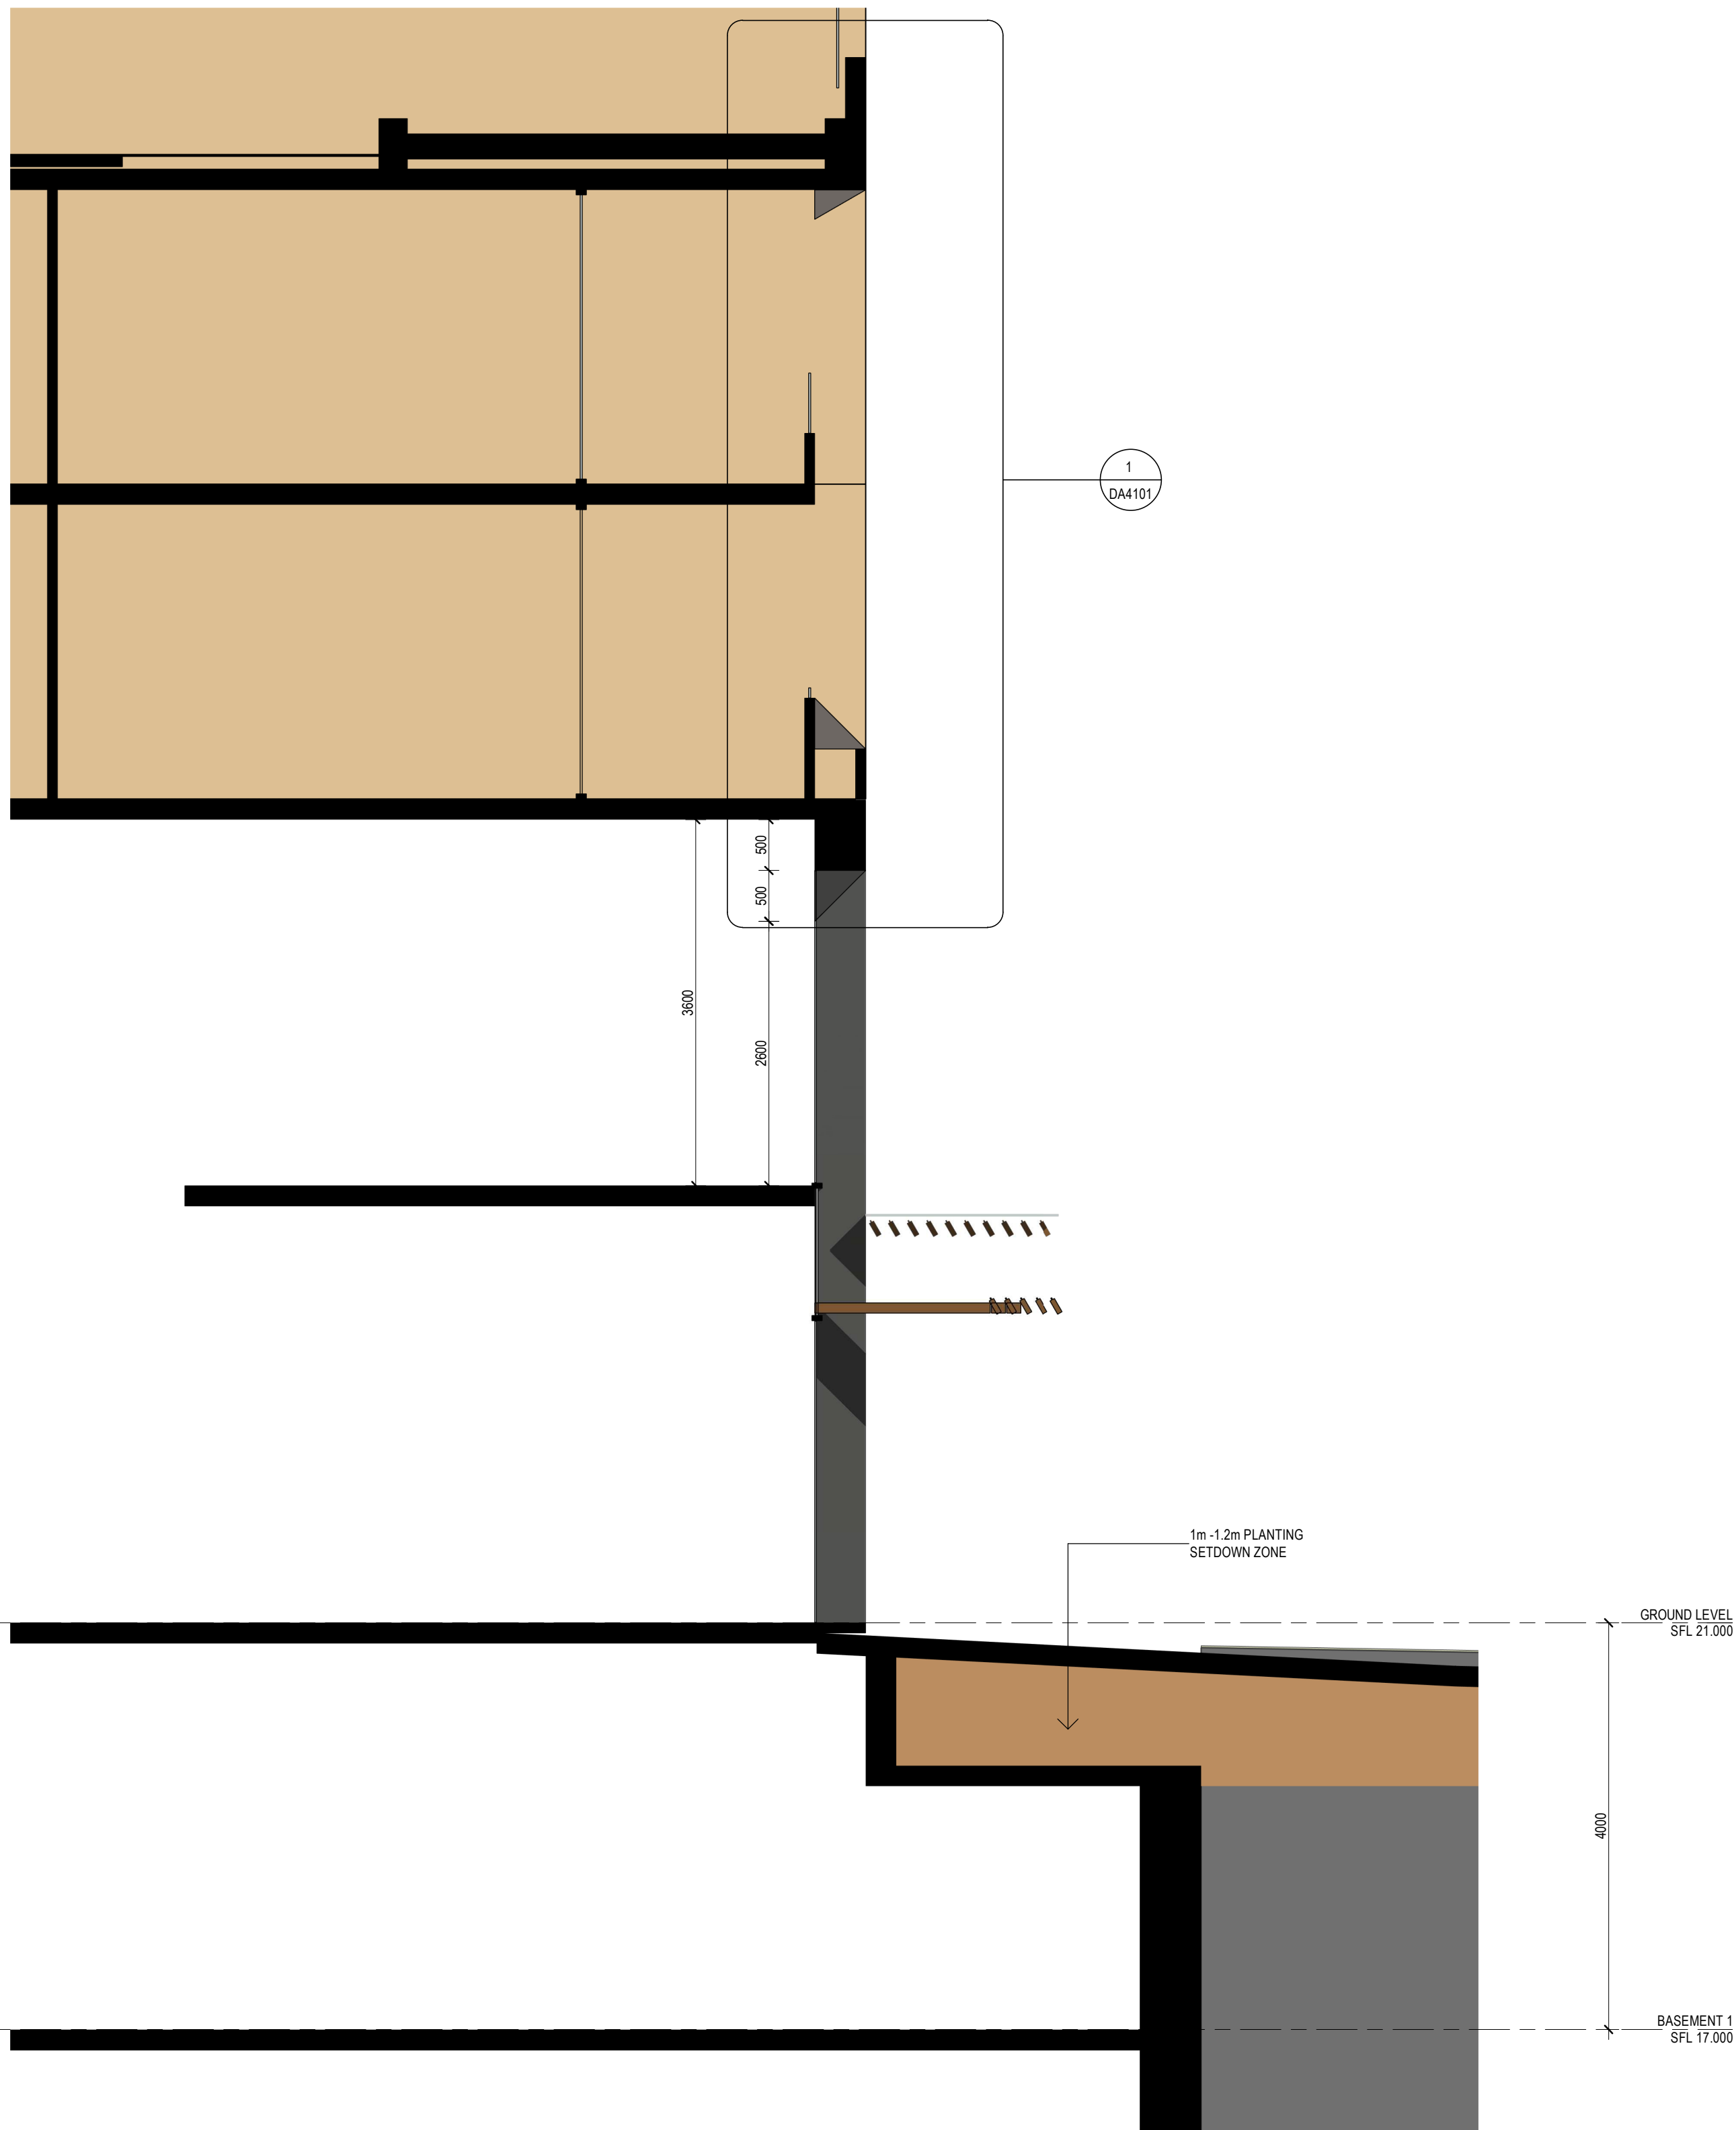

2 Section through restaurant opening
1:50

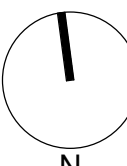	Revisions <table><tr><th>No.</th><th>Date</th><th>Description</th></tr><tr><td>1</td><td>XXXXXX</td><td>SECOND ISSUE</td></tr><tr><td>2</td><td>21-09-20</td><td>REVISED D.A. SUBMISSION</td></tr></table>	No.	Date	Description	1	XXXXXX	SECOND ISSUE	2	21-09-20	REVISED D.A. SUBMISSION	Ver App'd	Key  N	Client Il Capitano Investments Pty Ltd	Architect  ALLEN JACK+COTTIER 79 Myrtle Street Chippendale NSW 2008 AUSTRALIA ph +61 2 9311 8222 fx +61 2 9311 8200 ABN 53 003 782 250	Project MEMORIAL AVENUE, LIVERPOOL 77-79 Bathurst Street & 86-94 Castlereagh Street LIVERPOOL NSW 2170 Proj. No. 18005	Drawing Title RESTAURANT SECTION Sheet Status NOT FOR CONSTRUCTION	Scale 1 : 50 @A1	Drawing No. DA3204 2	Issue
No.	Date	Description																	
1	XXXXXX	SECOND ISSUE																	
2	21-09-20	REVISED D.A. SUBMISSION																	

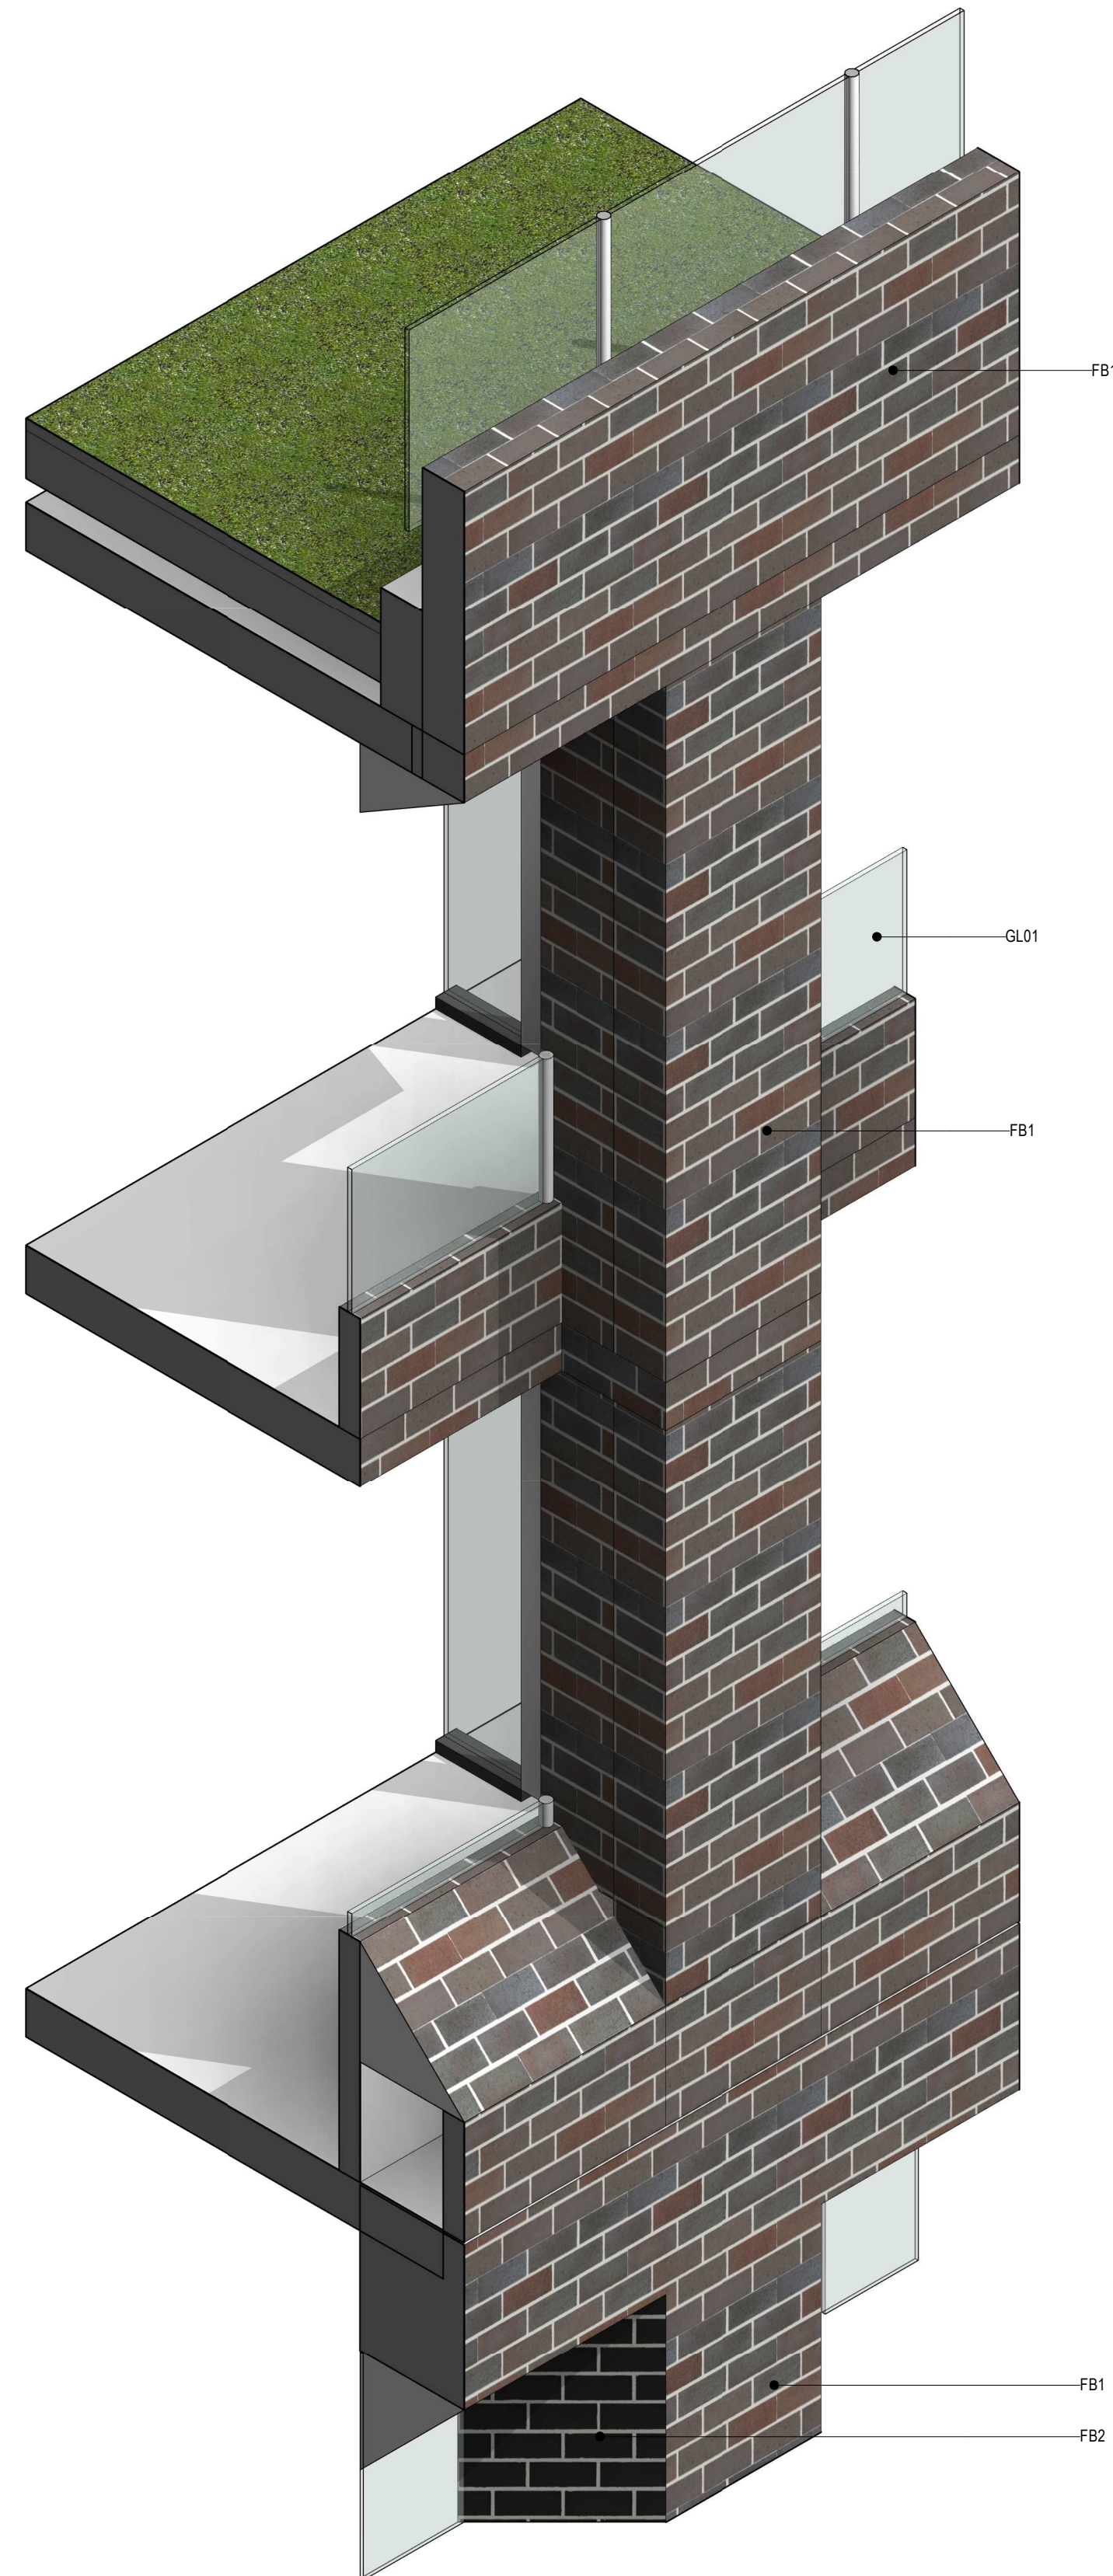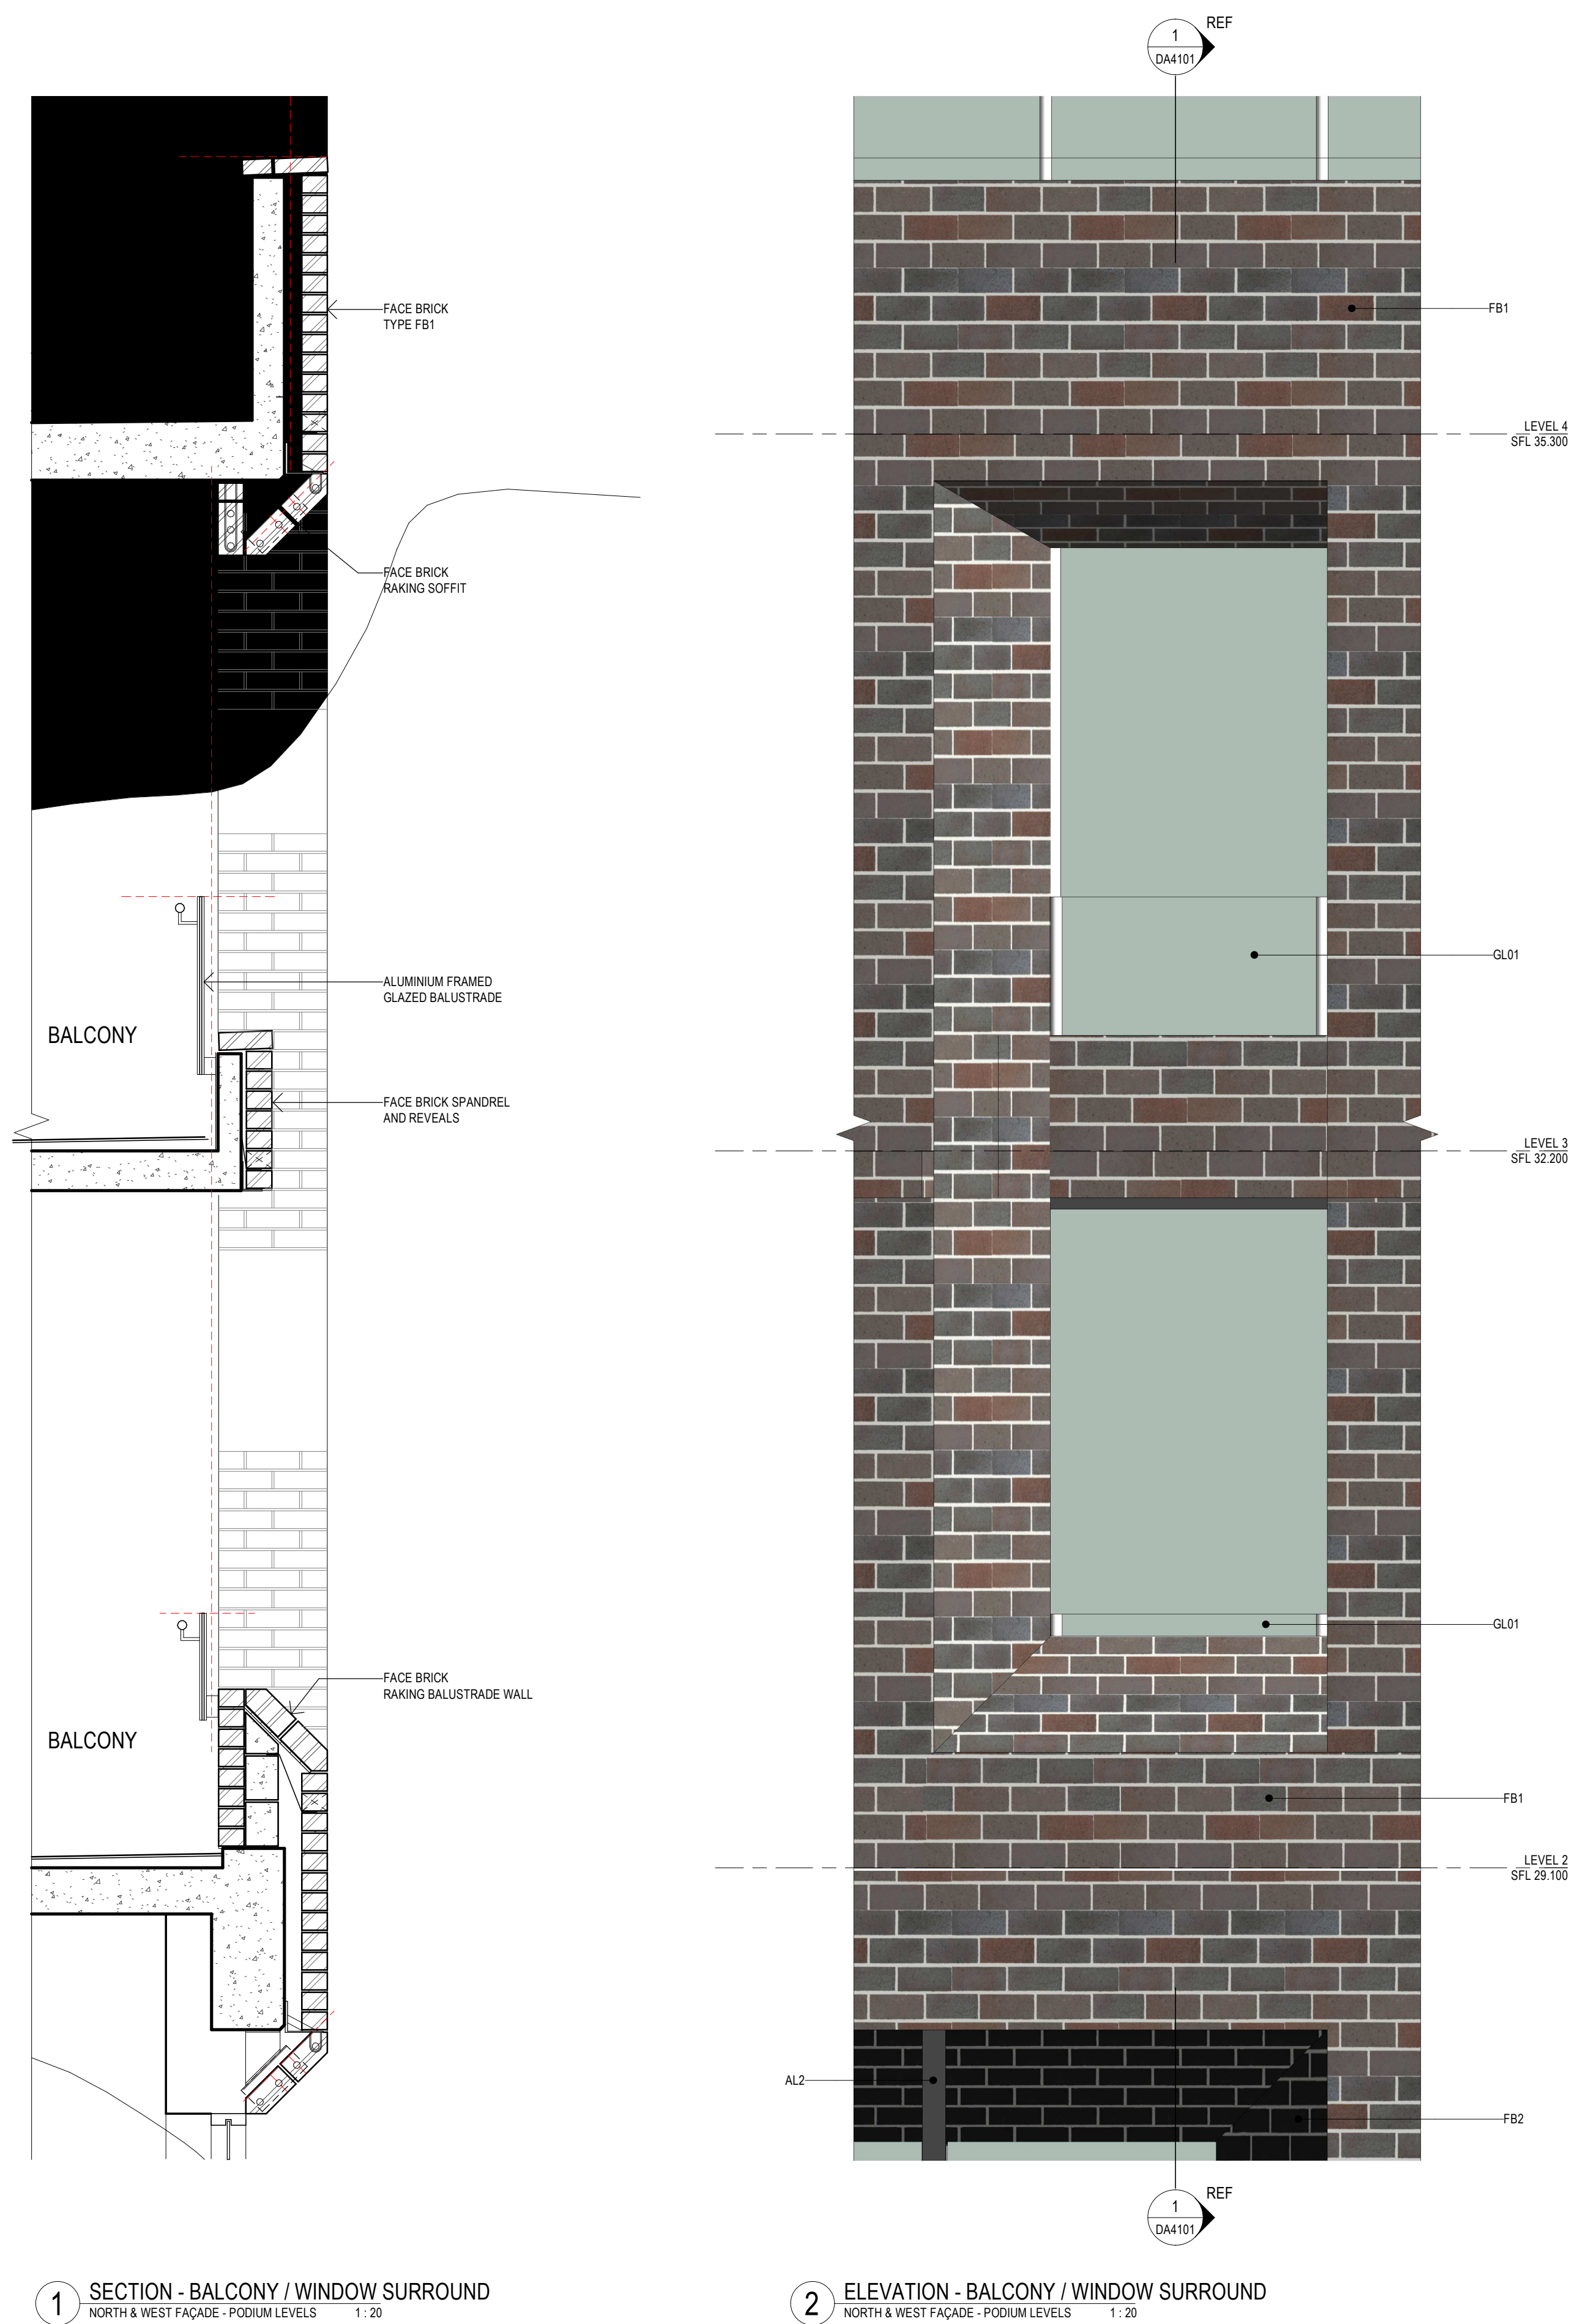


- LS - DULUX GOLD TREASURE LOUVRE SCREENS
- AL1 - DULUX DURALLOY CLASSIC PEARL WHITE ALUMINIUM WHITE FINIS
- AL2 - DULUX DURALLOY MONUMENT WINDOW AND DOOR FRAMES
- AL3 - DULUX DURALLOY SHOJI WHITE BALCONY FRAMES
- PC1 - DULUX MILTON MOON EXTERIOR WALL
- PC2 - DULUX TUSCAN SUNSET BLADE WALLS TO BALCONIES
- PC3 - DULUX SNOWY MOUNTAINS QUARTER BALCONY WALLS
- PC4 - DULUX SILVER SLIDE EXTERIOR WALLS
- FB1 - BOWRAL DRY PRESSED BOWRAL BLUE
- FB2 - BURLESQUE CHARMING BLACK
- PC - PRECAST CONCRETE PANEL WITH SHADOW LINE PAINTED PC3
- BAL - GLASS BALUSTRADE

1 SECTION - BALCONY / WINDOW SURROUND
NORTH & WEST FAÇADE - PODIUM LEVELS
1:20


2 ELEVATION - BALCONY / WINDOW SURROUND
NORTH & WEST FAÇADE - PODIUM LEVELS
1:20

3 3D - BALCONY / WINDOW SURROUND


Revisions No. Date 1 22-02-19 Description ISSUED FOR D.A. SUBMISSION.	Ver App'd	Key	Client Il Capitano Investments Pty Ltd	Architect AJ+C ALLEN JACK+COTTIER 79 Myrtle Street Chippendale NSW 2008 AUSTRALIA ph +61 2 9311 8222 fx +61 2 9311 8200 ABN 53 003 782 250	Project MEMORIAL AVENUE, LIVERPOOL 77-79 Bathurst Street & 86-94 Castlereagh Street LIVERPOOL NSW 2170 Proj. No. 18005	Drawing Title WALL SECTION 1 Sheet Status NOT FOR CONSTRUCTION	Scale 0 200 400 800 1600 mm	Drawing No. DA4101 1	Issue
---	-----------	-----	---	---	---	---	--------------------------------	-------------------------	-------

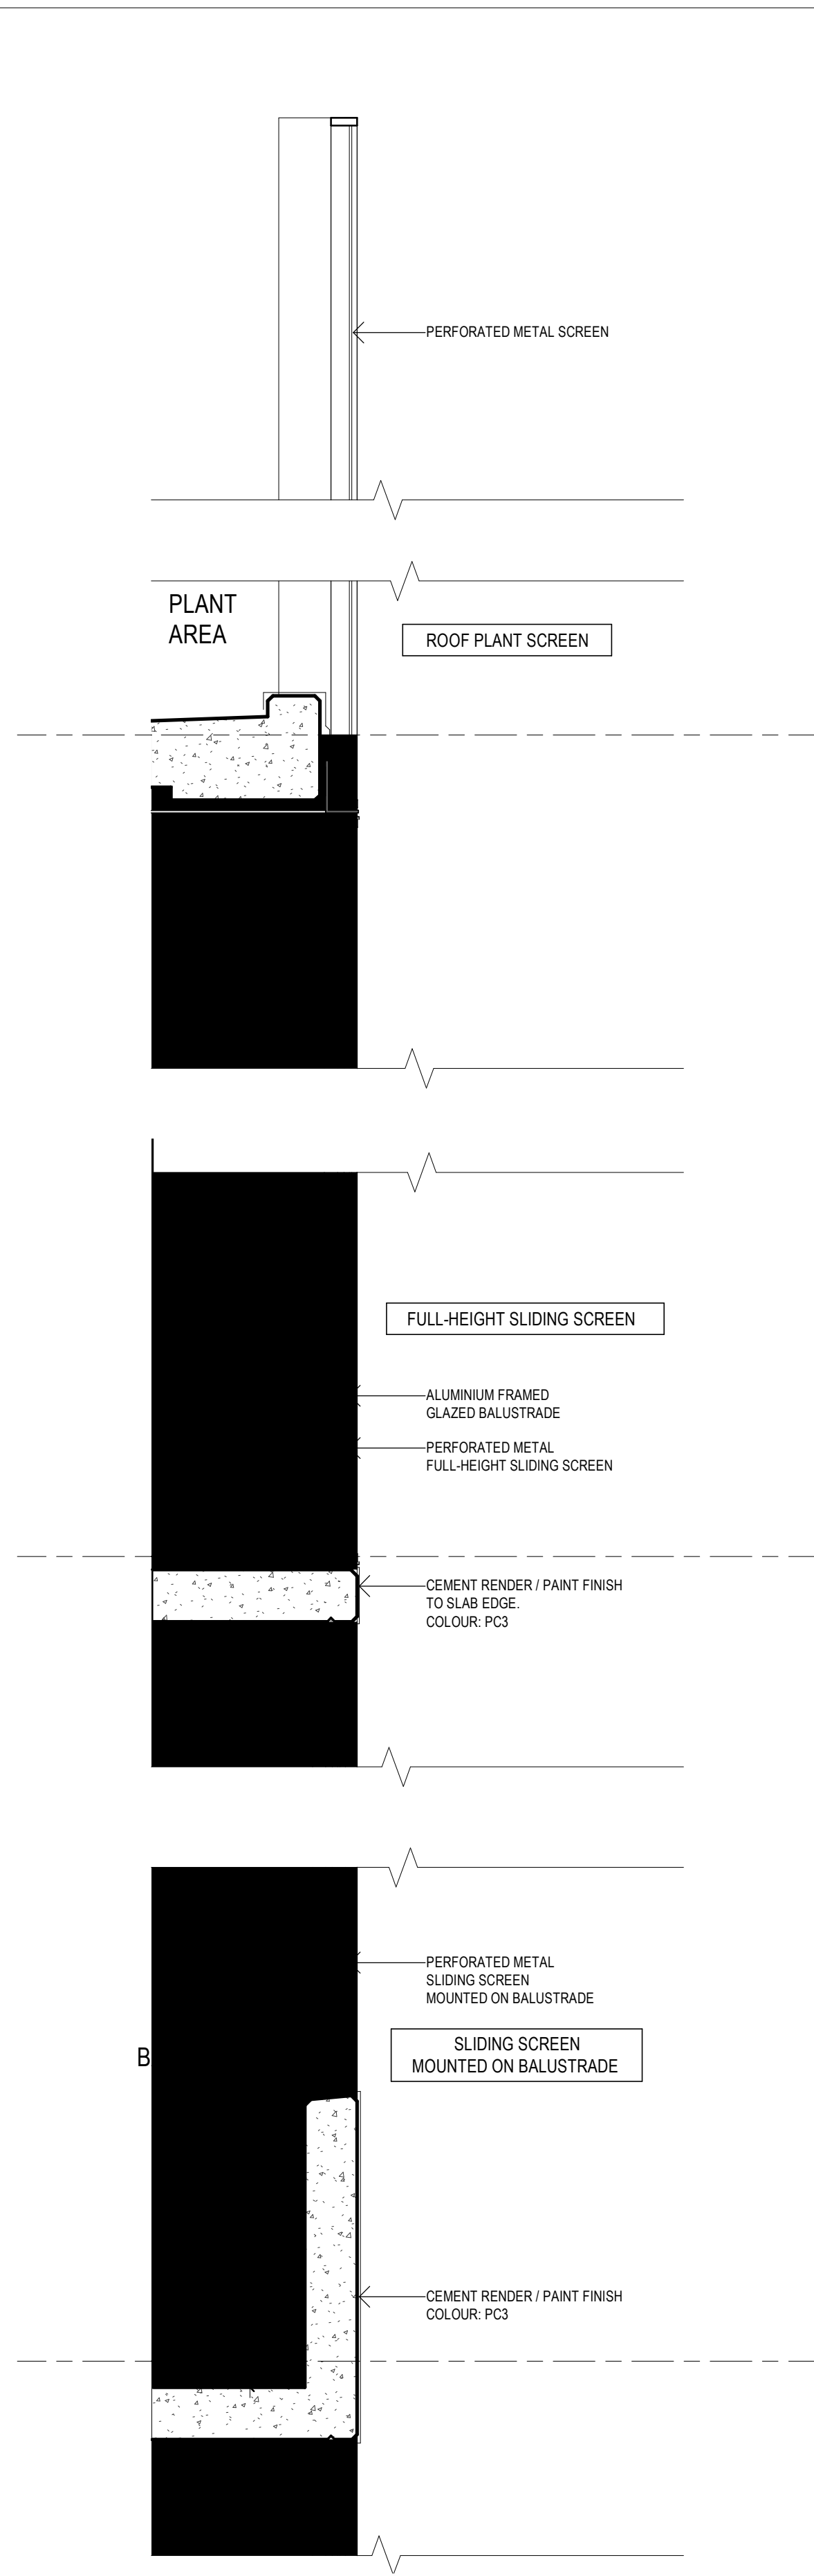


1 SECTION - SLIDING & FIXED SCREENS TO FAÇADE
TOWER LEVELS WHERE SHOWN
1:20

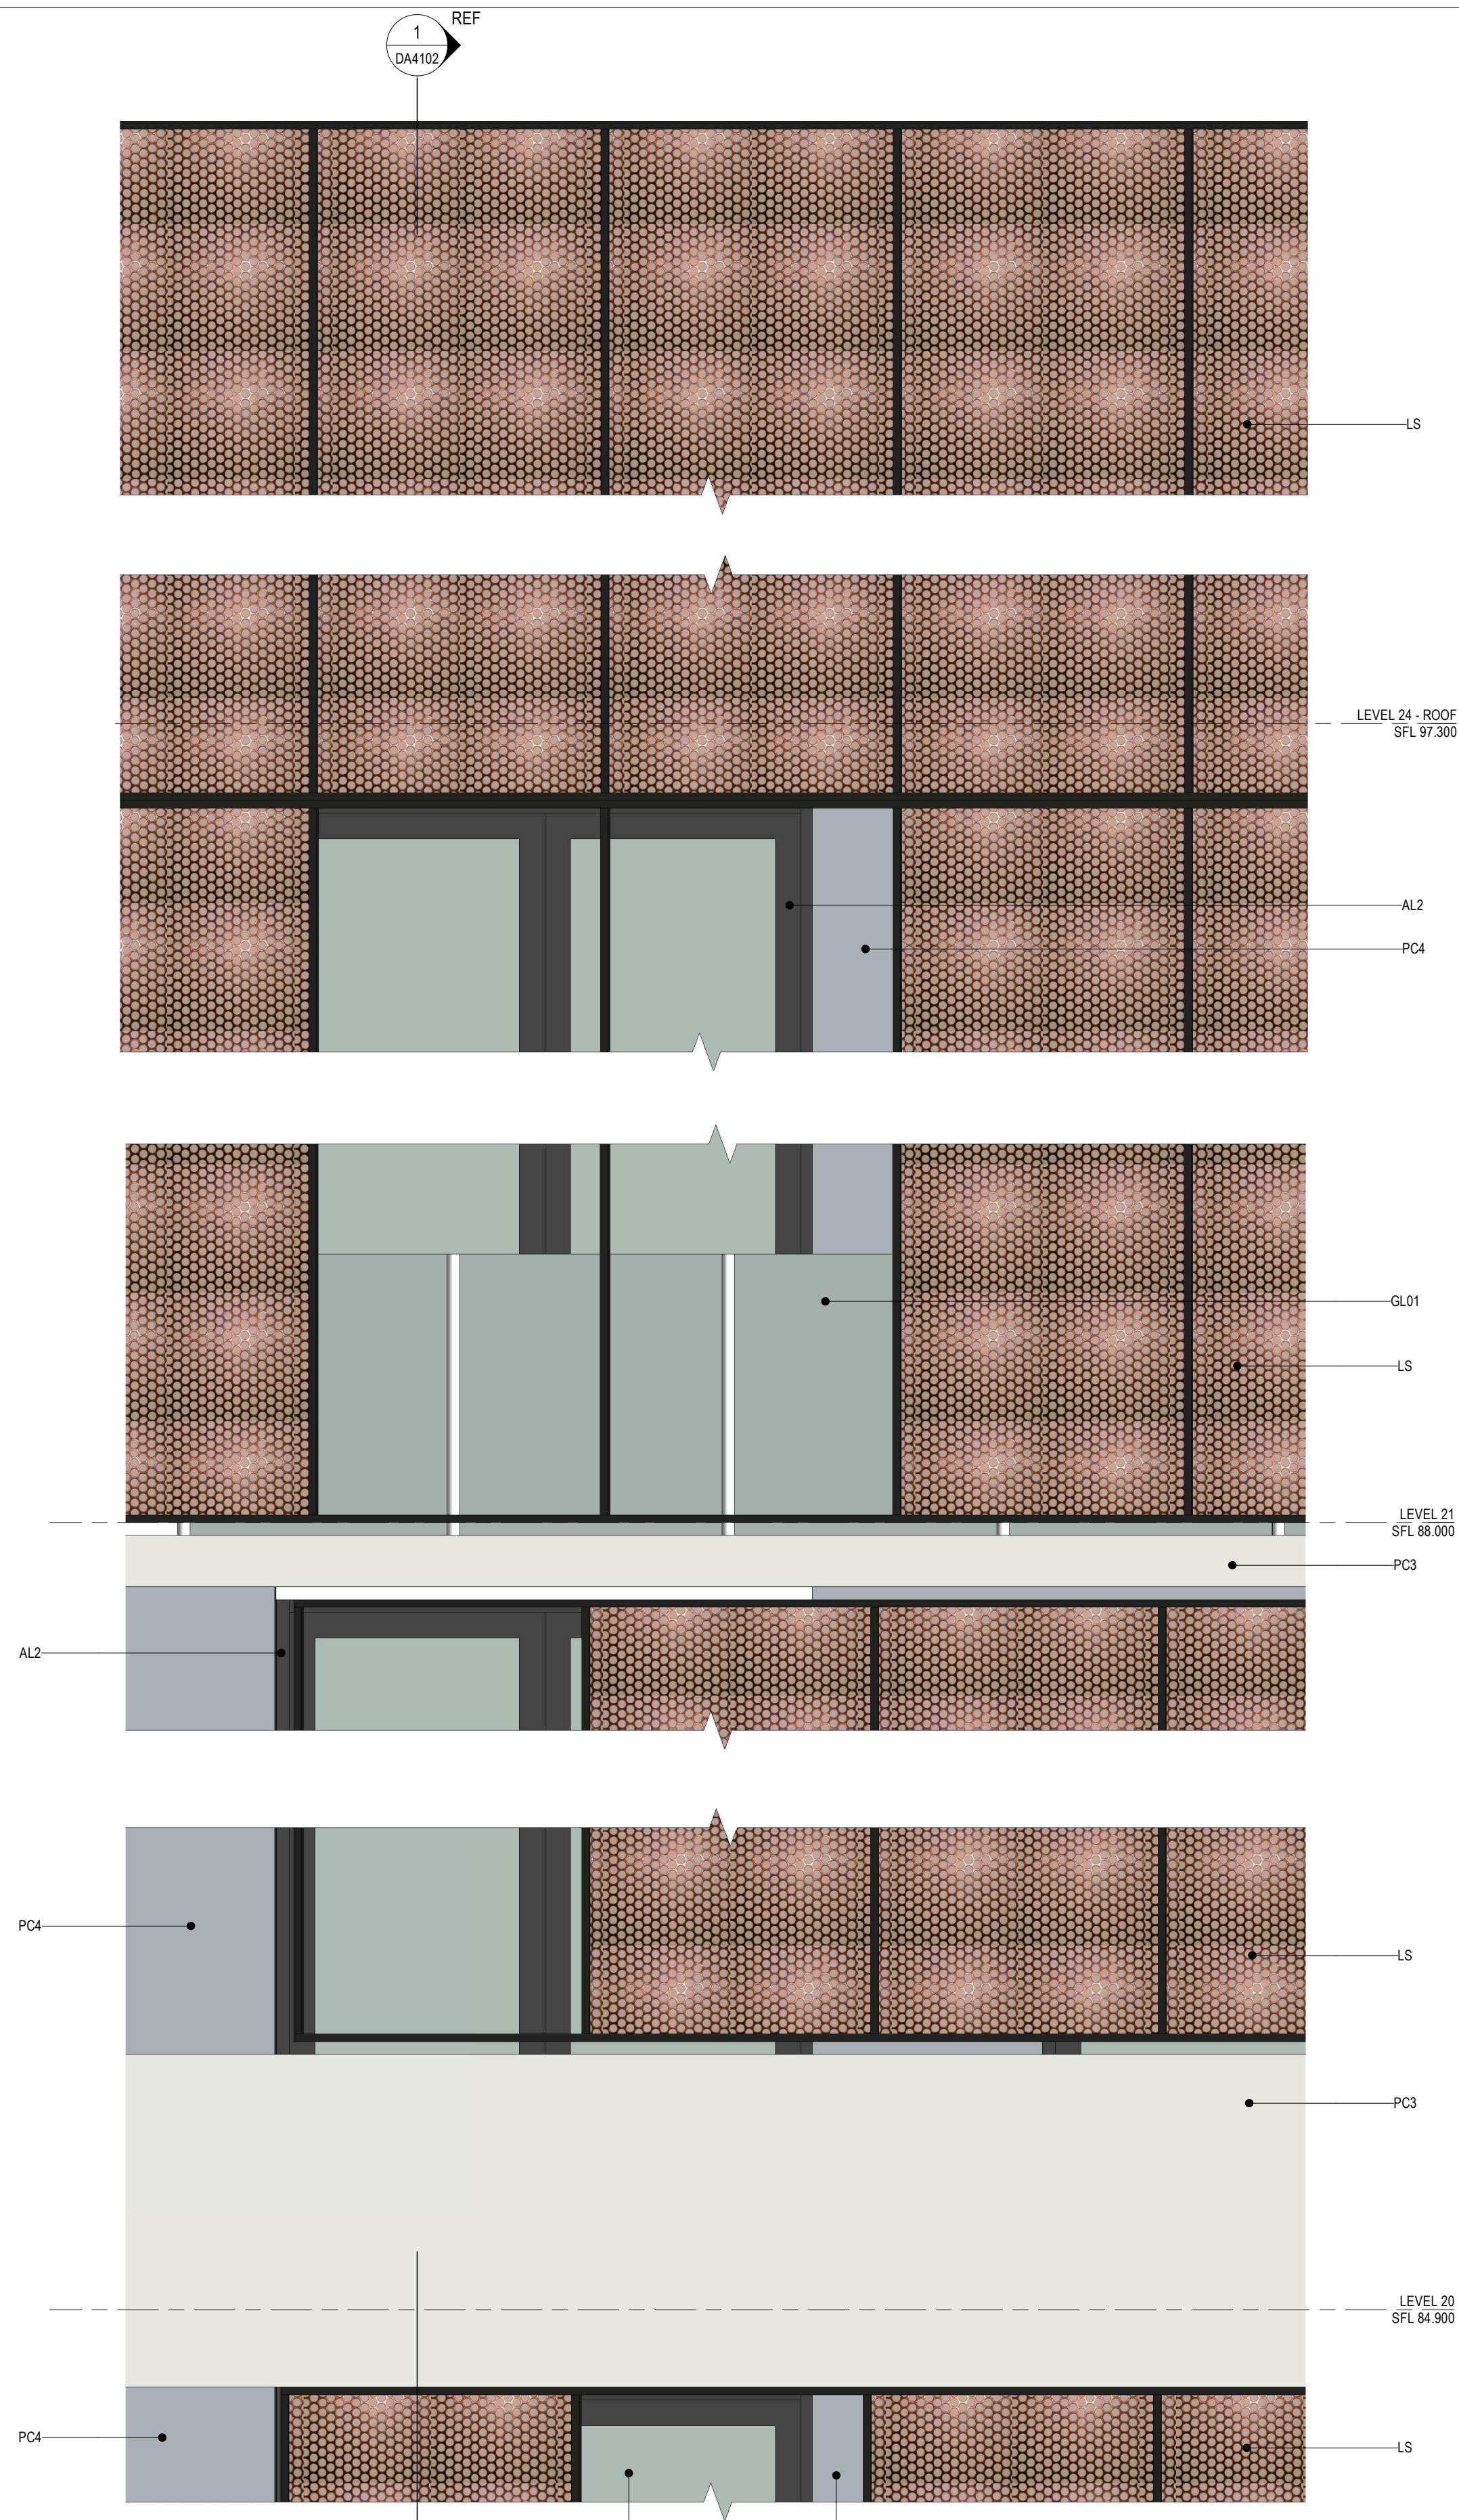


2 ELEVATION - SLIDING & FIXED SCREENS TO FAÇADE
TOWER LEVELS WHERE SHOWN
1:20

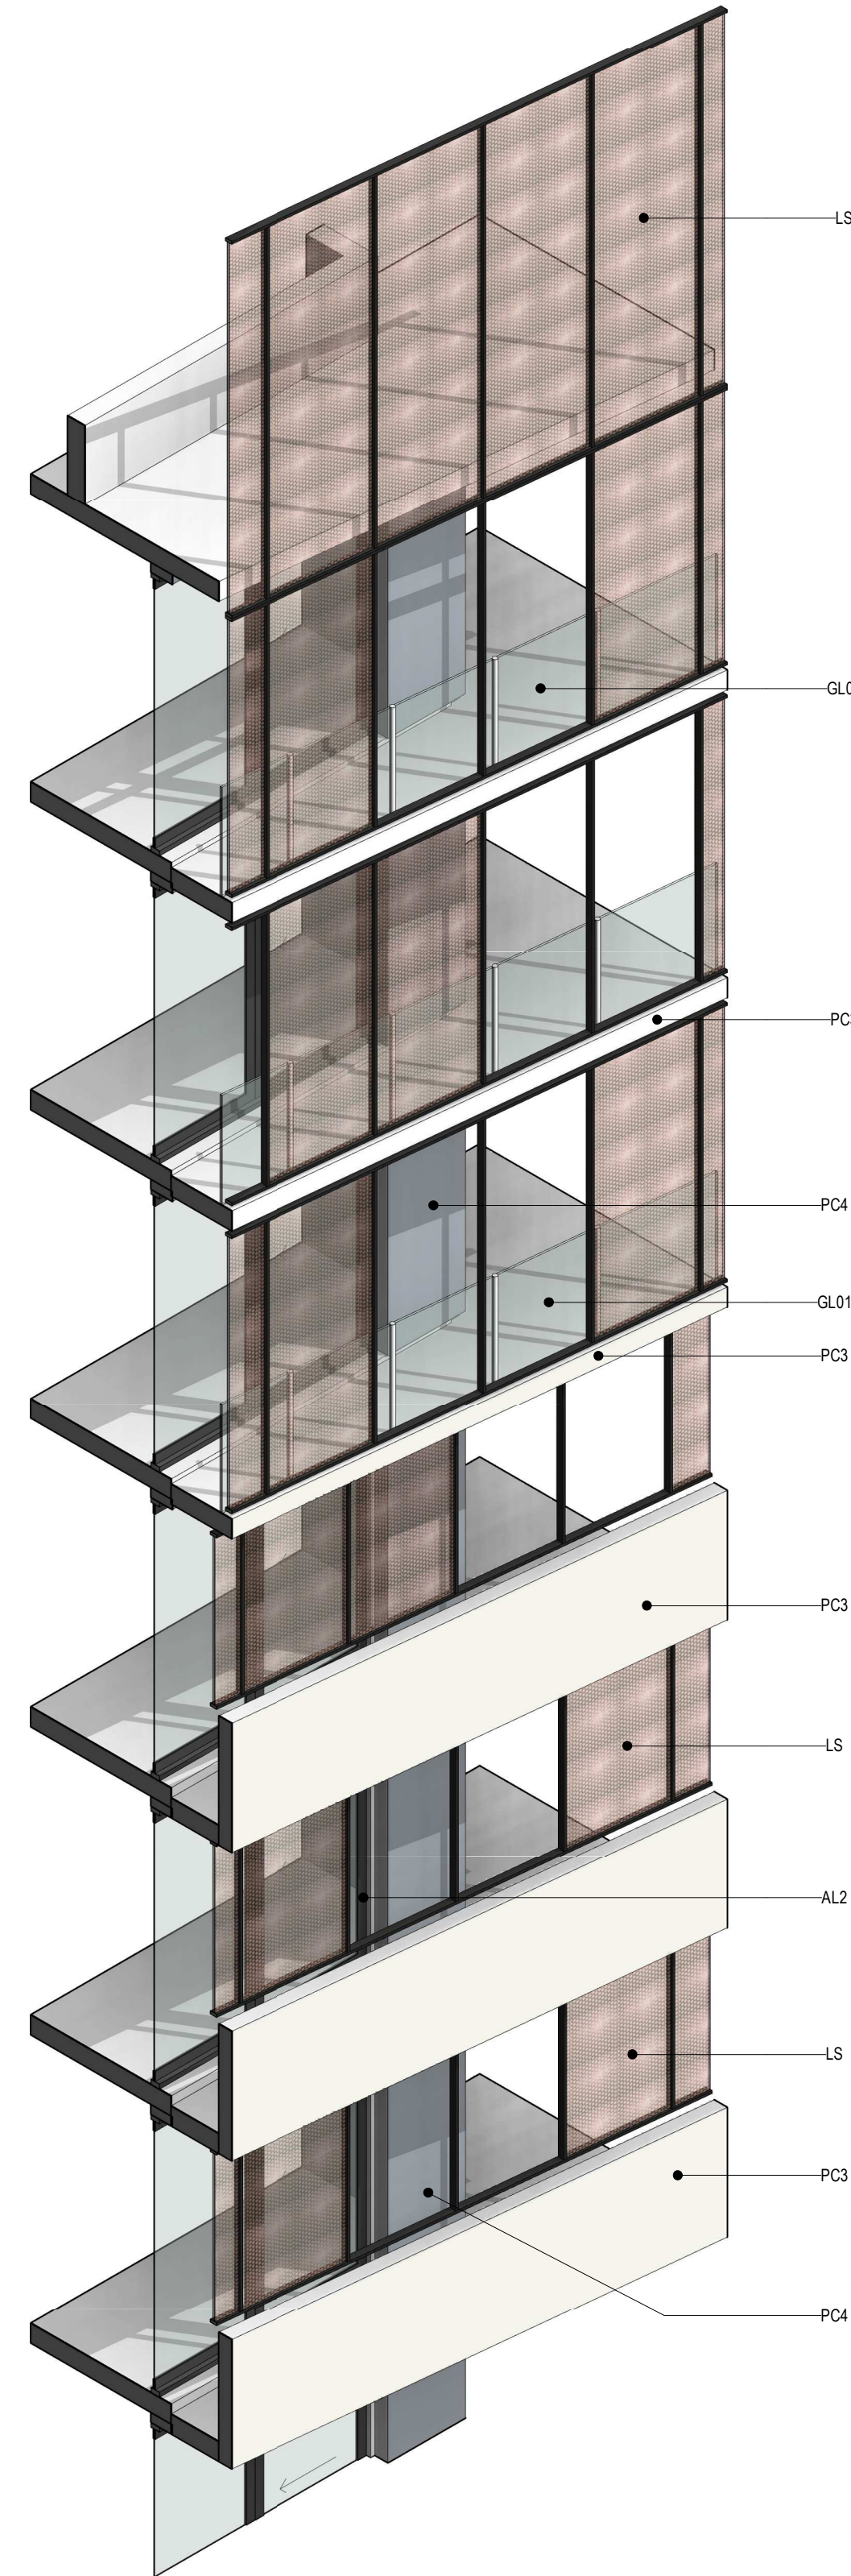

3 3D - SLIDING & FIXED SCREENS TO FAÇADE

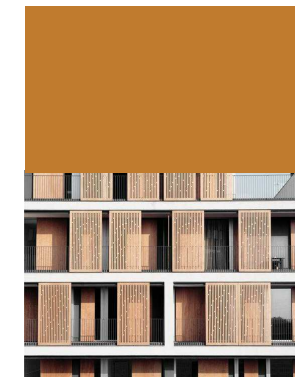


LS - DULUX GOLD TREASURE LOUVRE SCREENS

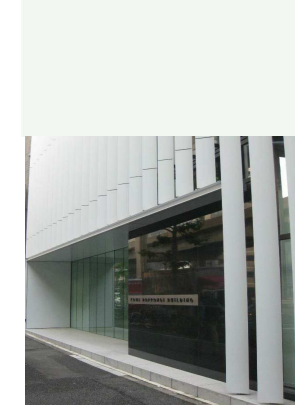

AL1 - DULUX DURALLOY CLASSIC PEARL WHITE ALUMINIUM WHITE FINIS



AL2 - DULUX DURALLOY MONUMENT WINDOW AND DOOR FRAMES

 

AL3 - DULUX DURALLOY SHOJI WHITE BALCONY FRAMES



PC1 - DULUX MILTON MOON EXTERIOR WALL



PC2 - DULUX TUSCAN SUNSET BLADE WALLS TO BALCONIES



PC3 - DULUX SNOWY MOUNTAINS QUARTER BALCONY WALLS



PC4 - DULUX SILVER SLIDE EXTERIOR WALLS



FB1 - BOWRAL DRY PRESSED BOWRAL BLUE



FB2 - BURLESQUE CHARMING BLACK




PC - PRECAST CONCRETE PANEL WITH SHADOW LINE PAINTED PC3



BAL - GLASS BALUSTRADE

Revisions	Description
No. 1	Date 22-02-19
1	ISSUED FOR D.A. SUBMISSION.

Ver App'd

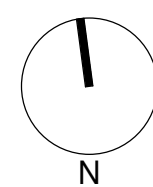

Key

Client
Il Capitano Investments Pty Ltd

Architect

AJ+C
ALLEN JACK+COTTIER

79 Myrtle Street Chippendale NSW 2008 AUSTRALIA
ph +61 2 9311 8222 fx +61 2 9311 8200
ABN 53 003 782 250

Project
MEMORIAL AVENUE, LIVERPOOL
77-79 Bathurst Street &
86-94 Castlereagh Street
LIVERPOOL NSW 2170

Proj. No. 18005

Drawing Title

WALL SECTION 2

Sheet Status

NOT FOR CONSTRUCTION



Scale

Drawing No.

DA4102 1

Issue



0 200 400 800 1600 mm

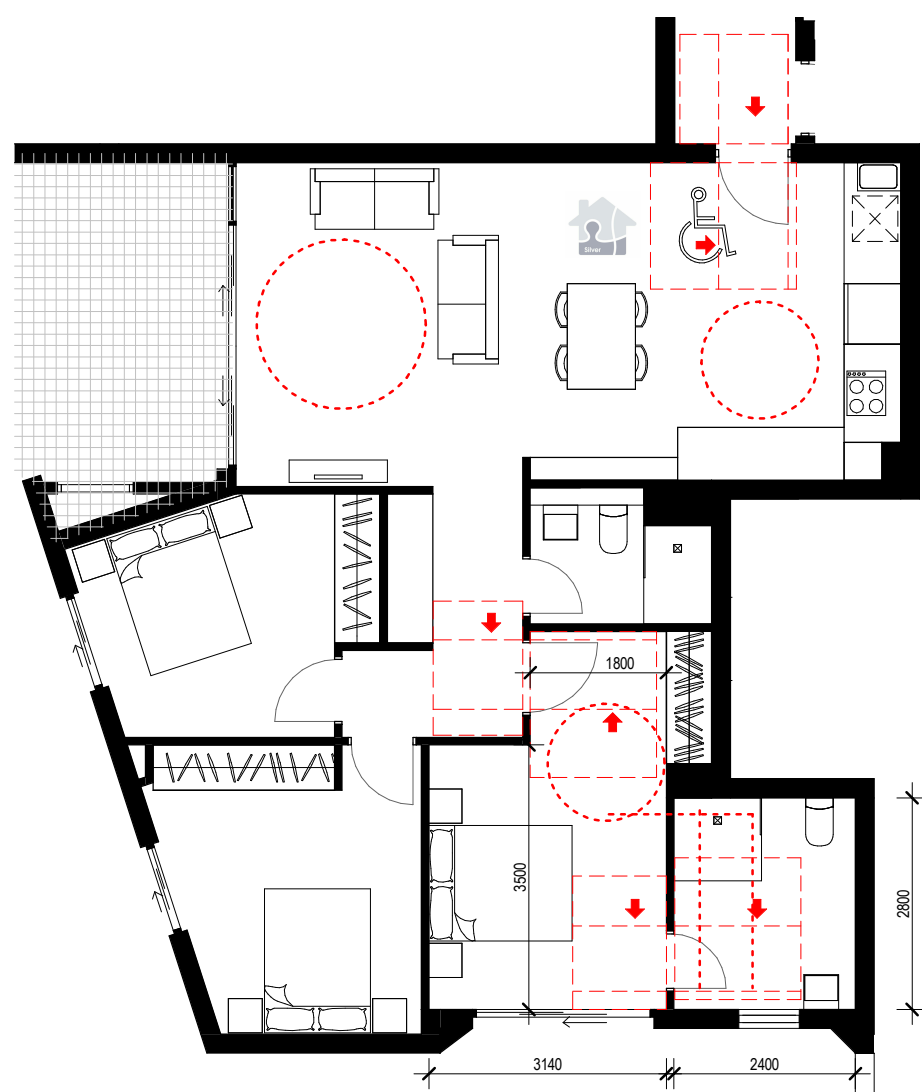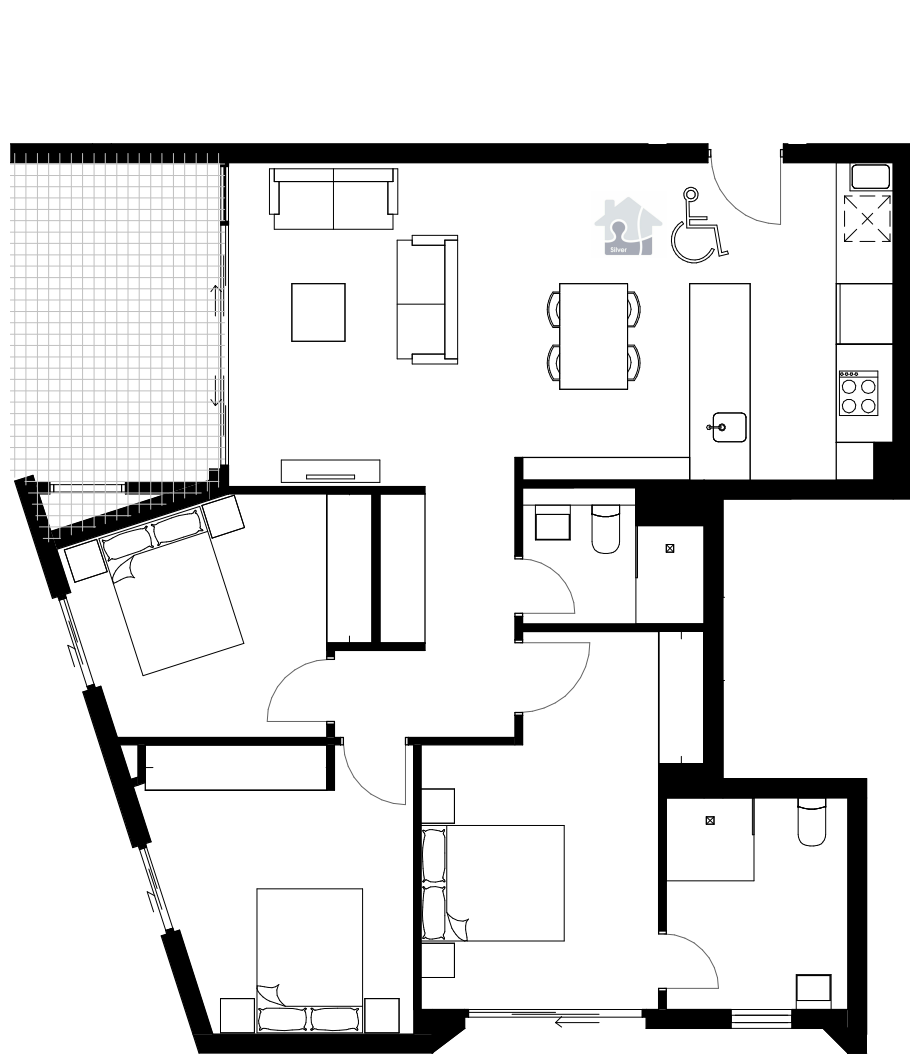

Number	Level
W012	LEVEL 1
W022	LEVEL 2
W032	LEVEL 3
W052	LEVEL 5
W062	LEVEL 6
TOTAL: 5	

1 ADAPTABLE 1 PRE - ADAPTATION
1:100


2 ADAPTABLE 1 POST - ADAPTATION
1:100

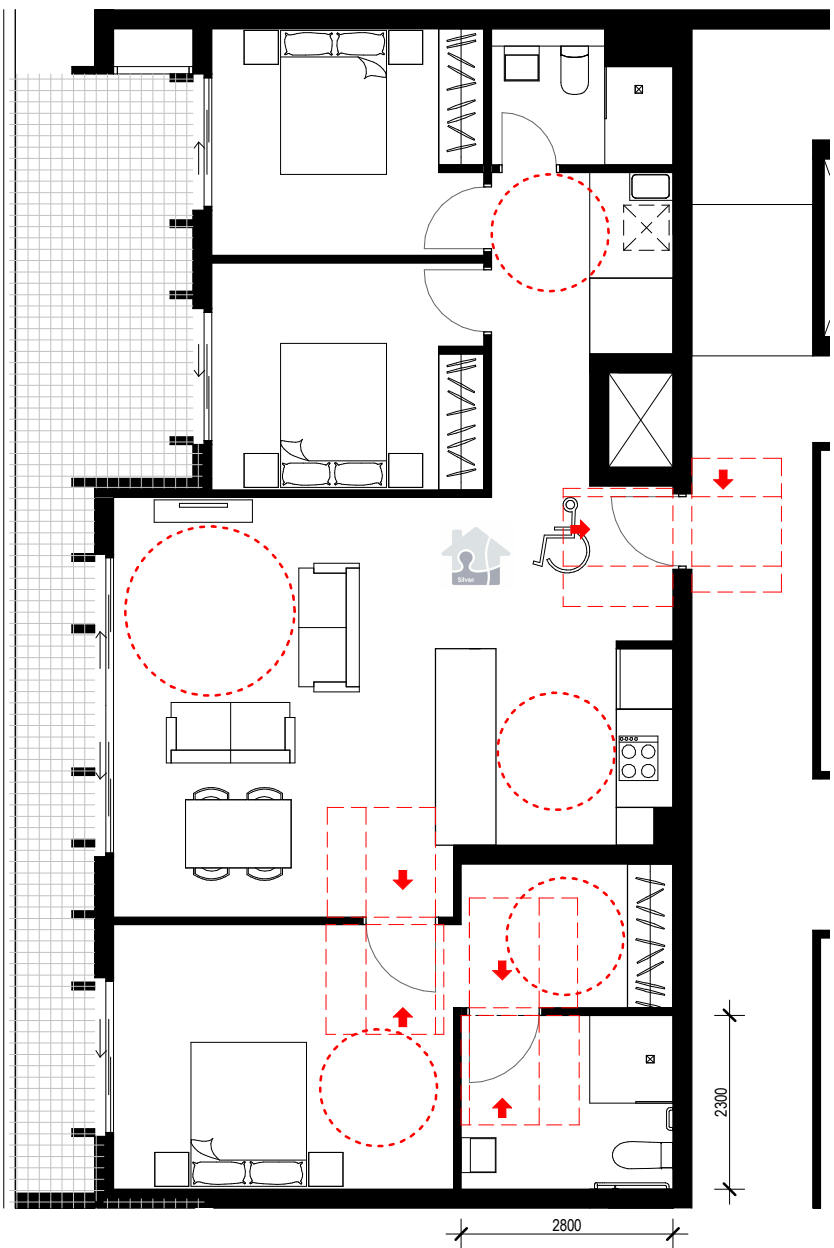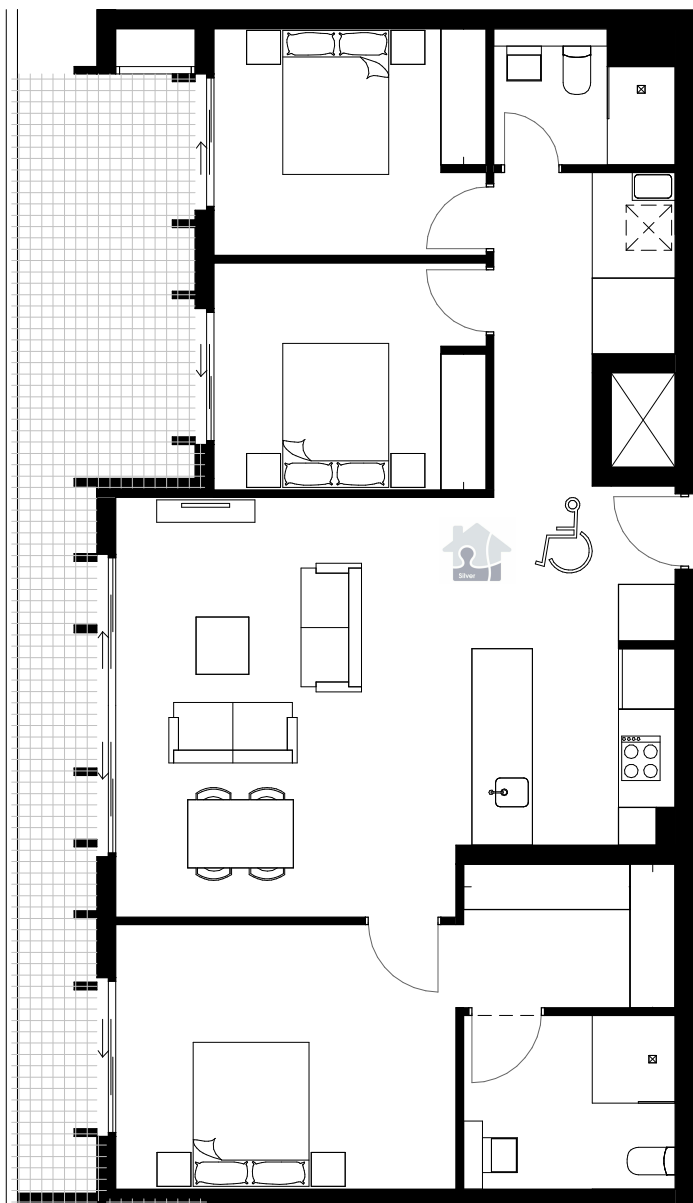

Number	Level
W043	LEVEL 4
TOTAL: 1	

3 ADAPTABLE 2 PRE - ADAPTATION
1:100



4 ADAPTABLE 2 POST - ADAPTATION
1:100

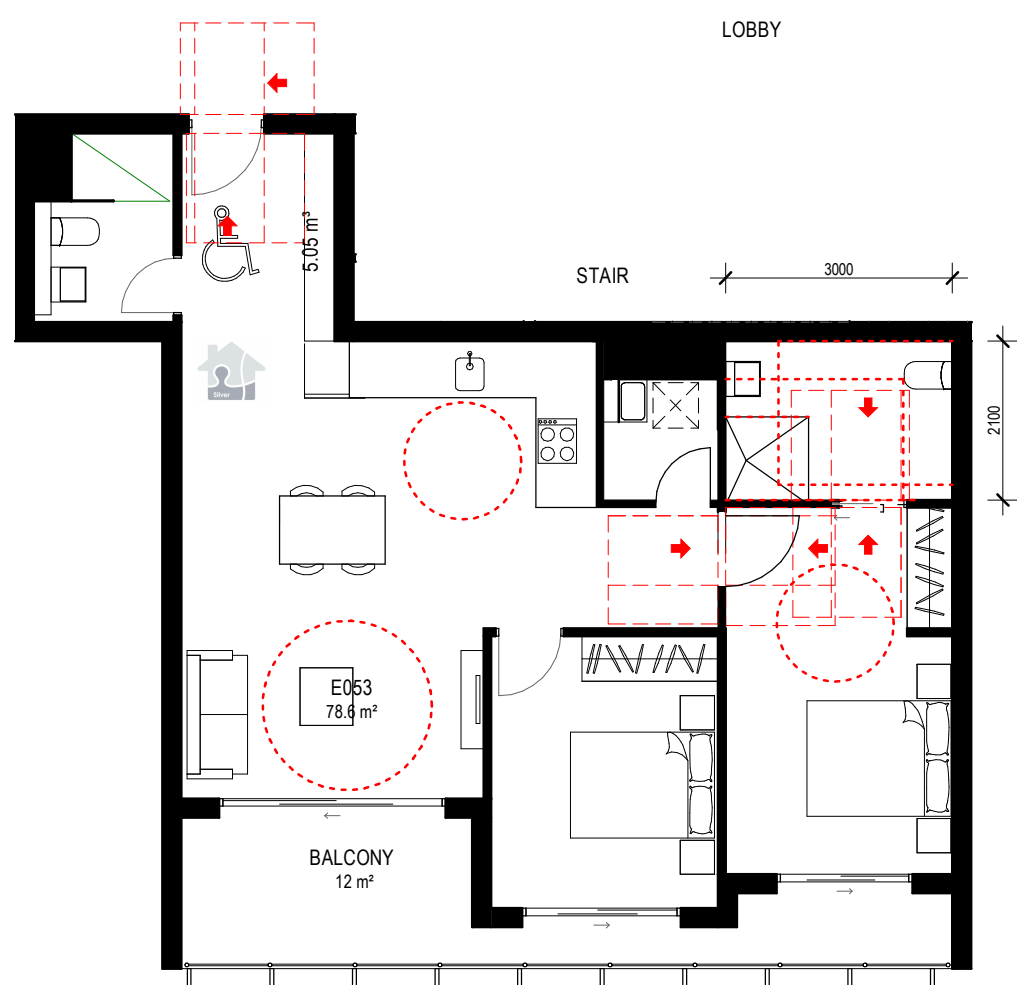

Number	Level
E043	LEVEL 4 E
E053	LEVEL 5 E
E063	LEVEL 6 E
E073	LEVEL 7 E
TOTAL: 4	

5 ADAPTABLE 3 PRE - ADAPTATION
1:100



6 ADAPTABLE 3 POST - ADAPTATION
1:100

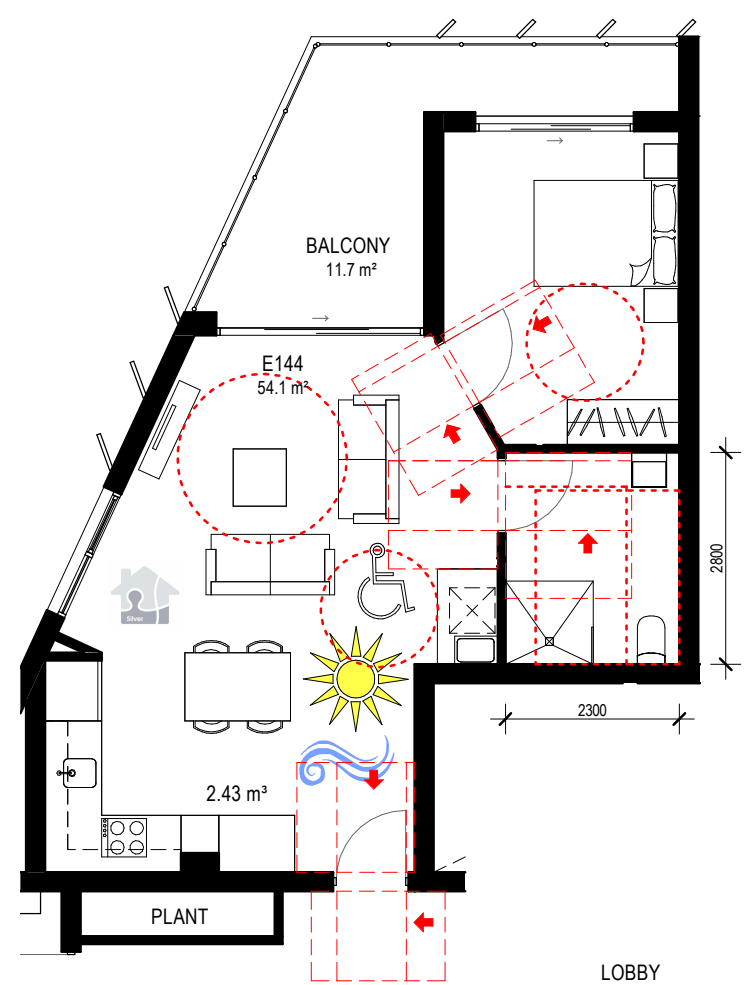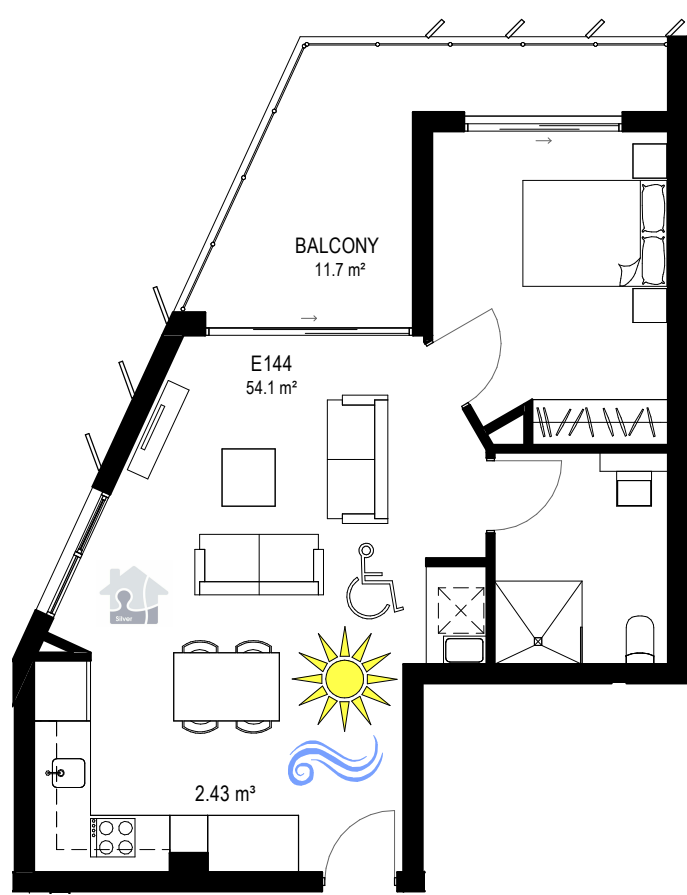

Number	Level
E084	LEVEL 8 E
E094	LEVEL 9 E
E104	LEVEL 10 E
E114	LEVEL 11 E
E124	LEVEL 12 E
E134	LEVEL 13 E
E144	LEVEL 14 E
E154	LEVEL 15 E
E164	LEVEL 16 E
E174	LEVEL 17 E
TOTAL: 10	

7 ADAPTABLE 4 PRE - ADAPTATION
1:100



8 ADAPTABLE 4 POST - ADAPTATION
1:100

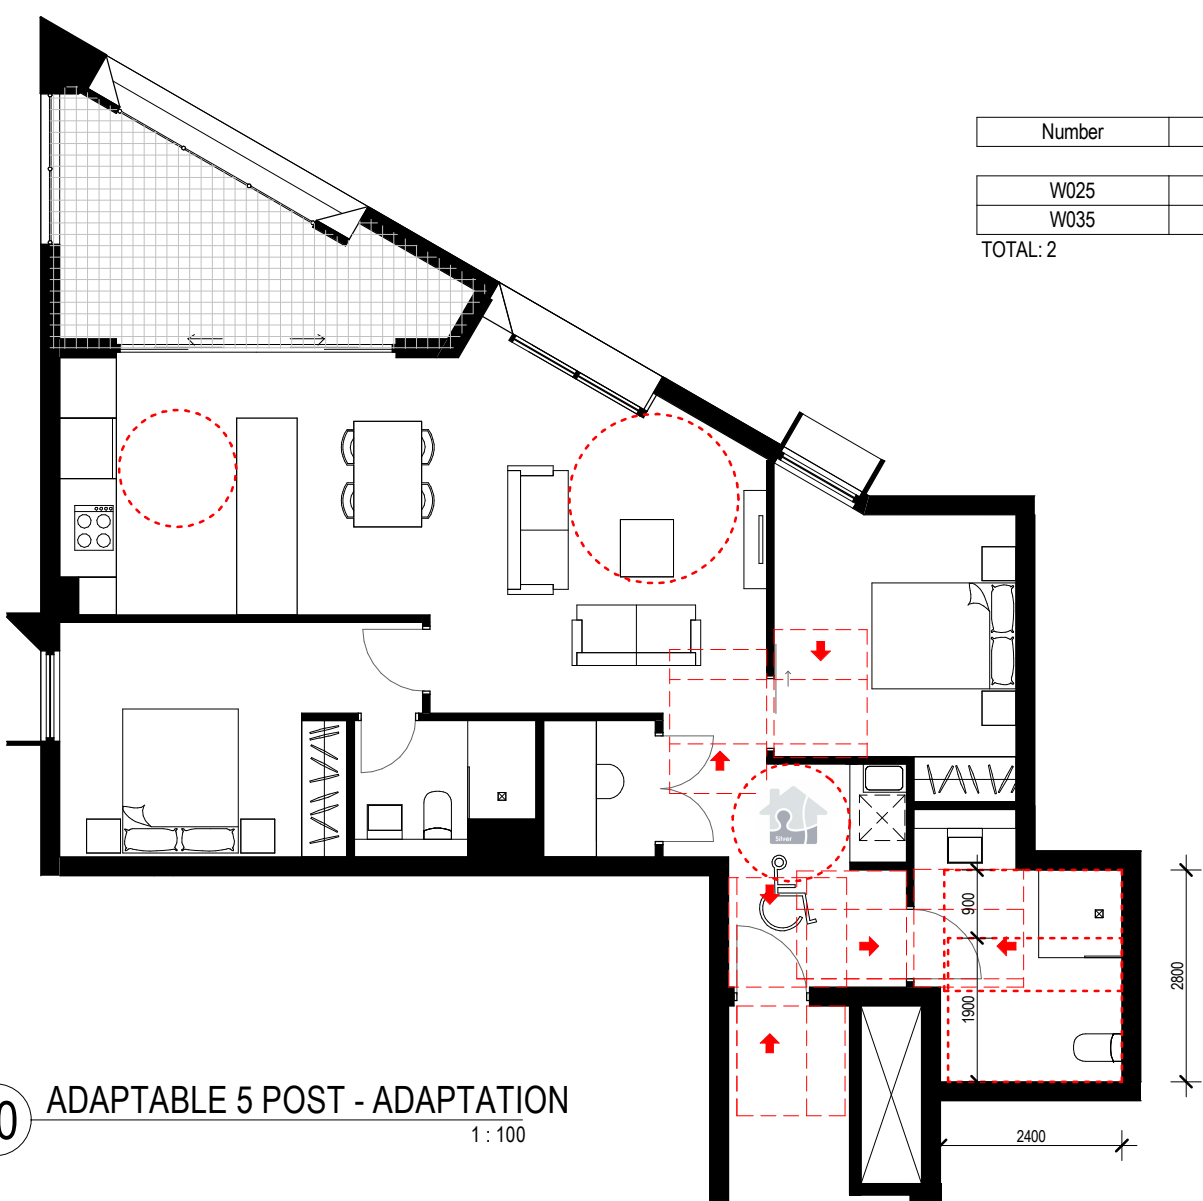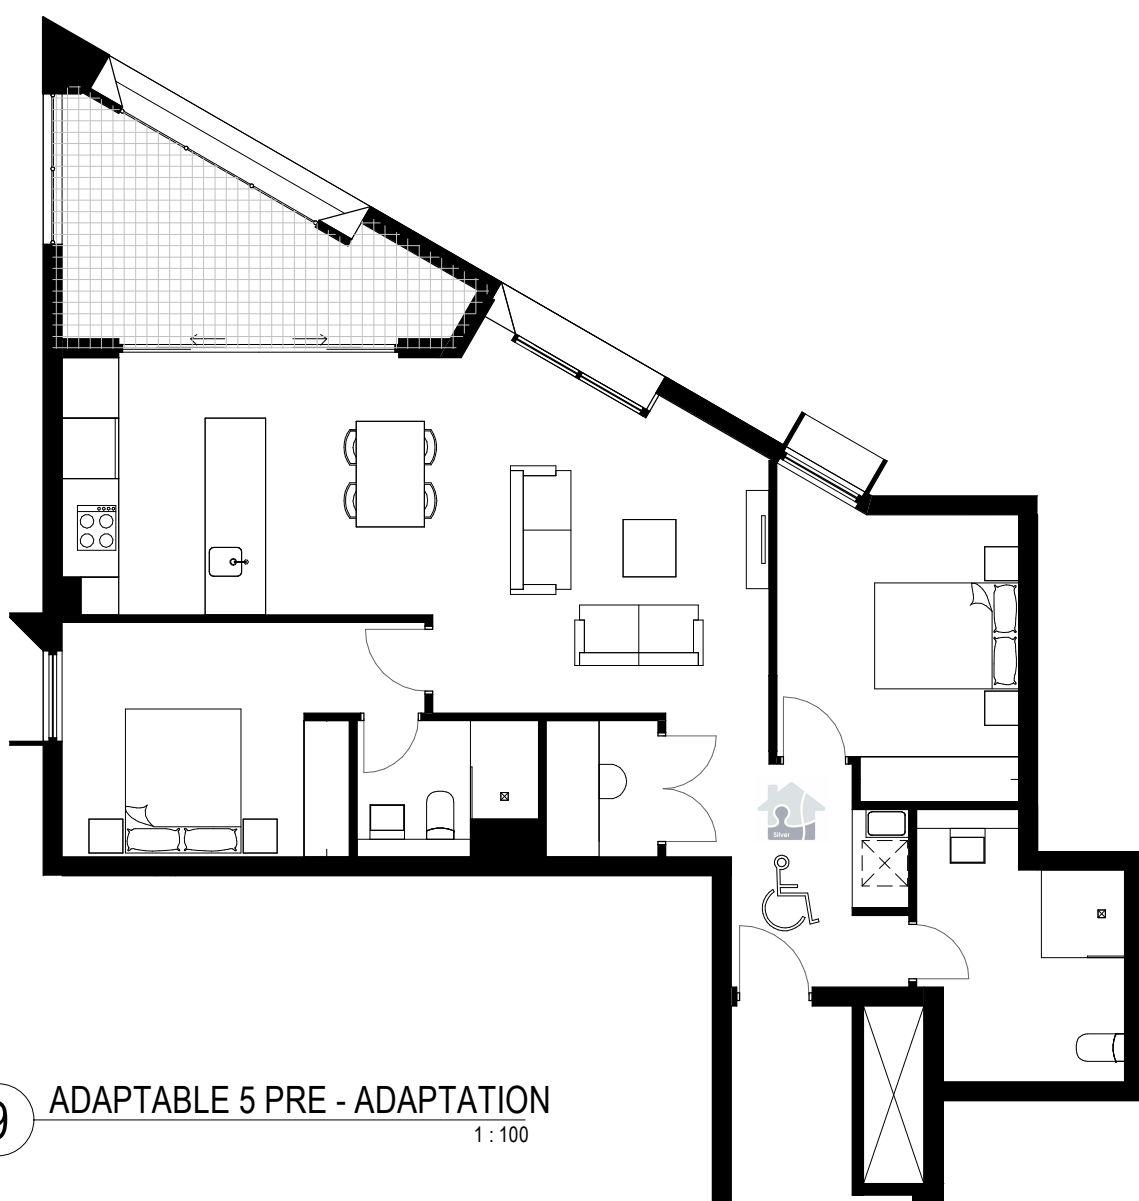

Number	Level
W025	LEVEL 2
W035	LEVEL 3
TOTAL: 2	

9 ADAPTABLE 5 PRE - ADAPTATION
1:100

10 ADAPTABLE 5 POST - ADAPTATION
1:100

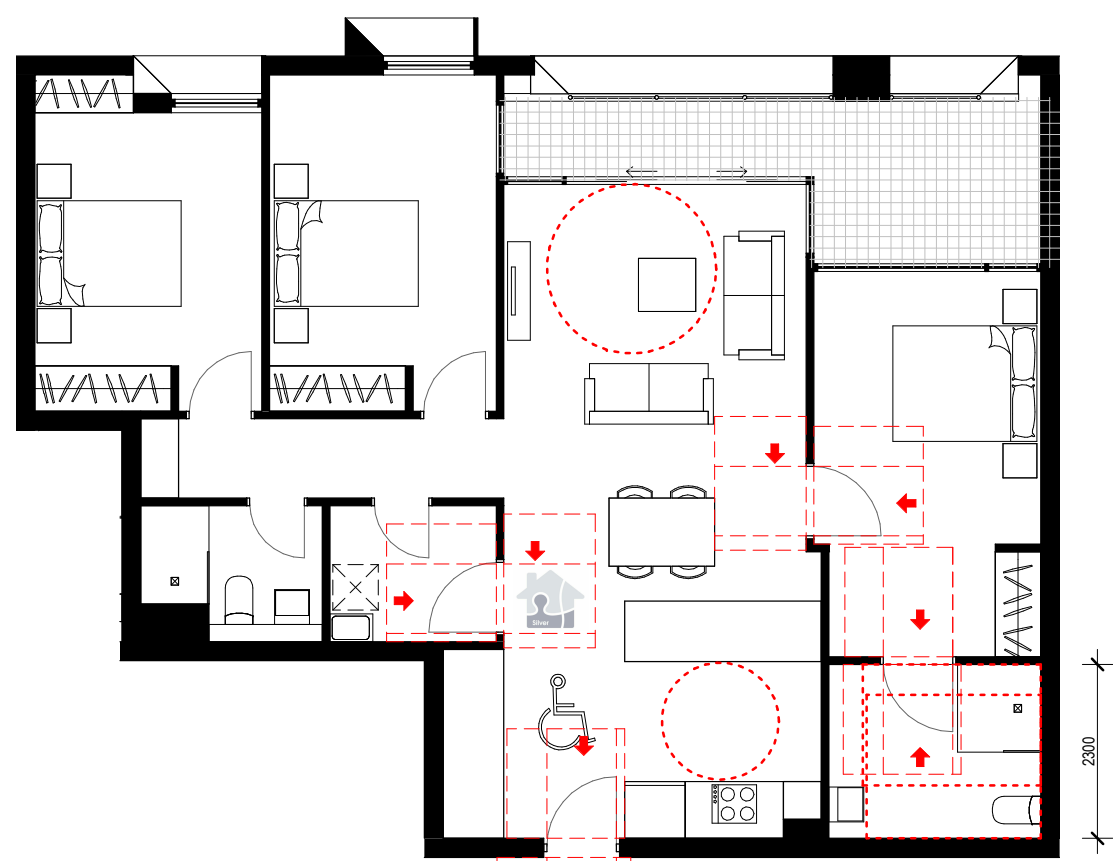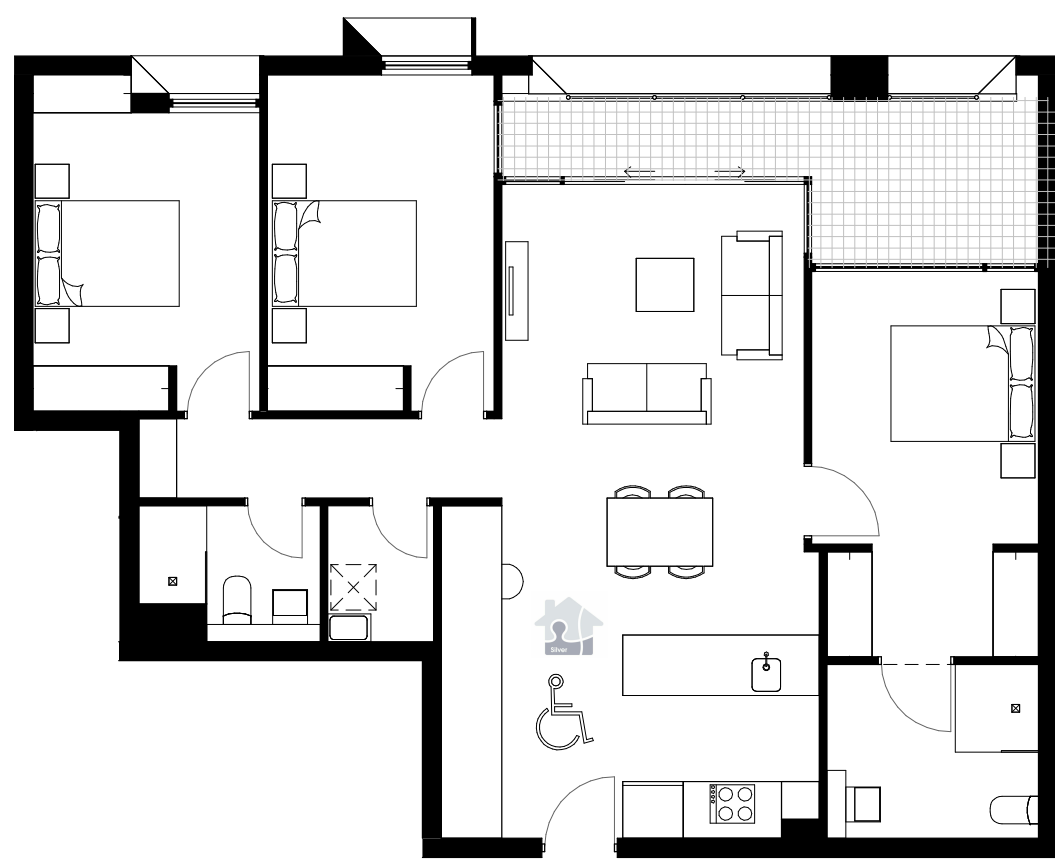

Number	Level
W026	LEVEL 2
W036	LEVEL 3
TOTAL: 2	


11 ADAPTABLE 6 PRE - ADAPTATION
1:100

12 ADAPTABLE 6 POST - ADAPTATION
1:100

Revisions	Description
No. 1	Date 22-02-19
ISSUED FOR D.A. SUBMISSION.	

Ver App'd

Key

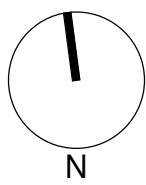

Client
Il Capitano Investments Pty Ltd

Architect

AJ+C
ALLEN JACK+COTTIER

79 Myrtle Street Chippendale NSW 2008 AUSTRALIA
ph +61 2 9311 8222 fx +61 2 9311 8200
ABN 53 003 782 250

Project

MEMORIAL AVENUE, LIVERPOOL
77-79 Bathurst Street &
86-94 Castlereagh Street
LIVERPOOL NSW 2170

Proj. No. 18005

Drawing Title

ADAPTABLE
APARTMENT PLANS

Sheet Status

NOT FOR CONSTRUCTION

Scale


1:100 @A1

Drawing No.

DA5101 1


Issue



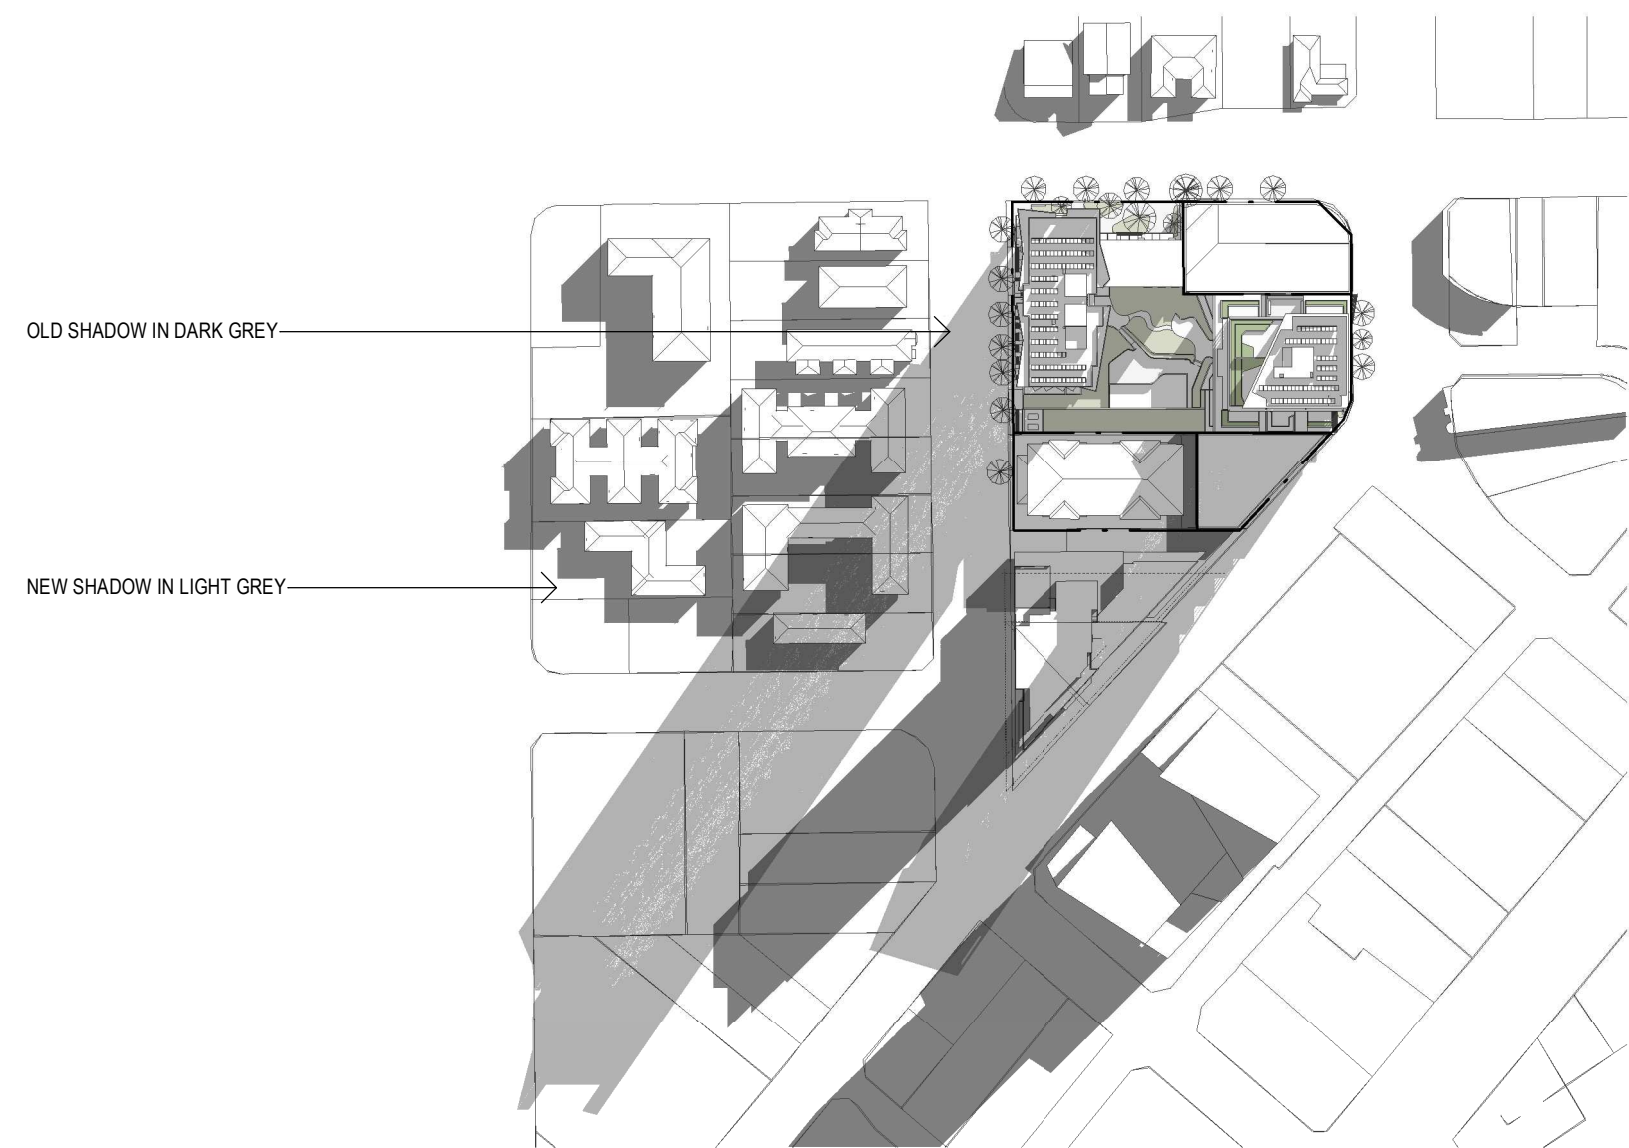


1 Shadow 0900

1:2000

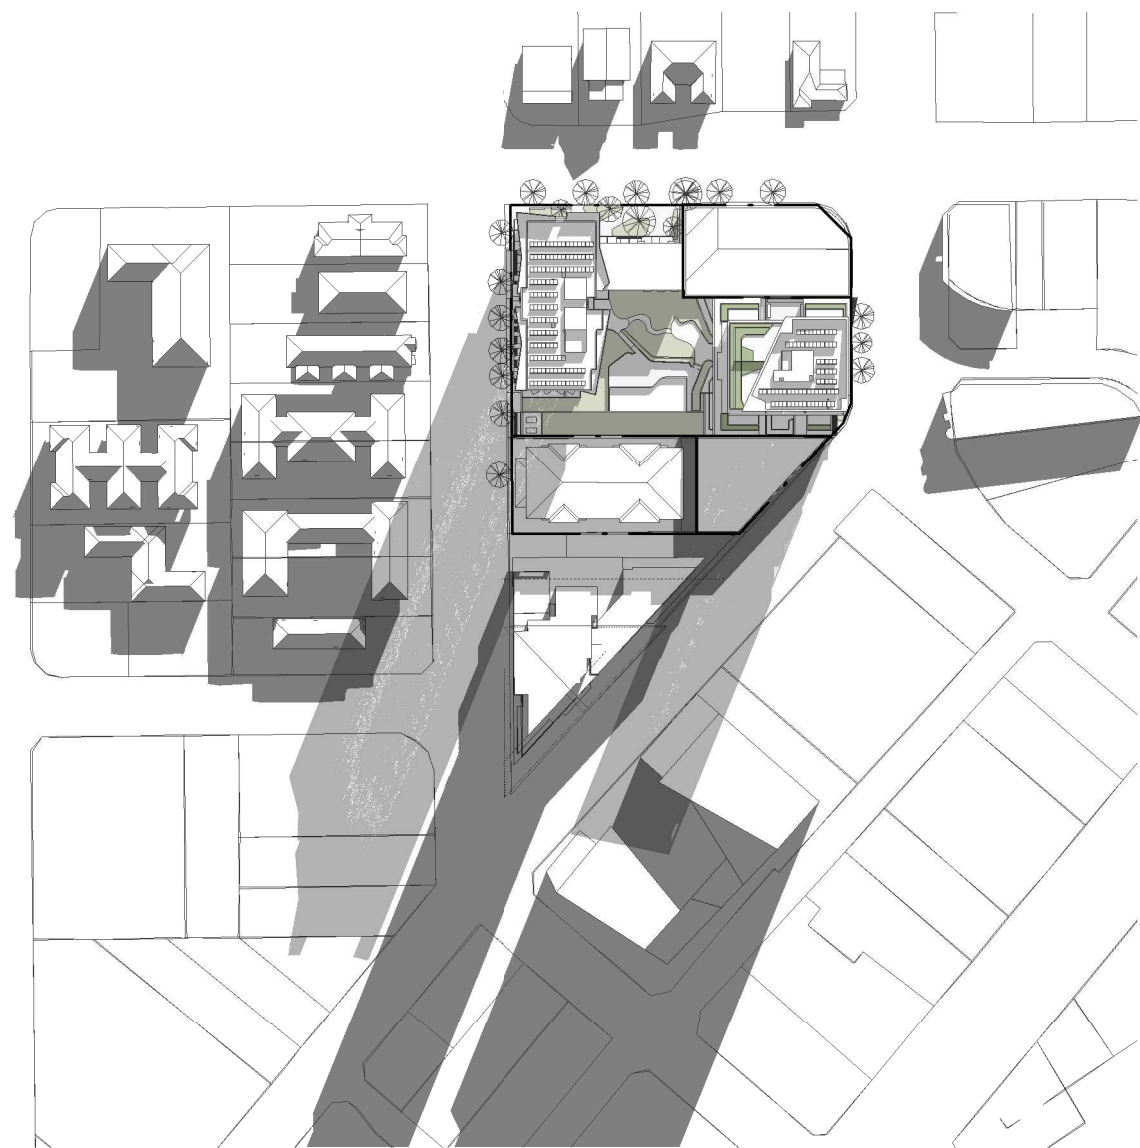


2 Shadow 1000

1:2000

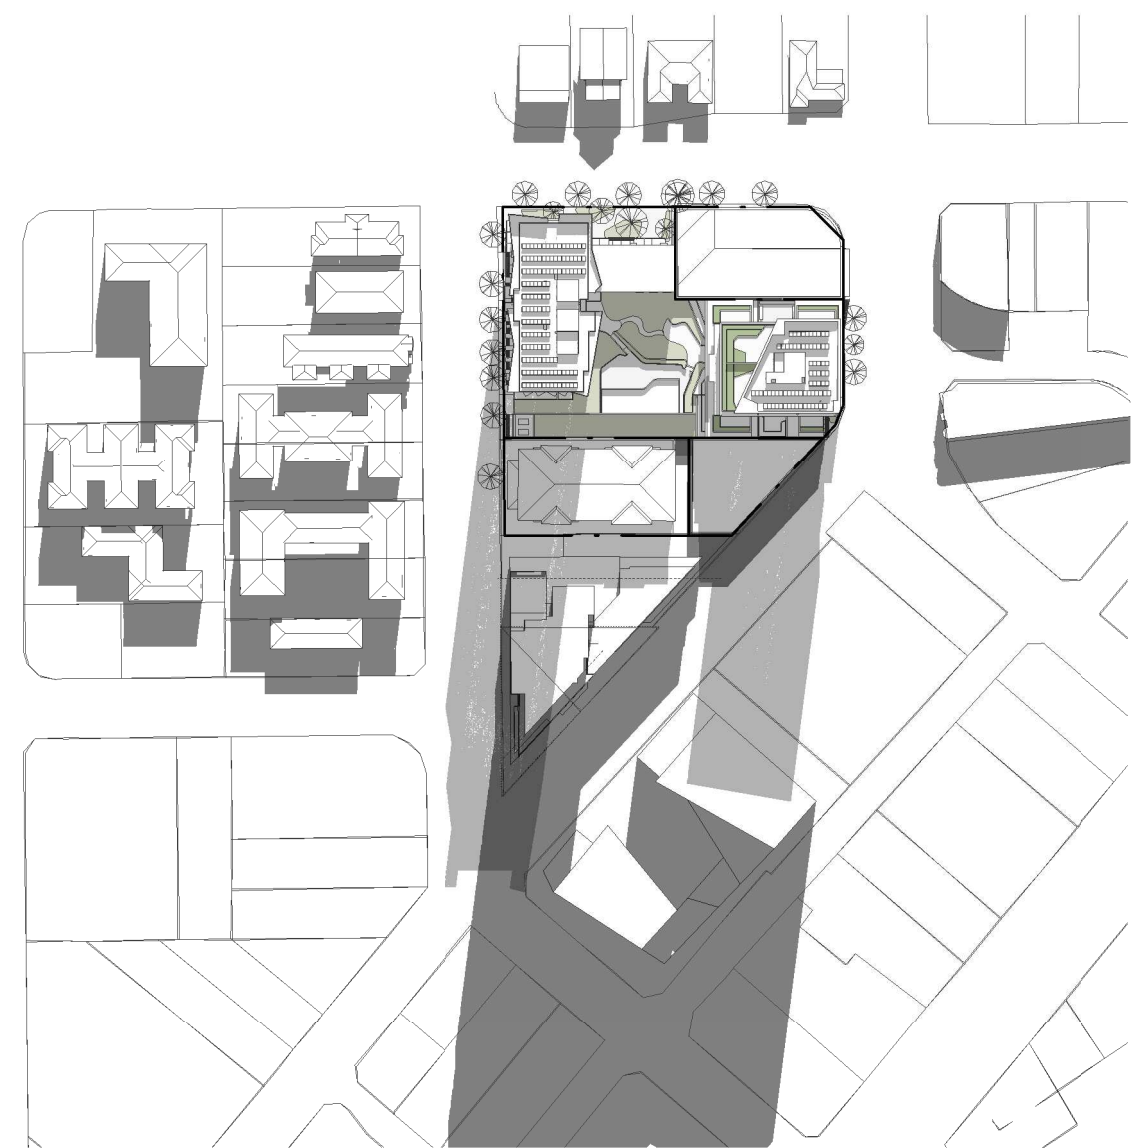


3 Shadow 1100

1:2000

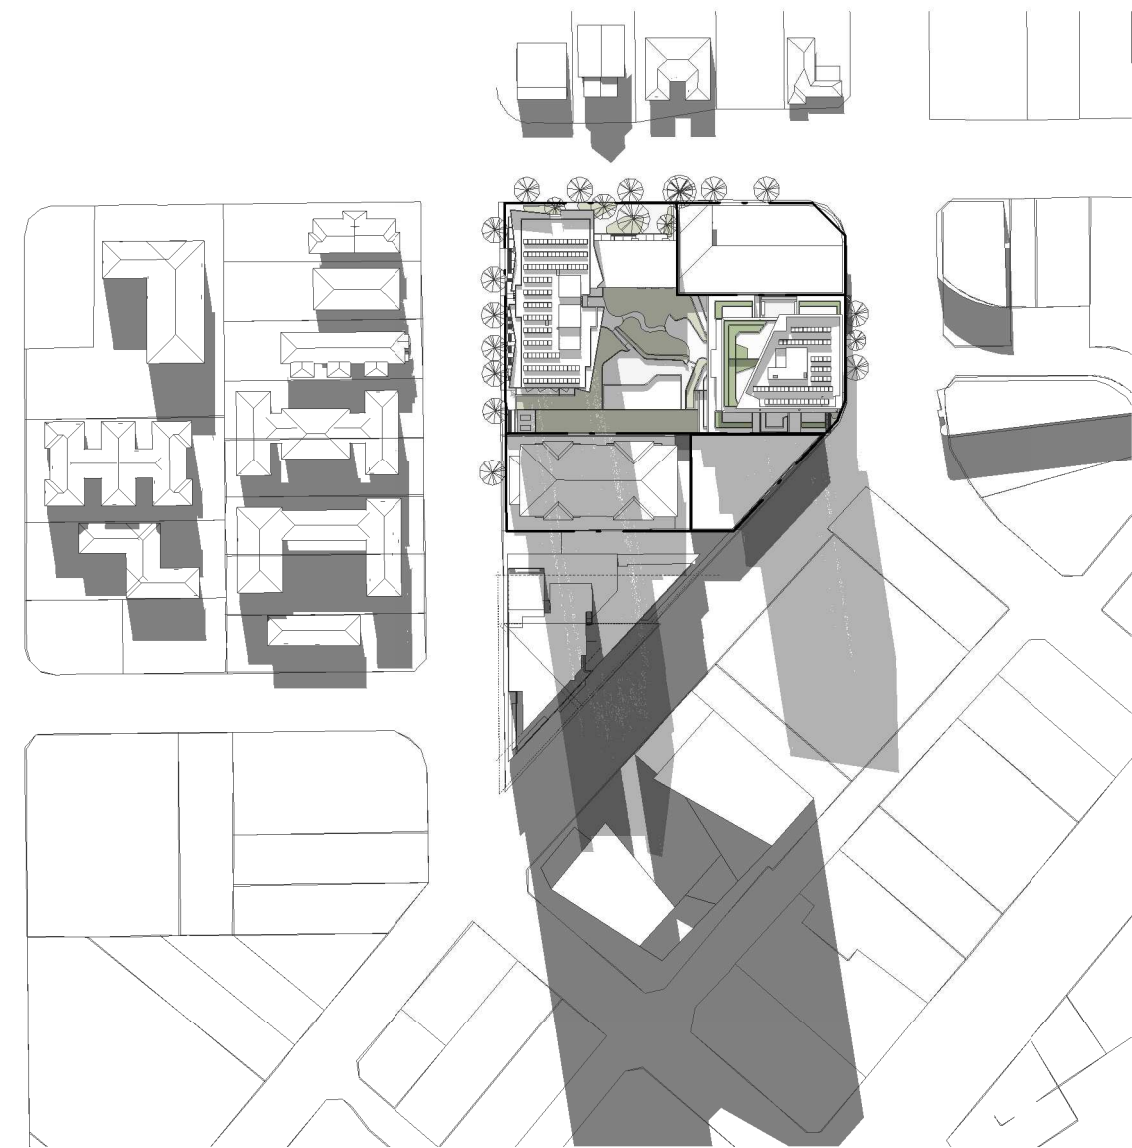


4 Shadow 1200

1:2000

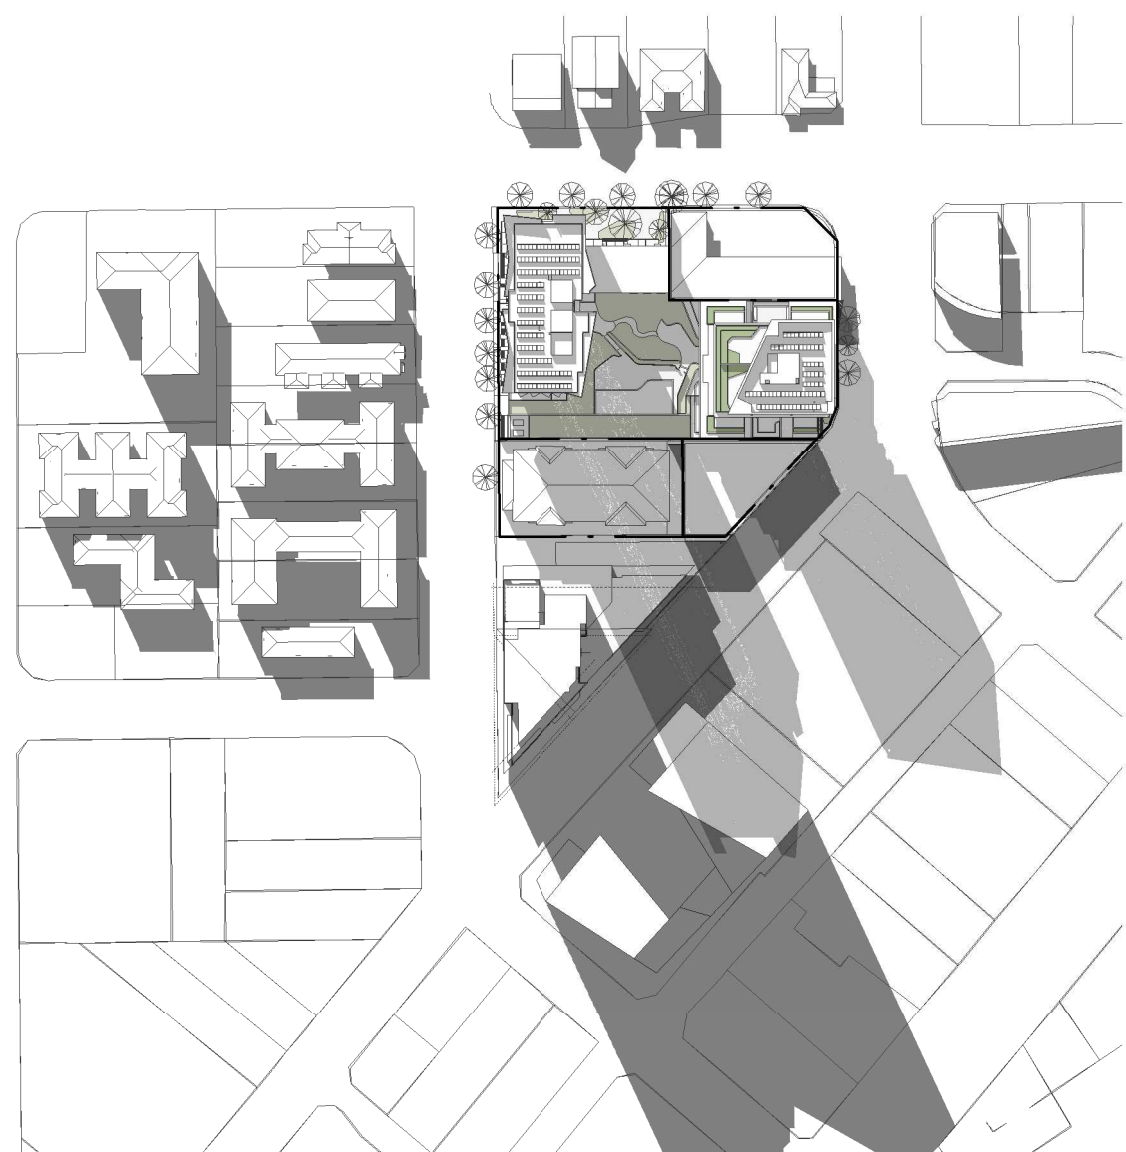


5 Shadow 1300

1:2000

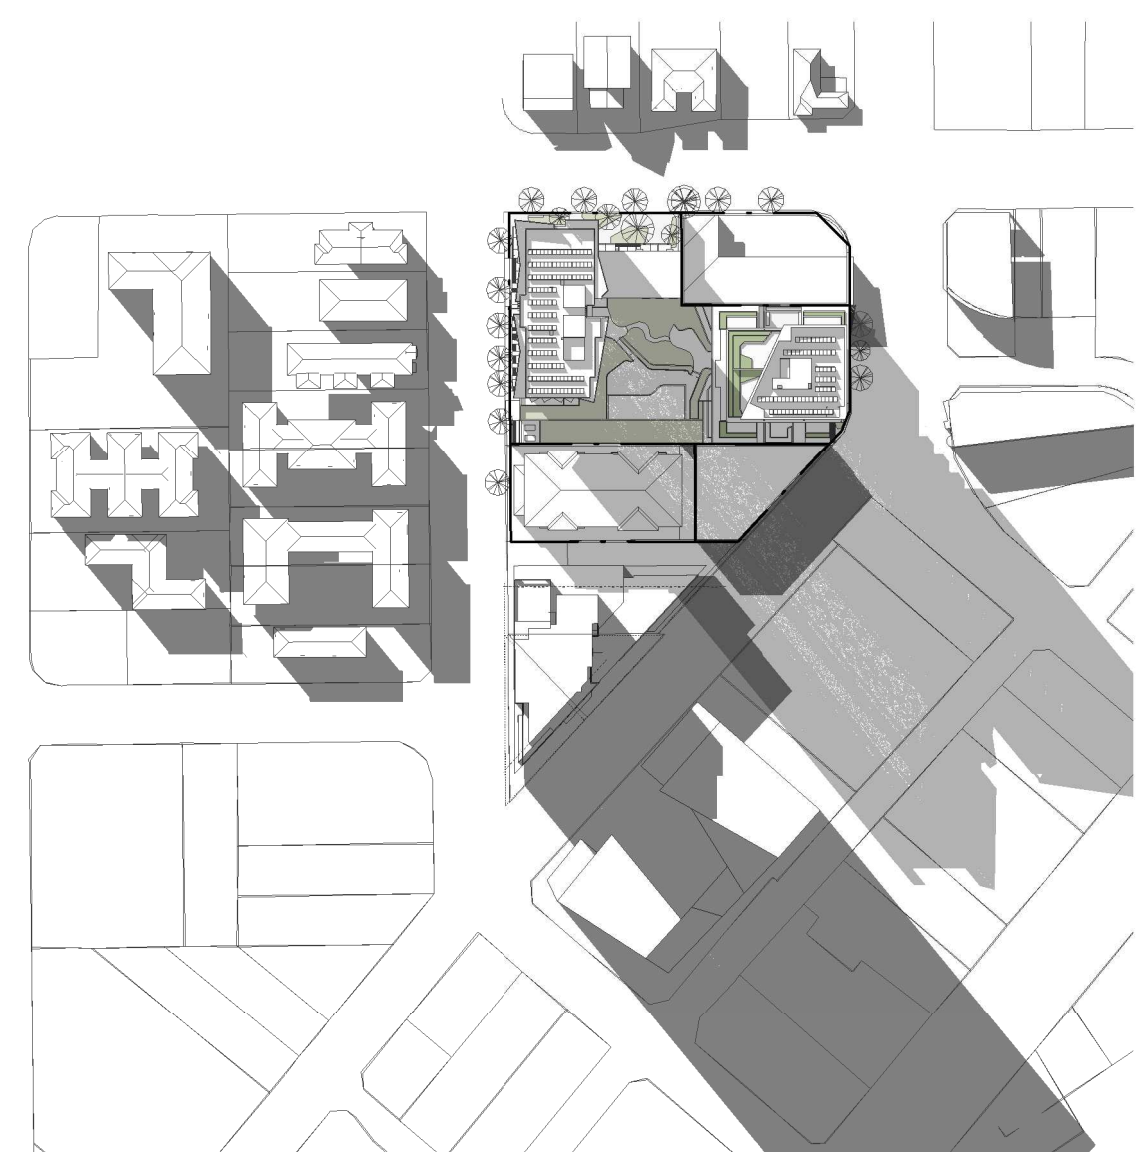

6 Shadow 1400

1:2000

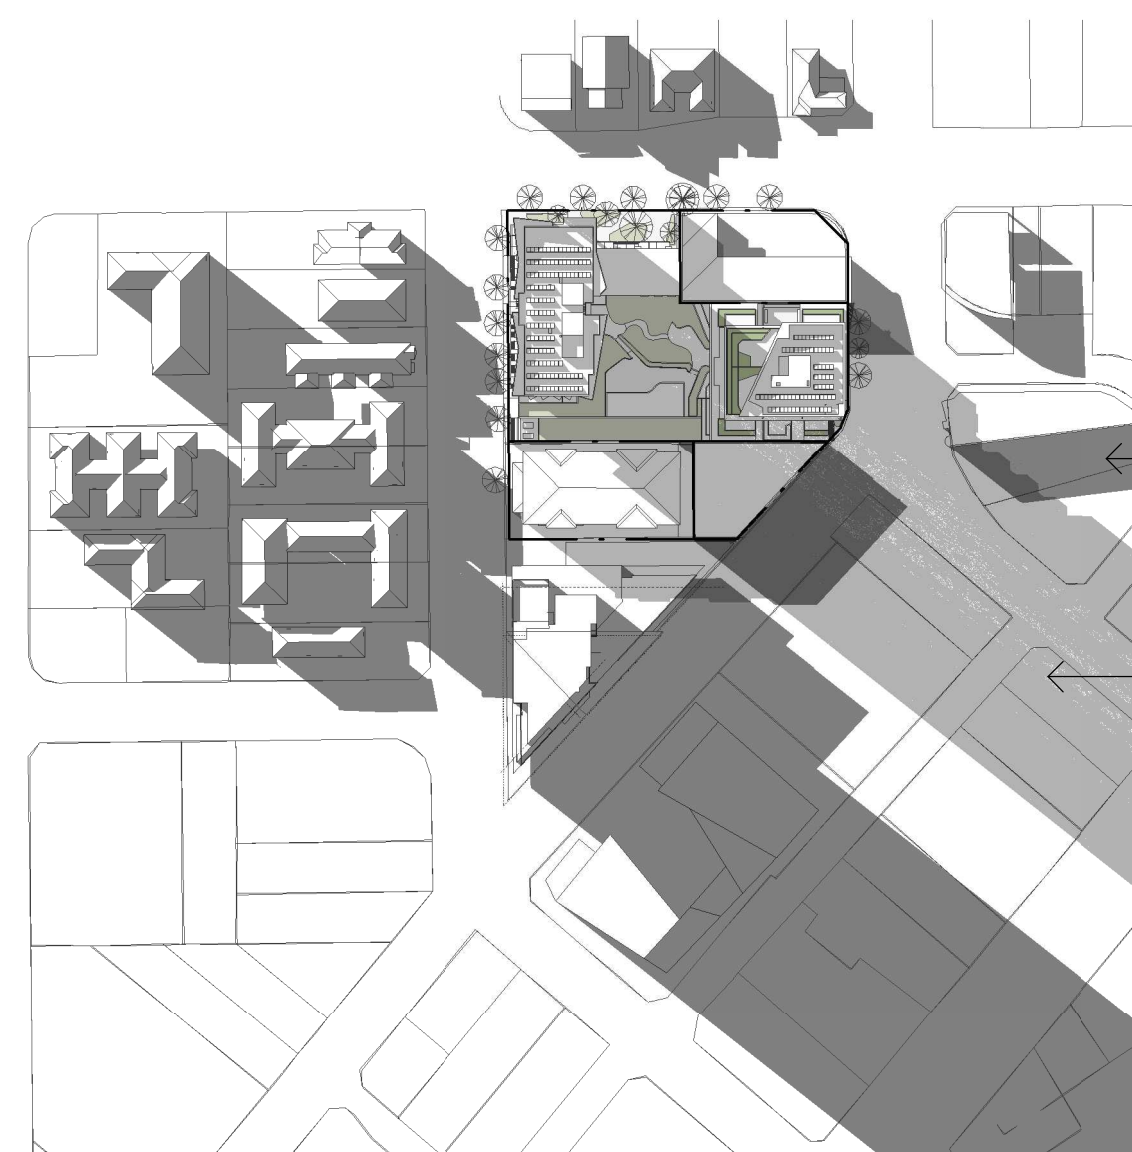


7 Shadow 1500

1:2000

OLD SHADOW IN DARK GREY

NEW SHADOW IN LIGHT GREY

Revisions No.	Date	Description	Ver	App'd
1	22-02-19	ISSUED FOR D.A. SUBMISSION.		

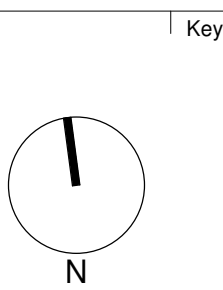

Key

Client
Il Capitano Investments Pty Ltd

Architect
AJ+C
ALLEN JACK+COTTIER
79 Myrtle Street Chippendale NSW 2008 AUSTRALIA
ph +61 2 9311 8222 fx +61 2 9311 8200
ABN 53 003 782 250

Project
MEMORIAL AVENUE, LIVERPOOL
77-79 Bathurst Street &
86-94 Castlereagh Street
LIVERPOOL NSW 2170


Proj. No. 18005

Drawing Title
**SHADOW DIAGRAMS
- 21 JUNE**


Sheet Status
NOT FOR CONSTRUCTION

Scale
1 : 2000
@A1
Drawing No.
DA8501 1
Issue


0 20 40 80 160 m

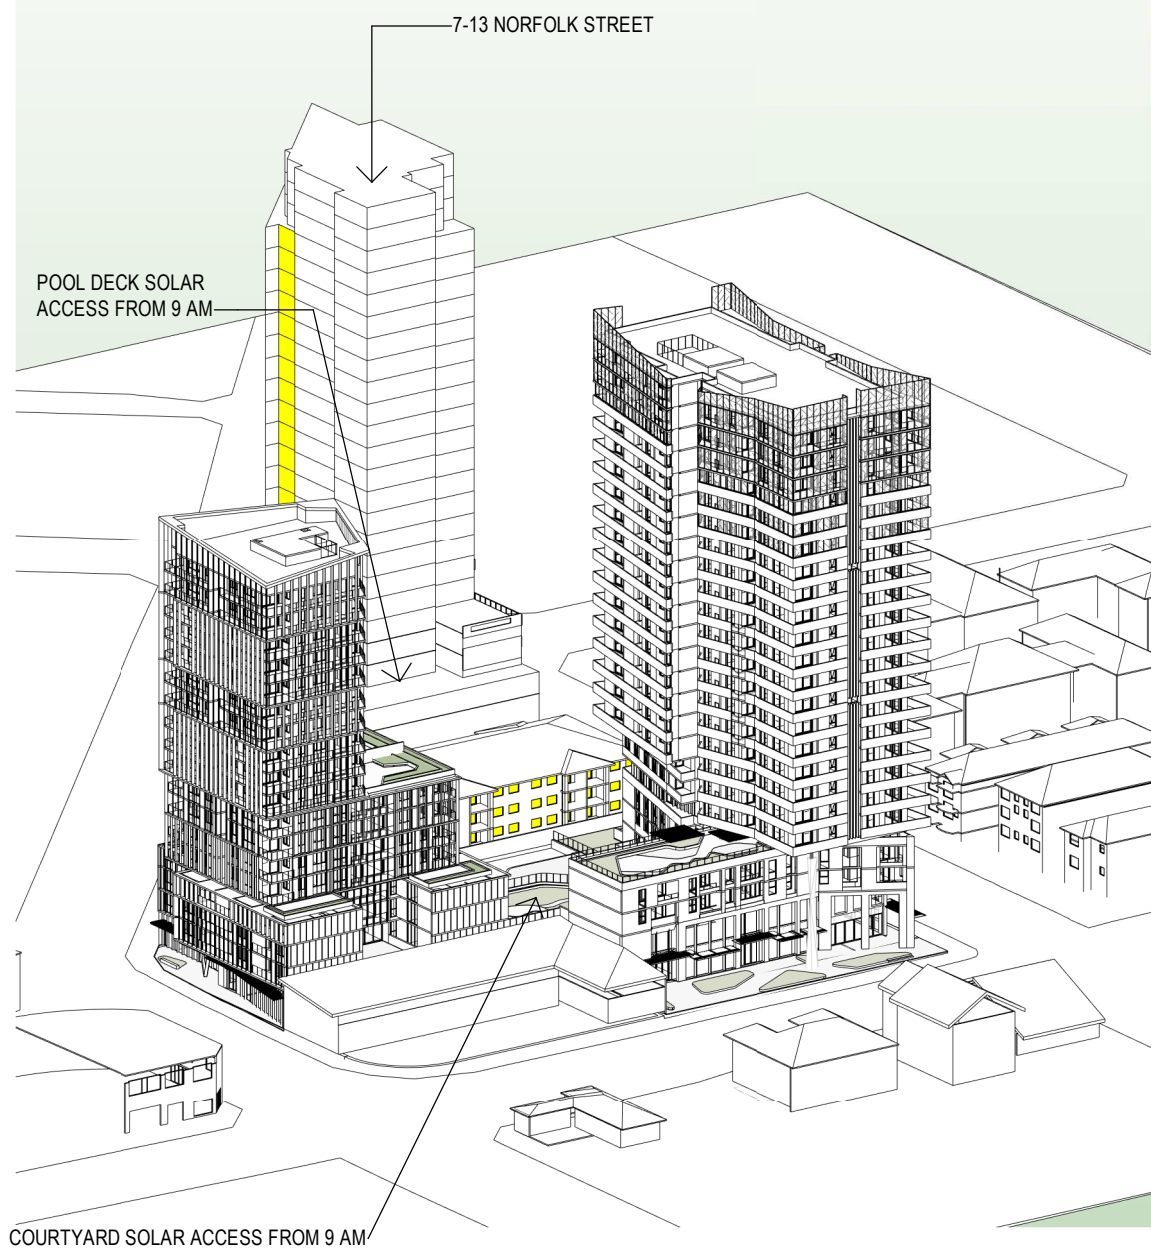


1 21 JUNE 0900 AM - SUN EYE VIEW DA

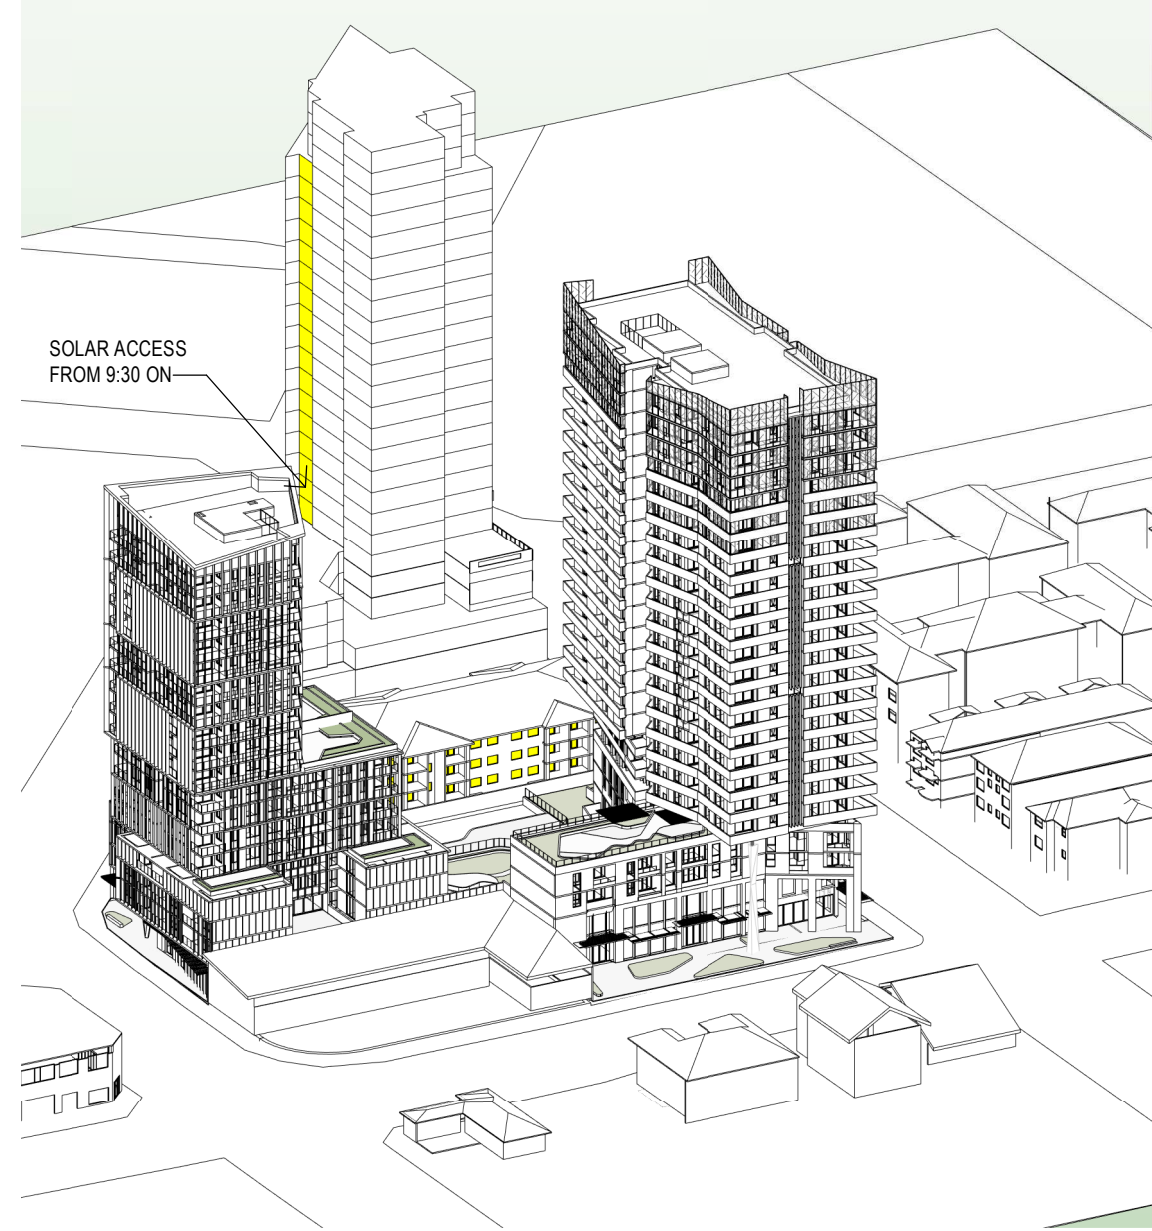


2 21 JUNE 0930 AM - SUN EYE VIEW DA

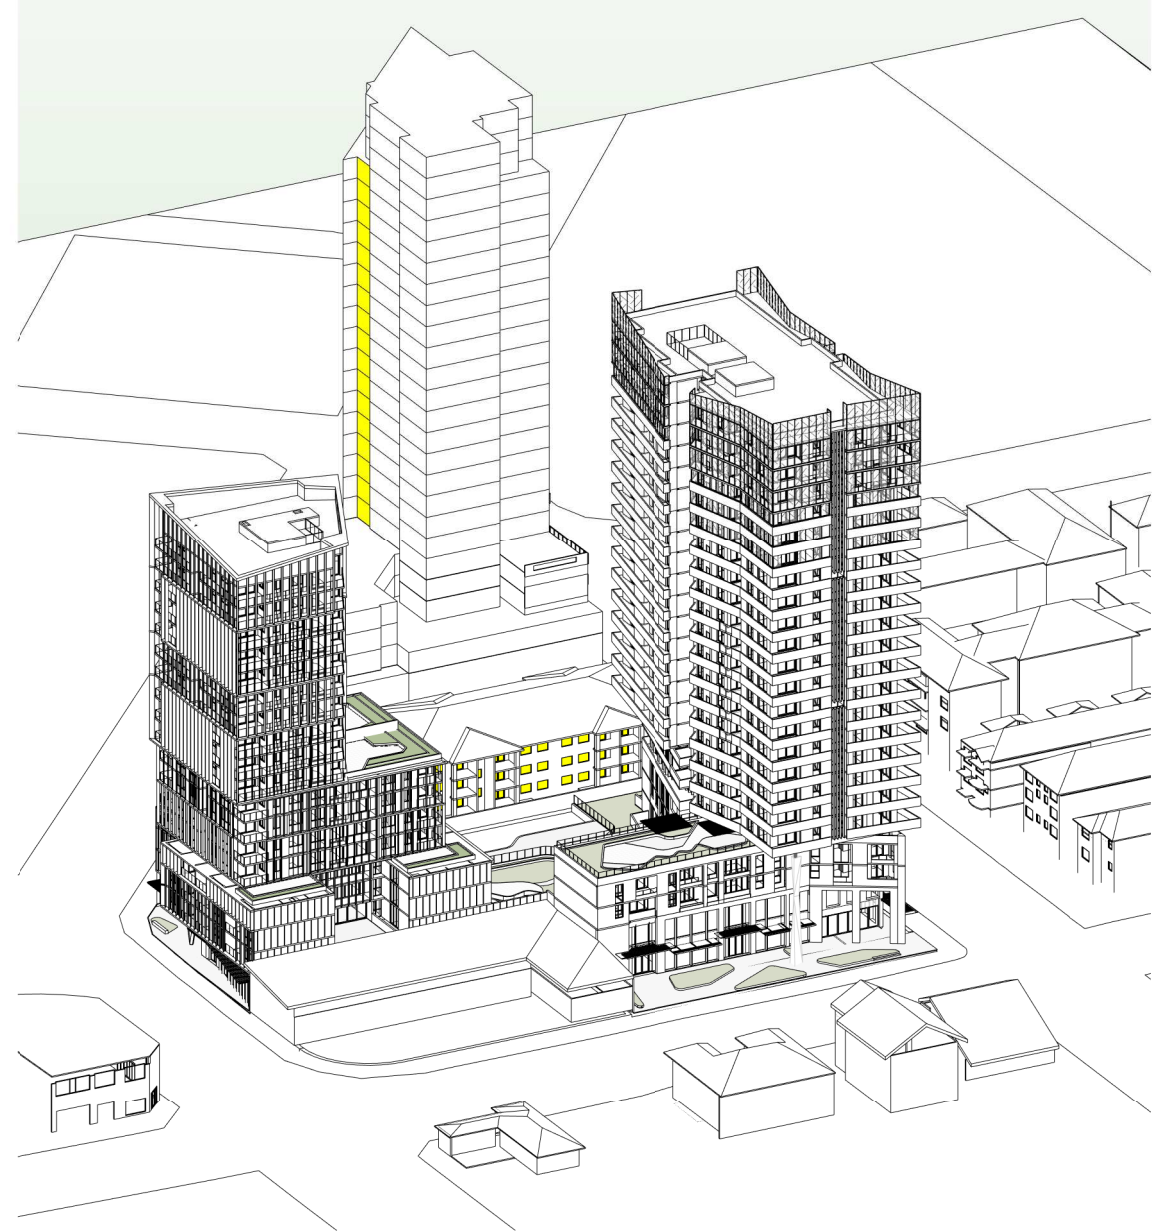


3 21 JUNE 0935 AM - SUN EYE VIEW DA

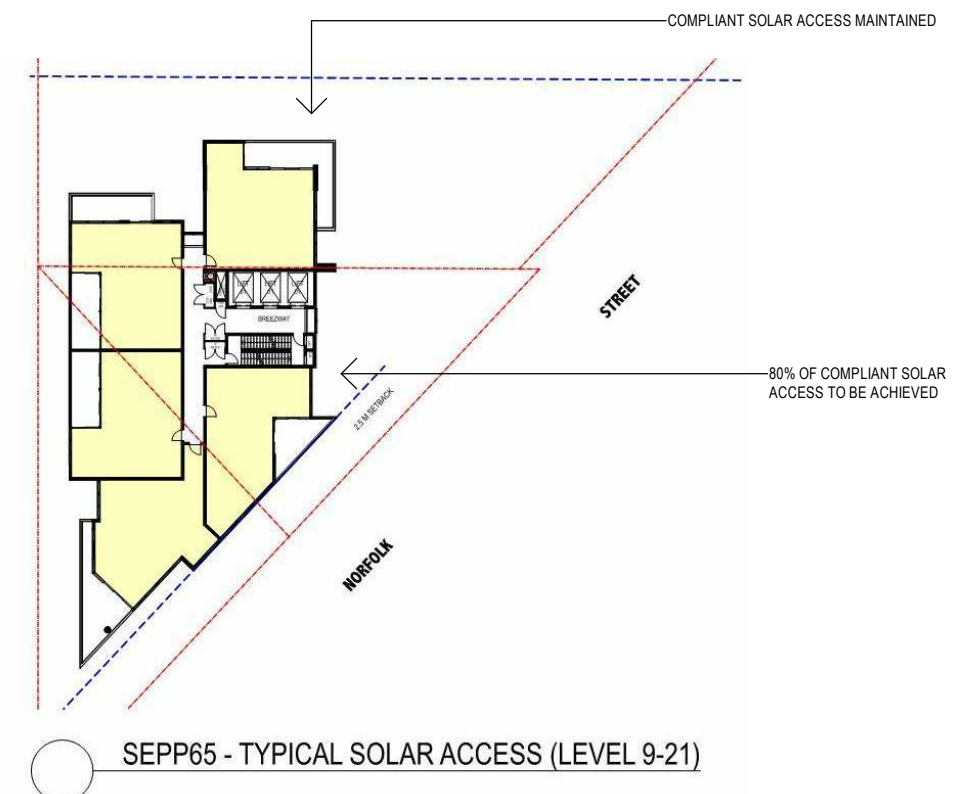


7-13 NORFOLK STREET SEPP65 SOLAR ACCESS

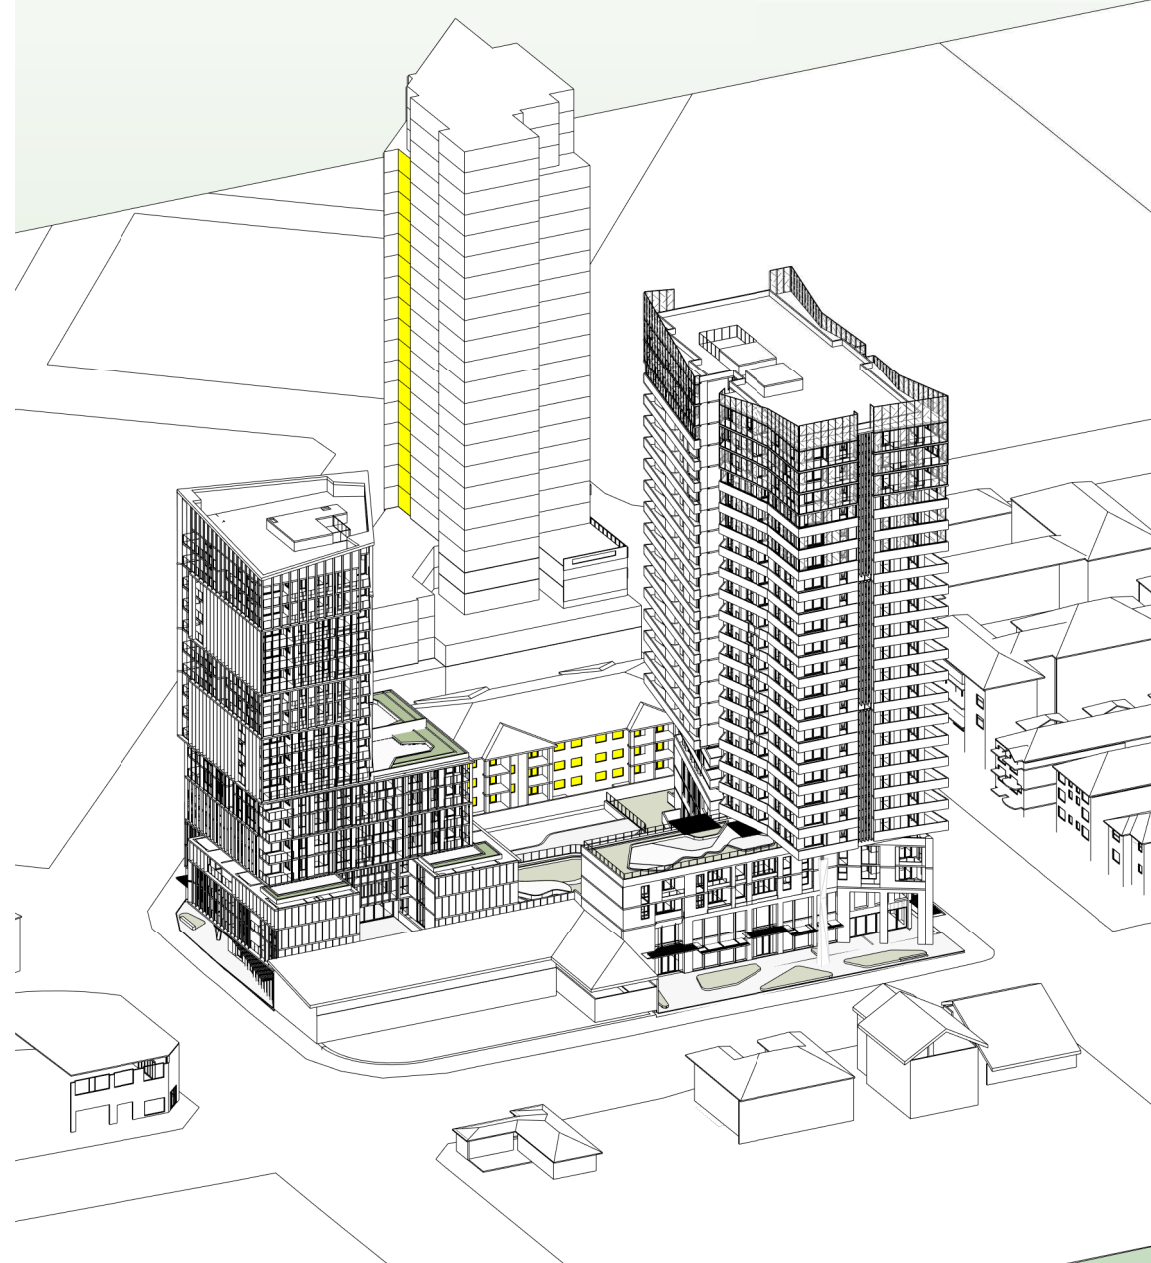


4 21 JUNE 0940 AM - SUN EYE VIEW DA

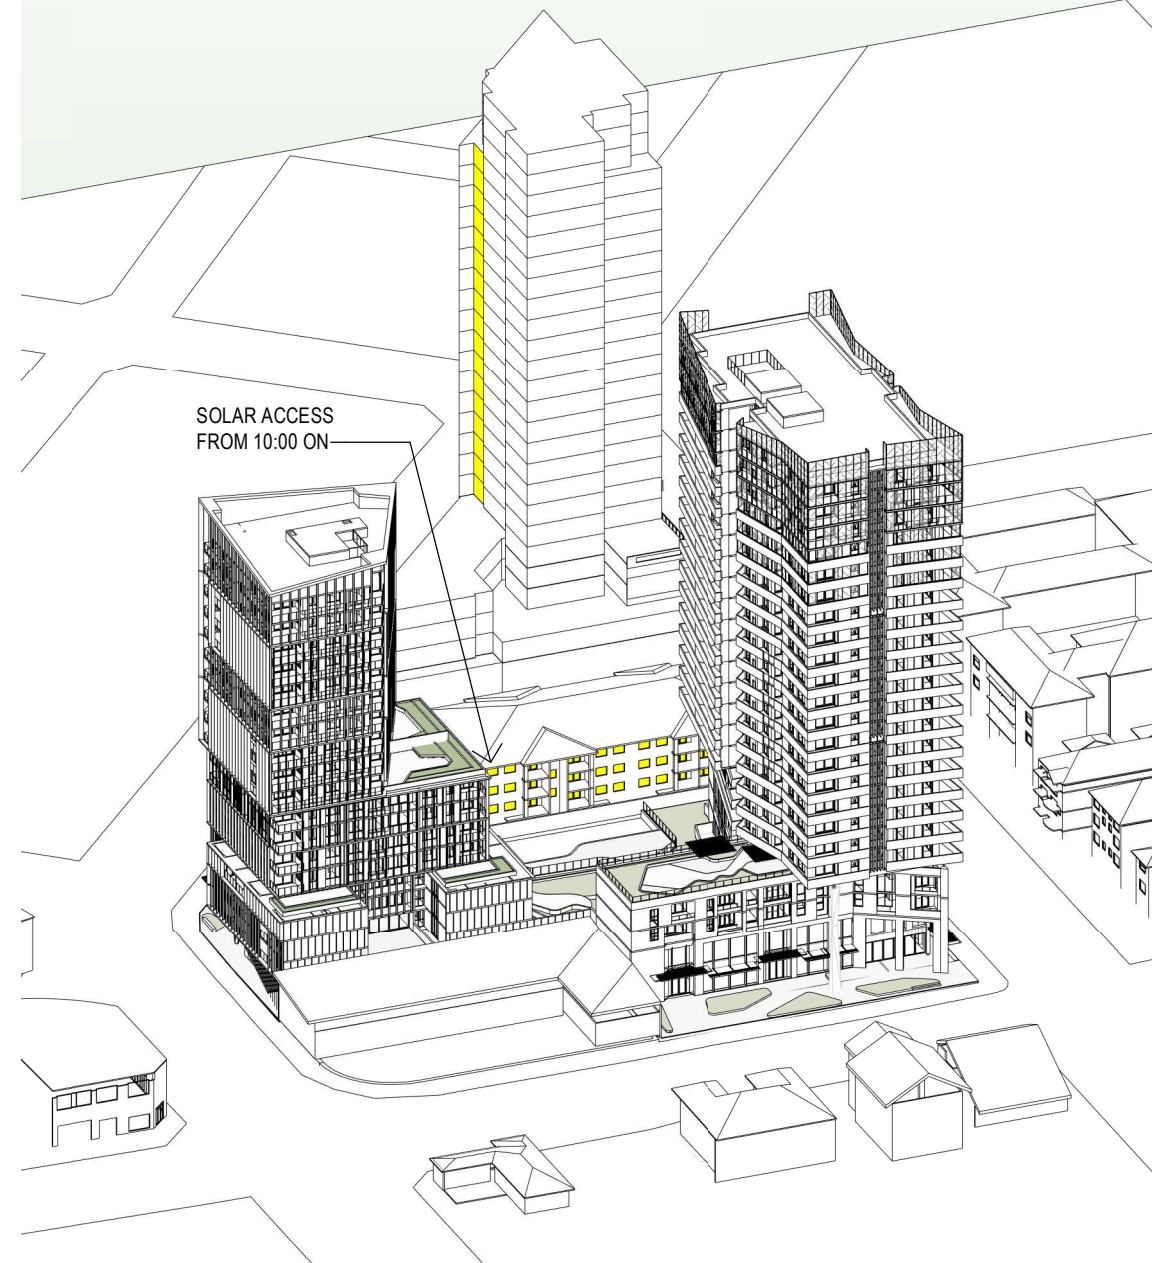

5 21 JUNE 1000 AM - SUN EYE VIEW DA

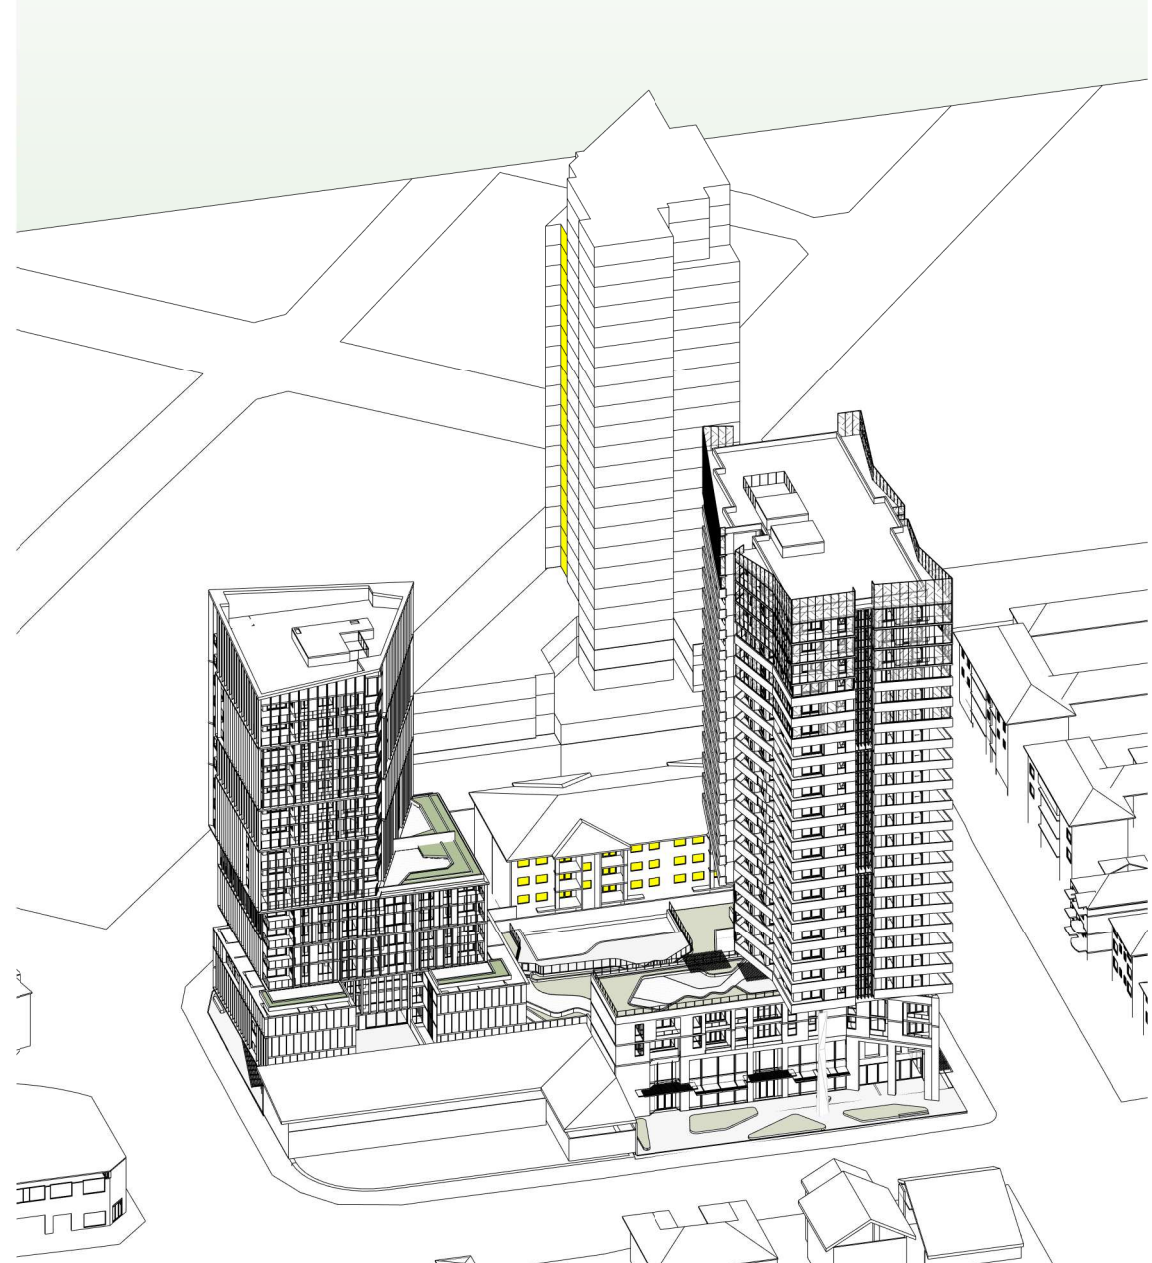

6 JUNE 22 1030 AM - SUN EYE VIEW DA

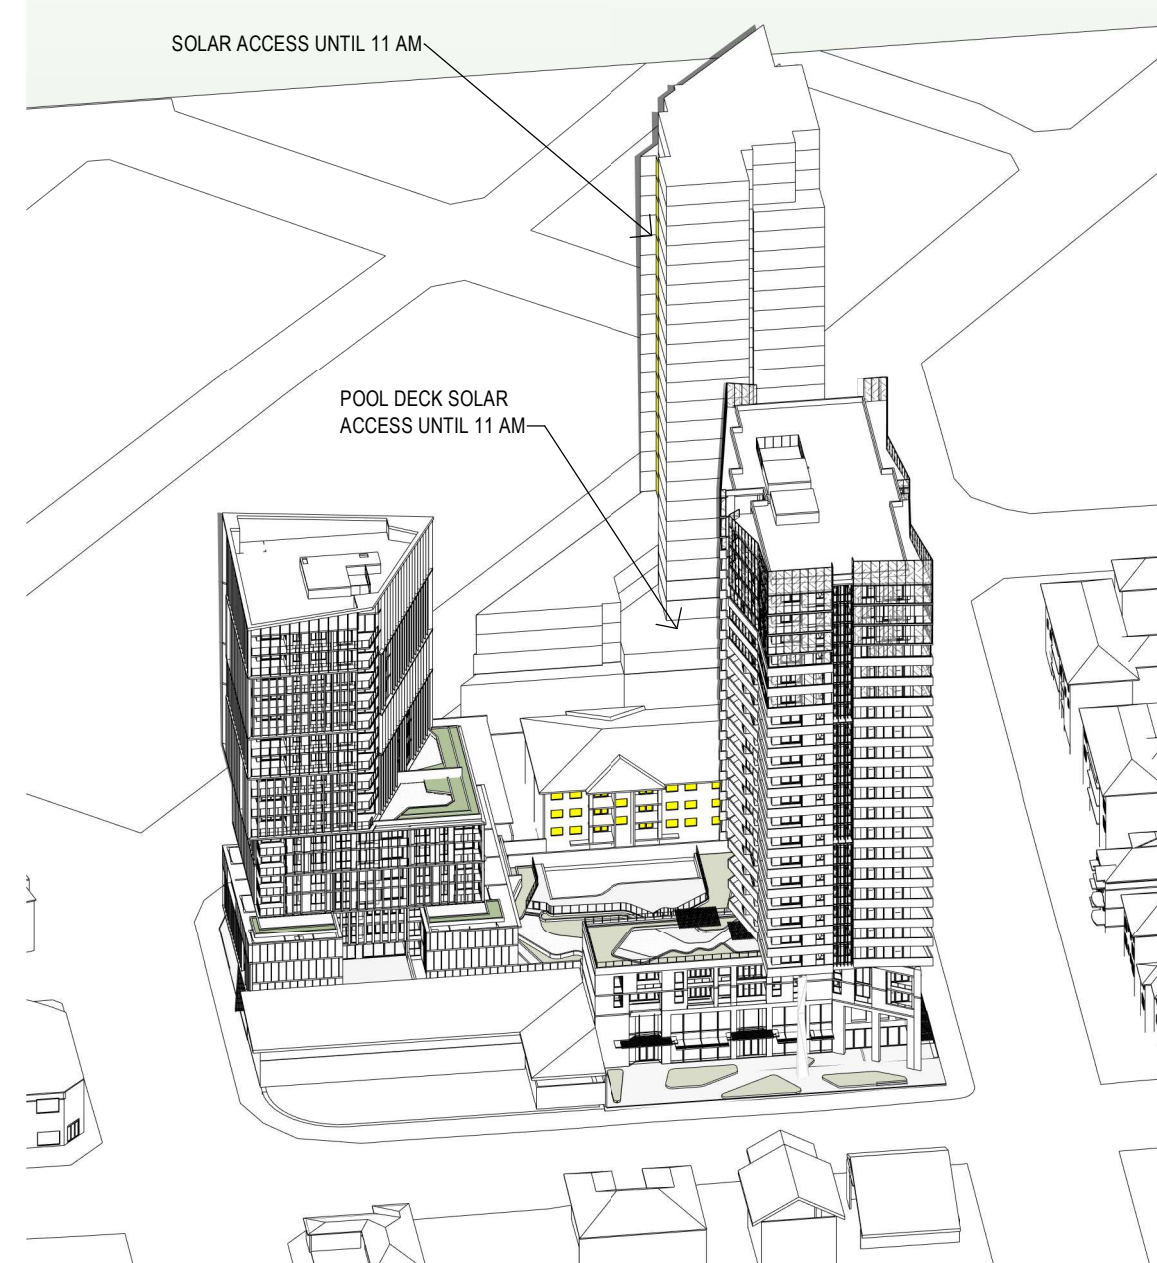

7 JUNE 22 1100 AM - SUN EYE VIEW DA

Revisions No.	Date	Description
1	22-02-19	ISSUED FOR D.A. SUBMISSION.

Ver App'd

Key

Client
Il Capitano Investments Pty Ltd

Architect
AJ+C
ALLEN JACK+COTTIER
79 Myrtle Street Chippendale NSW 2008 AUSTRALIA
ph +61 2 9311 8222 fx +61 2 9311 8200
ABN 53 003 782 250


Project
MEMORIAL AVENUE, LIVERPOOL
77-79 Bathurst Street &
86-94 Castlereagh Street
LIVERPOOL NSW 2170

Proj. No. 18005


Drawing Title
SUN EYE VIEWS 1

Sheet Status
NOT FOR CONSTRUCTION


Scale
Drawing No.
DA8511 1

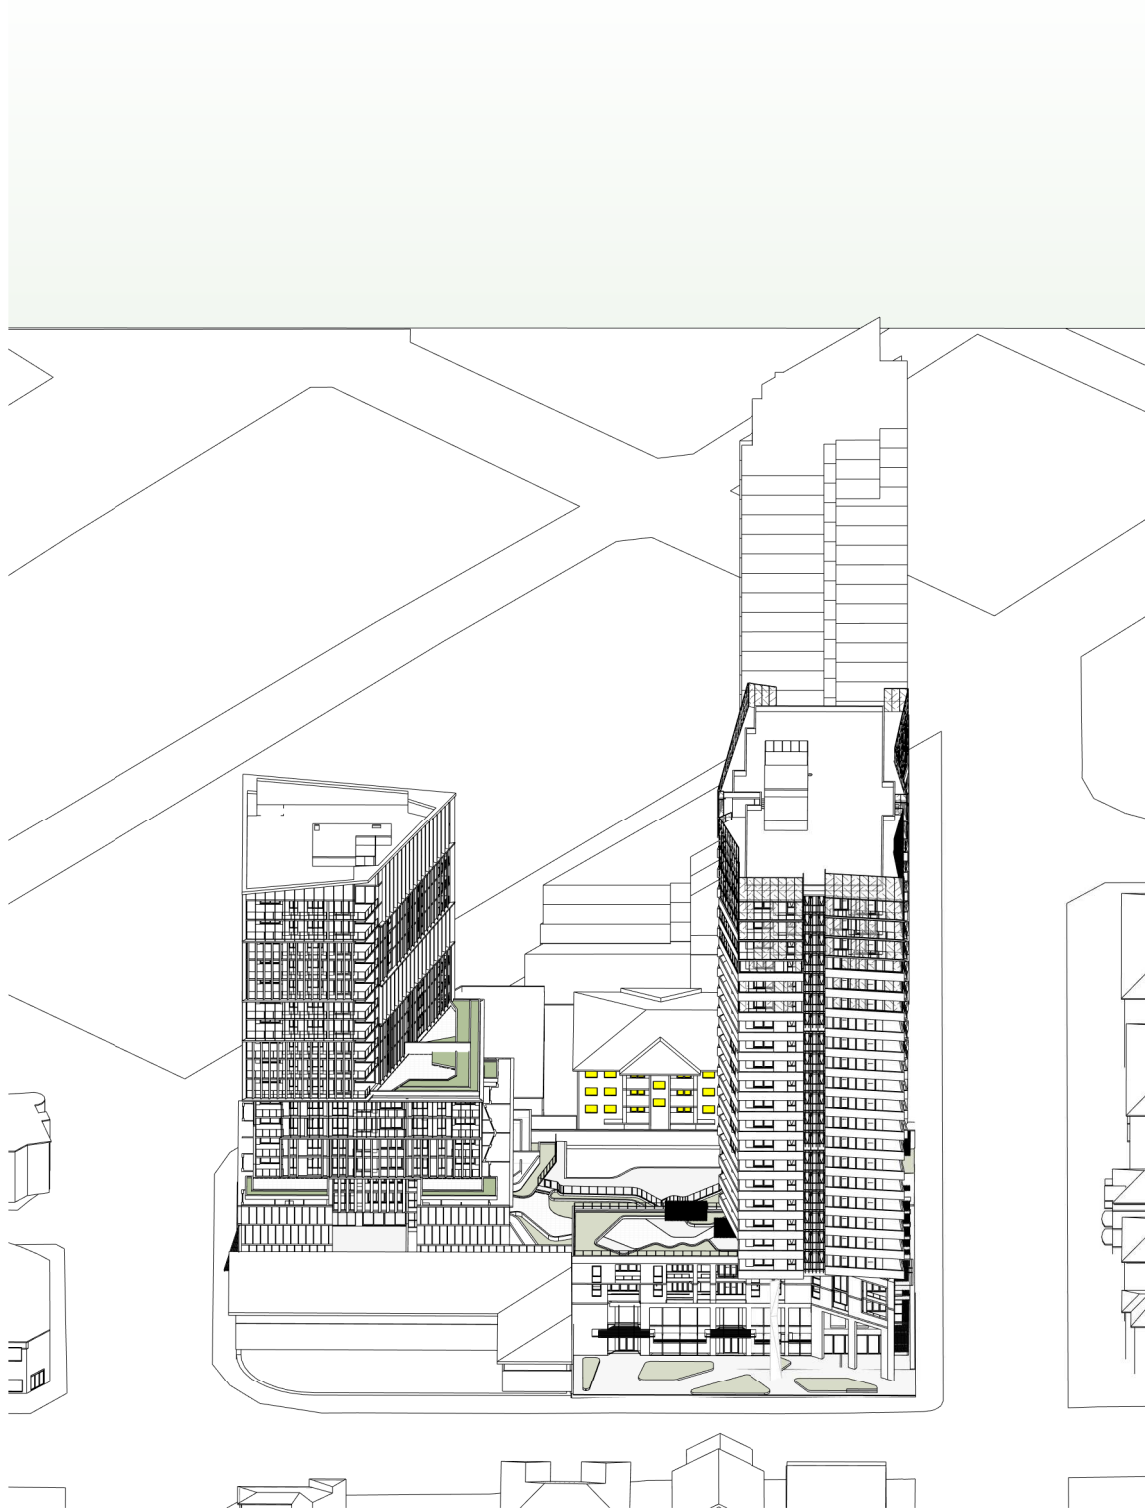


1 JUNE 22 1130 AM - SUN EYE VIEW DA

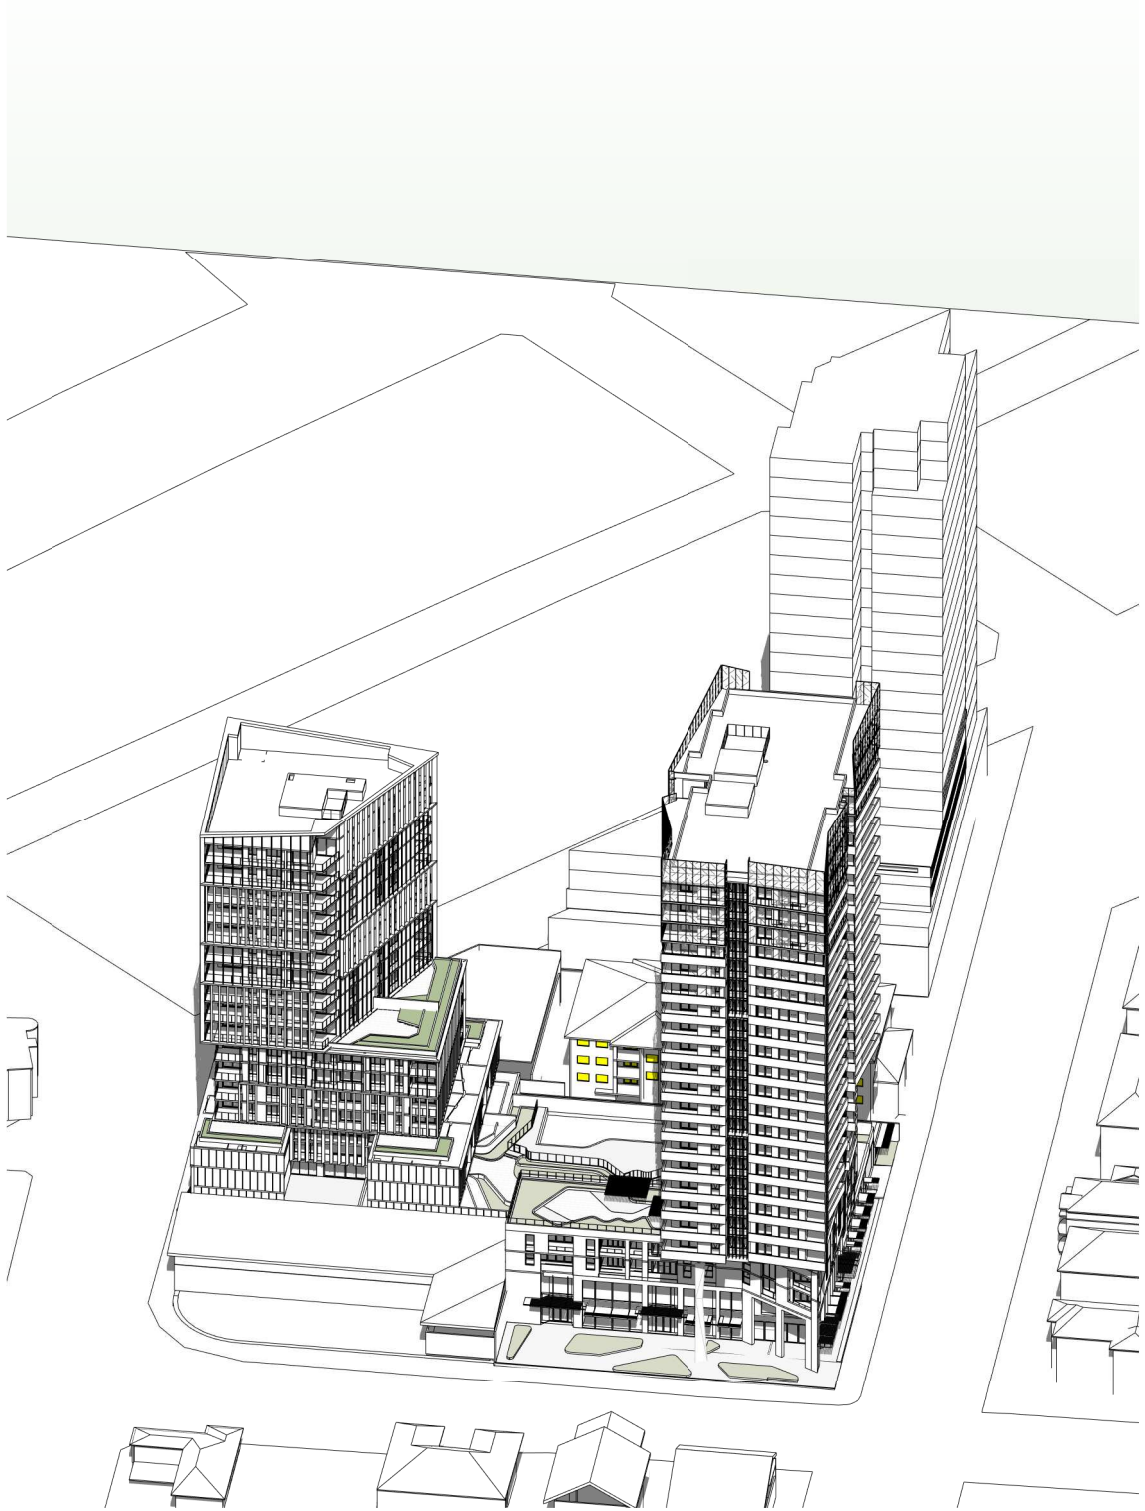


2 JUNE 22 1200 PM - SUN EYE VIEW DA

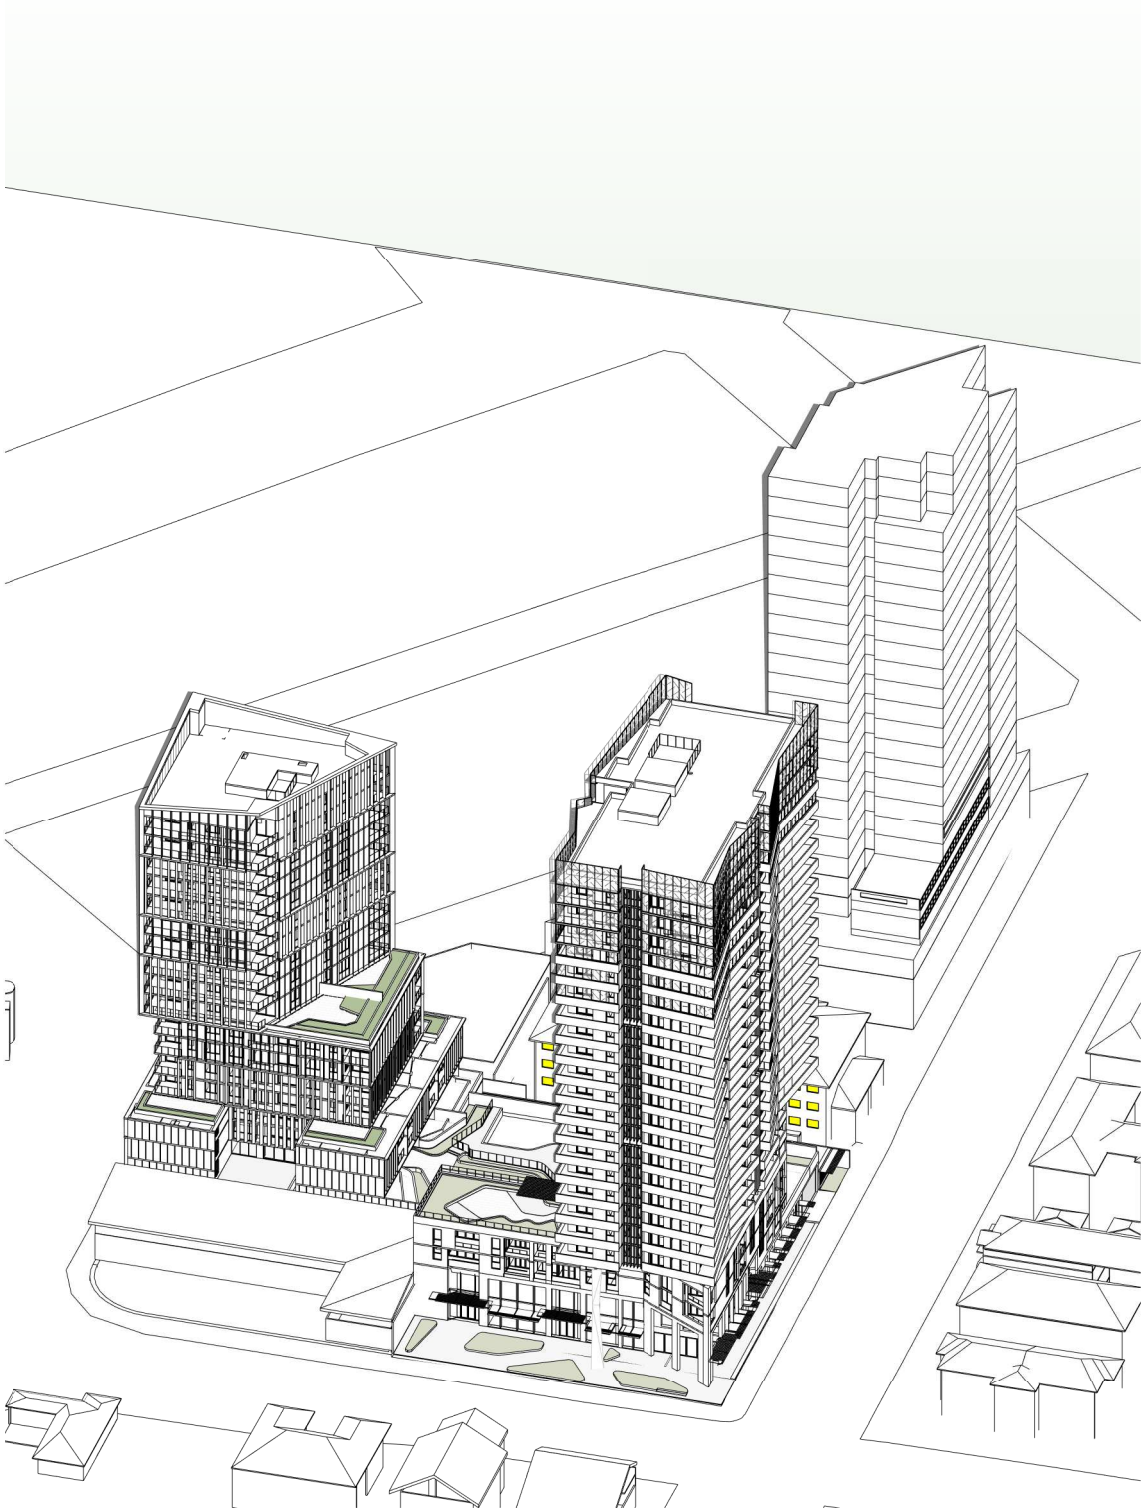


3 JUNE 22 1230 AM - SUN EYE VIEW DA

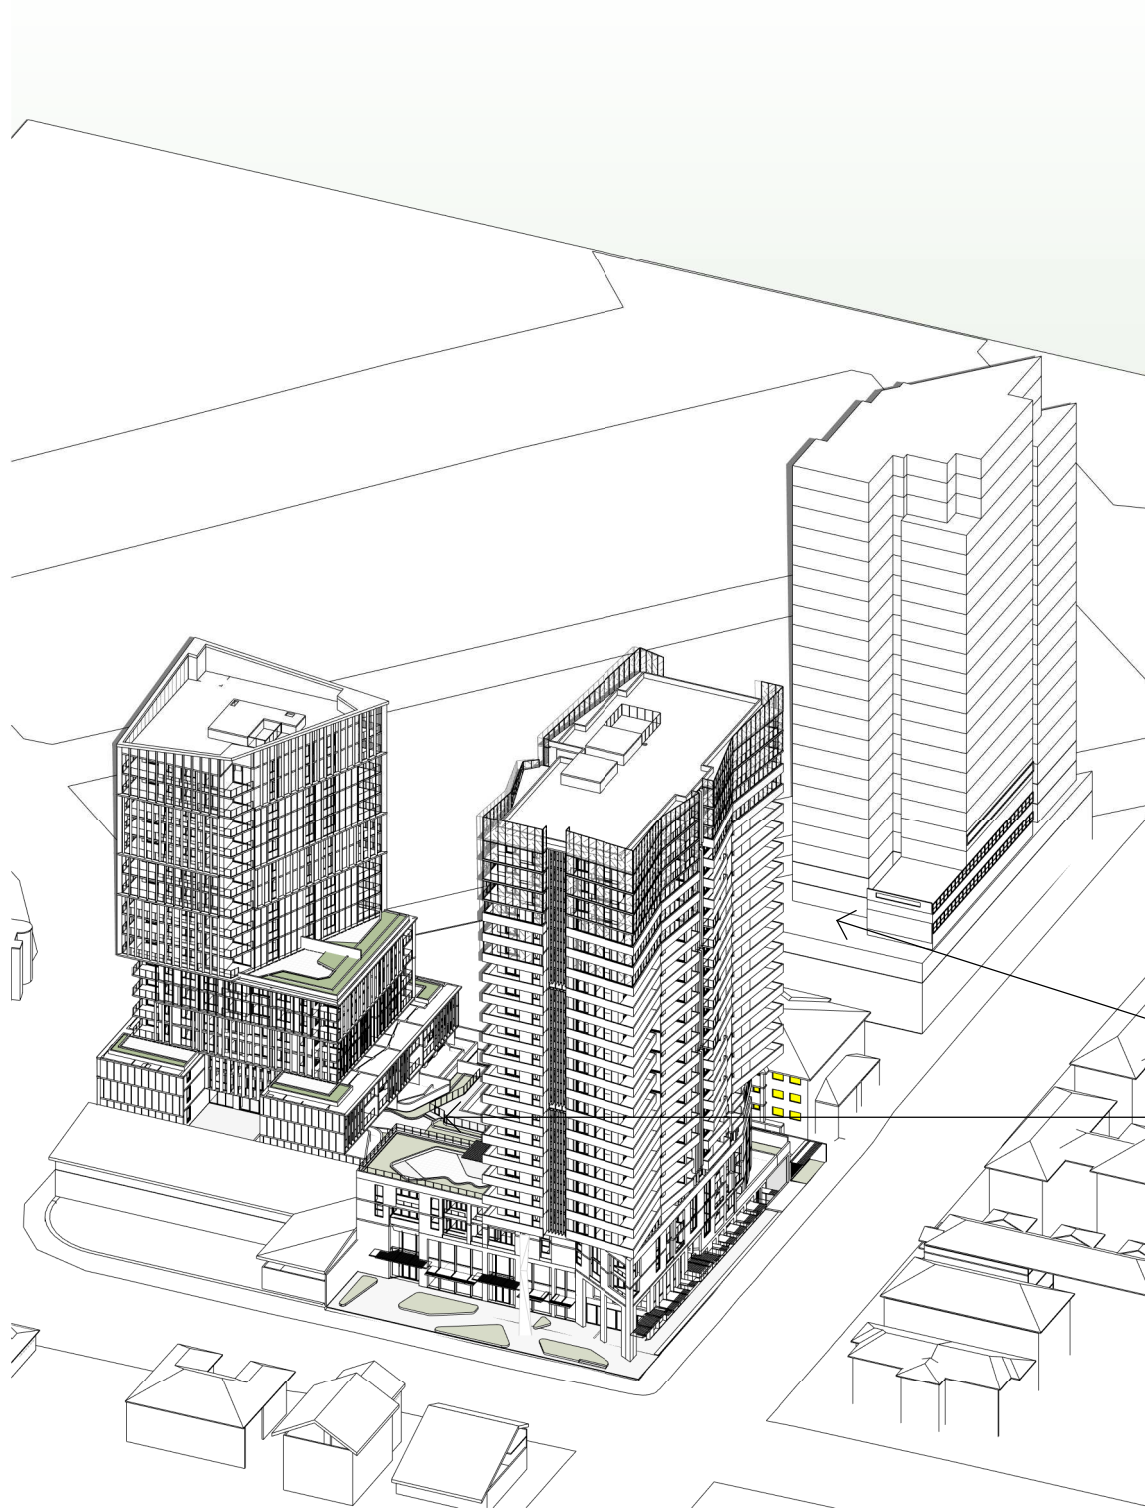


4 JUNE 22 1300 PM - SUN EYE VIEW DA

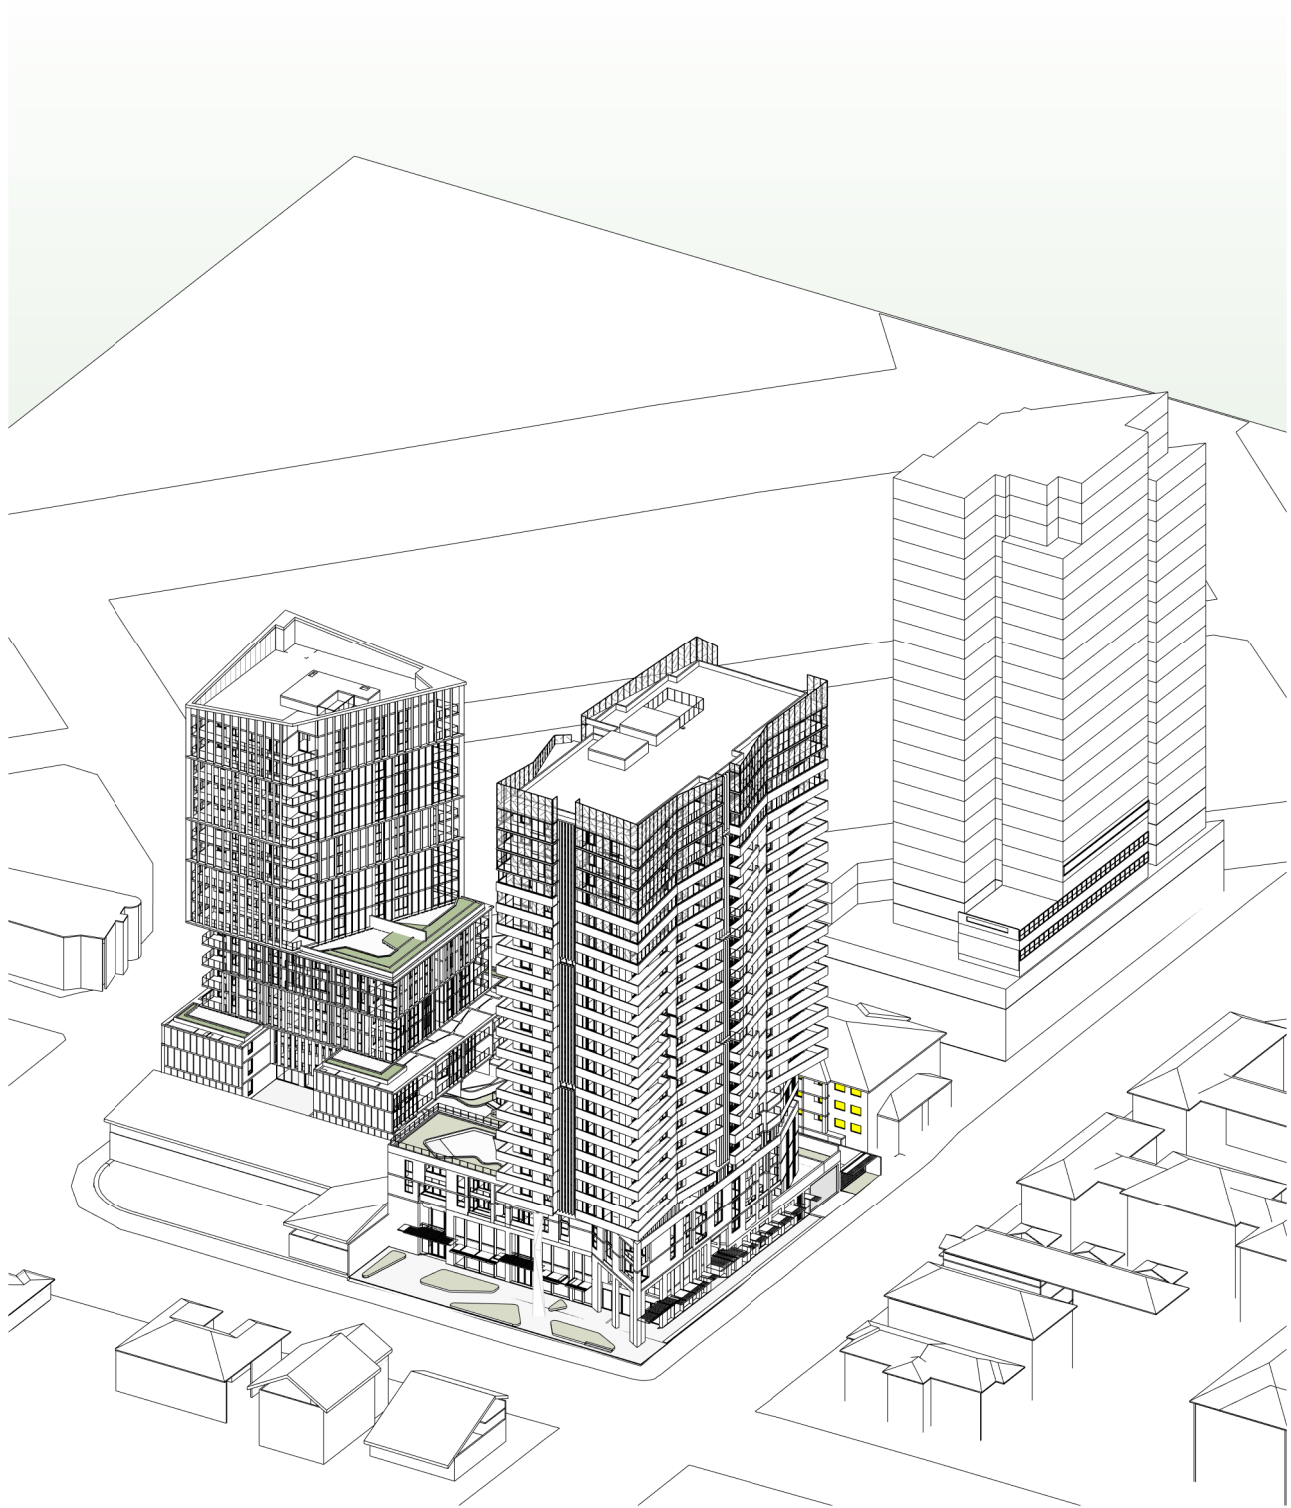

5 JUNE 22 1330 PM - SUN EYE VIEW DA

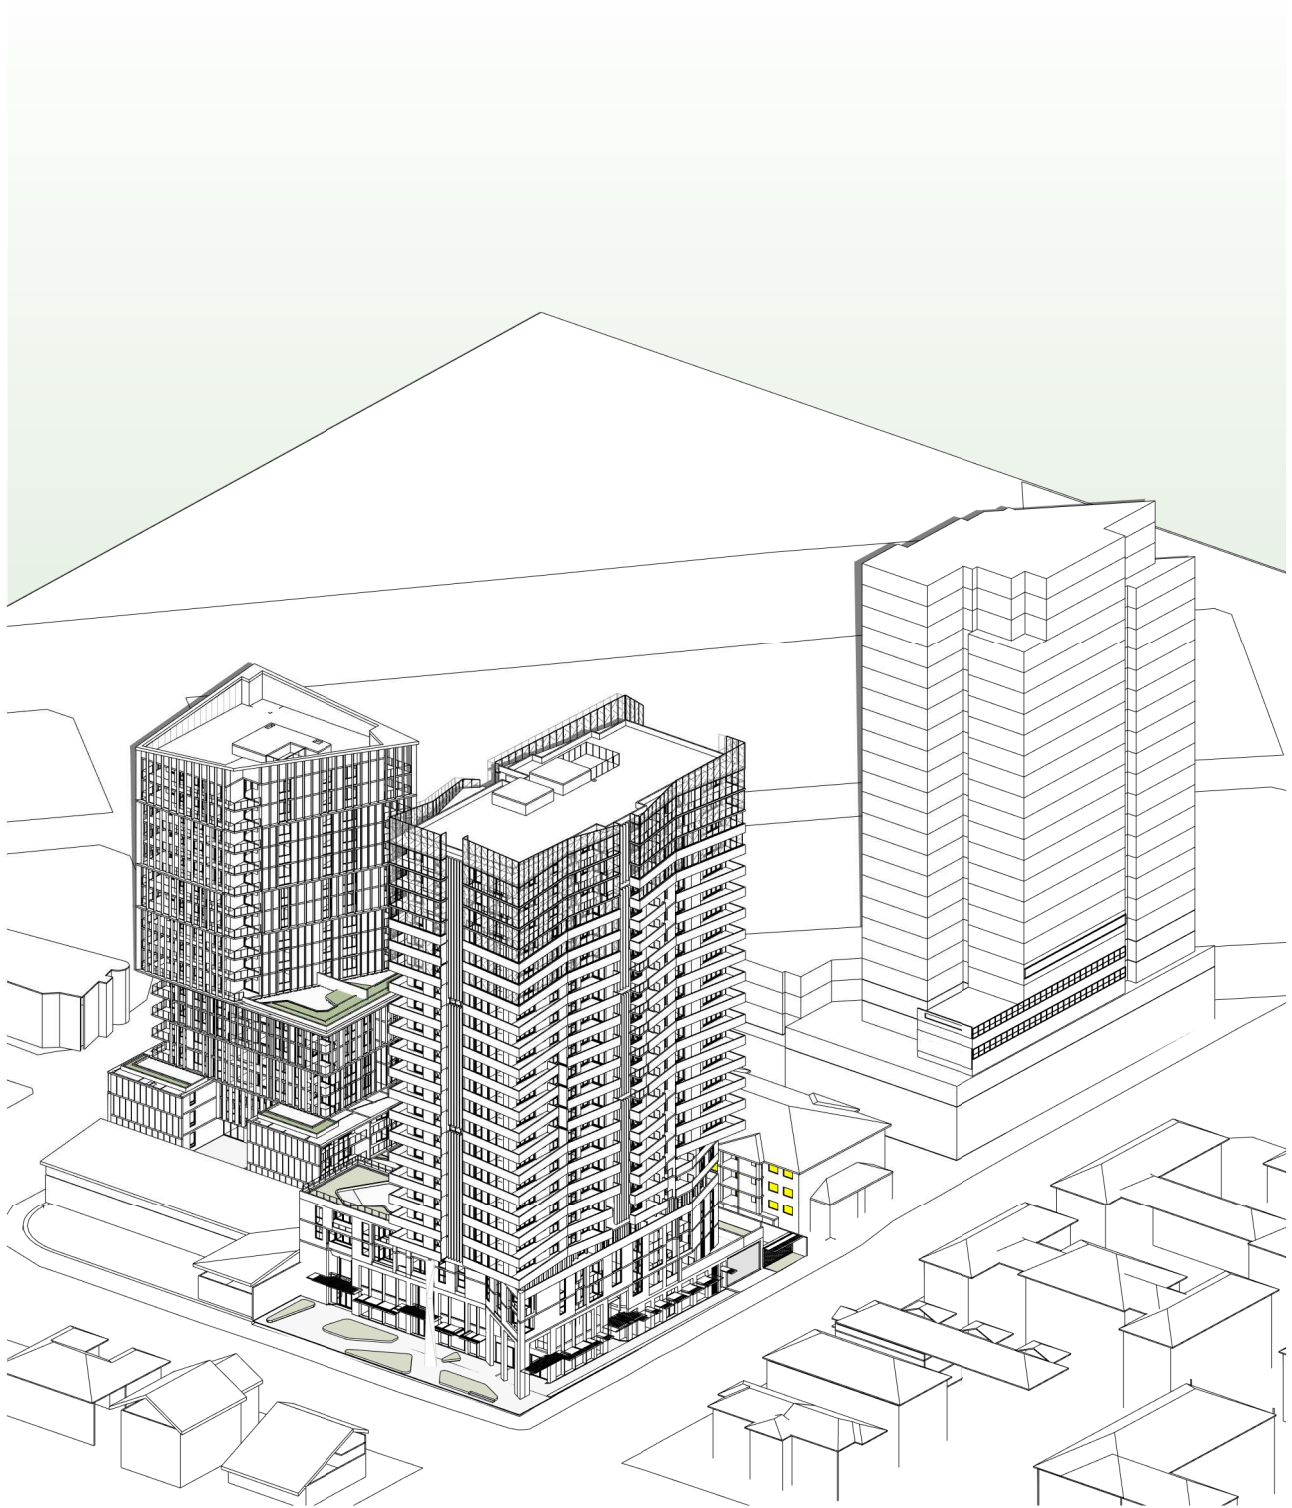

6 JUNE 22 1400 PM - SUN EYE VIEW DA

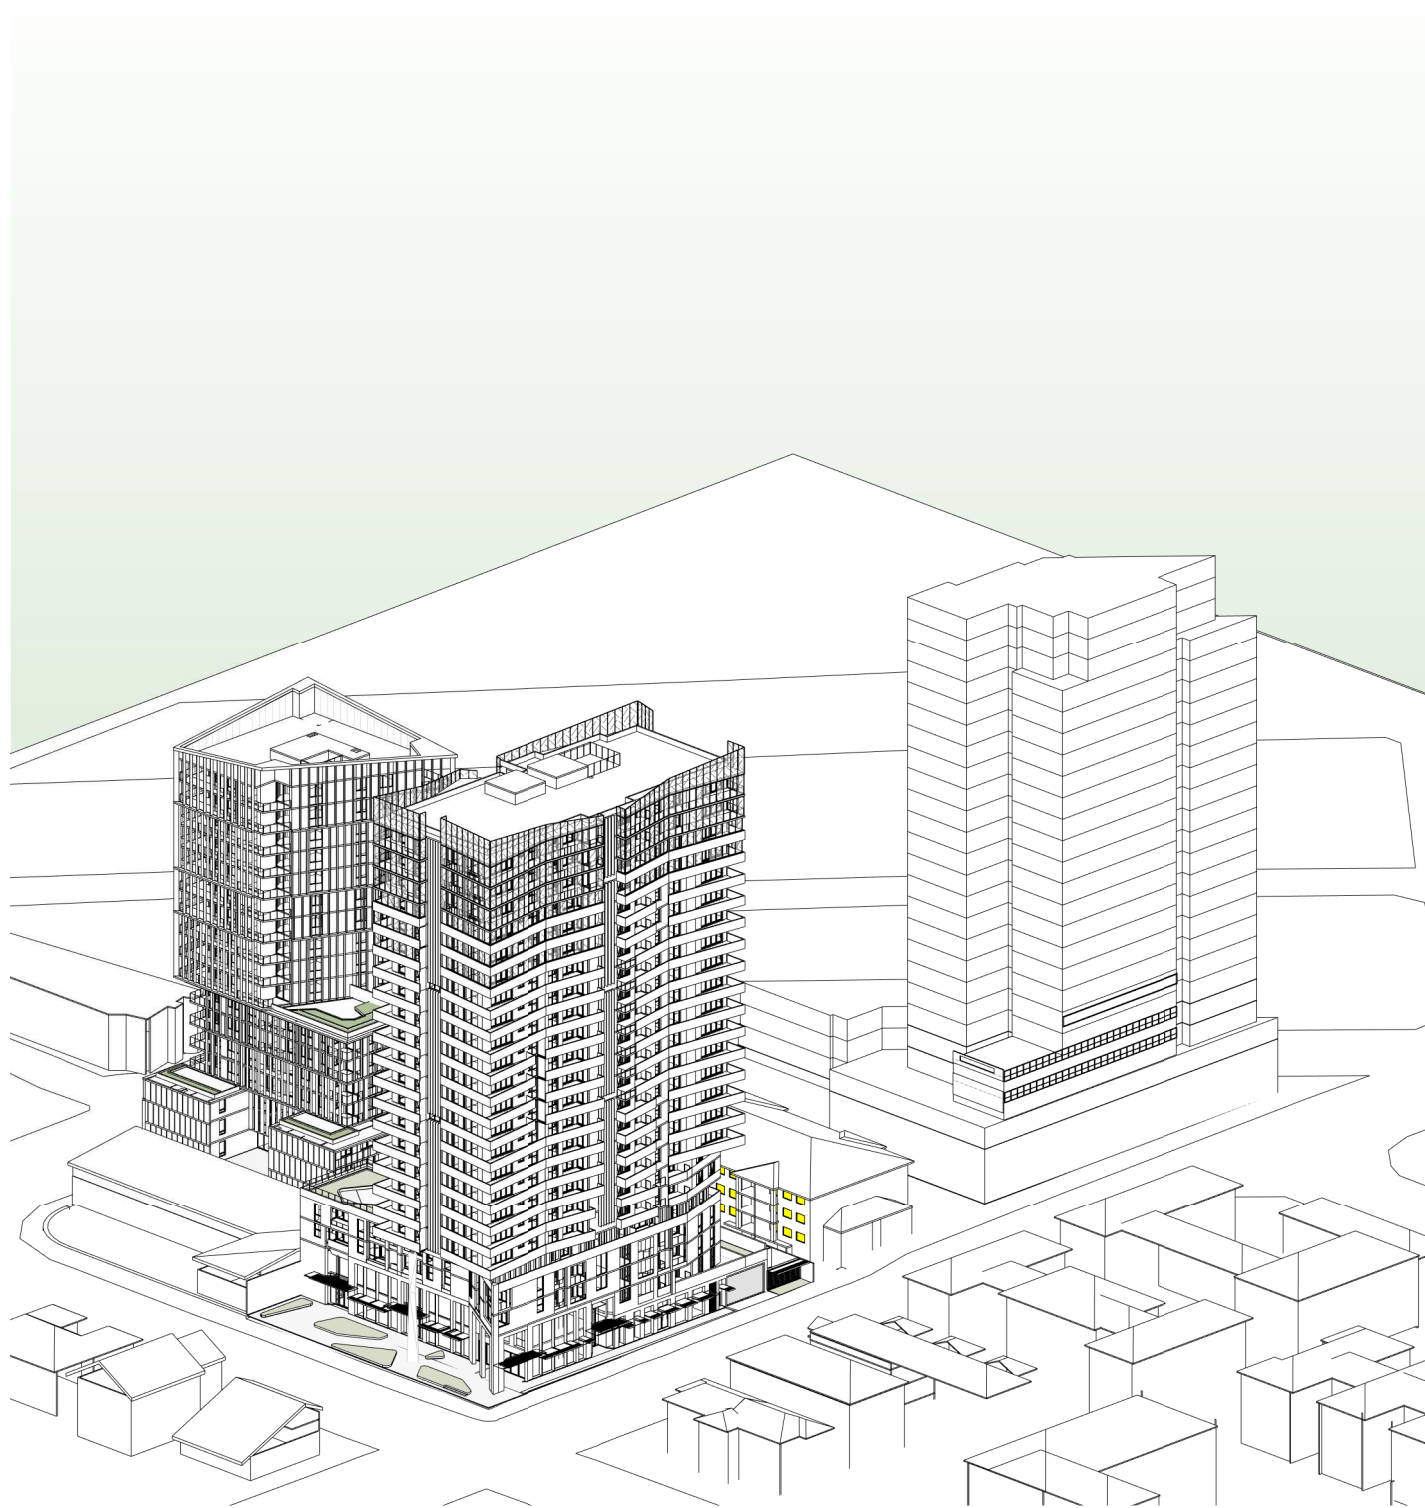

7 JUNE 22 1430 PM - SUN EYE VIEW DA

	Revisions <table><tr><th>No.</th><th>Date</th><th>Description</th><th>Ver</th><th>App'd</th></tr><tr><td>1</td><td>22-02-19</td><td>ISSUED FOR D.A. SUBMISSION.</td><td></td><td></td></tr></table>	No.	Date	Description	Ver	App'd	1	22-02-19	ISSUED FOR D.A. SUBMISSION.				Client II Capitano Investments Pty Ltd	Architect AJ+C ALLEN JACK+COTTIER 79 Myrtle Street Chippendale NSW 2008 AUSTRALIA ph +61 2 9311 8222 fx +61 2 9311 8200 ABN 53 003 782 250	Project MEMORIAL AVENUE, LIVERPOOL 77-79 Bathurst Street & 86-94 Castlereagh Street LIVERPOOL NSW 2170 Proj. No. 18005	Drawing Title SUN EYE VIEWS 2 Sheet Status NOT FOR CONSTRUCTION	Scale @A1 Drawing No. DA8512 1 Issue
No.	Date	Description	Ver	App'd													
1	22-02-19	ISSUED FOR D.A. SUBMISSION.															




1 21 JUNE 1500 PM - SUN EYE VIEW DA



2 21 JUNE 1530 PM - SUN EYE VIEW DA



3 21 JUNE 1600 PM - SUN EYE VIEW DA

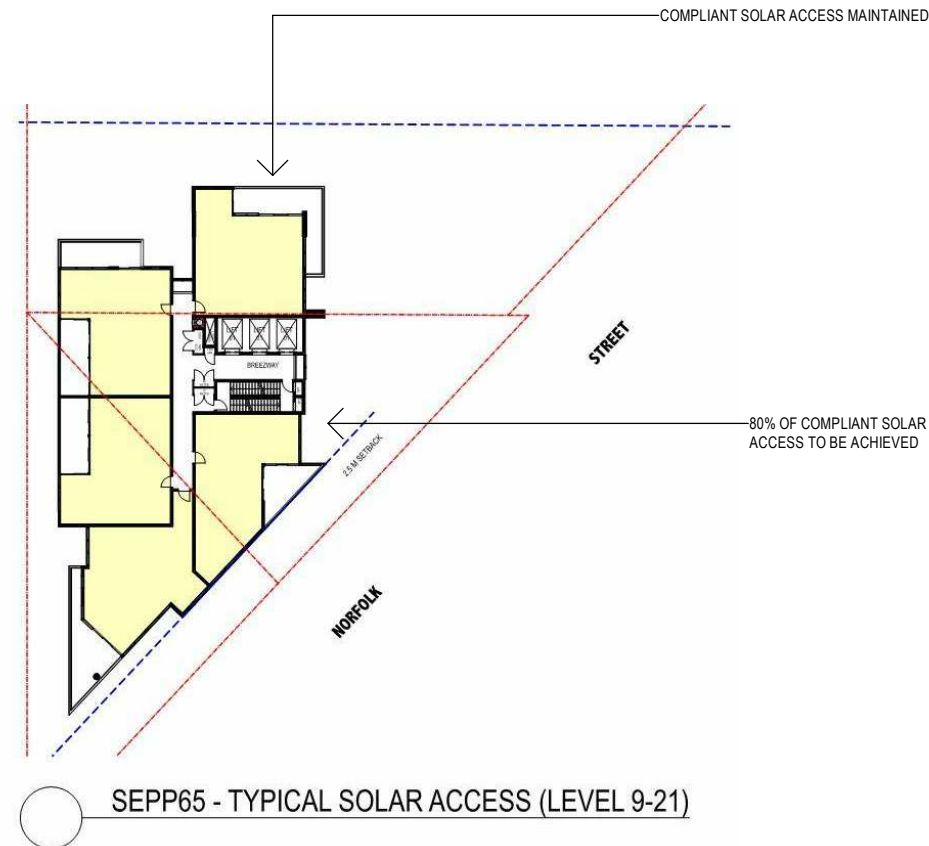


7-13 NORFOLK STREET SEPP65 SOLAR ACCESS


Revisions No. Date Description Ver App'd		Key		Client		Architect		Project		Drawing Title		Scale		Drawing No.		Issue	
1 22-02-19 ISSUED FOR D.A. SUBMISSION.		N		II Capitano Investments Pty Ltd		AJ+C ALLEN JACK+COTTIER 79 Myrtle Street Chippendale NSW 2008 AUSTRALIA ph +61 2 9311 8222 fx +61 2 9311 8200 ABN 53 003 782 250		MEMORIAL AVENUE, LIVERPOOL 77-79 Bathurst Street & 86-94 Castlereagh Street LIVERPOOL NSW 2170		SUN EYE VIEWS 3		@A1		DA8513 1			
								Proj. No. 18005		Sheet Status NOT FOR CONSTRUCTION							

APARTMENT SCHEDULE - WEST DA									
Number	Occupancy	Area	Balcony Area	Aspect	Adaptable	Livable Housing	Apt Storage Volume	Cross Ventilated	Solar Access
LEVEL 1									
W011	2B+2B	76.4 m ²	10.5 m ²	West	No		4.40 m ³		Yes
W012	3B+2B	95.5 m ²	48.5 m ²	West	Yes	Yes	4.20 m ³	Yes	
W013	3B+2B	96.8 m ²	37.6 m ²	East	No		5.10 m ³		
LEVEL 2									
W021	3B+2B	98.2 m ²	15.8 m ²	East	No		5.00 m ³	Yes	
W022	3B+2B	95.5 m ²	11.0 m ²	West	Yes	Yes	5.20 m ³	Yes	
W023	2B+2B	76.7 m ²	10.3 m ²	West	No		4.40 m ³		Yes
W024	2B+2B	76.7 m ²	10.0 m ²	West	No		4.40 m ³		Yes
W025	2B+2B	86.8 m ²	10.7 m ²	North	Yes	Yes	5.00 m ³	Yes	
W026	3B+2B	101.0 m ²	13.2 m ²	North	Yes		11.20 m ³		Yes
W027	1B+1S	54.7 m ²	8.9 m ²	North	No		3.70 m ³		Yes
W028	3B+2B	97.6 m ²	12.4 m ²	North	No	Yes	5.80 m ³	Yes	Yes
LEVEL 3									
W031	3B+2B	97.0 m ²	15.8 m ²	East	Yes		5.00 m ³	Yes	
W032	3B+2B	95.5 m ²	10.9 m ²	West	No	Yes	4.40 m ³		Yes
W033	2B+2B	76.7 m ²	10.6 m ²	West	No		4.40 m ³		Yes
W034	2B+2B	76.7 m ²	10.0 m ²	West	No		4.40 m ³		Yes
W035	2B+2B	87.6 m ²	10.4 m ²	North	Yes	Yes	5.00 m ³	Yes	
W036	3B+2B	101.0 m ²	10.0 m ²	North	Yes	Yes	8.20 m ³		Yes
W037	1B+1S	54.7 m ²	7.7 m ²	North	No		3.70 m ³		Yes
W038	3B+2B	97.6 m ²	13.9 m ²	North	No	Yes	5.77 m ³	Yes	Yes
LEVEL 4									
W041	3B+2B	96.2 m ²	51.1 m ²	East	No		5.13 m ³	Yes	
W042	3B+2B	97.0 m ²	31.2 m ²	West	No		4.40 m ³		Yes
W043	3B+2B	102.7 m ²	23.9 m ²	West	Yes	Yes	4.49 m ³		Yes
LEVEL 5									
W051	3B+2B	97.6 m ²	15.9 m ²	East	No		5.00 m ³	Yes	
W052	3B+2B	95.0 m ²	10.7 m ²	West	No	Yes	4.40 m ³	Yes	
W053	2B+2B	76.5 m ²	12.6 m ²	West	No		4.30 m ³		Yes
W054	2B+2B	76.5 m ²	16.3 m ²	West	No		4.30 m ³		Yes
W055	2B+2B	77.3 m ²	28.3 m ²	West	No	Yes	4.10 m ³	Yes	Yes
W056	2B+2B	76.7 m ²	20.8 m ²	North	No		4.10 m ³	Yes	Yes
W057	2B+2B	72.5 m ²	17.8 m ²	East	No		5.00 m ³	Yes	Yes
LEVEL 6									
W061	3B+2B	97.6 m ²	15.9 m ²	East	No		5.00 m ³	Yes	
W062	3B+2B	99.0 m ²	12.1 m ²	West	Yes	Yes	5.20 m ³	Yes	
W063	2B+2B	76.5 m ²	13.2 m ²	West	No		4.30 m ³		Yes
W064	2B+2B	76.5 m ²	16.9 m ²	West	No		4.30 m ³		Yes
W065	2B+2B	77.3 m ²	28.3 m ²	West	No	Yes	4.10 m ³	Yes	Yes
W066	2B+2B	76.7 m ²	20.8 m ²	North	No		4.10 m ³	Yes	Yes
W067	2B+2B	72.5 m ²	17.8 m ²	East	No		5.00 m ³	Yes	Yes
LEVEL 7									
W071	2B+2B	76.2 m ²	22.0 m ²	East	No		5.00 m ³	Yes	Yes
W072	2B+2B	78.4 m ²	14.7 m ²	East	No		5.00 m ³	Yes	Yes
W073	2B+2B	82.3 m ²	25.9 m ²	West	No	Yes	4.90 m ³	Yes	Yes
W074	2B+2B	76.5 m ²	14.5 m ²	West	No		4.36 m ³		Yes
W075	2B+2B	76.5 m ²	18.3 m ²	West	No		4.36 m ³		Yes
W076	2B+2B	76.5 m ²	10.7 m ²	West	No	Yes	4.10 m ³	Yes	Yes
W077	2B+2B	76.7 m ²	20.8 m ²	North	No		4.10 m ³	Yes	Yes
W078	2B+2B	72.5 m ²	17.8 m ²	East	No		5.00 m ³	Yes	Yes
LEVEL 8									
W081	2B+2B	76.2 m ²	22.0 m ²	East	No		5.00 m ³	Yes	Yes
W082	2B+2B	76.5 m ²	14.7 m ²	East	No		5.00 m ³	Yes	Yes
W083	2B+2B	82.3 m ²	25.9 m ²	West	No	Yes	4.90 m ³	Yes	Yes
W084	2B+2B	76.5 m ²	14.5 m ²	West	No		4.36 m ³		Yes
W085	2B+2B	76.5 m ²	18.3 m ²	West	No		4.36 m ³		Yes
W086	2B+2B	77.4 m ²	28.3 m ²	North	No	Yes	4.10 m ³	Yes	Yes
W087	2B+2B	76.7 m ²	20.8 m ²	North	No		4.10 m ³	Yes	Yes
W088	2B+2B	72.5 m ²	17.1 m ²	East	No		5.00 m ³	Yes	Yes
LEVEL 9									
W091	2B+2B	76.2 m ²	22.0 m ²	East	No		5.00 m ³	Yes	Yes
W092	2B+2B	78.5 m ²	14.7 m ²	East	No		5.00 m ³	Yes	Yes
W093	2B+2B	82.3 m ²	25.9 m ²	West	No	Yes	4.90 m ³	Yes	Yes
W094	2B+2B	76.5 m ²	14.5 m ²	West	No		4.36 m ³		Yes
W095	2B+2B	76.5 m ²	18.3 m ²	West	No		4.36 m ³		Yes
W096	2B+2B	77.4 m ²	28.3 m ²	North	No	Yes	4.10 m ³	Yes	Yes
W097	2B+2B	76.7 m ²	20.8 m ²	North	No		4.10 m ³	Yes	Yes
W098	2B+2B	72.5 m ²	17.8 m ²	East	No		5.00 m ³	Yes	Yes
LEVEL 10									
W101	2B+2B	76.2 m ²	22.0 m ²	East	No		5.00 m ³	Yes	Yes
W102	2B+2B	78.5 m ²	14.7 m ²	East	No		5.00 m ³	Yes	Yes
W103	2B+2B	82.3 m ²	25.9 m ²	West	No	Yes	4.90 m ³	Yes	Yes
W104	2B+2B	76.5 m ²	14.5 m ²	West	No		4.36 m ³		Yes
W105	2B+2B	76.5 m ²	18.3 m ²	West	No		4.36 m ³		Yes
W106	2B+2B	77.4 m ²	28.3 m ²	North	No	Yes	4.10 m ³	Yes	Yes
W107	2B+2B	76.7 m ²	20.8 m ²	North	No		4.10 m ³	Yes	Yes
W108	2B+2B	72.5 m ²	17.8 m ²	East	No		5.00 m ³	Yes	Yes
LEVEL 11									
W111	2B+2B	76.2 m ²	22.0 m ²	East	No		5.00 m ³	Yes	Yes
W112	2B+2B	78.5 m ²	14.7 m ²	East	No		5.00 m ³	Yes	Yes
W113	2B+2B	82.3 m ²	29.2 m ²	West	No	Yes	4.90 m ³	Yes	Yes
W114	2B+2B	76.5 m ²	14.7 m ²	West	No		4.36 m ³		Yes
W115	2B+2B	76.5 m ²	18.3 m ²	West	No		4.36 m ³		Yes
W116	2B+2B	77.4 m ²	24.8 m ²	North	No	Yes	4.10 m ³	Yes	Yes
W117	2B+2B	76.7 m ²	20.8 m ²	North	No		4.10 m ³	Yes	Yes
W118	2B+2B	72.5 m ²	17.8 m ²	East	No		5.00 m ³	Yes	Yes
LEVEL 12									
W121	2B+2B	76.2 m ²	22.0 m ²	East	No		5.00 m ³	Yes	Yes
W122	2B+2B	78.5 m ²	14.7 m ²	East	No		5.00 m ³	Yes	Yes
W123	2B+2B	82.3 m ²	29.2 m ²	West	No	Yes	4.90 m ³	Yes	Yes
W124	2B+2B	76.5 m ²	14.7 m ²	West	No		4.36 m ³		Yes
W125	2B+2B	76.5 m ²	18.3 m ²	West	No		4.36 m ³		Yes
W126	2B+2B	77.4 m ²	24.8 m ²	North	No	Yes	4.10 m ³	Yes	Yes
W127	2B+2B	76.7 m ²	20.8 m ²	North	No		4.10 m ³	Yes	Yes
W128	2B+2B	72.5 m ²	17.8 m ²	East	No		5.00 m ³	Yes	Yes
LEVEL 13									
W131	2B+2B	76.2 m ²	22.0 m ²	East	No		5.00 m ³	Yes	Yes
W132	2B+2B	78.5 m ²	14.7 m ²	East	No		5.00 m ³	Yes	Yes
W133	2B+2B	82.2 m ²	29.2 m ²	West	No	Yes	4.90 m ³	Yes	Yes
W134	2B+2B	76.5 m ²	14.7 m ²	West	No		4.36 m ³		Yes
W135	2B+2B	76.5 m ²	18.3 m ²	West	No		4.36 m ³		Yes
W136	2B+2B	77.4 m ²	24.8 m ²	North	No	Yes	4.10 m ³	Yes	Yes
W137	2B+2B	76.7 m ²	20.8 m ²	North	No		4.10 m ³	Yes	Yes
W138	2B+2B	72.5 m ²	17.8 m ²	East	No		5.00 m ³	Yes	Yes


APARTMENT SCHEDULE - WEST DA									
Number	Occupancy	Area	Balcony Area	Aspect	Adaptable	Livable Housing	Apt Storage Volume	Cross Ventilated	Solar Access
LEVEL 14									
W141	2B+2B	76.2 m ²	22.0 m ²	East	No		5.00 m ³	Yes	Yes
W142	2B+2B	78.5 m ²	14.7 m ²	East	No		5.00 m ³	Yes	Yes
W143	2B+2B	82.2 m ²	29.2 m ²	West	No	Yes	4.90 m ³	Yes	Yes
W144	2B+2B	76.5 m ²	14.7 m ²	West	No		4.36 m ³		Yes
W145	2B+2B	76.5 m ²	18.3 m ²	West	No		4.36 m ³		Yes
W146	2B+2B	77.4 m ²	24.8 m ²	North	No	Yes	4.10 m ³	Yes	Yes
W147	2B+2B	76.7 m ²	20.8 m ²	North	No		4.10 m ³	Yes	Yes
W148	2B+2B	72.5 m ²	17.1 m ²	East	No		5.00 m ³	Yes	Yes
LEVEL 15									
W151	2B+2B	76.2 m ²	22.0 m ²	East	No		5.00 m ³	Yes	Yes
W152	2B+2B	78.5 m ²	14.7 m ²	East	No		5.00 m ³	Yes	Yes
W153	2B+2B	82.2 m ²	29.2 m ²	West	No	Yes	4.90 m ³	Yes	Yes
W154	2B+2B	76.5 m ²	14.7 m ²	West	No		4.36 m ³		Yes
W155	2B+2B	76.5 m ²	18.3 m ²	West	No		4.36 m ³		Yes
W156	2B+2B	77.4 m ²	28.3 m ²	North	No	Yes	4.10 m ³	Yes	Yes
W157	2B+2B	76.7 m ²	20.8 m ²	North	No		4.10 m ³	Yes	Yes
W158	2B+2B	72.5 m ²	17.8 m ²	East	No		5.00 m ³	Yes	Yes
LEVEL 16									
W161	2B+2B	76.2 m ²	22.0 m ²	East	No		5.00 m ³	Yes	Yes
W162	2B+2B	78.5 m ²	14.7 m ²	East	No		5.00 m ³	Yes	Yes
W163	2B+2B	82.2 m ²	29.2 m ²	West	No	Yes	4.90 m ³	Yes	Yes
W164	2B+2B	76.5 m ²	14.7 m ²	West	No		4.36 m ³		Yes
W165	2B+2B	76.5 m ²	18.3 m ²	West	No		4.36 m ³		Yes
W166	2B+2B	77.4 m ²	28.3 m ²	North	No	Yes	4.10 m ³	Yes	Yes
W167	2B+2B	76.7 m ²	20.8 m ²	North	No		4.10 m ³	Yes	Yes
W168	2B+2B	72.5 m ²	17.8 m ²	East	No		5.00 m ³	Yes	Yes
LEVEL 17									
W171	2B+2B	76.2 m ²	22.0 m ²	East	No		5.00 m ³	Yes	Yes
W172	2B+2B	78.5 m ²	14.7 m ²	East	No		5.00 m ³	Yes	Yes
W173	2B+2B	82.3 m ²	29.2 m ²	West	No	Yes	4.90 m ³	Yes	Yes
W174	2B+2B	76.5 m ²	14.7 m ²	West	No		4.36 m ³		Yes
W175	2B+2B	76.5 m ²	18.3 m ²	West	No		4.36 m ³		Yes
W176	2B+2B	77.4 m ²	28.3 m ²	North	No	Yes	4.10 m ³	Yes	Yes
W177	2B+2B	76.7 m ²	20.8 m ²	North	No		4.10 m ³	Yes	Yes
W178	2B+2B	72.5 m ²	17.8 m ²	East	No		5.00 m ³	Yes	Yes
LEVEL 18									
W181	2B+2B	76.2 m ²	22.0 m ²	East	No		5.00 m ³	Yes	Yes
W182	2B+2B	78.5 m ²	14.7 m ²	East	No		5.00 m ³	Yes	Yes
W183	2B+2B	82.3 m ²	25.9 m ²	West	No	Yes	4.90 m ³	Yes	Yes
W184	2B+2B	76.5 m ²	14.4 m ²	West	No		4.36 m ³		Yes
W185	2B+2B	76.5 m ²	18.3 m ²	West	No		4.36 m ³		Yes
W186	2B+2B	77.4 m ²	28.3 m ²	North	No	Yes	4.10 m ³	Yes	Yes
W187	2B+2B	76.7 m ²	20.8 m ²	North	No		4.10 m ³	Yes	Yes
W188	2B+2B	72.5 m ²	17.8 m ²	East	No		5.00 m ³	Yes	Yes
LEVEL 19									
W191	2B+2B	76.2 m ²	22.0 m ²	East	No		5.00 m ³	Yes	Yes
W192	2B+2B	78.5 m ²	14.7 m ²	East	No		5.00 m ³	Yes	Yes
W193	2B+2B	82.3 m ²	25.9 m ²	West	No	Yes	4.90 m ³	Yes	Yes
W194	2B+2B	76.5 m ²	14.4 m ²	West	No		4.36 m ³		Yes
W195	2B+2B	76.5 m ²	18.3 m ²	West	No		4.36 m ³		Yes
W196	2B+2B	77.4 m ²	28.3 m ²	North	No	Yes	4.10 m ³	Yes	Yes
W197	2B+2B	76.7 m ²	20.8 m ²	North	No		4.10 m ³	Yes	Yes
W198	2B+2B	72.5 m ²	17.8 m ²	East	No		5.00 m ³	Yes	Yes
LEVEL 20									
W201	2B+2B	76.2 m ²	22.0 m ²	East	No		5.00 m ³	Yes	Yes
W202	2B+2B	78.5 m ²	14.7 m ²	East	No		5.00 m ³	Yes	Yes
W203	2B+2B	82.3 m ²	29.2 m ²	West	No	Yes	4.90 m ³	Yes	Yes
W204	2B+2B	76.5 m ²	14.5 m ²	West	No		4.36 m ³		Yes
W205	2B+2B	76.5 m ²	18.3 m ²	West	No		4.36 m ³		Yes
W206	2B+2B	77.4 m ²	28.3 m ²	North	No	Yes	4.10 m ³	Yes	Yes
W207	2B+2B	76.7 m ²	21.3 m ²	North	No		4.10 m ³	Yes	Yes
W208	2B+2B	72.5 m ²	17.8 m ²	East	No		5.00 m ³	Yes	Yes
LEVEL 21									
W211	2B+2B	76.2 m ²	22.0 m ²	East	No		5.00 m ³	Yes	Yes
W212	2B+2B	78.5 m ²	14.7 m ²	East	No		5.00 m ³	Yes	Yes
W213	2B+2B	82.3 m ²	25.9 m ²	West	No	Yes	4.90 m ³	Yes	Yes
W214	2B+2B	76.5 m ²	14.5 m ²	West	No		4.36 m ³		Yes
W215	2B+2B	76.5 m ²	18.5 m ²	West	No		4.36 m ³		Yes
W216	2B+2B	77.4 m ²	28.9 m ²	North	No	Yes	4.10 m ³	Yes	Yes
W217	2B+2B	76.7 m ²	21.7 m ²	North	No		4.10 m ³	Yes	Yes
W218	2B+2B	72.5 m ²	18.1 m ²	East	No		5.00 m ³	Yes	Yes
LEVEL 22									
W221	2B+2B	76.2 m ²	22.4 m ²	East	No		5.00 m ³	Yes	Yes
W222	2B+2B	78.5 m ²	15.0 m ²	East	No		5.00 m ³	Yes	Yes
W223	2B+2B	82.2 m ²	26.2 m ²	West	No	Yes	4.90 m ³	Yes	Yes
W224	2B+2B	76.5 m ²	19.3 m ²	West	No		4.36 m ³		Yes
W225	2B+2B	76.5 m ²	18.5 m ²	West	No		4.36 m ³		Yes
W226	2B+2B	77.4 m ²	28.9 m ²	North	No	Yes	4.10 m ³	Yes	Yes
W227	2B+2B	76.7 m ²	21.7 m ²	North	No		4.10 m ³	Yes	Yes
W228	2B+2B	72.5 m ²	18.1 m ²	East	No		5.00 m ³	Yes	Yes
LEVEL 23									
W231	2B+2B	76.2 m ²	22.4 m ²	East	No		5.00 m ³	Yes	Yes
W232	2B+2B	78.5 m ²	15.0 m ²	East	No		5.00 m ³	Yes	Yes
W233	2B+2B	82.2 m ²	26.2 m ²	West	No	Yes	4.90 m ³	Yes	Yes
W234	2B+2B	76.5 m ²	19.3 m ²	West	No		4.36 m ³		Yes
W235	2B+2B	76.5 m ²	18.5 m ²	West	No		4.36 m ³		Yes
W236	2B+2B	77.4 m ²	28.9 m ²	North	No	Yes	4.10 m ³	Yes	Yes
W237	2B+2B	76.7 m ²	21.7 m ²	North	No		4.10 m ³	Yes	Yes
W238	2B+2B	72.5 m ²	18.1 m ²	East	No		5.00 m ³	Yes	Yes
Grand total: 172		13,572.7 m ²		3,423.7 m ²					
				10		48		124	
PERCENTAGE				5.2%		27.9%		72.1%	
								91.8%	

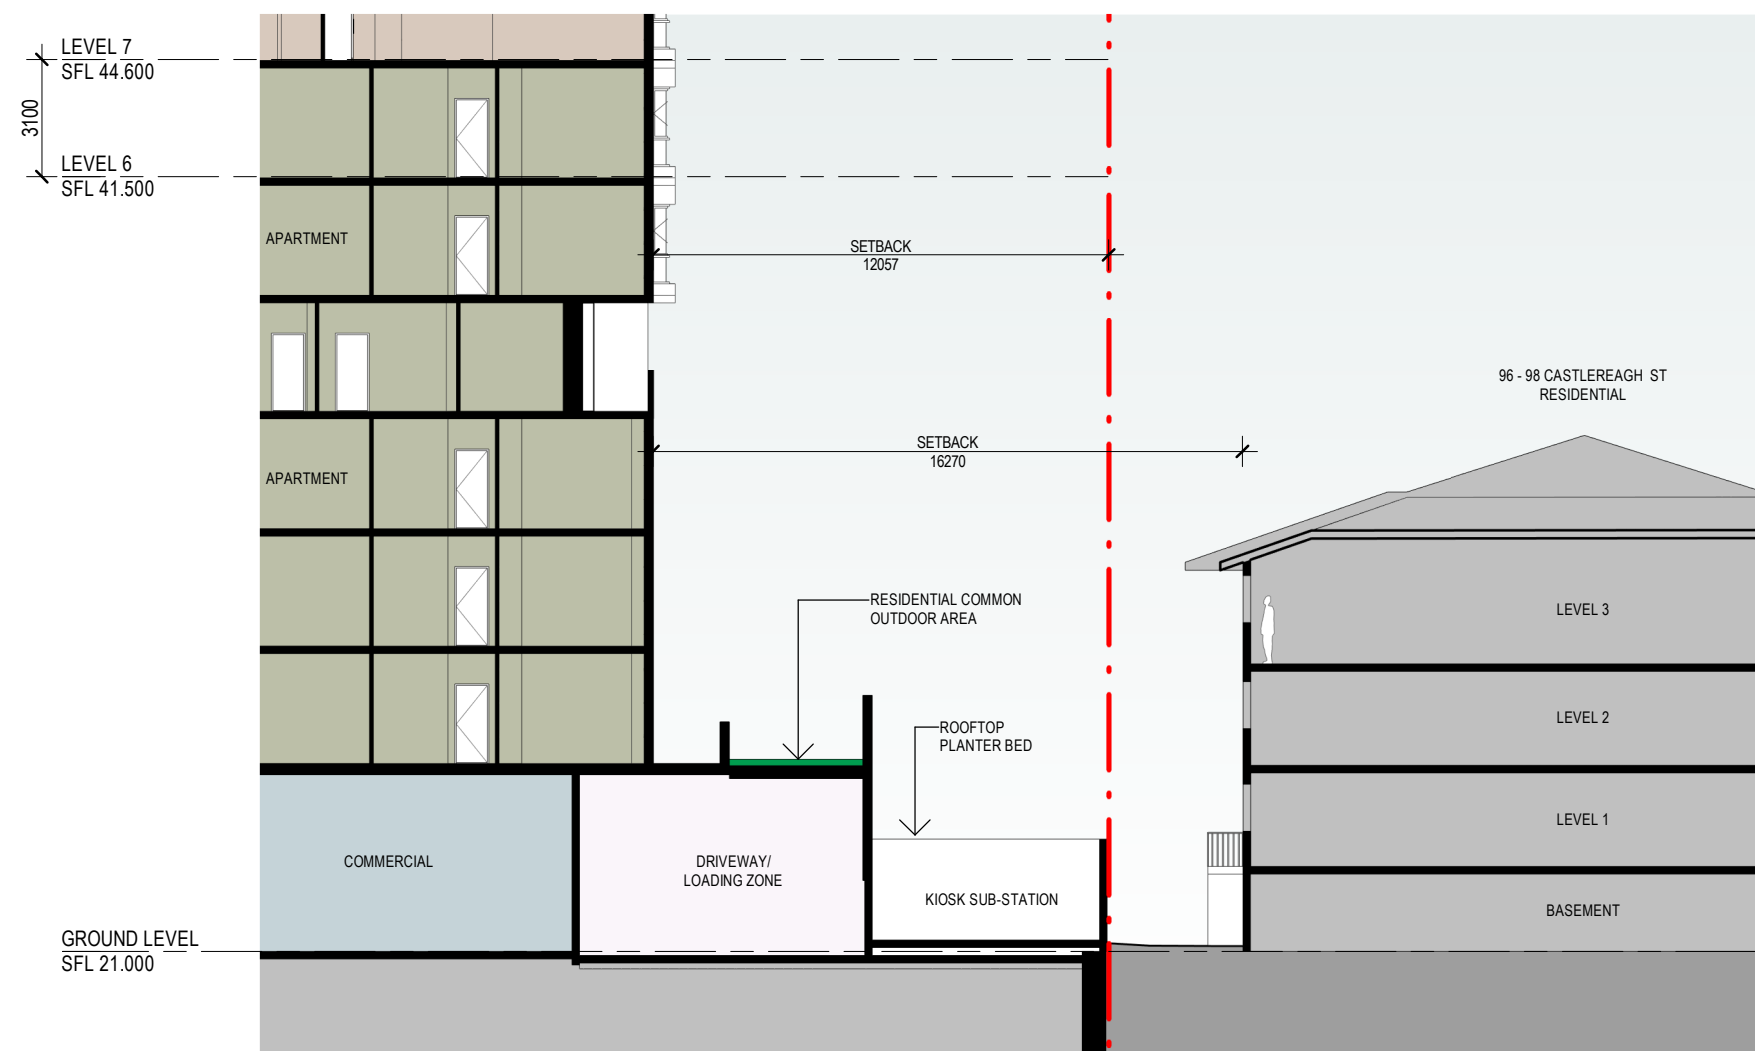


1 CROSS SECTION WEST TOWER 1
SHOWING 96-98 CASTLEREAGH ST & DRIVEWAY 1:200

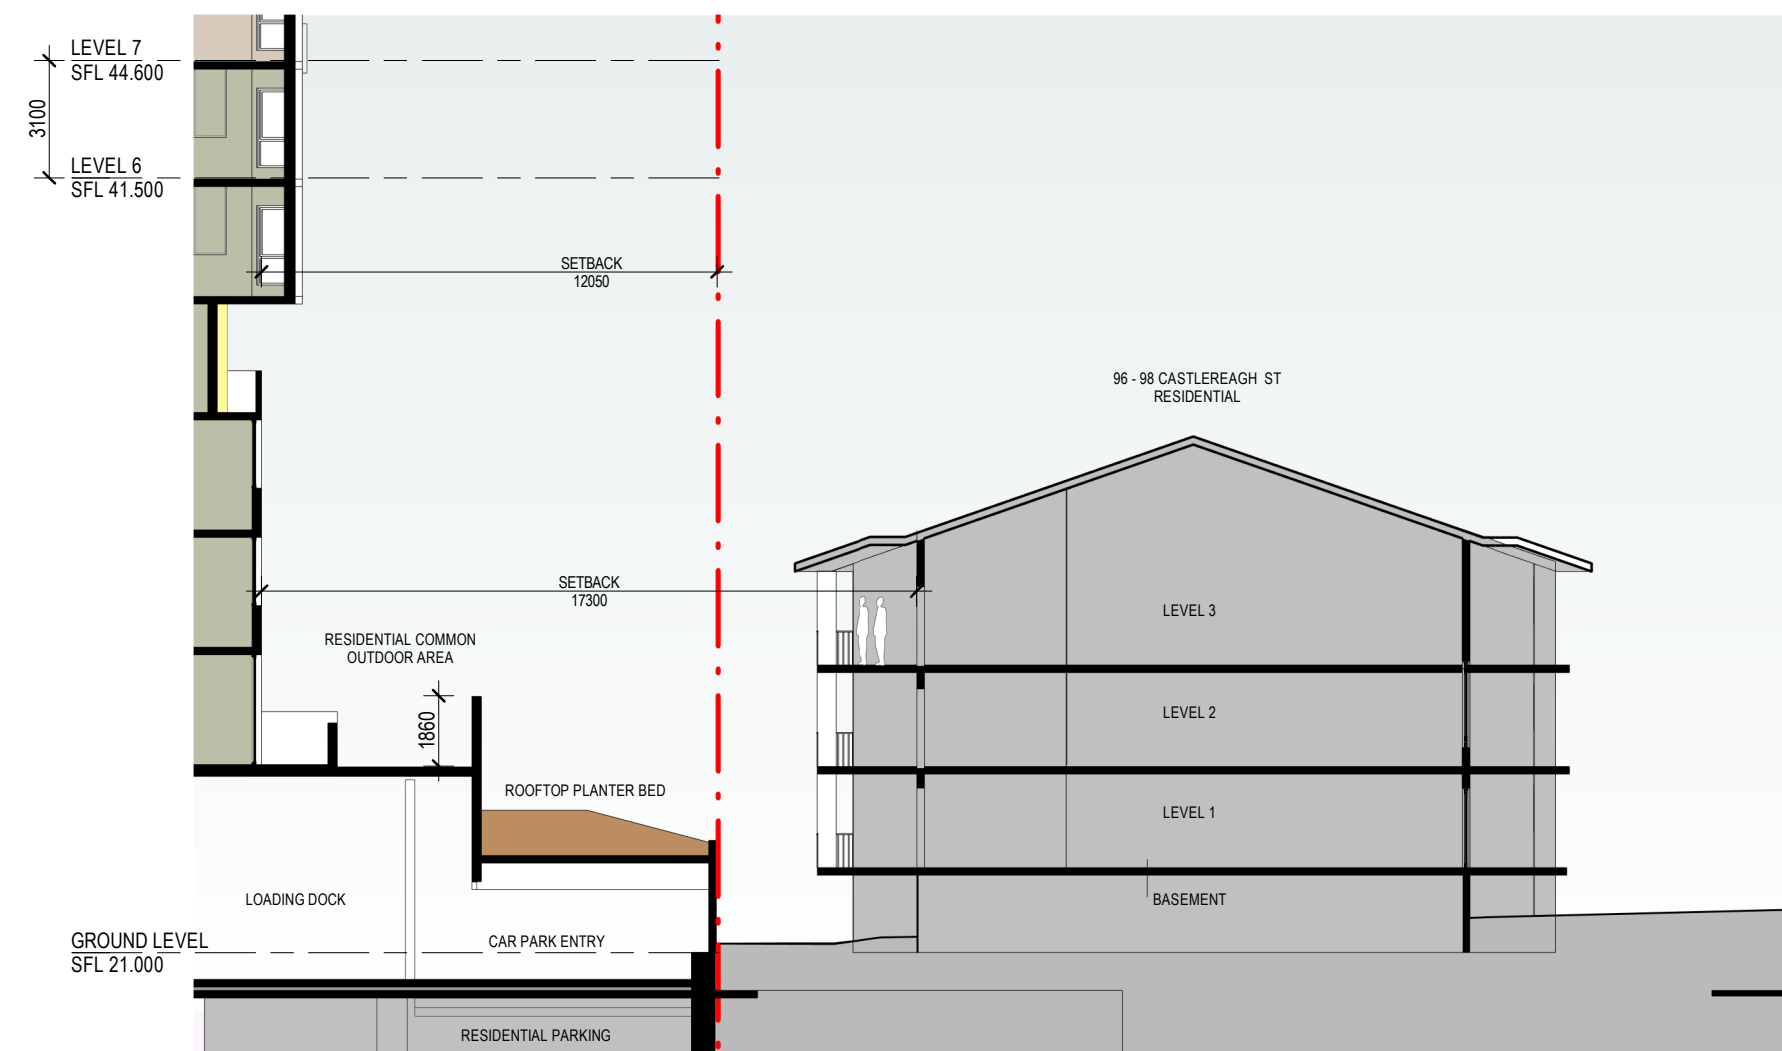


2 CROSS SECTION WEST TOWER 2
SHOWING 96-98 CASTLEREAGH ST & LOADING DOCK 1:200

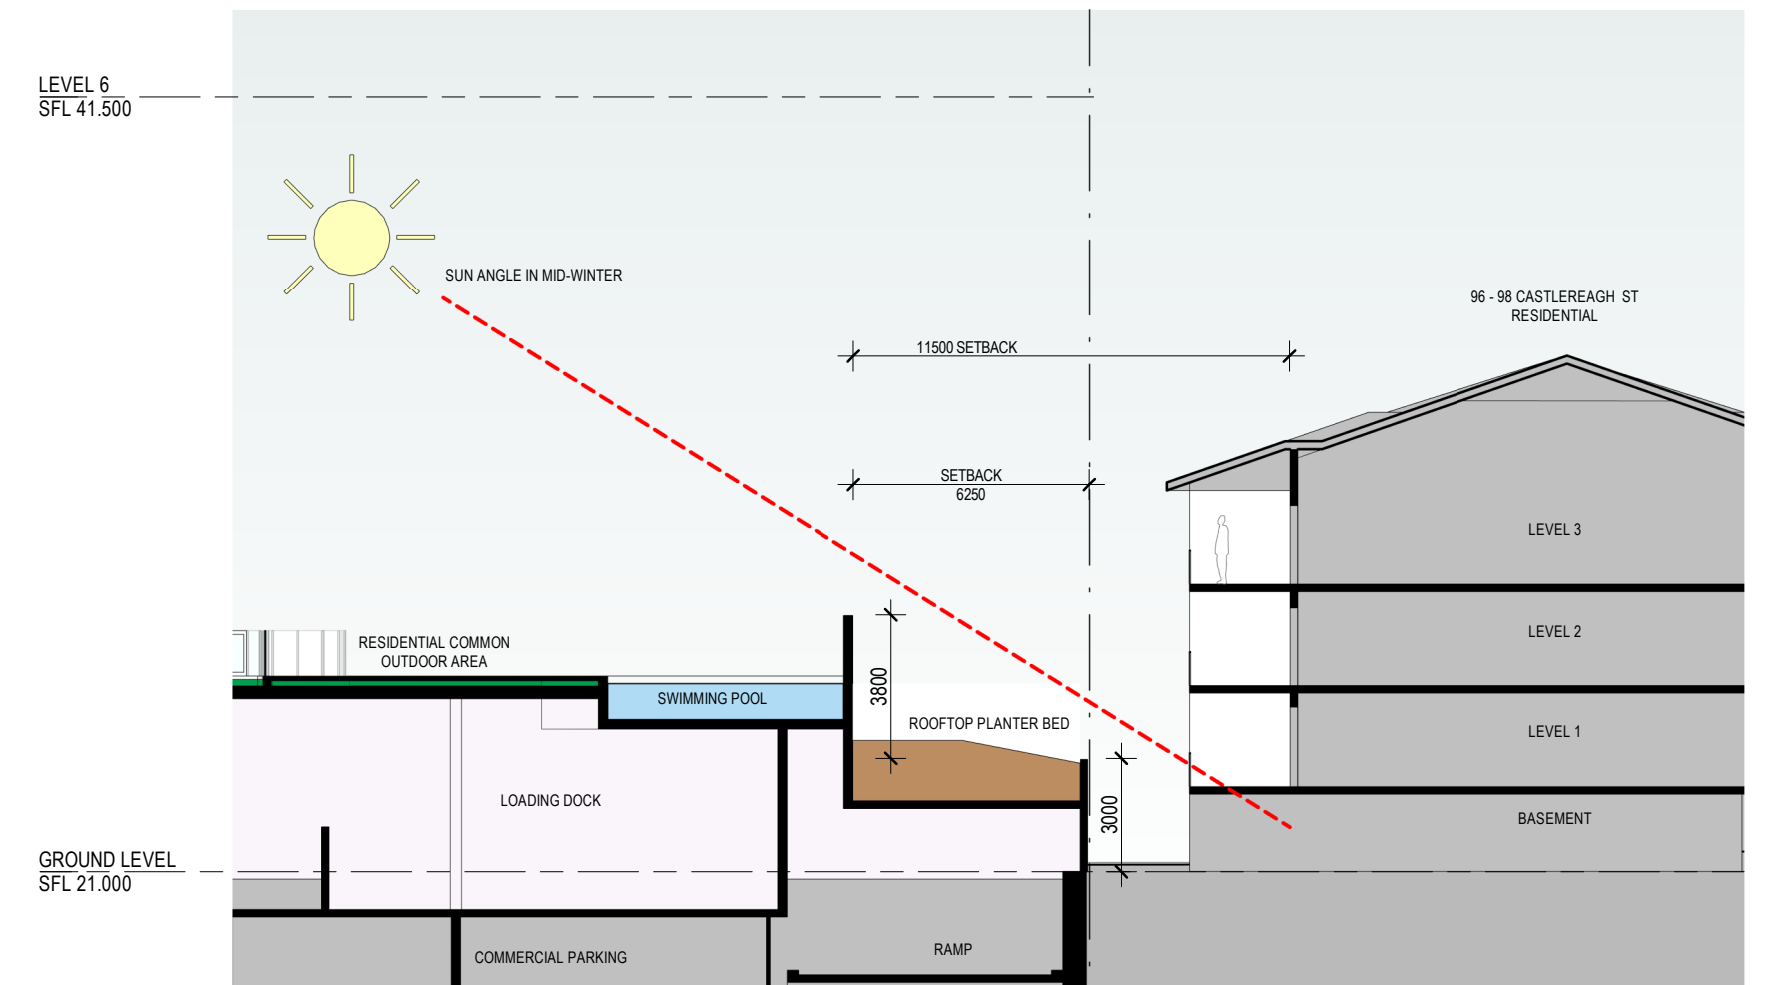


3 CROSS SECTION WEST TOWER 3
SHOWING 96-98 CASTLEREAGH ST & RESIDENT COMMON OUTDOOR AREA 1:200

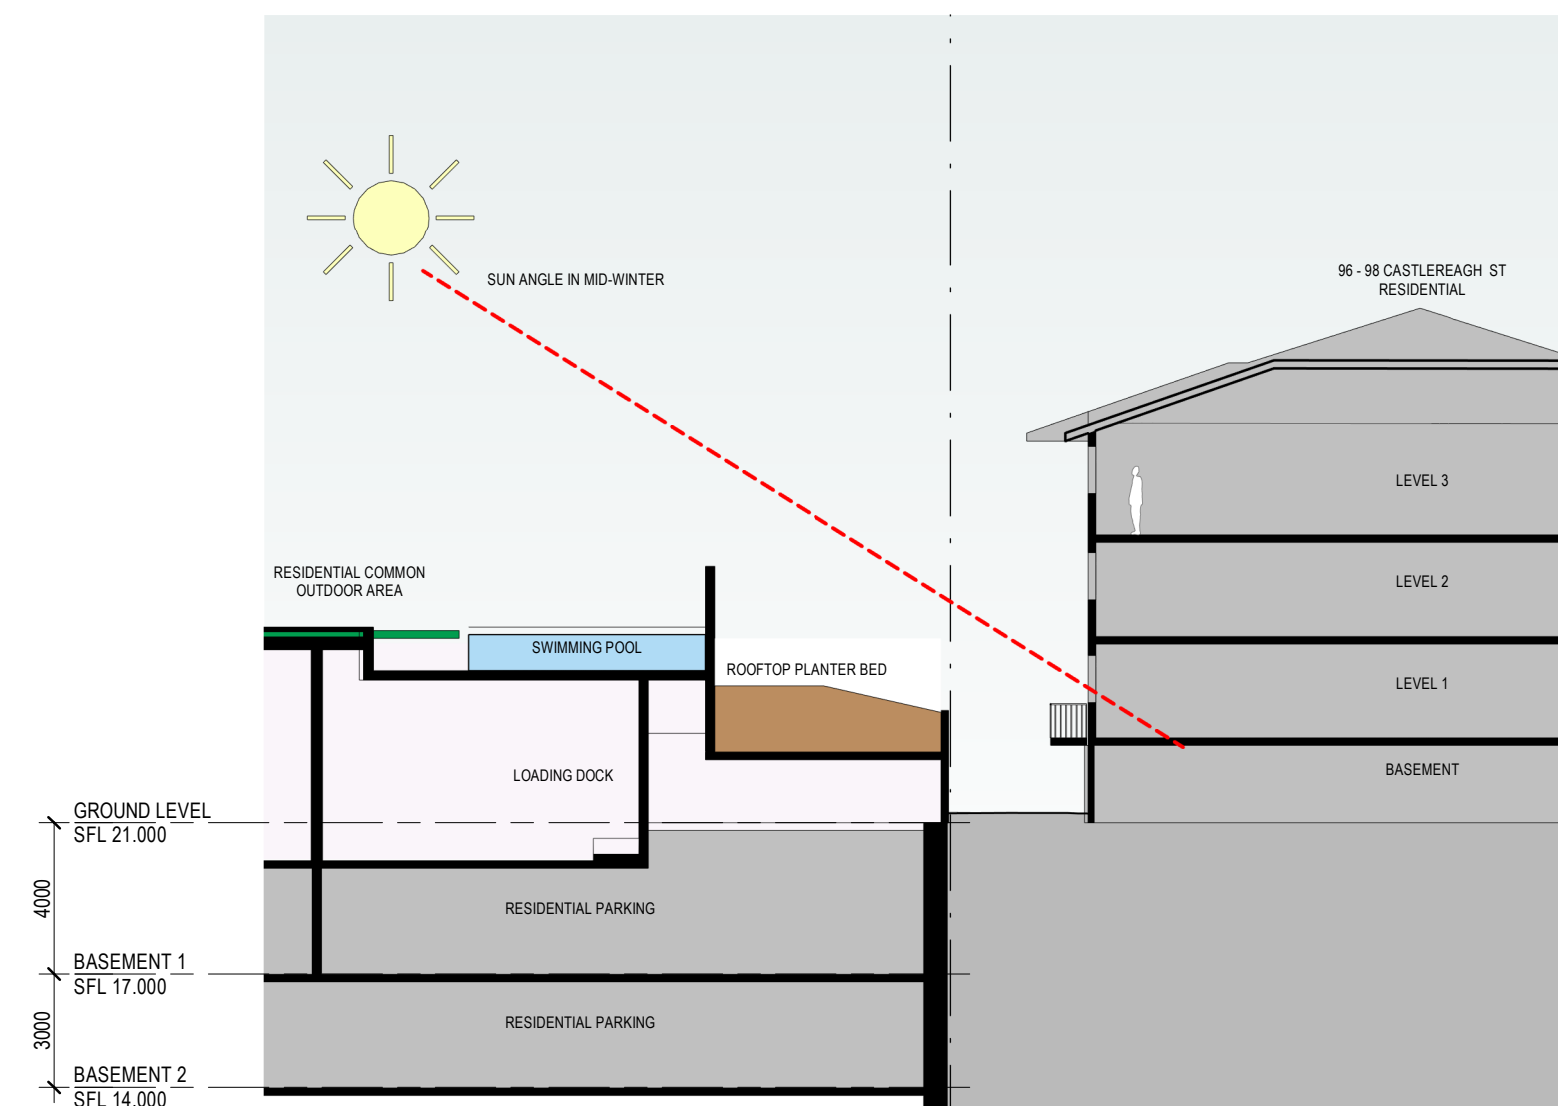


4 CROSS SECTION WEST TOWER 4
SHOWING 96-98 CASTLEREAGH ST & RESIDENT COMMON OUTDOOR AREA 1:200

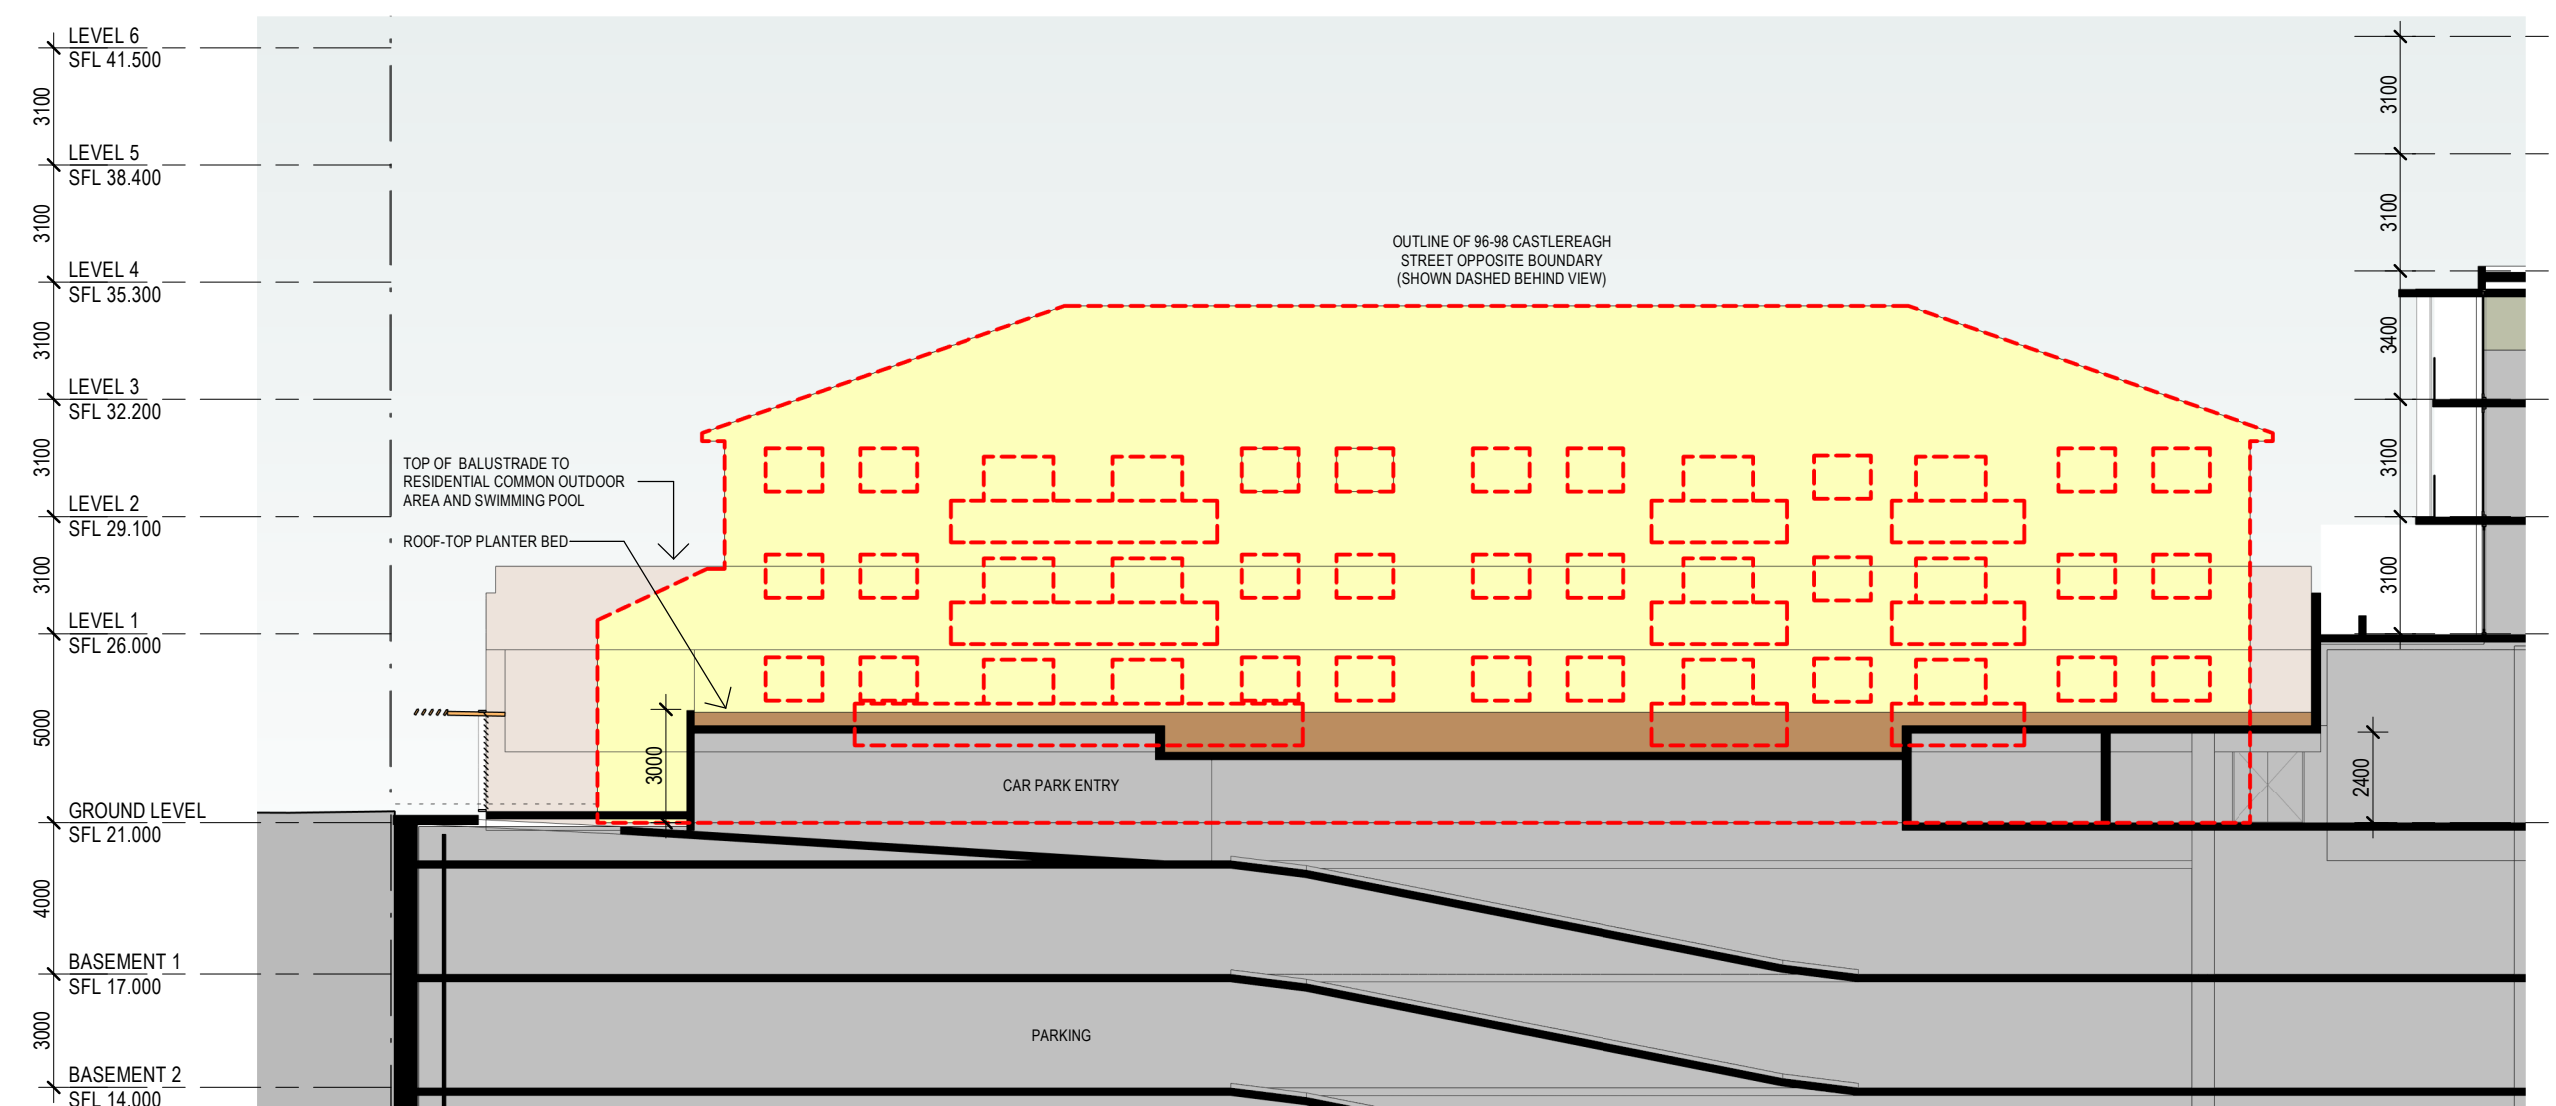

5 SECTION THROUGH CAR PARK ENTRY
SHOWING ELEVATION OF 96-98 CASTLEREAGH ST 1:200

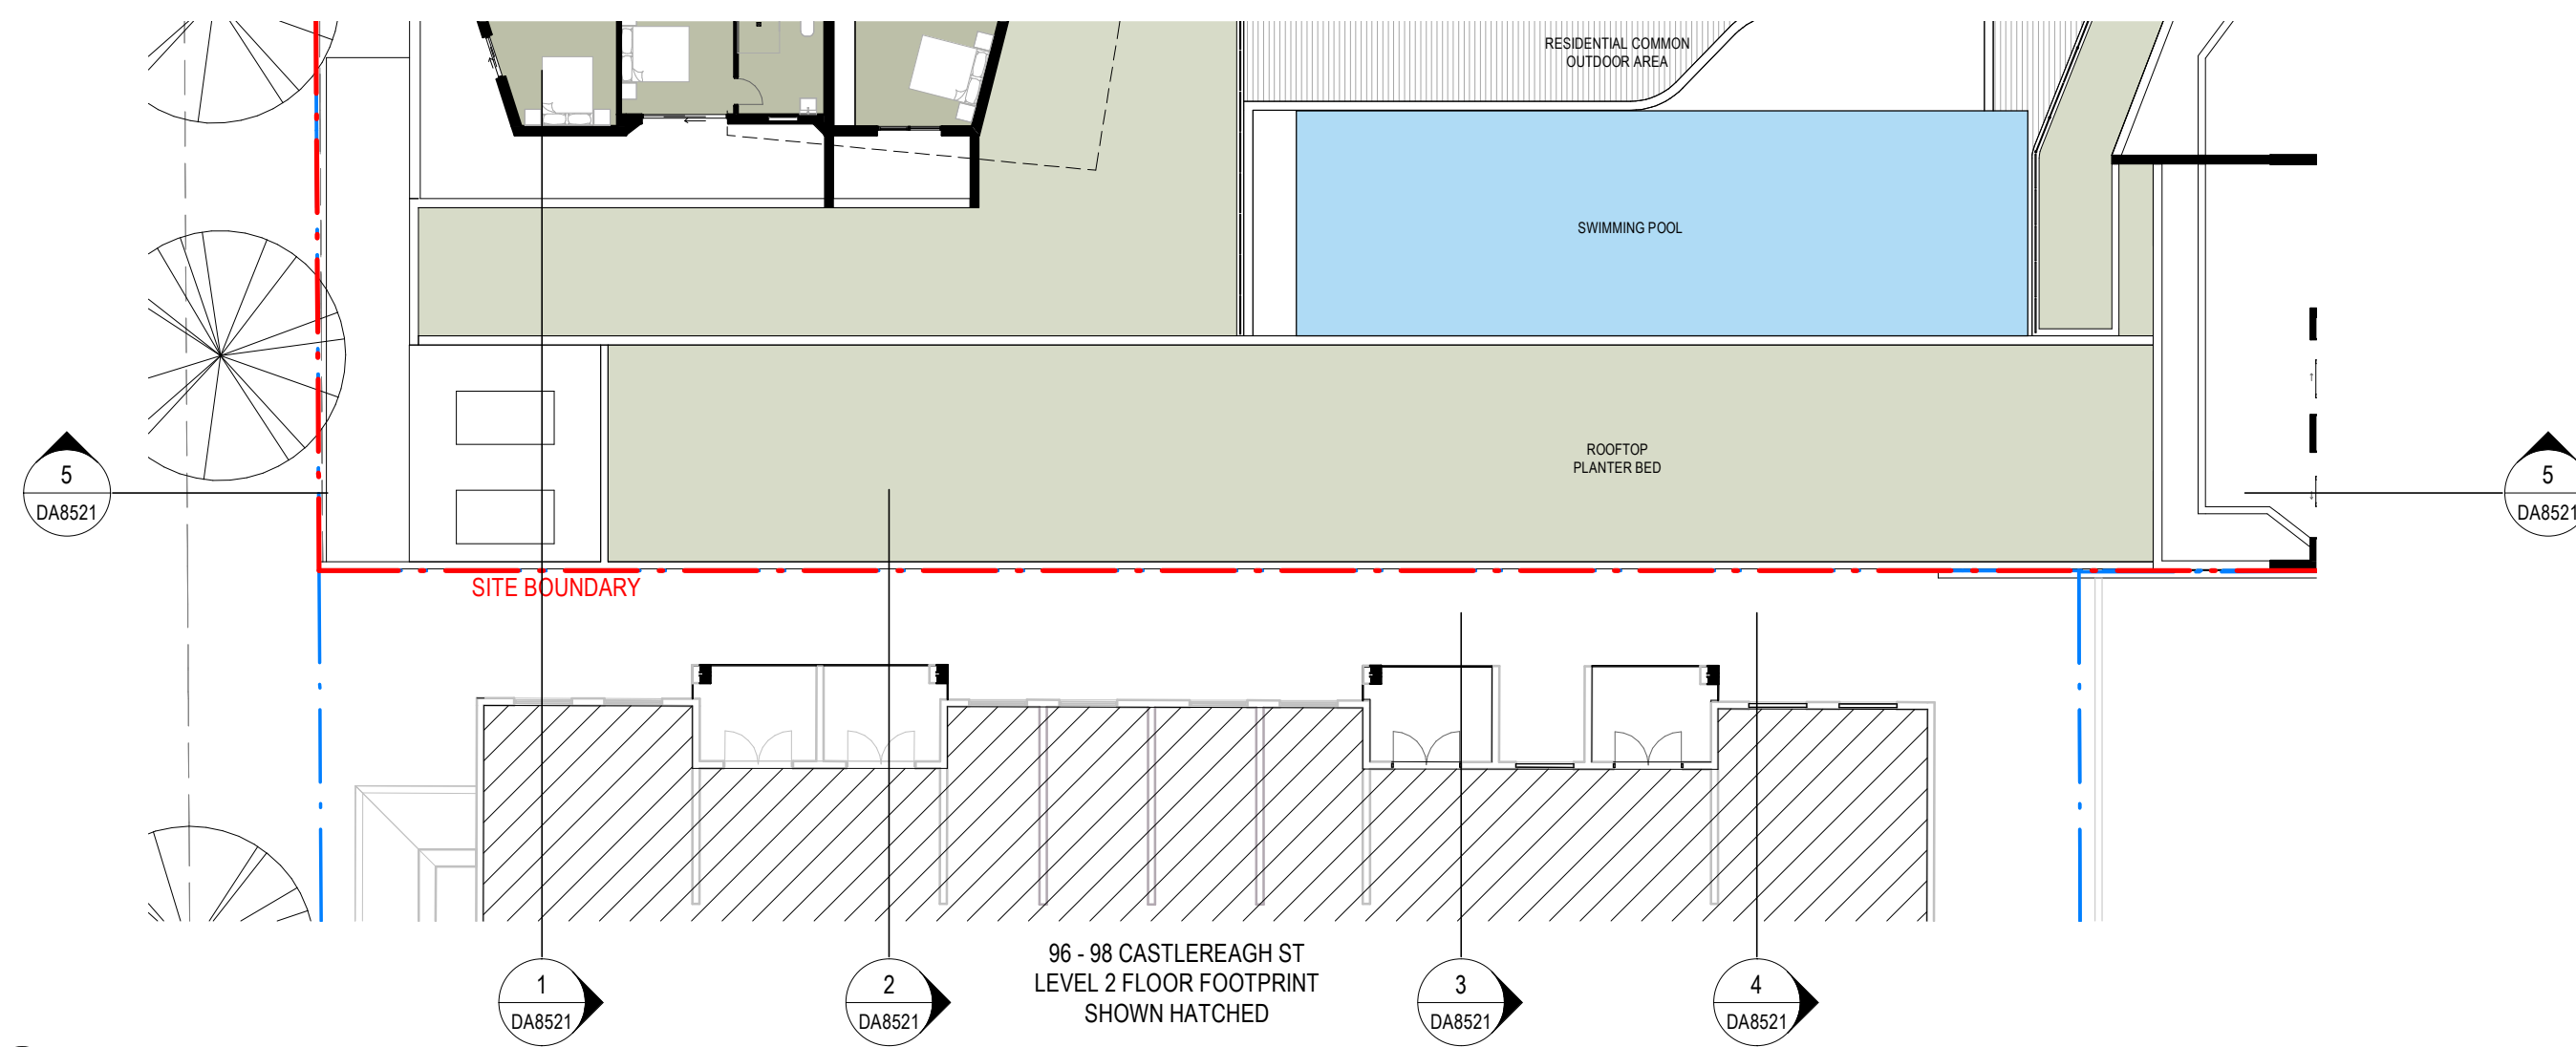


6 LEVEL 1-300 SITE PLAN DA 1:200

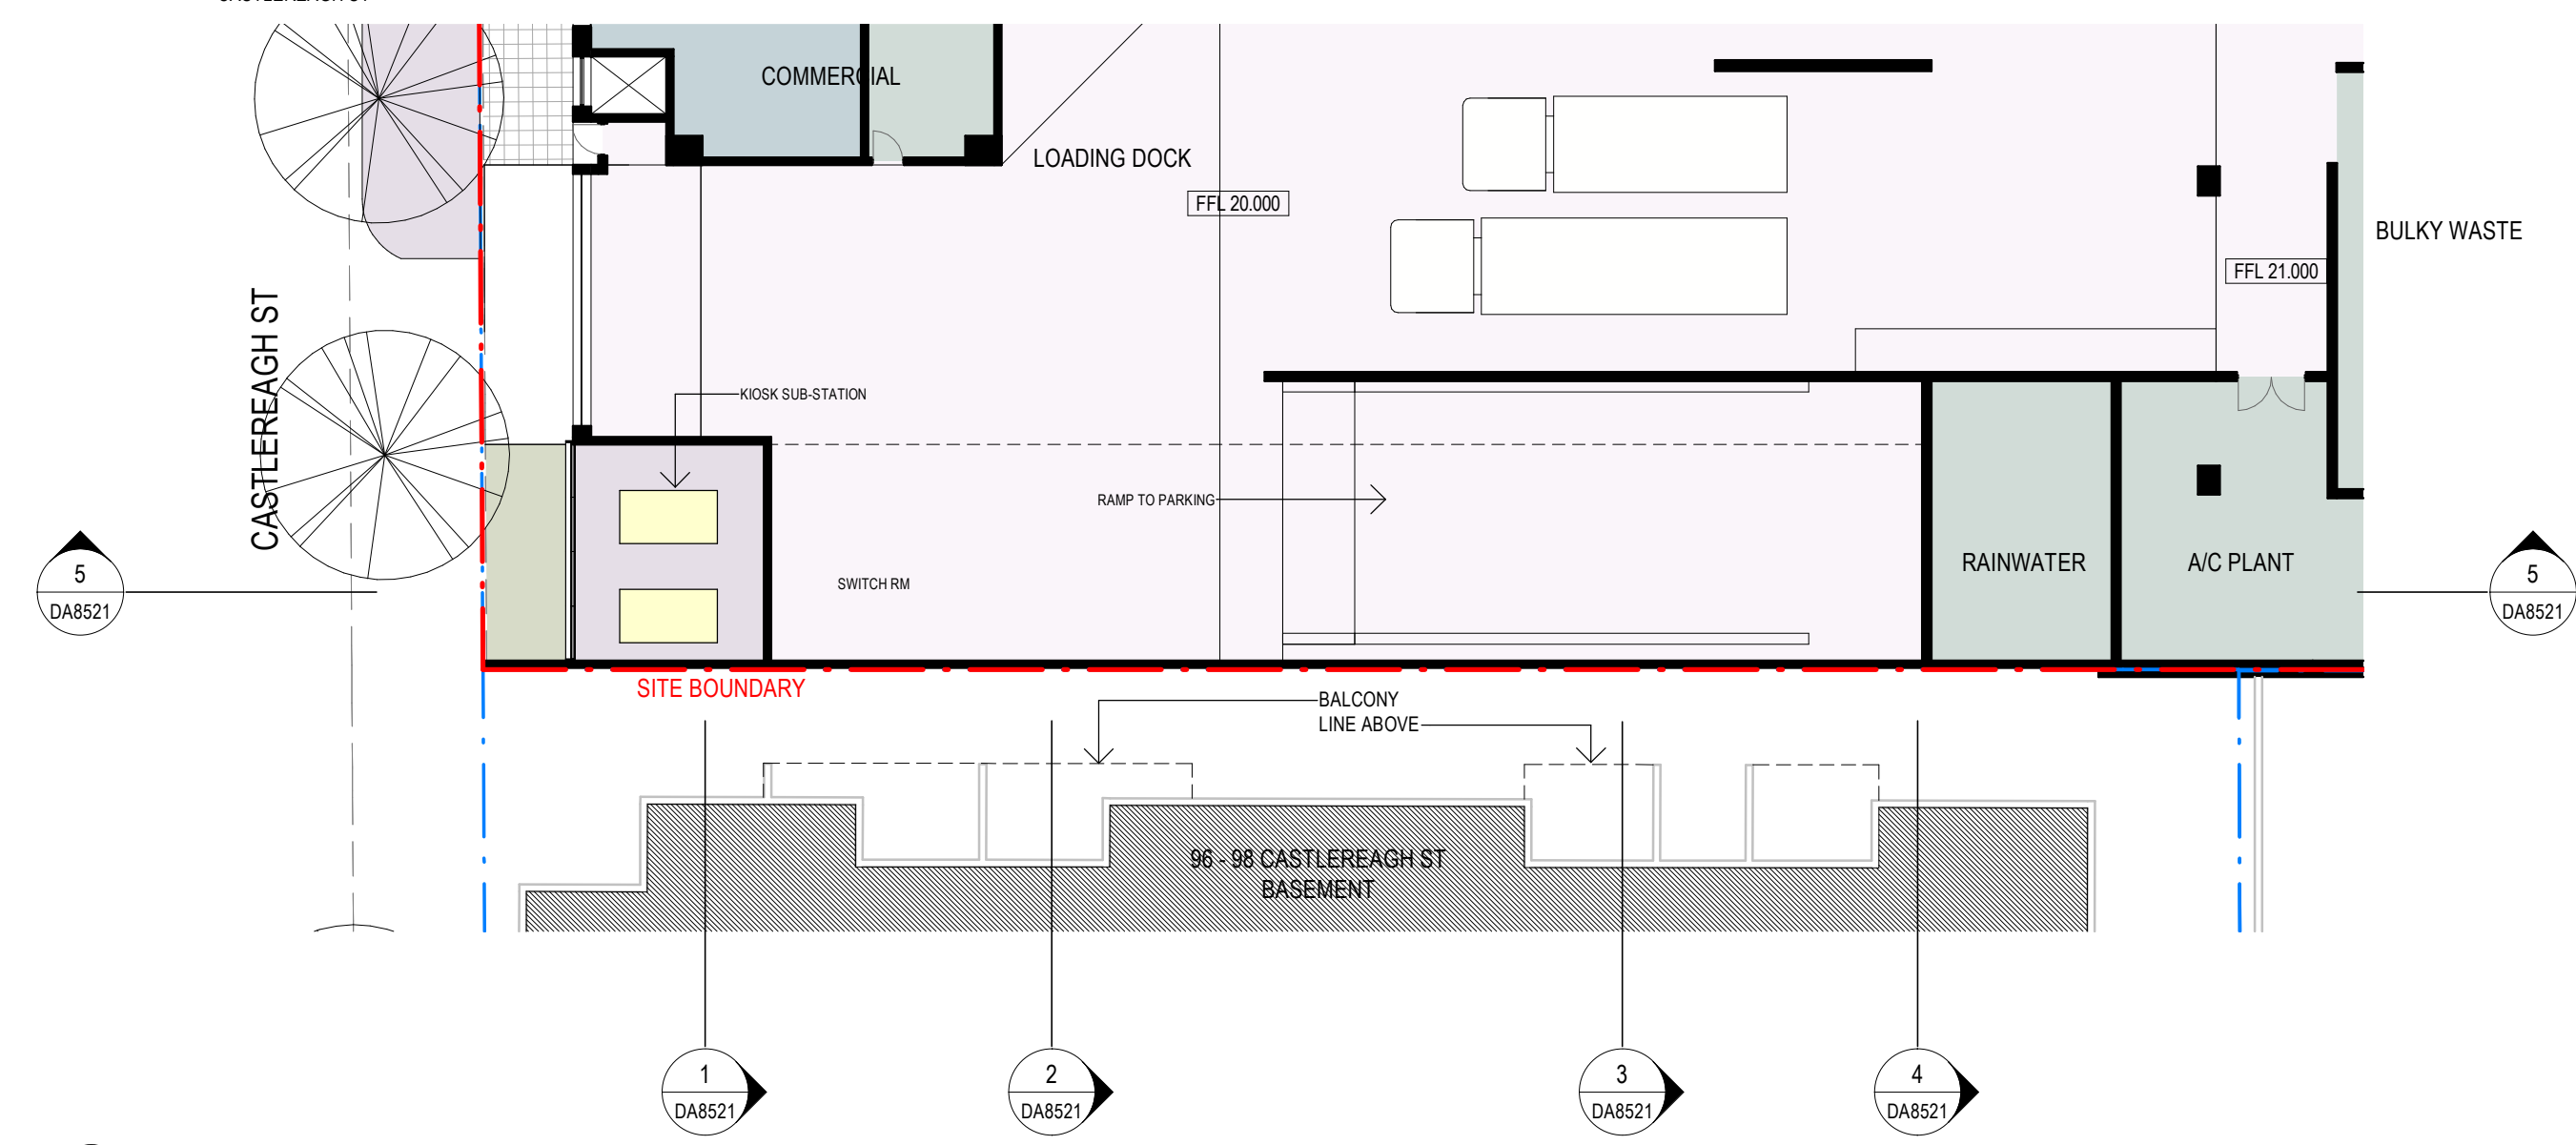

7 GROUND LEVEL 1-300 SITE PLAN DA 1:200

Revisions No.	Date	Description	Ver	App'd	Key
1	22-02-19	ISSUED FOR D.A. SUBMISSION.			

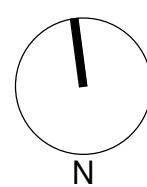


Client
Il Capitano Investments Pty Ltd

Architect
AJ+C
ALLEN JACK+COTTIER
79 Myrtle Street Chippendale NSW 2008 AUSTRALIA
ph +61 2 9311 8222 fx +61 2 9311 8200
ABN 53 003 782 250


Project
MEMORIAL AVENUE, LIVERPOOL
77-79 Bathurst Street &
86-94 Castlereagh Street
LIVERPOOL NSW 2170
Proj. No. 18005

Drawing Title
96-98 CASTLEREAGH ST SOLAR ACCESS
Sheet Status
NOT FOR CONSTRUCTION


Scale
1:200 @A1
Drawing No.
DA8521 1
Issue
1
0 2 4 8 16 m

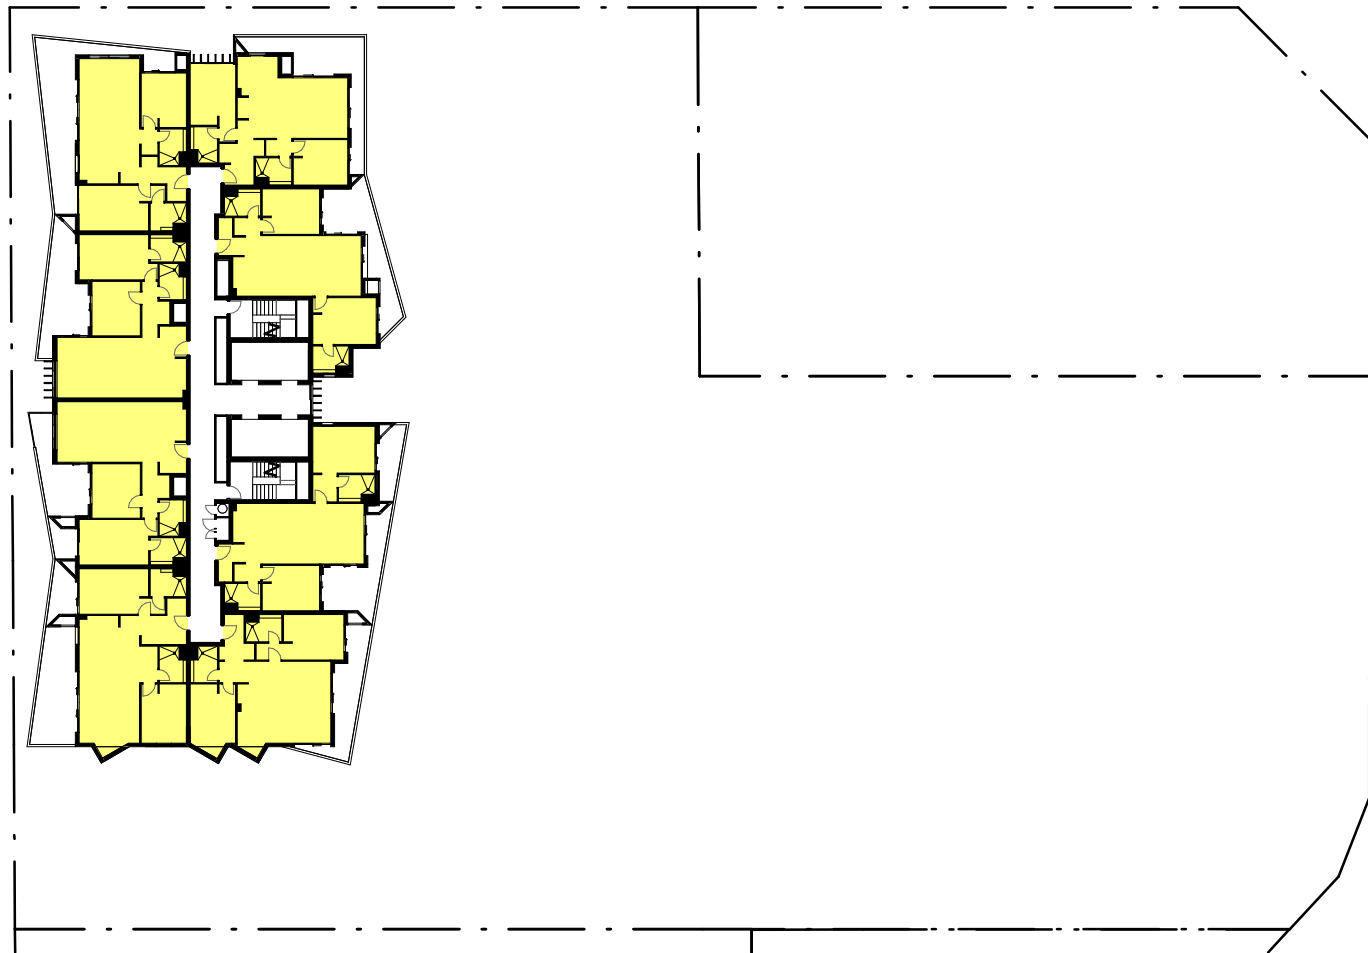


9 LEVELS 18-23 Solar 1:500

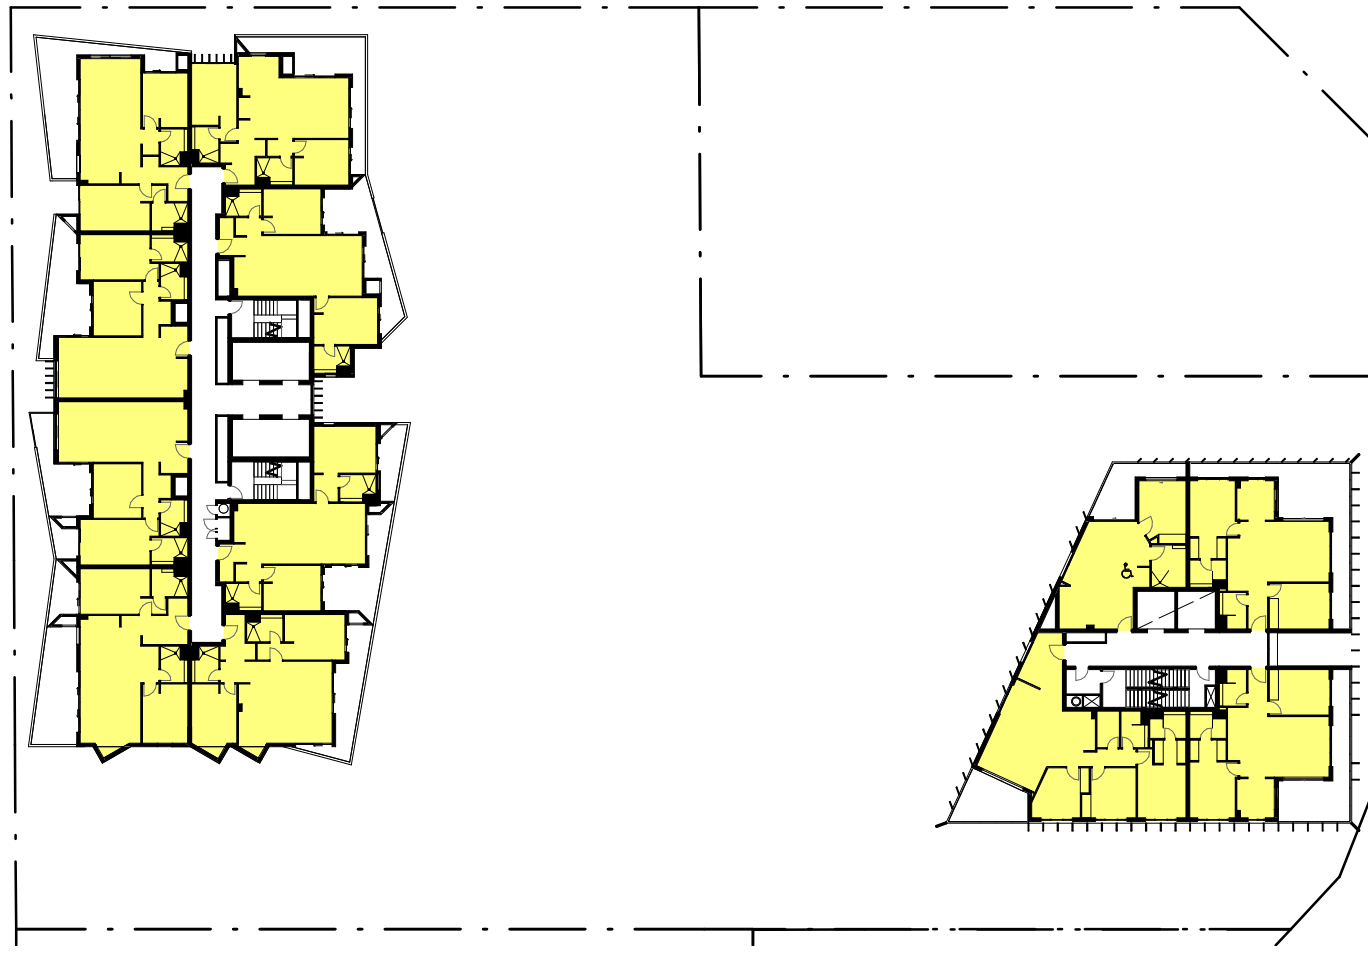


8 LEVELS 8-17 Solar 1:500

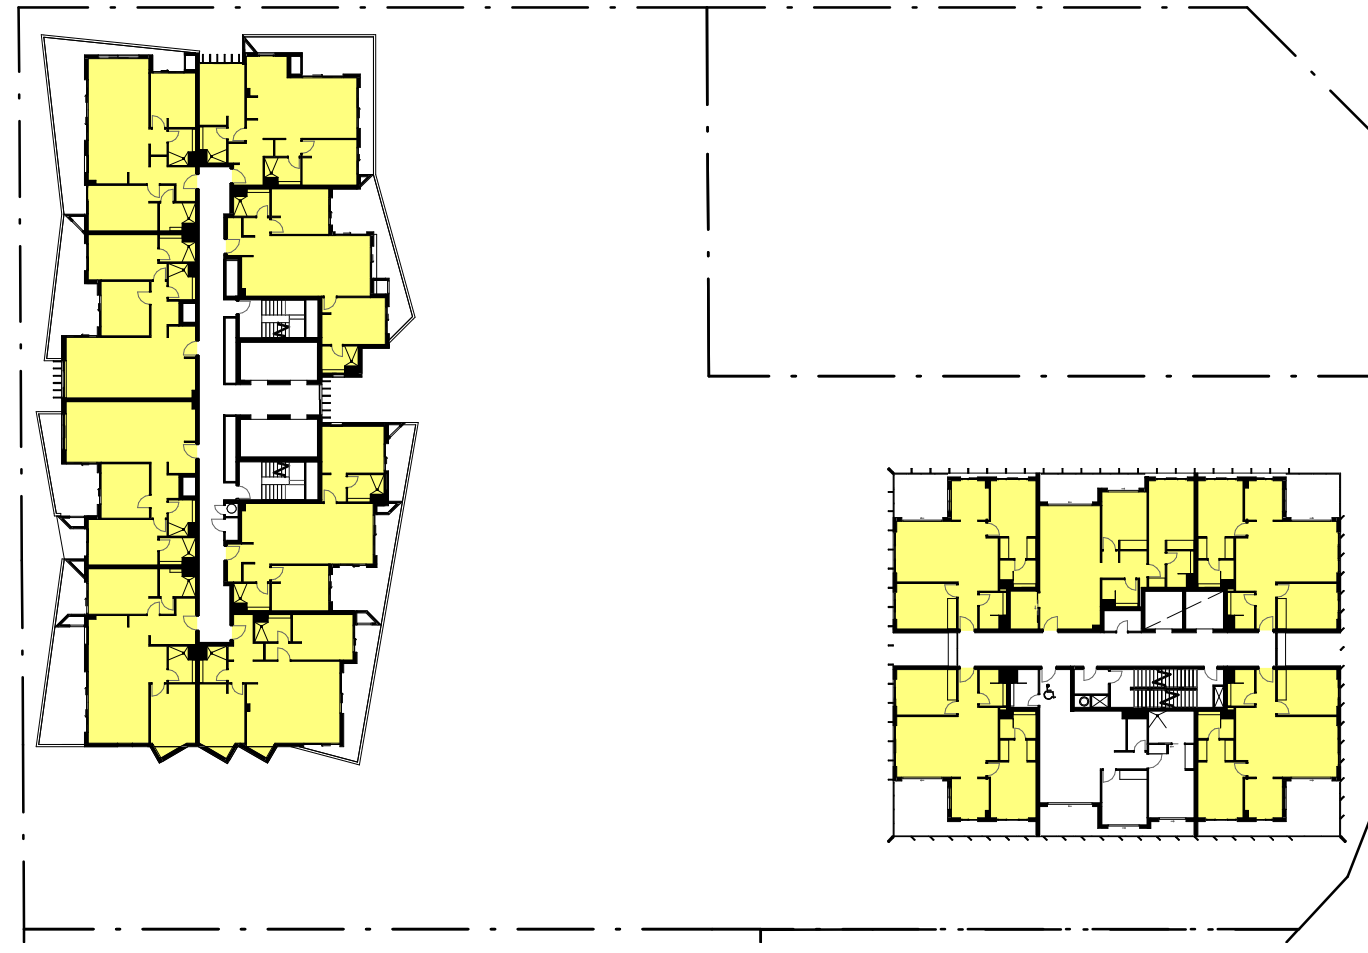

7 LEVEL 07 Solar 1:500

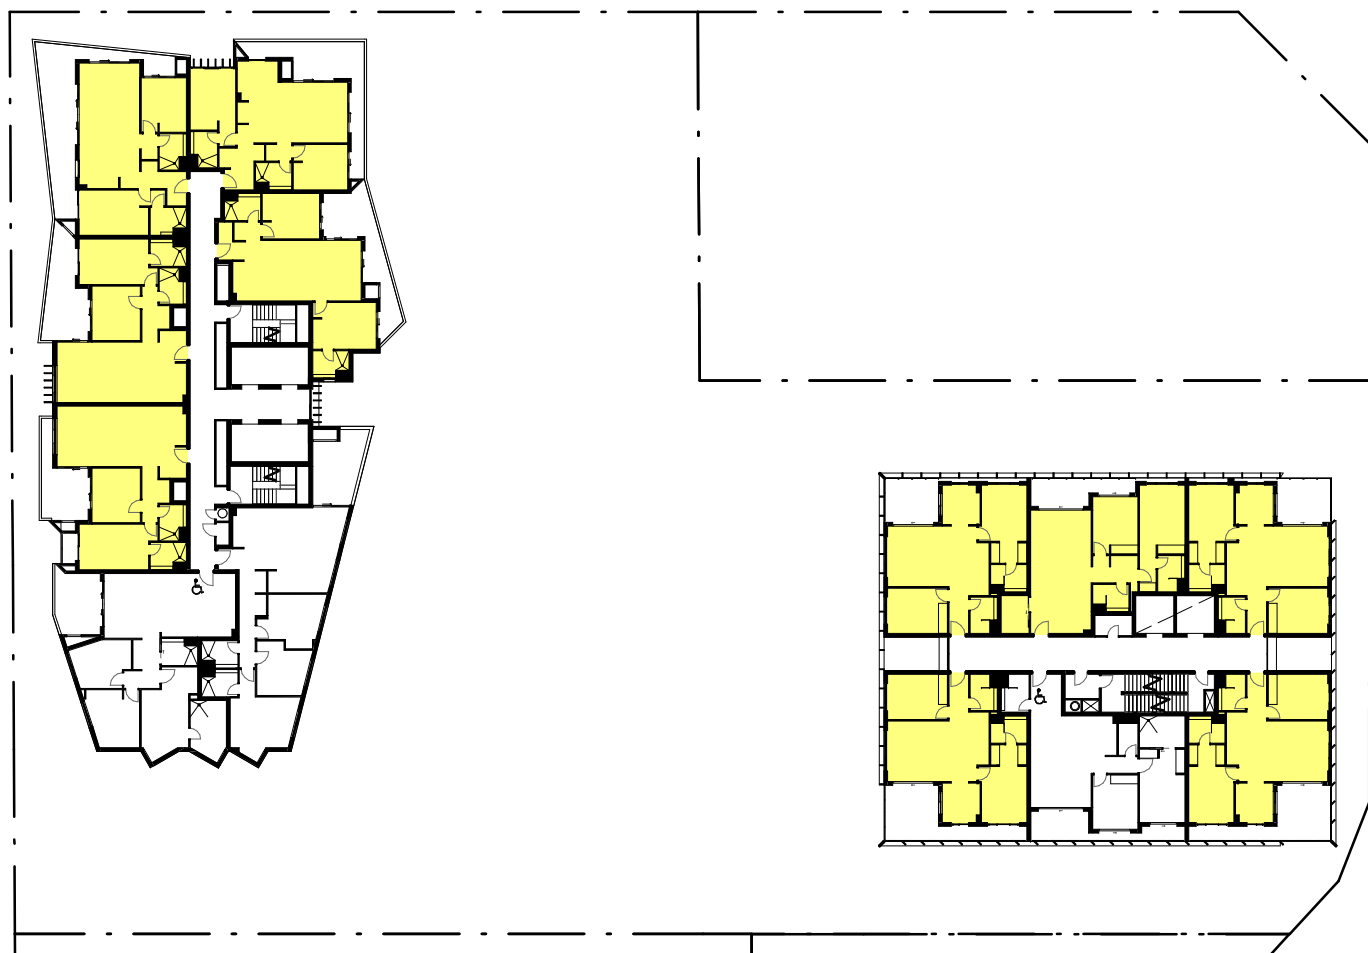


6 LEVEL 06 Solar 1:500

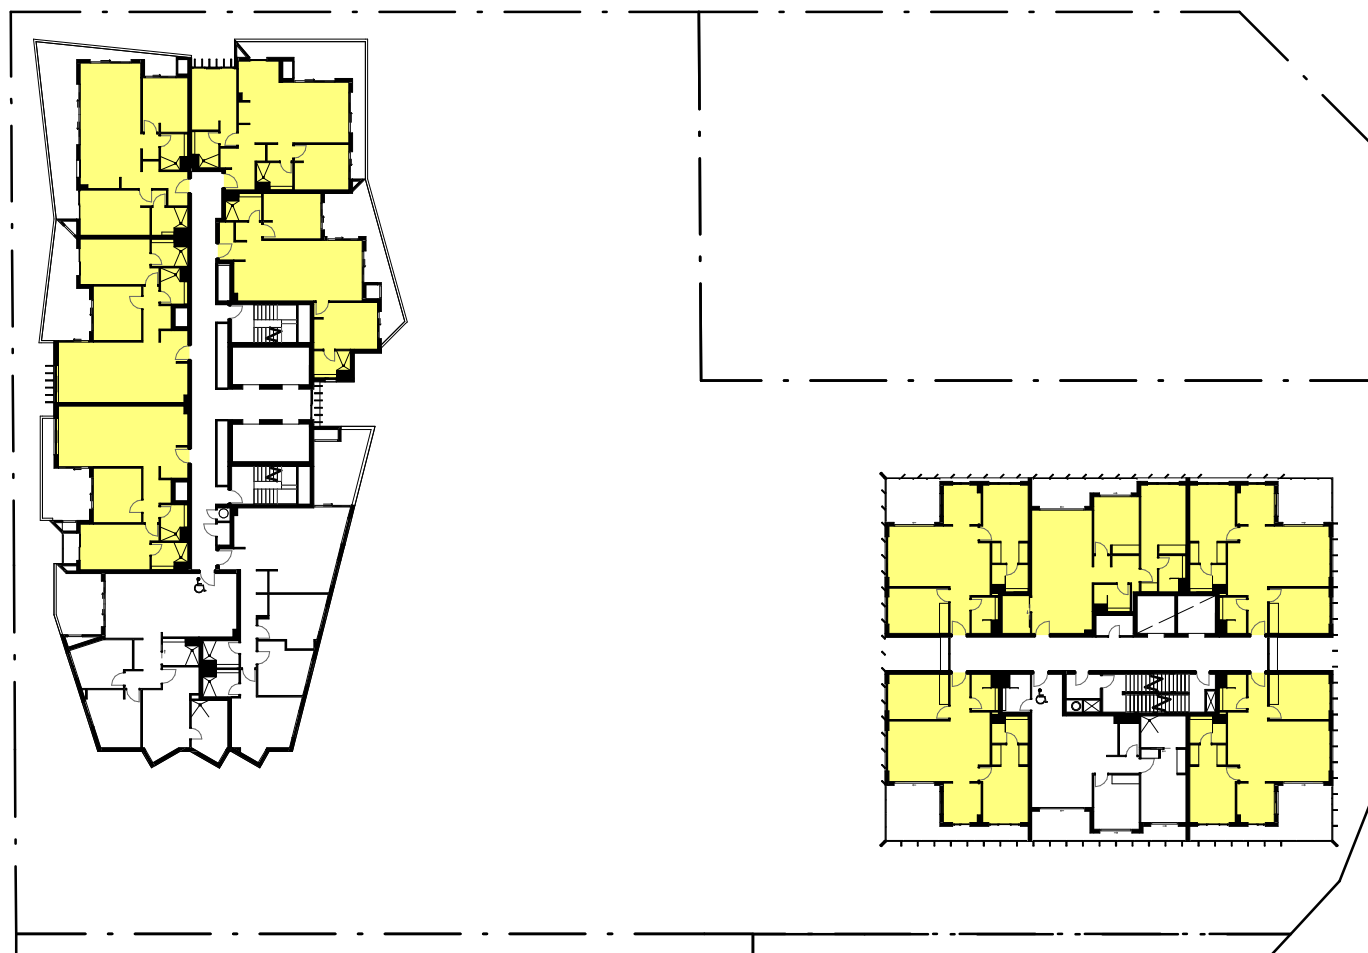


5 LEVEL 05 Solar 1:500




4 LEVEL 04 Solar 1:500

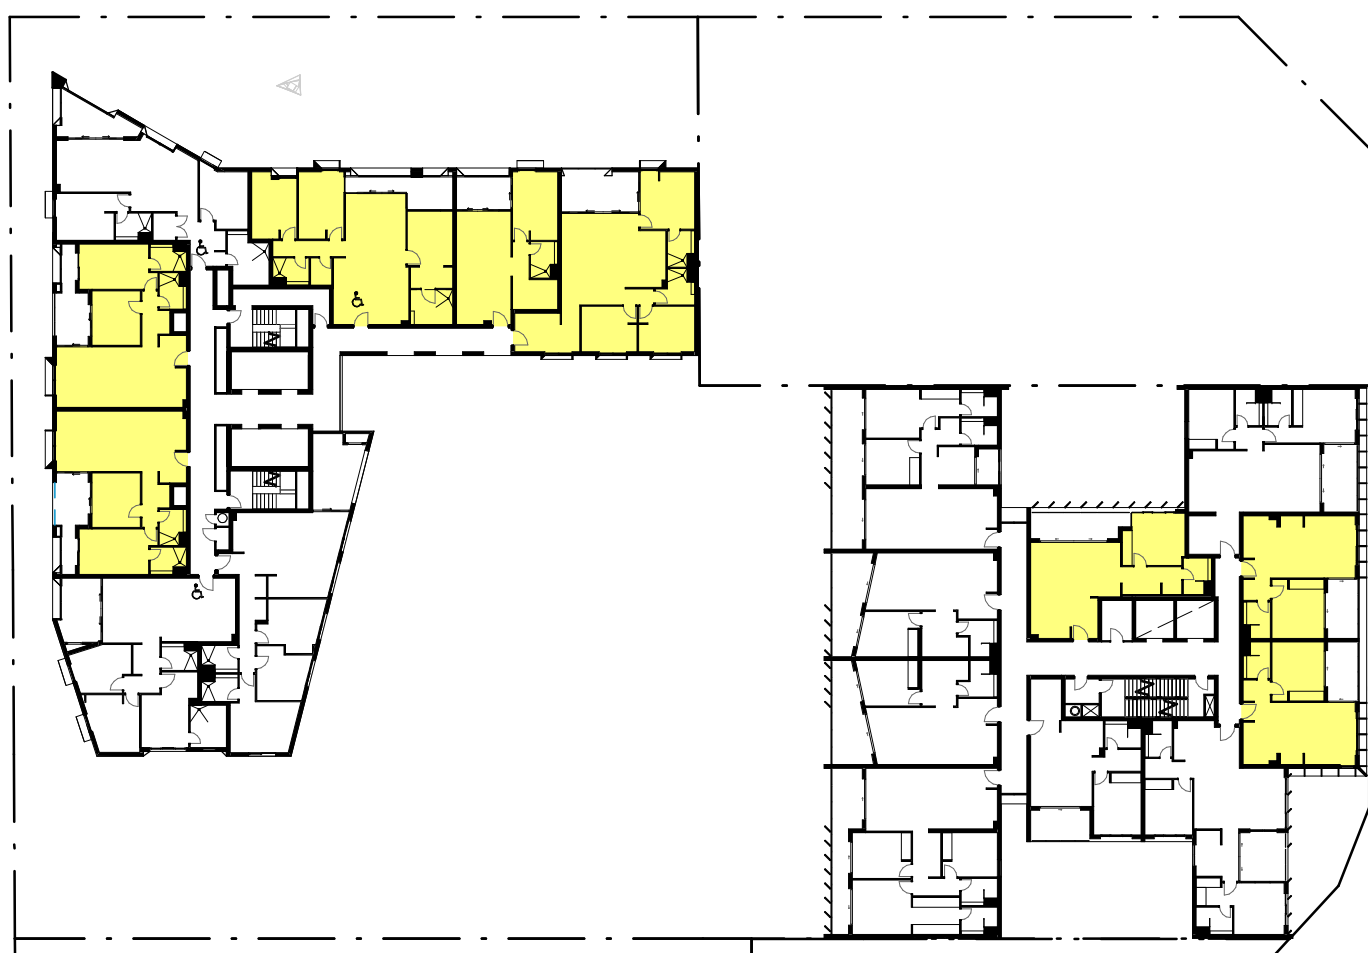

3 LEVEL 03 Solar 1:500

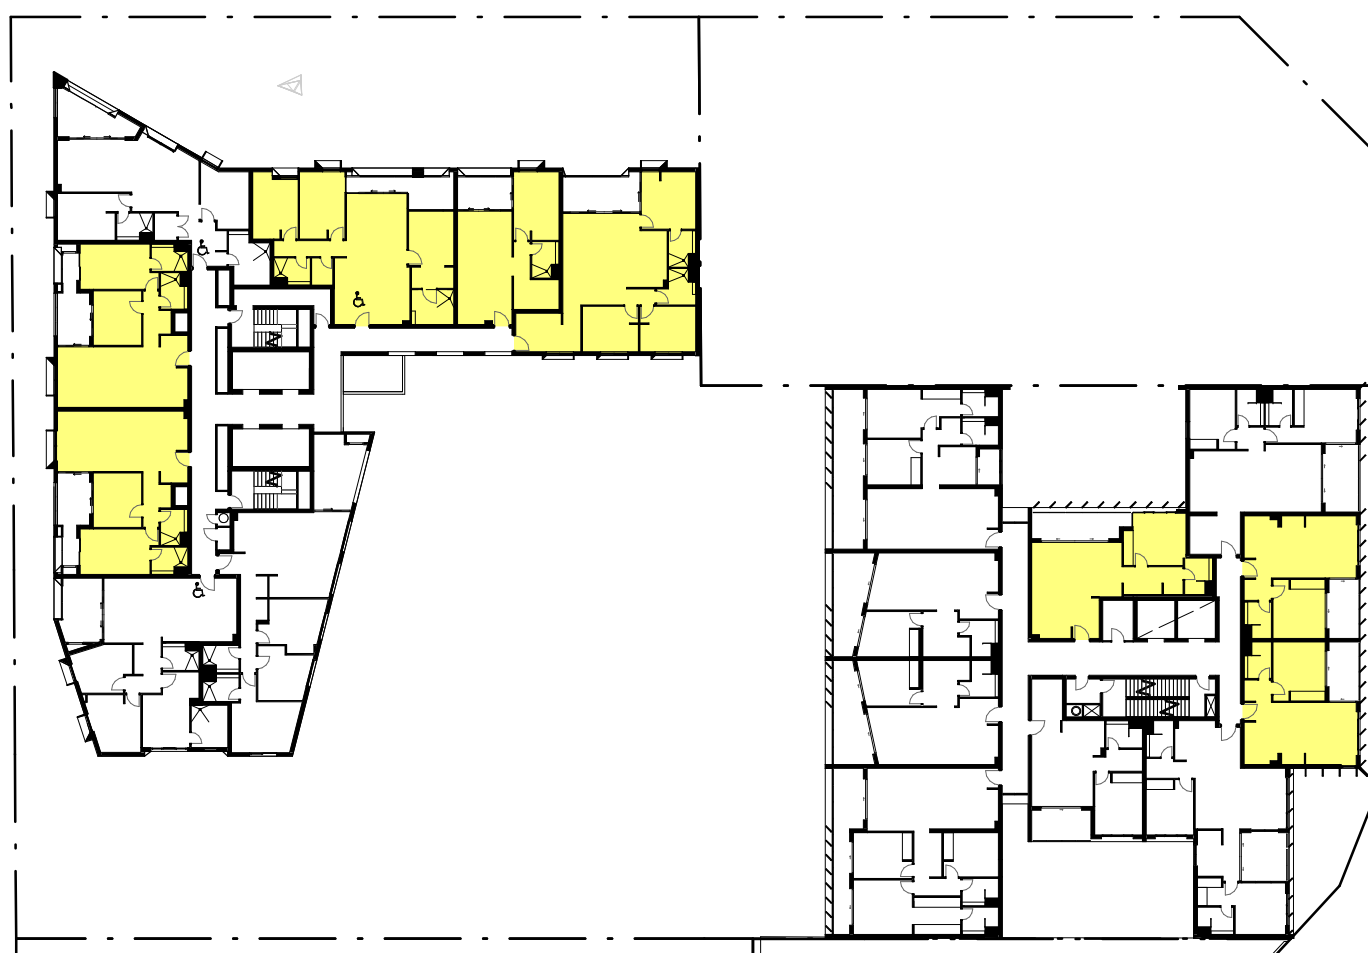

2 LEVEL 02 Solar 1:500

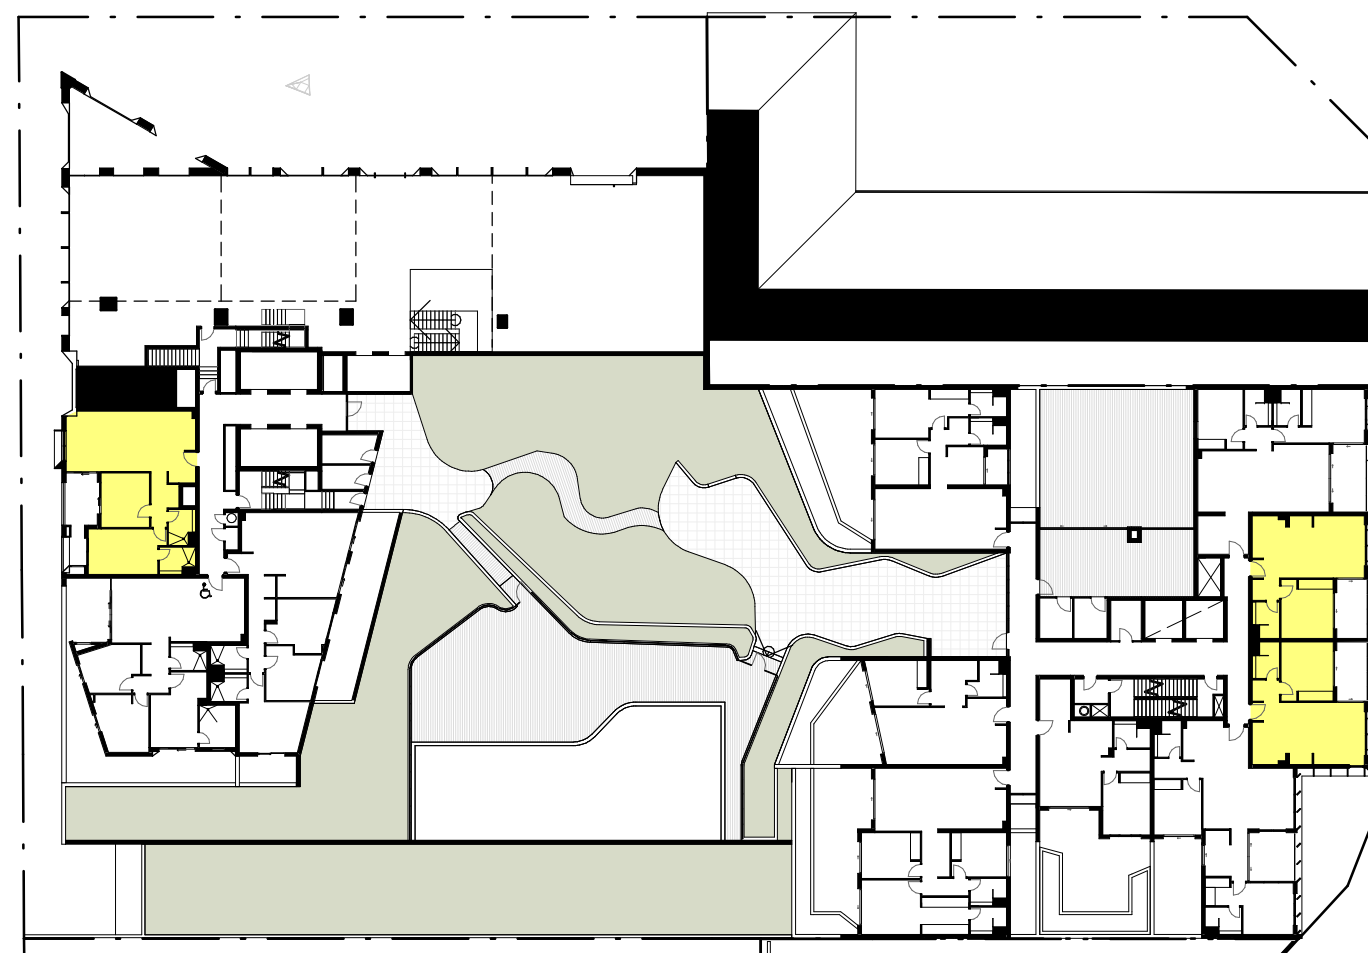


1 LEVEL 01 Solar 1:500

WEST TOWER	158
EAST TOWER	68
TOTAL	226
PERCENTAGE	85%

Revisions	Description
No. Date	
1 22-02-19	ISSUED FOR D.A. SUBMISSION.

Ver App'd

Key

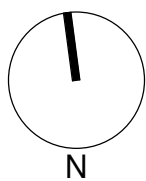

Client
Il Capitano Investments Pty Ltd

Architect
AJ+C
ALLEN JACK+COTTIER
79 Myrtle Street Chippendale NSW 2008 AUSTRALIA
ph +61 2 9311 8222 fx +61 2 9311 8200
ABN 53 003 782 250


Project
MEMORIAL AVENUE, LIVERPOOL
77-79 Bathurst Street &
86-94 Castlereagh Street
LIVERPOOL NSW 2170


Proj. No. 18005

Drawing Title
**ADG SOLAR ACCESS
ANALYSIS**


Sheet Status
NOT FOR CONSTRUCTION

Scale
1 : 500 @A1
Drawing No.
DA8531 1
Issue

 

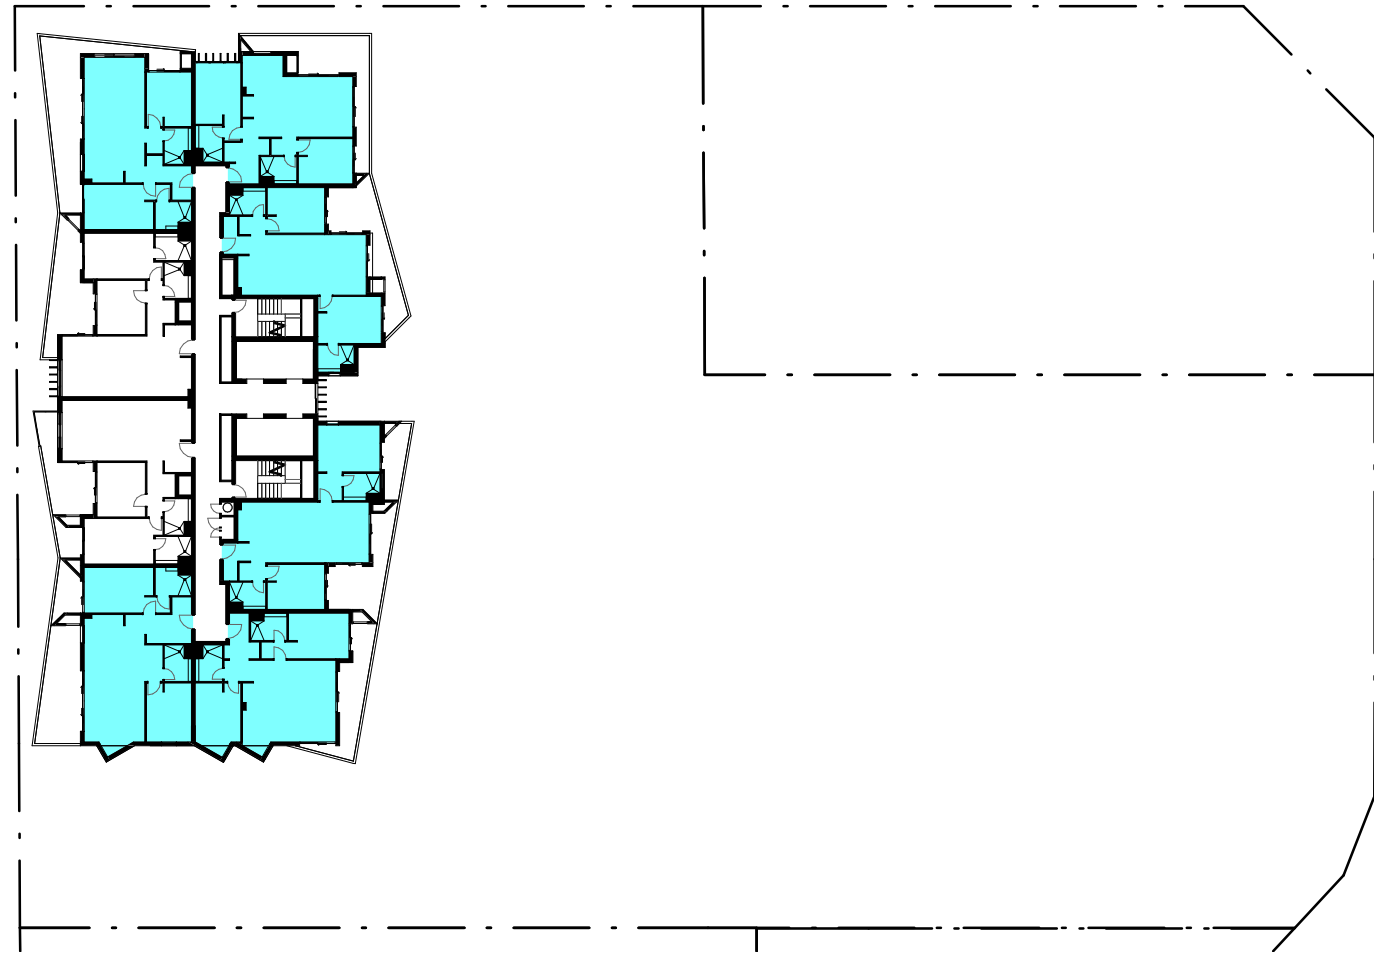


9 LEVELS 18-23 Cross-Ventilation
1 : 500

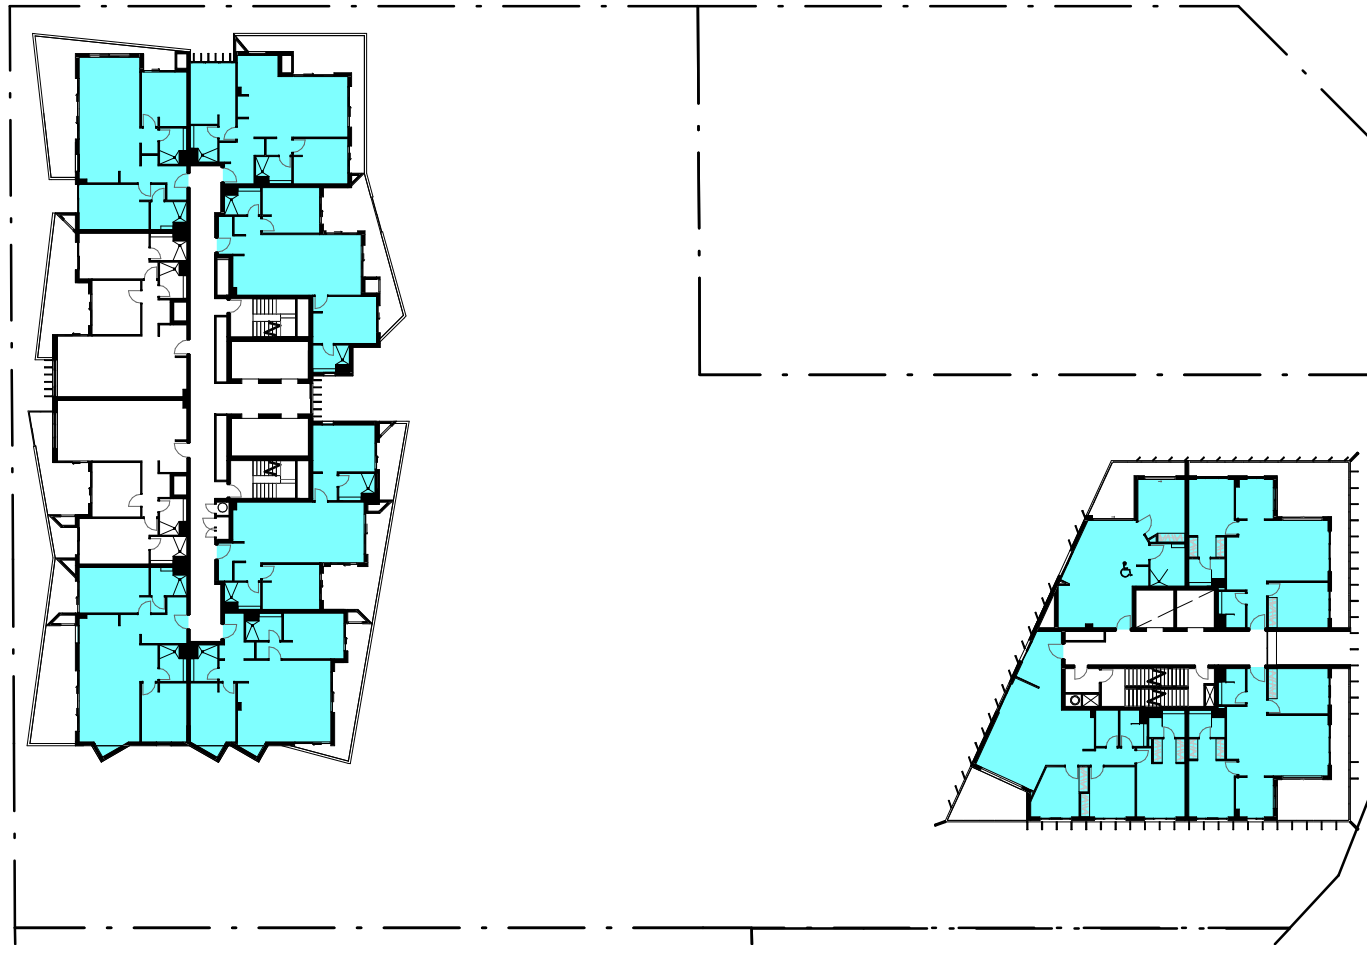


8 LEVELS 8-17 Cross-Ventilation
1 : 500



7 LEVEL 07 Cross-Ventilation
1 : 500

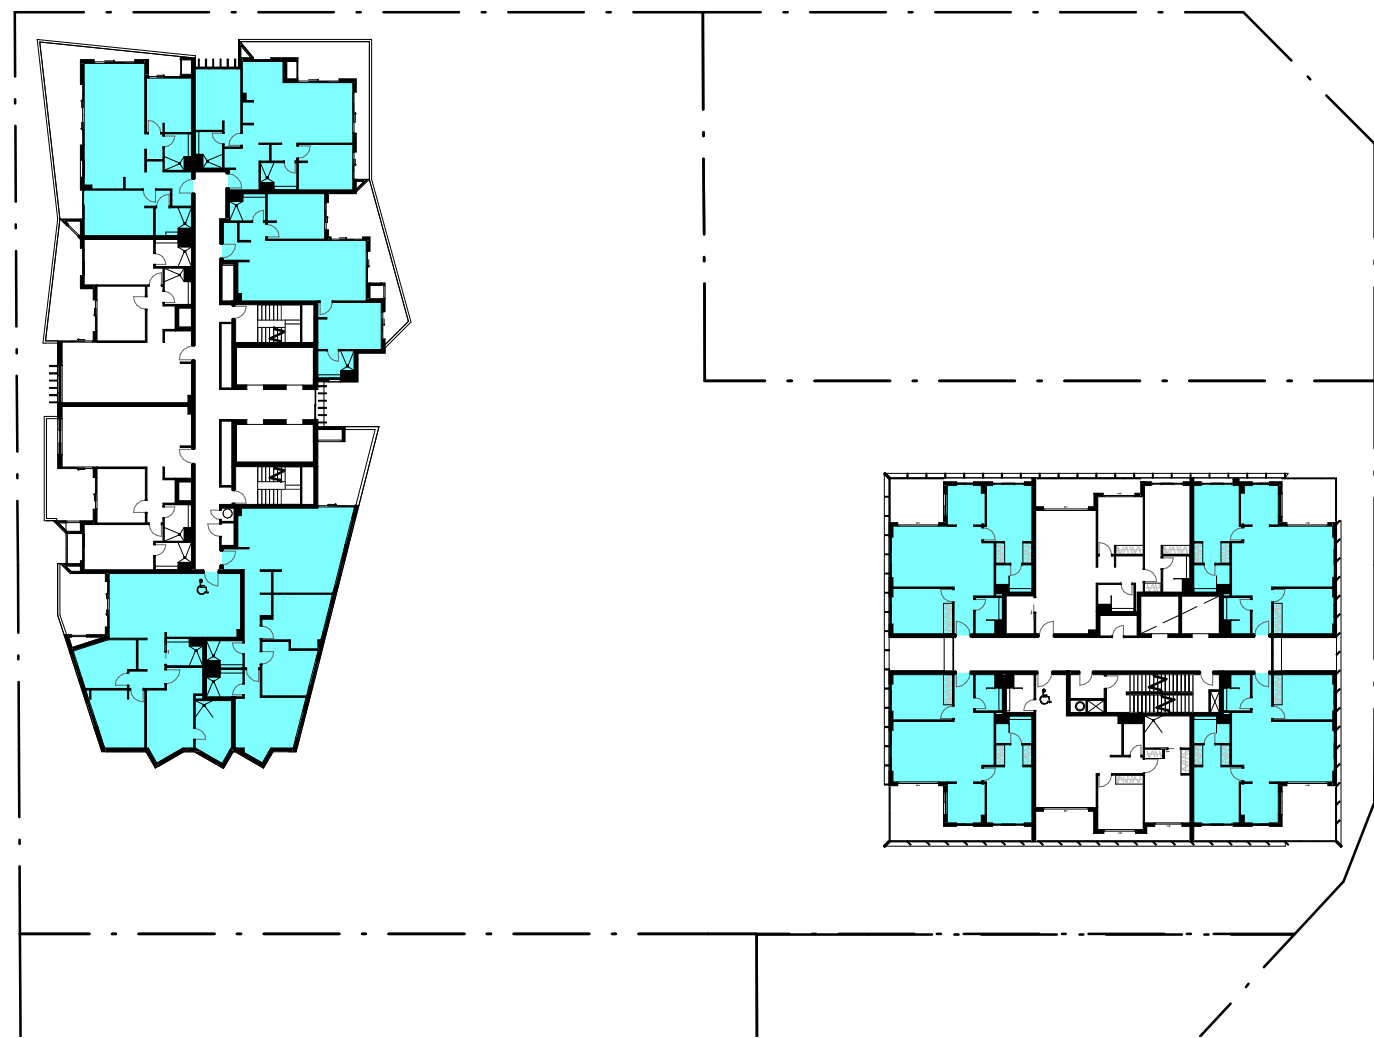

6 LEVEL 06 Cross-Ventilation
1 : 500

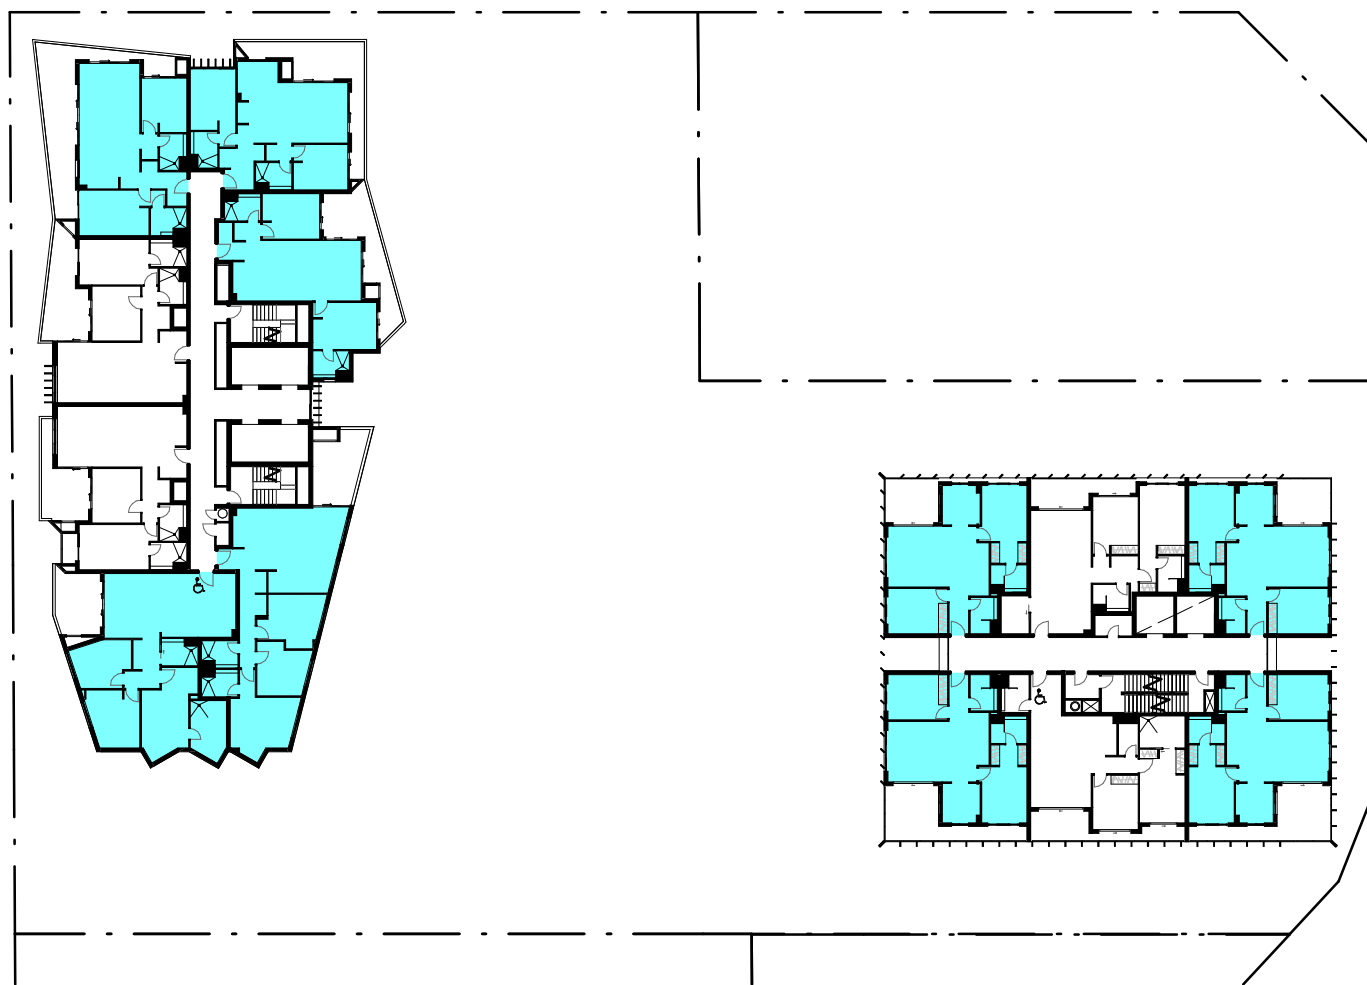

5 LEVEL 05 Cross-Ventilation
1 : 500




4 LEVEL 04 Cross-Ventilation
1 : 500



3 LEVEL 03 Cross-Ventilation
1 : 500



2 LEVEL 02 Cross-Ventilation
1 : 500

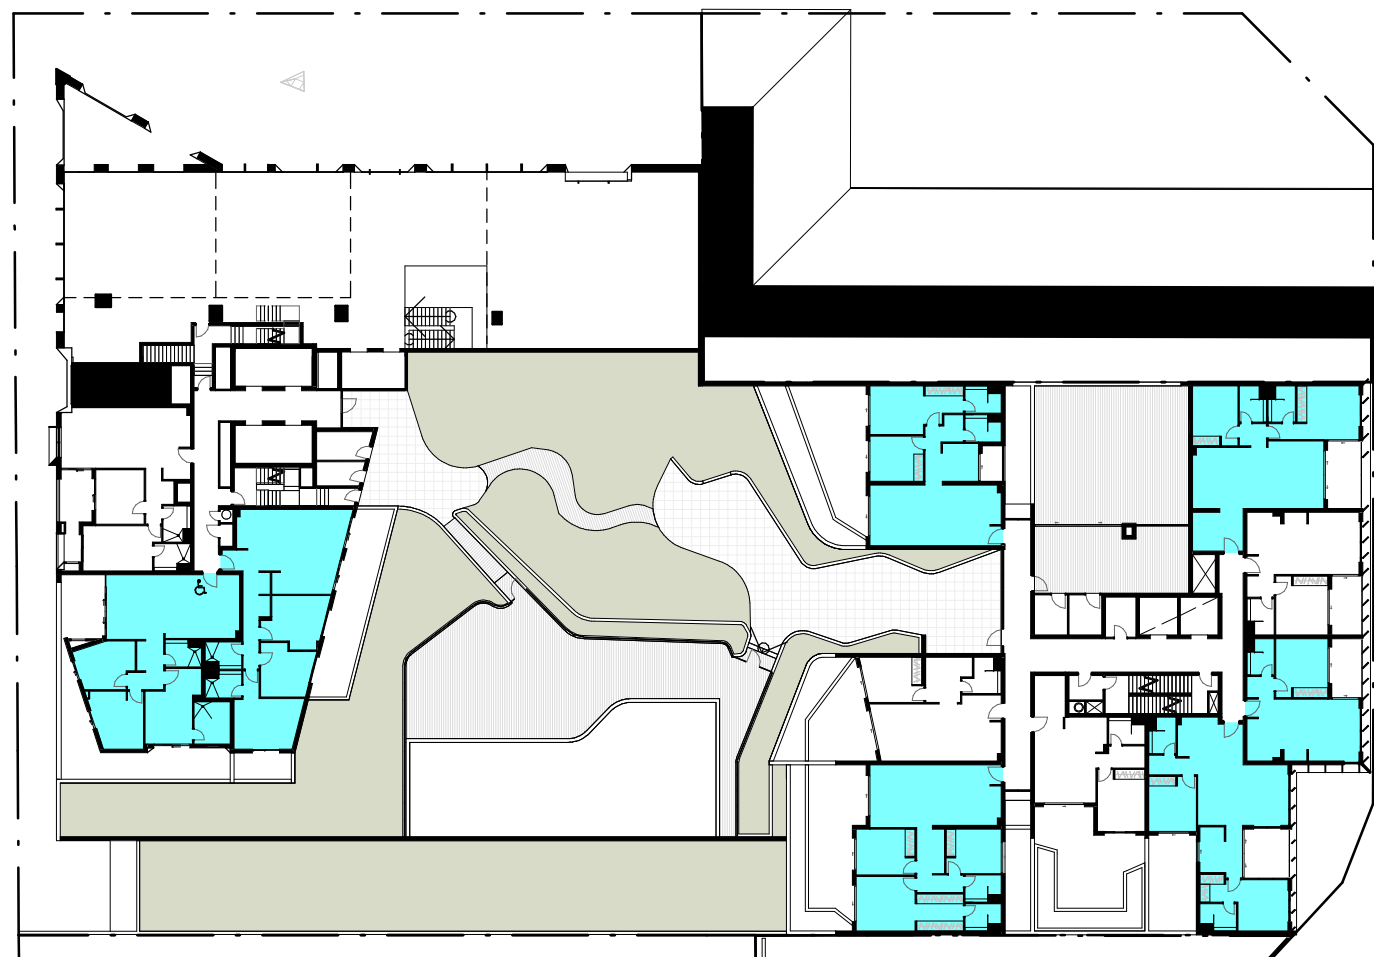


1 LEVEL 01 Cross-Ventilation
1 : 500

WEST TOWER	124
EAST TOWER	71
TOTAL	194
PERCENTAGE	73.5%

Revisions	Description
No. Date	
1 22-02-19	ISSUED FOR D.A. SUBMISSION.

Ver App'd

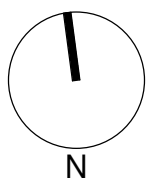

Key

Client
Il Capitano Investments Pty Ltd


Architect
AJ+C
ALLEN JACK+COTTIER
79 Myrtle Street Chippendale NSW 2008 AUSTRALIA
ph +61 2 9311 8222 fx +61 2 9311 8200
ABN 53 003 782 250

Project
MEMORIAL AVENUE, LIVERPOOL
77-79 Bathurst Street &
86-94 Castlereagh Street
LIVERPOOL NSW 2170
Proj. No. 18005



Drawing Title
**ADG NATURAL
VENTILATION
ANALYSIS**
Sheet Status
NOT FOR CONSTRUCTION


Scale
1 : 500 @A1
Drawing No.
DA8532 1
Issue



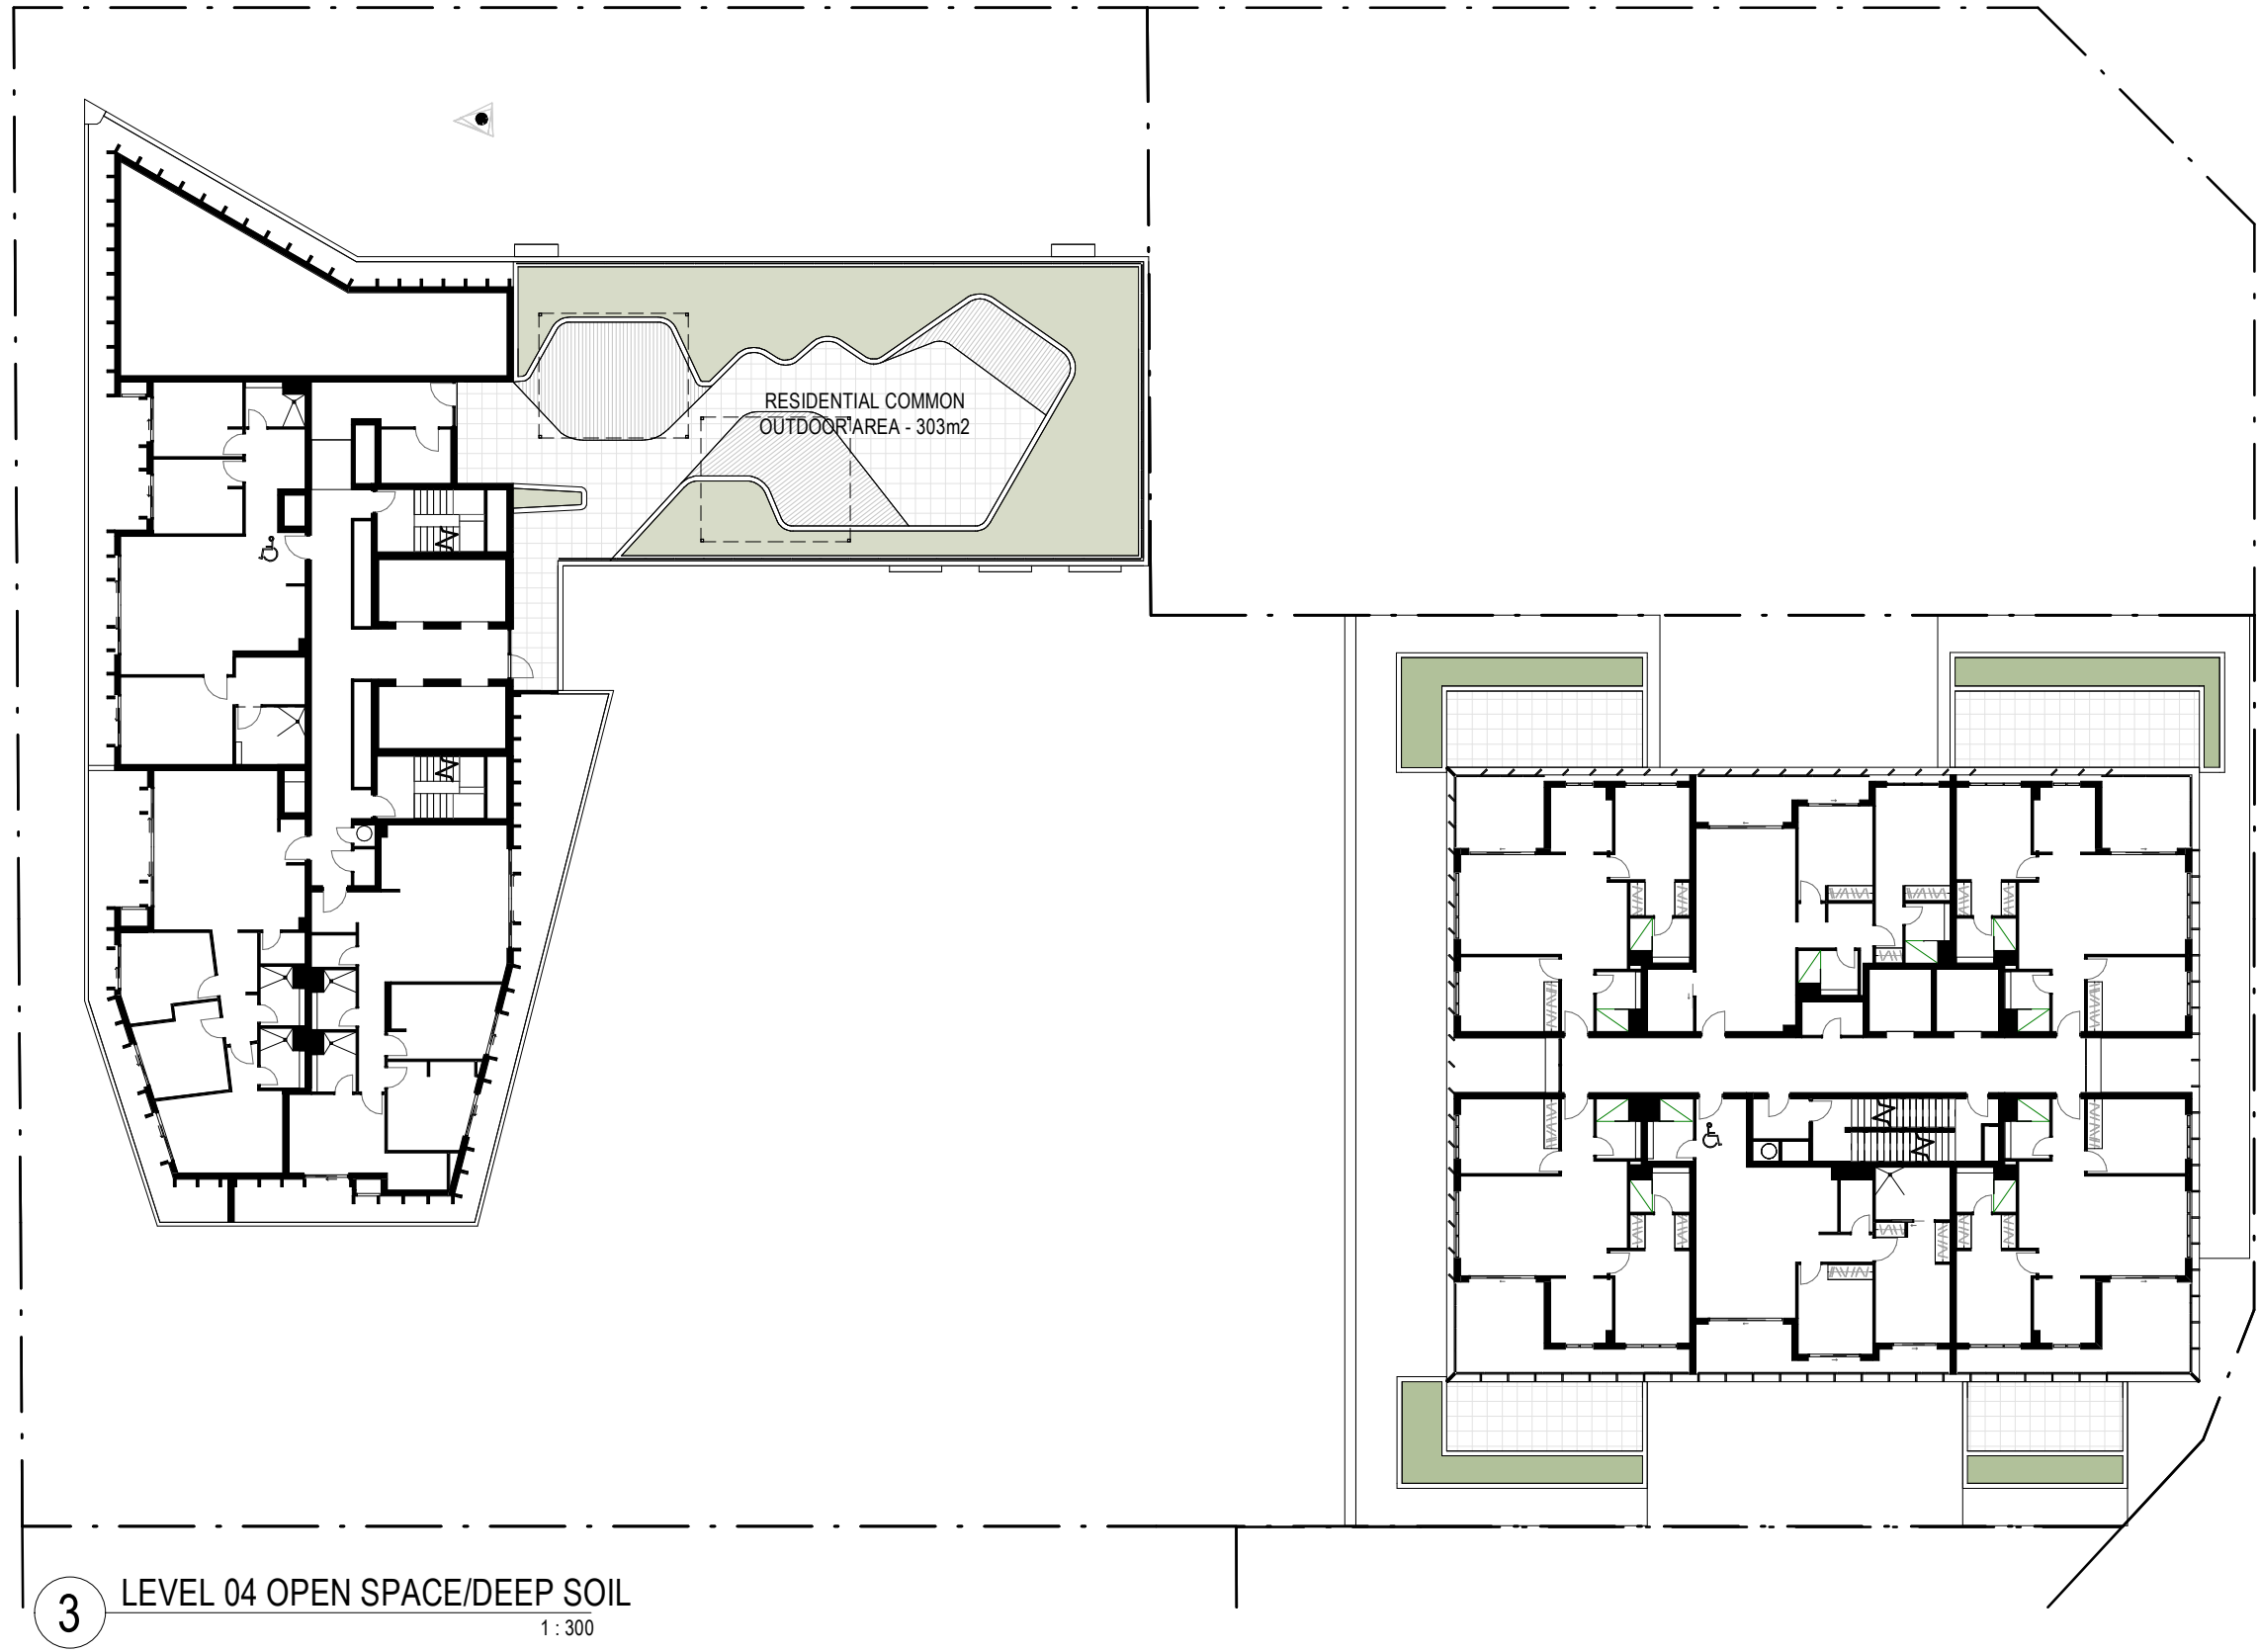


SITE AREA	4,333m2	
DEEP SOIL PLANTING	305m2	7.0%
PUBLIC OPEN SPACE	450m2	10.3%
COMMUNAL OPEN SPACE	1,355m2	31.3%
LANDSCAPE BUFFER	271m2	6.2%

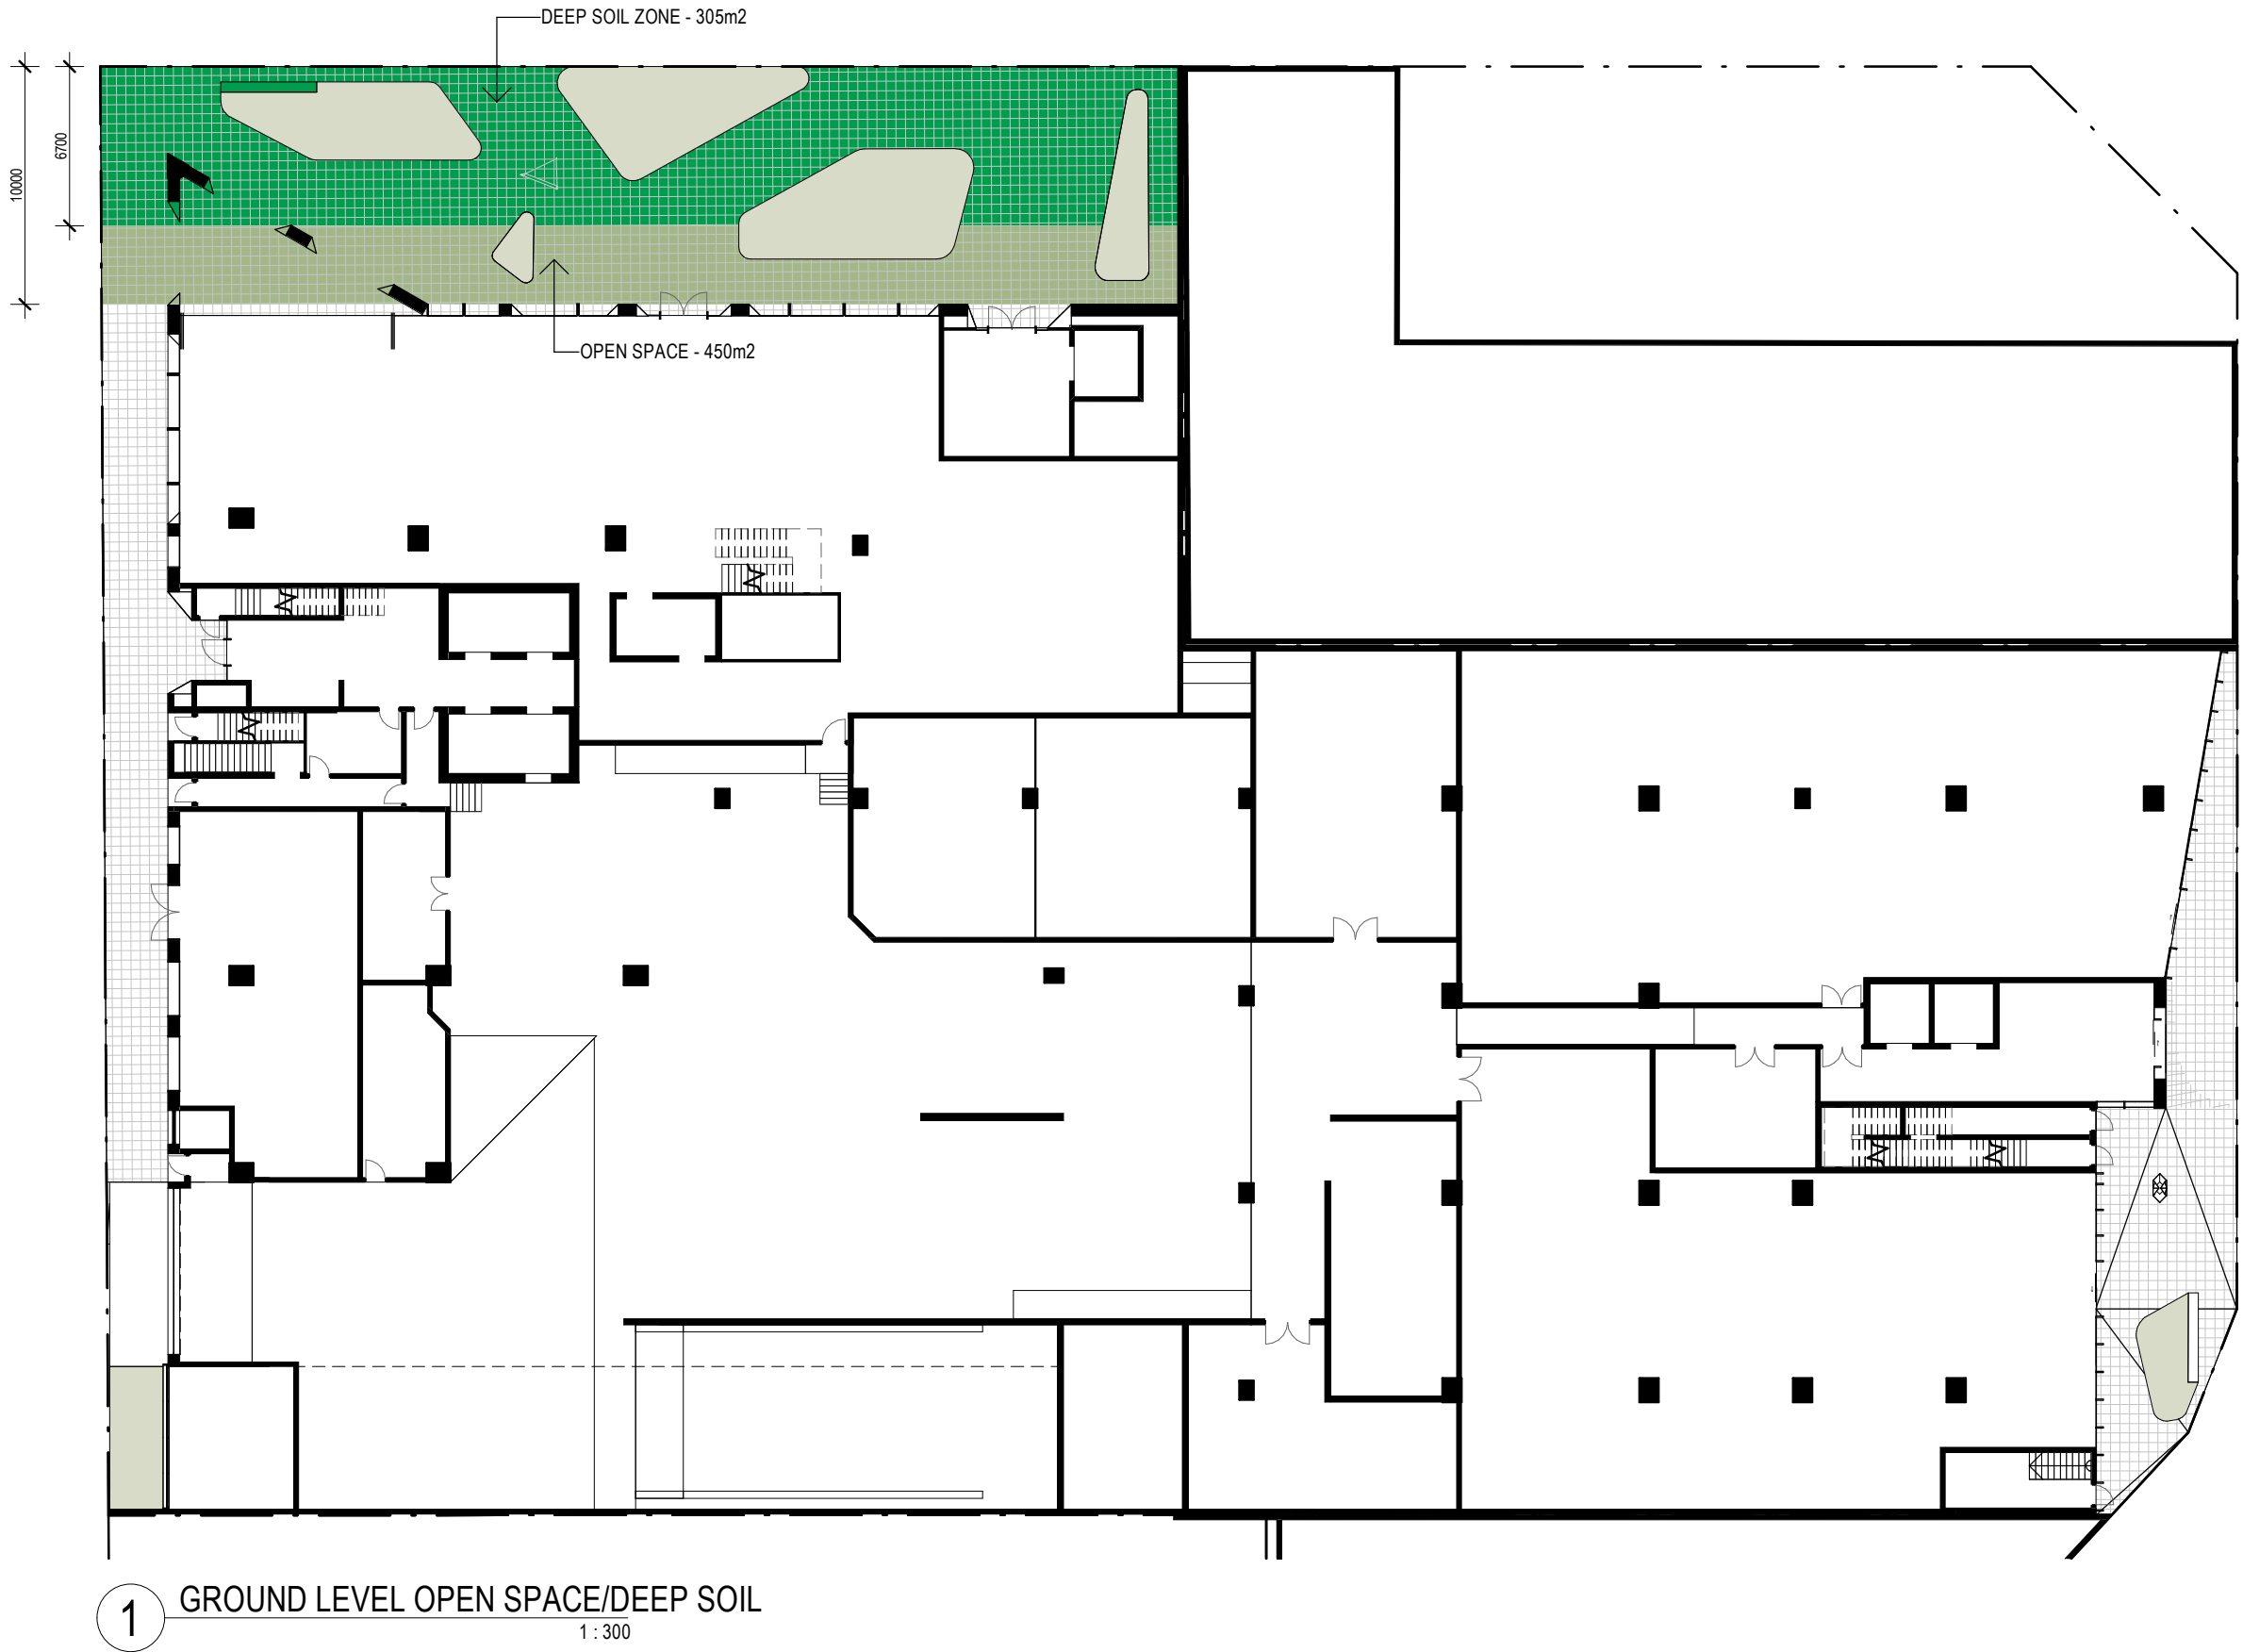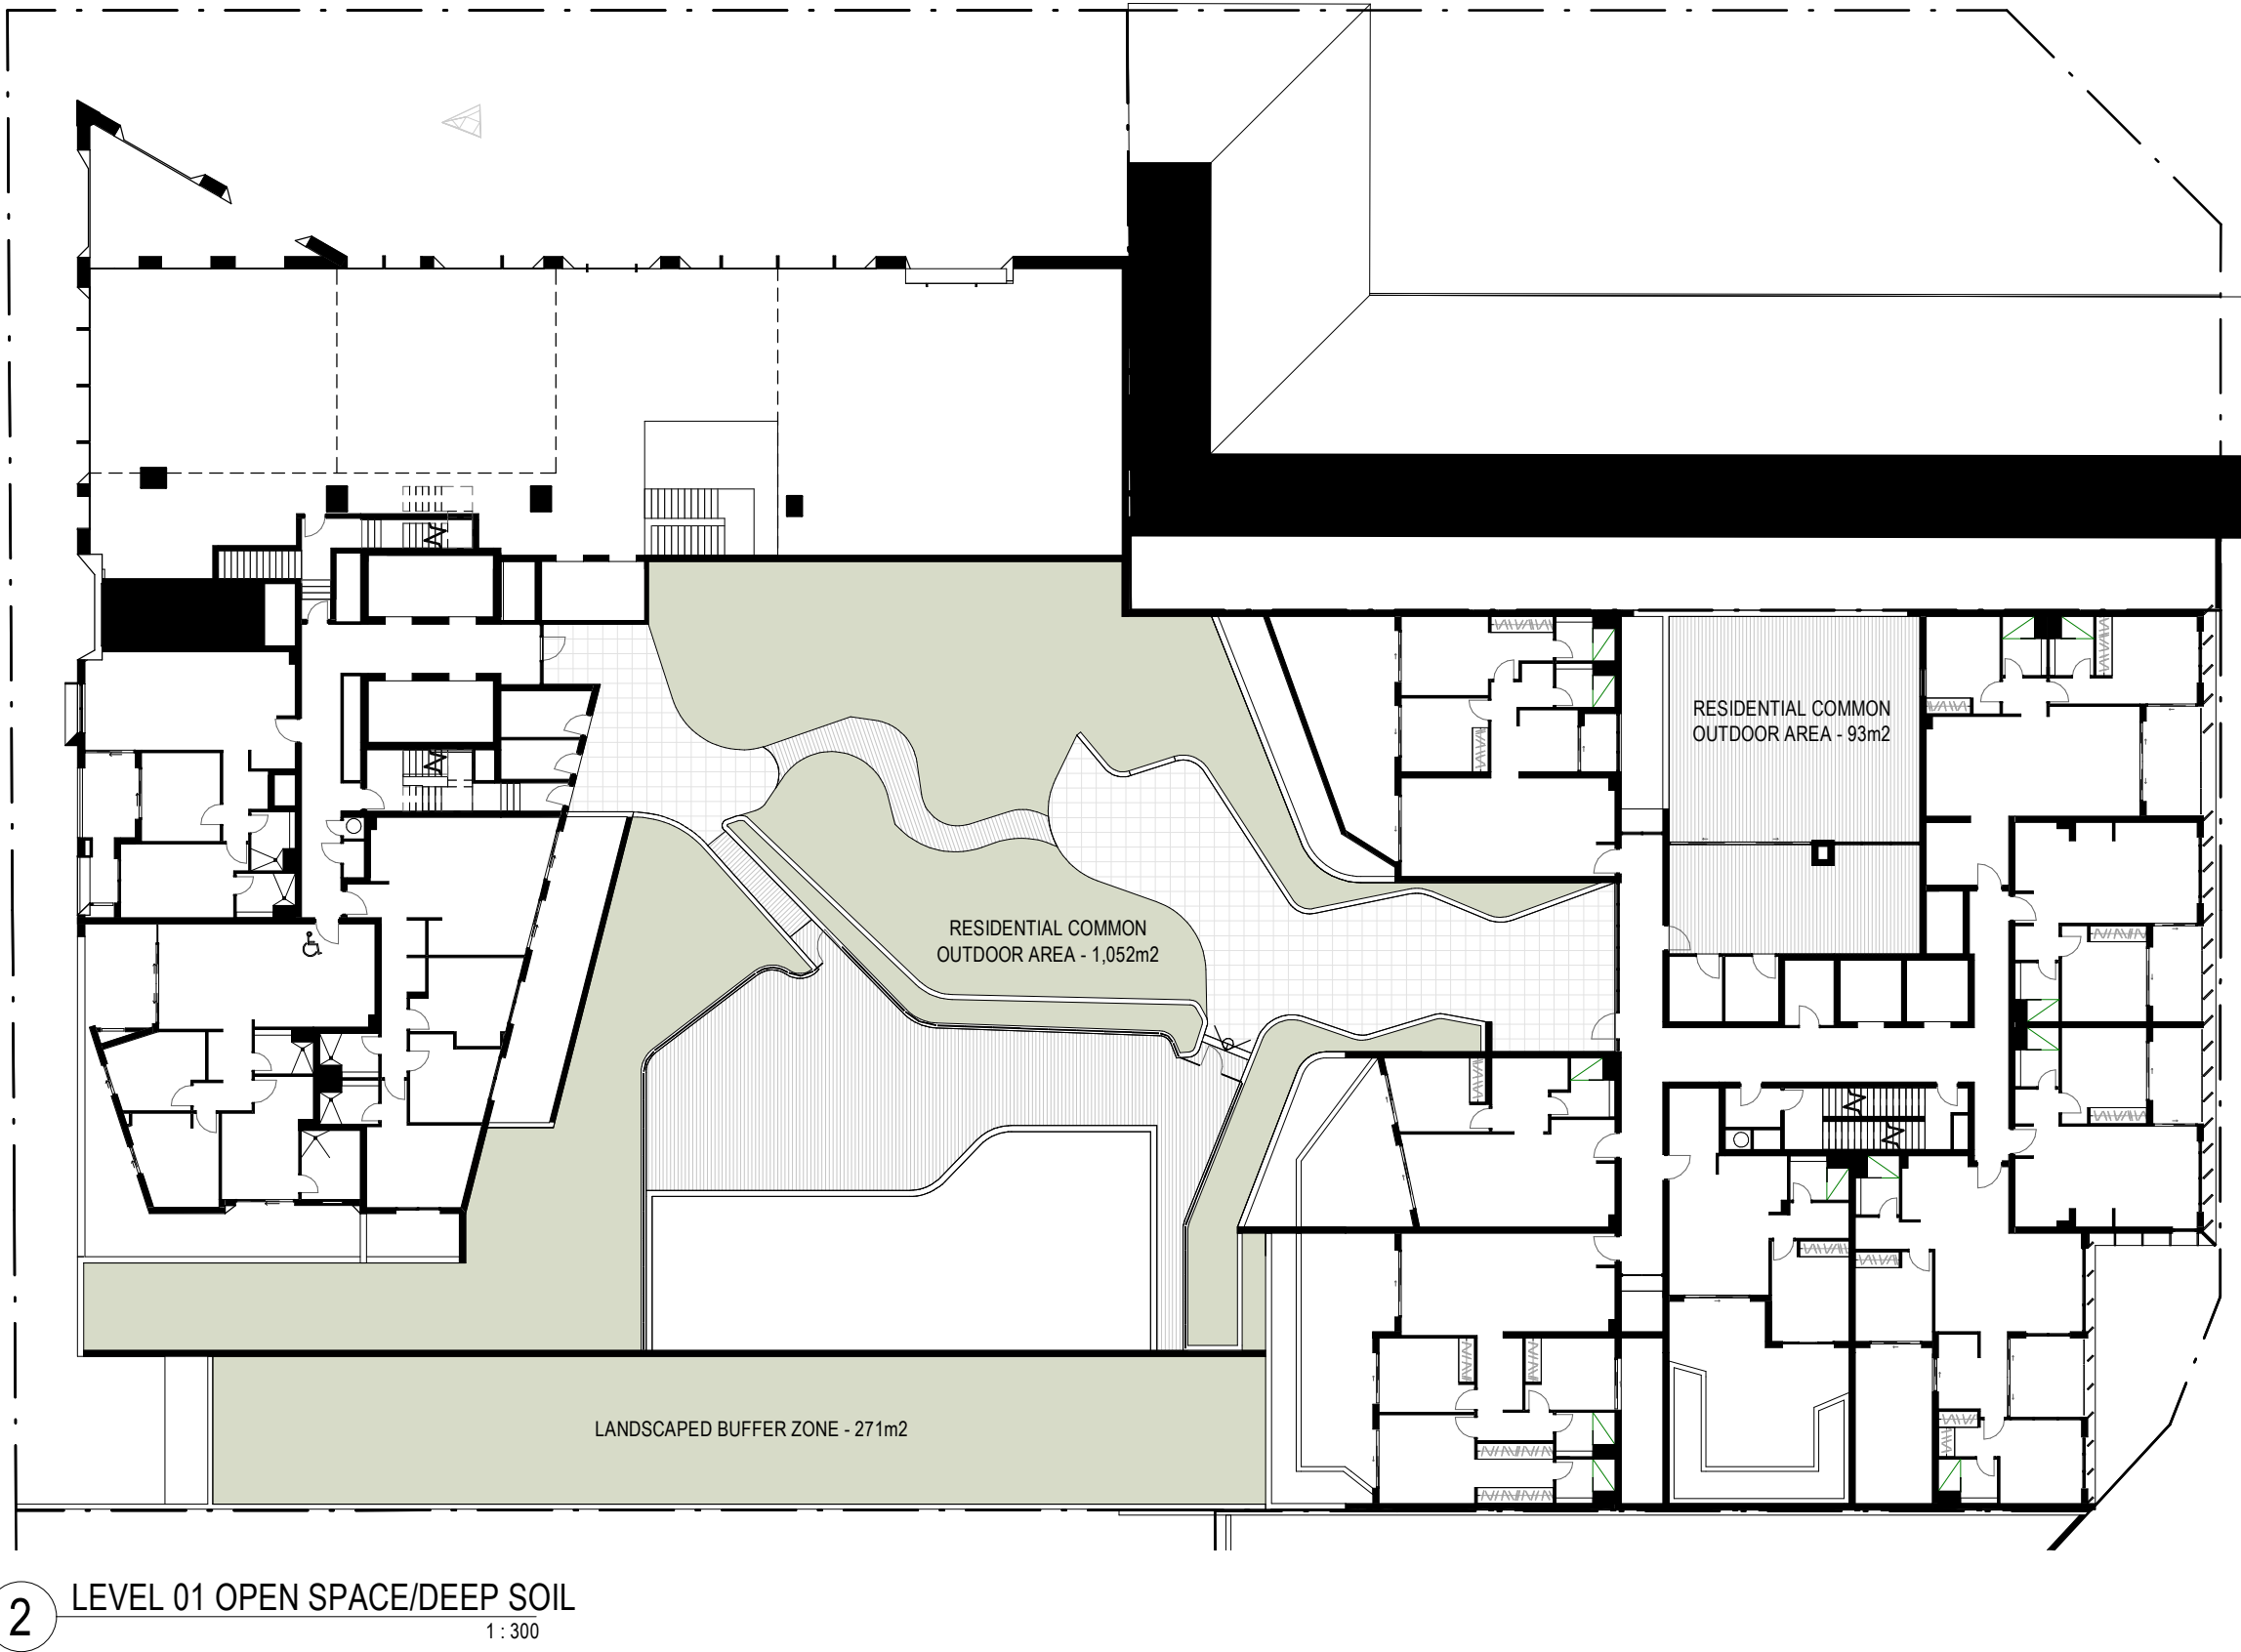


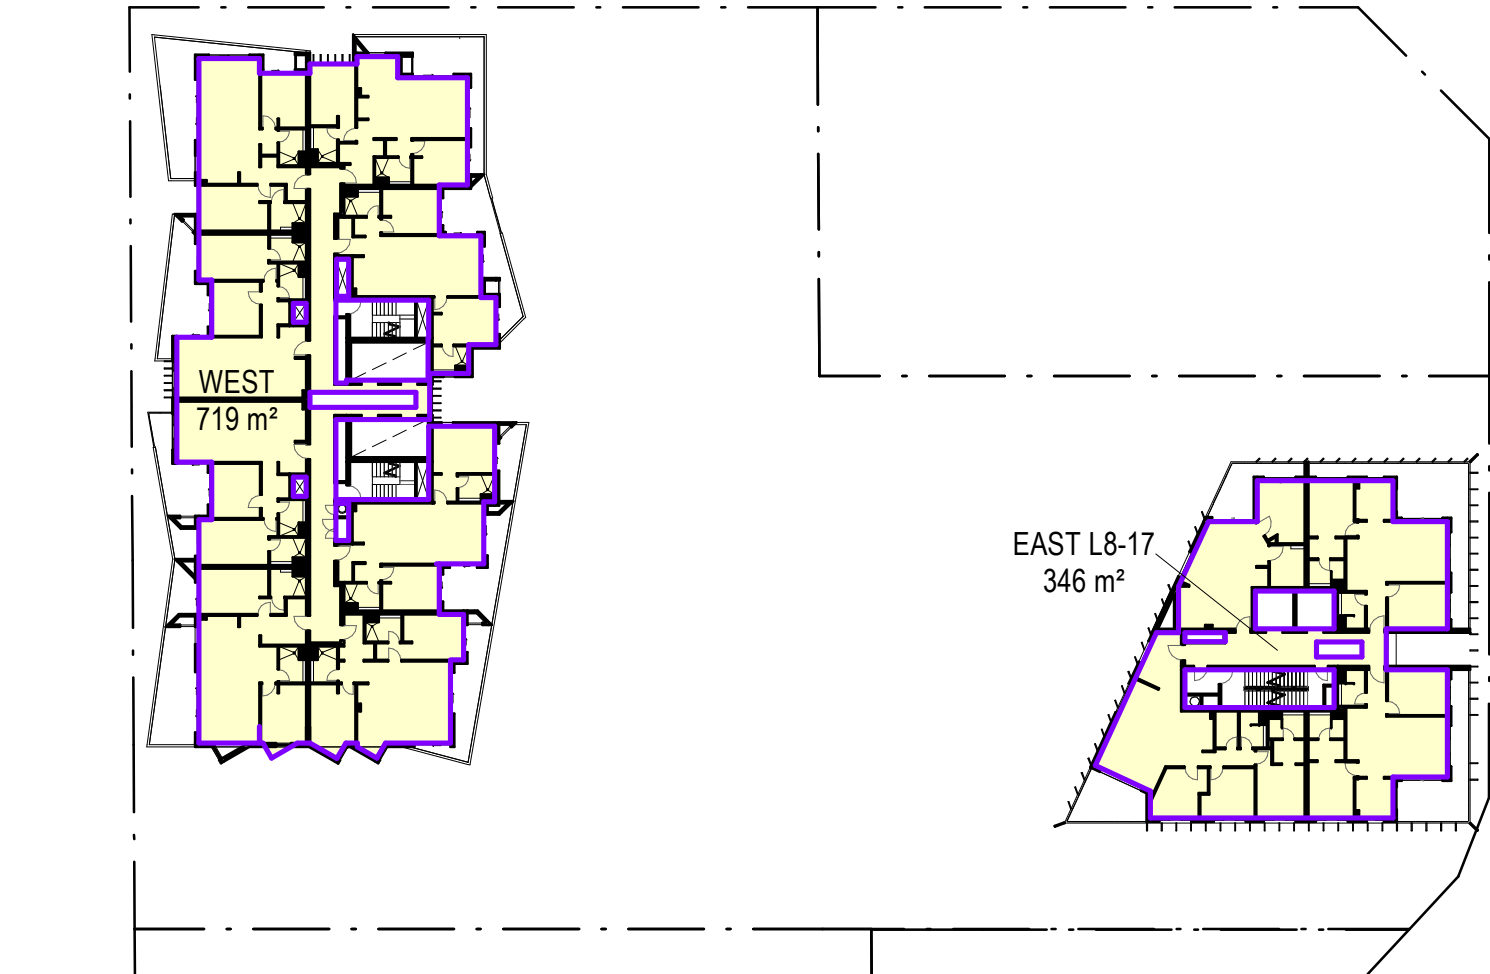


9 LEVELS 8-23 1:500

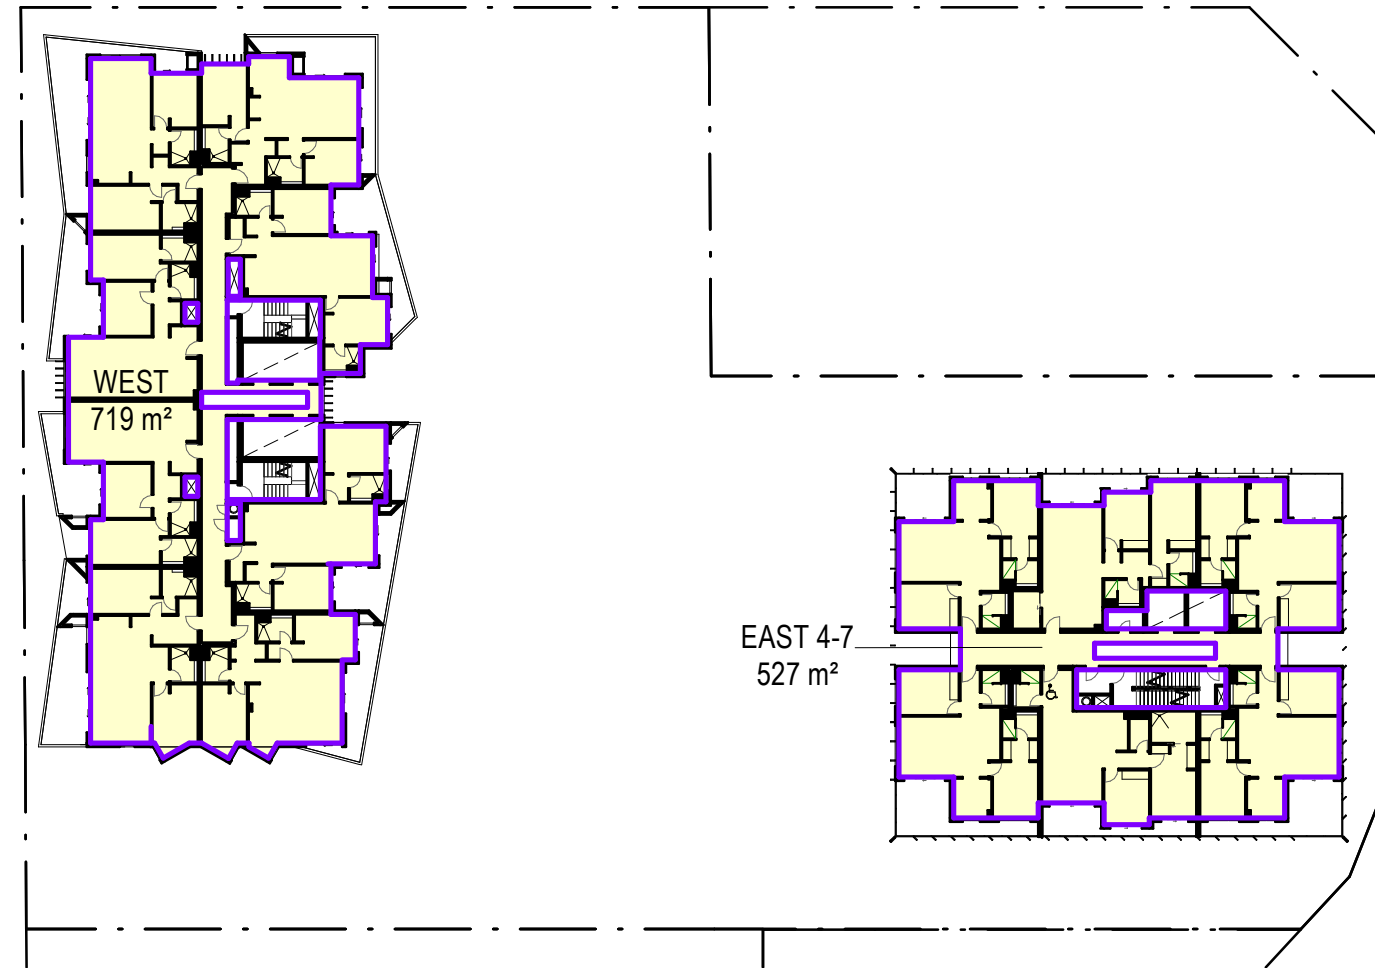


8 LEVEL 7 1:500

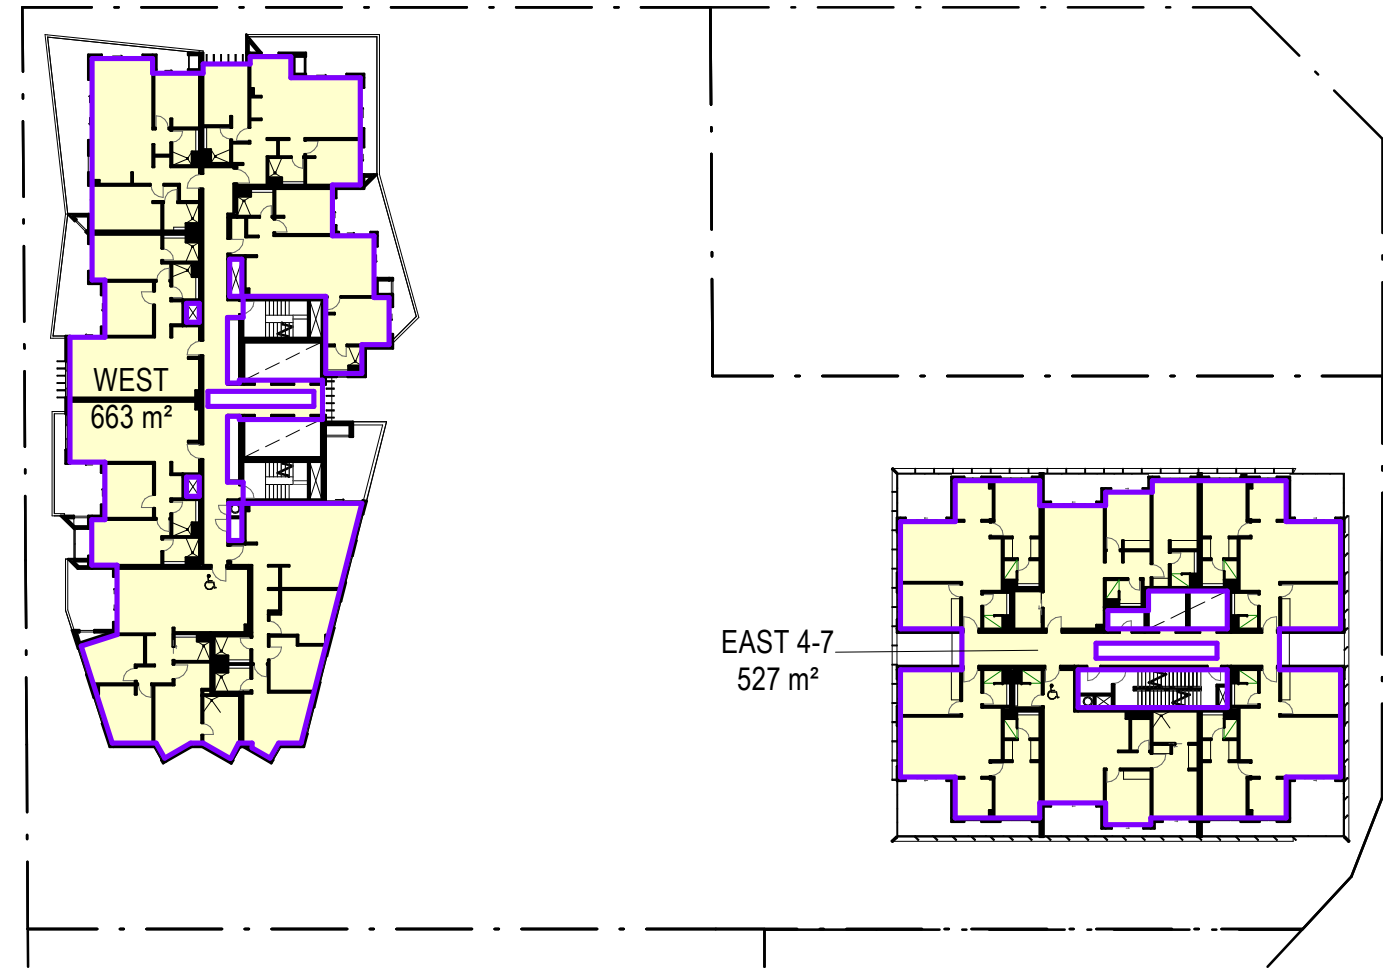


7 LEVEL 6 1:500

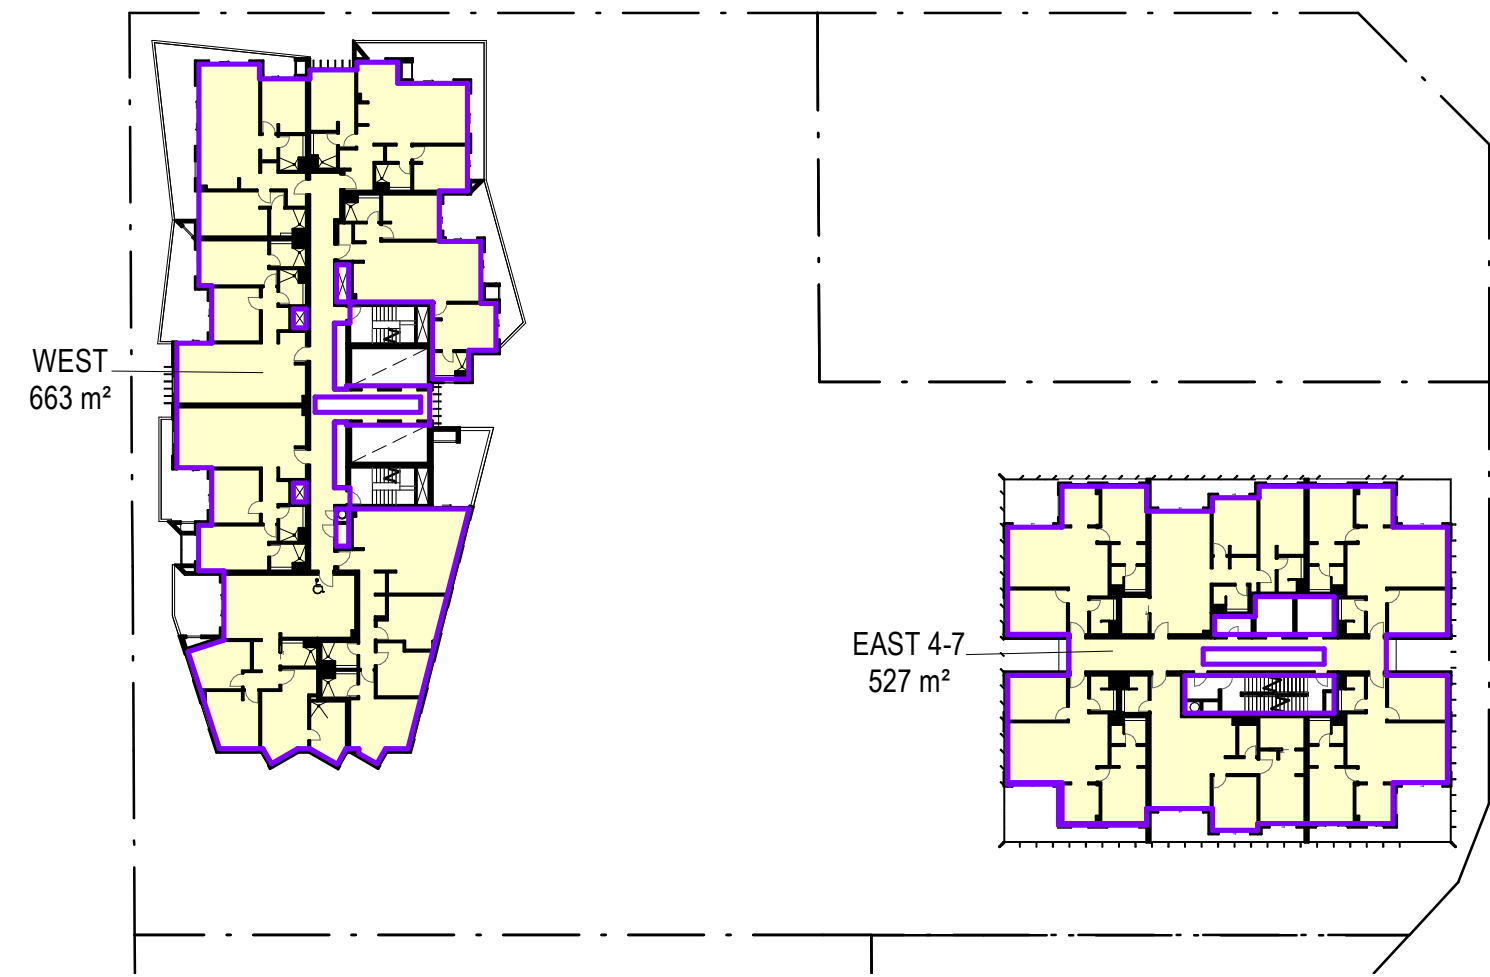


6 LEVEL 5 1:500

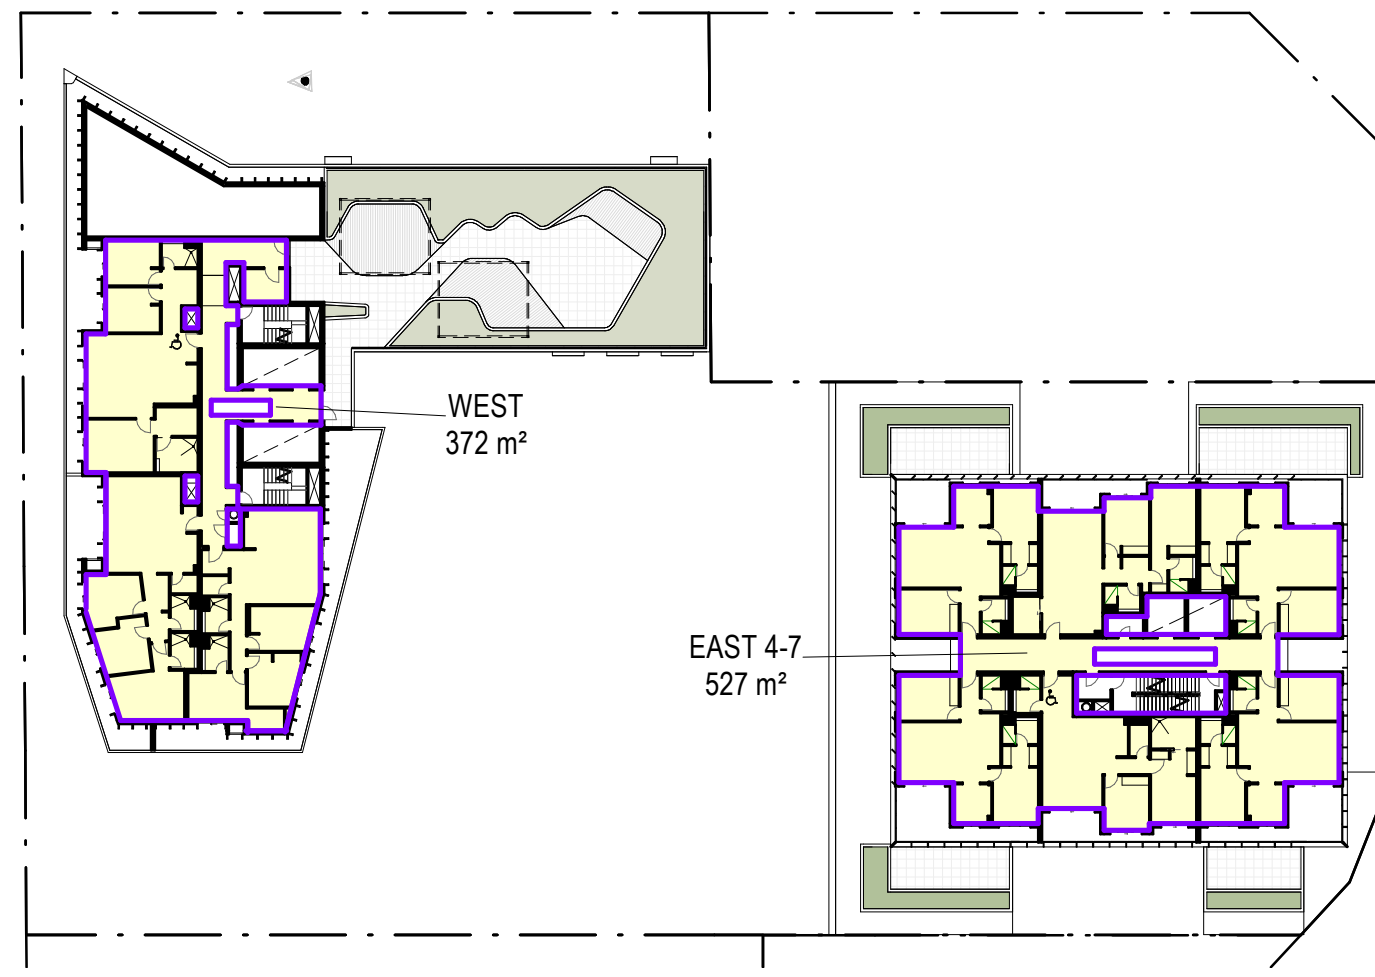


5 LEVEL 4 1:500

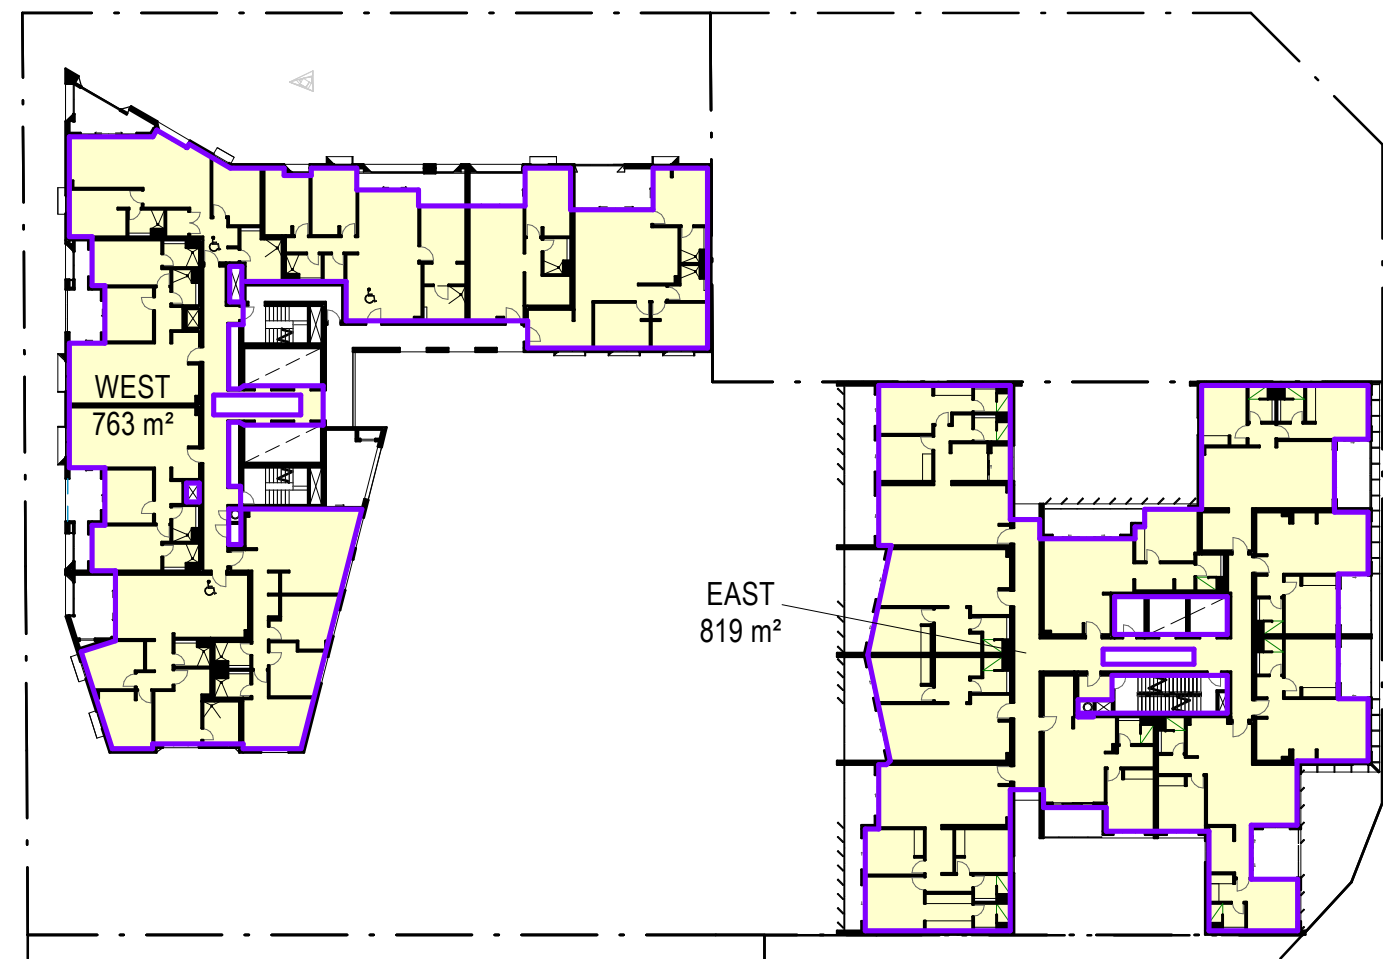


4 LEVEL 3 1:500

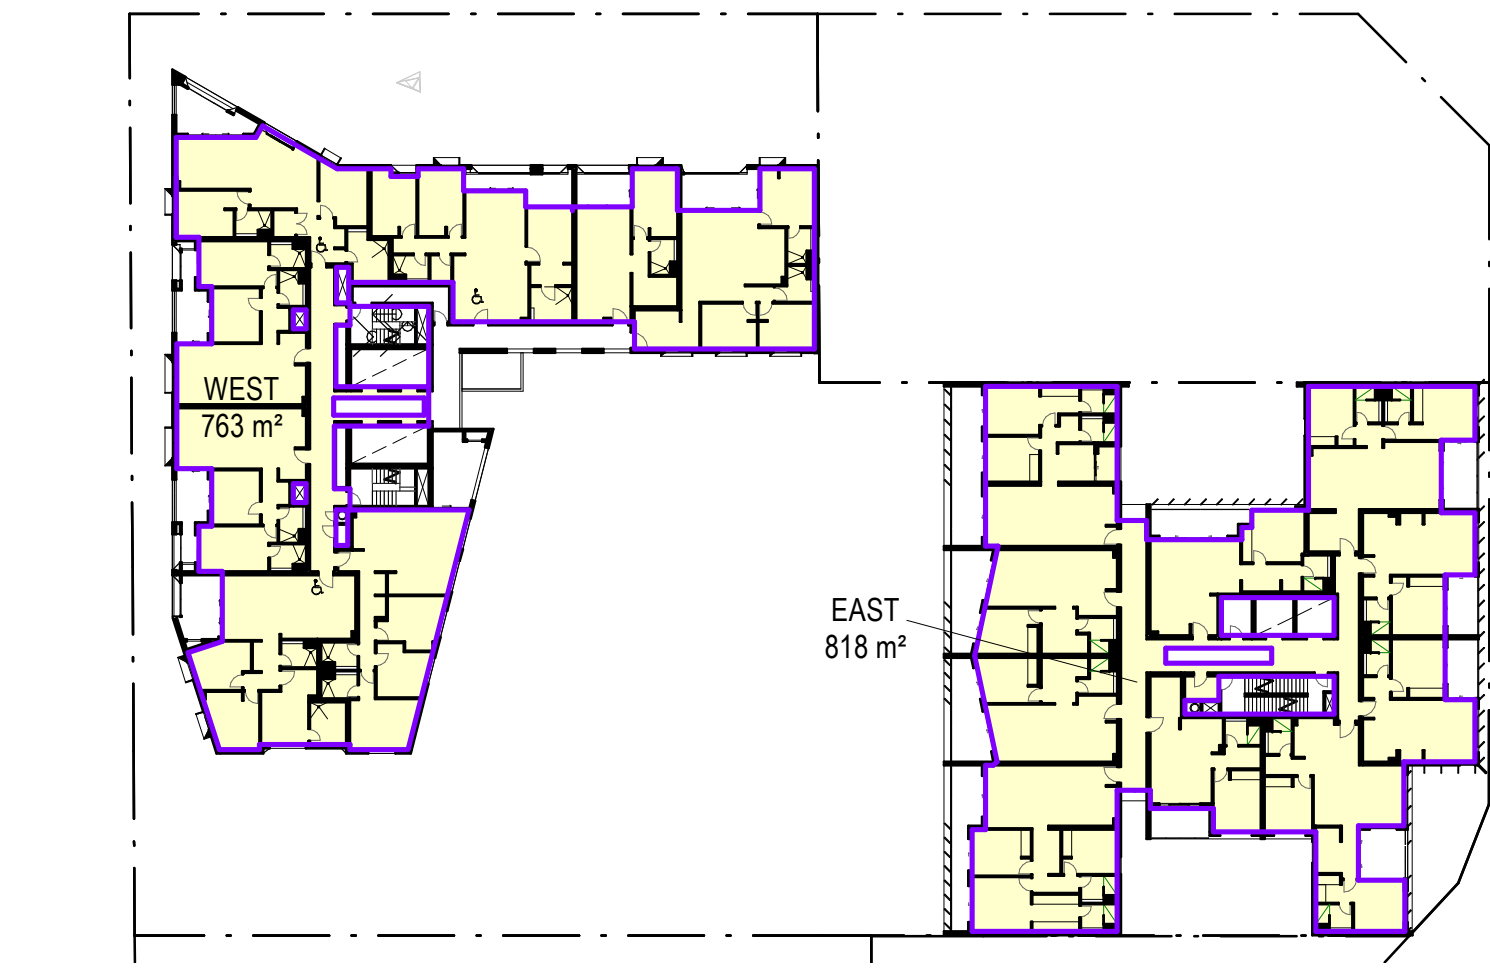

3 LEVEL 2 1:500

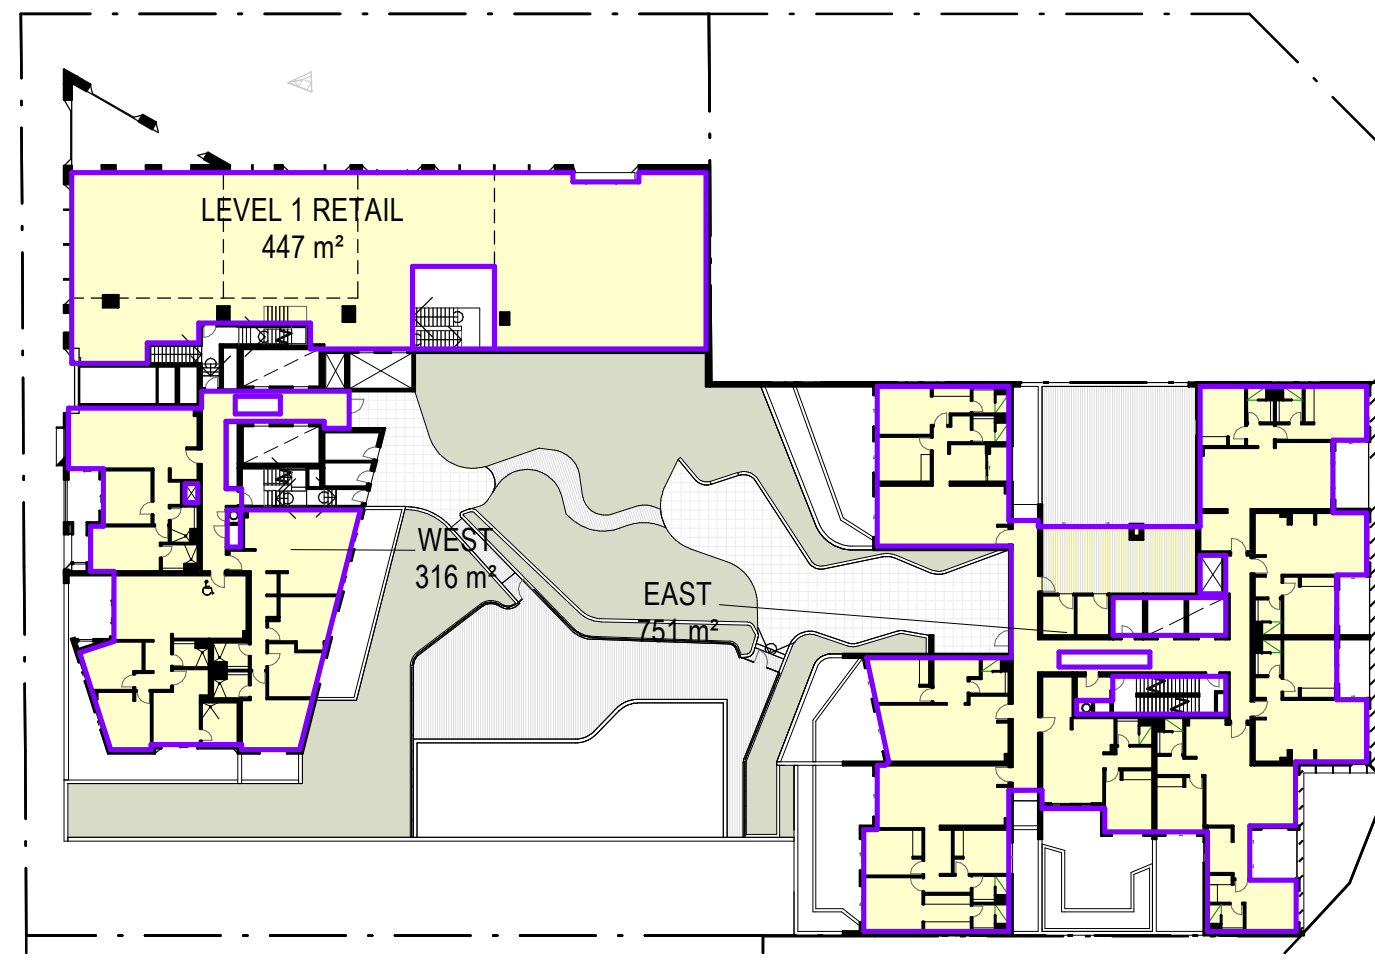

2 LEVEL 1 1:500

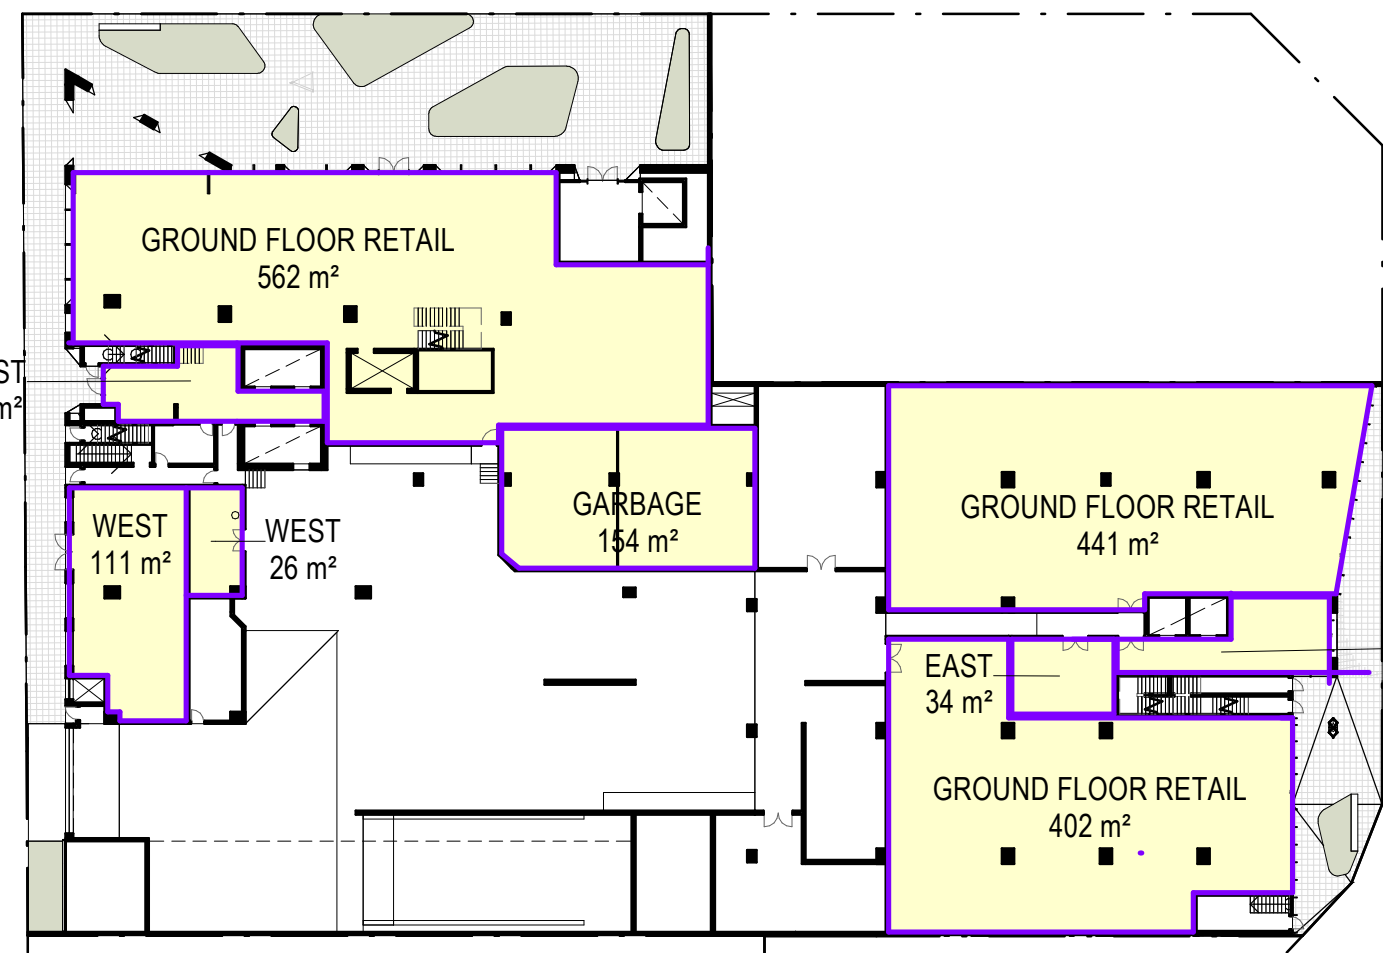


1 GROUND LEVEL 1:500

AREA SCHEDULE - GFA	
Level	Area
APARTMENT - EAST	
GROUND LEVEL	49 m²
LEVEL 1	751 m²
LEVEL 2	818 m²
LEVEL 3	819 m²
LEVEL 4	527 m²
LEVEL 5	527 m²
LEVEL 6	527 m²
LEVEL 7	527 m²
LEVEL 8	346 m²
LEVEL 9	346 m²
LEVEL 10	346 m²
LEVEL 11	346 m²
LEVEL 12	346 m²
LEVEL 13	346 m²
LEVEL 14	346 m²
LEVEL 15	346 m²
LEVEL 16	346 m²
LEVEL 17	346 m²
APARTMENT - EAST	8,001 m²
APARTMENT - WEST	
GROUND LEVEL	48 m²
LEVEL 1	316 m²
LEVEL 2	763 m²
LEVEL 3	763 m²
LEVEL 4	372 m²
LEVEL 5	663 m²
LEVEL 6	663 m²
LEVEL 7	719 m²
LEVEL 8	719 m²
LEVEL 9	719 m²
LEVEL 10	719 m²
LEVEL 11	719 m²
LEVEL 12	719 m²
LEVEL 13	719 m²
LEVEL 14	719 m²
LEVEL 15	719 m²
LEVEL 16	719 m²
LEVEL 17	719 m²
LEVEL 18	719 m²
LEVEL 19	719 m²
LEVEL 20	719 m²
LEVEL 21	719 m²
LEVEL 22	719 m²
LEVEL 23	719 m²
APARTMENT - WEST	15,818 m²
COMMERCIAL	
GROUND LEVEL	111 m²
COMMERCIAL	111 m²
GARBAGE	
GROUND LEVEL	34 m²
GROUND LEVEL	154 m²
GROUND LEVEL	26 m²
GARBAGE	214 m²
RETAIL	
GROUND LEVEL	402 m²
GROUND LEVEL	441 m²
GROUND LEVEL	562 m²
LEVEL 1	447 m²
RETAIL	1,853 m²
	25,998 m²

SITE AREA : 4,333m2
TARGET GFA : 25,998m2

PROPOSED GFA : 25,998m2
FSR: 6.0 : 1

Revisions	Description	Ver	App'd
No. Date			
1 22-02-19	ISSUED FOR D.A. SUBMISSION.		

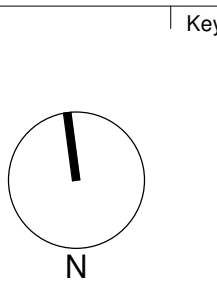

Client
Il Capitano Investments Pty Ltd

Architect
AJ+C
ALLEN JACK+COTTIER
79 Myrtle Street Chippendale NSW 2008 AUSTRALIA
ph +61 2 9311 8222 fx +61 2 9311 8200
ABN 53 003 782 250

Project
MEMORIAL AVENUE, LIVERPOOL
77-79 Bathurst Street &
86-94 Castlereagh Street
LIVERPOOL NSW 2170
Proj. No. 18005

Drawing Title
GFA DIAGRAMS

Sheet Status
NOT FOR CONSTRUCTION

Scale
1 : 500 @A1
Drawing No.
DA8534 1
Issue

