


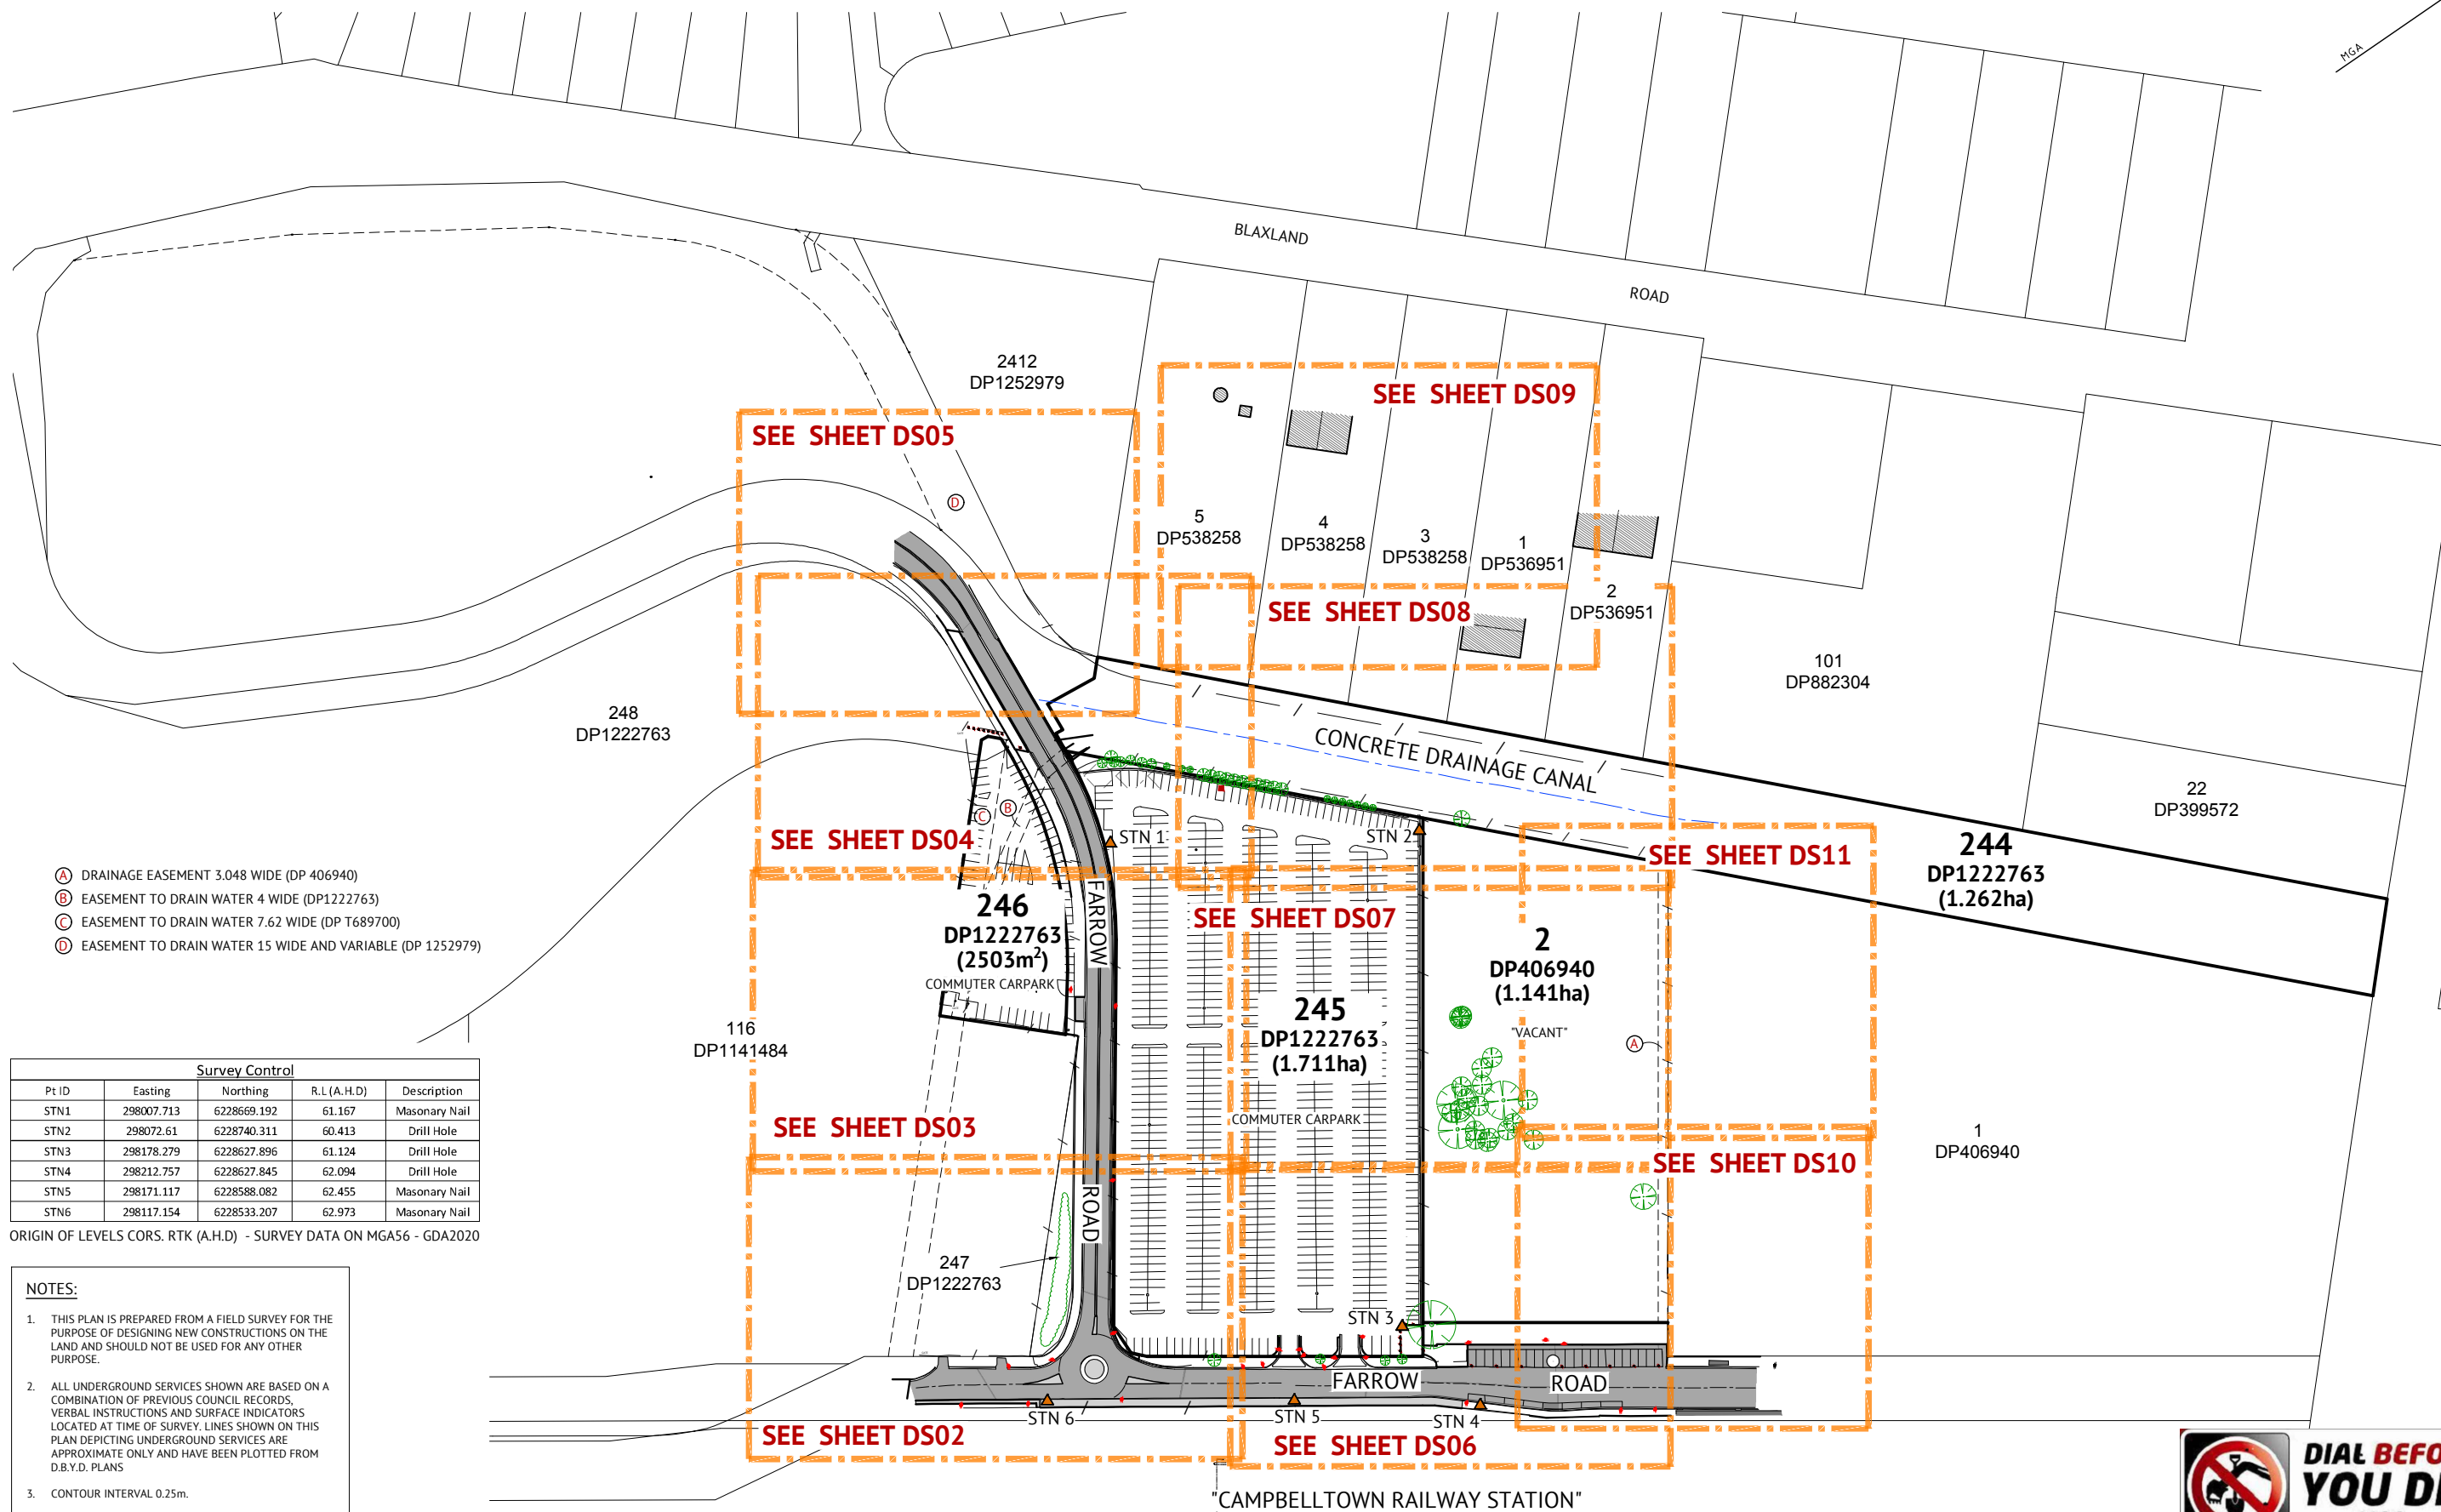

- Ⓐ DRAINAGE EASEMENT 3.048 WIDE (DP 406940)
Ⓑ EASEMENT TO DRAIN WATER 4 WIDE (DP1222763)
Ⓒ EASEMENT TO DRAIN WATER 7.62 WIDE (DP T689700)
Ⓓ EASEMENT TO DRAIN WATER 15 WIDE AND VARIABLE (DP 1252979)

Survey Control				
Pt ID	Easting	Northing	R.L. (A.H.D.)	Description
STN1	298007.713	6228669.192	61.167	Masonry Nail
STN2	298072.61	6228740.311	60.413	Drill Hole
STN3	298178.279	6228627.896	61.124	Drill Hole
STN4	298212.757	6228627.845	62.094	Drill Hole
STN5	298171.117	6228588.082	62.455	Masonry Nail
STN6	298117.154	6228533.207	62.973	Masonry Nail

ORIGIN OF LEVELS CORS. RTK (A.H.D.) - SURVEY DATA ON MGA56 - GDA2020

NOTES:

- THIS PLAN IS PREPARED FROM A FIELD SURVEY FOR THE PURPOSE OF DESIGNING NEW CONSTRUCTIONS ON THE LAND AND SHOULD NOT BE USED FOR ANY OTHER PURPOSE.
- ALL UNDERGROUND SERVICES SHOWN ARE BASED ON A COMBINATION OF PREVIOUS COUNCIL RECORDS, VERBAL INSTRUCTIONS AND SURFACE INDICATORS LOCATED AT TIME OF SURVEY. LINES SHOWN ON THIS PLAN DEPICTING UNDERGROUND SERVICES ARE APPROXIMATE ONLY AND HAVE BEEN PLOTTED FROM D.B.Y.D. PLANS
- CONTOUR INTERVAL 0.25m.
- THESE NOTES ARE AN INTEGRAL PART OF THIS PLAN.


MAIN

SOUTHERN

RAILWAY

REV.	DATE	DFTD.	APPD.	DETAILS
A	01/12/2021	GT	WS	ISSUED FOR INFORMATION

FILE	INITIALS	DATE
SURVEY 322068 D211101.mjp	AS	18/11/21
DESIGN -	-	-
DRAINS/ HEC-RAS -	-	-
MODELLING -	-	-
ENGINEERING/ SURVEYING APPROVAL	WS	01/12/2021

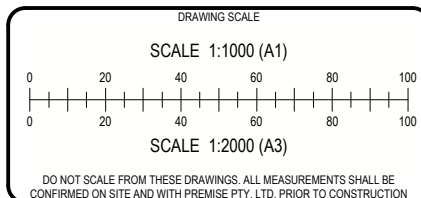

APPROVAL AUTHORITY	CAMPBELLTOWN CITY COUNCIL
CLIENT	CAMPBELLTOWN CITY COUNCIL
PROJECT	FARROW ROAD MULT-DECK CARPARK

STRUCTURAL, CIVIL, PLANNING, SURVEYING, ARCHITECTURE & ENVIRONMENTAL

 SUITE 301, LEVEL 3
ORAN PARK PODIUM
351 ORAN PARK DRIVE,
ORAN PARK, NSW 2570
P.O. BOX 473 NARELLAN, NSW 2567
Ph. (02) 4632 6500
www.premise.com.au


DRAWING				ORIGINAL
PROJECT NUMBER 322068		DRAWING FILE 322068-01A-DS01-DS011.dwg		A1
SURVEY MARK	CORS RTK	R.L.	DATUM A.H.D.	SET
IMAGE SOURCE	-	-	-	01A
STATUS FOR INFORMATION		SHEET DS01	OF DS11	



- NOTES:
- THIS PLAN IS PREPARED FROM A FIELD SURVEY FOR THE PURPOSE OF DESIGNING NEW CONSTRUCTIONS ON THE LAND AND SHOULD NOT BE USED FOR ANY OTHER PURPOSE.
 - ALL UNDERGROUND SERVICES SHOWN ARE BASED ON A COMBINATION OF PREVIOUS COUNCIL RECORDS, VERBAL INSTRUCTIONS AND SURFACE INDICATORS LOCATED AT TIME OF SURVEY. LINES SHOWN ON THIS PLAN DEPICTING UNDERGROUND SERVICES ARE APPROXIMATE ONLY AND HAVE BEEN PLOTTED FROM D.B.Y.D. PLANS
 - CONTOUR INTERVAL 0.25m.
 - THESE NOTES ARE AN INTEGRAL PART OF THIS PLAN.




- LEGEND:
- ROAD CENTRELINE
 - FENCE
 - BOTTOM OF BANK
 - TOP OF BANK
 - OH OVERHEAD ELECTRICITY LINES
 - UG UNDERGROUND ELECTRICITY LINES
 - G GAS MAIN
 - T TELECOMMUNICATIONS
 - D STORMWATER DRAINAGE
 - S SEWER MAIN
 - W WATER MAIN
 - PP POWER POLE
 - LP LIGHT POLE
 - EP ELECTRICITY PIT/PILLAR
 - TP TELECOMMUNICATIONS PIT
 - MH SEWER MANHOLE
 - SI SEWER INSPECTION PIT
 - FH FIRE HYDRANT
 - SV STOP VALVE
 - GMP GAS MARKER POST
 - GV GAS VALVE
 - TH TREE & APPROX HEIGHT
 - EDGE OF VEGETATION
 - FLOOR LEVEL
 - BENCH MARK
 - GATE
 - 360° PHOTO LOCATION & NUMBER

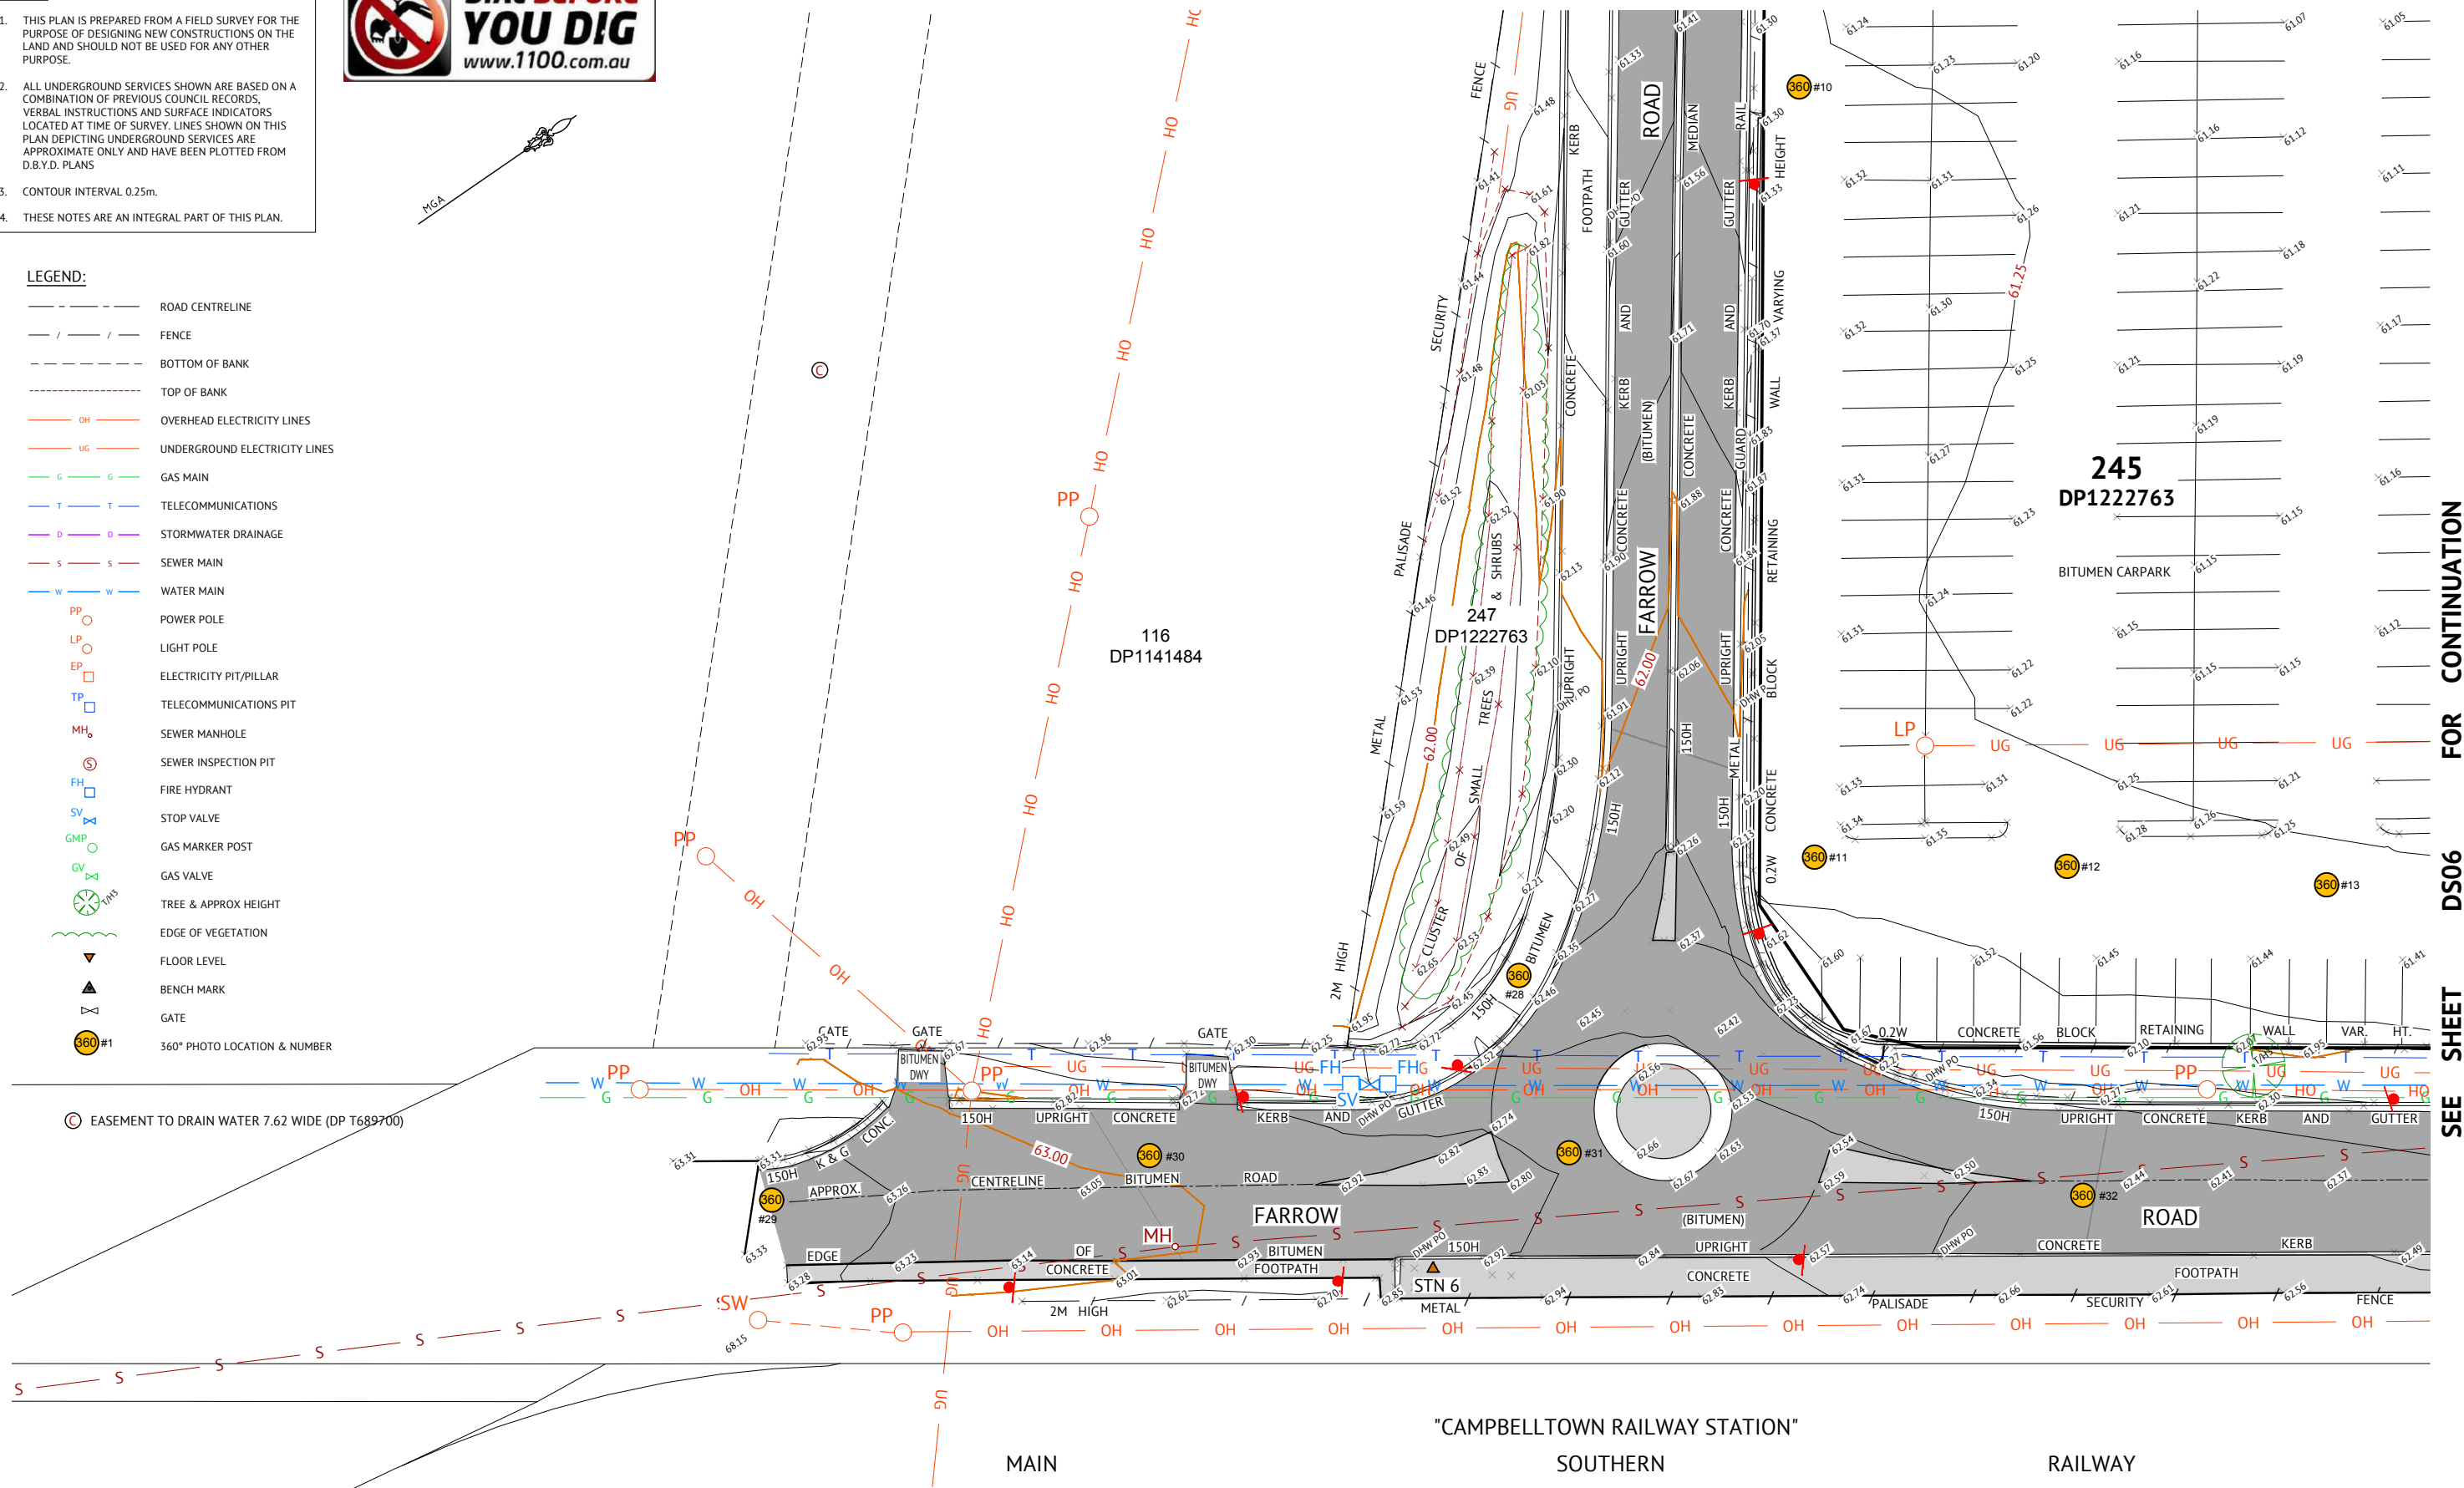

REV.	DATE	DFTD.	APPD.	DETAILS
A	01/12/2021	GT	WS	ISSUED FOR INFORMATION

FILE	INITIALS	DATE
SURVEY 322068 D211101.mjp	AS	18/11/21
DESIGN -	-	-
DRAINS/HEC-RAS MODELLING -	-	-
ENGINEERING/SURVEYING APPROVAL	WS	01/12/2021

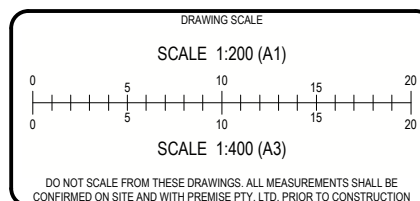

APPROVAL AUTHORITY	CAMPBELLTOWN CITY COUNCIL
CLIENT	CAMPBELLTOWN CITY COUNCIL
PROJECT	FARROW ROAD MULT-DECK CARPARK

STRUCTURAL, CIVIL, PLANNING, SURVEYING, ARCHITECTURE & ENVIRONMENTAL

SUITE 301, LEVEL 3
ORAN PARK PODIUM
351 ORAN PARK DRIVE,
ORAN PARK, NSW 2570
P.O. BOX 473 NARELLAN, NSW 2567
Ph. (02) 4632 6500

Premise www.premise.com.au



DRAWING			
PROJECT NUMBER 322068		DRAWING FILE 322068-01A-DS01-DS011.dwg	
SURVEY MARK CORRS RTK		RL - DATUM A.H.D.	
IMAGE SOURCE -		SET	
STATUS FOR INFORMATION		SHEET DS02 OF DS11	

NOTES:

1. THIS PLAN IS PREPARED FROM A FIELD SURVEY FOR THE PURPOSE OF DESIGNING NEW CONSTRUCTIONS ON THE LAND AND SHOULD NOT BE USED FOR ANY OTHER PURPOSE.
2. ALL UNDERGROUND SERVICES SHOWN ARE BASED ON A COMBINATION OF PREVIOUS COUNCIL RECORDS, VERBAL INSTRUCTIONS AND SURFACE INDICATORS LOCATED AT TIME OF SURVEY. LINES SHOWN ON THIS PLAN DEPICTING UNDERGROUND SERVICES ARE APPROXIMATE ONLY AND HAVE BEEN PLOTTED FROM D.B.Y.D. PLANS
3. CONTOUR INTERVAL 0.25m.
4. THESE NOTES ARE AN INTEGRAL PART OF THIS PLAN.


LEGEND:

- ROAD CENTRELINE
--- FENCE
--- BOTTOM OF BANK
--- TOP OF BANK
--- OH --- OVERHEAD ELECTRICITY LINES
--- UG --- UNDERGROUND ELECTRICITY LINES
--- G --- GAS MAIN
--- T --- TELECOMMUNICATIONS
--- D --- STORMWATER DRAINAGE
--- S --- SEWER MAIN
--- W --- WATER MAIN
PP ○ POWER POLE
LP ○ LIGHT POLE
EP □ ELECTRICITY PIT/PILLAR
TP □ TELECOMMUNICATIONS PIT
MH ○ SEWER MANHOLE
○ SEWER INSPECTION PIT
FH □ FIRE HYDRANT
SV □ STOP VALVE
GMP ○ GAS MARKER POST
GV ○ GAS VALVE
T & APPROX HEIGHT
EDGE OF VEGETATION
▼ FLOOR LEVEL
▲ BENCH MARK
X GATE
360 #1 360° PHOTO LOCATION & NUMBER
B EASEMENT TO DRAIN WATER 4 WIDE (DP1222763)
C EASEMENT TO DRAIN WATER 7.62 WIDE (DP T689700)

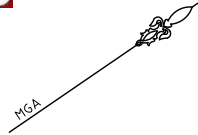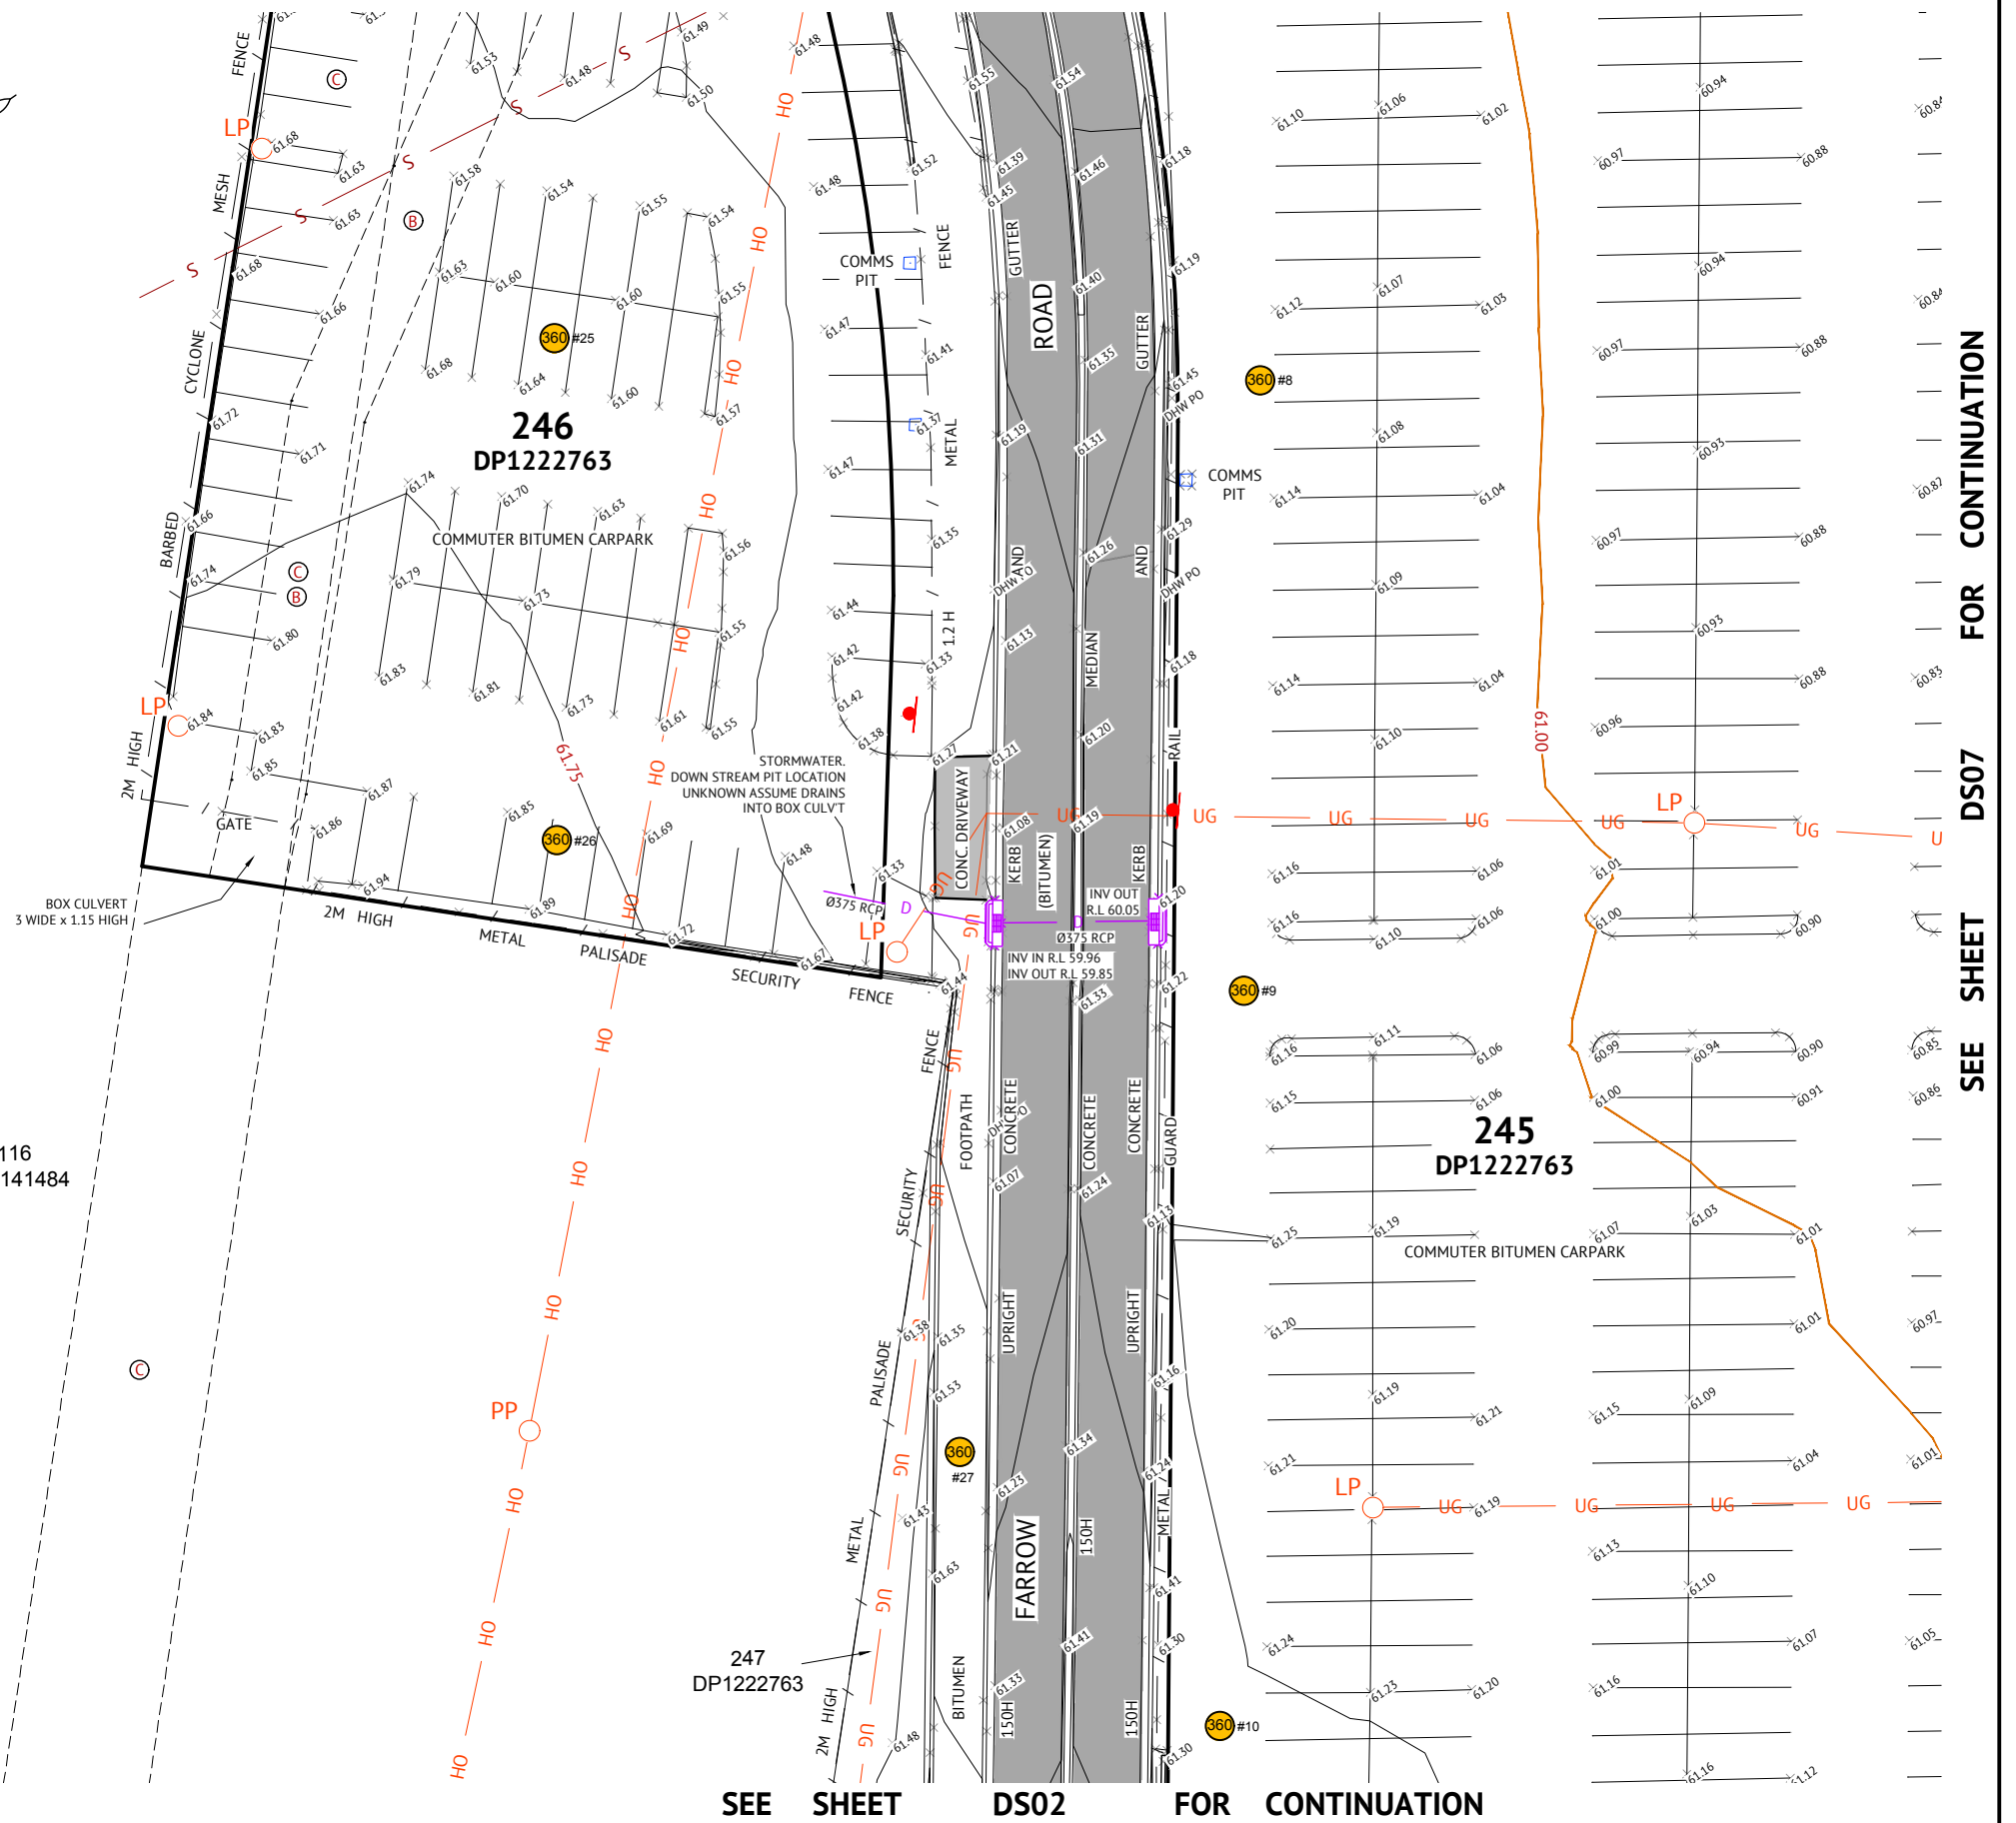116
DP1141484

REV.	DATE	DFTD.	APPD.	DETAILS
A	01/12/2021	GT	WS	ISSUED FOR INFORMATION

	FILE	INITIALS	DATE
SURVEY	322068 D211101.mjp	AS	18/11/21
DESIGN	-	-	-
DRAINS/ HEC-RAS MODELLING	-	-	-
ENGINEERING/ SURVEYING APPROVAL	<i>W.S. Saunders</i>	WS	01/12/2021

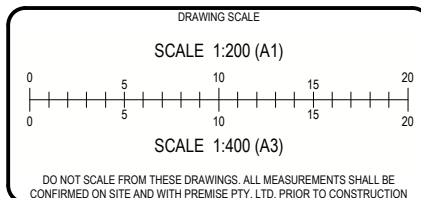

APPROVAL AUTHORITY	CAMPBELLTOWN CITY COUNCIL
CLIENT	CAMPBELLTOWN CITY COUNCIL
PROJECT	FARROW ROAD MULT-DECK CARPARK

STRUCTURAL, CIVIL, PLANNING, SURVEYING,
ARCHITECTURE & ENVIRONMENTAL

 SUITE 301, LEVEL 3
ORAN PARK PODIUM
351 ORAN PARK DRIVE,
ORAN PARK, NSW 2570
P.O. BOX 473 NARELLAN, NSW 2567
Ph. (02) 4632 6500
www.premise.com.au

DRAWING			
CONTOUR & FEATURE SURVEY FARROW ROAD CAMPBELLTOWN			
PROJECT NUMBER 322068	DRAWING FILE 322068-01A-DS01-DS011.dwg	ORIGINAL	A1
SURVEY MARK CORRS RTK	RL -	DATUM A.H.D.	SET
IMAGE SOURCE -	STATUS FOR INFORMATION	SHEET DS03 OF DS11	01A

NOTES:

1. THIS PLAN IS PREPARED FROM A FIELD SURVEY FOR THE PURPOSE OF DESIGNING NEW CONSTRUCTIONS ON THE LAND AND SHOULD NOT BE USED FOR ANY OTHER PURPOSE.
2. ALL UNDERGROUND SERVICES SHOWN ARE BASED ON A COMBINATION OF PREVIOUS COUNCIL RECORDS, VERBAL INSTRUCTIONS AND SURFACE INDICATORS LOCATED AT TIME OF SURVEY. LINES SHOWN ON THIS PLAN DEPICTING UNDERGROUND SERVICES ARE APPROXIMATE ONLY AND HAVE BEEN PLOTTED FROM D.B.Y.D. PLANS
3. CONTOUR INTERVAL 0.25m.
4. THESE NOTES ARE AN INTEGRAL PART OF THIS PLAN.




LEGEND:

- ROAD CENTRELINE
--- FENCE
--- BOTTOM OF BANK
--- TOP OF BANK
--- OH --- OVERHEAD ELECTRICITY LINES
--- UG --- UNDERGROUND ELECTRICITY LINES
--- G --- GAS MAIN
--- T --- TELECOMMUNICATIONS
--- D --- STORMWATER DRAINAGE
--- S --- SEWER MAIN
--- W --- WATER MAIN
PP ○ POWER POLE
LP ○ LIGHT POLE
EP □ ELECTRICITY PIT/PILLAR
TP □ TELECOMMUNICATIONS PIT
MH ○ SEWER MANHOLE
○ SEWER INSPECTION PIT
FH ○ FIRE HYDRANT
SV ○ STOP VALVE
GMP ○ GAS MARKER POST
GV ○ GAS VALVE
○ TREE & APPROX HEIGHT
--- EDGE OF VEGETATION
▽ FLOOR LEVEL
▲ BENCH MARK
◇ GATE
360 #1 360° PHOTO LOCATION & NUMBER

NOTE: THE SIZE OF THE SYMBOLS USED TO REPRESENT THE TREE SPREAD AND TRUNK DIAMETER ARE TO SCALE.

- ⓑ EASEMENT TO DRAIN WATER 4 WIDE (DP1222763)
Ⓒ EASEMENT TO DRAIN WATER 7.62 WIDE (DP T689700)


SEE SHEET DS05 FOR CONTINUATION

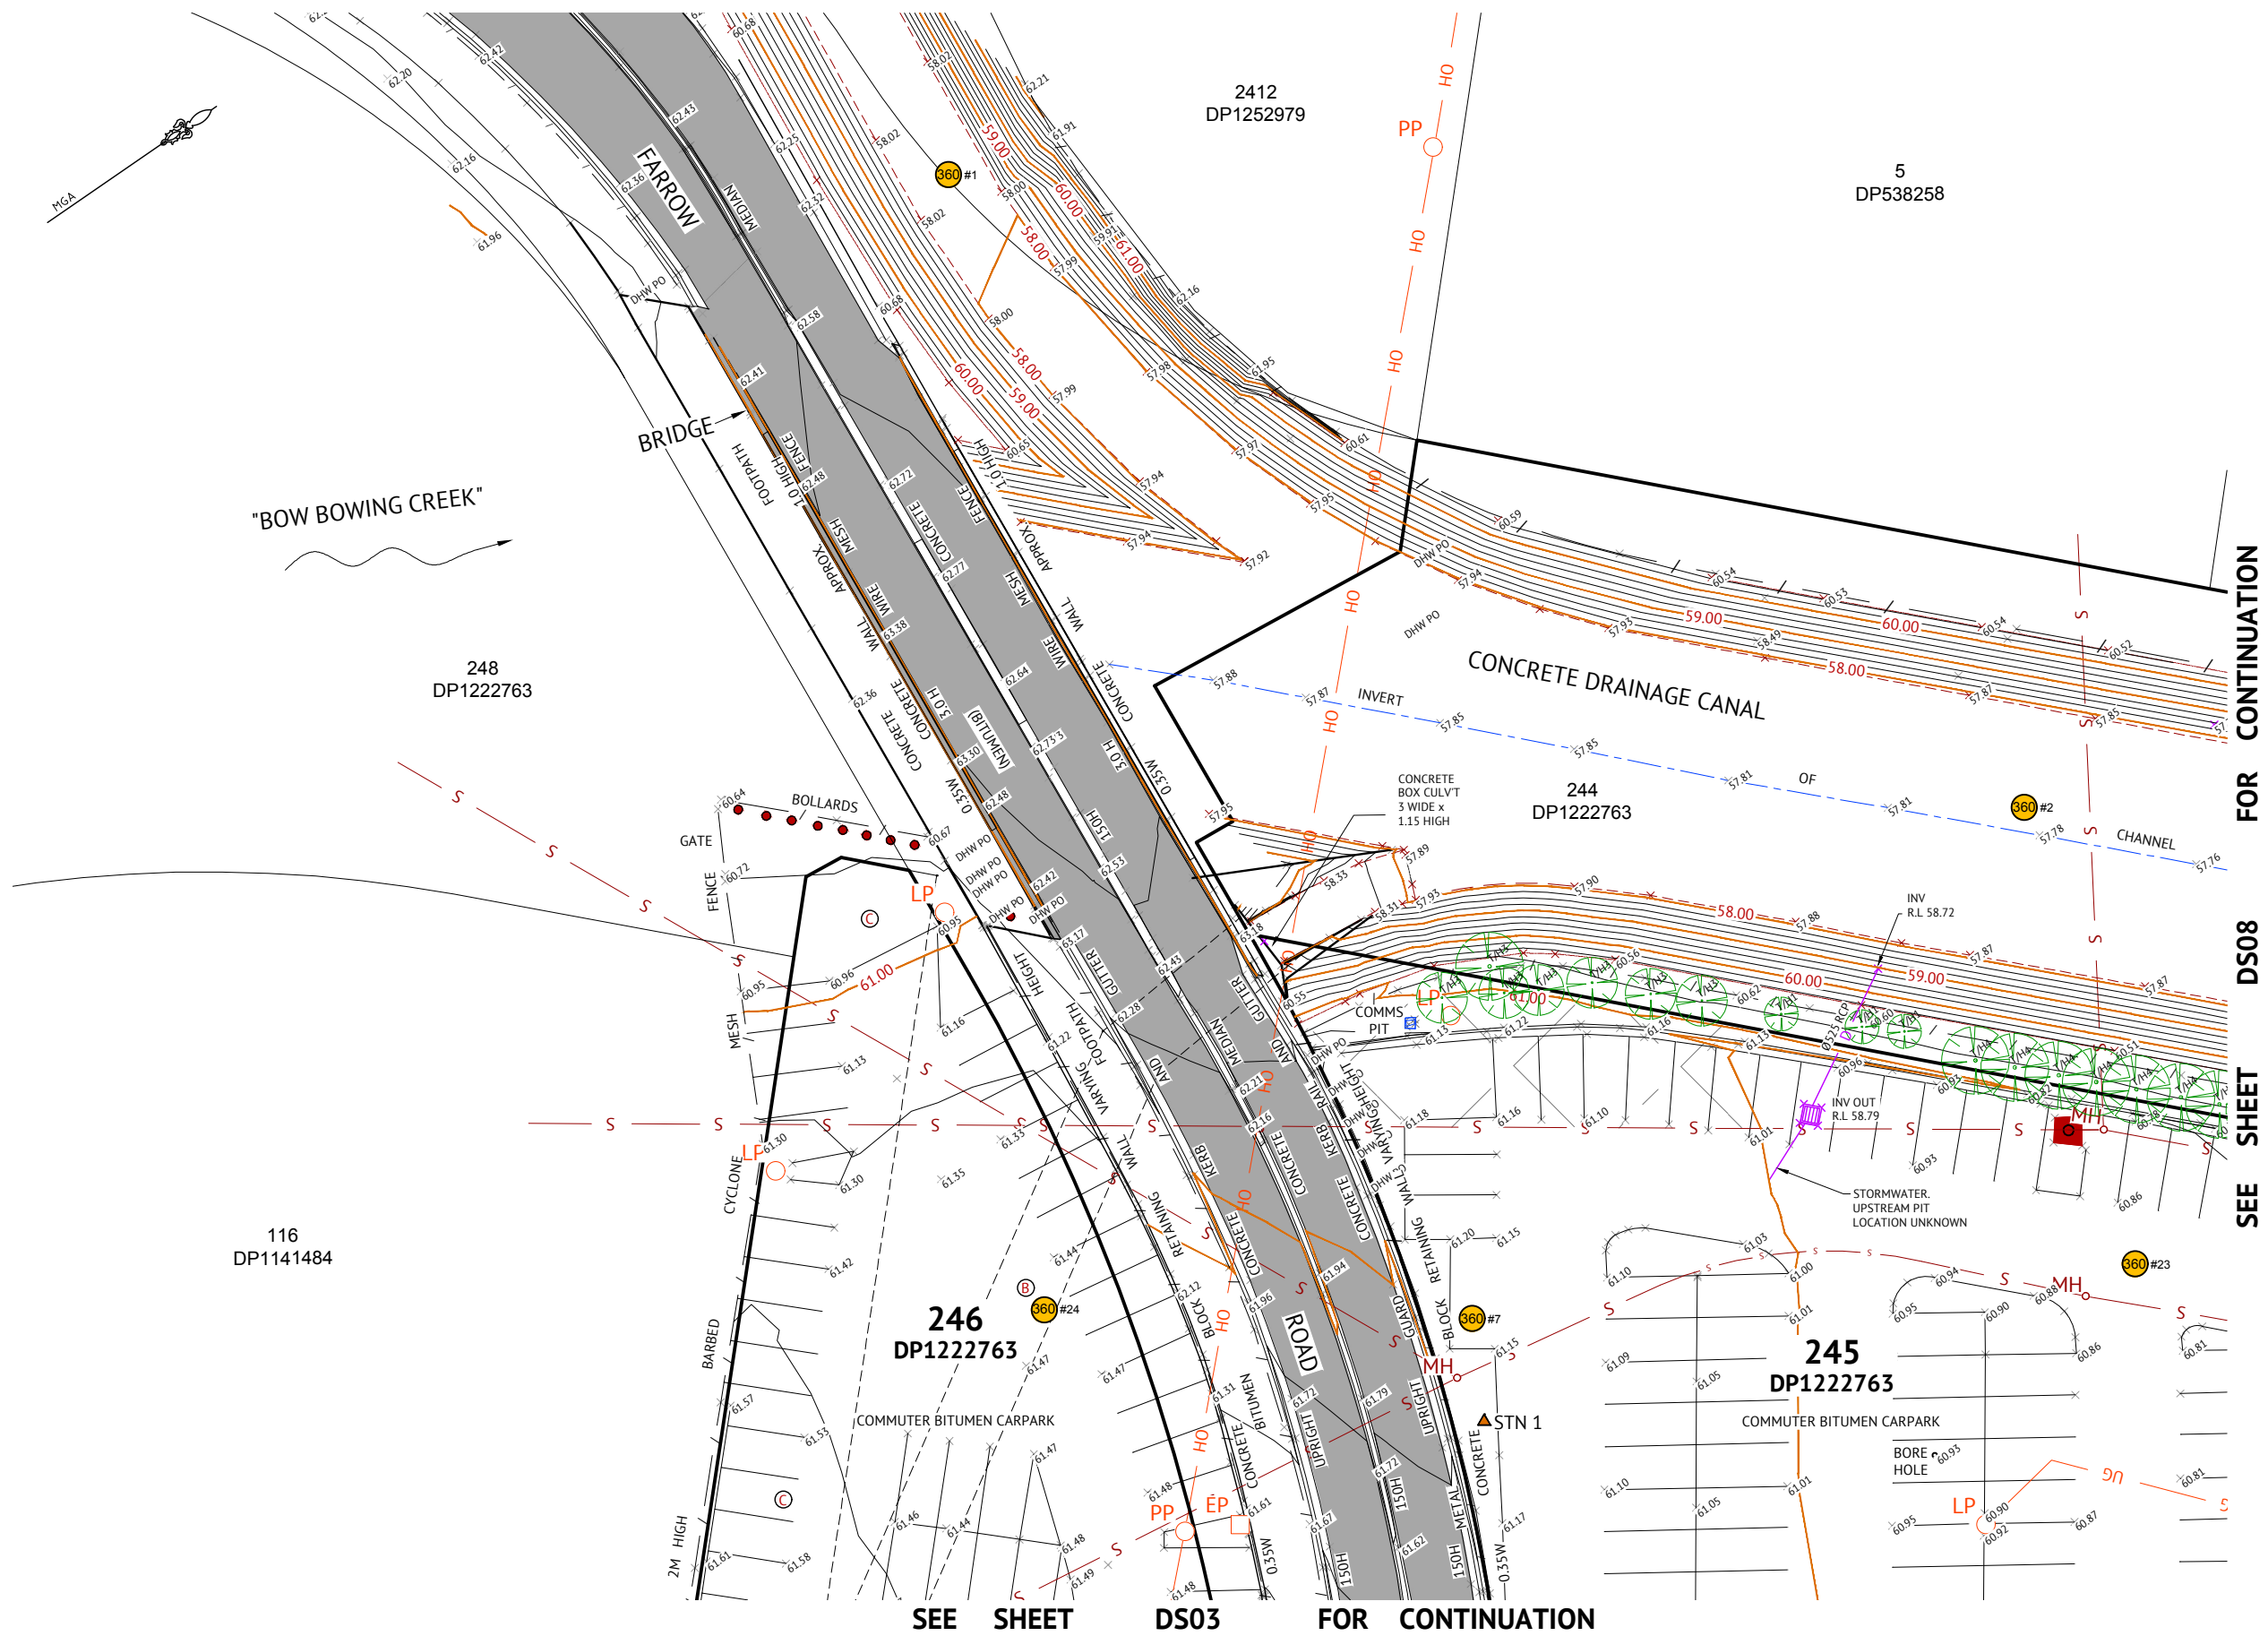

SEE SHEET DS08 FOR CONTINUATION

REV.	DATE	DFTD.	APPD.	DETAILS
A	01/12/2021	GT	WS	ISSUED FOR INFORMATION

FILE	INITIALS	DATE
SURVEY 322068 D211101.mjp	AS	18/11/21
DESIGN -	-	-
DRAINS/HEC-RAS MODELLING -	-	-
ENGINEERING/SURVEYING APPROVAL	WS	01/12/2021

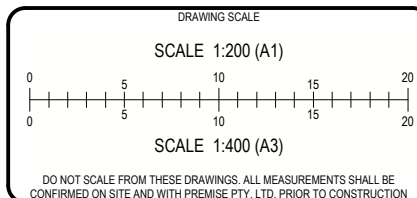

APPROVAL AUTHORITY	CAMPBELLTOWN CITY COUNCIL
CLIENT	CAMPBELLTOWN CITY COUNCIL
PROJECT	FARROW ROAD MULT-DECK CARPARK

STRUCTURAL, CIVIL, PLANNING, SURVEYING, ARCHITECTURE & ENVIRONMENTAL

SUITE 301, LEVEL 3
ORAN PARK PODIUM
351 ORAN PARK DRIVE,
ORAN PARK, NSW 2570
P.O. BOX 473 NARELLAN, NSW 2567
Ph. (02) 4632 6500
www.premise.com.au

DRAWING			
CONTOUR & FEATURE SURVEY FARROW ROAD CAMPBELLTOWN			
PROJECT NUMBER 322068	DRAWING FILE 322068-01A-DS01-DS011.dwg	ORIGINAL	
SURVEY MARK CORRS RTK	R.L. -	DATUM A.H.D.	A1
IMAGE SOURCE -	SET		
STATUS FOR INFORMATION	SHEET DS04	OF DS11	01A

NOTES:


- THIS PLAN IS PREPARED FROM A FIELD SURVEY FOR THE PURPOSE OF DESIGNING NEW CONSTRUCTIONS ON THE LAND AND SHOULD NOT BE USED FOR ANY OTHER PURPOSE.
- ALL UNDERGROUND SERVICES SHOWN ARE BASED ON A COMBINATION OF PREVIOUS COUNCIL RECORDS, VERBAL INSTRUCTIONS AND SURFACE INDICATORS LOCATED AT TIME OF SURVEY. LINES SHOWN ON THIS PLAN DEPICTING UNDERGROUND SERVICES ARE APPROXIMATE ONLY AND HAVE BEEN PLOTTED FROM D.B.Y.D. PLANS
- CONTOUR INTERVAL 0.25m.
- THESE NOTES ARE AN INTEGRAL PART OF THIS PLAN.



LEGEND:

- ROAD CENTRELINE
- FENCE
- BOTTOM OF BANK
- TOP OF BANK
- OH OVERHEAD ELECTRICITY LINES
- UG UNDERGROUND ELECTRICITY LINES
- G GAS MAIN
- T TELECOMMUNICATIONS
- D STORMWATER DRAINAGE
- S SEWER MAIN
- W WATER MAIN
- PP POWER POLE
- LP LIGHT POLE
- EP ELECTRICITY PIT/PILLAR
- TP TELECOMMUNICATIONS PIT
- MH₂ SEWER MANHOLE
- SEWER INSPECTION PIT
- FH FIRE HYDRANT
- SV STOP VALVE
- GMP GAS MARKER POST
- GV GAS VALVE
- TMS TREE & APPROX HEIGHT
- EDGE OF VEGETATION
- FLOOR LEVEL
- BENCH MARK
- GATE
- 360° #1 360° PHOTO LOCATION & NUMBER


Ⓢ EASEMENT TO DRAIN WATER 15 WIDE AND VARIABLE (DP 1252979)

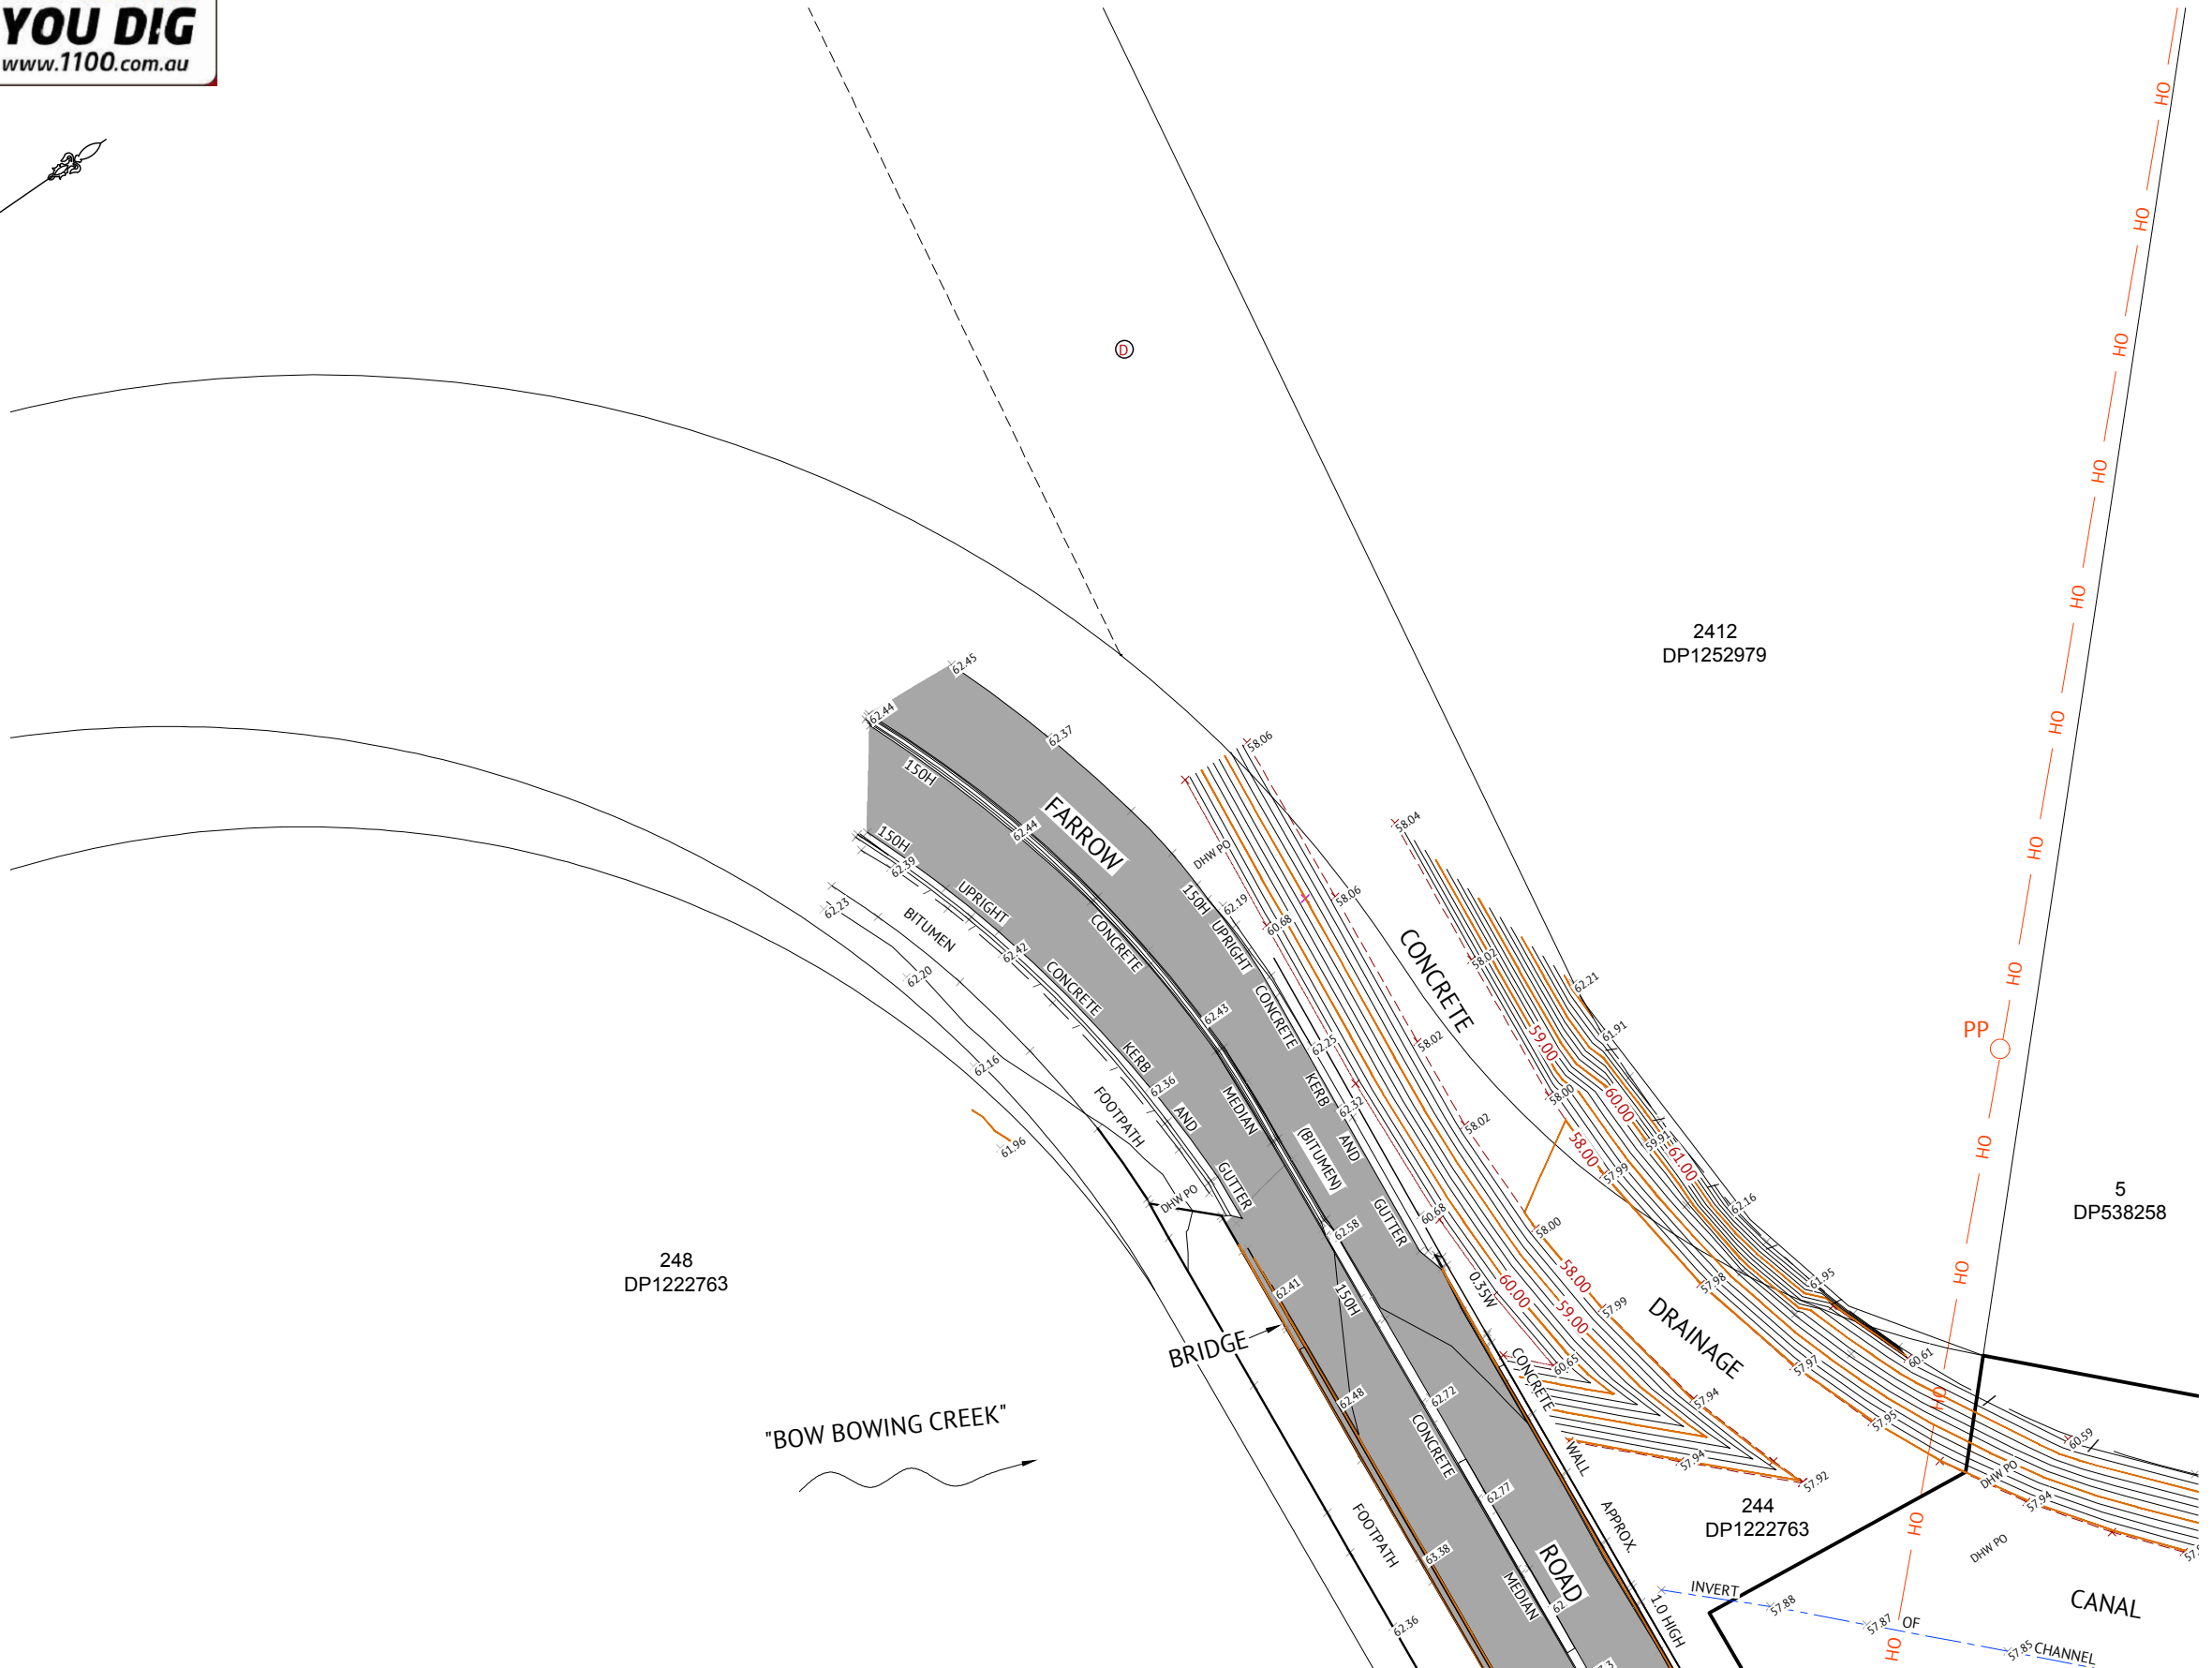

FOR CONTINUATION
DS09
SEE SHEET
FOR CONTINUATION

REV.	DATE	DFTD.	APPD.	DETAILS
A	01/12/2021	GT	WS	ISSUED FOR INFORMATION

	FILE	INITIALS	DATE
SURVEY	322068 D211101.mjp	AS	18/11/21
DESIGN	-	-	-
DRAINS/HEC-RAS	-	-	-
MODELLING	-	-	-
ENGINEERING/SURVEYING APPROVAL	<i>W.Samuel</i>	WS	01/12/2021

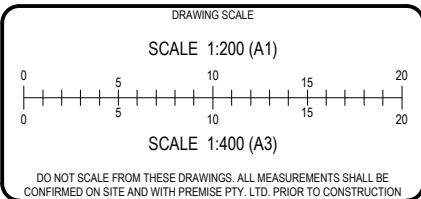

APPROVAL AUTHORITY	CAMPBELLTOWN CITY COUNCIL
CLIENT	CAMPBELLTOWN CITY COUNCIL
PROJECT	FARROW ROAD MULT-DECK CARPARK

STRUCTURAL, CIVIL, PLANNING, SURVEYING, ARCHITECTURE & ENVIRONMENTAL

SUITE 301, LEVEL 3
ORAN PARK PODIUM
351 ORAN PARK DRIVE,
ORAN PARK, NSW 2570
P.O. BOX 473 NARELLAN, NSW 2567
Ph. (02) 4632 6500
www.premise.com.au

DRAWING			
CONTOUR & FEATURE SURVEY FARROW ROAD CAMPBELLTOWN			
PROJECT NUMBER	322068	DRAWING FILE	322068-01A-DS01-DS011.dwg
SURVEY MARK	CORS RTK	RL	DATUM A.H.D.
IMAGE SOURCE	-	SET	A1
STATUS	FOR INFORMATION	SHEET	DS05 OF DS11

Ⓐ DRAINAGE EASEMENT 3.048 WIDE (DP 406940)

↑ FOOTBRIDGE
(see above right for photo detail)

LARGE HEADWALL IN RAILWAY
LAND. COULD NOT ACCESS TO
SURVEY. ASSUME THAT IT DRAINS
DOWNHILL TOWARDS DRAINAGE
CHANNEL

"CAMPBELLTOWN RAILWAY STATION"
SOUTHERN

RAILWAY

SEE SHEET DS10 FOR CONTINUATION

DRAWING

CONTOUR & FEATURE SURVEY

FARROW ROAD CAMPBELLTOWN

PROJECT NUMBER 322068

DRAWING FILE 322068-01A-DS01-DS011.dwg

ORIGINAL

SURVEY MARK COR5 RTK

R.L. -

DATUM A.H.D.

A1

IMAGE SOURCE

SET

STATUS FOR INFORMATION

SHEET DS06 OF DS11

01A

NOTES:

1. THIS PLAN IS PREPARED FROM A FIELD SURVEY FOR THE PURPOSE OF DESIGNING NEW CONSTRUCTIONS ON THE LAND AND SHOULD NOT BE USED FOR ANY OTHER PURPOSE.
2. ALL UNDERGROUND SERVICES SHOWN ARE BASED ON A COMBINATION OF PREVIOUS COUNCIL RECORDS, VERBAL INSTRUCTIONS AND SURFACE INDICATORS LOCATED AT TIME OF SURVEY. LINES SHOWN ON THIS PLAN DEPICTING UNDERGROUND SERVICES ARE APPROXIMATE ONLY AND HAVE BEEN PLOTTED FROM D.B.Y.D. PLANS
3. CONTOUR INTERVAL 0.25m.
4. THESE NOTES ARE AN INTEGRAL PART OF THIS PLAN.


LEGEND:

- ROAD CENTRELINE
--- FENCE
--- BOTTOM OF BANK
--- TOP OF BANK
--- OH --- OVERHEAD ELECTRICITY LINES
--- UG --- UNDERGROUND ELECTRICITY LINES
--- G --- GAS MAIN
--- T --- TELECOMMUNICATIONS
--- D --- STORMWATER DRAINAGE
--- S --- SEWER MAIN
--- W --- WATER MAIN
PP ○ POWER POLE
LP ○ LIGHT POLE
EP □ ELECTRICITY PIT/PILLAR
TP □ TELECOMMUNICATIONS PIT
MH ○ SEWER MANHOLE
SI ○ SEWER INSPECTION PIT
FH □ FIRE HYDRANT
SV □ STOP VALVE
GMP ○ GAS MARKER POST
GV ○ GAS VALVE
T/HB ○ TREE & APPROX HEIGHT
--- EDGE OF VEGETATION
▽ FLOOR LEVEL
▲ BENCH MARK
△ GATE
360 #1 360° PHOTO LOCATION & NUMBER

NOTE: THE SIZE OF THE SYMBOLS USED TO REPRESENT THE TREE SPREAD AND TRUNK DIAMETER ARE TO SCALE.

(A) DRAINAGE EASEMENT 3.048 WIDE (DP 406940)

SEE SHEET DS08 FOR CONTINUATION

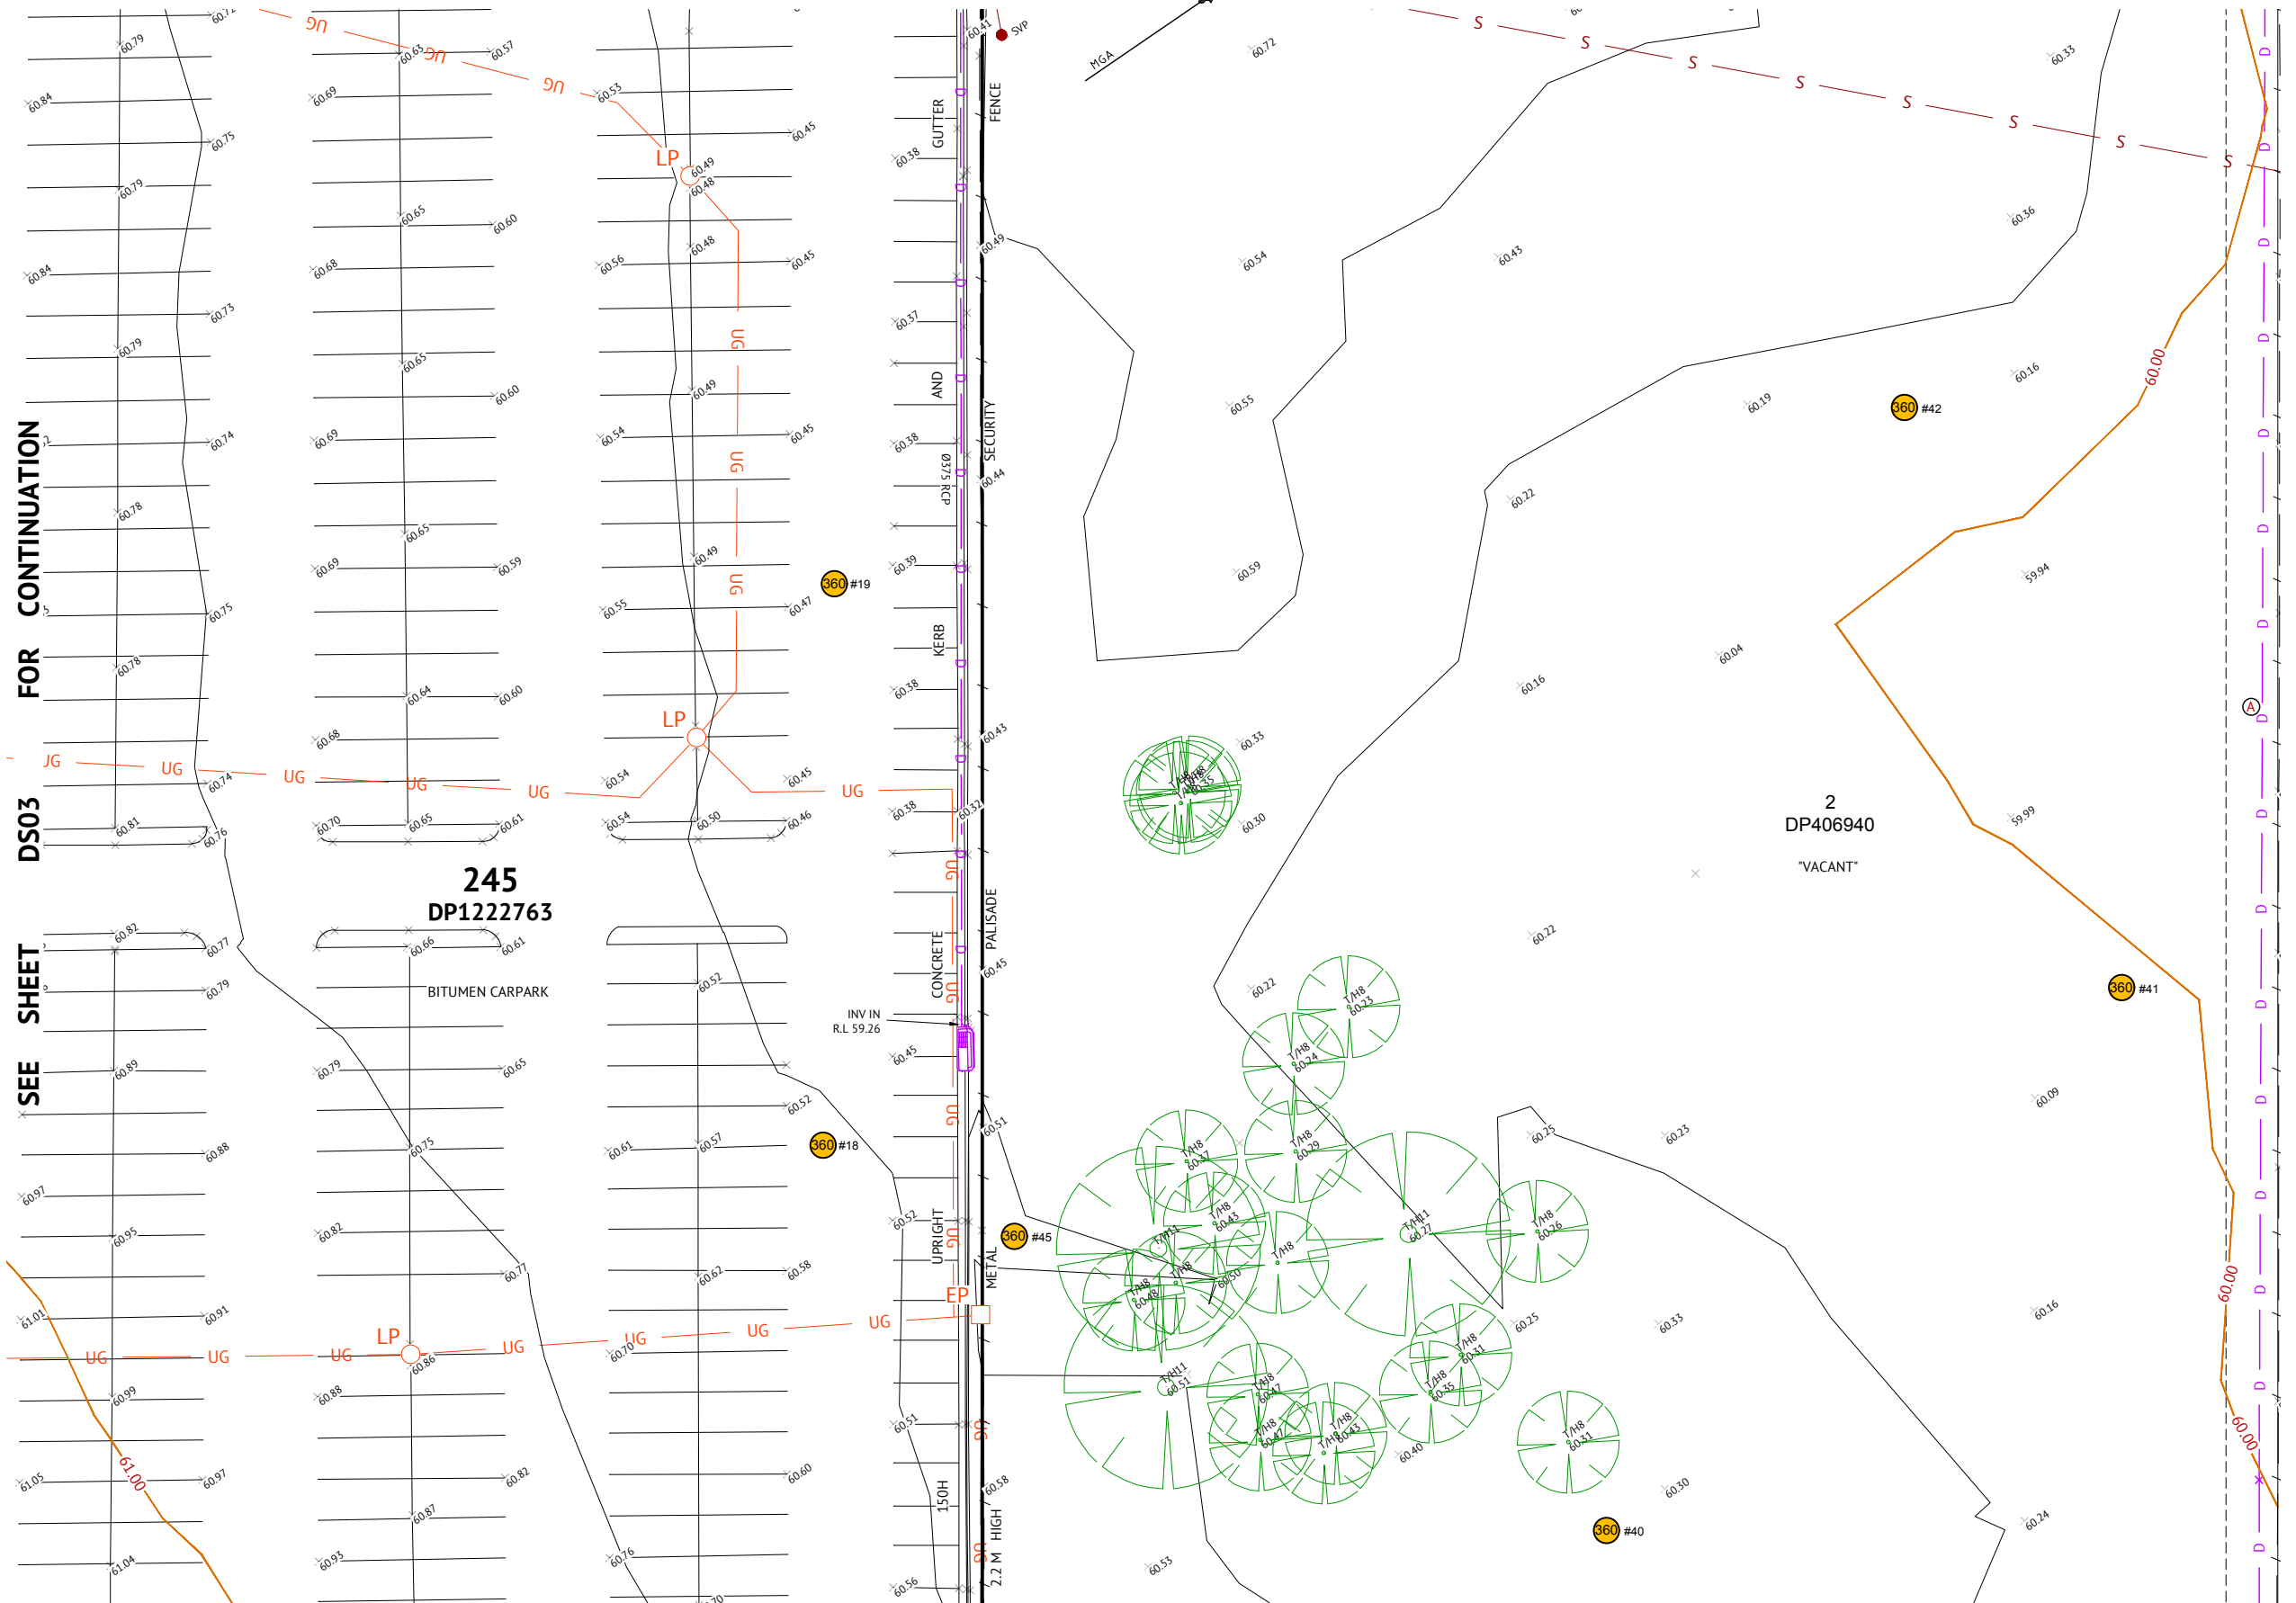


SEE SHEET DS06 FOR CONTINUATION



REV.	DATE	DFTD.	APPD.	DETAILS
A	01/12/2021	GT	WS	ISSUED FOR INFORMATION

FILE	INITIALS	DATE
SURVEY 322068 D211101.mjp	AS	18/11/21
DESIGN -	-	-
DRAINS/ HEC-RAS MODELLING -	-	-
ENGINEERING/ SURVEYING APPROVAL	WS	01/12/2021

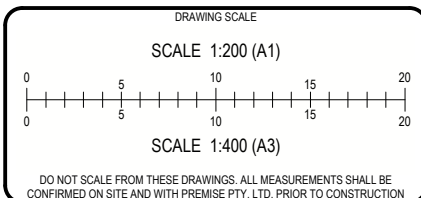

APPROVAL AUTHORITY	CAMPBELLTOWN CITY COUNCIL
CLIENT	CAMPBELLTOWN CITY COUNCIL
PROJECT	FARROW ROAD MULT-DECK CARPARK

STRUCTURAL, CIVIL, PLANNING, SURVEYING, ARCHITECTURE & ENVIRONMENTAL

 SUITE 301, LEVEL 3
ORAN PARK PODIUM
351 ORAN PARK DRIVE,
ORAN PARK, NSW 2570
P.O. BOX 473 NARELLAN, NSW 2567
Ph. (02) 4632 6500
www.premise.com.au

DRAWING			
CONTOUR & FEATURE SURVEY FARROW ROAD CAMPBELLTOWN			
PROJECT NUMBER 322068	DRAWING FILE 322068-01A-DS01-DS011.dwg	ORIGINAL	
SURVEY MARK CORRS RTK	RL -	DATUM A.H.D.	A1
IMAGE SOURCE -	SET		
STATUS FOR INFORMATION	SHEET DS07	OF DS11	01A

- NOTES:
1. THIS PLAN IS PREPARED FROM A FIELD SURVEY FOR THE PURPOSE OF DESIGNING NEW CONSTRUCTIONS ON THE LAND AND SHOULD NOT BE USED FOR ANY OTHER PURPOSE.
 2. ALL UNDERGROUND SERVICES SHOWN ARE BASED ON A COMBINATION OF PREVIOUS COUNCIL RECORDS, VERBAL INSTRUCTIONS AND SURFACE INDICATORS LOCATED AT TIME OF SURVEY. LINES SHOWN ON THIS PLAN DEPICTING UNDERGROUND SERVICES ARE APPROXIMATE ONLY AND HAVE BEEN PLOTTED FROM D.B.Y.D. PLANS
 3. CONTOUR INTERVAL 0.25m.
 4. THESE NOTES ARE AN INTEGRAL PART OF THIS PLAN.

- LEGEND:
- ROAD CENTRELINE
 - FENCE
 - BOTTOM OF BANK
 - TOP OF BANK
 - OVERHEAD ELECTRICITY LINES
 - UNDERGROUND ELECTRICITY LINES
 - GAS MAIN
 - TELECOMMUNICATIONS
 - STORMWATER DRAINAGE
 - SEWER MAIN
 - WATER MAIN
 - POWER POLE
 - LIGHT POLE
 - ELECTRICITY PIT/PILLAR
 - TELECOMMUNICATIONS PIT
 - SEWER MANHOLE
 - SEWER INSPECTION PIT
 - FIRE HYDRANT
 - STOP VALVE
 - GAS MARKER POST
 - GAS VALVE
 - TREE & APPROX HEIGHT
 - EDGE OF VEGETATION
 - FLOOR LEVEL
 - BENCH MARK
 - GATE
 - 360° PHOTO LOCATION & NUMBER


NOTE: THE SIZE OF THE SYMBOLS USED TO REPRESENT THE TREE SPREAD AND TRUNK DIAMETER ARE TO SCALE.

(A) DRAINAGE EASEMENT 3.048 WIDE (DP 406940)



REV.	DATE	DFTD.	APPD.	DETAILS
A	01/12/2021	GT	WS	ISSUED FOR INFORMATION

FILE	INITIALS	DATE
SURVEY 322068 D211101.mjp	AS	18/11/21
DESIGN -	-	-
DRAINS/HEC-RAS MODELLING -	-	-
ENGINEERING/SURVEYING APPROVAL	WS	01/12/2021

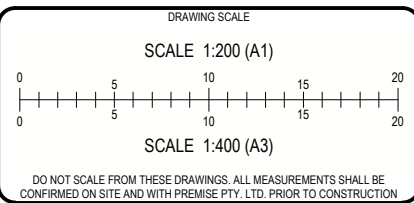

APPROVAL AUTHORITY	CAMPBELLTOWN CITY COUNCIL
CLIENT	CAMPBELLTOWN CITY COUNCIL
PROJECT	FARROW ROAD MULT-DECK CARPARK

STRUCTURAL, CIVIL, PLANNING, SURVEYING, ARCHITECTURE & ENVIRONMENTAL

Premise


SUITE 301, LEVEL 3
ORAN PARK PODIUM
351 ORAN PARK DRIVE,
ORAN PARK, NSW 2570
P.O. BOX 473 NARELLAN, NSW 2567
Ph. (02) 4632 6500
www.premise.com.au

DRAWING			
CONTOUR & FEATURE SURVEY FARROW ROAD CAMPBELLTOWN			
PROJECT NUMBER 322068	DRAWING FILE 322068-01A-DS01-DS011.dwg	ORIGINAL	
SURVEY MARK CORS RTK	RL -	DATUM A.H.D.	A1
IMAGE SOURCE -	SET		
STATUS FOR INFORMATION	SHEET DS08	OF DS11	01A

- NOTES:
1. THIS PLAN IS PREPARED FROM A FIELD SURVEY FOR THE PURPOSE OF DESIGNING NEW CONSTRUCTIONS ON THE LAND AND SHOULD NOT BE USED FOR ANY OTHER PURPOSE.
 2. ALL UNDERGROUND SERVICES SHOWN ARE BASED ON A COMBINATION OF PREVIOUS COUNCIL RECORDS, VERBAL INSTRUCTIONS AND SURFACE INDICATORS LOCATED AT TIME OF SURVEY. LINES SHOWN ON THIS PLAN DEPICTING UNDERGROUND SERVICES ARE APPROXIMATE ONLY AND HAVE BEEN PLOTTED FROM D.B.Y.D. PLANS
 3. CONTOUR INTERVAL 0.25m.
 4. THESE NOTES ARE AN INTEGRAL PART OF THIS PLAN.



SEE SHEET DS05 FOR CONTINUATION

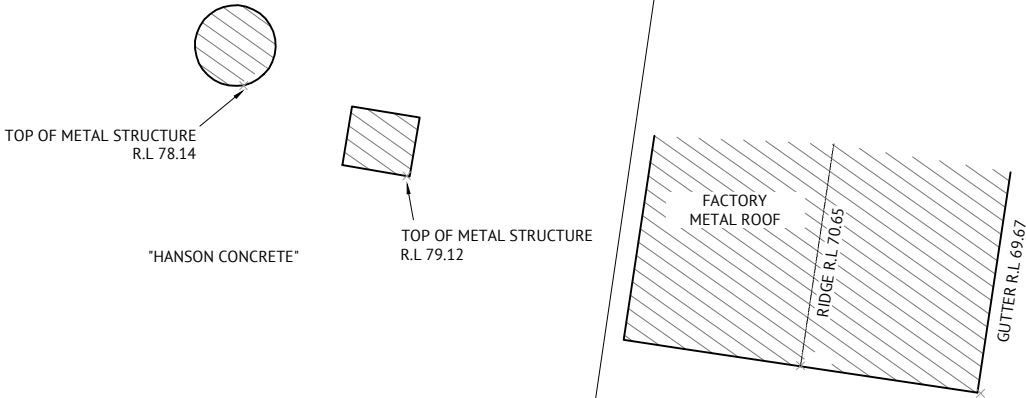


5
DP538258

4
DP538258

3
DP538258

1
DP536951


2
DP536951

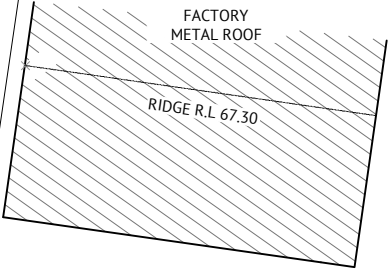

SEE SHEET DS08 FOR CONTINUATION

REV.	DATE	DFTD.	APPD.	DETAILS
A	01/12/2021	GT	WS	ISSUED FOR INFORMATION

	FILE	INITIALS	DATE
SURVEY	322068 D211101.mjp	AS	18/11/21
DESIGN	-	-	-
DRAINS/ HEC-RAS MODELLING	-	-	-
ENGINEERING/ SURVEYING APPROVAL	<i>AK Saunders</i>	WS	01/12/2021

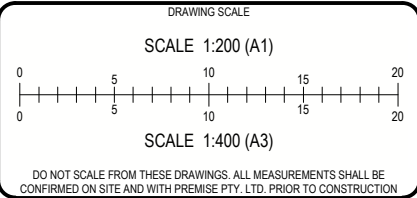

APPROVAL AUTHORITY	CAMPBELLTOWN CITY COUNCIL
CLIENT	CAMPBELLTOWN CITY COUNCIL
PROJECT	FARROW ROAD MULT-DECK CARPAPRK

STRUCTURAL, CIVIL, PLANNING, SURVEYING,
ARCHITECTURE & ENVIRONMENTAL

SUITE 301, LEVEL 3
ORAN PARK PODIUM
351 ORAN PARK DRIVE,
ORAN PARK, NSW 2570
P.O. BOX 473 NARELLAN, NSW 2567
Ph. (02) 4632 6500
www.premise.com.au

DRAWING			
PROJECT NUMBER 322068		DRAWING FILE 322068-01A-DS01-DS011.dwg	
SURVEY MARK CORS RTK		R.L. - DATUM A.H.D.	
IMAGE SOURCE -		SET	
STATUS FOR INFORMATION		SHEET DS09 OF DS11	
ORIGINAL		A1	

- NOTES:
- THIS PLAN IS PREPARED FROM A FIELD SURVEY FOR THE PURPOSE OF DESIGNING NEW CONSTRUCTIONS ON THE LAND AND SHOULD NOT BE USED FOR ANY OTHER PURPOSE.
 - ALL UNDERGROUND SERVICES SHOWN ARE BASED ON A COMBINATION OF PREVIOUS COUNCIL RECORDS, VERBAL INSTRUCTIONS AND SURFACE INDICATORS LOCATED AT TIME OF SURVEY. LINES SHOWN ON THIS PLAN DEPICTING UNDERGROUND SERVICES ARE APPROXIMATE ONLY AND HAVE BEEN PLOTTED FROM D.B.Y.D. PLANS
 - CONTOUR INTERVAL 0.25m.
 - THESE NOTES ARE AN INTEGRAL PART OF THIS PLAN.

- LEGEND:
- ROAD CENTRELINE
 - FENCE
 - BOTTOM OF BANK
 - TOP OF BANK
 - OH OVERHEAD ELECTRICITY LINES
 - UG UNDERGROUND ELECTRICITY LINES
 - G GAS MAIN
 - T TELECOMMUNICATIONS
 - D STORMWATER DRAINAGE
 - S SEWER MAIN
 - W WATER MAIN
 - PP POWER POLE
 - LP LIGHT POLE
 - EP ELECTRICITY PIT/PILLAR
 - TP TELECOMMUNICATIONS PIT
 - MH SEWER MANHOLE
 - SI SEWER INSPECTION PIT
 - FH FIRE HYDRANT
 - SV STOP VALVE
 - GMP GAS MARKER POST
 - GV GAS VALVE
 - TMS TREE & APPROX HEIGHT
 - EDGE OF VEGETATION
 - FLOOR LEVEL
 - BENCH MARK
 - GATE
 - 360° #1 360° PHOTO LOCATION & NUMBER


NOTE: THE SIZE OF THE SYMBOLS USED TO REPRESENT THE TREE SPREAD AND TRUNK DIAMETER ARE TO SCALE.

A DRAINAGE EASEMENT 3.048 WIDE (DP 406940)



SEE SHEET DS06 FOR CONTINUATION


SEE SHEET DS11 FOR CONTINUATION

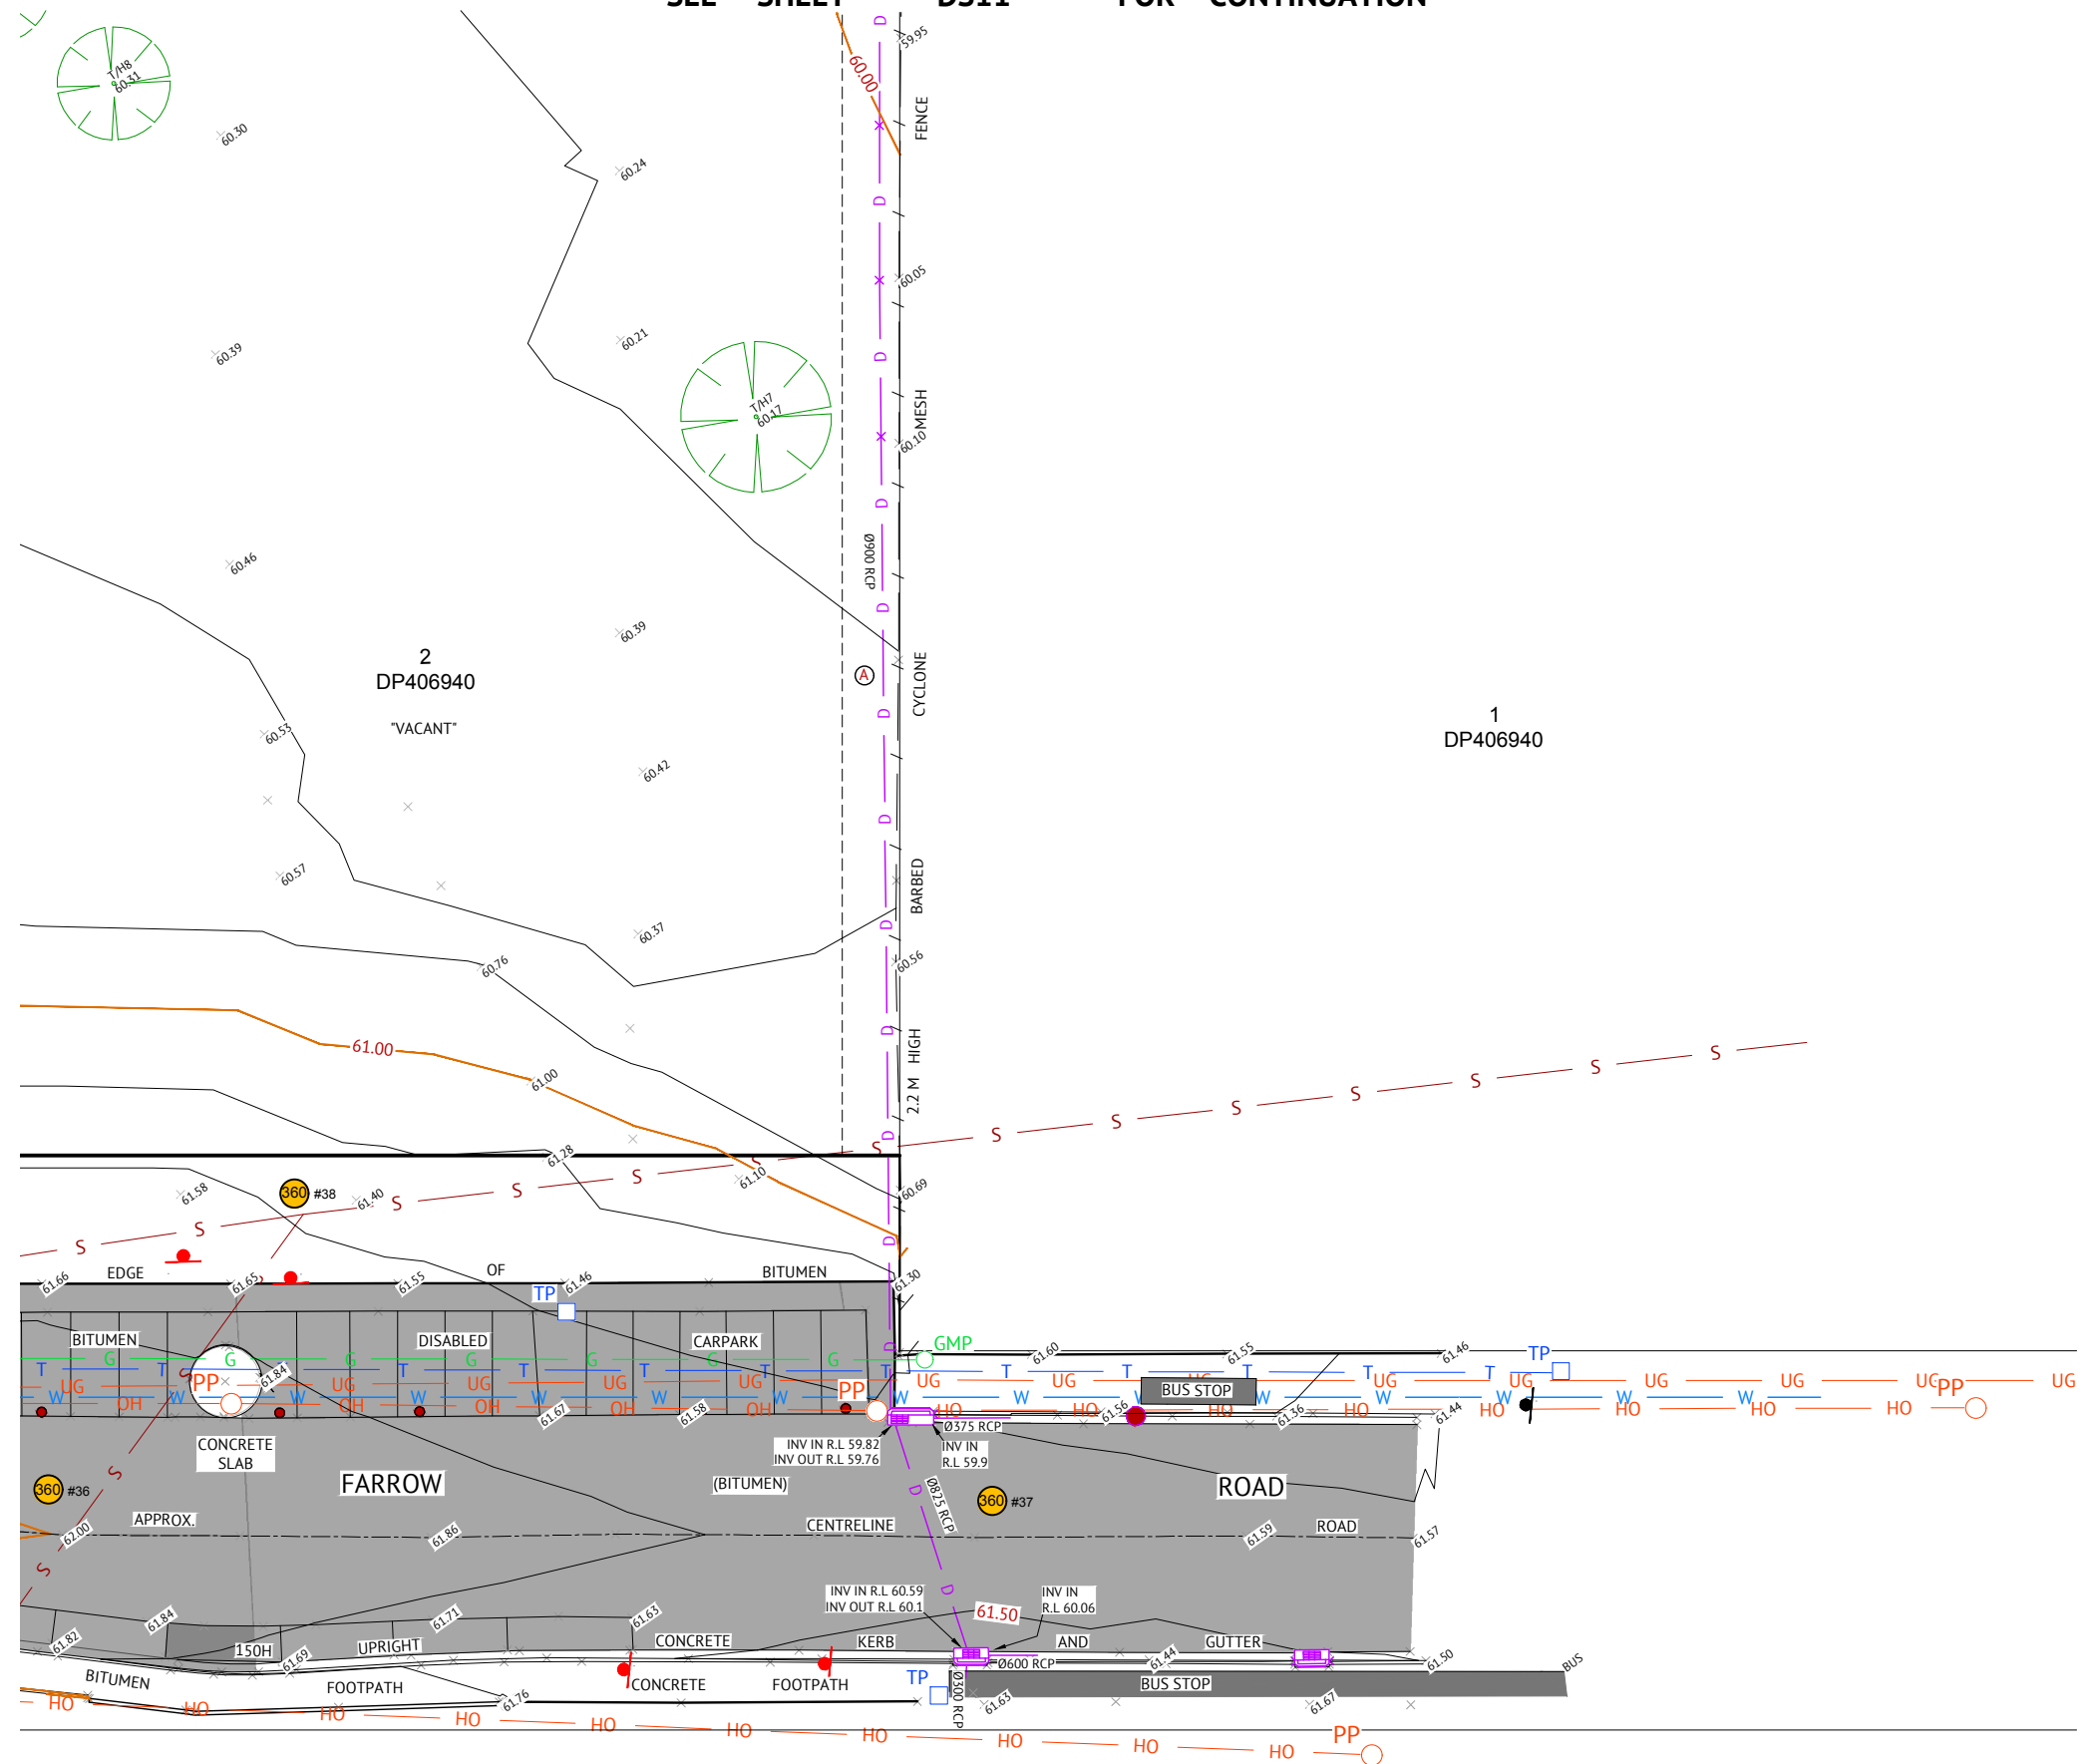

"CAMPBELLTOWN RAILWAY STATION"

REV.	DATE	DFTD.	APPD.	DETAILS
A	01/12/2021	GT	WS	ISSUED FOR INFORMATION

FILE	INITIALS	DATE
SURVEY 322068 D211101.mjp	AS	18/11/21
DESIGN -	-	-
DRAINS/HEC-RAS MODELLING -	-	-
ENGINEERING/SURVEYING APPROVAL	WS	01/12/2021

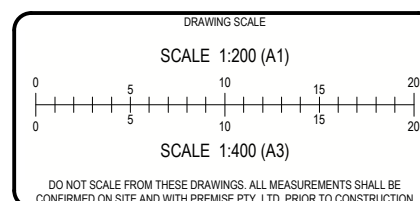

APPROVAL AUTHORITY	CAMPBELLTOWN CITY COUNCIL
CLIENT	CAMPBELLTOWN CITY COUNCIL
PROJECT	FARROW ROAD MULT-DECK CARPARK

STRUCTURAL, CIVIL, PLANNING, SURVEYING, ARCHITECTURE & ENVIRONMENTAL

Premise

SUITE 301, LEVEL 3
ORAN PARK PODIUM
351 ORAN PARK DRIVE,
ORAN PARK, NSW 2570
P.O. BOX 473 NARELLAN, NSW 2567
Ph. (02) 4632 6500
www.premise.com.au

DRAWING			
PROJECT NUMBER 322068		DRAWING FILE 322068-01A-DS01-DS011.dwg	
SURVEY MARK CORRS RTK		DATUM A.H.D.	
IMAGE SOURCE -		SET	
STATUS FOR INFORMATION		SHEET DS10 OF DS11	

NOTES:

1. THIS PLAN IS PREPARED FROM A FIELD SURVEY FOR THE PURPOSE OF DESIGNING NEW CONSTRUCTIONS ON THE LAND AND SHOULD NOT BE USED FOR ANY OTHER PURPOSE.
2. ALL UNDERGROUND SERVICES SHOWN ARE BASED ON A COMBINATION OF PREVIOUS COUNCIL RECORDS, VERBAL INSTRUCTIONS AND SURFACE INDICATORS LOCATED AT TIME OF SURVEY. LINES SHOWN ON THIS PLAN DEPICTING UNDERGROUND SERVICES ARE APPROXIMATE ONLY AND HAVE BEEN PLOTTED FROM D.B.Y.D. PLANS
3. CONTOUR INTERVAL 0.25m.
4. THESE NOTES ARE AN INTEGRAL PART OF THIS PLAN.

LEGEND:


---	ROAD CENTRELINE
- / - / -	FENCE
- - - - -	BOTTOM OF BANK
- - - - -	TOP OF BANK
OH	OVERHEAD ELECTRICITY LINES
UG	UNDERGROUND ELECTRICITY LINES
G G	GAS MAIN
T T	TELECOMMUNICATIONS
D D	STORMWATER DRAINAGE
S S	SEWER MAIN
W W	WATER MAIN
PP	POWER POLE
LP	LIGHT POLE
EP	ELECTRICITY PIT/PILLAR
TP	TELECOMMUNICATIONS PIT
MH	SEWER MANHOLE
SI	SEWER INSPECTION PIT
FH	FIRE HYDRANT
SV	STOP VALVE
GMP	GAS MARKER POST
GV	GAS VALVE
Tree	TREE & APPROX HEIGHT
Edge	EDGE OF VEGETATION
FL	FLOOR LEVEL
BM	BENCH MARK
G	GATE
360 #1	360° PHOTO LOCATION & NUMBER

NOTE: THE SIZE OF THE SYMBOLS USED TO REPRESENT THE TREE SPREAD AND TRUNK DIAMETER ARE TO SCALE.



REV.	DATE	DFTD.	APPD.	DETAILS
A	01/12/2021	GT	WS	ISSUED FOR INFORMATION

	FILE	INITIALS	DATE
SURVEY	322068 D211101.mjp	AS	18/11/21
DESIGN	-	-	-
DRAINS/ HEC-RAS MODELLING	-	-	-
ENGINEERING/ SURVEYING APPROVAL	<i>W.S. Saunders</i>	WS	01/12/2021

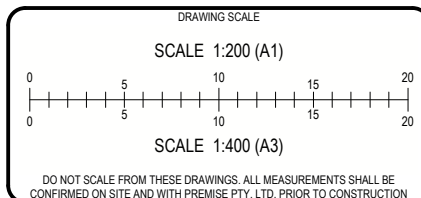

APPROVAL AUTHORITY	CAMPBELLTOWN CITY COUNCIL
CLIENT	CAMPBELLTOWN CITY COUNCIL
PROJECT	FARROW ROAD MULT-DECK CARPARK

STRUCTURAL, CIVIL, PLANNING, SURVEYING,
ARCHITECTURE & ENVIRONMENTAL

 SUITE 301, LEVEL 3
ORAN PARK PODIUM
351 ORAN PARK DRIVE,
ORAN PARK, NSW 2570
P.O. BOX 473 NARELLAN, NSW 2567
Ph. (02) 4632 6500
www.premise.com.au



DRAWING				ORIGINAL
CONTOUR & FEATURE SURVEY FARROW ROAD CAMPBELLTOWN				A1
PROJECT NUMBER	322068	DRAWING FILE	322068-01A-DS01-DS011.dwg	SET
SURVEY MARK	CORS RTK	R.L.	-	A.H.D.
IMAGE SOURCE	-	-	-	STATUS
FOR INFORMATION	SHEET	DS11	OF	DS11
01A				



MULTI-DECK CAR PARK


FARROW ROAD

[illegible]

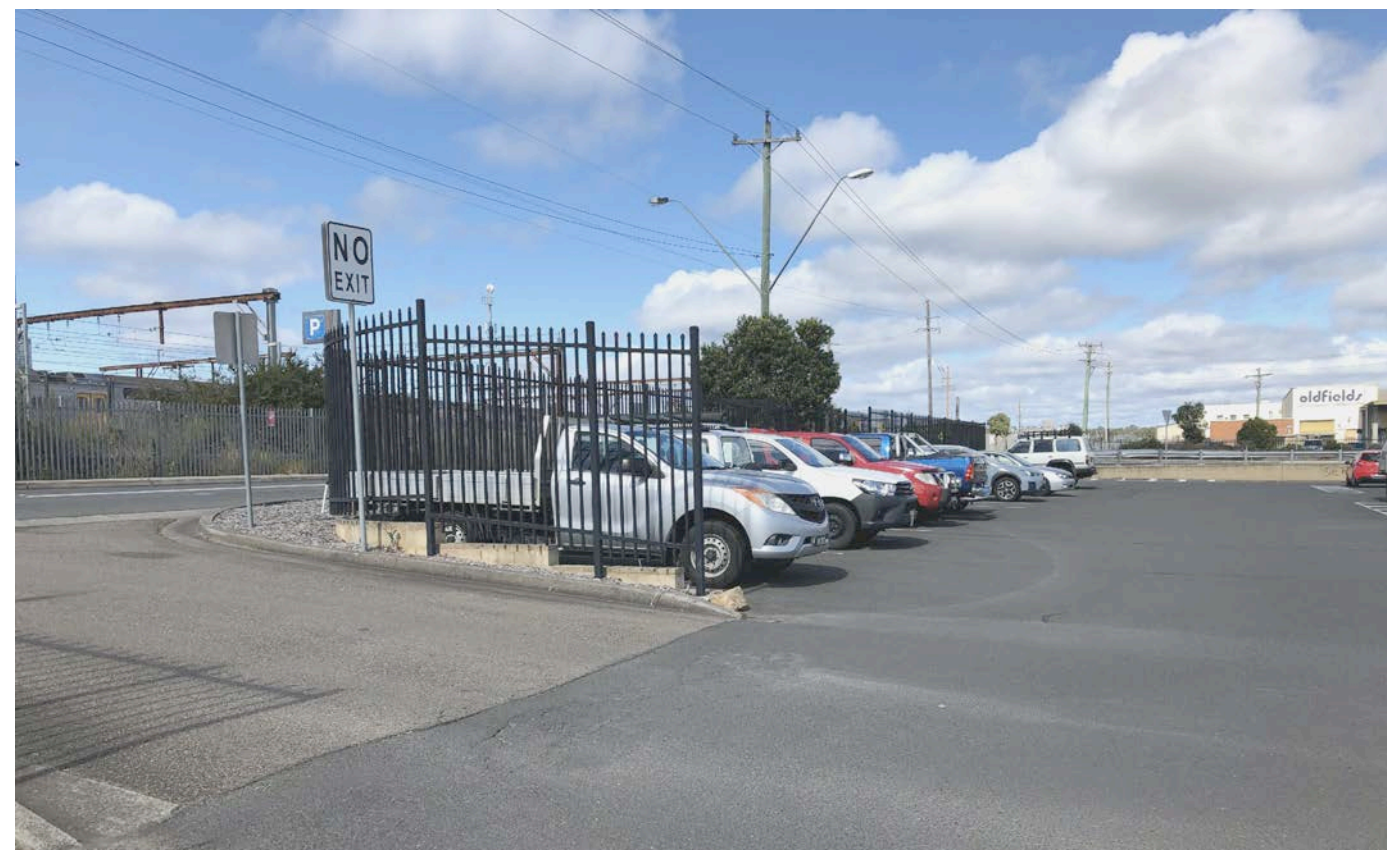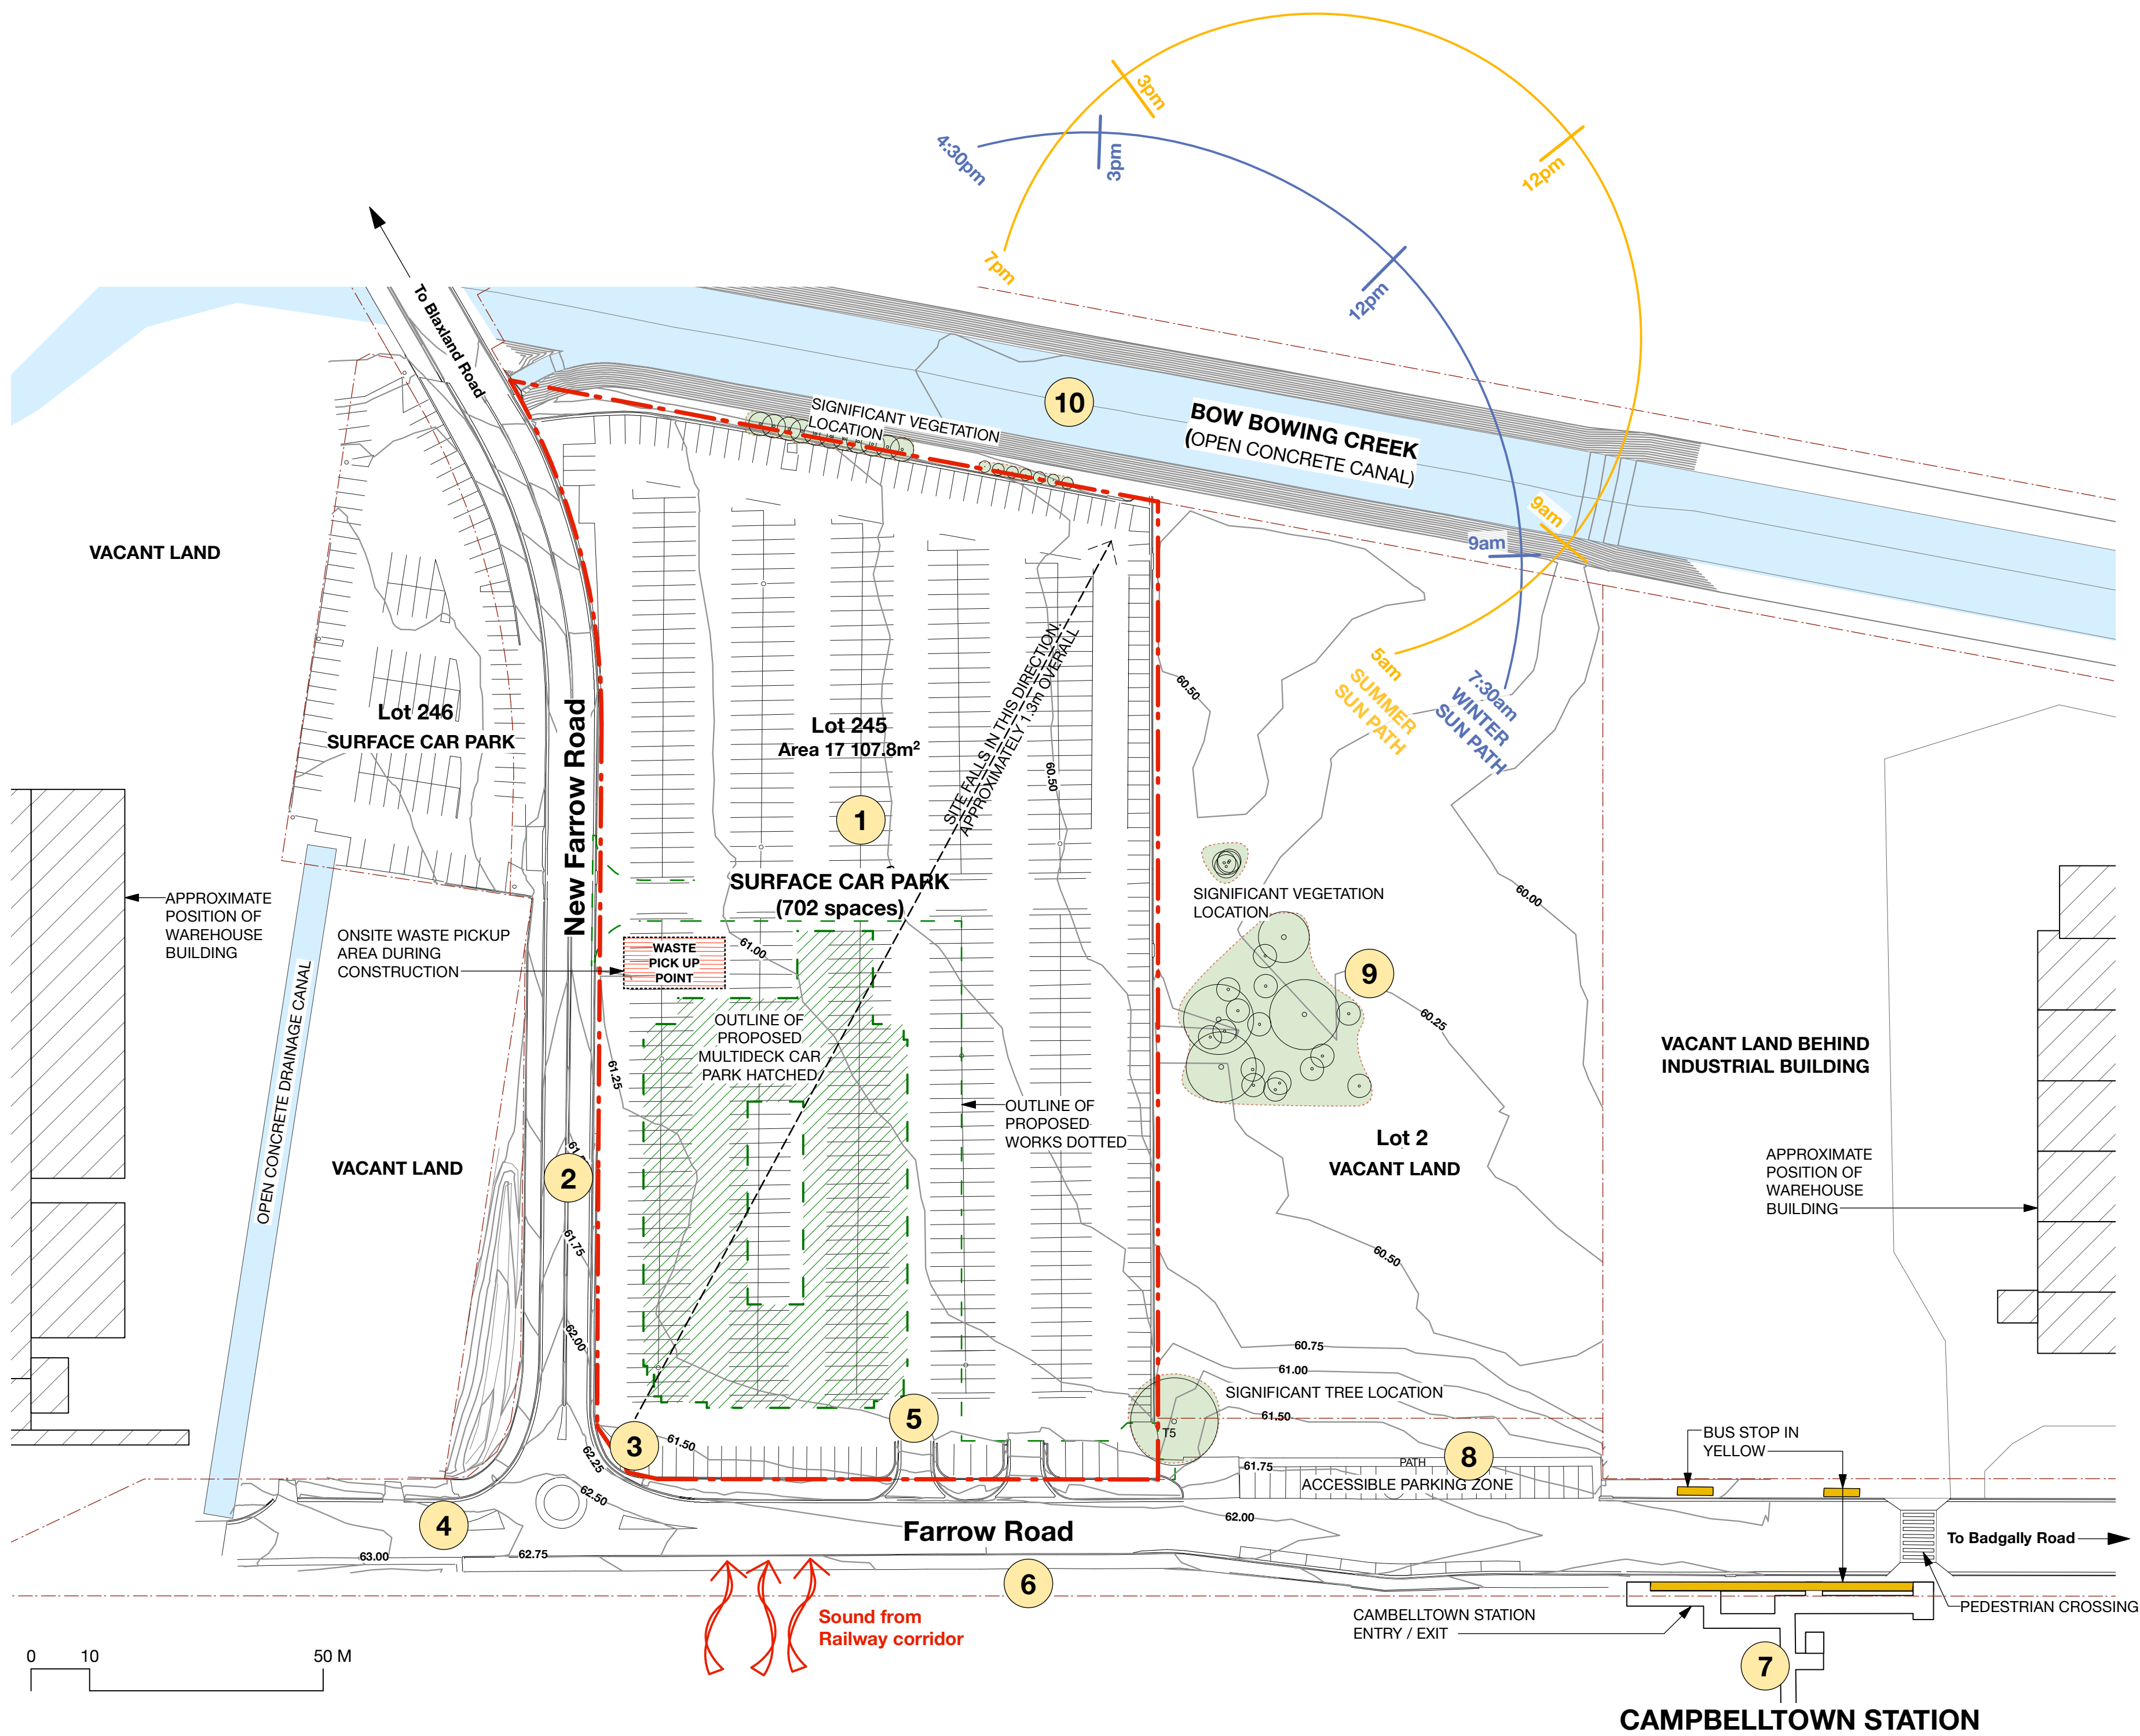[illegible]


CALCULATIONS

Site Area Lot 245:	17 107.8m ²
Existing Car Parking at Grade:	702 spaces
Existing Accessible:	0 spaces
Remaining Car Parking at Grade:	427 spaces
Proposed Multi-deck Car Parking:	502 spaces
Proposed Multi-deck Accessible Parking:	6 spaces
Total Car Parking:	935 spaces
Remaining Motorbike parking at Grade:	5 spaces
Proposed Multi-deck motorbike parking:	4 spaces
Total Motorbike parking:	9 spaces
Existing Bicycle parking:	0 spaces
Proposed Multi Deck Bicycle parking:	14 spaces
Total bicycle parking:	14 spaces

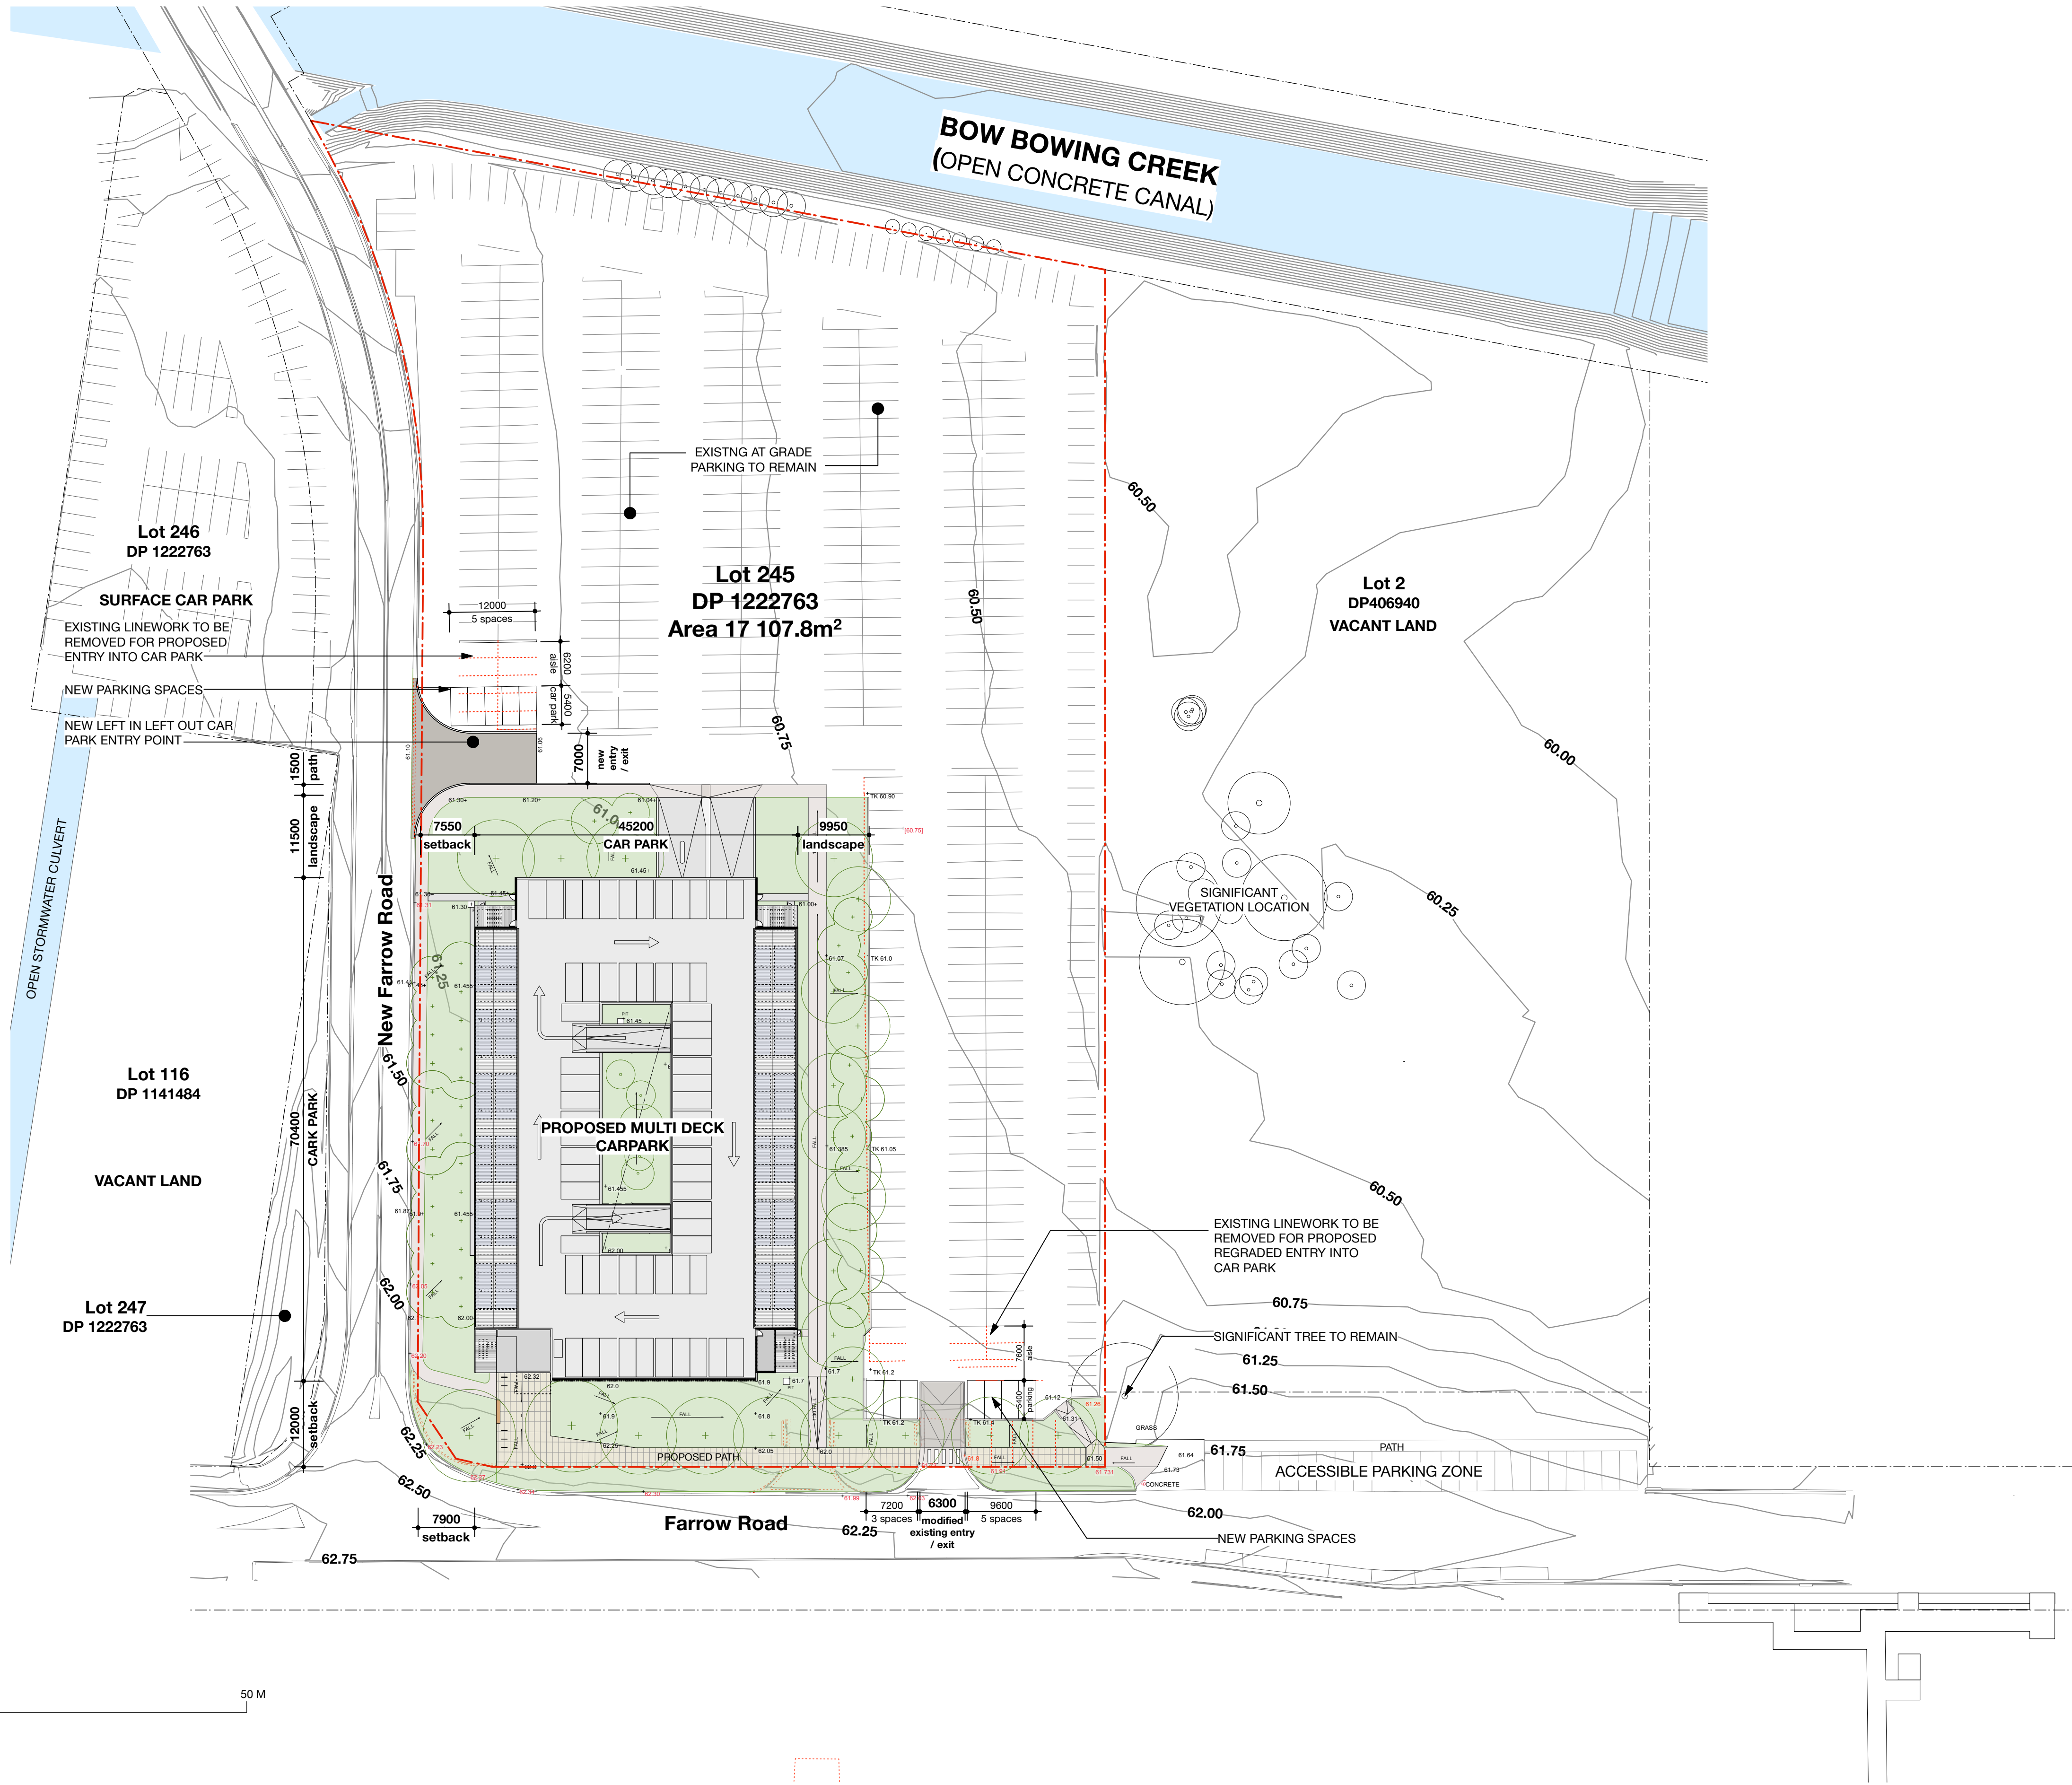

For Development Application Only

Use figured dimensions only.
Do not scale.
Comply with relevant Authorities' requirements
Comply with the Building Code of Australia
Comply with all relevant Australian Standards
Copyright in all documents and drawings prepared by Hill Thalys and in any work executed from those documents and drawings shall remain the property of Hill Thalys or on creation vest in Hill Thalys

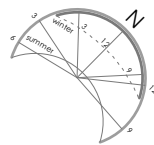

REV	DATE	BY	AMENDMENTS
A	10/5/22	BS	PRELIMINARY ISSUE
B	26/5/22	BS	ISSUE FOR DEVELOPMENT APPLICATION

LEGEND

AFD	Aluminium framed glazed door
AWN	Aluminium framed awning
BAL 1	Metal Balustrade
BAL 2	Concrete Balustrade/Crash Barrier
CB	Steel Crash Barrier
DP	Downpipe
GU	Gutter
HR	Handrail

LA	Landscape to Landscape Architect's documentation
MR	Metal roof
PA	Path to Landscape Architect's documentation
PAV	Paving to Landscape Architect's documentation
PF	Paint finish
PV	Photovoltaic panels (indicative layout to future detail)
RC	Concrete Finish
SCR1	Vertical coloured batten screening integrated art wall
SCR2	Mesh screen
SCR3	Chain wire screen

HYDRAULIC/MECHANICAL/ELECTRIC	PLANNER
O & S Consulting Pty Ltd Suite 6, Level 1, 30-36 Albany St, St Leonards NSW 2055 M +61 417 536 752	Civic Assessments Urban Planner M 0455 535 097

CIVIL ENGINEERS	STRUCTURAL
Nortrop Consulting Engineers Pty Ltd T 02 9241 4188 Level 2, 3 Herwood Place Paramatta NSW 2150	SDA Structure Pty Ltd T 02 9610 0911 Studio 2, 51 Victoria Road, Rozelle, NSW 2039


NCC/ACCESS	TRAFFIC
Crowell Consulting Pty Ltd Level 5, 253 Castlereagh Street, Sydney NSW 2000 T +612 4017 8530 M 0488 003 867	Traffic Suite 2.08, 50 Holt St, Surry Hills, NSW, 2010 Ph 02 8324 8700

LANDSCAPE	SURVEYOR
JMD design 150 James St Redfern NSW 2016 T (02) 9310 5644	Premise Suite 301, Level 3 Oran Park Podium T 02 4632 6500

ARCHITECTS	PROJECT ADDRESS
hill thalis ARCHITECTURE • URBAN PROJECTS PTY LTD	Lot 245 Farrow Road Campbelltown, DP 1222763
LEVEL 4, 69-72 Wentworth Ave Surry Hills NSW 2010 Australia T 02 9211 6276 F 02 9281 3171 E admin@hillthalys.com.au www.hillthalys.com.au Nominated Architects: Philip Thalys #6780 Sarah Hill #5285	PACKAGE Development Application


PROJECT Farrow Rd Multi-Deck Carpark Client : Campbelltown City Council	DRAWING Site Plan
PROJECT ADDRESS Lot 245 Farrow Road Campbelltown, DP 1222763	DRAWN BS
PACKAGE Development Application	CHECKED PT
PROJECT ADDRESS Lot 245 Farrow Road Campbelltown, DP 1222763	PLOT DATE 27/5/22
PROJECT ADDRESS Lot 245 Farrow Road Campbelltown, DP 1222763	JOB NO Proj No.
PROJECT ADDRESS Lot 245 Farrow Road Campbelltown, DP 1222763	REV B

SCALE 1:1000@A1	DRAWING NO DA2.01	JOB NO Proj No.	REV B
---------------------------	-----------------------------	---------------------------	-----------------

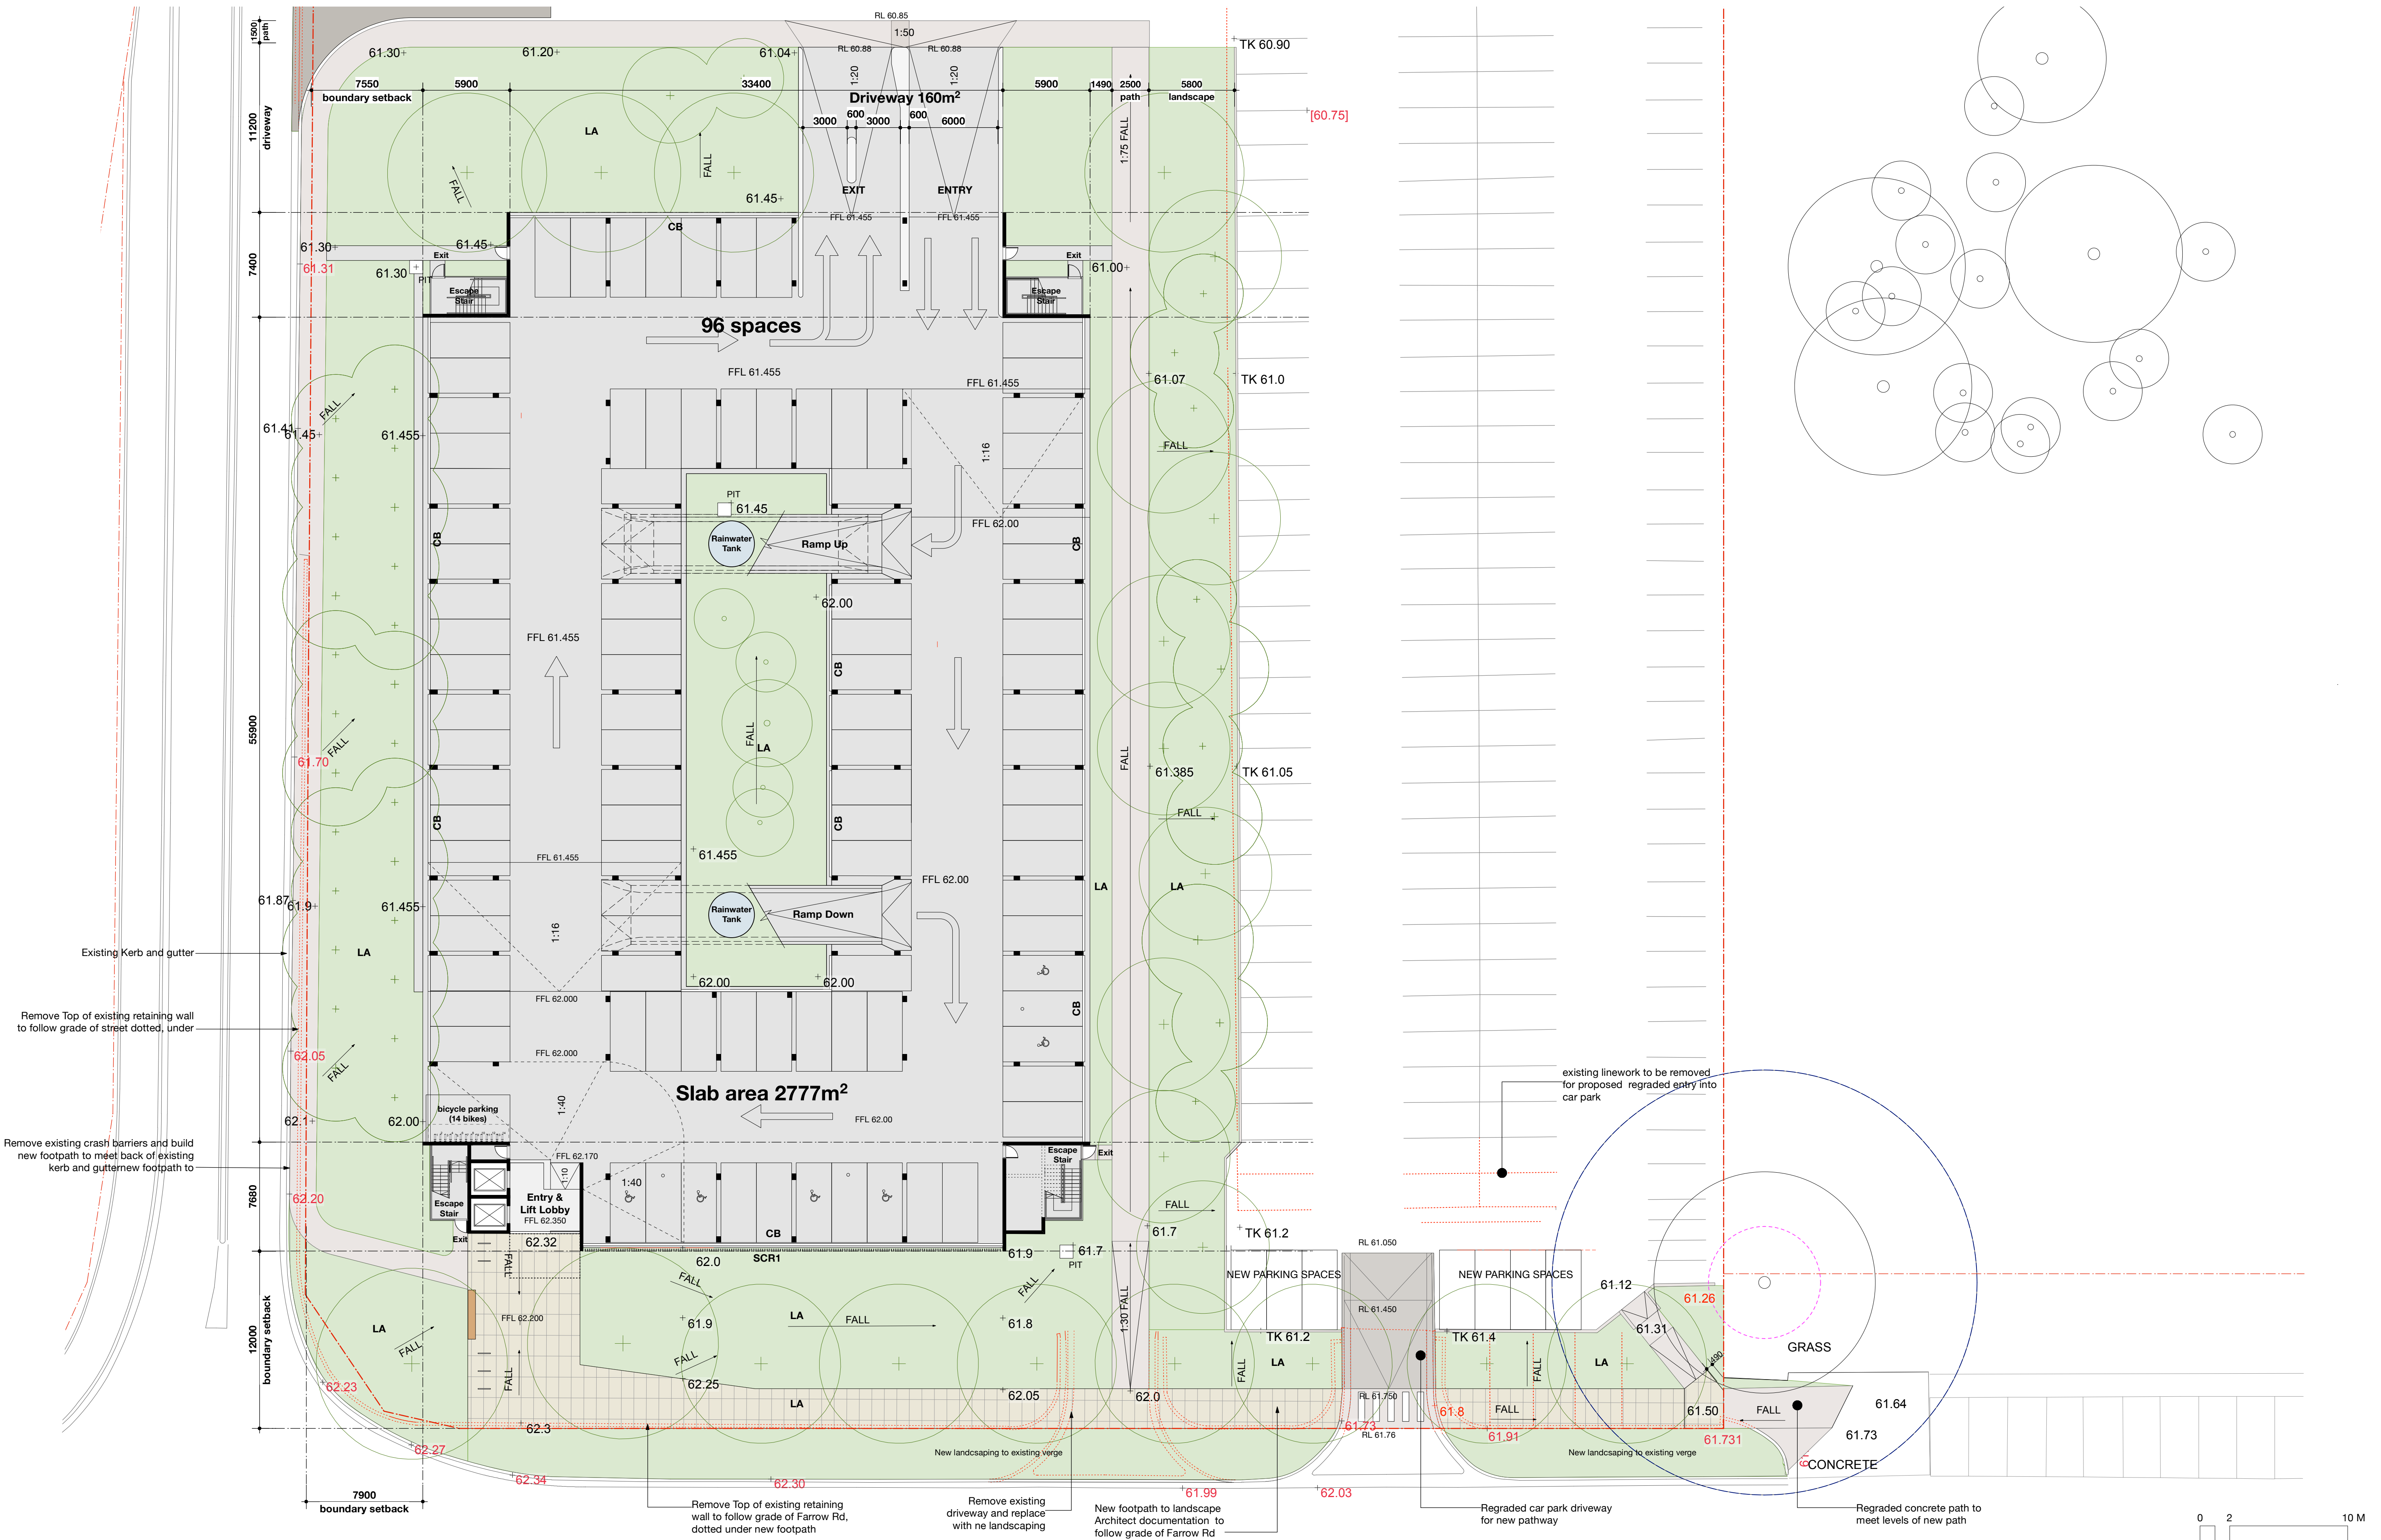

For Development Application Only

- Use figured dimensions only.
- Do not scale.
- Comply with relevant Authorities' requirements
- Comply with the Building Code of Australia
- Comply with all relevant Australian Standards
- © Copyright in all documents and drawings prepared by Hill Thalys and in any work executed from those documents and drawings shall remain the property of Hill Thalys or on creation vest in Hill Thalys

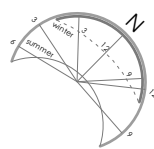

REV	DATE	BY	AMENDMENTS
A	10/5/22	BS	PRELIMINARY ISSUE
B	13/5/22	BS	Tanks/revise ramp
C	26/5/22	BS	ISSUE FOR DEVELOPMENT APPLICATION

LEGEND	
AFD	Aluminium framed glazed door
MR	Aluminium framed window
AWN	Metal framed awning
BAL 1	Metal Balustrade
BAL 2	Concrete Balustrade/Crash Barrier
CB	Steel Crash Barrier
DP	Downpipe
GU	Gutter
HR	Handrail

LA	Landscaping to Landscape Architect's documentation
MR	Metal roof
PA	Path to Landscape Architect's documentation
PAV	Paving to Landscape Architect's documentation
PF	Paint finish
PV	Photovoltaic panels (indicative layout to future detail)
RC	Concrete Finish
SCR1	Vertical coloured batten screening integrated art wall
SCR2	Mesh screen
SCR3	Chain wire screen

HYDRAULIC/MECHANICAL/ELECTRIC O & S Consulting Pty Ltd Suite 6, Level 1, 30-36 Albany St, St Leonards NSW 2055 M 61 417 536 752	CIVIL ENGINEERS Northrop Consulting Engineers Pty Ltd T 02 9241 4188 Level 2, 31 Horwood Place Parramatta NSW 2150
---	--

PLANNER Civic Assessments Urban Planner M 0455 535 097	STRUCTURAL SDA Structure Pty Ltd T 02 9610 6911 Studio 2, 61 Victoria Road, Rozelle, NSW 2039
---	---


NCC/ACCESS JMD Design Crowdell Consulting Pty Ltd Level 6, 253 Castlereagh Street, Sydney NSW 2000 T +612 4017 8530 M 0488 003 867	TRAFFIC Traffic Suite 2.08, 50 Holt St, Surry Hills, NSW, 2010 Ph 02 8324 8700
---	--

LANDSCAPE JMD Design Lot 245 Farrow Road Campbelltown, DP 1222763 T 02 9310 5644	SURVEYOR Premise Suite 301, Level 3 Oran Park Podium T 02 4632 6500
--	---


ARCHITECTS hill thalis ARCHITECTURE + URBAN PROJECTS PTY LTD LEVEL 4, 69-72 Wentworth Ave Surry Hills NSW 2010 Australia T 02 9211 6276 F 02 9281 3171 E admin@hillthalys.com.au www.hillthalys.com.au Nominated Architects: Philip Thalys #6780 Sarah Hill #5285
--

PROJECT Farrow Rd Multi-Deck Carpark Client : Campbelltown City Council	PROJECT ADDRESS Lot 245 Farrow Road Campbelltown, DP 1222763	PACKAGE Development Application
---	--	--

DRAWING Ground Floor Plan			
DRAWN BS	CHECKED PT	PLOT DATE 27/5/22	JOB NO Proj No.
SCALE 1:200@A1	DRAWING NO DA2.10	REV C	

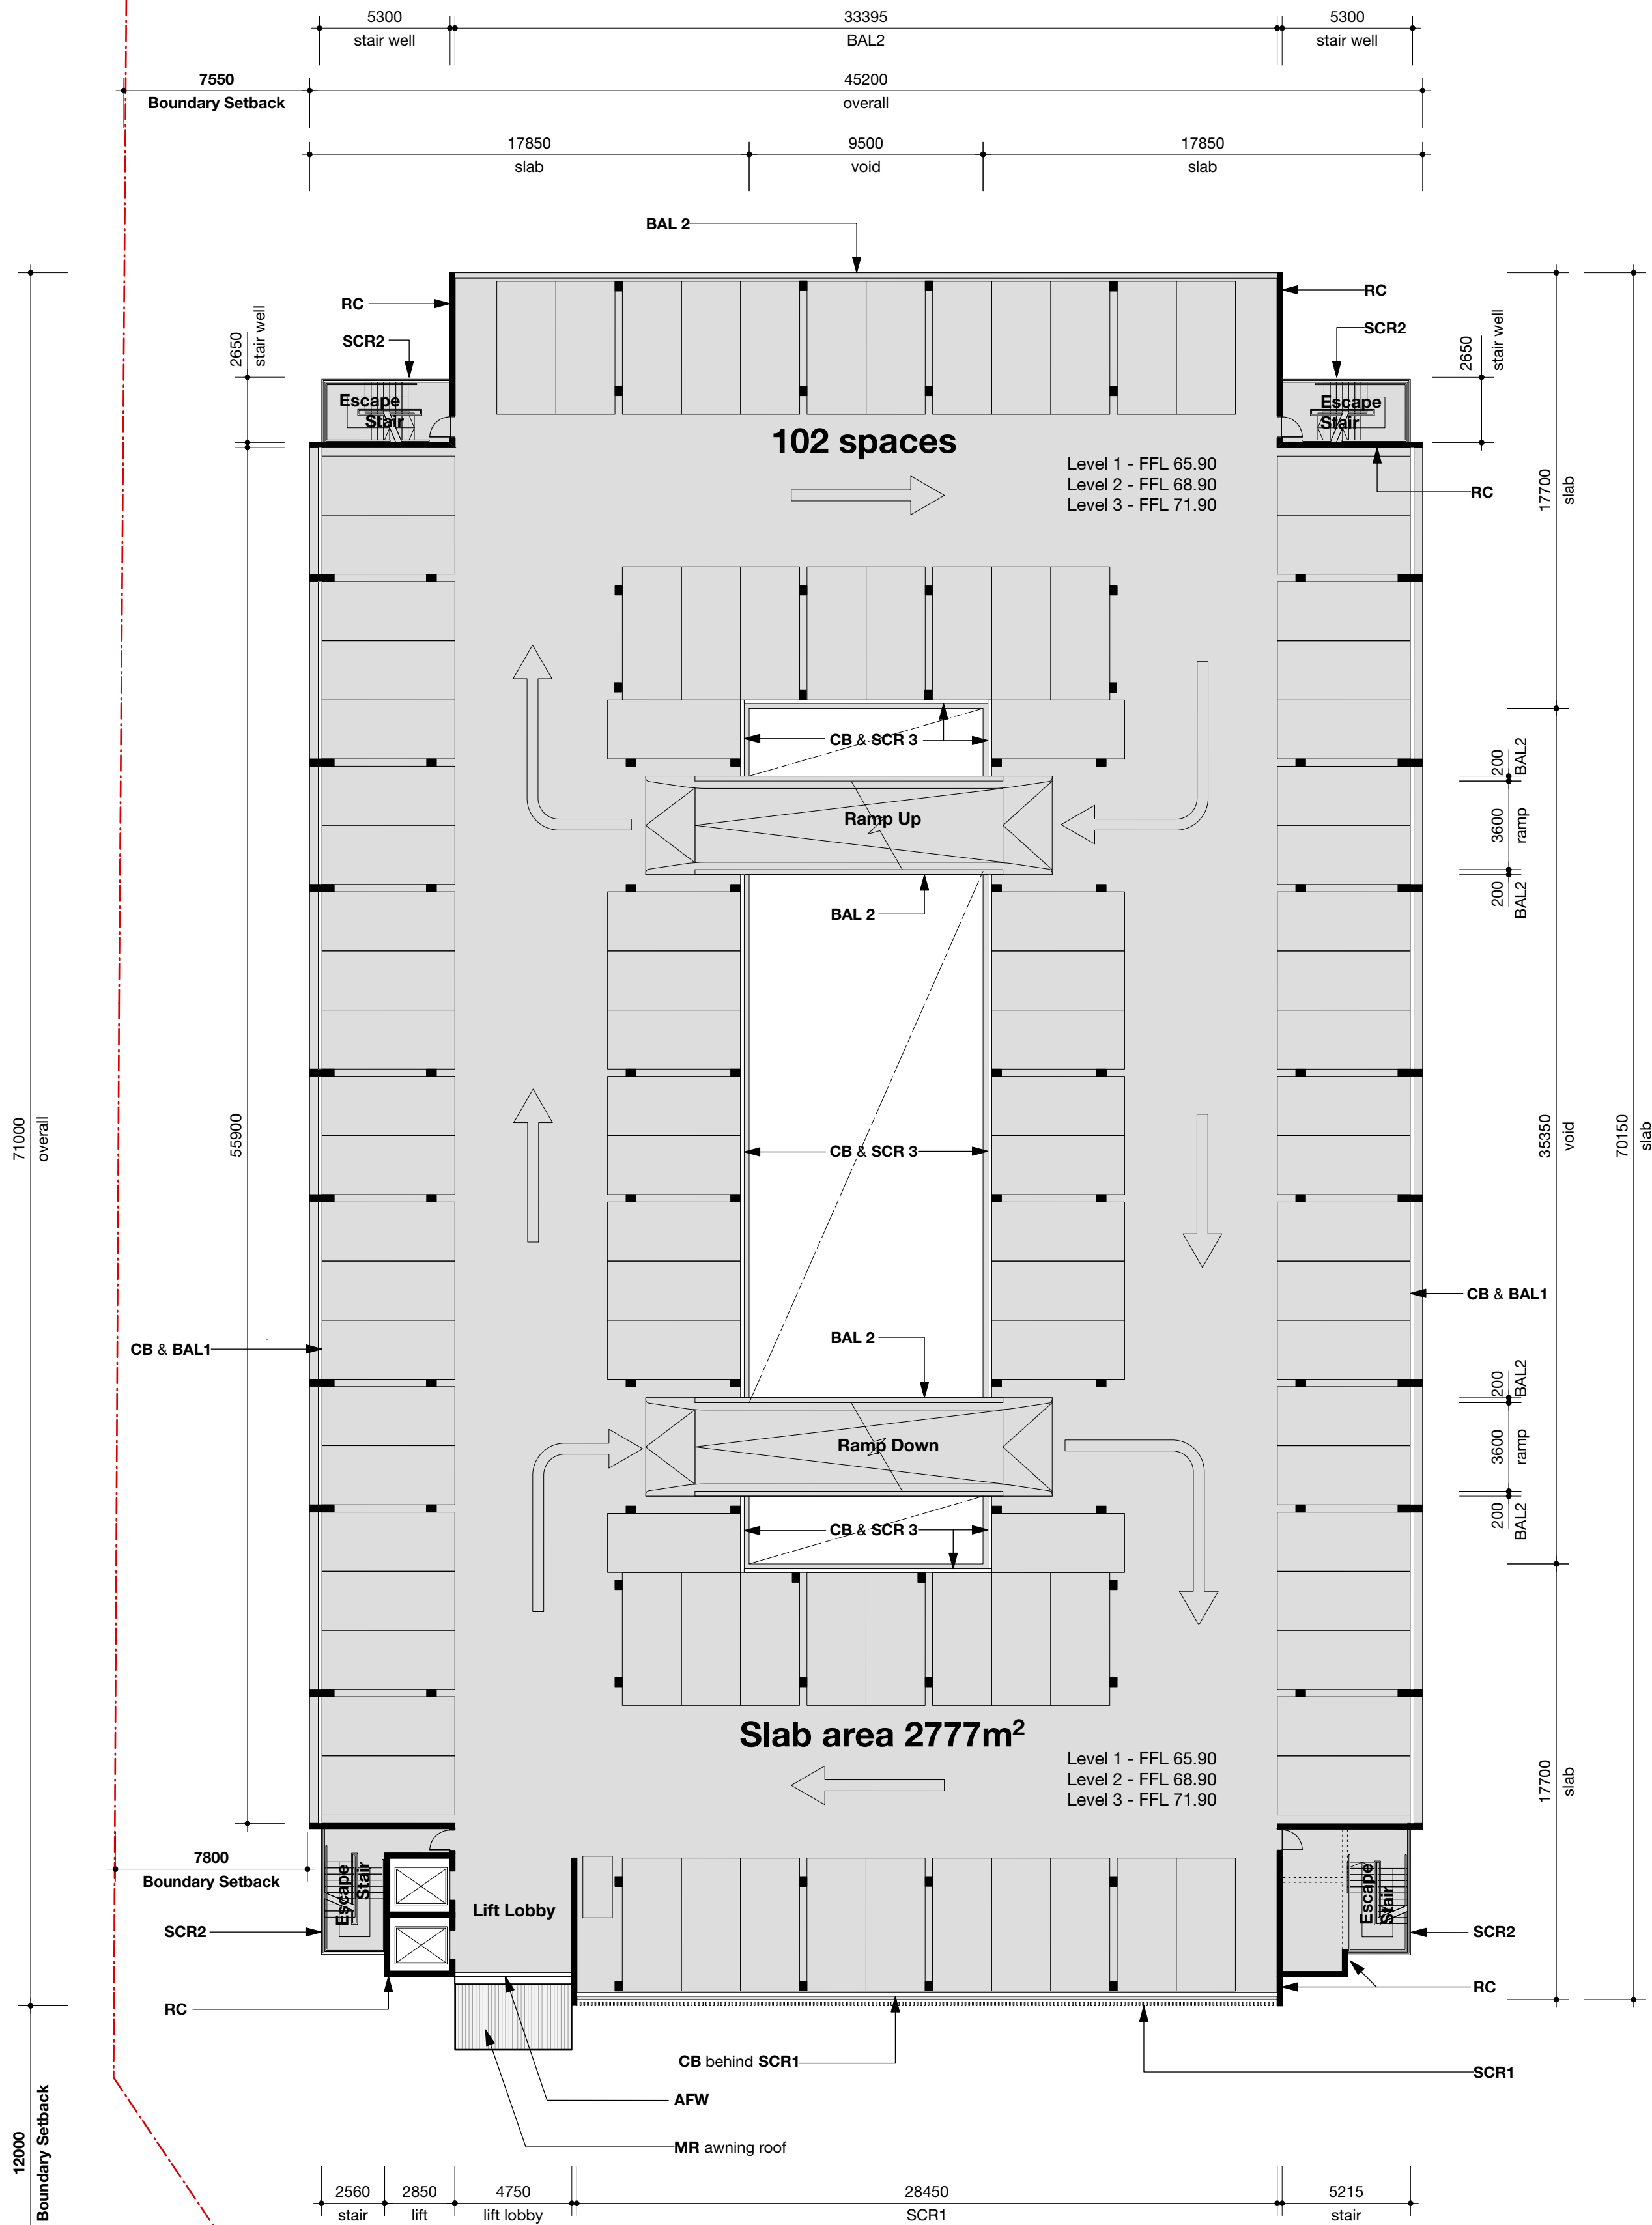

1 Plan Level 1-3
Scale: 1:200

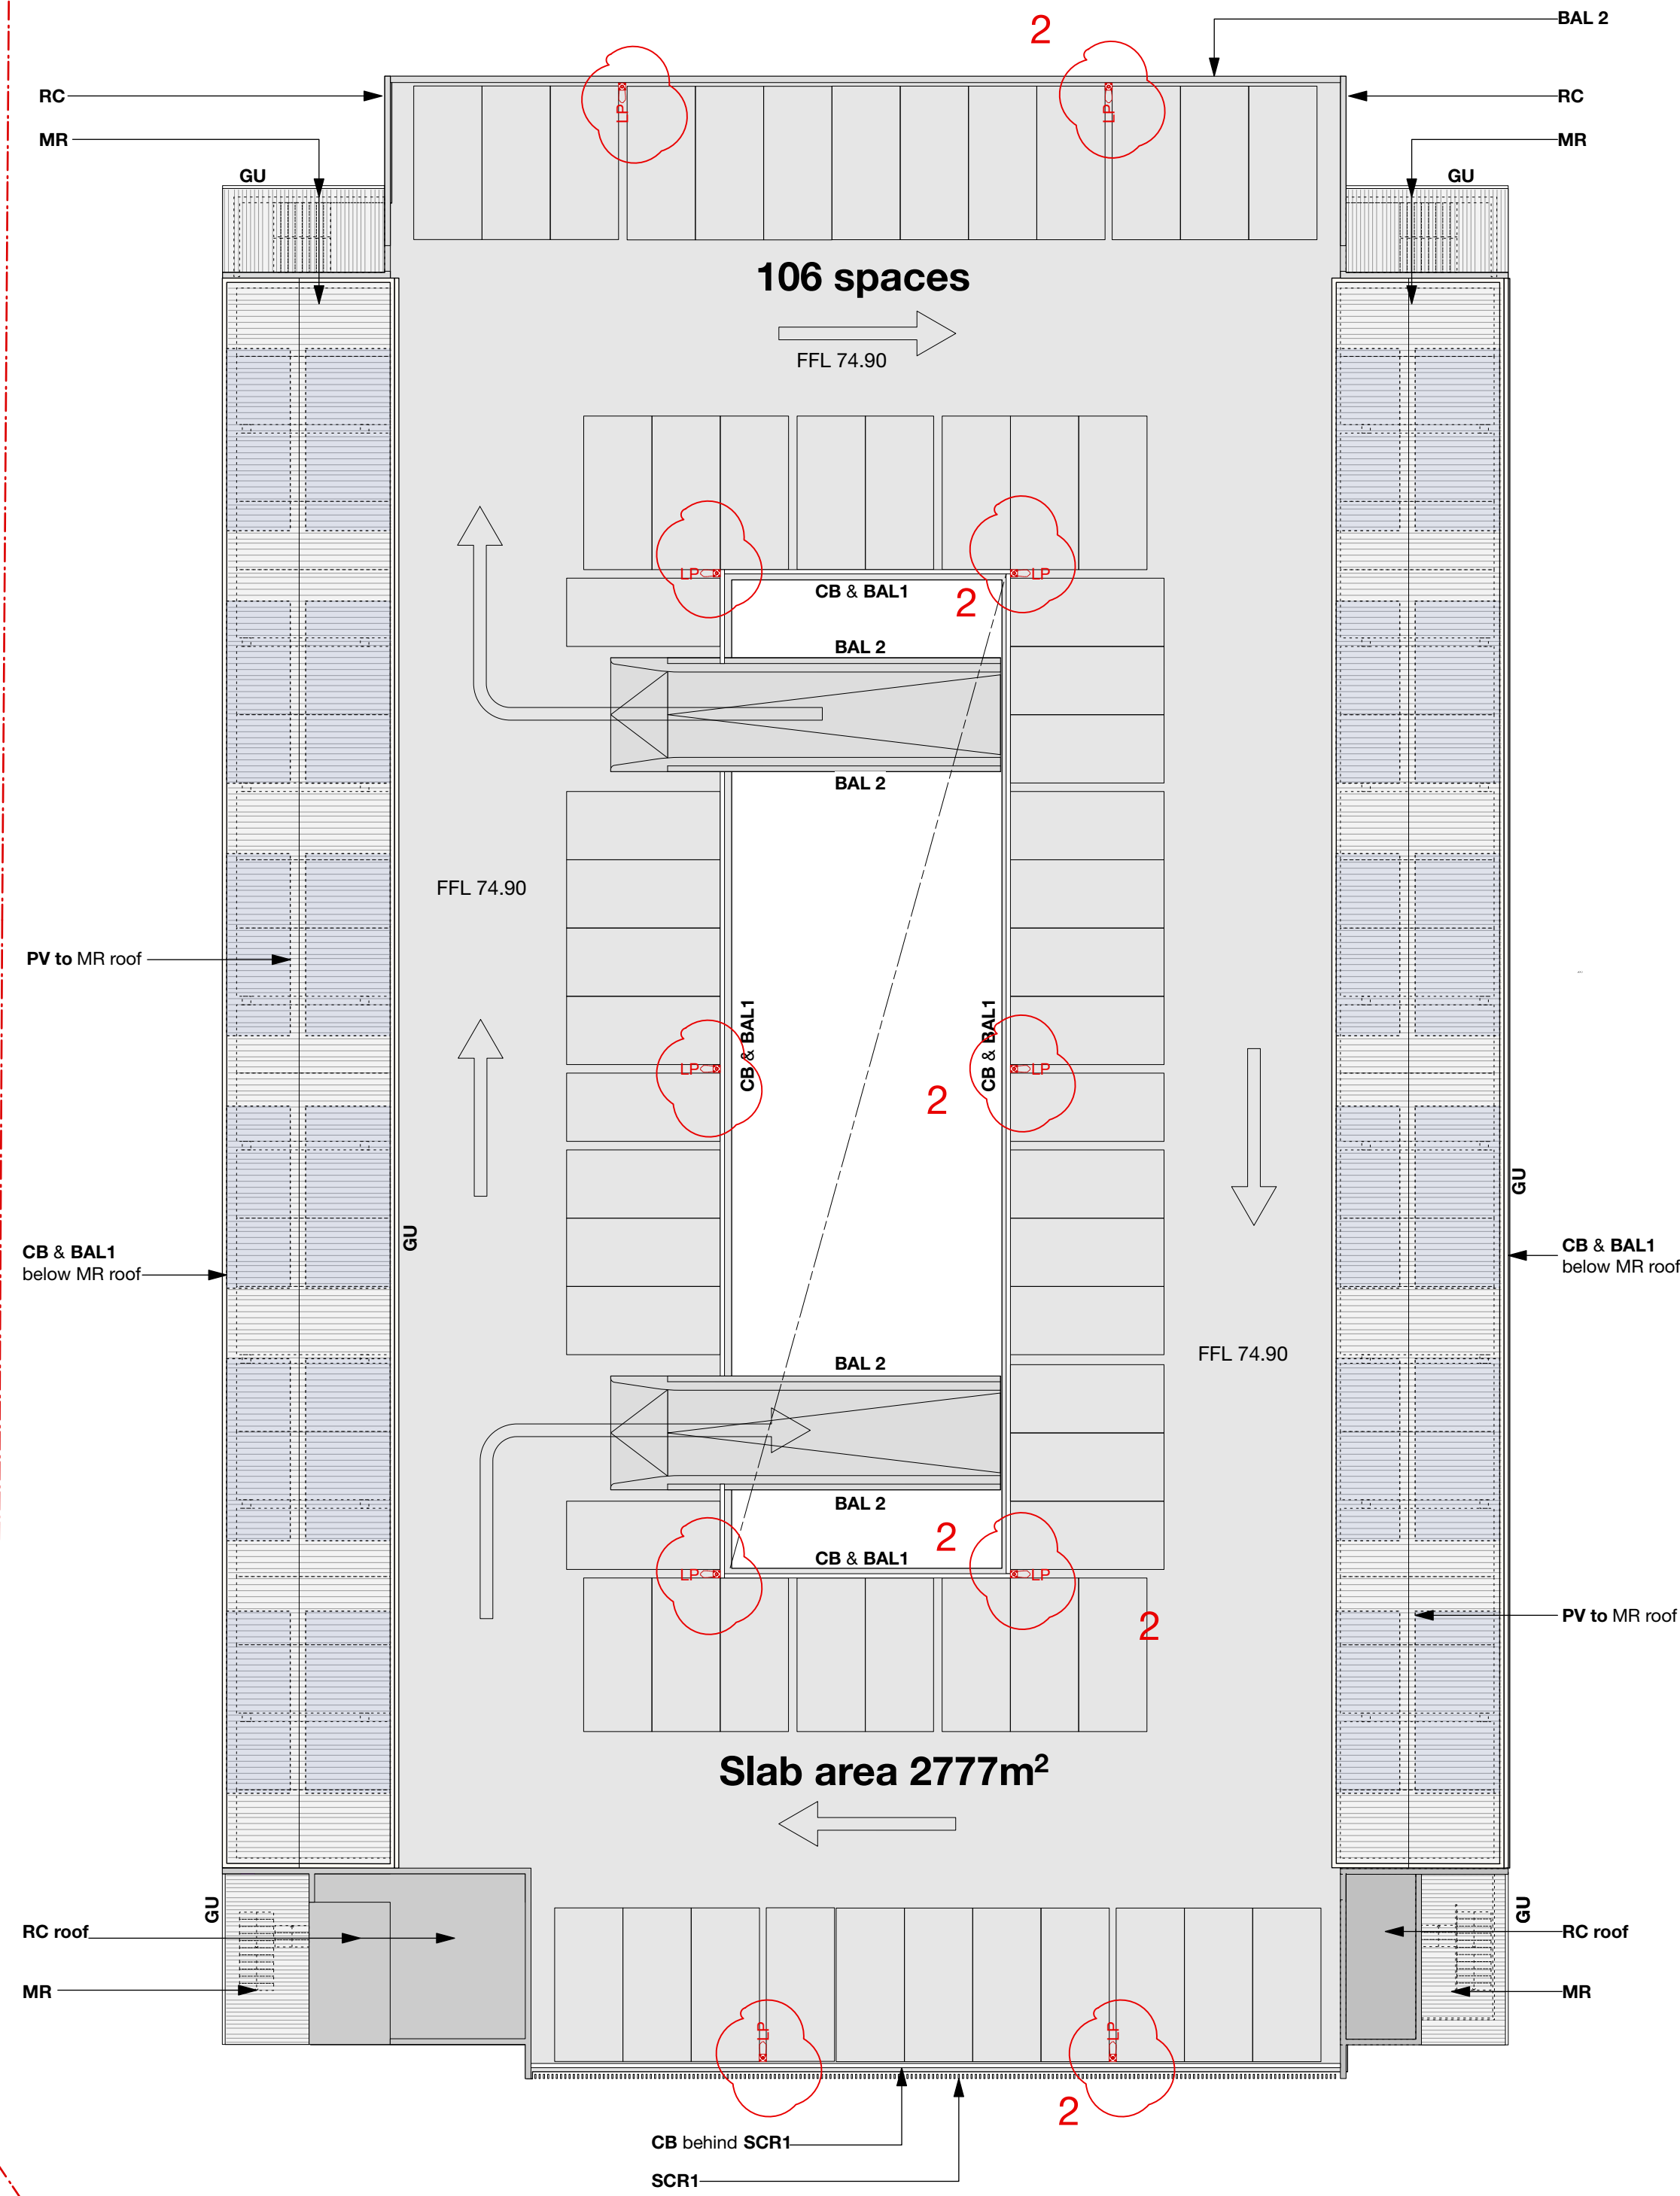


2 Level 4/Roof Plan
Scale: 1:200

- REVISED DA NOTES:
- PARAPET HEIGHT RAISED 0.3m from RL 77.60 to RL77.90
 - LIGHT POLE LOCATION ADDED TO UPPER LEVEL OF CAR PARK.



For Development Application Only

- Use figured dimensions only.
- Do not scale.
- Comply with relevant Authorities' requirements
- Comply with the Building Code of Australia
- Comply with all relevant Australian Standards
© Copyright in all documents and drawings prepared by Hill Thalys and in any work executed from those documents and drawings shall remain the property of Hill Thalys or on creation vest in Hill Thalys

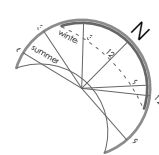

REV	DATE	BY	AMENDMENTS
A	10/5/22	BS	PRELIMINARY ISSUE
B	26/5/22	BS	ISSUE FOR DEVELOPMENT APPLICATION
C	4/11/22	BS	REVISED DA ISSUE

LEGEND

AFD Aluminium framed glazed door
AFW Aluminium framed window
AWN Metal framed awning
BAL 1 Metal Balustrade
BAL 2 Concrete Balustrade/Crash Barrier
CB Steel Crash Barrier
DP Downpipe
GU Gutter
HR Handrail

LA Landscaping to Landscape Architect's documentation
MR Metal roof
PA Path to Landscape Architect's documentation
PAV Paving to Landscape Architect's documentation
PF Paint finish
PV Photovoltaic panels (indicative layout to future detail)
RC Concrete Finish
SCR1 Vertical coloured batten screening integrated art wall
SCR2 Mesh screen
SCR3 Chain wire screen

HYDRAULIC/MECHANICAL/ELECTRIC
C & S Consulting Pty Ltd
Suite 6, Level 1, 30-36 Albany St, St Leonards NSW 2065
M +61 417 836 732

PLANNER
Civic Assessments Urban Planner
M 0405 535 097

NCO/ACCESS
Onslow Consulting Pty Ltd
Level 6, 233 Castlereagh Street, Sydney NSW 2000
T +612 4017 8530 | M 0488 003 867





LANDSCAPE
JMD design
190 James St Redfern NSW 2016
T (02) 9310 5644

ARCHITECTS
hill thalis
ARCHITECTURE + URBAN PROJECTS PTY LTD
LEVEL 4, 68-72 Wentworth Ave
Sunny Hill NSW 2010 Australia
T 02 9211 6276 F 02 9281 3171
E admin@hillthalys.com.au www.hillthalys.com.au
Nominated Architects: Philip Thalys #6780 Sarah Hill #5285

PROJECT
Farrow Rd Multi-Deck Carpark
Client : Campbelltown City Council

DRAWING
Levels 1-3 and Roof Plan

DRAWN	CHECKED	PLOT DATE	JOB NO
BS	PT	4/11/22	Proj No.
SCALE	DRAWING NO	REV	
1:200@A1	DA2.11	C	

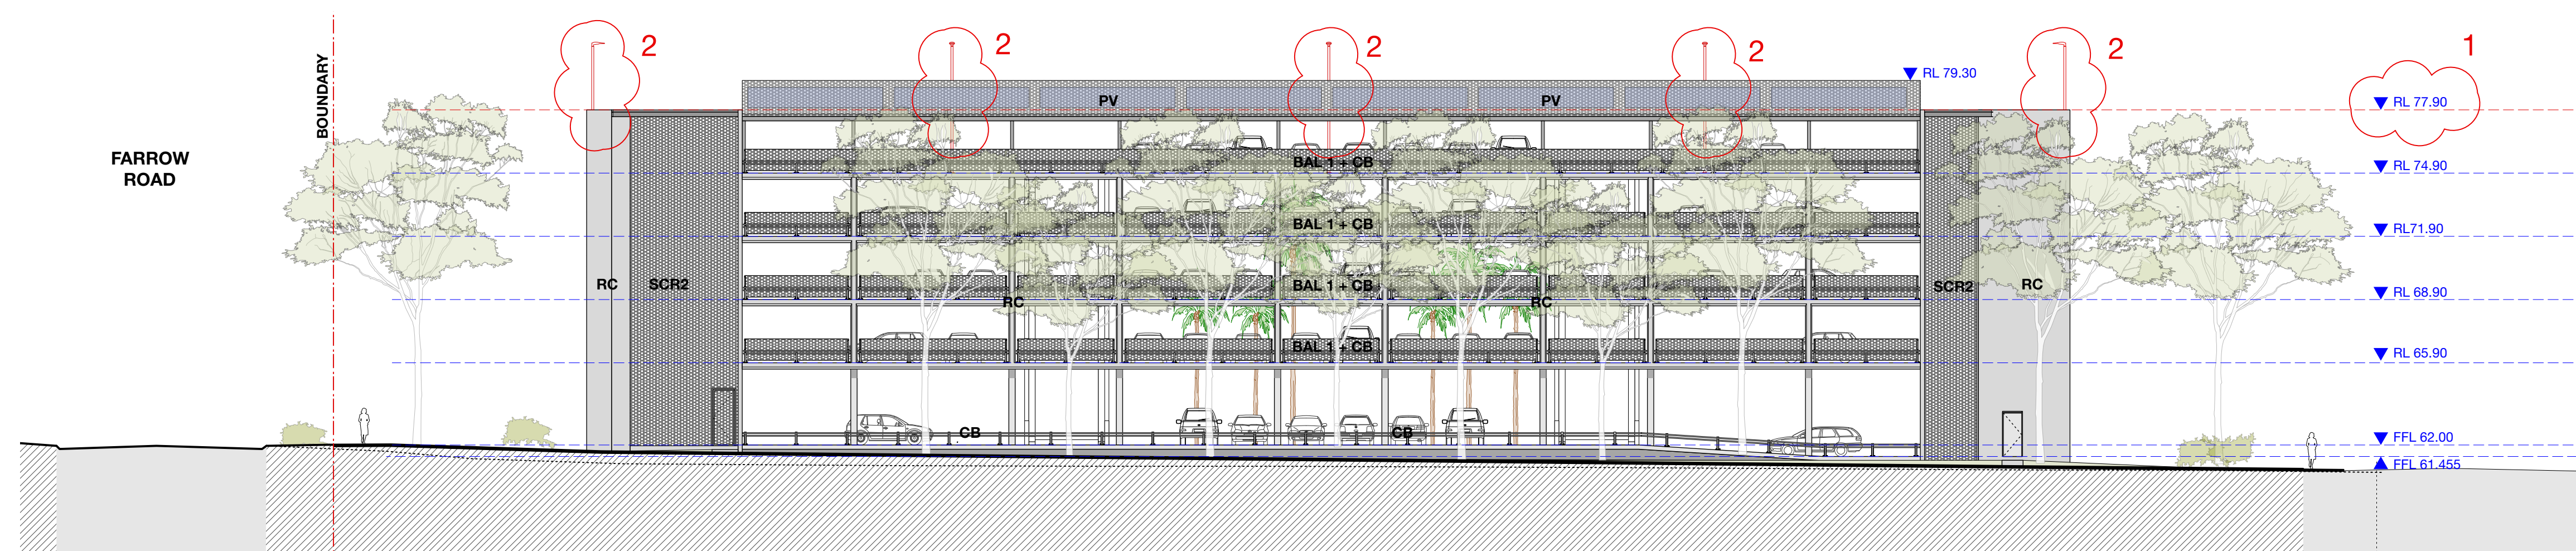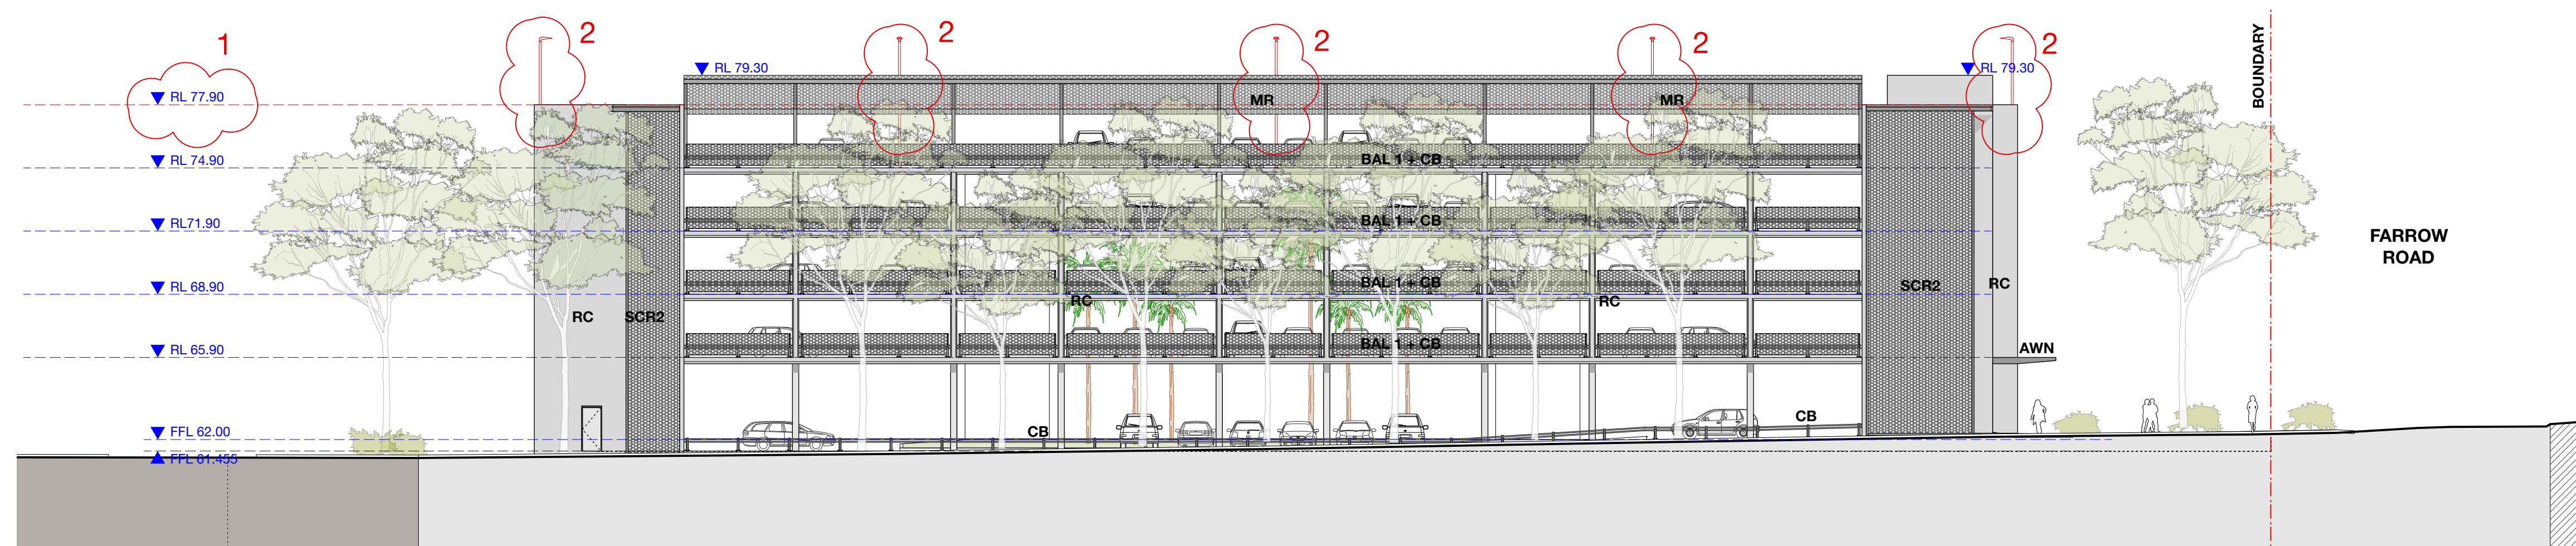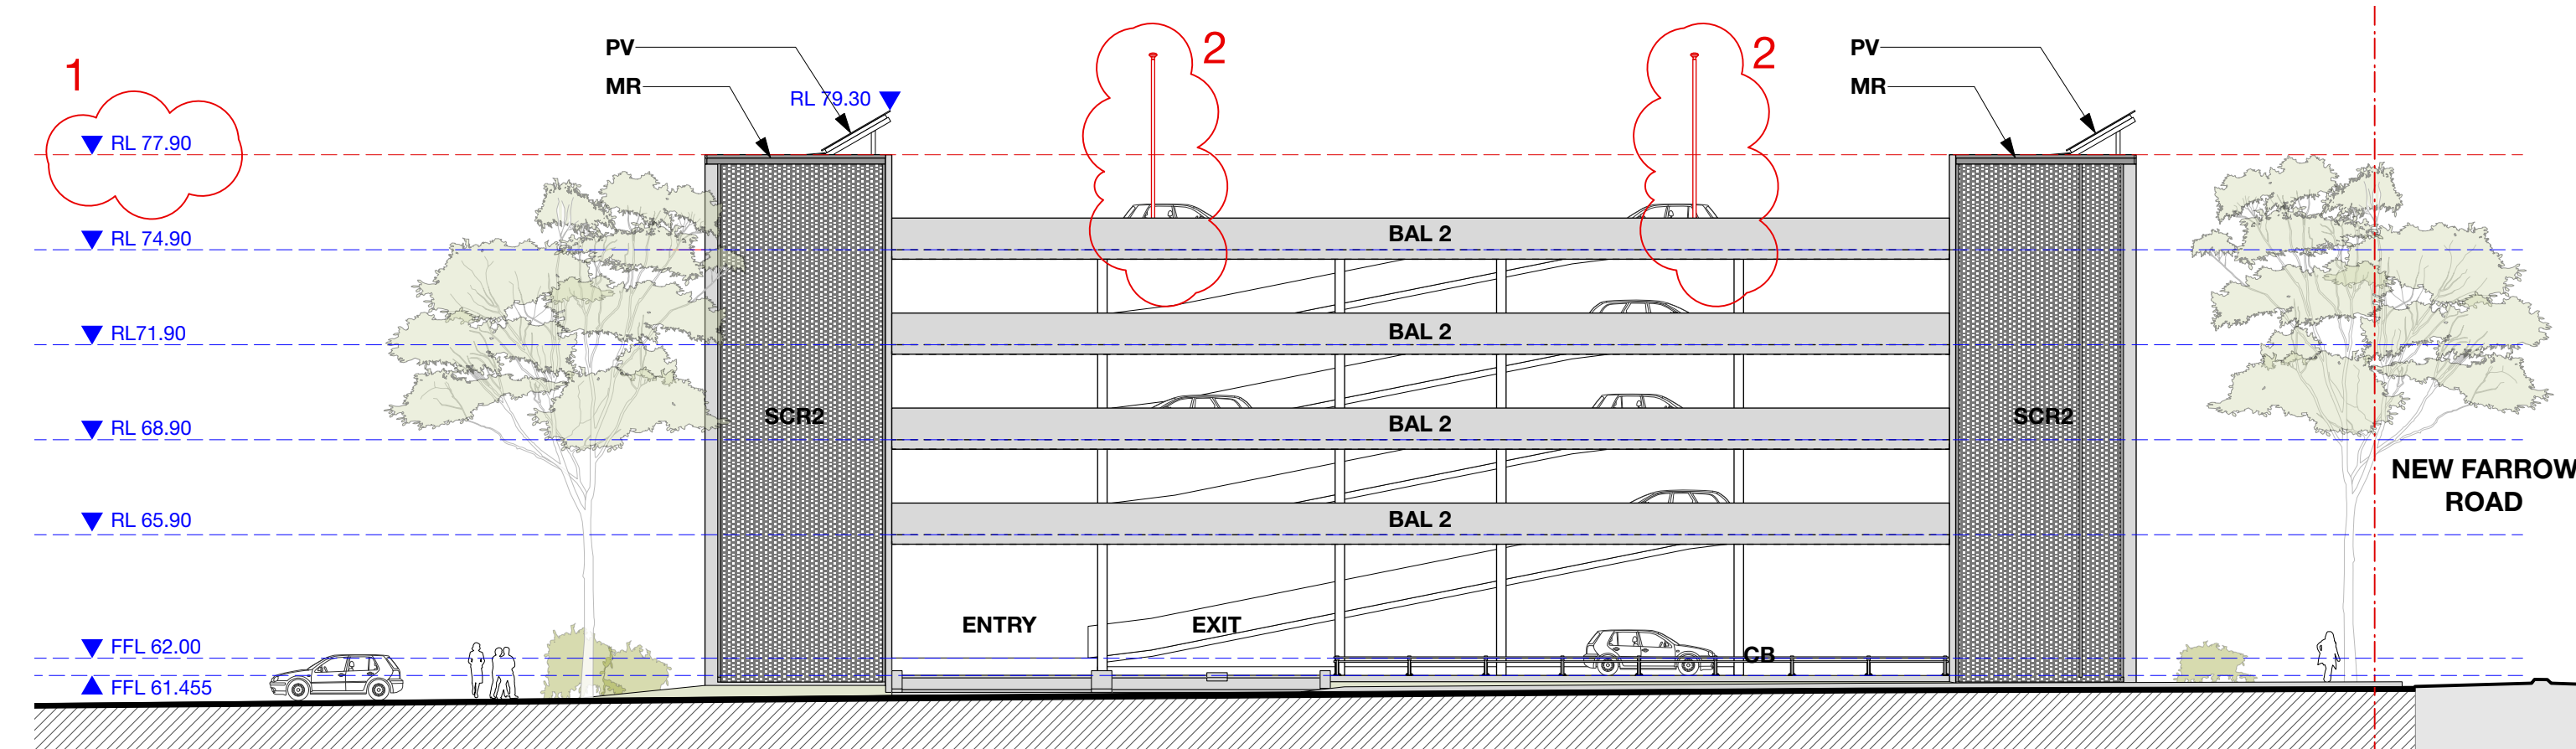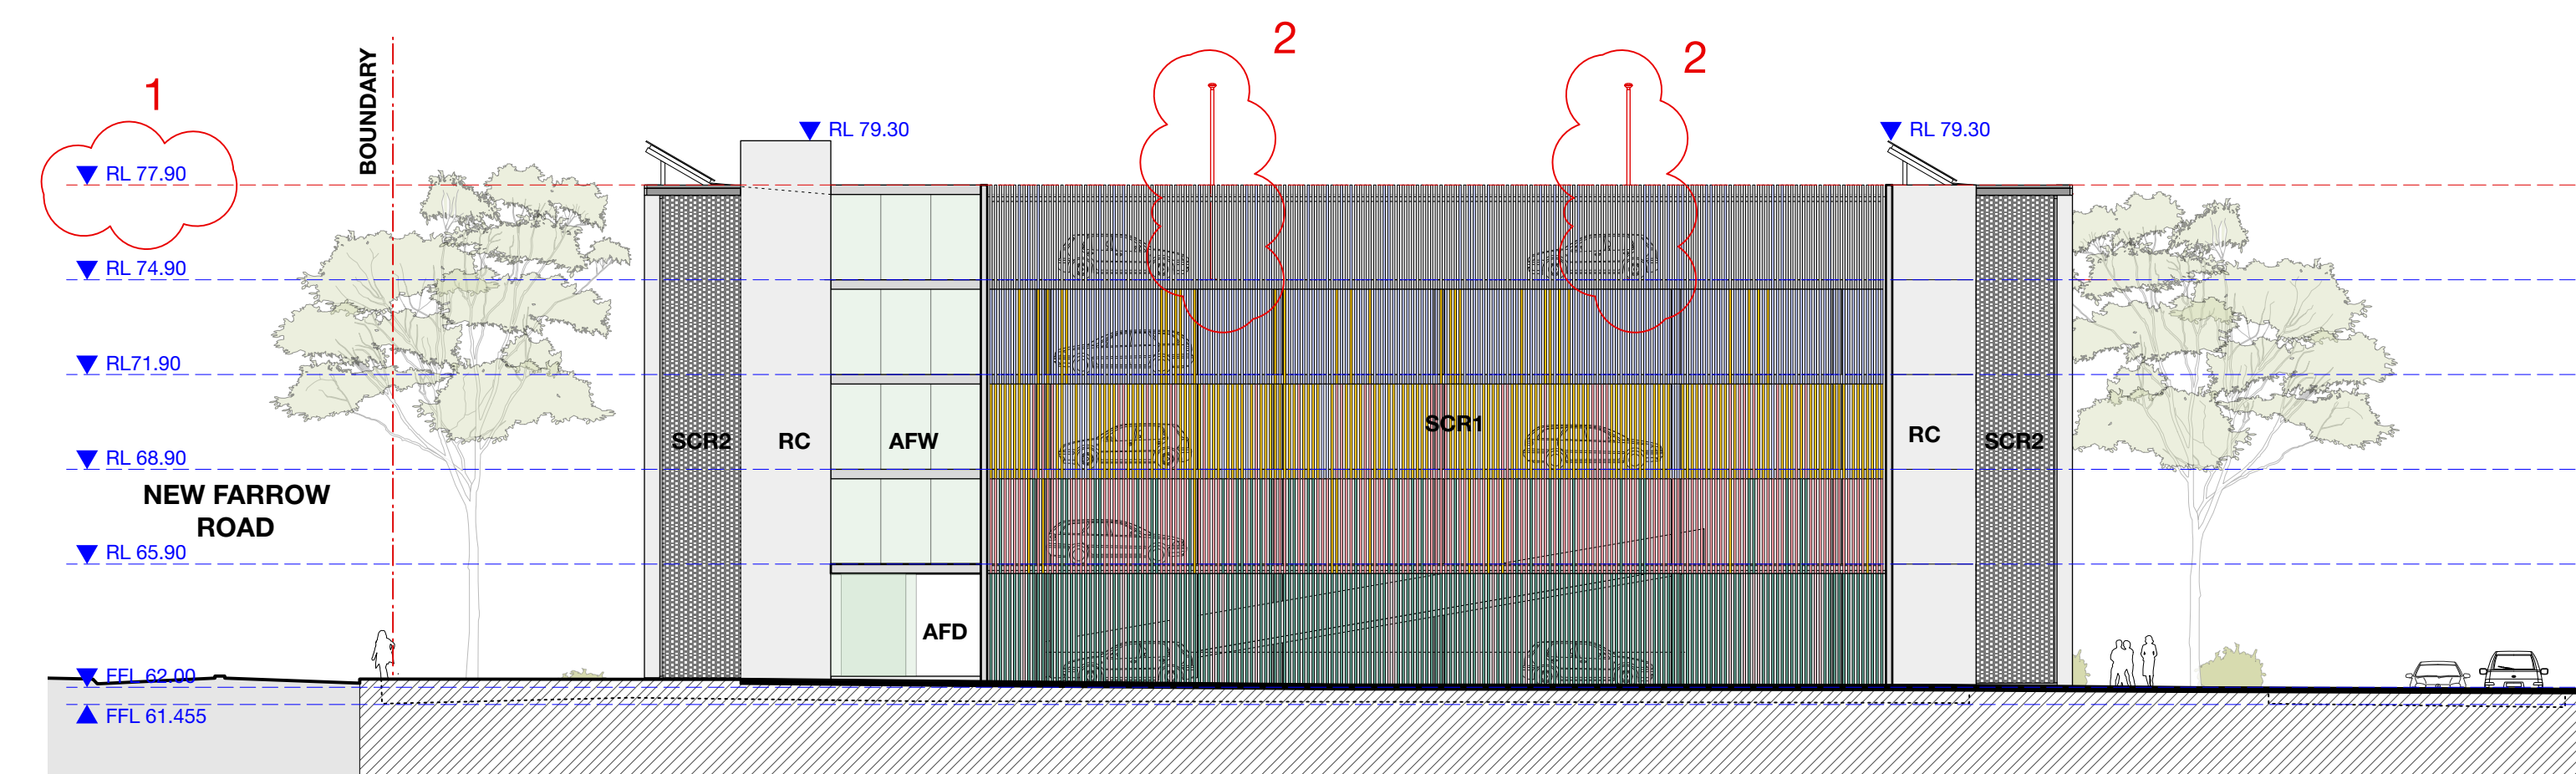


NOTE:
Colours are indicative. To be confirmed during detailed design and construction documentation

REVISÉ DA NOTES:


1. PARAPET HEIGHT RAISED 0.3m from RL 77.60 to RL77.90
2. LIGHT POLE LOCATION ADDED TO UPPER LEVEL OF CAR PARK.




For Development Application Only													

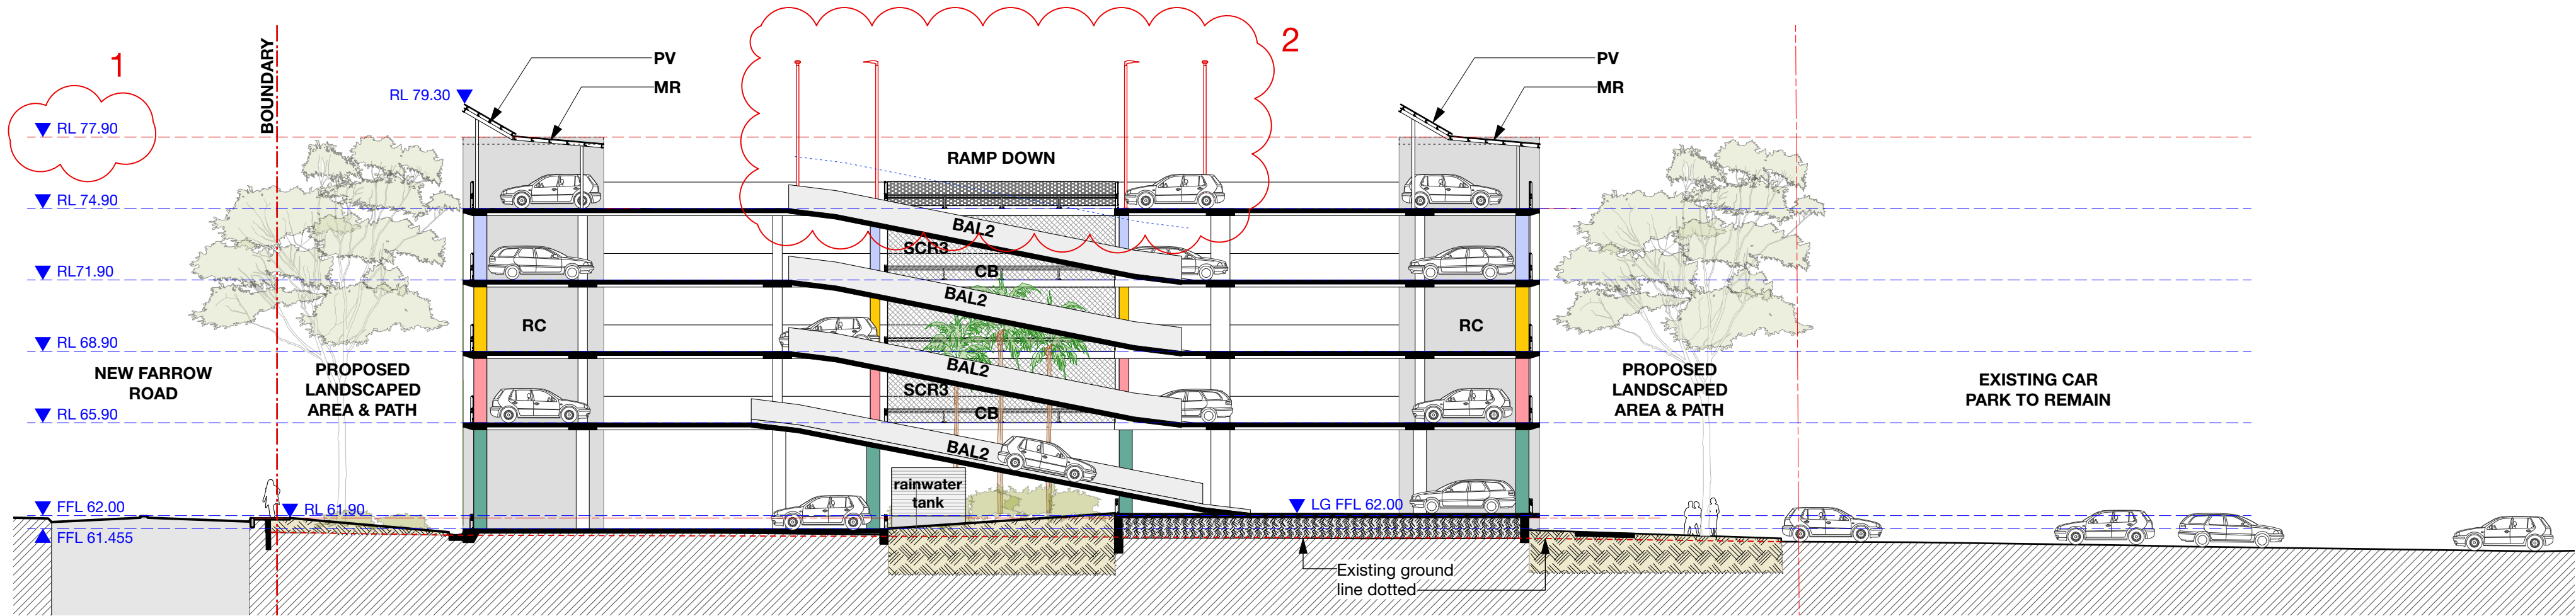

1 Cross Section (Car Park Ramp)
Scale: 1:200

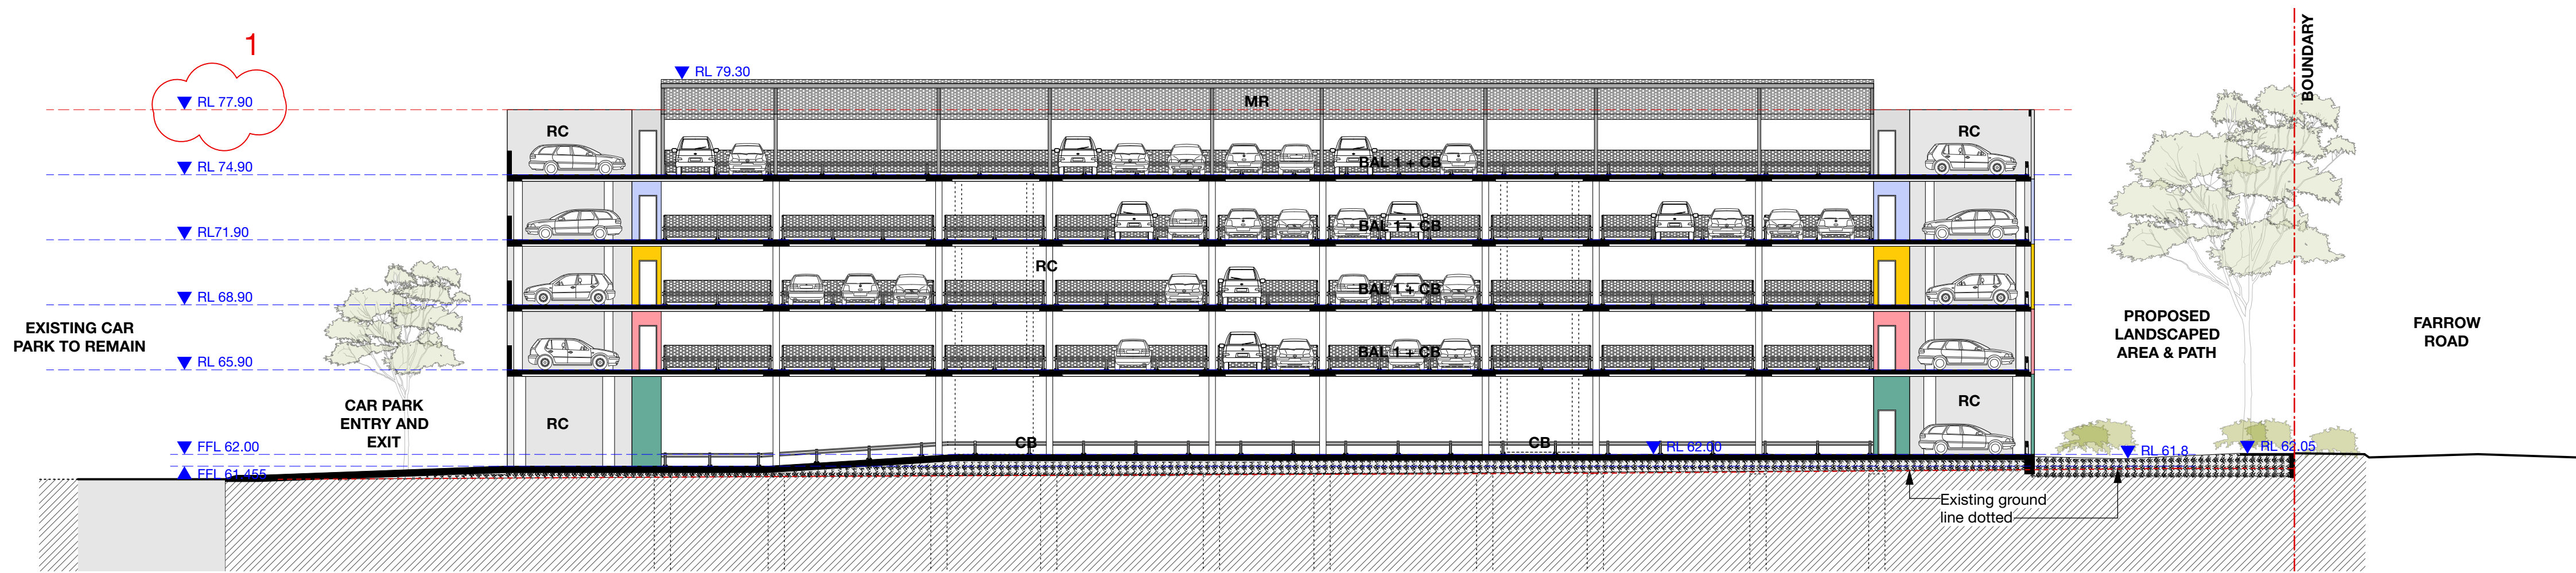

2 Long Section (Car Park Entry)
Scale: 1:200

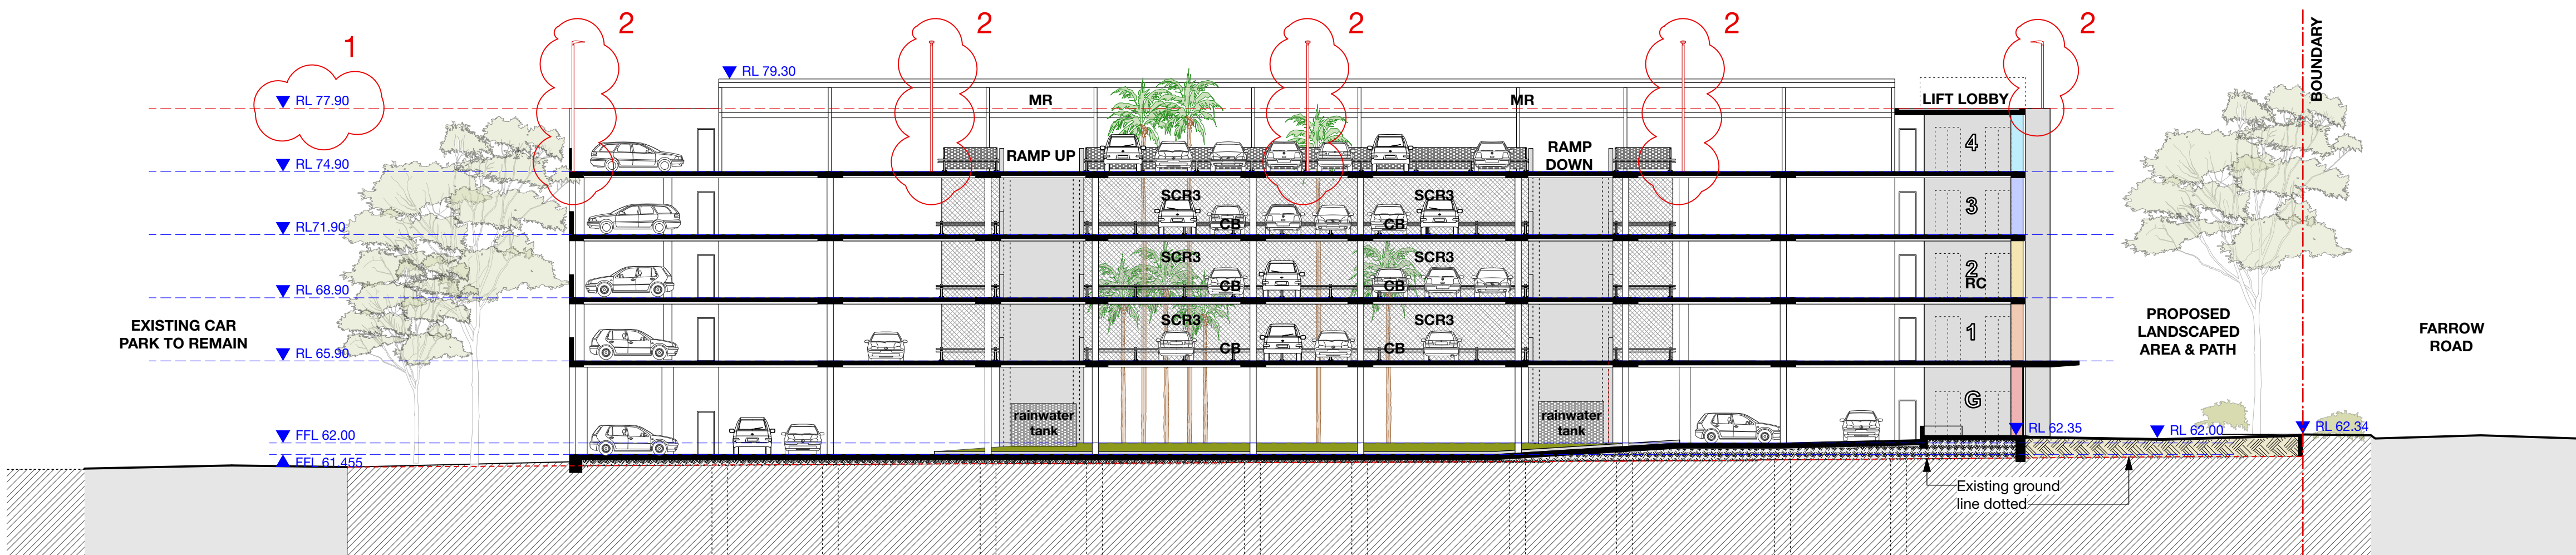

3 Long Section (Lift Lobby)
Scale: 1:200


- REVISED DA NOTES:
1. PARAPET HEIGHT RAISED 0.3m from RL 77.60 to RL 77.90
 2. LIGHT POLE LOCATION ADDED TO UPPER LEVEL OF CAR PARK.



For Development Application Only						<table><tr><th>REV</th><th>DATE</th><th>BY</th><th>AMENDMENTS</th></tr><tr><td>A</td><td>13/5/22</td><td>BS</td><td>Preliminary Issue</td></tr><tr><td>B</td><td>26/5/22</td><td>BS</td><td>ISSUE FOR DEVELOPMENT APPLICATION</td></tr><tr><td>C</td><td>4/11/22</td><td>BS</td><td>REVISED DA ISSUE</td></tr></table>		REV	DATE	BY	AMENDMENTS	A	13/5/22	BS	Preliminary Issue	B	26/5/22	BS	ISSUE FOR DEVELOPMENT APPLICATION	C	4/11/22	BS	REVISED DA ISSUE	<table><tr><th>LEGEND</th><th></th></tr><tr><td>AFD</td><td>Aluminium framed glazed door</td></tr><tr><td>AFW</td><td>Aluminium framed window</td></tr><tr><td>AWN</td><td>Metal framed awning</td></tr><tr><td>BAL 1</td><td>Metal Balustrade</td></tr><tr><td>BAL 2</td><td>Concrete Balustrade/Crash Barrier</td></tr><tr><td>CB</td><td>Steel Crash Barrier</td></tr><tr><td>DP</td><td>Downpipe</td></tr><tr><td>GU</td><td>Gutter</td></tr><tr><td>HR</td><td>Handrail</td></tr></table>		LEGEND		AFD	Aluminium framed glazed door	AFW	Aluminium framed window	AWN	Metal framed awning	BAL 1	Metal Balustrade	BAL 2	Concrete Balustrade/Crash Barrier	CB	Steel Crash Barrier	DP	Downpipe	GU	Gutter	HR	Handrail	<table><tr><td>LA</td><td>Landscaping to Landscape Architect's documentation</td></tr><tr><td>MR</td><td>Metal roof</td></tr><tr><td>PA</td><td>Path to Landscape Architect's documentation</td></tr><tr><td>PAV</td><td>Paving to Landscape Architect's documentation</td></tr><tr><td>PF</td><td>Paint finish</td></tr><tr><td>PV</td><td>Photovoltaic panels (indicative layout to future detail)</td></tr><tr><td>RC</td><td>Concrete Finish</td></tr><tr><td>SCR1</td><td>Vertical coloured batten screening integrated art wall</td></tr><tr><td>SCR2</td><td>Mesh screen</td></tr><tr><td>SCR3</td><td>Chain wire screen</td></tr></table>		LA	Landscaping to Landscape Architect's documentation	MR	Metal roof	PA	Path to Landscape Architect's documentation	PAV	Paving to Landscape Architect's documentation	PF	Paint finish	PV	Photovoltaic panels (indicative layout to future detail)	RC	Concrete Finish	SCR1	Vertical coloured batten screening integrated art wall	SCR2	Mesh screen	SCR3	Chain wire screen	<table><tr><td>HYDRAULIC/MECHANICAL/ELECTRIC</td><td>C & S Consulting Pty Ltd Suite 6, Level 1, 30-36 Albany St, St Leonards NSW 2065 M +61 417 836 732</td></tr><tr><td>CIVIL ENGINEERS</td><td>Northrop Consulting Engineers Pty Ltd T 02 9241 4188 Level 2, 3 Horwood Place Paramatta NSW 2150</td></tr></table>		HYDRAULIC/MECHANICAL/ELECTRIC	C & S Consulting Pty Ltd Suite 6, Level 1, 30-36 Albany St, St Leonards NSW 2065 M +61 417 836 732	CIVIL ENGINEERS	Northrop Consulting Engineers Pty Ltd T 02 9241 4188 Level 2, 3 Horwood Place Paramatta NSW 2150	<table><tr><td>PLANNER</td><td>Civic Assessments Urban Planner M 0409 535 097</td></tr><tr><td>STRUCTURAL</td><td>SDA Structure Pty Ltd T 02 9810 6911 Studio 2, 61 Victoria Road, Rozelle, NSW 2039</td></tr></table>		PLANNER	Civic Assessments Urban Planner M 0409 535 097	STRUCTURAL	SDA Structure Pty Ltd T 02 9810 6911 Studio 2, 61 Victoria Road, Rozelle, NSW 2039	<table><tr><td>NCC/ACCESS</td><td>Ordnover Consulting Pty Ltd Level 6, 233 Castlereagh Street, Sydney NSW 2000 T +612 4017 8530 M 0488 003 867</td></tr><tr><td>TRAFFIC</td><td>Traffic Suite 2.08, 50 Holt St, Surry Hills, NSW, 2010 Ph 02 8324 8700</td></tr></table>		NCC/ACCESS	Ordnover Consulting Pty Ltd Level 6, 233 Castlereagh Street, Sydney NSW 2000 T +612 4017 8530 M 0488 003 867	TRAFFIC	Traffic Suite 2.08, 50 Holt St, Surry Hills, NSW, 2010 Ph 02 8324 8700	<table><tr><td>LANDSCAPE</td><td>JMD design 190 James St Redfern NSW 2016 T (02) 9310 5644</td></tr><tr><td>SURVEYOR</td><td>Premise Suite 301, Level 3 Oran Park Podium T 02 4632 6500</td></tr></table>		LANDSCAPE	JMD design 190 James St Redfern NSW 2016 T (02) 9310 5644	SURVEYOR	Premise Suite 301, Level 3 Oran Park Podium T 02 4632 6500	<table><tr><td>ARCHITECTS</td><td>hill thalis ARCHITECTURE + URBAN PROJECTS PTY LTD</td></tr><tr><td>LEVEL</td><td>4, 68-72 Wentworth Ave Surry Hills NSW 2010 Australia T 02 9211 6276 F 02 9281 3171 E admin@hillthalis.com.au www.hillthalis.com.au Nominated Architects: Philip Thalis #6780 Sarah Hill #5285</td></tr></table>		ARCHITECTS	hill thalis ARCHITECTURE + URBAN PROJECTS PTY LTD	LEVEL	4, 68-72 Wentworth Ave Surry Hills NSW 2010 Australia T 02 9211 6276 F 02 9281 3171 E admin@hillthalis.com.au www.hillthalis.com.au Nominated Architects: Philip Thalis #6780 Sarah Hill #5285	<table><tr><td>PROJECT</td><td>Farrow Rd Multi-Deck Carpark Client : Campbelltown City Council</td></tr><tr><td>PROJECT ADDRESS</td><td>Lot 245 Farrow Road Campbelltown, DP 1222763</td></tr><tr><td>PACKAGE</td><td>Development Application</td></tr></table>		PROJECT	Farrow Rd Multi-Deck Carpark Client : Campbelltown City Council	PROJECT ADDRESS	Lot 245 Farrow Road Campbelltown, DP 1222763	PACKAGE	Development Application	<table><tr><th colspan="2">DRAWING</th><th colspan="2">Sections</th></tr><tr><td>DRAWN</td><td>CHECKED</td><td>PLOT DATE</td><td>JOB NO</td></tr><tr><td>BS</td><td>PT</td><td>4/11/22</td><td>Proj No.</td></tr><tr><td>SCALE</td><td>DRAWING NO</td><td>REV</td><td></td></tr><tr><td>1:200@A1</td><td>DA2.31</td><td>C</td><td></td></tr></table>		DRAWING		Sections		DRAWN	CHECKED	PLOT DATE	JOB NO	BS	PT	4/11/22	Proj No.	SCALE	DRAWING NO	REV		1:200@A1	DA2.31	C	
REV	DATE	BY	AMENDMENTS	
A	13/5/22	BS	Preliminary Issue	
B	26/5/22	BS	ISSUE FOR DEVELOPMENT APPLICATION	
C	4/11/22	BS	REVISED DA ISSUE	
LEGEND	
AFD	Aluminium framed glazed door	
AFW	Aluminium framed window	
AWN	Metal framed awning	
BAL 1	Metal Balustrade	
BAL 2	Concrete Balustrade/Crash Barrier	
CB	Steel Crash Barrier	
DP	Downpipe	
GU	Gutter	
HR	Handrail	
LA	Landscaping to Landscape Architect's documentation	
MR	Metal roof	
PA	Path to Landscape Architect's documentation	
PAV	Paving to Landscape Architect's documentation	
PF	Paint finish	
PV	Photovoltaic panels (indicative layout to future detail)	
RC	Concrete Finish	
SCR1	Vertical coloured batten screening integrated art wall	
SCR2	Mesh screen	
SCR3	Chain wire screen	
HYDRAULIC/MECHANICAL/ELECTRIC	C & S Consulting Pty Ltd Suite 6, Level 1, 30-36 Albany St, St Leonards NSW 2065 M +61 417 836 732	
CIVIL ENGINEERS	Northrop Consulting Engineers Pty Ltd T 02 9241 4188 Level 2, 3 Horwood Place Paramatta NSW 2150	
PLANNER	Civic Assessments Urban Planner M 0409 535 097	
STRUCTURAL	SDA Structure Pty Ltd T 02 9810 6911 Studio 2, 61 Victoria Road, Rozelle, NSW 2039	
NCC/ACCESS	Ordnover Consulting Pty Ltd Level 6, 233 Castlereagh Street, Sydney NSW 2000 T +612 4017 8530 M 0488 003 867	
TRAFFIC	Traffic Suite 2.08, 50 Holt St, Surry Hills, NSW, 2010 Ph 02 8324 8700	
LANDSCAPE	JMD design 190 James St Redfern NSW 2016 T (02) 9310 5644	
SURVEYOR	Premise Suite 301, Level 3 Oran Park Podium T 02 4632 6500	
ARCHITECTS	hill thalis ARCHITECTURE + URBAN PROJECTS PTY LTD	
LEVEL	4, 68-72 Wentworth Ave Surry Hills NSW 2010 Australia T 02 9211 6276 F 02 9281 3171 E admin@hillthalis.com.au www.hillthalis.com.au Nominated Architects: Philip Thalis #6780 Sarah Hill #5285	
PROJECT	Farrow Rd Multi-Deck Carpark Client : Campbelltown City Council	
PROJECT ADDRESS	Lot 245 Farrow Road Campbelltown, DP 1222763	
PACKAGE	Development Application	
DRAWING		Sections	
DRAWN	CHECKED	PLOT DATE	JOB NO	
BS	PT	4/11/22	Proj No.	
SCALE	DRAWING NO	REV	
1:200@A1	DA2.31	C	



3 New Farrow Road Partial Elevation/Section
Scale: 1:50

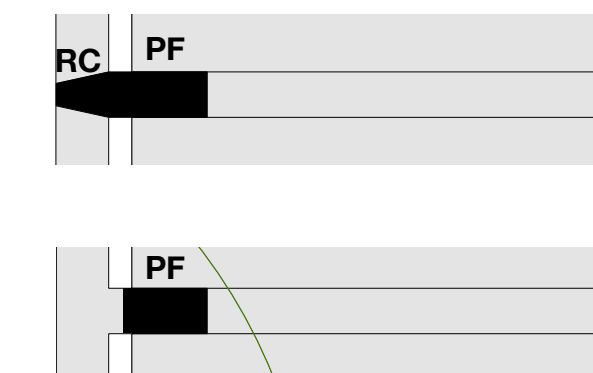

4 Column plans - Upper and Lower
Scale: 1:50




MR - Metal roof steel frame



BAL 1 + CB Metal balustrade with steel crash barrier




PF Paint finish to concrete reveals and soffits

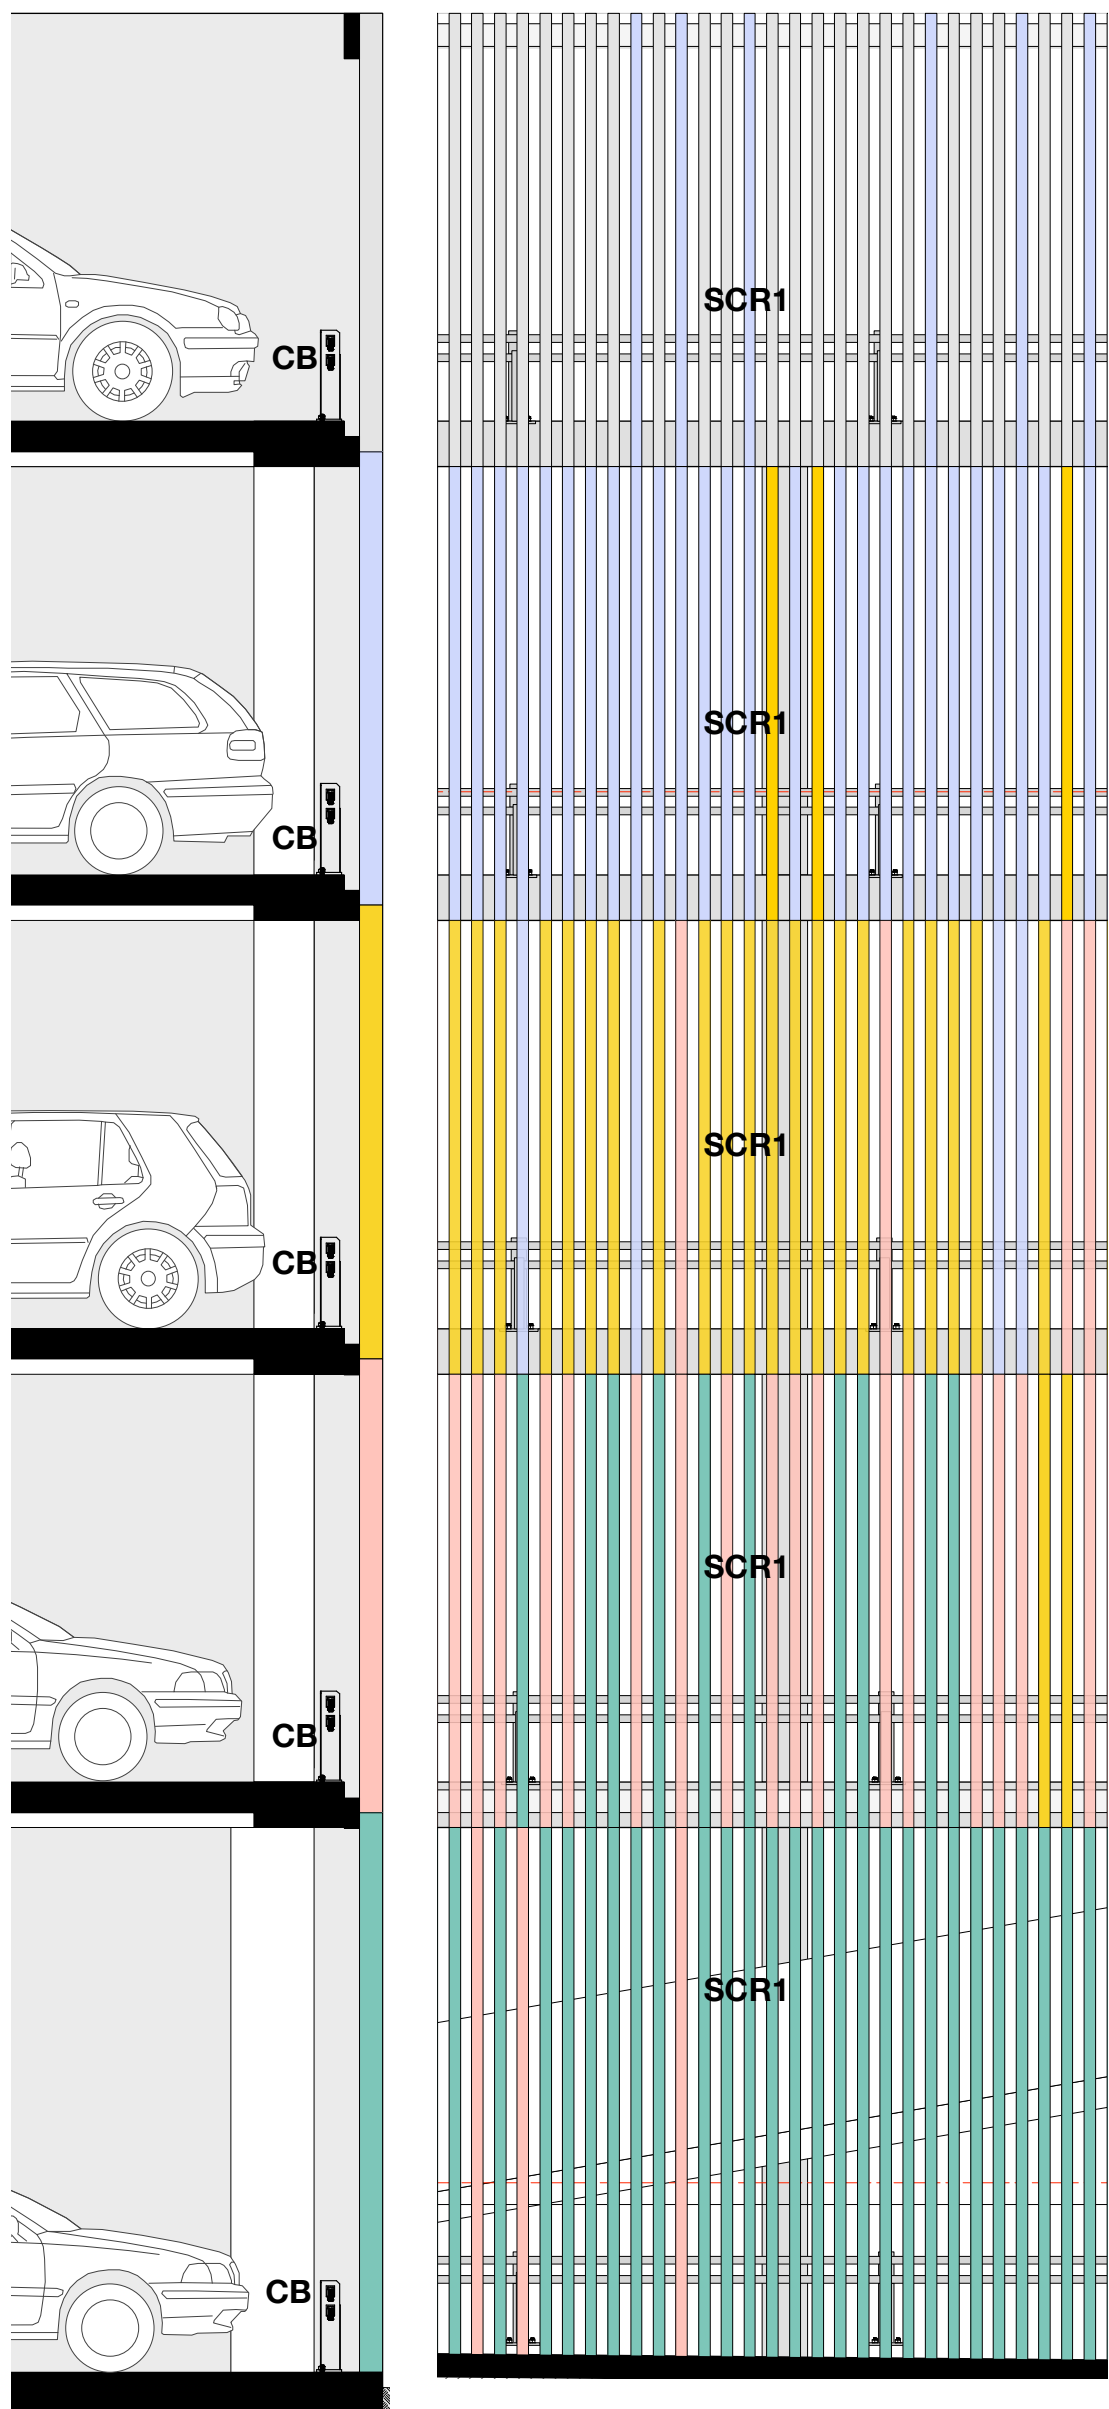

2 Farrow Road Partial Elevation/Section
Scale: 1:50




SCR1 Vertical coloured batten screening. Colours interspersed

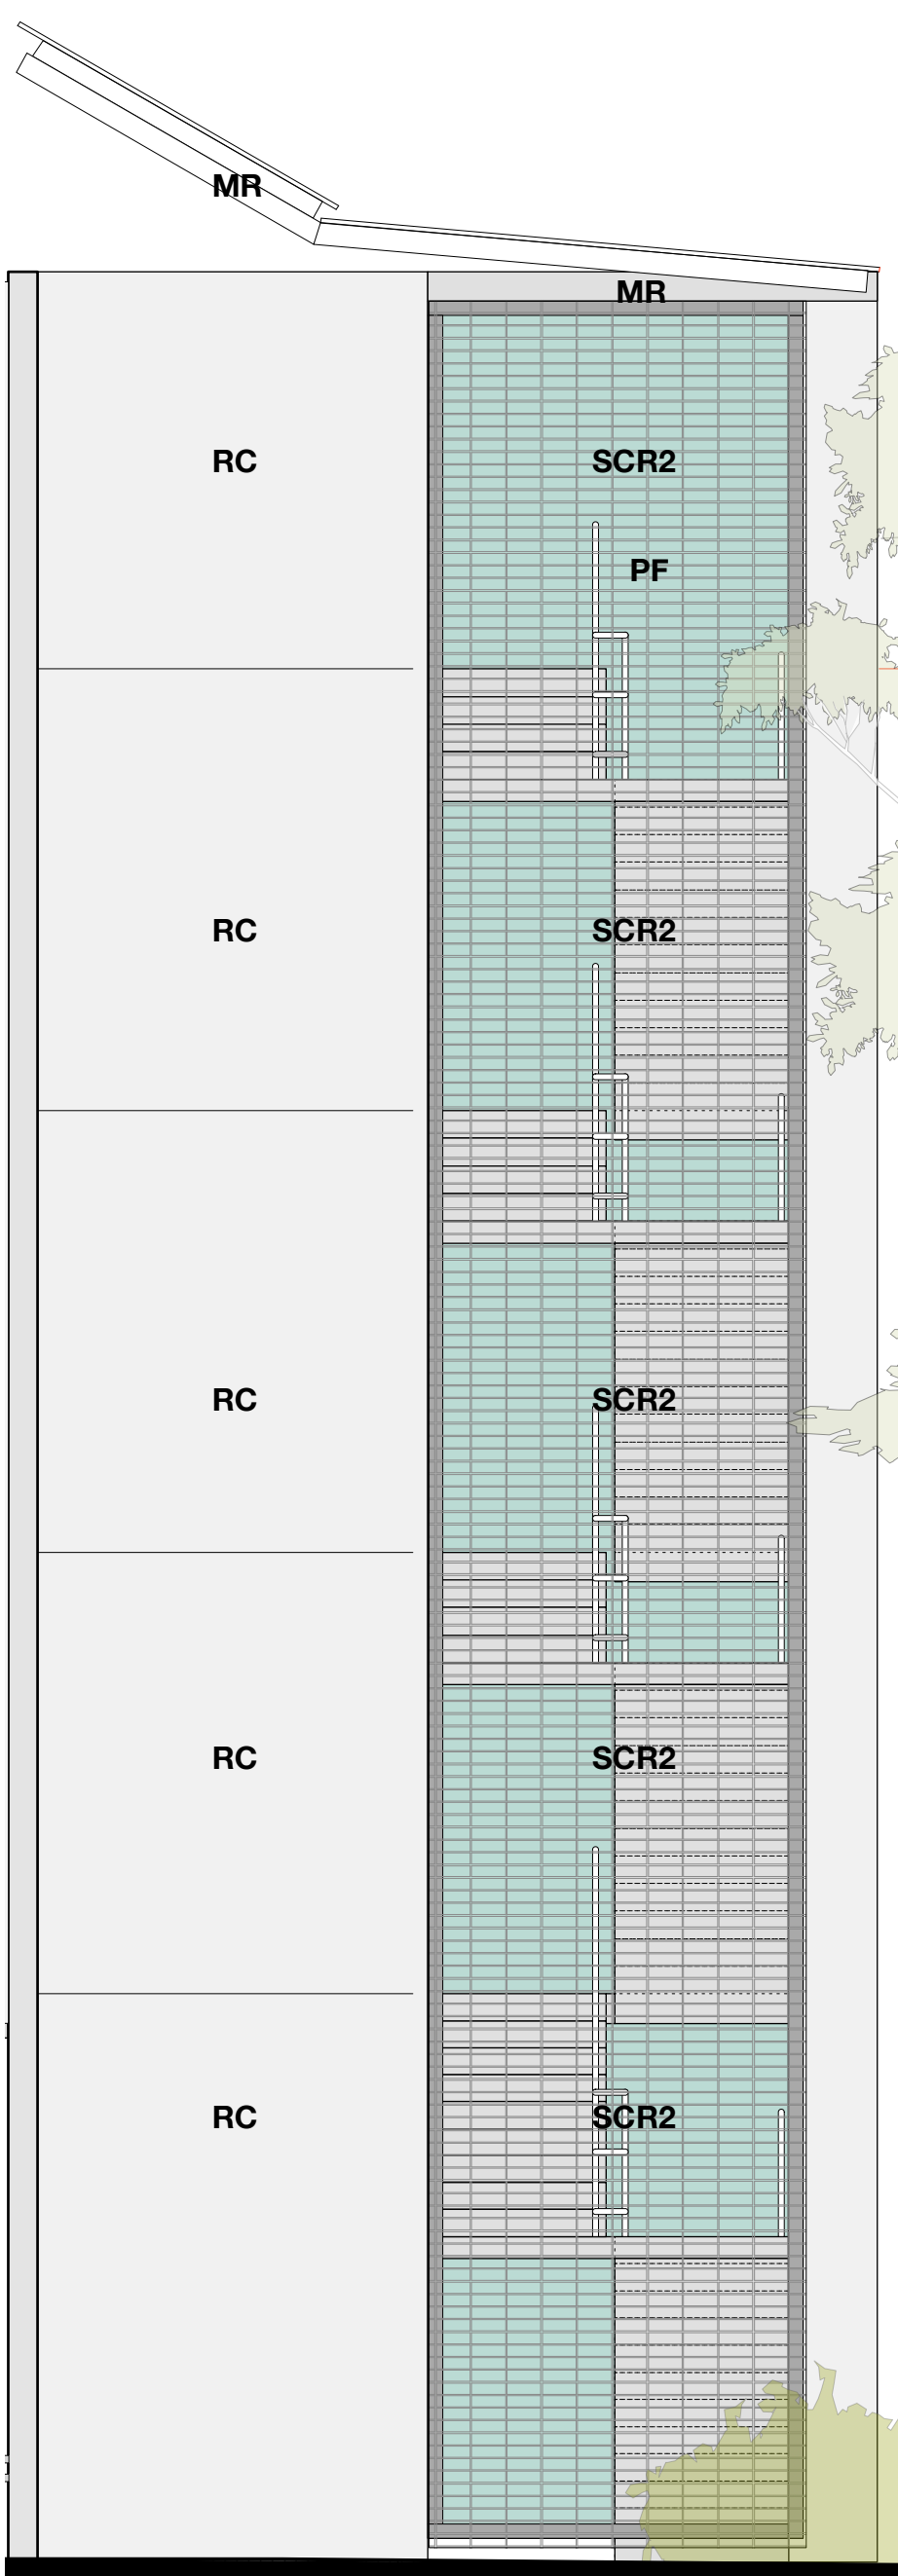


1 Farrow Road Partial Elevation
Scale: 1:50




MR Metal roof steel frame

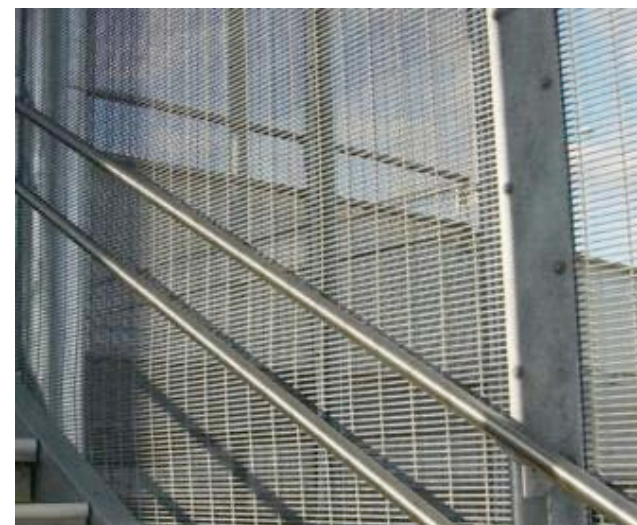

SCR2 Steel mesh

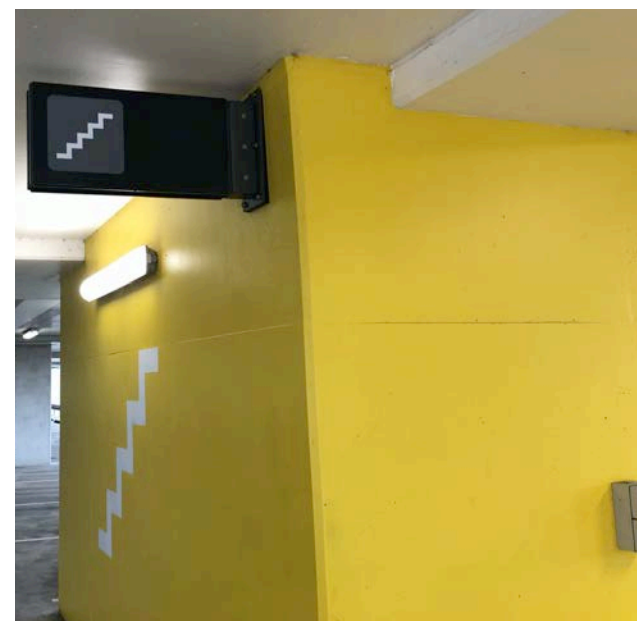


PF Paint finish to concrete walls in stairwell. Colours vary

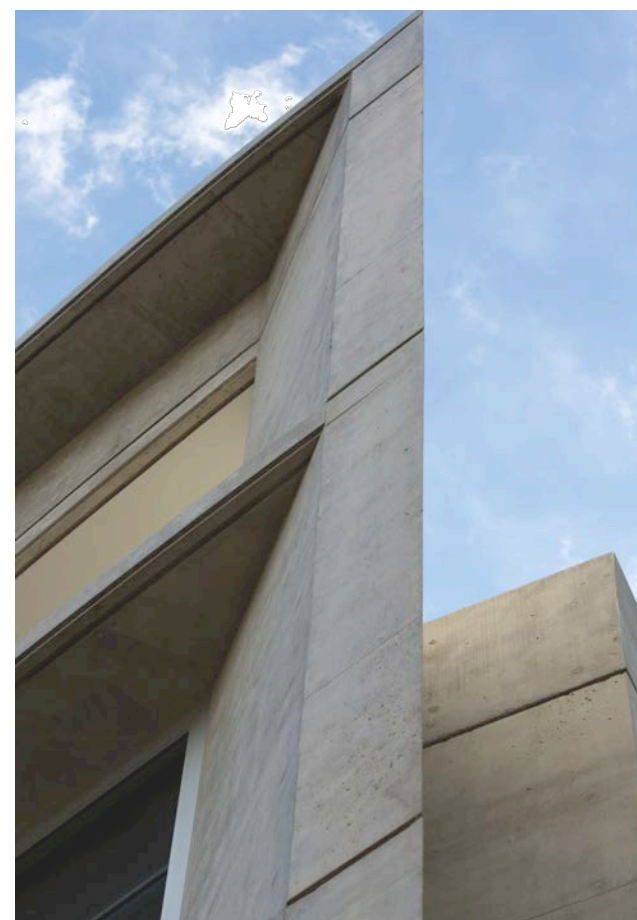

RC Concrete Finish

For Development Application Only

Use figured dimensions only.
Do not scale.
Comply with relevant Authorities' requirements
Comply with the Building Code of Australia
Comply with all relevant Australian Standards
Copyright in all documents and drawings prepared by Hill Thalys and in any work executed from those documents and drawings shall remain the property of Hill Thalys or on creation vest in Hill Thalys

 

REV	DATE	BY	AMENDMENTS
A	13/5/22	BS	Preliminary Issue
B	26/5/22	BS	ISSUE FOR DEVELOPMENT APPLICATION

LEGEND
AFD
AFW
AWN
BAL 1
BAL 2
CB
DP
GU
HR

Aluminium framed glazed door
Aluminium framed window
Metal framed awning
Metal Balustrade
Concrete Balustrade/Crash Barrier
Steel Crash Barrier
Downpipe
Gutter
Handrail

Landscaping to Landscape Architect's documentation
Path to Landscape Architect's documentation
Paving to Landscape Architect's documentation
Paint finish
Photovoltaic panels (indicative layout to future detail)
Concrete Finish
Vertical coloured batten screening integrated art wall
Mesh screen
Chain wire screen

CIVIL ENGINEERS
Northrop Consulting Engineers Pty Ltd
T 02 9241 4188
Level 2, 3 Herwood Place Paramatta
NSW 2150

HYDRAULIC/MECHANICAL/ELECTRIC
O & S Consulting Pty Ltd
Suite 6, Level 1, 30-36 Albany St, St
Leonards NSW 2055
M +61 417 536 752

PLANNER
Civic Assessments Urban Planner
M 0455 535 097

NCC/ACCESS
Crowdell Consulting Pty Ltd
Level 6, 253 Castlereagh Street, Sydney
NSW 2000
T +612 4017 8530 M 0488 003 867



LANDSCAPE
JMD design
150 James St Redfern NSW 2016
T (02) 9310 5644

ARCHITECTS
hill thalis
ARCHITECTURE • URBAN PROJECTS PTY LTD

PROJECT
Farrow Rd Multi-Deck Carpark
Client : Campbelltown City Council

PROJECT ADDRESS
Lot 245 Farrow Road Campbelltown, DP 122763
PACKAGE
Development Application Only

DRAWING
Materials
DRAWN
BS
CHECKED
PT
PLOT DATE
27/5/22
JOB NO
Proj No.
SCALE
1:50@A1
DRAWING NO
DA3.10
REV
B

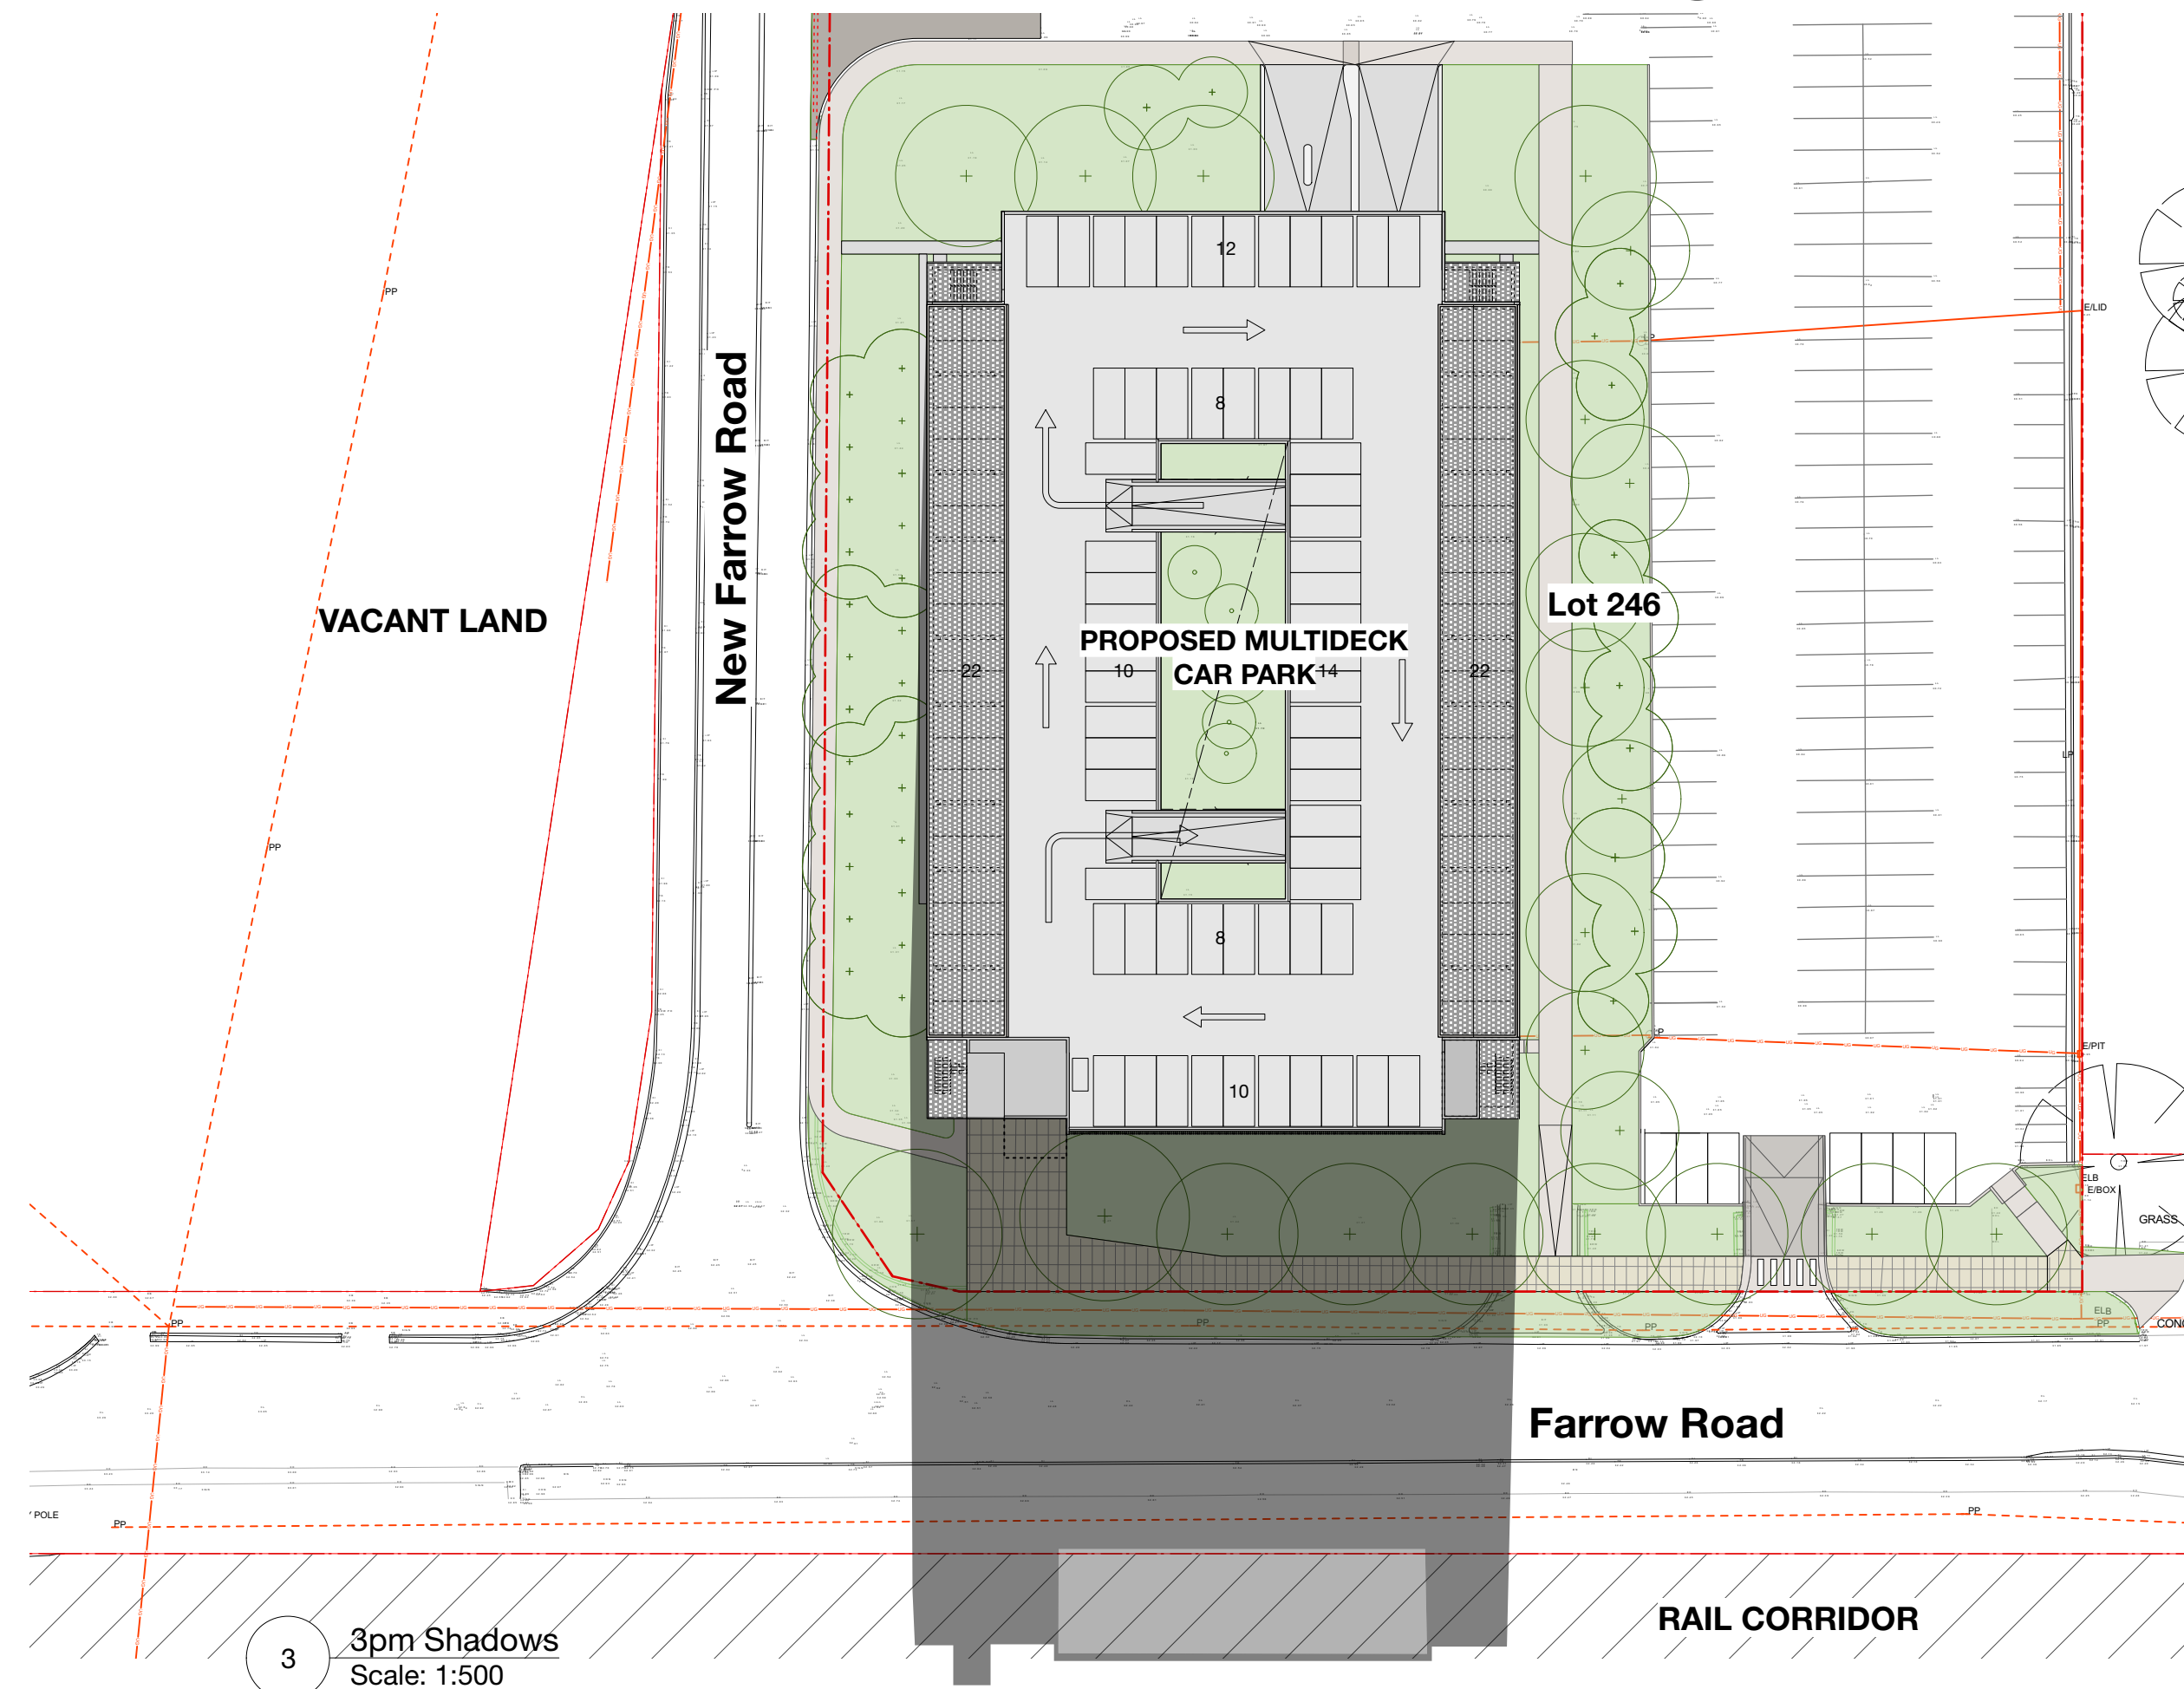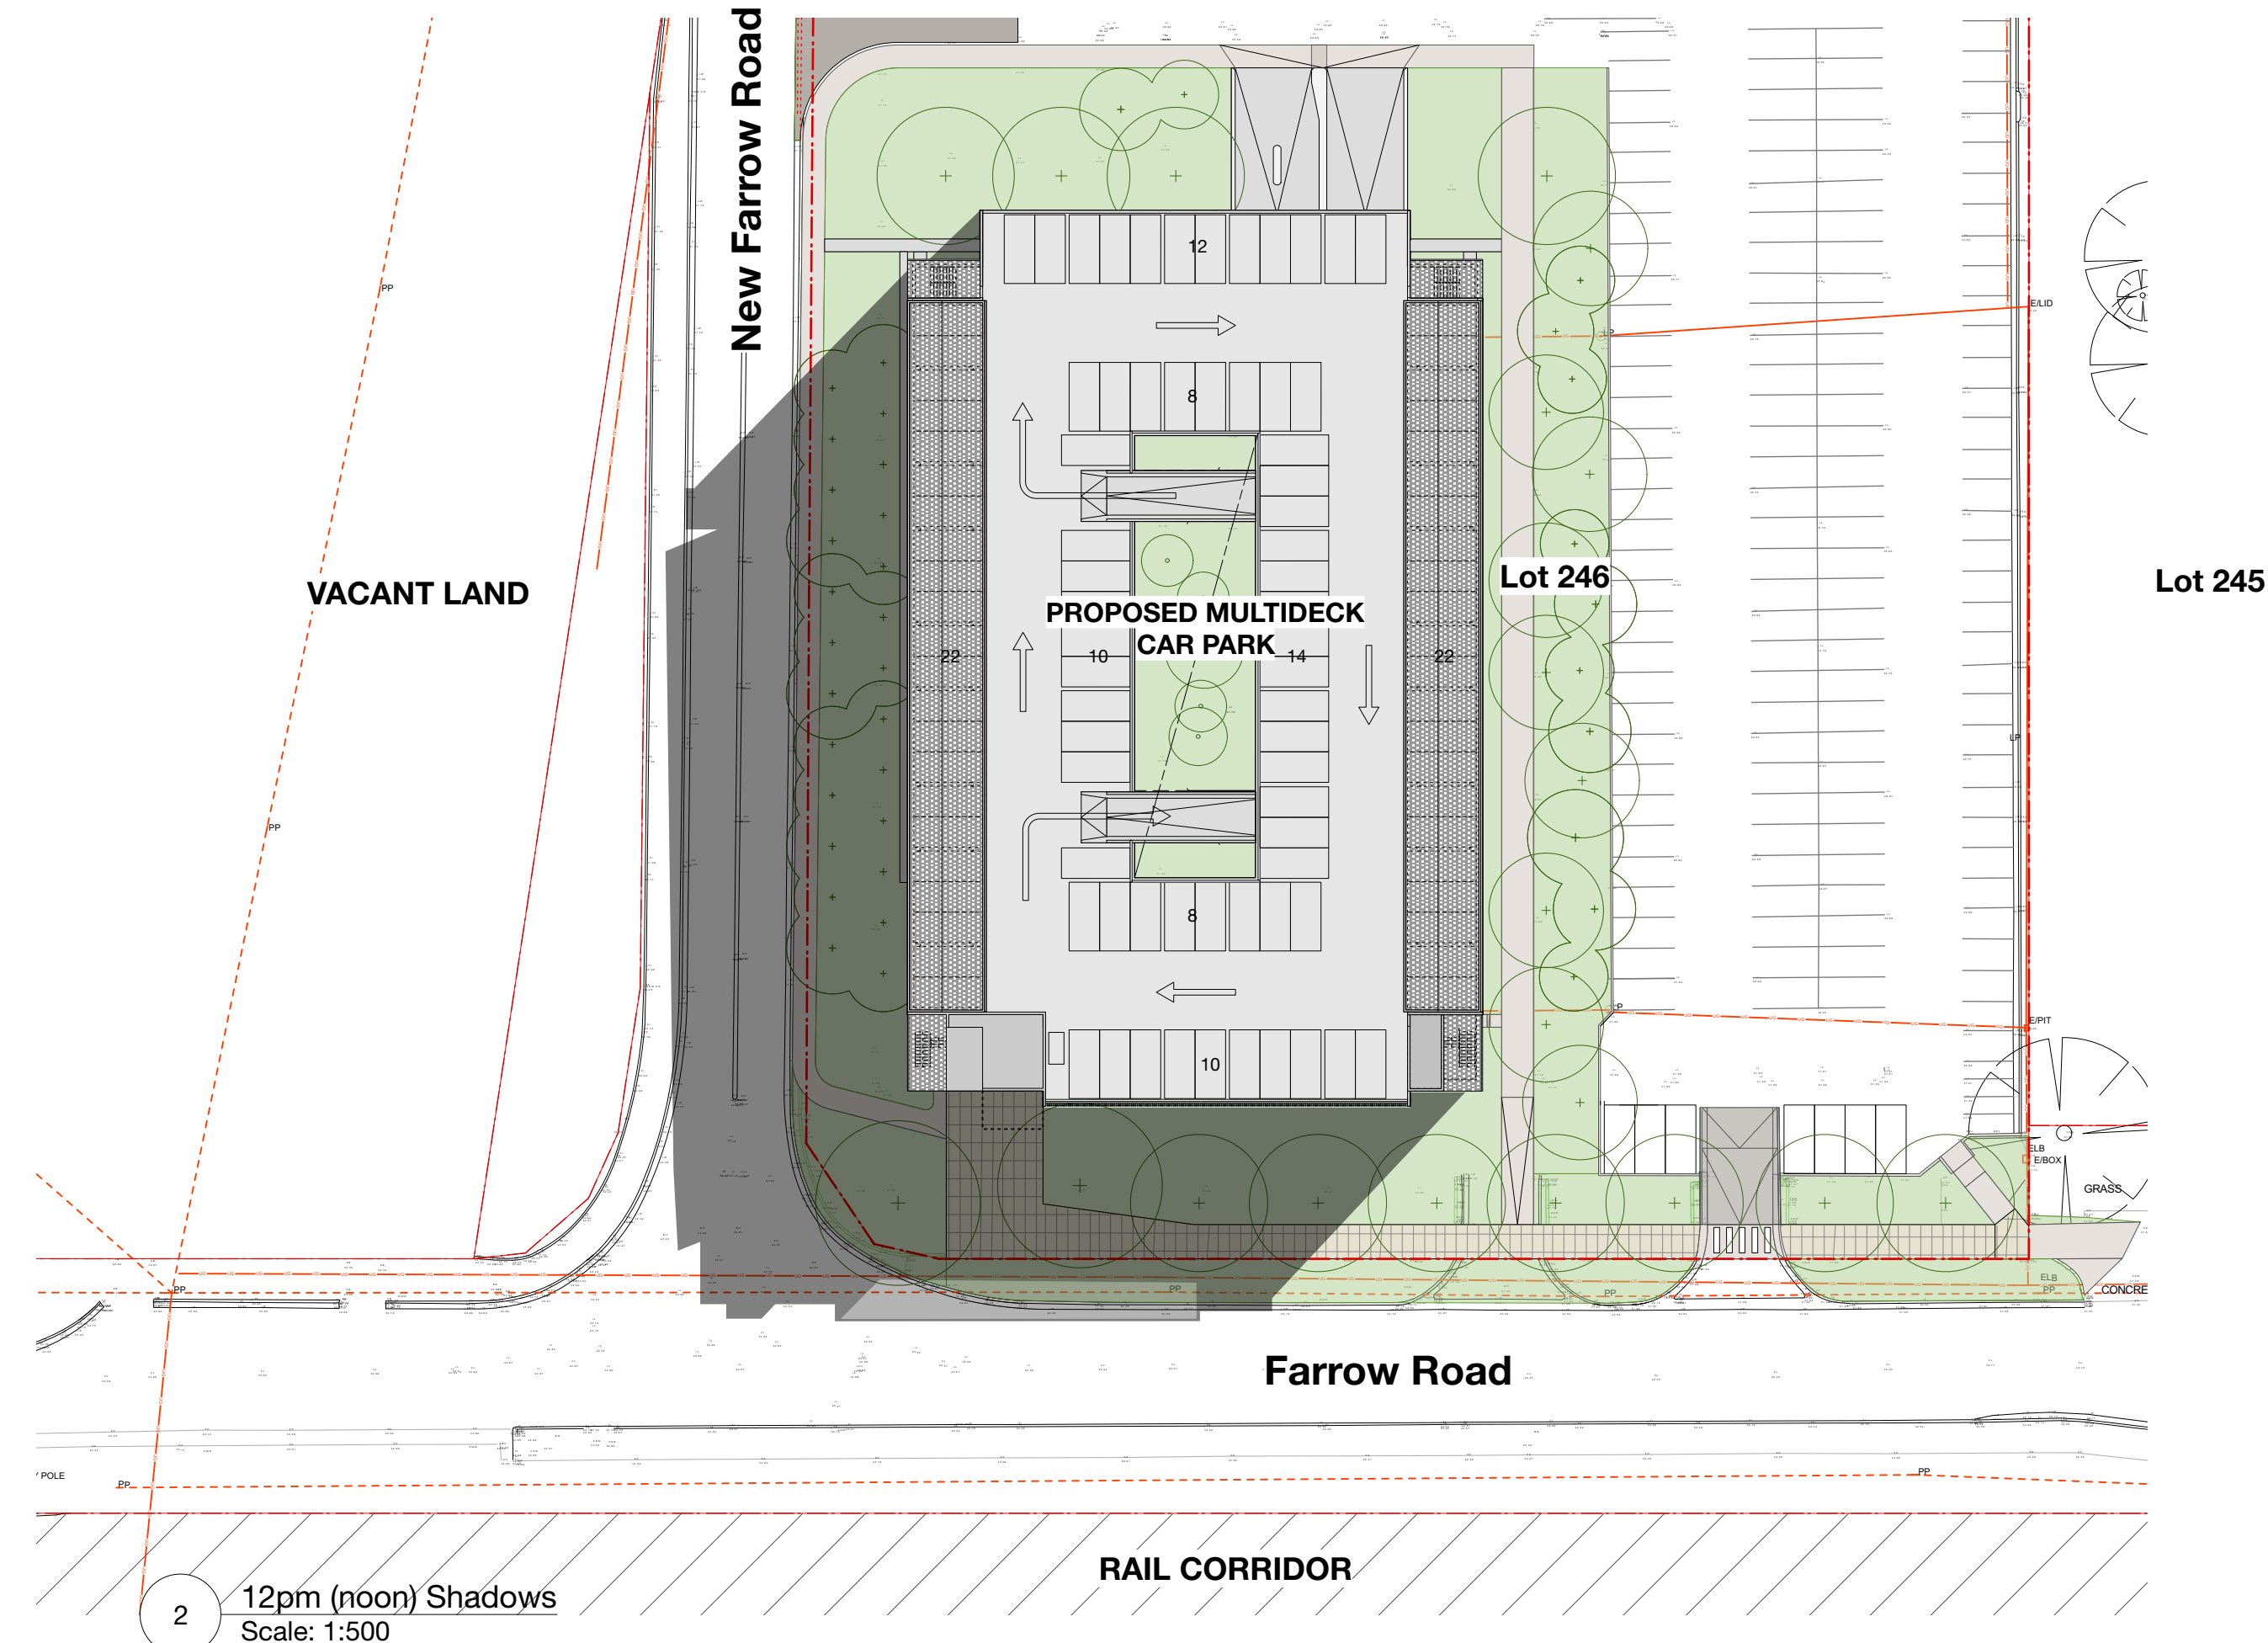

For Development Application Only		REV	DATE	BY	AMENDMENTS	LEGEND	HYDRAULIC/MECHANICAL/ELECTRIC G & S Consulting Pty Ltd Suite 6, Level 1, 30-36 Albany St, Leopards NSW 2085 M +61 4017 836 752	PLANNER DVC Assessments Urban Planner M 0405 535 097	NCC/ACCESS JMD design Level 6, 233 Castlereagh Street, Sydney NSW 2000 P +612 4017 8530 M 0488 003 867	LANDSCAPE JMD design 190 James St Redfern NSW 2016 T 020 9310 6644	ARCHITECTS hill thalis ARCHITECTURE + URBAN PROJECTS PTY LTD LEVEL 4, 68-72 Wentworth Ave Sydney Hills NSW 2010 Australia P +61 2 921 6276 F +61 2 921 0111 E admin@hillthalis.com.au www.hillthalis.com.au Nominated Architects: Philip Thalis #6780 Sarah Hill #5285	PROJECT Farrow Rd Multi-Deck Carpark Client : Campbelltown City Council	DRAWING Shadow Diagrams - 21st June		
		A	26/5/22	BSW	ISSUE FOR DEVELOPMENT APPLICATION							CIVIL ENGINEERS Northrop Consulting Engineers Pty Ltd T 02 9591 4188 Studio 2, 3 Horwood Place Parramatta NSW 2150	STRUCTURAL SDA Structure Pty Ltd T 02 9591 4188 Studio 2, 61 Victoria Road, Rozelle, NSW 2039	TRAFFIC Suite 2.05, 50 Holt St, Surry Hills, NSW 2010 Ph 02 8334 8700	SURVEYOR Premise Suite 301, Level 3 One Park Podium T 02 4632 6500
- Use figured dimensions only. - Do not scale. - Comply with relevant Authorities' requirements - Comply with the Building Code of Australia - Comply with all relevant Australian Standards © Copyright in all documents and drawings prepared by Hill Thalis and in any work executed from those documents and drawings shall remain the property of Hill Thalis or its creation used in Hill Thalis												PACKAGE Development Application	SCALE 1:200@A1	DRAWING NO DA3.00	REVIEW



FARROW RD MULTI-DECK CARPARK

SECURITY SERVICES DRAWINGS

DWG No.	DRAWING TITLE
S0000	COVER SHEET AND DRAWING INDEX
S0001	SCOPE OF WORKS, GENERAL NOTES, LEGEND AND ABBREVIATIONS
S2000	SECURITY SERVICE LAYOUT - LOWER GROUND FLOOR
S2001	SECURITY SERVICE LAYOUT - LEVELS 1-3 AND LEVEL 4 / ROOF

SCOPE OF WORKS

- PROJECT WORKS WILL INCLUDE BUT NOT BE LIMITED TO THE DECOMMISSIONING AND REMOVAL OF REDUNDANT SERVICES, AND THE DETAILED DESIGN, COORDINATION, INSTALLATION, INTERFACING, TESTING, COMMISSIONING AND WARRANTY OF THE SERVICES ASSOCIATED WITH THE PROJECT SCOPE.
- SERVICES DESIGN DRAWINGS ARE TO BE READ IN CONJUNCTION WITH THE SERVICES SPECIFICATION REQUIREMENTS AND THE COMPLETE CONTRACT DOCUMENTS.
- CONTRACTORS ARE ADVISED TO COMPLETE A THOROUGH SITE INSPECTION PRIOR TO TENDER SUBMISSION AND MAKE ALLOWANCE TO CARRY OUT THE FULL INTENT OF THE WORKS AS SHOWN ON THE DRAWINGS.
- CONTRACTOR TO CHECK ALL DIMENSIONS ON SITE BEFORE COMMENCING DESIGN OR MANUFACTURE - DRAWINGS ARE INDICATIVE ONLY.
- CONTRACTOR TO LIAISE WITH THE HEAD CONTRACTOR TO CO-ORDINATE ALL WORK REQUIRED BY OTHERS TO COMPLETE THE PROJECT SCOPE.
- CONTRACTOR TO ALLOW FOR SYSTEM COMMISSIONING TO DEMONSTRATE THE PERFORMANCE AND ASSOCIATED INTERFACES OF THE INSTALLED AND MODIFIED WORKS WITH OTHER SERVICES PRIOR TO PRACTICAL COMPLETION.
- PROVIDE 12 MONTHS WARRANTY OF ALL INSTALLED AND MODIFIED FIRE SYSTEMS, AND SERVICING AND MAINTENANCE OVER THE 12 MONTH DEFECTS LIABILITY PERIOD FOLLOWING PRACTICAL COMPLETION.
- PROVIDE FULL TRAINING FOR BUILDING MANAGEMENT REPRESENTATIVES PRIOR TO PROJECT HANDOVER.
- PROVIDE "AS INSTALLED" DRAWINGS, OPERATION AND MAINTENANCE MANUALS AND A SCHEDULE OF EQUIPMENT INSTALLED UNDER THE CONTRACT.
- SERVICES CONTRACTOR TO COORDINATE WITH STRUCTURAL AND ARCHITECTURAL FEATURES, AND OTHER BUILDING SERVICES.
- THE FINAL DESIGN SHALL BE COMPLETED BY THE D&C CONTRACTOR. THESE DOCUMENTS OUTLINE THE GENERAL INTENT ONLY AND DO NOT REPRESENT ALL WORKS NECESSARY FOR COMPLETE AND FUNCTIONING SYSTEMS. THE D&C CONTRACTOR IS RESPONSIBLE FOR UNDERTAKING ALL NECESSARY INVESTIGATIONS AND DESIGN TO ACHIEVE THE DESIGN INTENT.
- NOTE THESE DRAWINGS HAVE BEEN PRODUCED BASED ON LIMITED AVAILABLE AS BUILT DOCUMENTATION AND CURSORY SITE INSPECTION ONLY. NO GUARANTEES ARE MADE FOR THE ACCURACY OF THE EXISTING SERVICES SHOWN.

GENERAL NOTES

- ALL DRAWINGS ARE RECREATED BASED ON THE NOTED REFERENCE DRAWINGS. CONTRACTOR TO INVESTIGATE ONSITE AND CONFIRM AS BUILT ACCURACY PRIOR TO ANY WORKS BEING UNDERTAKEN.
- ALL SECURITY WORKS SHALL BE CARRIED OUT IN ACCORDANCE WITH ALL APPROPRIATE STANDARDS, CODES, RULES AND REGULATIONS.
- SECURITY SERVICES DRAWINGS MUST BE READ IN CONJUNCTION WITH THE ARCHITECTURAL DRAWINGS AND ALL OTHER CONTRACT DOCUMENTATION. WHERE THERE IS CONFLICTING INFORMATION WITHIN THE DOCUMENTATION, CONTRACTOR SHALL SEEK CLARIFICATION.
- DO NOT SCALE OFF DRAWINGS. VERIFY ALL DIMENSIONS ON SITE.
- EQUIPMENT LOCATIONS AND SIZES ARE DIAGRAMMATIC ONLY, REFER TO ARCHITECT'S DOCUMENTATION FOR EXACT SET OUT LOCATIONS.
- ALL ACCESSORY FINISHES SHALL BE AS DEFINED BY THE ARCHITECT.
- NO VARIATIONS TO THE EXTENT OF THE WORK SHALL BE UNDERTAKEN WITHOUT PRIOR WRITTEN CONSENT.
- CONTRACTOR SHALL CONFIRM LOCATION, RATING AND PHASE REQUIREMENTS FOR SUPPLIES TO EQUIPMENT WITH THE RELEVANT TRADE (E.G. CONFIRM DUCT HEATER LOADS WITH MECHANICAL CONTRACTOR) ON SITE AND PRIOR TO INSTALLATION.
- ALL EQUIPMENT SHALL BE SIZED TO FIT SPACES PROVIDED.
- WHERE ELECTRICAL INSTALLATION OCCURS IN A FIRE-RATED SURFACE, THE FIRE RATING OF THE SURFACE MUST BE MAINTAINED BY THE USE OF WALL BOXES TESTED IN ACCORDANCE WITH AS1530.4 AND AS4072.1 OR EQUIVALENT. REFER TO MANUFACTURER'S RECOMMENDATION FOR INSTALLATION.
- CONTRACTOR SHALL REFER TO DRAWINGS WITH RESPECT TO AREA/SCOPE OF WORKS FOR DEMOLITION. CONTRACTOR SHALL REMOVE ALL REDUNDANT CABLING BACK TO SWITCHBOARD, COMMUNICATIONS CONSOLIDATION POINTS, RACK, HEAD-END EQUIPMENT ETC. UNLESS OTHERWISE NOTED.
- CONTRACTOR SHALL ALLOW FOR ALL NECESSARY BRACKETS AND SUPPORTS AS REQUIRED FOR ALL SECURITY EQUIPMENT.
- ALL NEW CONDUIT AND CABLE TRAYS ROUTES SHALL BE DISCUSSED IN DETAIL ON SITE AND APPROVED IN PRINCIPLE BY THE SUPERINTENDENT PRIOR TO COMMENCING SHOP DRAWINGS / INSTALLATION.

TABLE OF REFERENCE DRAWINGS		
DRAWING NUMBER#	REVISION	DATE
ARCHITECT: HILL THALIS ARCHITECTS		
DWG No. DA2.01 SITE PLAN (PRELIMINARY ISSUE)	REV-A	10.05.22
DWG No. DA2.10 LOWER GROUND FLOOR PLAN (TANKS/REVISED RAMP)	REV-B	13.05.22
DWG No. DA2.11 LEVELS 1-3 AND ROOF PLAN (PRELIMINARY ISSUE)	REV-A	10.05.22

NOTE

- ALL DRAWINGS ARE RECREATED BASED ON THE REFERENCE DRAWINGS ABOVE. CONTRACTOR TO INVESTIGATE ONSITE AND CONFIRM AS BUILT ACCURACY PRIOR TO ANY WORKS BEING UNDERTAKEN.

LEGEND OF SECURITY SYMBOLS	
SYMBOL	DESCRIPTION
SEC	PANEL/ITEM OF EQUIPMENT - CHANGE ATTRIBUTE TO SUIT SEC - SECURITY CONTROL PANEL
CCTV	CCTV CAMERA

THIS DRAWING IS COPYRIGHT AND THE PROPERTY OF THE CONSULTANT AND MUST NOT BE RETAINED, COPIED OR USED WITHOUT THE PERMISSION OF THE AUTHOR. ALL DIMENSIONS MUST BE CHECKED ON SITE BEFORE COMMENCEMENT OF ANY WORK AND DISCREPANCIES IMMEDIATELY REPORTED TO THE CONSULTANT FOR INTERPRETATION. THIS DRAWING IS TO BE READ IN CONJUNCTION WITH THE OTHER DRAWINGS IN THIS SET AND WITH THE PROJECT SPECIFICATIONS. DO NOT SCALE FROM DRAWINGS, REFER TO GIVEN DIMENSIONS. VARIATIONS TO WORK SHOWN MUST BE CLAIMED AND APPROVED IN WRITING BEFORE PROCEEDING.

1	27.05.22	DA ISSUE	NS	AW

REV	DATE	DESCRIPTION	BY	APP

DRAWN	DESIGNED	CHECKED
CAD	NS	AW

KEY PLAN

--

REFERENCE DRAWINGS

REFER TO DRAWING S0001 FOR LISTING OF REFERENCE DRAWINGS
--

CONSULTANT




Q&S CONSULTING

THINK DIFFERENTLY

A NEW PERSPECTIVE FOR BUILDING SERVICES

SUITE 6, LEVEL 1, 30 ALBANY STREET
ST LEONARDS NSW 2065, AUSTRALIA
PO BOX 125
ARTARMON NSW 1570, AUSTRALIA

CLIENT

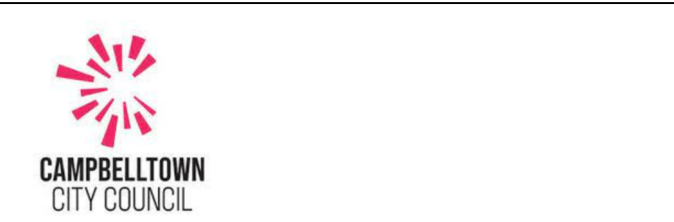

CAMPBELLTOWN CITY COUNCIL

CAMPBELLTOWN CITY COUNCIL
PO BOX 57, CAMPBELLTOWN
NSW 2560

PROJECT

**FARROW RD
MULTI-DECK CARPARK**

27 FARROW ROAD
CAMPBELLTOWN
2560 NSW

SECURITY

DRAWING TITLE


**SCOPE OF WORKS
GENERAL NOTES
LEGEND AND ABBREVIATIONS**

PATH NAME		2429-S0001		REVISION
DRAWING No.	S0001	JOB No.	2429	1
SCALE @ A1	NTS	DATE	MAY2022	

DO NOT SCALE FROM DRAWING

FOR INFORMATION - DA ISSUE

NOT TO BE USED FOR CONSTRUCTION

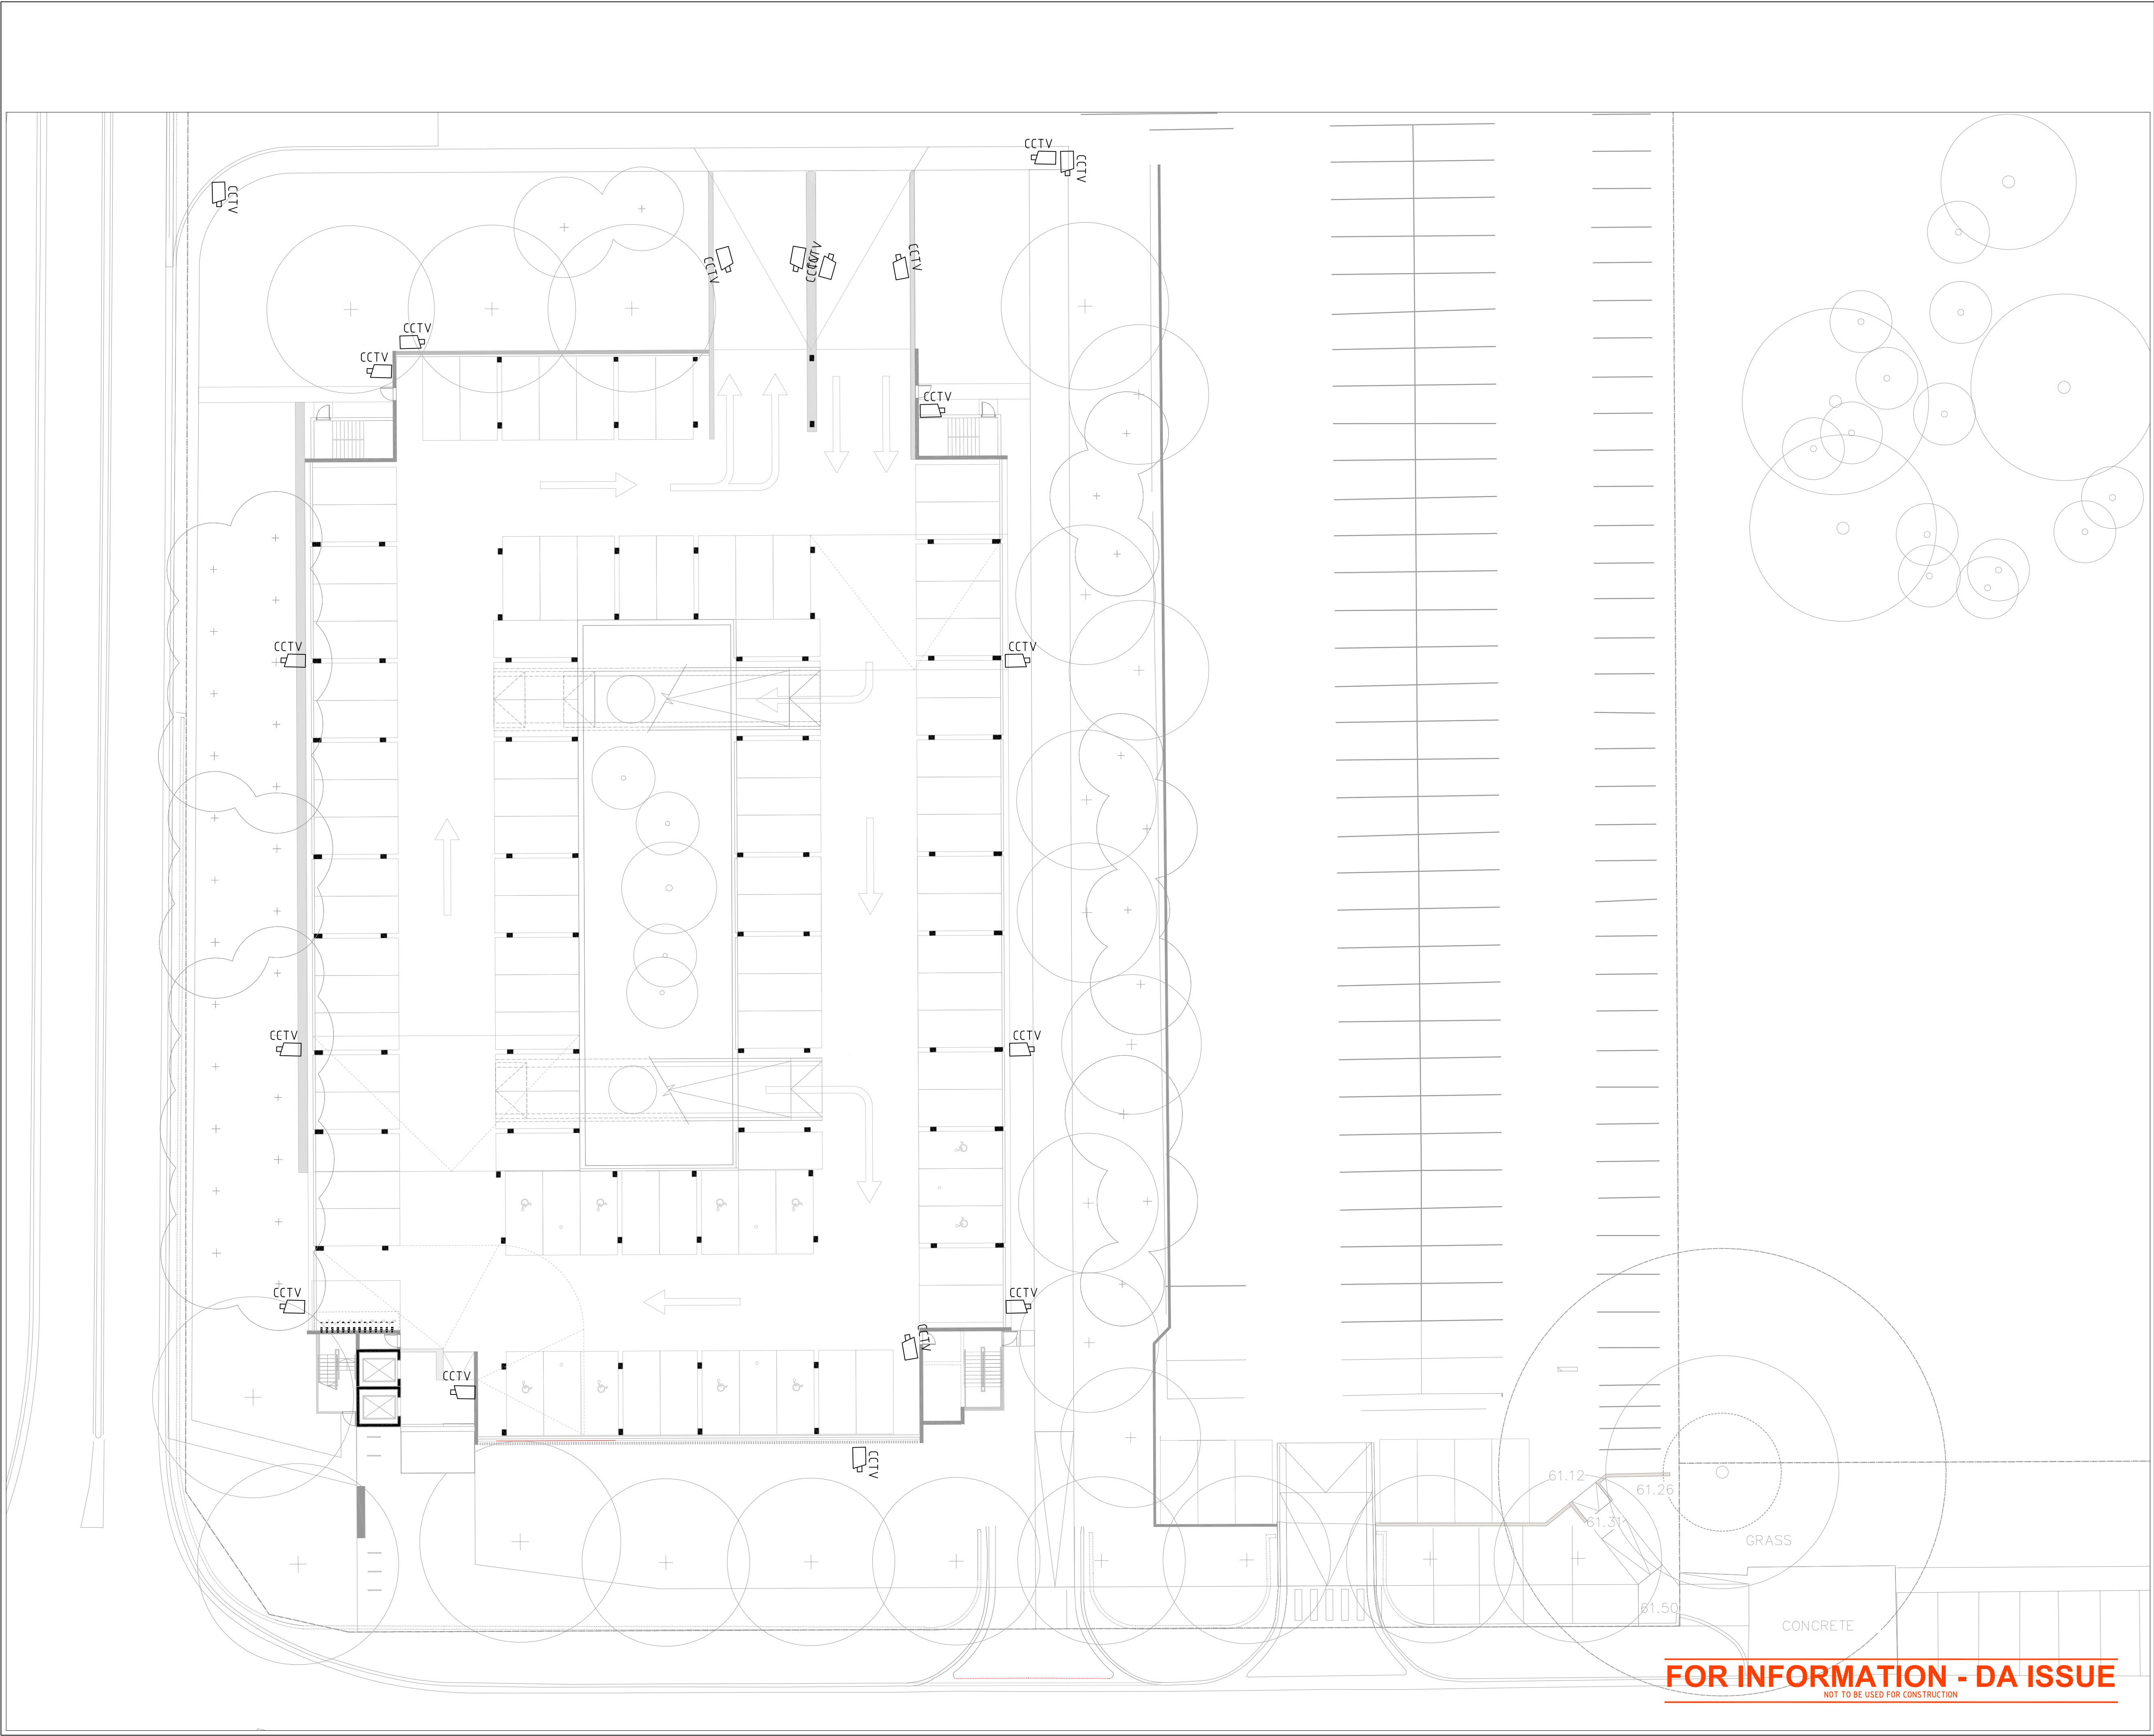


THIS DRAWING IS COPYRIGHT AND THE PROPERTY OF THE CONSULTANT AND MUST NOT BE RETAINED, COPIED OR USED WITHOUT THE PERMISSION OF THE AUTHOR. ALL DIMENSIONS MUST BE CHECKED ON SITE BEFORE COMMENCEMENT OF ANY WORK AND DISCREPANCIES IMMEDIATELY REPORTED TO THE CONSULTANT FOR INTERPRETATION. THIS DRAWING IS TO BE READ IN CONJUNCTION WITH THE OTHER DRAWINGS IN THIS SET AND WITH THE PROJECT SPECIFICATIONS. DO NOT SCALE FROM DRAWINGS, REFER TO GIVEN DIMENSIONS. VARIATIONS TO WORK SHOWN MUST BE CLAIMED AND APPROVED IN WRITING BEFORE PROCEEDING.

1	27.05.22	DA ISSUE	NS	AW
REV	DATE	DESCRIPTION	BY	APP

DRAWN	DESIGNED	CHECKED
CAD	NS	AW

KEY PLAN

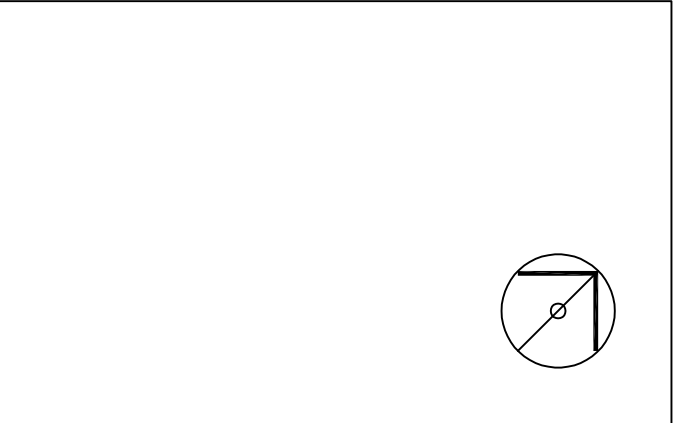

REFERENCE DRAWINGS

REFER TO DRAWING S0001 FOR LISTING OF REFERENCE DRAWINGS

CONSULTANT

CONSULTING
THINK DIFFERENTLY
A NEW PERSPECTIVE FOR BUILDING SERVICES
SUITE 6, LEVEL 1, 30 ALBANY STREET
ST LEONARDS NSW 2065, AUSTRALIA
PO BOX 125
ARTARMON NSW 1570, AUSTRALIA

CLIENT

CAMPBELLTOWN CITY COUNCIL
CAMPBELLTOWN CITY COUNCIL
PO BOX 57, CAMPBELLTOWN
NSW 2560

PROJECT

**FARROW RD
MULTI-DECK CARPARK**

27 FARROW ROAD
CAMPBELLTOWN
2560 NSW


SECURITY

DRAWING TITLE
**SECURITY SERVICES
LAYOUT
LOWER GROUND FLOOR**


PATH NAME	2429-S2000	REVISION	1
DRAWING No.	S2000	JOB No.	2429
SCALE @ A1	1:200	DATE	MAY2022

DO NOT SCALE FROM DRAWING

THIS DRAWING IS COPYRIGHT AND THE PROPERTY OF THE CONSULTANT AND MUST NOT BE RETAINED, COPIED OR USED WITHOUT THE PERMISSION OF THE AUTHOR. ALL DIMENSIONS MUST BE CHECKED ON SITE BEFORE COMMENCEMENT OF ANY WORK AND DISCREPANCIES IMMEDIATELY REPORTED TO THE CONSULTANT FOR INTERPRETATION. THIS DRAWING IS TO BE READ IN CONJUNCTION WITH THE OTHER DRAWINGS IN THIS SET AND WITH THE PROJECT SPECIFICATIONS. DO NOT SCALE FROM DRAWINGS, REFER TO GIVEN DIMENSIONS. VARIATIONS TO WORK SHOWN MUST BE CLAIMED AND APPROVED IN WRITING BEFORE PROCEEDING.

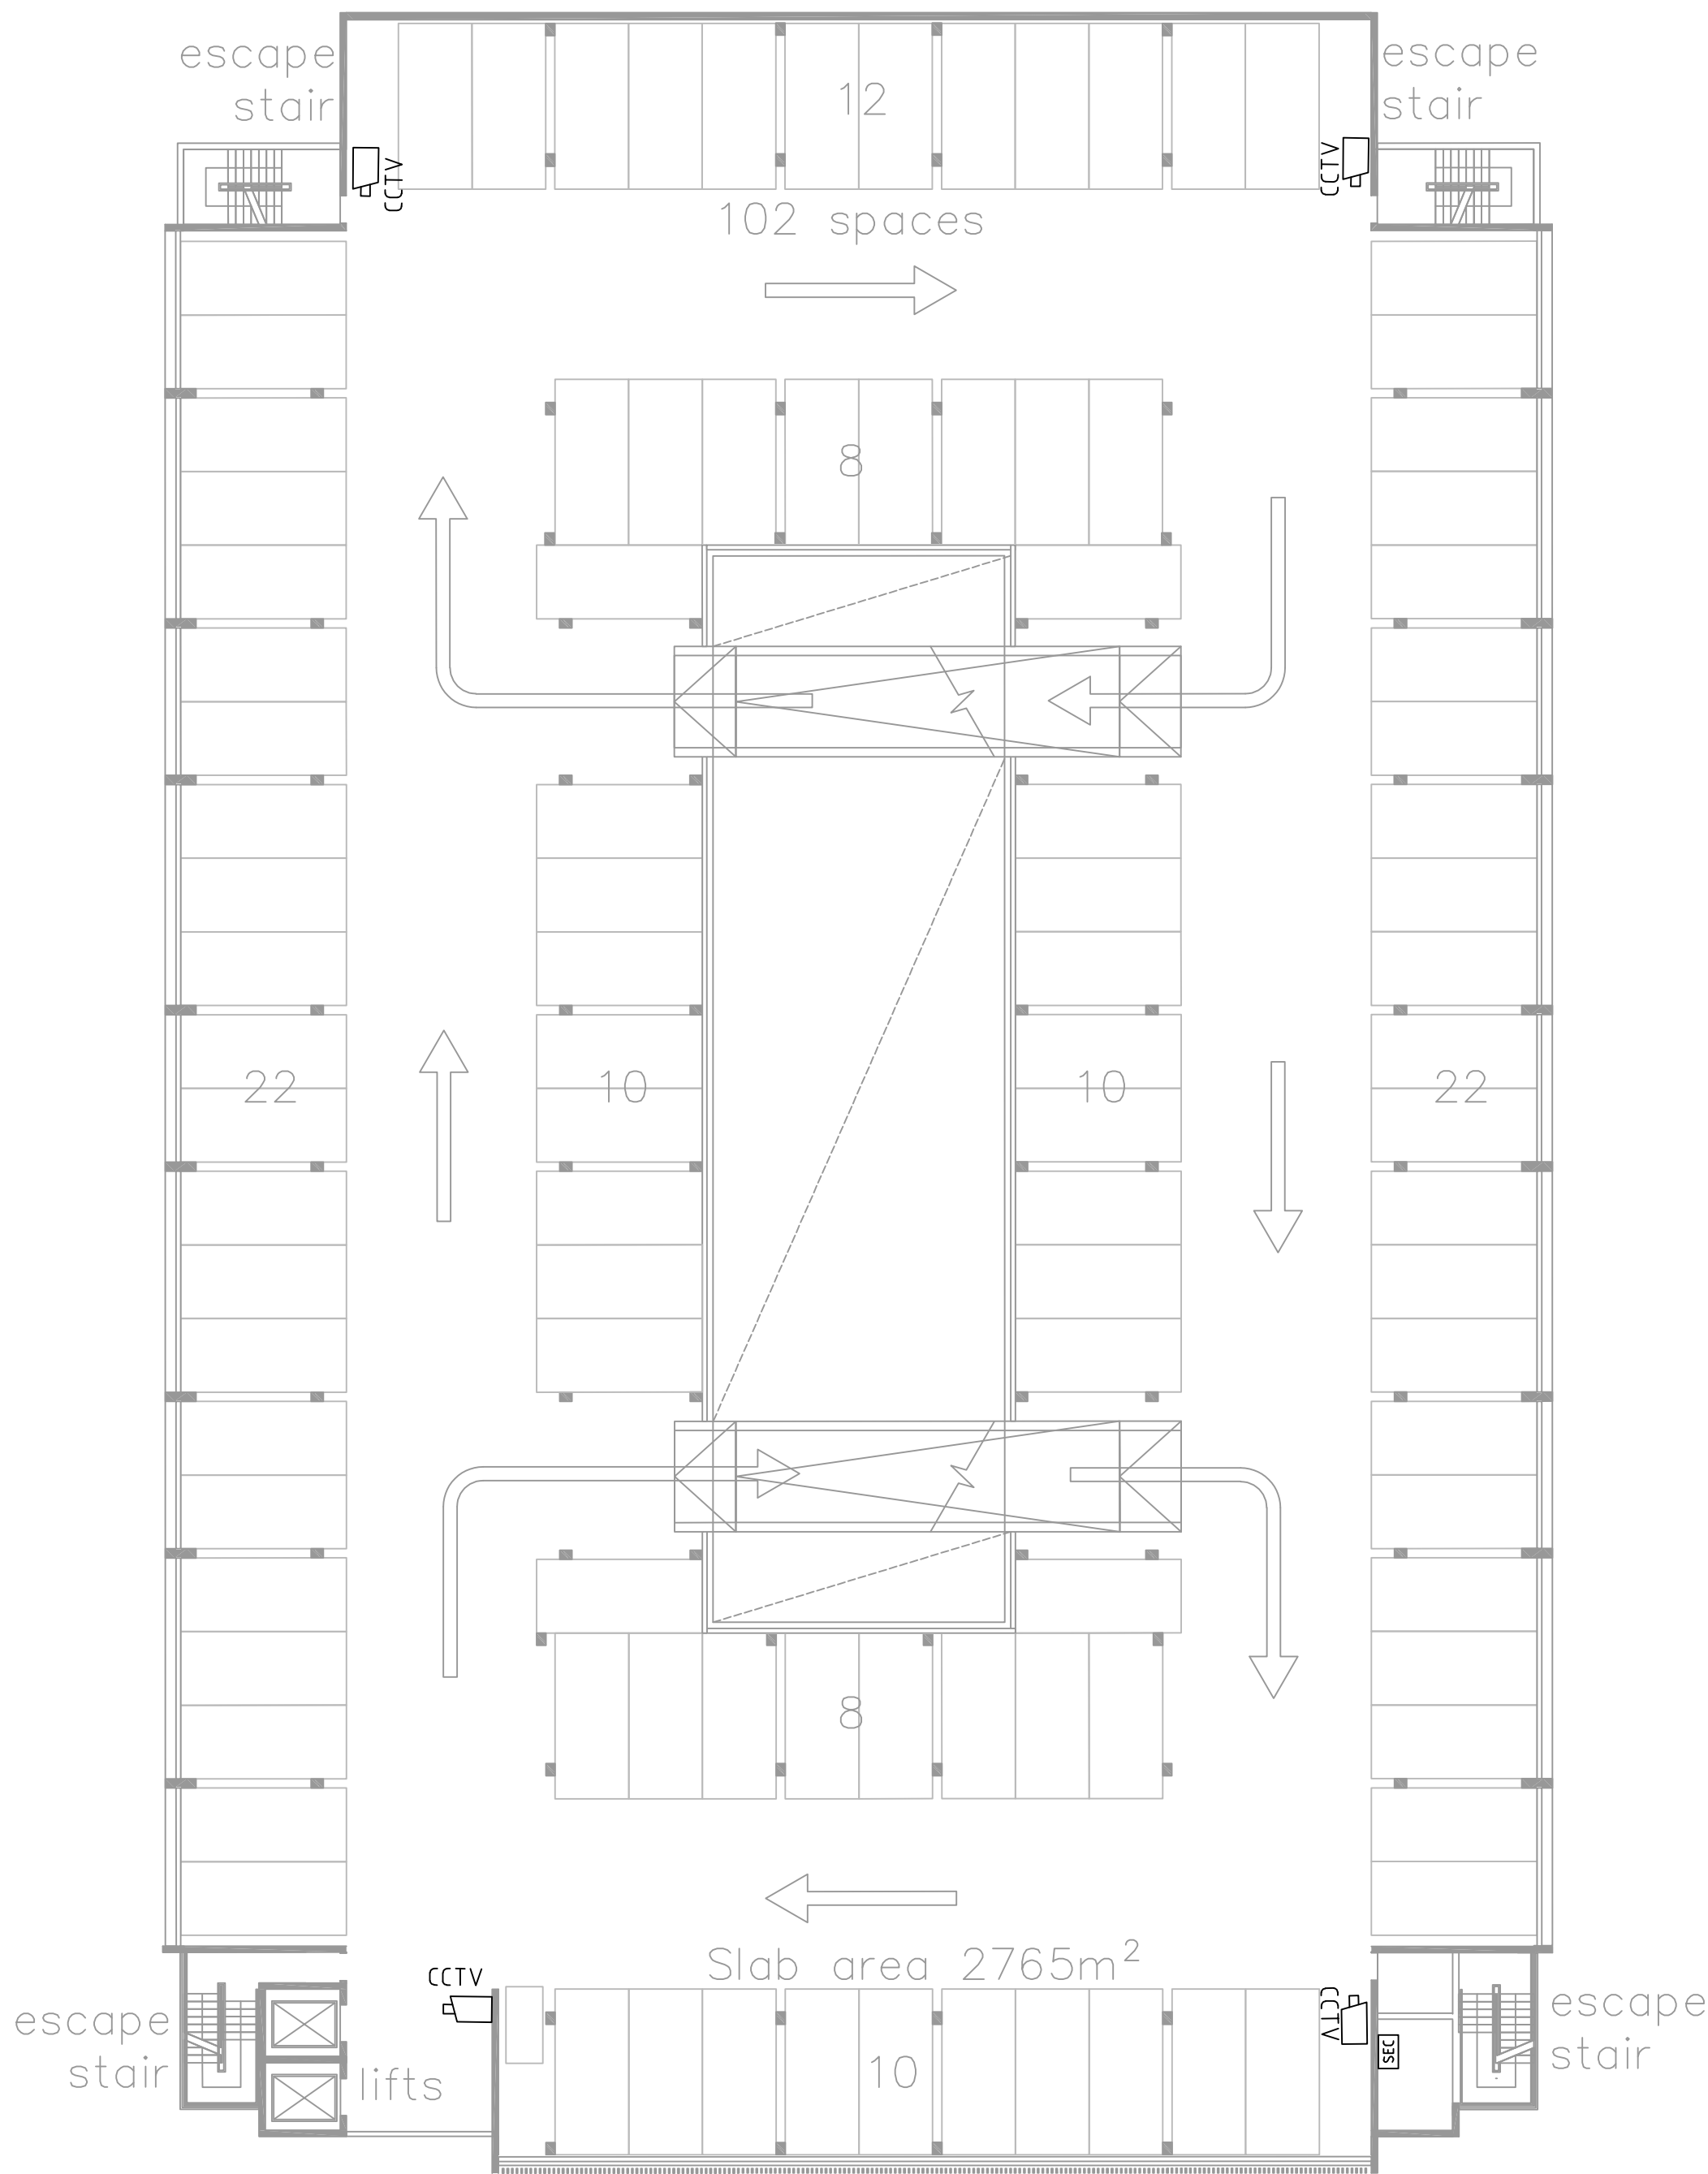

1 LEVELS 1-3
- 1:200

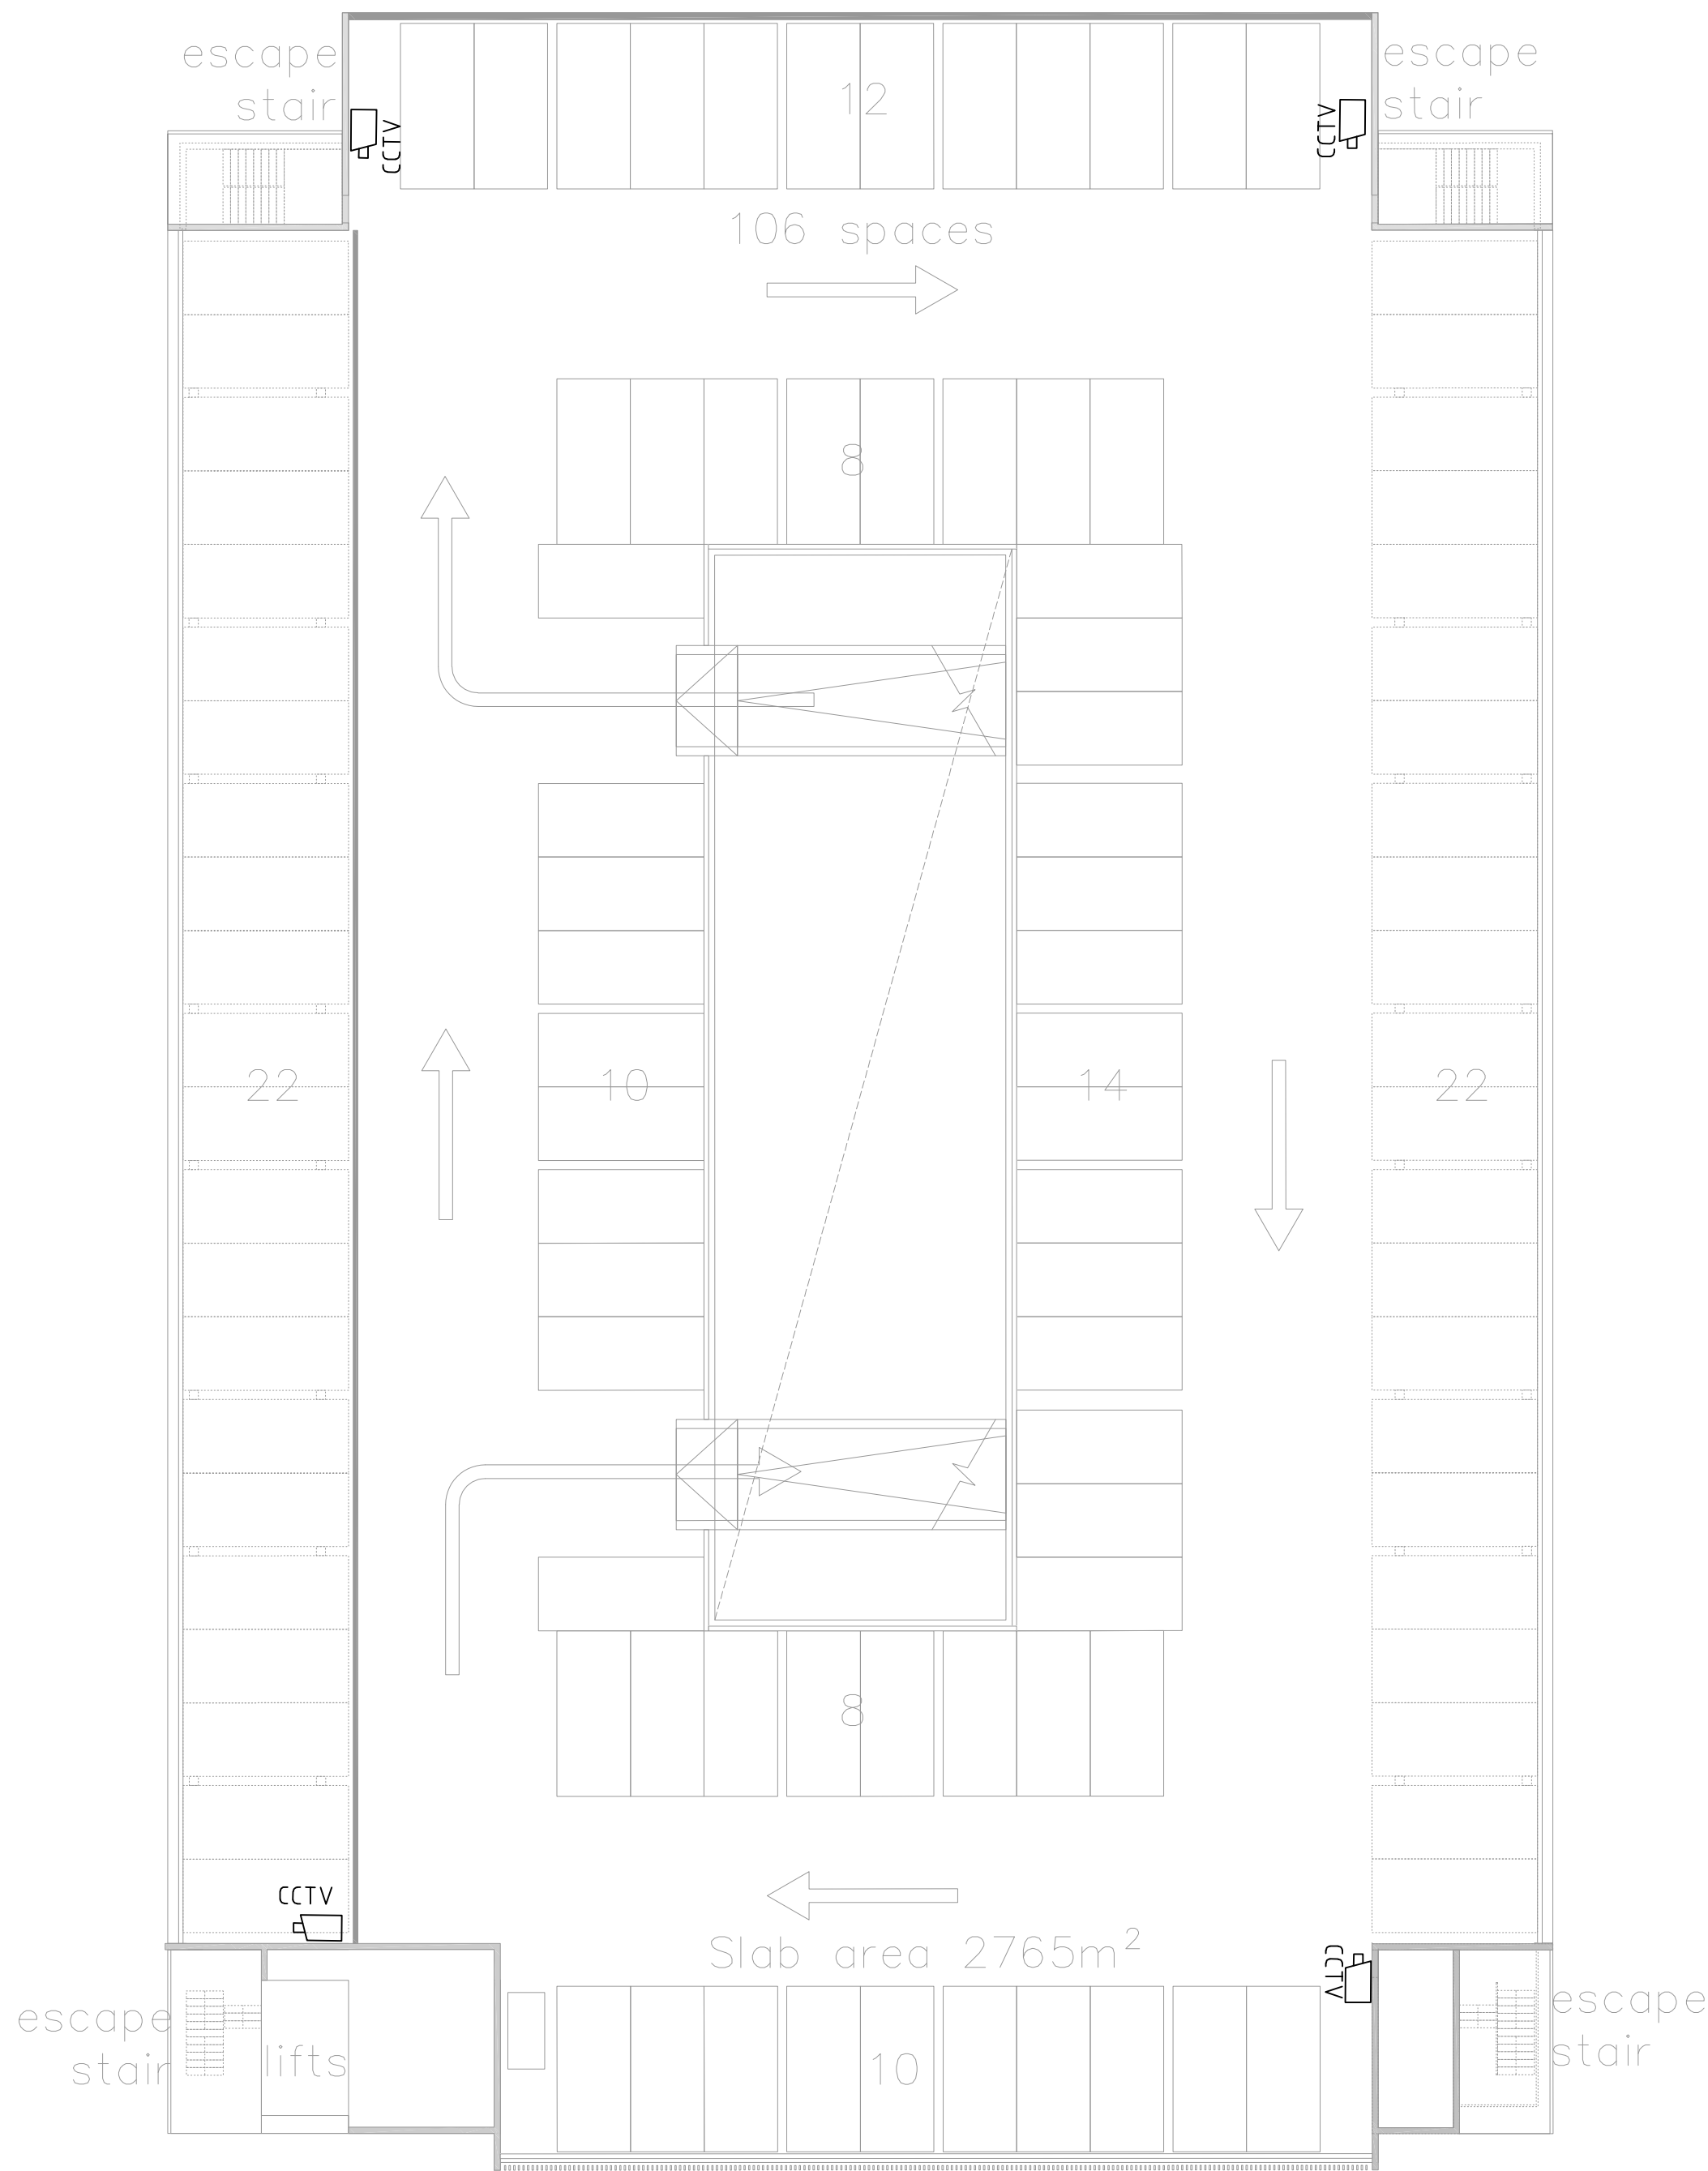


2 ROOF
- 1:200

FOR INFORMATION - DA ISSUE
NOT TO BE USED FOR CONSTRUCTION

DRAWN	DESIGNED	CHECKED
CAD	NS	AW

KEY PLAN

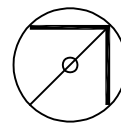

REFERENCE DRAWINGS

REFER TO DRAWING S0001
FOR LISTING OF REFERENCE DRAWINGS

CONSULTANT

CONSULTING
THINK DIFFERENTLY
A NEW PERSPECTIVE FOR BUILDING SERVICES
SUITE 6, LEVEL 1, 30 ALBANY STREET
ST LEONARDS NSW 2065, AUSTRALIA
PO BOX 125
ARTARMON NSW 1570, AUSTRALIA

CLIENT

CAMPBELLTOWN CITY COUNCIL
CAMPBELLTOWN CITY COUNCIL
PO BOX 57, CAMPBELLTOWN
NSW 2560

PROJECT

**FARROW RD
MULTI-DECK CARPARK**

27 FARROW ROAD
CAMPBELLTOWN
2560 NSW

SECURITY

DRAWING TITLE
**SECURITY SERVICES
LAYOUT
LEVELS 1-3 AND ROOF PLAN**

PATH NAME	2429-S2001	REVISION
DRAWING No.	S2001	JOB No. 2429
SCALE @ A1	1:200	DATE MAY2022

DO NOT SCALE FROM DRAWING