


CADDENS CORNER

O'CONNELL STREET, CADDENS

CIVIL ENGINEERING PACKAGE - DEVELOPMENT APPLICATION

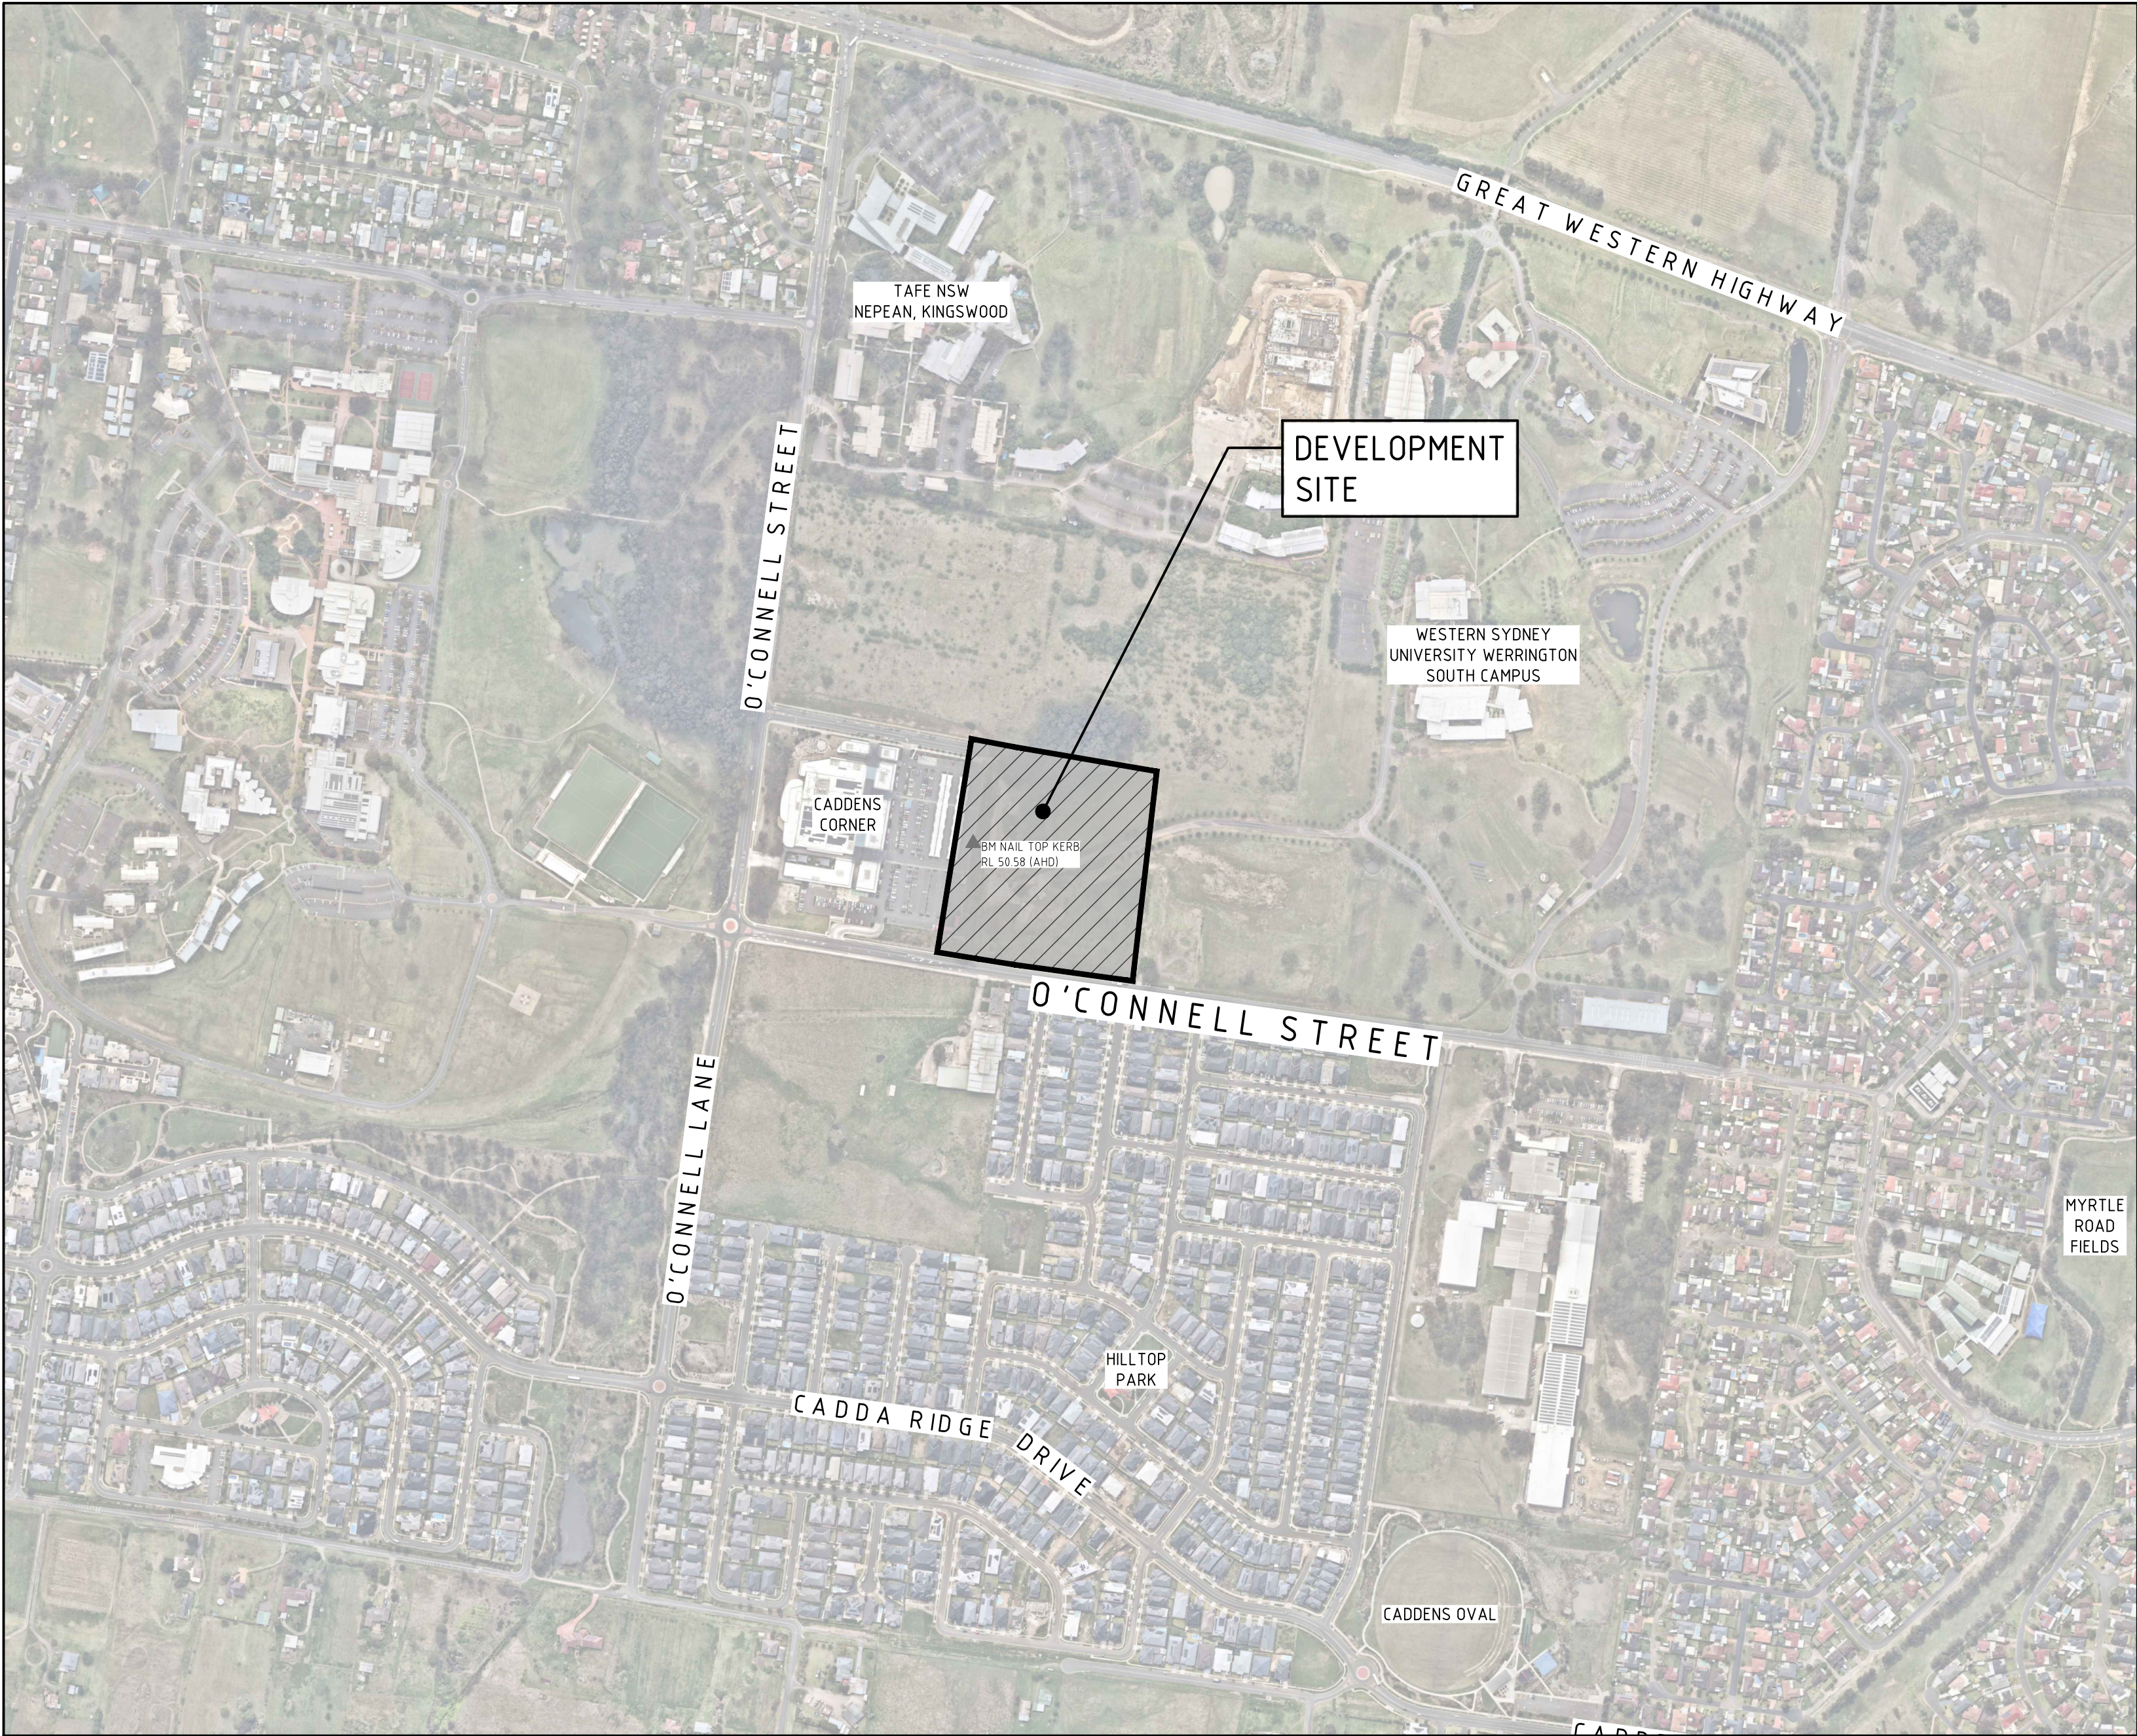

LOCALITY PLAN

SOURCE : NEARMAP.COM.AU (©2022)

CIVIL DRAWING SCHEDULE

DWG No.	DRAWING TITLE
DAC0000	COVER SHEET, DRAWING SCHEDULE AND LOCALITY PLAN
DAC0101	SPECIFICATION NOTES
DAC0201	GENERAL ARRANGEMENT PLAN
DAC1001	SEDIMENT AND SOIL EROSION CONTROL PLAN
DAC1101	SEDIMENT AND SOIL EROSION CONTROL DETAILS
DAC2001	BULK EARTHWORKS CUT AND FILL PLAN
DAC2101	BULK EARTHWORKS CUT AND FILL SECTIONS - SHEET 01
DAC2102	BULK EARTHWORKS CUT AND FILL SECTIONS - SHEET 02
DAC2103	BULK EARTHWORKS CUT AND FILL SECTIONS - SHEET 03
DAC2104	BULK EARTHWORKS CUT AND FILL SECTIONS - SHEET 04
DAC2105	BULK EARTHWORKS CUT AND FILL SECTIONS - SHEET 05
DAC3001	SITeworks AND STORMWATER MANAGEMENT PLAN - SHEET 01
DAC3002	SITeworks AND STORMWATER MANAGEMENT PLAN - SHEET 02
DAC3003	SITeworks AND STORMWATER MANAGEMENT PLAN - SHEET 03
DAC3004	SITeworks AND STORMWATER MANAGEMENT PLAN - SHEET 04
DAC4000	ROAD TYPICAL SECTIONS
DAC4101	STORMWATER LONGITUDINAL SECTIONS - SHEET 01
DAC4102	STORMWATER LONGITUDINAL SECTIONS - SHEET 02
DAC4103	STORMWATER LONGITUDINAL SECTIONS - SHEET 03
DAC4104	STORMWATER LONGITUDINAL SECTIONS - SHEET 04
DAC4105	STORMWATER LONGITUDINAL SECTIONS - SHEET 05
DAC4106	STORMWATER LONGITUDINAL SECTIONS - SHEET 06
DAC4107	STORMWATER LONGITUDINAL SECTIONS - SHEET 07
DAC4108	STORMWATER LONGITUDINAL SECTIONS - SHEET 08
DAC4109	STORMWATER LONGITUDINAL SECTIONS - SHEET 09
DAC4201	STORMWATER CATCHMENT PLAN
DAC5001	ALIGNMENT CONTROL PLAN
DAC5101	ROAD LONGITUDINAL SECTIONS - SHEET 01
DAC5102	ROAD LONGITUDINAL SECTIONS - SHEET 02
DAC5103	ROAD LONGITUDINAL SECTIONS - SHEET 03
DAC5201	CROSS SECTIONS - SHEET 01
DAC5202	CROSS SECTIONS - SHEET 02
DAC5203	CROSS SECTIONS - SHEET 03
DAC5204	CROSS SECTIONS - SHEET 04
DAC5205	CROSS SECTIONS - SHEET 05
DAC6101	DETAILS - SHEET 01
DAC6102	DETAILS - SHEET 02
DAC6103	DETAILS - SHEET 03

NOT FOR CONSTRUCTION

REVISION	DESCRIPTION	ISSUED	VER'D	APP'D	DATE	CLIENT	ARCHITECT	PROJECT	DRAWING TITLE	JOB NUMBER
01	ISSUED FOR INFORMATION	AF		JC	22.12.22	HOLDMARK PROPERTY GROUP PTY LTD	TURNER	CADDENS CORNER O'CONNELL STREET, CADDENS	CIVIL ENGINEERING PACKAGE DEVELOPMENT APPLICATION	SY222070
02	ISSUED FOR DA APPROVAL	UM		JC	08.03.23					
						DRAWING NOT TO BE USED FOR CONSTRUCTION UNLESS VERIFICATION SIGNATURE HAS BEEN ADDED	THE COPYRIGHT OF THIS DRAWING REMAINS WITH NORTHROP CONSULTING ENGINEERS PTY LTD	Level 11 345 George Street, Sydney NSW 2000 Ph (02) 9241 4188 Fax (02) 9241 4324 Email sydney@northrop.com.au ABN 81 094 433 100	COVER SHEET, DRAWING SCHEDULE AND LOCALITY PLAN	DRAWING NUMBER DAC0000
										REVISION 02
										DRAWING SHEET SIZE = A1

DRAWN: V. CHON
DESIGNED: J. CARROLL
JOB MANAGER: B. LAWRENCE
VERIFIER:

Project: Turn1888-Projects\2022-2023\222070 - Caddens - Cover Sheet\Drawings\G-Cover-Sheet-CADDENS\DAC0000\DAC0000.dwg
Filename: Turn1888-Projects\2022-2023\222070 - Caddens - Cover Sheet\Drawings\G-Cover-Sheet-CADDENS\DAC0000\DAC0000.dwg

NOTE: ALL CIVIL ENGINEERING CONSTRUCTION WORKS TO BE CARRIED OUT IN ACCORDANCE WITH PENRITH CITY COUNCIL DEVELOPMENT GUIDELINES. THE AFOREMENTIONED GUIDELINES INCLUSIVE OF ALL SPECIFICATIONS TAKE PRECEDENCE OVER NOTES PROVIDED BELOW.

GENERAL NOTES

THESE DRAWINGS SHALL BE READ IN CONJUNCTION WITH OTHER CONSULTANTS' DRAWINGS AND SPECIFICATIONS AND WITH OTHER SUCH WRITTEN INSTRUCTIONS AS MAY BE ISSUED DURING THE COURSE OF THE CONTRACT. ANY DISCREPANCY SHALL BE REFERRED TO THE ENGINEER BEFORE PROCEEDING WITH THE WORK.

ALL DIMENSIONS ARE IN MILLIMETRES & ALL LEVELS ARE IN METRES, UNO (UNLESS NOTED OTHERWISE).

NO DIMENSION SHALL BE OBTAINED BY SCALING THE DRAWINGS

ALL LEVELS AND SETTING OUT DIMENSIONS SHOWN ON THE DRAWINGS
SHALL BE CHECKED ON SITE PRIOR TO THE COMMENCEMENT OF THE WORK.

DETAIL SURVEY DATA WAS SUPPLIED BY:

RAMASY SURVEYORS PTY LTD

REF. NUMBER: 8966

DRAWING TITLE: PLAN SHOWING DETAIL AND LEVEL

PART LOT 1 & LOT 2 IN DP 126

O'CONNELL STREET, CA

REVISION DATE: 15.10.21

REVISION DESCRIPTION: BOUNDARIES U

GEOCENTRIC DATUM OF AUSTR

SURVEY BY: MH

DRAWN BY: CSM

EXISTING SERVICES WHERE SHOWN HAVE BEEN PLOTTED FROM SUPPLIED DATA AND SUCH THEIR ACCURACY CAN NOT BE GUARANTEED. IT IS THE RESPONSIBILITY OF THE CONTRACTOR TO ESTABLISH THE LEVEL OF ALL EXISTING SERVICES PRIOR TO THE COMMENCEMENT OF WORK.

ON COMPLETION OF STORMWATER INSTALLATION, ALL DISTURBED AREAS MUST BE RESTORED TO ORIGINAL CONDITION, INCLUDING KERBS, FOOTPATHS, CONCRETE AREAS, GRAVEL AND GRASSED AREAS AND ROAD PAVEMENTS, UNLESS DIRECTED OTHERWISE.

ALL STORMWATER MANAGEMENT MEASURES SHOWN ON THIS DRAWING HAVE BEEN PREPARED FOR DEVELOPMENT APPLICATION PURPOSES TO DEMONSTRATE FEASIBILITY. ALL MEASURES WILL BE SUBJECT TO DETAIL DESIGN AT THE CONSTRUCTION CERTIFICATE STAGE AND MAY BE SUBJECT TO VARIATION PROVIDED THAT THE DESIGN INTENT IS MAINTAINED.

STORMWATER DRAINAGE

1. ALL DRAINAGE LINES SHALL BE UPVC (CLASS SN4) SEWER GRADE DRAINAGE PIPE, U.N.O.
2. ALL DRAINAGE LINES SHALL BE LAID AT 1% MIN. FALL, UNO.
3. ALL LEVELS ARE AUSTRALIAN HEIGHT DATUM (AHD).
4. ALL DOWNPIPES GUTTERS TO BE DESIGNED IN ACCORDANCE WITH AS/NZS 3500.3.2 - 2003 'STORMWATER' DRAINAGE.
5. THE STORMWATER DRAINAGE DESIGN HAS BEEN CARRIED OUT IN ACCORDANCE WITH AS/NZS 3500.3.2-2003 'STORMWATER' DRAINAGE.
6. ANY VARIATIONS TO THE NOMINATED LEVELS SHALL BE REFERRED TO ENGINEER IMMEDIATELY.
7. SUBSOIL DRAINAGE SHALL BE PROVIDED TO ALL RETAINING WALLS & EMBANKMENTS, WITH THE LINES FEEDING INTO THE STORMWATER DRAINAGE SYSTEM.
8. ALL GRATES TO BE GALVANISED STEEL WITH HINGES AND CHILD PROOF LOCK.
9. ALL GRATES TO BE HEEL SAFE WITHIN AGED CARE DEVELOPMENTS.
10. THE STORMWATER DRAINAGE IS DESIGNED IN ACCORDANCE WITH COUNCIL'S STORMWATER CODE.

CONCEPT SOIL & WATER MANAGEMENT

1. ALL WORK IS TO BE CARRIED OUT IN ACCORDANCE WITH RELEVANT ORDINANCES AND REGULATIONS; NOTE IN PARTICULAR THE REQUIREMENTS OF LANDCOMS MANAGING URBAN STORMWATER, SOILS AND CONSTRUCTION (THE 'BLUE BOOK'). THIS SOIL AND WATER MANAGEMENT PLAN DETAILS THE ACTIONS TO BE TAKEN FOR THE MANAGEMENT AND DEWATERING OF STORMWATER DURING CONSTRUCTION OF THE PROPOSED BUILDING.
2. INSTALL SEDIMENT PROTECTION FILTERS ON ALL NEW AND EXISTING STORMWATER INLET PITS IN ACCORDANCE WITH EITHER THE MESH AND GRAVEL INLET FILTER DETAIL S06-11 OR THE GEOTEXTILE INLET FILTER DETAIL S06-12 OF THE 'BLUE BOOK'.
3. ESTABLISH ALL REQUIRED SEDIMENT FENCES IN ACCORDANCE WITH DETAIL S06-8 OF THE 'BLUE BOOK'.
4. INSTALL SEDIMENT FENCING AROUND INDIVIDUAL BUILDING ZONES/AREAS AS REQUIRED AND AS DIRECTED BY THE SUPERINTENDENT.
5. ALL TRENCHES INCLUDING ALL SERVICE TRENCHES AND SWALE EXCAVATION SHALL BE SIDE-CAST TO THE HIGH SIDE AND CLOSED AT THE END OF EACH DAY'S WORK.
6. THE CONTRACTOR SHALL ENSURE THAT ALL VEGETATION (TREE, SHRUB & GROUND COVER) WHICH IS TO BE RETAINED SHALL BE PROTECTED DURING THE DURATION OF CONSTRUCTION. REFER ARCHITECTS PLANS FOR TREES TO BE KEPT.
7. ALL VEGETATION TO BE REMOVED SHALL BE MULCHED ONSITE AND SPREAD/STOCKPILED AS DIRECTED BY THE SUPERINTENDENT.
8. STRIP TOPSOIL IN AREAS DESIGNATED FOR STRIPPING AND STOCKPILE FOR RE-USE AS REQUIRED. ANY SURPLUS MATERIAL SHALL BE REMOVED FROM SITE AND DISPOSED OF IN ACCORDANCE WITH EPA GUIDELINES.
9. CONSTRUCT AND MAINTAIN ALL MATERIAL STOCKPILES IN ACCORDANCE WITH DETAIL S04-1 OF THE 'BLUE BOOK' (INCLUDING CUT-OFF SWALES TO THE HIGH SIDE AND SEDIMENT FENCES TO THE LOW SIDE).
10. ENSURE STOCKPILES DO NOT EXCEED 2.0m HIGH. PROVIDE WIND AND RAIN EROSION PROTECTION AS REQUIRED IN ACCORDANCE WITH THE 'BLUE BOOK'.
11. PROVIDE WATER TRUCKS OR SPRINKLER DEVICES DURING CONSTRUCTION AS REQUIRED TO SUPPRESS DUST.
12. ONCE CUT/FILL OPERATIONS HAVE BEEN FINALIZED ALL DISTURBED AREAS THAT ARE NOT BEING WORKED ON SHALL BE RE-VEGETATED AS SOON AS IS PRACTICAL.
13. THE CONTRACTOR SHALL BE RESPONSIBLE FOR KEEPING A DETAILED WRITTEN RECORD OF ALL EROSION & SEDIMENT CONTROLS ON-SITE DURING THE CONSTRUCTION PERIOD. THIS RECORD SHALL BE UPDATED ON A DAILY BASIS & SHALL CONTAIN DETAILS ON THE CONDITION OF CONTROLS AND ANY/ ALL MAINTENANCE, CLEANING & BREACHES. THIS RECORD SHALL BE KEPT ON-SITE AT ALL TIMES AND SHALL BE MADE AVAILABLE FOR INSPECTION BY THE PRINCIPAL CERTIFYING AUTHORITY AND THE SUPERINTENDENT DURING NORMAL WORKING HOURS.
14. GROUNDWATER SEEPAGE RATES AND QUALITY TO BE MONITORED AND TREATED IF REQUIRED DURING CONSTRUCTION IN ACCORDANCE WITH REQUIREMENTS OF SUPERVISING GEOTECHNICAL ENGINEER.

VERIFIER:


JOB MANAGER: B. LAWRENCE

DESIGNED: J. CARROLL

DRAWN: V. CHON

REVISION	DESCRIPTION	ISSUED	VER'D	APP'D	DATE	CLIENT	ARCHITECT		ALL DIMENSIONS TO BE VERIFIED ON SITE BEFORE COMMENCING WORK. NORTHROP ACCEPTS NO RESPONSIBILITY FOR THE USABILITY, COMPLETENESS OR SCALE OF DRAWINGS TRANSFERRED ELECTRONICALLY. THIS DRAWING MAY HAVE BEEN PREPARED USING COLOUR, AND MAY BE INCOMPLETE IF COPIED TO BLACK & WHITE	 Sydney Level 11 345 George Street, Sydney NSW 2000 Ph (02) 9241 4188 Fax (02) 9241 4324 Email sydney@northrop.com.au ABN 81 094 433 100	PROJECT	DRAWING TITLE	JOB NUMBER				
01	ISSUED FOR DA APPROVAL	UM		JC	08.03.23	HOLDMARK PROPERTY GROUP PTY LTD	TURNER				CADDENS CORNER O'CONNELL STREET, CADDENS	CIVIL ENGINEERING PACKAGE DEVELOPMENT APPLICATION	SY222070				
						DRAWING NOT TO BE USED FOR CONSTRUCTION UNLESS VERIFICATION SIGNATURE HAS BEEN ADDED	THE COPYRIGHT OF THIS DRAWING REMAINS WITH NORTHROP CONSULTING ENGINEERS PTY LTD				SPECIFICATION NOTES	<table><tr><th>DRAWING NUMBER</th><th>REVISION</th></tr><tr><td>DAC0101</td><td>01</td></tr><tr><td colspan="2">DRAWING SHEET SIZE = A1</td></tr></table>	DRAWING NUMBER	REVISION	DAC0101	01	DRAWING SHEET SIZE = A1
DRAWING NUMBER	REVISION																
DAC0101	01																
DRAWING SHEET SIZE = A1																	

DRAWN: V. CHON DESIGNED: J. CARROLL JOB MANAGER: B. LAWRENCE VERIFIER:

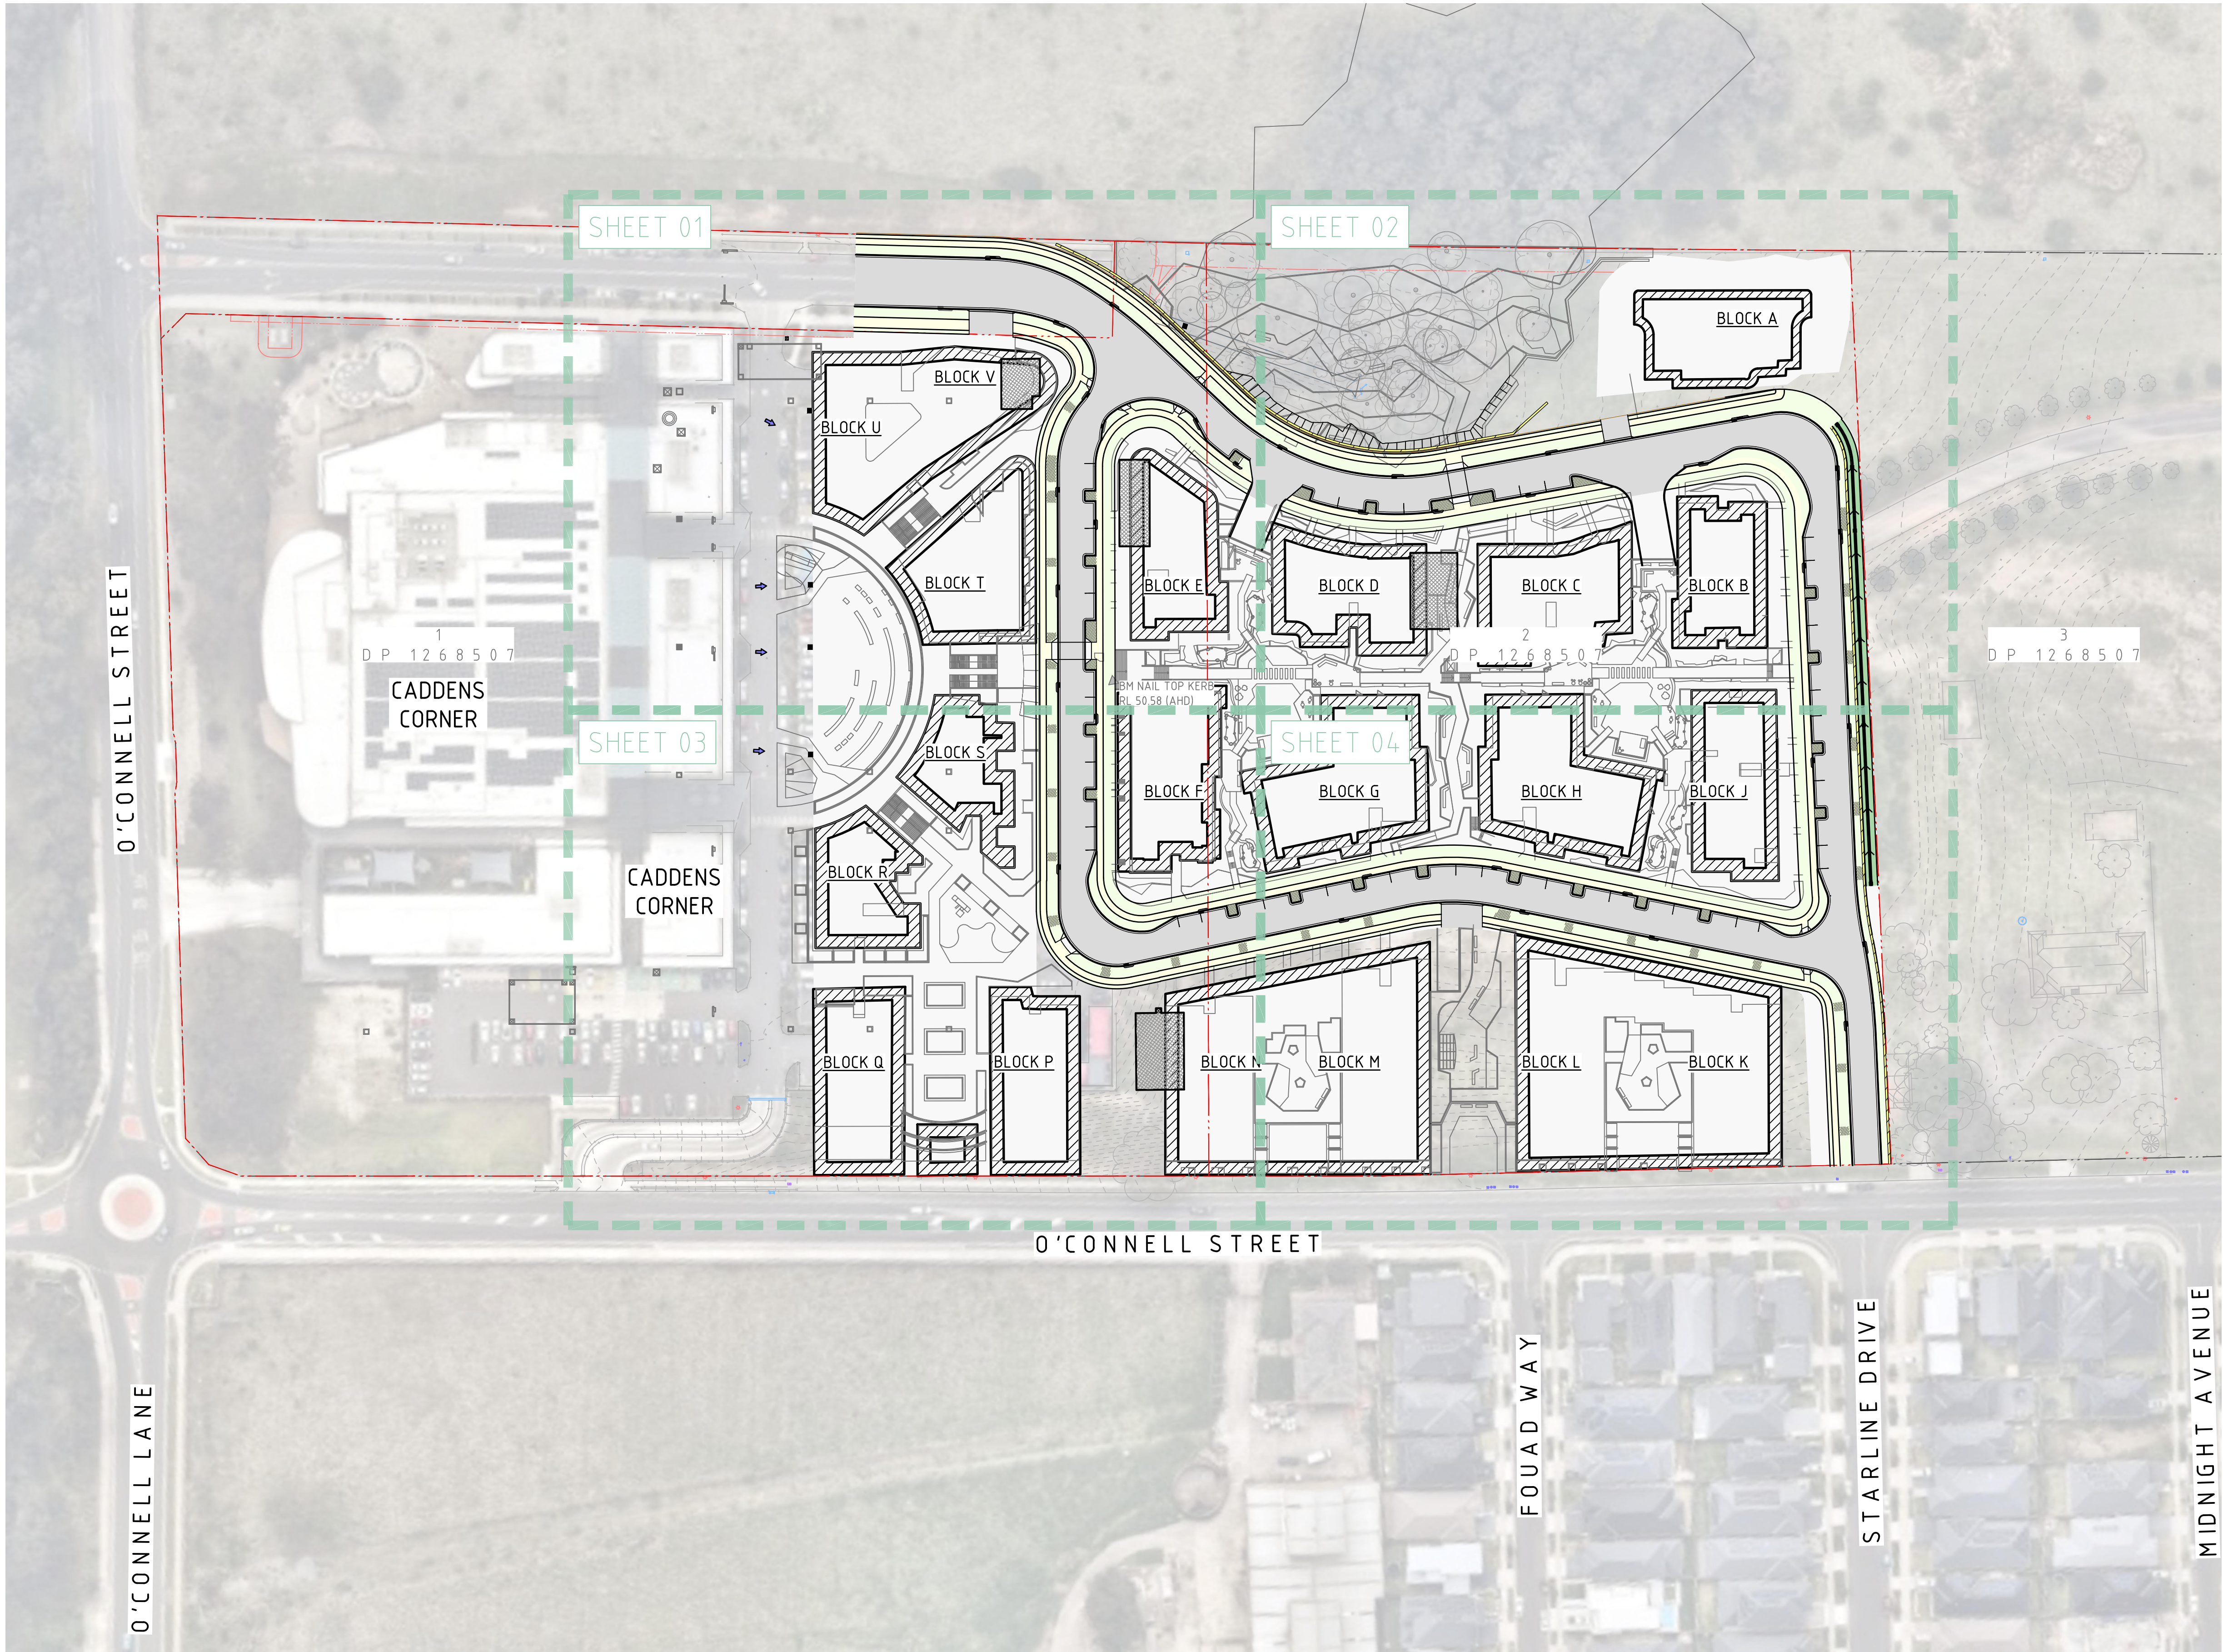

LEGEND

EXISTING BOUNDARY LINE

SITE BOUNDARY LINE

GENERAL NOTES:

1. SURVEY SUPPLIED BY: RAMASY SURVEYORS PTY LTD

1.1. REF. NUMBER: 8966

1.2. DRAWING TITLE: PLAN SHOWING DETAIL AND LEVELS OVER PART LOT 1 & LOT 2 IN DP 1268507 O'CONNELL STREET, CADDENS

1.3. REVISION DATE: 15.10.21

1.4. REVISION DESCRIPTION: BOUNDARIES UPDATED

1.5. GEOCENTRIC DATUM OF AUSTRALIA: 2020

1.6. SURVEY BY: MH

1.7. DRAWN BY: CSM

2. ALL UTILITY SERVICES INDICATED ON THE DRAWINGS ORIGINATE FROM SUPPLIED DATA OR DIAL BEFORE YOU DIG SEARCHES. THEREFORE THEIR ACCURACY AND COMPLETENESS IS NOT GUARANTEED. IT IS THE RESPONSIBILITY OF THE CONTRACTOR TO DETERMINE AND CONFIRM THE LOCATION AND LEVEL OF ALL EXISTING SERVICES PRIOR TO THE COMMENCEMENT OF ANY WORK. ANY DISCREPANCIES SHALL BE REPORTED TO THE SUPERINTENDENT. CLEARANCES SHALL BE OBTAINED FROM THE RELEVANT SERVICE AUTHORITY. NOTE: SERVICE AUTHORITY REQUIREMENTS FOR LOCATING OF SERVICES PRIOR TO COMMENCEMENT OF WORKS.

3. NORTHROP TAKE NO RESPONSIBILITY FOR THE ACCURACY AND/OR USE OF THIS SURVEY AND ITS CONTENTS

REVISION	DESCRIPTION	ISSUED	VER'D	APP'D	DATE
01	ISSUED FOR INFORMATION	AF		JC	22.12.22
02	ISSUED FOR DA APPROVAL	UM		JC	08.03.23

CLIENT


HOLDMARK PROPERTY GROUP
PTY LTD

DRAWING NOT TO BE USED FOR CONSTRUCTION UNLESS
VERIFICATION SIGNATURE HAS BEEN ADDED

ARCHITECT


TURNER

THE COPYRIGHT OF THIS DRAWING REMAINS WITH
NORTHROP CONSULTING ENGINEERS PTY LTD

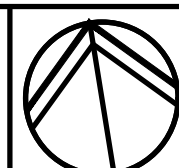

ALL DIMENSIONS TO BE VERIFIED ON SITE BEFORE
COMMENCING WORK.
NORTHROP ACCEPTS NO RESPONSIBILITY FOR THE
USABILITY, COMPLETENESS OR SCALE OF DRAWINGS
TRANSFERRED ELECTRONICALLY.
THIS DRAWING MAY HAVE BEEN PREPARED USING COLOUR,
AND MAY BE INCOMPLETE IF COPIED TO BLACK & WHITE.

SCALE 1:800@A1

 



Sydney
Level 11 345 George Street, Sydney NSW 2000
Ph (02) 9241 4188 Fax (02) 9241 4324
Email sydney@northrop.com.au ABN 81 094 433 100

PROJECT

CADDENS CORNER
O'CONNELL STREET, CADDENS

DRAWING TITLE

CIVIL ENGINEERING PACKAGE
DEVELOPMENT APPLICATION
GENERAL ARRANGEMENT PLAN

JOB NUMBER

SY222070

DRAWING NUMBER

DA0201


REVISION

02

DRAWING SHEET SIZE = A1

NOT FOR CONSTRUCTION

Project: Turn1888-Projects\2022-2023\222070 - Caddens - Civil\Drawings\AC-Corner-Cadd-Corner\NORTHROP\DA022070_01.dwg

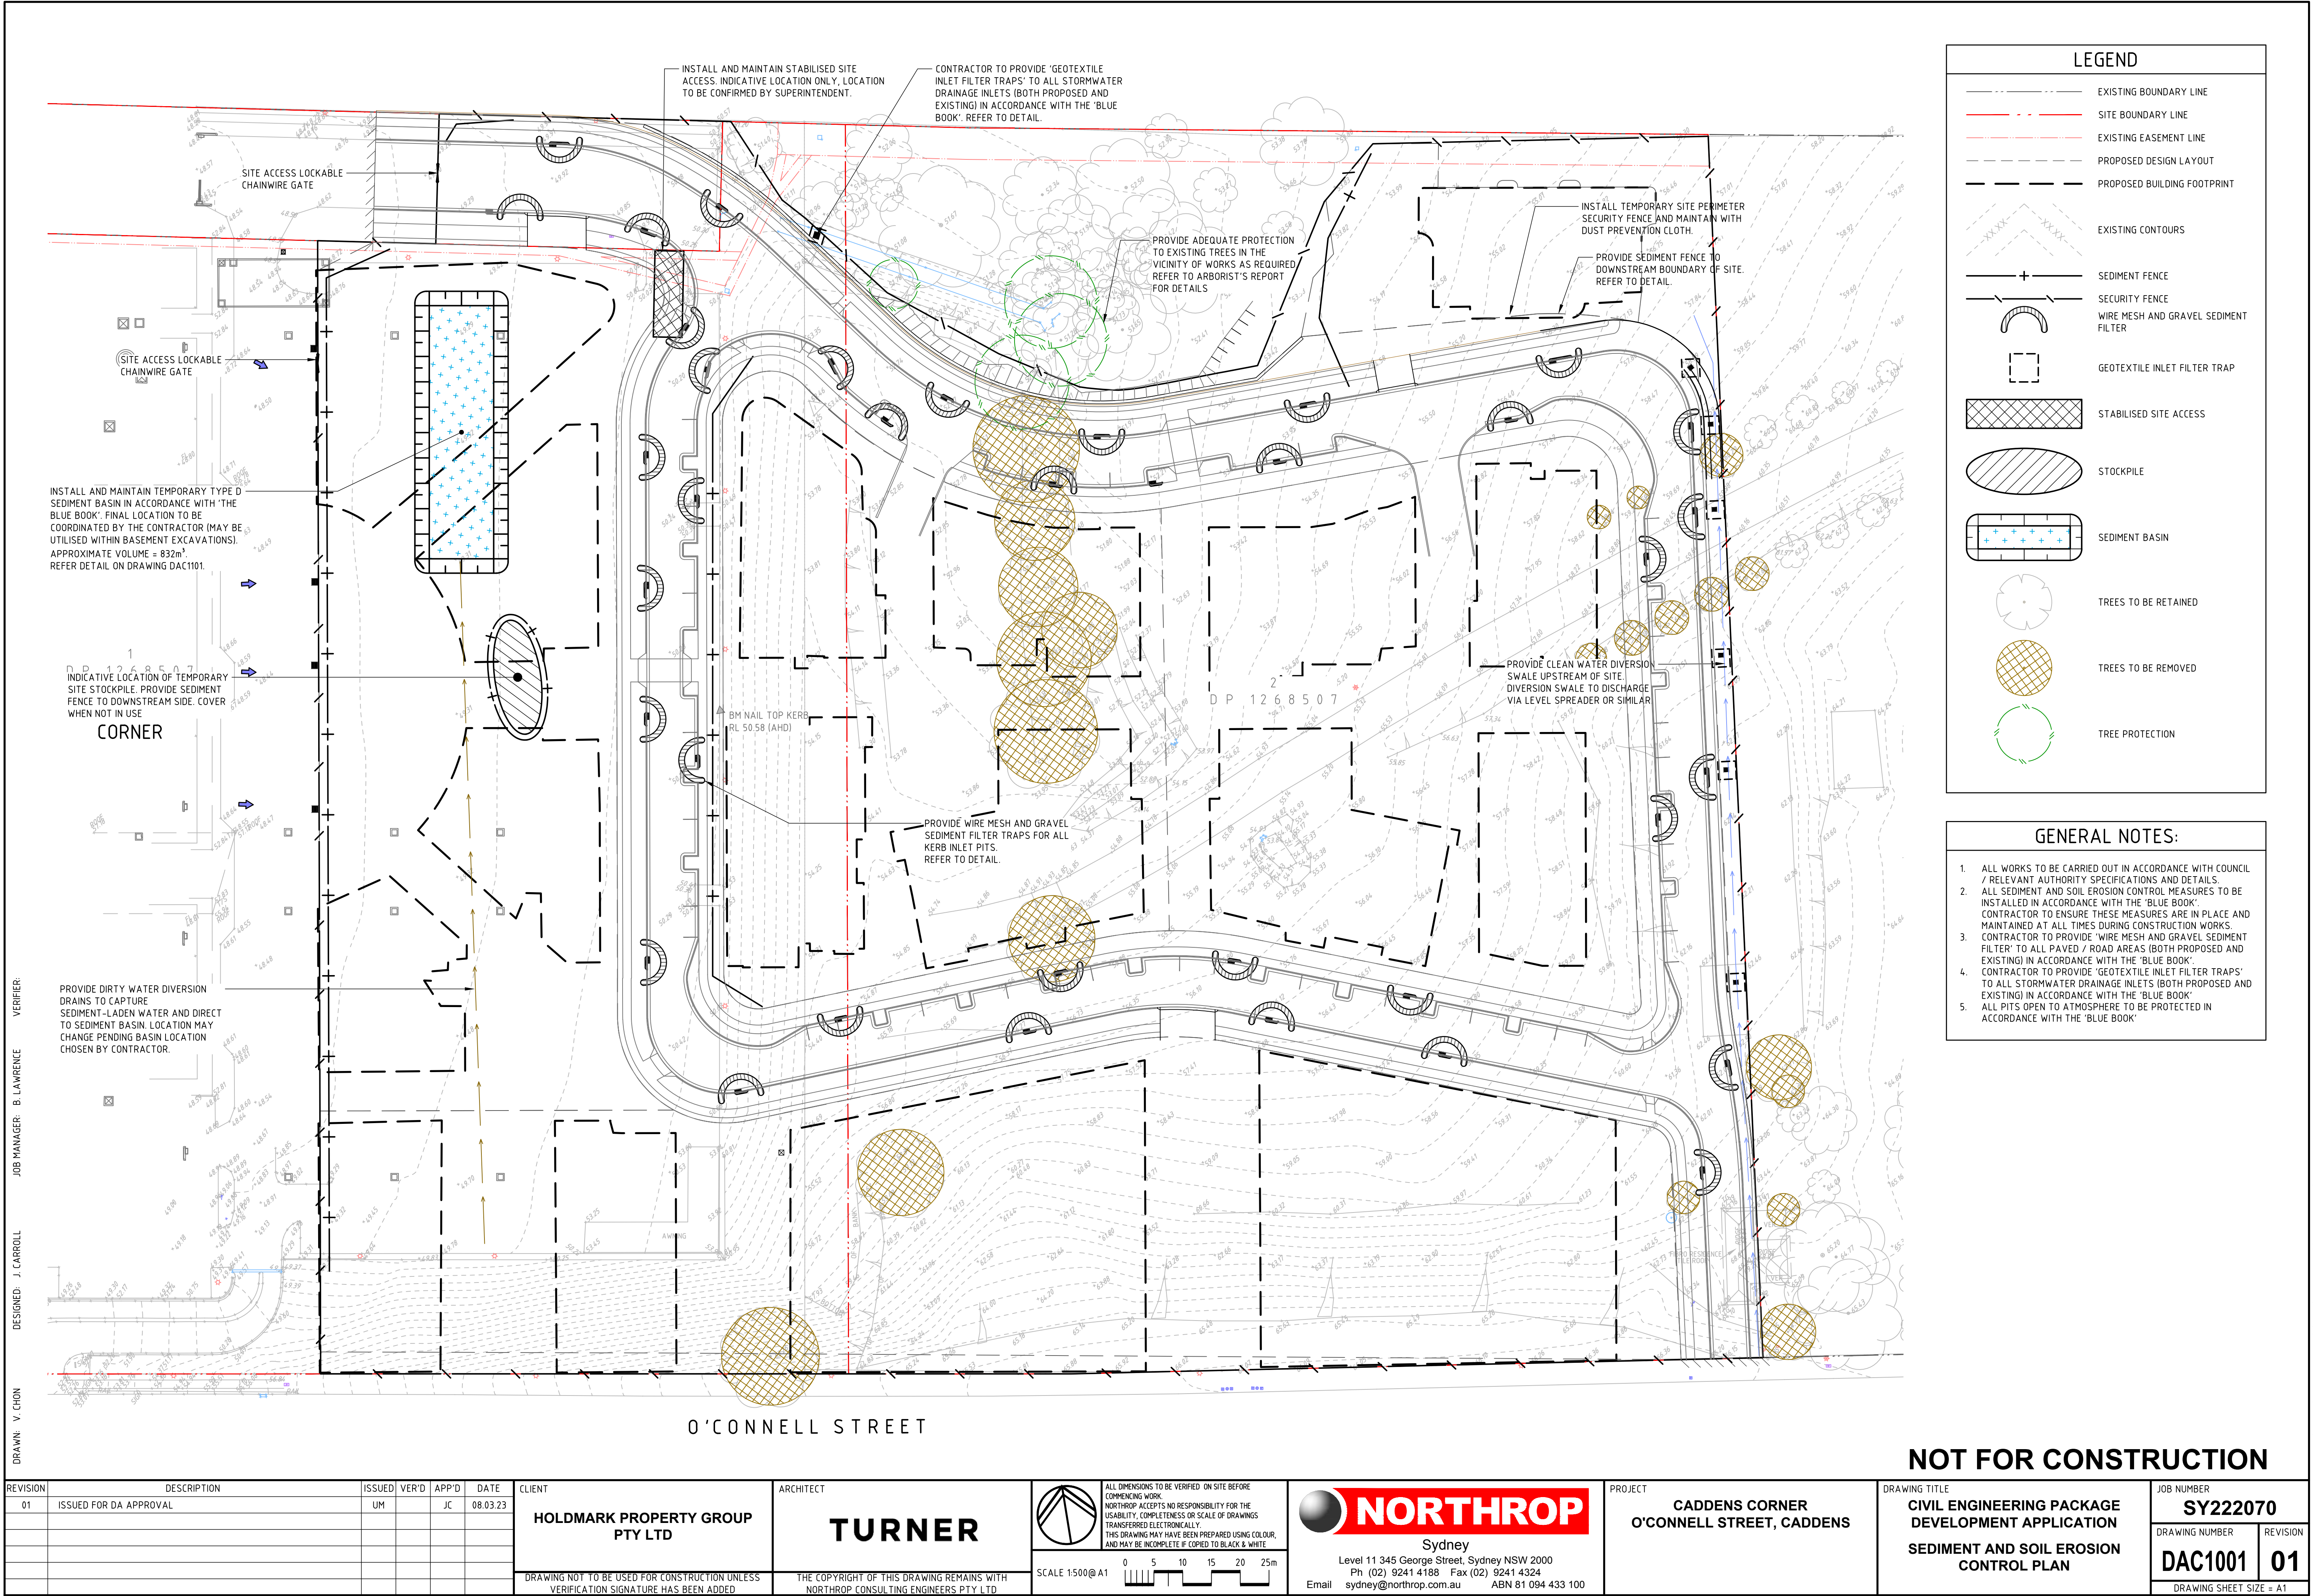

DRAWN: V. CHON
DESIGNED: J. CARROLL
JOB MANAGER: B. LAWRENCE
VERIFIER:

REVISION	DESCRIPTION	ISSUED	VER'D	APP'D	DATE
01	ISSUED FOR DA APPROVAL	UM		JC	08.03.23

CLIENT	HOLDMARK PROPERTY GROUP PTY LTD
ARCHITECT	TURNER
DRAWING NOT TO BE USED FOR CONSTRUCTION UNLESS VERIFICATION SIGNATURE HAS BEEN ADDED	

ARCHITECT	TURNER
THE COPYRIGHT OF THIS DRAWING REMAINS WITH NORTHROP CONSULTING ENGINEERS PTY LTD	


ALL DIMENSIONS TO BE VERIFIED ON SITE BEFORE COMMENCING WORK. NORTHROP ACCEPTS NO RESPONSIBILITY FOR THE USABILITY, COMPLETENESS OR SCALE OF DRAWINGS TRANSFERRED ELECTRONICALLY. THIS DRAWING MAY HAVE BEEN PREPARED USING COLOUR, AND MAY BE INCOMPLETE IF COPIED TO BLACK & WHITE.
SCALE 1:500@A1
0 5 10 15 20 25m

NORTHROP
Sydney
Level 11 345 George Street, Sydney NSW 2000
Ph (02) 9241 4188 Fax (02) 9241 4324
Email sydney@northrop.com.au ABN 81 094 433 100

PROJECT	CADDENS CORNER O'CONNELL STREET, CADDENS
---------	---

DRAWING TITLE	CIVIL ENGINEERING PACKAGE DEVELOPMENT APPLICATION SEDIMENT AND SOIL EROSION CONTROL PLAN
---------------	---

JOB NUMBER	SY222070
DRAWING NUMBER	DAC1001
REVISION	01
DRAWING SHEET SIZE = A1	

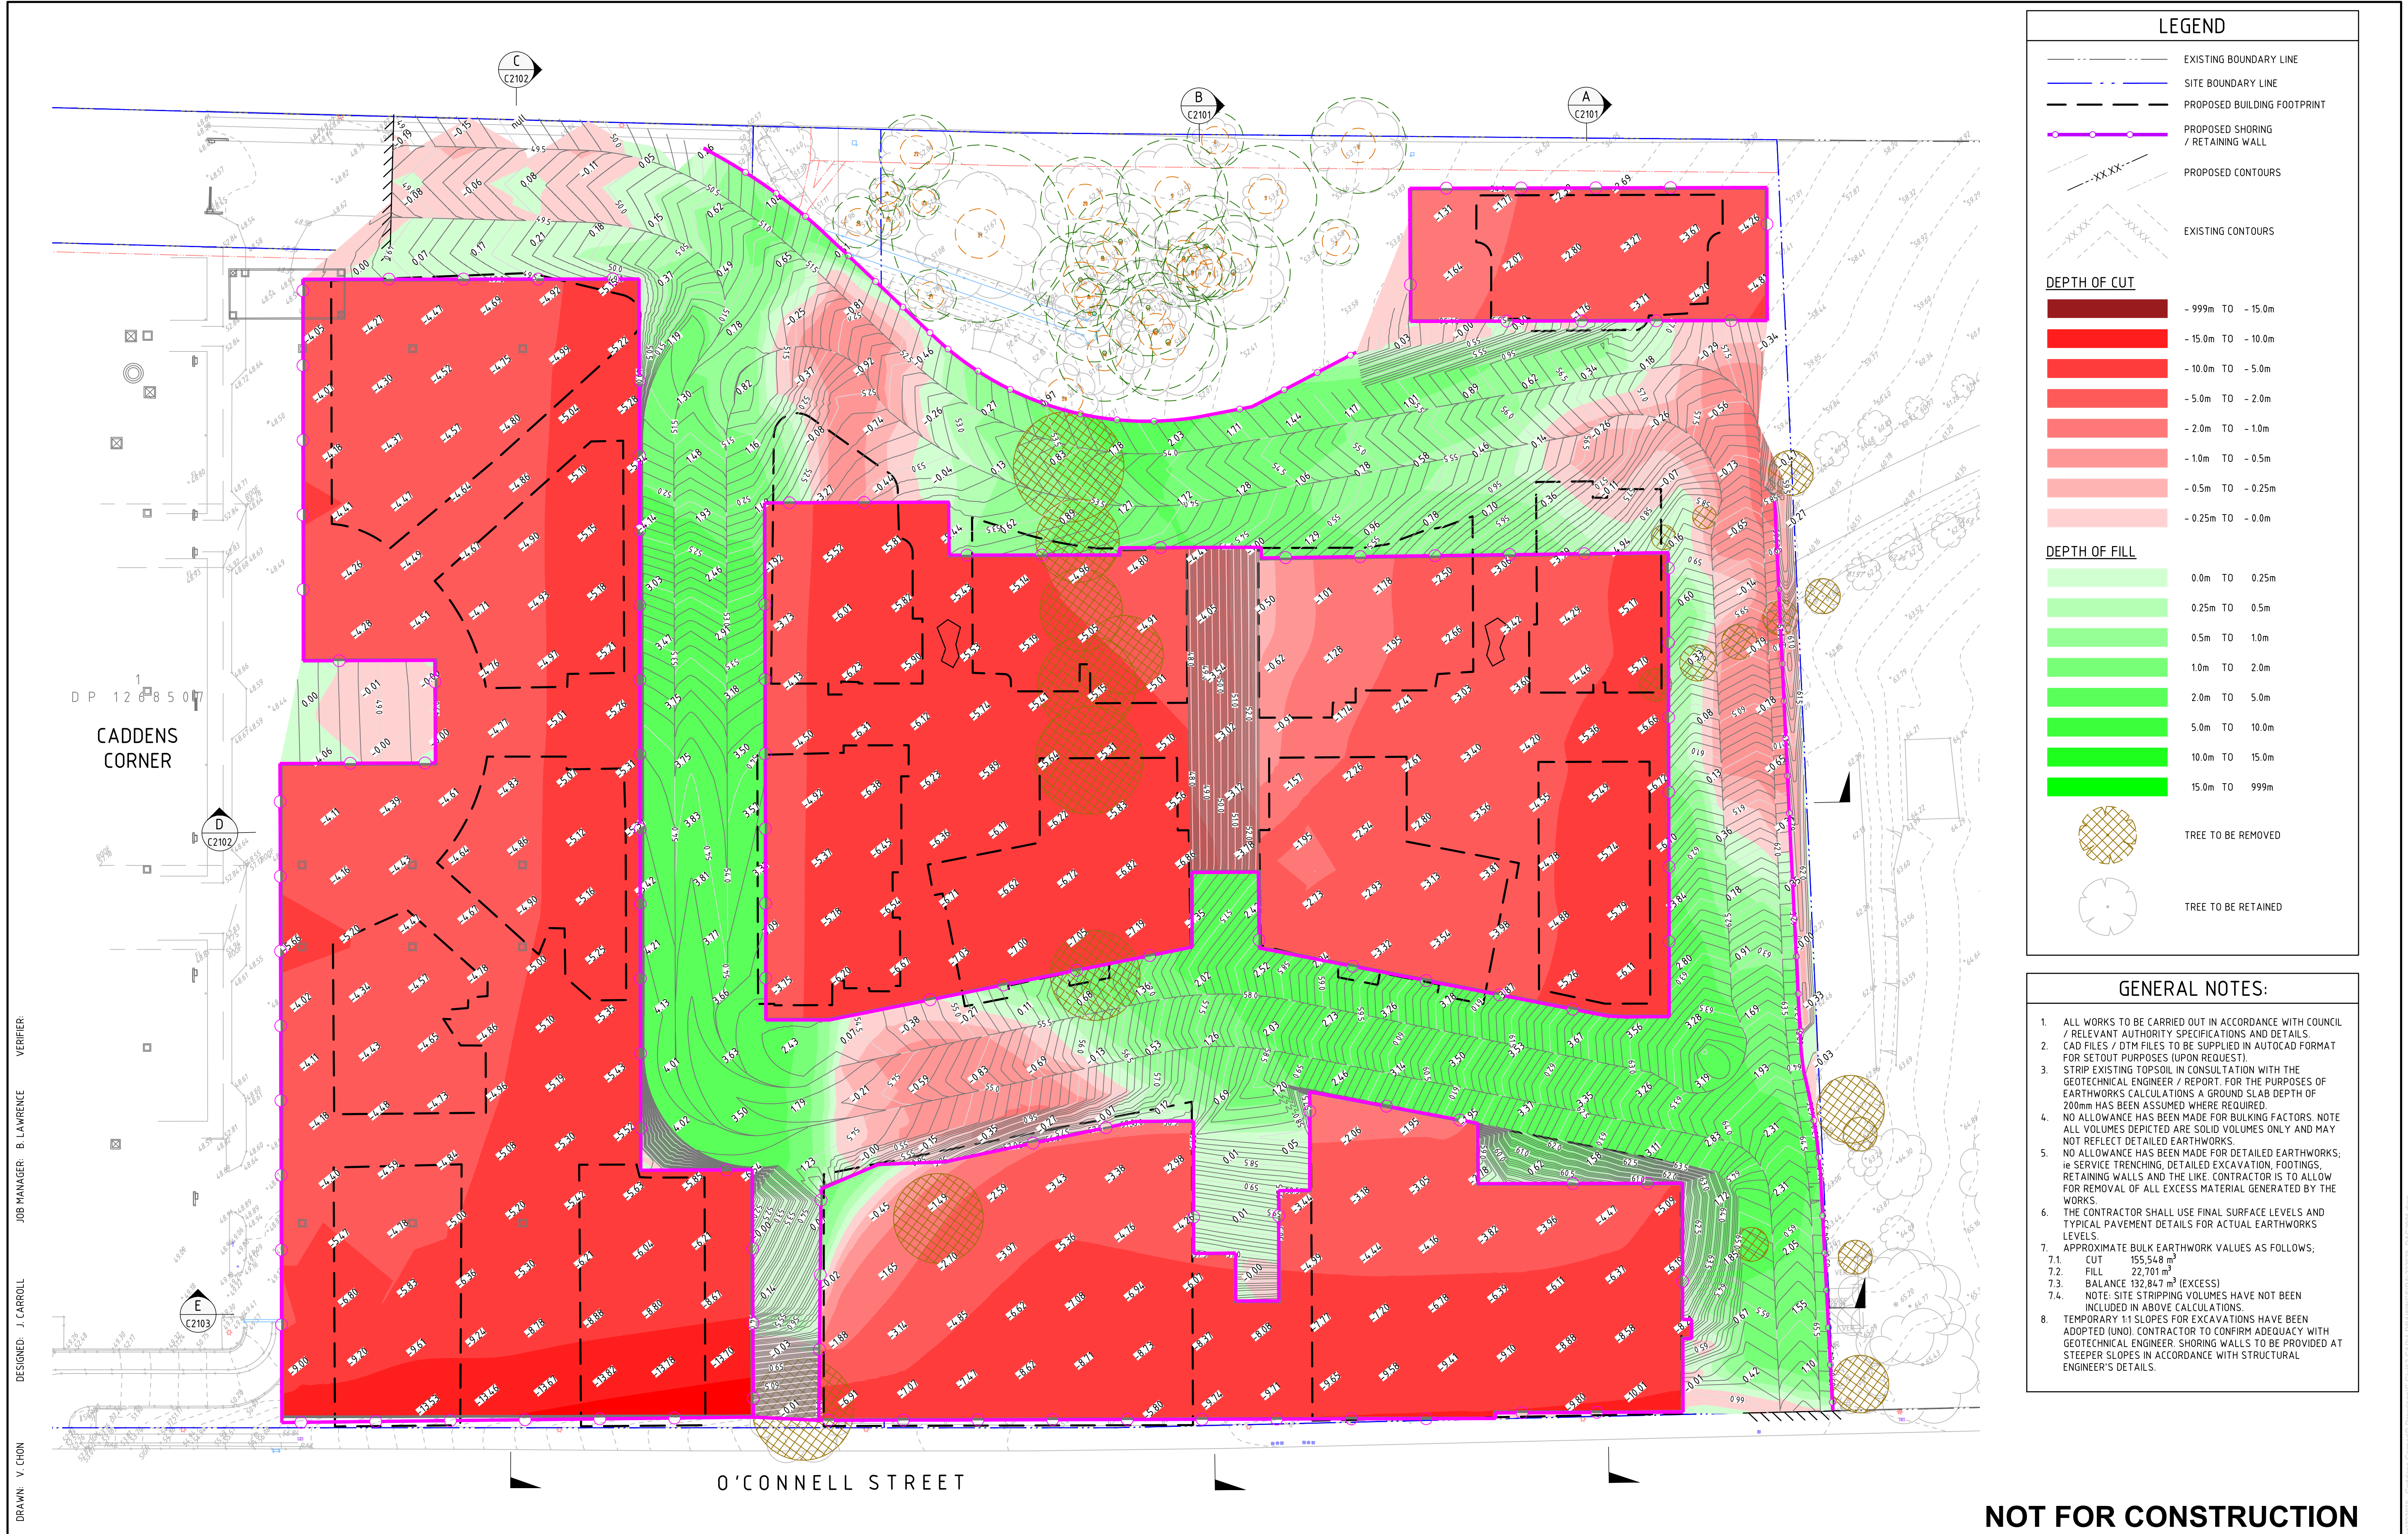

LEGEND

EXISTING BOUNDARY LINE

SITE BOUNDARY LINE

PROPOSED BUILDING FOOTPRINT

PROPOSED SHORING / RETAINING WALL

PROPOSED CONTOURS

EXISTING CONTOURS

DEPTH OF CUT

- 999m TO - 15.0m

- 15.0m TO - 10.0m

- 10.0m TO - 5.0m

- 5.0m TO - 2.0m

- 2.0m TO - 1.0m

- 1.0m TO - 0.5m

- 0.5m TO - 0.25m

- 0.25m TO - 0.0m

DEPTH OF FILL0.0m TO 0.25m0.25m TO 0.5m0.5m TO 1.0m1.0m TO 2.0m2.0m TO 5.0m5.0m TO 10.0m10.0m TO 15.0m15.0m TO 999mTREE TO BE REMOVEDTREE TO BE RETAINED

GENERAL NOTES:

1. ALL WORKS TO BE CARRIED OUT IN ACCORDANCE WITH COUNCIL / RELEVANT AUTHORITY SPECIFICATIONS AND DETAILS.

2. CAD FILES / DTM FILES TO BE SUPPLIED IN AUTOCAD FORMAT FOR SETOUT PURPOSES (UPON REQUEST).

3. STRIP EXISTING TOPSOIL IN CONSULTATION WITH THE GEOTECHNICAL ENGINEER / REPORT. FOR THE PURPOSES OF EARTHWORKS CALCULATIONS A GROUND SLAB DEPTH OF 200mm HAS BEEN ASSUMED WHERE REQUIRED.

4. NO ALLOWANCE HAS BEEN MADE FOR BULKING FACTORS. NOTE ALL VOLUMES DEPICTED ARE SOLID VOLUMES ONLY AND MAY NOT REFLECT DETAILED EARTHWORKS.

5. NO ALLOWANCE HAS BEEN MADE FOR DETAILED EARTHWORKS, ie SERVICE TRENCHING, DETAILED EXCAVATION, FOOTINGS, RETAINING WALLS AND THE LIKE. CONTRACTOR IS TO ALLOW FOR REMOVAL OF ALL EXCESS MATERIAL GENERATED BY THE WORKS.

6. THE CONTRACTOR SHALL USE FINAL SURFACE LEVELS AND TYPICAL PAVEMENT DETAILS FOR ACTUAL EARTHWORKS LEVELS.

7. APPROXIMATE BULK EARTHWORK VALUES AS FOLLOWS;

7.1. CUT 155,548 m³

7.2. FILL 22,701 m³

7.3. BALANCE 132,847 m³ (EXCESS)

7.4. NOTE: SITE STRIPPING VOLUMES HAVE NOT BEEN INCLUDED IN ABOVE CALCULATIONS.

8. TEMPORARY 1:1 SLOPES FOR EXCAVATIONS HAVE BEEN ADOPTED (UNO). CONTRACTOR TO CONFIRM ADEQUACY WITH GEOTECHNICAL ENGINEER. SHORING WALLS TO BE PROVIDED AT STEEPER SLOPES IN ACCORDANCE WITH STRUCTURAL ENGINEER'S DETAILS.

REVISION	DESCRIPTION	ISSUED	VER'D	APP'D	DATE	CLIENT	ARCHITECT	PROJECT	DRAWING TITLE	JOB NUMBER
01	ISSUED FOR INFORMATION	AF		JC	22.12.22	HOLDMARK PROPERTY GROUP PTY LTD	TURNER	CADDENS CORNER O'CONNELL STREET, CADDENS	CIVIL ENGINEERING PACKAGE DEVELOPMENT APPLICATION	SY222070
02	ISSUED FOR DA APPROVAL	UM		JC	08.03.23				BULK EARTHWORKS CUT AND FILL PLAN	DRAWING NUMBER
										REVISION
										DAC2001 02
										DRAWING SHEET SIZE = A1

ALL DIMENSIONS TO BE VERIFIED ON SITE BEFORE COMMENCING WORK. NORTHROP ACCEPTS NO RESPONSIBILITY FOR THE USABILITY, COMPLETENESS OR SCALE OF DRAWINGS TRANSFERRED ELECTRONICALLY. THIS DRAWING MAY HAVE BEEN PREPARED USING COLOUR, AND MAY BE INCOMPLETE IF COPIED TO BLACK & WHITE.

SCALE 1:500@A1

0

5

10

15

20

25m

NORTHROP
Sydney
Level 11 345 George Street, Sydney NSW 2000
Ph (02) 9241 4188 Fax (02) 9241 4324
Email sydney@northrop.com.au ABN 81 094 433 100

PROJECT

CADDENS CORNER O'CONNELL STREET, CADDENS

DRAWING TITLE

CIVIL ENGINEERING PACKAGE DEVELOPMENT APPLICATION

BULK EARTHWORKS CUT AND FILL PLAN

JOB NUMBER

SY222070

DRAWING NUMBER


REVISION

DAC2001 02

DRAWING SHEET SIZE = A1

LEGEND

	DENOTES BULK CUT AREA
	DENOTES BULK FILL AREA

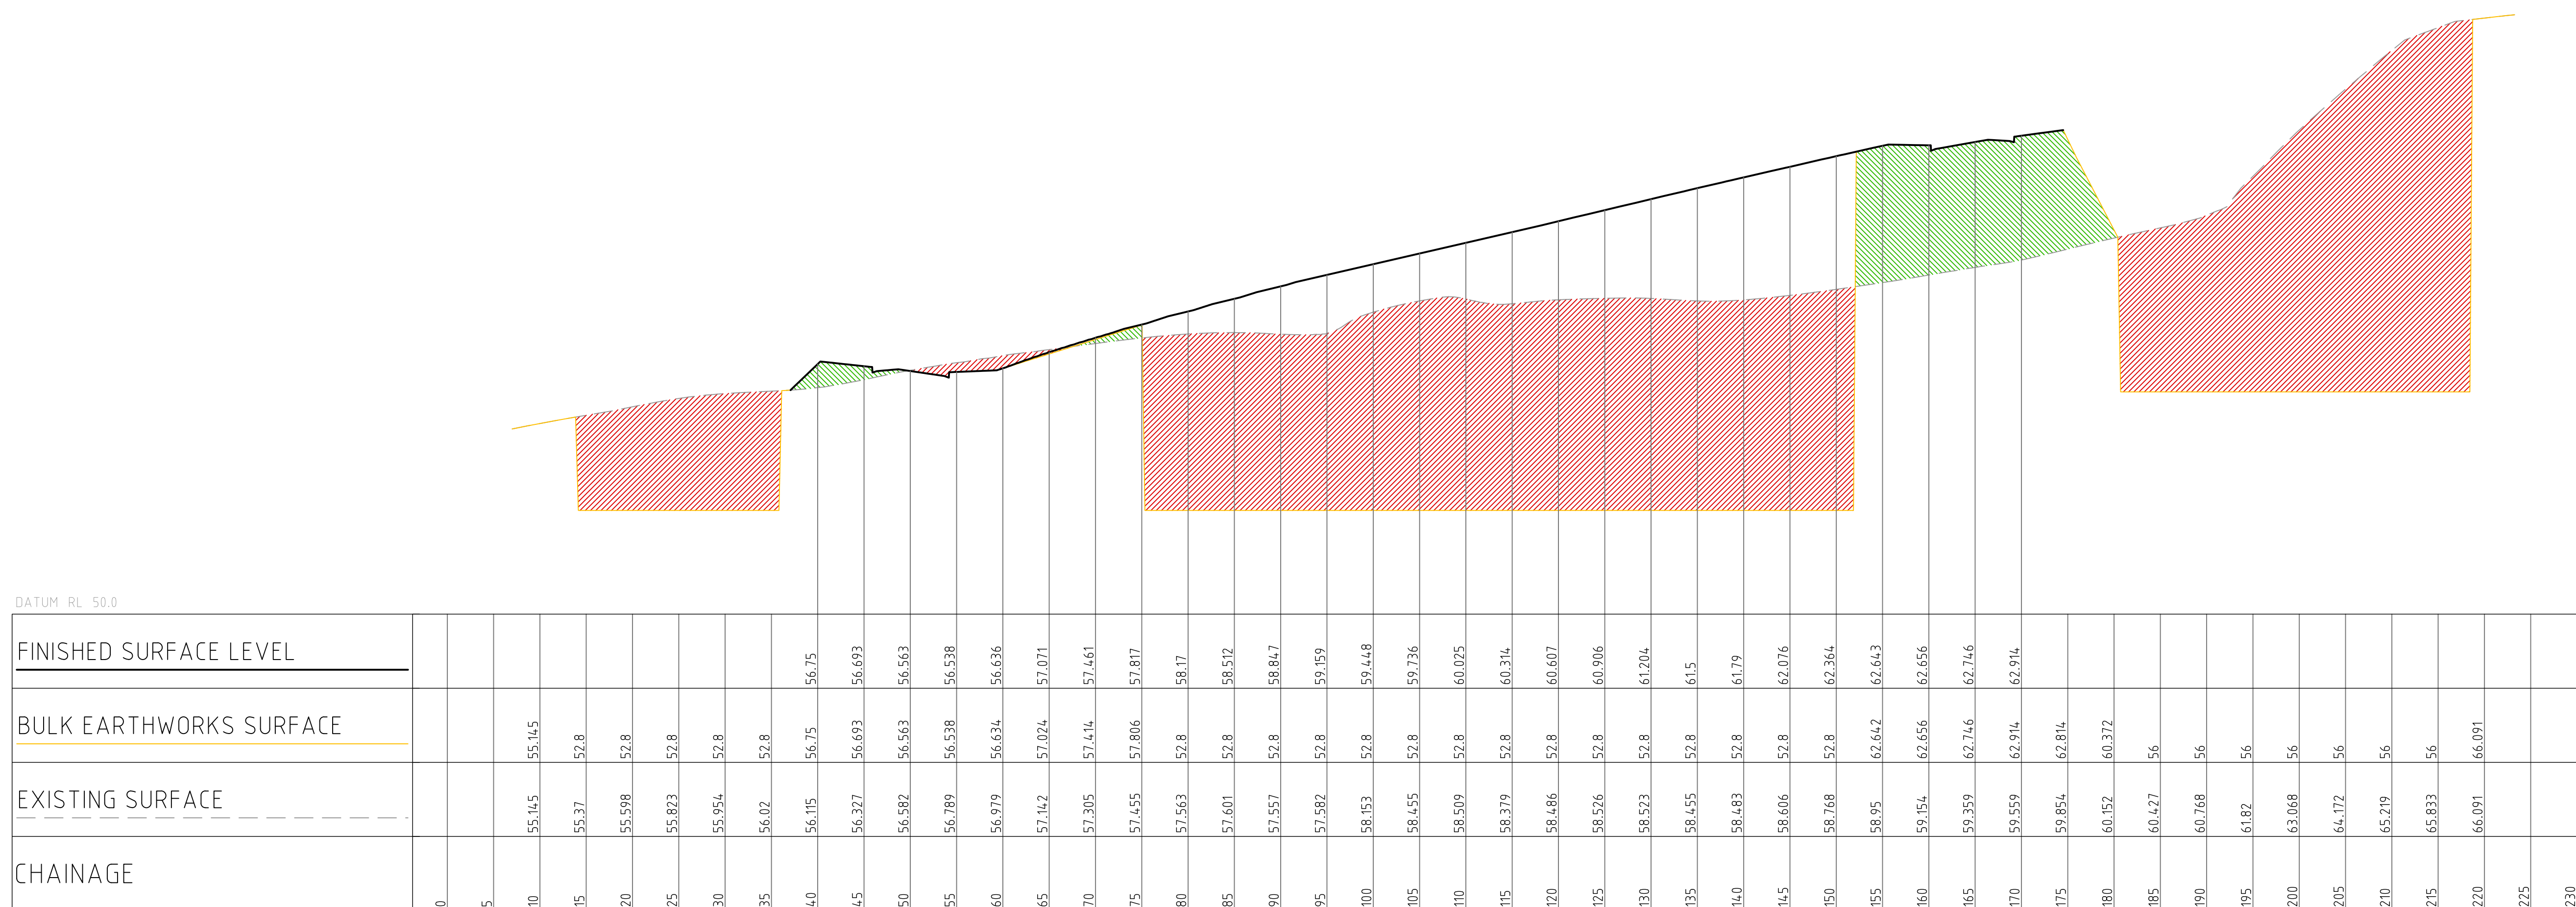


BULK EARTHWORKS SECTION A

HORIZONTAL SCALE 1:400@A1
VERTICAL SCALE 1:100@A1

REVISION		DESCRIPTION	ISSUED	VER'D	APP'D	DATE	CLIENT	ARCHITECT	 Sydney Level 11 345 George Street, Sydney NSW 2000 Ph (02) 9241 4188 Fax (02) 9241 4324 Email sydney@northrop.com.au ABN 81 094 433 100		PROJECT	CADDENS CORNER O'CONNELL STREET, CADDENS	DRAWING TITLE	CIVIL ENGINEERING PACKAGE DEVELOPMENT APPLICATION	JOB NUMBER	SY222070
01	ISSUED FOR INFORMATION		AF		JC	22.12.22	HOLDMARK PROPERTY GROUP PTY LTD	TURNER	ALL DIMENSIONS TO BE VERIFIED ON SITE BEFORE COMMENCING WORK. NORTHROP ACCEPTS NO RESPONSIBILITY FOR THE USABILITY, COMPLETENESS OR SCALE OF DRAWINGS TRANSFERRED ELECTRONICALLY. THIS DRAWING MAY HAVE BEEN PREPARED USING COLOUR, AND MAY BE INCOMPLETE IF COPIED TO BLACK & WHITE SCALE 1:100 @ A1 SCALE 1:400 @ A1 							
02	ISSUED FOR DA APPROVAL		UM		JC	08.03.23										
							DRAWING NOT TO BE USED FOR CONSTRUCTION UNLESS VERIFICATION SIGNATURE HAS BEEN ADDED.	THE COPYRIGHT OF THIS DRAWING REMAINS WITH NORTHROP CONSULTING ENGINEERS PTY LTD								

DRAWN: V. CHON
DESIGNED: J. CARROLL
JOB MANAGER: B. LAWRENCE
VERIFIER:

DATUM RL 47.0

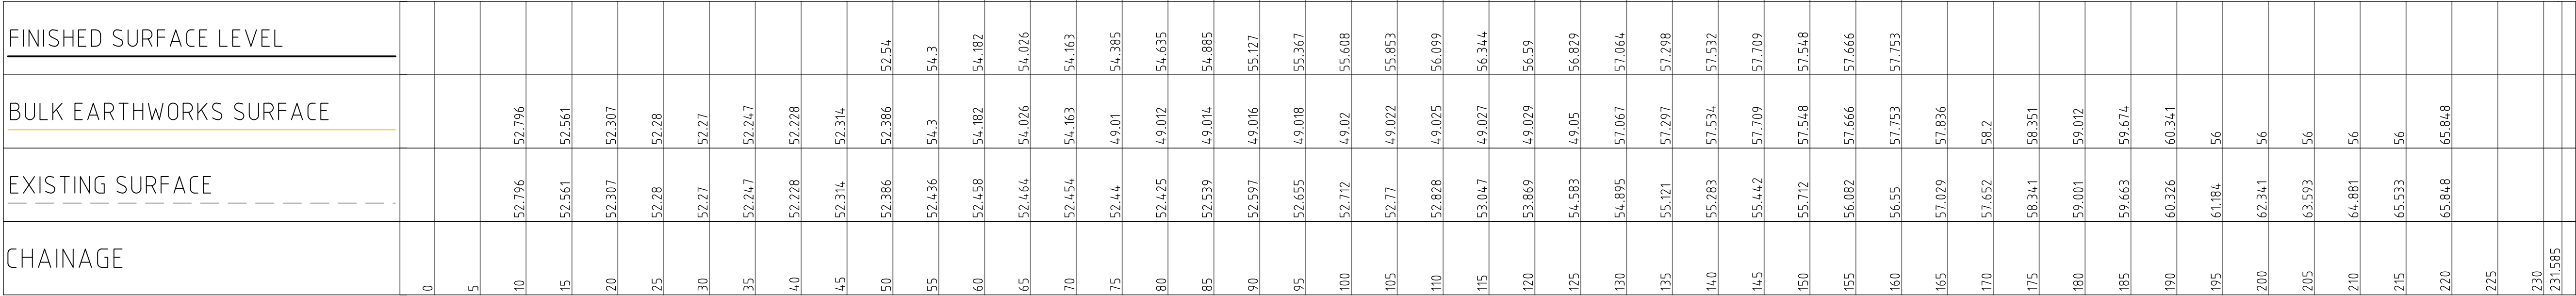

BULK EARTHWORKS SECTION B
HORIZONTAL SCALE 1:400@A1
VERTICAL SCALE 1:100@A1

NOT FOR CONSTRUCTION

REVISION		DESCRIPTION		ISSUED	VER'D	APP'D	DATE	CLIENT	ARCHITECT	PROJECT		DRAWING TITLE		JOB NUMBER		
01	ISSUED FOR INFORMATION		AF		JC	22.12.22		HOLDMARK PROPERTY GROUP PTY LTD	TURNER	ALL DIMENSIONS TO BE VERIFIED ON SITE BEFORE COMMENCING WORK. NORTHROP ACCEPTS NO RESPONSIBILITY FOR THE USABILITY, COMPLETENESS OR SCALE OF DRAWINGS TRANSFERRED ELECTRONICALLY. THIS DRAWING MAY HAVE BEEN PREPARED USING COLOUR, AND MAY BE INCOMPLETE IF COPIED TO BLACK & WHITE. NORTHROP Sydney Level 11 345 George Street, Sydney NSW 2000 Ph (02) 9241 4188 Fax (02) 9241 4324 Email sydney@northrop.com.au ABN 81 094 433 100	CADDENS CORNER O'CONNELL STREET, CADDENS		CIVIL ENGINEERING PACKAGE DEVELOPMENT APPLICATION		SY222070	
02	ISSUED FOR DA APPROVAL		UM		JC	08.03.23					DRAWING NUMBER	REVISION				
											DAC2102	02				
											DRAWING SHEET SIZE = A1					
								DRAWING NOT TO BE USED FOR CONSTRUCTION UNLESS VERIFICATION SIGNATURE HAS BEEN ADDED	THE COPYRIGHT OF THIS DRAWING REMAINS WITH NORTHROP CONSULTING ENGINEERS PTY LTD							

DRAWN: V. CHON
DESIGNED: J. CARROLL
JOB MANAGER: B. LAWRENCE
VERIFIER:

REVISION	DESCRIPTION	ISSUED	VER'D	APP'D	DATE
01	ISSUED FOR INFORMATION	AF		JC	22.12.22
02	ISSUED FOR DA APPROVAL	UM		JC	08.03.23

CLIENT	ARCHITECT
HOLDMARK PROPERTY GROUP PTY LTD	TURNER
DRAWING NOT TO BE USED FOR CONSTRUCTION UNLESS VERIFICATION SIGNATURE HAS BEEN ADDED	THE COPYRIGHT OF THIS DRAWING REMAINS WITH NORTHROP CONSULTING ENGINEERS PTY LTD

ARCHITECT

TURNER

THE COPYRIGHT OF THIS DRAWING REMAINS WITH
NORTHROP CONSULTING ENGINEERS PTY LTD



NORTHROP
Sydney
Level 11 345 George Street, Sydney NSW 2000
Ph (02) 9241 4188 Fax (02) 9241 4324
Email sydney@northrop.com.au ABN 81 094 433 100

PROJECT	CADDENS CORNER O'CONNELL STREET, CADDENS
---------	---

DRAWING TITLE	CIVIL ENGINEERING PACKAGE DEVELOPMENT APPLICATION BULK EARTHWORKS CUT AND FILL SECTIONS - SHEET 03
---------------	---

JOB NUMBER	SY222070
DRAWING NUMBER	DAC2103
REVISION	02
DRAWING SHEET SIZE = A1	

NOT FOR CONSTRUCTION

DATUM RL 42.0

FINISHED SURFACE LEVEL	BULK EARTHWORKS SURFACE	EXISTING SURFACE	CHAINAGE
			0
			5
	49.554		10
	49.427	49.475	15
	49.532	49.475	20
	49.371	49.402	25
	49.598	49.396	30
		49.407	35
		44.6	40
		44.6	45
		44.6	237.253

BULK EARTHWORKS SECTION C
HORIZONTAL SCALE 1:400@A1
VERTICAL SCALE 1:100@A1

LEGEND

DENOTES BULK CUT AREA

DENOTES BULK FILL AREA

DRAWN: V. CHON
DESIGNED: J. CARROLL
JOB MANAGER: B. LAWRENCE
VERIFIER:

DATUM RL 42.0

FINISHED SURFACE LEVEL	
BULK EARTHWORKS SURFACE	
EXISTING SURFACE	
CHAINAGE	
	0
	5
	10
	15
	20
	25
	30
	35
	40
	45
	50
	55
	60
	65
	70
	75
	80
	85
	90
	95
	100
	105
	110
	115
	120
	125
	130
	135
	140
	145
	150
	155
	160
	165
	170
	175
	180
	185
	190
	195
	200
	205
	210
	215
	220
	225
	230
	235
	240
	245
	250
	255
	260
	265


BULK EARTHWORKS SECTION D
HORIZONTAL SCALE 1:400@A1
VERTICAL SCALE 1:100@A1

LEGEND

DENOTES BULK CUT AREA

DENOTES BULK FILL AREA

REVISION		DESCRIPTION		ISSUED	VER'D	APP'D	DATE	CLIENT	ARCHITECT	PROJECT		DRAWING TITLE		JOB NUMBER		
01	ISSUED FOR INFORMATION			AF		JC	22.12.22	HOLDMARK PROPERTY GROUP PTY LTD	TURNER	ALL DIMENSIONS TO BE VERIFIED ON SITE BEFORE COMMENCING WORK. NORTHROP ACCEPTS NO RESPONSIBILITY FOR THE USABILITY, COMPLETENESS OR SCALE OF DRAWINGS TRANSFERRED ELECTRONICALLY. THIS DRAWING MAY HAVE BEEN PREPARED USING COLOUR, AND MAY BE INCOMPLETE IF COPIED TO BLACK & WHITE. SCALE 1:100 @ A1 SCALE 1:400 @ A1 012345m 048121620m	 Sydney Level 11 345 George Street, Sydney NSW 2000 Ph (02) 9241 4188 Fax (02) 9241 4324 Email sydney@northrop.com.au ABN 81 094 433 100	CADDENS CORNER O'CONNELL STREET, CADDENS	CIVIL ENGINEERING PACKAGE DEVELOPMENT APPLICATION BULK EARTHWORKS CUT AND FILL SECTIONS - SHEET 04	SY222070		
02	ISSUED FOR DA APPROVAL			UM		JC	08.03.23								DRAWING NUMBER	REVISION
															DAC2104	02
															DRAWING SHEET SIZE = A1	
DRAWING NOT TO BE USED FOR CONSTRUCTION UNLESS VERIFICATION SIGNATURE HAS BEEN ADDED									THE COPYRIGHT OF THIS DRAWING REMAINS WITH NORTHROP CONSULTING ENGINEERS PTY LTD							

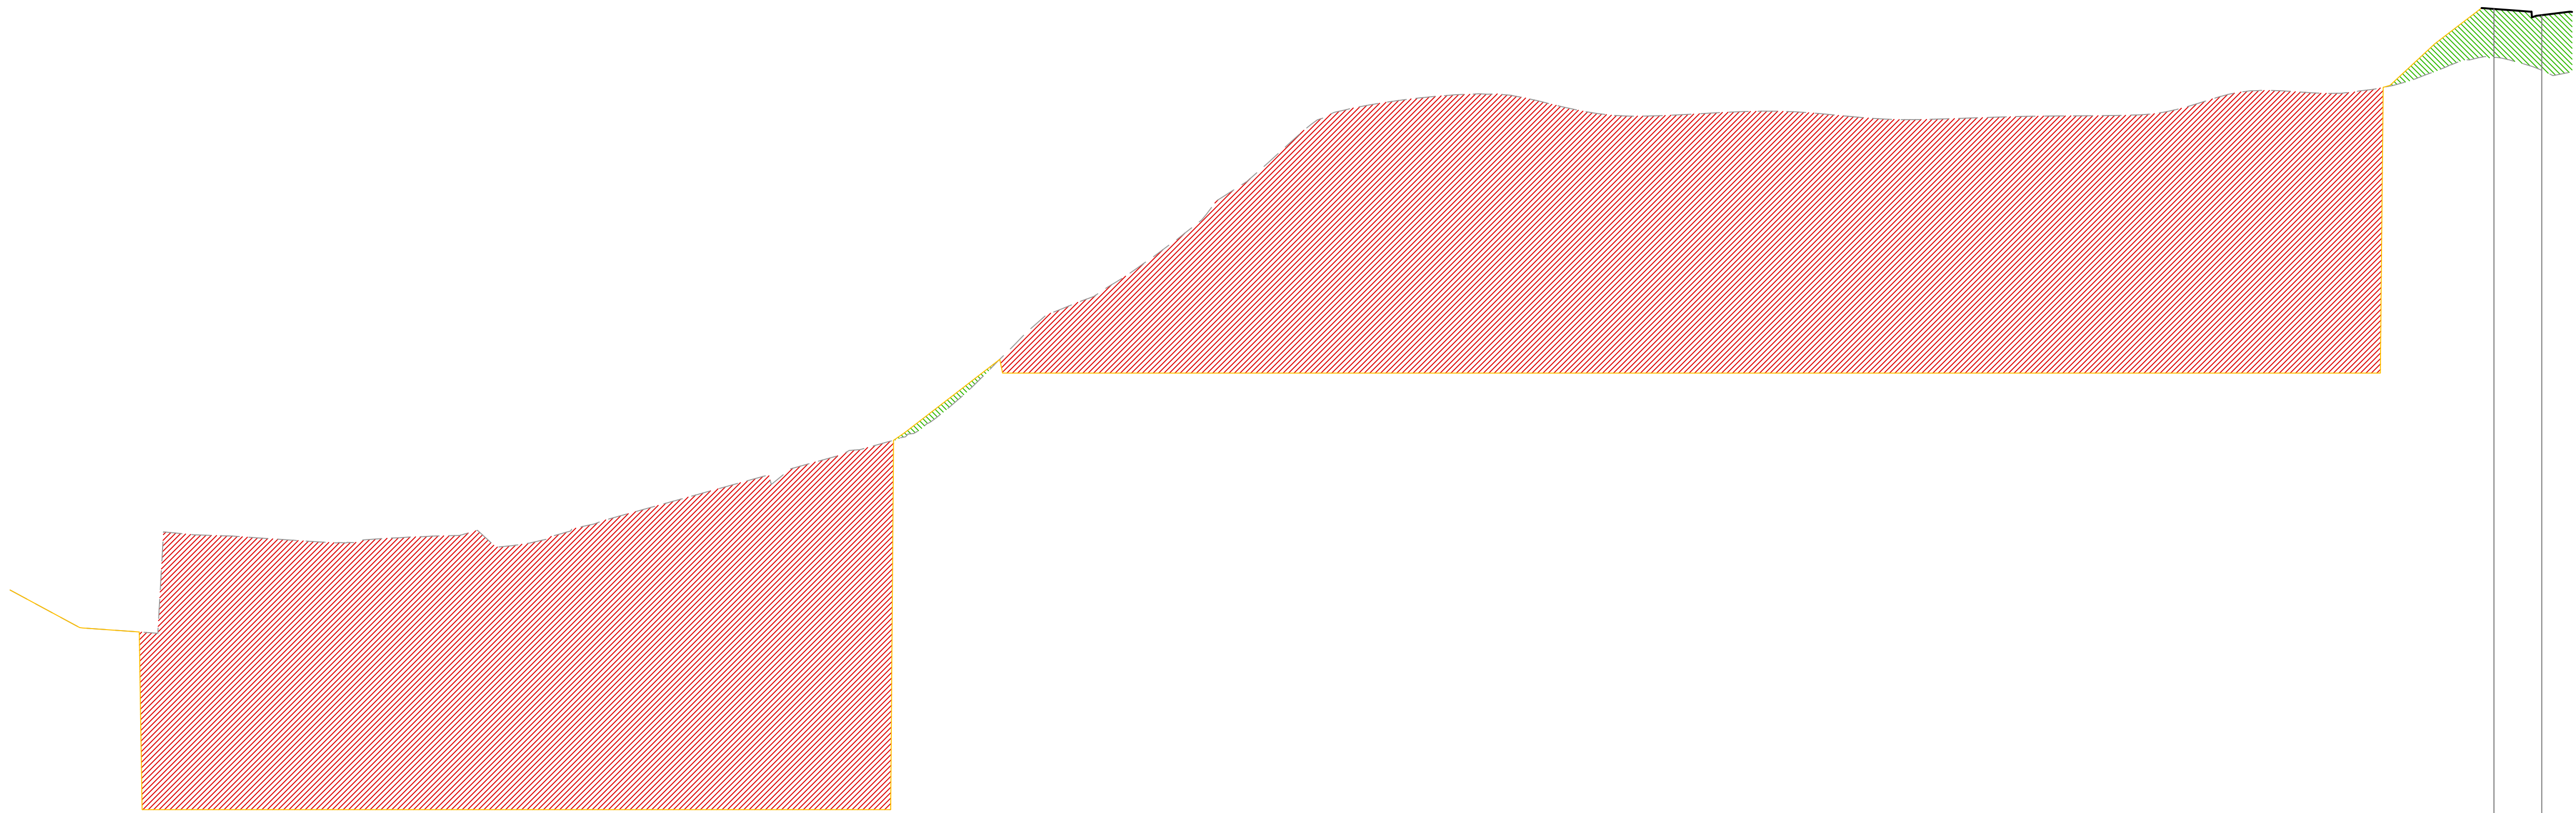


DATUM RL 42.0					
FINISHED SURFACE LEVEL					
BULK EARTHWORKS SURFACE					
EXISTING SURFACE					
CHAINAGE					
	0				
	5	49.725	49.725		
	10	49.311	49.311		
	15	49.223	44.6		
	20	51.775	44.6		
	25	51.721	44.6		
	30	51.637	44.6		
	35	51.573	44.6		
	40	51.69	44.6		
	45	51.747	44.6		
	50	51.738	44.6		
	55	51.576	44.6		
	60	51.976	44.6		
	65	52.326	44.6		
	70	52.671	44.6		
	75	53.06	44.6		
	80	53.11	44.6		
	85	53.705	44.6		
	90	54.052	44.6		
	95	54.439	54.647		
	100	55.409	55.61		
	105	56.634	56		
	110	57.64	56		
	115	58.22	56		
	120	59.048	56		
	125	60.002	56		
	130	61.069	56		
	135	62.193	56		
	140	62.875	56		
	145	63.1	56		
	150	63.239	56		
	155	63.285	56		
	160	63.117	56		
	165	62.833	56		
	170	62.711	56		
	175	62.747	56		
	180	62.814	56		
	185	62.839	56		
	190	62.767	56		
	195	62.654	56		
	200	62.622	56		
	205	62.659	56		
	210	62.699	56		
	215	62.716	56		
	220	62.727	56		
	225	62.795	56		
	230	63.116	56		
	235	63.374	56		
	240	63.337	56		
	245	63.328	56		
	250	63.549	63.714		
	255	63.996	64.826		
	260	64.24	65.51	65.51	
	265	63.907	65.348	65.348	

BULK EARTHWORKS SECTION E
HORIZONTAL SCALE 1:400@A1
VERTICAL SCALE 1:100@A1

NOT FOR CONSTRUCTION

REVISION		DESCRIPTION	ISSUED	VER'D	APP'D	DATE	CLIENT	ARCHITECT	 Sydney Level 11 345 George Street, Sydney NSW 2000 Ph (02) 9241 4188 Fax (02) 9241 4324 sydney@northrop.com.au ABN 81 094 433 100 ALL DIMENSIONS TO BE VERIFIED ON SITE BEFORE COMMENCING WORK. NORTHROP ACCEPTS NO RESPONSIBILITY FOR THE USABILITY, COMPLETENESS OR SCALE OF DRAWINGS TRANSFERRED ELECTRONICALLY. THIS DRAWING MAY HAVE BEEN PREPARED USING COLOUR, AND MAY BE INCOMPLETE IF COPIED TO BLACK & WHITE.		PROJECT	DRAWING TITLE	JOB NUMBER	
01	ISSUED FOR INFORMATION		AF		JC	22.12.22	HOLDMARK PROPERTY GROUP PTY LTD	TURNER	 0 1 2 3 4 5m  0 4 8 12 16 20m	CADDENS CORNER O'CONNELL STREET, CADDENS	CIVIL ENGINEERING PACKAGE DEVELOPMENT APPLICATION	SY222070		
02	ISSUED FOR DA APPROVAL		UM		JC	08.03.23						DRAWING NUMBER	REVISION	
							DRAWING NOT TO BE USED FOR CONSTRUCTION UNLESS VERIFICATION SIGNATURE HAS BEEN ADDED.	THE COPYRIGHT OF THIS DRAWING REMAINS WITH NORTHROP CONSULTING ENGINEERS PTY LTD			DAC2105	02		
											BULK EARTHWORKS CUT AND FILL SECTIONS - SHEET 05		DRAWING SHEET SIZE = A1	

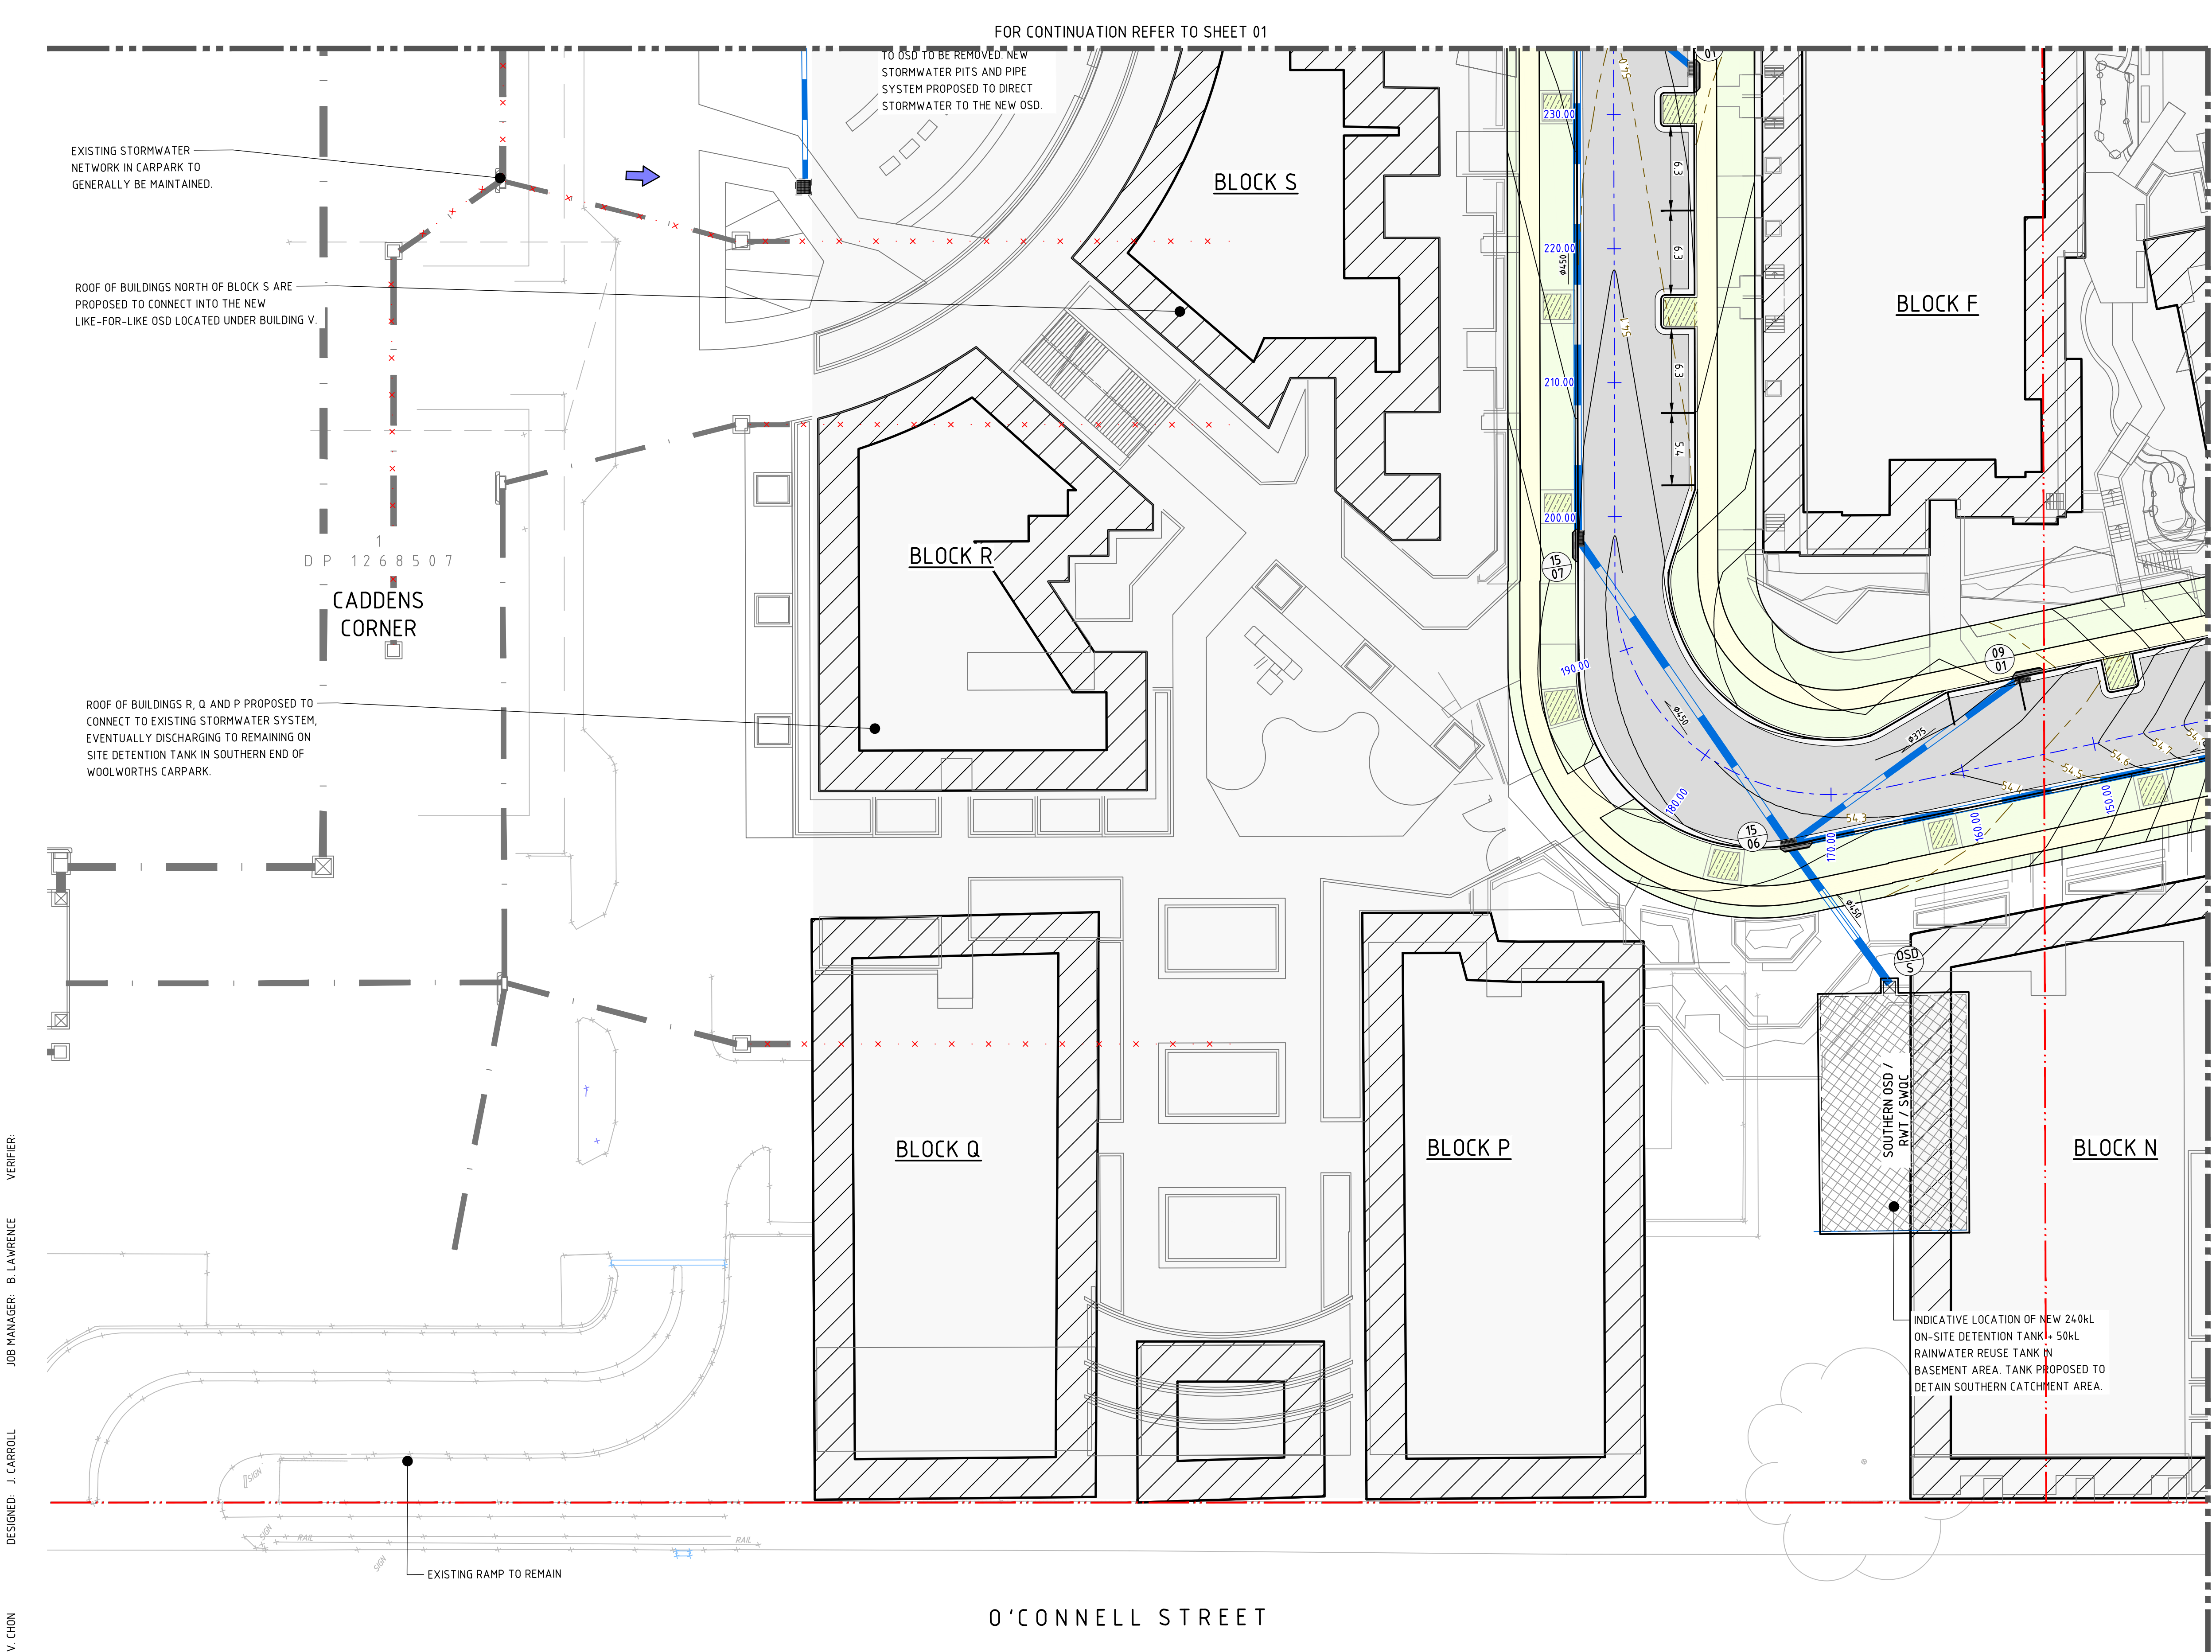

LEGEND

EXISTING BOUNDARY LINE

SITE BOUNDARY LINE

EXISTING EASEMENT LINE

EXISTING SERVICES

PROPOSED KERB

EXISTING KERB

FUTURE KERB

SAWCUT AND PAVEMENT INFILL

DISH DRAIN

KERB AND GUTTER

ROLL KERB AND GUTTER

KERB RAMP

BATTERS

PROPOSED CONTOURS

EXISTING CONTOURS

STORMWATER PIPE

EXISTING STORMWATER PIPE

EXISTING TO BE REMOVED

DRAINAGE STRUCTURE WITH EXTENDED CHAMBER (NEW / EXTG)

GRATED INLET PIT (NEW / EXTG)

KERB INLET PIT (NEW / EXTG)

JUNCTION PIT (NEW / EXTG)

STORMWATER PIT TAG LINE ID / STRUCTURE No.

ON SITE DETENTION TANK

CONCRETE HEADWALL

RIP RAP ENERGY DISSIPATER

LIMIT OF WORKS

PROPOSED RETAINING WALL

GRASS SWALE

ROAD PAVEMENT

FOOTPATH PAVEMENT

VERGE AND PERMANENT BATTER / LANDSCAPE AREAS


PROPOSED BIO-RETENTION

TREE TO BE REMOVED

TREE TO BE RETAINED

STRUCTURAL ROOT ZONE (SRZ) OF TREE TO BE RETAINED

TREE PROTECTION ZONE (TPZ) OF TREE TO BE RETAINED

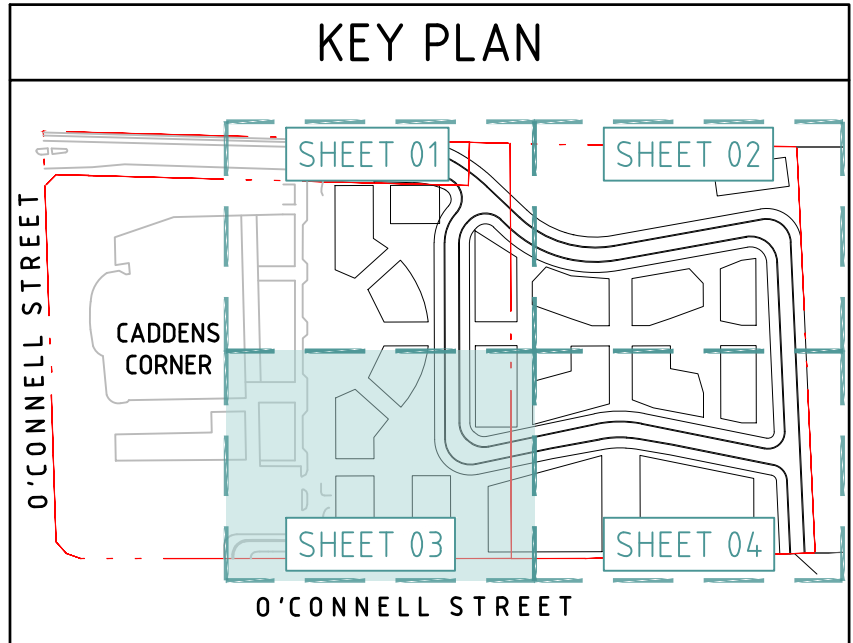

DRAWN: V. CHON
DESIGNED: J. CARROLL
JOB MANAGER: B. LAWRENCE
VERIFIER:

REVISION	DESCRIPTION	ISSUED	VER'D	APP'D	DATE
01	ISSUED FOR INFORMATION	AF		JC	22.12.22
02	ISSUED FOR DA APPROVAL	UM		JC	08.03.23

**HOLDMARK PROPERTY GROUP
PTY LTD**

DRAWING NOT TO BE USED FOR CONSTRUCTION UNLESS
VERIFICATION SIGNATURE HAS BEEN ADDED

TURNER

THE COPYRIGHT OF THIS DRAWING REMAINS WITH
NORTHROP CONSULTING ENGINEERS PTY LTD

ALL DIMENSIONS TO BE VERIFIED ON SITE BEFORE
COMMENCING WORK.
NORTHROP ACCEPTS NO RESPONSIBILITY FOR THE
USABILITY, COMPLETENESS OR SCALE OF DRAWINGS
TRANSFERRED ELECTRONICALLY.
THIS DRAWING MAY HAVE BEEN PREPARED USING COLOUR,
AND MAY BE INCOMPLETE IF COPIED TO BLACK & WHITE.

SCALE 1:250@A1

Sydney
Level 11 345 George Street, Sydney NSW 2000
Ph (02) 9241 4188 Fax (02) 9241 4324
Email sydney@northrop.com.au ABN 81 094 433 100

PROJECT

**CADDENS CORNER
O'CONNELL STREET, CADDENS**

DRAWING TITLE

**CIVIL ENGINEERING PACKAGE
DEVELOPMENT APPLICATION
SITEWORKS AND STORMWATER
MANAGEMENT PLAN - SHEET 03**

JOB NUMBER

SY222070

DRAWING NUMBER

DAC3003

REVISION

02


DRAWING SHEET SIZE = A1

NOT FOR CONSTRUCTION

PROJECT: TURNER PROPERTY GROUP - CADDENS CORNER O'CONNELL STREET, CADDENS (DA) 22/22/22/070 - CADDENS CORNER



REVISION	DESCRIPTION	ISSUED	VER'D	APP'D	DATE	CLIENT	ARCHITECT	 NORTHROP Sydney Level 11 345 George Street, Sydney NSW 2000 Ph (02) 9241 4188 Fax (02) 9241 4324 Email sydney@northrop.com.au ABN 81 094 433 100	PROJECT	CADDENS CORNER O'CONNELL STREET, CADDENS	DRAWING TITLE	JOB NUMBER	<table border="1"> <tr> <td>DRAWING NUMBER</td><td>REVISION</td></tr> <tr> <td>DAC4000</td><td>01</td></tr> <tr> <td colspan="2">DRAWING SHEET SIZE = A1</td></tr> </table>	DRAWING NUMBER	REVISION	DAC4000	01	DRAWING SHEET SIZE = A1	
DRAWING NUMBER	REVISION																		
DAC4000	01																		
DRAWING SHEET SIZE = A1																			
01	ISSUED FOR DA APPROVAL	UM		JC	08.03.23	HOLDMARK PROPERTY GROUP PTY LTD TURNER DRAWING NOT TO BE USED FOR CONSTRUCTION UNLESS VERIFICATION SIGNATURE HAS BEEN ADDED.	ALL DIMENSIONS TO BE VERIFIED ON SITE BEFORE COMMENCING WORK. NORTHROP ACCEPTS NO RESPONSIBILITY FOR THE USABILITY, COMPLETENESS OR SCALE OF DRAWINGS TRANSFERRED ELECTRONICALLY. THIS DRAWING MAY HAVE BEEN PREPARED USING COLOUR, AND MAY BE INCOMPLETE IF COPIED TO BLACK & WHITE. SCALE 1:40 @A1 	CIVIL ENGINEERING PACKAGE DEVELOPMENT APPLICATION ROAD TYPICAL SECTIONS	SY222070										

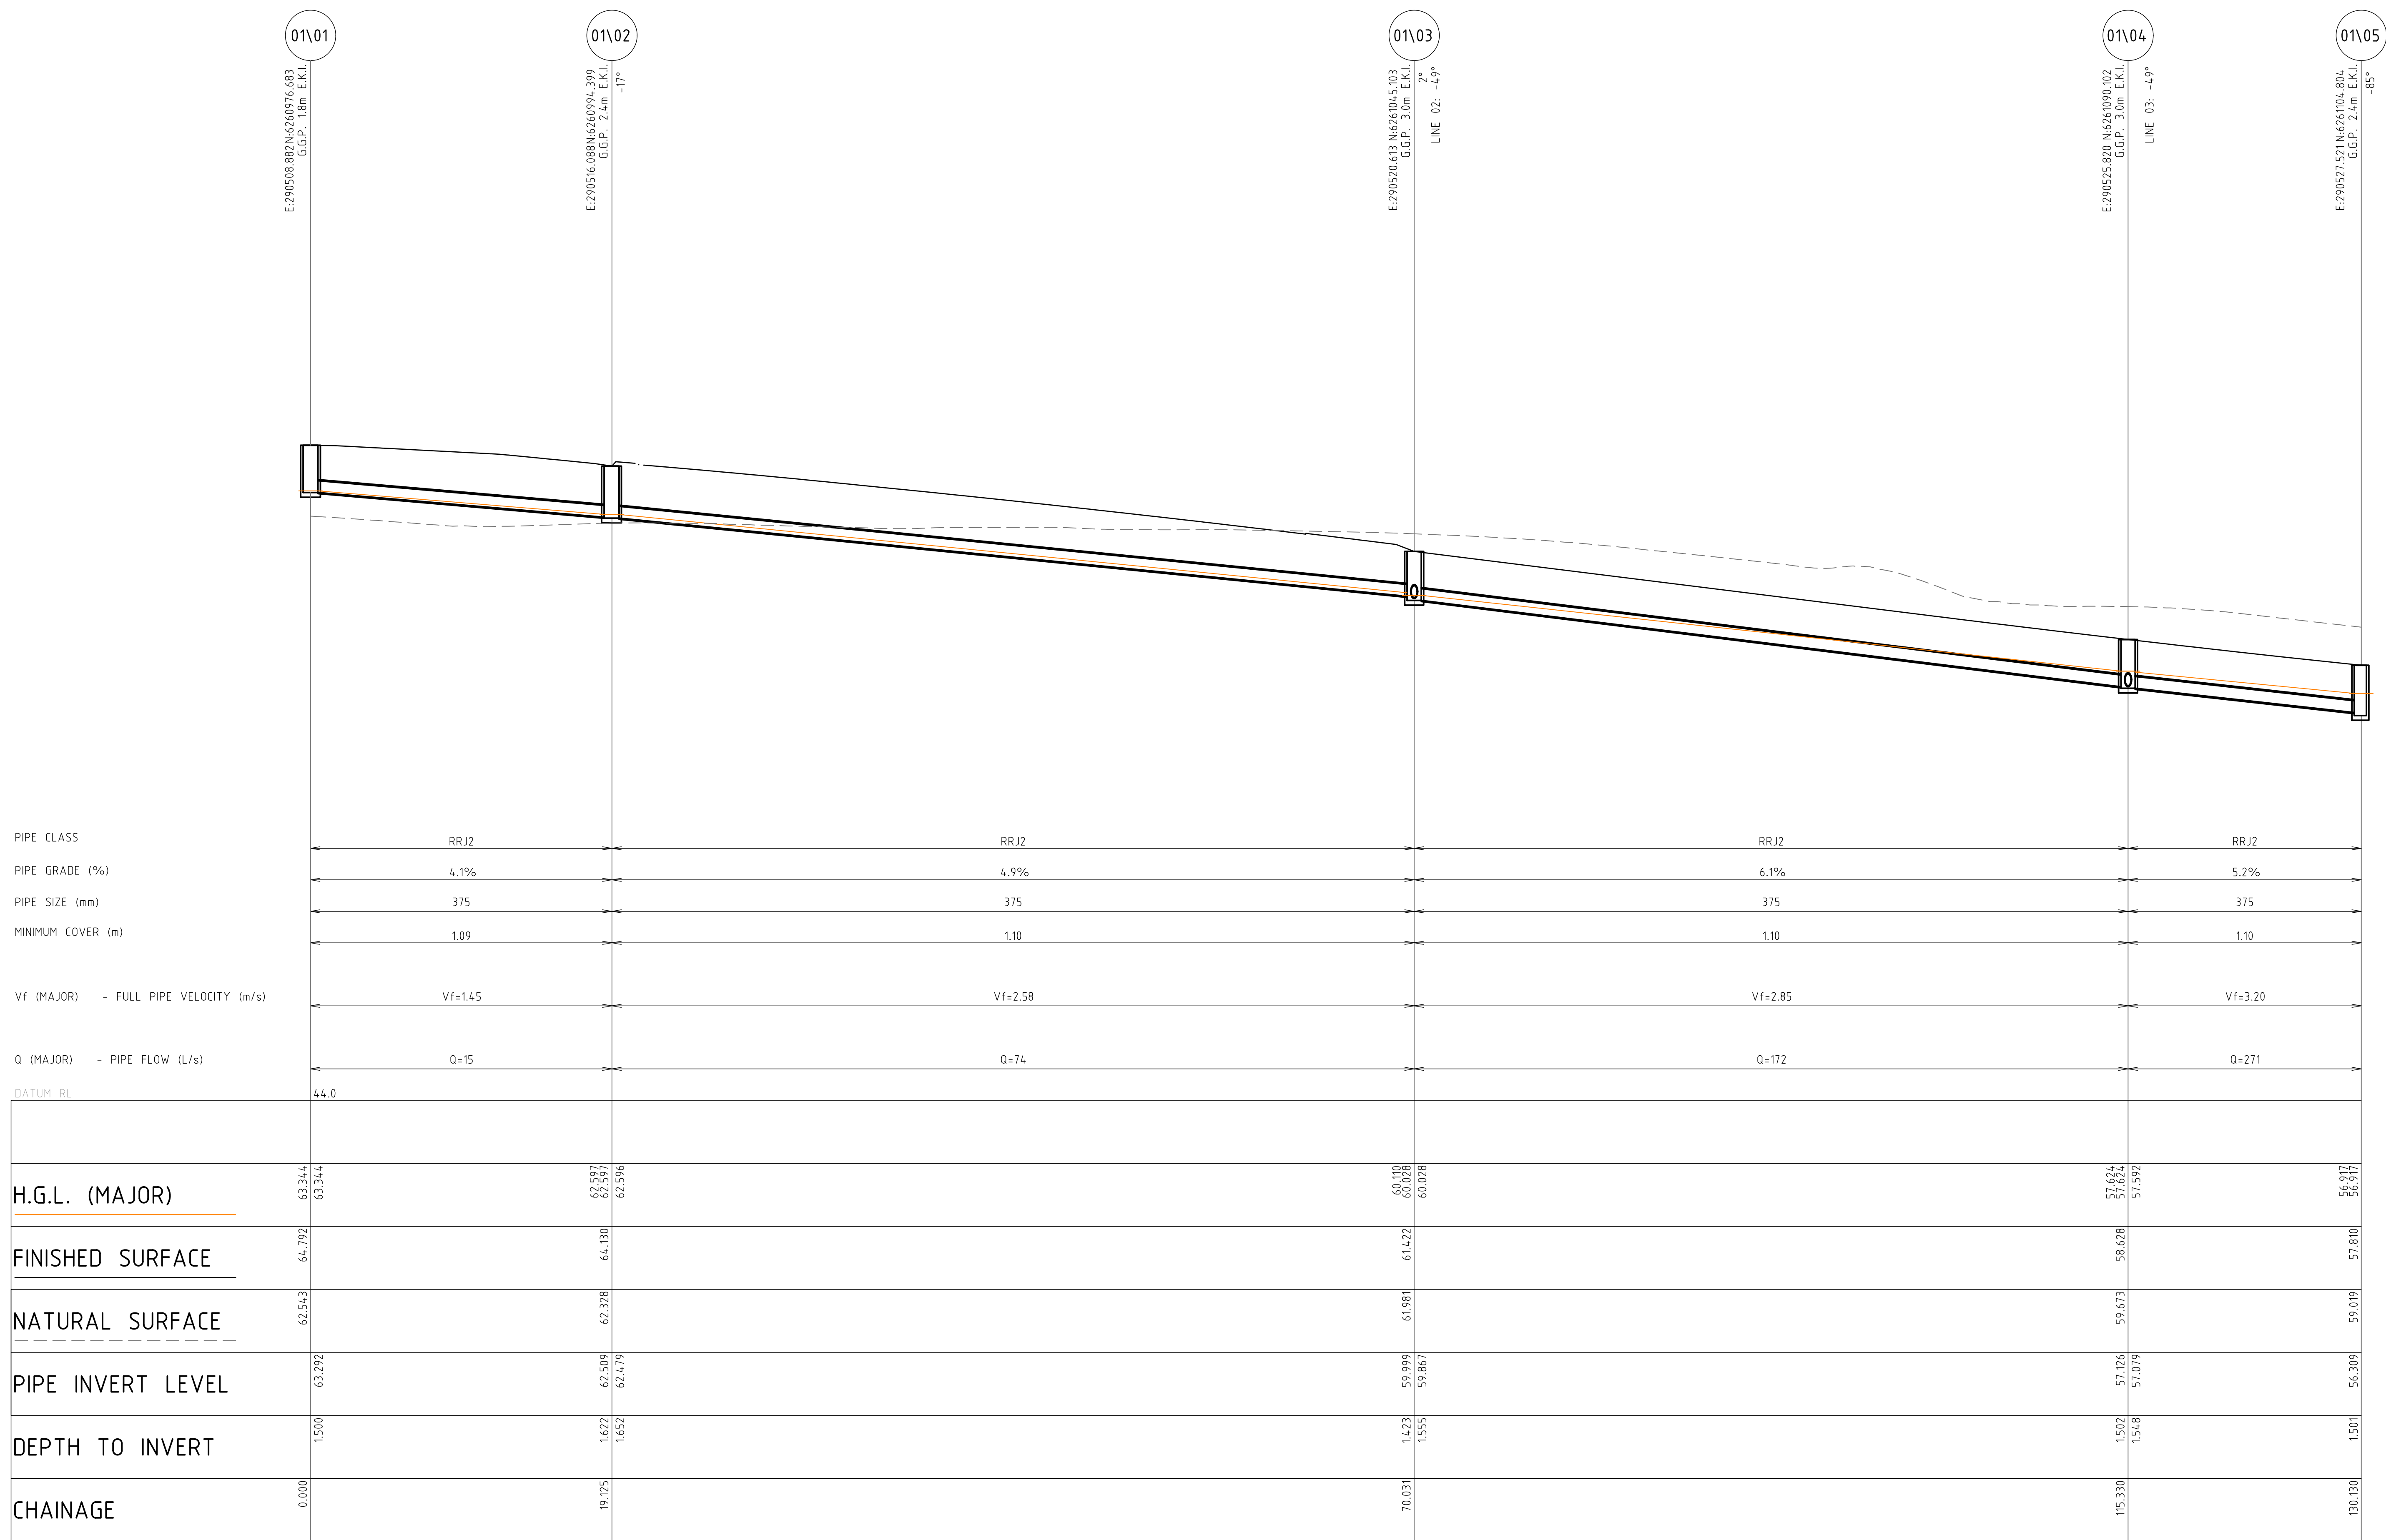


LINE 01

HORIZONTAL SCALE 1:200@A1
VERTICAL SCALE 1:100@A1

NOT FOR CONSTRUCTION

REVISION	DESCRIPTION	ISSUED	VER'D	APP'D	DATE	CLIENT	ARCHITECT	</
----------	-------------	--------	-------	-------	------	--------	-----------	---

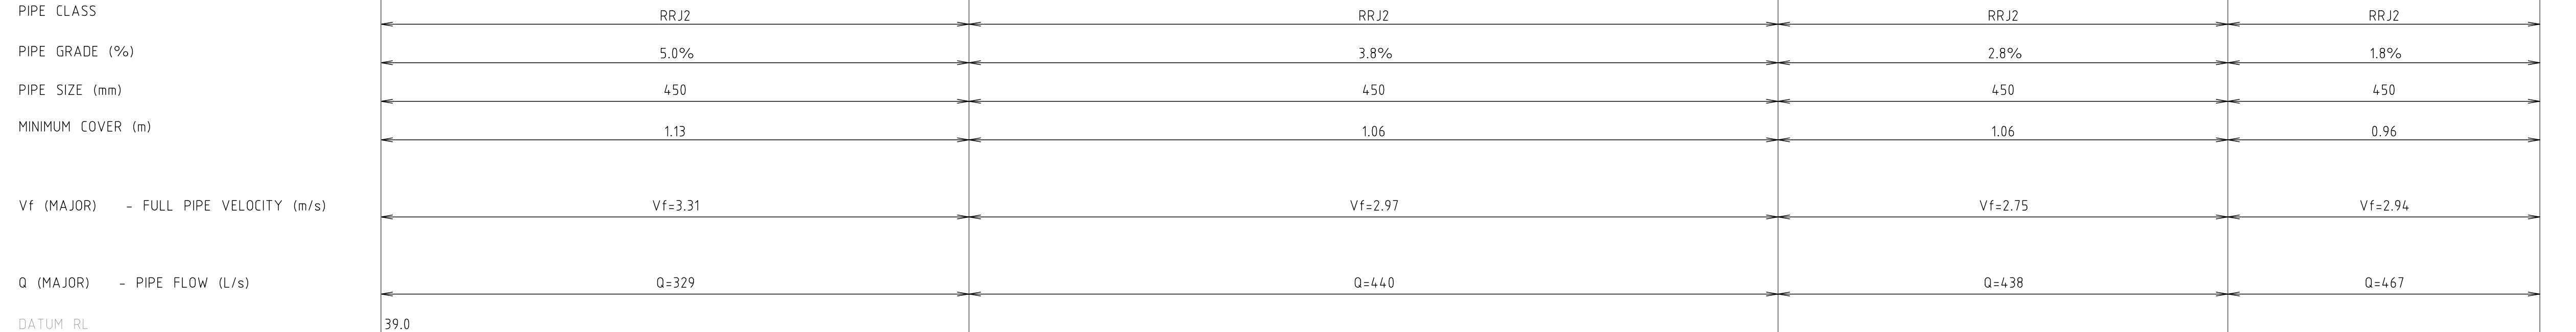

HORIZONTAL SCALE 1:200@A1
VERTICAL SCALE 1:100@A1

 **NORTHROP**


Sydney

Level 11 345 George Street, Sydney NSW 2000

Ph (02) 9241 4188 Fax (02) 9241 4324

Email sydney@northrop.com.au ABN 81 094 433 100

DRAWN: V. CHON
DESIGNED: J. CARROLL
JOB MANAGER: B. LAWRENCE
VERIFIER:

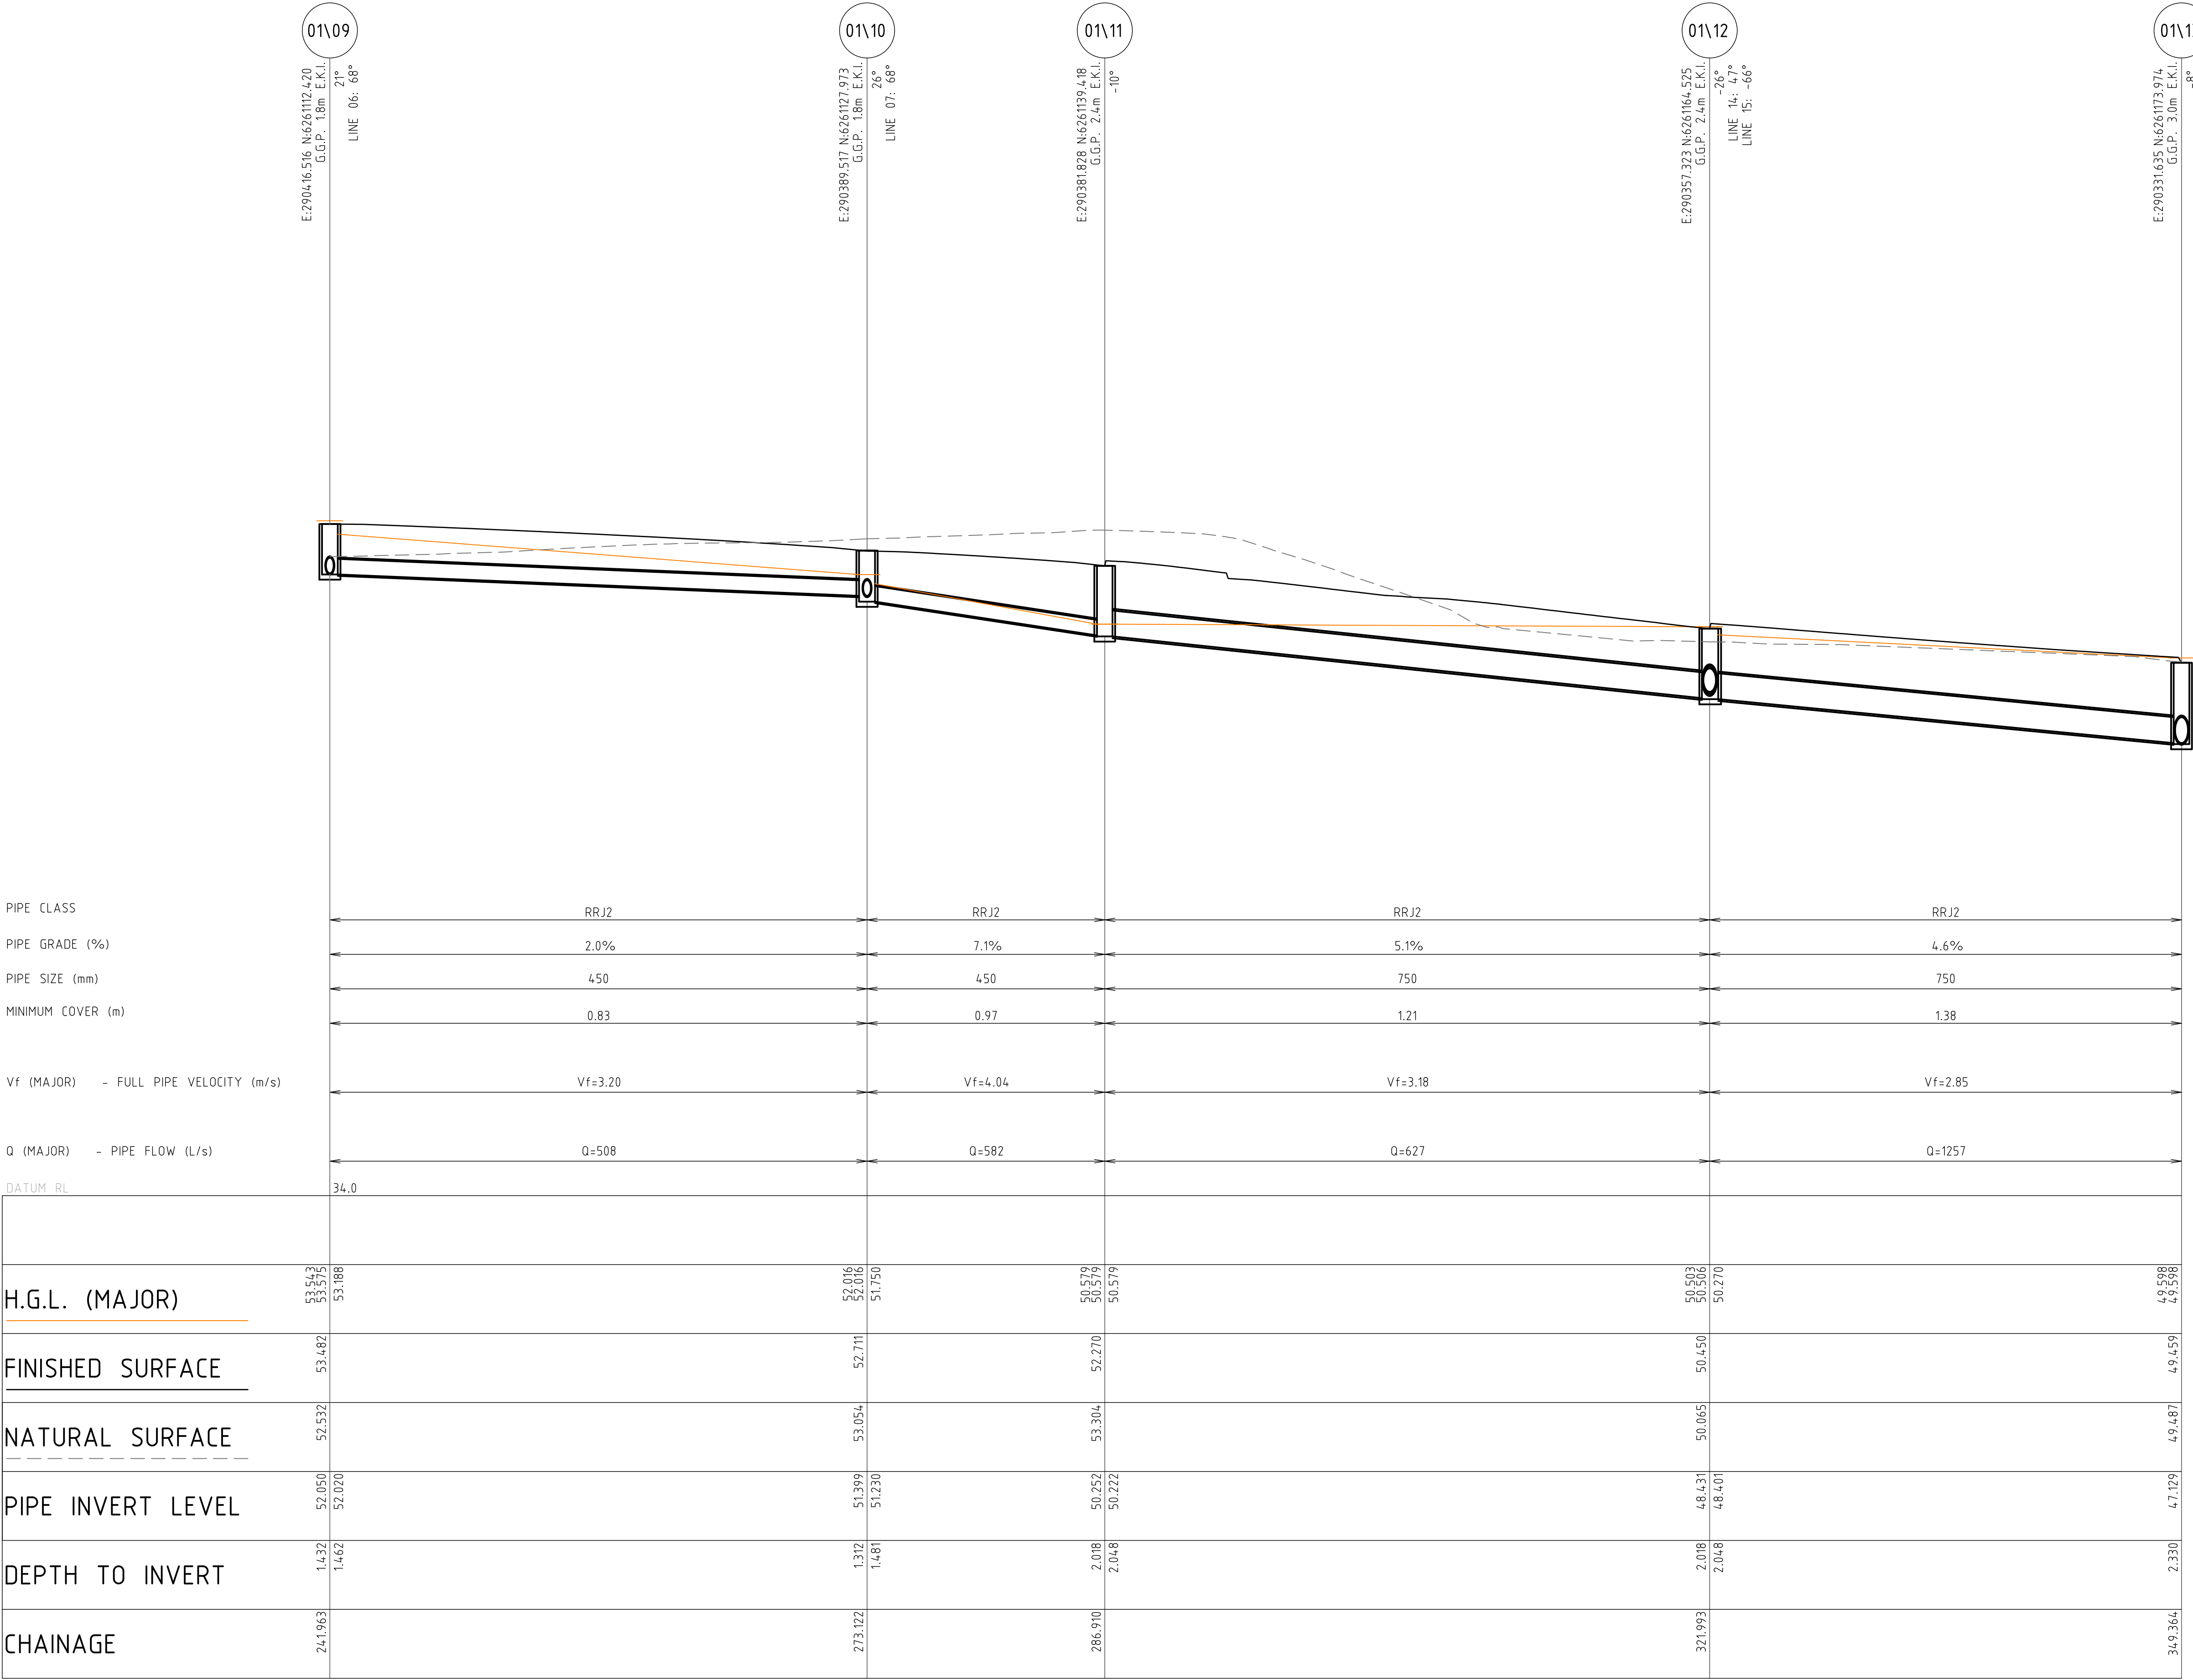

LINE 01

HORIZONTAL SCALE 1:200@A1
VERTICAL SCALE 1:100@A1

NOT FOR CONSTRUCTION

REVISION	DESCRIPTION	ISSUED	VER'D	APP'D	DATE
01	ISSUED FOR DA APPROVAL	UM		JC	08.03.23

CLIENT
HOLDMARK PROPERTY GROUP PTY LTD
DRAWING NOT TO BE USED FOR CONSTRUCTION UNLESS VERIFICATION SIGNATURE HAS BEEN ADDED

ARCHITECT
TURNER
THE COPYRIGHT OF THIS DRAWING REMAINS WITH NORTHROP CONSULTING ENGINEERS PTY LTD

ALL DIMENSIONS TO BE VERIFIED ON SITE BEFORE COMMENCING WORK. NORTHROP ACCEPTS NO RESPONSIBILITY FOR THE USABILITY, COMPLETENESS OR SCALE OF DRAWINGS TRANSFERRED ELECTRONICALLY. THIS DRAWING MAY HAVE BEEN PREPARED USING COLOUR, AND MAY BE INCOMPLETE IF COPIED TO BLACK & WHITE.
SCALE 1:100 @ A1
SCALE 1:200@ A1


Sydney
Level 11 345 George Street, Sydney NSW 2000
Ph (02) 9241 4188 Fax (02) 9241 4324
Email sydney@northrop.com.au ABN 81 094 433 100

PROJECT
CADDENS CORNER O'CONNELL STREET, CADDENS

DRAWING TITLE
CIVIL ENGINEERING PACKAGE DEVELOPMENT APPLICATION
STORMWATER LONGITUDINAL SECTIONS - SHEET 03

JOB NUMBER
SY222070
DRAWING NUMBER
DAC4103
REVISION
01
DRAWING SHEET SIZE = A1

Filename: T:\as\1888\Projects\222070\222070-1-Caddens-Corner\Drawings\G-Conn-Corner\DWG\NSW\SY222070_DAC4103.dwg

Drawn: V. CHON Designed: J. CARROLL Job Manager: B. LAWRENCE Verifier:

PIPE CLASS
PIPE GRADE (%)
PIPE SIZE (mm)
MINIMUM COVER (m)
Vf (MAJOR) - FULL PIPE VELOCITY (m/s)
Q (MAJOR) - PIPE FLOW (L/s)

DATUM RL	32.0	
H.G.L. (MAJOR)	49.598 49.598	48.580 48.580
FINISHED SURFACE	49.459	48.804
NATURAL SURFACE	49.487	48.804
PIPE INVERT LEVEL	47.729 47.099	46.760 46.760
DEPTH TO INVERT	2.330 2.360	2.044 2.044
CHAINAGE	349.364	383.303

LINE 01

HORIZONTAL SCALE 1:200@A1
VERTICAL SCALE 1:100@A1

LINE 02

LINE 03

LINE 04

LINE 05

LINE 06

NOT FOR CONSTRUCTION

REVISION	DESCRIPTION	ISSUED	VER'D	APP'D	DATE
01	ISSUED FOR DA APPROVAL	UM		JC	08.03.23

CLIENT	ARCHITECT
HOLDMARK PROPERTY GROUP PTY LTD	TURNER
DRAWING NOT TO BE USED FOR CONSTRUCTION UNLESS VERIFICATION SIGNATURE HAS BEEN ADDED	THE COPYRIGHT OF THIS DRAWING REMAINS WITH NORTHROP CONSULTING ENGINEERS PTY LTD

ARCHITECT

TURNER

THE COPYRIGHT OF THIS DRAWING REMAINS WITH
NORTHROP CONSULTING ENGINEERS PTY LTD




NORTHROP
Sydney
Level 11 345 George Street, Sydney NSW 2000
Ph (02) 9241 4188 Fax (02) 9241 4324
Email sydney@northrop.com.au ABN 81 094 433 100

PROJECT	CADDENS CORNER O'CONNELL STREET, CADDENS
---------	---

DRAWING TITLE	CIVIL ENGINEERING PACKAGE DEVELOPMENT APPLICATION STORMWATER LONGITUDINAL SECTIONS - SHEET 04
---------------	--

JOB NUMBER	SY222070
DRAWING NUMBER	DAC4104
REVISION	01
DRAWING SHEET SIZE	A1

Filename: T:\as\as\Projects\2022_20810222070 - Caddens - Corner O'Connell Drawings\04 - Stormwater Longitudinal Sections\DAC4104.dwg

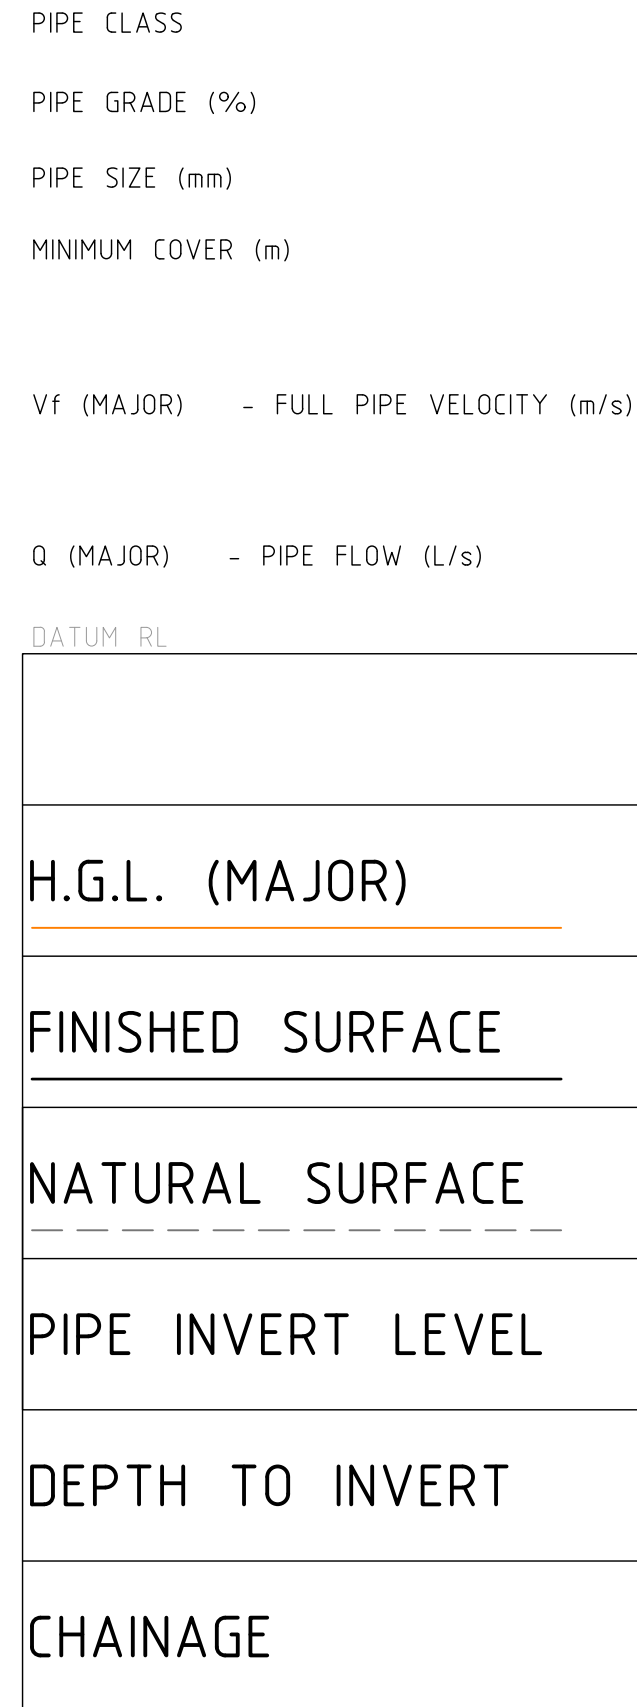

NOT FOR CONSTRUCTION

 **NORTHROP**

Sydney

Level 11 345 George Street, Sydney NSW 2000

Ph (02) 9241 4188 Fax (02) 9241 4324

Email sydney@northrop.com.au ABN 81 094 433 100

DRAWN: V. CHON
DESIGNED: J. CARROLL
JOB MANAGER: B. LAWRENCE
VERIFIER:

PIPE CLASS
PIPE GRADE (%)
PIPE SIZE (mm)
MINIMUM COVER (m)
Vf (MAJOR) - FULL PIPE VELOCITY (m/s)
Q (MAJOR) - PIPE FLOW (L/s)

DATUM RL	34.0	
H.G.L. (MAJOR)	50.618 50.503	50.503 50.270
FINISHED SURFACE	50.744	50.450
NATURAL SURFACE	49.995	50.065
PIPE INVERT LEVEL	48.883	48.613 48.401
DEPTH TO INVERT	1.861	1.837 2.048
CHAINAGE	0.000	10.689

LINE 14

01\12
LINE 01

15\01
E:290467.401 N:6261003.795
G.G.P. - 18m E.K.L.


LINE 15

15\02
E:290463.196 N:6261014.733
G.G.P. - 18m E.K.L.
-48°

15\03
E:290433.810 N:6261025.662
G.G.P. - 18m E.K.L.
-15°
LINE 13: -61°

15\04
E:290403.775 N:6261028.347
G.G.P. - 18m E.K.L.
-57°

15\05
E:290396.762 N:6261019.262
G.G.P. - 18m E.K.L.
50°

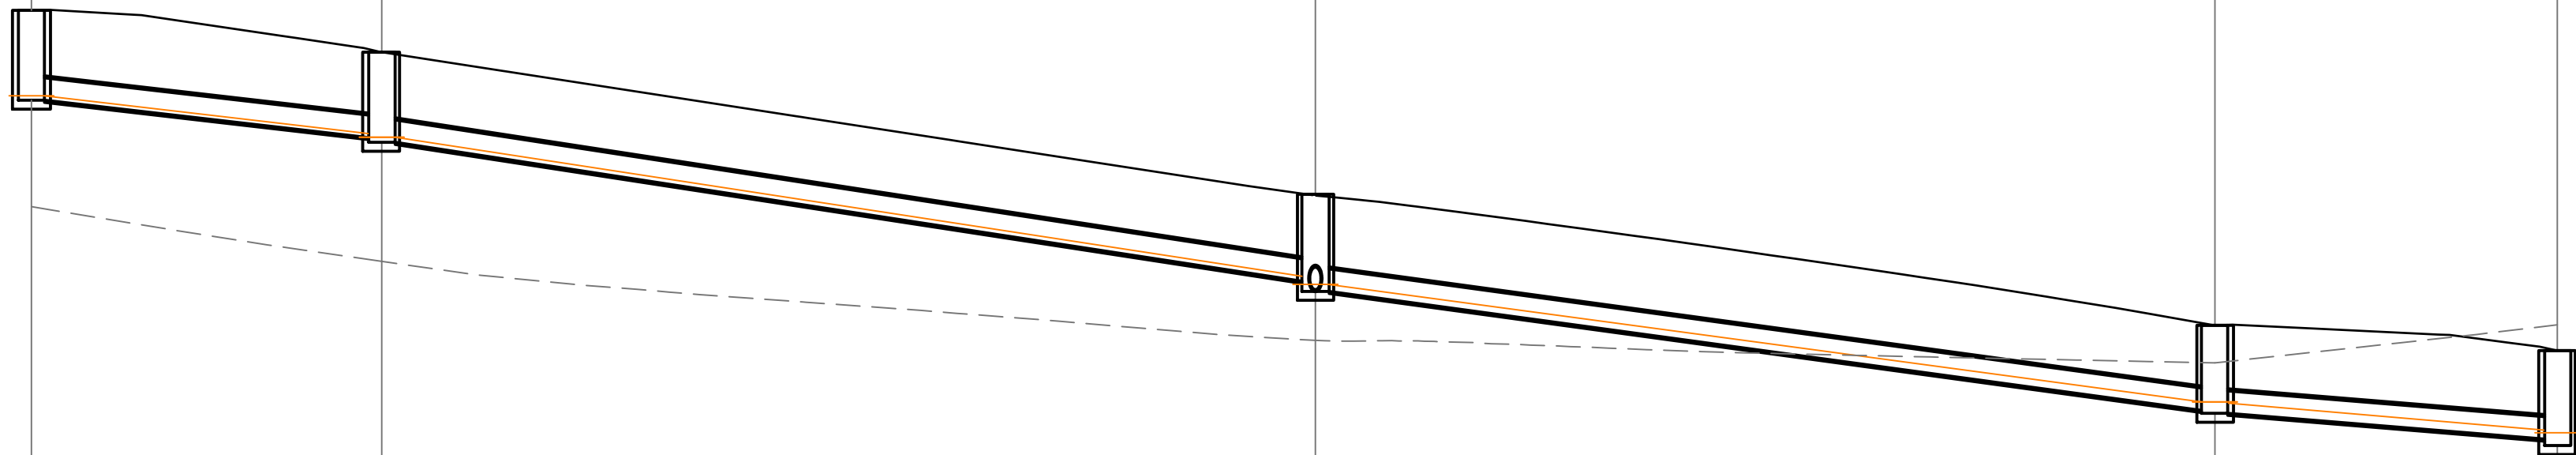

RRJ2
2.5%
750
1.07
Vf=1.78
Q=314
41.0
59.998
59.995
59.364
59.302
59.302
59.995
61.428
58.140
59.923
1.506
0.000
11.740
1.429
1.508
59.297
59.278
56.891
56.722
1.458
1.628
4.3.036
1.424
1.472
54.729
54.681
55.524
56.153
54.870
54.849
54.398
54.355
55.730
56.162
54.248
1.482
84.667

0.000	1506	59.923	58.140	61.428	59.998	41.0
11.740	1.429 1508	59.297 59.218	57.225	60.727	59.364 59.302 59.302	
43.036	1.458 1.628	56.891 56.722	55.901	58.349	56.974 56.840 56.838	
84.667	1.424 1.472	54.729 54.681	55.524	56.153	54.870 54.870 54.849	
	1.482	54.748	56.162	55.730	54.398 54.358	

HORIZONTAL SCALE 1:200@A1
VERTICAL SCALE 1:100@A1

NOT FOR CONSTRUCTION

REVISION	DESCRIPTION	ISSUED	VER'D	APP'D	DATE
01	ISSUED FOR DA APPROVAL	UM		JC	08.03.23

CLIENT	HOLDMARK PROPERTY GROUP PTY LTD
DRAWING NOT TO BE USED FOR CONSTRUCTION UNLESS VERIFICATION SIGNATURE HAS BEEN ADDED	

ARCHITECT	TURNER
THE COPYRIGHT OF THIS DRAWING REMAINS WITH NORTHROP CONSULTING ENGINEERS PTY LTD	

ALL DIMENSIONS TO BE VERIFIED ON SITE BEFORE COMMENCING WORK. NORTHROP ACCEPTS NO RESPONSIBILITY FOR THE USABILITY, COMPLETENESS OR SCALE OF DRAWINGS TRANSFERRED ELECTRONICALLY. THIS DRAWING MAY HAVE BEEN PREPARED USING COLOUR, AND MAY BE INCOMPLETE IF COPIED TO BLACK & WHITE.	SCALE 1:100 @ A1 SCALE 1:200@ A1	0 1 2 3 4 5m 0 2 4 6 8 10m
---	-------------------------------------	-------------------------------



NORTHROP
Sydney
Level 11 345 George Street, Sydney NSW 2000
Ph (02) 9241 4188 Fax (02) 9241 4324
Email sydney@northrop.com.au ABN 81 094 433 100


PROJECT	CADDENS CORNER O'CONNELL STREET, CADDENS
---------	---

DRAWING TITLE	CIVIL ENGINEERING PACKAGE DEVELOPMENT APPLICATION STORMWATER LONGITUDINAL SECTIONS - SHEET 06
---------------	--

JOB NUMBER	SY222070
DRAWING NUMBER	DAC4106
REVISION	01
DRAWING SHEET SIZE	A1



HORIZONTAL SCALE 1:200@A1
VERTICAL SCALE 1:100@A1

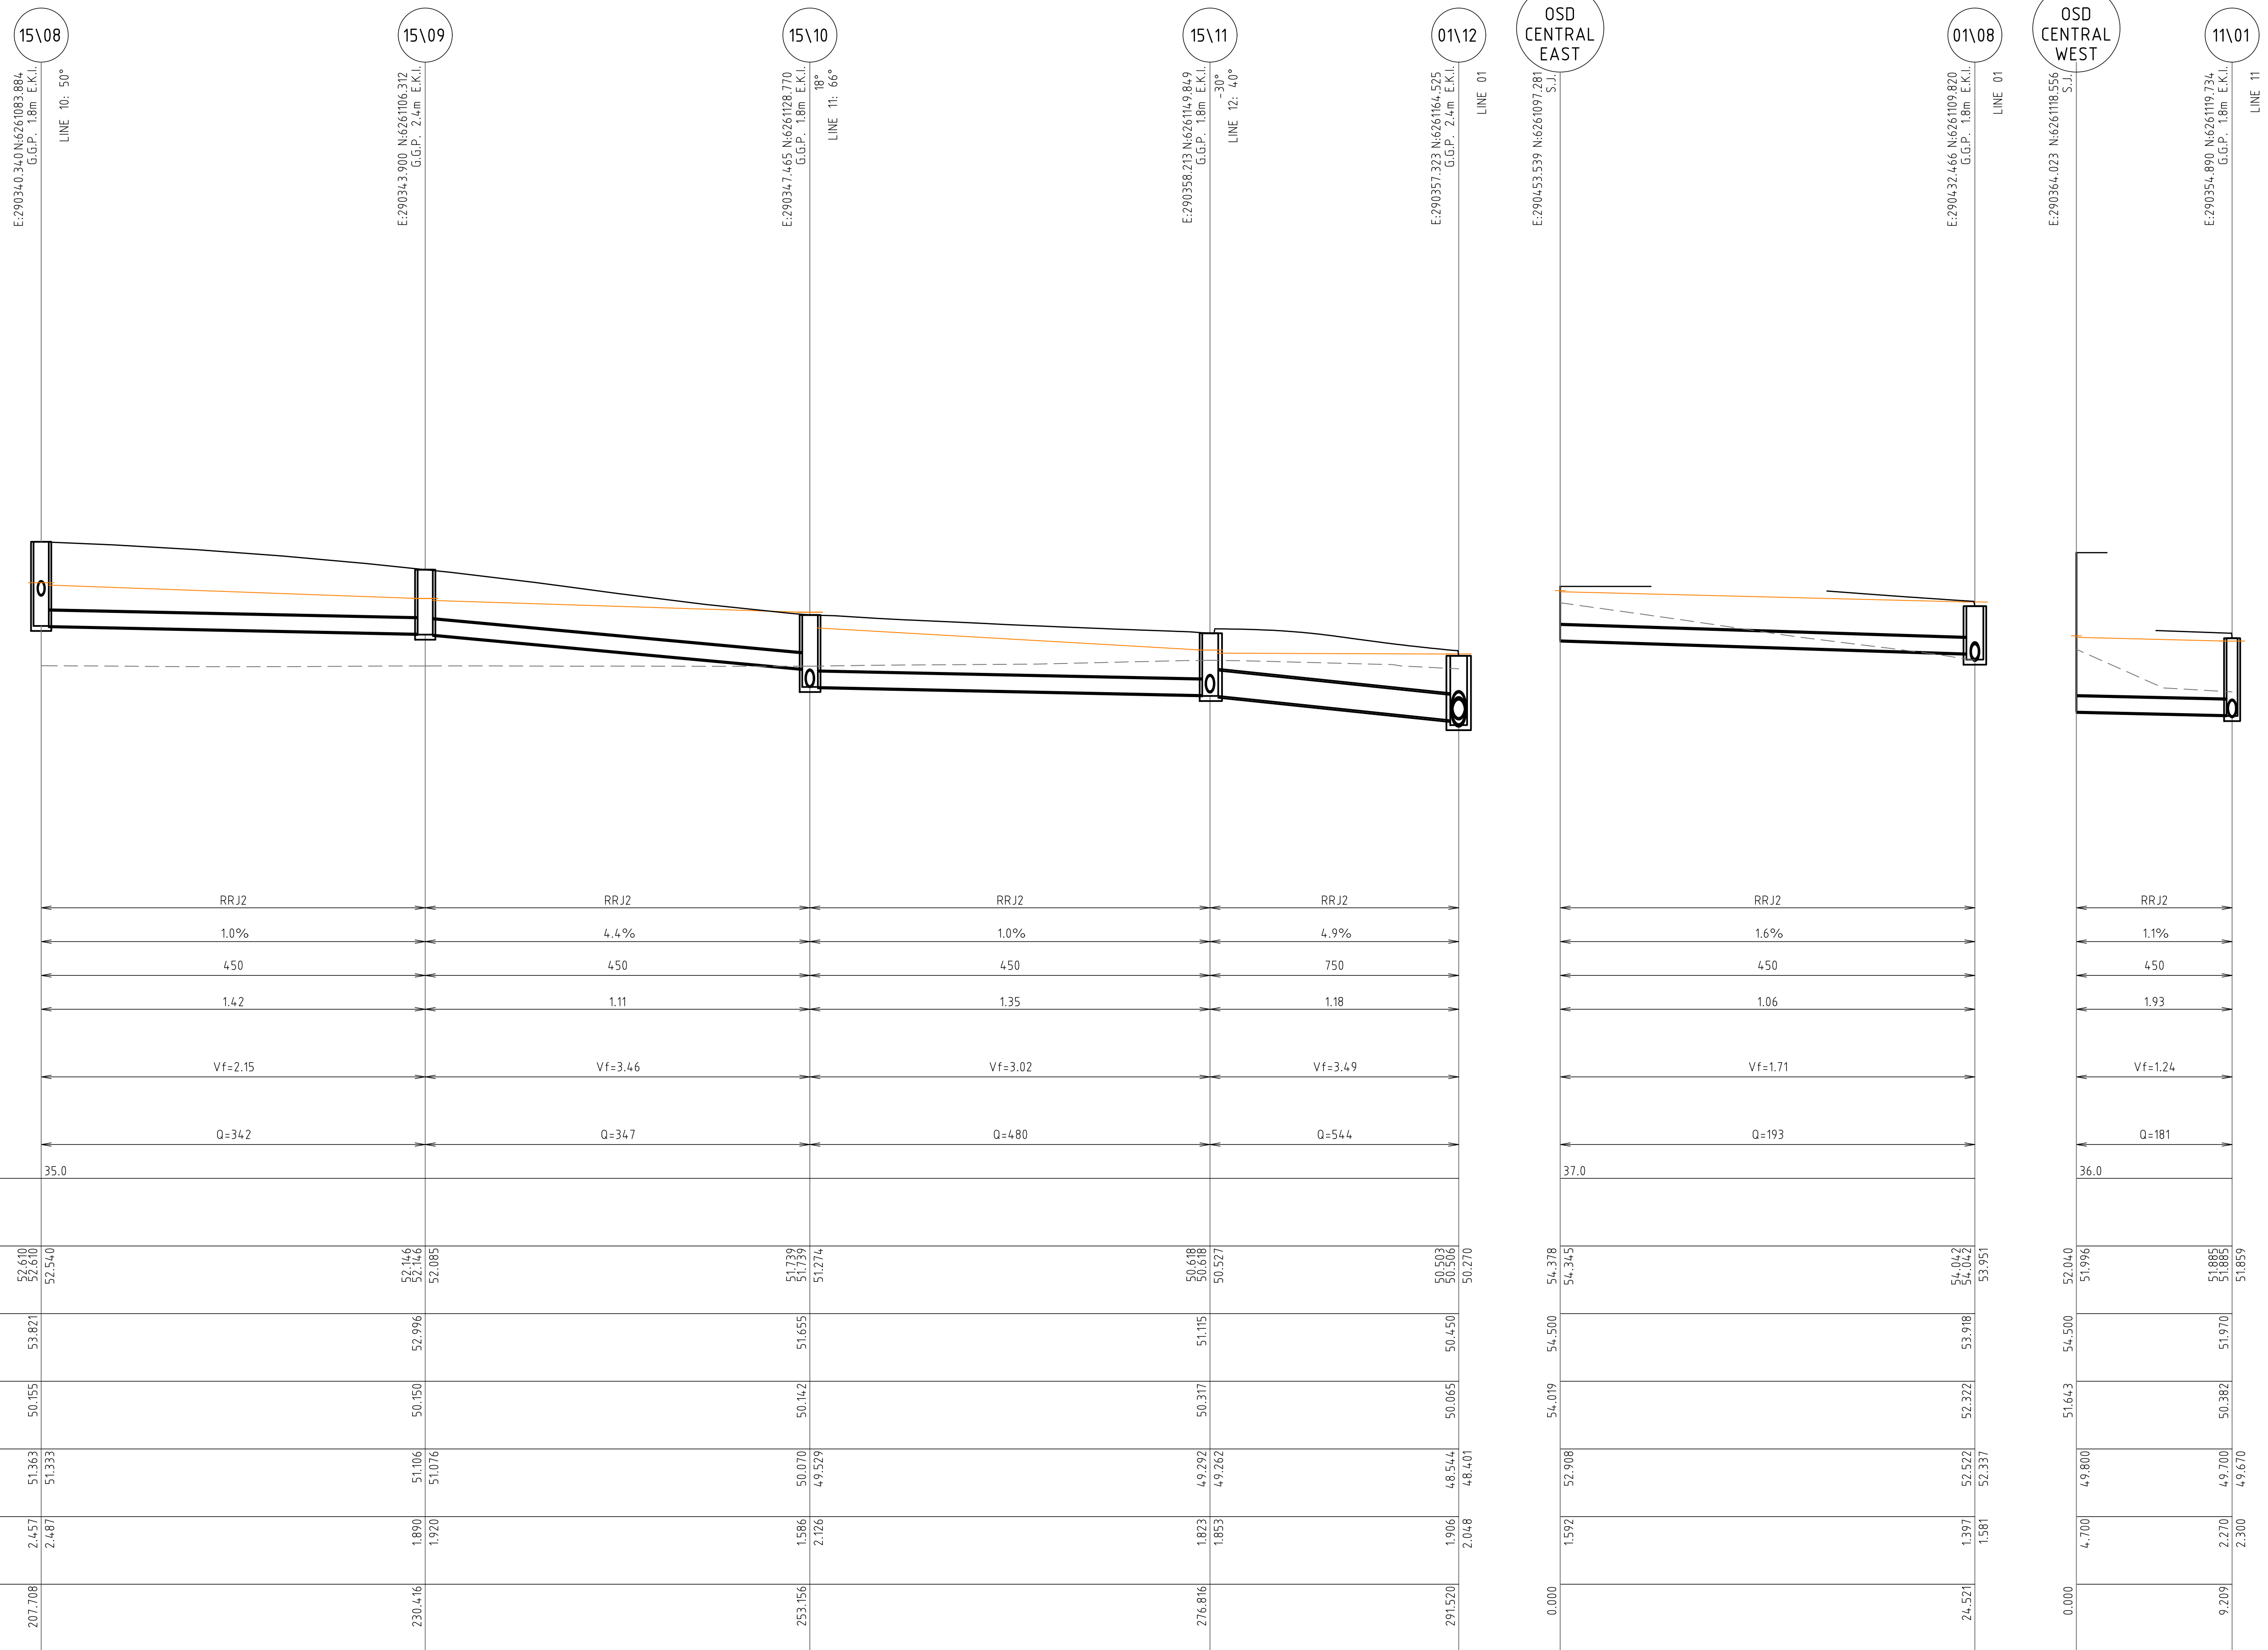


LINE 16

LINE 17

NOT FOR CONSTRUCTION

REVISION		DESCRIPTION	ISSUED	VER'D	APP'D	DATE	CLIENT	ARCHITECT	
----------	--	-------------	--------	-------	-------	------	--------	-----------	---

DRAWN: V. CHON
DESIGNED: J. CARROLL
JOB MANAGER: B. LAWRENCE
VERIFIER:

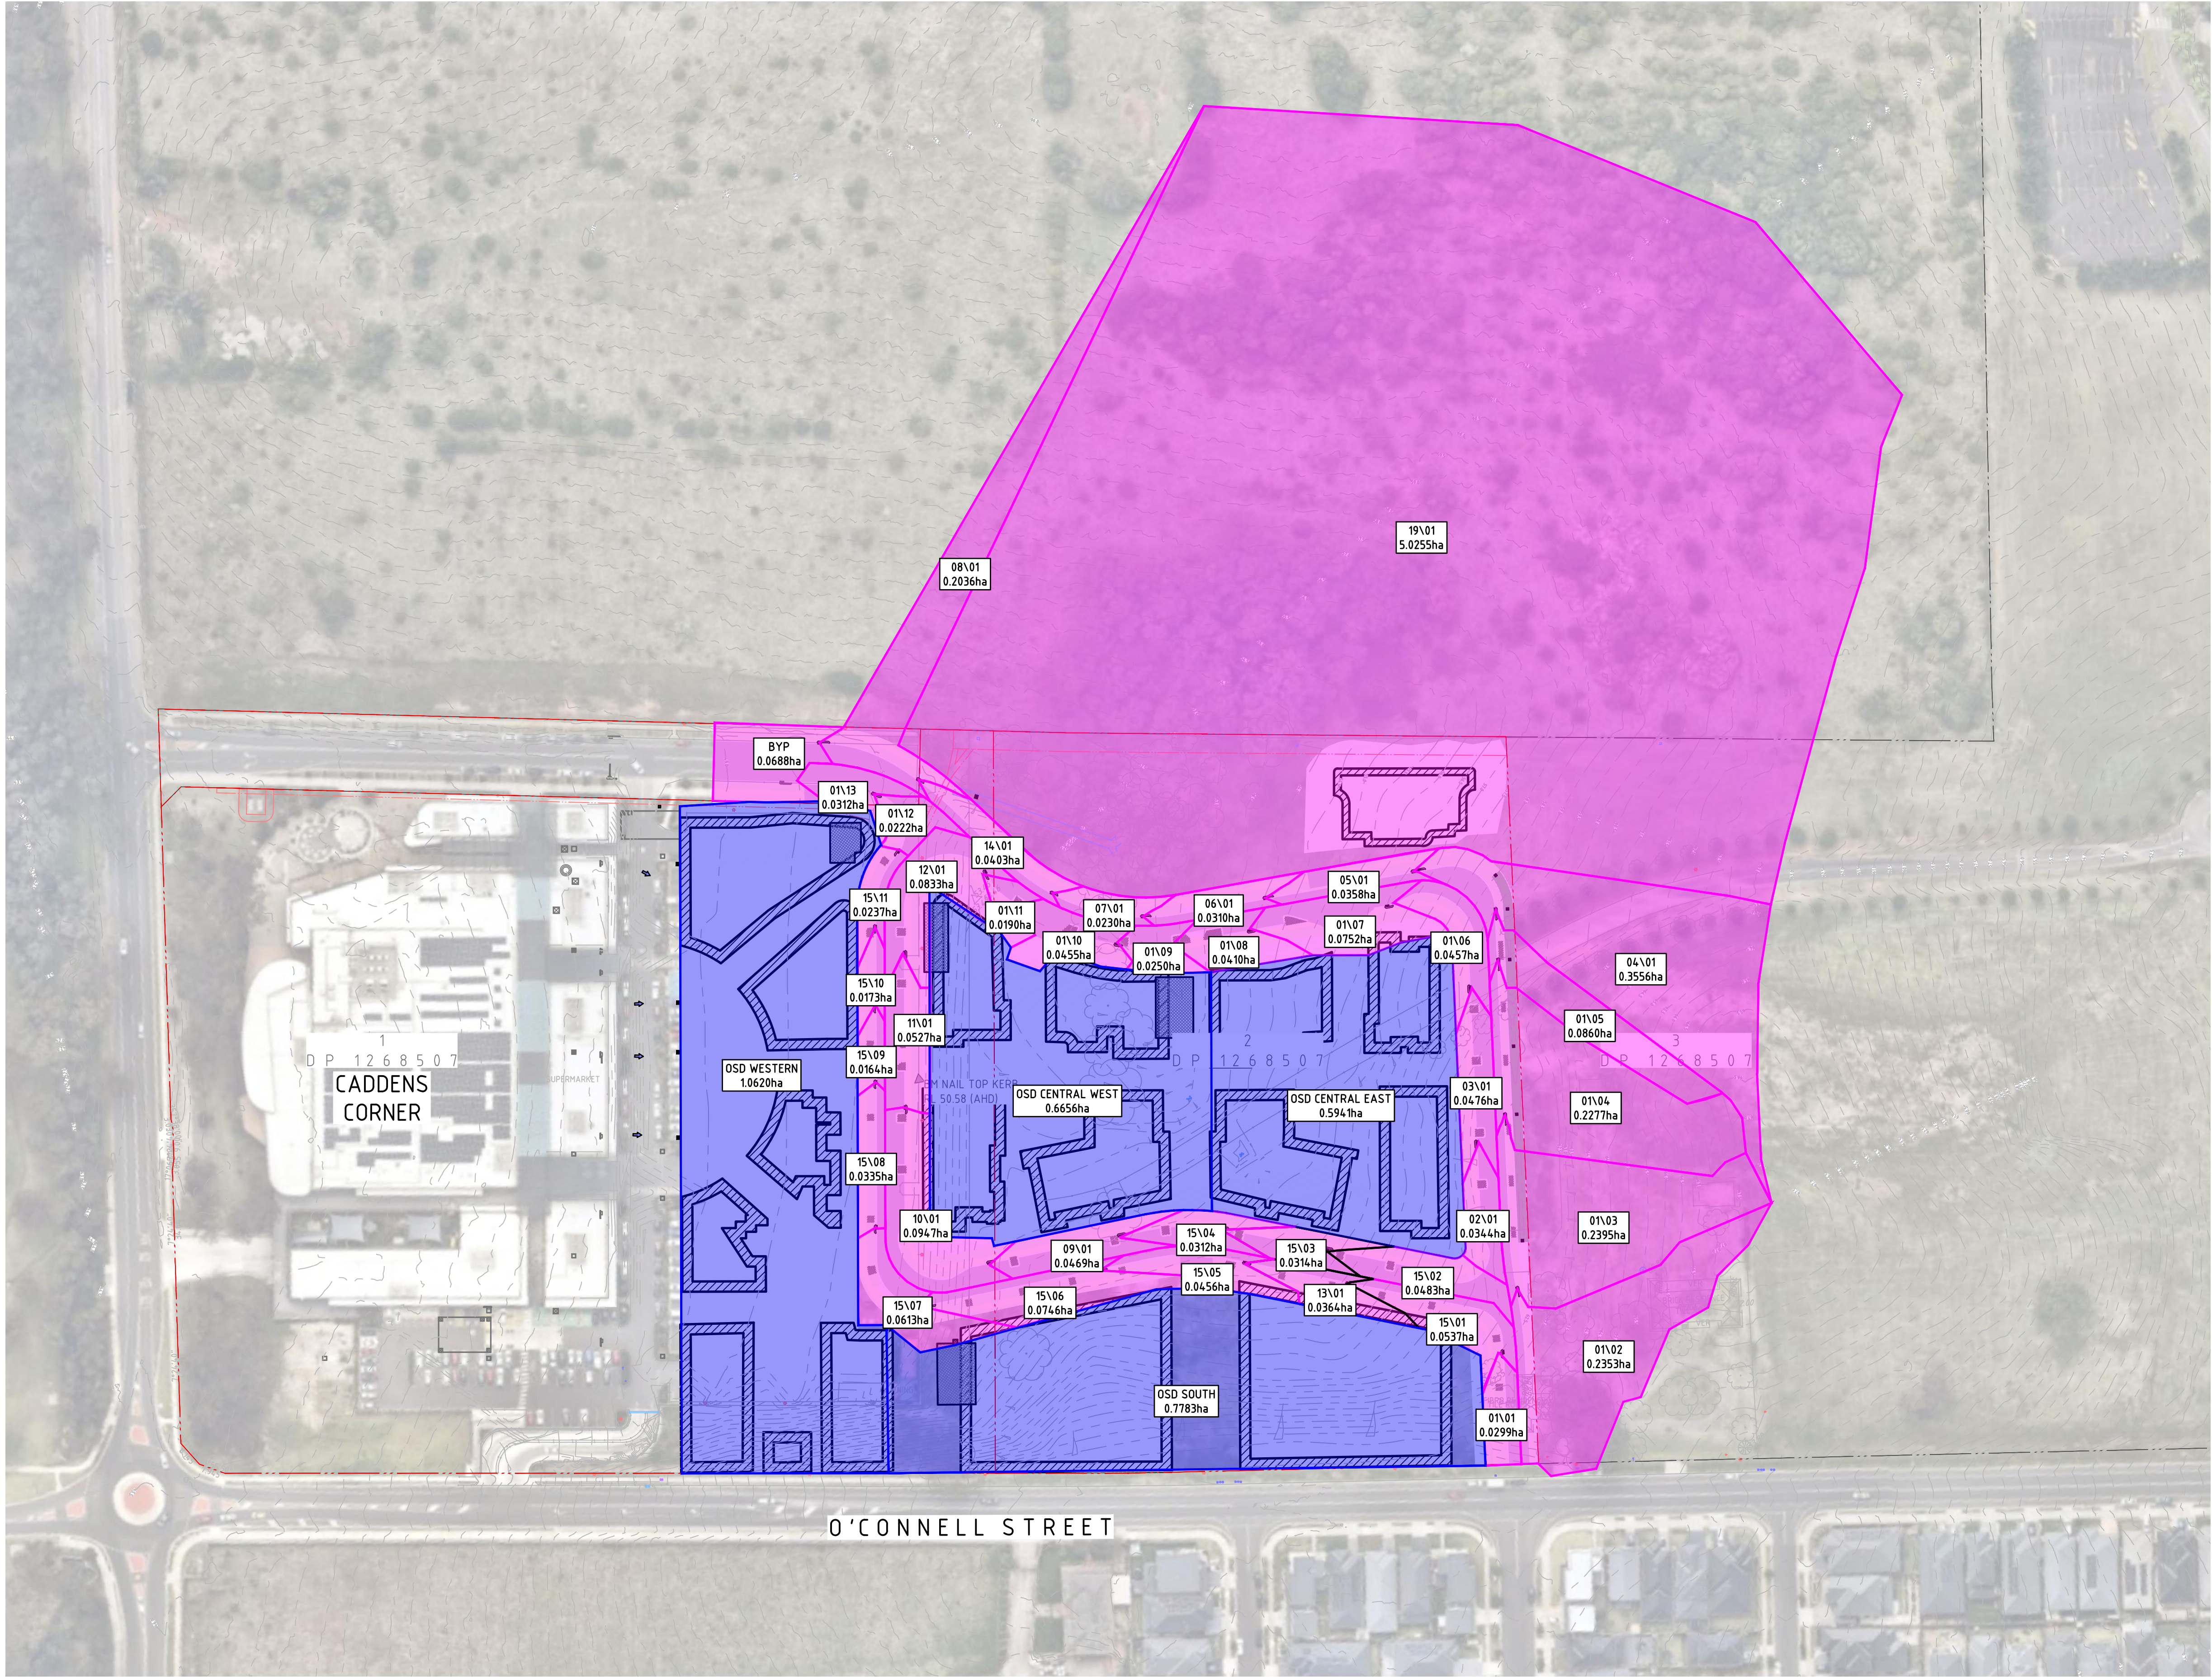

LEGEND

LOT BOUNDARY LINE

CATCHMENT BOUNDARY

OSD BYPASS CATCHMENT BOUNDARY

EXISTING DRAINAGE STRUCTURE

NEW DRAINAGE STRUCTURE

OSD

ON-SITE DETENTION TANK

STORMWATER SUMMARY

STORMWATER QUANTITY

- STORMWATER QUANTITY MODELLING WAS PERFORMED USING SOFTWARE 'DRAINS' FOR STORMWATER EVENTS FROM THE 20% AEP (MINOR EVENT) TO THE 1% AEP (MAJOR EVENT).
- A TOTAL OF 584KL DETENTION STORAGE WAS DETERMINED TO RESTRICT POST-DEVELOPED FLOWS TO PRE-DEVELOPED FLOWS FOR THE EVENTS MENTIONED ABOVE. THIS DOES NOT INCLUDE THE LIKE-FOR-LIKE DETENTION OF THE WESTERN CATCHMENT.
- DETENTION STORAGE/TANKS TO BE PROVIDED AT BASEMENT-LEVEL OR BELOW GROUND AT LANDSCAPED AREAS.
- ALL ROAD AND UPSTREAM CATCHMENTS TO BYPASS OSD.

NOT FOR CONSTRUCTION

REVISION	DESCRIPTION	ISSUED	VER'D	APP'D	DATE
01	ISSUED FOR DA APPROVAL	UM		JC	08.03.23

CLIENT

HOLDMARK PROPERTY GROUP
PTY LTD

DRAWING NOT TO BE USED FOR CONSTRUCTION UNLESS
VERIFICATION SIGNATURE HAS BEEN ADDED

ARCHITECT

TURNER

THE COPYRIGHT OF THIS DRAWING REMAINS WITH
NORTHROP CONSULTING ENGINEERS PTY LTD

ALL DIMENSIONS TO BE VERIFIED ON SITE BEFORE
COMMENCING WORK.
NORTHROP ACCEPTS NO RESPONSIBILITY FOR THE
USABILITY, COMPLETENESS OR SCALE OF DRAWINGS
TRANSFERRED ELECTRONICALLY.
THIS DRAWING MAY HAVE BEEN PREPARED USING COLOUR,
AND MAY BE INCOMPLETE IF COPIED TO BLACK & WHITE.

SCALE 1:1000 @ A1

0 10 20 30 40 50m

NORTHROP

Sydney

Level 11 345 George Street, Sydney NSW 2000
Ph (02) 9241 4188 Fax (02) 9241 4324
Email sydney@northrop.com.au ABN 81 094 433 100

PROJECT

CADDENS CORNER
O'CONNELL STREET, CADDENS

DRAWING TITLE

CIVIL ENGINEERING PACKAGE
DEVELOPMENT APPLICATION
STORMWATER CATCHMENT PLAN

JOB NUMBER

SY222070


DRAWING NUMBER

DAC4201

REVISION

01

DRAWING SHEET SIZE = A1

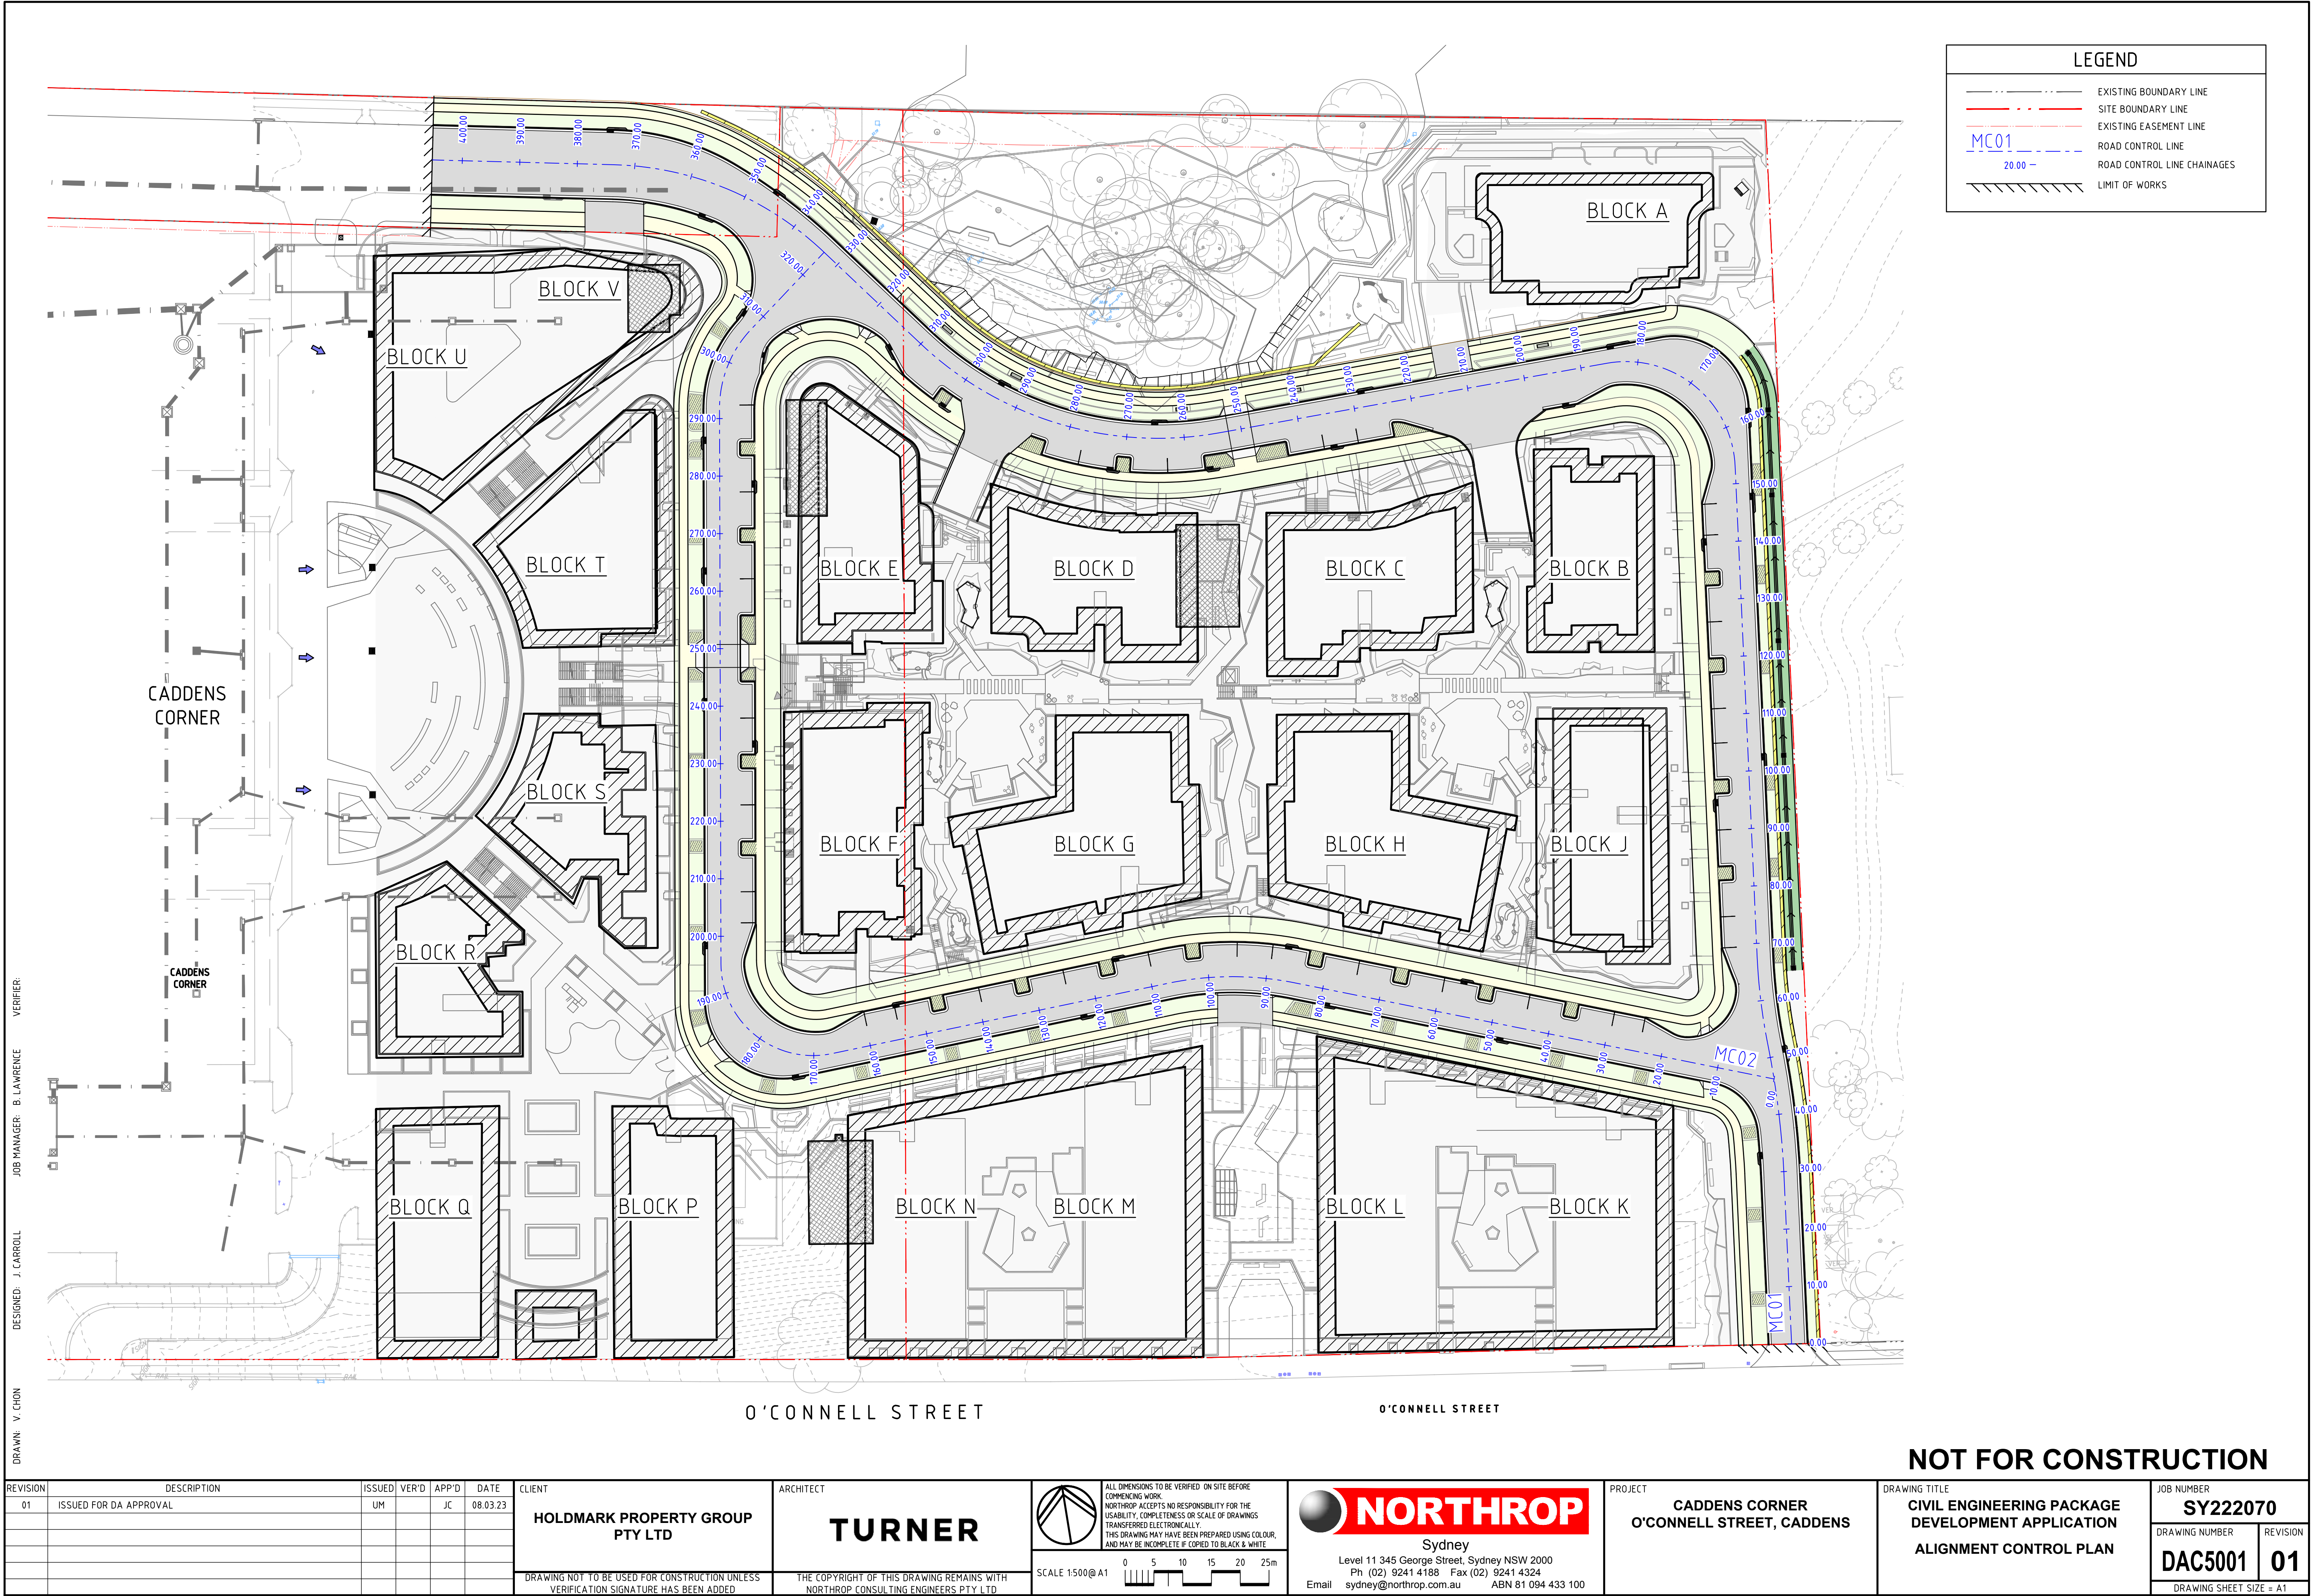


DRAWN: V. CHON
DESIGNED: J. CARROLL
JOB MANAGER: B. LAWRENCE
VERIFIER:


HORIZONTAL SCALE 1:500@A1
VERTICAL SCALE 1:100@A1

HORIZONTAL SCALE 1:500@A1
VERTICAL SCALE 1:100@A1

DRAWN: V. CHON	DESIGNED: J. CARROLL	JOB MANAGER: B. LAWRENCE	VERIFIER:
----------------	----------------------	--------------------------	-----------

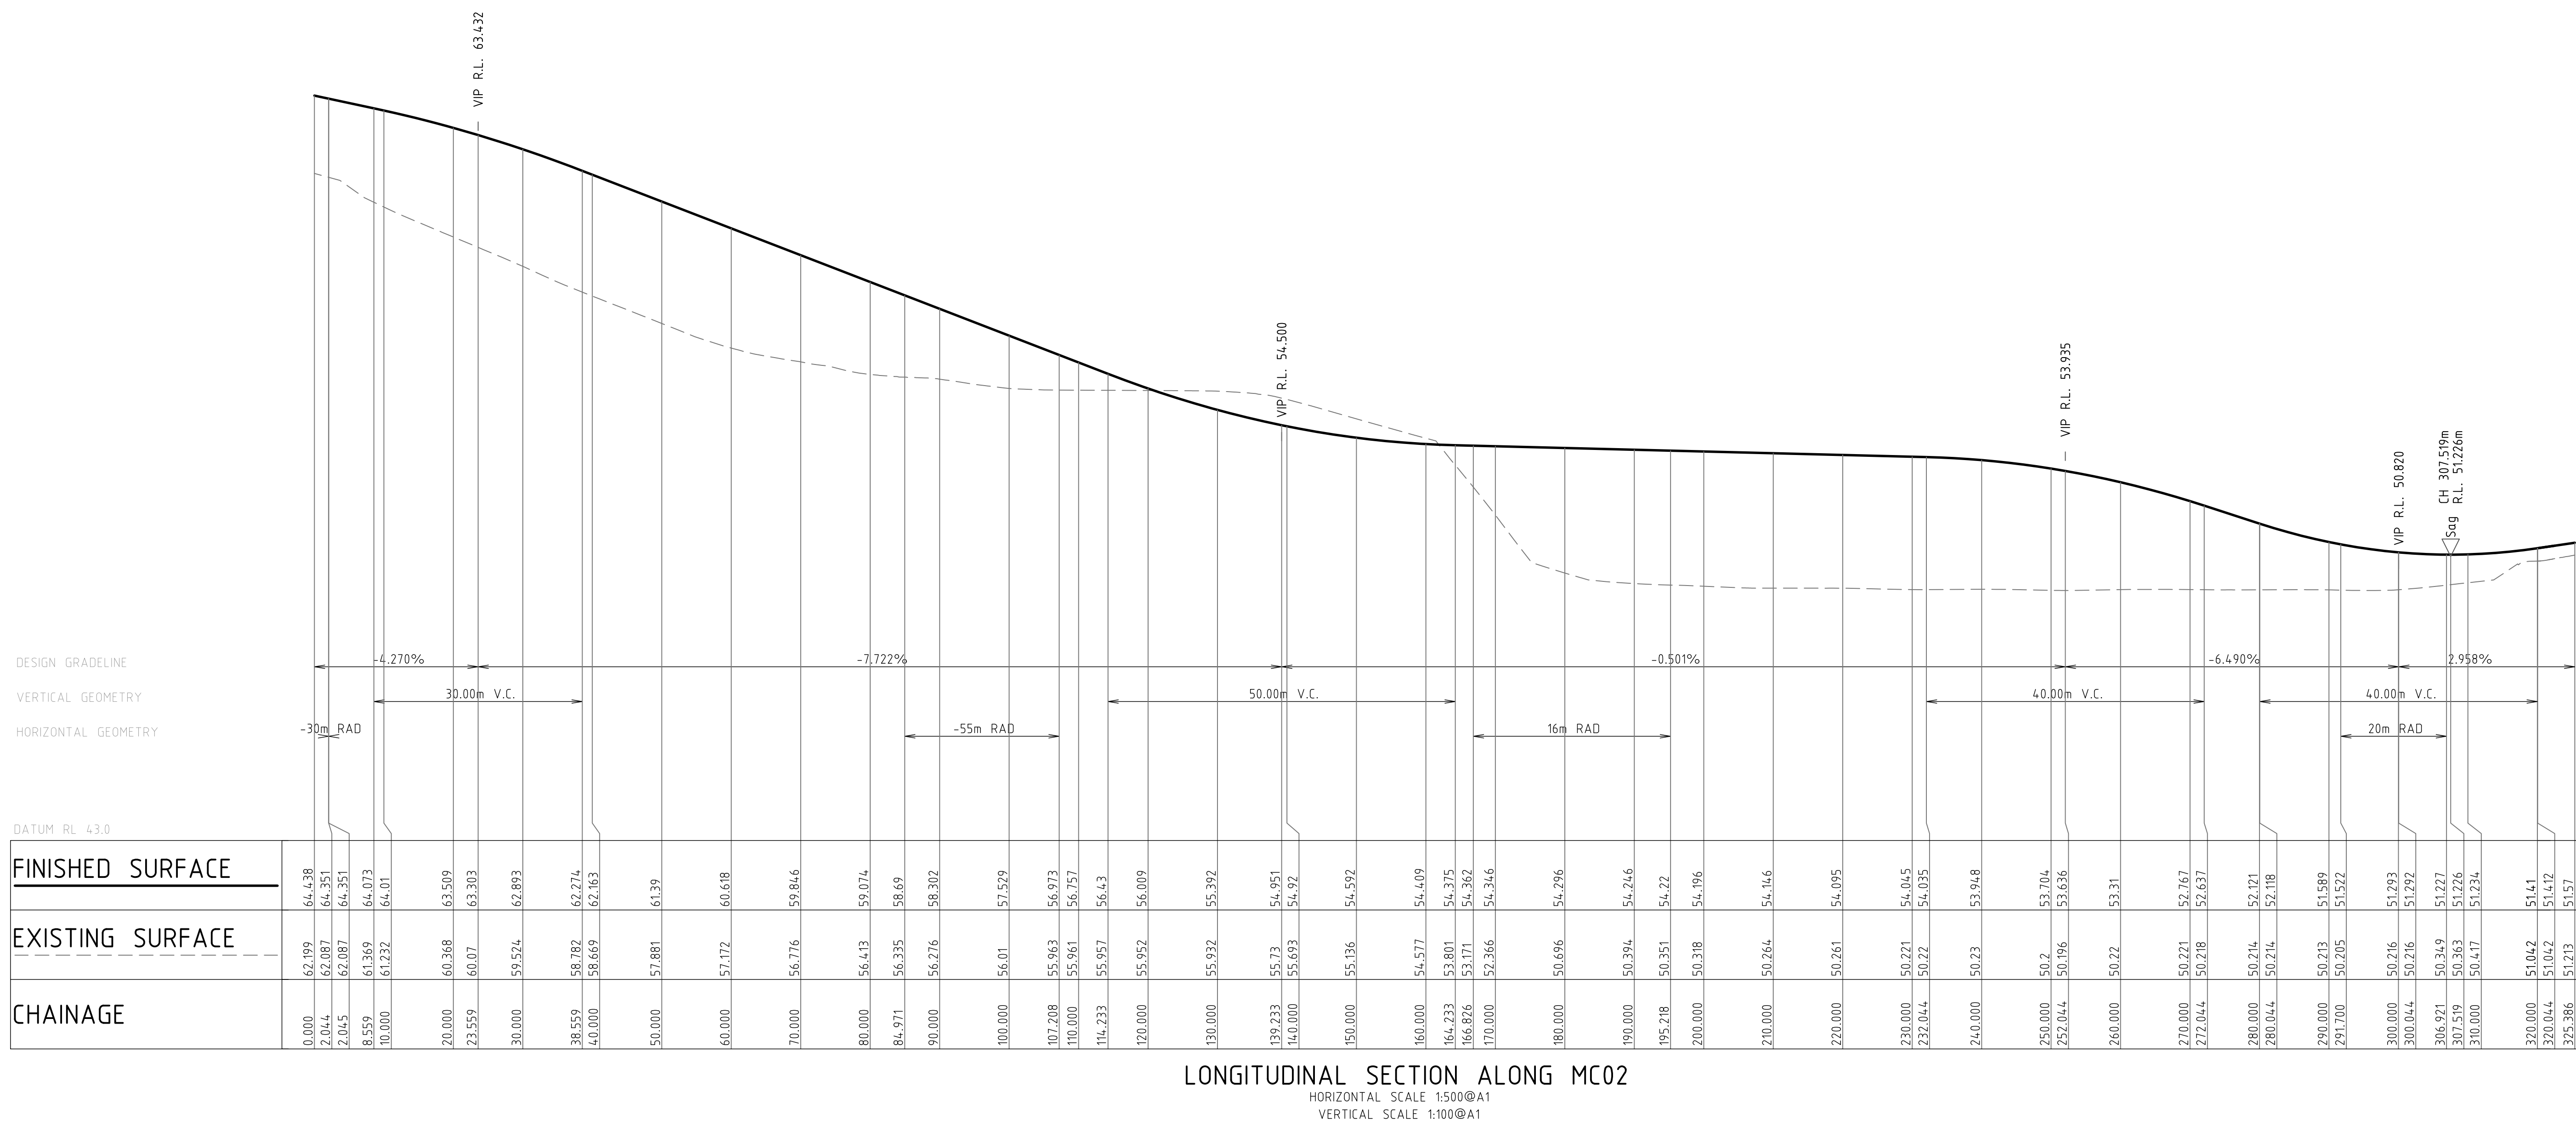

NOT FOR CONSTRUCTION

 REVISION	DESCRIPTION	ISSUED	VER'D	APP'D	DATE	CLIENT	ARCHITECT	 Sydney Level 11 345 George Street, Sydney NSW 2000 Ph (02) 9241 4188 Fax (02) 9241 4324 Email sydney@northrop.com.au ABN 81 094 433 100		PROJECT	DRAWING TITLE	JOB NUMBER	
01	ISSUED FOR INFORMATION	AF	JC		22.12.22	HOLDMARK PROPERTY GROUP PTY LTD		ALL DIMENSIONS TO BE VERIFIED ON SITE BEFORE COMMENCING WORK. NORTHROP ACCEPTS NO RESPONSIBILITY FOR THE USABILITY, COMPLETENESS OR SCALE OF DRAWINGS TRANSFERRED ELECTRONICALLY. THIS DRAWING MAY HAVE BEEN PREPARED USING COLOUR, AND MAY BE INCOMPLETE IF COPIED TO BLACK & WHITE		CADDENS CORNER O'CONNELL STREET, CADDENS	CIVIL ENGINEERING PACKAGE DEVELOPMENT APPLICATION ROAD LONGITUDINAL SECTIONS - SHEET 03	SY222070	
02	ISSUED FOR DA APPROVAL	UM	JC	08.03.23					SCALE 1:250 @ A1 SCALE 1:50 @ A1			DRAWING NUMBER	REVISION
									 			DAC5103	02
						DRAWING NOT TO BE USED FOR CONSTRUCTION UNLESS VERIFICATION SIGNATURE HAS BEEN ADDED	THE COPYRIGHT OF THIS DRAWING REMAINS WITH NORTHROP CONSULTING ENGINEERS PTY LTD					DRAWING SHEET SIZE = A1	


Found : \\ne-files\Projects\2022-Jobs\222070 - Caddens Corner\D-Drawings\C-Civil\2-CAD\1-DRAWINGS\DA\222070_DAC5101.dwg

DRAWN: V. CHON
DESIGNED: J. CARROLL
JOB MANAGER: B. LAWRENCE
VERIFIER:

REVISION	DESCRIPTION	ISSUED	VER'D	APP'D	DATE
01	ISSUED FOR INFORMATION	AF		JC	22.12.22
02	ISSUED FOR DA APPROVAL	UM		JC	08.03.23

CLIENT	ARCHITECT
HOLDMARK PROPERTY GROUP PTY LTD	TURNER
DRAWING NOT TO BE USED FOR CONSTRUCTION UNLESS VERIFICATION SIGNATURE HAS BEEN ADDED	THE COPYRIGHT OF THIS DRAWING REMAINS WITH NORTHROP CONSULTING ENGINEERS PTY LTD

COMPENSATION WORK NORTHROP ACCEPTS NO RESPONSIBILITY FOR THE USABILITY, COMPLETENESS OR SCALE OF DRAWINGS TRANSFERRED ELECTRONICALLY. THIS DRAWING MAY HAVE BEEN PREPARED USING COLOUR, AND MAY BE INCOMPLETE IF COPIED TO BLACK & WHITE	SCALE 1:100 @ A1 SCALE 1:100 @ A1
---	--------------------------------------

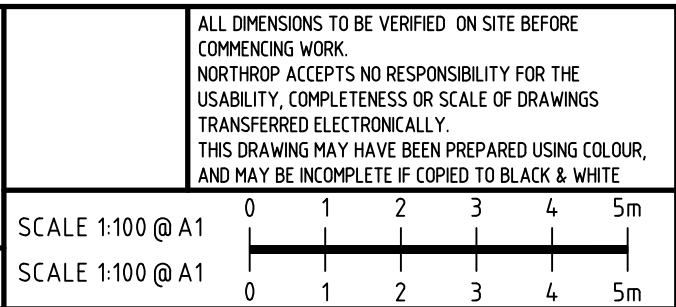



NORTHROP
Sydney
Level 11 345 George Street, Sydney NSW 2000
Ph (02) 9241 4188 Fax (02) 9241 4324
Email sydney@northrop.com.au ABN 81 094 433 100

PROJECT	DRAWING TITLE
CADDENS CORNER O'CONNELL STREET, CADDENS	CIVIL ENGINEERING PACKAGE DEVELOPMENT APPLICATION CROSS SECTIONS - SHEET 01

JOB NUMBER	REVISION
SY222070	
DRAWING NUMBER	
DAC5201	02
DRAWING SHEET SIZE = A1	

NOT FOR CONSTRUCTION	
----------------------	--

Centreline Data
X = 290513.301
Y = 6261003.311
Z = 63.842

DATUM RL 61.0

FINISHED SURFACE				
EXISTING SURFACE				
OFFSET				

CHAINAGE 60.000

Centreline Data
X = 290513.276
Y = 6260983.316
Z = 64.681

DATUM RL 61.0

FINISHED SURFACE				
EXISTING SURFACE				
OFFSET				

CHAINAGE 40.000

Centreline Data
X = 290511.373
Y = 6260963.413
Z = 65.360

DATUM RL 63.0

FINISHED SURFACE				
EXISTING SURFACE				
OFFSET				

CHAINAGE 20.000

Centreline Data
X = 290509.074
Y = 6260943.545
Z = 65.960

DATUM RL 65.0

FINISHED SURFACE				
EXISTING SURFACE				
OFFSET				

CHAINAGE 0.000

HORIZONTAL SCALE 1:100@A1
VERTICAL SCALE 1:100@A1

Centreline Data
X = 290523.253
Y = 6261102.667
Z = 58.043

DATUM RL 57.0

FINISHED SURFACE				
EXISTING SURFACE				
OFFSET				

CHAINAGE 160.000

Centreline Data
X = 290522.207
Y = 6261082.807
Z = 59.192

DATUM RL 58.0

FINISHED SURFACE				
EXISTING SURFACE				
OFFSET				

CHAINAGE 140.000

Centreline Data
X = 290519.908
Y = 6261062.939
Z = 60.433

DATUM RL 59.0

FINISHED SURFACE				
EXISTING SURFACE				
OFFSET				

CHAINAGE 120.000

Centreline Data
X = 290517.610
Y = 6261043.072
Z = 61.678

DATUM RL 60.0

FINISHED SURFACE				
EXISTING SURFACE				
OFFSET				

CHAINAGE 100.000

Centreline Data
X = 290515.311
Y = 6261023.204
Z = 62.841

DATUM RL 60.0

FINISHED SURFACE				
EXISTING SURFACE				
OFFSET				

CHAINAGE 80.000

Centreline Data
X = 290509.898
Y = 6261116.306
Z = 57.026

DATUM RL 56.0

FINISHED SURFACE				
EXISTING SURFACE				
OFFSET				

CHAINAGE 180.000


LEGEND

FINISHED SURFACE


EXISTING SURFACE

Project: Turn888-Projects\022 - 2081-0222070 - Caddens - Caddens Corner\Drawings\02-CADDEN-022070-01-Cross Sections\01 - Cross Sections.dwg


LEGEND	
	FINISHED SURFACE
	EXISTING SURFACE

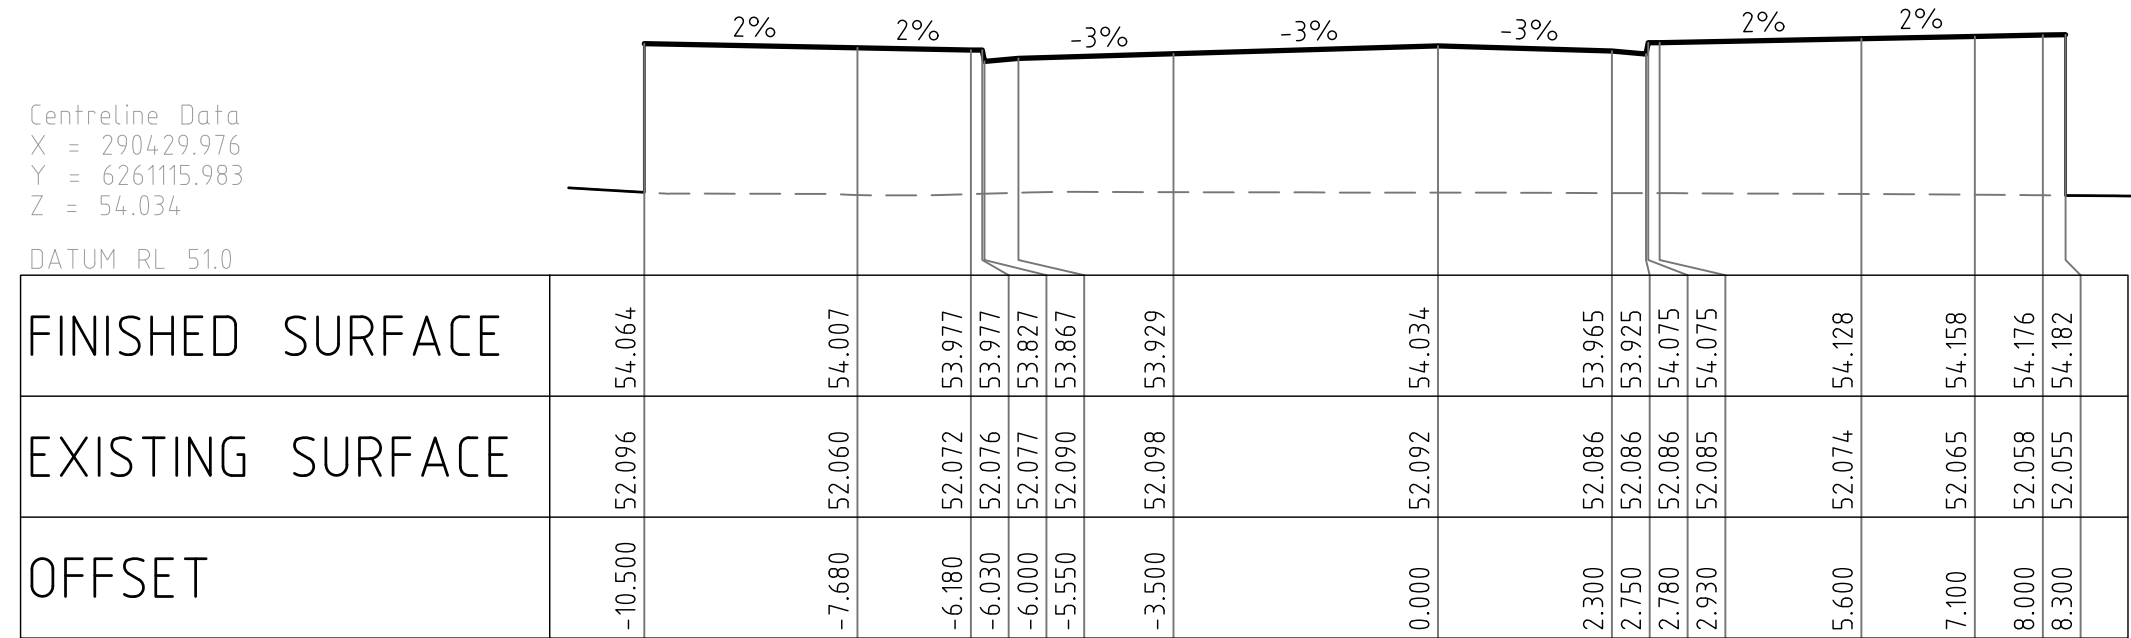


CHAINAGE 260.000

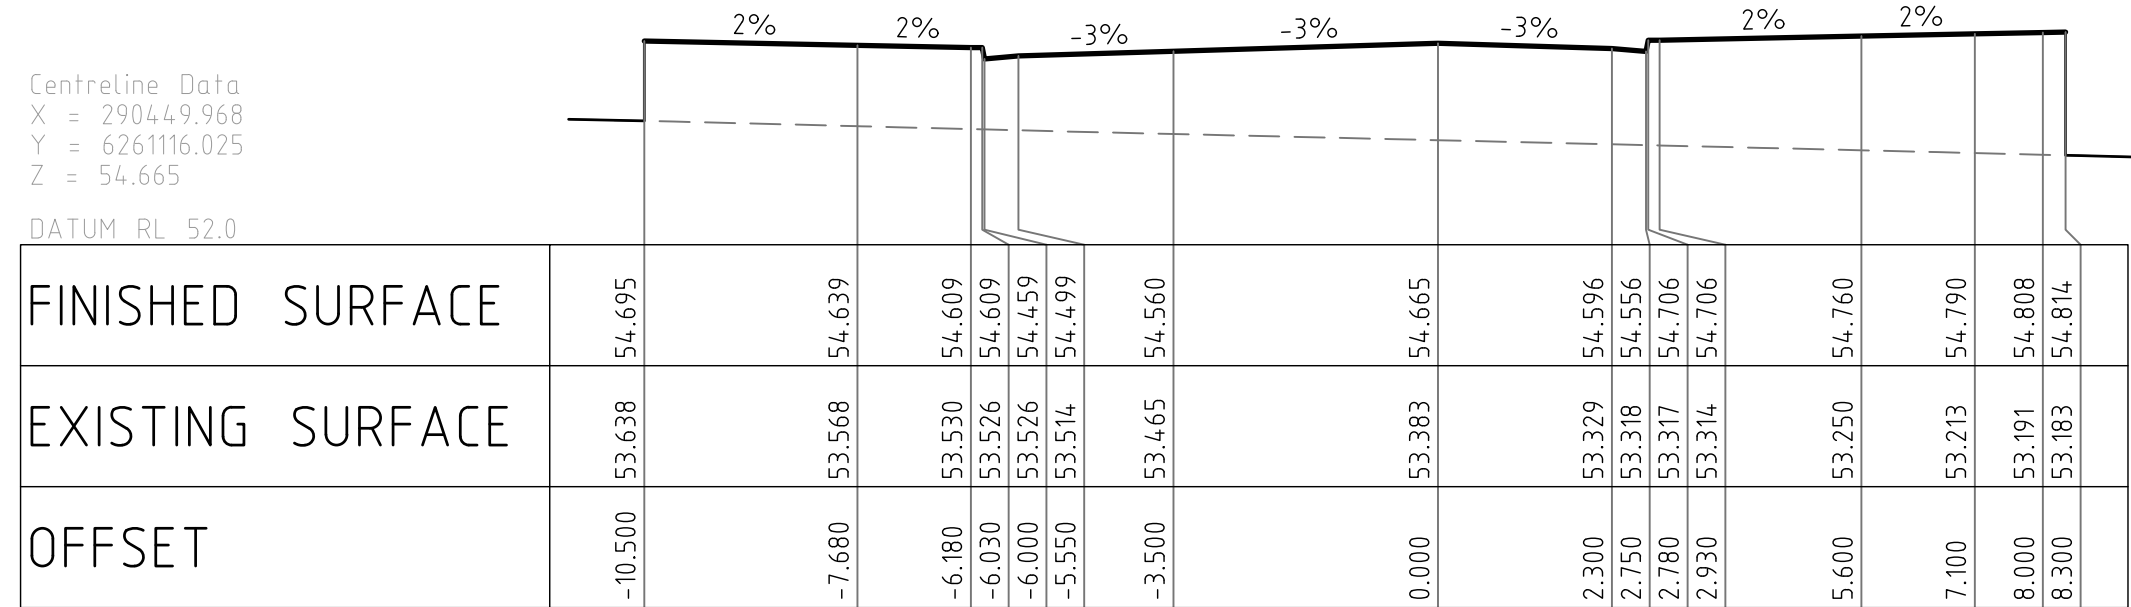


CHAINAGE 240.000

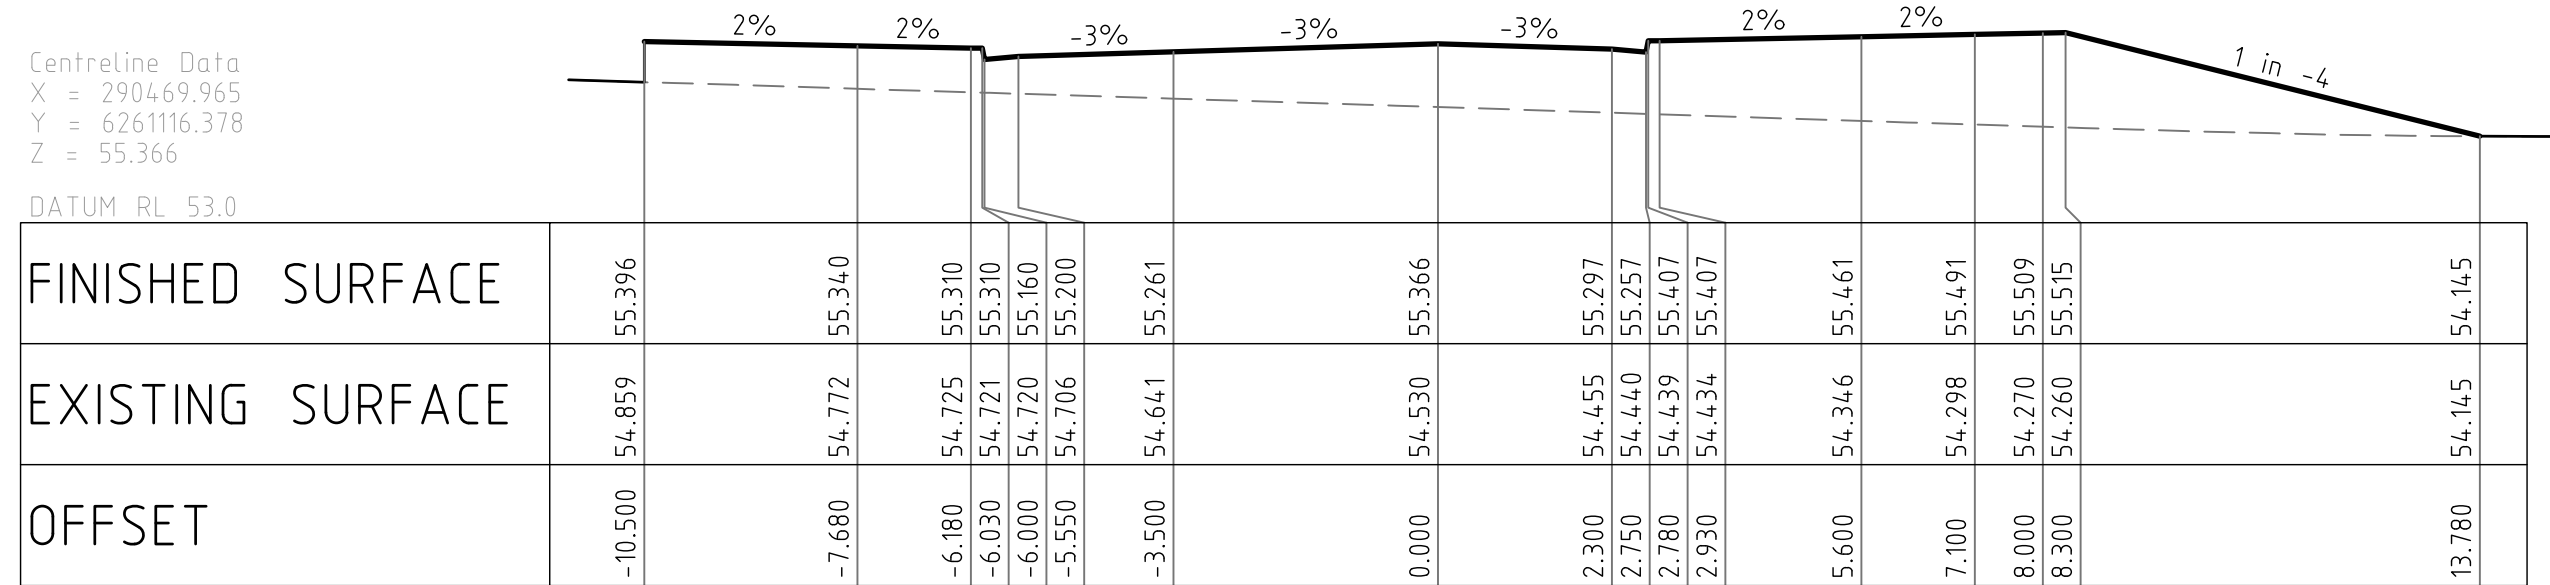


CHAINAGE 220.000

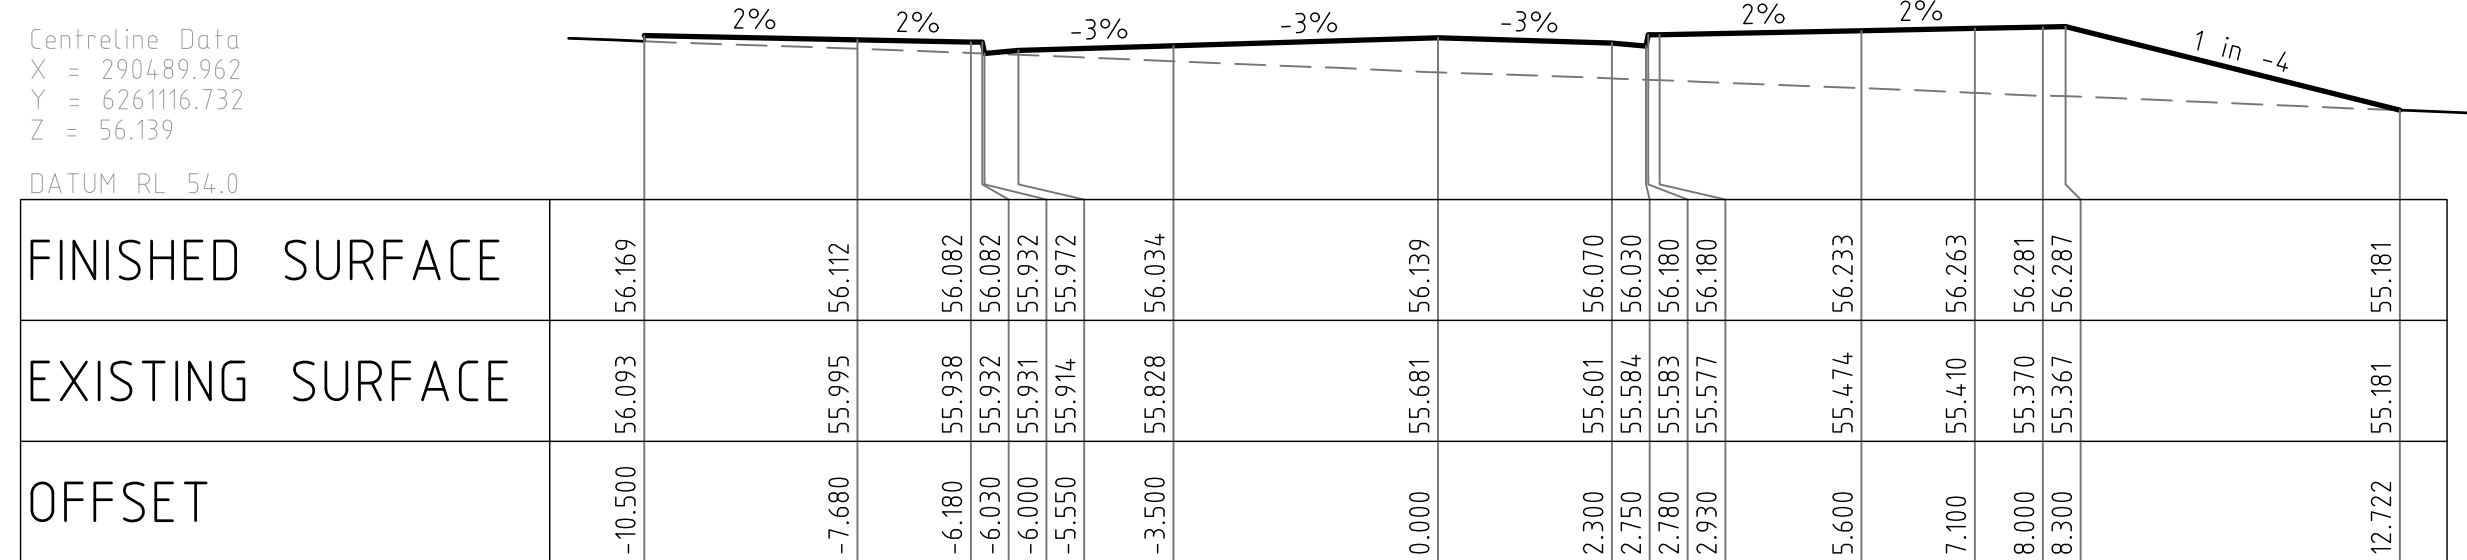


CHAINAGE 200.000

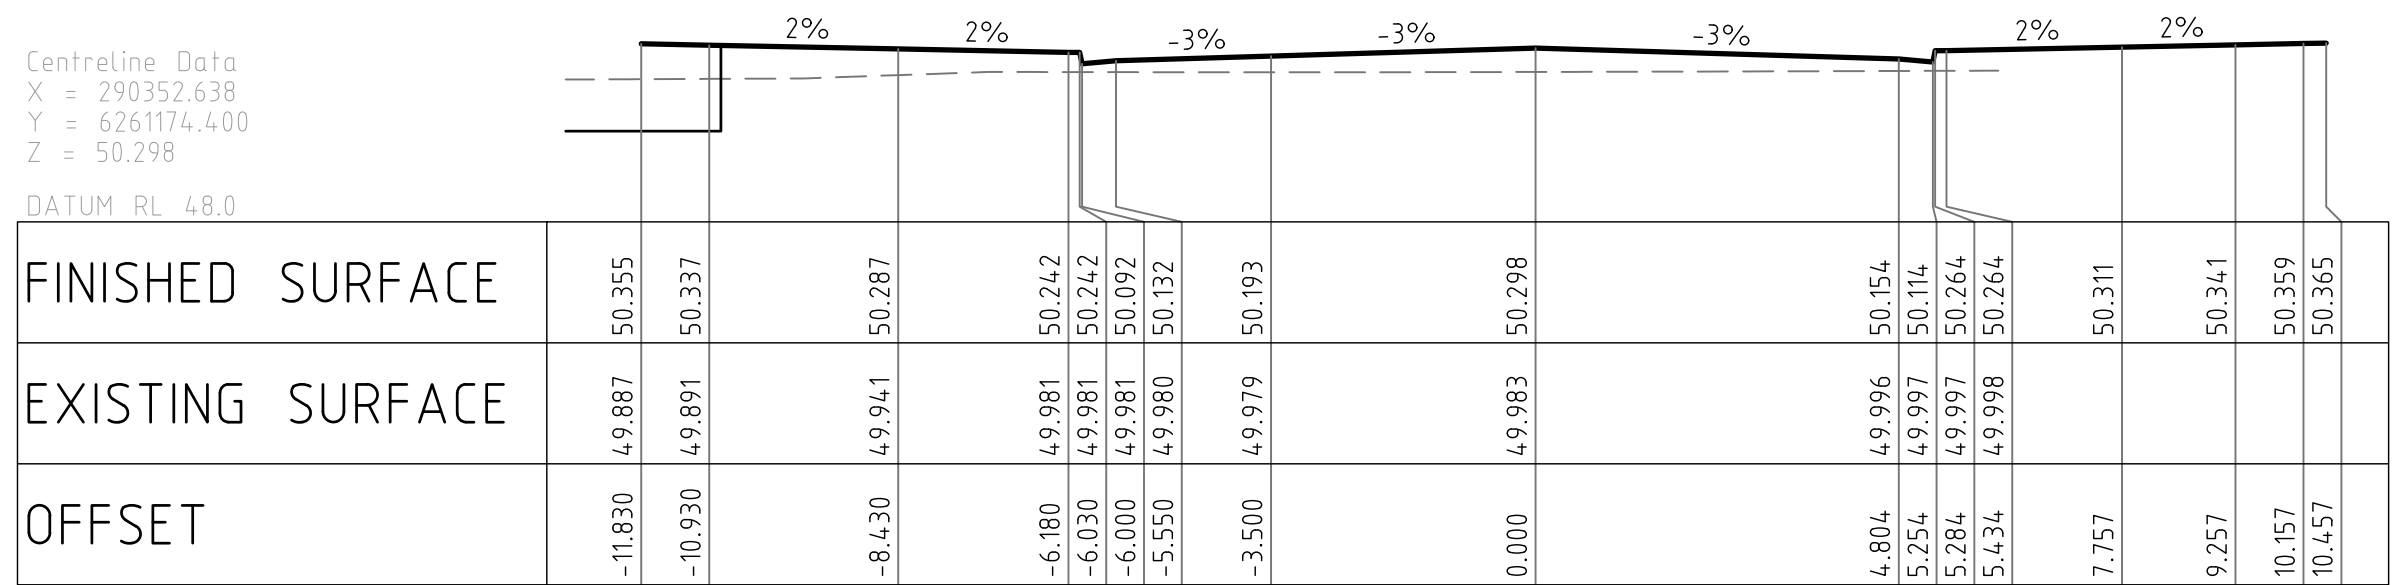


CHAINAGE 360.000

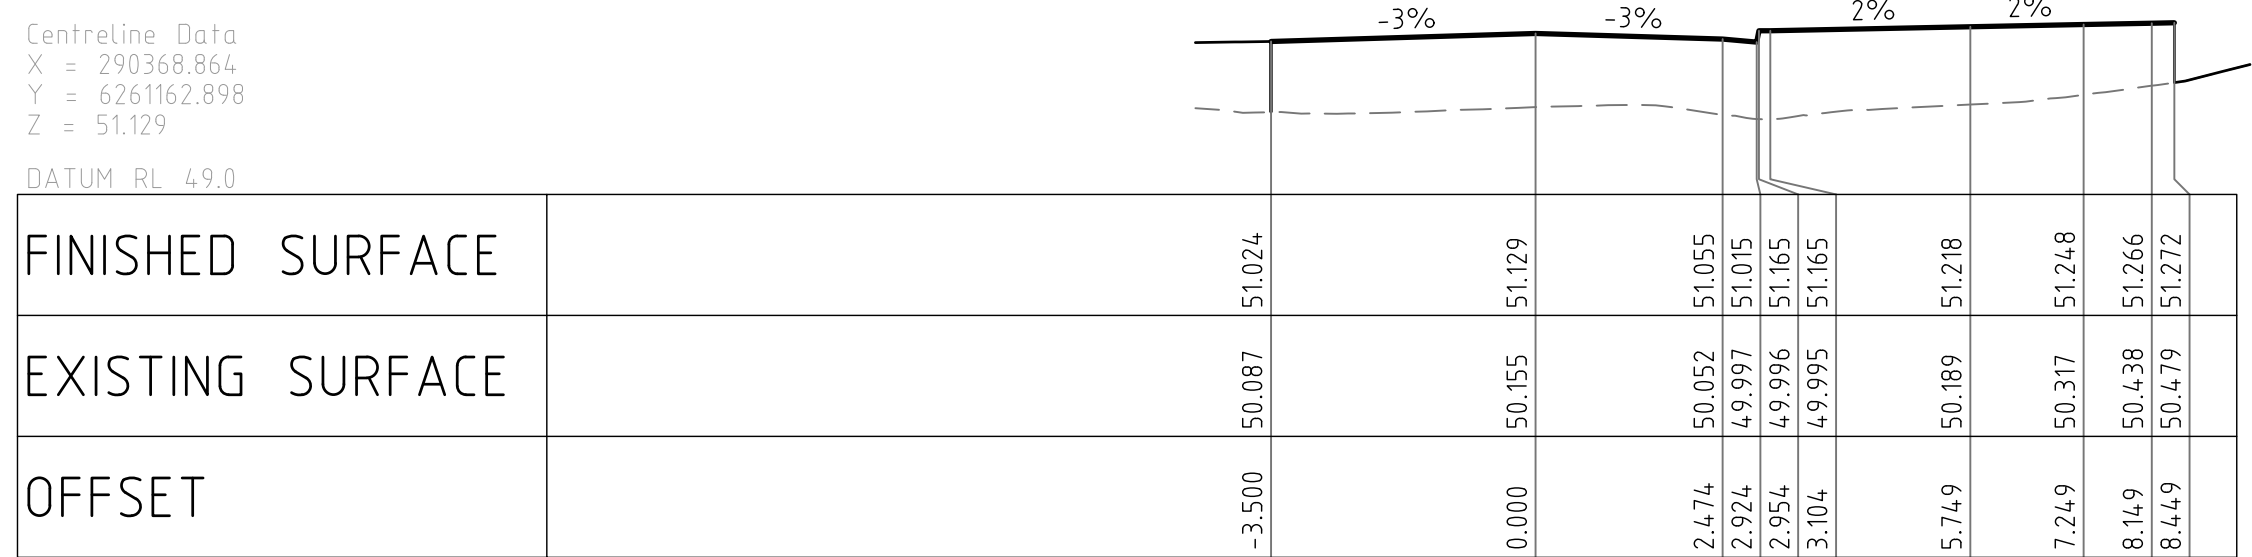


CHAINAGE 340.000

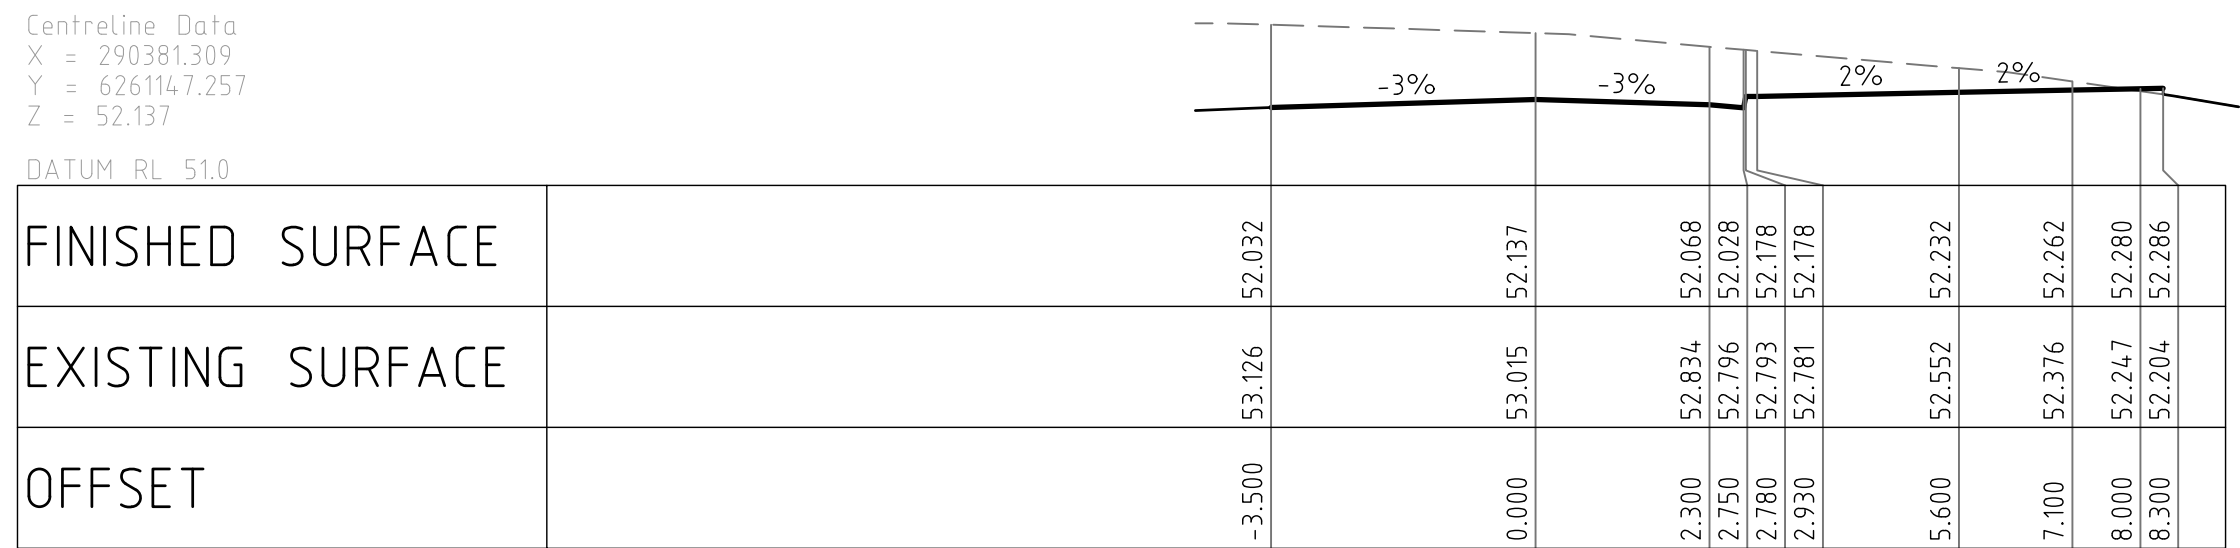

CHAINAGE 320.000

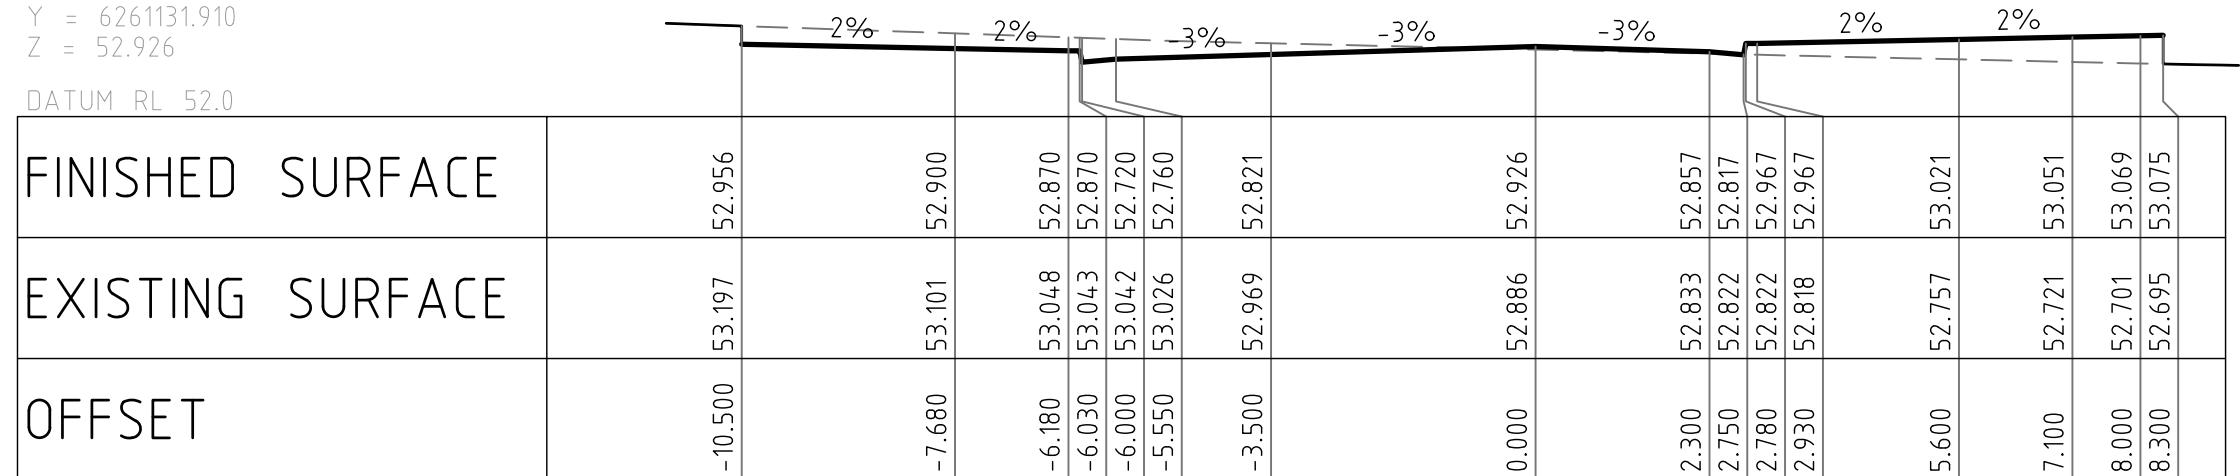


CHAINAGE 300.000

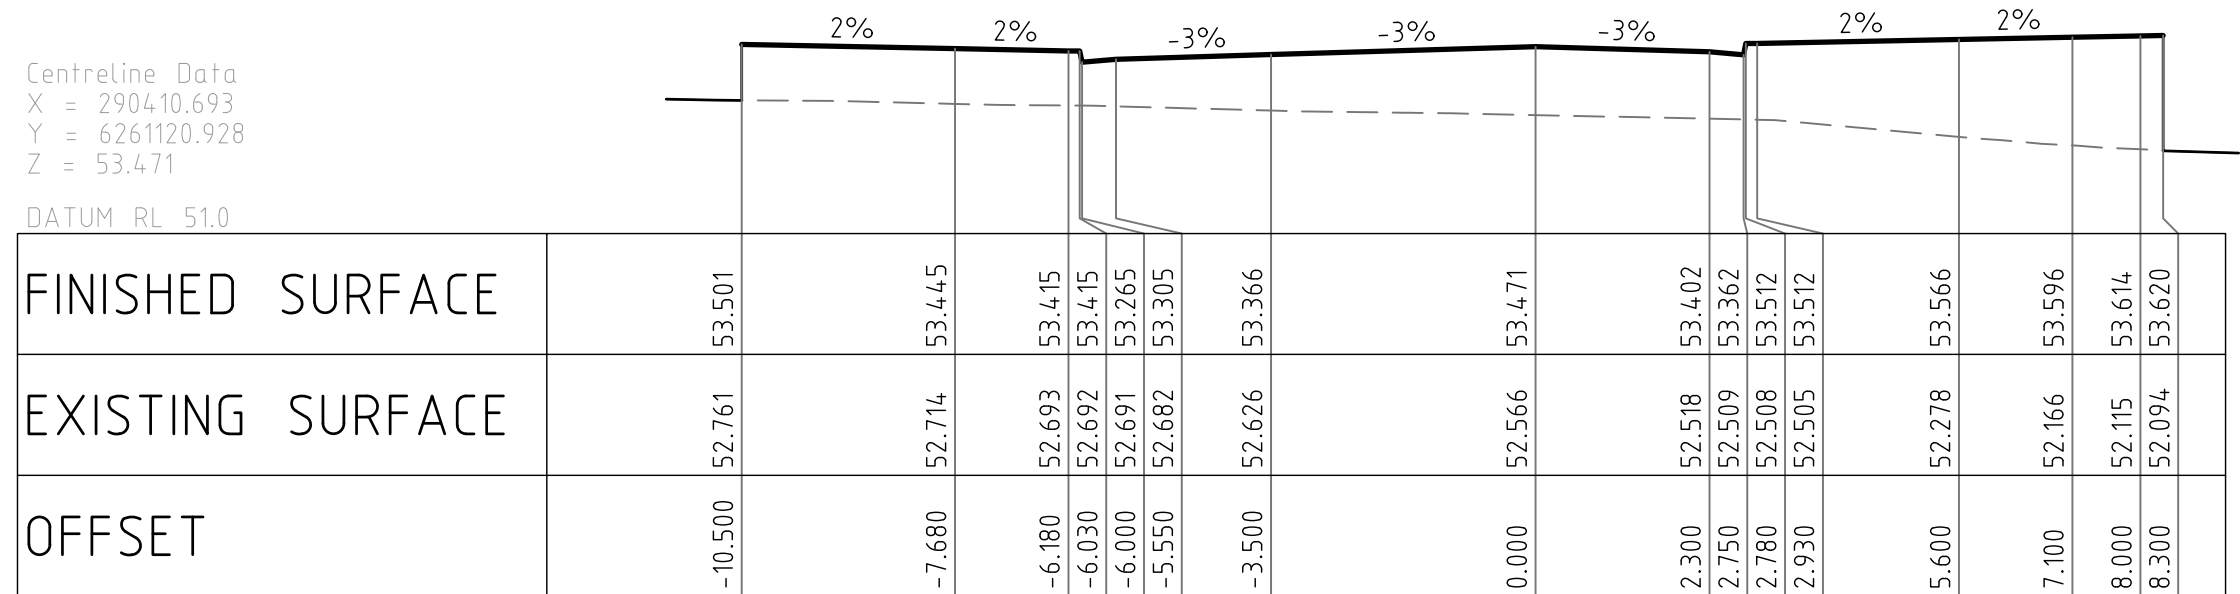

CHAINAGE 280.000

NOT FOR CONSTRUCTION

 
REVISION		DESCRIPTION				ISSUED	VER'D	APP'D	DATE	CUSTOMER	ARCHITECT	NOTES		PROJECT	DRAWING TITLE	JOB NUMBER	
01	ISSUED FOR INFORMATION				AF		JC	22.12.22	HOLDMARK PROPERTY GROUP PTY LTD	TURNER	ALL DIMENSIONS TO BE VERIFIED ON SITE BEFORE COMMENCING WORK. NORTHROP ACCEPTS NO RESPONSIBILITY FOR THE USABILITY, COMPLETENESS OR SCALE OF DRAWINGS TRANSFERRED ELECTRONICALLY. THIS DRAWING MAY HAVE BEEN PREPARED USING COLOUR, AND MAY BE INCOMPLETE IF COPIED TO BLACK & WHITE.	 Sydney Level 11 345 George Street, Sydney NSW 2000 Ph (02) 9241 4188 Fax (02) 9241 4324 Email sydney@northrop.com.au ABN 81 094 433 100	PROJECT CADDENS CORNER O'CONNELL STREET, CADDENS	DRAWING TITLE CIVIL ENGINEERING PACKAGE DEVELOPMENT APPLICATION CROSS SECTIONS - SHEET 02	JOB NUMBER SY222070		
02	ISSUED FOR DA APPROVAL				UM		JC	08.03.23							DRAWING NUMBER	REVISION	
															DAC5202	02	
															DRAWING SHEET SIZE = A1		
DRAWING NOT TO BE USED FOR CONSTRUCTION UNLESS VERIFICATION SIGNATURE HAS BEEN ADDED										THE COPYRIGHT OF THIS DRAWING REMAINS WITH NORTHROP CONSULTING ENGINEERS PTY LTD		SCALE 1:100 @ A1 0 1 2 3 4 5m SCALE 1:100 @ A1 0 1 2 3 4 5m					

DESIGNED: J. CARROLL JOB MANAGER: B. LAWRENCE VERIFIER:

DRAWN: V. CHON

Centreline Data
X = 290308.652
Y = 6261184.412
Z = 48.953


DATUM RL 48.0

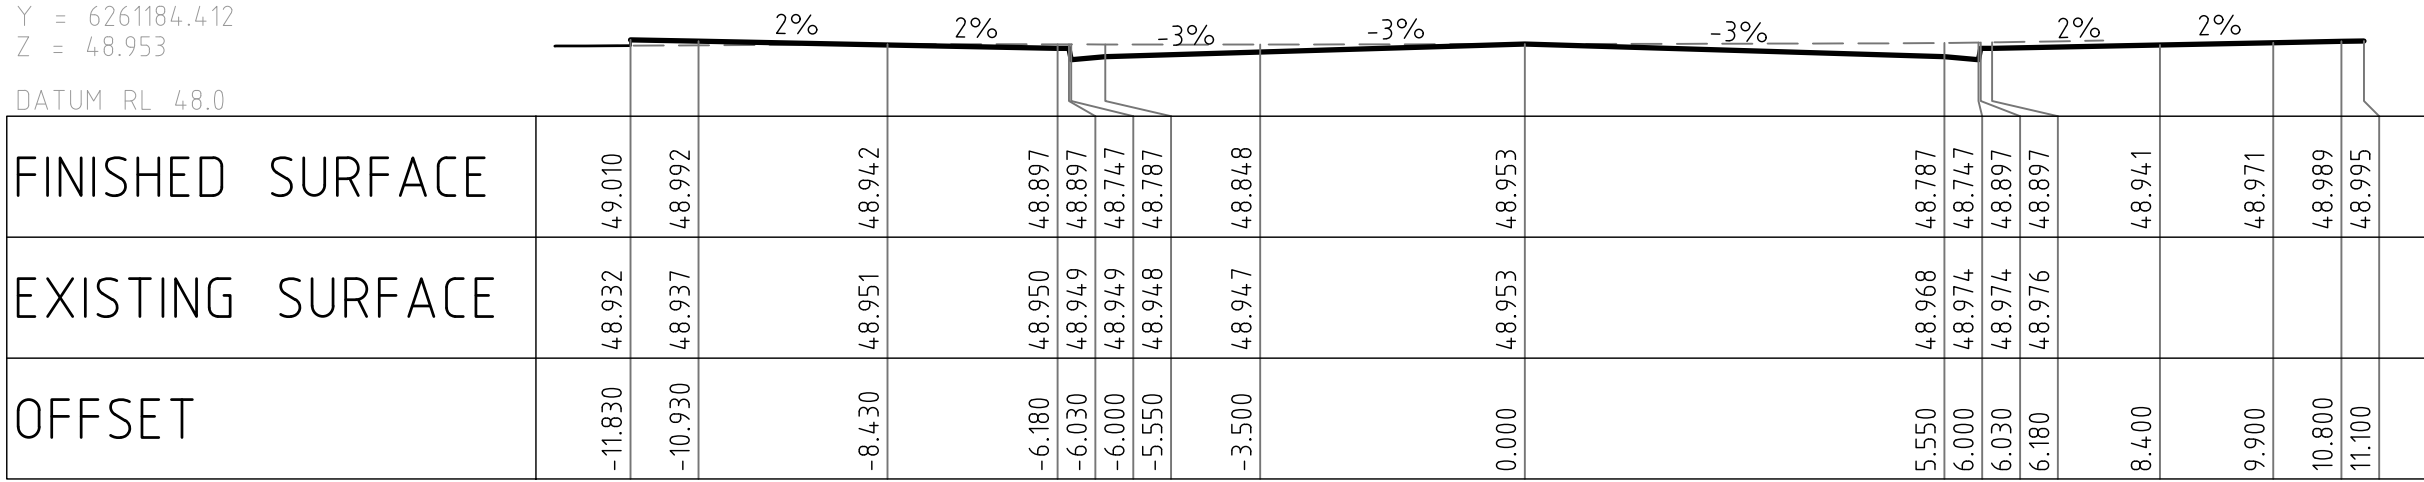

CHAINAGE 405.220

Centreline Data
X = 290313.781
Y = 6261183.445
Z = 49.105


DATUM RL 48.0

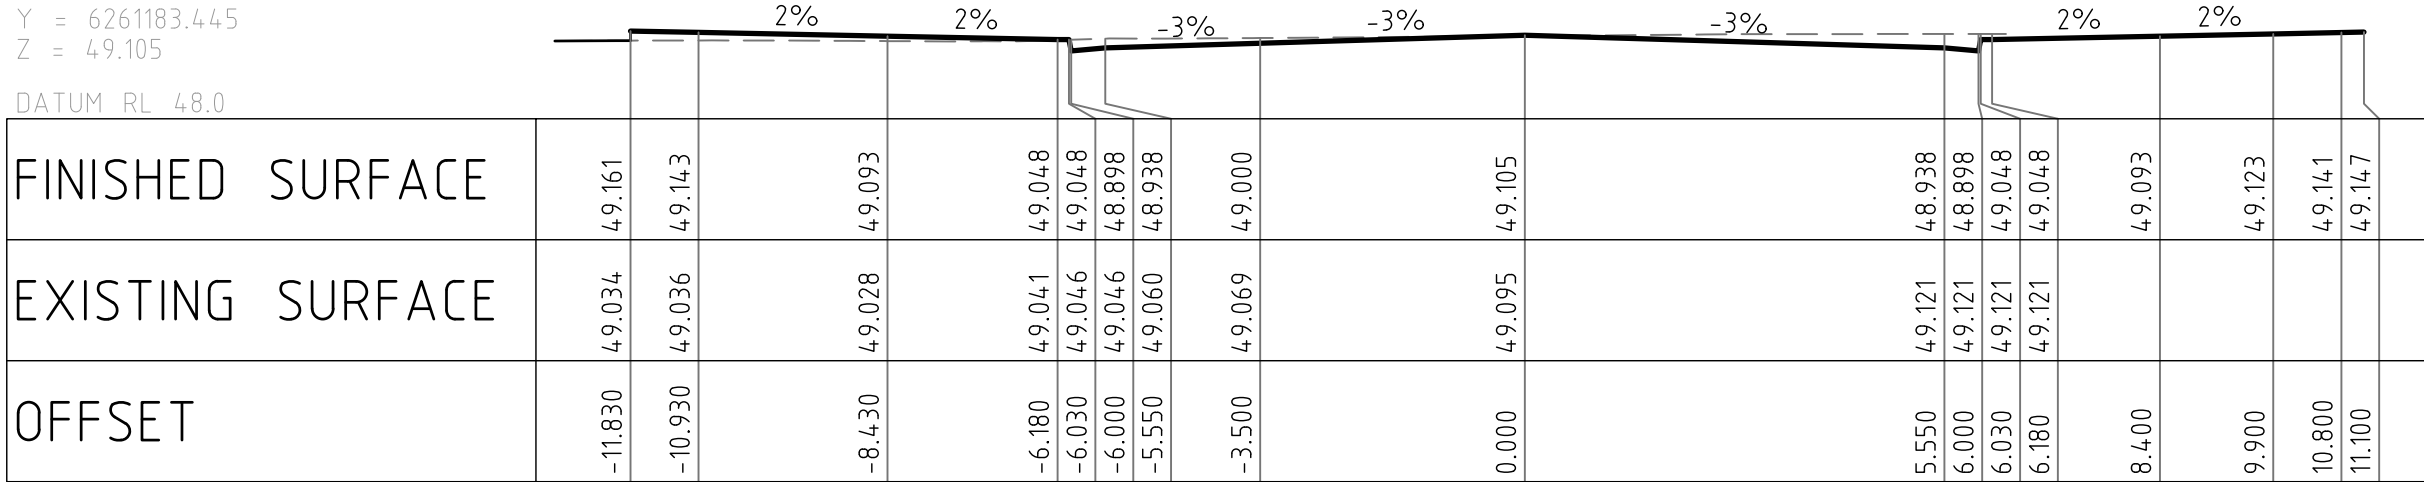

CHAINAGE 400.000

Centreline Data
X = 290333.435
Y = 6261179.740
Z = 49.685


DATUM RL 48.0

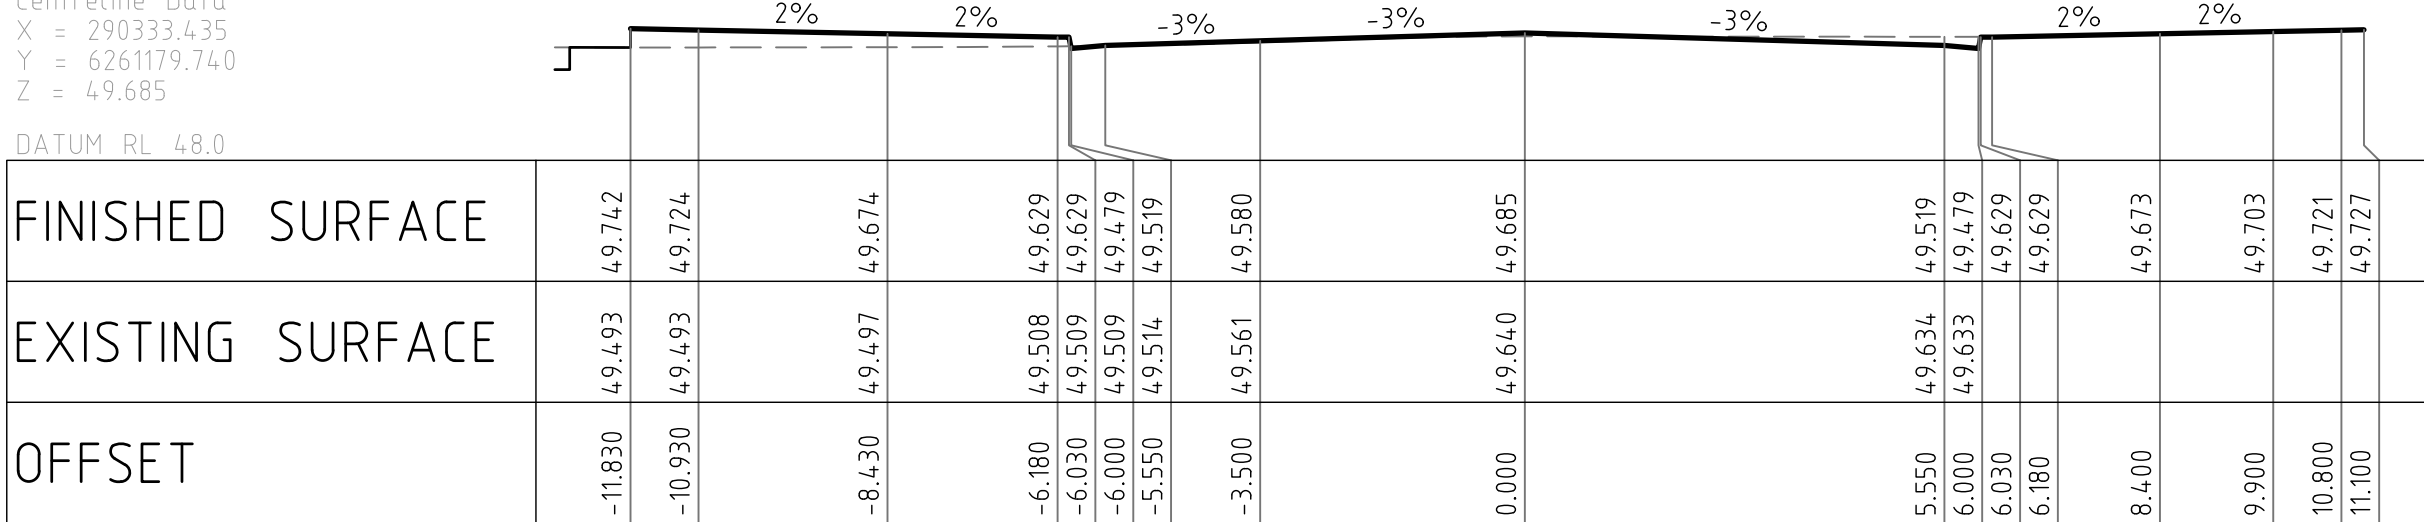

CHAINAGE 380.000


HORIZONTAL SCALE 1:100@A1
VERTICAL SCALE 1:100@A1

NOT FOR CONSTRUCTION

 REVISION	DESCRIPTION	ISSUED	VER'D	APP'D	DATE	CLIENT	ARCHITECT	ALL DIMENSIONS TO BE VERIFIED ON SITE BEFORE COMMENCING WORK. NORTHROP ACCEPTS NO RESPONSIBILITY FOR THE USABILITY, COMPLETENESS OR SCALE OF DRAWINGS TRANSFERRED ELECTRONICALLY. THIS DRAWING MAY HAVE BEEN PREPARED USING COLOUR, AND MAY BE INCOMPLETE IF COPIED TO BLACK & WHITE.		 Sydney Level 11 345 George Street, Sydney NSW 2000 Ph (02) 9241 4188 Fax (02) 9241 4324 Email sydney@northrop.com.au ABN 81 094 433 100	PROJECT	DRAWING TITLE	JOB NUMBER	
01	ISSUED FOR INFORMATION	AF		JC	22.12.22	HOLDMARK PROPERTY GROUP PTY LTD	TURNER	SCALE 1:100 @ A1			CADDENS CORNER O'CONNELL STREET, CADDENS	CIVIL ENGINEERING PACKAGE DEVELOPMENT APPLICATION CROSS SECTIONS - SHEET 03	SY222070	
02	ISSUED FOR DA APPROVAL	UM		JC	08.03.23			SCALE 1:100 @ A1						
						DRAWING NOT TO BE USED FOR CONSTRUCTION UNLESS VERIFICATION SIGNATURE HAS BEEN ADDED	THE COPYRIGHT OF THIS DRAWING REMAINS WITH NORTHROP CONSULTING ENGINEERS PTY LTD					DRAWING NUMBER	REVISION	
												DAC5203	02	
													DRAWING SHEET SIZE = A1	

Project: Turn-Hill Project 022 2022-2023 - Caddens - Corner O'Connell St - Caddens - Civil Engineering Package Development Application - Cross Sections - Sheet 03 - DAC5203.dwg

DRAWN: V. CHON
DESIGNED: J. CARROLL
JOB MANAGER: B. LAWRENCE
VERIFIER:

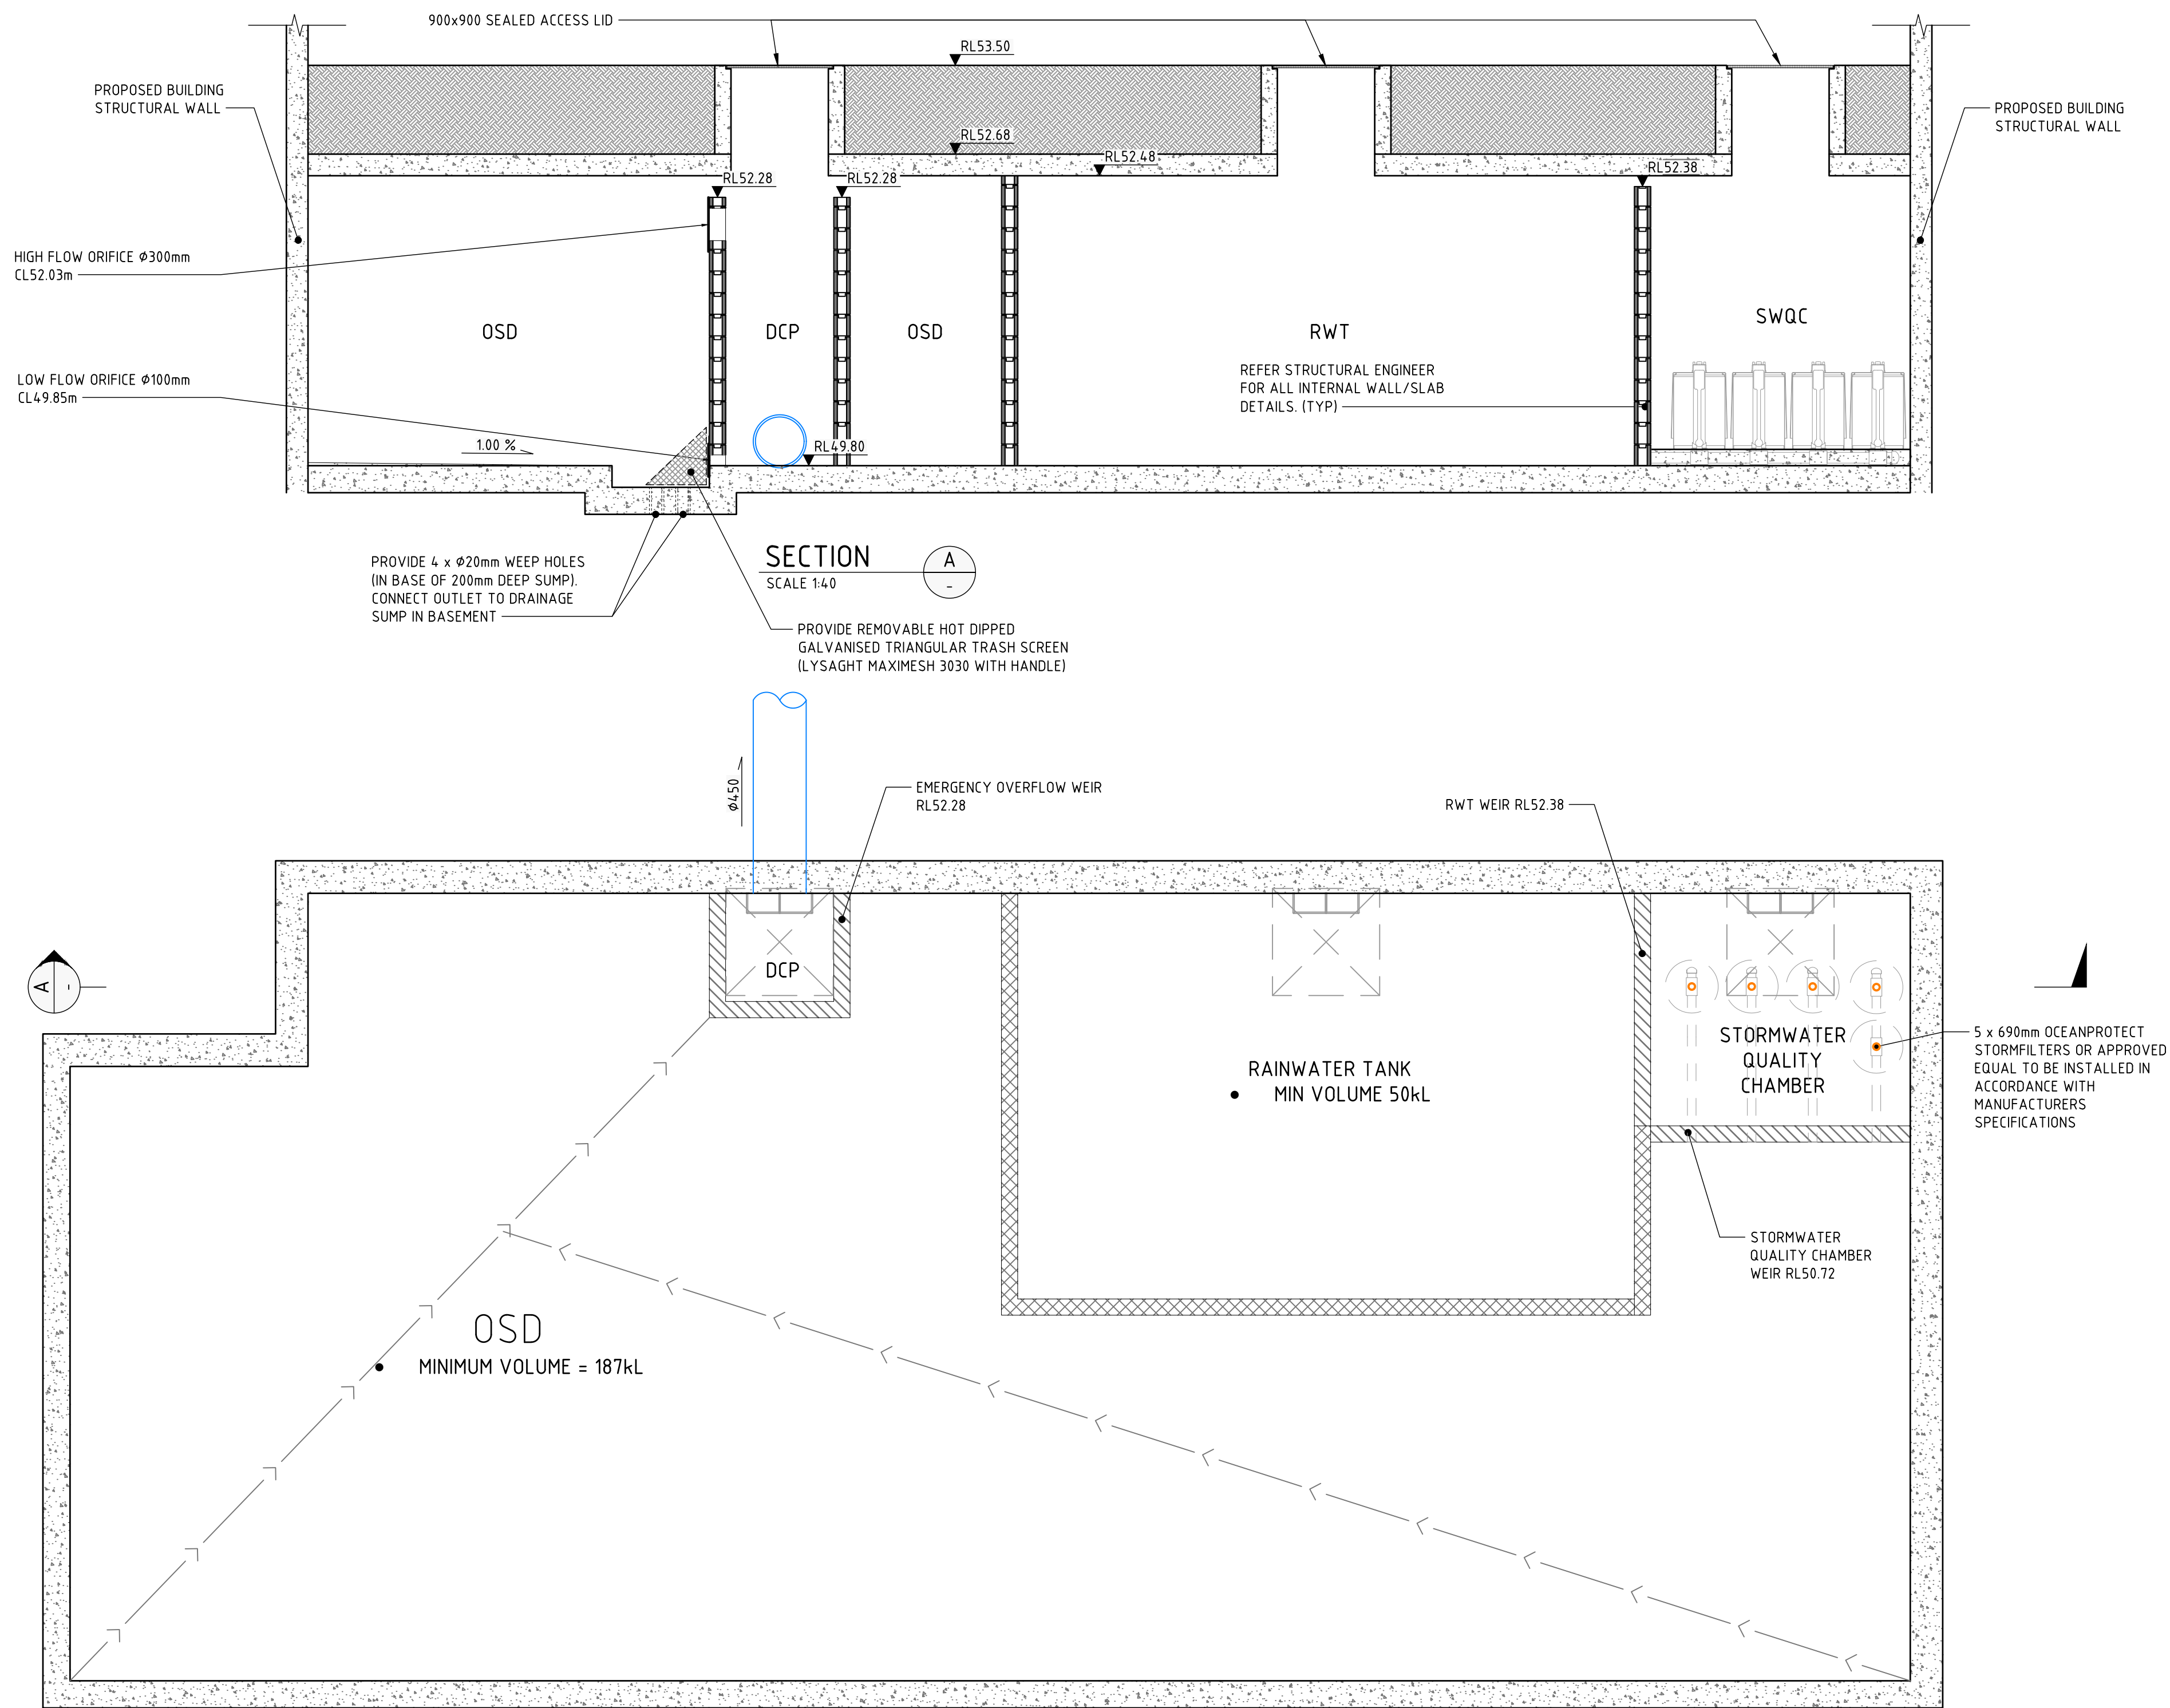

OSD CW PLAN - INDICATIVE LAYOUT

NOT FOR CONSTRUCTION

REVISION	DESCRIPTION	ISSUED	VER'D	APP'D	DATE
01	ISSUED FOR INFORMATION	AF		JC	22.12.22
02	ISSUED FOR DA APPROVAL	UM		JC	08.03.23

CLIENT
HOLDMARK PROPERTY GROUP PTY LTD
DRAWING NOT TO BE USED FOR CONSTRUCTION UNLESS VERIFICATION SIGNATURE HAS BEEN ADDED

ARCHITECT
TURNER
THE COPYRIGHT OF THIS DRAWING REMAINS WITH NORTHROP CONSULTING ENGINEERS PTY LTD

ALL DIMENSIONS TO BE VERIFIED ON SITE BEFORE COMMENCING WORK. NORTHROP ACCEPTS NO RESPONSIBILITY FOR THE USABILITY, COMPLETENESS OR SCALE OF DRAWINGS TRANSFERRED ELECTRONICALLY. THIS DRAWING MAY HAVE BEEN PREPARED USING COLOUR, AND MAY BE INCOMPLETE IF COPIED TO BLACK & WHITE.



NORTHROP
Sydney
Level 11 345 George Street, Sydney NSW 2000
Ph (02) 9241 4188 Fax (02) 9241 4324
Email sydney@northrop.com.au ABN 81 094 433 100

PROJECT
CADDENS CORNER O'CONNELL STREET, CADDENS

DRAWING TITLE
CIVIL ENGINEERING PACKAGE DEVELOPMENT APPLICATION
DETAILS - SHEET 01

JOB NUMBER
SY222070
DRAWING NUMBER
DAC6101
REVISION
02
DRAWING SHEET SIZE = A1

DRAWN: V. CHON
DESIGNED: J. CARROLL
JOB MANAGER: B. LAWRENCE
VERIFIER:

REVISION	DESCRIPTION	ISSUED	VER'D	APP'D	DATE
01	ISSUED FOR DA APPROVAL	UM		JC	08.03.23

CLIENT	HOLDMARK PROPERTY GROUP PTY LTD
DRAWING NOT TO BE USED FOR CONSTRUCTION UNLESS VERIFICATION SIGNATURE HAS BEEN ADDED	

ARCHITECT	TURNER
THE COPYRIGHT OF THIS DRAWING REMAINS WITH NORTHROP CONSULTING ENGINEERS PTY LTD	

ALL DIMENSIONS TO BE VERIFIED ON SITE BEFORE COMMENCING WORK. NORTHROP ACCEPTS NO RESPONSIBILITY FOR THE USABILITY, COMPLETENESS OR SCALE OF DRAWINGS TRANSFERRED ELECTRONICALLY. THIS DRAWING MAY HAVE BEEN PREPARED USING COLOUR, AND MAY BE INCOMPLETE IF COPIED TO BLACK & WHITE.	
---	--





NORTHROP
Sydney
Level 11 345 George Street, Sydney NSW 2000
Ph (02) 9241 4188 Fax (02) 9241 4324
Email sydney@northrop.com.au ABN 81 094 433 100

PROJECT	CADDENS CORNER O'CONNELL STREET, CADDENS
---------	---

DRAWING TITLE	CIVIL ENGINEERING PACKAGE DEVELOPMENT APPLICATION DETAILS - SHEET 03
---------------	--

JOB NUMBER	SY222070
DRAWING NUMBER	DAC6103
REVISION	01
DRAWING SHEET SIZE	A1

NOT FOR CONSTRUCTION

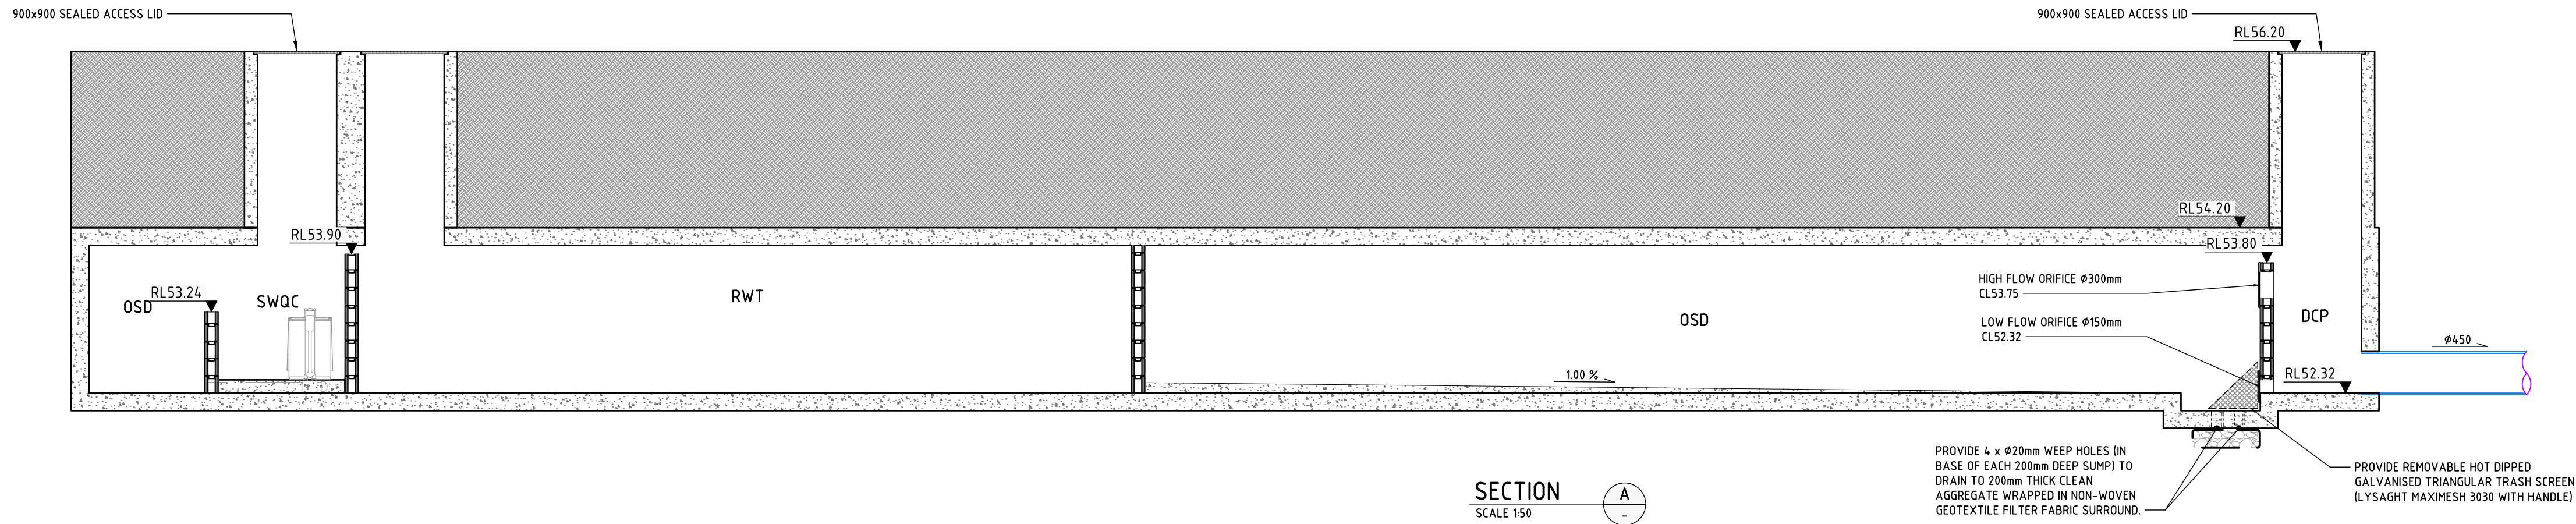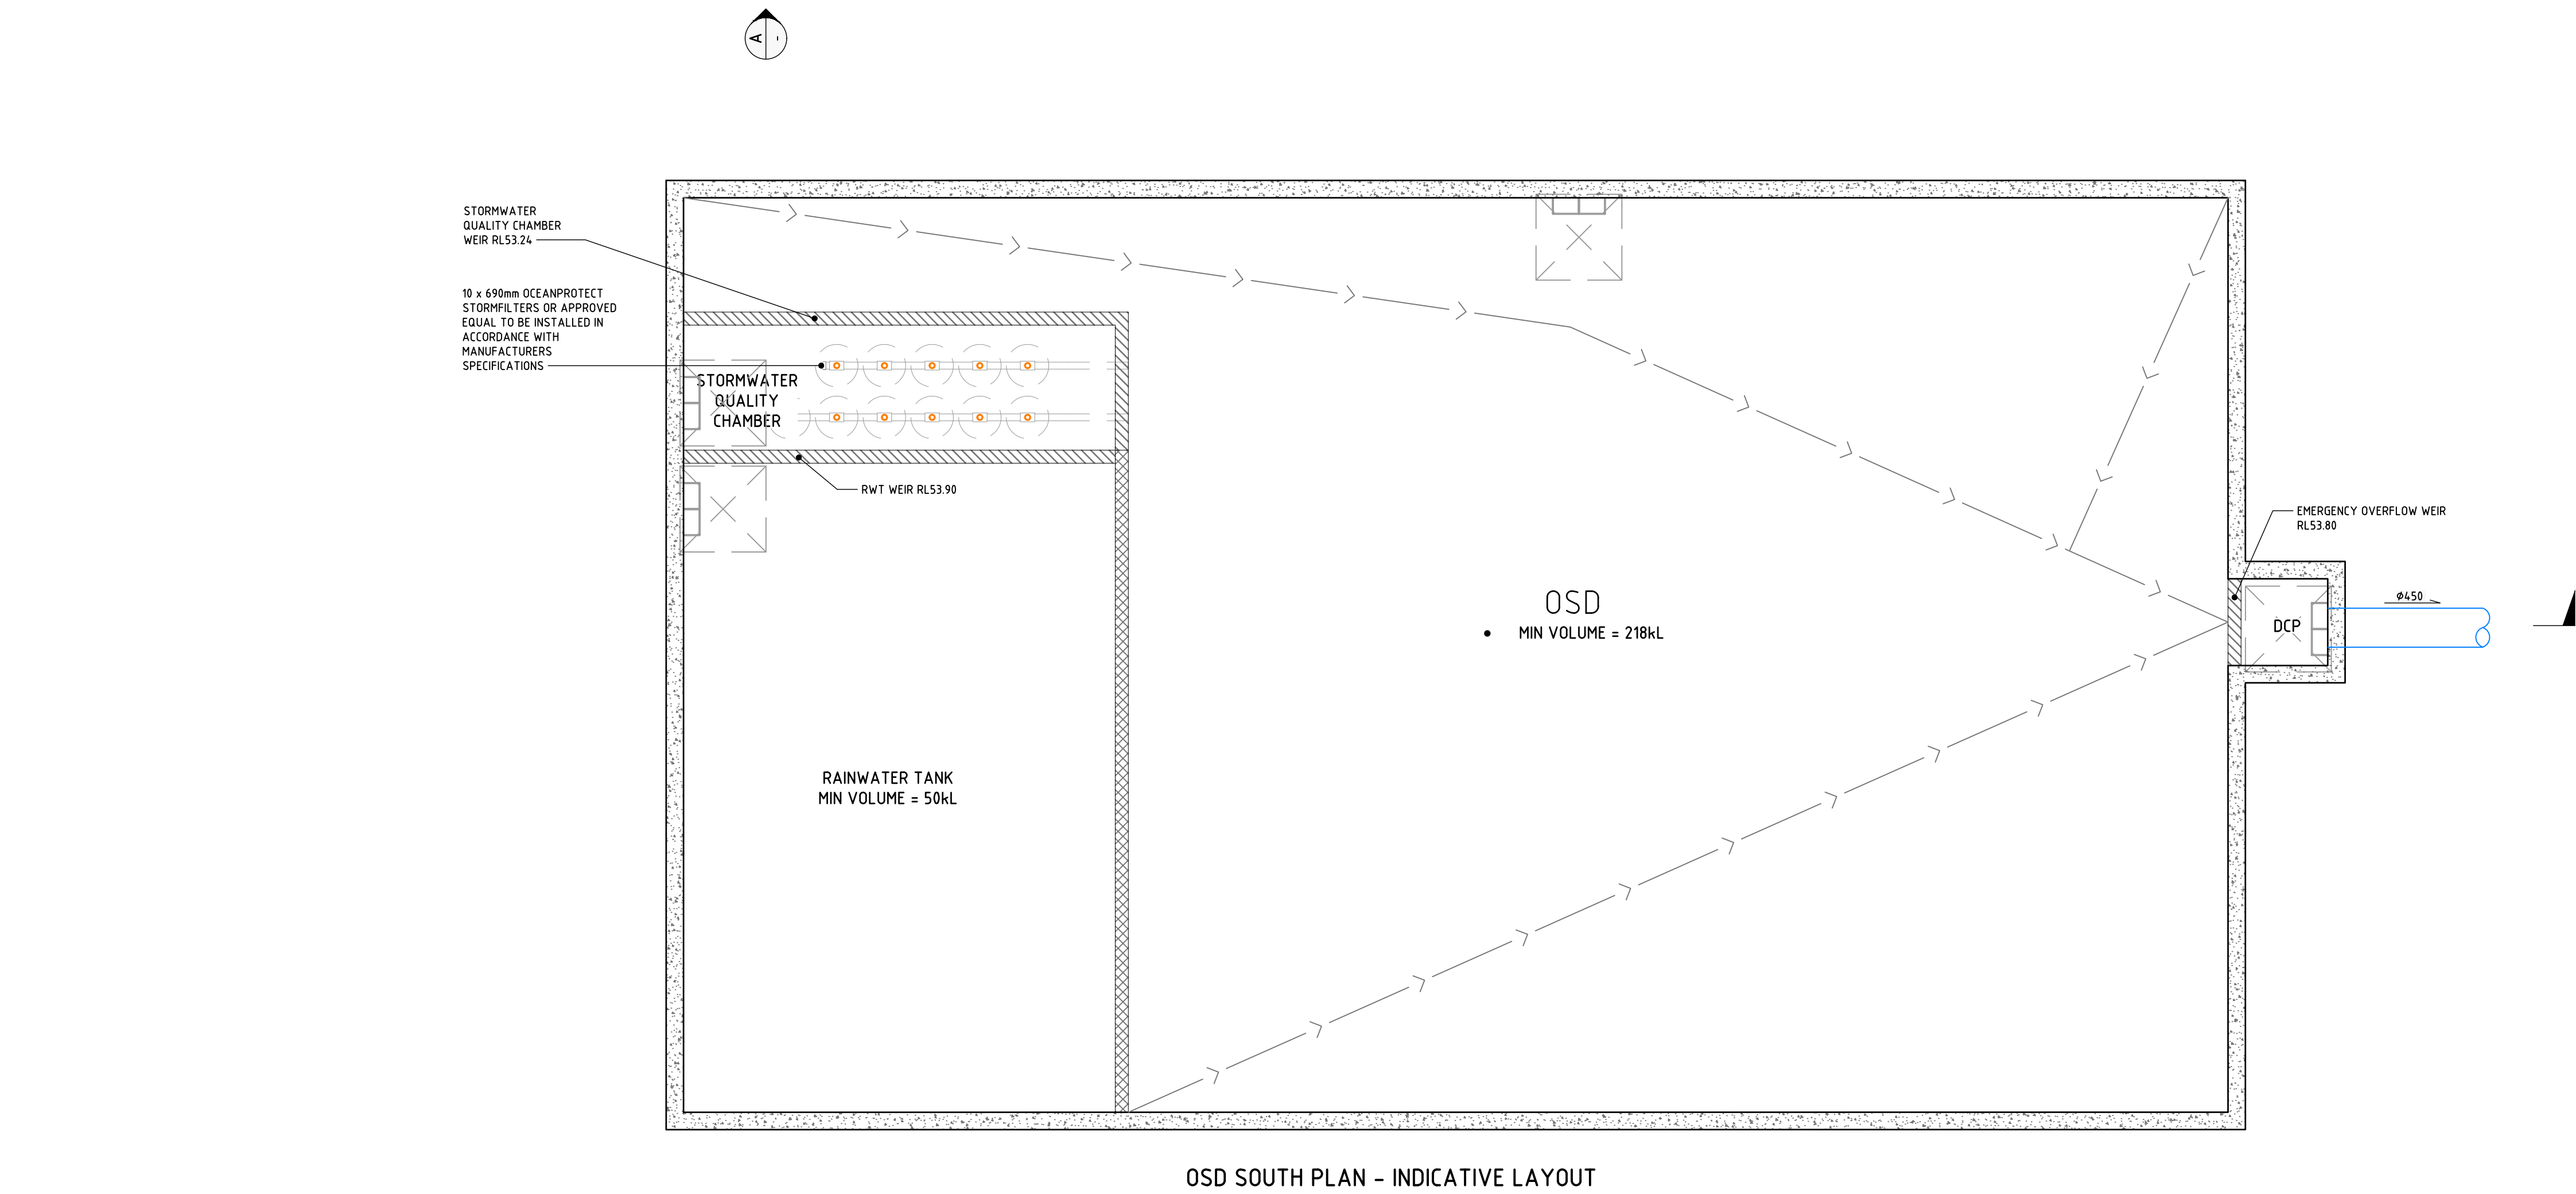

Project: Turners Project 0022 - 08/03/2023 - Caddens - Caddens Corner O'Connell Street Caddens NSW 2000 - DAC6103.dwg