




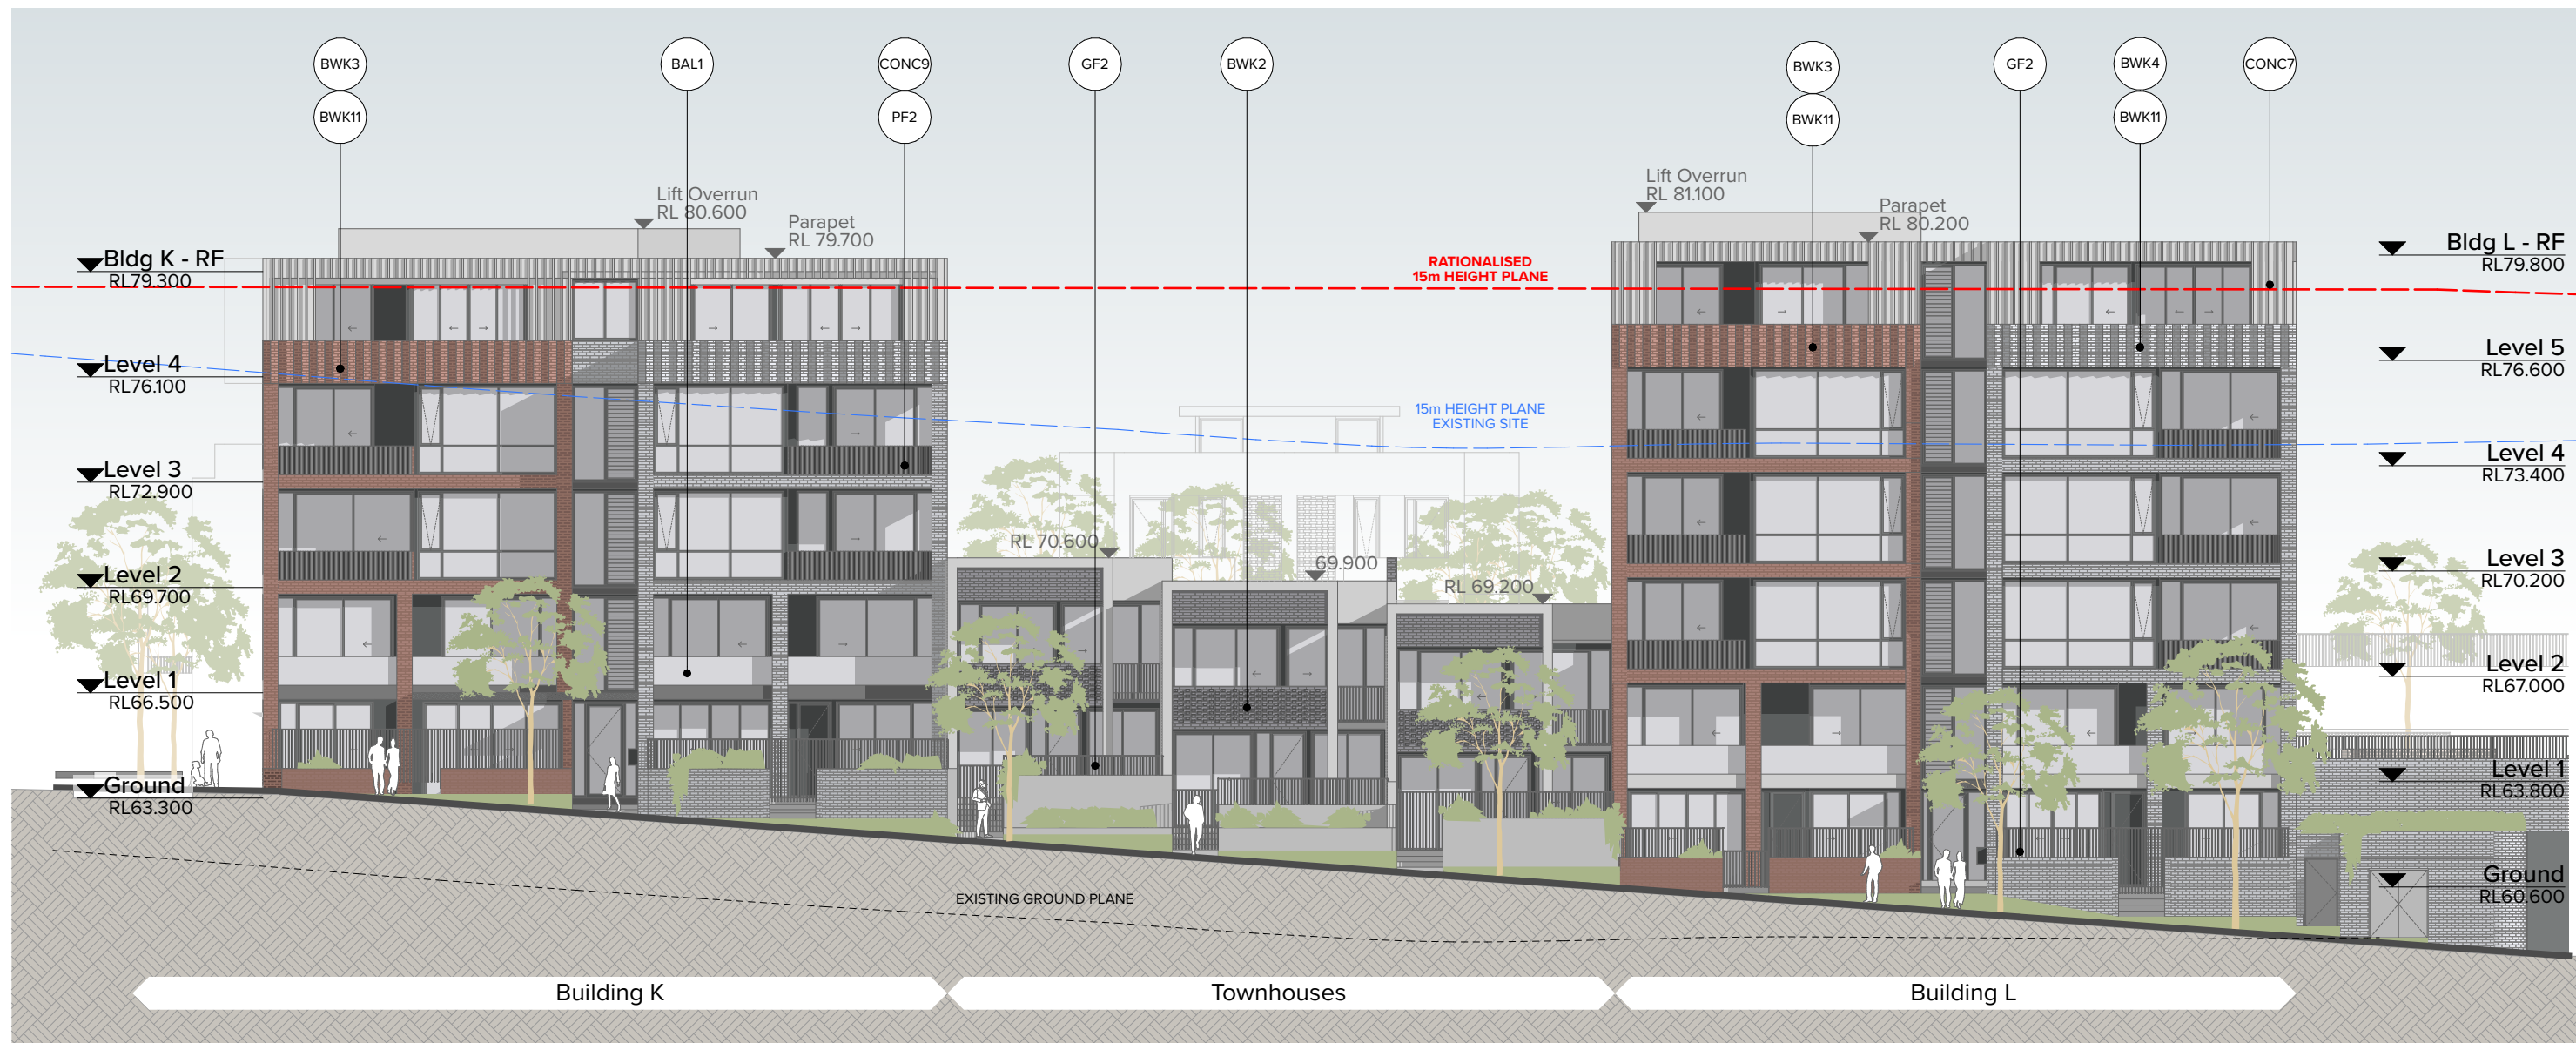


1
-
Bldg K L North Elevation
1:200

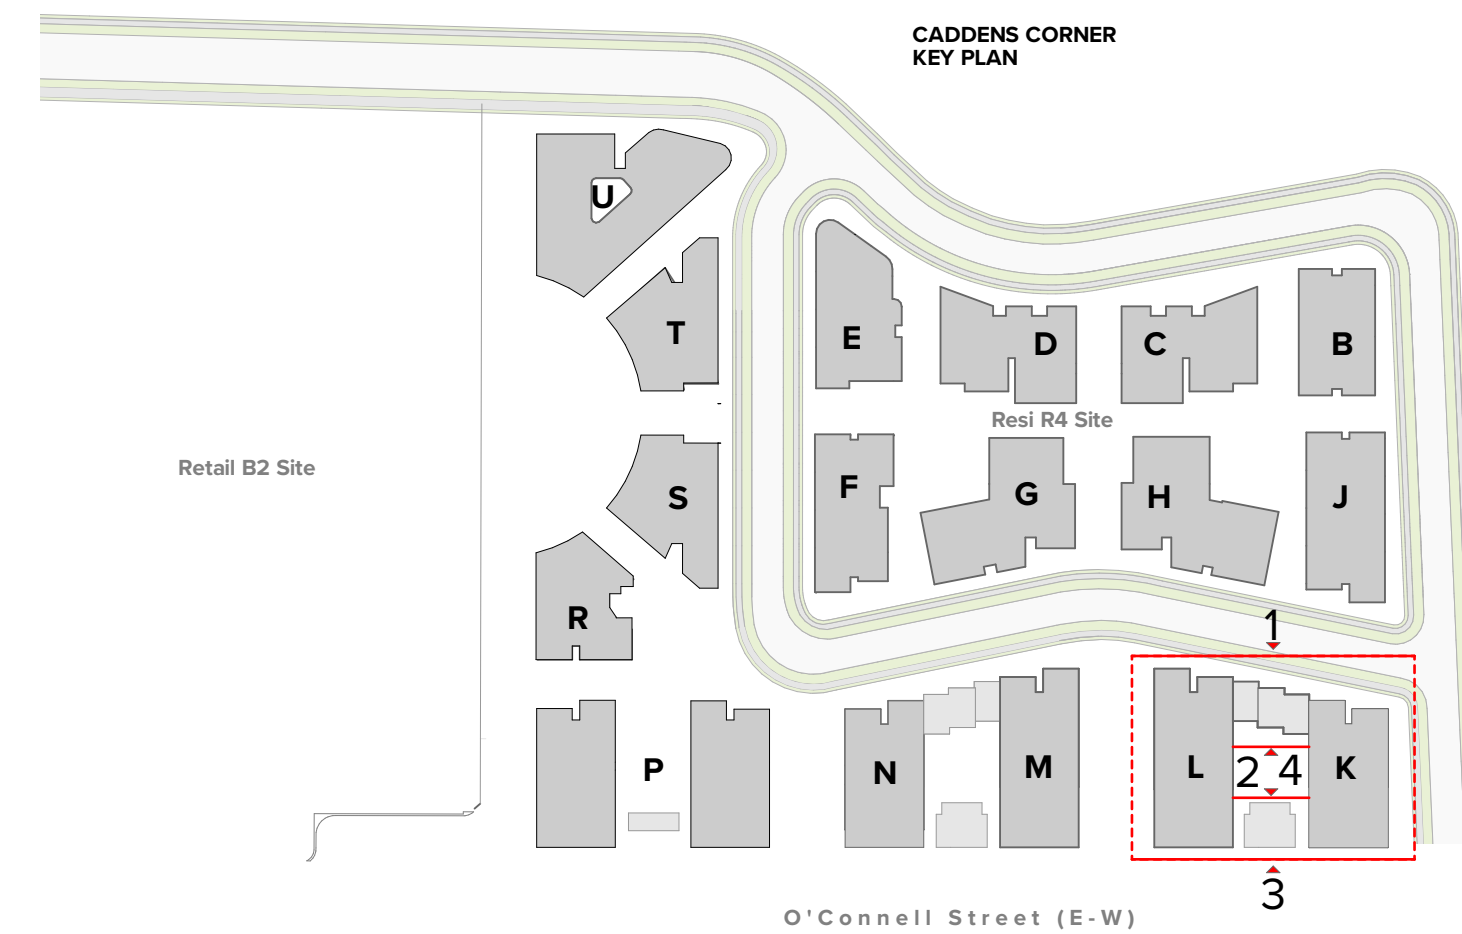

2
-
Bldg K L Terrace North Elevation
1:200

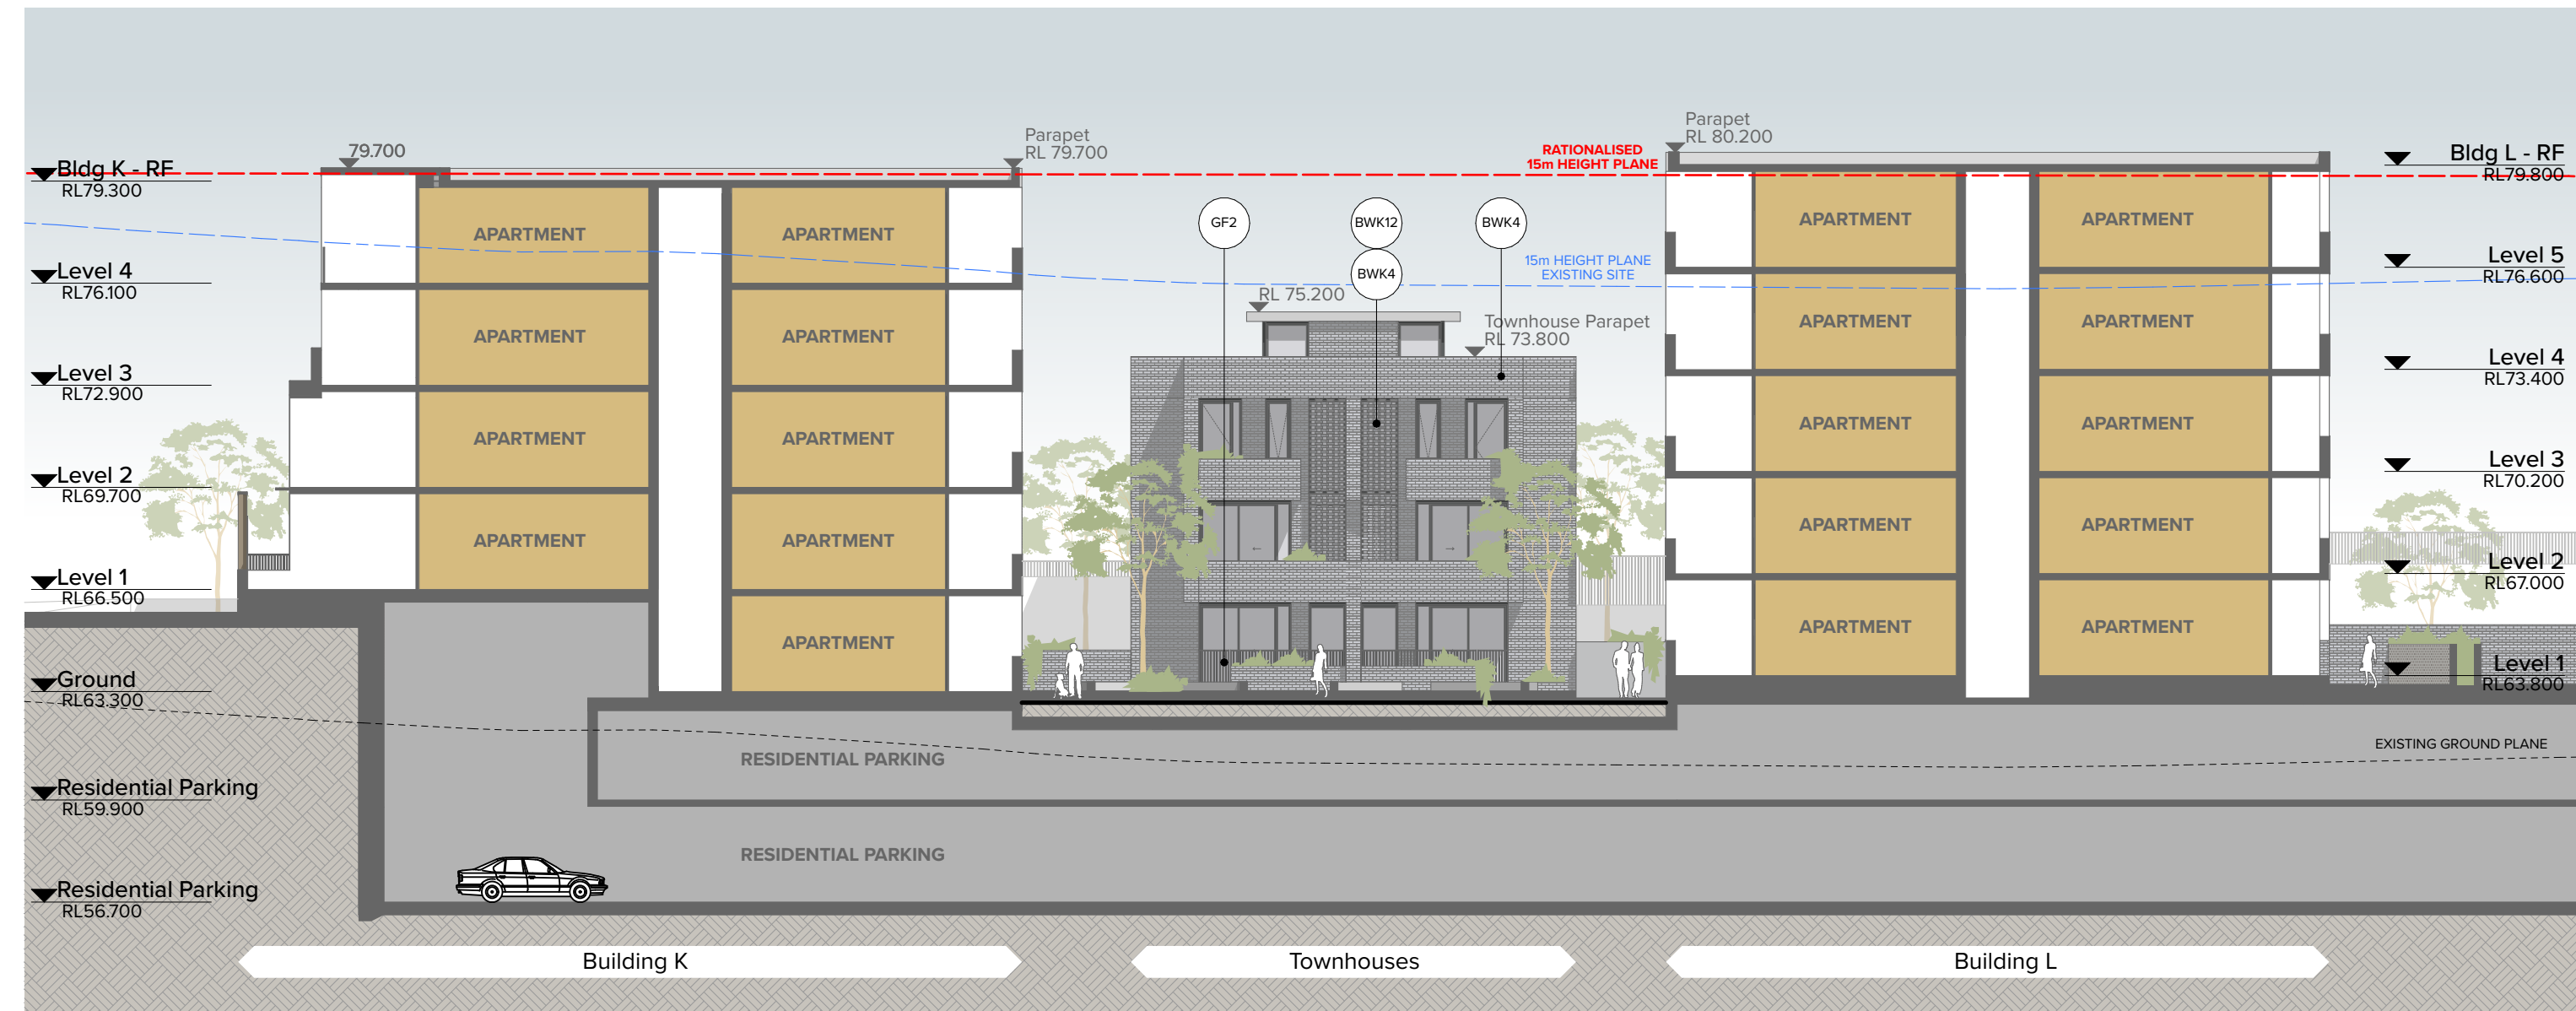

3
-
Bldg K L South Elevation
1:200

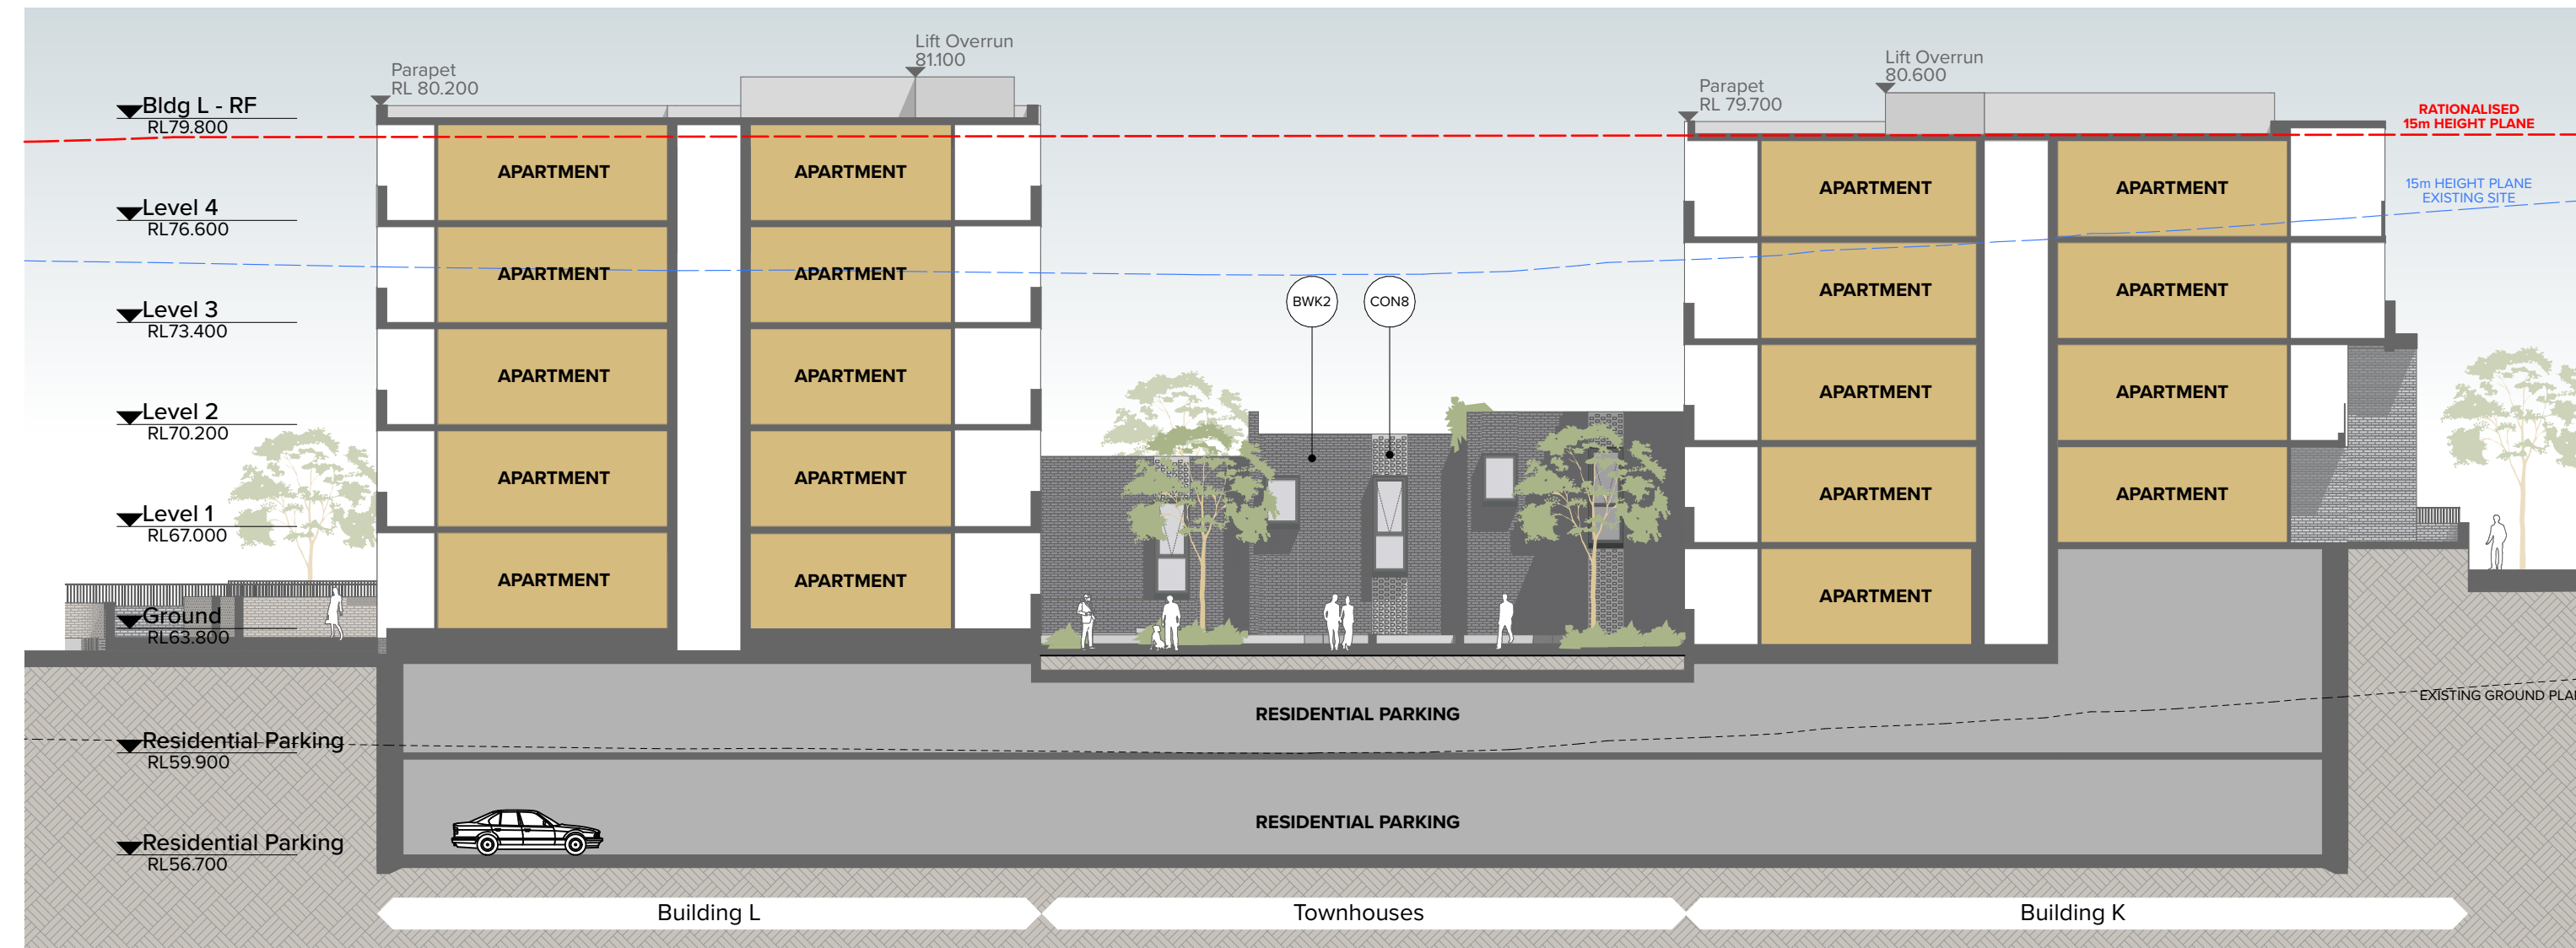

4
-
Bldg K L Terrace South Elevation
1:200

Rev	Date	Approved by	Revision Notes
03	28.02.24	BF	For DA

NOTES
THIS DRAWING IS COPYRIGHT © OF TURNER. NO REPRODUCTION WITHOUT PERMISSION. UNLESS NOTED OTHERWISE THIS DRAWING IS NOT FOR CONSTRUCTION. ALL DIMENSIONS AND LEVELS ARE TO BE CHECKED ON SITE PRIOR TO THE COMMENCEMENT OF WORK. BEFORE TURNING UP ANY DISCREPANCIES FOR CLARIFICATION BEFORE PROCEEDING WITH WORK. DRAWINGS ARE NOT TO BE SCALED. USE ONLY FIGURED DIMENSIONS. REFER TO CONSULTANT DOCUMENTATION FOR FURTHER INFORMATION (DWG, PC AND BIMA FILES AND UNCONTROLLED DOCUMENTS) AND ARE ISSUED FOR INFORMATION ONLY.



CLIENT
Holdmark Property Group
2/2-4 Giffnock Avenue Macquarie Park
NSW 2113 Australia

LEGEND		ACC	ADP	B	B1.2...	BY	D	E	EN	FEX	FH	GL	K	L	LY	S	SA	ST	TCE	VIS	WIP	Laundry	Stone	Supply Air	Study	Terrace	Visitor	Walk-in Pantry
Site Boundary	---	Accessible	Adaptable	Bathroom	Bedroom 1, Bedroom 2, etc.	Balcony	Dining	Entry	Ensuite	Fire Extinguisher	Fire Hydrant	Garage Chute	Ground Line	Kitchen	Laundry Relief Air	Laundry	Store	Supply Air	Study	Terrace	Visitor	Walk-in Pantry						
Setback	---																											
ADG Setback	---																											


DLCS Quality Endorsed Company ISO 9001:2015, Registration Number 20476
Notwithstanding And/Or Nicholas Turner 6885, ABN 88 584 384 811

Project Title
O'Connell Street Caddens
O'Connell St Caddens NSW 2747 Australia
Drawing Title
Bldg K L M N Elevations
Bldg K L North and South Elevation


Scale
1:200 @A1, 50% @A3
For Coordination
Project No.
20096
Dwg No.
DA-214-001
Revision
03
North
TURNER
Level 7 ONE Oxford Street
Sydney NSW 2010
AUSTRALIA
T +61 2 8668 0000
F +61 2 8668 0088
turner@turner.com.au

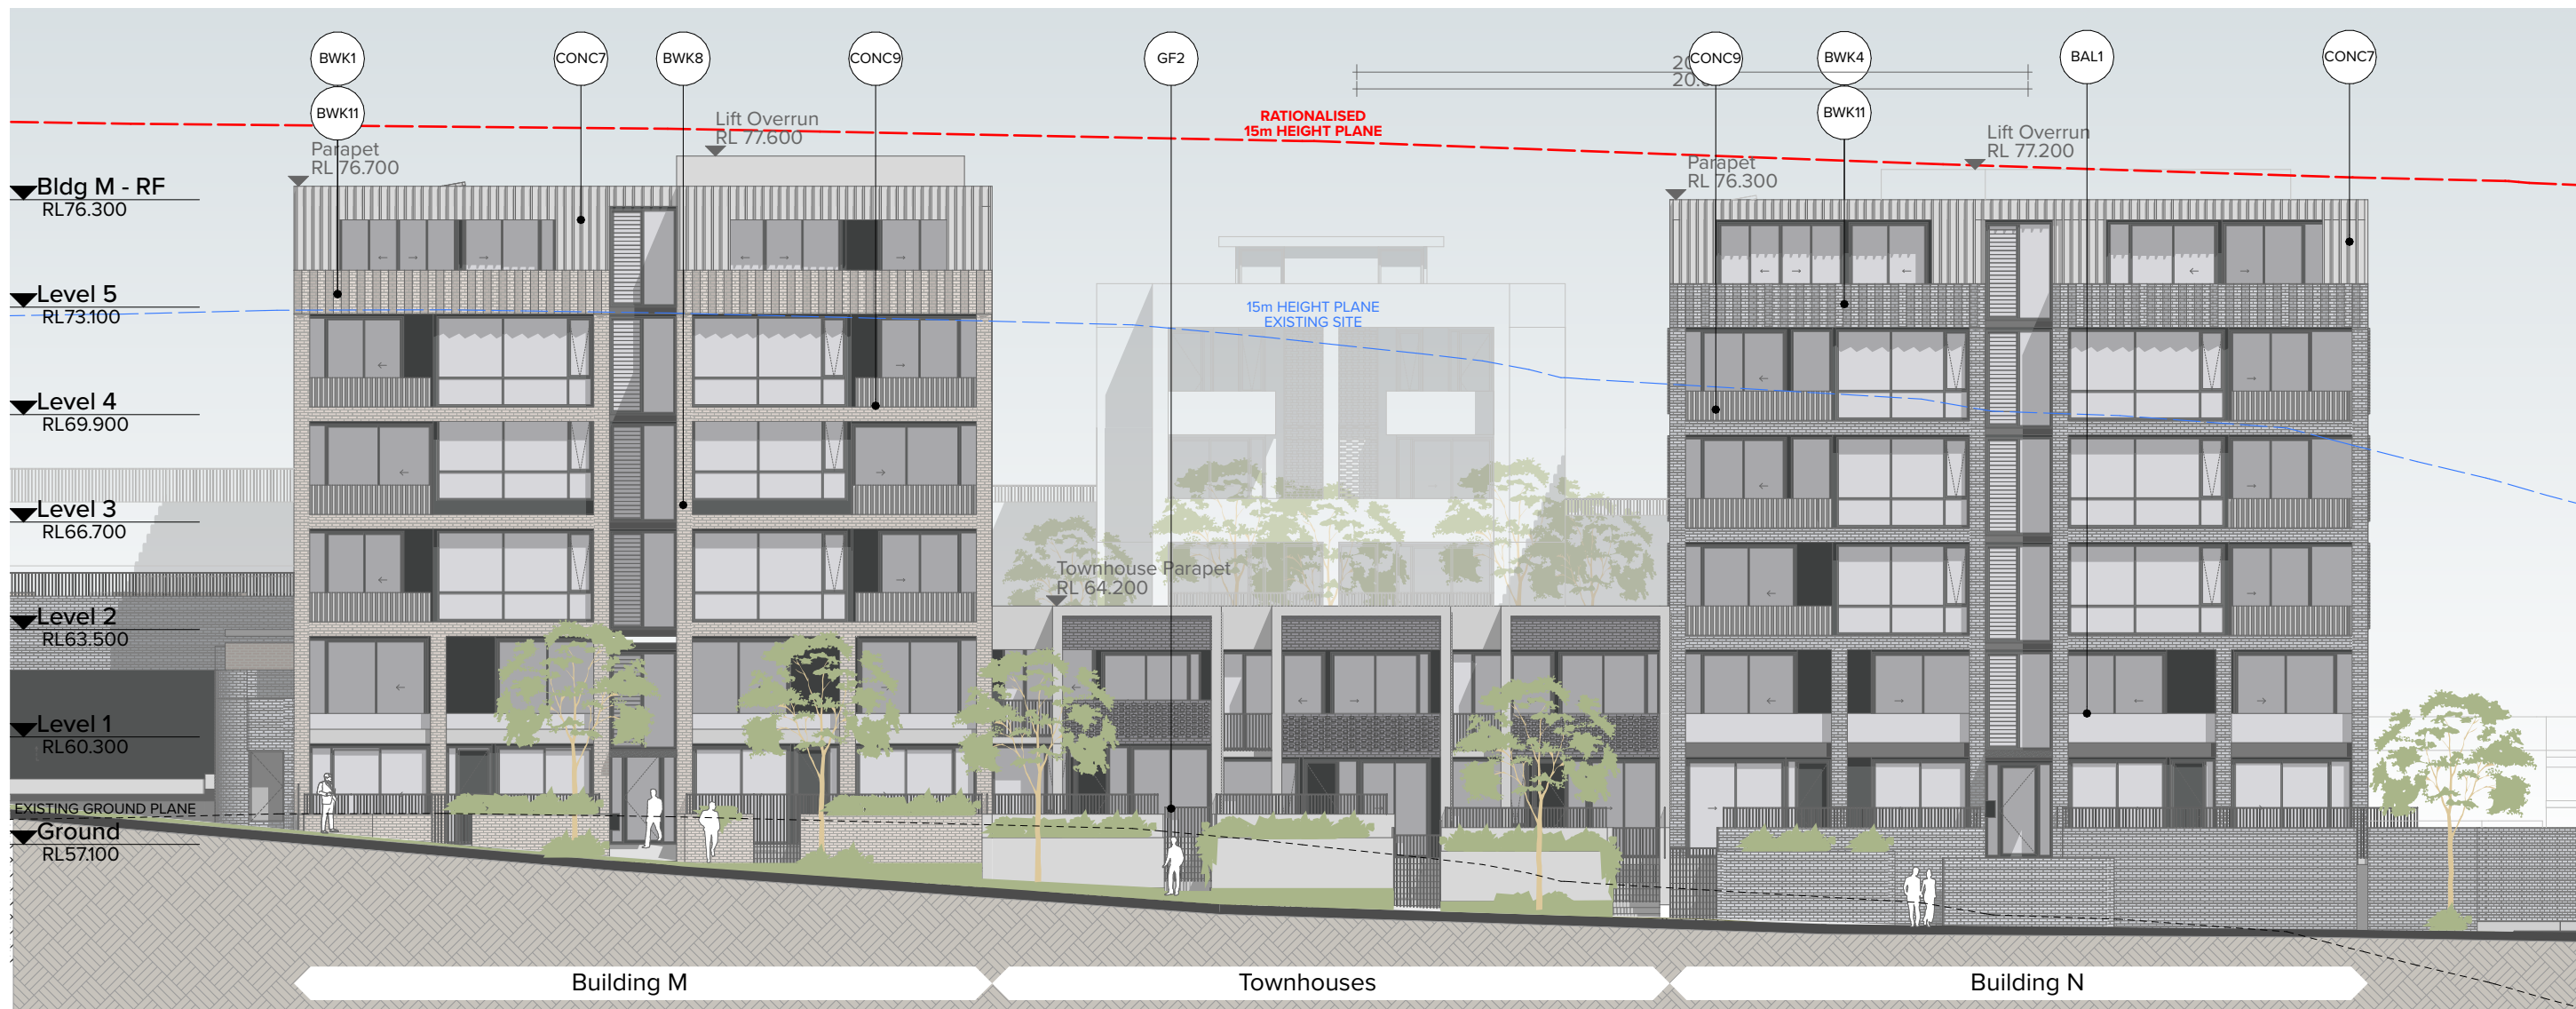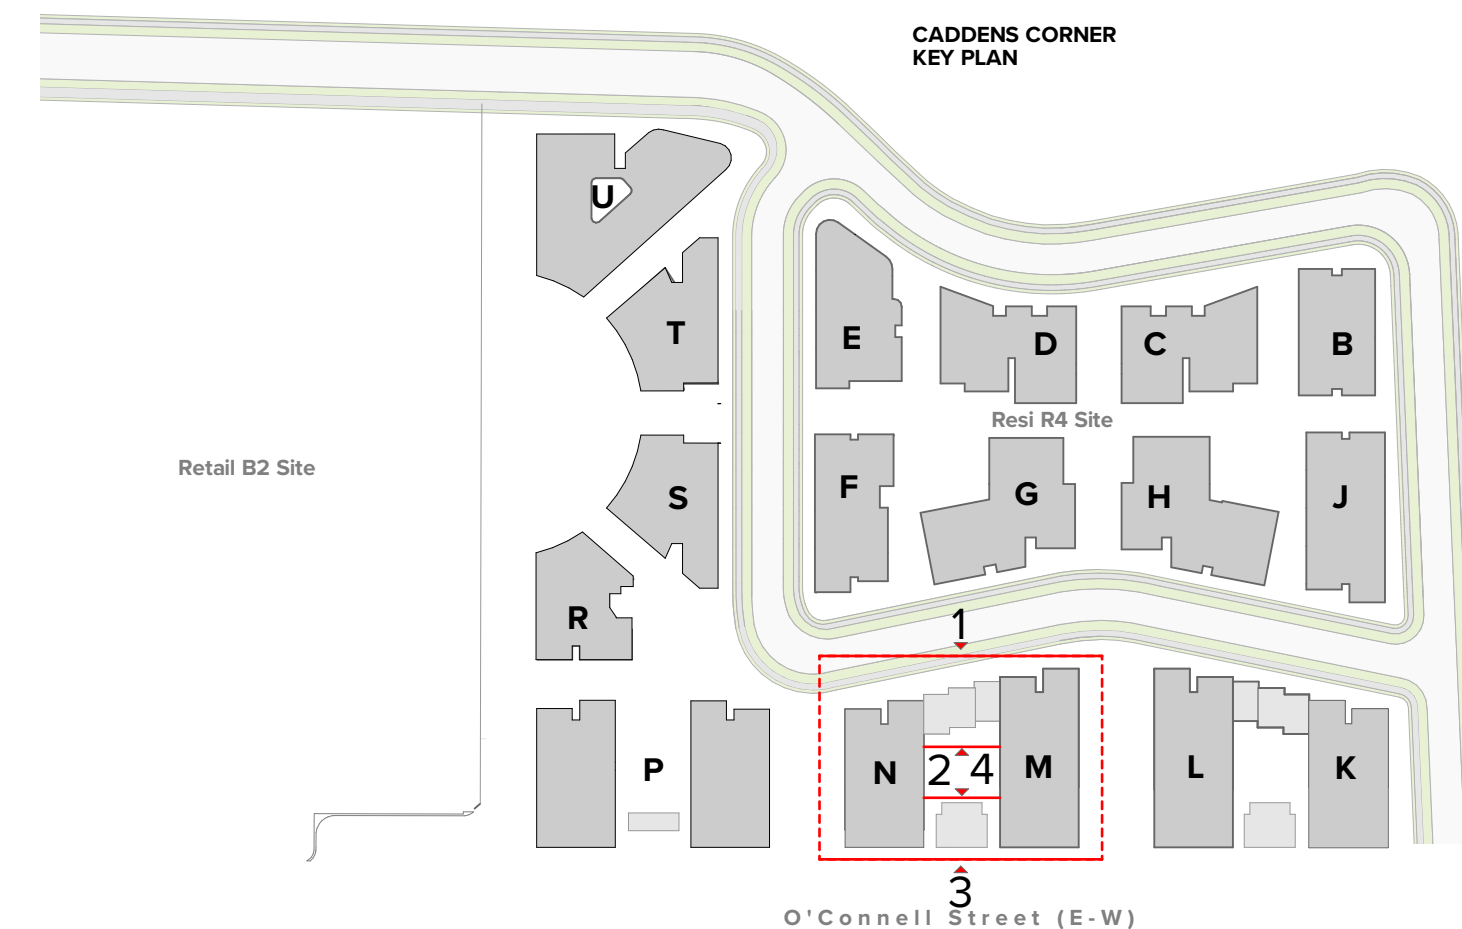


2
-
Bldg M N North Elevation
1:200

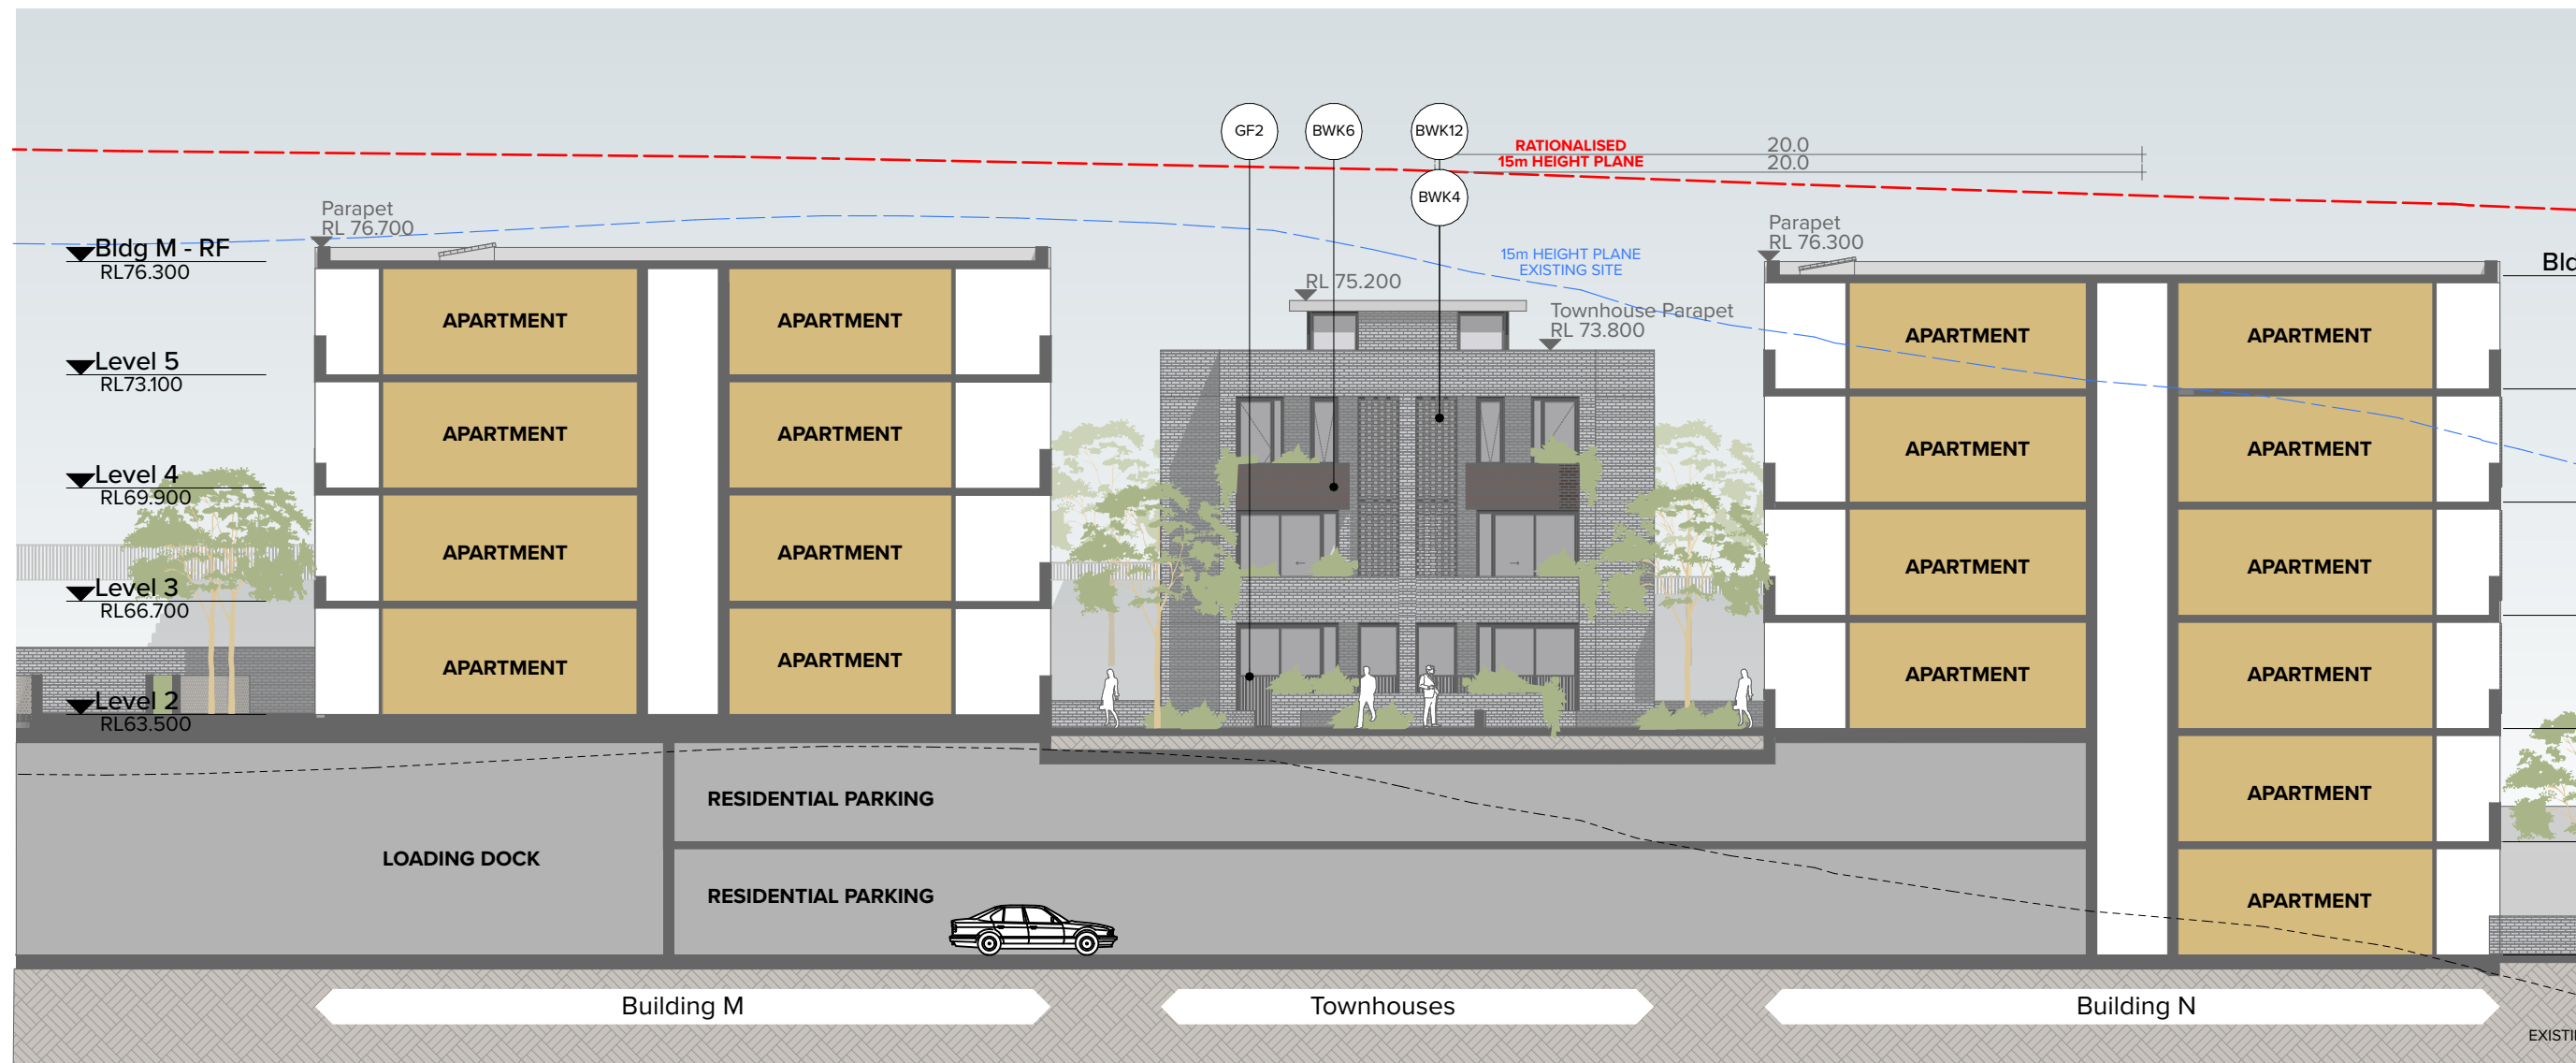

2
-
Bldg M N Terrace North Elevation
1:200

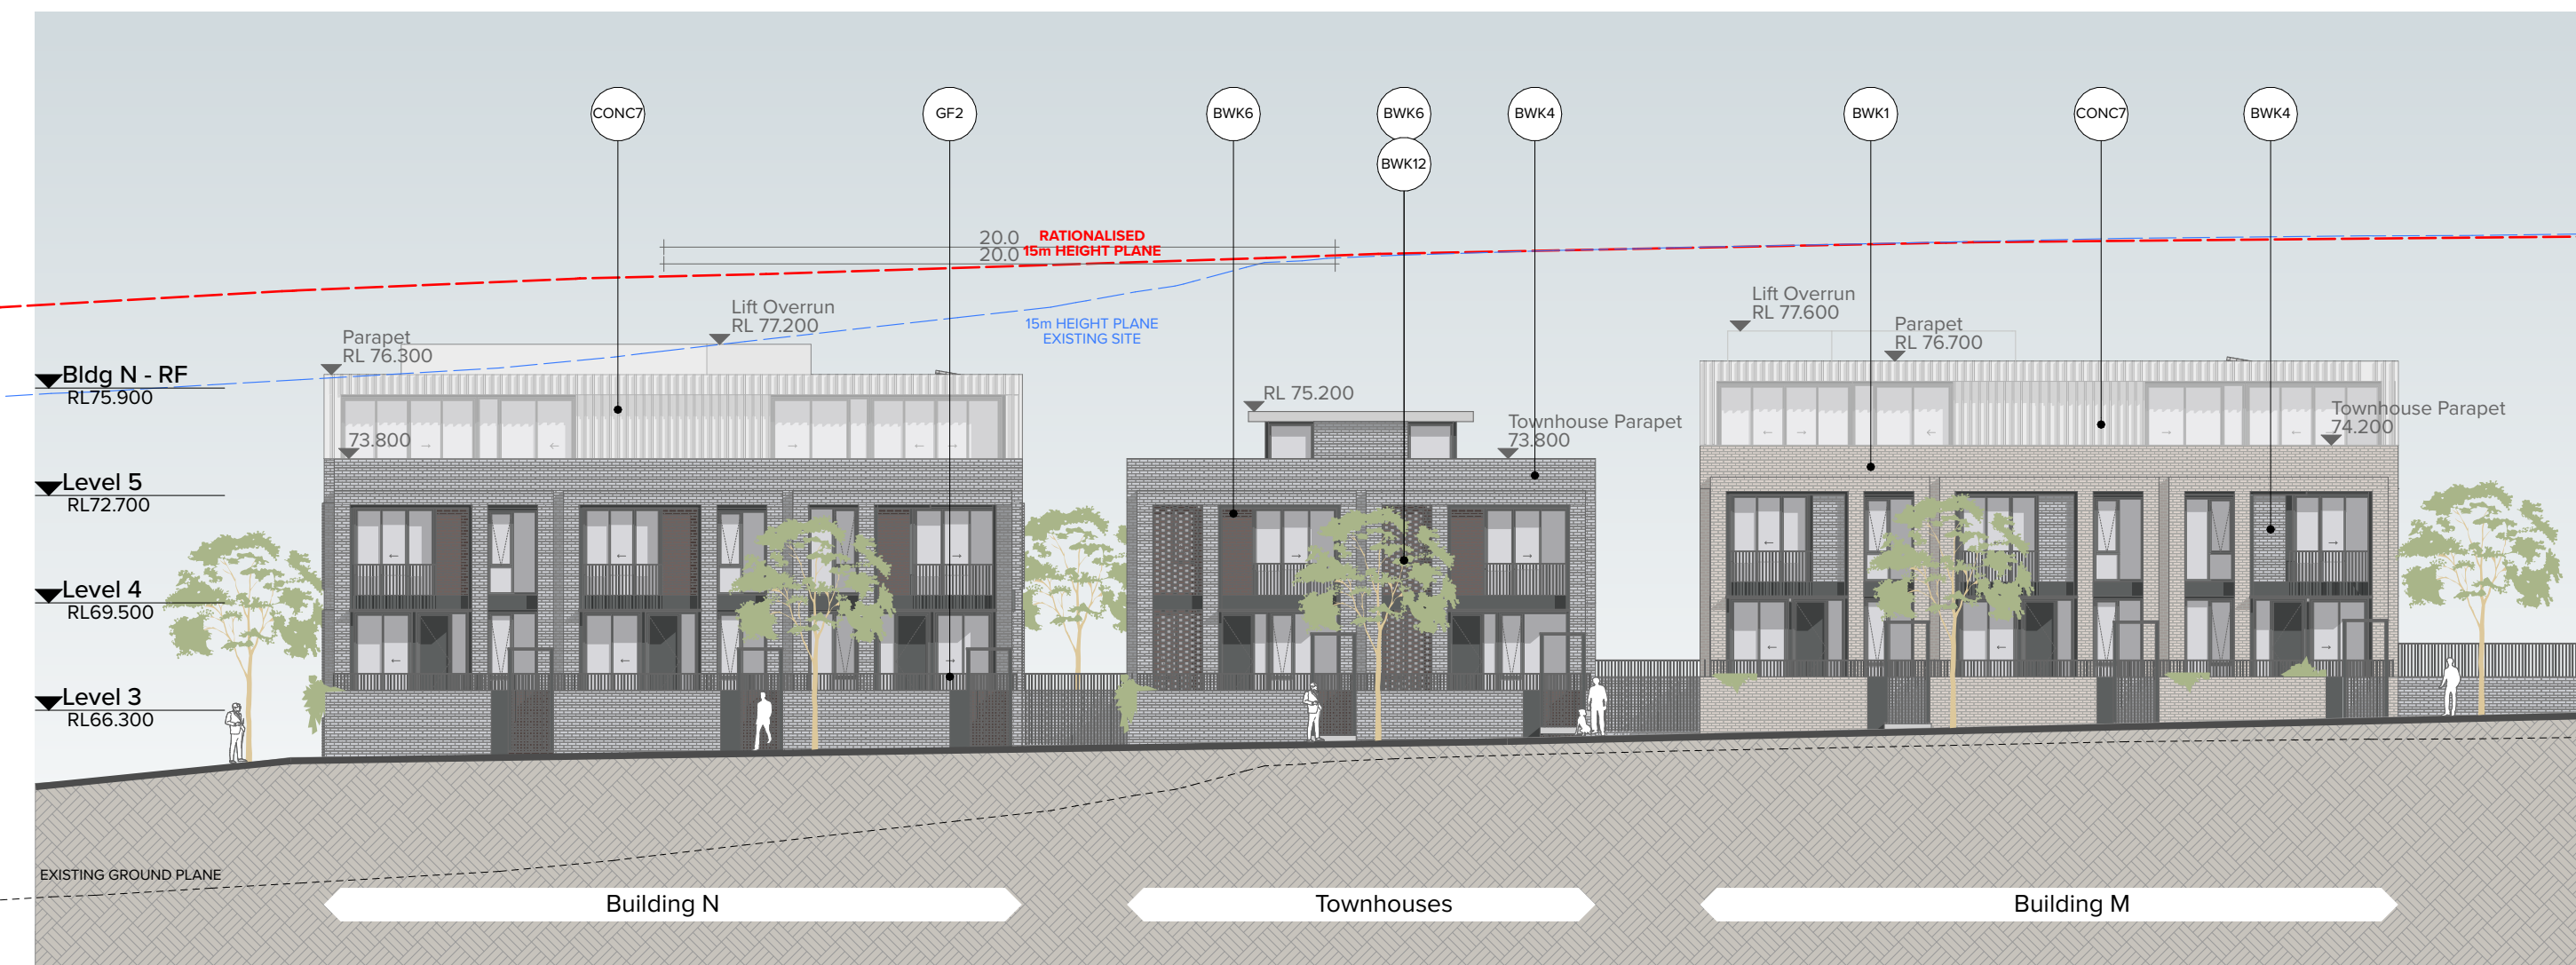

3
-
Bldg M N South Elevation
1:200

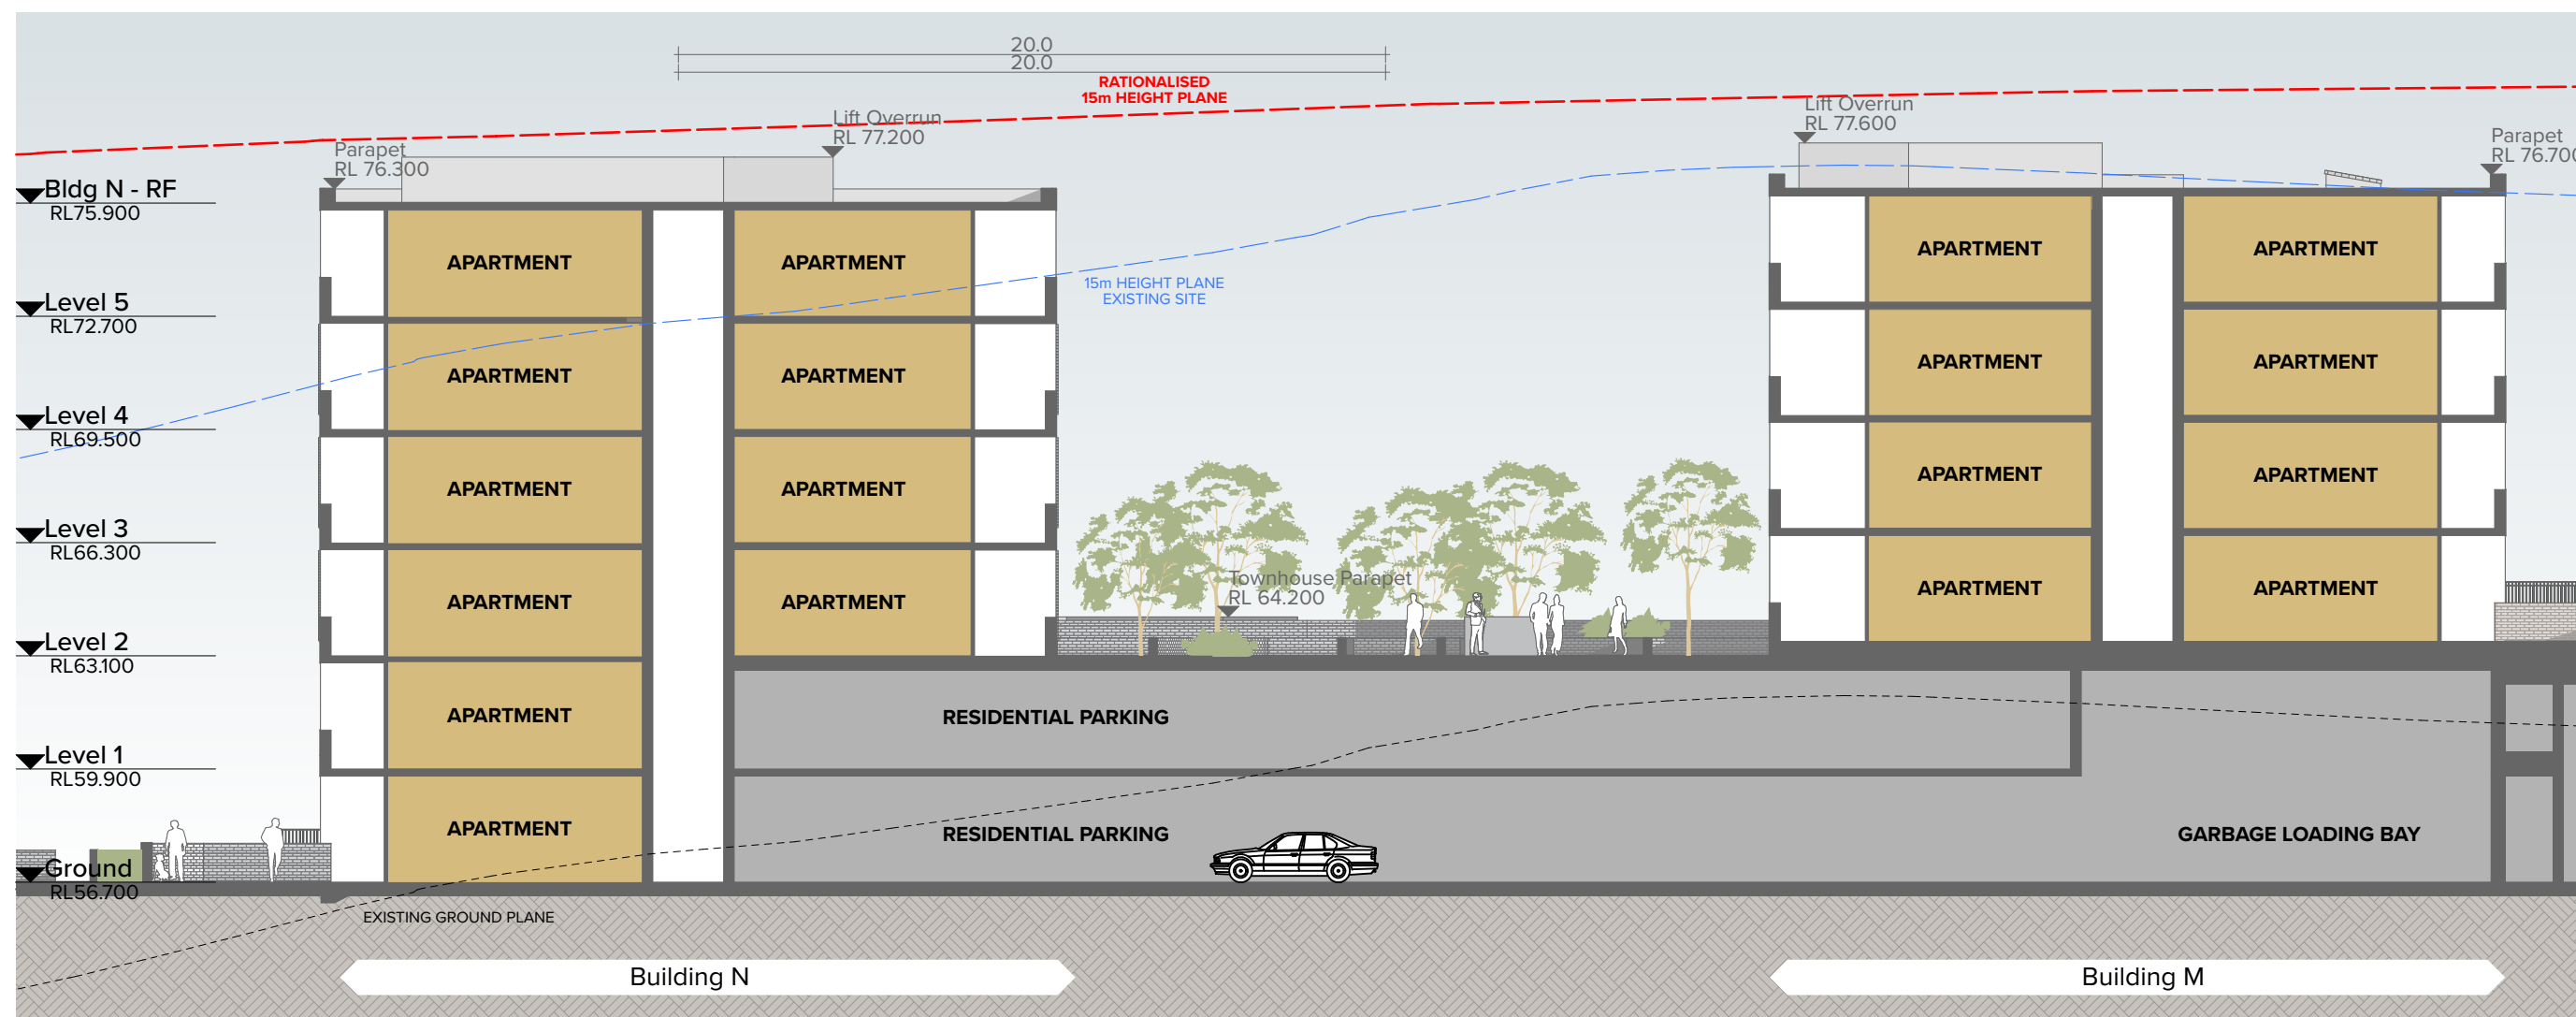

4
-
Bldg M N Terrace South Elevation
1:200

Rev	Date	Approved by	Revision Notes
03	28.02.24	BF	For DA

NOTES
THIS DRAWING IS COPYRIGHT © OF TURNER. NO REPRODUCTION WITHOUT PERMISSION. UNLESS NOTED OTHERWISE THIS DRAWING IS NOT FOR CONSTRUCTION. ALL DIMENSIONS AND LEVELS ARE TO BE CHECKED ON SITE PRIOR TO THE COMMENCEMENT OF WORK. BEFORE TURNING UP ANY DISCREPANCIES FOR CLARIFICATION BEFORE PROCEEDING WITH WORK. DRAWINGS ARE NOT TO BE SCALED. USE ONLY FIGURED DIMENSIONS. REFER TO CONSULTANT DOCUMENTATION FOR FURTHER INFORMATION (DWG, PC AND BIM FILES AND UNCONTROLLED DOCUMENTS) AND ARE ISSUED FOR INFORMATION ONLY.

CLIENT
Holdmark Property Group
2/2-4 Giffnock Avenue Macquarie Park
NSW 2113 Australia

LEGEND
Site Boundary
Setback
ADG Setback



ACC	Accessible	FEX	Fire Extinguisher	LY	Laundry
ADP	Adaptable	FH	Fire Hydrant	S	Stone
B	Bathroom	GBC	Garbage Chute	SA	Supply Air
B1.2...	Bedroom 1, Bedroom 2, etc.	GL	Ground Line	ST	Study
BY	Balcony	K	Kitchen	TCE	Terrace
D	Dining	L_01,02	Lift No. 1, 2, etc.	VIS	Visitor
E	Entry	L	Living	WIP	Walk-in Pantry
EN	Ensuite	LR	Lobby Relief Air		

Project Title
O'Connell Street Caddens
O'Connell St Caddens NSW 2747 Australia
Drawing Title
Bldg K L M N Elevations
Bldg M N North and South Elevation


Scale
1:200 @A1, 50% @A3
Status
For Coordination
Project No.
20096
Dwg No.
DA-214-002
Revision
03
North
↑

TURNER

Level 7 ONE Oxford Street
Caringbah NSW 2210
AUSTRALIA
T +61 2 8668 0000
F +61 2 8668 0088
turnerstudio.com.au

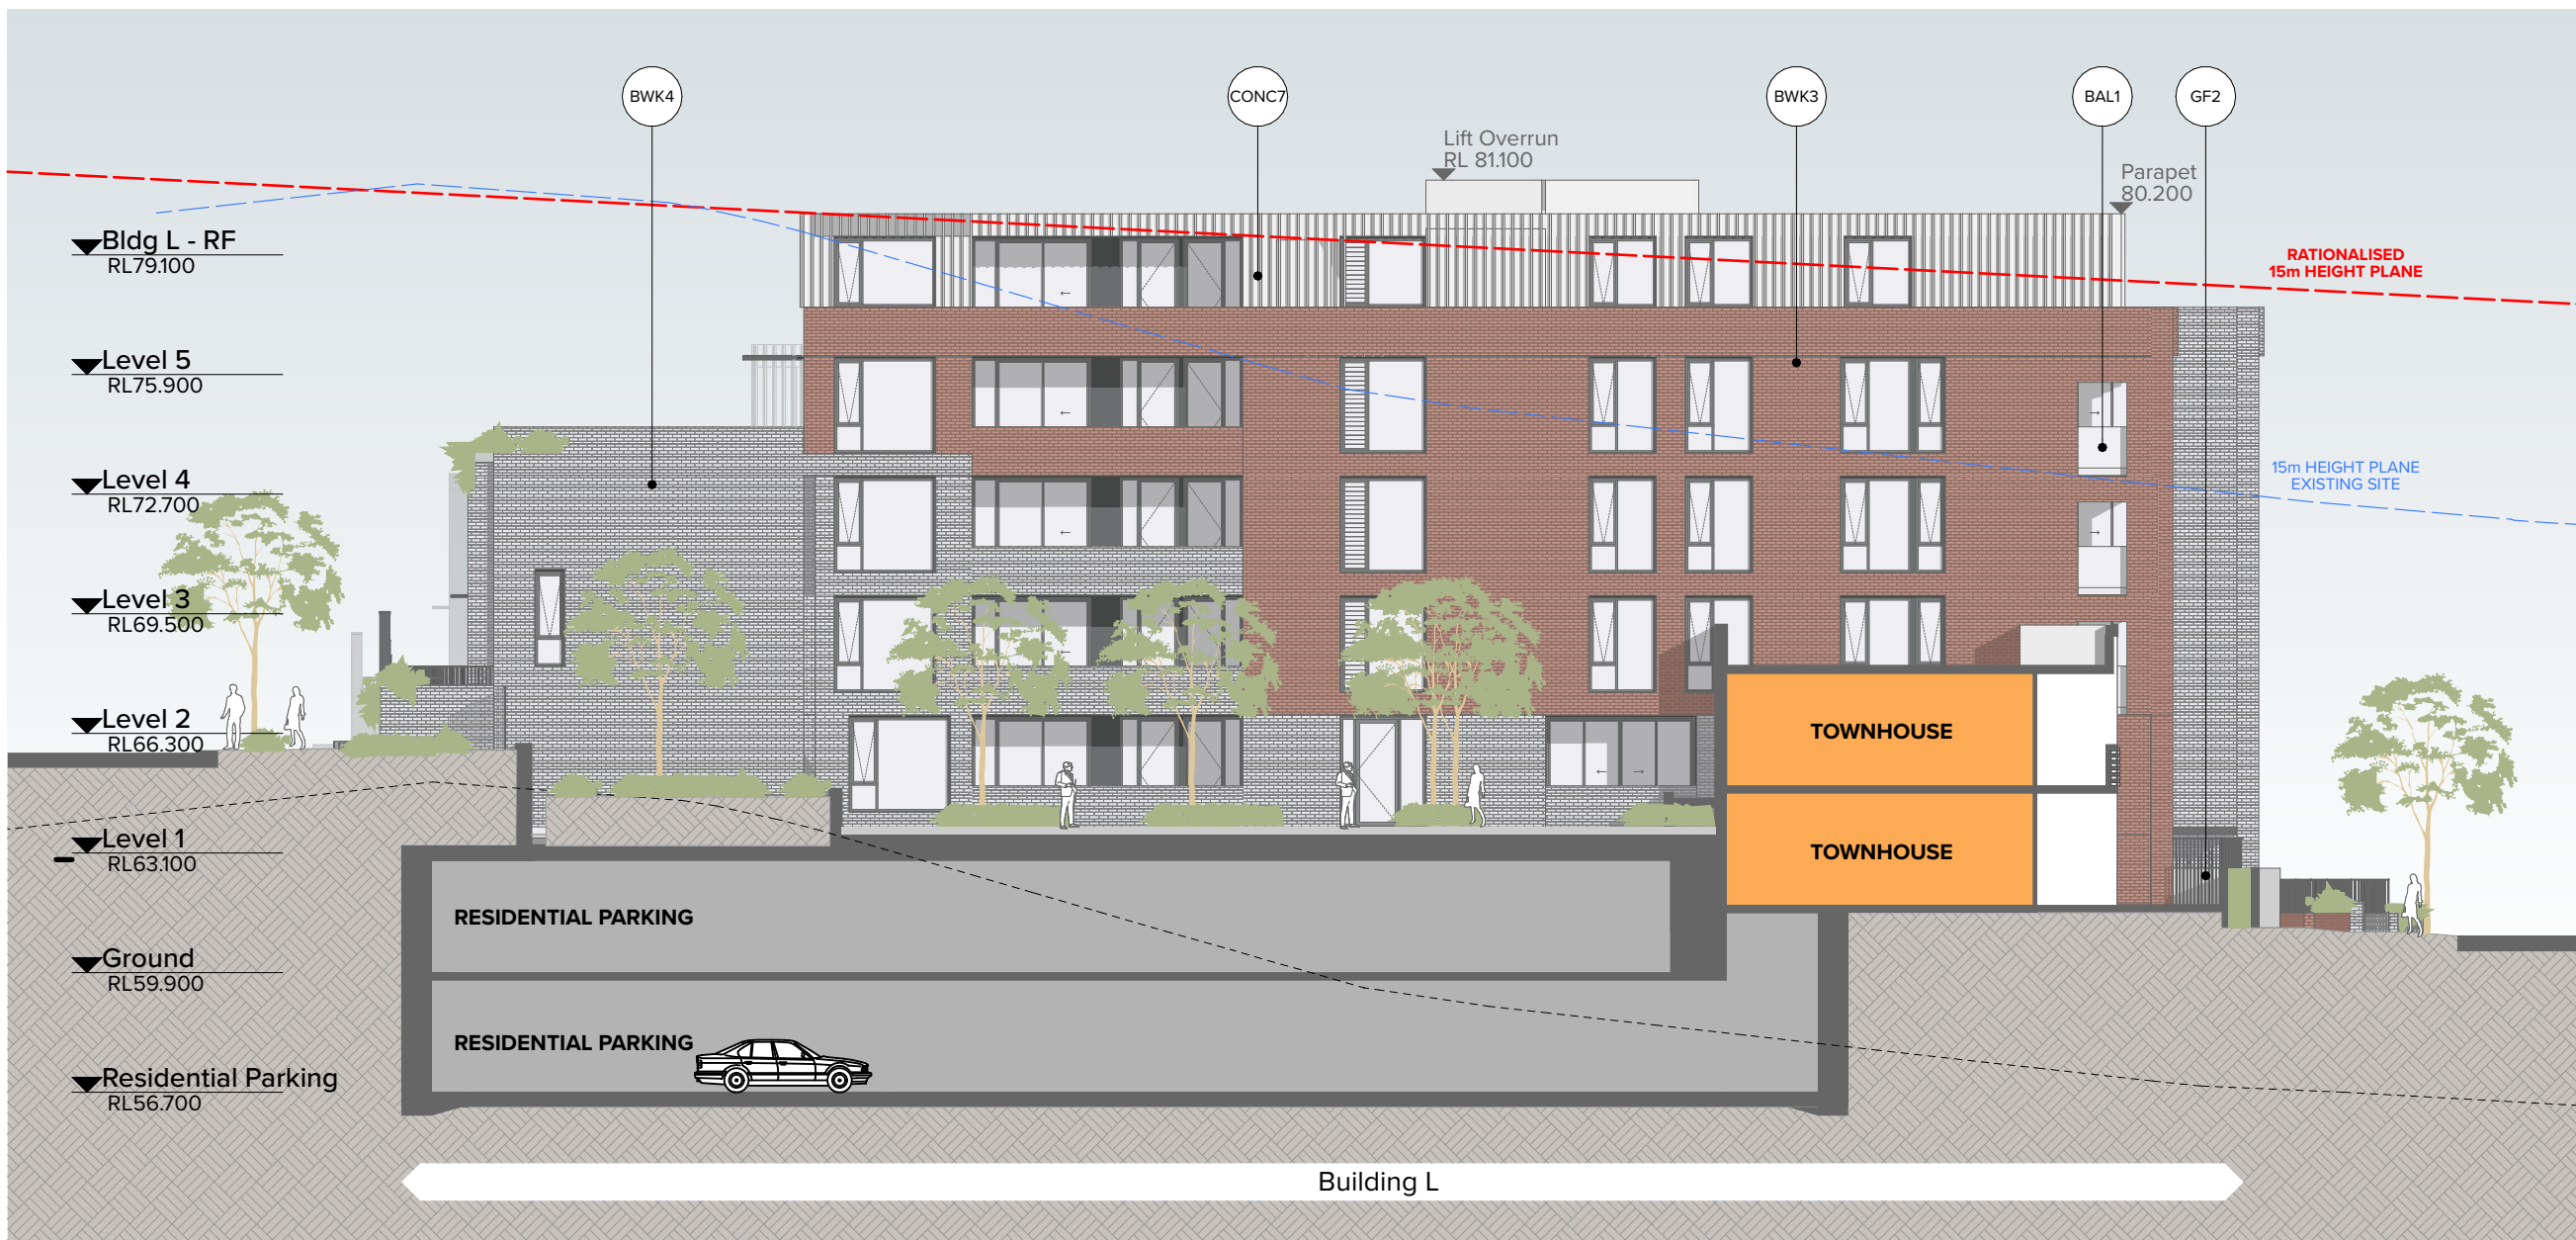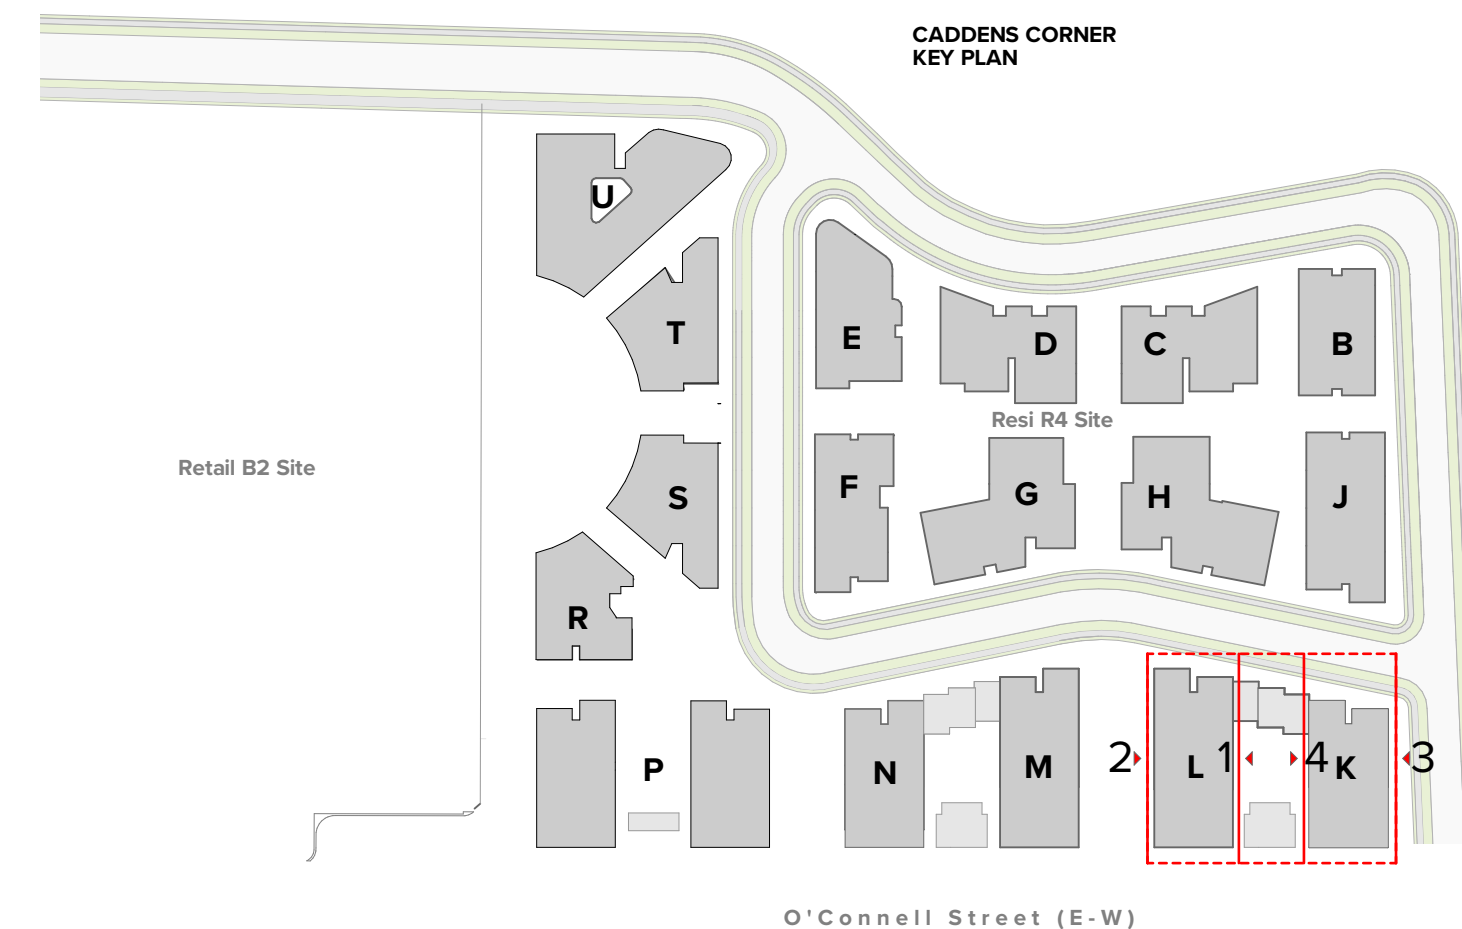


1
-
Bldg L East Elevation
1:200

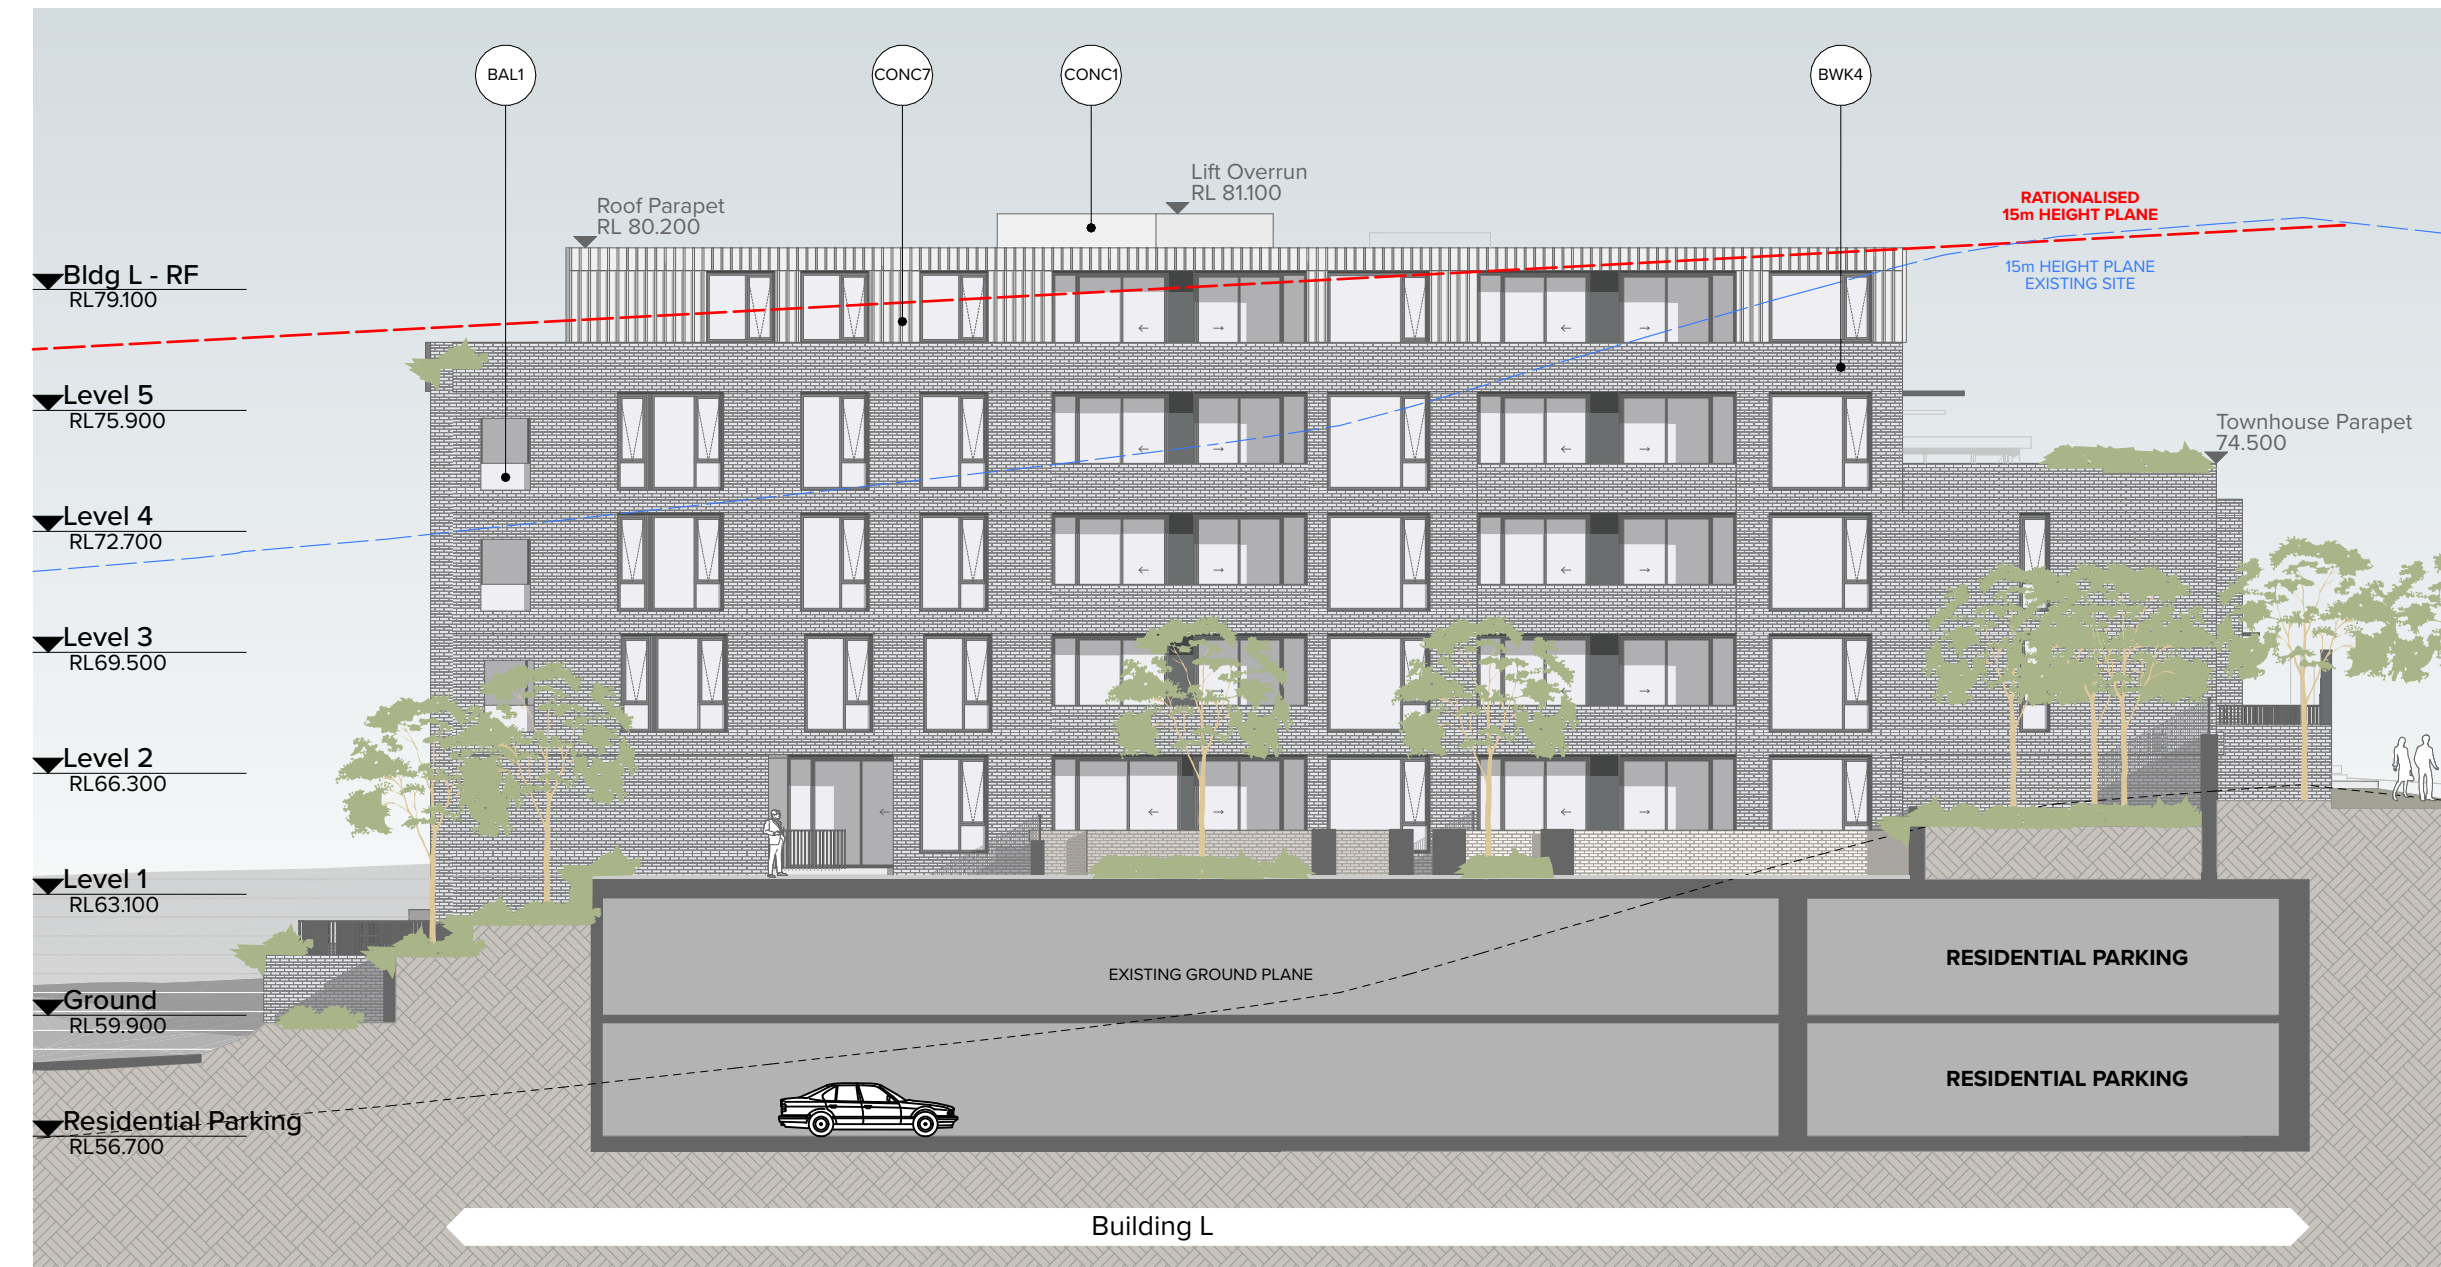

2
-
Bldg L West Elevation
1:200



3
-
Bldg K East Elevation
1:200

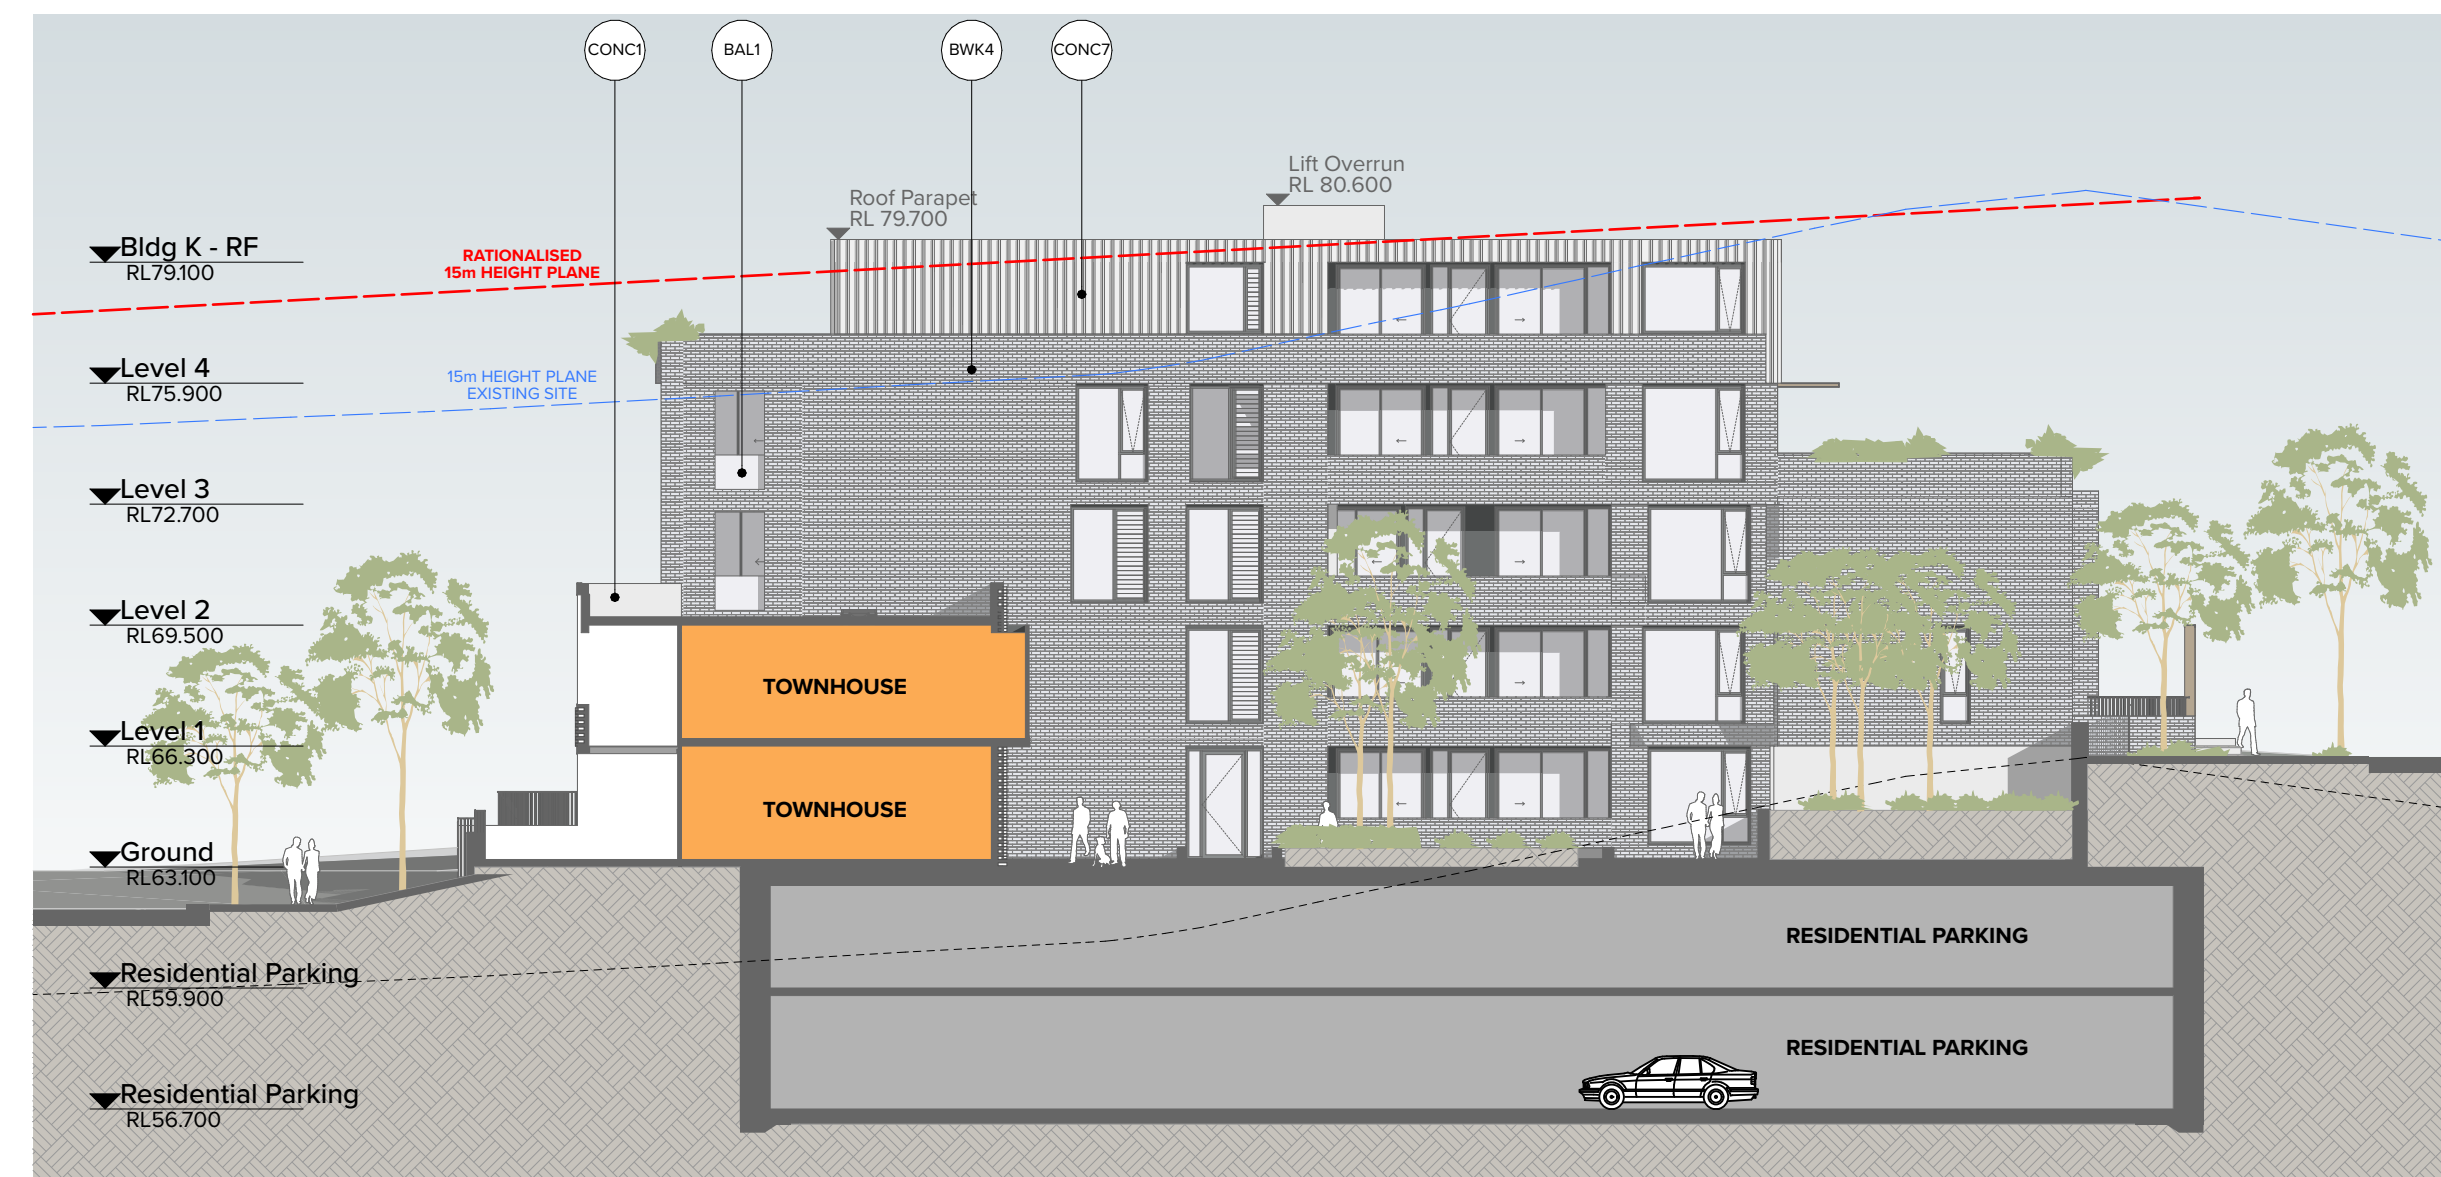

4
-
Bldg K West Elevation
1:200

Rev 03 Date 28.02.24 Approved by BF Revision Notes For DA

NOTES
THIS DRAWING IS COPYRIGHT © OF TURNER. NO REPRODUCTION WITHOUT PERMISSION. UNLESS NOTED OTHERWISE THIS DRAWING IS NOT FOR CONSTRUCTION. ALL DIMENSIONS AND LEVELS ARE TO BE CHECKED ON SITE PRIOR TO THE COMMENCEMENT OF WORK. INFORM TURNER OF ANY DISCREPANCIES FOR CLARIFICATION BEFORE PROCEEDING WITH WORK. DRAWINGS ARE NOT TO BE SCALED. USE ONLY FIGURED DIMENSIONS. REFER TO CONSULTANT DOCUMENTATION FOR FURTHER INFORMATION (DWG, PC AND BIM FILES ARE UNCONTROLLED DOCUMENTS AND ARE ISSUED FOR INFORMATION ONLY).

CLIENT
Holdmark Property Group
2/2-4 Giffnock Avenue Macquarie Park
NSW 2113 Australia

LEGEND		ACC		FEX		LY	
Site Boundary	---	ADP	Accessible	FH	Fire Hydrant	S	Stone
Setback	---	B	Bathroom	GL	Garbage Chute	SA	Supply Air
ADG Setback	---	B1.2...	Bedroom 1, Bedroom 2, etc.	GL	Ground Line	ST	Study
		BY	Balcony	K	Kitchen	TCE	Terrace
		D	Dining	L_01,02	Lift No. 1, 2, etc.	VIS	Visitor
		E	Entry	L	Living	WIP	Walk-in Pantry
		EN	Ensuite	LR	Lobby Relief Air		

Project Title
O'Connell Street Caddens
O'Connell St Caddens NSW 2747 Australia

Drawing Title
Bldg K L M N Elevations
Bldg K L East and West Elevation

Scale
1:200 @A1, 50%@A3

Project No.
20096



Dwg No.
DA-214-003

Revision Notes
03


TURNER

Level 7 ONE Oxford Street
Sydney NSW 2010
AUSTRALIA


T +61 2 8668 0000
F +61 2 8668 0088
turnerstudio.com.au

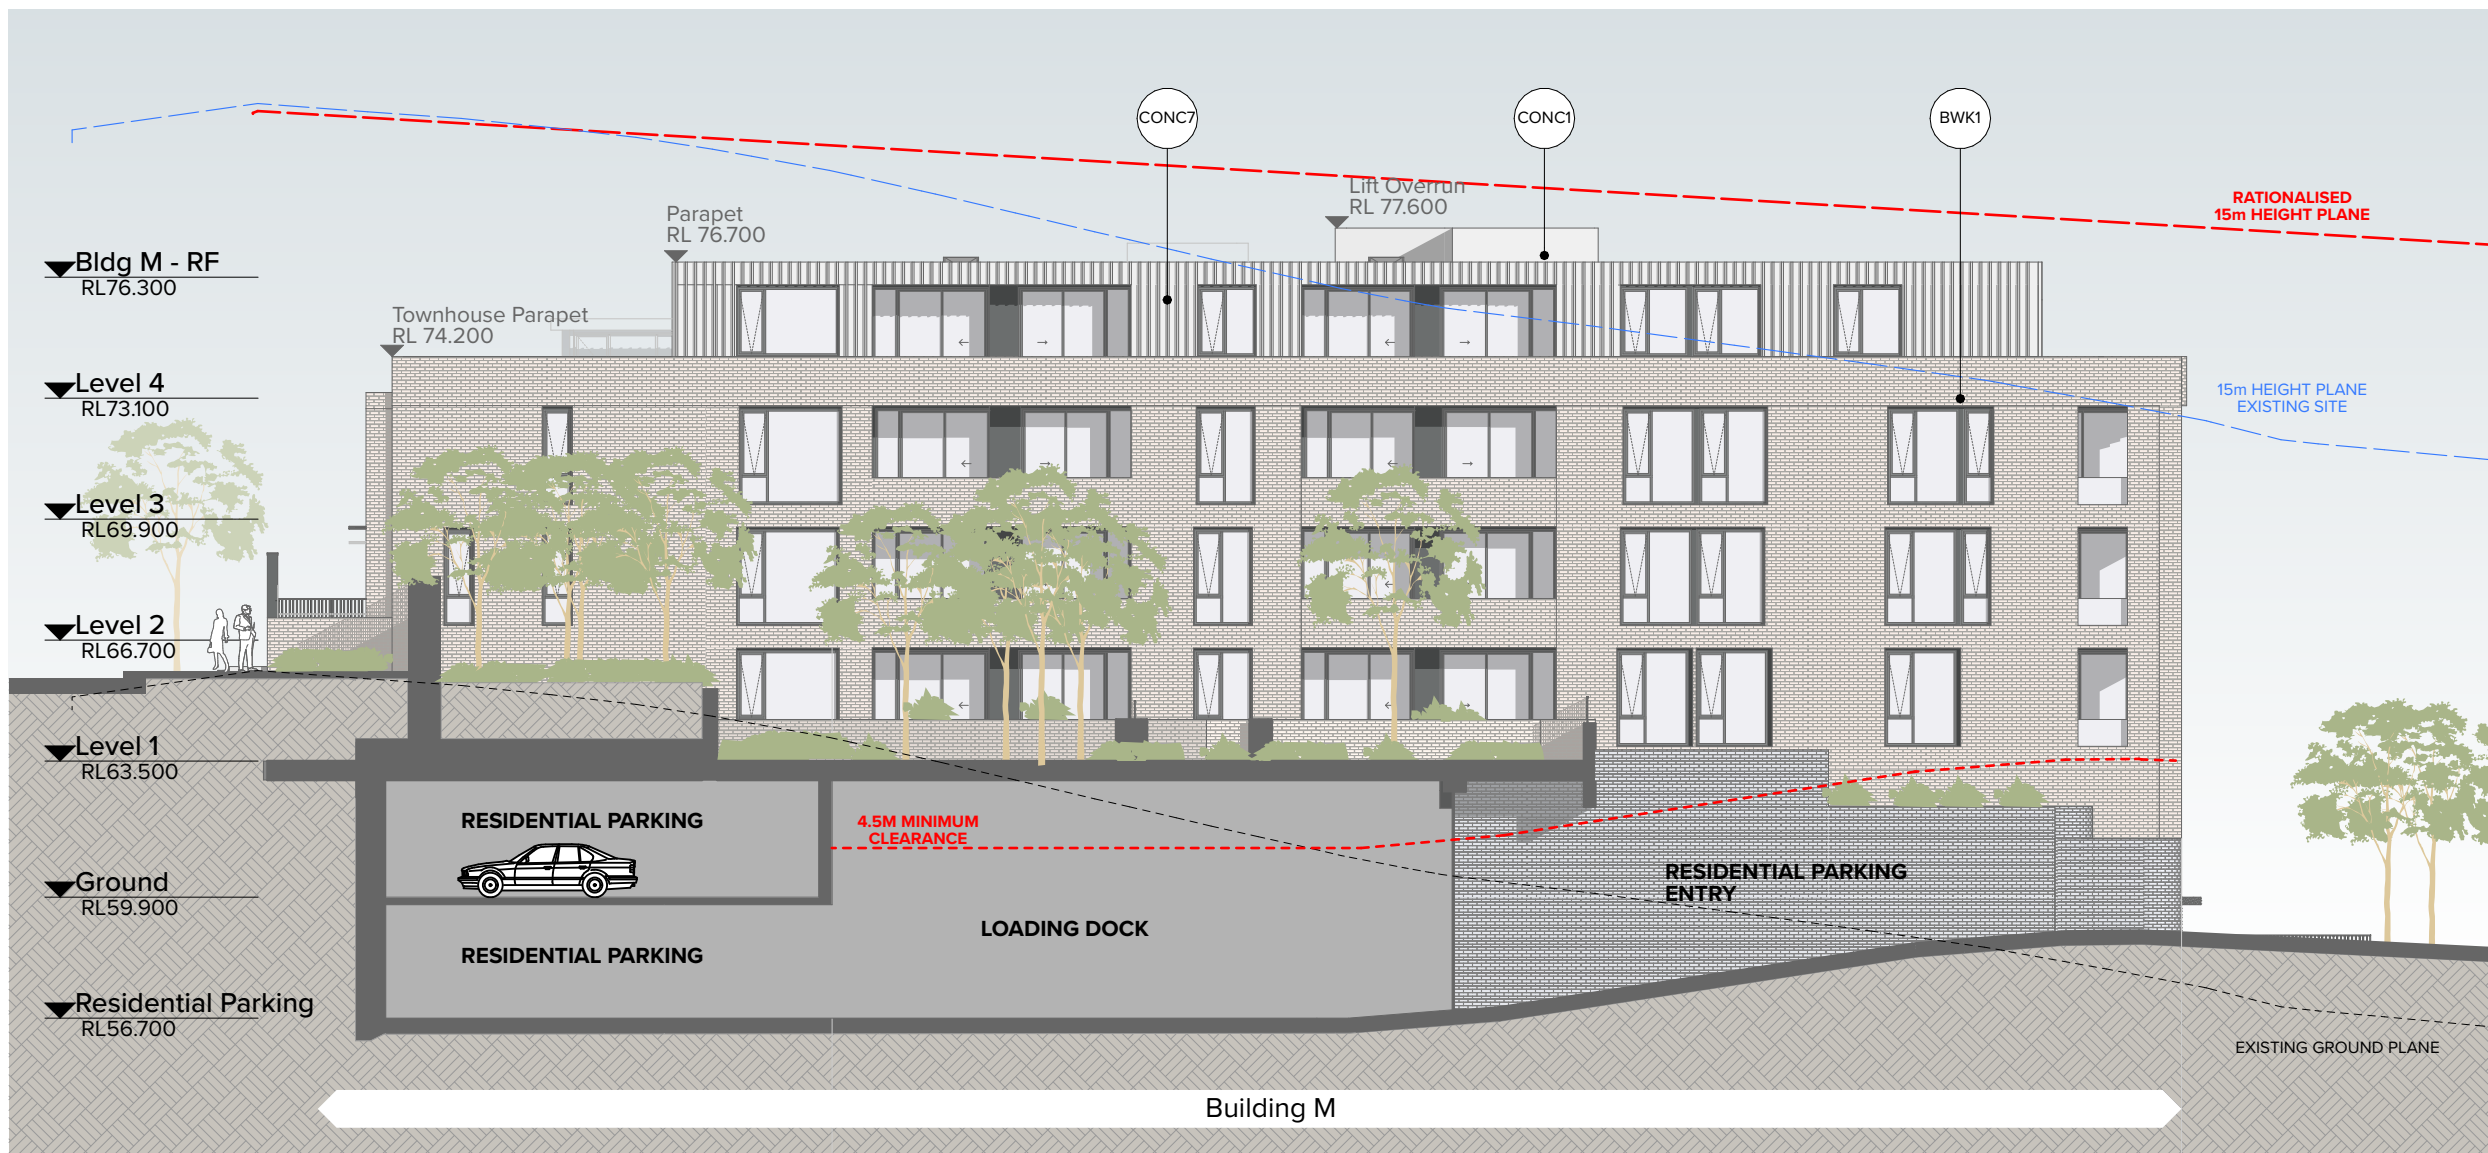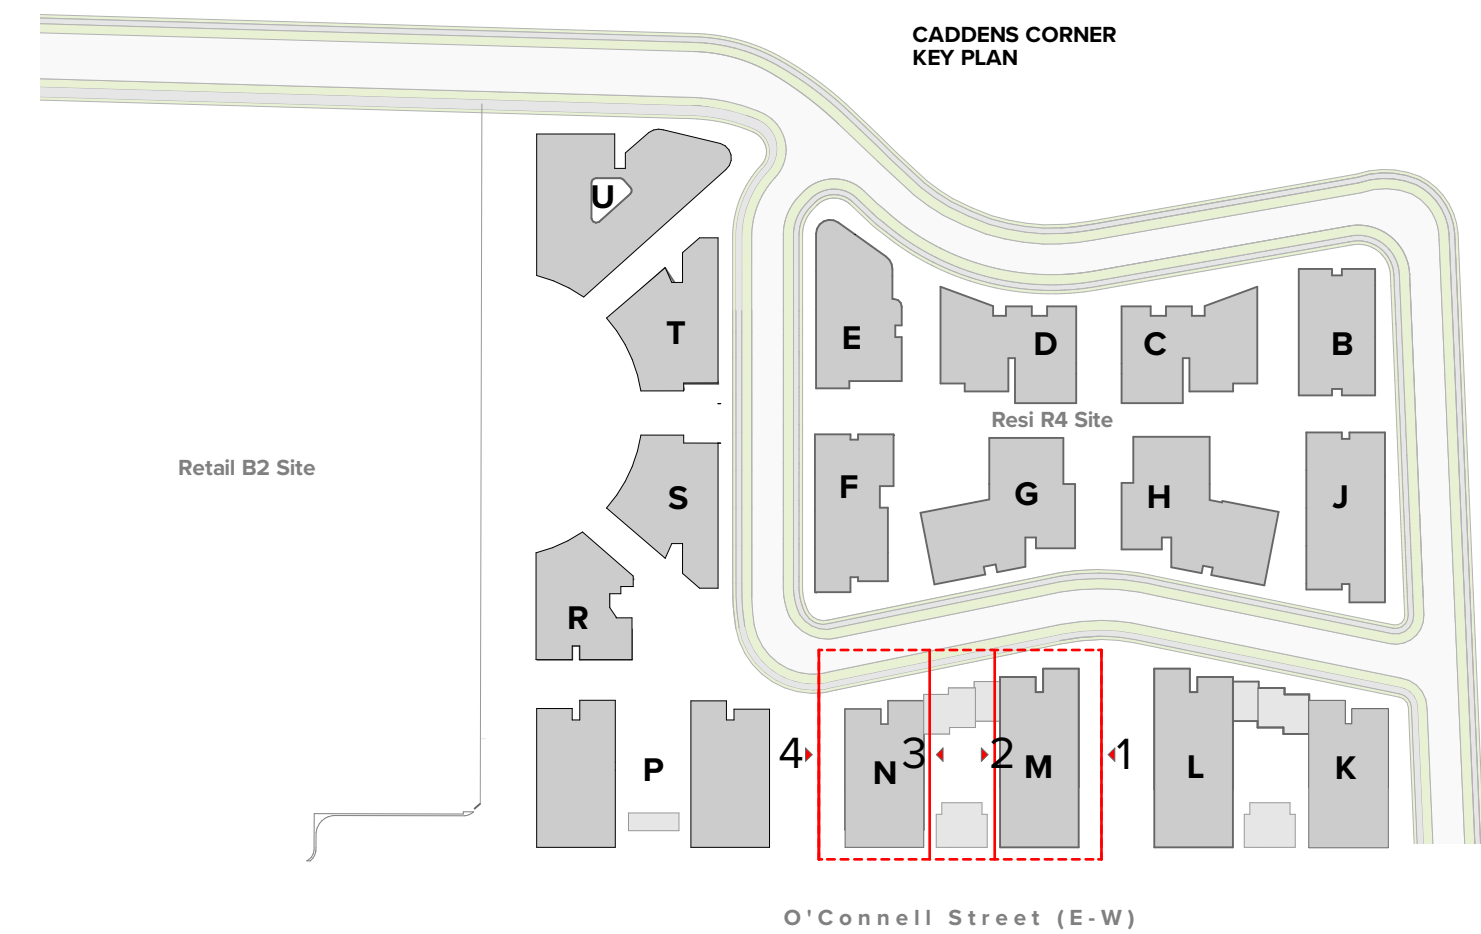


1
-
Bldg M East Elevation
1:200

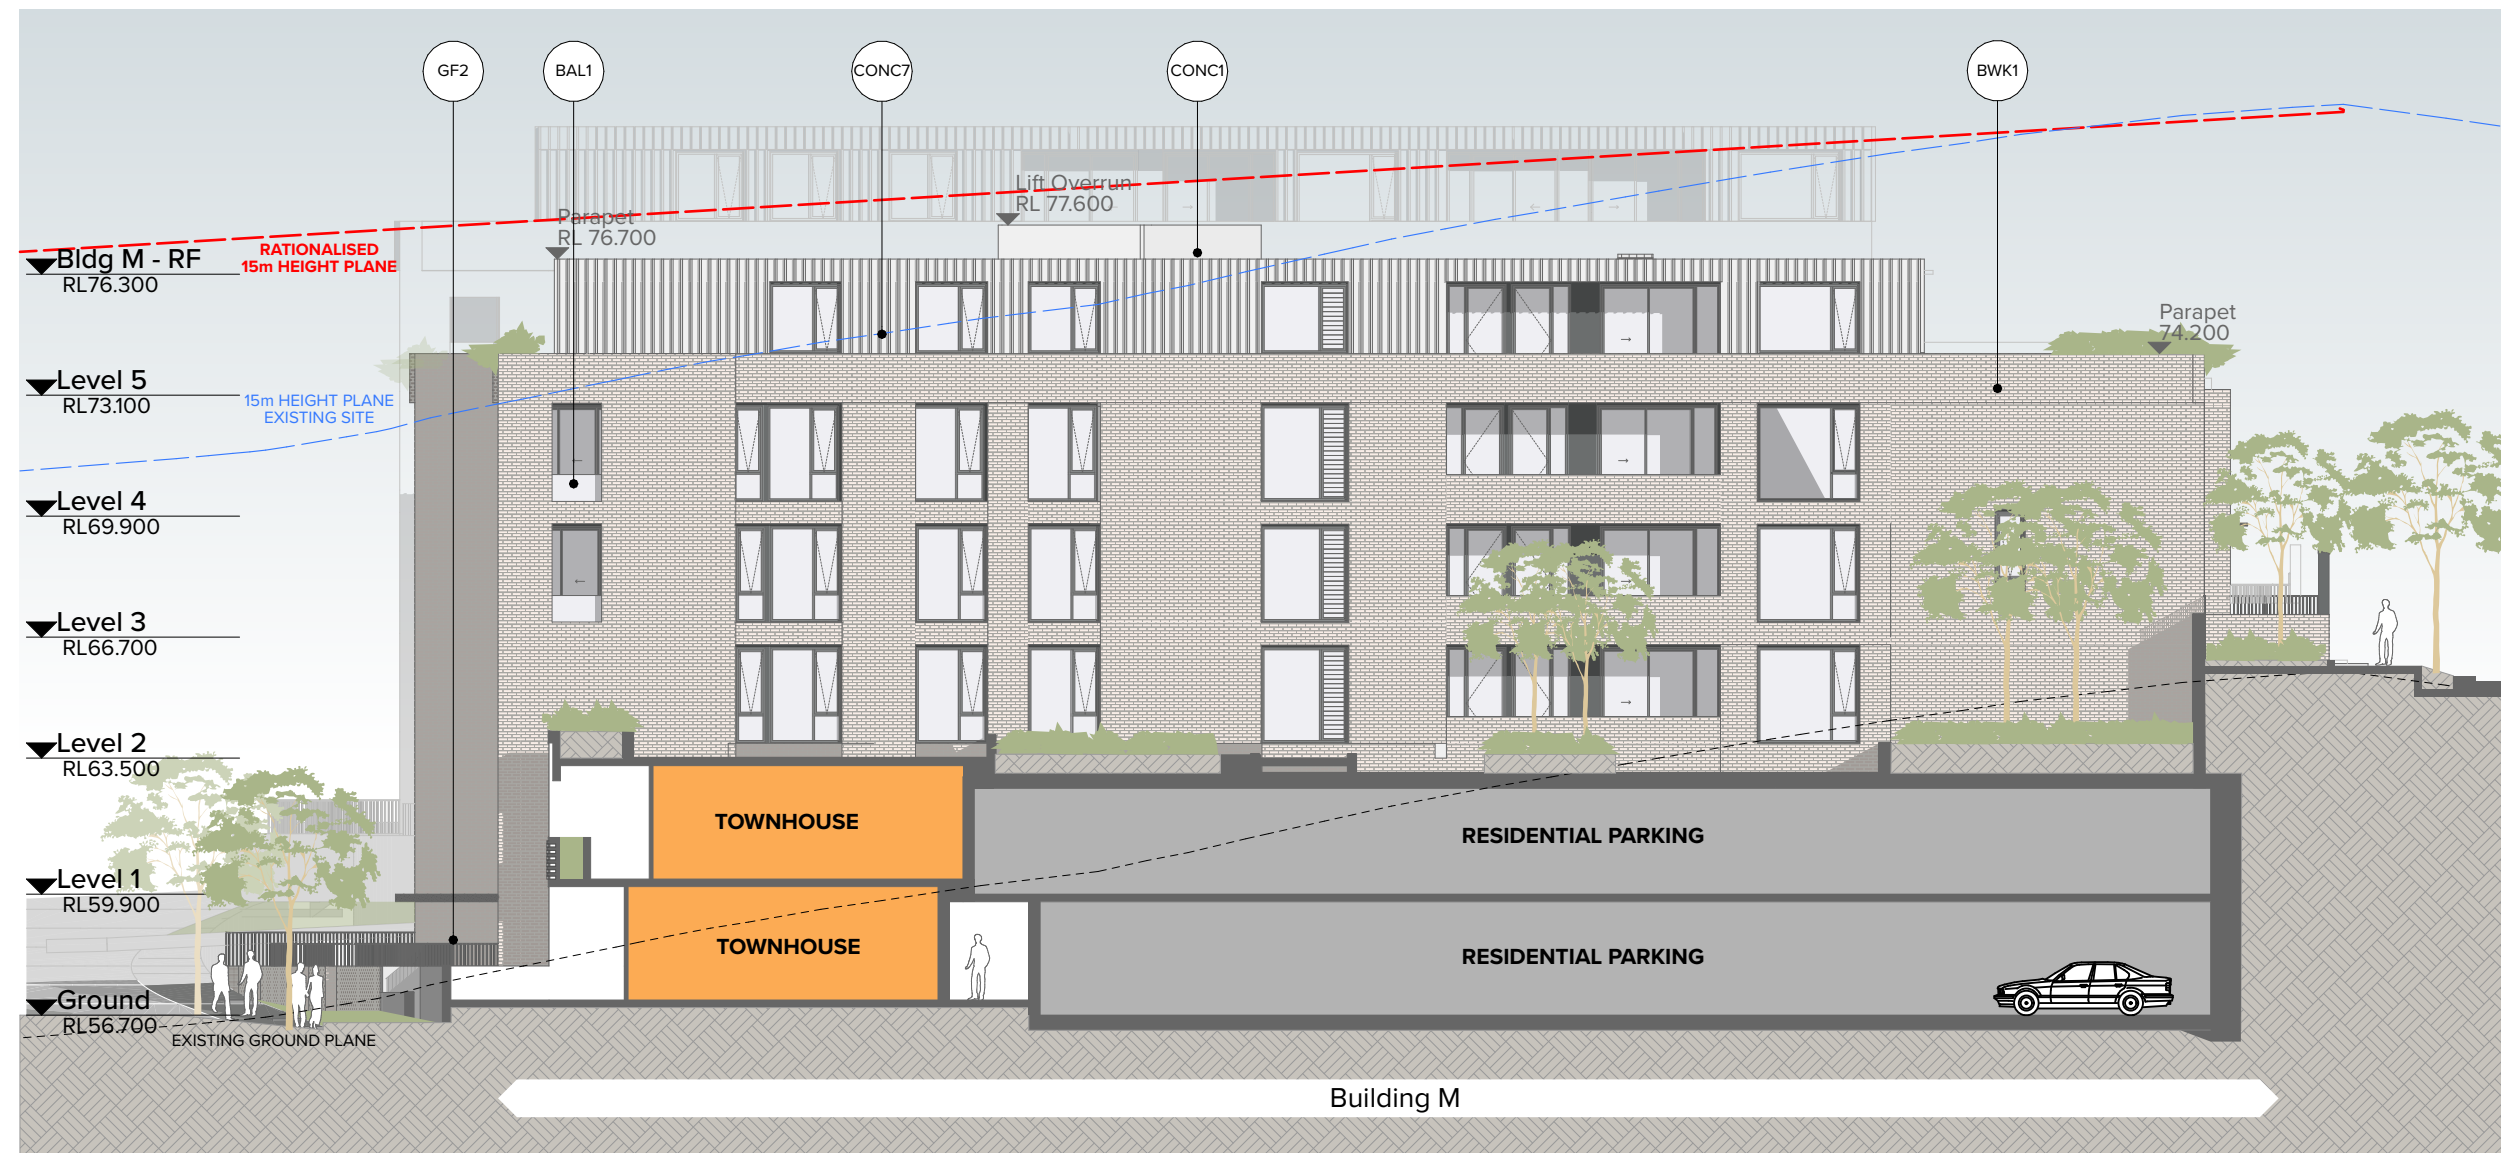

2
-
Bldg M West Elevation
1:200

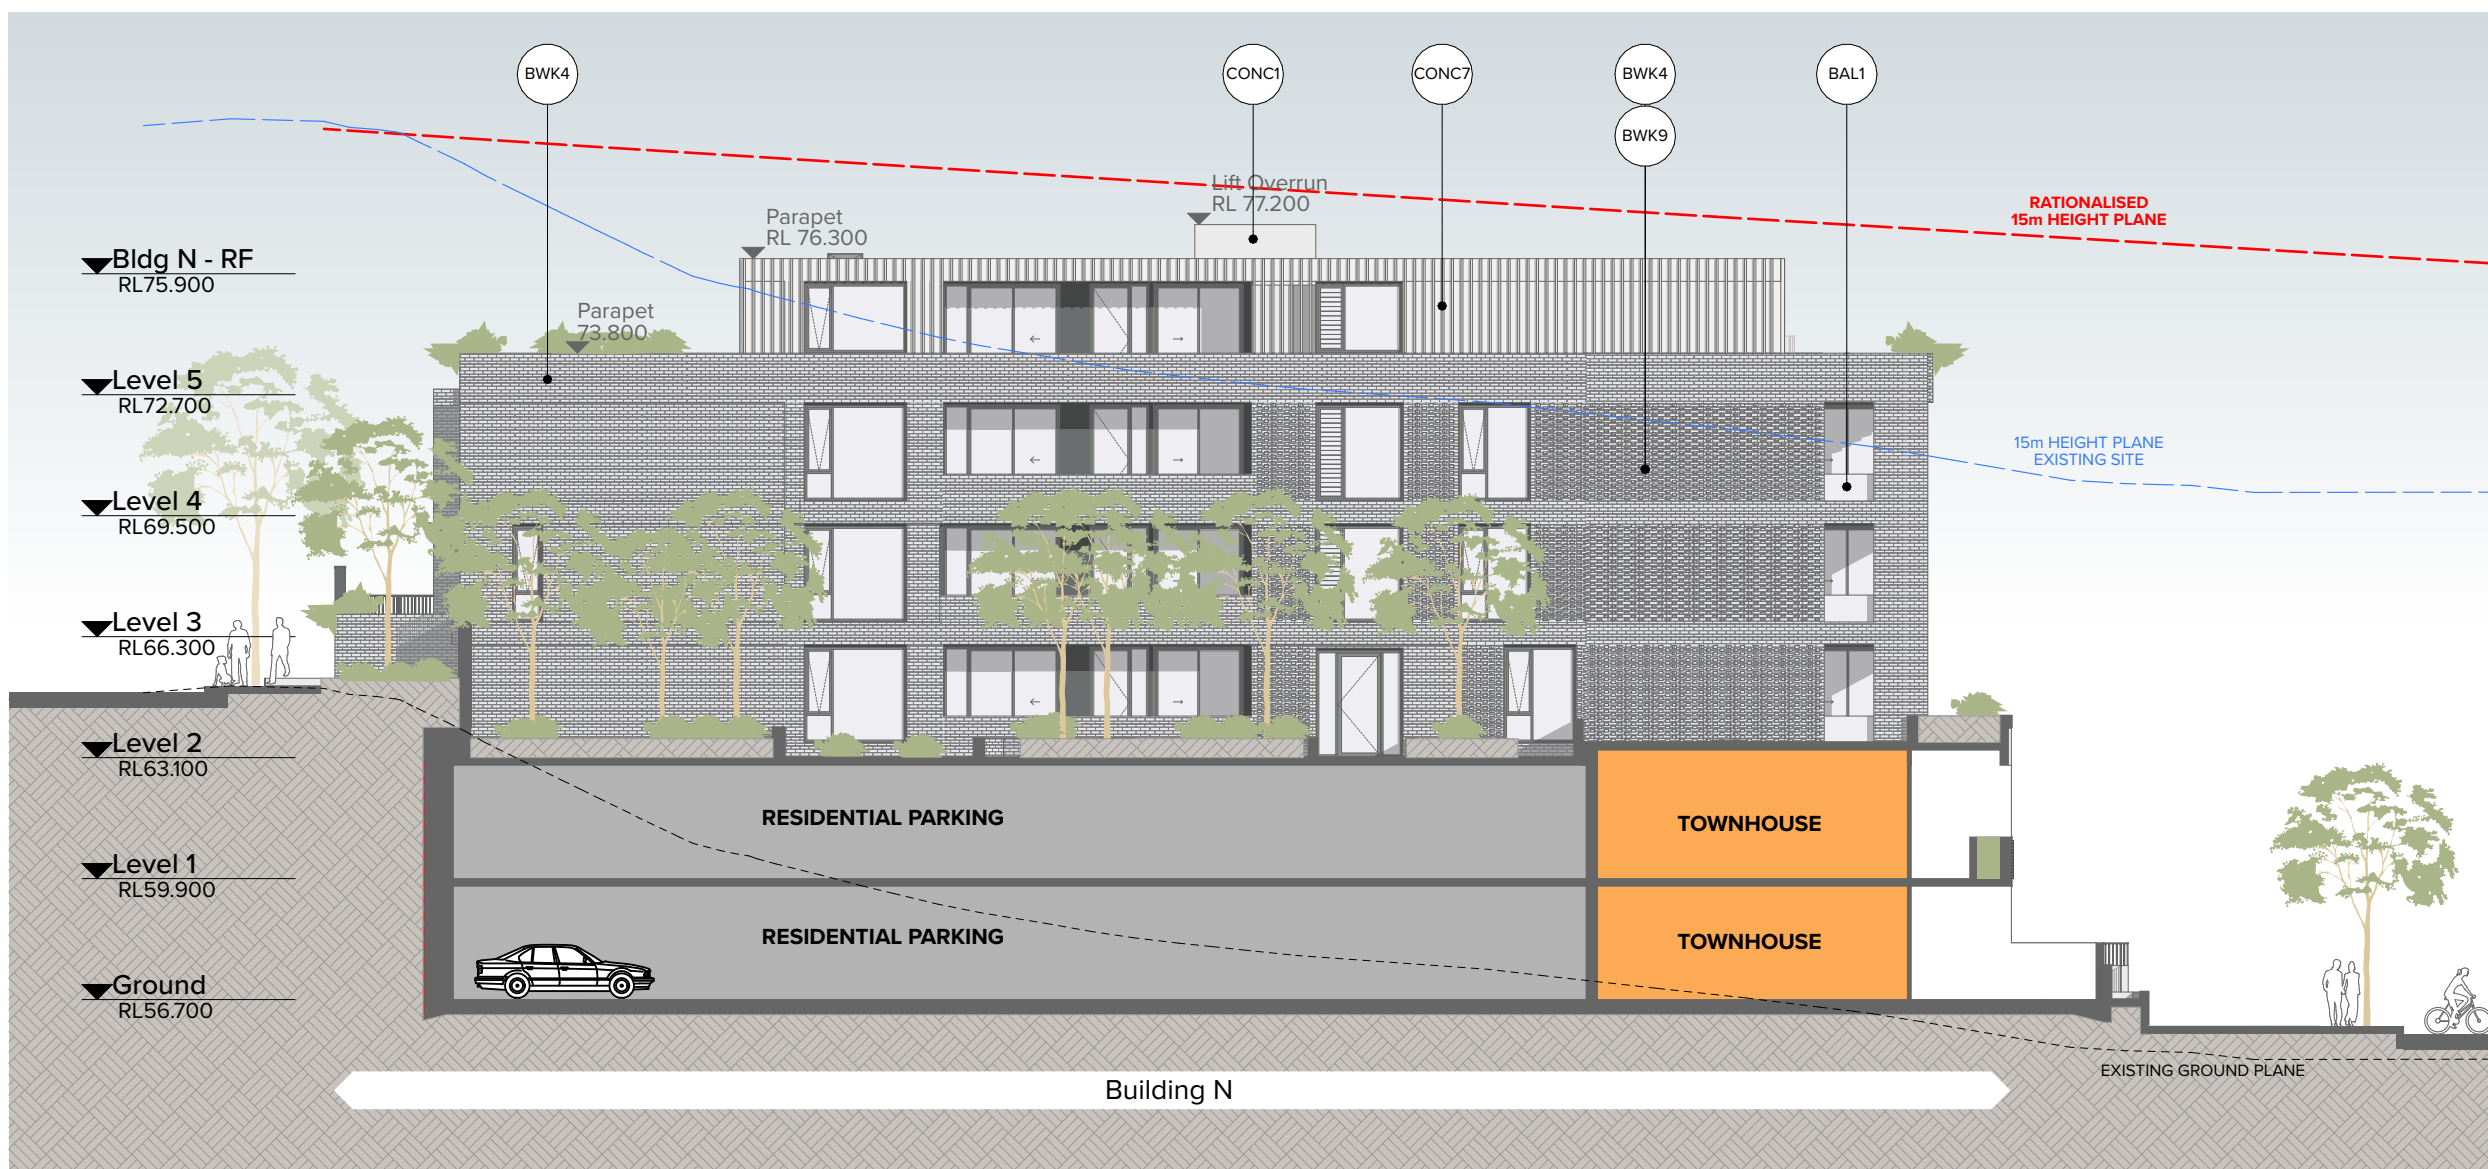

3
-
Bldg N East Elevation
1:200

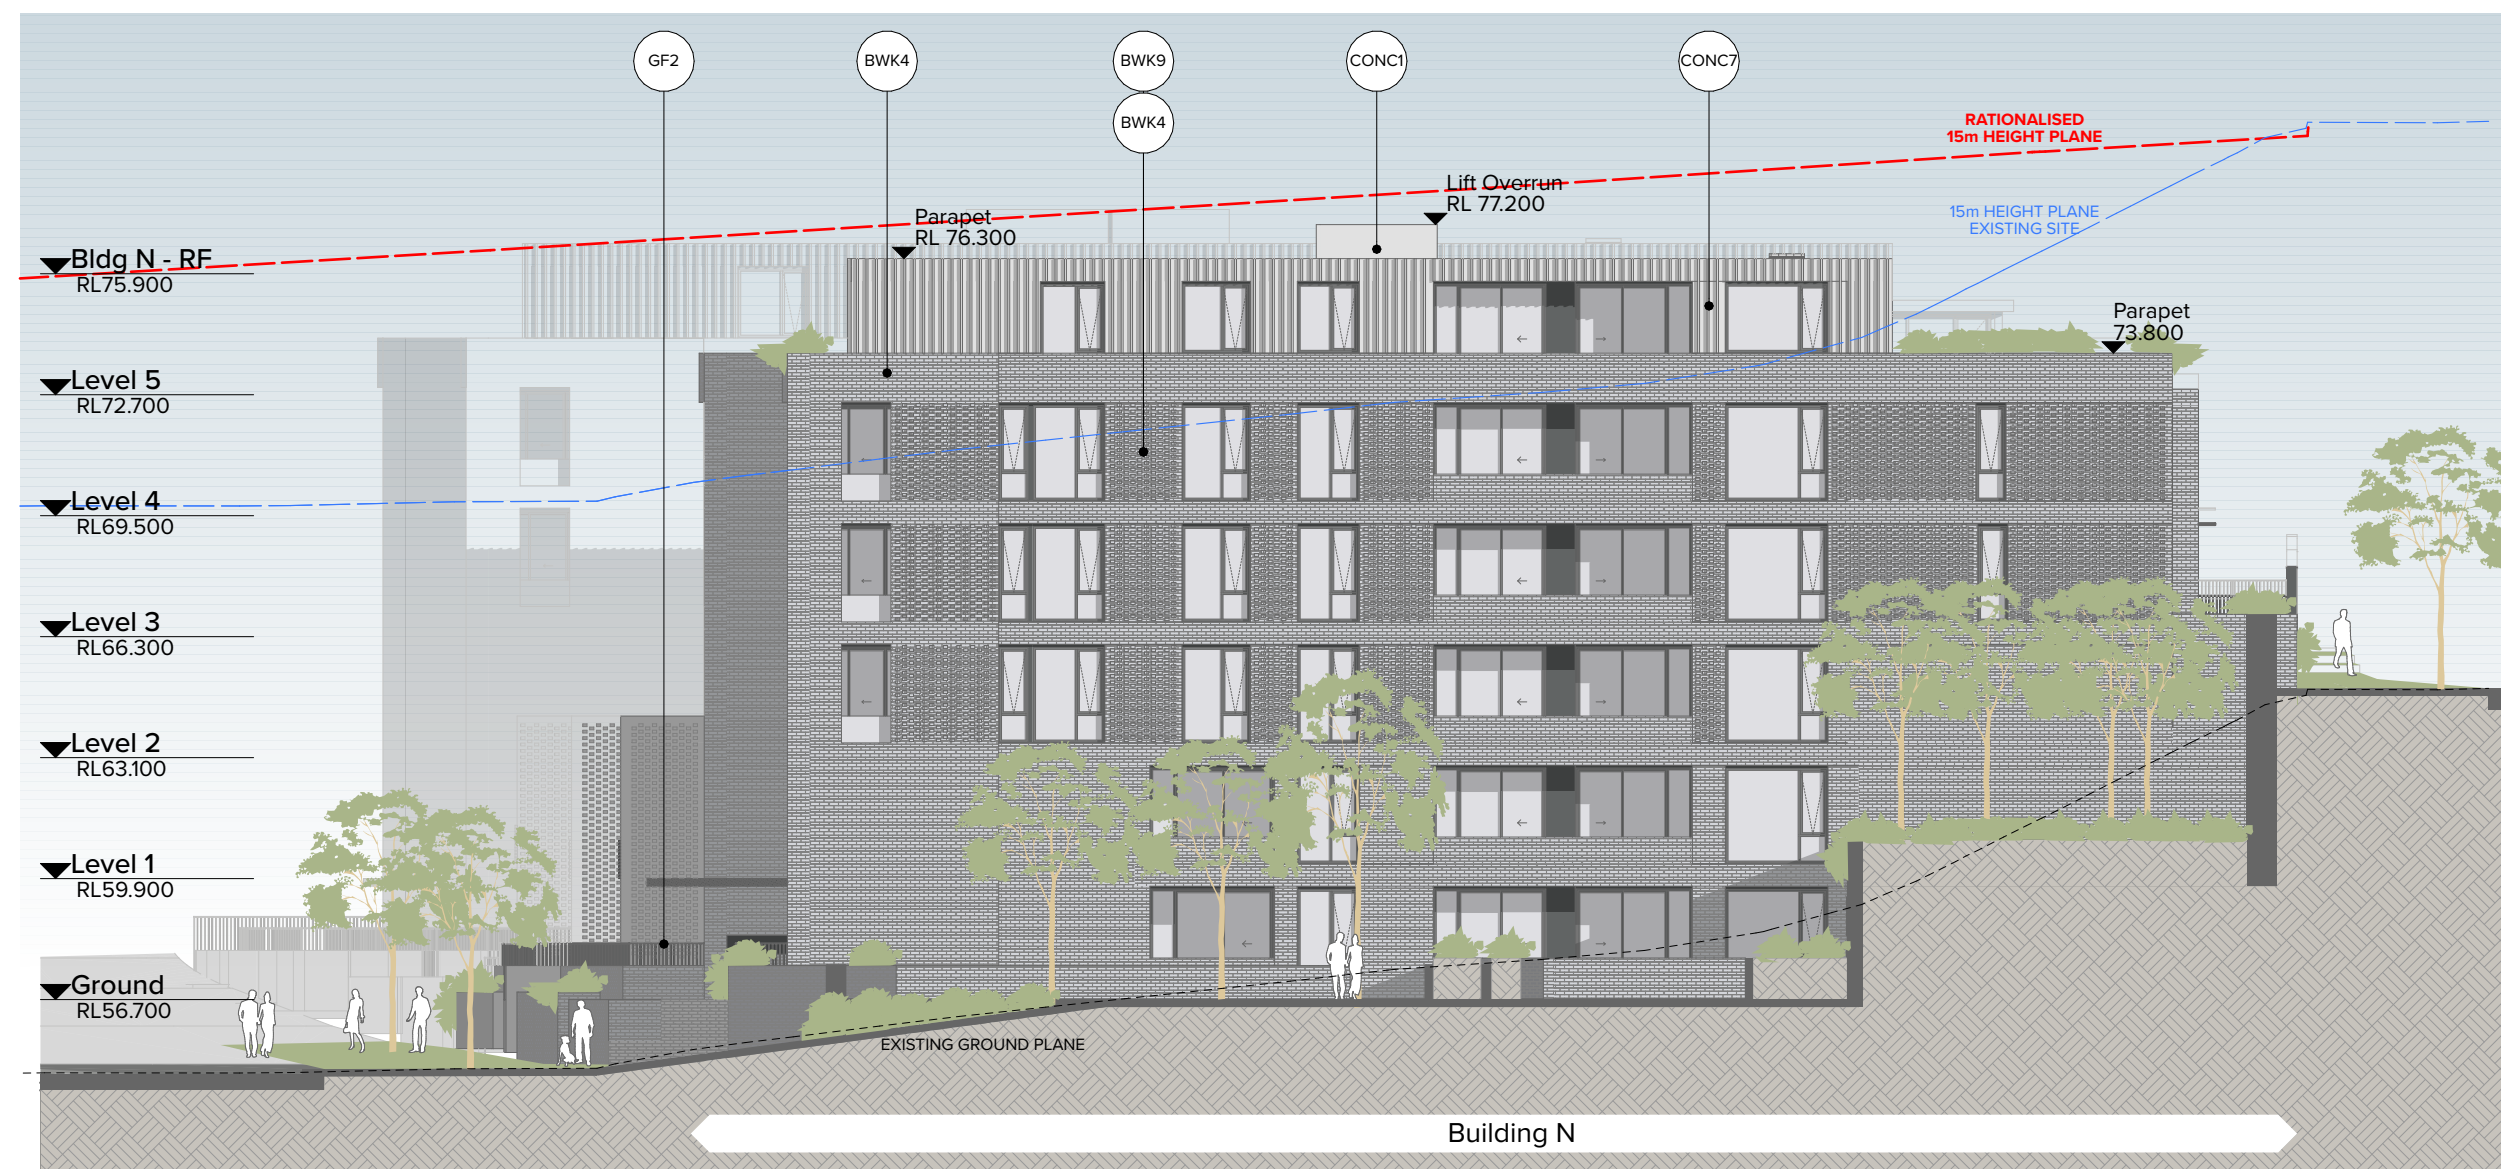

4
-
Bldg N West Elevation
1:200

Rev	Date	Approved by	Revision Notes
03	28.02.24	BF	For DA

NOTES
THIS DRAWING IS COPYRIGHT © OF TURNER. NO REPRODUCTION WITHOUT PERMISSION. UNLESS NOTED OTHERWISE THIS DRAWING IS NOT FOR CONSTRUCTION. ALL DIMENSIONS AND LEVELS ARE TO BE CHECKED ON SITE PRIOR TO THE COMMENCEMENT OF WORK. INFORM TURNER OF ANY DISCREPANCIES FOR CLARIFICATION BEFORE PROCEEDING WITH WORK. DRAWINGS ARE NOT TO BE SCALED. USE ONLY FIGURED DIMENSIONS. REFER TO CONSULTANT DOCUMENTATION FOR FURTHER INFORMATION (DWG, PC AND BIM) FILES AND UNCONTROLLED DOCUMENTS AND ARE ISSUED FOR INFORMATION ONLY.

CLIENT
Holdmark Property Group
2/2-4 Giffnock Avenue Macquarie Park
NSW 2113 Australia

LEGEND
Site Boundary
Setback
ADG Setback

ACC	Accessible	FEX	Fire Extinguisher	LY	Laundry
ADP	Adaptable	FH	Fire Hydrant	S	Stone
B	Bathroom	GBC	Garbage Chute	SA	Supply Air
B1.2...	Bedroom 1, Bedroom 2, etc.	GL	Ground Line	ST	Study
BY	Balcony	K	Kitchen	TCE	Terrace
D	Dining	L_01,02	Lift No. 1, 2, etc.	VIS	Visitor
E	Entry	L	Living	WIP	Walk-in Pantry
EN	Ensuite	LR	Lobby Relief Air		

Project Title
O'Connell Street Caddens
O'Connell St Caddens NSW 2747 Australia
Drawing Title
Bldg K L M N Elevations
Bldg M N East and West Elevations

Scale
1:200 @A1, 50% @A3
For Coordination
Project No.
20096
Dwg No.
DA-214-004
Revision Notes
Rev
03
North
Level 7 ONE Oxford Street
Carrington NSW 2010
AUSTRALIA
T +61 2 8668 0000
F +61 2 8668 0088
turnerstudio.com.au

TURNER