



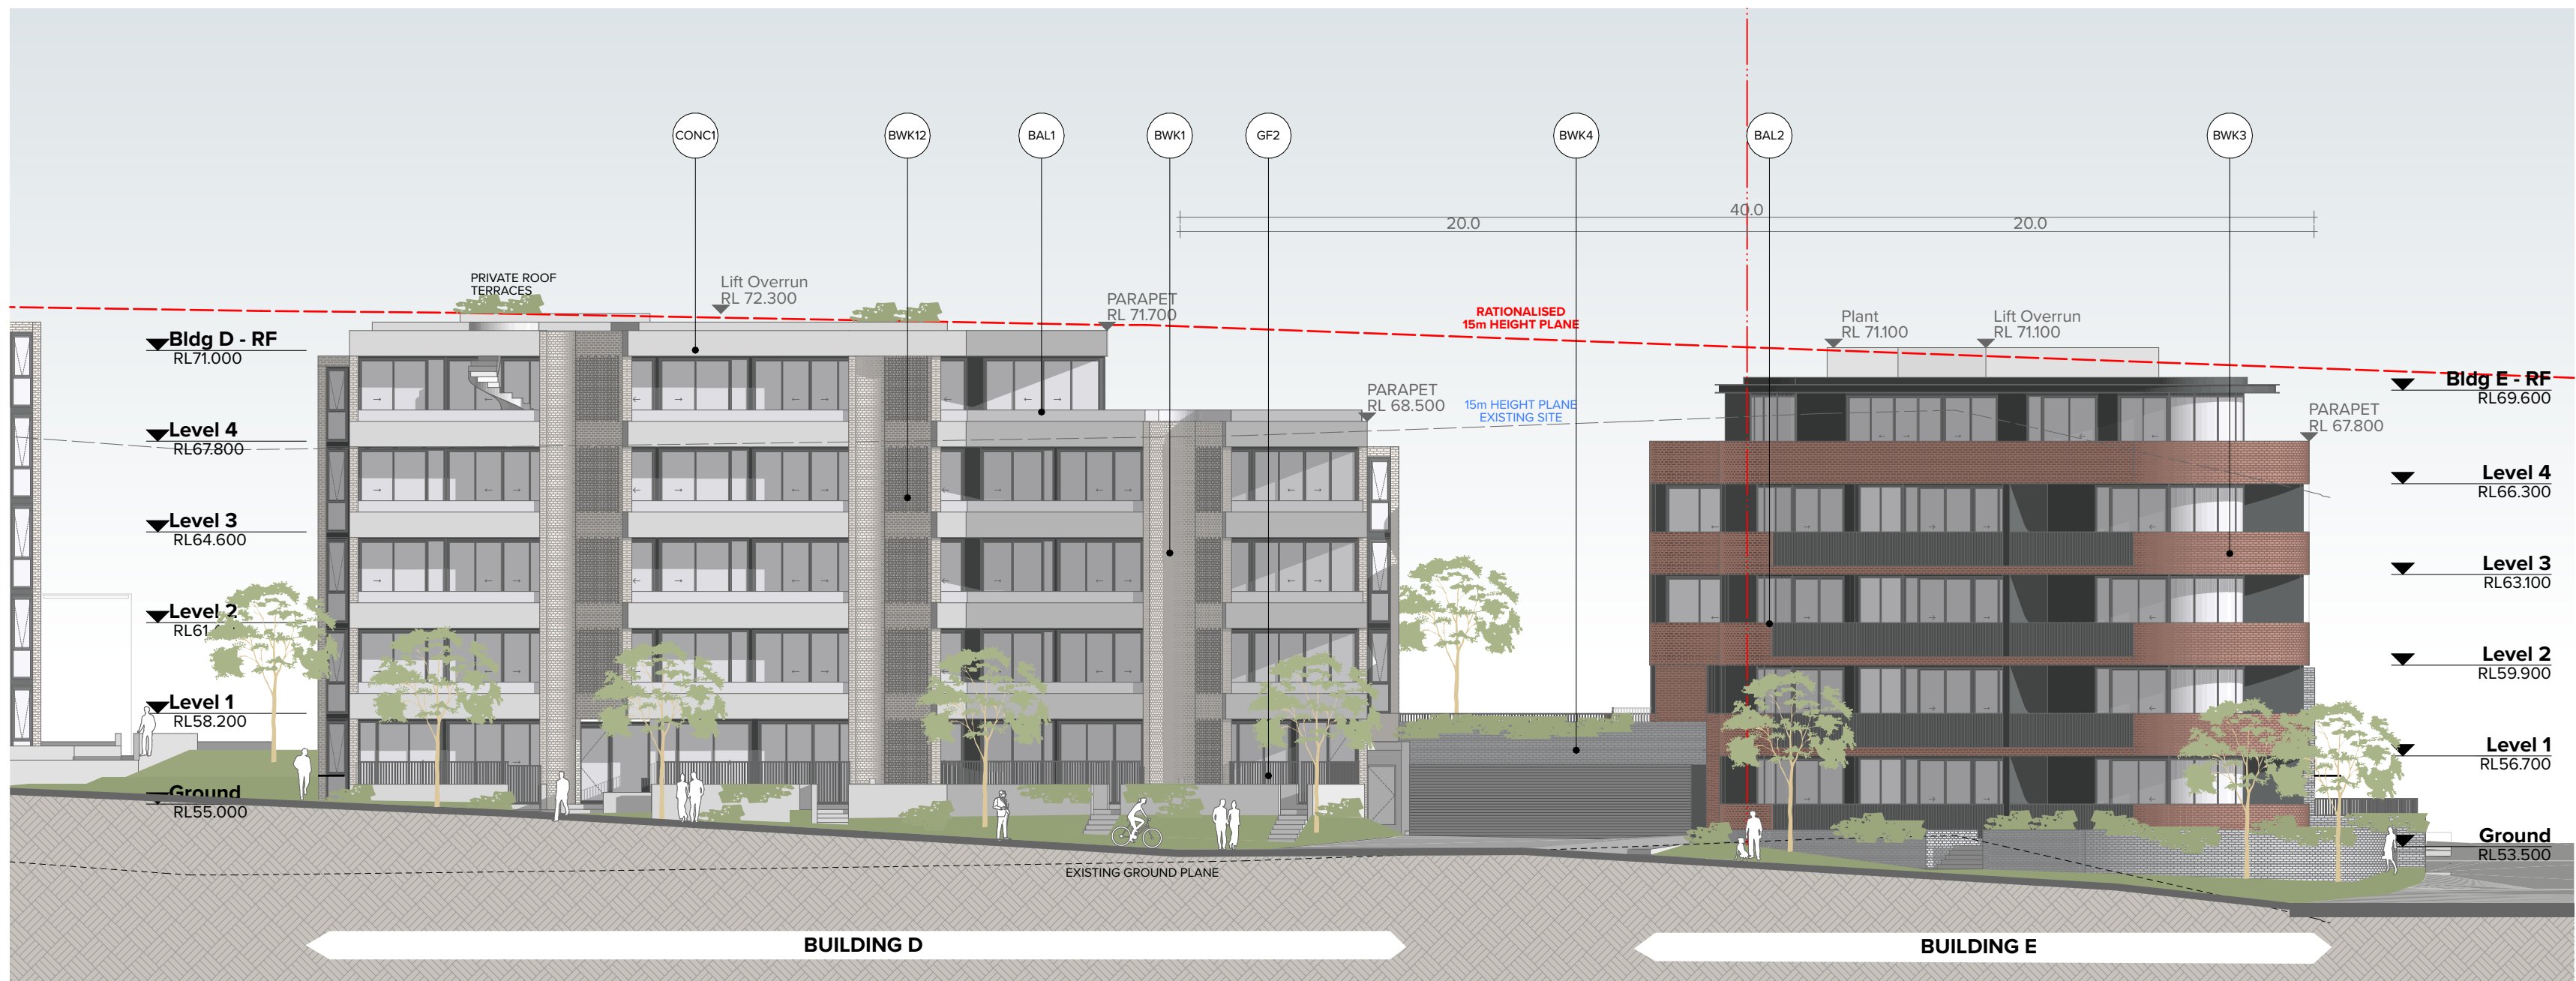

1
Bldg D E North Elevation
1:200



2
Bldg D E South Elevation
1:200

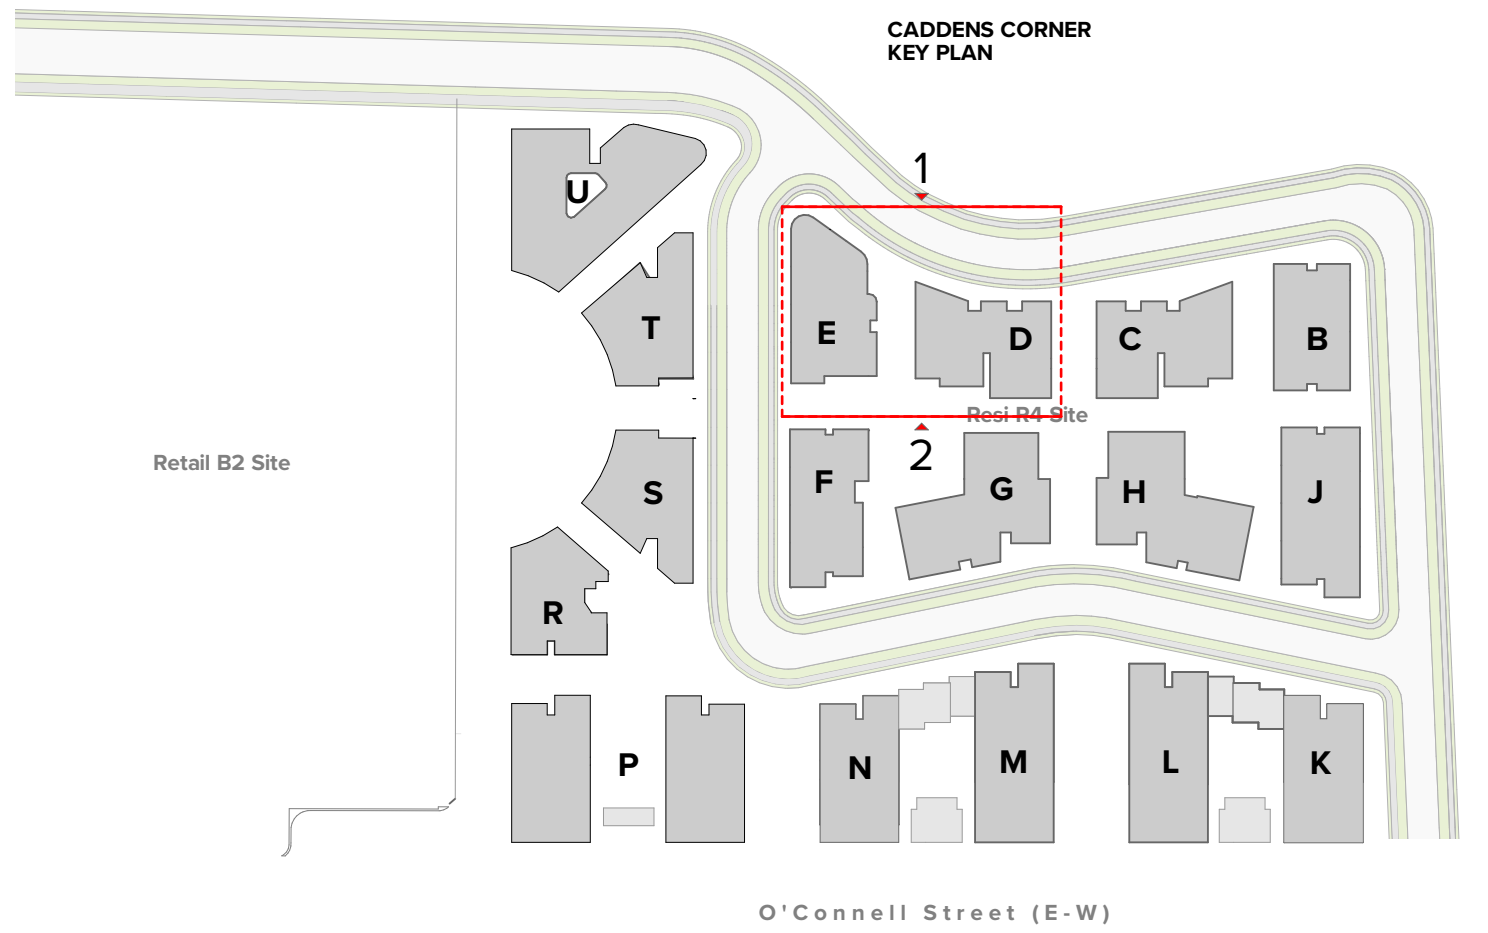

Rev	Date	Approved by	Revision Notes
03	28.02.24	BF	For DA

NOTES
THIS DRAWING IS COPYRIGHT © OF TURNER. NO REPRODUCTION WITHOUT PERMISSION. UNLESS NOTED OTHERWISE THIS DRAWING IS NOT FOR CONSTRUCTION. ALL DIMENSIONS AND LEVELS ARE TO BE CHECKED ON SITE PRIOR TO THE COMMENCEMENT OF WORK. INFORM TURNER OF ANY DISCREPANCIES FOR CLARIFICATION BEFORE PROCEEDING WITH WORK. DRAWINGS ARE NOT TO BE SCALED. USE ONLY FIGURED DIMENSIONS. REFER TO CONSULTANT DOCUMENTATION FOR FURTHER INFORMATION (DWG, PC AND BIM FILES ARE UNCONTROLLED DOCUMENTS AND ARE ISSUED FOR INFORMATION ONLY).

CLIENT
Holdmark Property Group
2/2-4 Giffnock Avenue Macquarie Park
NSW 2113 Australia

LEGEND
Site Boundary
Setback
ADG Setback

ACC	Accessible	FEX	Fire Extinguisher	LY	Laundry
ADP	Adaptable	FH	Fire Hydrant	S	Stone
B	Bathroom	GBC	Garbage Chute	SA	Supply Air
B1.2...	Bedroom 1, Bedroom 2, etc.	GL	Ground Line	ST	Study
BY	Balcony	K	Kitchen	TCE	Terrace
D	Dining	L_01,02	Lift No. 1, 2, etc.	VIS	Visitor
E	Entry	L	Living	WIP	Walk-in Pantry
EN	Ensuite	LR	Lobby Relief Air		

Project Title
O'Connell Street Caddens
O'Connell St Caddens NSW 2747 Australia
Drawing Title
Bldg D E F G Elevations
Bldg D E North and South Elevation

Scale
1:200 @A1, 50% @A3
For Coordination
Project No.
20096
Dwg No.
DA-213-001
Revision
03
Drawn by
JAKACHYUJ
KTNMINHSET
Rev

TURNER

Level 7 ONE Oxford Street
Sydney NSW 2010
AUSTRALIA
T +61 2 8668 0000
F +61 2 8668 0088
turnerstudio.com.au




Rev	Date	Approved by	Revision Notes
03	28.02.24	BF	For DA



+61 2 8958 0000
+61 2 8958 0000
ummersaudio.com



T +61 2 8968 0000
F +61 2 8968 0068
turnersstudio.com.au

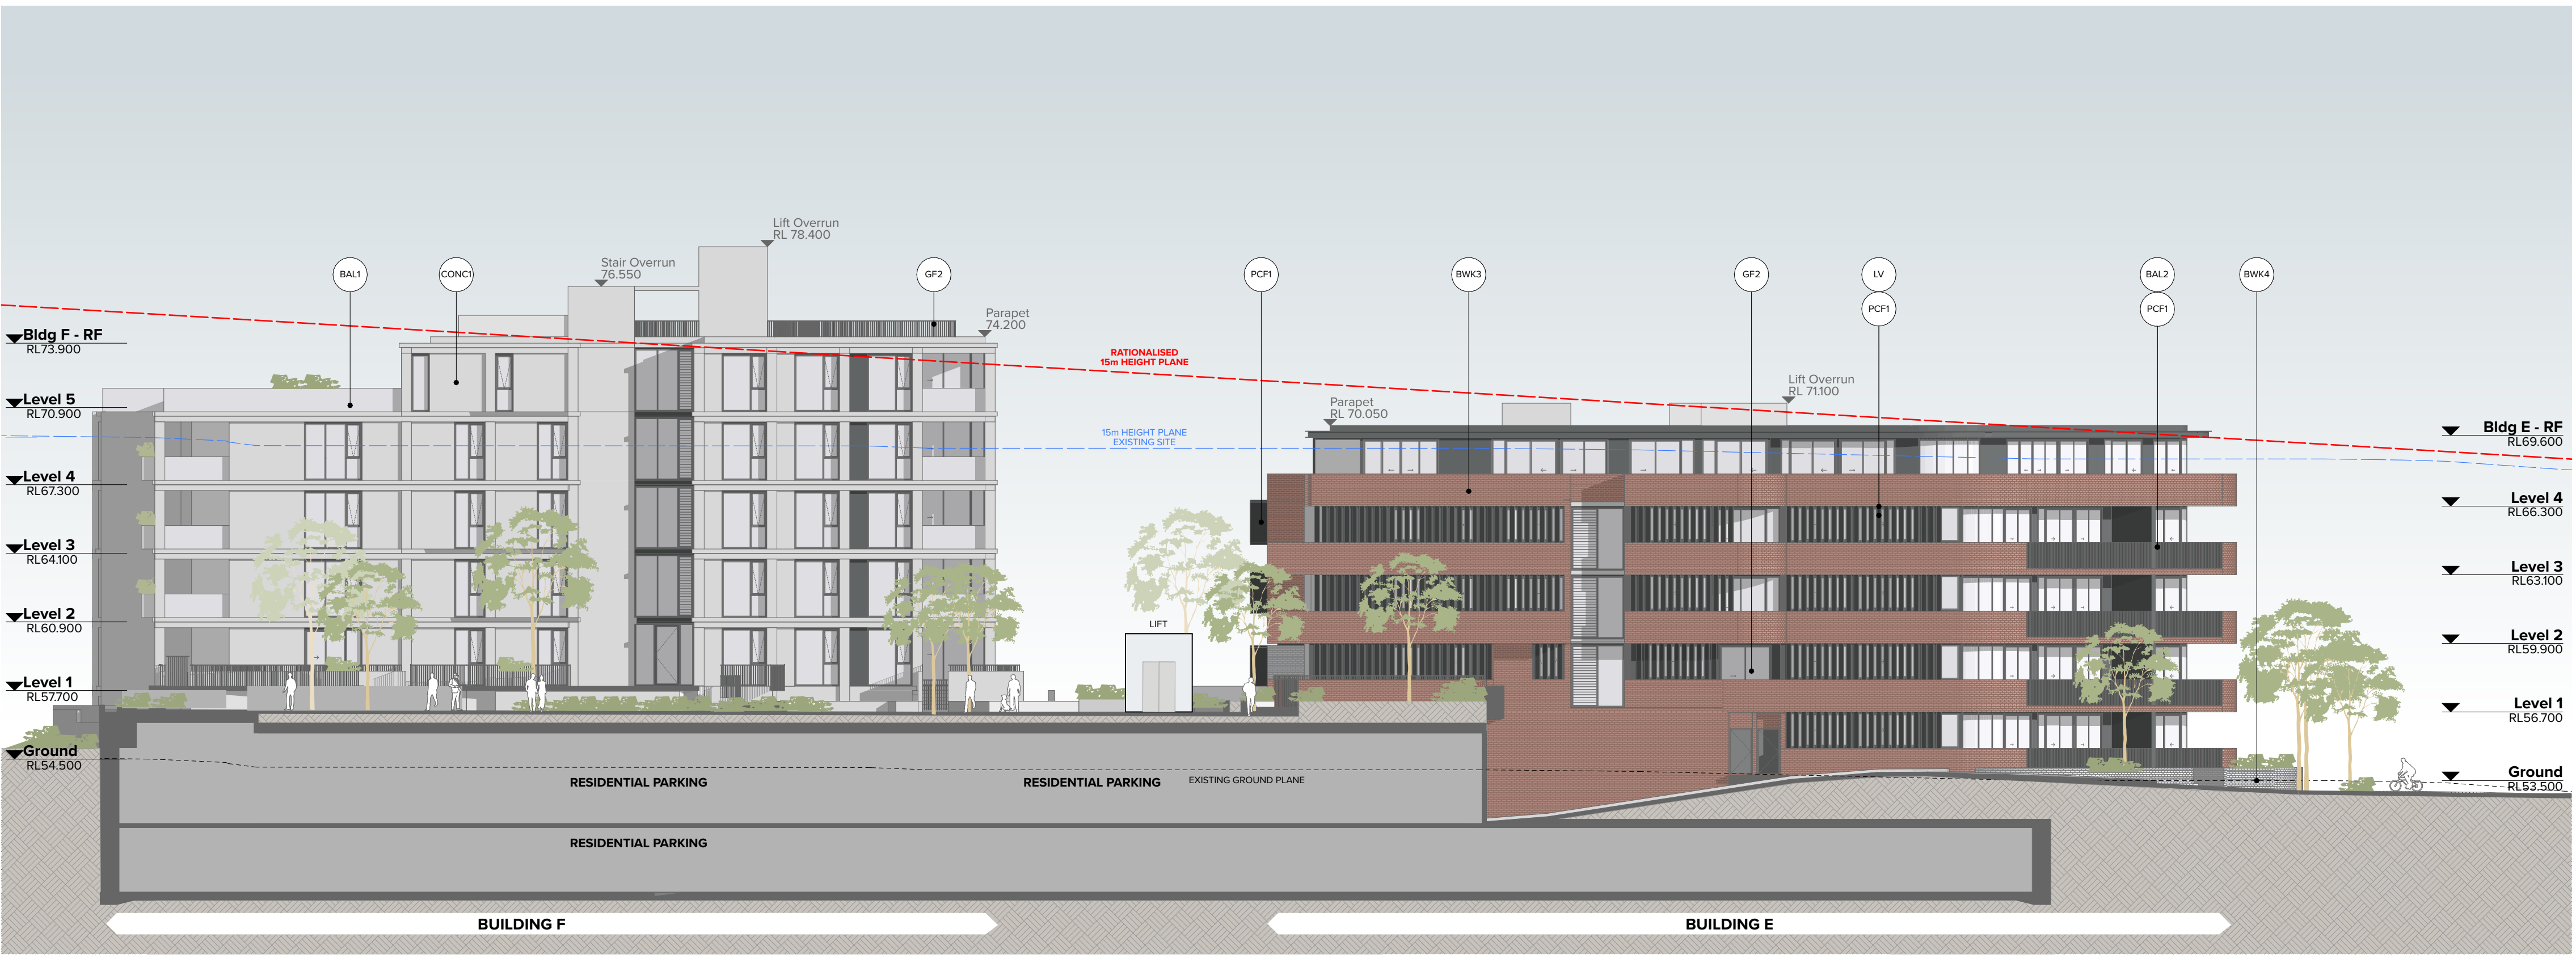

1
Bldg E F East Elevation
1:200

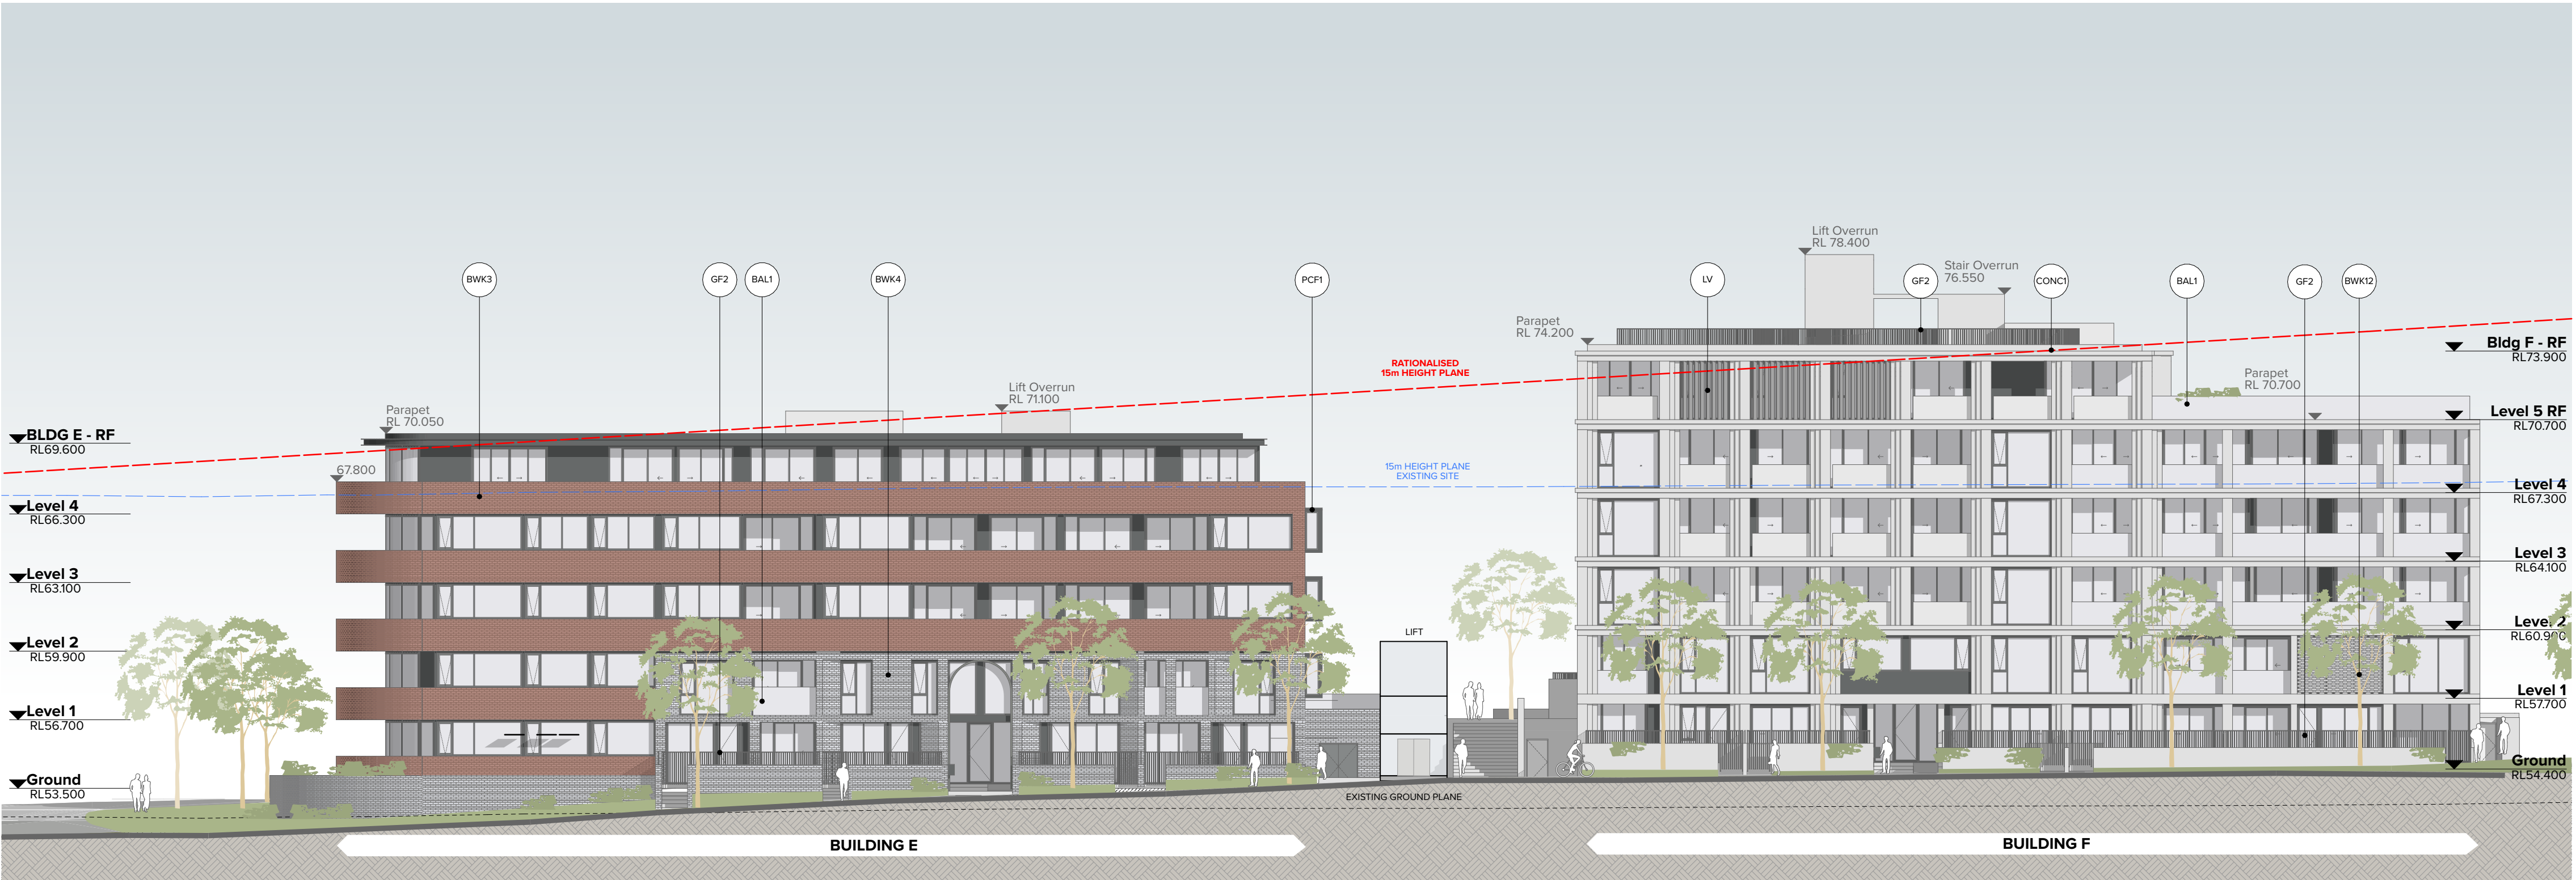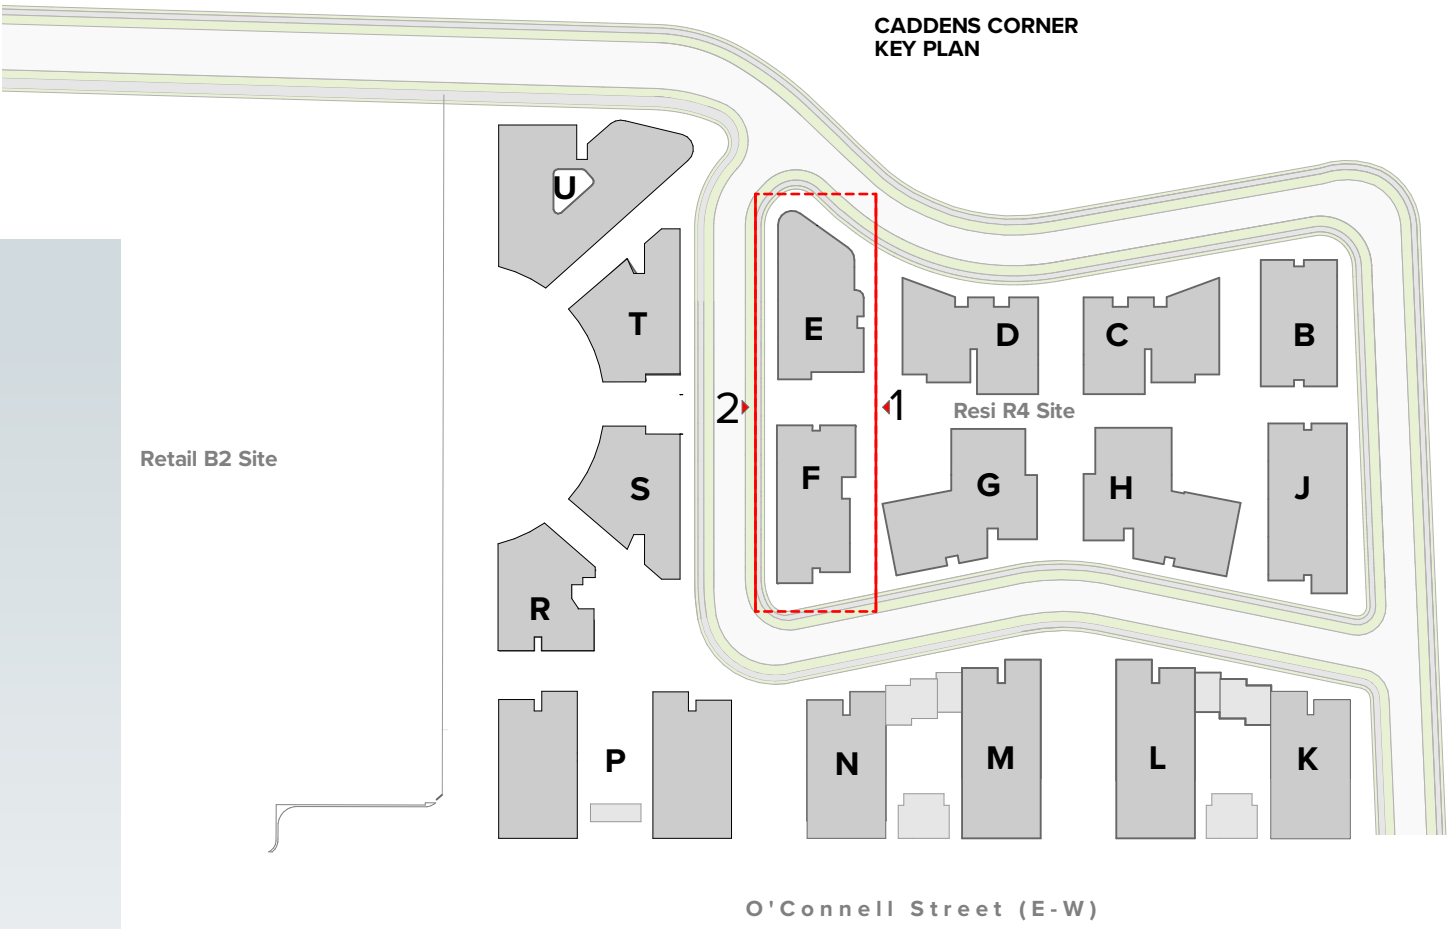

2
Bldg E F West Elevation
1:200

Rev	Date	Approved by	Revision Notes
03	28.02.24	BF	For DA

NOTES
THIS DRAWING IS COPYRIGHT © OF TURNER. NO REPRODUCTION WITHOUT PERMISSION. UNLESS NOTED OTHERWISE THIS DRAWING IS NOT FOR CONSTRUCTION. ALL DIMENSIONS AND LEVELS ARE TO BE CHECKED ON SITE PRIOR TO THE COMMENCEMENT OF WORK. INFORM TURNER OF ANY DISCREPANCIES FOR CLARIFICATION BEFORE PROCEEDING WITH WORK. DRAWINGS ARE NOT TO BE SCALED. USE ONLY FIGURED DIMENSIONS. REFER TO CONSULTANT DOCUMENTATION FOR FURTHER INFORMATION (DWG, PC AND BIM) FILES AND UNCONTROLLED DOCUMENTS ARE NOT TO BE USED FOR INFORMATION ONLY.

CLIENT
Holdmark Property Group
2/2-4 Giffnock Avenue Macquarie Park
NSW 2113 Australia

LEGEND
Site Boundary
Setback
ADG Setback

ACC	Accessible	FEX	Fire Extinguisher	LY	Laundry
ADP	Adaptable	FH	Fire Hydrant	S	Stone
B	Bathroom	GL	Garbage Chute	SA	Supply Air
B1.2...	Bedroom 1, Bedroom 2, etc.	ST	Study	TCE	Terrace
BY	Balcony	K	Kitchen	VIS	Visitor
D	Dining	L_01,02	Lift No. 1, 2, etc.	WIP	Walk-in Pantry
E	Entry	L	Living		
EN	Ensuite	LR	Lobby Relief Air		

Project Title
O'Connell Street Caddens
O'Connell St Caddens NSW 2747 Australia
Drawing Title
Bldg D E F G Elevations
Bldg E F East and West Elevations

Scale
1:200 @A1, 50% @A3
For Coordination
Project No.
20096
Dwg No.
DA-213-004
Revision
03

TURNER

Level 7 ONE Oxford Street
Sydney NSW 2010
AUSTRALIA
T +61 2 8668 0000
F +61 2 8668 0088
turnerstudio.com.au