



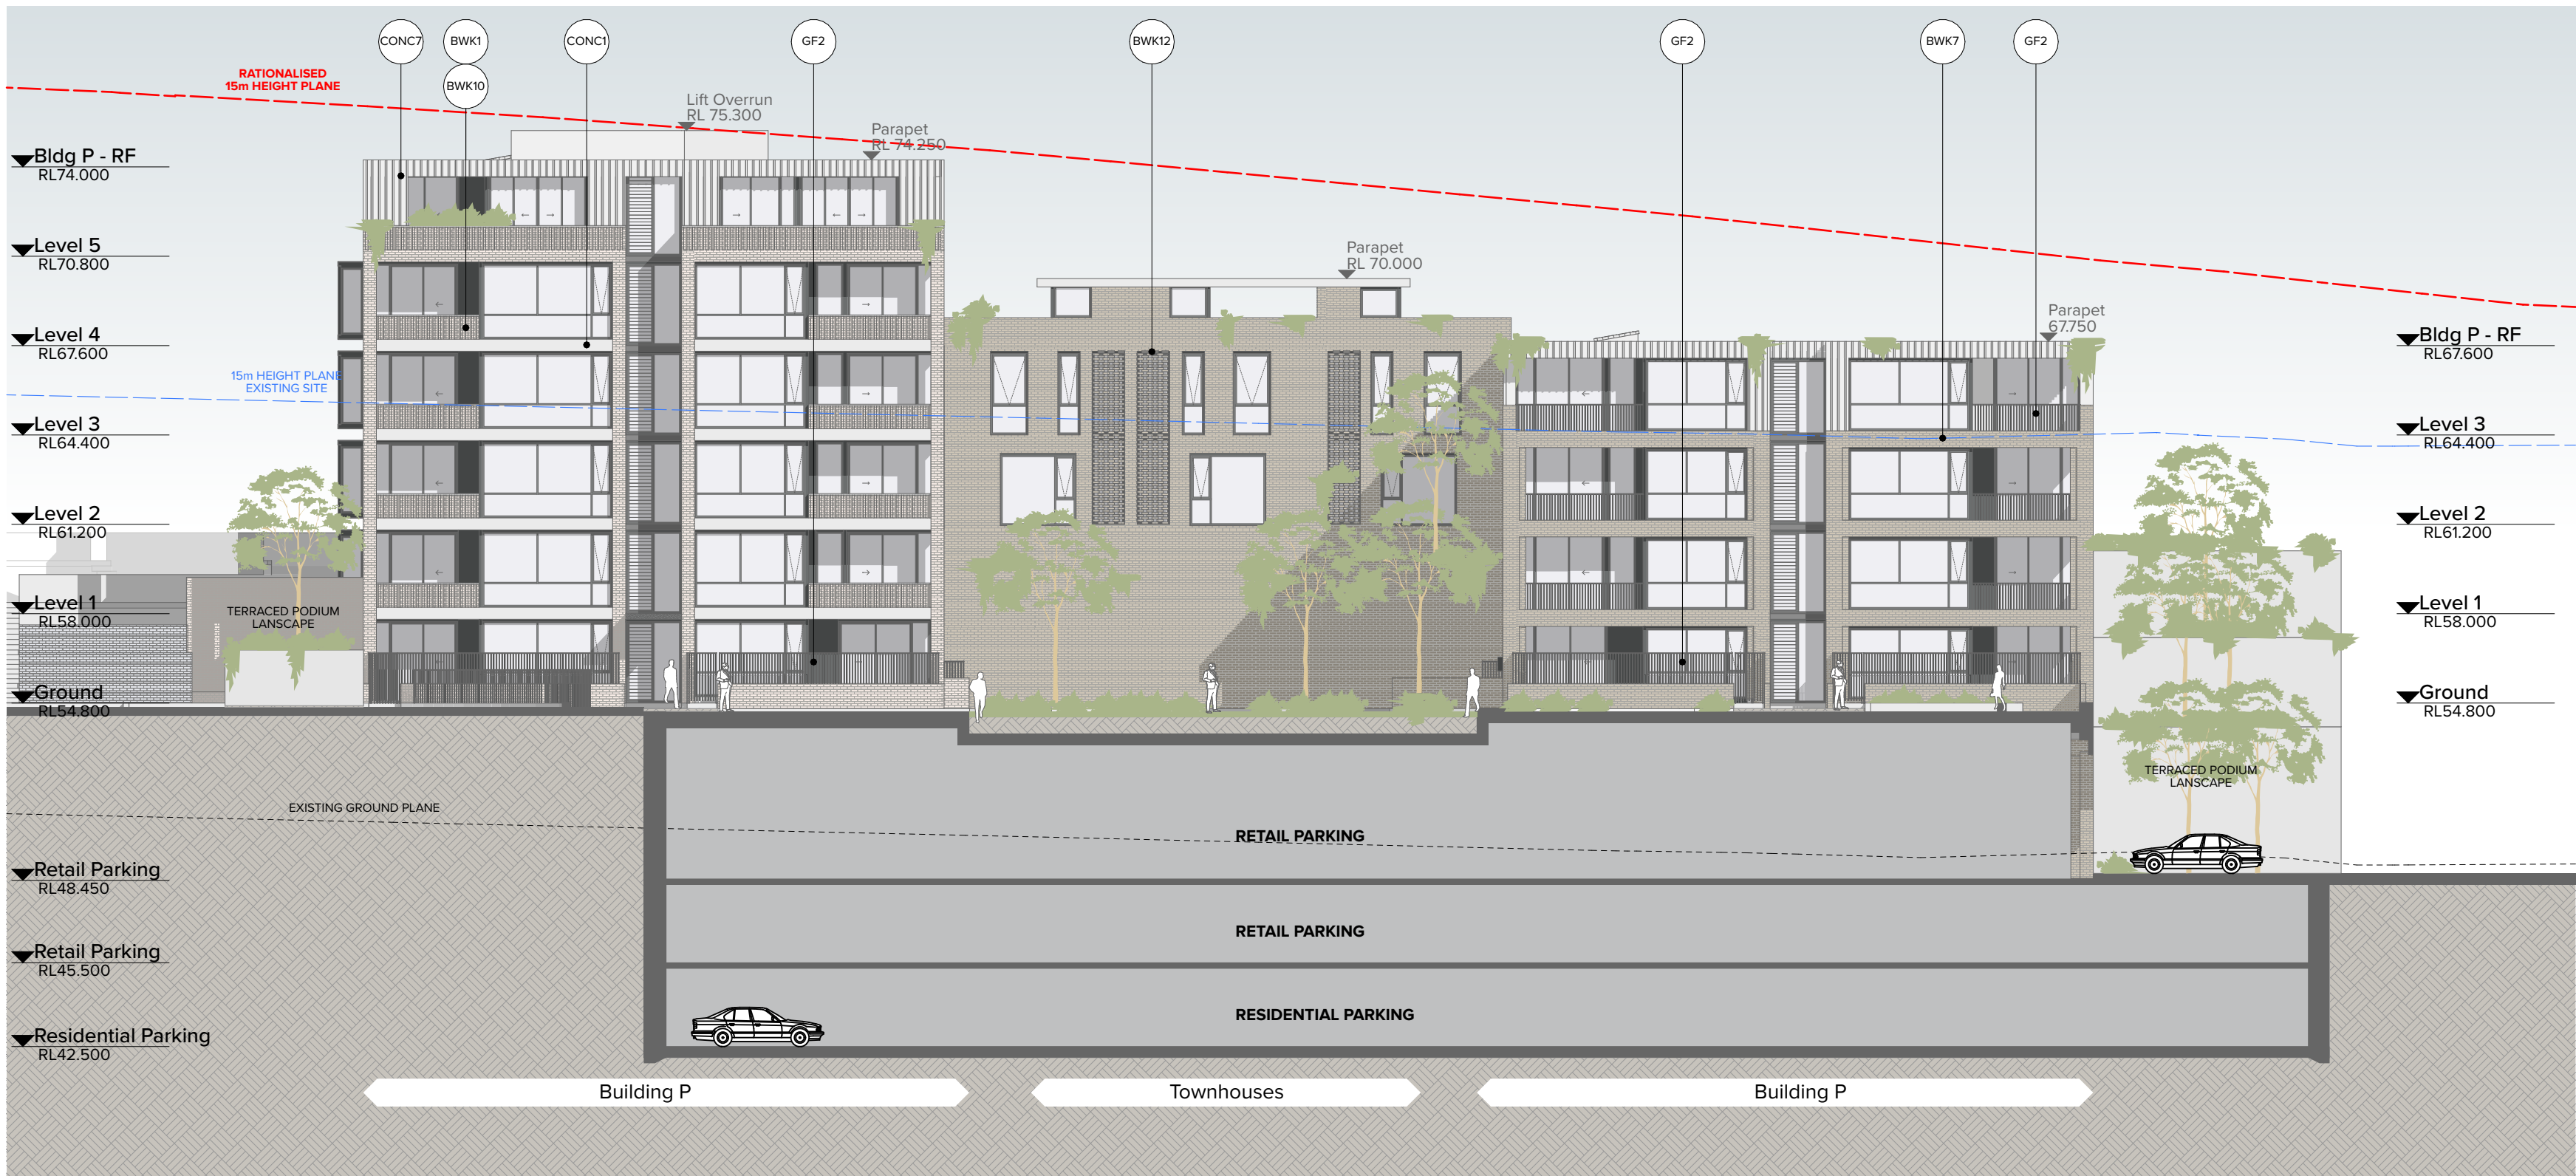

1
Bldg P North Elevation
1:200



2
Bldg P South Elevation
1:200

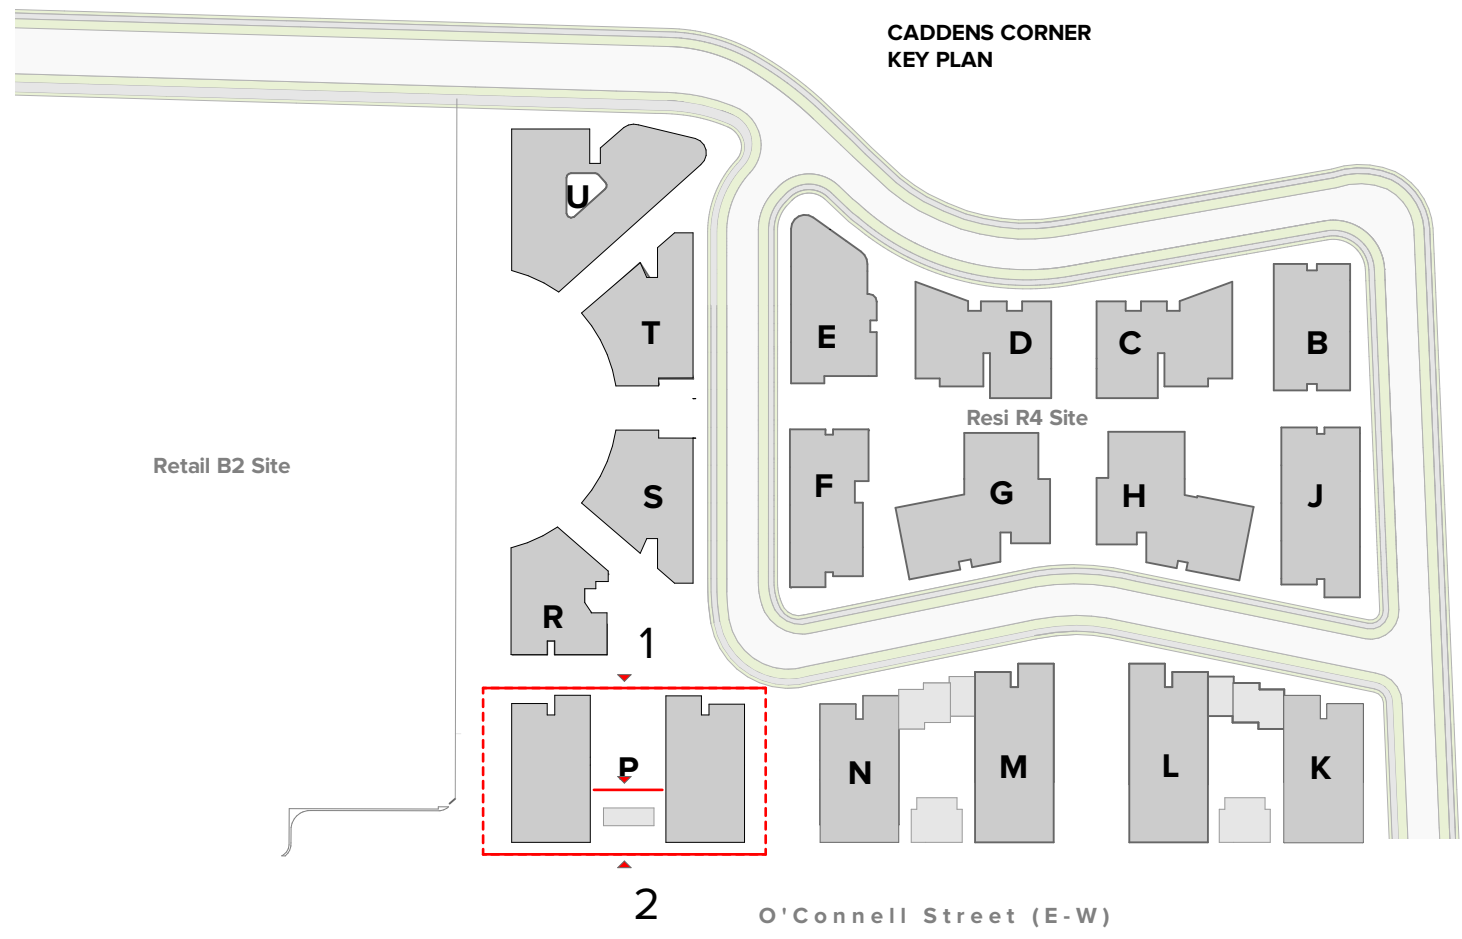

NOTES
THIS DRAWING IS COPYRIGHT © OF TURNER. NO REPRODUCTION WITHOUT PERMISSION. UNLESS NOTED OTHERWISE THIS DRAWING IS NOT FOR CONSTRUCTION. ALL DIMENSIONS AND LEVELS ARE TO BE CHECKED ON SITE PRIOR TO THE COMMENCEMENT OF WORK. INFORM TURNER OF ANY DISCREPANCIES FOR CLARIFICATION BEFORE PROCEEDING WITH WORK. DRAWINGS ARE NOT TO BE SCALED. USE ONLY FIGURED DIMENSIONS. REFER TO CONSULTANT DOCUMENTATION FOR FURTHER INFORMATION (DWG, PC AND BIM FILES ARE UNCONTROLLED DOCUMENTS AND ARE ISSUED FOR INFORMATION ONLY).

CLIENT
Holdmark Property Group
2/2-4 Giffnock Avenue Macquarie Park
NSW 2113 Australia


LEGEND			
Site Boundary	---	ACC	Accessible
Setback	---	ADP	Adaptable
ADG Setback	---	B	Bathroom
	---	B1,2...	Bedroom 1, Bedroom 2, etc.
	---	BY	Balcony
	---	D	Dining
	---	E	Entry
	---	EN	Ensuite
	---	FEX	Fire Extinguisher
	---	FH	Fire Hydrant
	---	GBC	Garbage Chute
	---	GL	Ground Line
	---	K	Kitchen
	---	L_01,02	Lift No. 1, 2, etc.
	---	L	Living
	---	LR	Lobby Relief Air
	---	LY	Laundry
	---	S	Stone
	---	SA	Supply Air
	---	ST	Study
	---	TCE	Terrace
	---	VIS	Visitor
	---	WIP	Walk-in Pantry

Project Title
O'Connell Street Caddens
O'Connell St Caddens NSW 2747 Australia
Drawing Title
Bldg P Elevations
Bldg P North and South Elevation


Rev 03 Date 28.02.24 Approved by BF Revision Notes For DA

Scale 1:200 @A1, 50% @A3
For Coordination
Project No. 20096
Dwg No. DA-215-001
Rev 03
North
Turner
Level 7 ONE Oxford Street
Sydney NSW 2010
AUSTRALIA
T +61 2 8668 0000
F +61 2 8668 0068
turnerstudio.com.au


TURNER

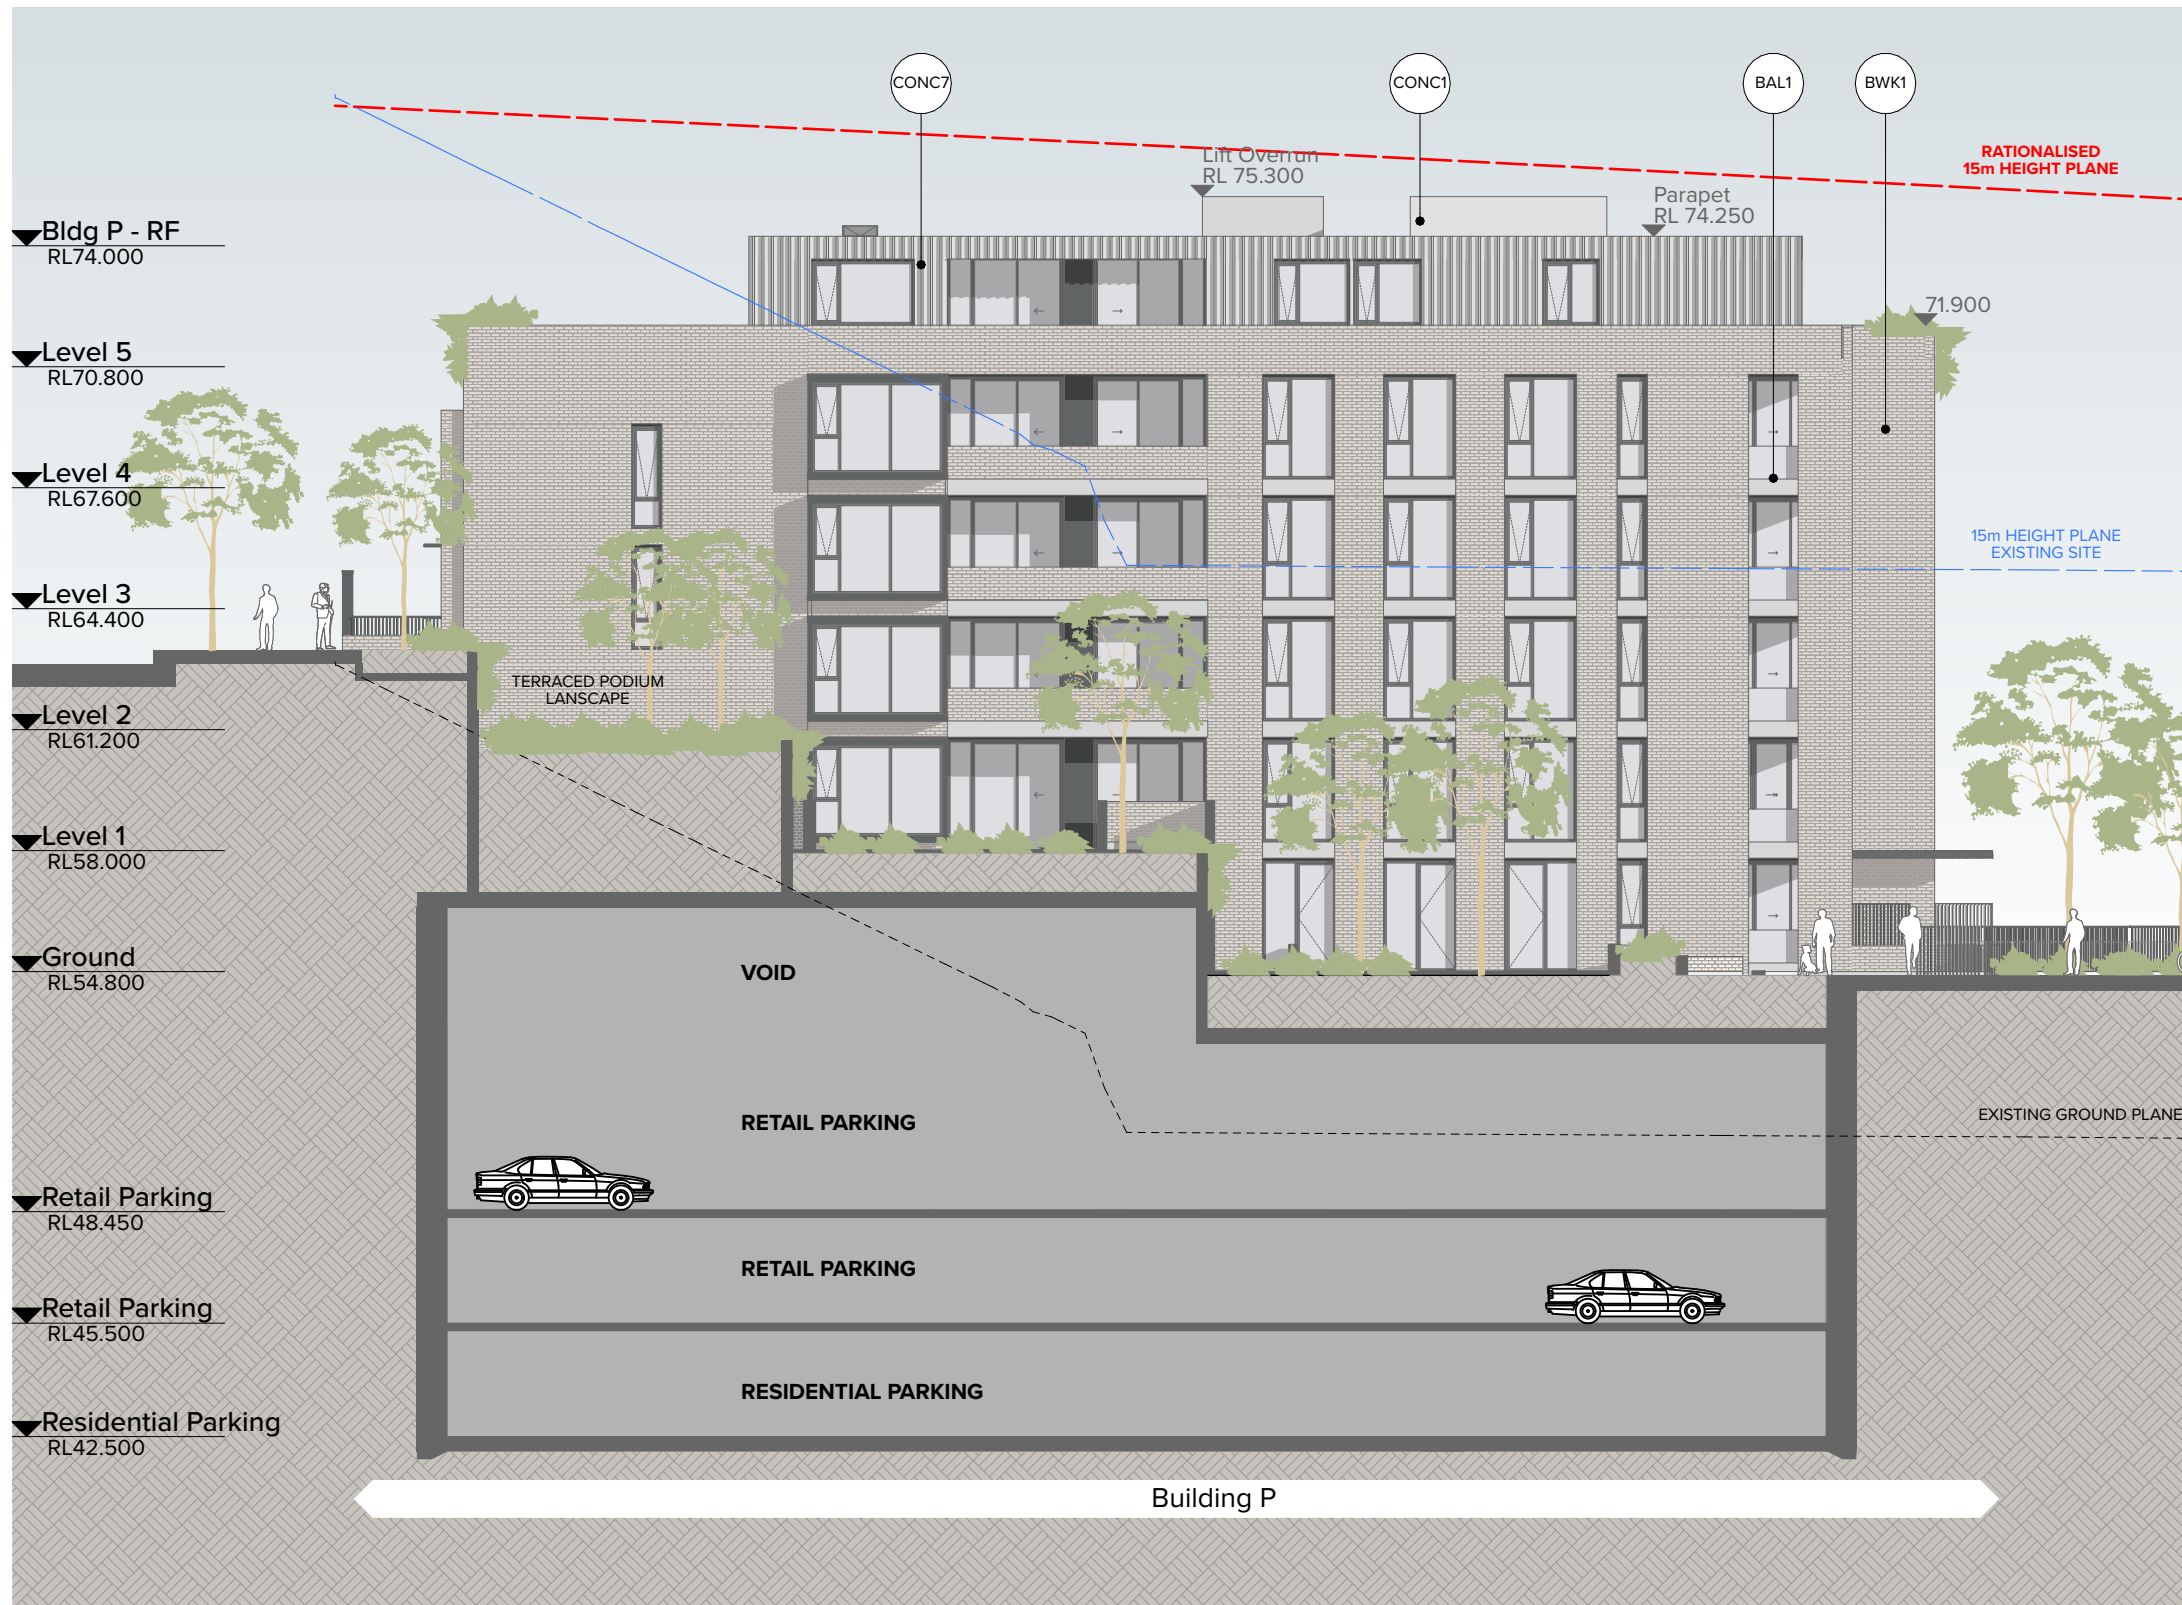

1 Bldg P East Elevation
1:200

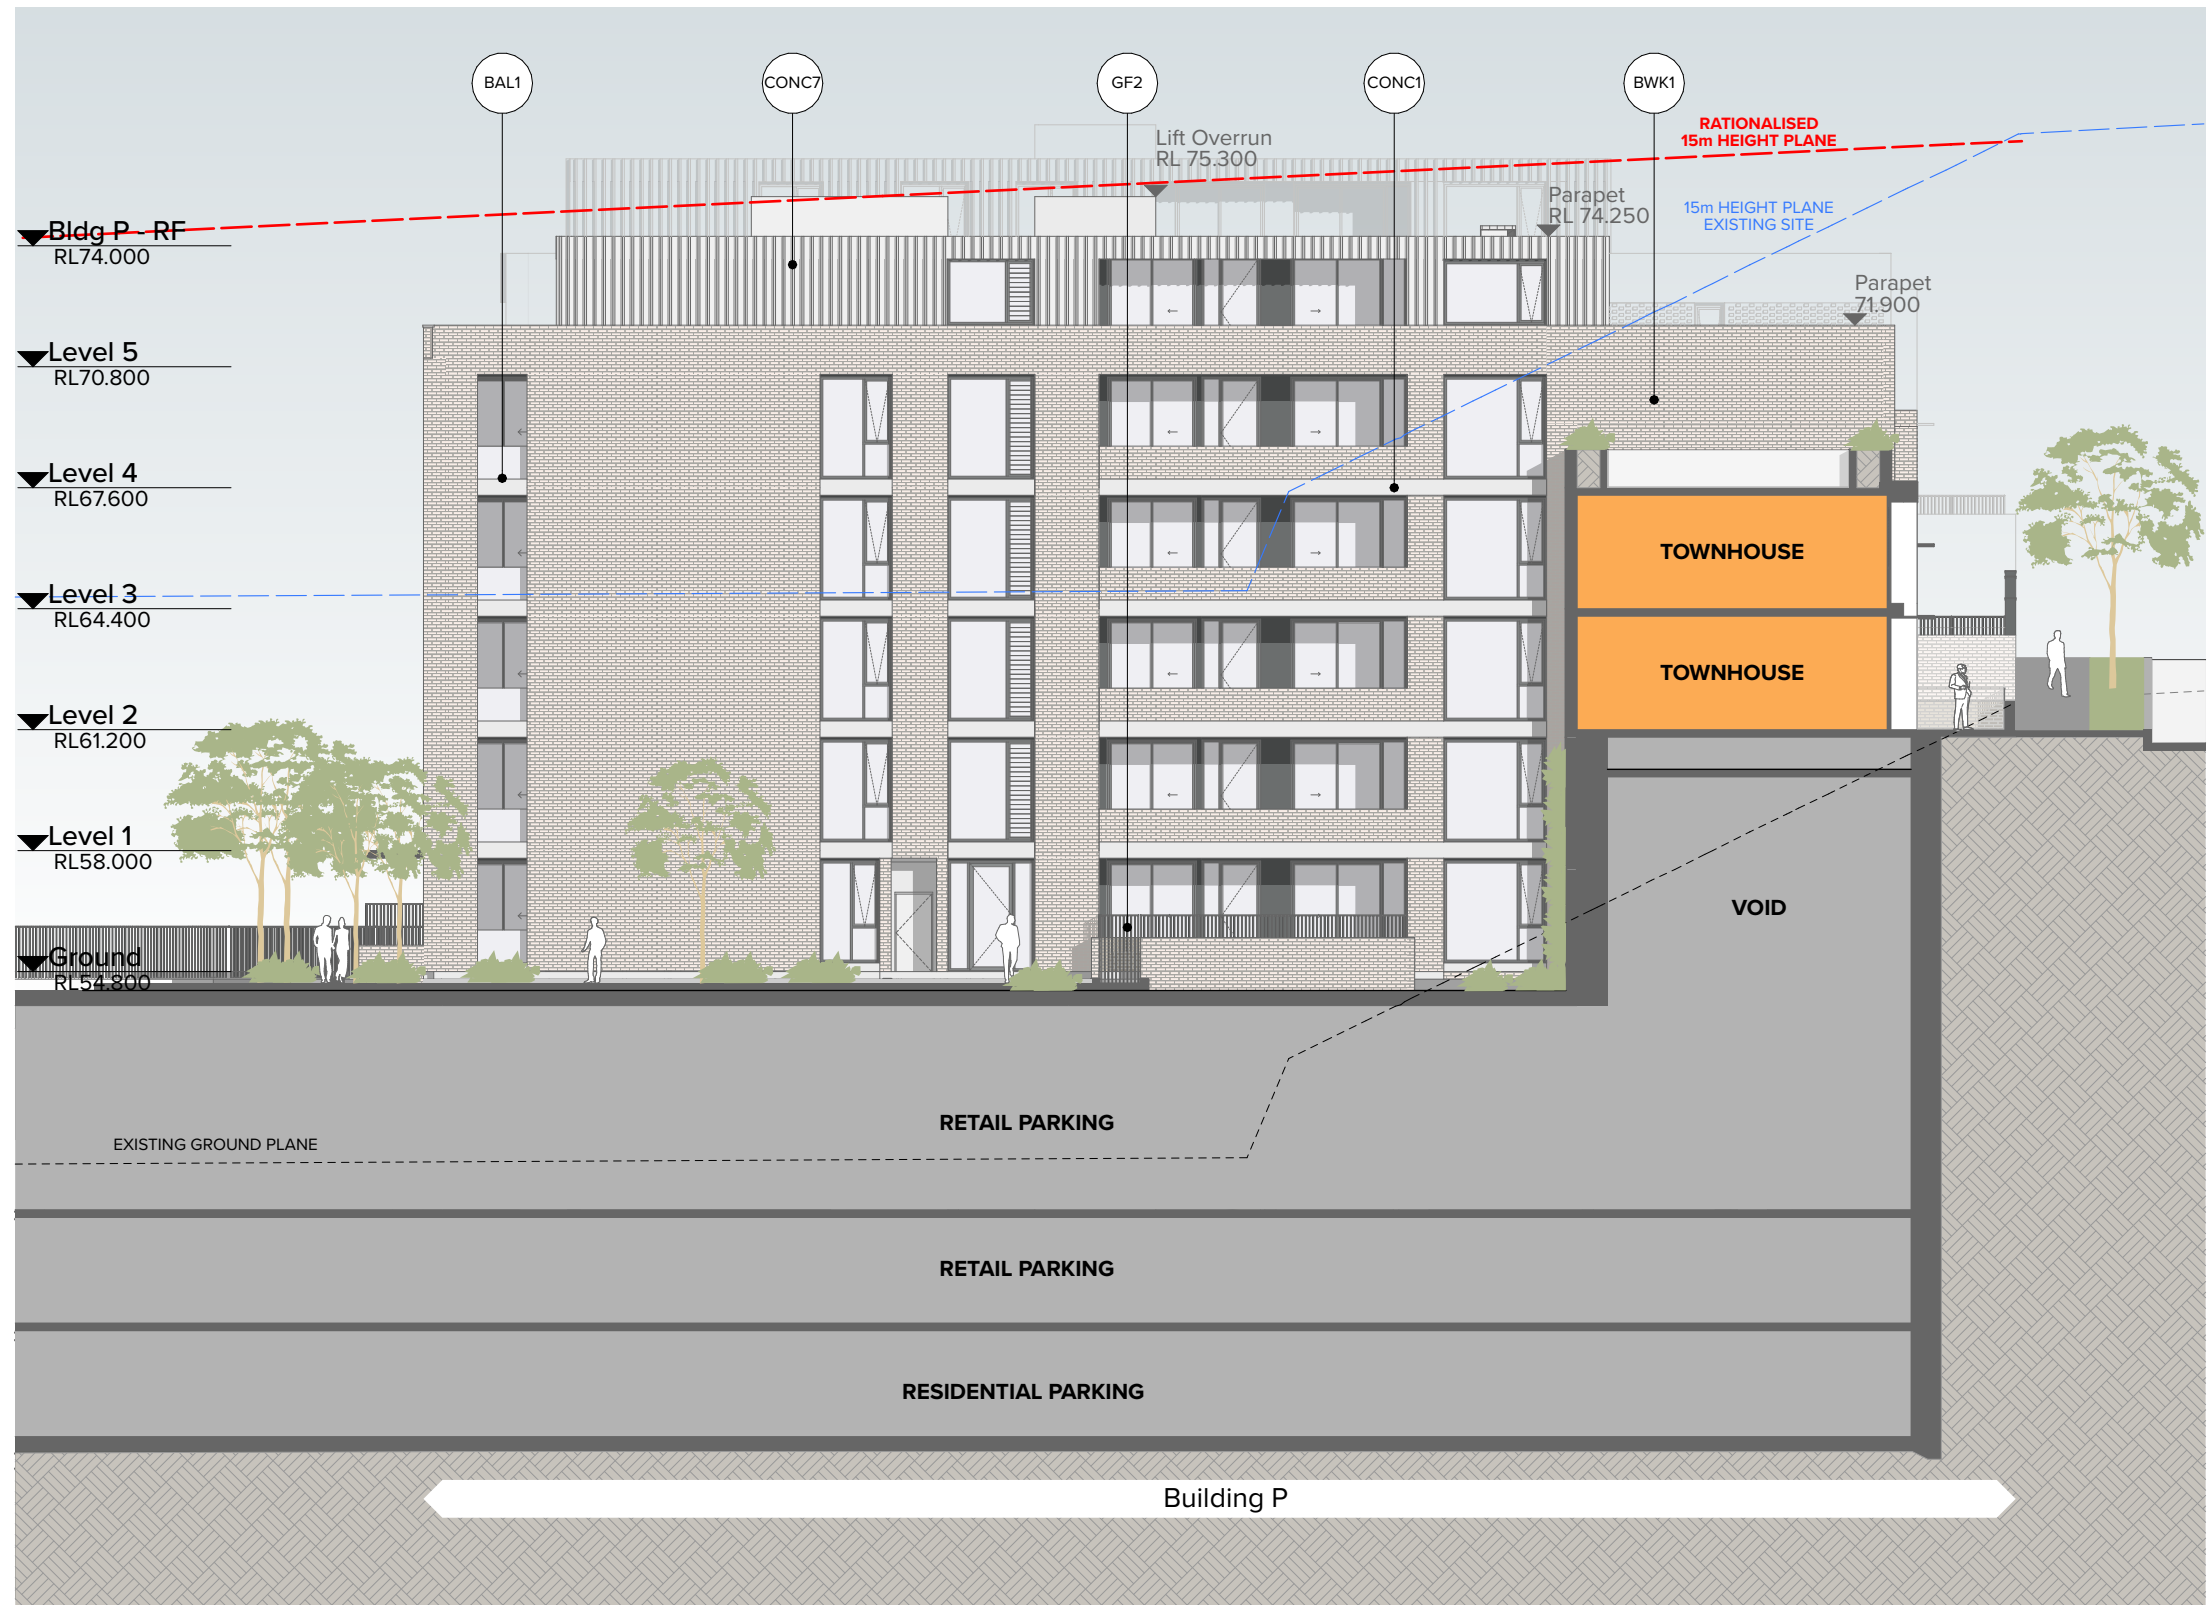


2 Bldg P Terrace West Elevation
1:200

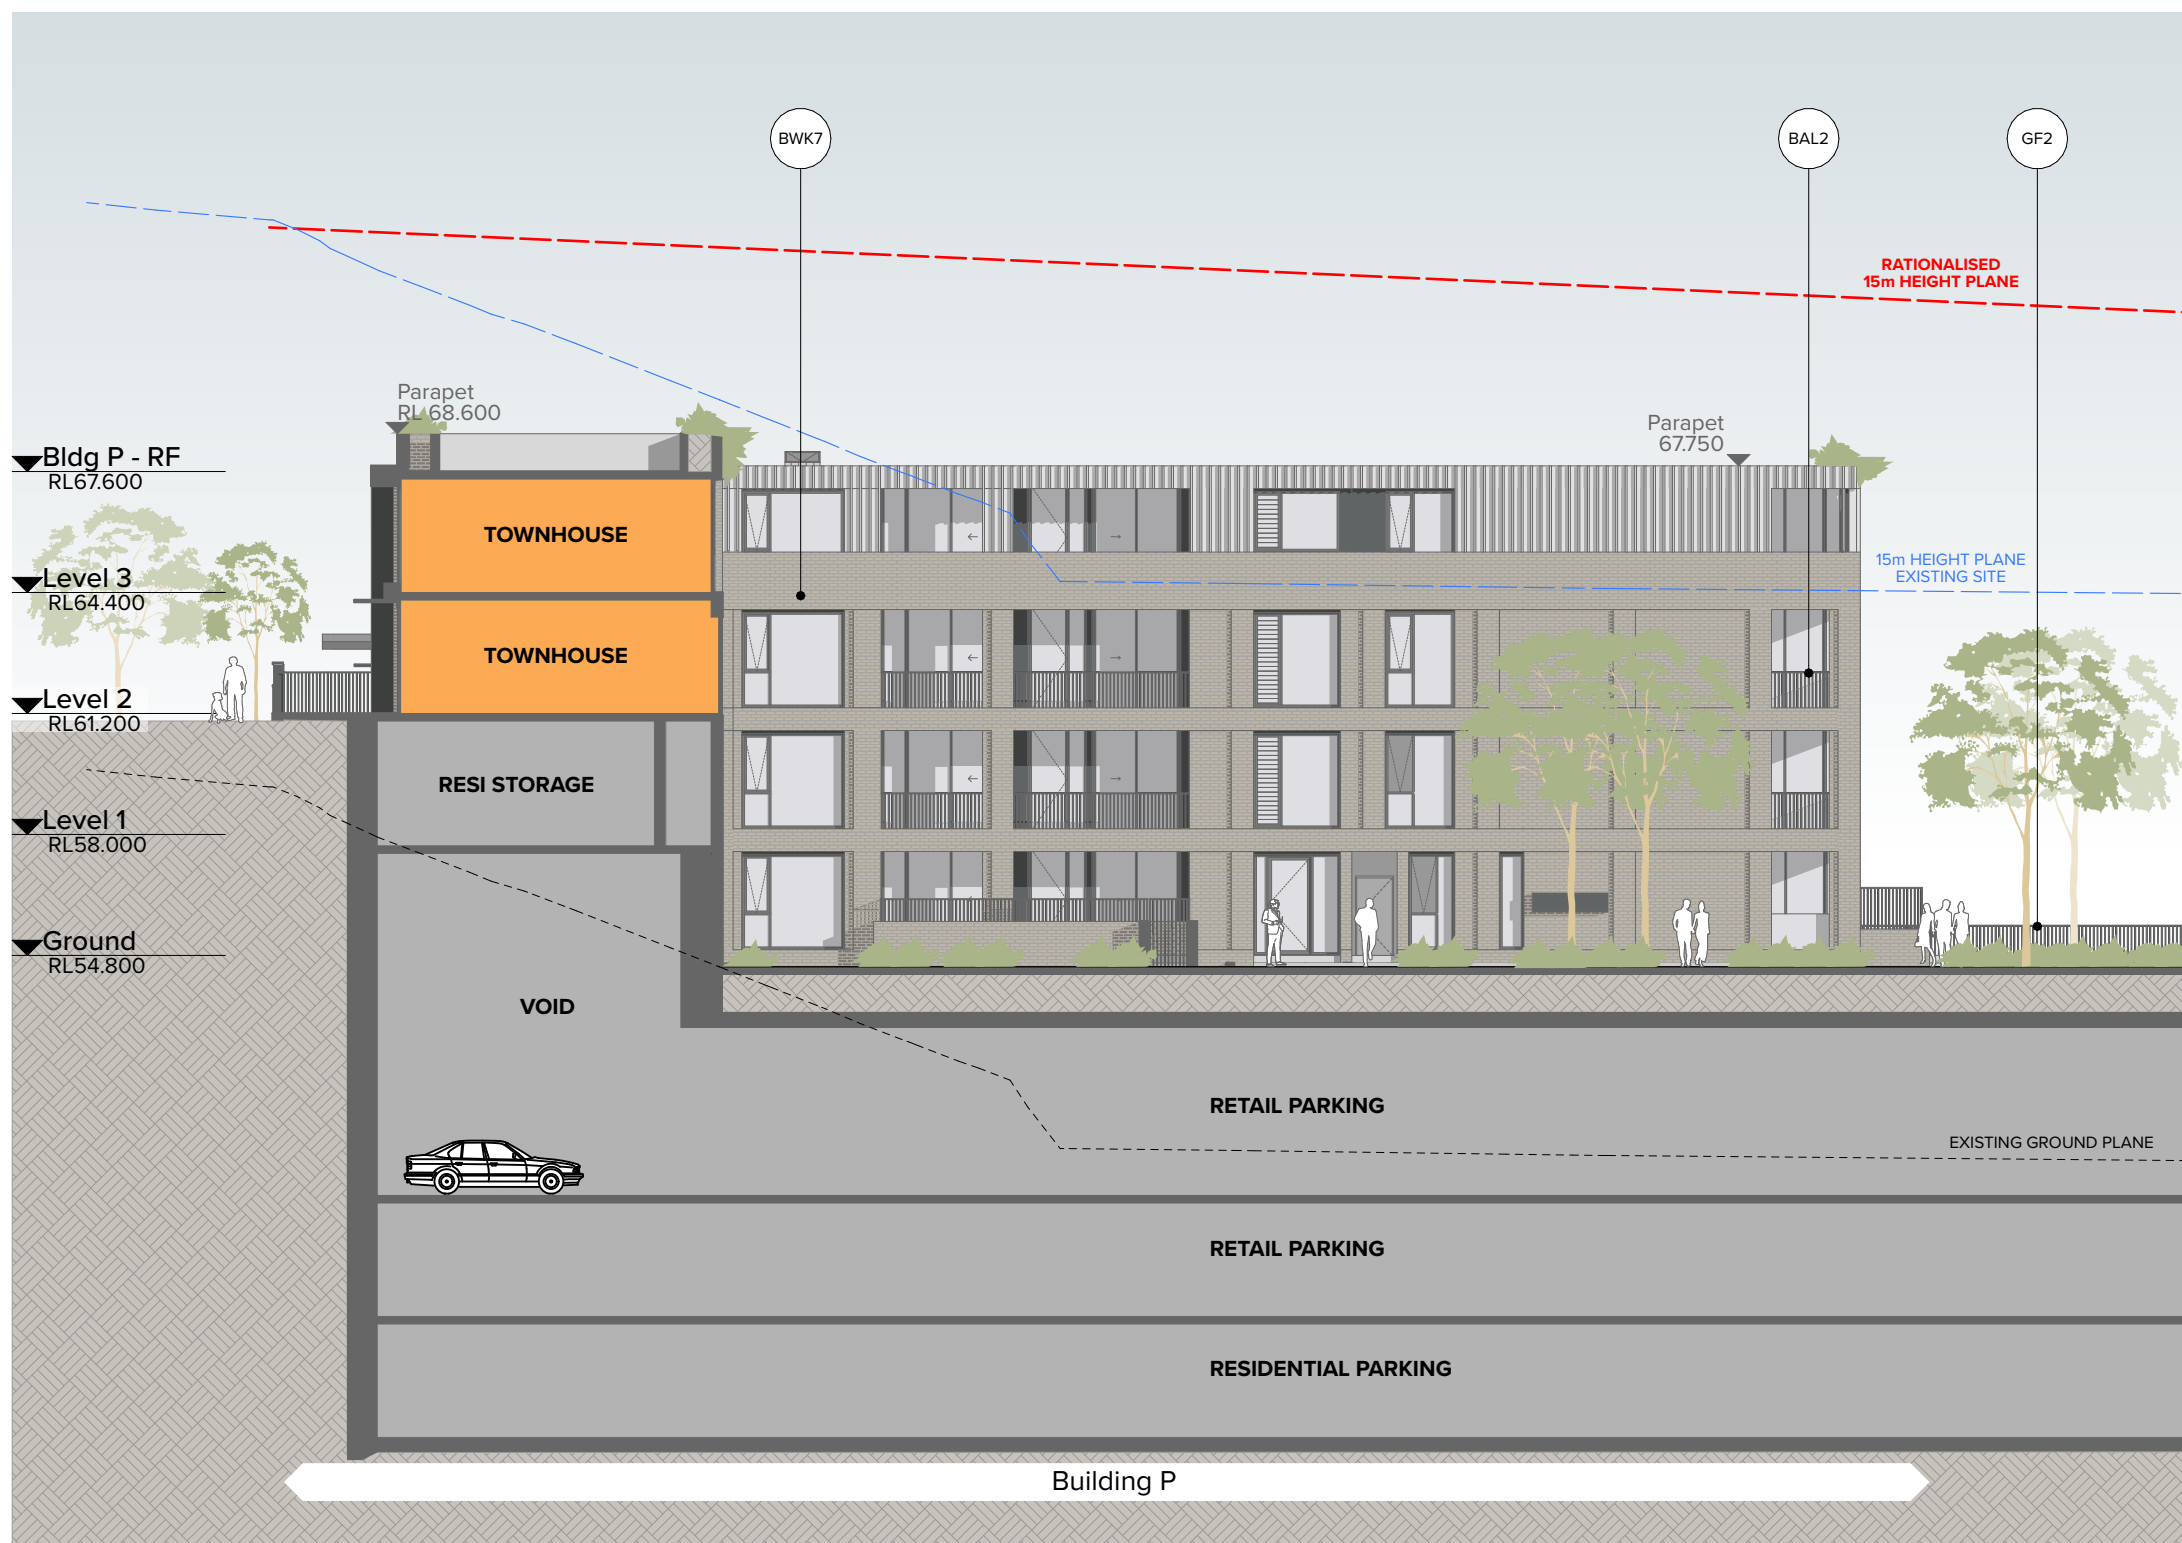

3 Bldg P Terrace East Elevation
1:200



4 Bldg P West Elevation
1:200

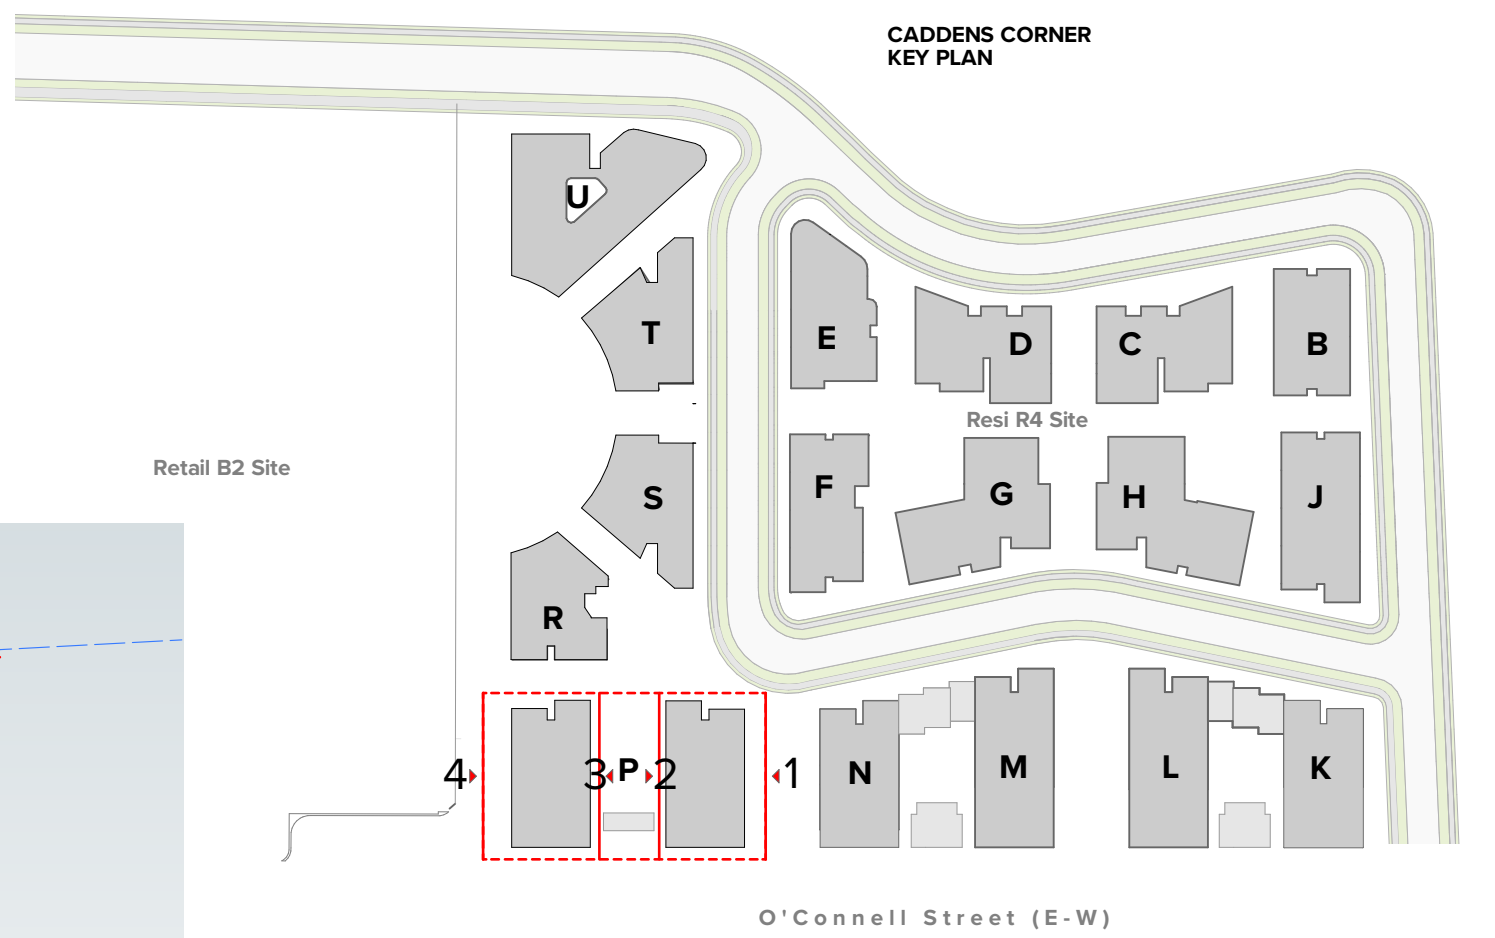

NOTES
THIS DRAWING IS COPYRIGHT © OF TURNER. NO REPRODUCTION WITHOUT PERMISSION. UNLESS NOTED OTHERWISE THIS DRAWING IS NOT FOR CONSTRUCTION. ALL DIMENSIONS AND LEVELS ARE TO BE CHECKED ON SITE PRIOR TO THE COMMENCEMENT OF WORK. INFORM TURNER OF ANY DISCREPANCIES FOR CLARIFICATION BEFORE PROCEEDING WITH WORK. DRAWINGS ARE NOT TO BE SCALED. USE ONLY FIGURED DIMENSIONS. REFER TO CONSULTANT DOCUMENTATION FOR FURTHER INFORMATION (DWG, PC AND BIM FILES ARE UNCONTROLLED DOCUMENTS AND ARE ISSUED FOR INFORMATION ONLY).

CLIENT
Holdmark Property Group
2/2-4 Giffnock Avenue Macquarie Park
NSW 2113 Australia

LEGEND
Site Boundary
Setback
ADG Setback

ACC	Accessible	FEX	Fire Extinguisher	LY	Laundry
ADP	Adaptable	FH	Fire Hydrant	S	Stone
B	Bathroom	GL	Garbage Chute	SA	Supply Air
B1.2...	Bedroom 1, Bedroom 2, etc.	ST	Study	TCE	Terrace
BY	Balcony	K	Kitchen	VIS	Visitor
D	Dining	L	Lift No. 1, 2, etc.	WIP	Walk-in Pantry
E	Entry	LR	Lobby Relief Air		
EN	Ensuite				

Project Title
O'Connell Street Caddens
O'Connell St Caddens NSW 2747 Australia

Drawing Title
Bldg P Elevations
Bldg P East and West Elevation

Rev	Date	Approved by	Revision Notes
03	28.02.24	BF	For DA

Scale
1:200 @A1, 50% @A3

Project No.
20096

Dwg No.
DA-215-002

For Coordination

Drawn by
JAKACHYUJG
KTNMINHSET


Rev
03

North
↑


TURNER

Level 7 ONE Oxford Street
Sydney NSW 2010
AUSTRALIA


T +61 2 8668 0000
F +61 2 8668 0088
turnerstudio.com.au

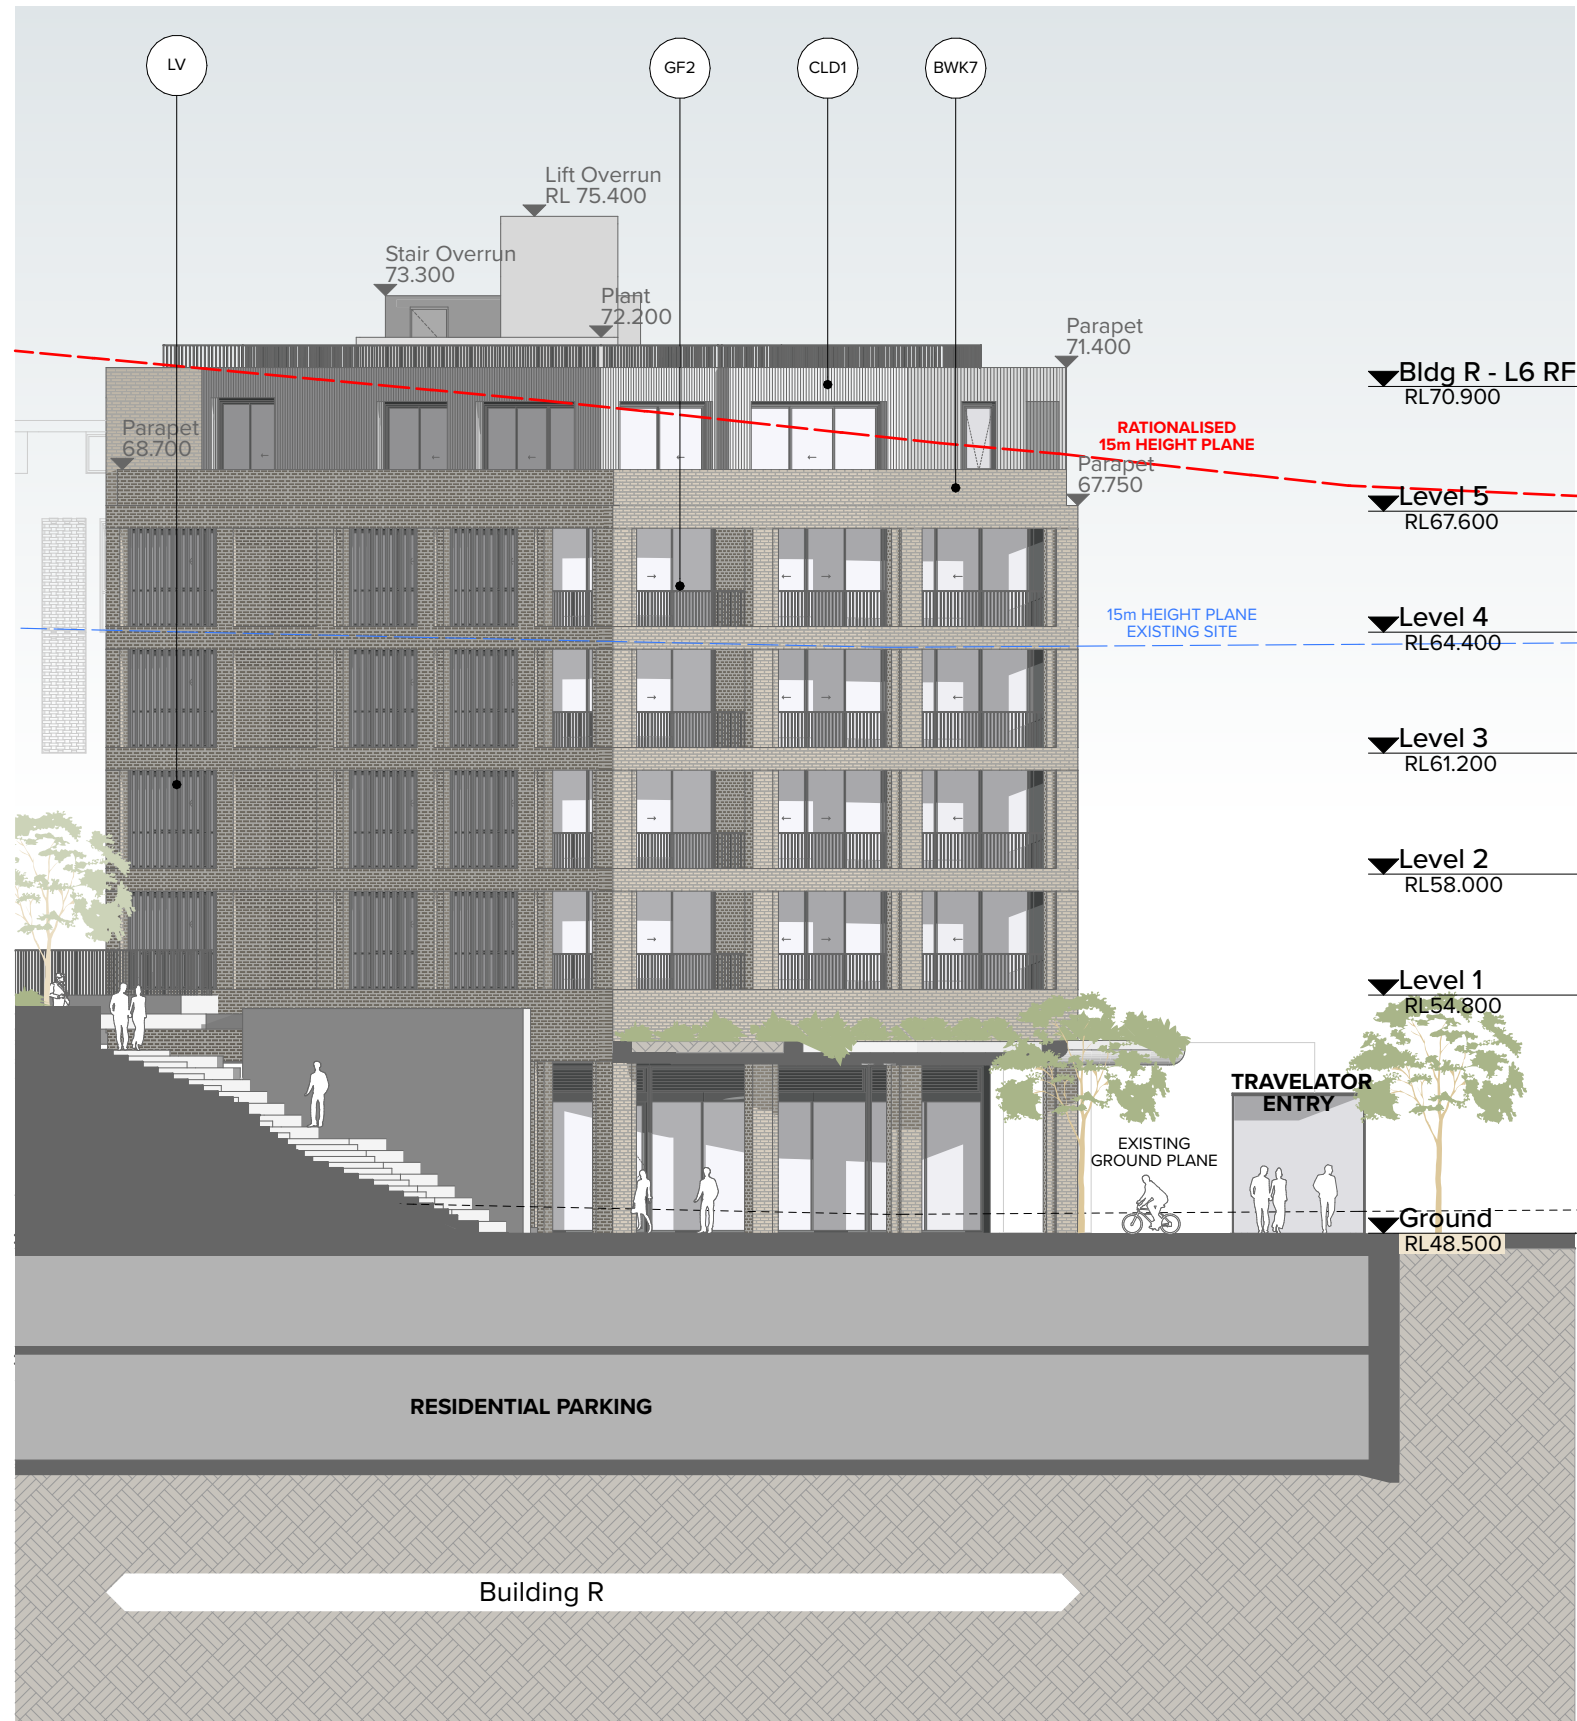


1
Bldg R North Elevation
1:200

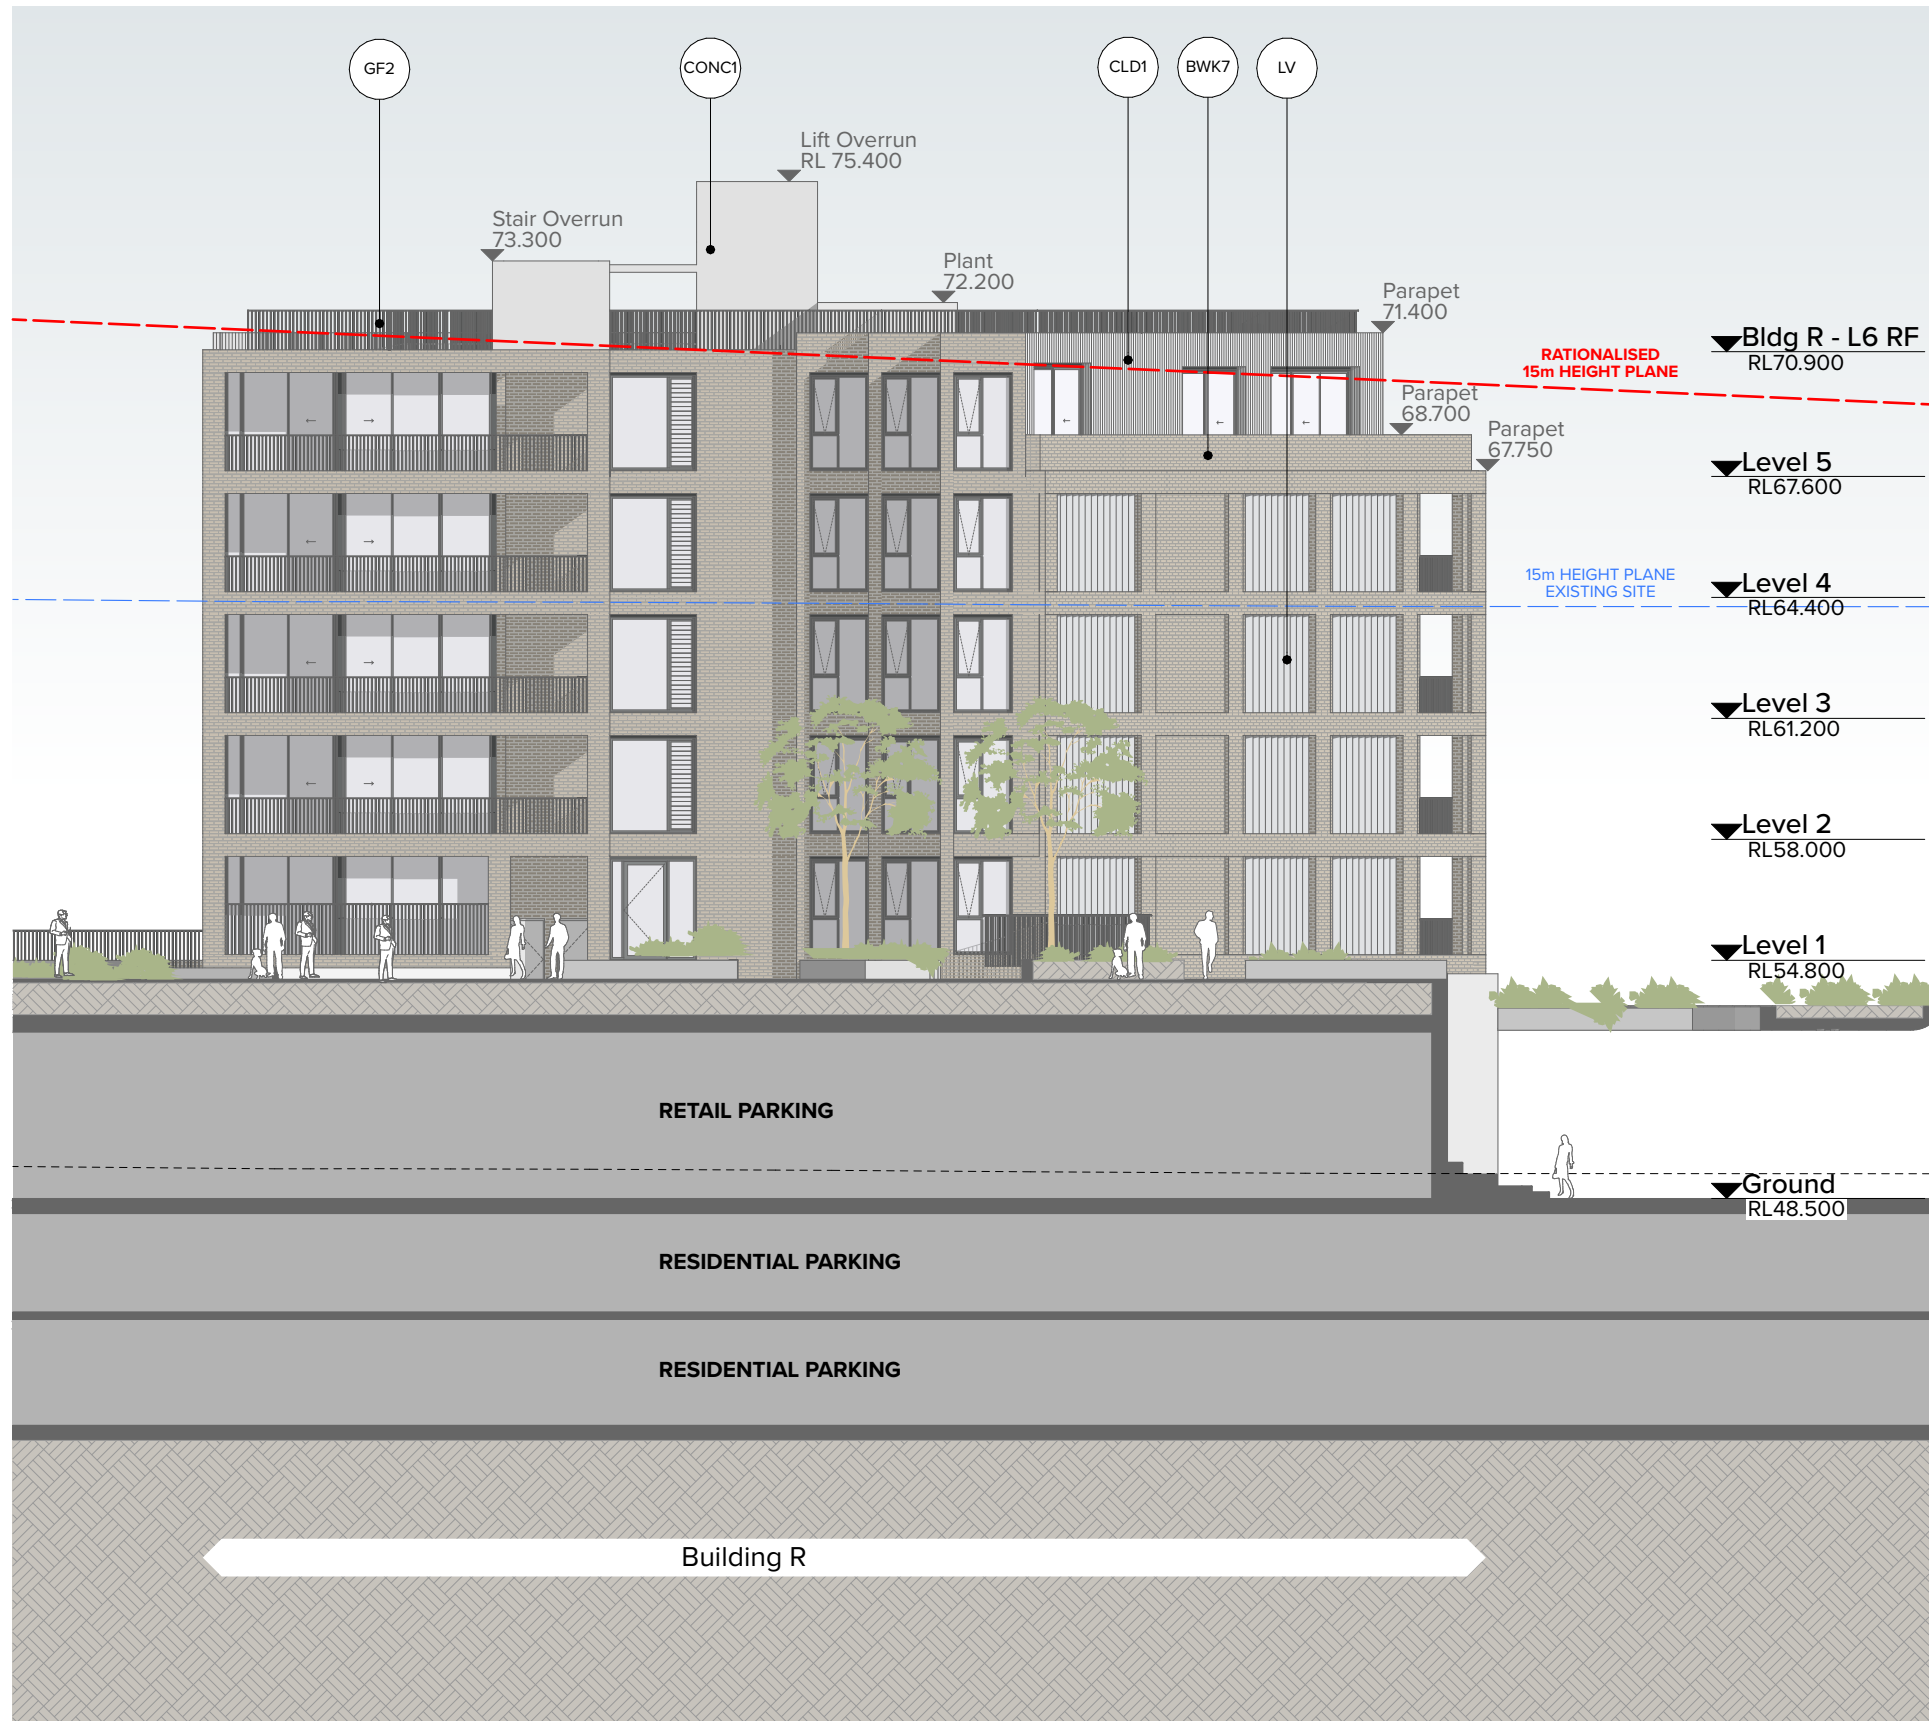


2
Bldg R East Elevation
1:200

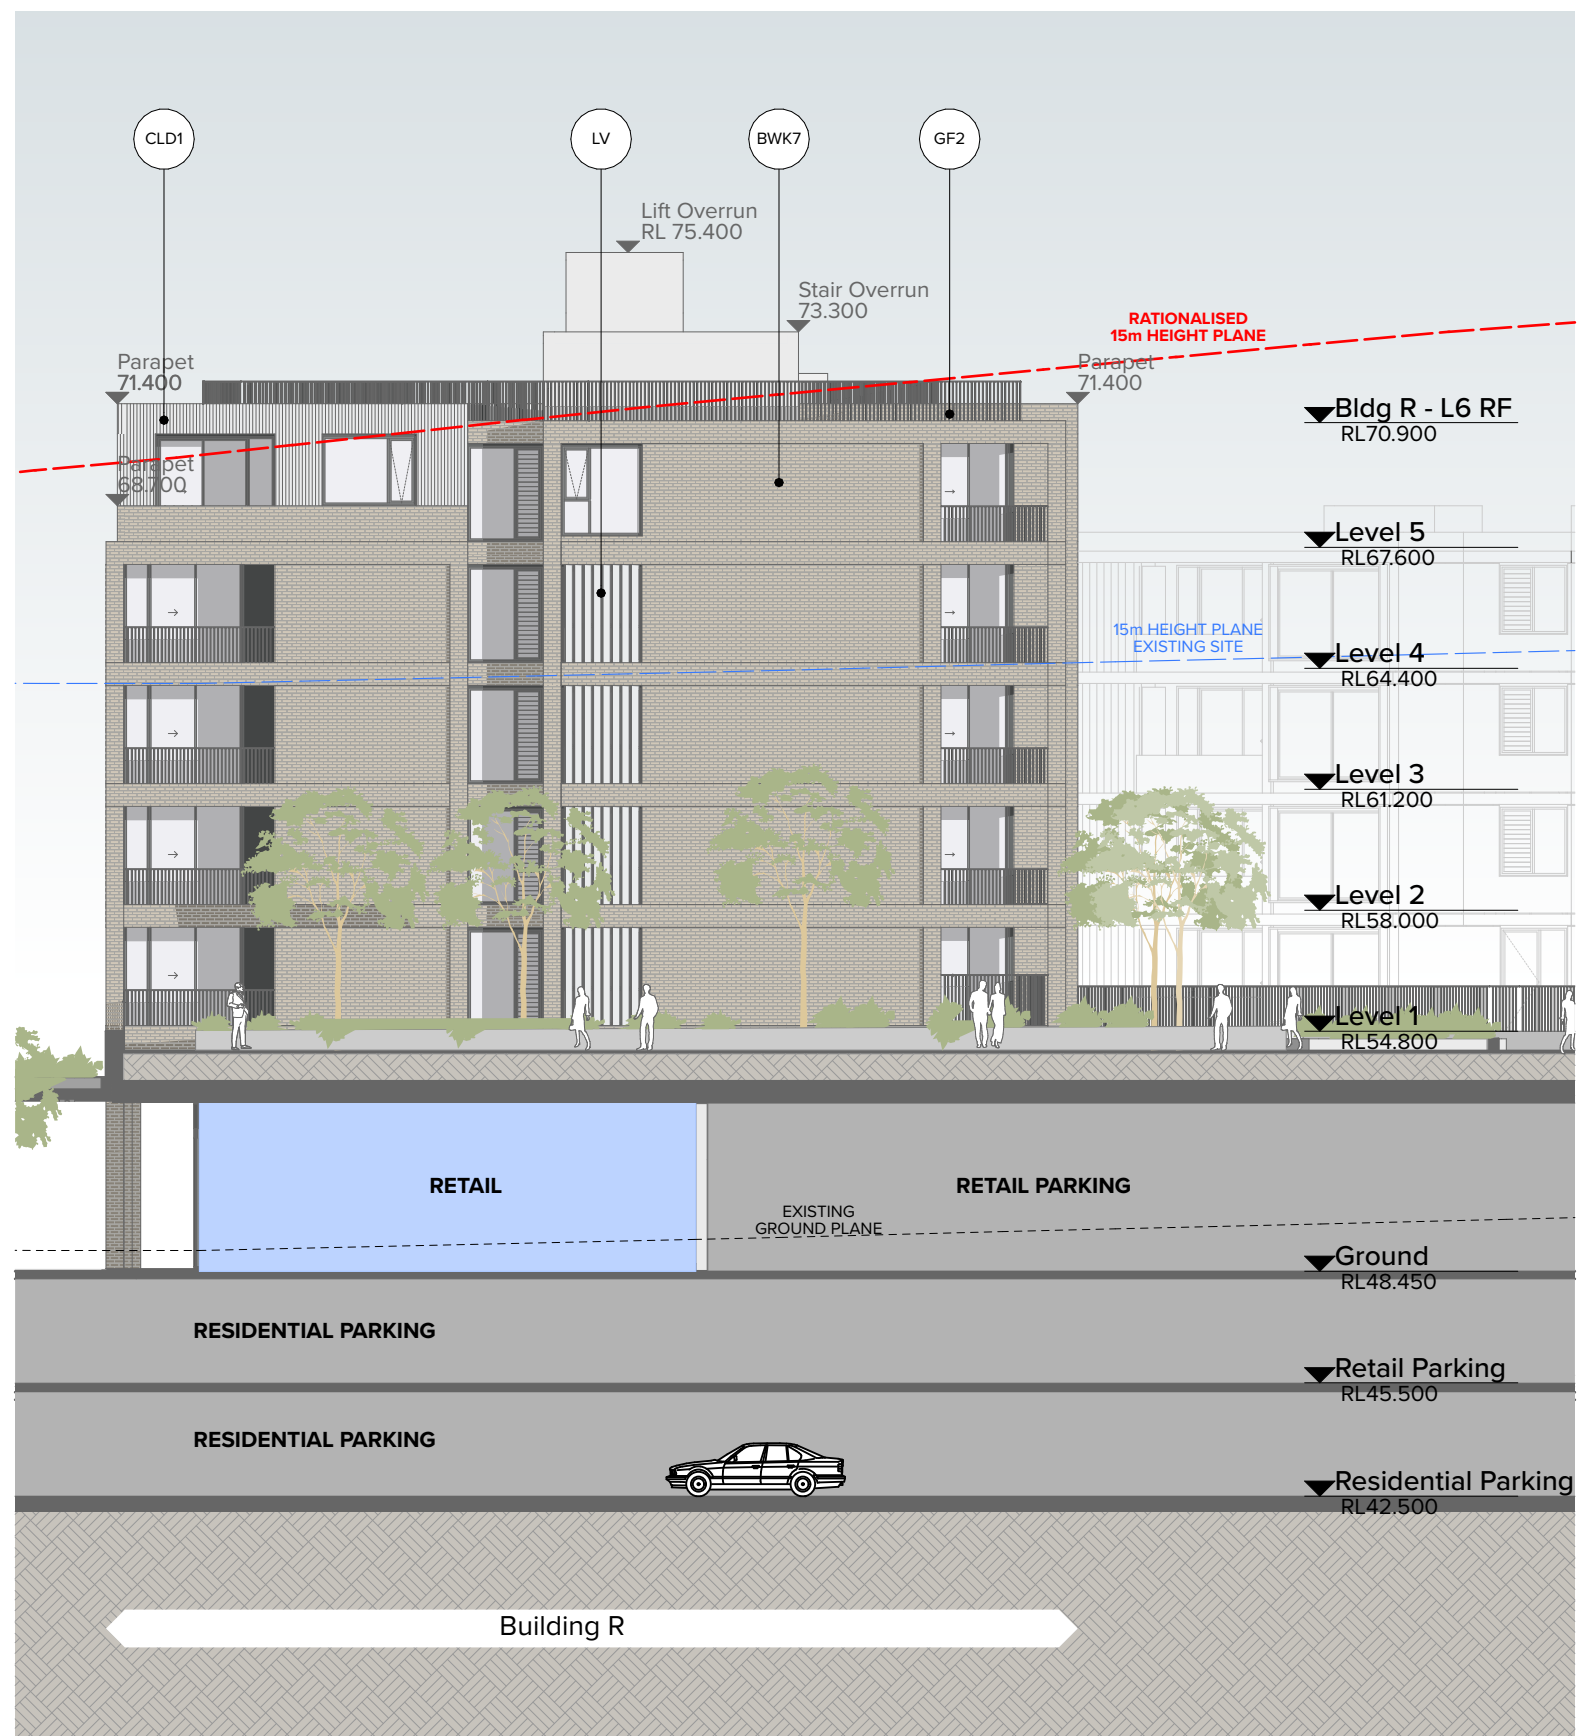

3
Bldg R South Elevation
1:200

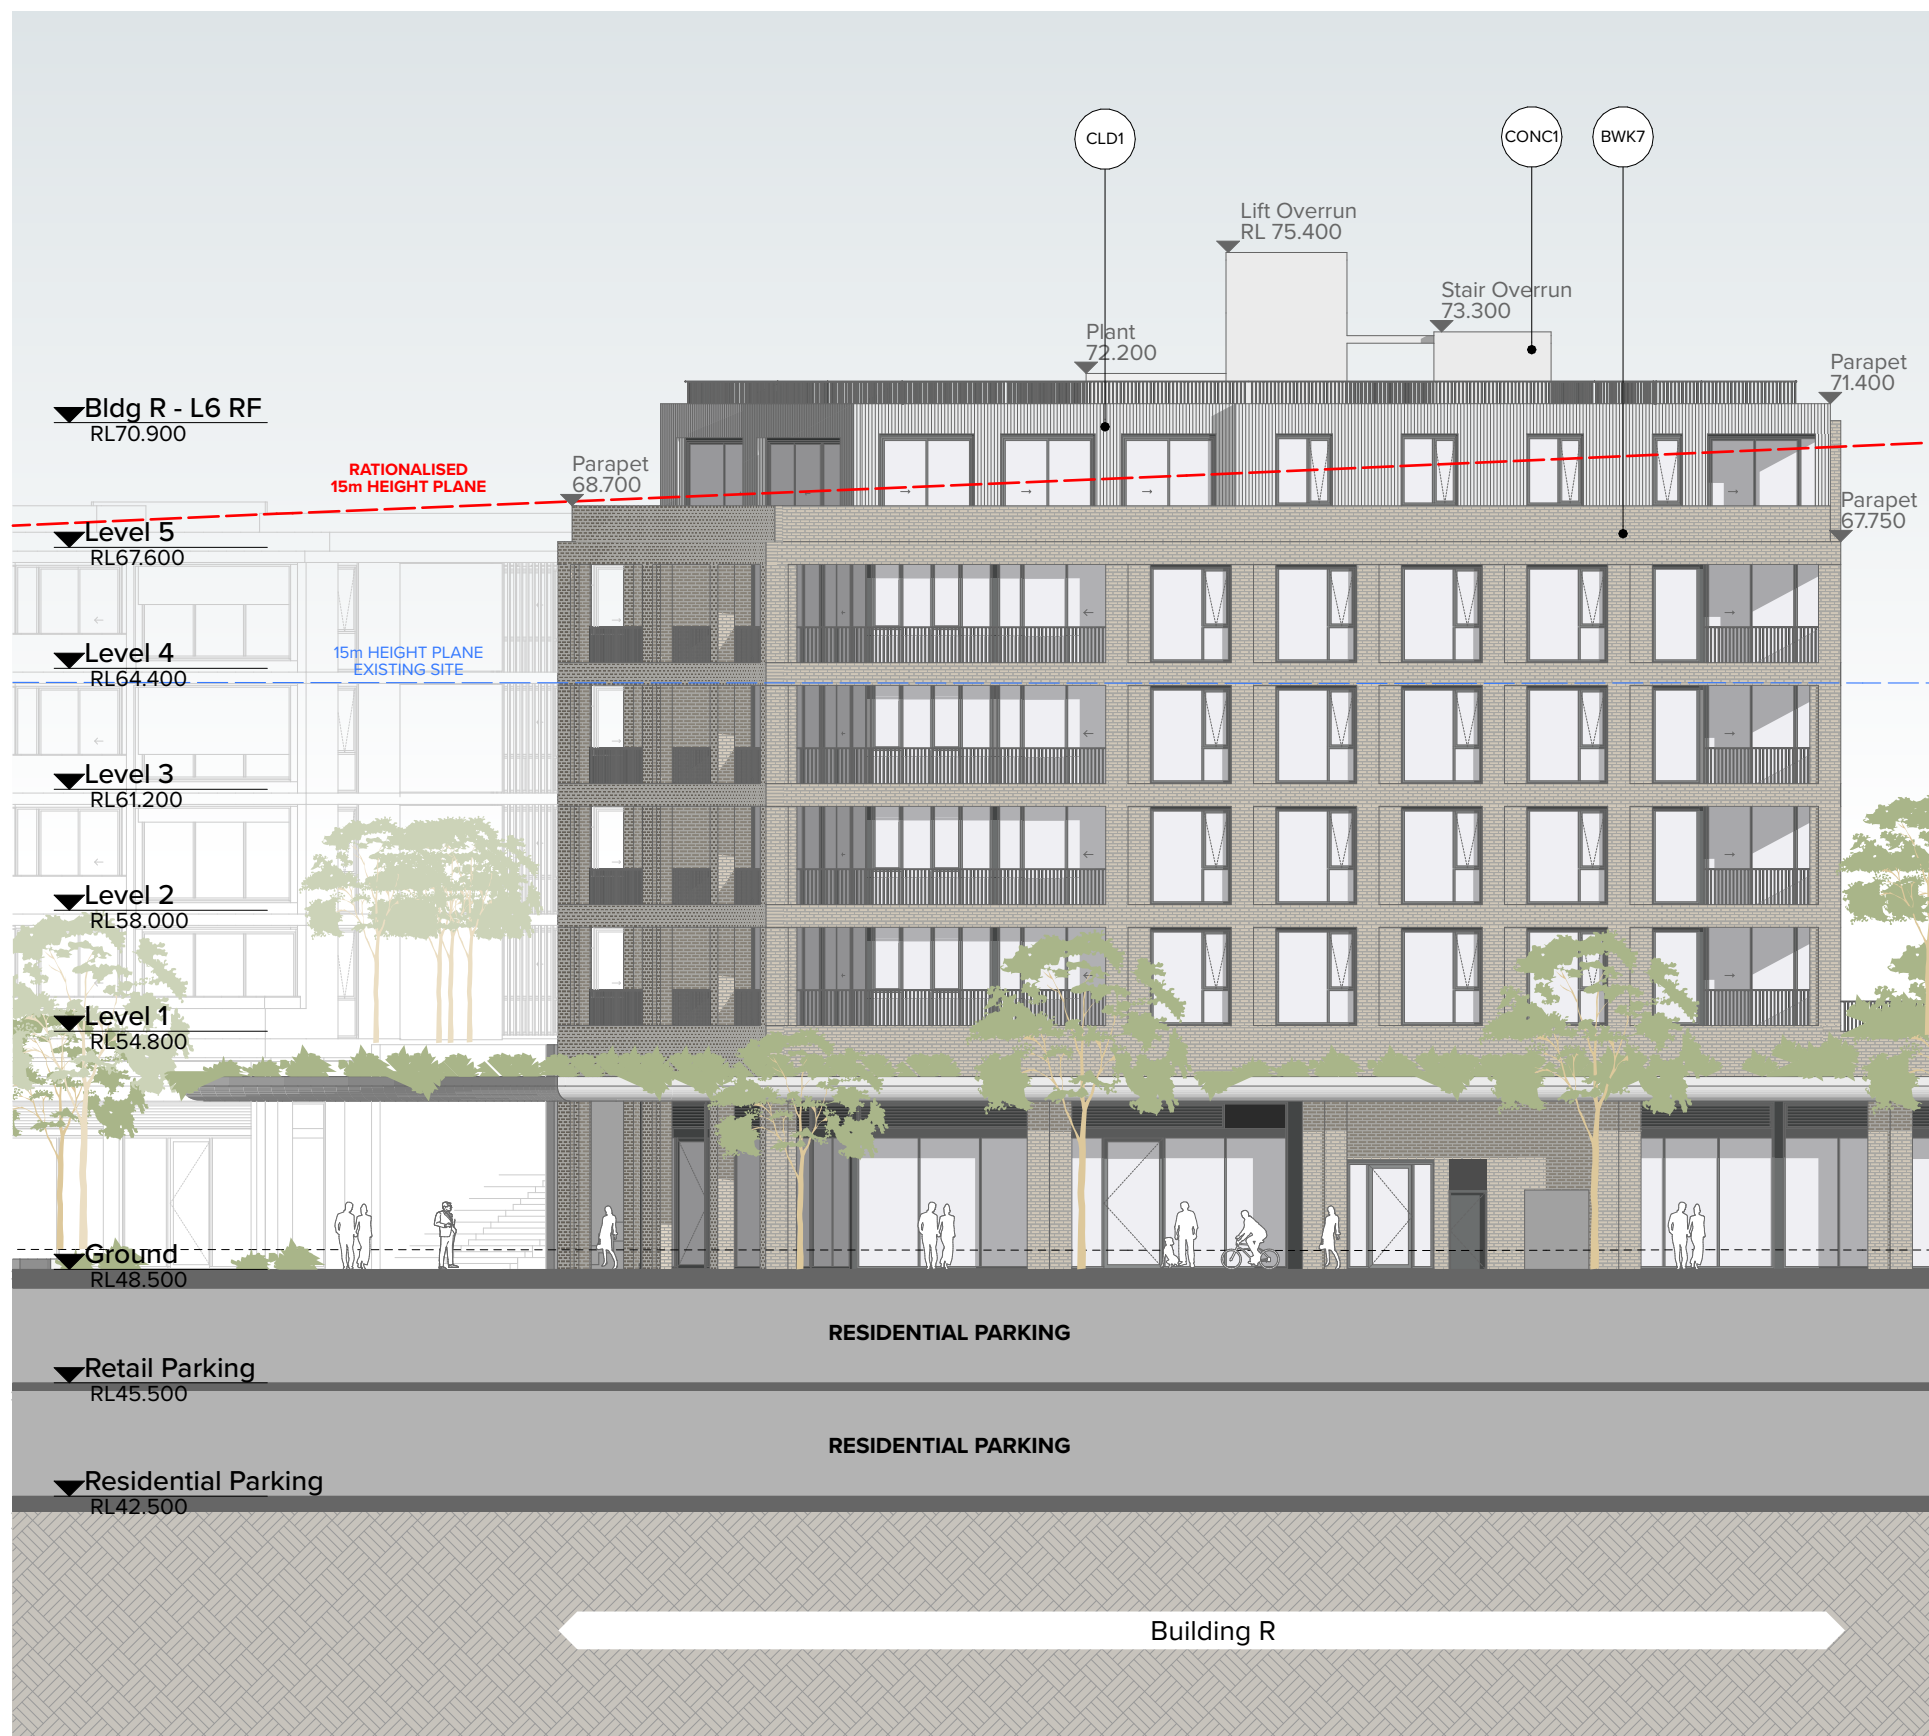

4
Bldg R West Elevation
1:200

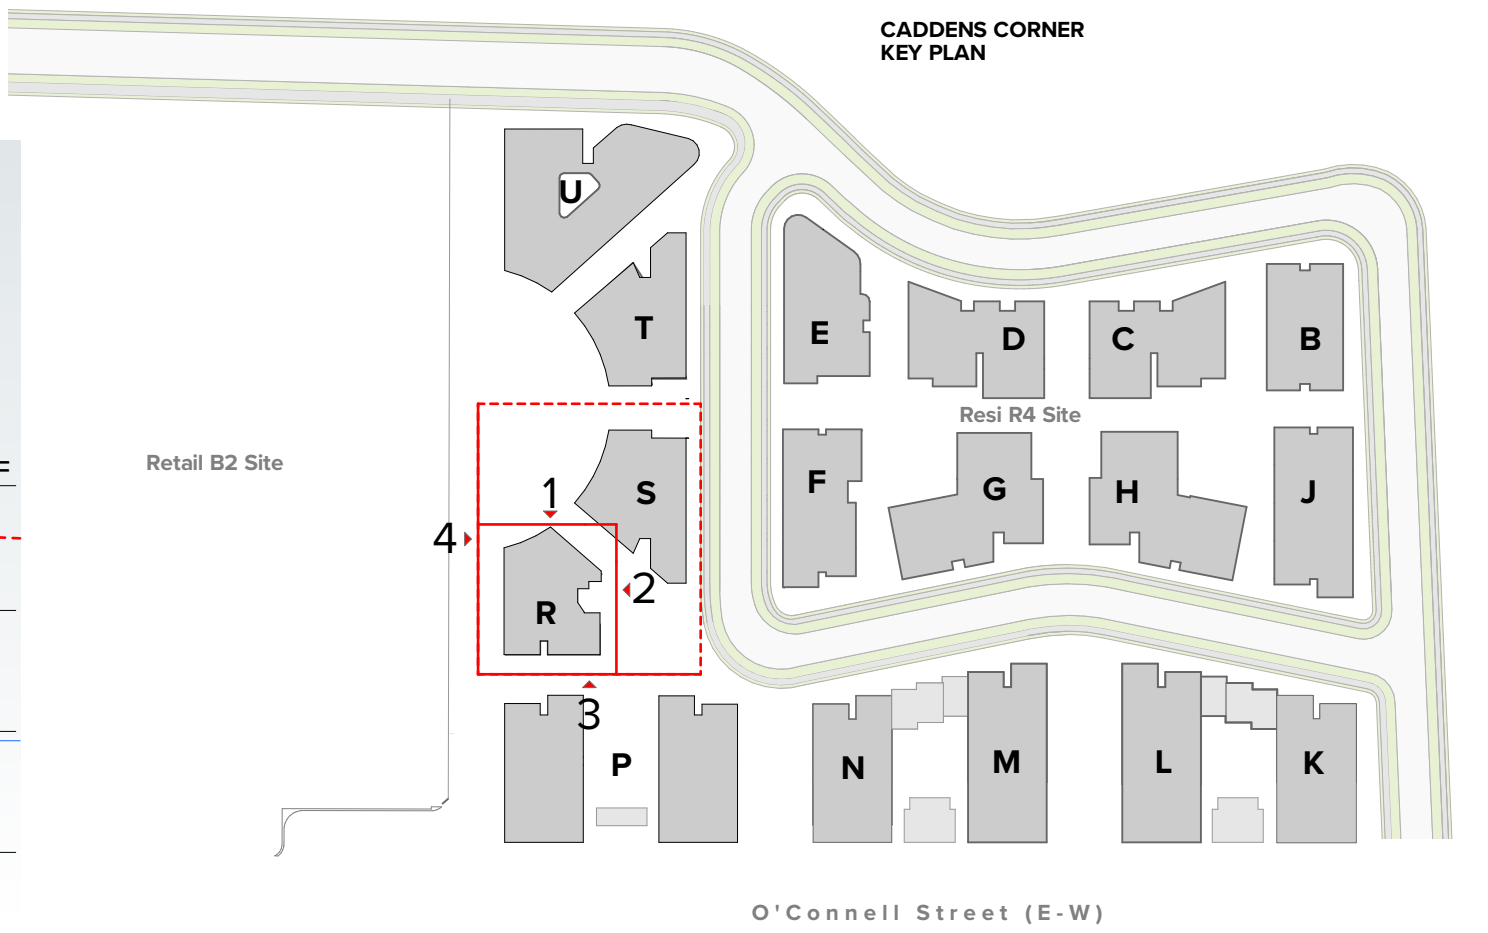

NOTES
THIS DRAWING IS COPYRIGHT © OF TURNER. NO REPRODUCTION WITHOUT PERMISSION. UNLESS NOTED OTHERWISE THIS DRAWING IS NOT FOR CONSTRUCTION. ALL DIMENSIONS AND LEVELS ARE TO BE CHECKED ON SITE PRIOR TO THE COMMENCEMENT OF WORK. INFORM TURNER OF ANY DISCREPANCIES FOR CLARIFICATION BEFORE PROCEEDING WITH WORK. DRAWINGS ARE NOT TO BE SCALED. USE ONLY FIGURED DIMENSIONS. REFER TO CONSULTANT DOCUMENTATION FOR FURTHER INFORMATION (DWG, PC AND BIM) FILES AND UNCONTROLLED DOCUMENTS AND ARE ISSUED FOR INFORMATION ONLY.

CLIENT
Holdmark Property Group
2/2-4 Giffnock Avenue Macquarie Park
NSW 2113 Australia

LEGEND		ACC		FEX		LY	
Site Boundary	---	ADP	Accessible	FH	Fire Extinguisher	LY	Laundry
Setback	---	B	Bathroom	GH	Garage Hydrant	SA	Stone
ADG Setback	---	B1.2...	Bedroom 1, Bedroom 2, etc.	GL	Ground Line	ST	Study
		BY	Balcony	K	Kitchen	TCE	Terrace
		D	Dining	L_01,02	Lift No. 1, 2, etc.	VIS	Visitor
		E	Entry	L	Living	WIP	Walk-in Pantry
		EN	Ensuite	LR	Lobby Relief Air		

Project Title
O'Connell Street Caddens
O'Connell St Caddens NSW 2747 Australia

Drawing Title
Bldg R S Elevations
Bldg R Elevations

Scale
1:200 @A1, 50% @A3

Project No.
20096

Drawn by
AKACHYU/ST

North
↑

Status
For Coordination


Dwg No.
DA-216-001

Revision Notes
03


TURNER

Level 7 ONE Oxford Street
Sydney NSW 2010
AUSTRALIA

T +61 2 8668 0000
F +61 2 8668 0088
turnerstudio.com.au

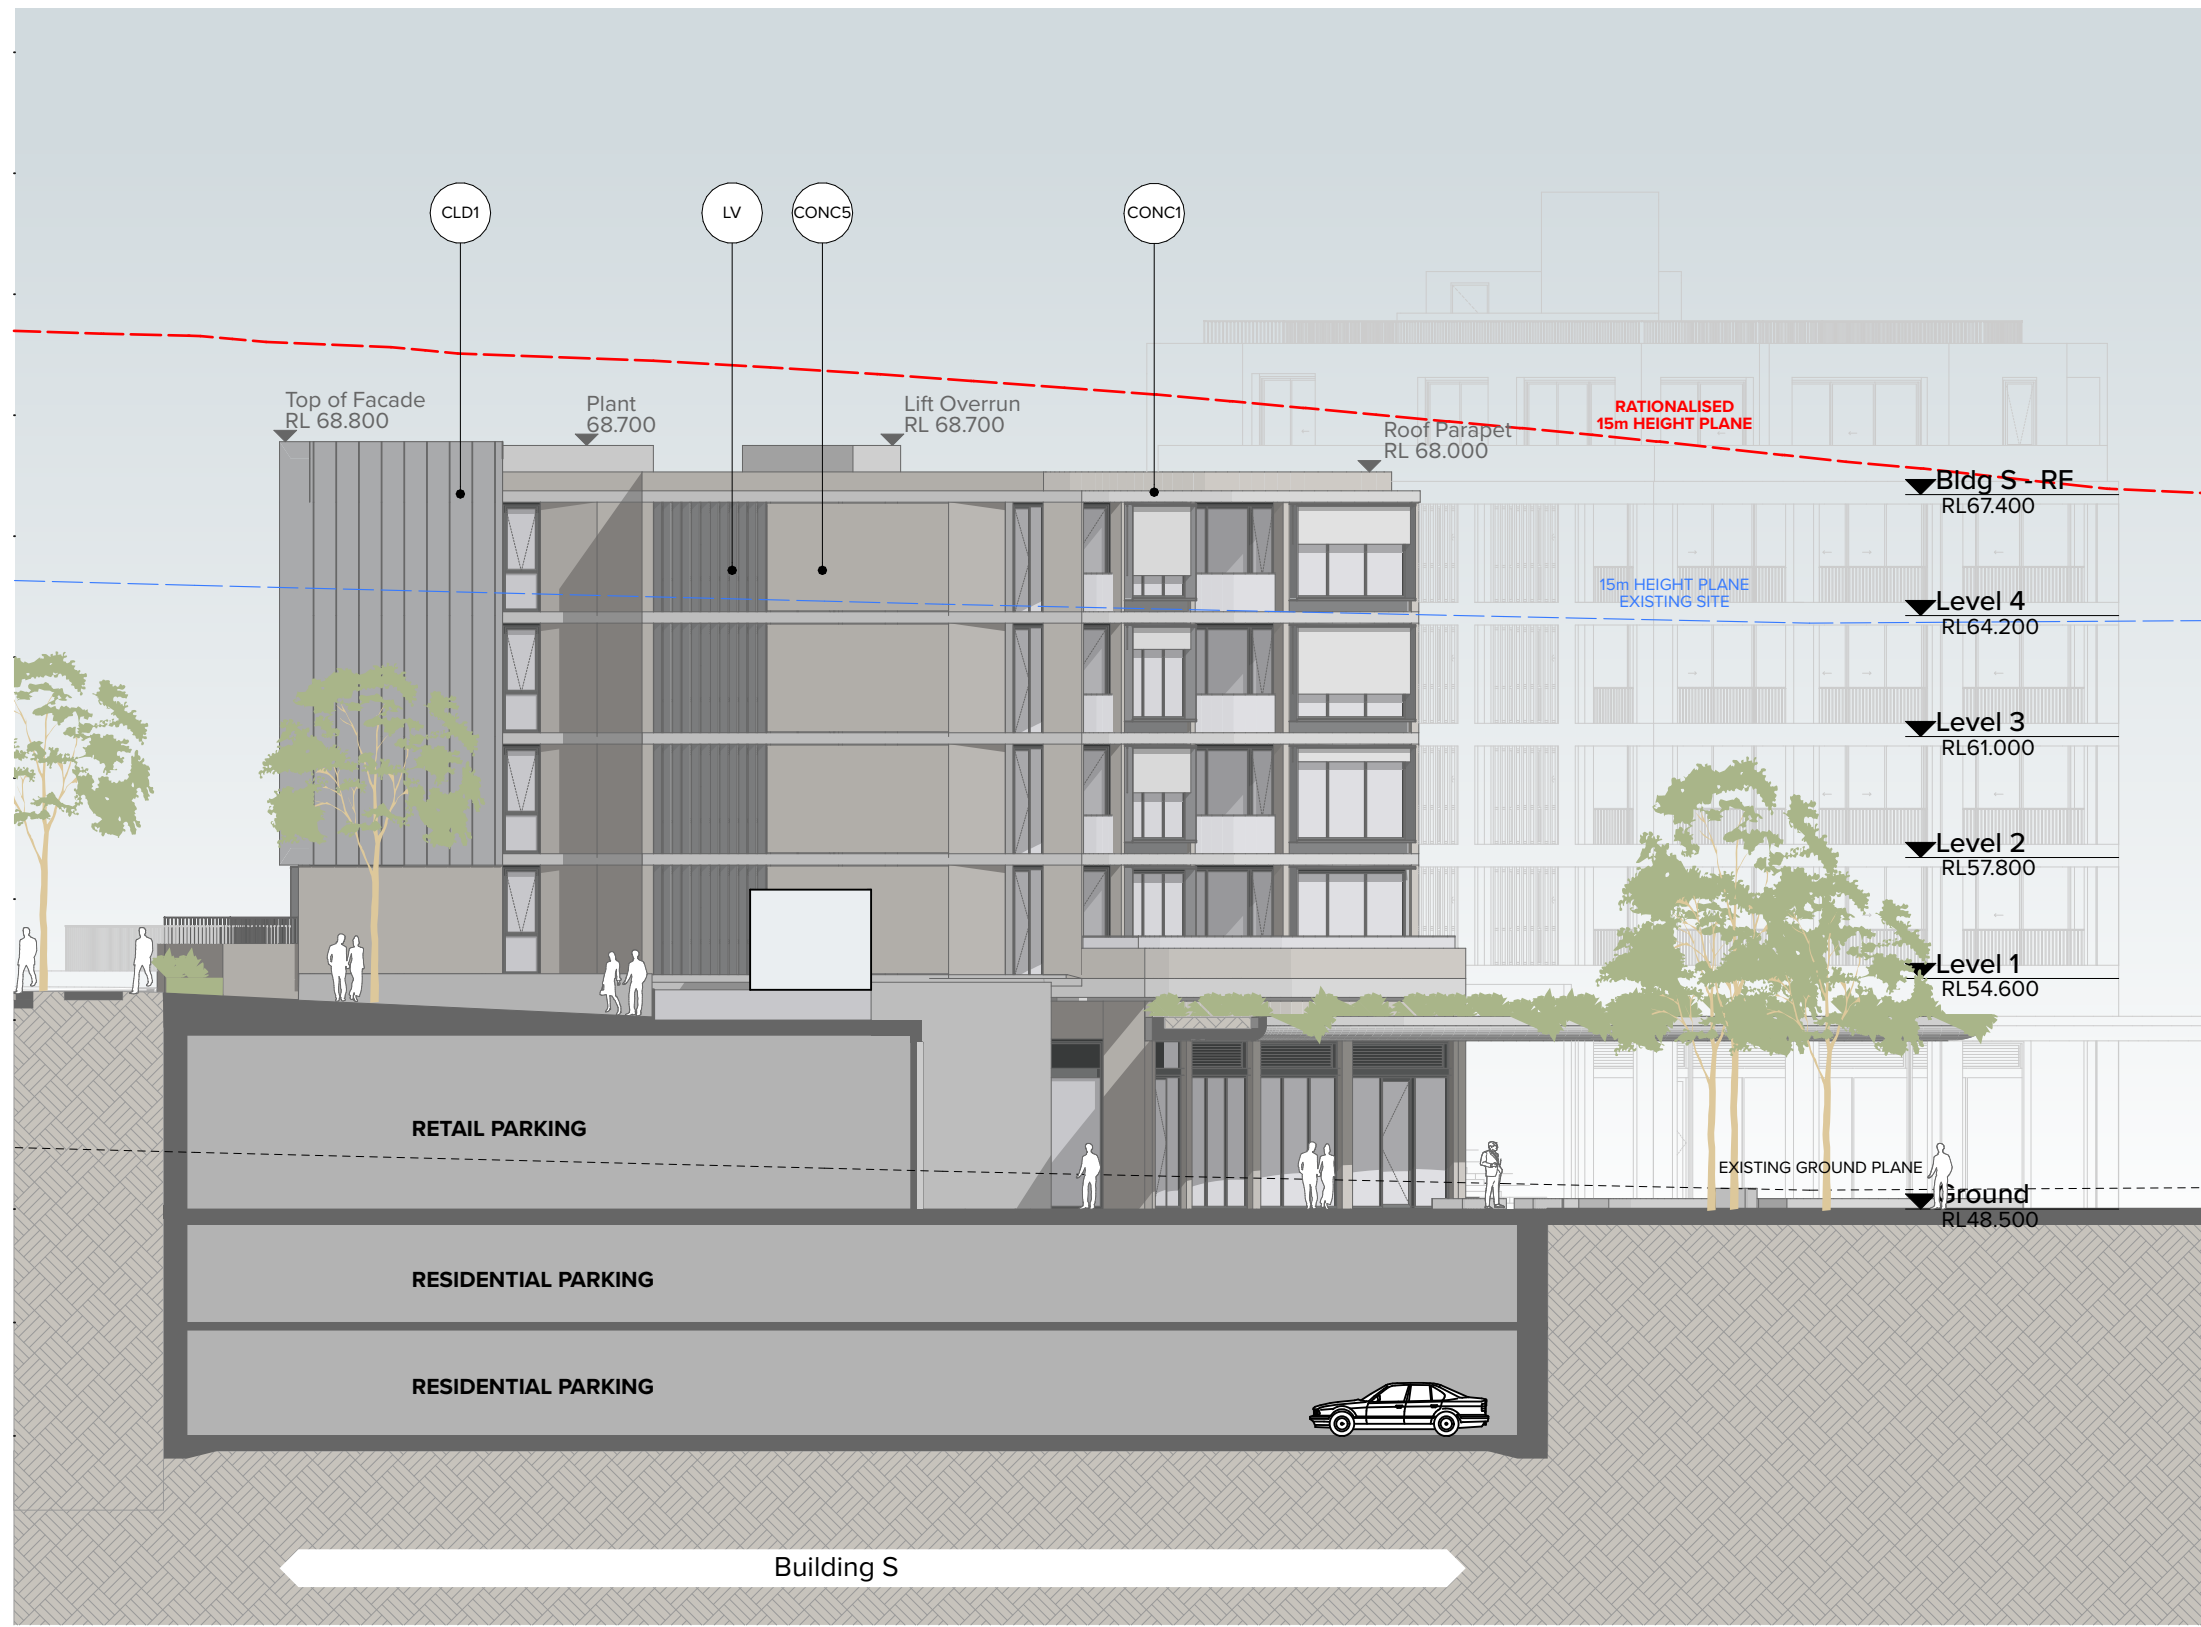


1
-
Bldg S North Elevation
1:200

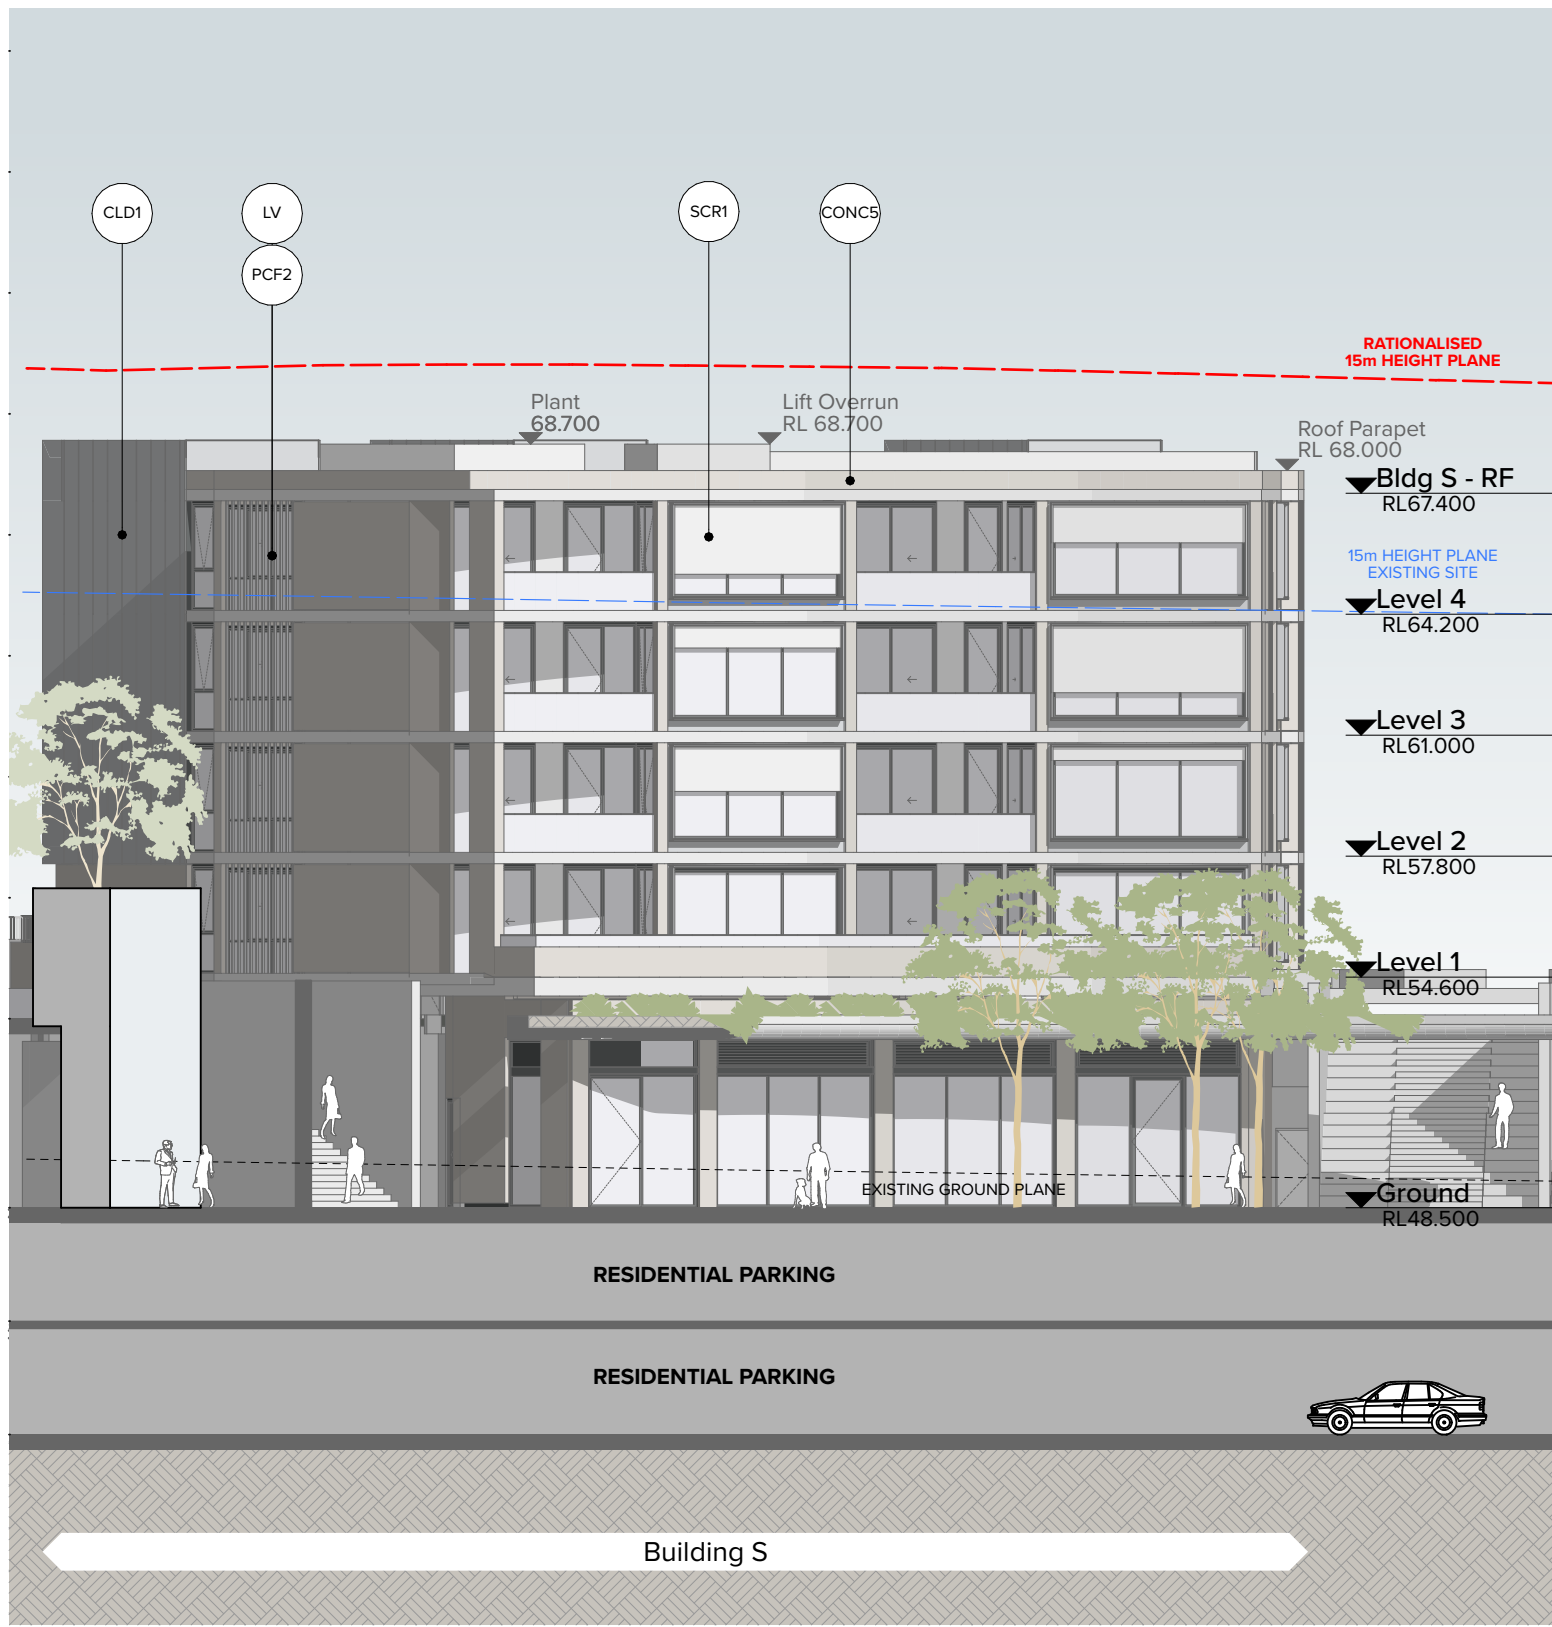


2
-
Bldg S Northwest Elevation
1:200



3
-
Bldg S East Elevation
1:200

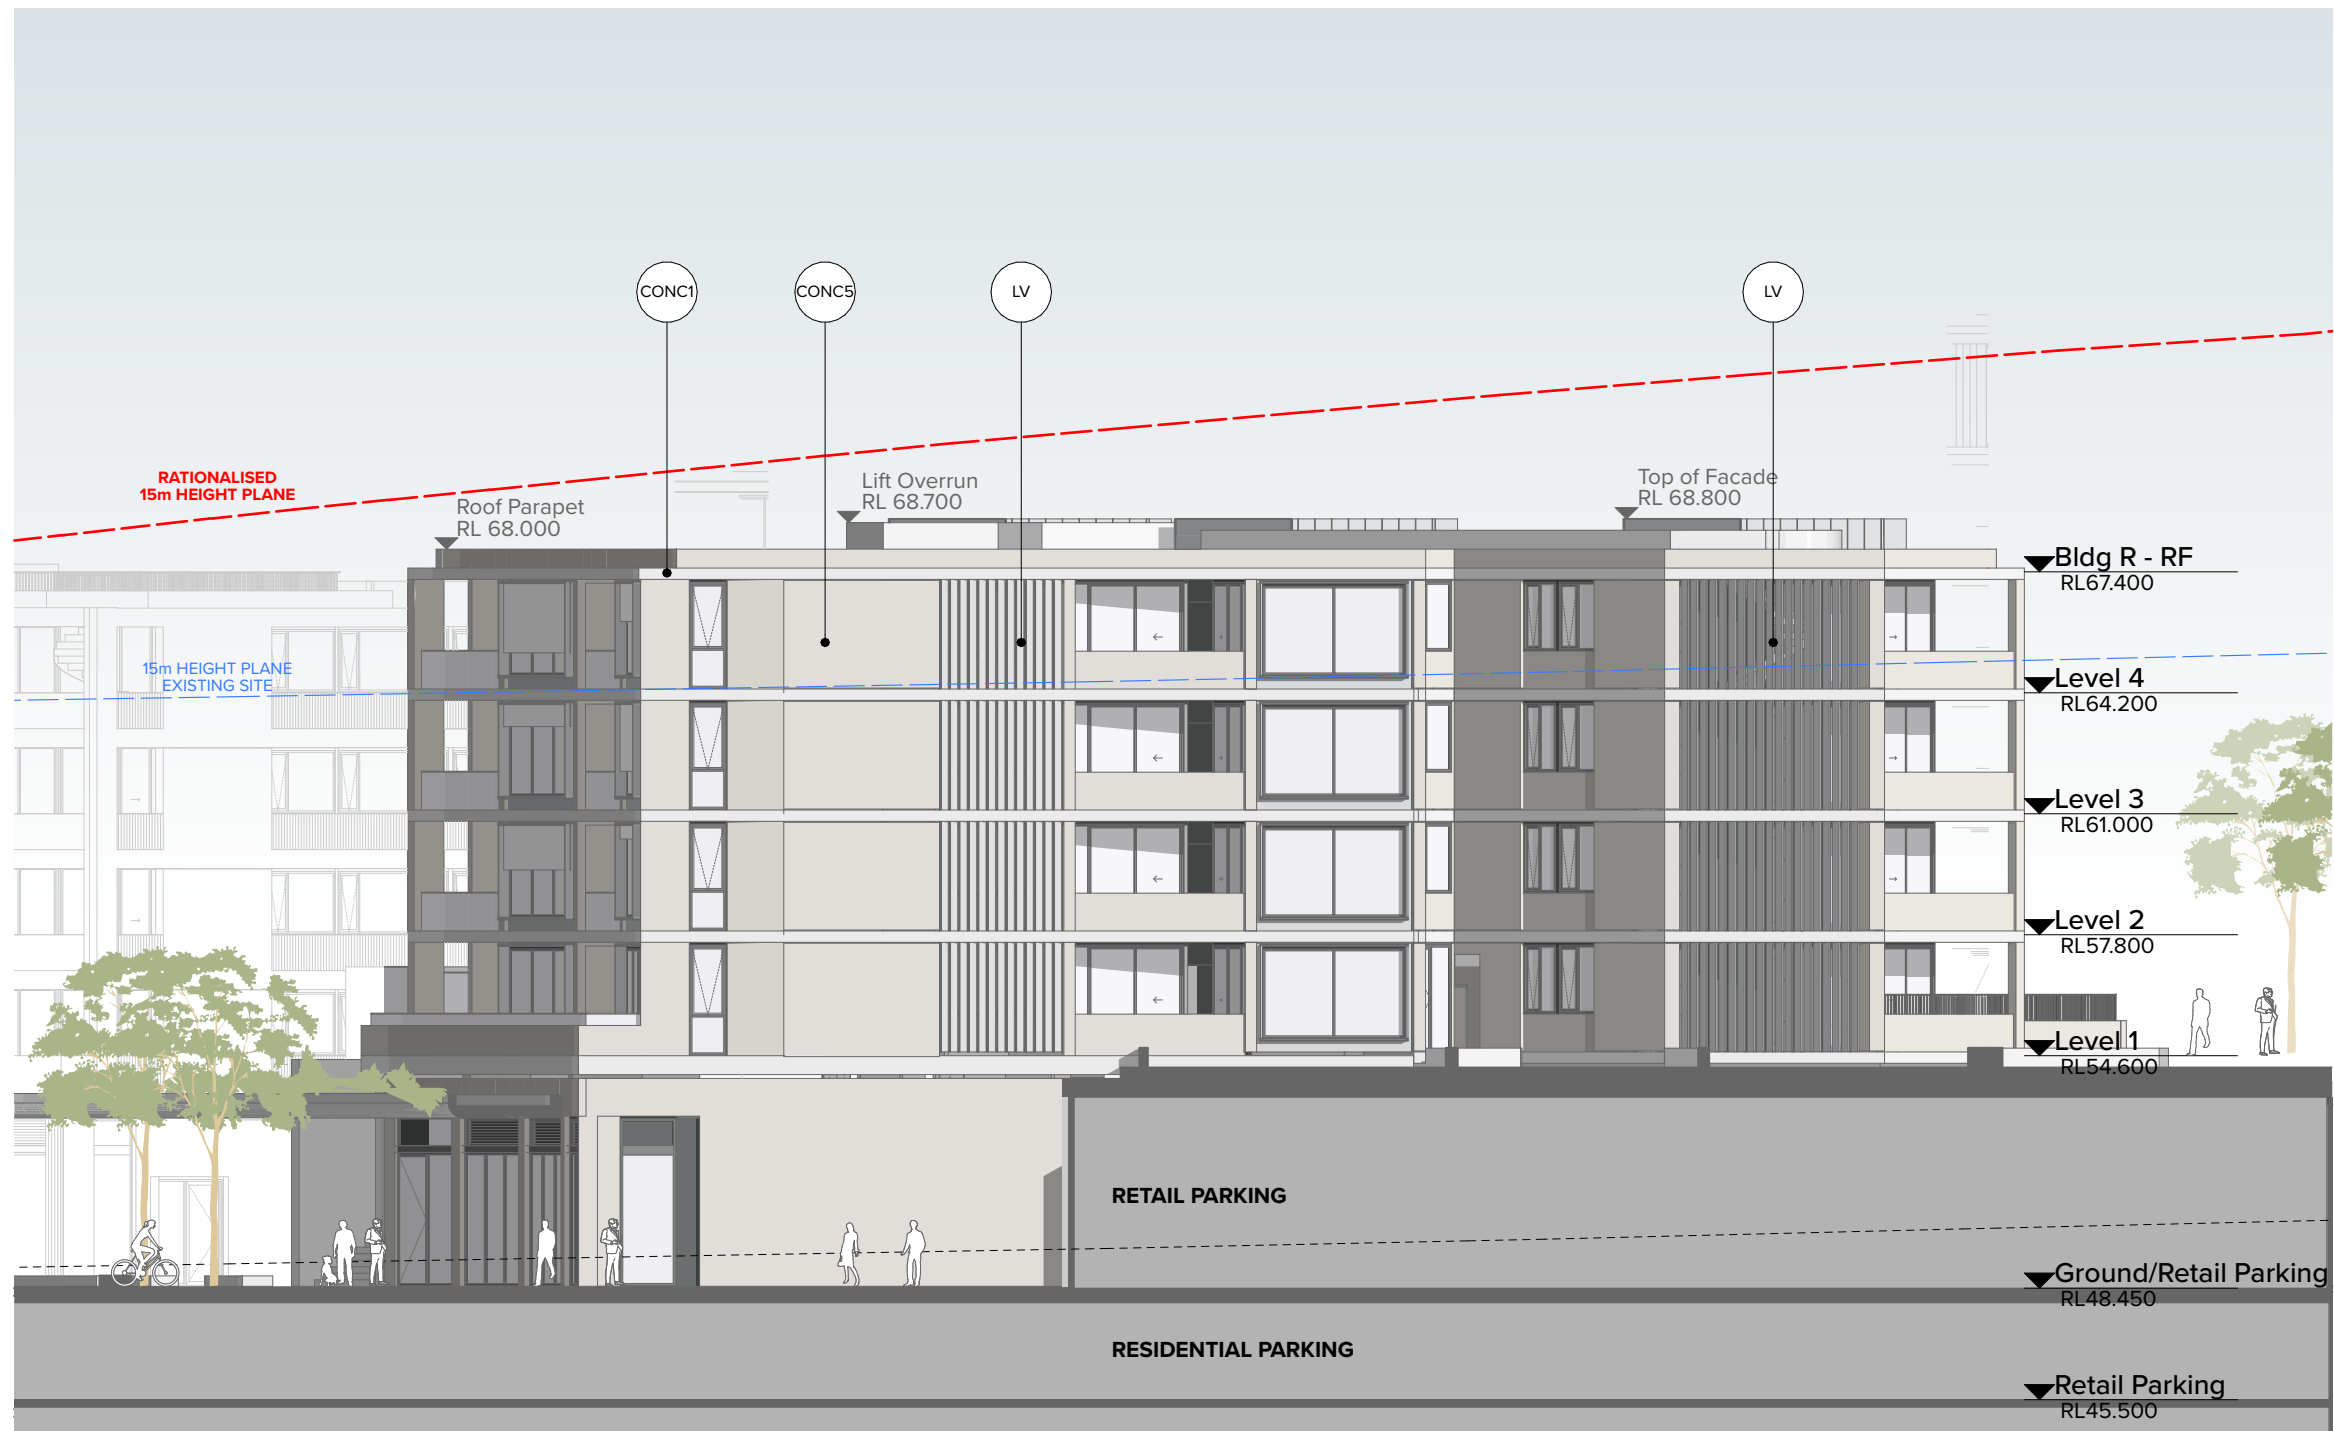

4
-
Bldg S Southwest Elevation
1:200

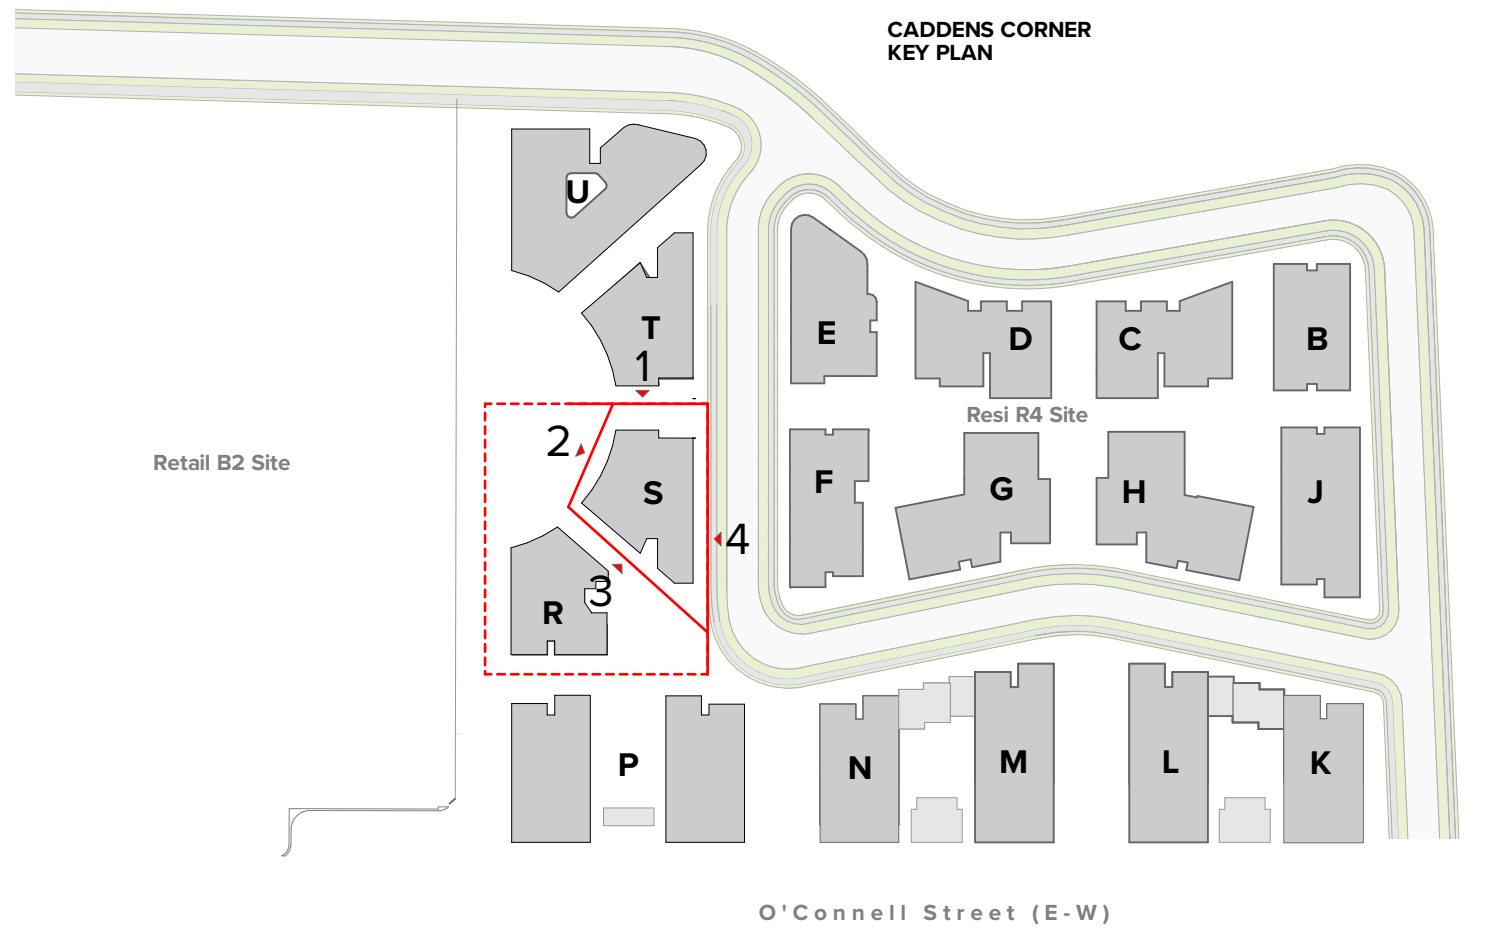

NOTES
THIS DRAWING IS COPYRIGHT © OF TURNER. NO REPRODUCTION WITHOUT PERMISSION. UNLESS NOTED OTHERWISE THIS DRAWING IS NOT FOR CONSTRUCTION. ALL DIMENSIONS AND LEVELS ARE TO BE CHECKED ON SITE PRIOR TO THE COMMENCEMENT OF WORK. INFORM TURNER OF ANY DISCREPANCIES FOR CLARIFICATION BEFORE PROCEEDING WITH WORK. DRAWINGS ARE NOT TO BE SCALED. USE ONLY FIGURED DIMENSIONS. REFER TO CONSULTANT DOCUMENTATION FOR FURTHER INFORMATION (DWG, PC AND BIM) FILES AND UNCONTROLLED DOCUMENTS AND ARE ISSUED FOR INFORMATION ONLY.

CLIENT
Holdmark Property Group
2/2-4 Giffnock Avenue Macquarie Park
NSW 2113 Australia

LEGEND
Site Boundary
Setback
ADG Setback

ACC Accessible
ADP Adaptable
B Bathroom
B1.2... Bedroom 1, Bedroom 2, etc.
BY Balcony
D Dining
E Ensuite
FEX Fire Extinguisher
FH Fire Hydrant
GBC Garbage Chute
GL Ground Line
K Kitchen
L_01.02 Lift No. 1, 2, etc.
L Living
LR Lobby Relief Air

LY Laundry
S Stone
SA Supply Air
ST Study
TCE Terrace
VIS Visitor
WIP Walk-in Pantry

Project Title
O'Connell Street Caddens
O'Connell St Caddens NSW 2747 Australia
Drawing Title
Bldg R S Elevations
Bldg S Elevations

Rev 03 Date 28.02.24 Approved by BF Revision Notes For DA

Scale 1:200 @A1, 50% @A3
For Coordination
Project No. 20096
Dwg No. DA-216-002
Drawn by JAKACHYUJG KTANNINSZT
Rev 03
North

TURNER

Level 7 ONE Oxford Street
Sydney NSW 2010
AUSTRALIA
T +61 2 8668 0000
F +61 2 8668 0088
turner@turner.com.au




1
Bldg T East Elevation
1:200




2
Bldg T Southwest Elevation
1:200



3
Bldg T Northwest Elevation
1:200

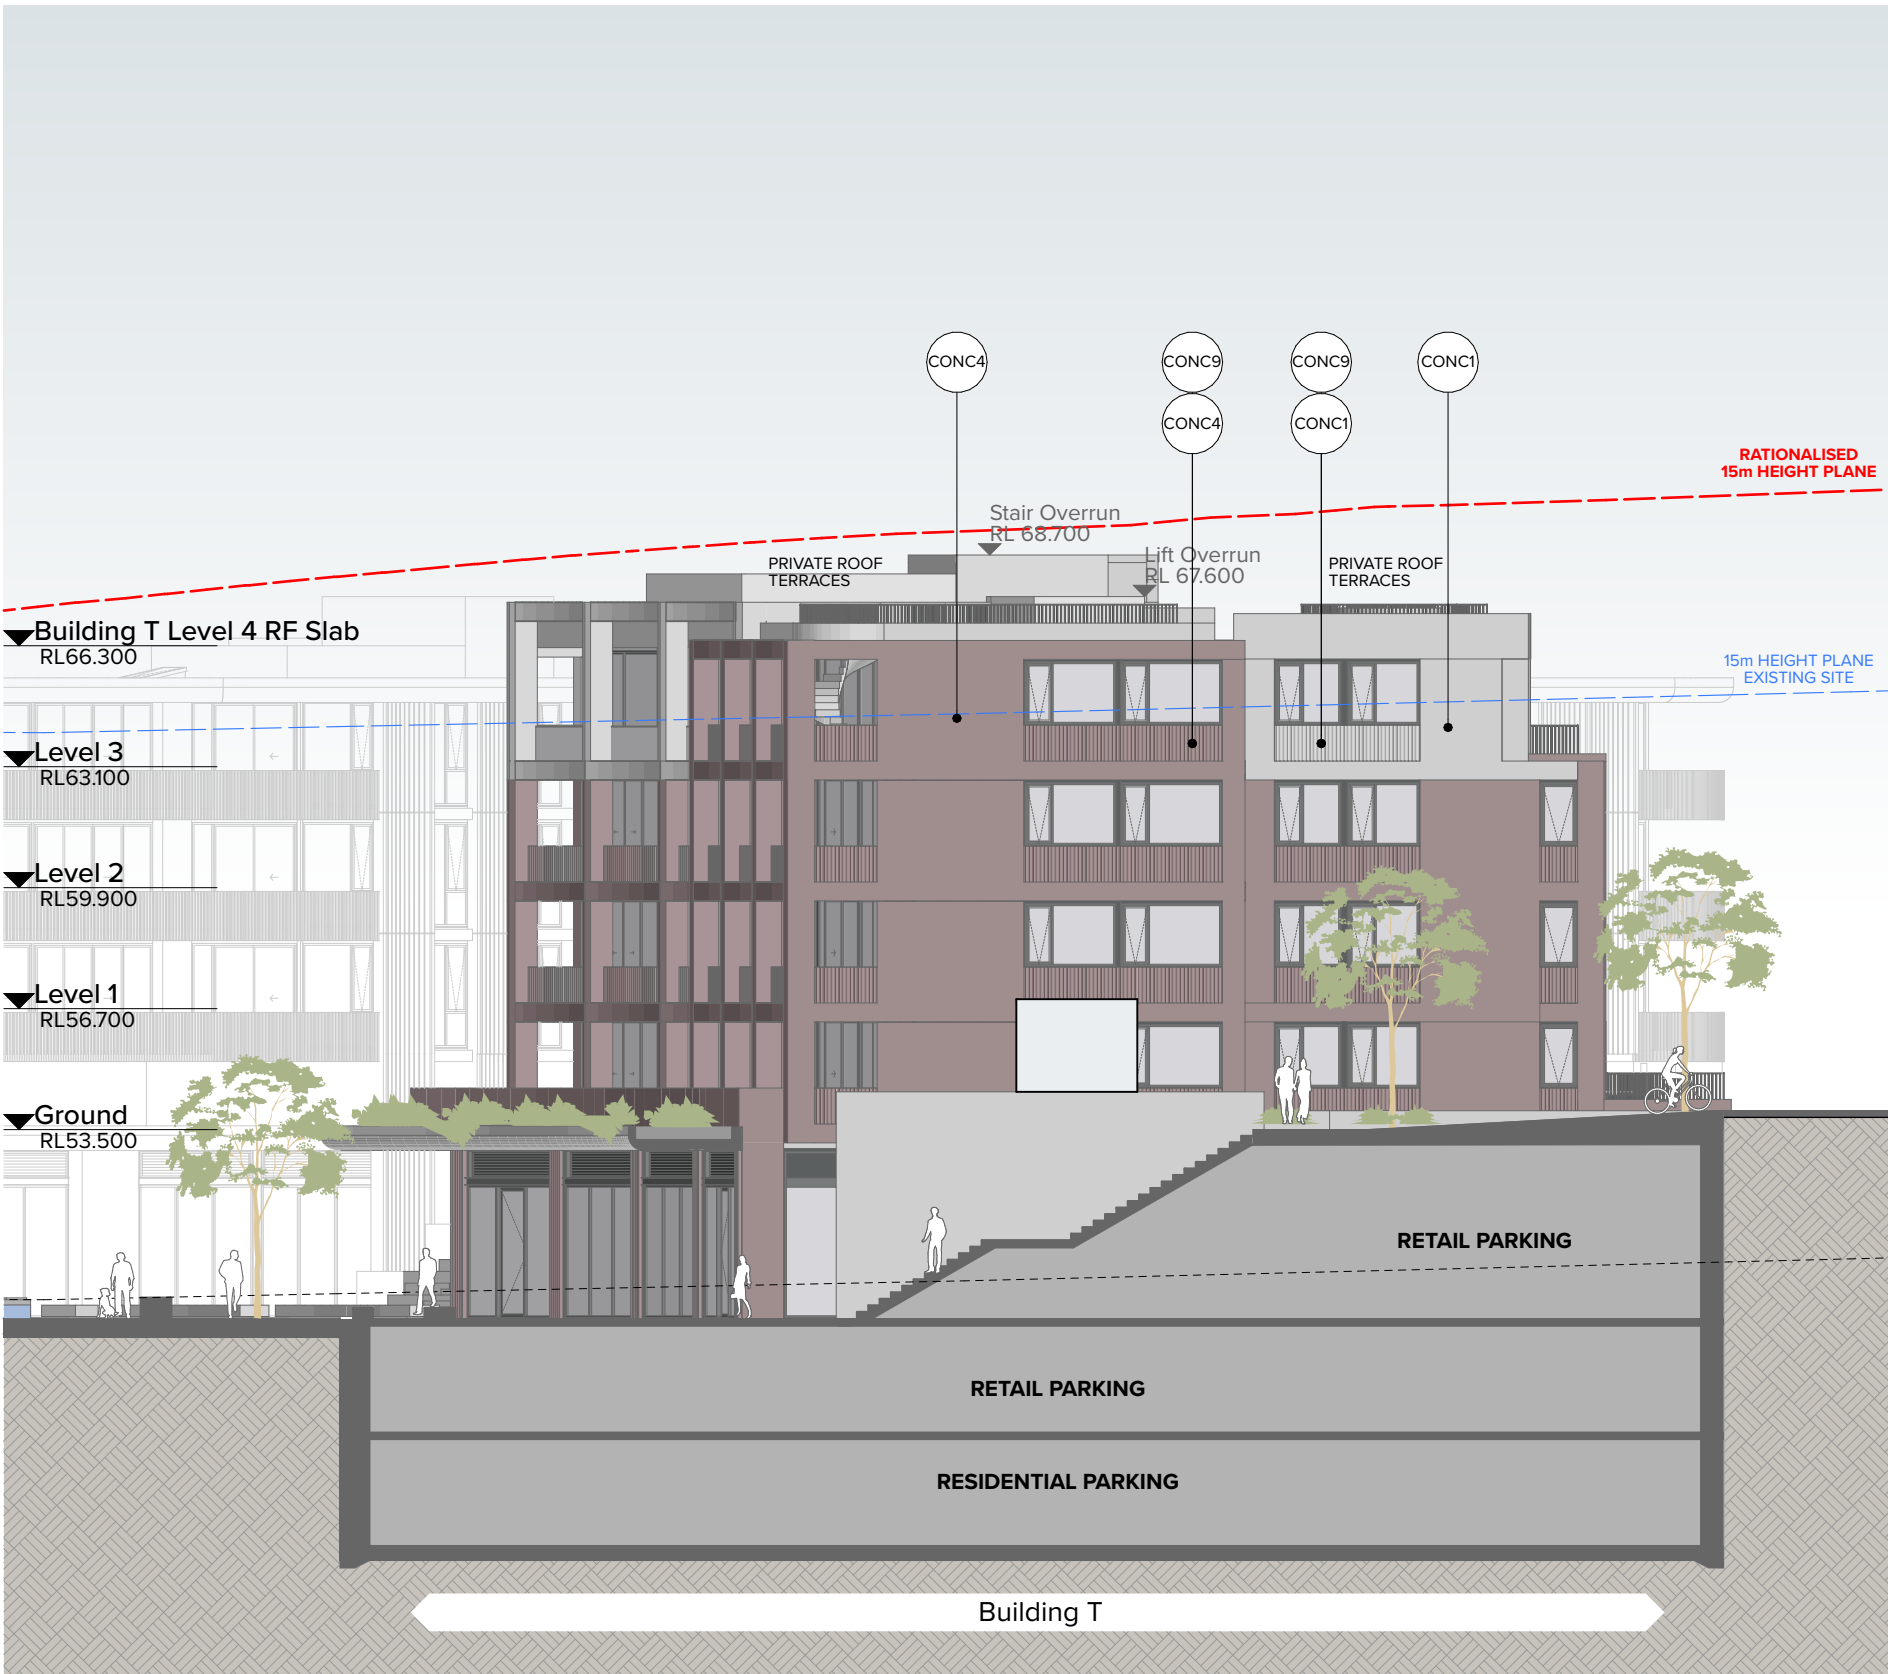

4
Bldg T South Elevation
1:200

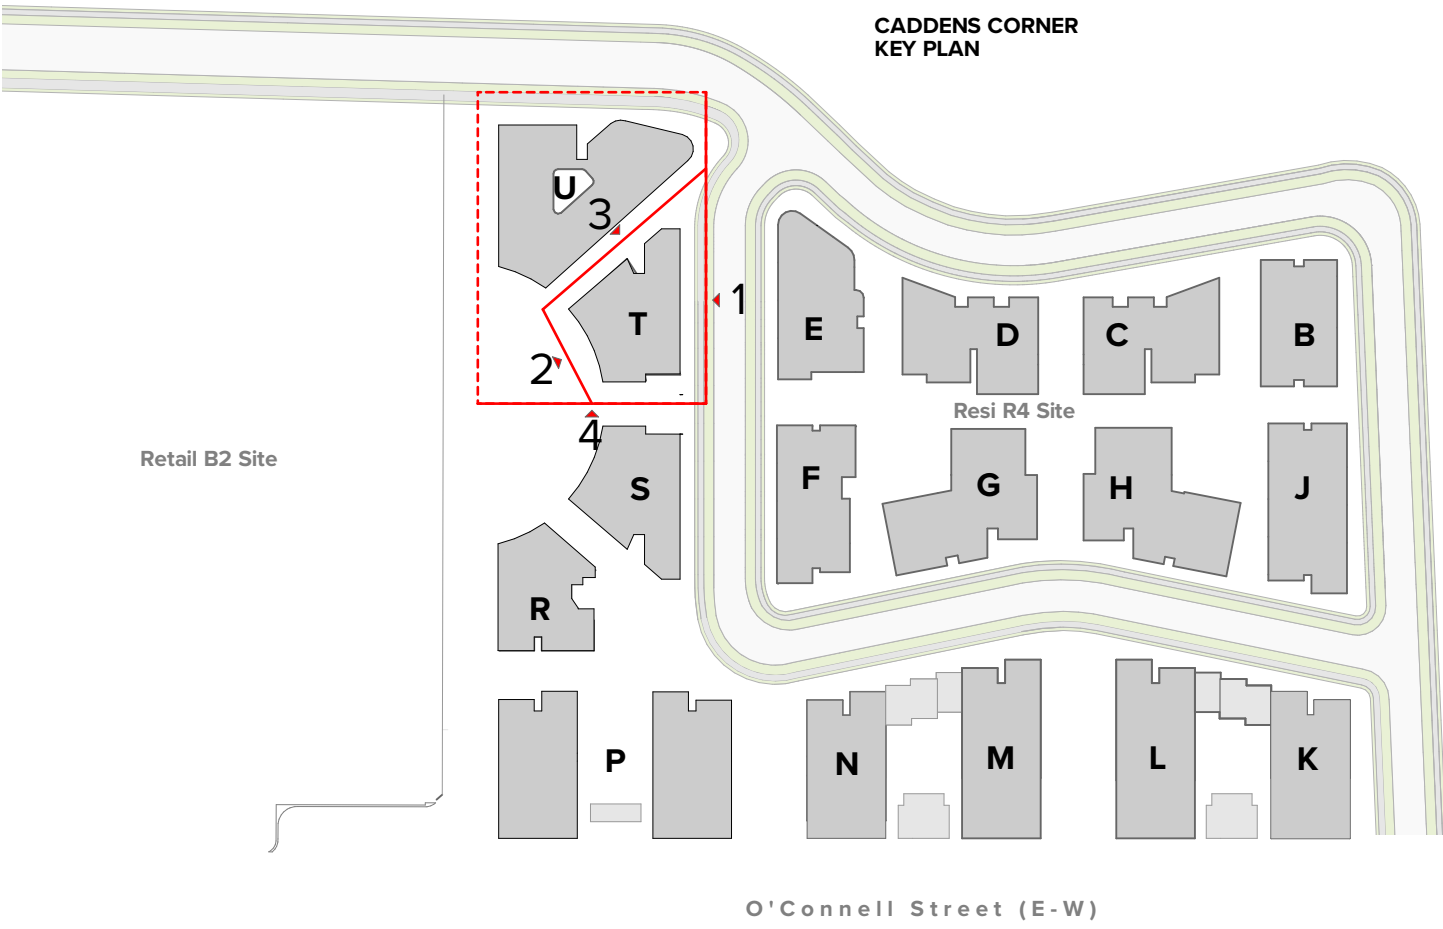

NOTES
THIS DRAWING IS COPYRIGHT © OF TURNER. NO REPRODUCTION WITHOUT PERMISSION. UNLESS NOTED OTHERWISE THIS DRAWING IS NOT FOR CONSTRUCTION. ALL DIMENSIONS AND LEVELS ARE TO BE CHECKED ON SITE PRIOR TO THE COMMENCEMENT OF WORK. INFERIOR TURNER IF ANY DISCREPANCIES FOR CLARIFICATION BEFORE PROCEEDING WITH WORK. DRAWINGS ARE NOT TO BE SCALED. USE ONLY FIGURED DIMENSIONS. REFER TO CONSULTANT DOCUMENTATION FOR FURTHER INFORMATION (DWG, PC AND BIM) FILE NAME (UNCONTROLLED DOCUMENTS) AND ARE ISSUED FOR INFORMATION ONLY.

CLIENT
Holdmark Property Group
2/2-4 Giffnock Avenue Macquarie Park
NSW 2113 Australia

LEGEND
Site Boundary
Setback
ADG Setback

ACC Accessible
ADP Adaptable
B Bathroom
B1.2... Bedroom 1, Bedroom 2, etc.
BY Balcony
D Dining
E Entry
EN Ensuite

FEX Fire Extinguisher
FH Fire Hydrant
GBC Garbage Chute
GL Ground Line
K Kitchen
L_01.02 Lift No. 1, 2, etc.
L Living
LR Lobby Relief Air

LY Laundry
S Stone
SA Supply Air
ST Study
TCE Terrace
VIS Visitor
WIP Walk-in Pantry


DLCS Quality Endorsed Company ISO 9001:2015, Registration Number 20476
Notified Architect Nicholas Turner 6055, APRN 99-394-394-911

Project Title
O'Connell Street Caddens
O'Connell St Caddens NSW 2747 Australia
Drawing Title
Bldg T U Elevations
Bldg T Elevations

Scale
1:200 @A1, 50% @A3
Status
For Coordination
Project No.
20096
Dwg No.
DA-217-001
Revision Notes
03

TURNER

Level 7 ONE Oxford Street
Sydney NSW 2010
AUSTRALIA
T +61 2 8668 0000
F +61 2 8668 0068
turner@turner.com.au

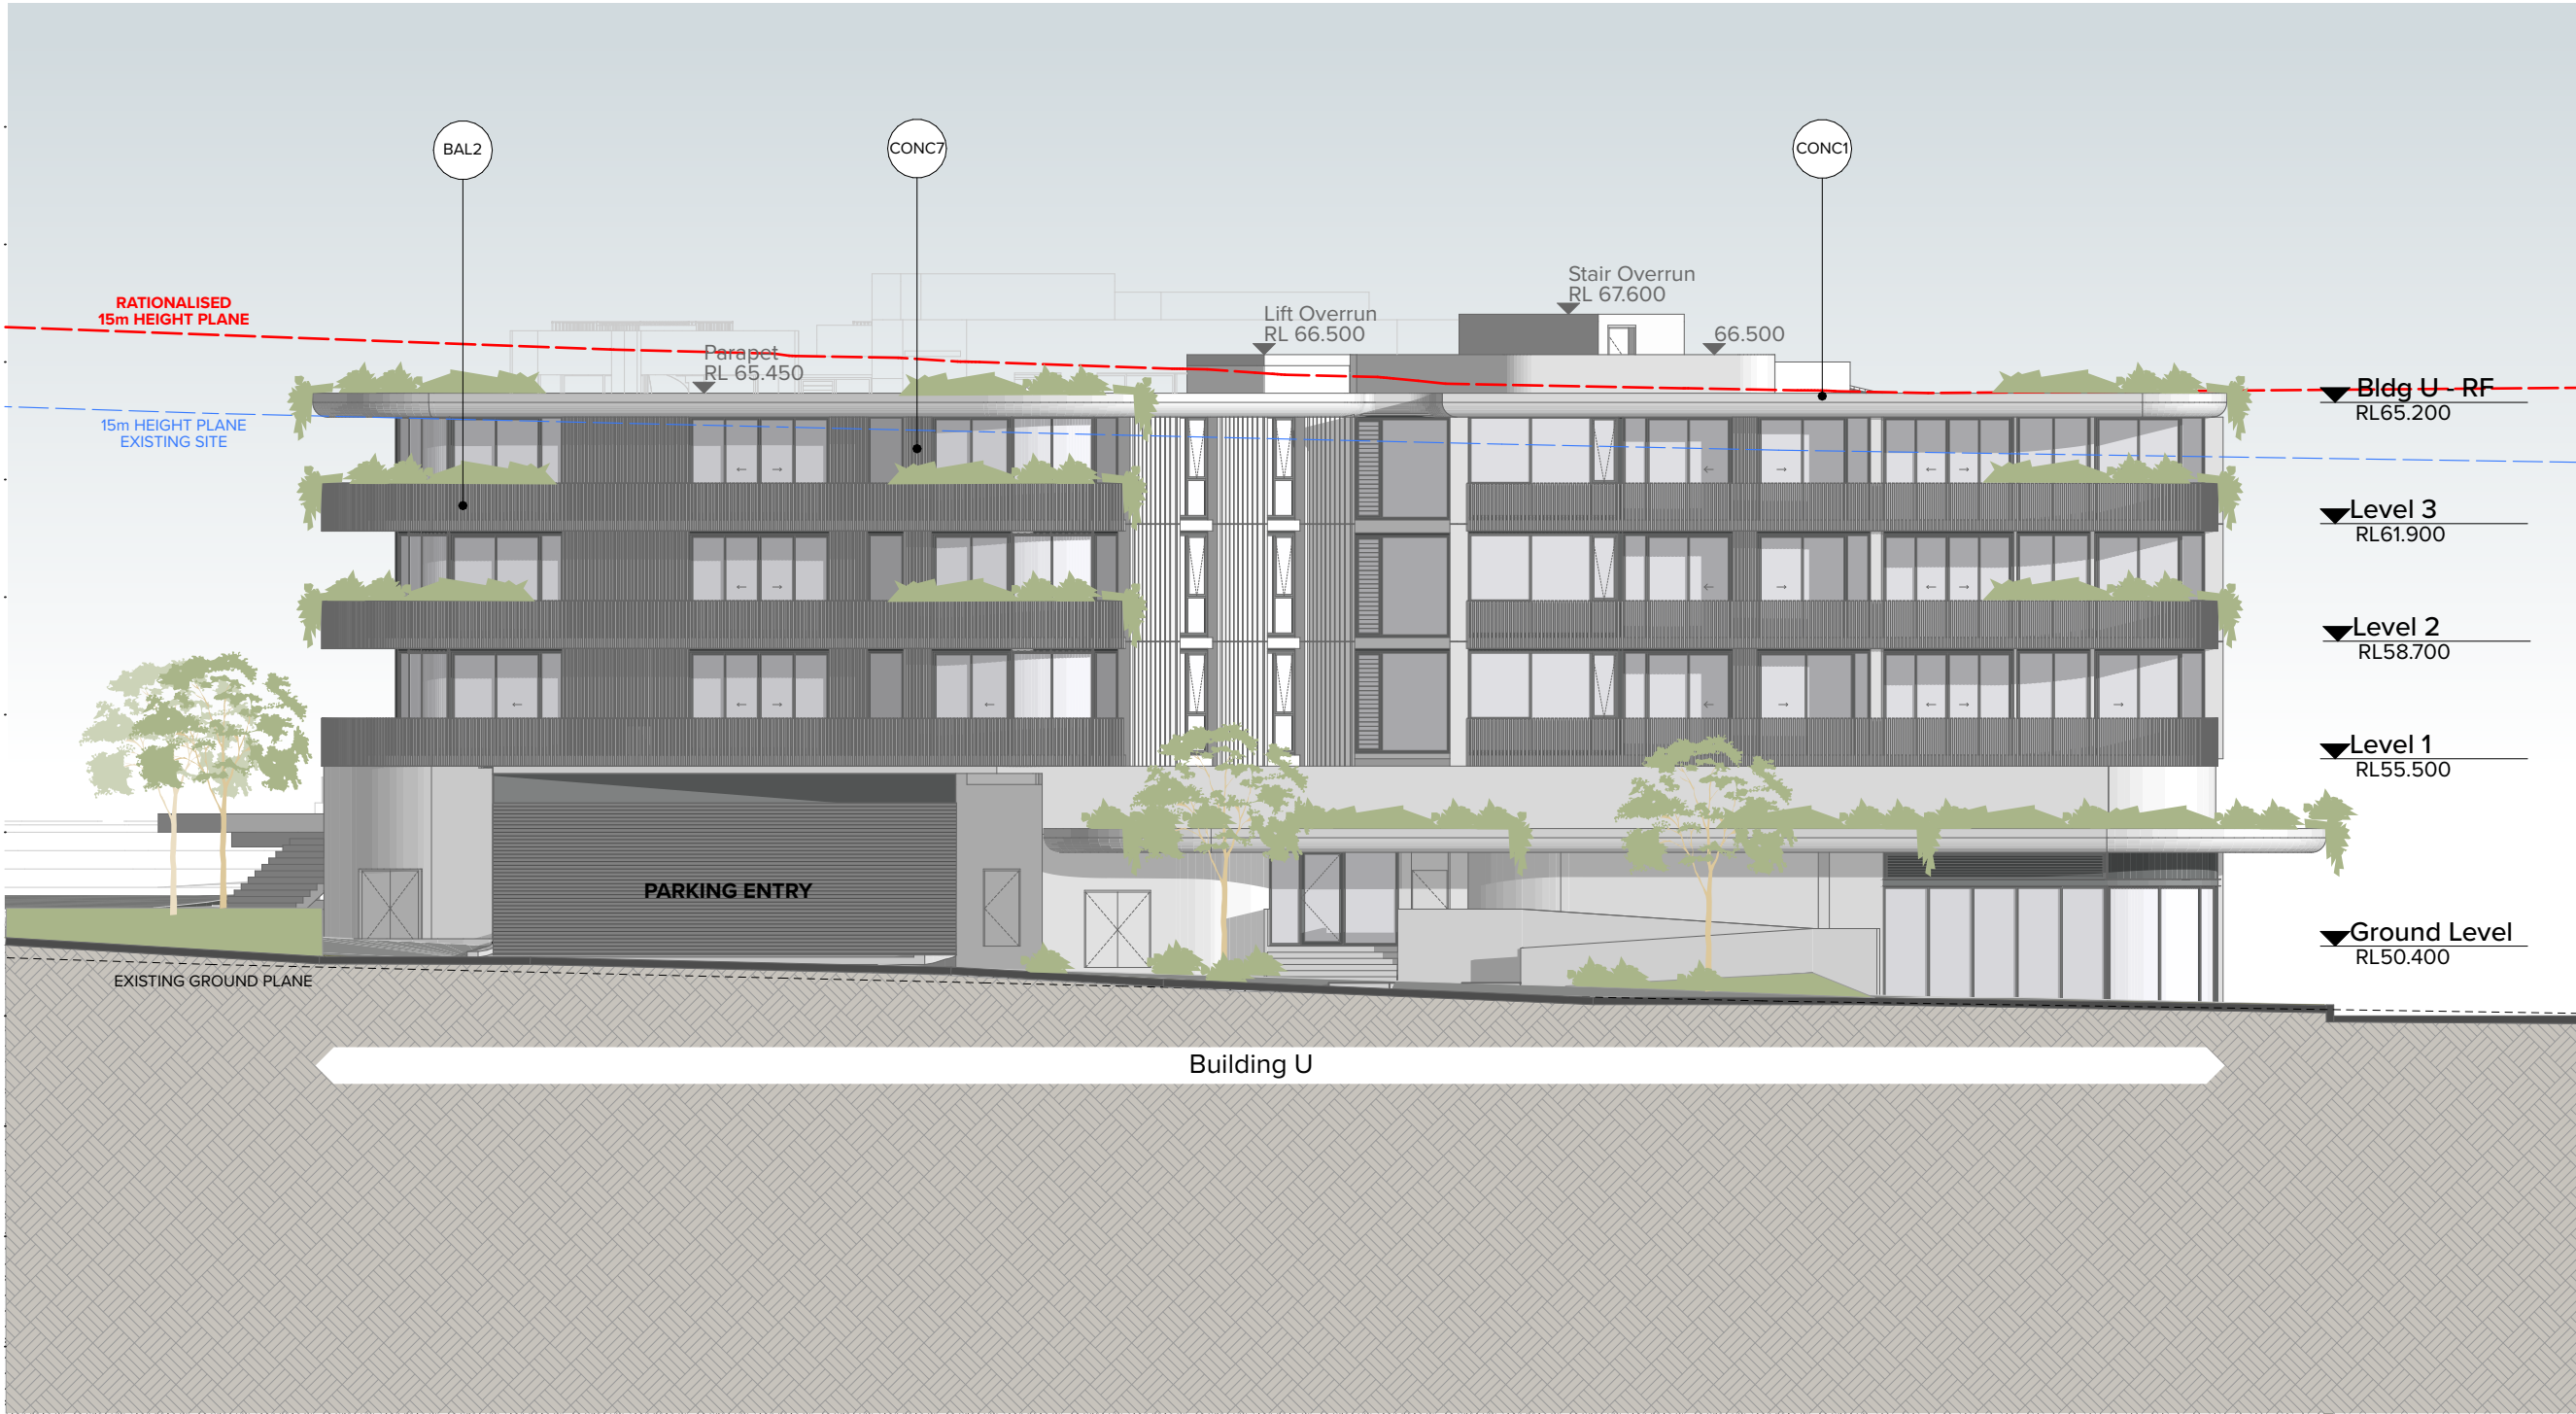


1
Bldg U North Elevation
1:200




2
Bldg U Southwest Elevation
1:200



3
Bldg U West Elevation
1:200

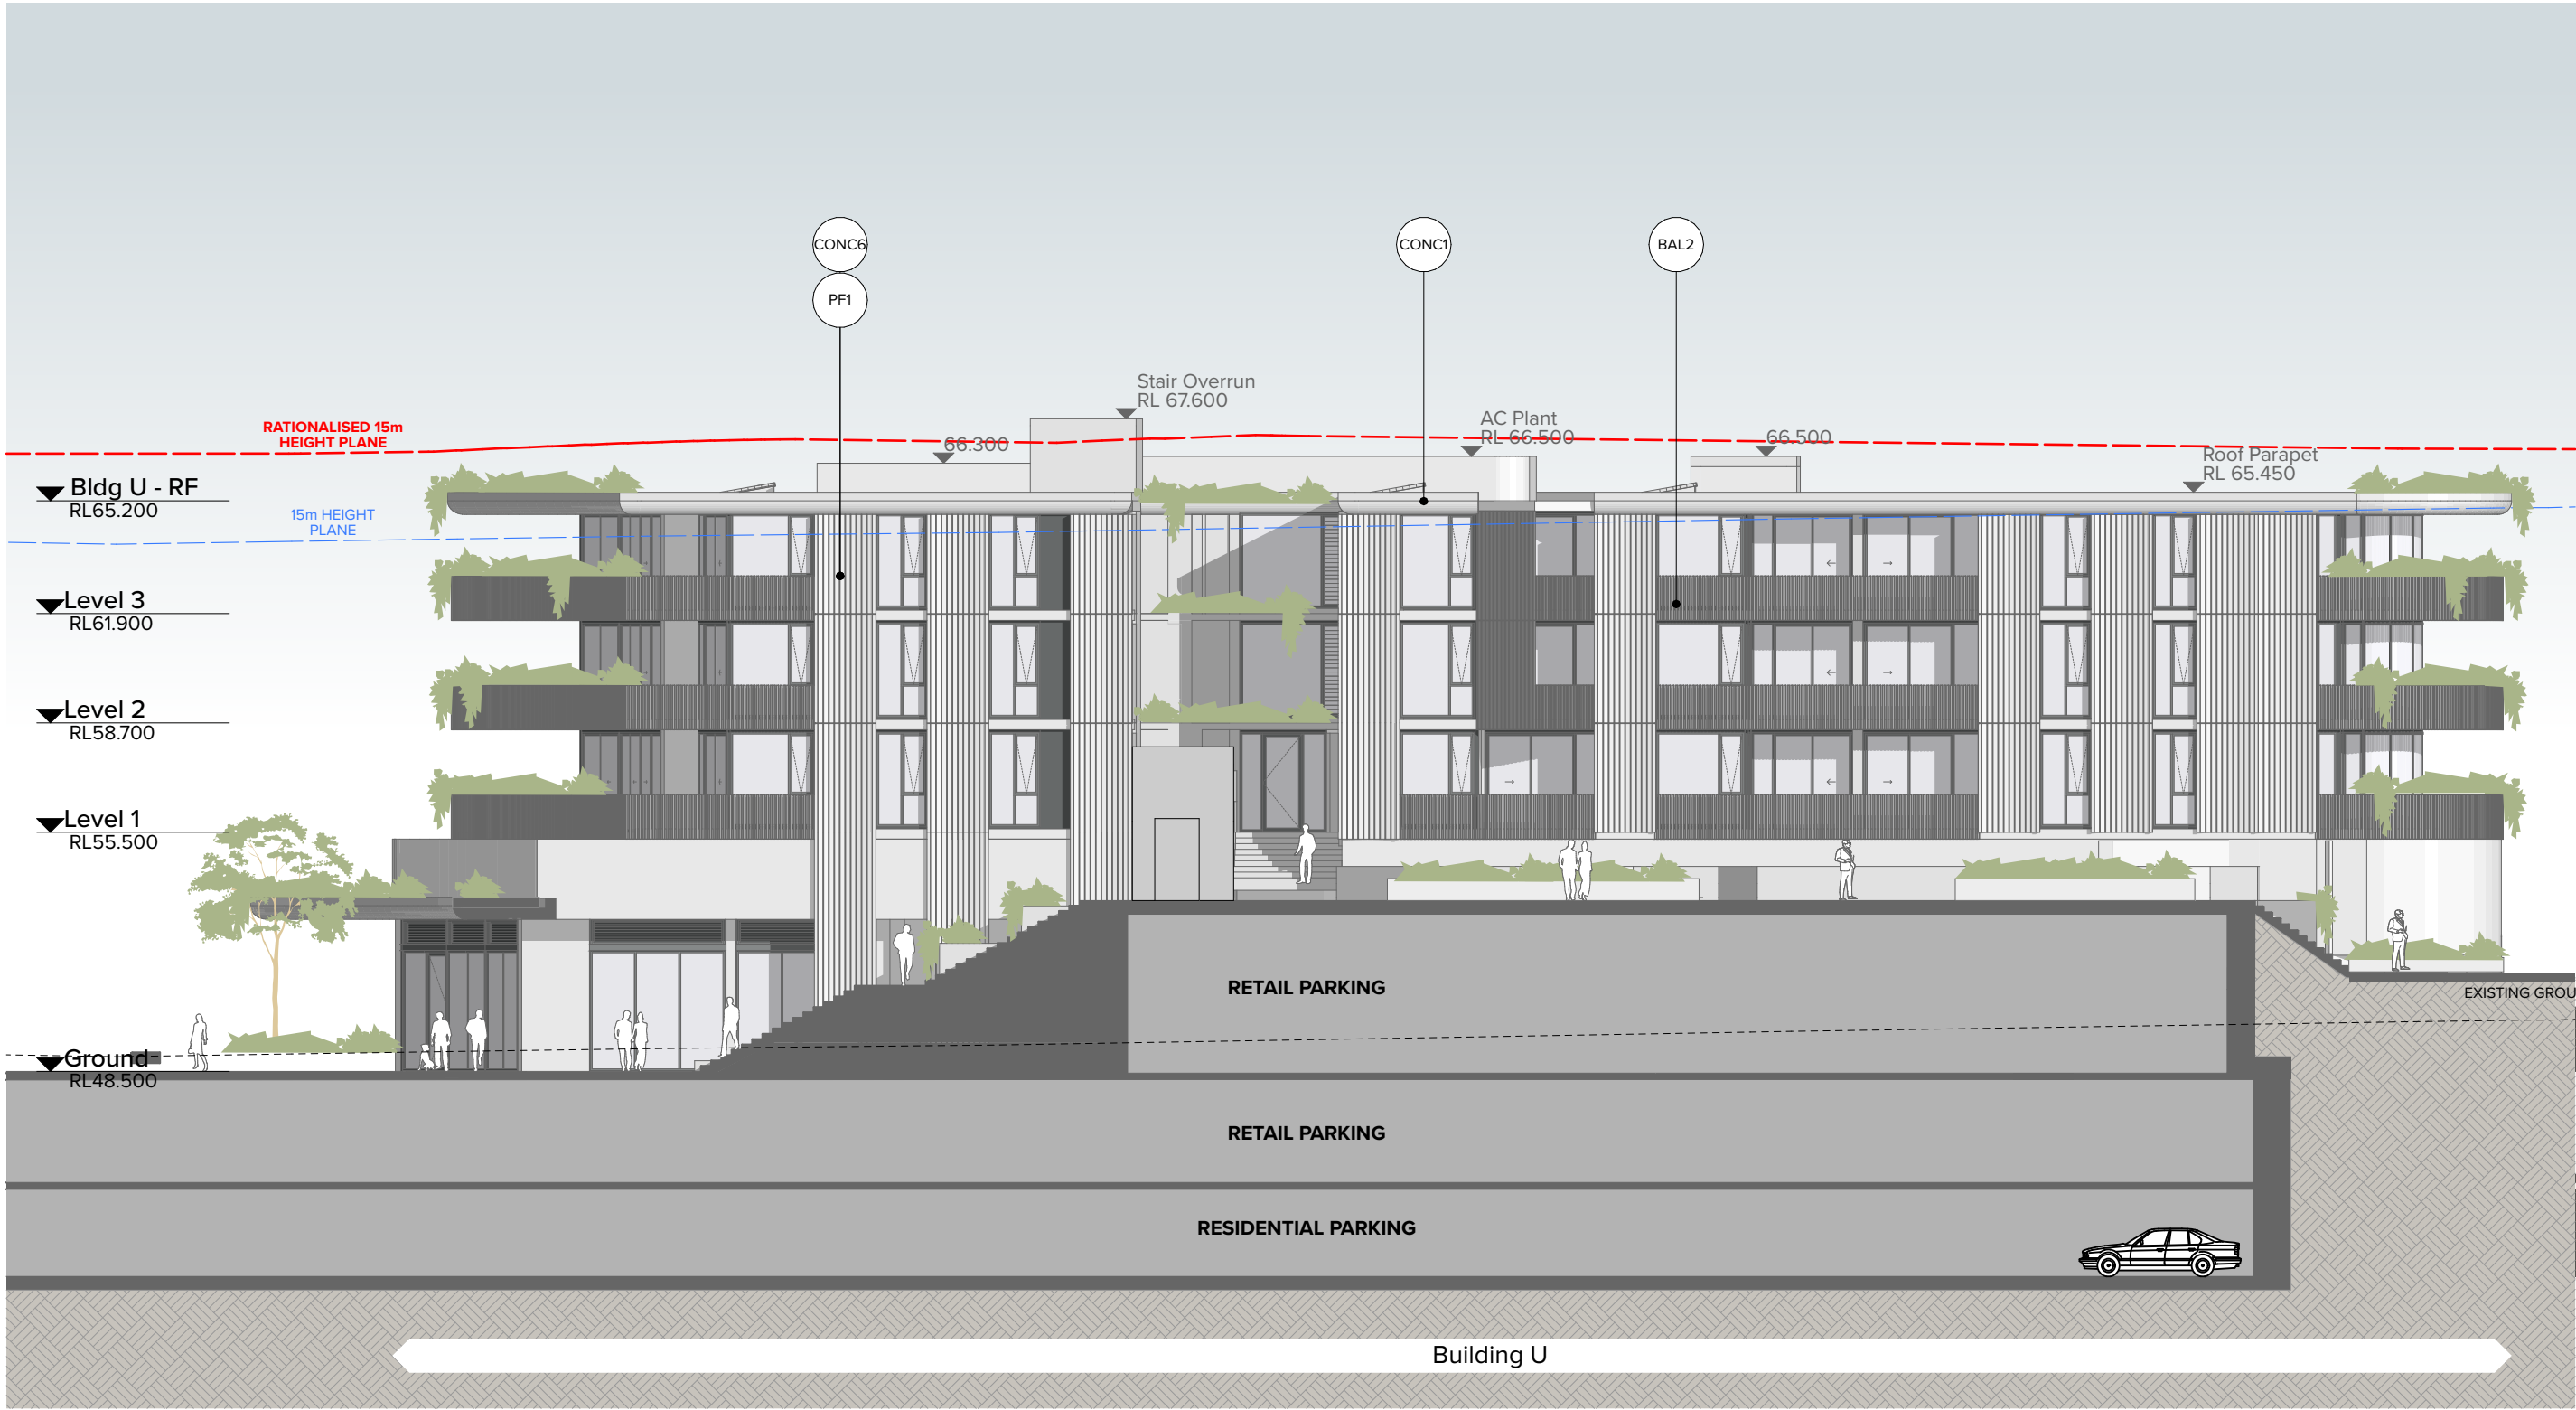

4
Bldg U Southeast Elevation
1:200

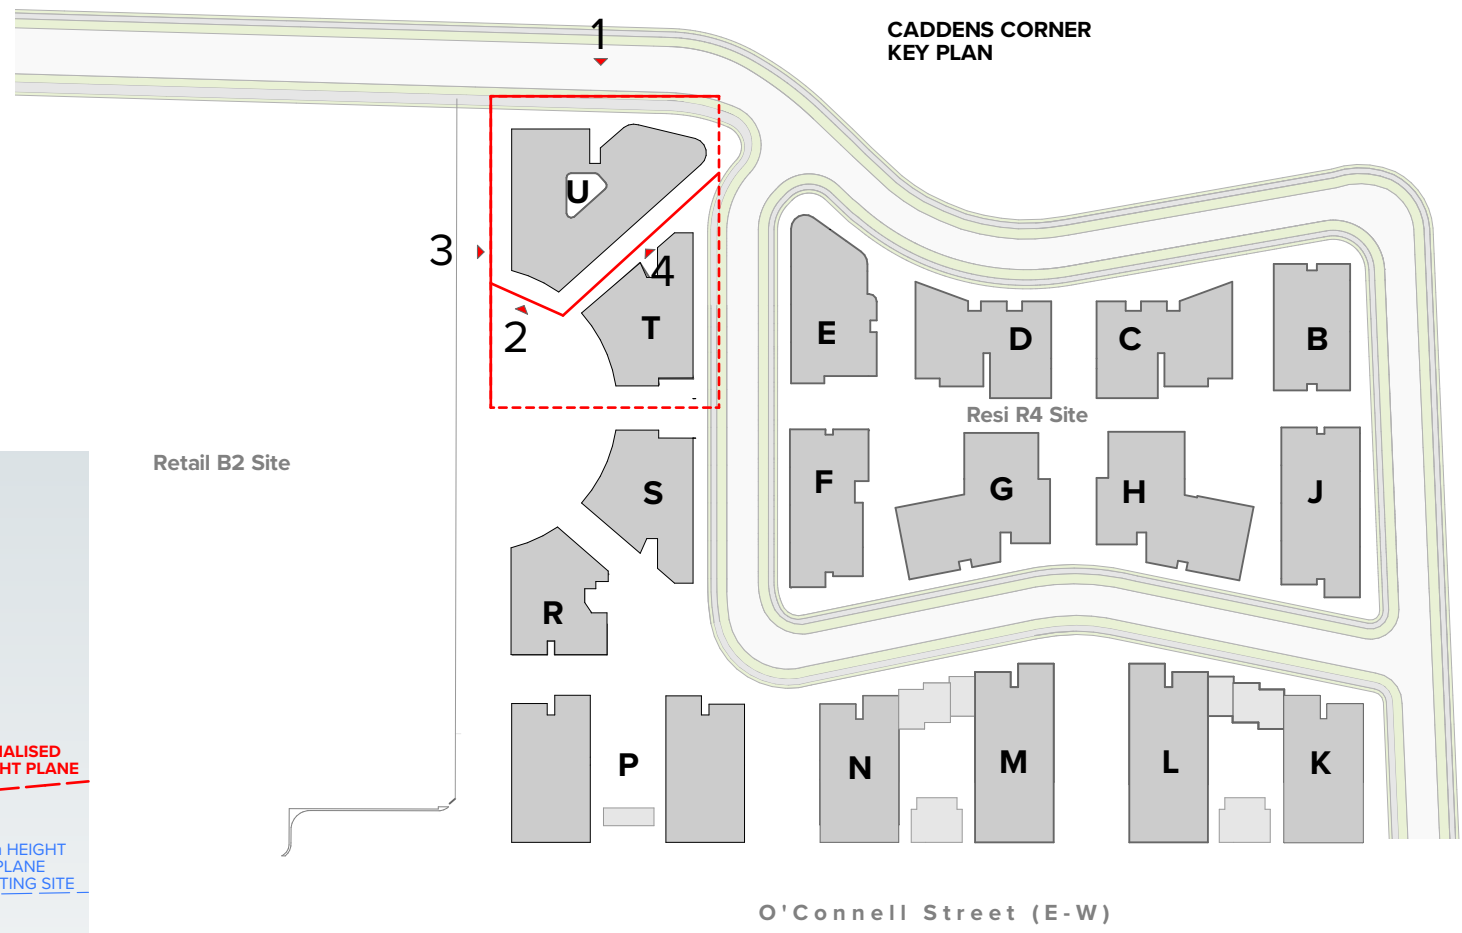

NOTES
THIS DRAWING IS COPYRIGHT © OF TURNER. NO REPRODUCTION WITHOUT PERMISSION. UNLESS NOTED OTHERWISE THIS DRAWING IS NOT FOR CONSTRUCTION. ALL DIMENSIONS AND LEVELS ARE TO BE CHECKED ON SITE PRIOR TO THE COMMENCEMENT OF WORK. INFORM TURNER OF ANY DISCREPANCIES FOR CLARIFICATION BEFORE PROCEEDING WITH WORK. DRAWINGS ARE NOT TO BE SCALED. USE ONLY FIGURED DIMENSIONS. REFER TO CONSULTANT DOCUMENTATION FOR FURTHER INFORMATION (DWG, PC AND BIM) FILES AND UNCONTROLLED DOCUMENTS AND ARE ISSUED FOR INFORMATION ONLY.

CLIENT
Holdmark Property Group
2/2-4 Giffnock Avenue Macquarie Park
NSW 2113 Australia

LEGEND	
Site Boundary	ADG Setback
ACC	Accessible
ADP	Adaptable
B	Bathroom
B1.2...	Bedroom 1, Bedroom 2, etc.
BY	Balcony
D	Dining
E	Entry
EN	Ensuite
FEX	Fire Extinguisher
FH	Fire Hydrant
GBC	Garbage Chute
GL	Ground Line
K	Kitchen
L_01.02	Lift No. 1, 2, etc.
L	Living
LR	Lobby Relief Air
LY	Laundry
S	Stone
SA	Supply Air
ST	Study
TCE	Terrace
VIS	Visitor
WIP	Walk-in Pantry



Project Title
O'Connell Street Caddens
O'Connell St Caddens NSW 2747 Australia
Drawing Title
Bldg T U Elevations
Bldg U Elevations

Rev 03 Date 28.02.24 Approved by BF Revision Notes For DA

Scale
1:200 @A1, 50% @A3
For Coordination
Project No.
20096
Dwg No.
DA-217-002
Revision
03

TURNER

Level 7 ONE Oxford Street
Caringbah NSW 2210
AUSTRALIA
T +61 2 8668 0000
F +61 2 8668 0088
turnerstudio.com.au

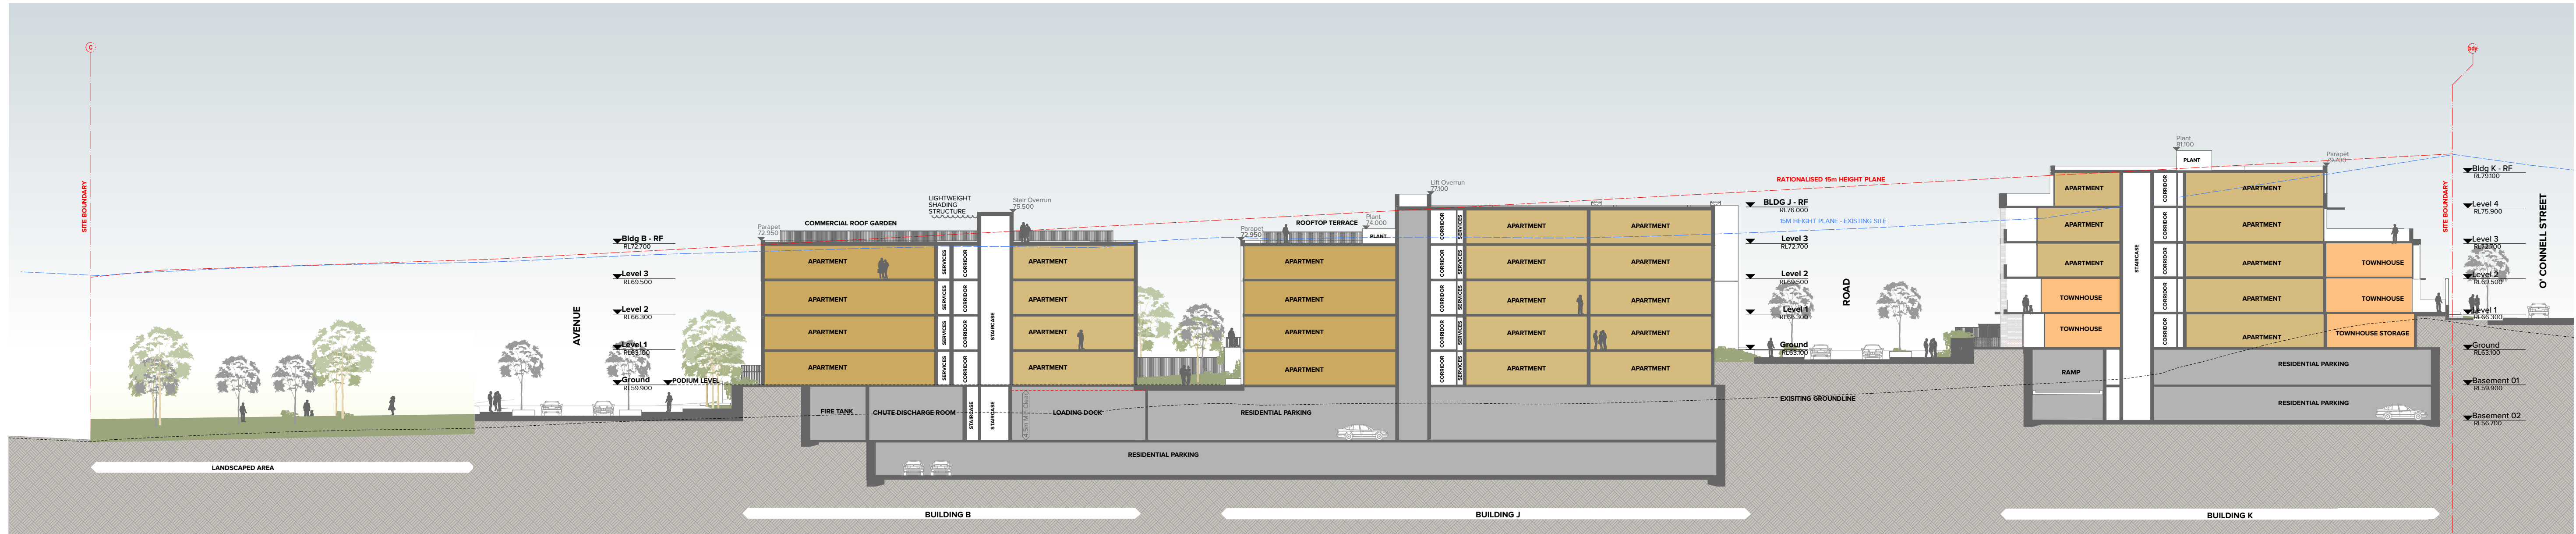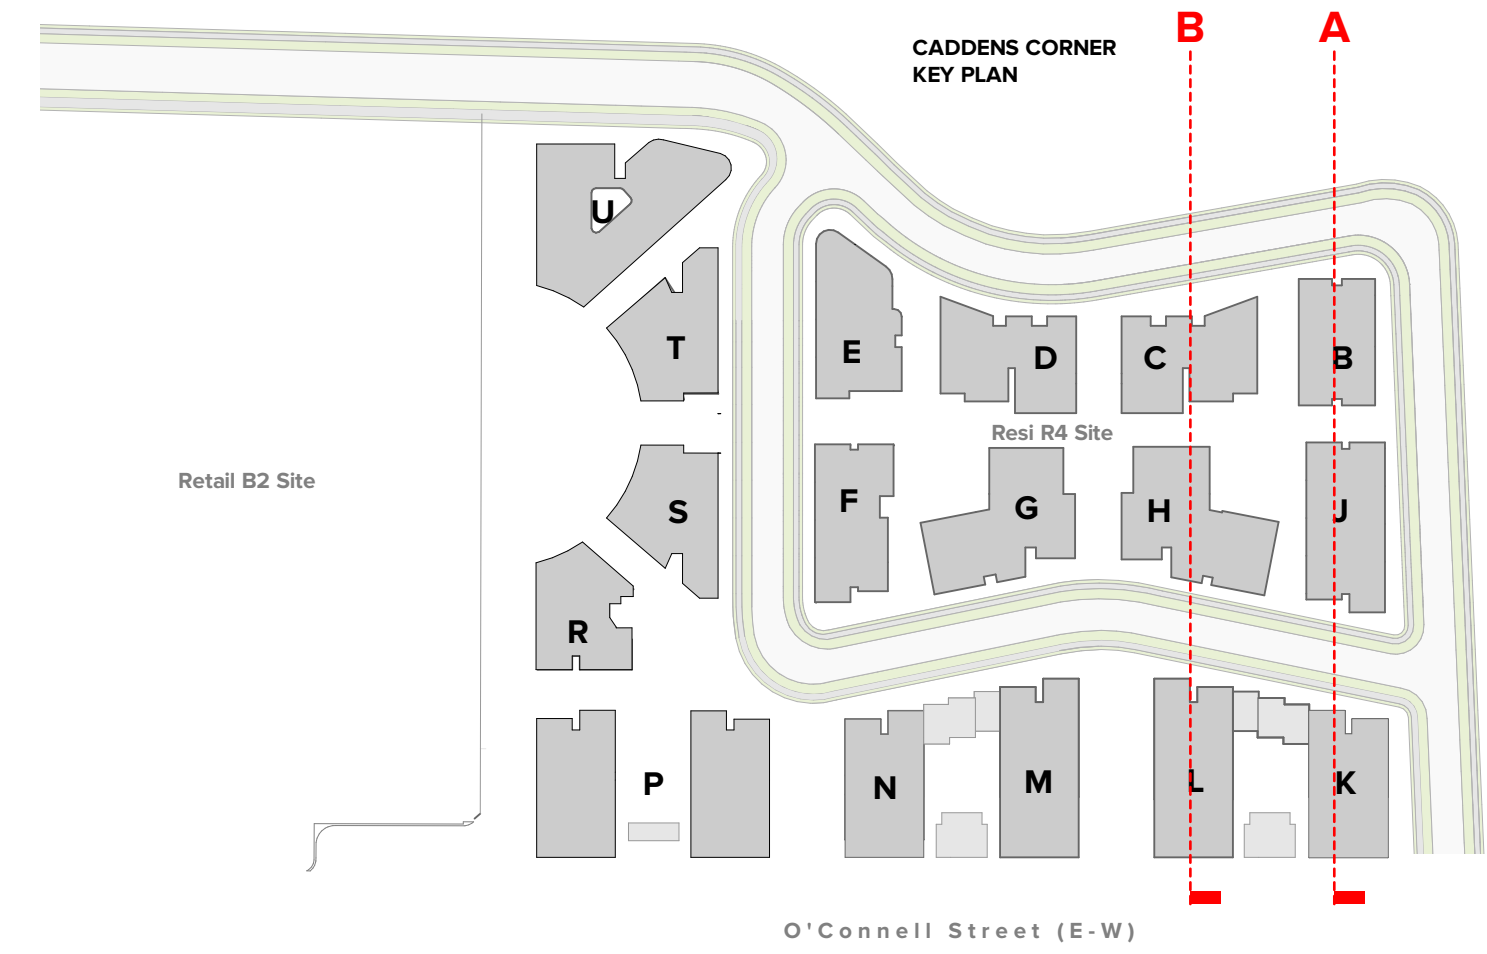

Rev 03 Date 28.02.24 Approved by BF Revision Notes For DA

NOTES
THIS DRAWING IS COPYRIGHT © OF TURNER. NO REPRODUCTION WITHOUT PERMISSION. UNLESS NOTED OTHERWISE THIS DRAWING IS NOT FOR CONSTRUCTION. ALL DIMENSIONS AND LEVELS ARE TO BE CHECKED ON SITE PRIOR TO THE COMMENCEMENT OF WORK. INFORM TURNER OF ANY DISCREPANCIES FOR CLARIFICATION BEFORE PROCEEDING WITH WORK. DRAWINGS ARE NOT TO BE SCALED. USE ONLY FIGURED DIMENSIONS. REFER TO CONSULTANT DOCUMENTATION FOR FURTHER INFORMATION (DWG, PC AND BIM) FILES AND UNCONTROLLED DOCUMENTS ARE NOT TO BE USED FOR INFORMATION ONLY.

CLIENT
Holdmark Property Group
2/2-4 Giffnock Avenue Macquarie Park
NSW 2113 Australia

LEGEND
Site Boundary
Setback
ADG Setback

ACC	Accessible	FEX	Fire Extinguisher	LY	Laundry
ADP	Adaptable	FH	Fire Hydrant	S	Stone
B	Bathroom	GBC	Garbage Chute	SA	Supply Air
B1.2...	Bedroom 1, Bedroom 2, etc.	GL	Ground Line	ST	Study
BY	Balcony	K	Kitchen	TCE	Terrace
D	Dining	L_01,02	Lift No. 1, 2, etc.	VIS	Visitor
E	Entry	L	Living	WIP	Walk-in Pantry
EN	Ensuite	LR	Lobby Relief Air		

Project Title
O'Connell Street Caddens
O'Connell St Caddens NSW 2747 Australia

Drawing Title
GA Sections
Section AA BB

Scale
1:300 @A1, 50%@A3

Project No.
20096

Dwg No.
DA-310-001


Revision Notes
For DA

North

TURNER

Level 7 ONE Oxford Street
Sydney NSW 2010
AUSTRALIA

T +61 2 8688 0000
F +61 2 8688 0088
turner@turner.com.au

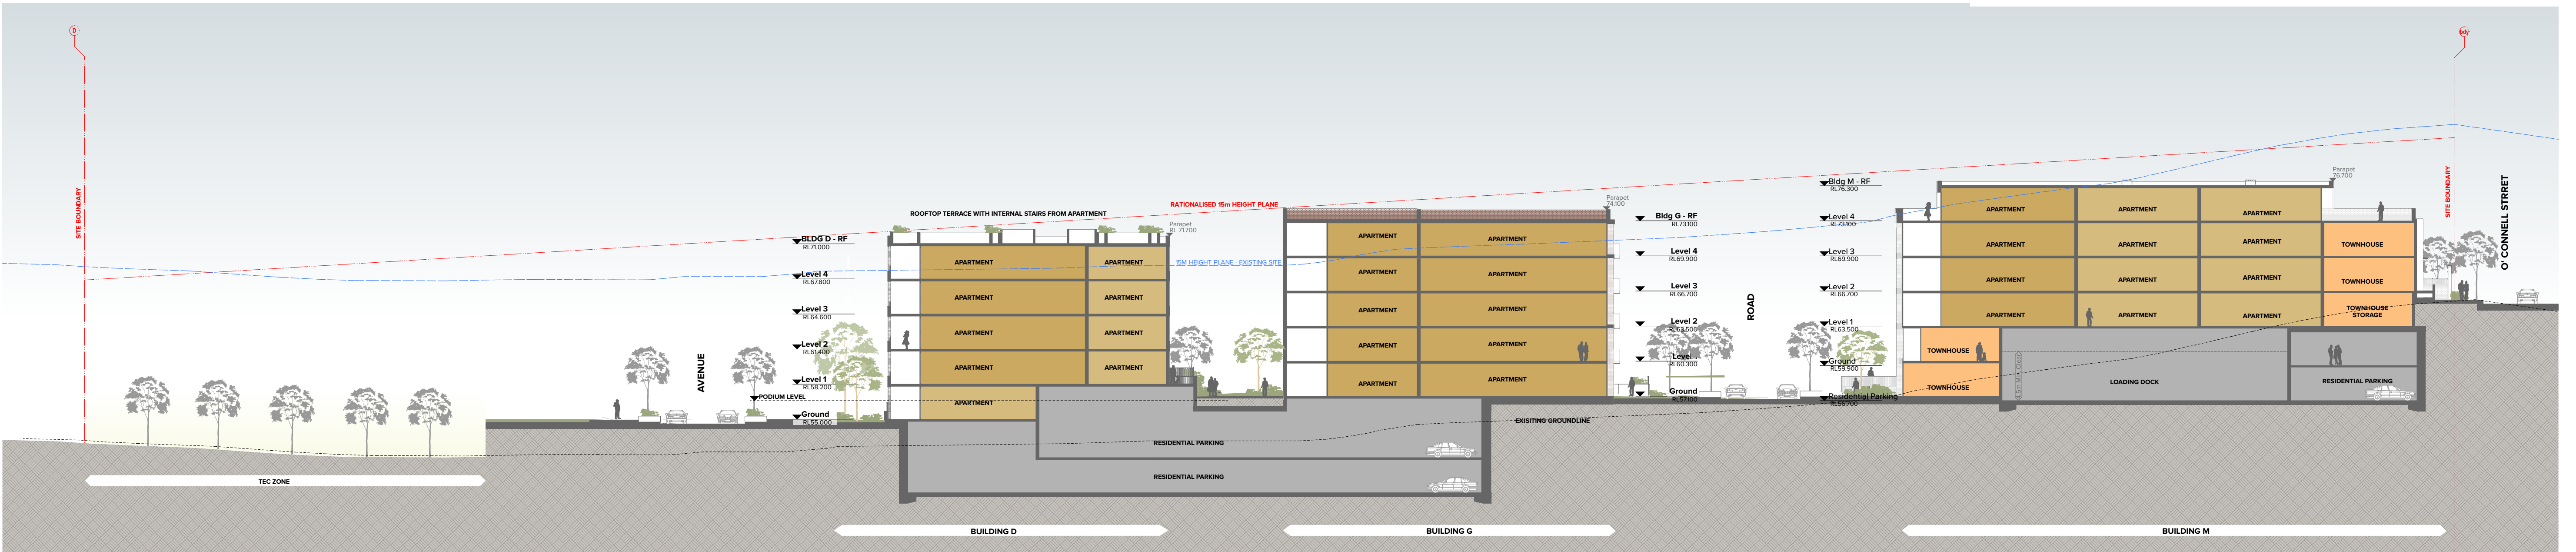


The drawing illustrates the proposed development of three buildings (Building E, Building F, and Building N) within a specific site boundary. The buildings are shown in cross-section, revealing their internal structure and floor levels. Building E is a 4-story apartment building, Building F is a 5-story apartment building with a rooftop terrace, and Building N is a 5-story townhouse building. The drawing includes a 'RATIONALISED 15m HEIGHT PLANE' and a '15m HEIGHT PLANE EXISTING SITE'. The buildings are situated on a sloping site, with the ground level indicated by a dashed line. The drawing also shows a 'TCE ZONE' and 'RESIDENTIAL PARKING' areas. The buildings are labeled with their respective floor levels and setbacks. Building E has a podium level, Level 1, Level 2, Level 3, and Level 4. Building F has Level 1, Level 2, Level 3, Level 4, and Level 5. Building N has Level 1, Level 2, Level 3, Level 4, and Level 5. The drawing also shows a 'RATIONALISED 15m HEIGHT PLANE' and a '15m HEIGHT PLANE EXISTING SITE'. The buildings are situated on a sloping site, with the ground level indicated by a dashed line. The drawing also shows a 'TCE ZONE' and 'RESIDENTIAL PARKING' areas.



Rev	Date	Approved by	Revision Notes
03	28.02.24	BF	For DA

North
T +61 2 8958
F +61 2 8958
tsumarchu@io

T +61 2 8968 0000
F +61 2 8968 0068
turnersstudio.com.au

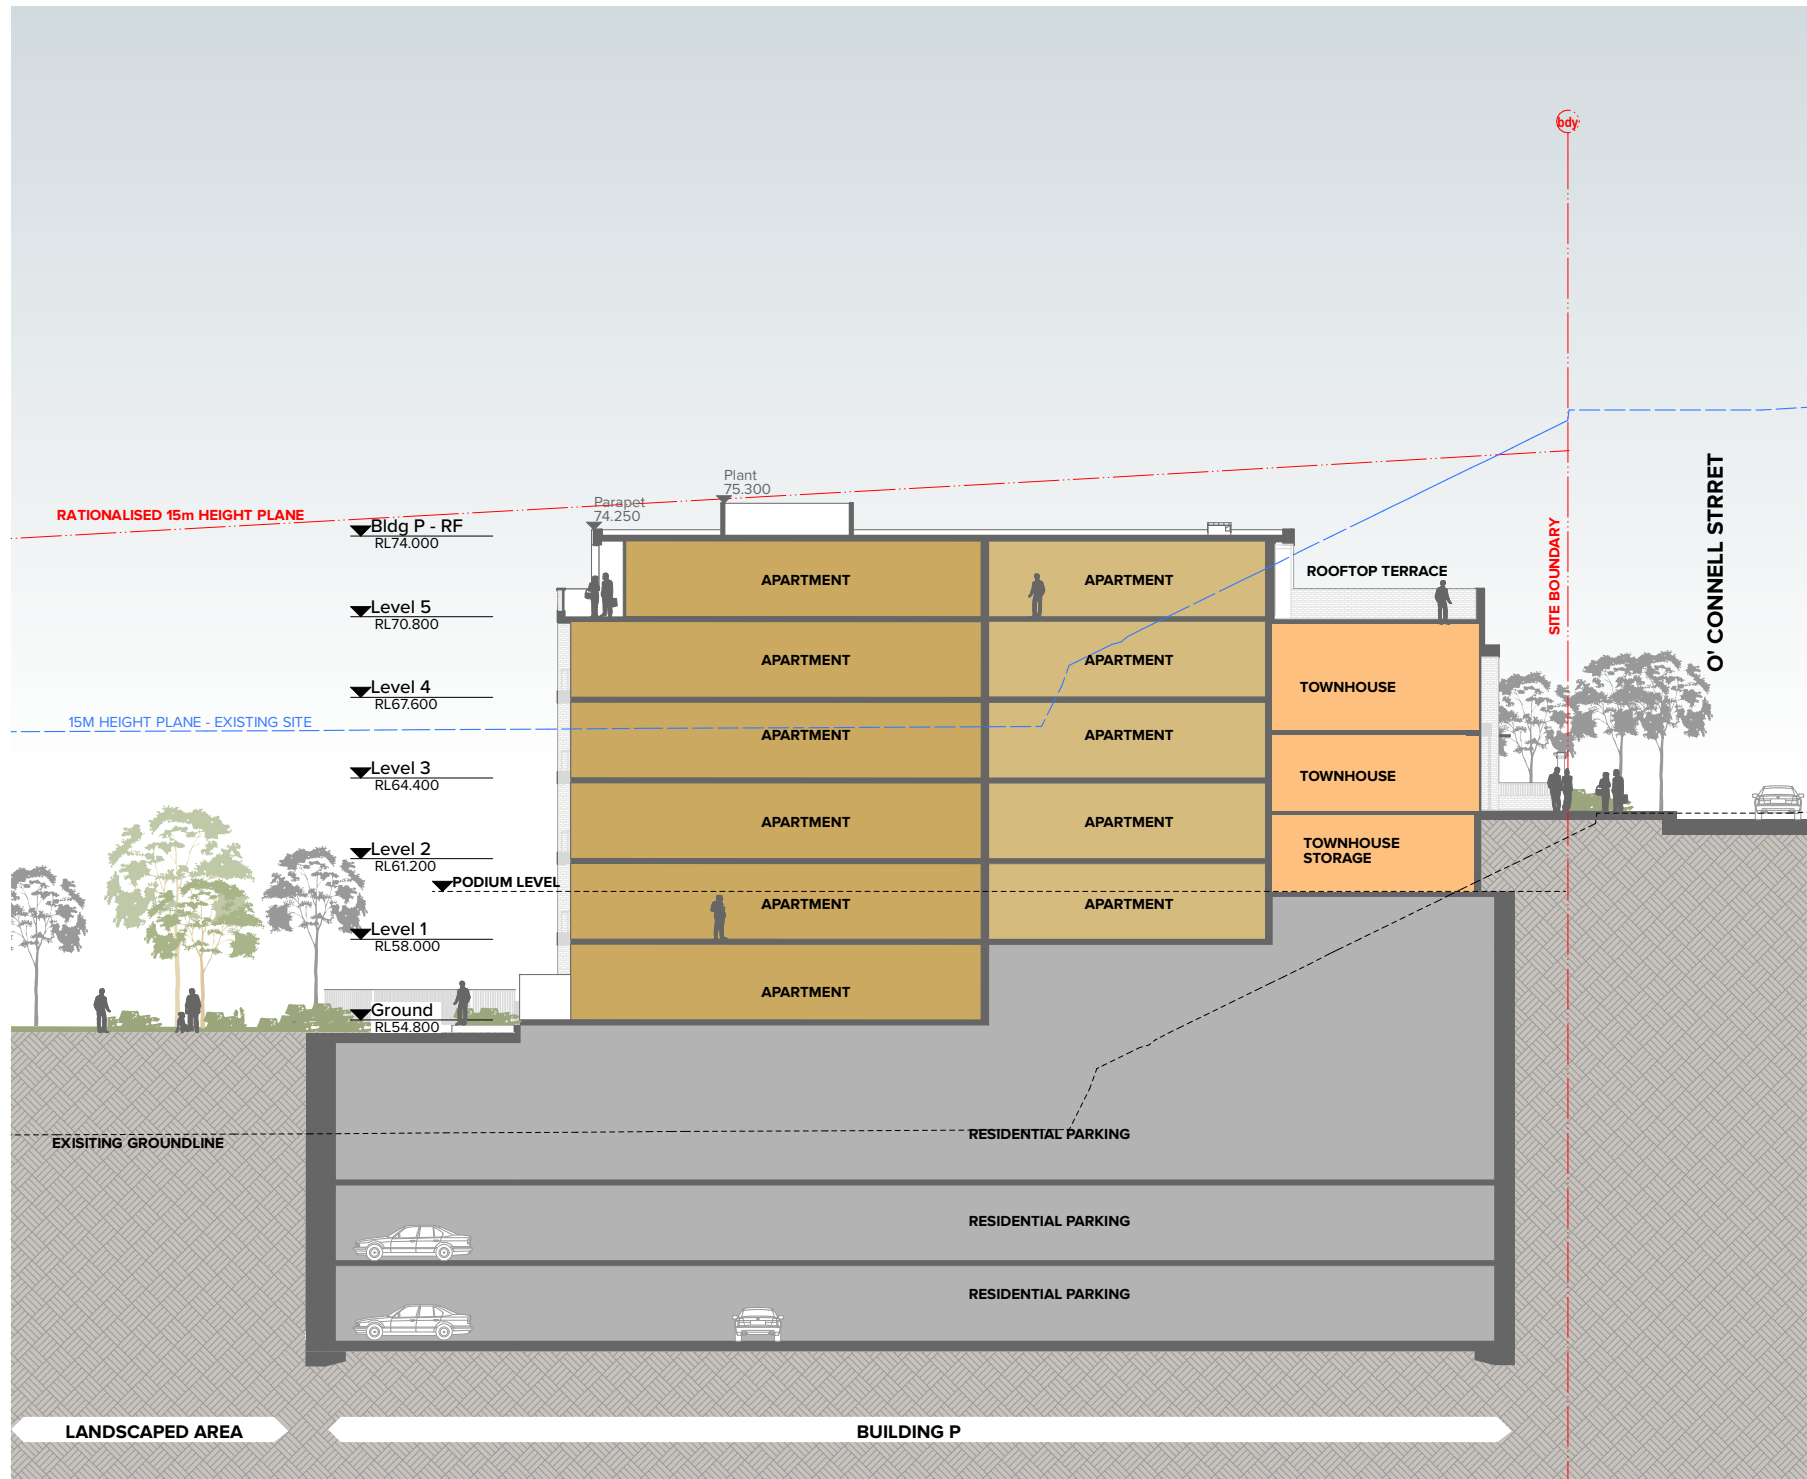

Bldg P Section
1:300

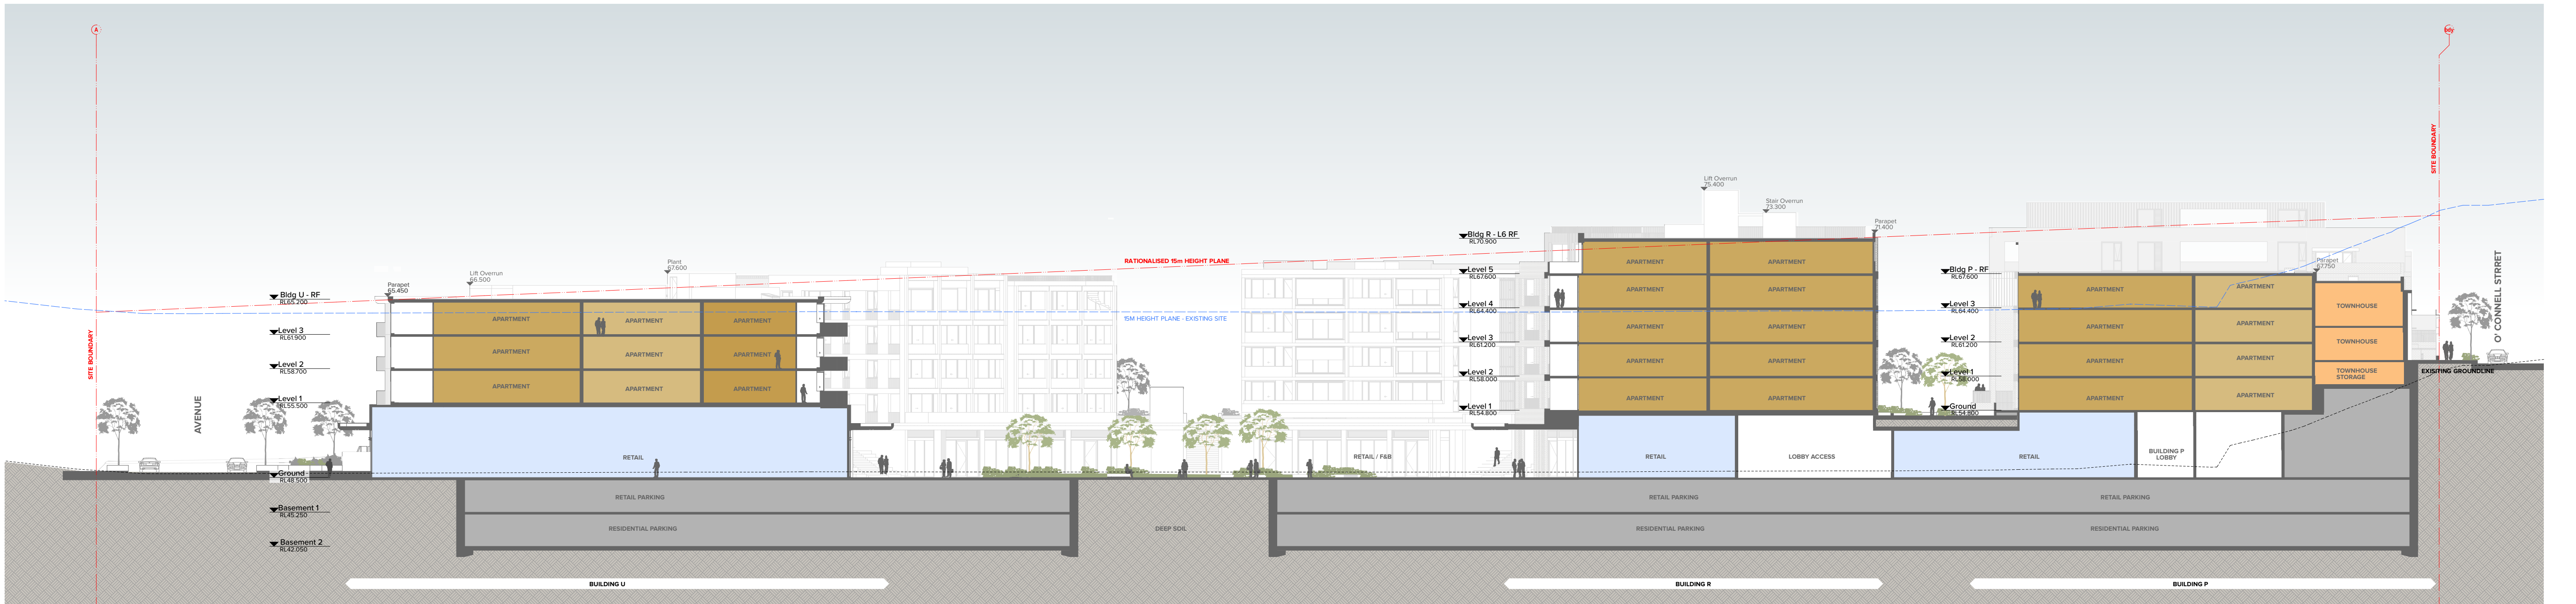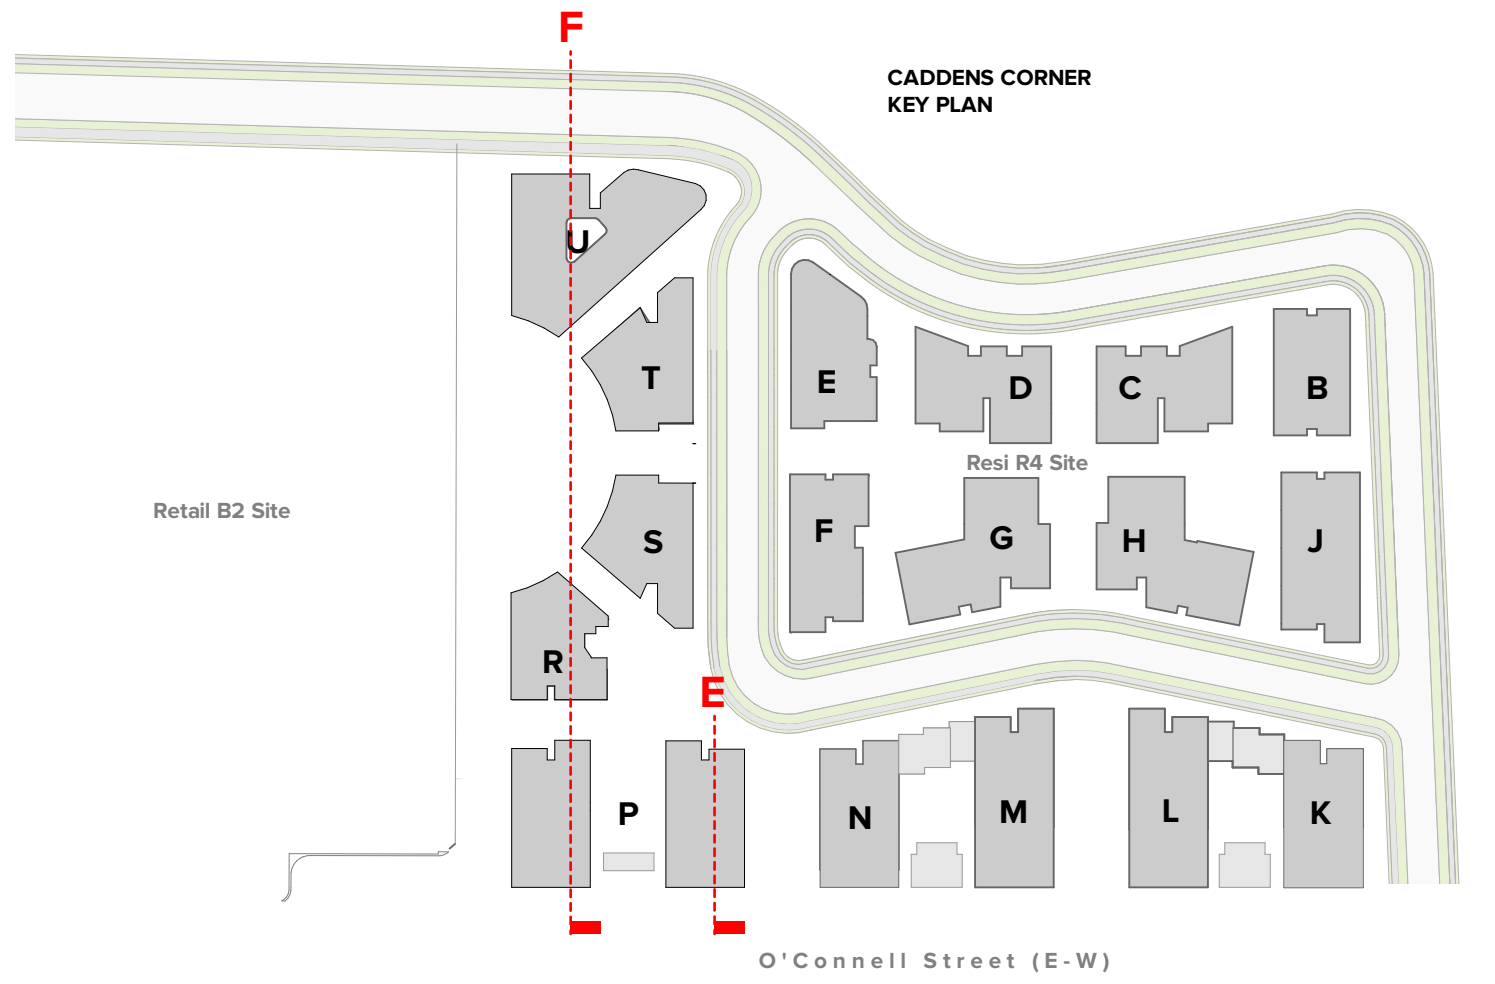

Bldg U T S R Q Section
1:300

Rev 03 Date 28.02.24 Approved by BF Revision Notes For DA

NOTES
THIS DRAWING IS COPYRIGHT © OF TURNER. NO REPRODUCTION WITHOUT PERMISSION. UNLESS NOTED OTHERWISE THIS DRAWING IS NOT FOR CONSTRUCTION. ALL DIMENSIONS AND LEVELS ARE TO BE CHECKED ON SITE PRIOR TO THE COMMENCEMENT OF WORK. INFORM TURNER OF ANY DISCREPANCIES FOR CLARIFICATION BEFORE PROCEEDING WITH WORK. DRAWINGS ARE NOT TO BE SCALED. USE ONLY FIGURED DIMENSIONS. REFER TO CONSULTANT DOCUMENTATION FOR FURTHER INFORMATION (DWG, PC AND BIMA FILES ARE UNCONTROLLED DOCUMENTS AND ARE ISSUED FOR INFORMATION ONLY).

CLIENT
Holdmark Property Group
2/2-4 Giffnock Avenue Macquarie Park
NSW 2113 Australia

LEGEND
Site Boundary
Setback
ADG Setback




ACC	Accessible	FEX	Fire Extinguisher	LY	Laundry
ADP	Adaptable	FH	Fire Hydrant	S	Stone
B	Bathroom	GL	Garbage Chute	SA	Supply Air
B1.2...	Bedroom 1, Bedroom 2, etc.	ST	Ground Line	ST	Study
BY	Balcony	TCE	Kitchen	TCE	Terrace
D	Dining	L	Lift No. 1, 2, etc.	VIS	Visitor
E	Entry	LR	Living	WIP	Walk-in Pantry
EN	Ensuite		Lobby Relief Air		

Project Title
O'Connell Street Caddens
O'Connell St Caddens NSW 2747 Australia
Drawing Title
GA Sections
Section EE FF

Scale
1:300 @A1, 50% @A3
Status
For Coordination
Project No.
20096
Dwg No.
DA-310-003
Revision
03

TURNER

Level 7 ONE Oxford Street
Caringbah NSW 2010
AUSTRALIA
T +61 2 8668 0000
F +61 2 8668 0088
turner@turner.com.au

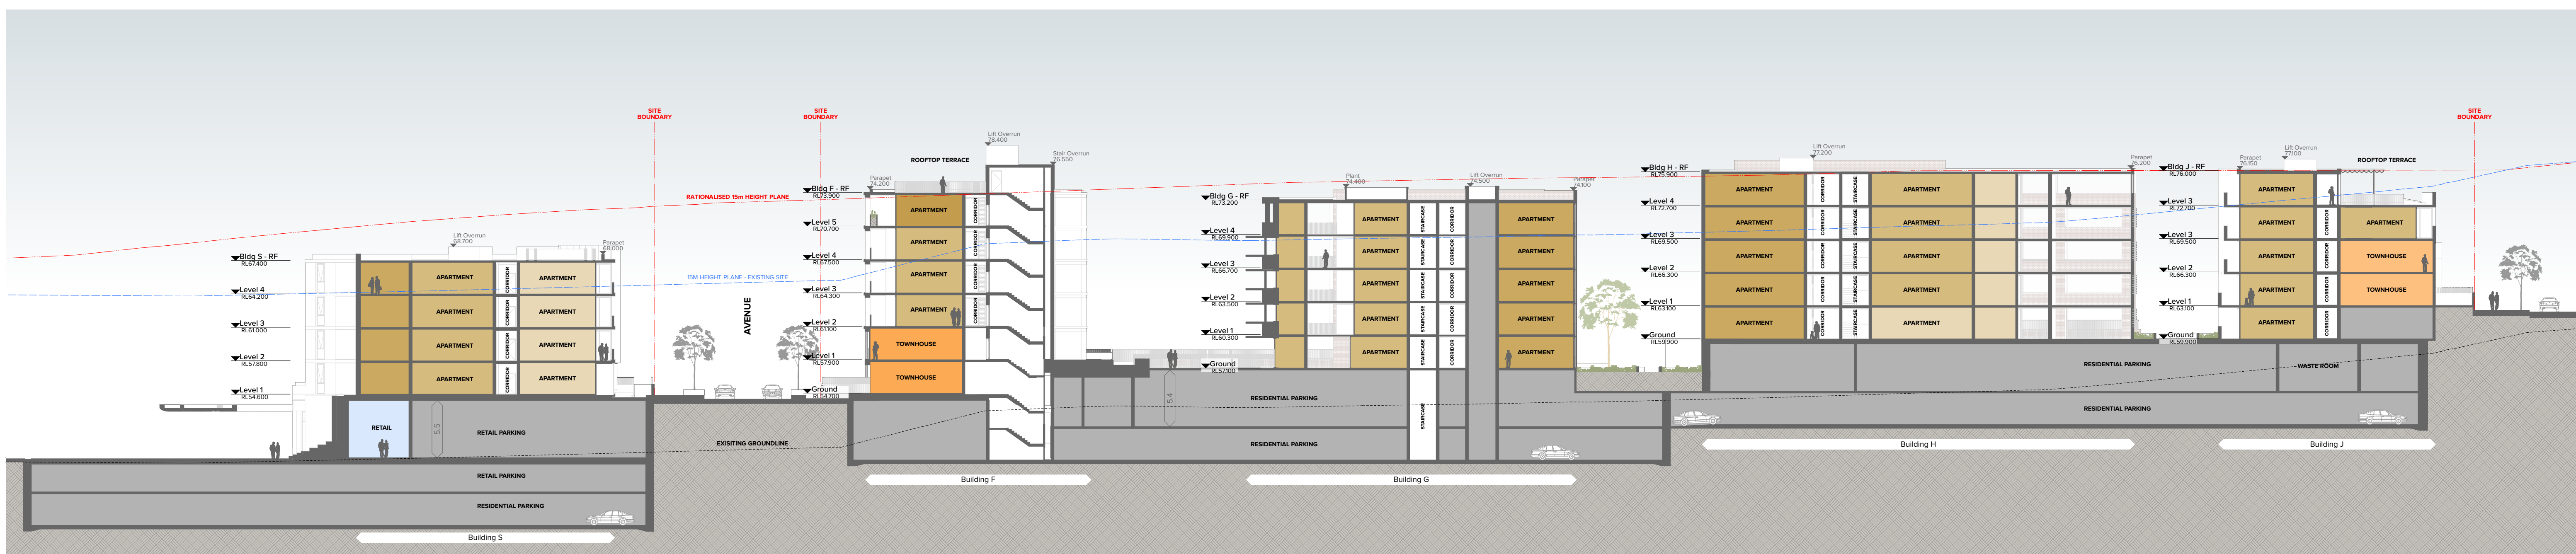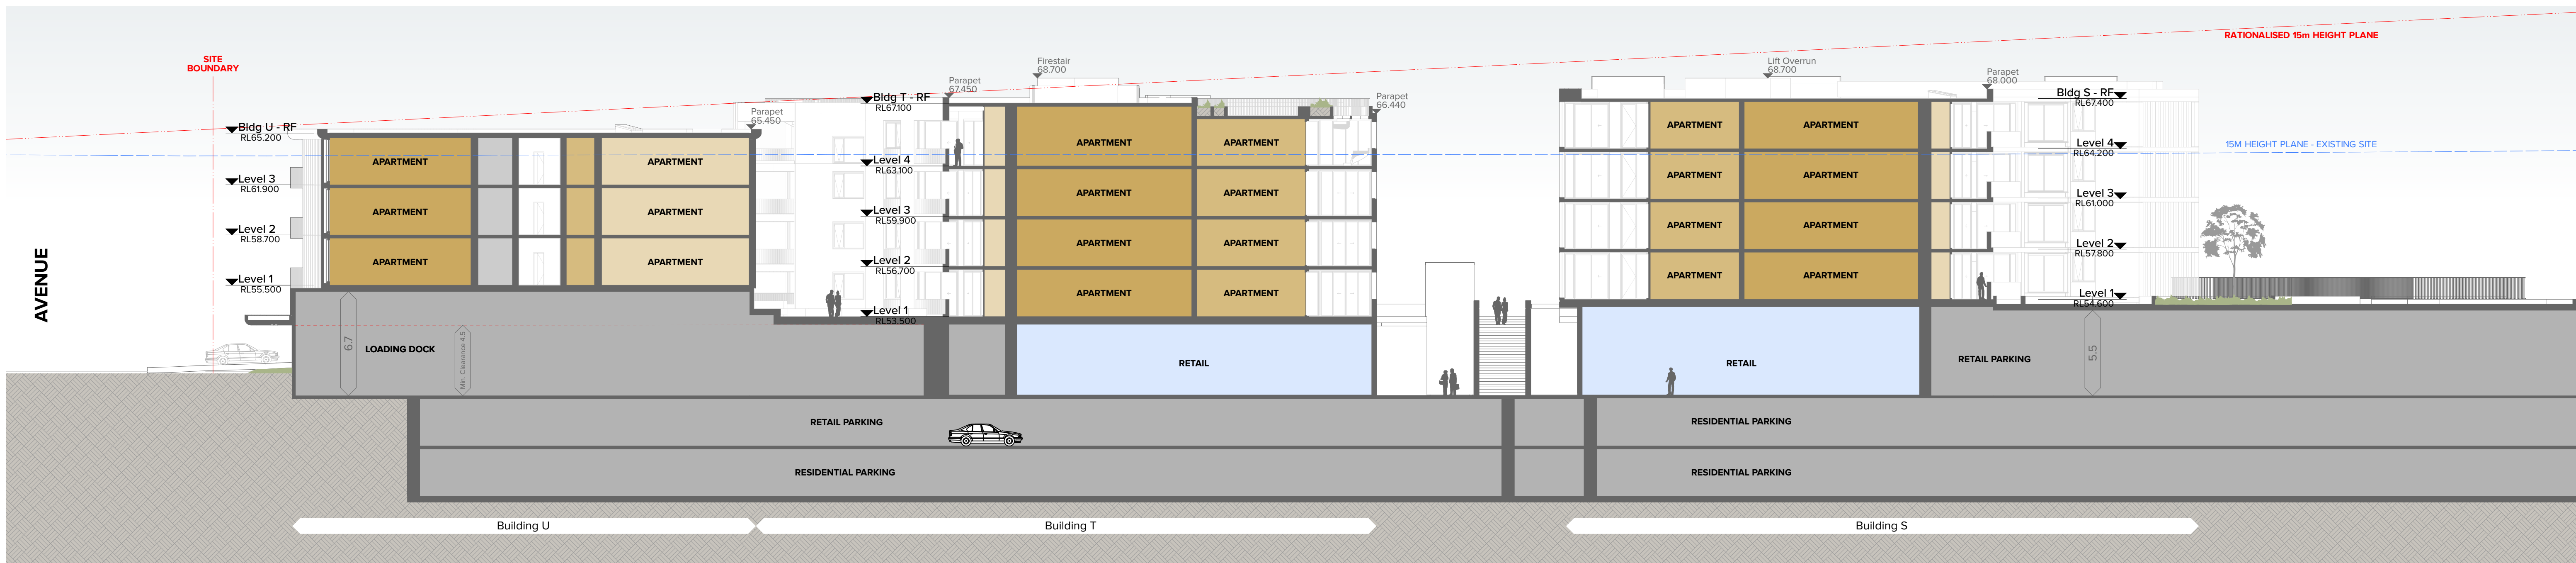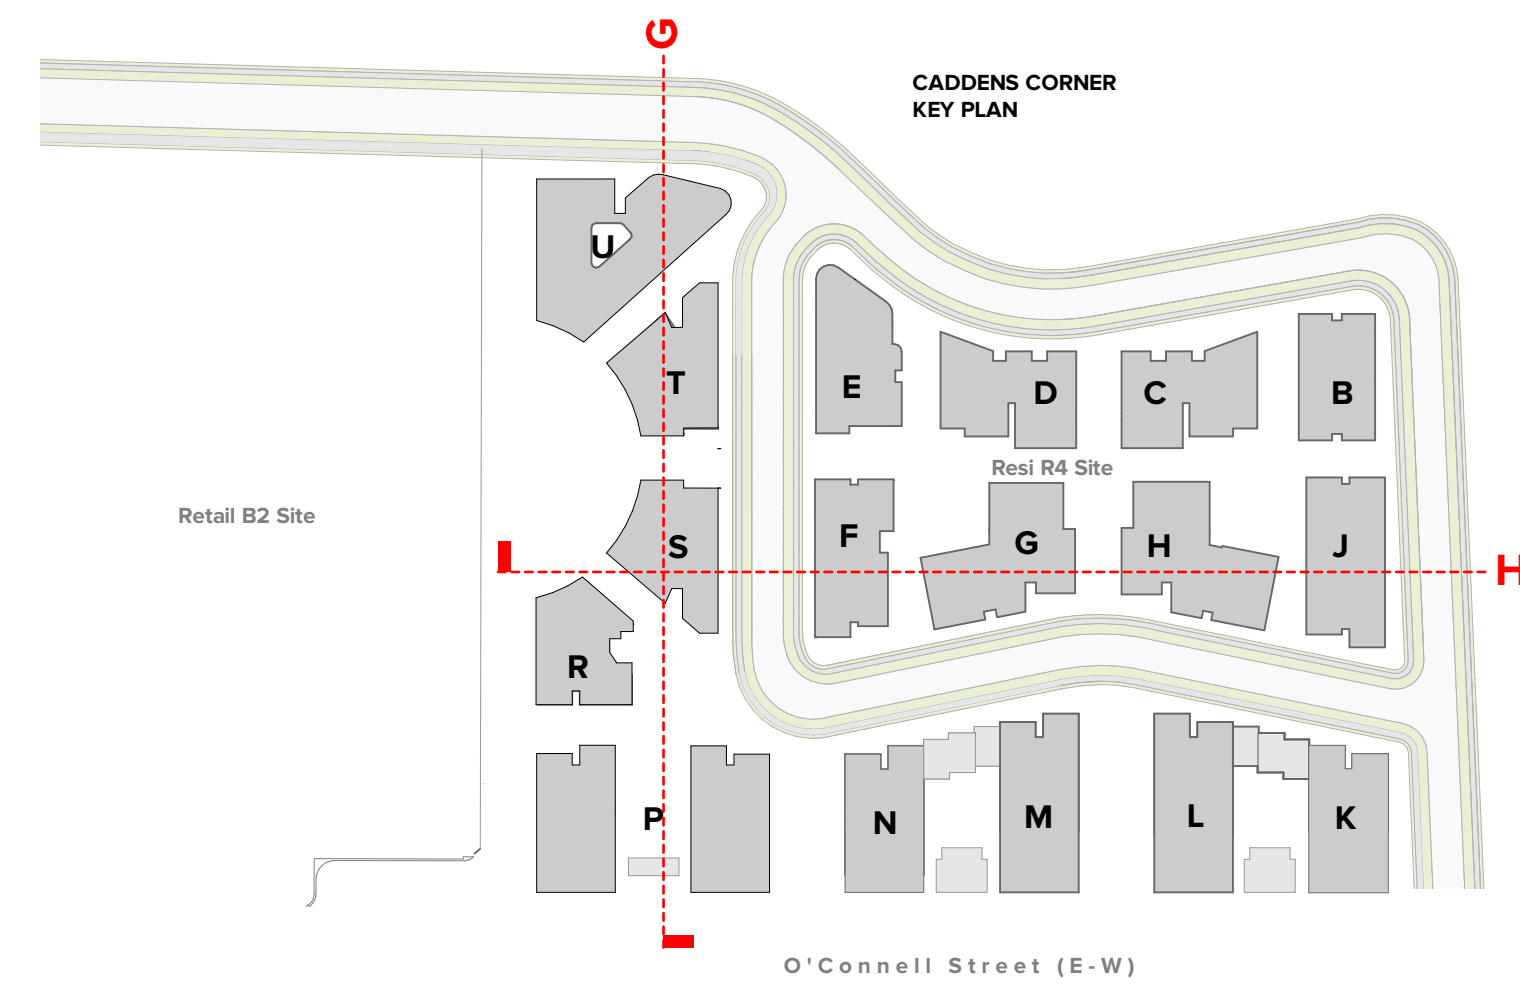

Bldg S F G H J Section
1:300

Rev	Date	Approved by	Revision Notes
03	28.02.24	BF	For DA

NOTES

THIS DRAWING IS COPYRIGHT © OF TURNER. NO REPRODUCTION WITHOUT PERMISSION. UNLESS NOTED OTHERWISE THIS DRAWING IS NOT FOR CONSTRUCTION. ALL DIMENSIONS AND LEVELS ARE TO BE CHECKED ON SITE PRIOR TO THE COMMENCEMENT OF WORK. INFORM TURNER OF ANY DISCREPANCIES FOR CLARIFICATION BEFORE PROCEEDING WITH WORK. DRAWINGS ARE NOT TO BE SCALED. USE ONLY FIGURED DIMENSIONS. REFER TO CONSULTANT DOCUMENTATION FOR FURTHER INFORMATION.DWG, IFC AND BIMX FILES ARE UNCONTROLLED DOCUMENTS AND ARE ISSUED FOR INFORMATION ONLY.

CLIENT
Holdmark Property Group
2/ 2-4 Giffnock Avenue Macquarie Park
NSW 2113 Australia

LEGEND

Site Boundary
Setback
ADG Setback

ACC	Accessible
ADP	Adaptable
B	Bathroom
B1,2...	Bedroom 1, Bedroom 2, etc.
BY	Balcony
D	Dining
E	Entry
EN	Ensuite

FEX	Fire Extinguisher
FH	Fire Hydrant
GBC	Garbage Chute
GL	Ground Line
K	Kitchen
L_01,02	Lift No.1, 2, etc.
L	Living
LR	Lobby Relief Air

LY	Laundry
S	Store
SA	Supply Air
ST	Study
TCE	Terrace
VIS	Visitor
WIP	Walk-in Pantry

Project Title
Connell Street
Connell St C

Designing Title
A Sections
Section CC b

et Caddens
Caddens NSW

747 Australia

Scale
1:300, 1:
Status
For Co

@A1, 50% @A

ation

DNE

Project No. _____

Dwg No. **DA-3**

0096
0-004

North
03
T +61 2 8966

—

—

2

Project Title
O'Connell Street Caddens
O'Connell St Caddens NSW 2747 Australia

Drawing Title

GA Sections
Section GG HH

Scale
1:300, 1:200 @A1, 50% @A3
Status
For Coordination

Project No. **20096**
Dwg No. **DA-310-004**

Drawn by
AKK/CH/YY/JG/
KT/NN/NH/ZT
Rev


North

03







Level 7 ONE Oxford Street
Darlinghurst NSW 2010
T +61 2 8968 0000
F +61 2 8968 0068

TURNER

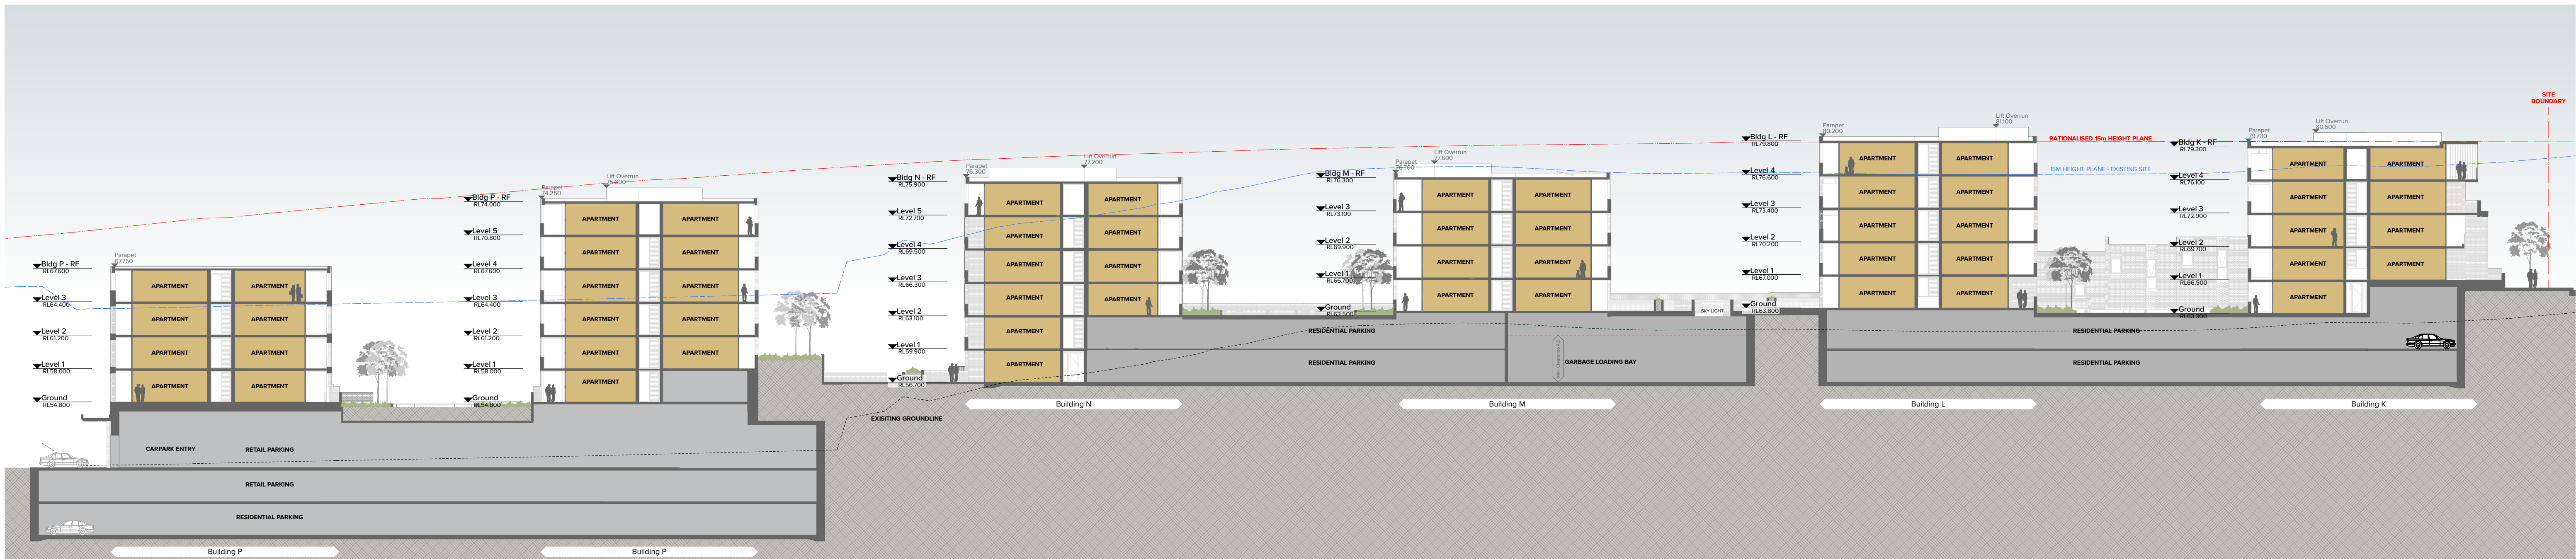

Rev	Date	Approved by	Revision Notes
03	28.02.24	BF	For DA

Level 7 **ONE** Oxford Street
Darlinghurst NSW 2010
AUSTRALIA

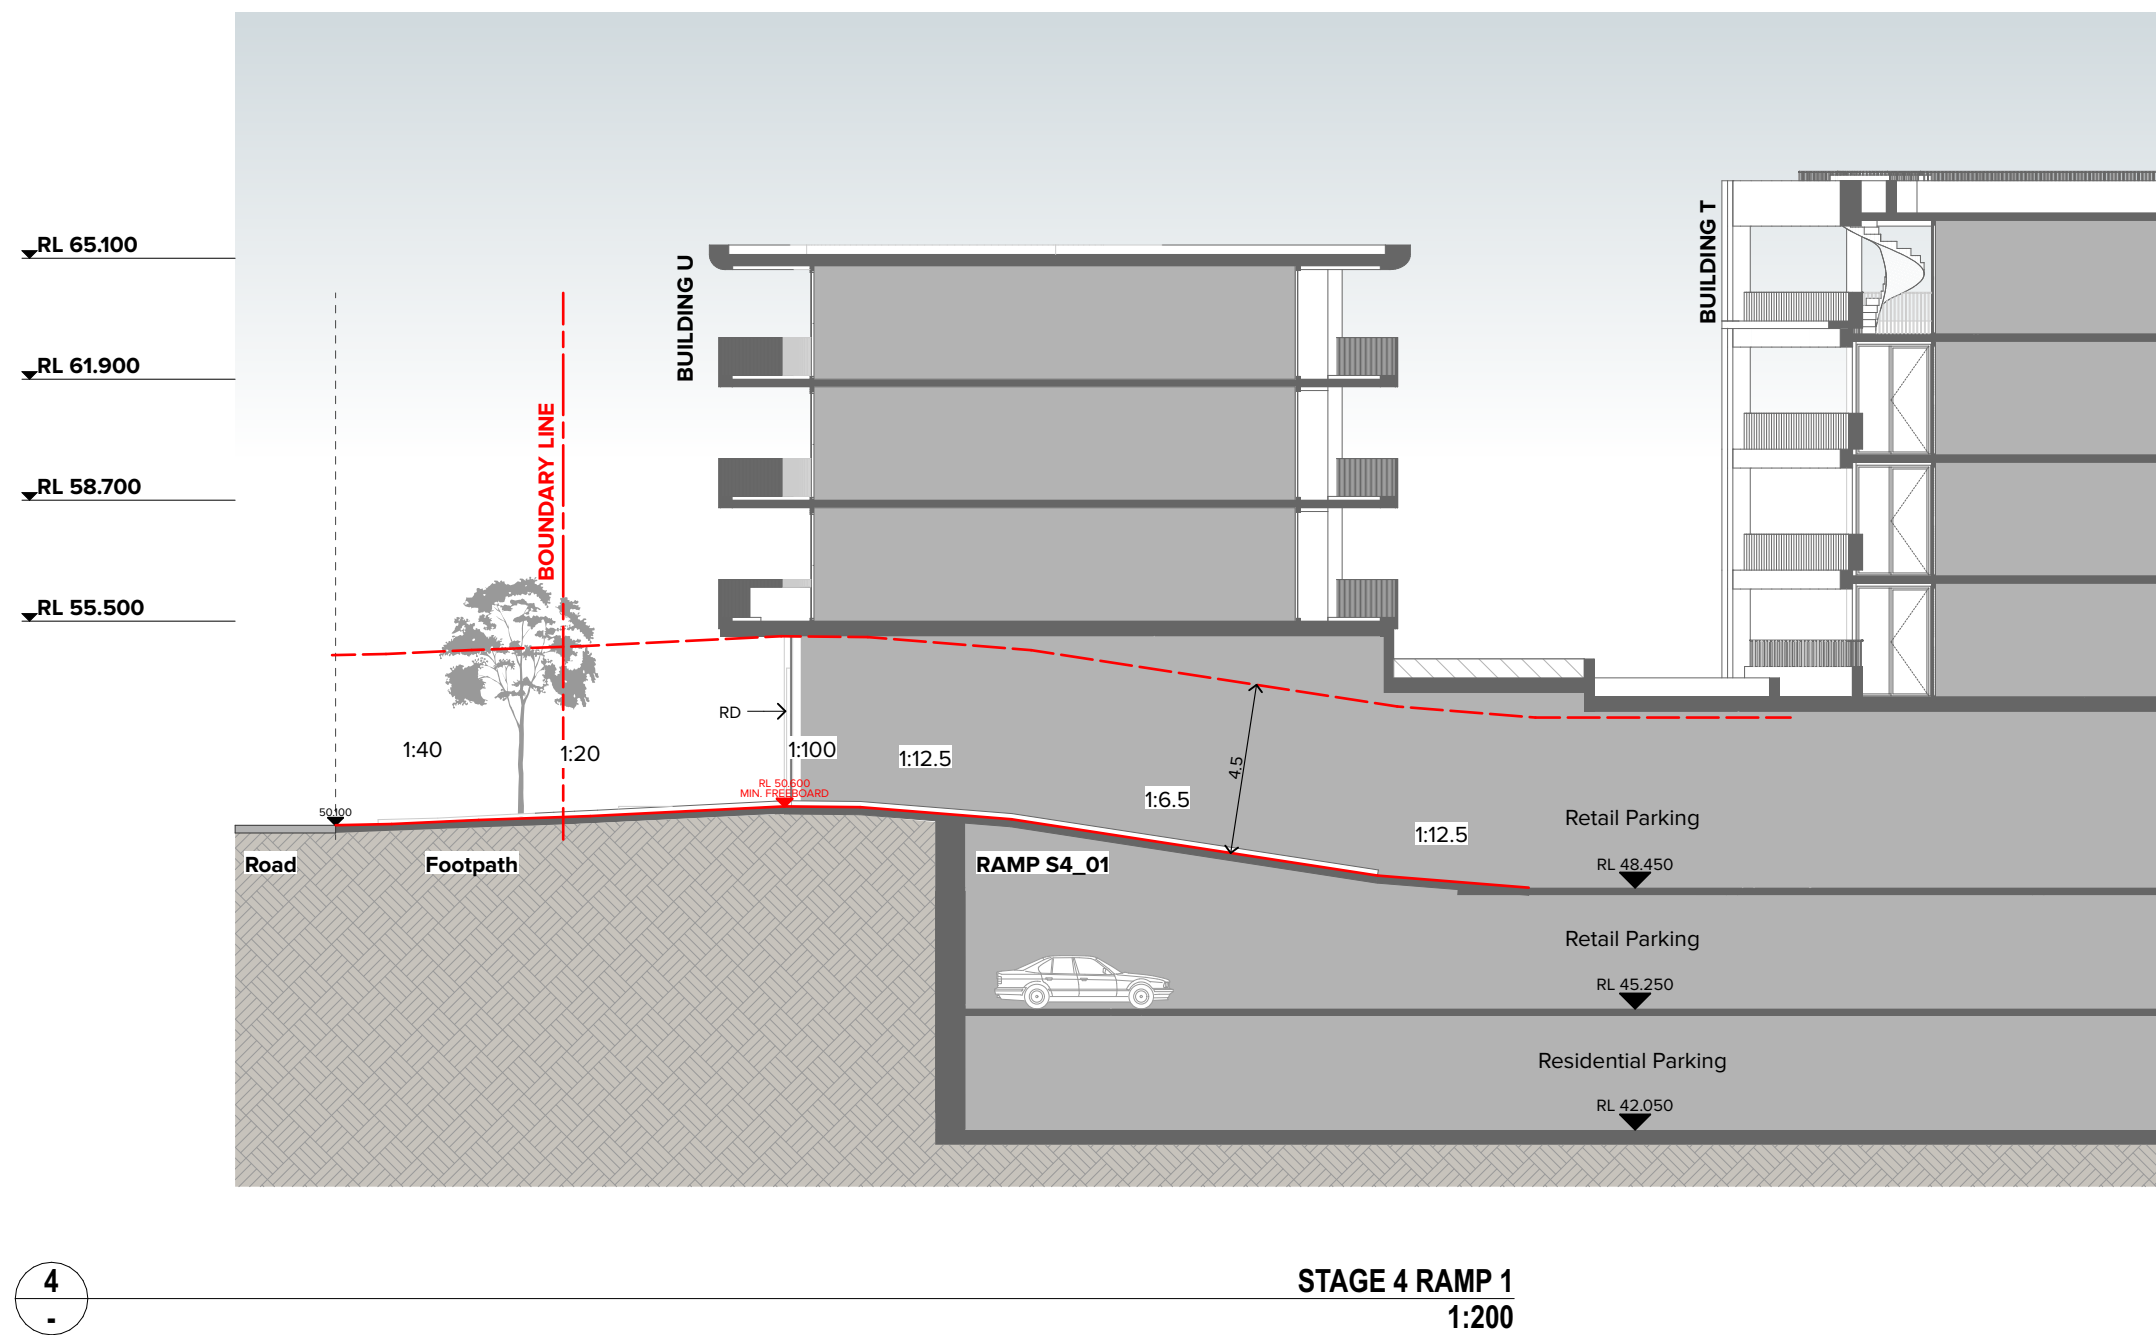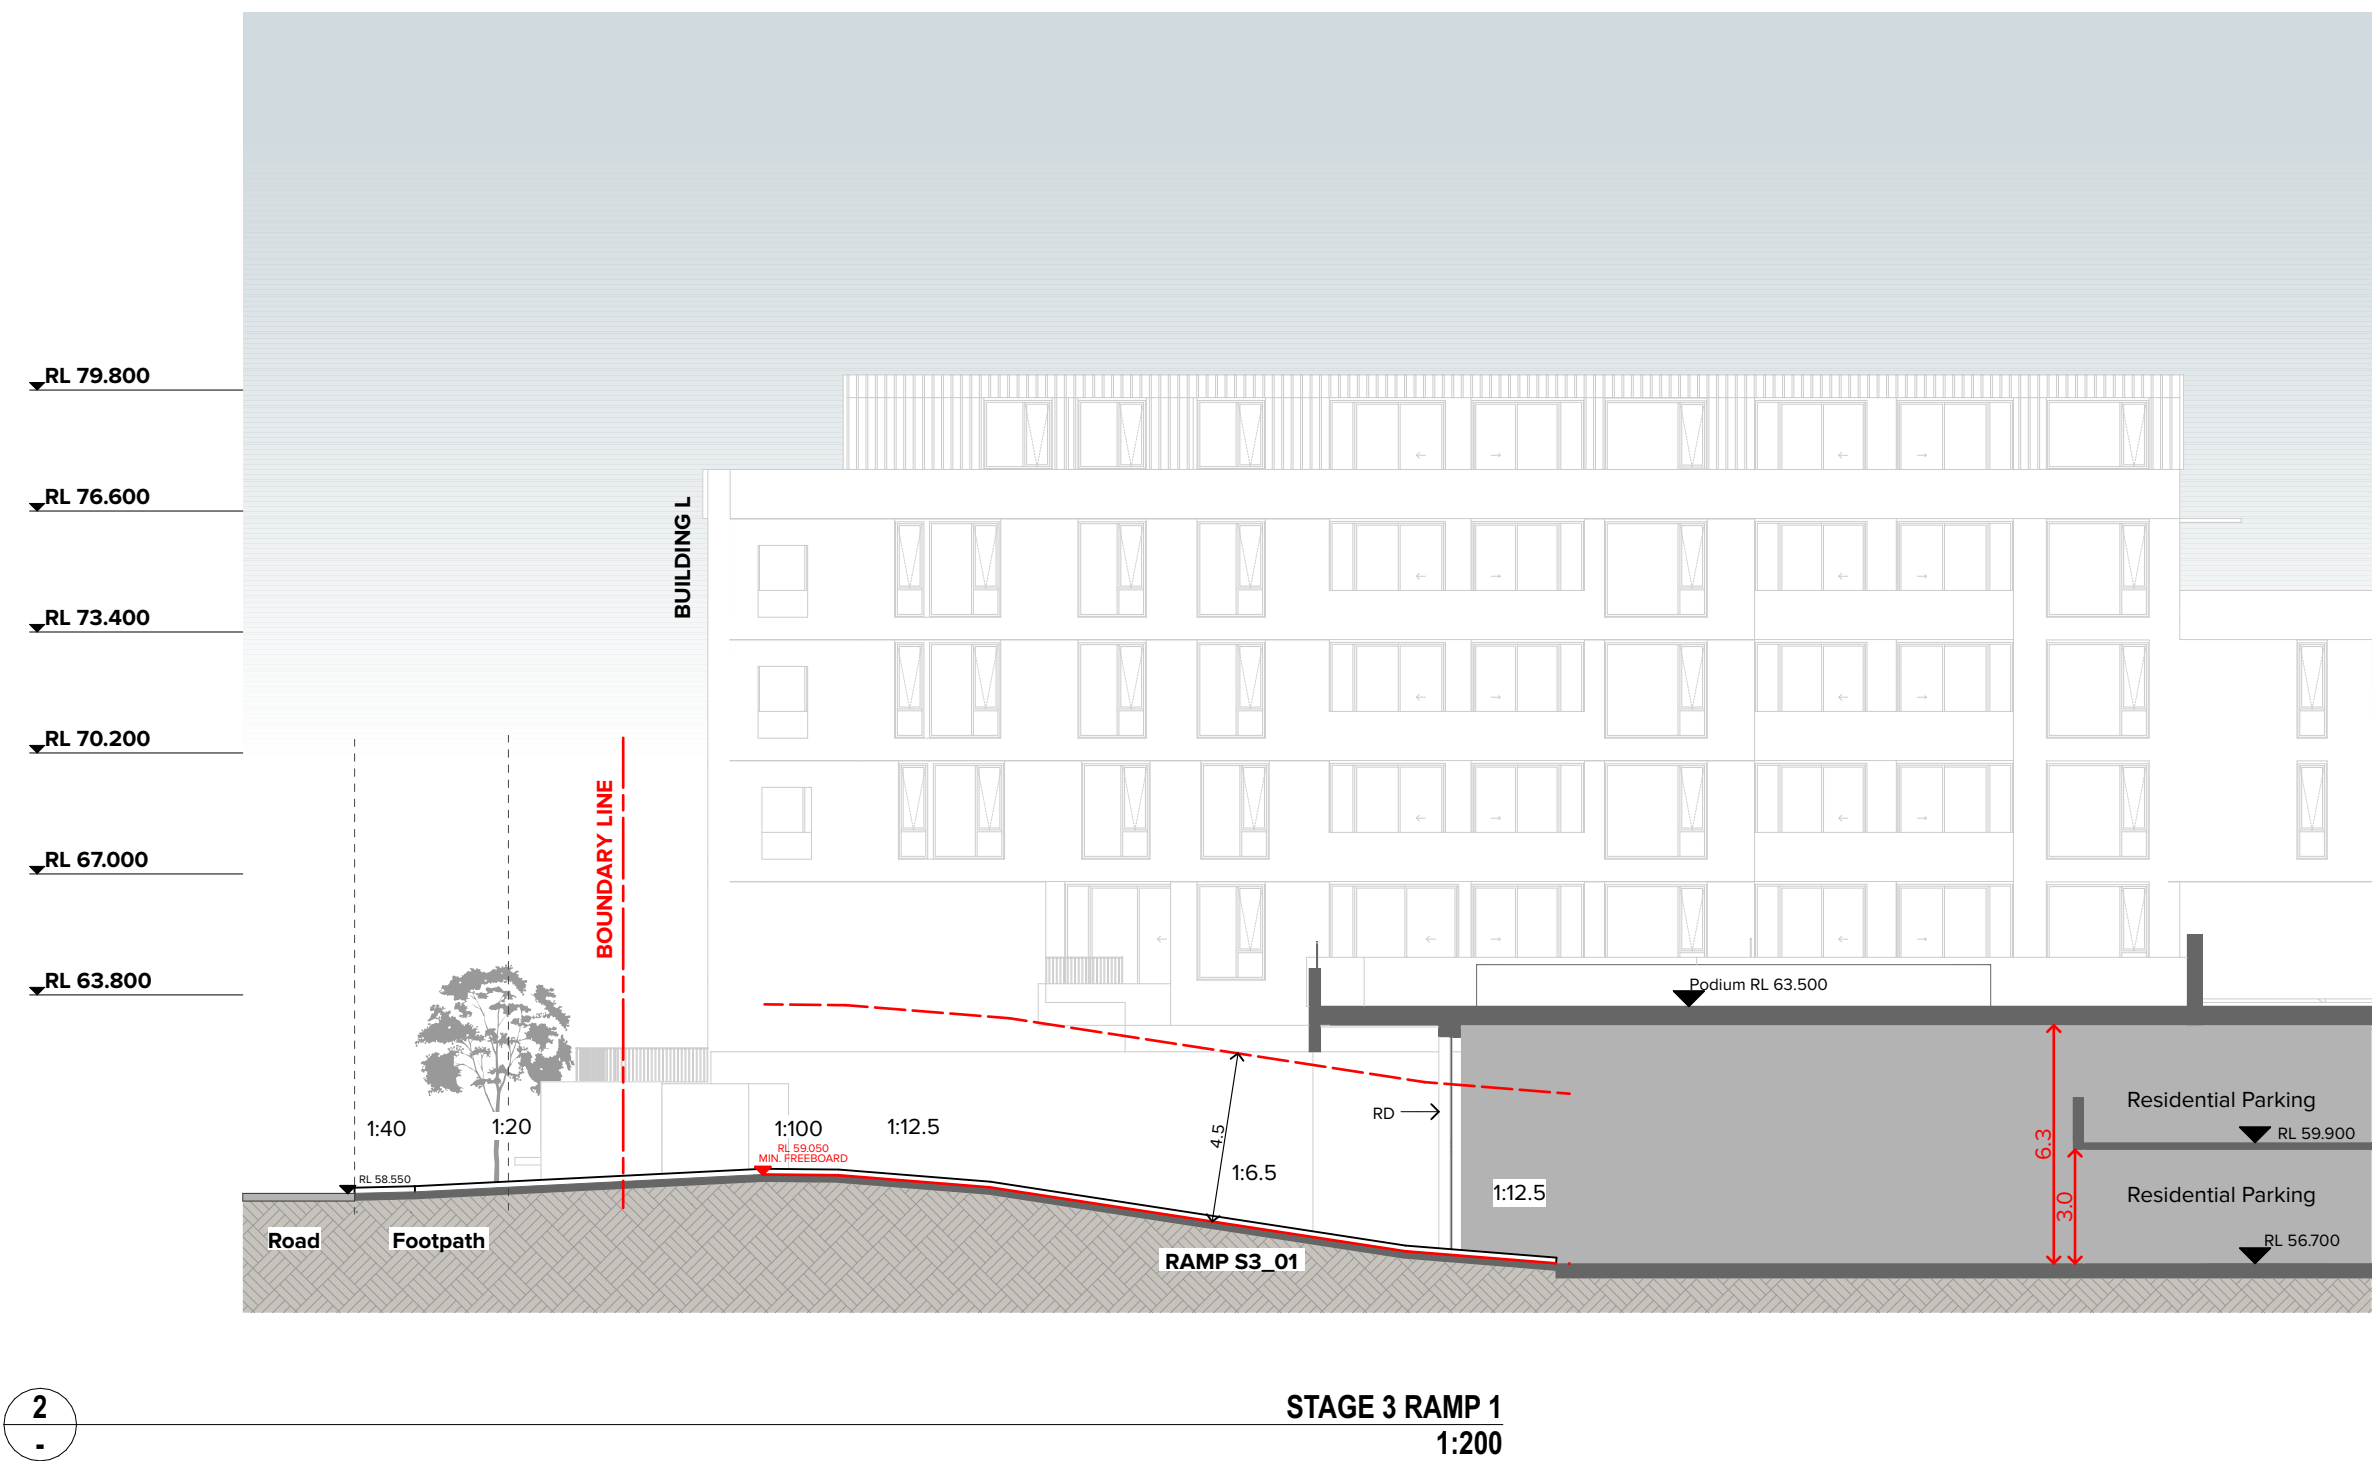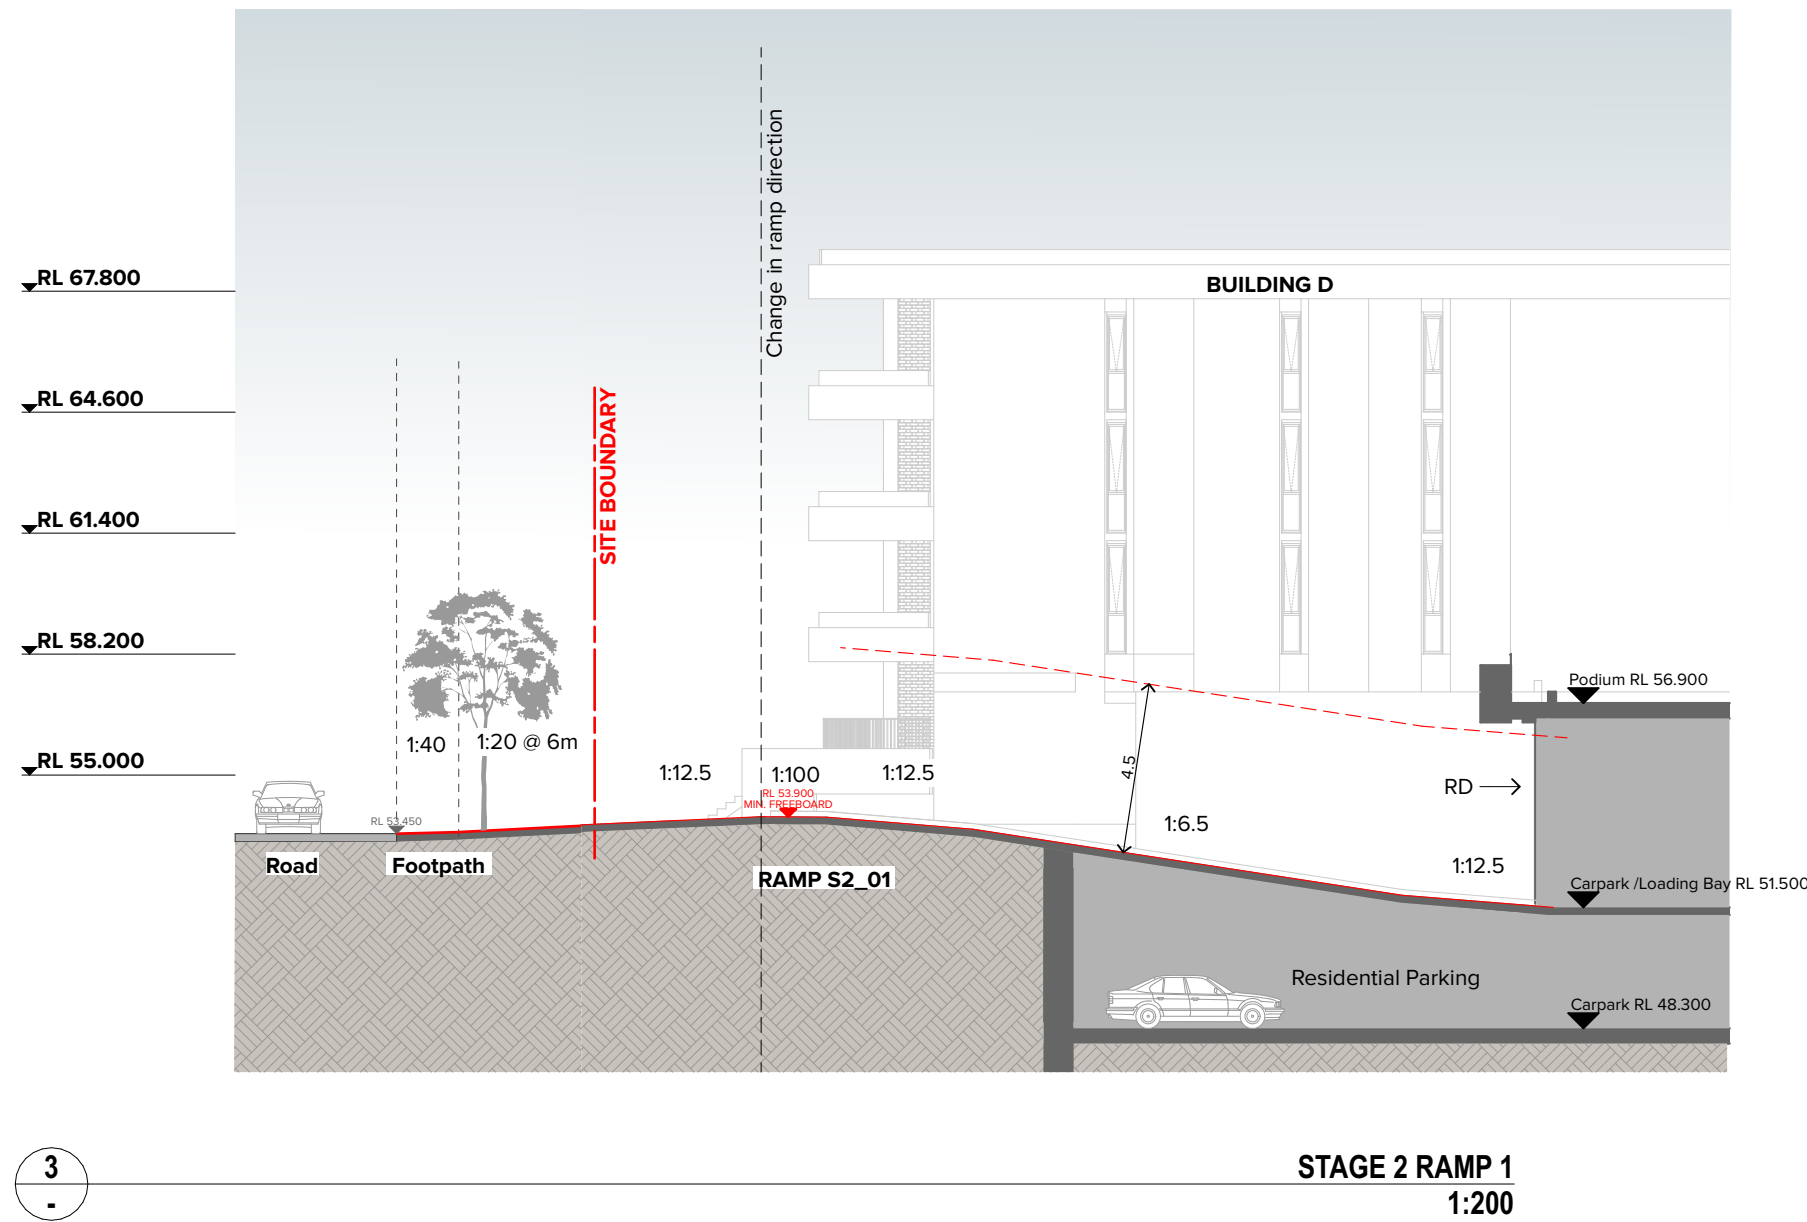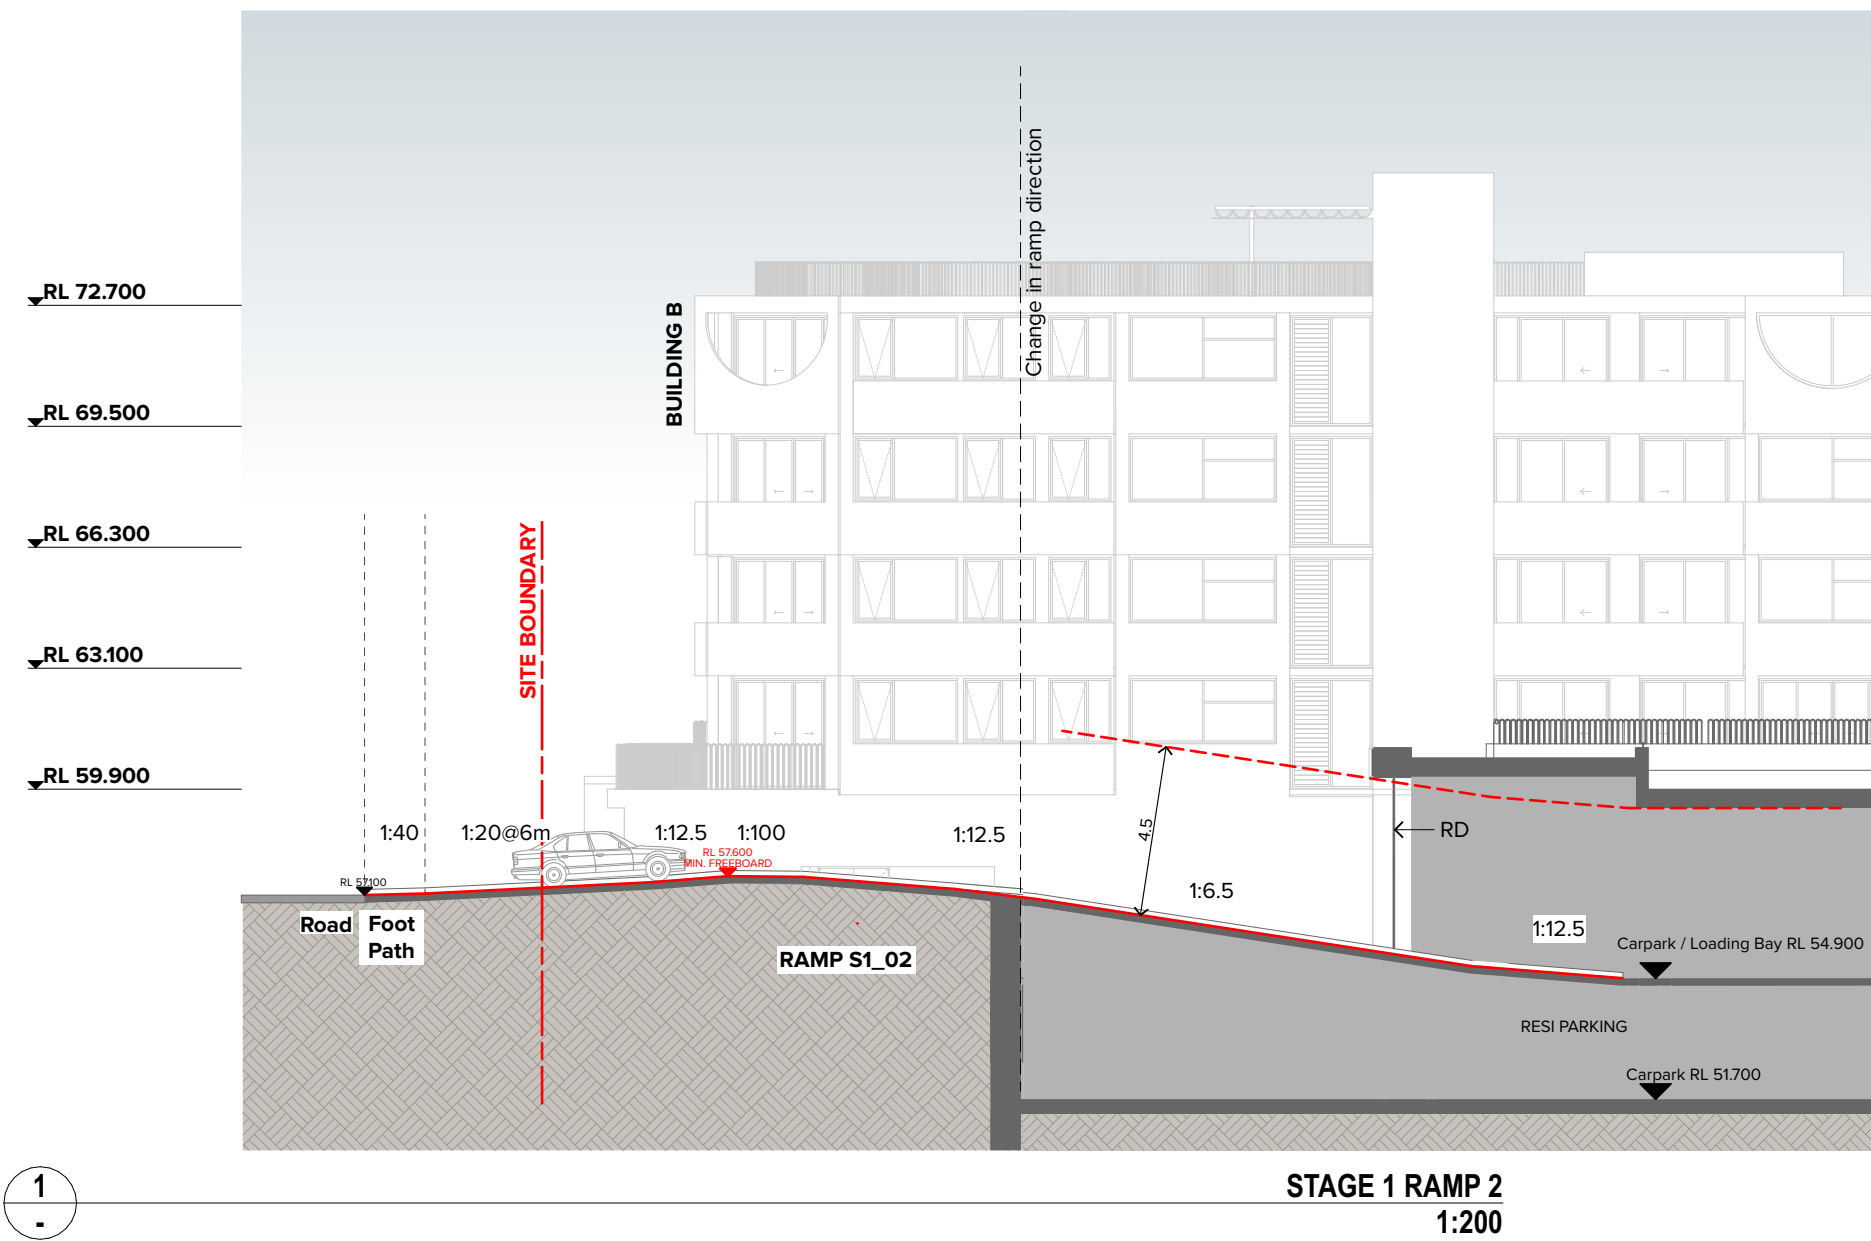

NOTES
THIS DRAWING IS COPYRIGHT © OF TURNER. NO REPRODUCTION WITHOUT PERMISSION. UNLESS NOTED OTHERWISE THIS DRAWING IS NOT FOR CONSTRUCTION. ALL DIMENSIONS AND LEVELS ARE TO BE CHECKED ON SITE PRIOR TO THE COMMENCEMENT OF WORK. INFORM TURNER OF ANY DISCREPANCIES FOR CLARIFICATION BEFORE PROCEEDING WITH WORK. DRAWINGS ARE NOT TO BE SCALED. USE ONLY FIGURED DIMENSIONS. REFER TO CONSULTANT DOCUMENTATION FOR FURTHER INFORMATION (DWG, PC AND BIMA FILES AND UNCONTROLLED DOCUMENTS) AND ARE ISSUED FOR INFORMATION ONLY.

CLIENT
Holdmark Property Group
2/2-4 Giffnock Avenue Macquarie Park
NSW 2113 Australia


LEGEND
Site Boundary
Setback
ADG Setback

ACC	Accessible	FEX	Fire Extinguisher	LY	Laundry
ADP	Adaptable	FH	Fire Hydrant	S	Stone
B	Bathroom	GBC	Garbage Chute	SA	Supply Air
B1,2...	Bedroom 1, Bedroom 2, etc.	GL	Ground Line	ST	Study
BY	Balcony	K	Kitchen	TCE	Terrace
D	Dining	L_01,02	Lift No.1, 2, etc.	VIS	Visitor
E	Entry	L	Living	WIP	Walk-in Pantry
EN	Ensuite	LR	Lobby Relief Air		


Project Title
O'Connell Street Caddens
O'Connell St Caddens NSW 2747 Australia
Drawing Title
Ramps
Vehicle Ramp

Rev	Date	Approved by	Revision Notes
2	28.02.24	BF	For DA


Scale	Project No.	Drawn by	North
1:200 @A1, 50%@A3	20096	RYM/CT	↑
Status	Dwg No.	Rev	
For Coordination	DA-440-001	2	

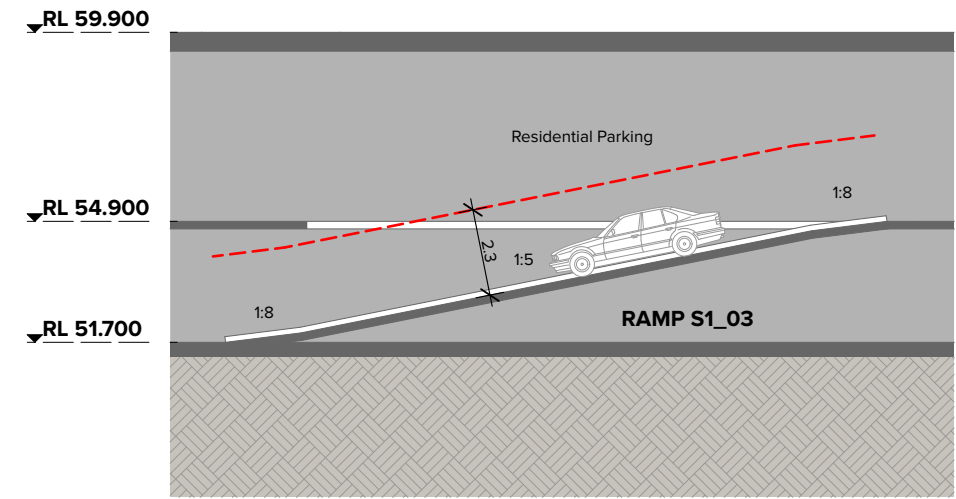


1
- Vehicle Ramp S1_03
1:200

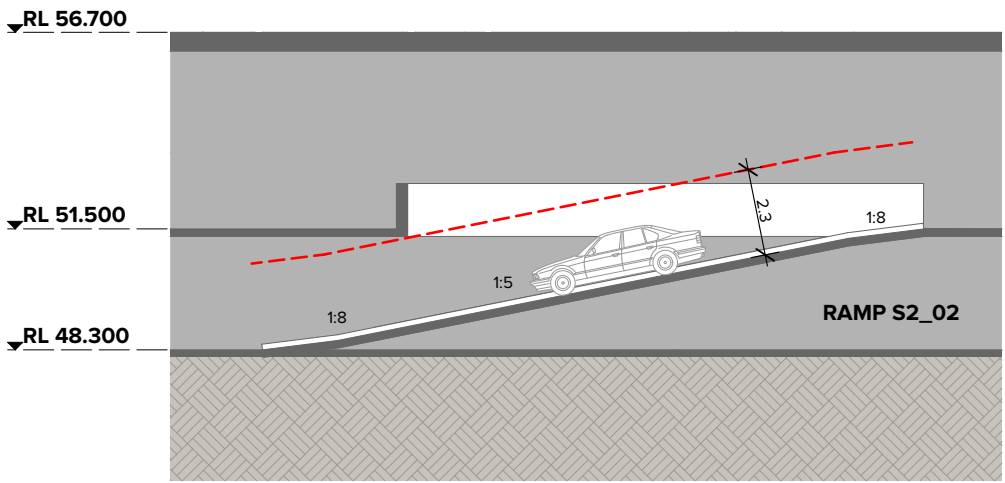


2
- Vehicle Ramp S2_02
1:200

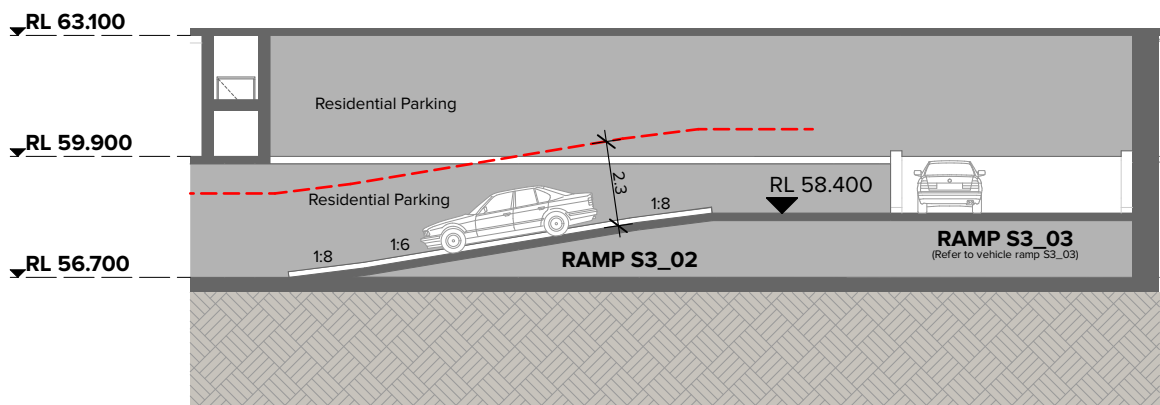


3
- Vehicle Ramp S3_02
1:200

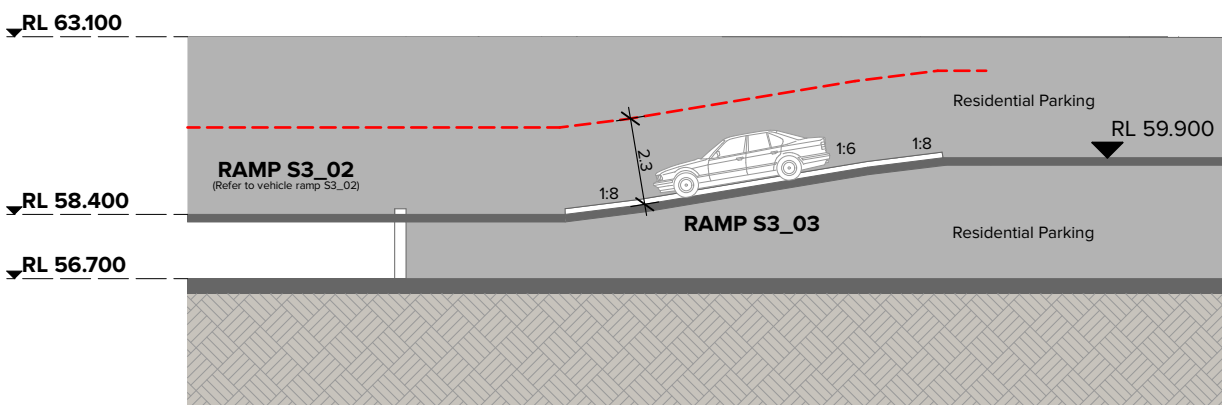


4
- Vehicle Ramp S3_03
1:200

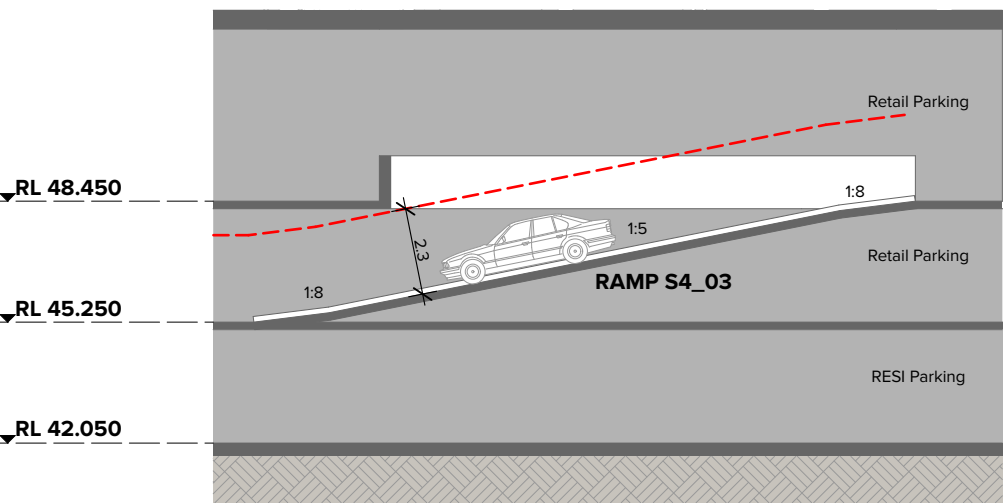

5
- Vehicle Ramp S4_03
1:200

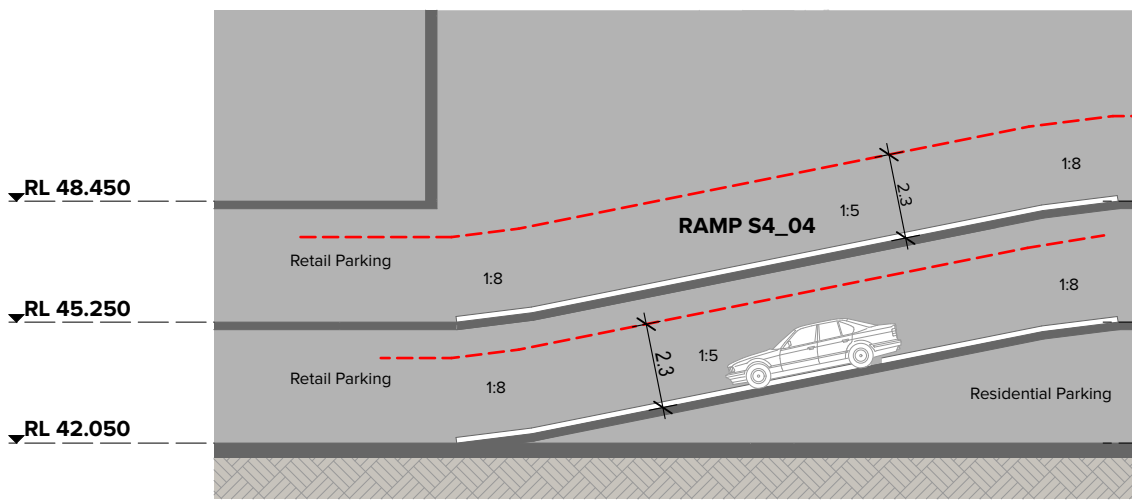

6
- Vehicle Ramp S4_04
1:200

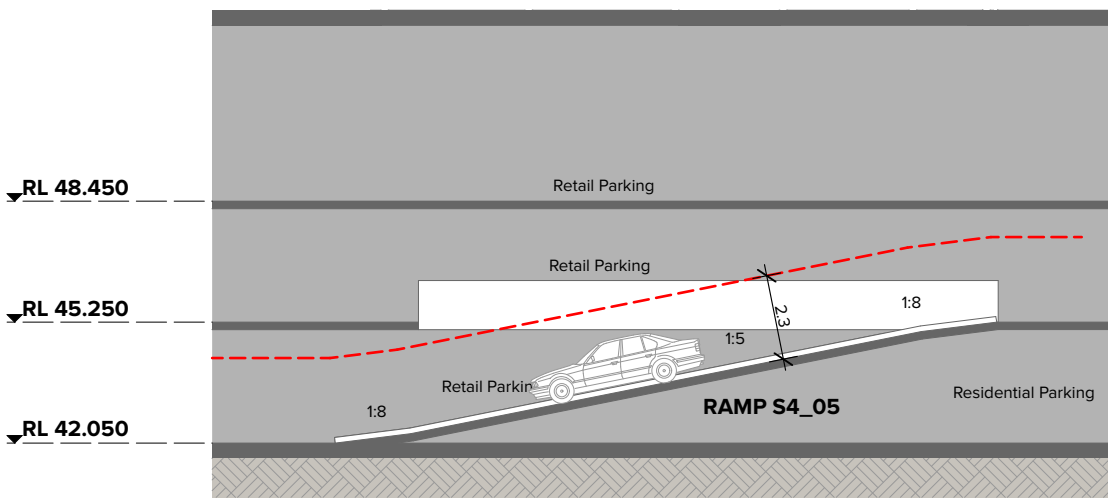

7
- Vehicle Ramp S4_05
1:200


Rev	Date	Approved by	Revision Notes
2	28.02.24	BF	For DA

NOTES
THIS DRAWING IS COPYRIGHT © OF TURNER. NO REPRODUCTION WITHOUT PERMISSION. UNLESS NOTED OTHERWISE THIS DRAWING IS NOT FOR CONSTRUCTION. ALL DIMENSIONS AND LEVELS ARE TO BE CHECKED ON SITE PRIOR TO THE COMMENCEMENT OF WORK. INFORM TURNER OF ANY DISCREPANCIES FOR CLARIFICATION BEFORE PROCEEDING WITH WORK. DRAWINGS ARE NOT TO BE SCALED. USE ONLY FIGURED DIMENSIONS. REFER TO CONSULTANT DOCUMENTATION FOR FURTHER INFORMATION (DWG, PC AND BIMA FILES ARE UNCONTROLLED DOCUMENTS AND ARE ISSUED FOR INFORMATION ONLY).

CLIENT
Holdmark Property Group
2/2-4 Giffnock Avenue Macquarie Park
NSW 2113 Australia

LEGEND
Site Boundary
Setback
ADG Setback

ACC	Accessible	FEX	Fire Extinguisher	LY	Laundry
ADP	Adaptable	FH	Fire Hydrant	S	Stone
B	Bathroom	GBC	Garbage Chute	SA	Supply Air
B1,2...	Bedroom 1, Bedroom 2, etc.	GL	Ground Line	ST	Study
BY	Balcony	K	Kitchen	TCE	Terrace
D	Dining	L_01,02	Lift No.1, 2, etc.	VIS	Visitor
E	Entry	L	Living	WIP	Walk-in Pantry
EN	Ensuite	LR	Lobby Relief Air		

 

Project Title
O'Connell Street Caddens
O'Connell St Caddens NSW 2747 Australia
Drawing Title
Ramps
Vehicle Ramp

Scale
1:200 @A1, 50%@A3
Status
For Coordination
Project No.
20096
Dwg No.
DA-440-002
Rev
2

TURNER

Level 7 ONE Oxford Street
Sydney NSW 2010
AUSTRALIA
T +61 2 8668 0000
F +61 2 8668 0088
turnerstudio.com.au