

PROPOSED STAGED DEVELOPMENT AT

400-404 Cabramatta Road West, 2-18 Orange Grove Rd and 6 Links Ave Cabramatta NSW 2166

STAGE 1: 52 TOWNHOUSE DEVELOPMENT WITH PART BASEMENT PARKING

STAGE 2: 87 UNIT RFB WITH BASEMENT PARKING (BY ALEKSANDAR PROJECTS PTY. LTD)

FOR, TCON CONSTRUCTIONS



LOCALITY PLAN



DRAWING SCHEDULE	
Page No.	SHEET NAME
01	COVER PAGE
02	EXISTING SITE PLAN & DEMOLITION
03	SITE ANALYSIS
04	STAGE 1 DEVELOPMENT
05	STAGE 2 DEVELOPMENT
06	SITE PLAN
07	TREE RETENTION PLAN
08	TRAFFIC CONTROL MEASURE PLAN
09	BASEMENT PLAN
10	GROUND FLOOR PLAN
11	FIRST FLOOR PLAN
12	ATTIC PLAN
13	ELEVATIONS 1 OF 2
14	ELEVATION 2 OF 2
15	ELEVATION 3 OF 3
16	SECTIONS 1 OF 3
17	SECTIONS 2 OF 3
18	TYPICAL FLOOR PLAN (BLOCK A)
19	TYPICAL FLOOR PLAN (BLOCK A)
20	TYPICAL FLOOR PLAN (BLOCK A)
21	TYPICAL FLOOR PLAN (BLOCK B)
22	TYPICAL FLOOR PLAN (BLOCK C&D)
23	TYPICAL FLOOR PLAN (BLOCK D)
24	TYPICAL FLOOR PLAN (BLOCK E)
25	TYPICAL FLOOR PLAN (BLOCK E)
26	TYPICAL FLOOR PLAN (BLOCK F)
27	TYPICAL FLOOR PLAN:ADAPTABLE (BLOCK G)
28	TYPICAL FLOOR PLAN:ADAPTABLE (BLOCK G)
29	TYPICAL FLOOR PLAN:ADAPTABLE (BLOCK G)
30	TYPICAL FLOOR PLAN (BLOCK H)
31	PRIVACY SECTION 1 OF 5 (BLOCK C & E DECK)
32	PRIVACY SECTION 2 OF 5
33	PRIVACY SECTION (EAST & WEST DRIVE CAR VIE...
34	PRIVACY SECTION 3 OF 5
35	PRIVACY SECTION 4 OF5
36	PRIVACY SECTION 5 OF 5
37	FENCING TYPE PLAN & DETAILS
38	BASIX SPECIFICATIONS
39	CONTROL TABLE
40	WASTE MANAGEMENT PLAN 1
41	WASTE MANAGEMENT PLAN 2



EXISTING SITE PLAN & DEMOLITION
1:350

NOTE: SEE ARBORICULTURAL IMPACT ASSESSMENT FOR TREE MANAGEMENT PLAN

EXISTING STRUCTURES TO BE DEMOLISHED AND REMOVED IN ACCORDANCE WITH WASTE MANAGEMENT PLAN, ALL RELEVANT AUSTRALIAN STANDARDS AND COUNCIL REQUIREMENTS

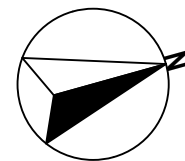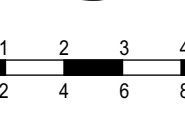AMENDMENTS LIST				COPYRIGHT		NORTH		PROJECT TITLE		CLIENT	
ISSUE	DATE	AMENDMENTS	DRAWN	CHECK ALL DIMENSIONS PRIOR TO COMMENCEMENT OF WORKS. FIGURED DIMENSIONS TO BE TAKEN IN PREFERENCE TO SCALING. THIS PLAN IS COPYRIGHT OF DESIGNNICHIE P/L AND MAY NOT BE USED WITHOUT WRITTEN CONSENT.			PROPOSED RESIDENTIAL DEVELOPMENT STAGE 1: 52 TOWNHOUSE DEVELOPMENT WITH PART BASEMENT PARKING		TCON CONSTRUCTIONS		
A	20.12.22	DA SUBMISSION	O.K. R.B				PROJECT ADDRESS		DRAWING TITLE		
B	30.05.23	DA RE-SUBMISSION	O.K. R.B				400-404 Cabramatta Road West, 2-18 Orange Grove Rd and 6 Links Ave Cabramatta NSW 2166				
C	28.03.24	COUNCIL REQUESTED AMENDMENTS	O.K. R.B								
D	29.07.24	COUNCIL REQUESTED AMENDMENTS	O.K. R.B								
E	12.12.24	PLANNING PANEL REQUESTED CHANGES	O.K. R.B								
								EXISTING SITE PLAN & DEMOLITION			



SITE ANALYSIS
1:500


AMENDMENTS LIST

ISSUE	DATE	AMENDMENTS	DRAWN
A	20.12.22	DA SUBMISSION	O.K. R.B
B	30.05.23	DA RE-SUBMISSION	O.K. R.B
C	28.03.24	COUNCIL REQUESTED AMENDMENTS	O.K. R.B
D	29.07.24	COUNCIL REQUESTED AMENDMENTS	O.K. R.B
E	12.12.24	PLANNING PANEL REQUESTED CHANGES	O.K. R.B

COPYRIGHT

CHECK ALL DIMENSIONS PRIOR TO COMMENCEMENT OF WORKS. FIGURED DIMENSIONS TO BE TAKEN IN PREFERENCE TO SCALING. THIS PLAN IS COPYRIGHT OF DESIGN NICHE P/L AND MAY NOT BE USED WITHOUT WRITTEN CONSENT.

NORTH

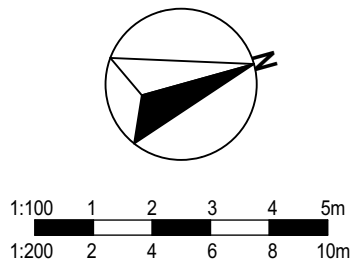

PROJECT TITLE

PROPOSED RESIDENTIAL DEVELOPMENT
STAGE 1: 52 TOWNHOUSE DEVELOPMENT WITH PART BASEMENT PARKING

PROJECT ADDRESS


400-404 Cabramatta Road West, 2-18 Orange Grove Rd and 6 Links Ave Cabramatta NSW 2166

CLIENT

TCON CONSTRUCTIONS

DRAWING TITLE

SITE ANALYSIS

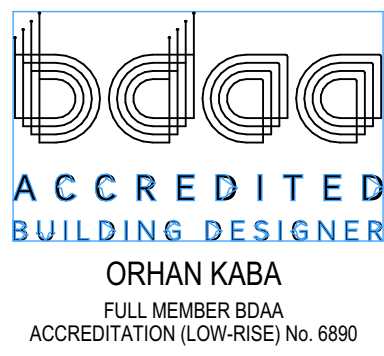


design niche
Building Designers


A 1/45 Crosby Street, Greystanes NSW 2145 M 0438 538 118 E orhan@designniche.com.au

COUNCIL	SCALE	DRAWING NO	ISSUE
FAIRFIELD	1:500	22020-03	E

STAGE 1: 52 TOWNHOUSE DEVELOPMENT WITH PART BASEMENT PARKING AT 400-404 Cabramatta Road West, 2-18 Orange Grove Rd and 6 Links Ave Cabramatta NSW 2166

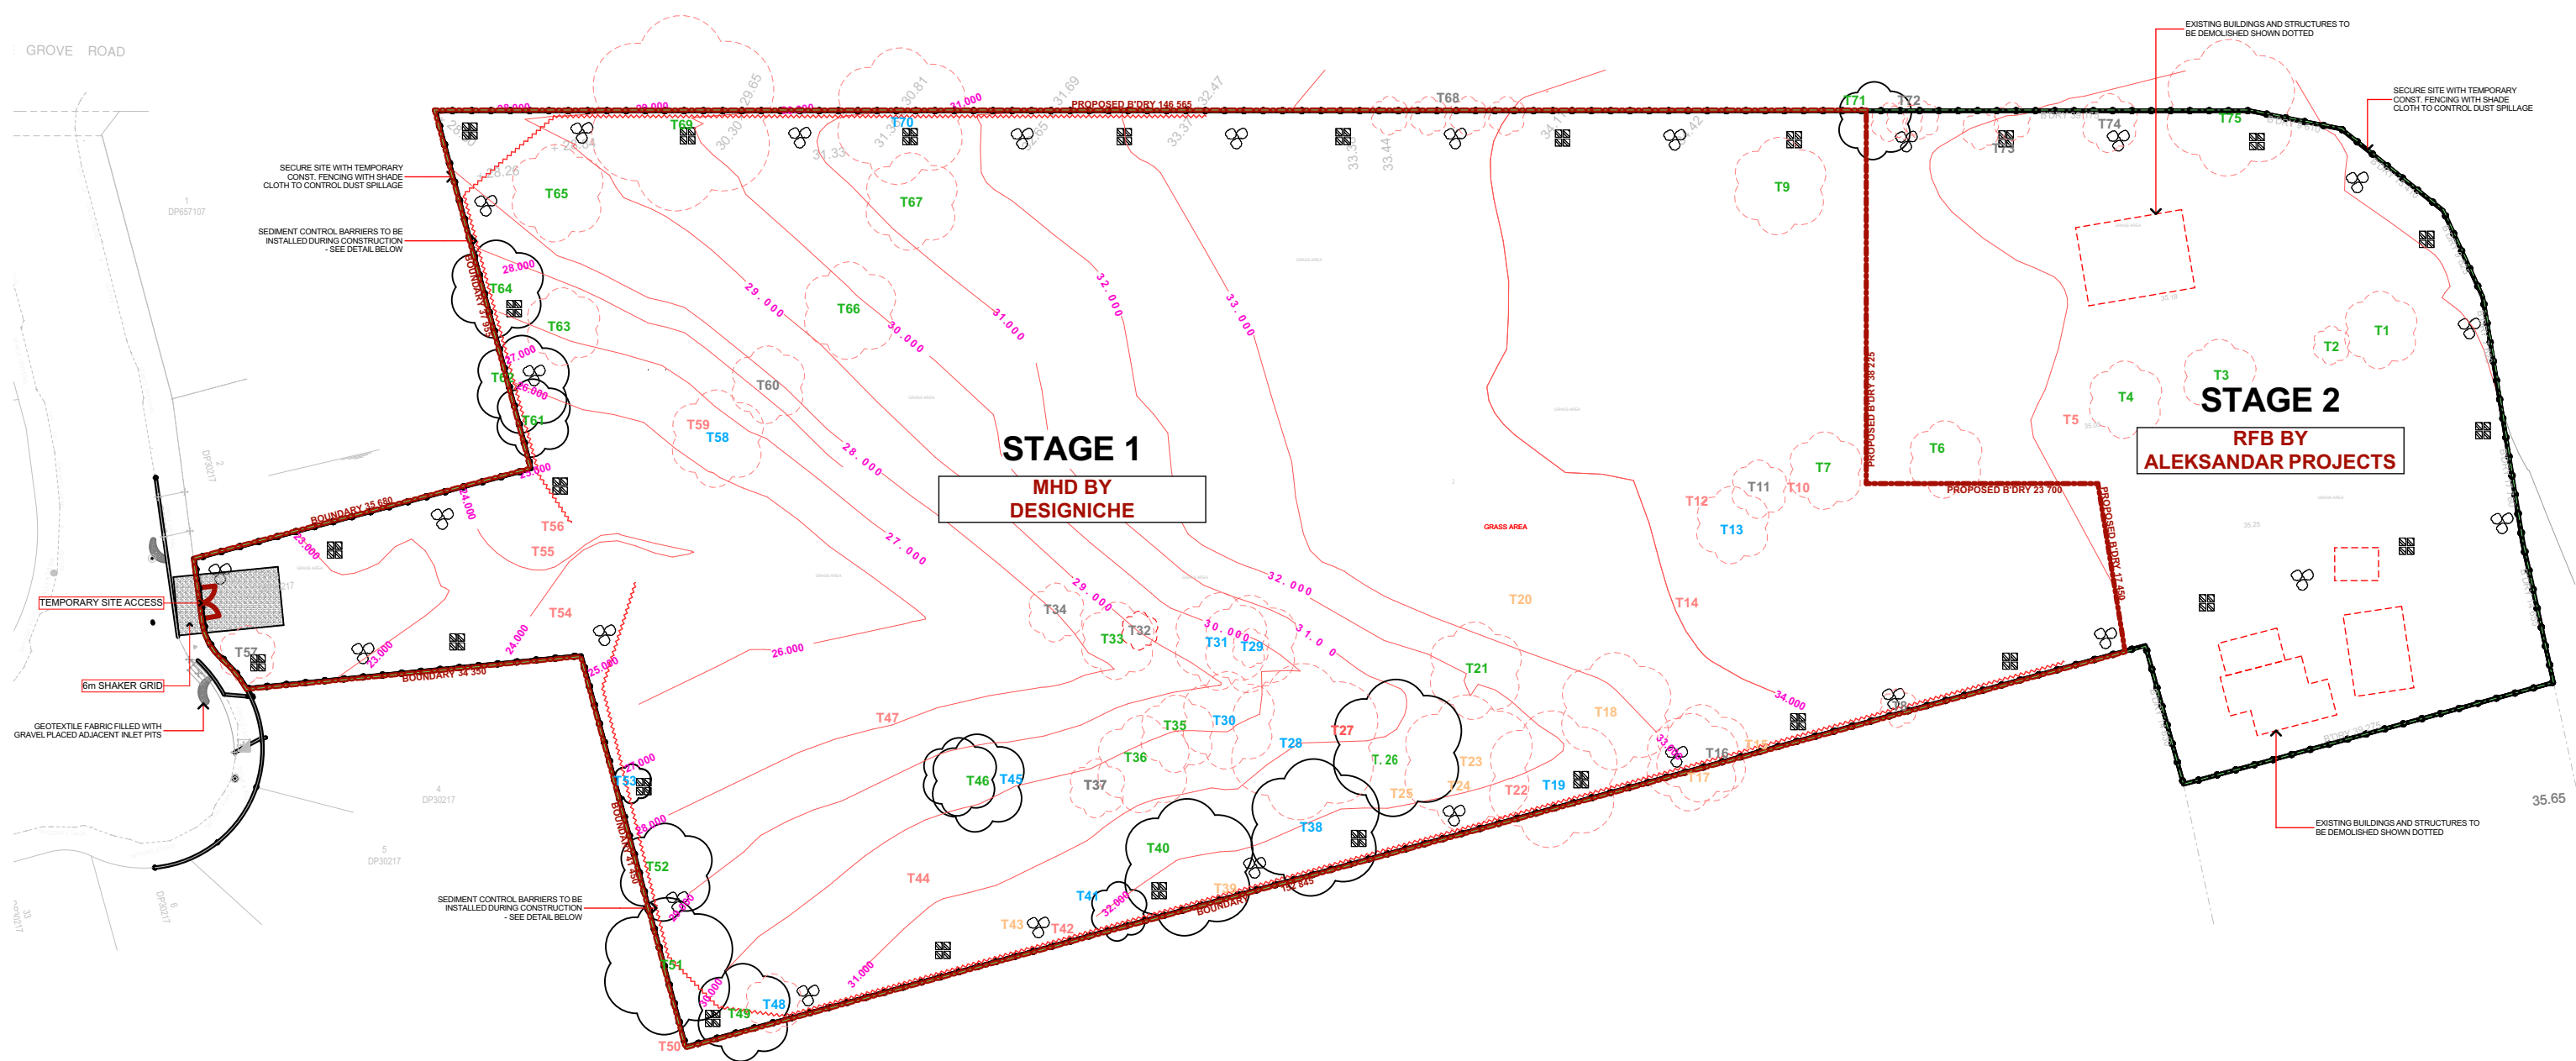

PHASE I

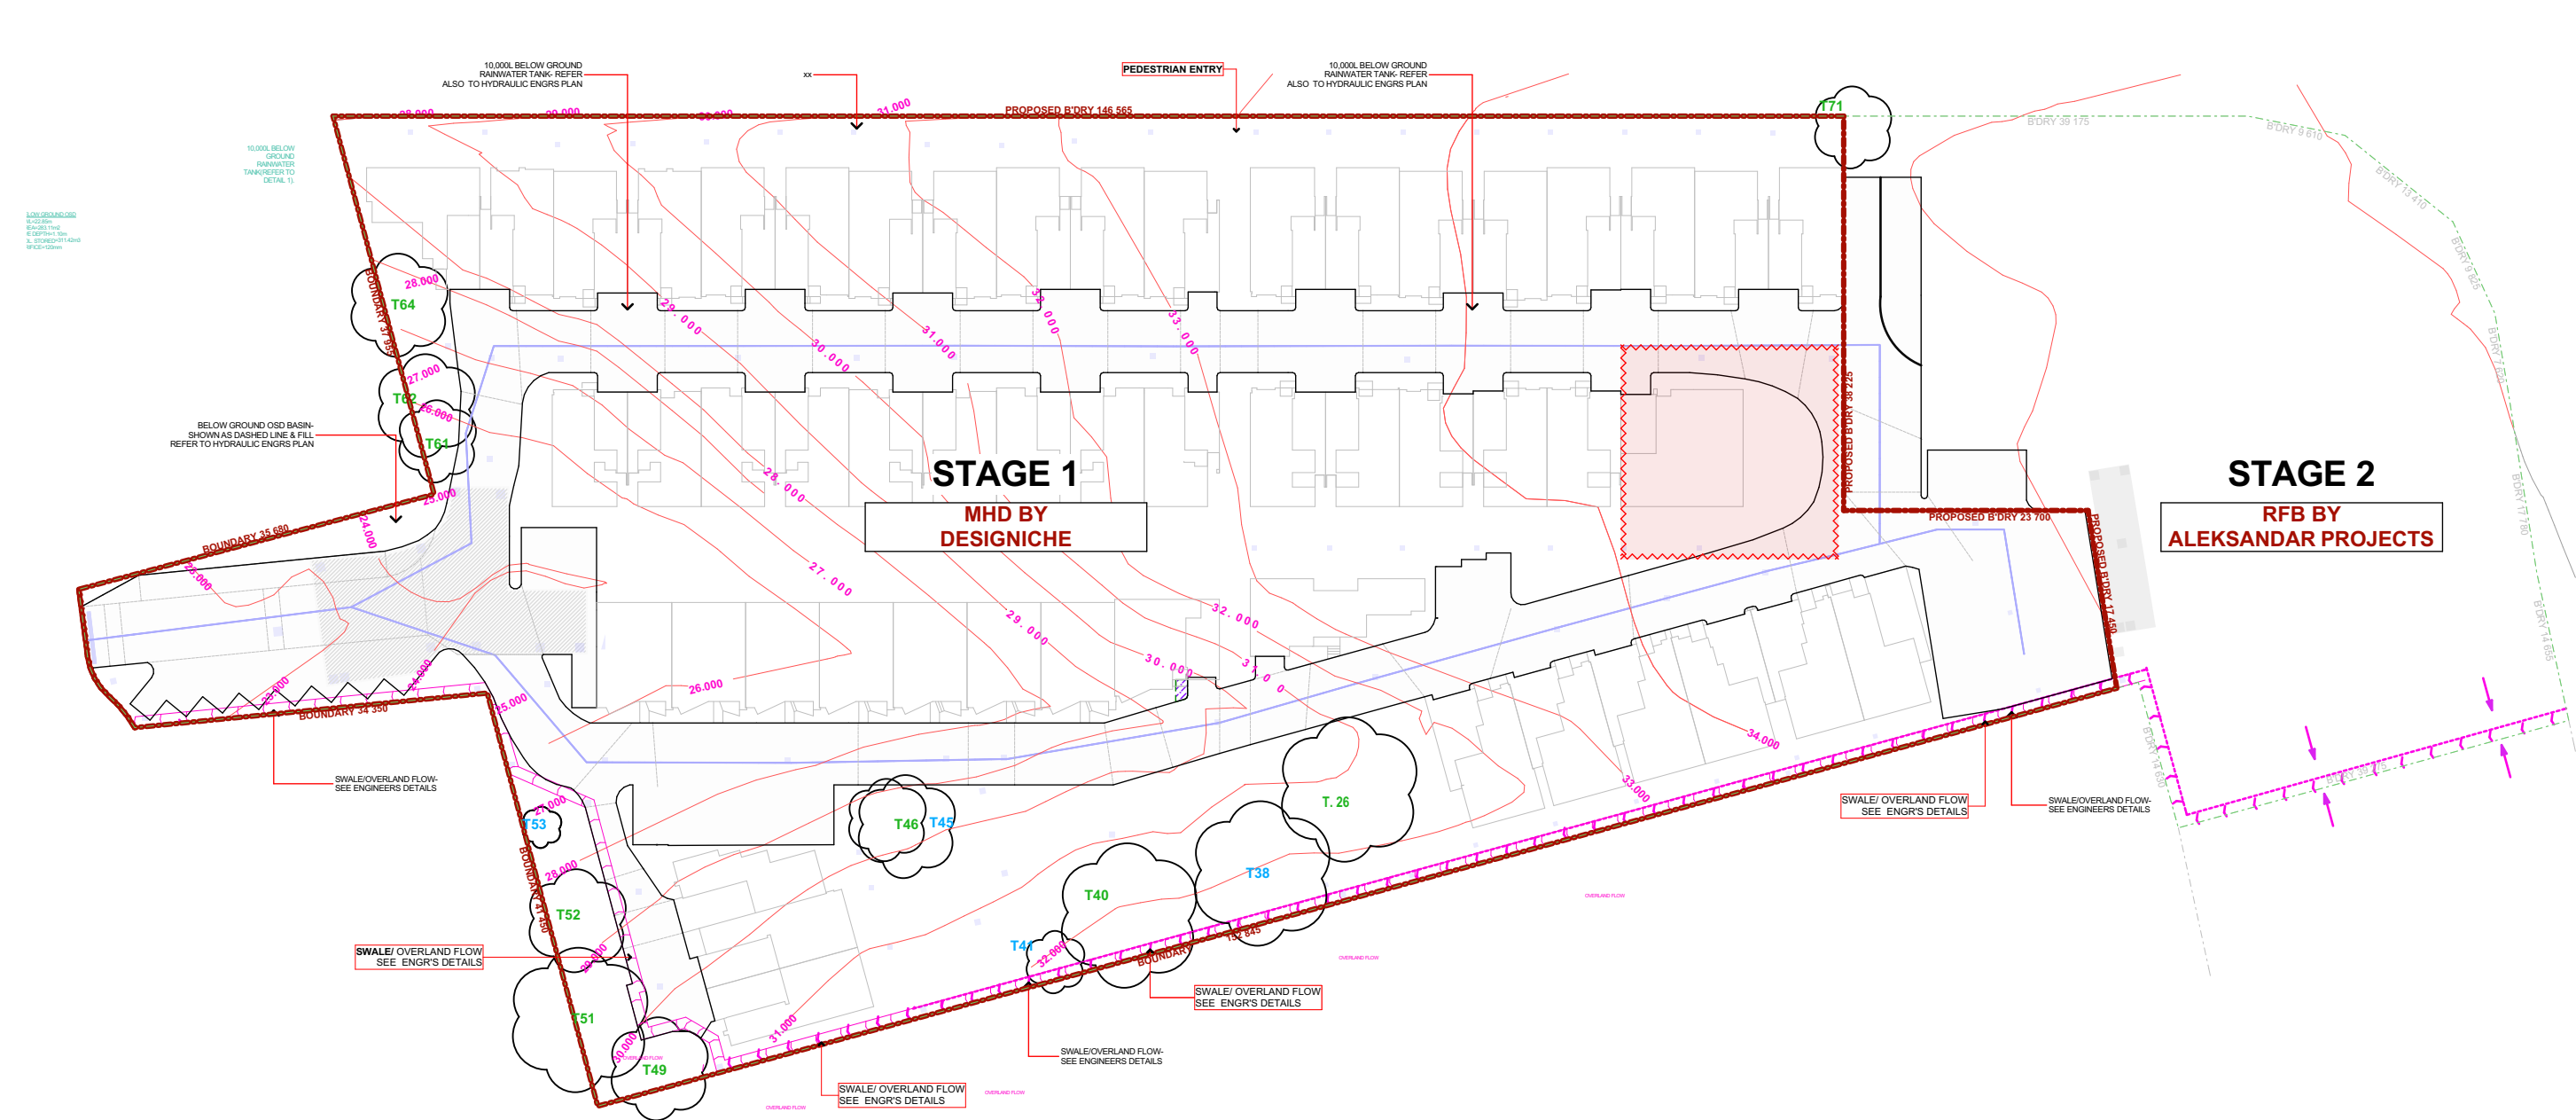

PHASE II



PHASE III

STAGE 1 DEVELOPMENT:

- PHASE I:
- a. SITEWORKS (MHD & RFB)
 - b. IMPLEMENT TREE PROTECTION MEASURES
 - c. SITE DEMOLITION (MHD & RFB)
 - d. SITE CLEARING, TREE REMOVAL (MHD & RFB)
- PHASE II:
- a. SITE PREPARATION, EXCAVATION, FILL & BENCHING (MHD SITE ONLY)
 - b. STORMWATER CONST. (MHD)
 - c. SWALE/ OSD CONST.(MHD)
- PHASE III:
- a. CONSTRUCTION OF MDH BASEMENT & DWELLINGS
 - b. VEHICULAR ACCESS
 - c. PEDESTRIAN ACCESS
 - d. LANDSCAPING

NOTE: SEE ARBORICULTURAL IMPACT ASSESSMENT FOR TREE MANAGEMENT PLAN

EXISTING STRUCTURES TO BE DEMOLISHED AND REMOVED IN ACCORDANCE WITH WASTE MANAGEMENT PLAN, ALL RELEVANT AUSTRALIAN STANDARDS AND COUNCIL REQUIREMENTS

REFER TO ENGINEERING FOR SOIL MANAGEMENT. EARTHWORKS, EXCAVATION, STORMWATER PLANS & SWALE

REFER TO LANDSCAPE PLANS FOR LANDSCAPE DETAILS

AMENDMENTS LIST				COPYRIGHT		NORTH		PROJECT TITLE		CLIENT	
ISSUE	DATE	AMENDMENTS	DRAWN	CHECK ALL DIMENSIONS PRIOR TO COMMENCEMENT OF WORKS. FIGURED DIMENSIONS TO BE TAKEN IN PREFERENCE TO SCALING. THIS PLAN IS COPYRIGHT OF DESIGNICHE P/L AND MAY NOT BE USED WITHOUT WRITTEN CONSENT.				PROPOSED RESIDENTIAL DEVELOPMENT STAGE 1: 52 TOWNHOUSE DEVELOPMENT WITH PART BASEMENT PARKING		TCON CONSTRUCTIONS	
A	20.12.22	DA SUBMISSION	O.K. R.B					PROJECT ADDRESS		DRAWING TITLE	
B	30.05.23	DA RE-SUBMISSION	O.K. R.B					400-404 Cabramatta Road West, 2-18 Orange Grove Rd and 6 Links Ave Cabramatta NSW 2166		STAGE 1 DEVELOPMENT	
C	28.03.24	COUNCIL REQUESTED AMENDMENTS	O.K. R.B								
D	29.07.24	COUNCIL REQUESTED AMENDMENTS	O.K. R.B								
E	12.12.24	PLANNING PANEL REQUESTED CHANGES	O.K. R.B								

STAGE 2: 87 UNIT RFB WITH BASEMENT PARKING (BY ALEKSANDAR PROJECTS PTY. LTD) AT 400-404 Cabramatta Road West, 2-18 Orange Grove Rd and 6 Links Ave Cabramatta NSW 2166



STAGE 1 DEVELOPMENT:

- PHASE I:
- SITEWORKS (MHD & RFB)
 - IMPLEMENT TREE PROTECTION MEASURES
 - SITE DEMOLITION (MHD & RFB)
 - SITE CLEARING, TREE REMOVAL (MHD & RFB)

- PHASE II:
- SITE PREPARATION, EXCAVATION, FILL & BENCHING (MHD SITE ONLY)
 - STORMWATER CONST. (MHD)
 - SWALE/ OSD CONST.(MHD)

- PHASE III:
- CONSTRUCTION OF MDH BASEMENT & DWELLINGS
 - VEHICULAR ACCESS
 - PEDESTRIAN ACCESS
 - LANDSCAPING

STAGE 2 DEVELOPMENT:

- PHASE I:
- BASEMENT & POOL EXCAVATION-(RFB)
 - SITE PREPARATION (RFB)
 - OSD & STORMWATER
 - BASEMENT ACCESS


- PHASE II:
- CONSTRUCTION OF BUILDING
 - LANDSCAPING
 - PEDESTRIAN ACCESS

NOTE: SEE ARBORICULTURAL IMPACT ASSESSMENT FOR TREE MANAGEMENT PLAN

EXISTING STRUCTURES TO BE DEMOLISHED AND REMOVED IN ACCORDANCE WITH WASTE MANAGEMENT PLAN, ALL RELEVANT AUSTRALIAN STANDARDS AND COUNCIL REQUIREMENTS

REFER TO ENGINEERING FOR SOIL MANAGEMENT. EARTHWORKS, EXCAVATION, STORMWATER PLANS & SWALE

REFER TO LANDSCAPE PLANS FOR LANDSCAPE DETAILS

 AMENDMENTS LIST				COPYRIGHT	NORTH	PROJECT TITLE	CLIENT					
ISSUE	DATE	AMENDMENTS	DRAWN			PROPOSED RESIDENTIAL DEVELOPMENT STAGE 1: 52 TOWNHOUSE DEVELOPMENT WITH PART BASEMENT PARKING	TCON CONSTRUCTIONS					
A	20.12.22	DA SUBMISSION	O.K. R.B	CHECK ALL DIMENSIONS PRIOR TO COMMENCEMENT OF WORKS. FIGURED DIMENSIONS TO BE TAKEN IN PREFERENCE TO SCALING. THIS PLAN IS COPYRIGHT OF DESIGNICHE P/L AND MAY NOT BE USED WITHOUT WRITTEN CONSENT.		400-404 Cabramatta Road West, 2-18 Orange Grove Rd and 6 Links Ave Cabramatta NSW 2166	STAGE 2 DEVELOPMENT					
B	30.05.23	DA RE-SUBMISSION	O.K. R.B									
C	28.03.24	COUNCIL REQUESTED AMENDMENTS	O.K. R.B									
D	29.07.24	COUNCIL REQUESTED AMENDMENTS	O.K. R.B									
E	12.12.24	PLANNING PANEL REQUESTED CHANGES	O.K. R.B									



SITE PLAN
1:250

AMENDMENTS LIST					COPYRIGHT		NORTH		PROJECT TITLE		CLIENT	
ISSUE	DATE	AMENDMENTS	DRAWN		CHECK ALL DIMENSIONS PRIOR TO COMMENCEMENT OF WORKS. FIGURED DIMENSIONS TO BE TAKEN IN PREFERENCE TO SCALING. THIS PLAN IS COPYRIGHT OF DESIGN NICHE P/L AND MAY NOT BE USED WITHOUT WRITTEN CONSENT.				PROPOSED RESIDENTIAL DEVELOPMENT STAGE 1: 52 TOWNHOUSE DEVELOPMENT WITH PART BASEMENT PARKING		TCON CONSTRUCTIONS	
A	20.12.22	DA SUBMISSION	O.K. R.B.						PROJECT ADDRESS 400-404 Cabramatta Road West, 2-18 Orange Grove Rd and 6 Links Ave Cabramatta NSW 2166		DRAWING TITLE SITE PLAN	
B	30.05.23	DA RE-SUBMISSION	O.K. R.B.									
C	28.03.24	COUNCIL REQUESTED AMENDMENTS	O.K. R.B.									
D	29.07.24	COUNCIL REQUESTED AMENDMENTS	O.K. R.B.									
E	12.12.24	PLANNING PANEL REQUESTED CHANGES	O.K. R.B.									


ACCREDITED
BUILDING DESIGNER


Building Designers


A 1/45 Crosby Street, Greystanes NSW 2145 M 0438 538 118 E orhan@designniche.com.au

COUNCILSCALEDRAWING NOISSUE

FAIRFIELD1:25022020-06E

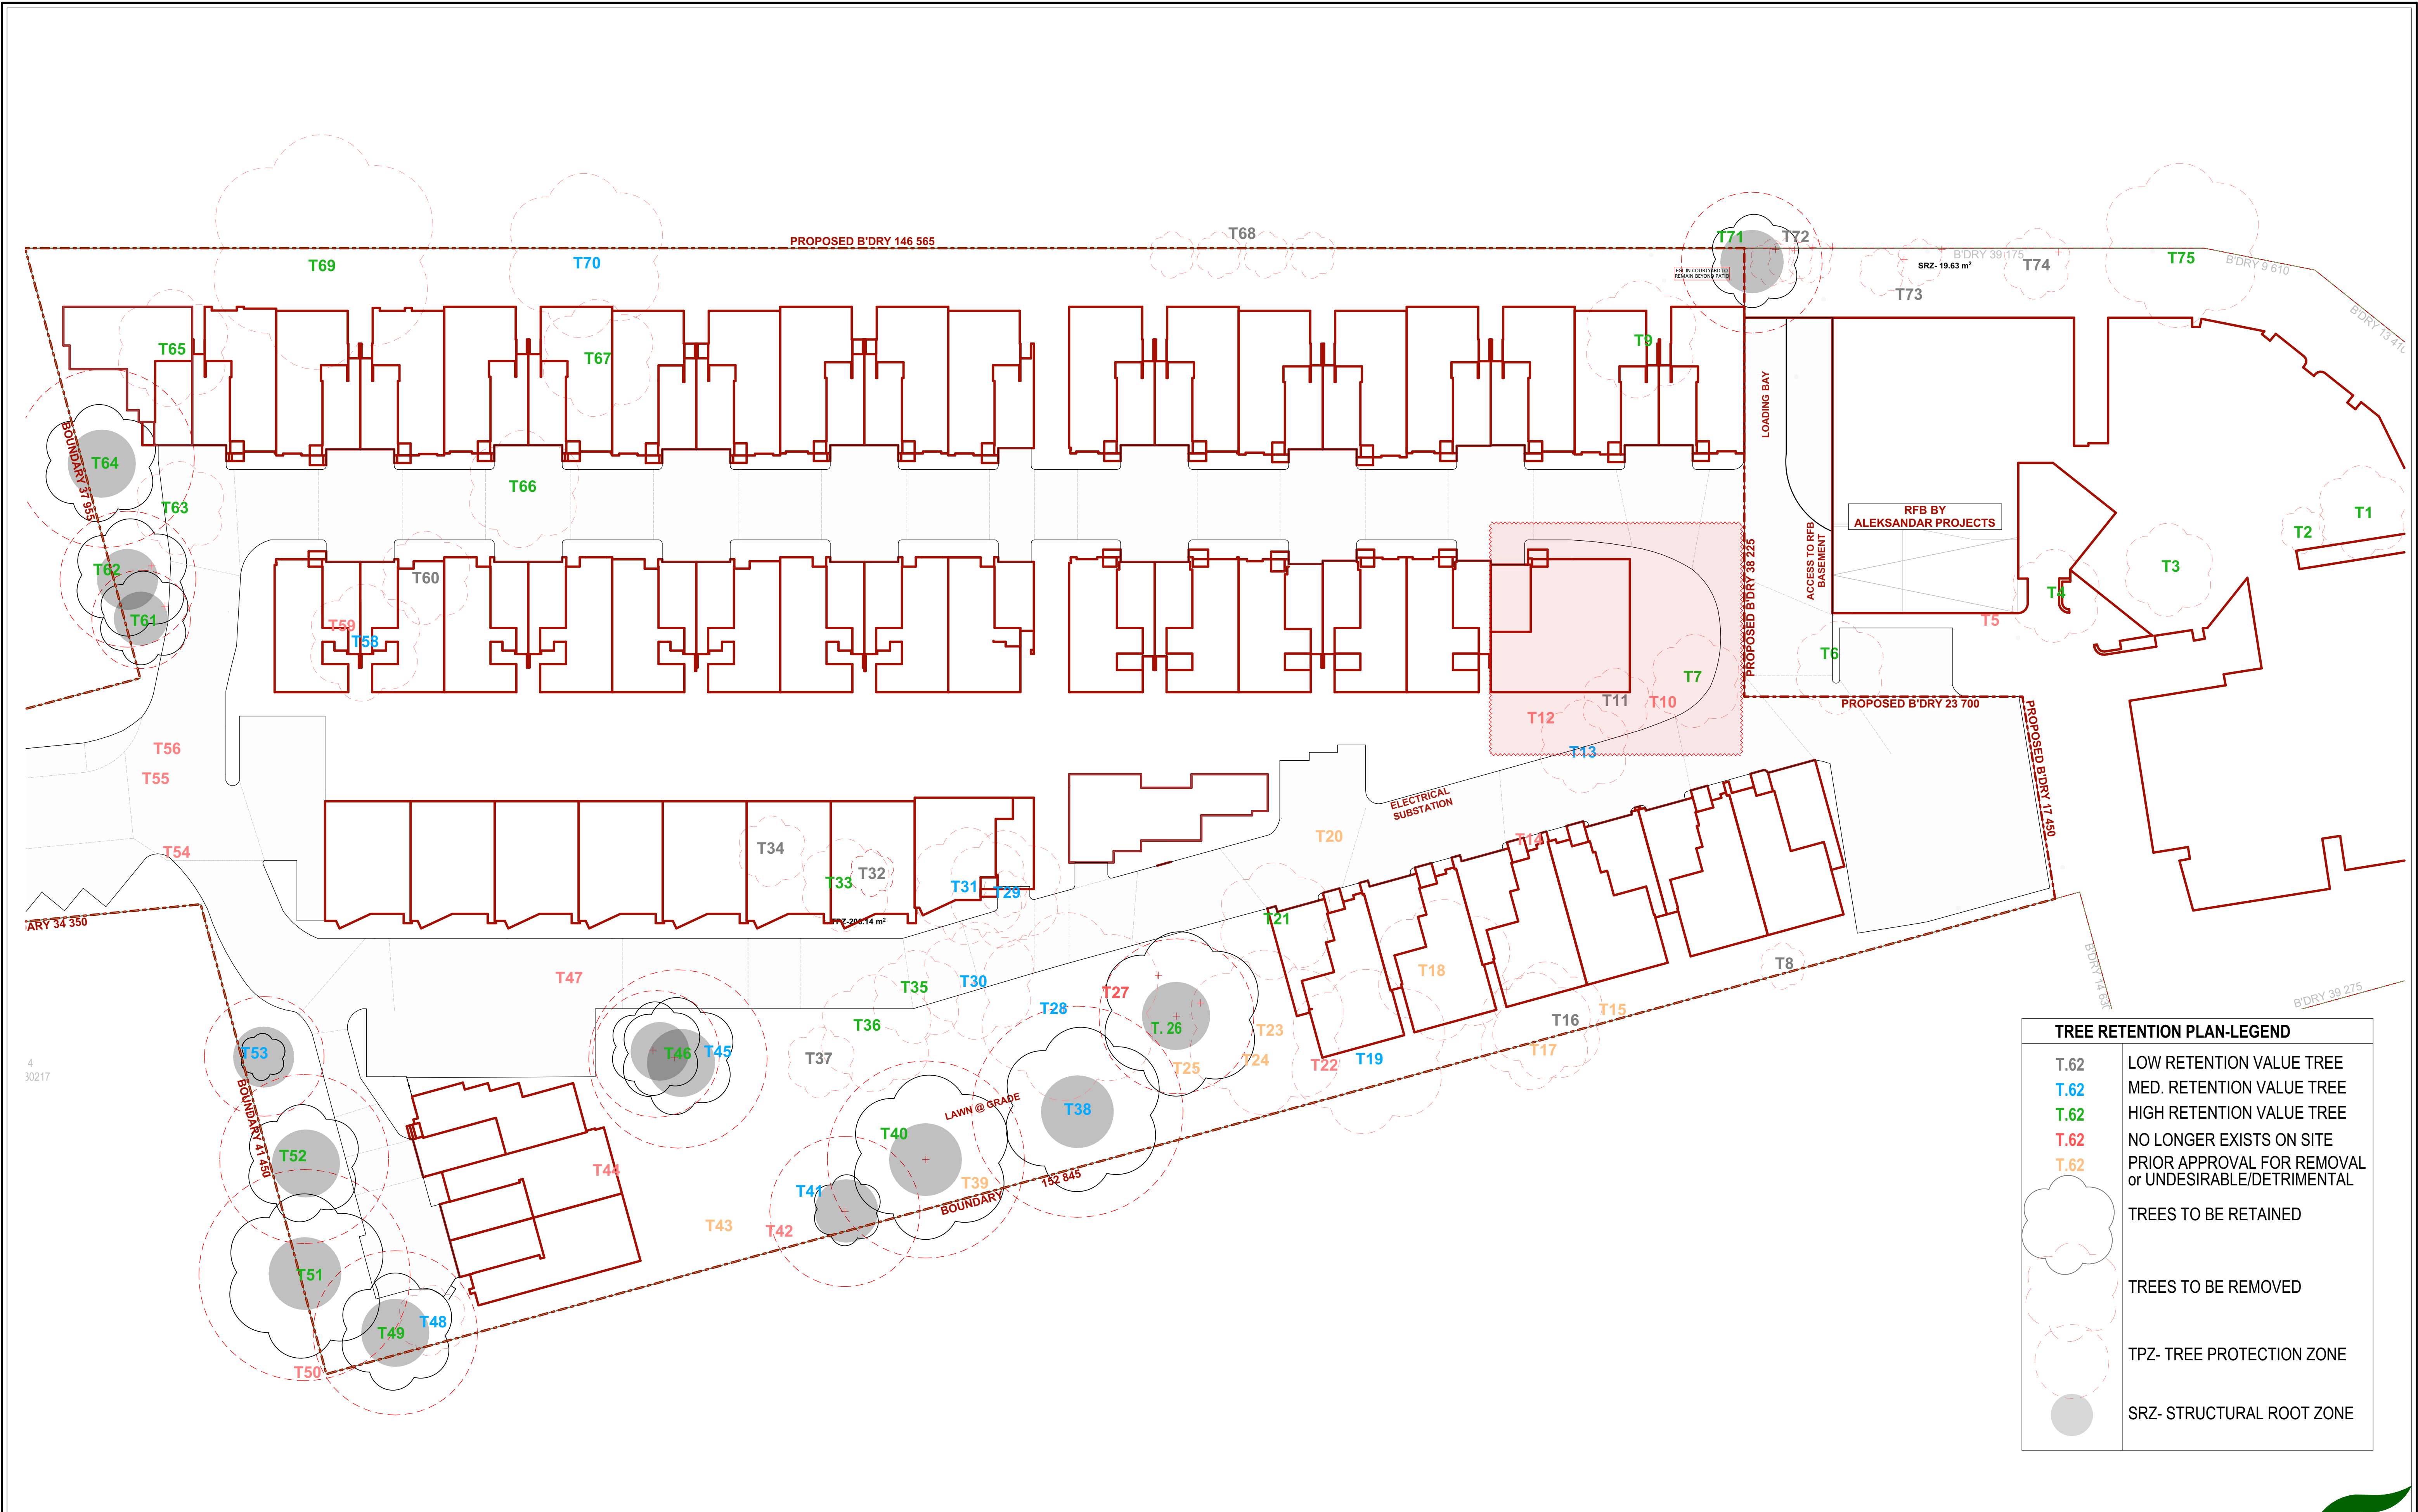

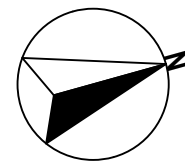AMENDMENTS LIST				COPYRIGHT	NORTH	PROJECT TITLE	CLIENT
ISSUE	DATE	AMENDMENTS	DRAWN	CHECK ALL DIMENSIONS PRIOR TO COMMENCEMENT OF WORKS. FIGURED DIMENSIONS TO BE TAKEN IN PREFERENCE TO SCALING. THIS PLAN IS COPYRIGHT OF DESIGN NICHE P/L AND MAY NOT BE USED WITHOUT WRITTEN CONSENT.	 1:100 1 2 3 4 5m 1:200 2 4 6 8 10m	PROPOSED RESIDENTIAL DEVELOPMENT STAGE 1: 52 TOWNHOUSE DEVELOPMENT WITH PART BASEMENT PARKING	TCON CONSTRUCTIONS
A	20.12.22	DA SUBMISSION	O.K. R.B			PROJECT ADDRESS 400-404 Cabramatta Road West, 2-18 Orange Grove Rd and 6 Links Ave Cabramatta NSW 2166	DRAWING TITLE TREE RETENTION PLAN
B	30.05.23	DA RE-SUBMISSION	O.K. R.B				
C	28.03.24	COUNCIL REQUESTED AMENDMENTS	O.K. R.B				
D	29.07.24	COUNCIL REQUESTED AMENDMENTS	O.K. R.B				
E	12.12.24	PLANNING PANEL REQUESTED CHANGES	O.K. R.B				
					</		

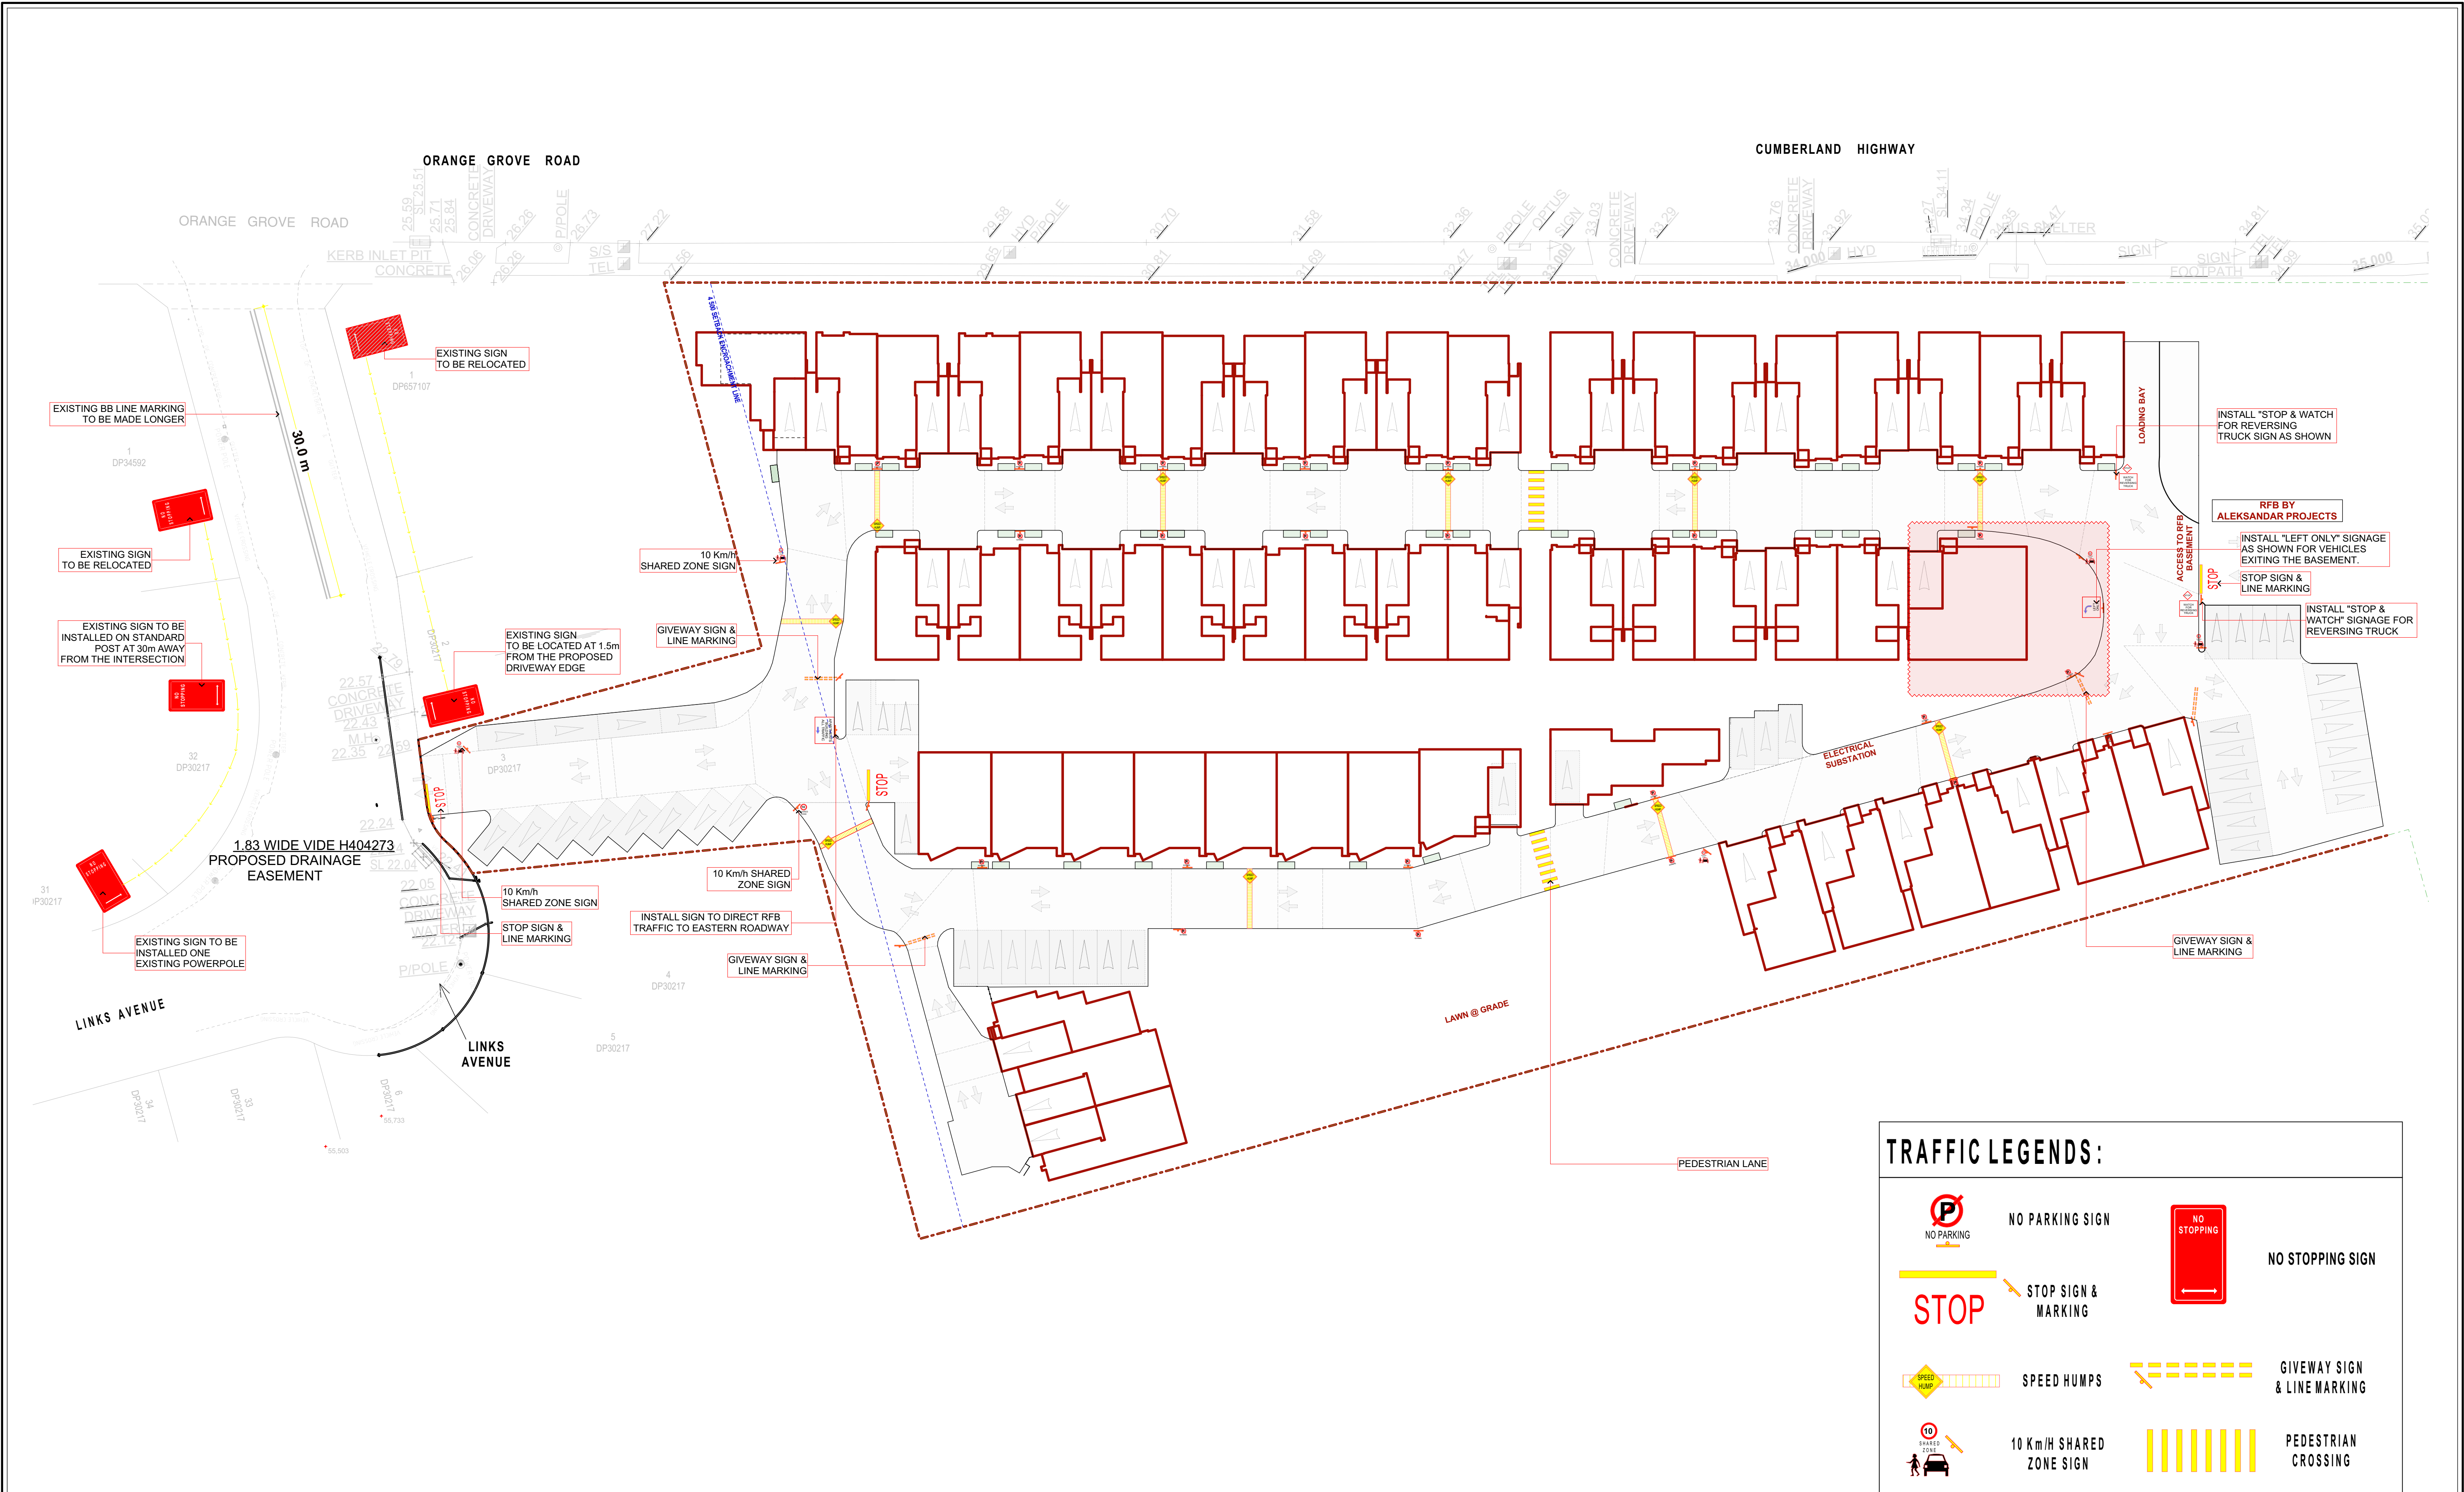


TRAFFIC LEGENDS:

	NO PARKING SIGN		NO STOPPING SIGN
	STOP SIGN & MARKING		
	SPEED HUMPS		GIVEWAY SIGN & LINE MARKING
	10 Km/H SHARED ZONE SIGN		PEDESTRIAN CROSSING

AMENDMENTS LIST				COPYRIGHT	NORTH	PROJECT TITLE	CLIENT	
-----------------	--	--	--	-----------	-------	---------------	--------	--


CUMBERLAND HIGHWAY

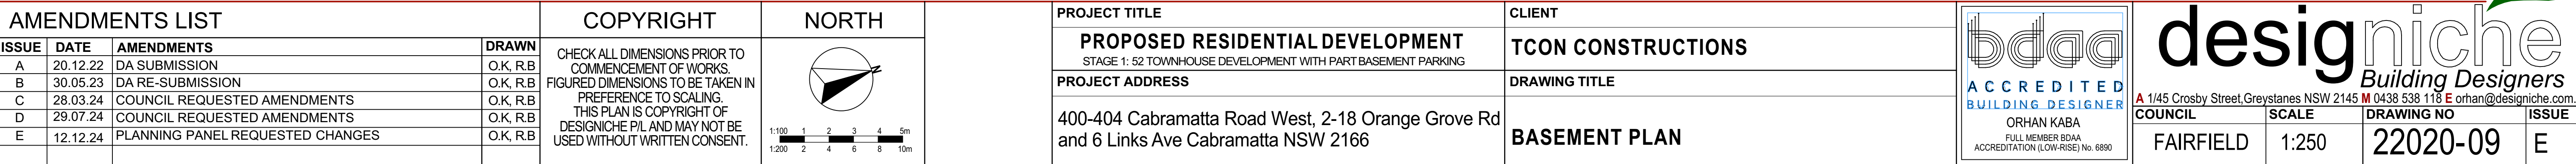

CUMBERLAND HIGHWAY



AMENDMENTS LIST				COPYRIGHT	NORTH	PROJECT TITLE	CLIENT	 A A C C R E D I T E D B U I L D I N G D E S I G N E R ORHAN KABA FULL MEMBER BIDA ACCREDITATION (LOW-RISE) No. 6890	 A 1/45 Crosby Street, Greystanes NSW 2145 M 0438 538 116 E orhan@designniche.com.au COUNCIL SCALE DRAWING NO ISSUE FAIRFIELD 1:250 22020-10 E
ISSUE	DATE	AMENDMENTS	DRAWN	CHECK ALL DIMENSIONS PRIOR TO COMMENCEMENT OF WORKS. FIGURED DIMENSIONS TO BE TAKEN IN PREFERENCE TO SCALING. THIS PLAN IS COPYRIGHT OF DESIGNICHE P/L AND MAY NOT BE USED WITHOUT WRITTEN CONSENT.	 	PROPOSED RESIDENTIAL DEVELOPMENT STAGE 1: 52 TOWNHOUSE DEVELOPMENT WITH PART BASEMENT PARKING	TCON CONSTRUCTIONS		
					PROJECT ADDRESS 400-404 Cabramatta Road West, 2-18 Orange Grove Rd and 6 Links Ave Cabramatta NSW 2166	DRAWING TITLE	GROUND FLOOR PLAN		





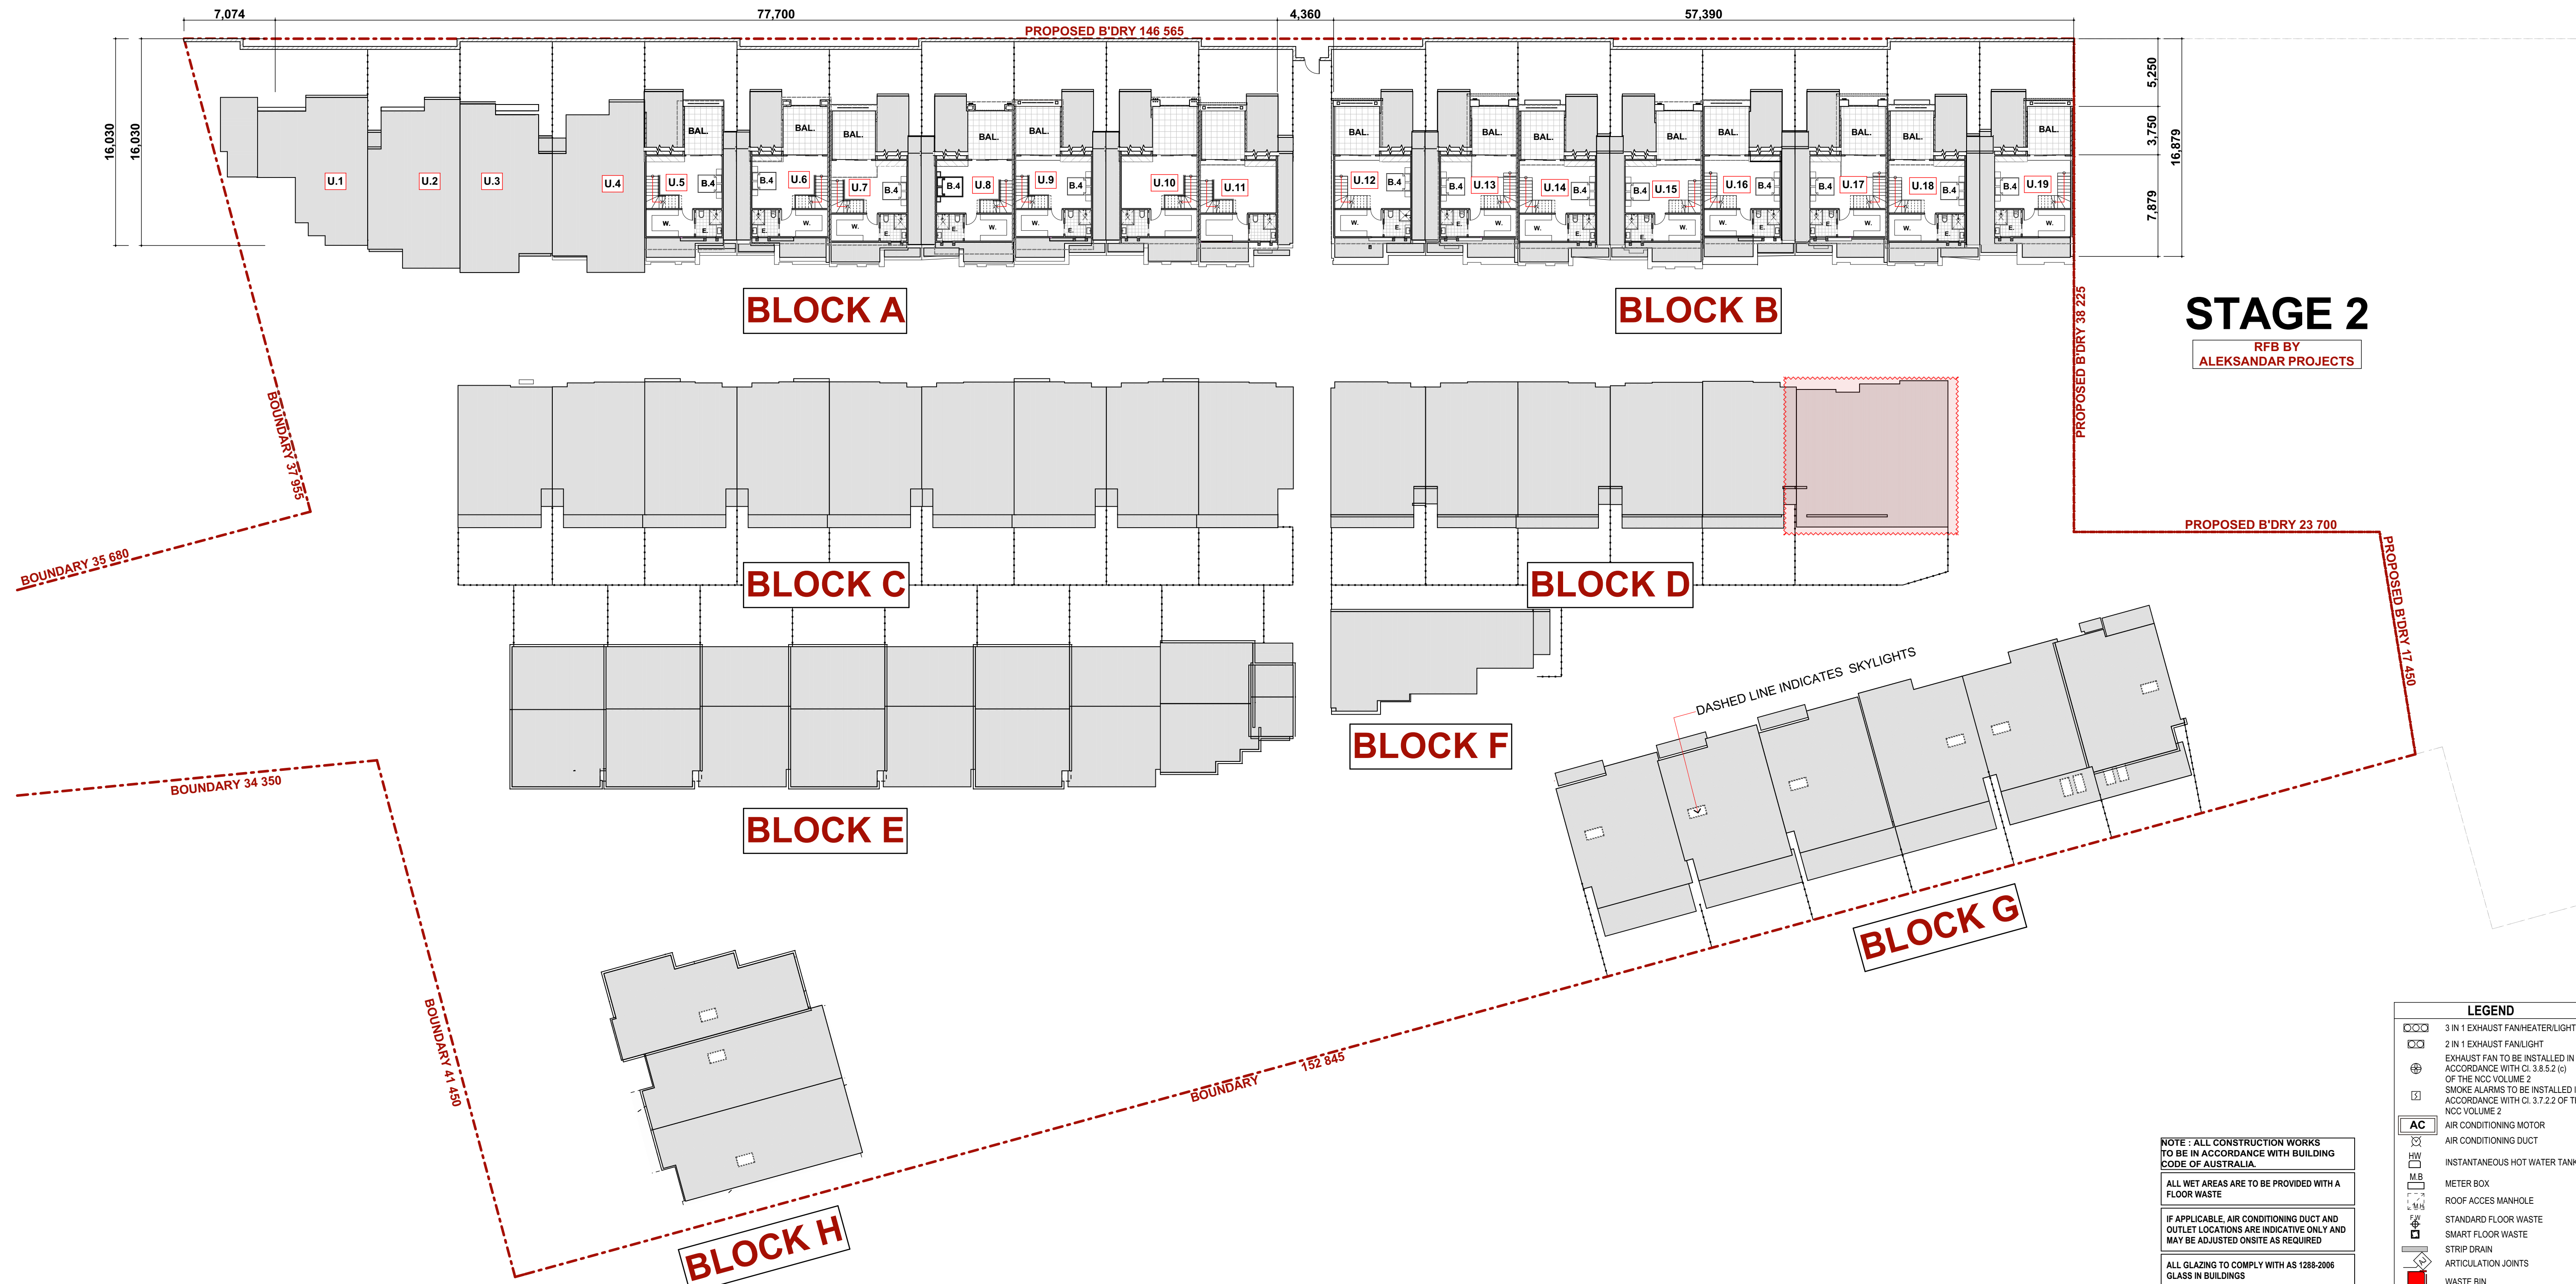



STAGE 2



RFB BY
ALEKSANDAR PROJECTS

ATTIC PLAN
1:250

AMENDMENTS LIST				COPYRIGHT	NORTH	PROJECT TITLE	CLIENT	ACCREDITED BUILDING DESIGNER ORHAN KABA FULL MEMBER BDAA ACCREDITATION (LOW-RISE) No. 6890 designniche Building Designers A 1/45 Crosby Street, Greystanes NSW 2145 M 0438 538 118 E orhan@designniche.com.au <tr><th>ISSUE</th><th>DATE</th><th>AMENDMENTS</th><th>DRAWN</th><td rowspan="4">CHECK ALL DIMENSIONS PRIOR TO COMMENCEMENT OF WORKS. FIGURED DIMENSIONS TO BE TAKEN IN PREFERENCE TO SCALING. THIS PLAN IS COPYRIGHT OF DESIGNNICHE P/L AND MAY NOT BE USED WITHOUT WRITTEN CONSENT.</td><td rowspan="4"></td><td>PROPOSED RESIDENTIAL DEVELOPMENT STAGE 1: 52 TOWNHOUSE DEVELOPMENT WITH PART BASEMENT PARKING</td><td>TCON CONSTRUCTIONS</td></tr> <tr><td colspan="2"></td><td></td><td></td><td>PROJECT ADDRESS</td><td>DRAWING TITLE</td></tr> <tr><td colspan="2"></td><td></td><td></td><td>400-404 Cabramatta Road West, 2-18 Orange Grove Rd and 6 Links Ave Cabramatta NSW 2166</td><td>ATTIC PLAN</td></tr> <tr><td colspan="2"></td><td></td><td></td><td></td><td></td></tr> <tr><td colspan="2"></td><td></td><td></td><td></td><td></td><td></td><td></td><td>COUNCIL</td><td>SCALE</td><td>DRAWING NO</td><td>ISSUE</td></tr> <tr><td colspan="2"></td><td></td><td></td><td></td><td></td><td></td><td></td><td>FAIRFIELD</td><td>1:250</td><td>22020-12</td><td>E</td></tr>	ISSUE	DATE	AMENDMENTS	DRAWN	CHECK ALL DIMENSIONS PRIOR TO COMMENCEMENT OF WORKS. FIGURED DIMENSIONS TO BE TAKEN IN PREFERENCE TO SCALING. THIS PLAN IS COPYRIGHT OF DESIGNNICHE P/L AND MAY NOT BE USED WITHOUT WRITTEN CONSENT.		PROPOSED RESIDENTIAL DEVELOPMENT STAGE 1: 52 TOWNHOUSE DEVELOPMENT WITH PART BASEMENT PARKING	TCON CONSTRUCTIONS					PROJECT ADDRESS	DRAWING TITLE					400-404 Cabramatta Road West, 2-18 Orange Grove Rd and 6 Links Ave Cabramatta NSW 2166	ATTIC PLAN															COUNCIL	SCALE	DRAWING NO	ISSUE									FAIRFIELD	1:250	22020-12	E
ISSUE	DATE	AMENDMENTS	DRAWN	CHECK ALL DIMENSIONS PRIOR TO COMMENCEMENT OF WORKS. FIGURED DIMENSIONS TO BE TAKEN IN PREFERENCE TO SCALING. THIS PLAN IS COPYRIGHT OF DESIGNNICHE P/L AND MAY NOT BE USED WITHOUT WRITTEN CONSENT.		PROPOSED RESIDENTIAL DEVELOPMENT STAGE 1: 52 TOWNHOUSE DEVELOPMENT WITH PART BASEMENT PARKING	TCON CONSTRUCTIONS	
						PROJECT ADDRESS	DRAWING TITLE	
						400-404 Cabramatta Road West, 2-18 Orange Grove Rd and 6 Links Ave Cabramatta NSW 2166	ATTIC PLAN	
								COUNCIL	SCALE	DRAWING NO	ISSUE	
								FAIRFIELD	1:250	22020-12	E	

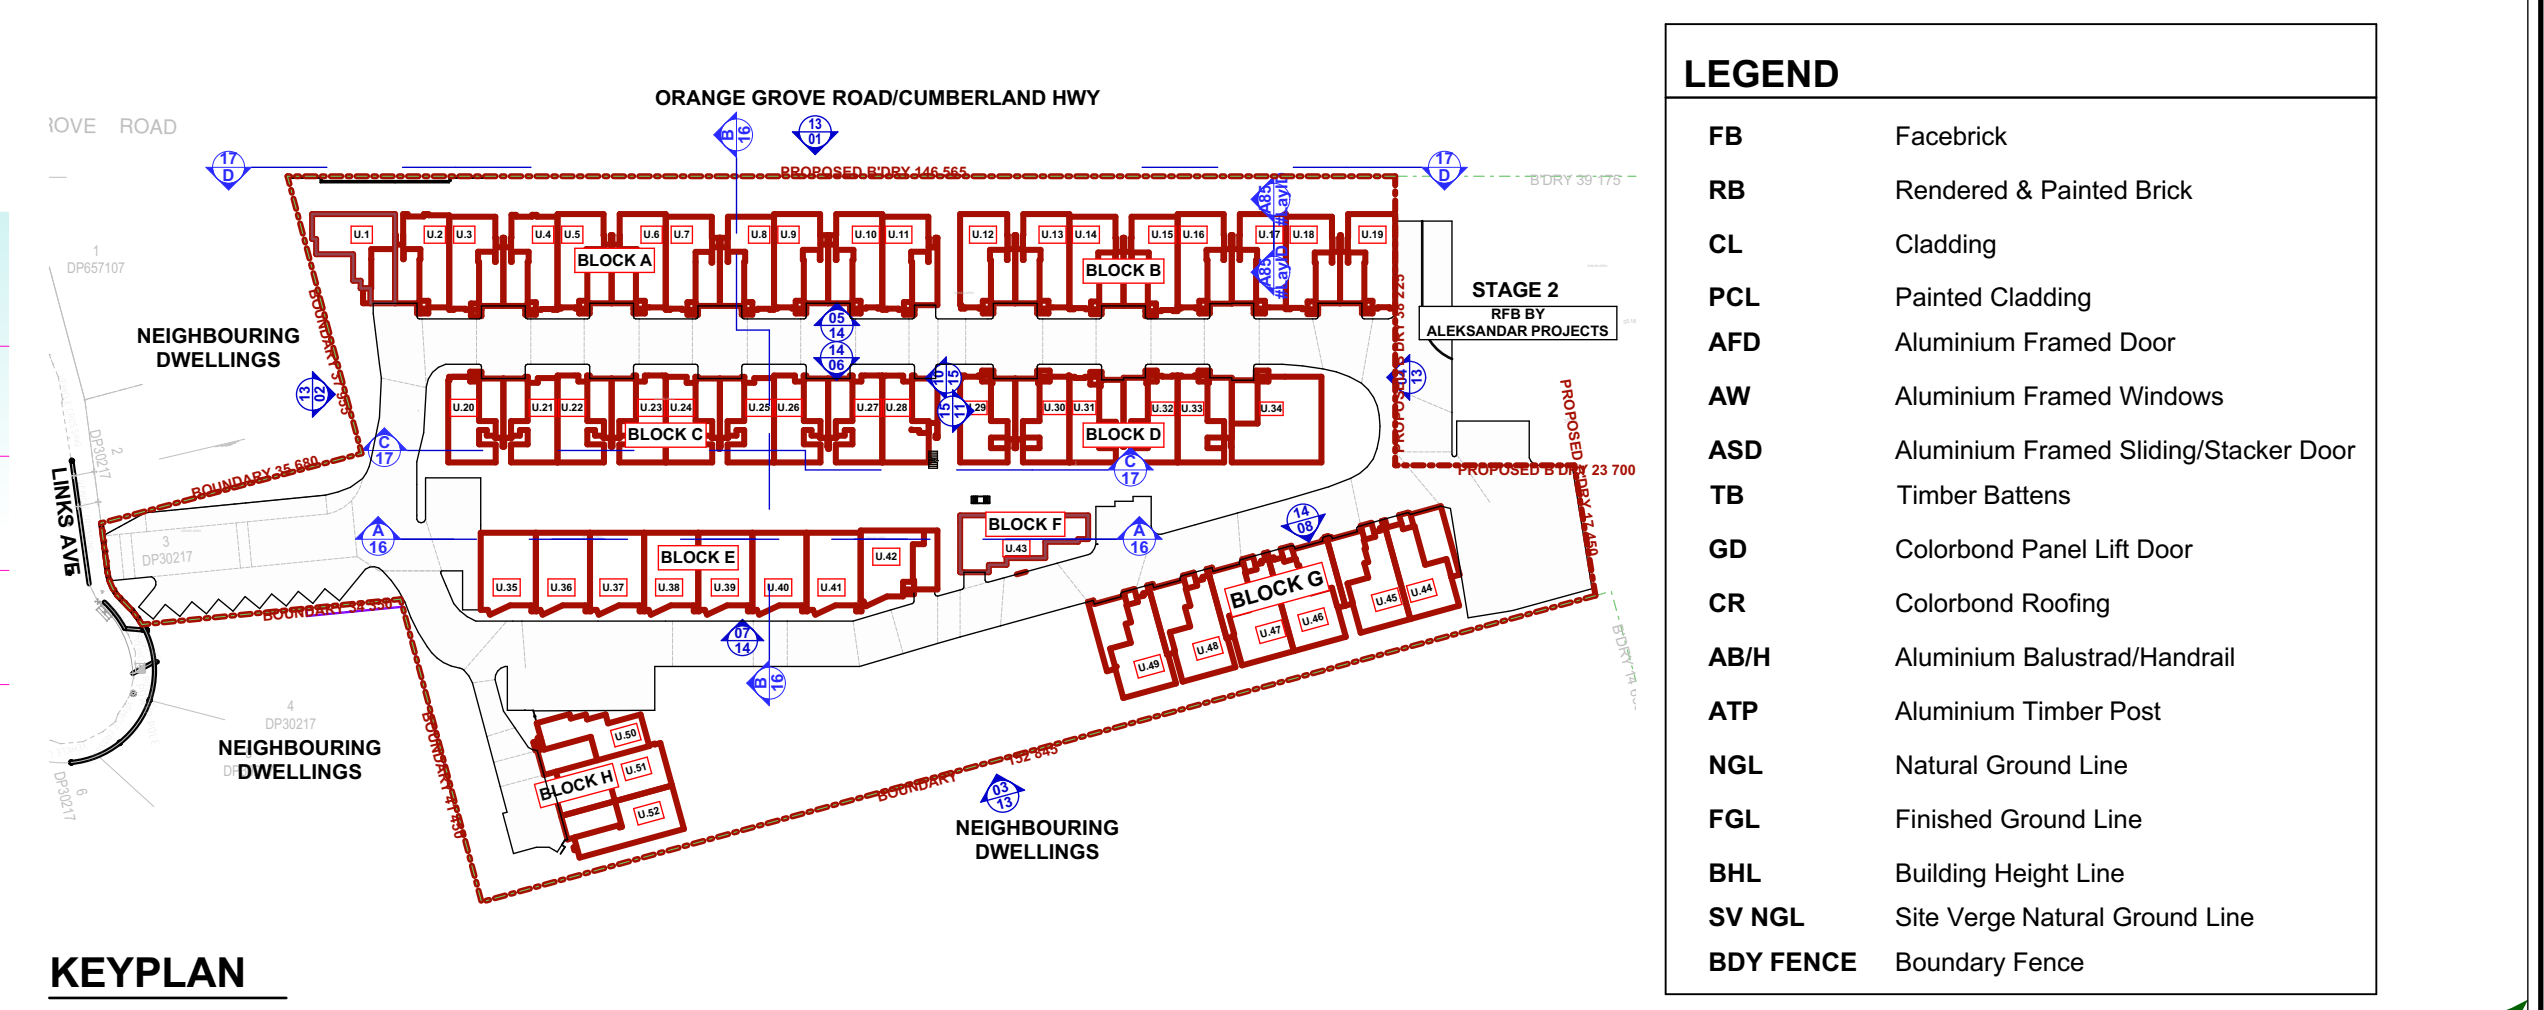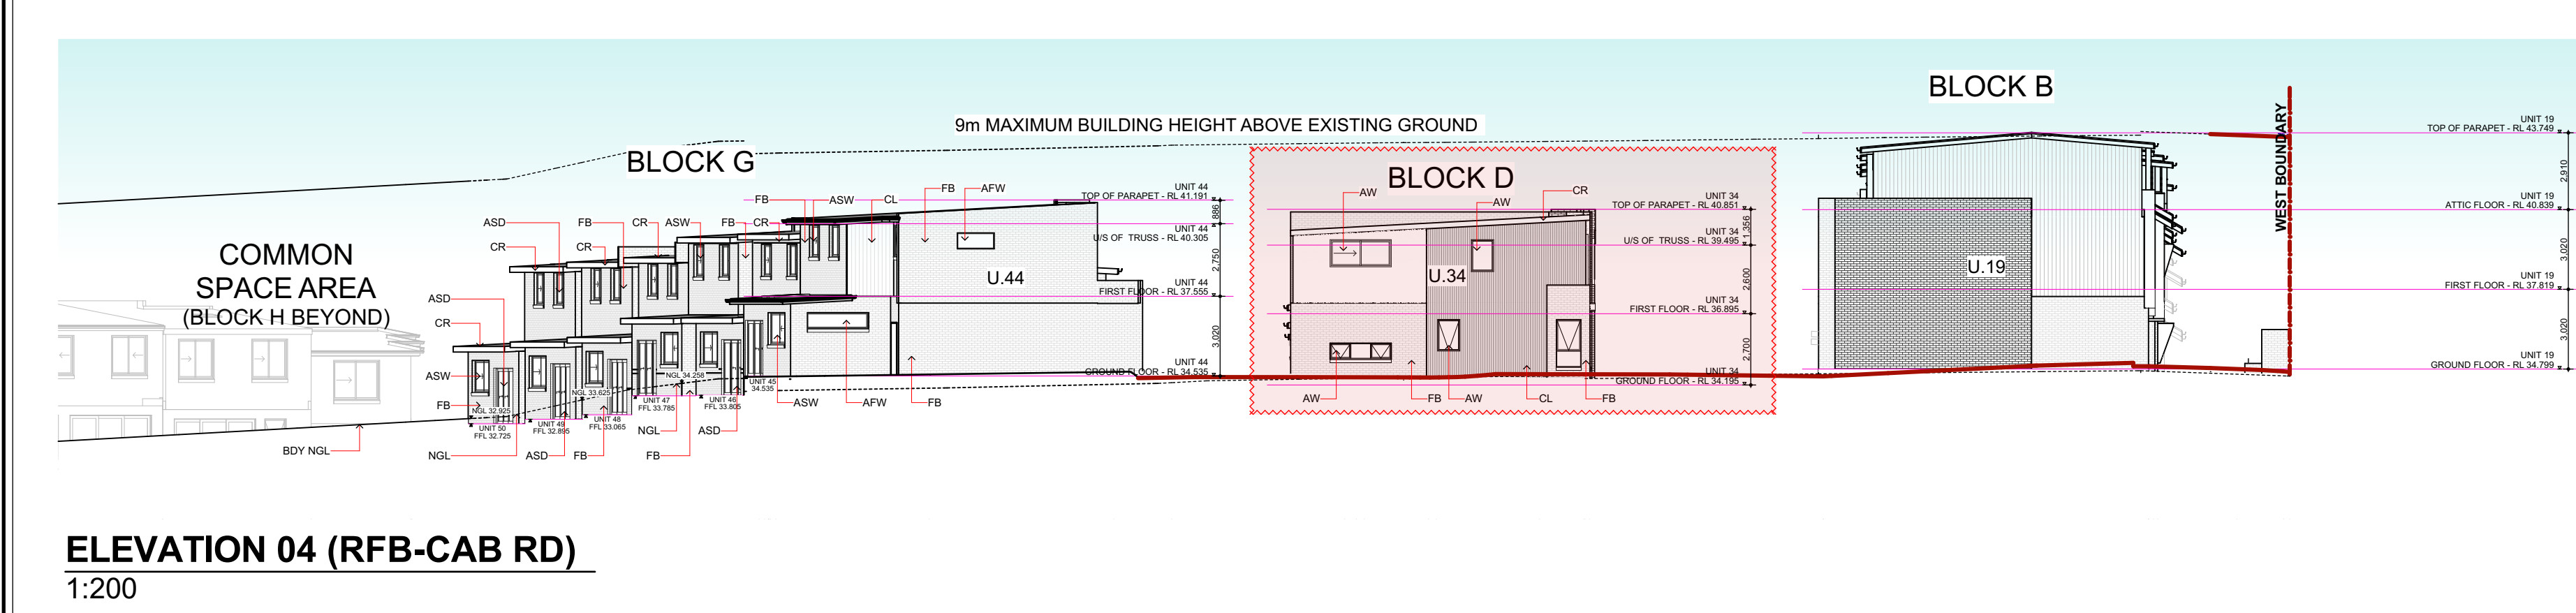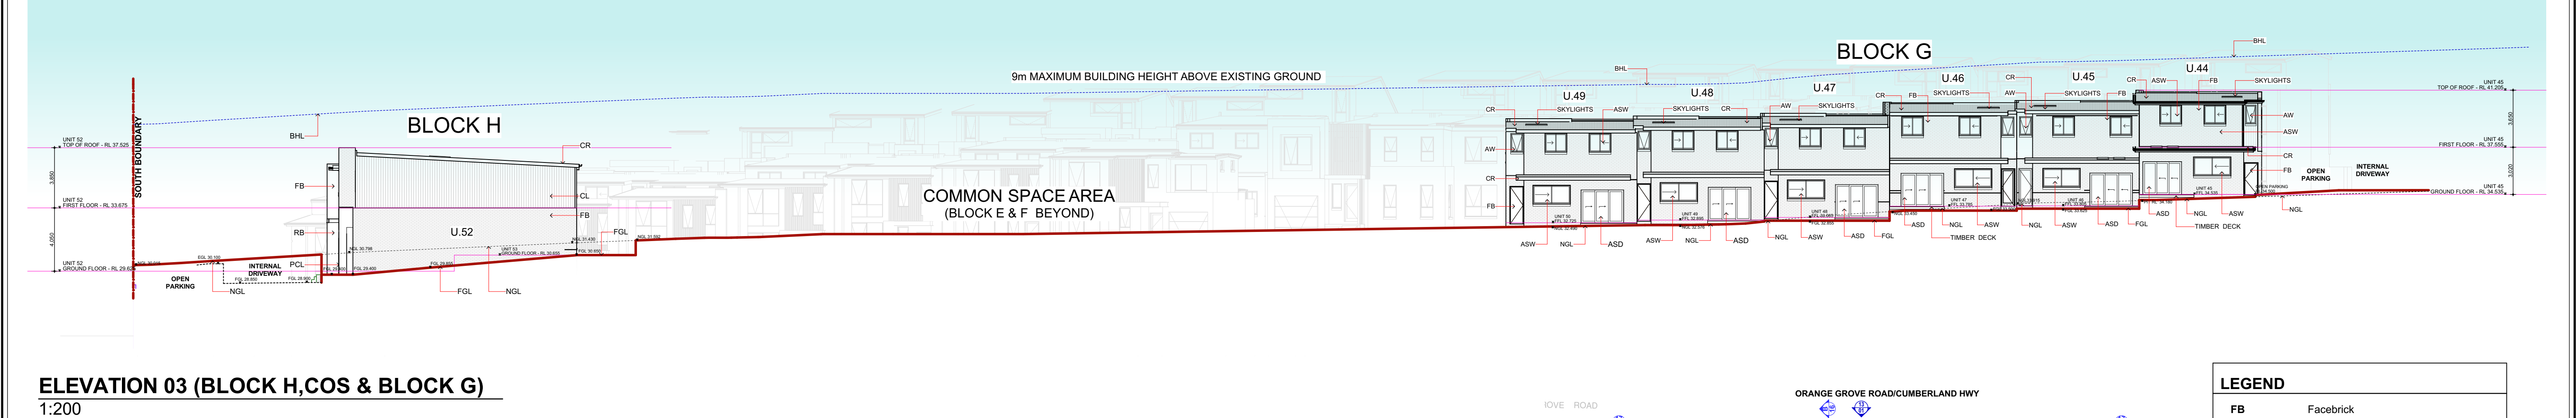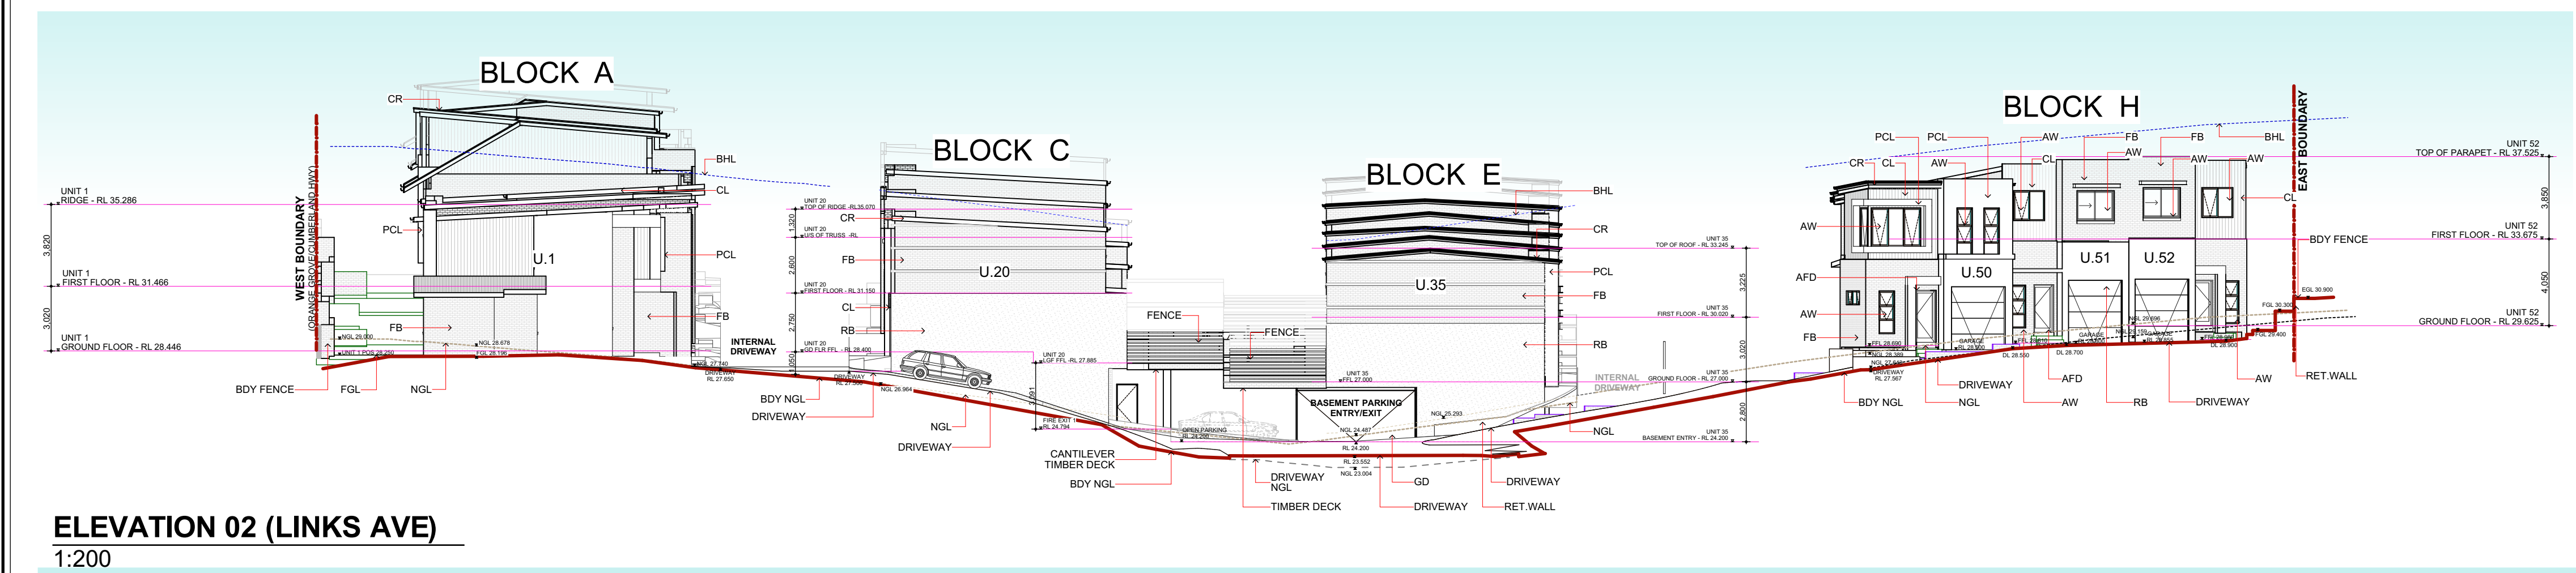
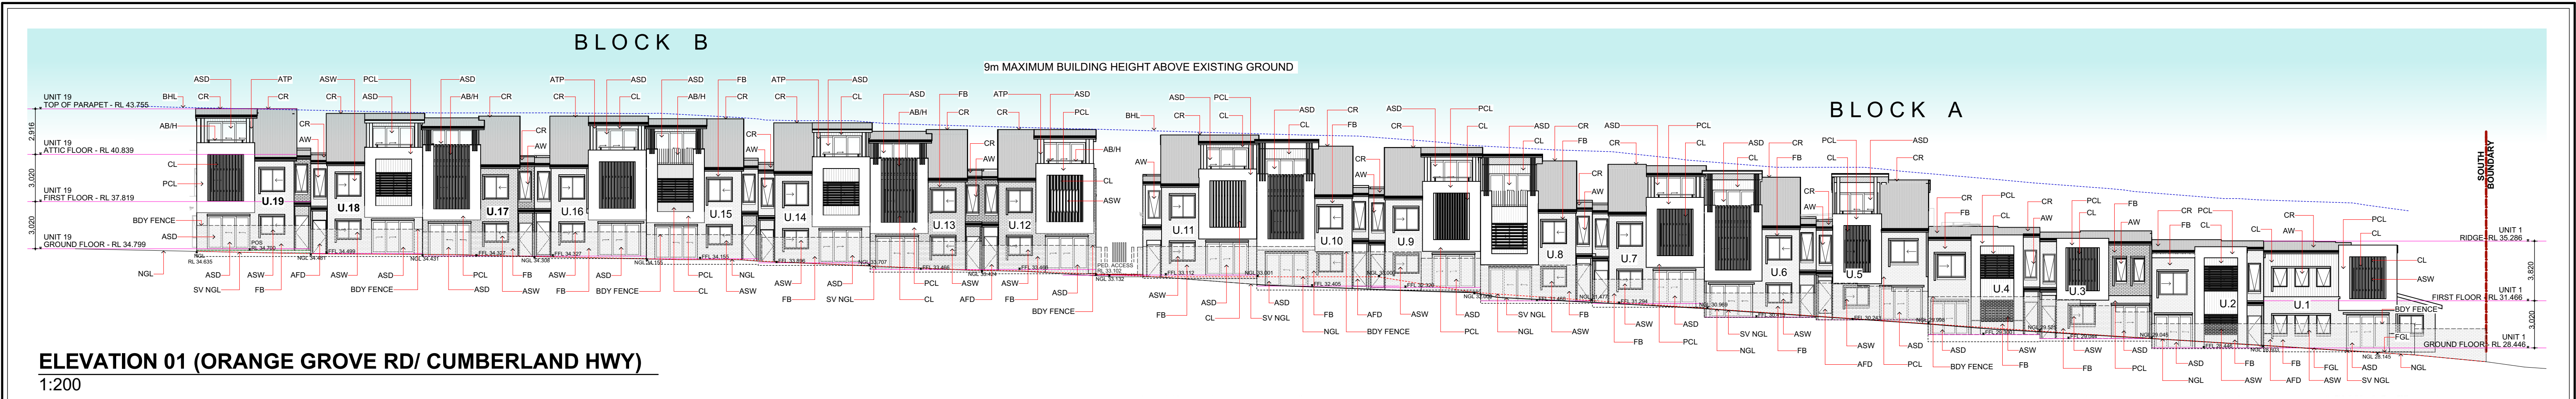


 AMENDMENTS LIST				COPYRIGHT		NORTH		PROJECT TITLE		CLIENT		bdaa		designniche			
ISSUE	DATE	AMENDMENTS	DRAWN	CHECK ALL DIMENSIONS PRIOR TO COMMENCEMENT OF WORKS.				PROPOSED RESIDENTIAL DEVELOPMENT		TCON CONSTRUCTIONS		ACCREDITED		A 1/45 Crosby Street, Greystanes NSW 2145 M 0438 538 118 E orhan@designniche.com.au			
A	20.12.22	DA SUBMISSION	O.K. R.B	FIGURED DIMENSIONS TO BE TAKEN IN PREFERENCE TO SCALING. <th colspan="2">STAGE 1: 52 TOWNHOUSE DEVELOPMENT WITH PART BASEMENT PARKING</th> <th colspan="2">DRAWING TITLE</th> <th colspan="2">BUILDING DESIGNER</th> <th colspan="4">COUNCIL</th>				STAGE 1: 52 TOWNHOUSE DEVELOPMENT WITH PART BASEMENT PARKING		DRAWING TITLE		BUILDING DESIGNER		COUNCIL			
B	30.05.23	DA RE-SUBMISSION	O.K. R.B	THIS PLAN IS COPYRIGHT OF DESIGN NICHE P/L AND MAY NOT BE USED WITHOUT WRITTEN CONSENT.				400-404 Cabramatta Road West, 2-18 Orange Grove Rd and 6 Links Ave Cabramatta NSW 2166		ELEVATIONS 1 OF 2		ORHAN KABA		SCALE			
C	28.03.24	COUNCIL REQUESTED AMENDMENTS	O.K. R.B									FULL MEMBER BDA		FAIRFIELD			
D	29.07.24	COUNCIL REQUESTED AMENDMENTS	O.K. R.B									ACCREDITATION (LOW-RISE) No. 6890		1:200			
E	12.12.24	PLANNING PANEL REQUESTED CHANGES	O.K. R.B									DRAWING NO					
														ISSUE			
														22020-13			
														E			

  


LEGEND	
FB	Facebrick
RB	Rendered & Painted Brick
CL	Cladding
PCL	Painted Cladding
AFD	Aluminium Framed Door
AW	Aluminium Framed Windows
ASD	Aluminium Framed Sliding/Stacker Door
TB	Timber Battens
GD	Colorbond Panel Lift Door
CR	Colorbond Roofing
AB/H	Aluminium Balustrad/Handrail
ATP	Aluminium Timber Post
NGL	Natural Ground Line
FGL	Finished Ground Line
BHL	Building Height Line
SV NGL	Site Verge Natural Ground Line
BDY FENCE	Boundary Fence

AMENDMENTS LIST				COPYRIGHT	NORTH	PROJECT TITLE	CLIENT	
-----------------	--	--	--	-----------	-------	---------------	--------	---

 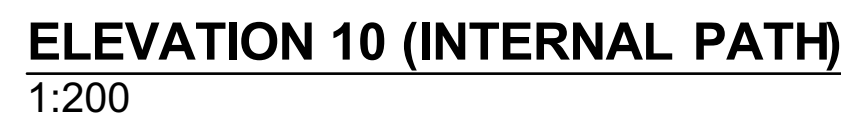


LEGEND	
FB	Facebrick
RB	Rendered & Painted Brick
CL	Cladding
PCL	Painted Cladding
AFD	Aluminium Framed Door
AW	Aluminium Framed Windows
ASD	Aluminium Framed Sliding/Stacker Door
TB	Timber Battens
GD	Colorbond Panel Lift Door
CR	Colorbond Roofing
AB/H	Aluminium Balustrad/Handrail
ATP	Aluminium Timber Post
NGL	Natural Ground Line
FGL	Finished Ground Line
BHL	Building Height Line
SV NGL	Site Verge Natural Ground Line
BDY FENCE	Boundary Fence

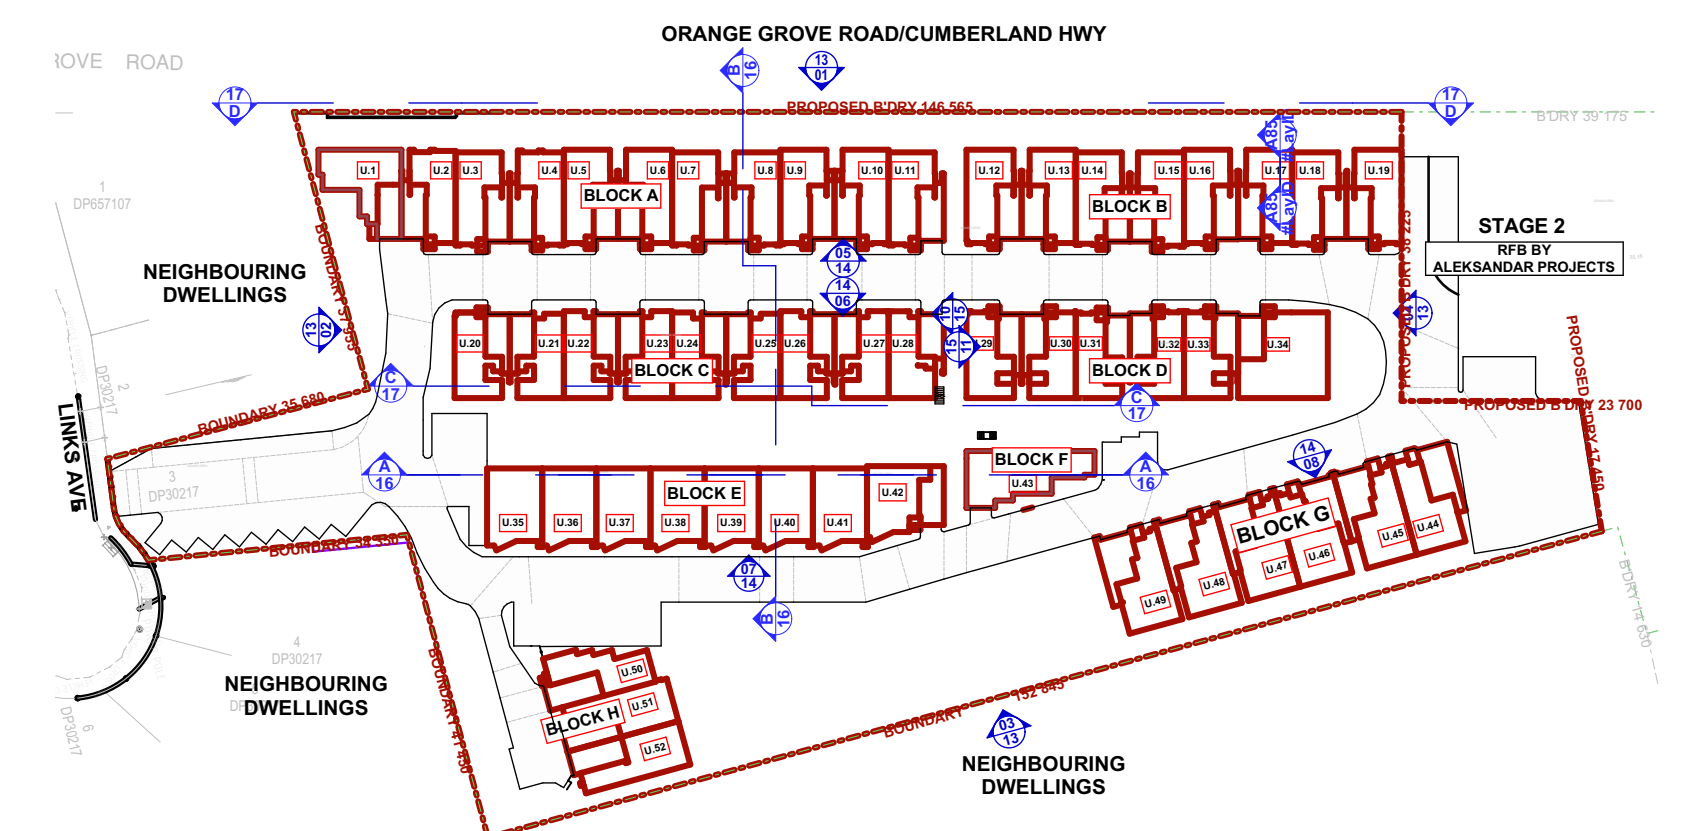


KEYPLAN


AMENDMENTS LIST				COPYRIGHT		NORTH		PROJECT TITLE		CLIENT		KEY PLAN	
ISSUE	DATE	AMENDMENTS	DRAWN	CHECK ALL DIMENSIONS PRIOR TO COMMENCEMENT OF WORKS. FIGURED DIMENSIONS TO BE TAKEN IN PREFERENCE TO SCALING. THIS PLAN IS COPYRIGHT OF DESIGNICHE P/L AND MAY NOT BE USED WITHOUT WRITTEN CONSENT.				PROPOSED RESIDENTIAL DEVELOPMENT STAGE 1: 52 TOWNHOUSE DEVELOPMENT WITH PART BASEMENT PARKING		TCON CONSTRUCTIONS			
A	20.12.22	DA SUBMISSION	O.K. R.B					PROJECT ADDRESS		DRAWING TITLE		A 1/45 Crosby Street, Greystanes NSW 2145 M 0438 538 116 E orhan@designiche.com.au	
B	30.05.23	DA RE-SUBMISSION	O.K. R.B					400-404 Cabramatta Road West, 2-18 Orange Grove Rd and 6 Links Ave Cabramatta NSW 2166		ELEVATION 3 OF 3		COUNCIL SCALE DRAWING NO ISSUE	
C	28.03.24	COUNCIL REQUESTED AMENDMENTS	O.K. R.B									FAIRFIELD 1:200 22020-15 E	
D	29.07.24	COUNCIL REQUESTED AMENDMENTS	O.K. R.B										
E	12.12.24	PLANNING PANEL REQUESTED CHANGES	O.K. R.B										

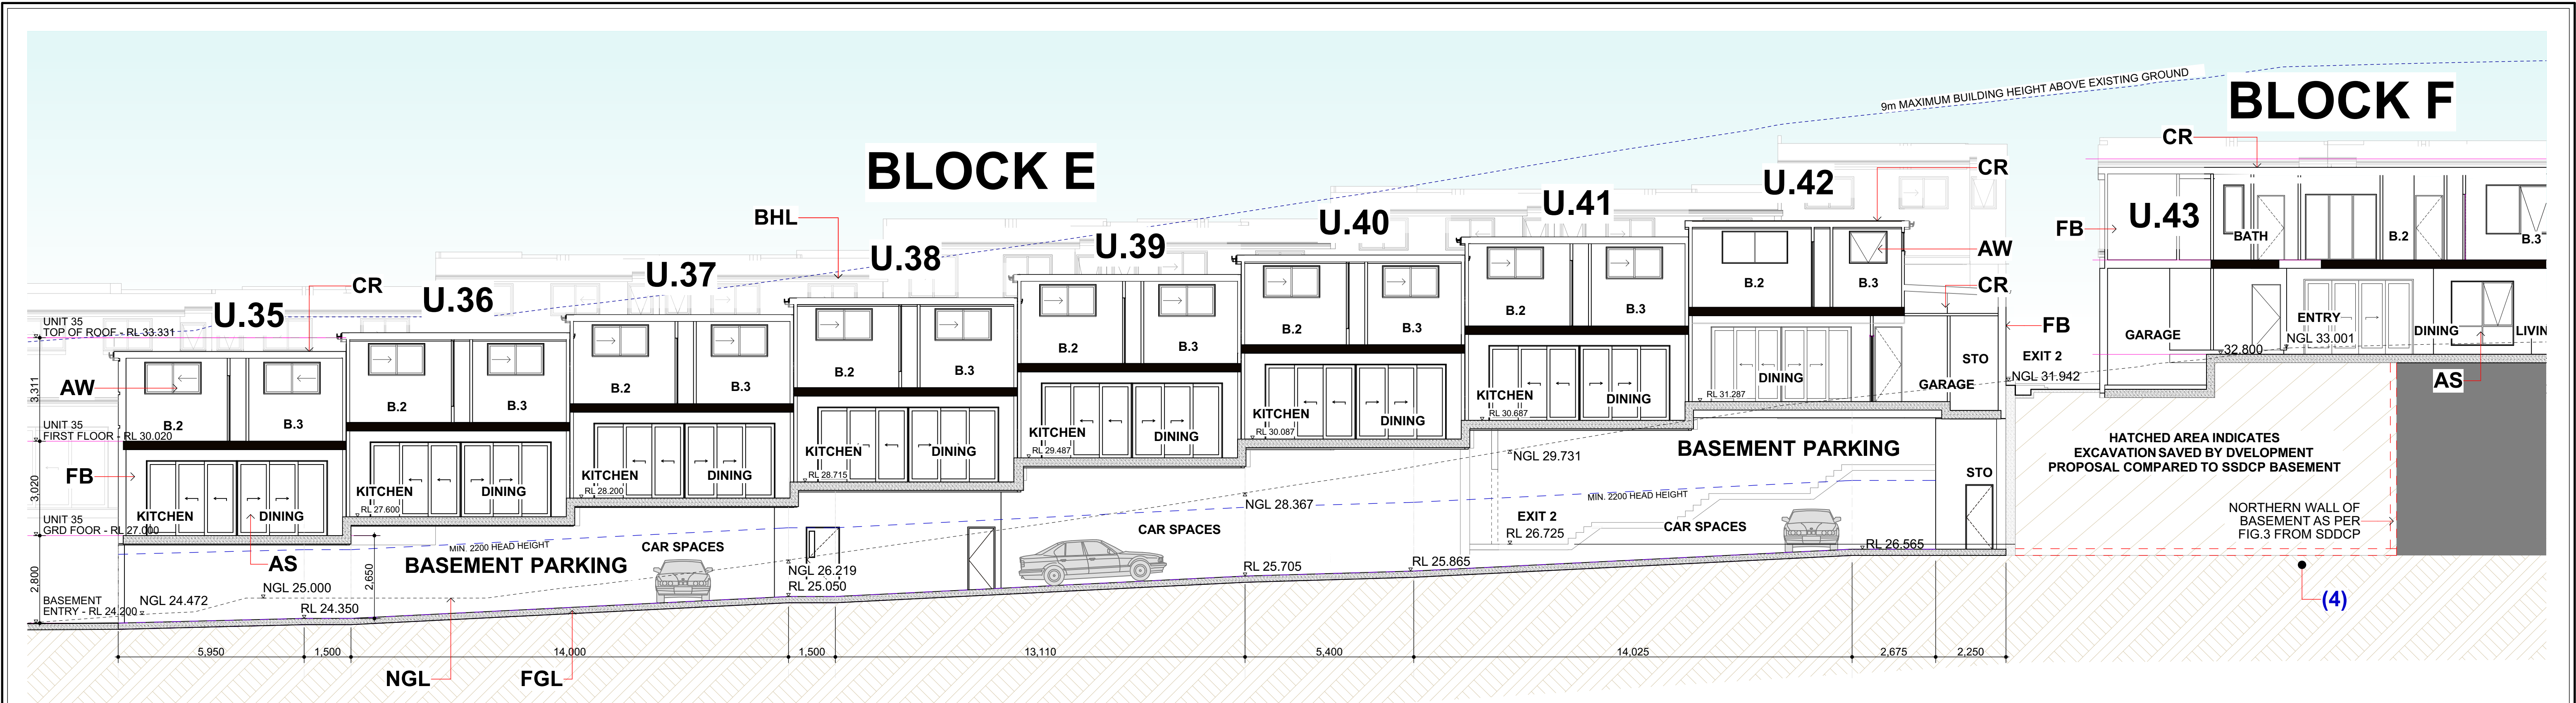

SECTION A - BLOCK E & UNIT 44
1:100

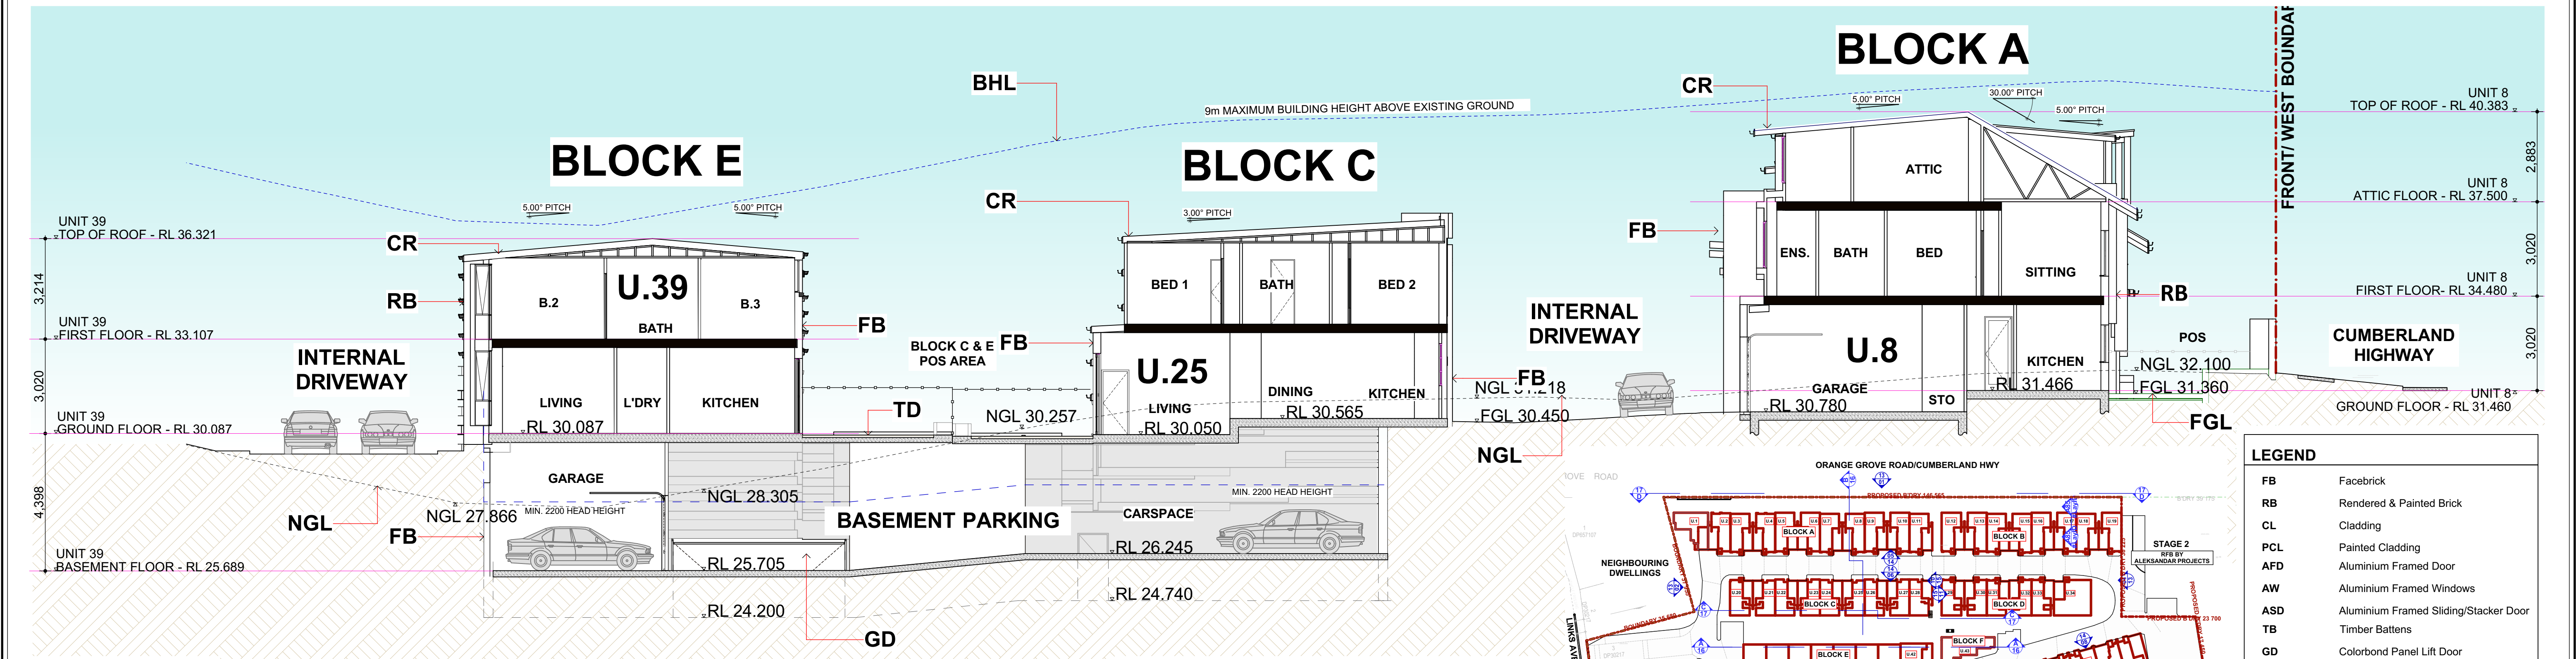


SECTION B - UNIT 8, 25 & 41
1:100

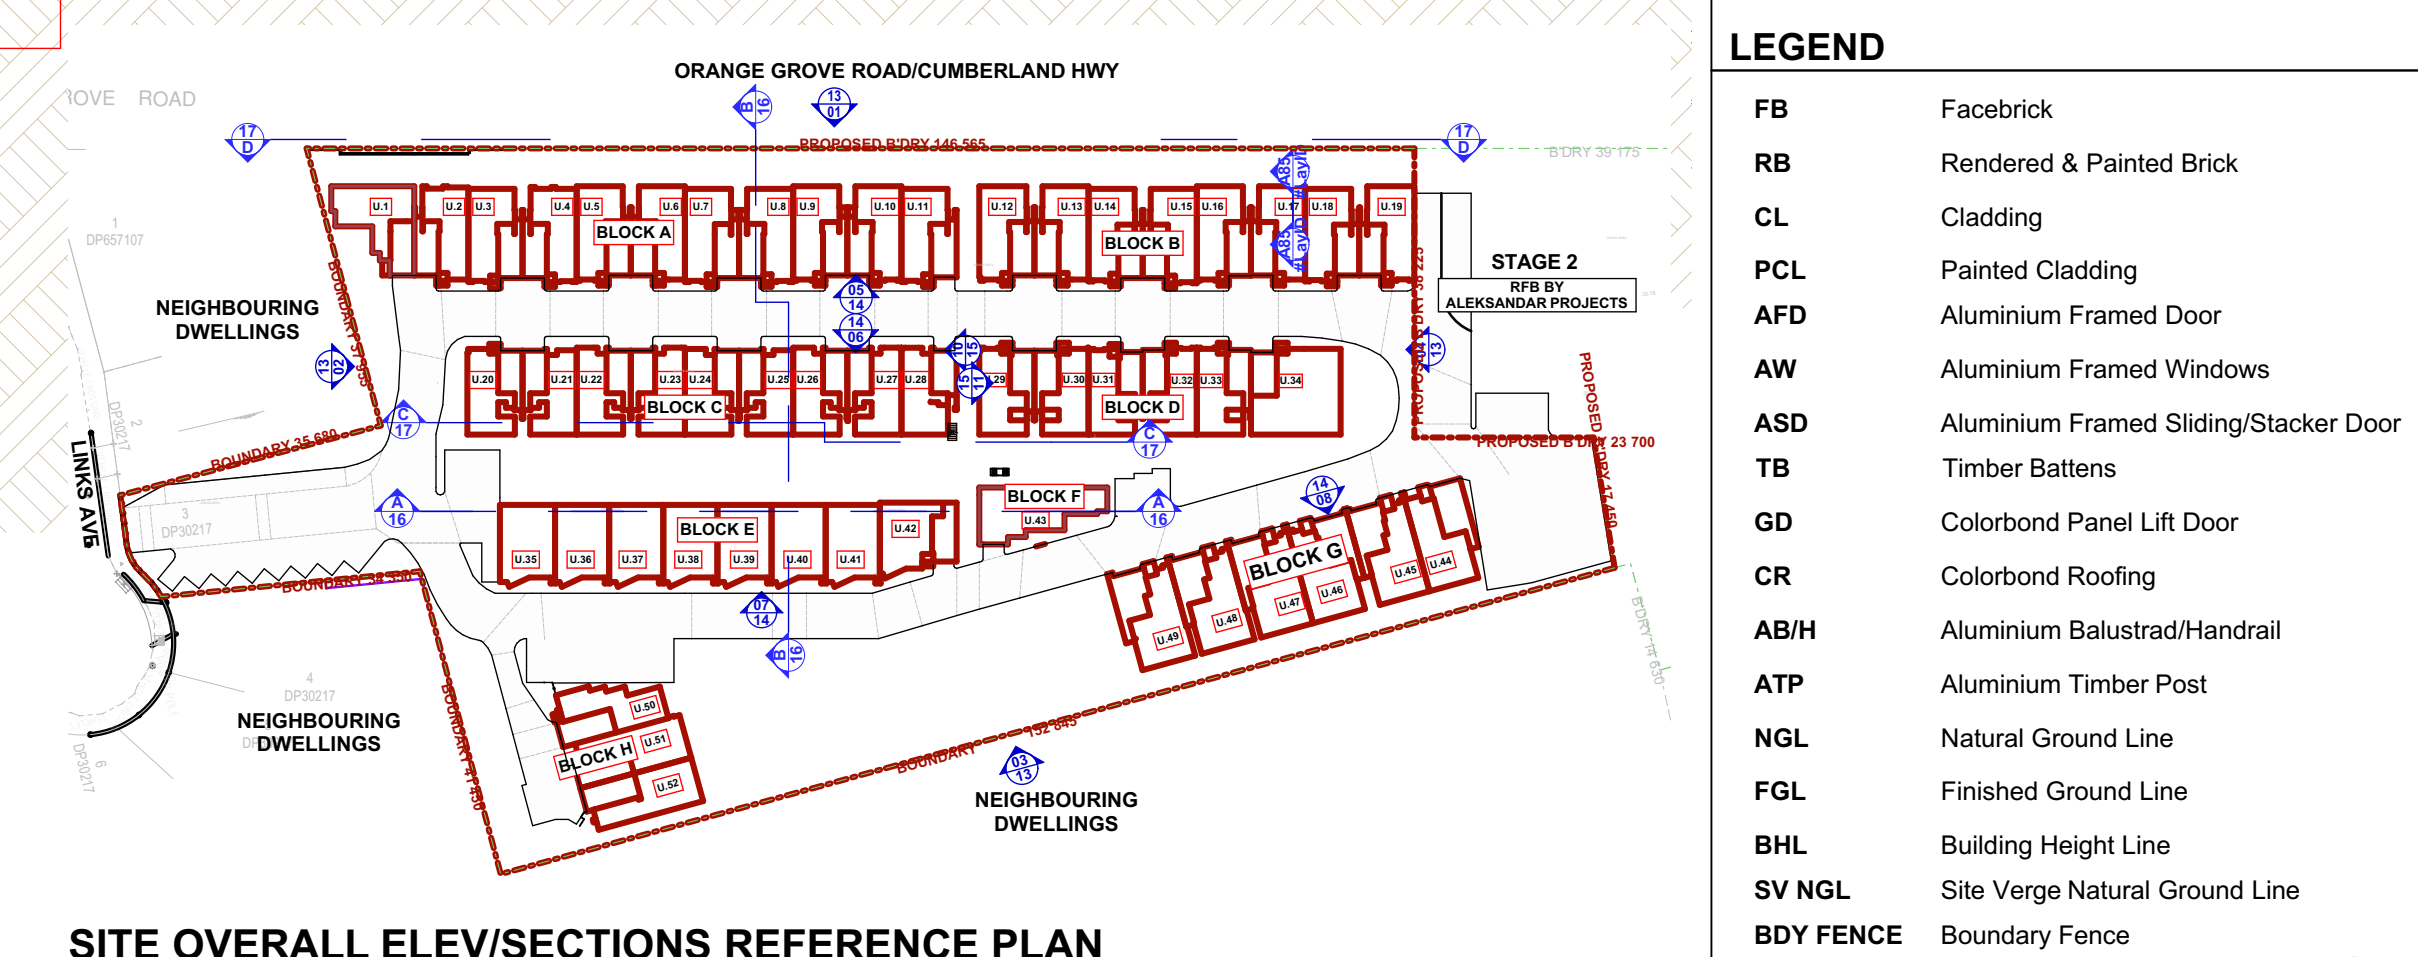


LEGEND	
FB	Facebrick
RB	Rendered & Painted Brick
CL	Cladding
PCL	Painted Cladding
AFD	Aluminium Framed Door
AW	Aluminium Framed Windows
ASD	Aluminium Framed Sliding/Stacker Door
TB	Timber Battens
GD	Colorbond Panel Lift Door
CR	Colorbond Roofing
AB/H	Aluminium Balustrad/Handrail
ATP	Aluminium Timber Post
NGL	Natural Ground Line
FGL	Finished Ground Line
BHL	Building Height Line
SV NGL	Site Verge Natural Ground Line
BDY FENCE	Boundary Fence


AMENDMENTS LIST				COPYRIGHT		NORTH		PROJECT TITLE		CLIENT		bdaa		designniche	
ISSUE	DATE	AMENDMENTS	DRAWN	CHECK ALL DIMENSIONS PRIOR TO COMMENCEMENT OF WORKS. FIGURED DIMENSIONS TO BE TAKEN IN PREFERENCE TO SCALING. THIS PLAN IS COPYRIGHT OF DESIGNNICHE P/L AND MAY NOT BE USED WITHOUT WRITTEN CONSENT.				PROPOSED RESIDENTIAL DEVELOPMENT		TCON CONSTRUCTIONS		ACCREDITED BUILDING DESIGNER		Building Designers	
A	20.12.22	DA SUBMISSION	O.K. R.B.					STAGE 1: 52 TOWNHOUSE DEVELOPMENT WITH PART BASEMENT PARKING				ORHAN KABA		A 1/45 Crosby Street, Greystanes NSW 2145 M 0438 538 118 E orhan@designniche.com.au	
B	30.05.23	DA RE-SUBMISSION	O.K. R.B.					PROJECT ADDRESS		DRAWING TITLE		FULL MEMBER BDAA		COUNCIL	
C	28.03.24	COUNCIL REQUESTED AMENDMENTS	O.K. R.B.					400-404 Cabramatta Road West, 2-18 Orange Grove Rd and 6 Links Ave Cabramatta NSW 2166		SECTIONS 1 OF 3		ACCREDITATION (LOW-RISE) No. 6890		FAIRFIELD	
D	29.07.24	COUNCIL REQUESTED AMENDMENTS	O.K. R.B.											SCALE	
E	12.12.24	PLANNING PANEL REQUESTED CHANGES	O.K. R.B.											1:100	
														DRAWING NO	
														22020-16	
														ISSUE	
														E	

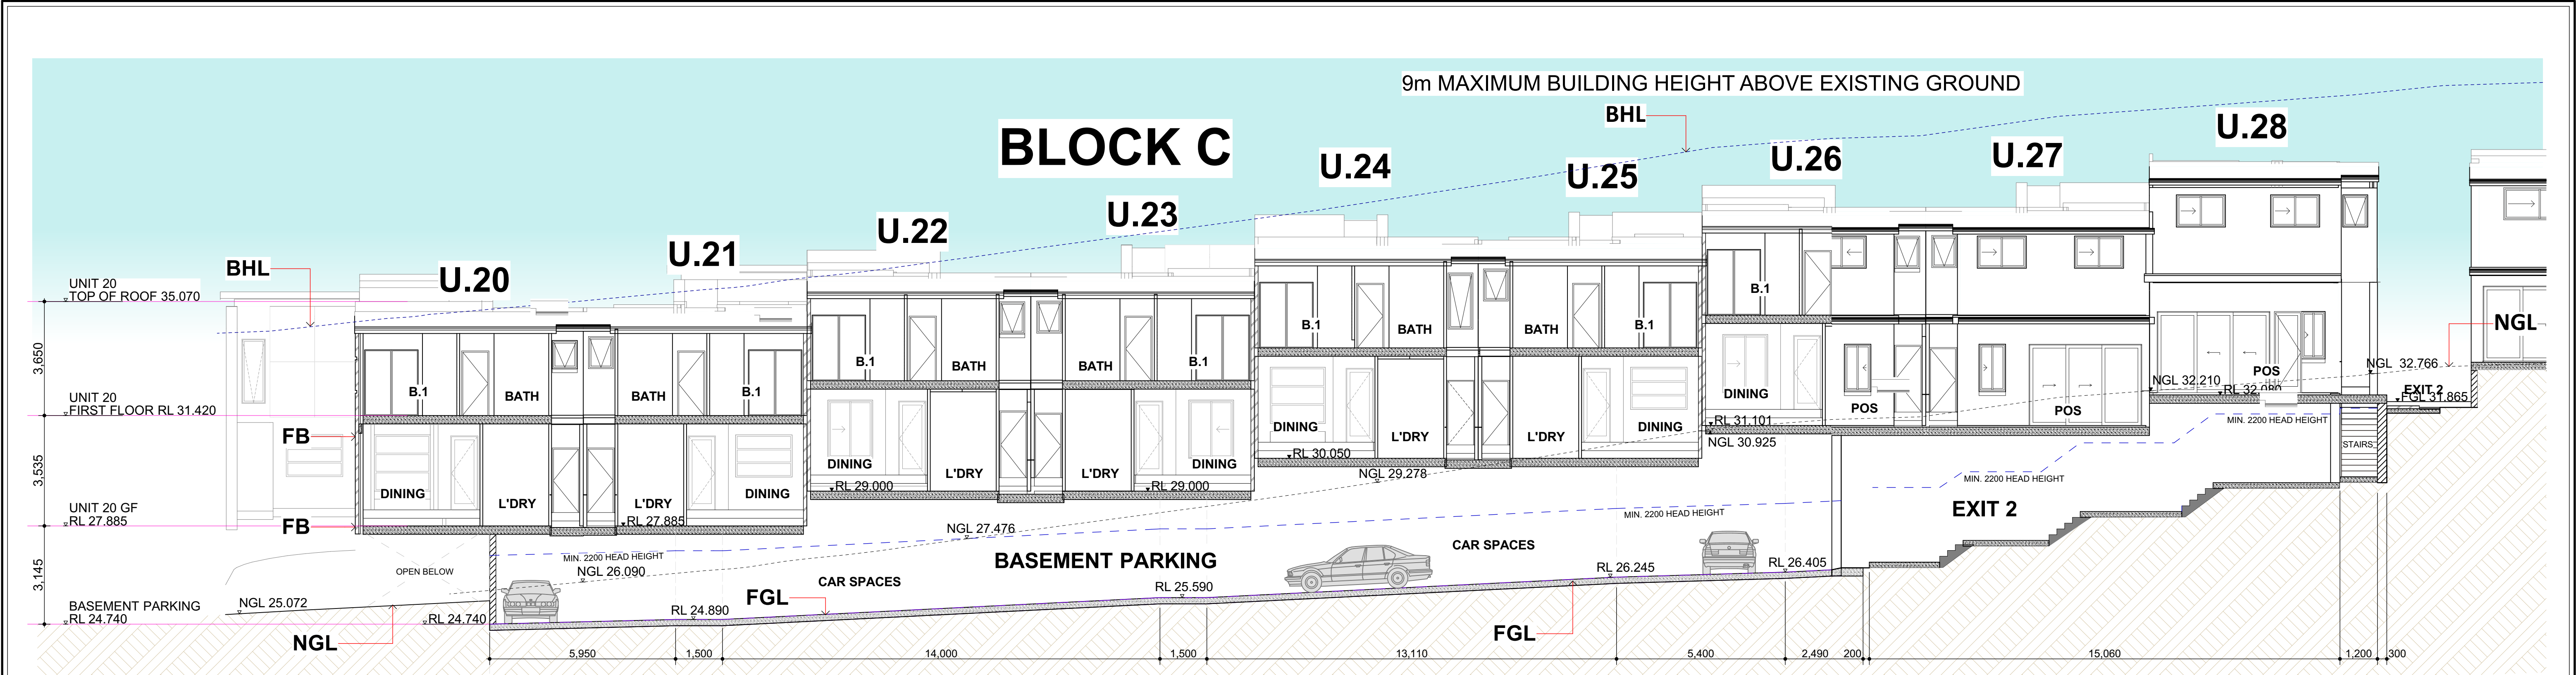



SECTION C -BLOCK C
1:100

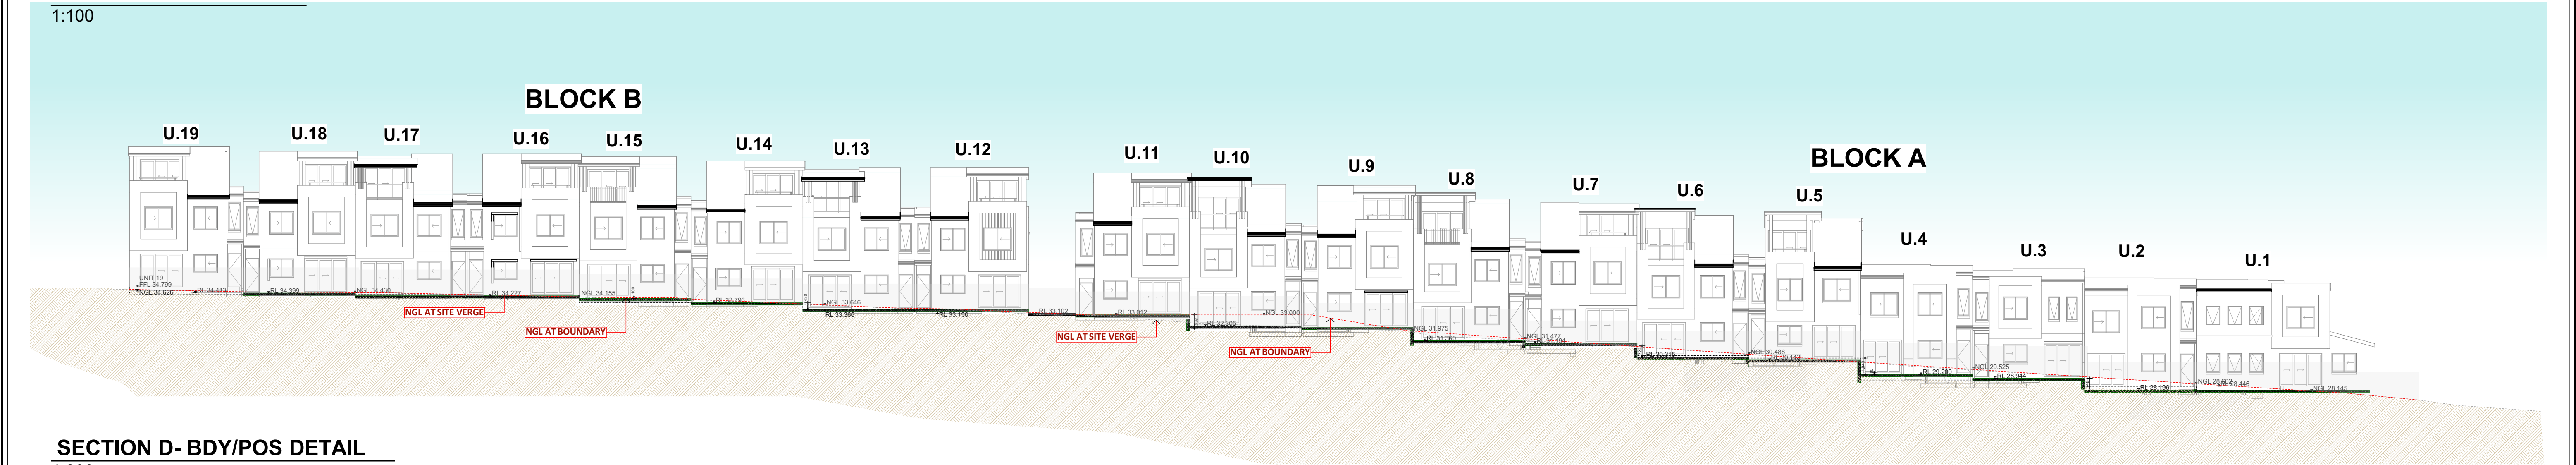


SECTION D- BDY/POS DETAIL
1:200

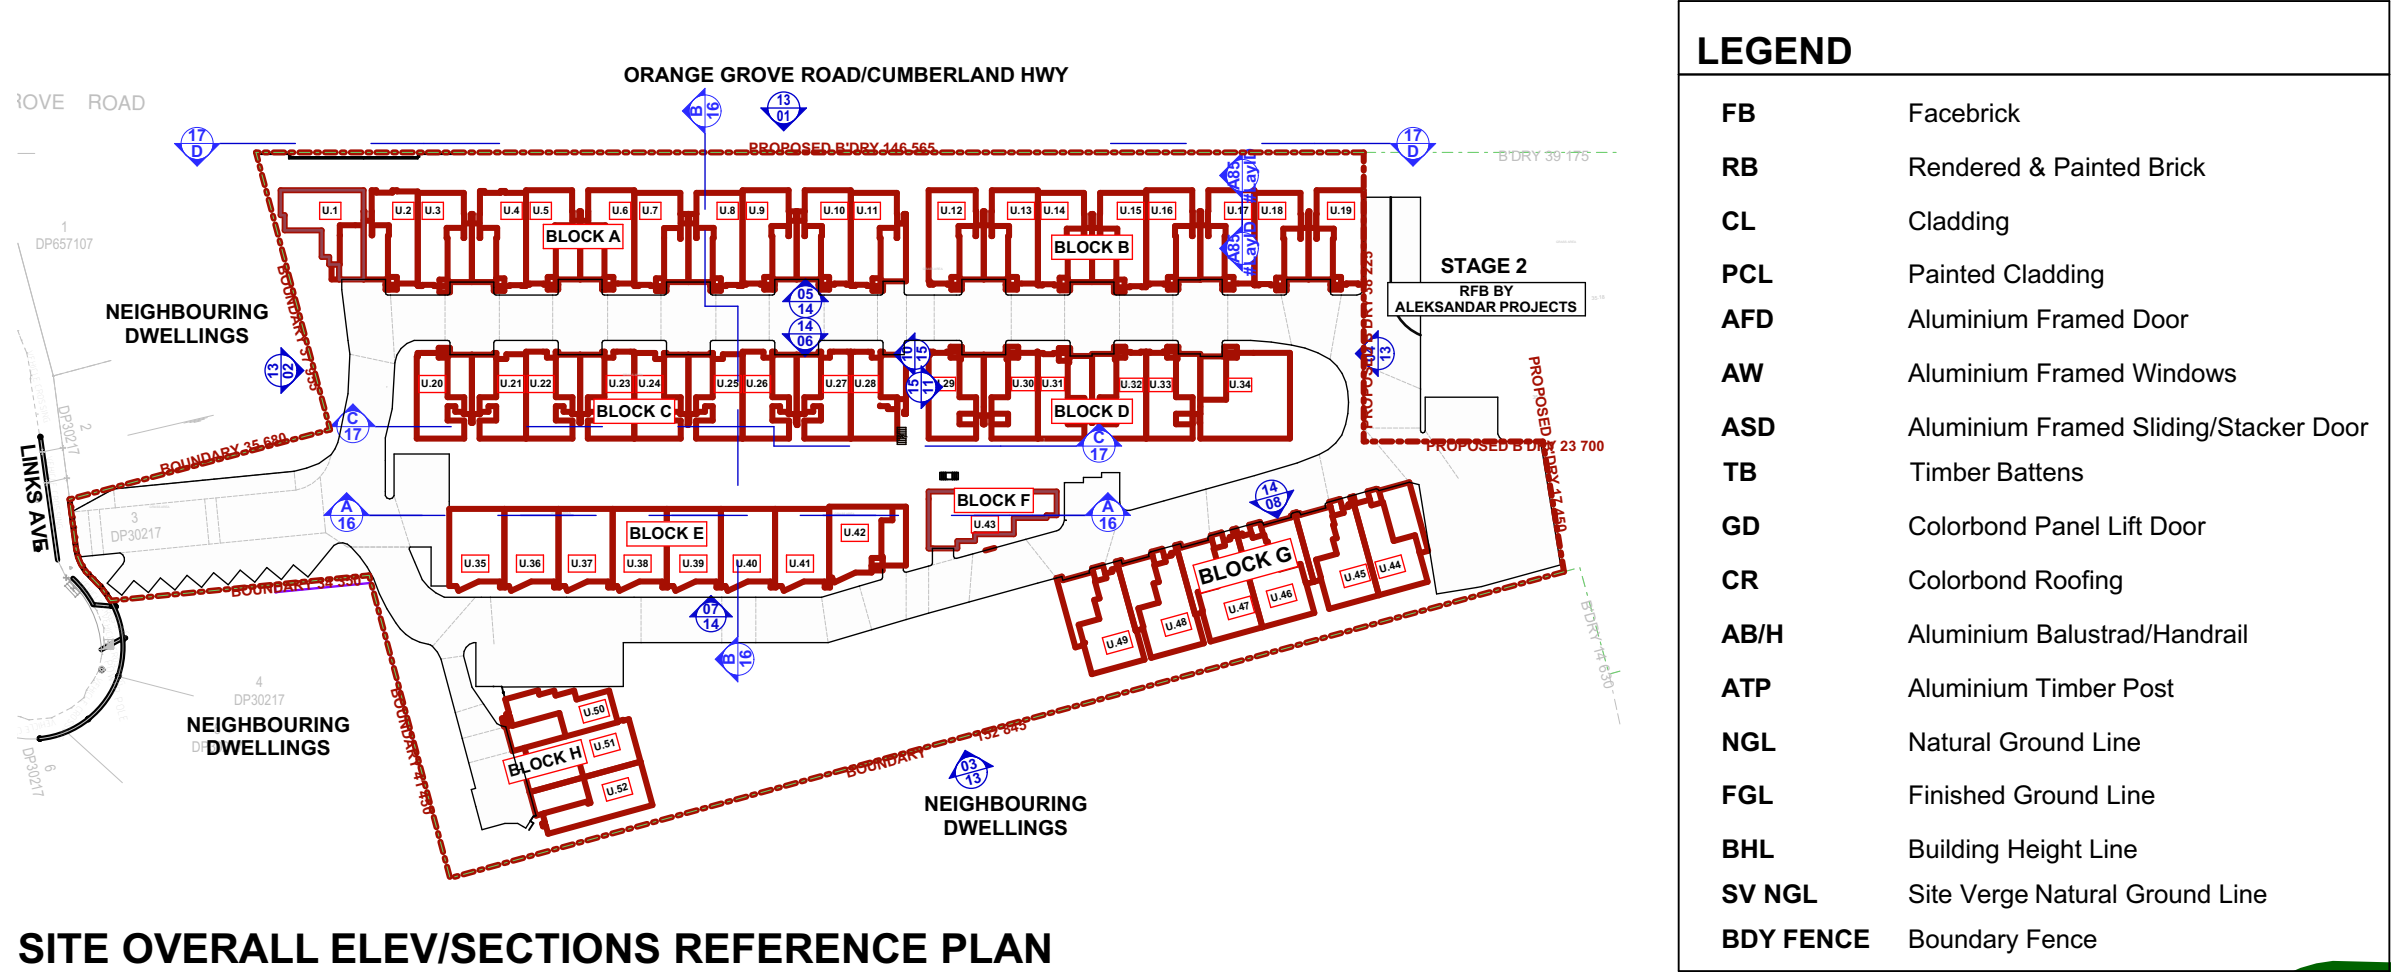


AMENDMENTS LIST				COPYRIGHT	NORTH	PROJECT TITLE	CLIENT		
ISSUE	DATE	AMENDMENTS	DRAWN	CHECK ALL DIMENSIONS PRIOR TO COMMENCEMENT OF WORKS. FIGURED DIMENSIONS TO BE TAKEN IN PREFERENCE TO SCALING. THIS PLAN IS COPYRIGHT OF DESIGN NICHE P/L AND MAY NOT BE USED WITHOUT WRITTEN CONSENT.  1:100 1200 2 4 6 8 10m	PROPOSED RESIDENTIAL DEVELOPMENT STAGE 1: 52 TOWNHOUSE DEVELOPMENT WITH PART BASEMENT PARKING	TCON CONSTRUCTIONS			
A	20.12.22	DA SUBMISSION	O.K. R.B		PROJECT ADDRESS	DRAWING TITLE			
B	30.05.23	DA RE-SUBMISSION	O.K. R.B		400-404 Cabramatta Road West, 2-18 Orange Grove Rd and 6 Links Ave Cabramatta NSW 2166	SECTIONS 2 OF 3			
C	28.03.24	COUNCIL REQUESTED AMENDMENTS	O.K. R.B						
D	29.07.24	COUNCIL REQUESTED AMENDMENTS	O.K. R.B						
E	12.12.24	PLANNING PANEL REQUESTED CHANGES	O.K. R.B						

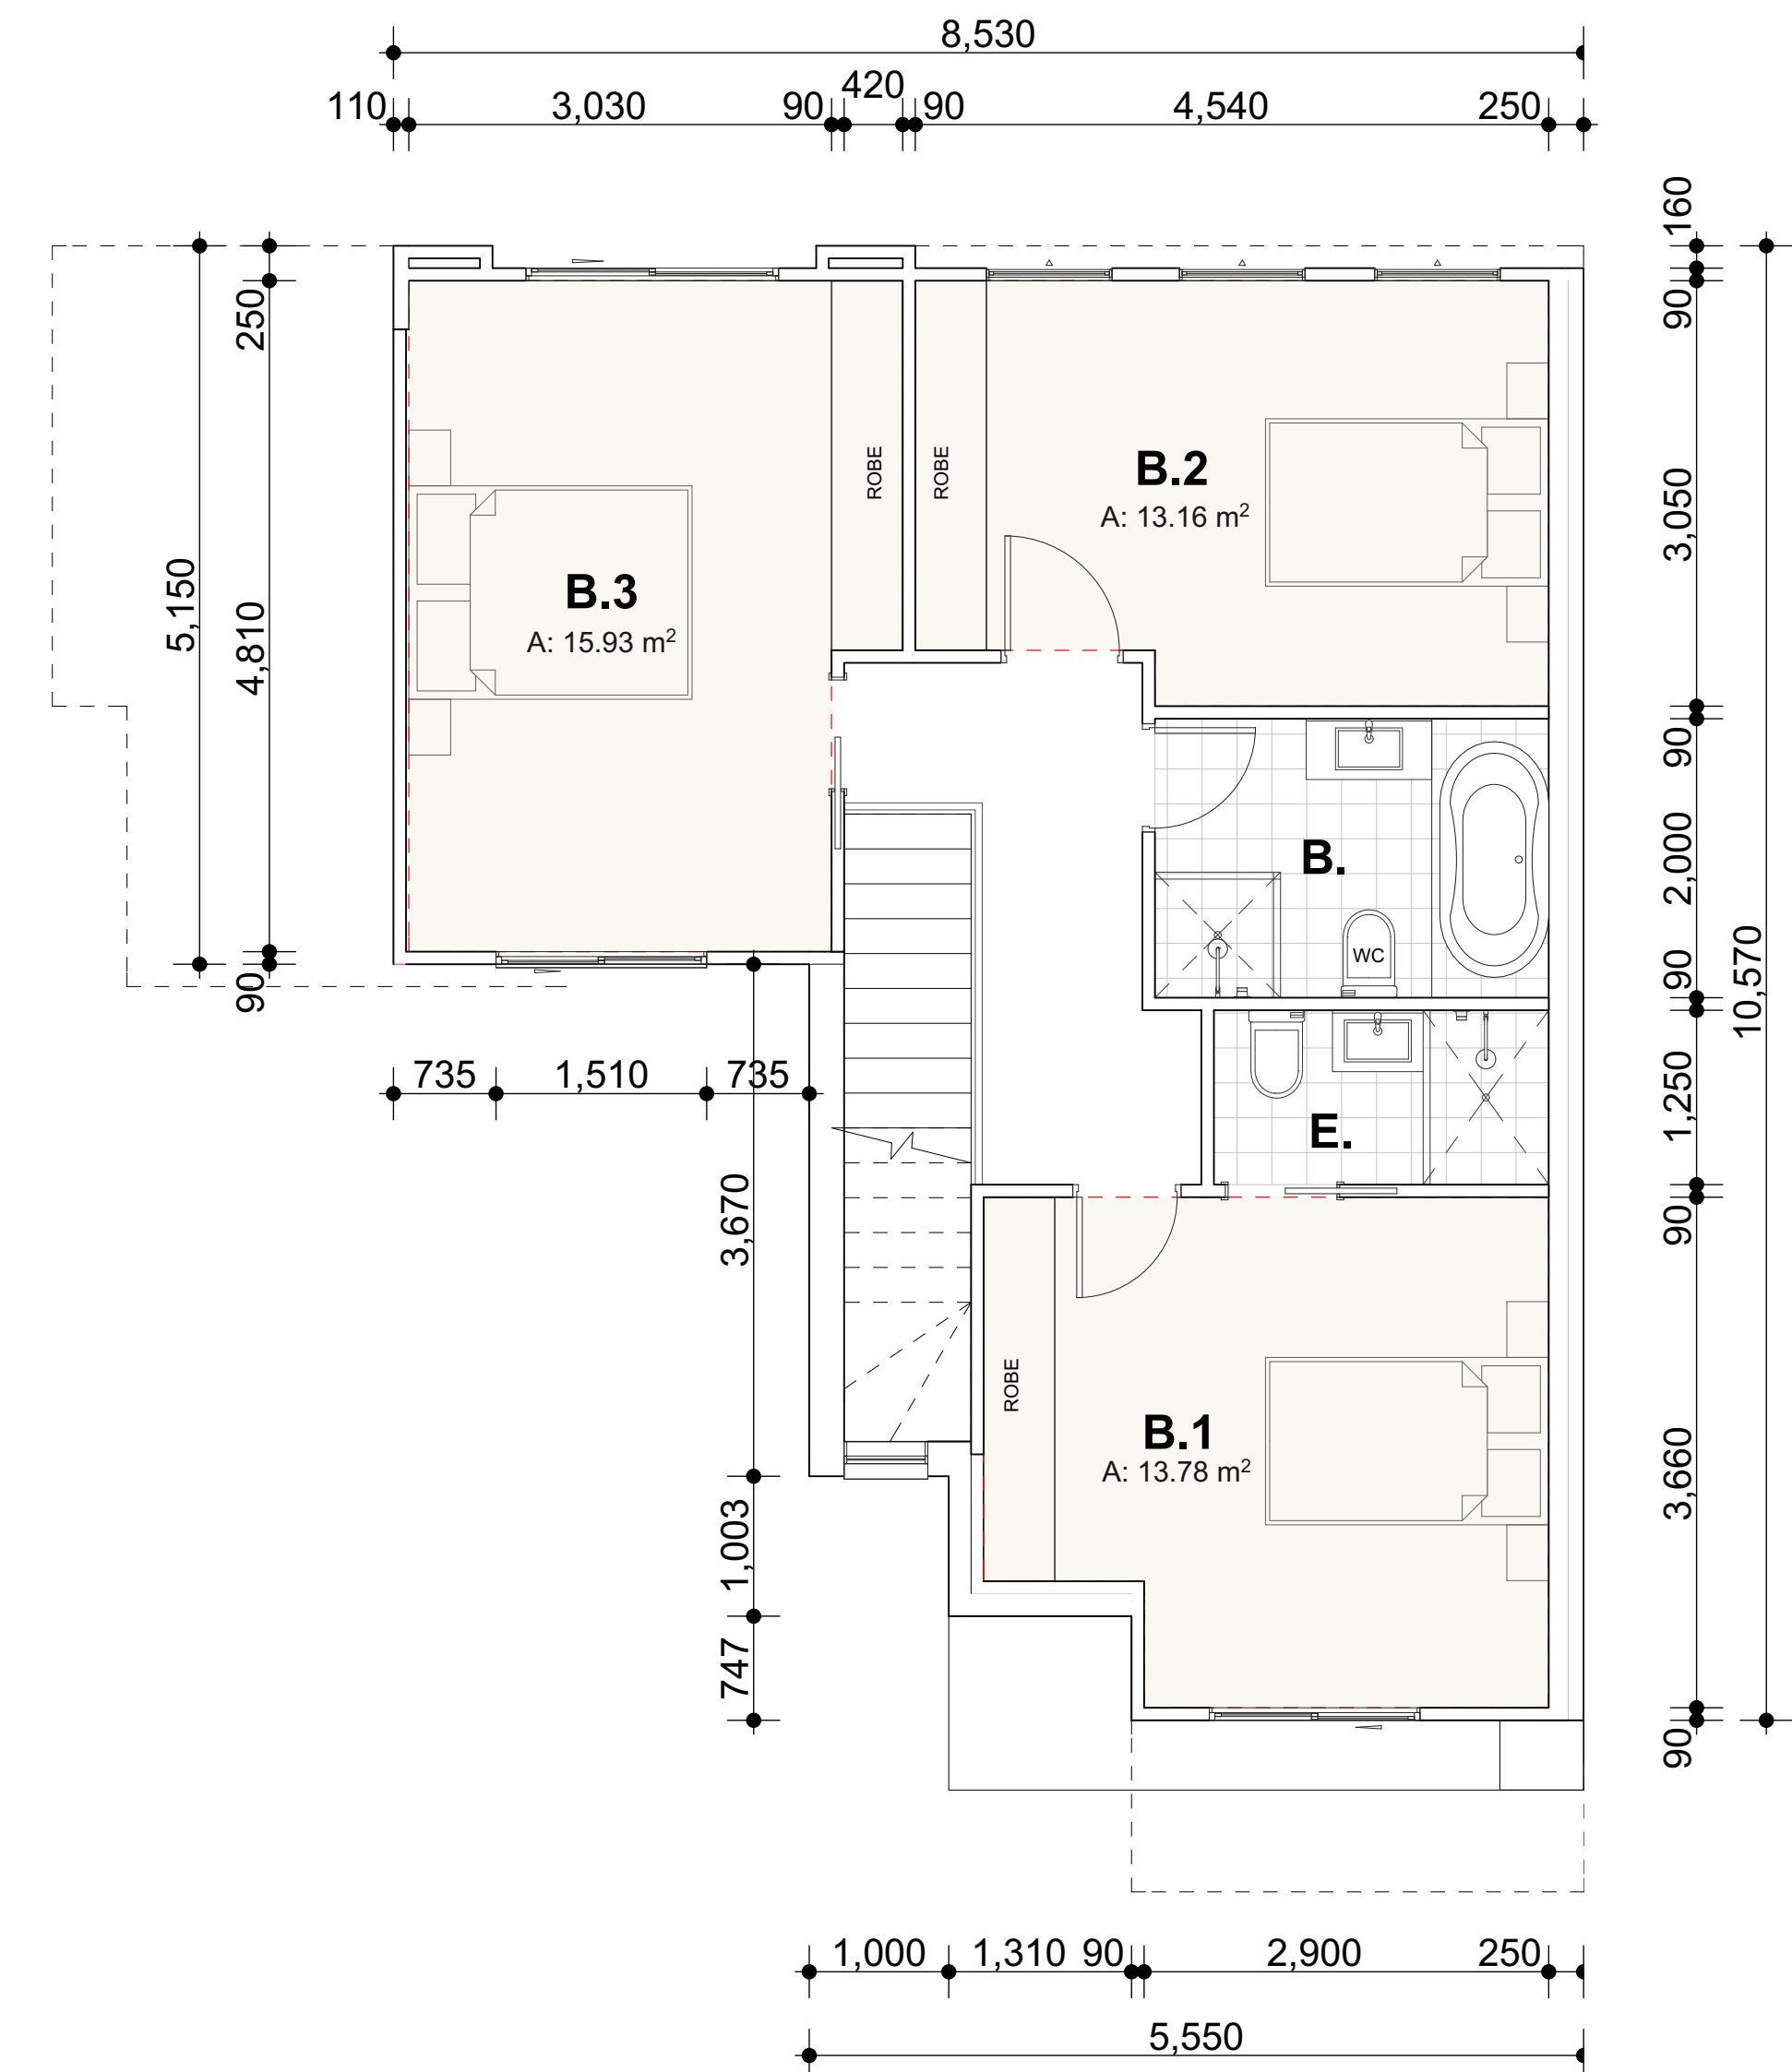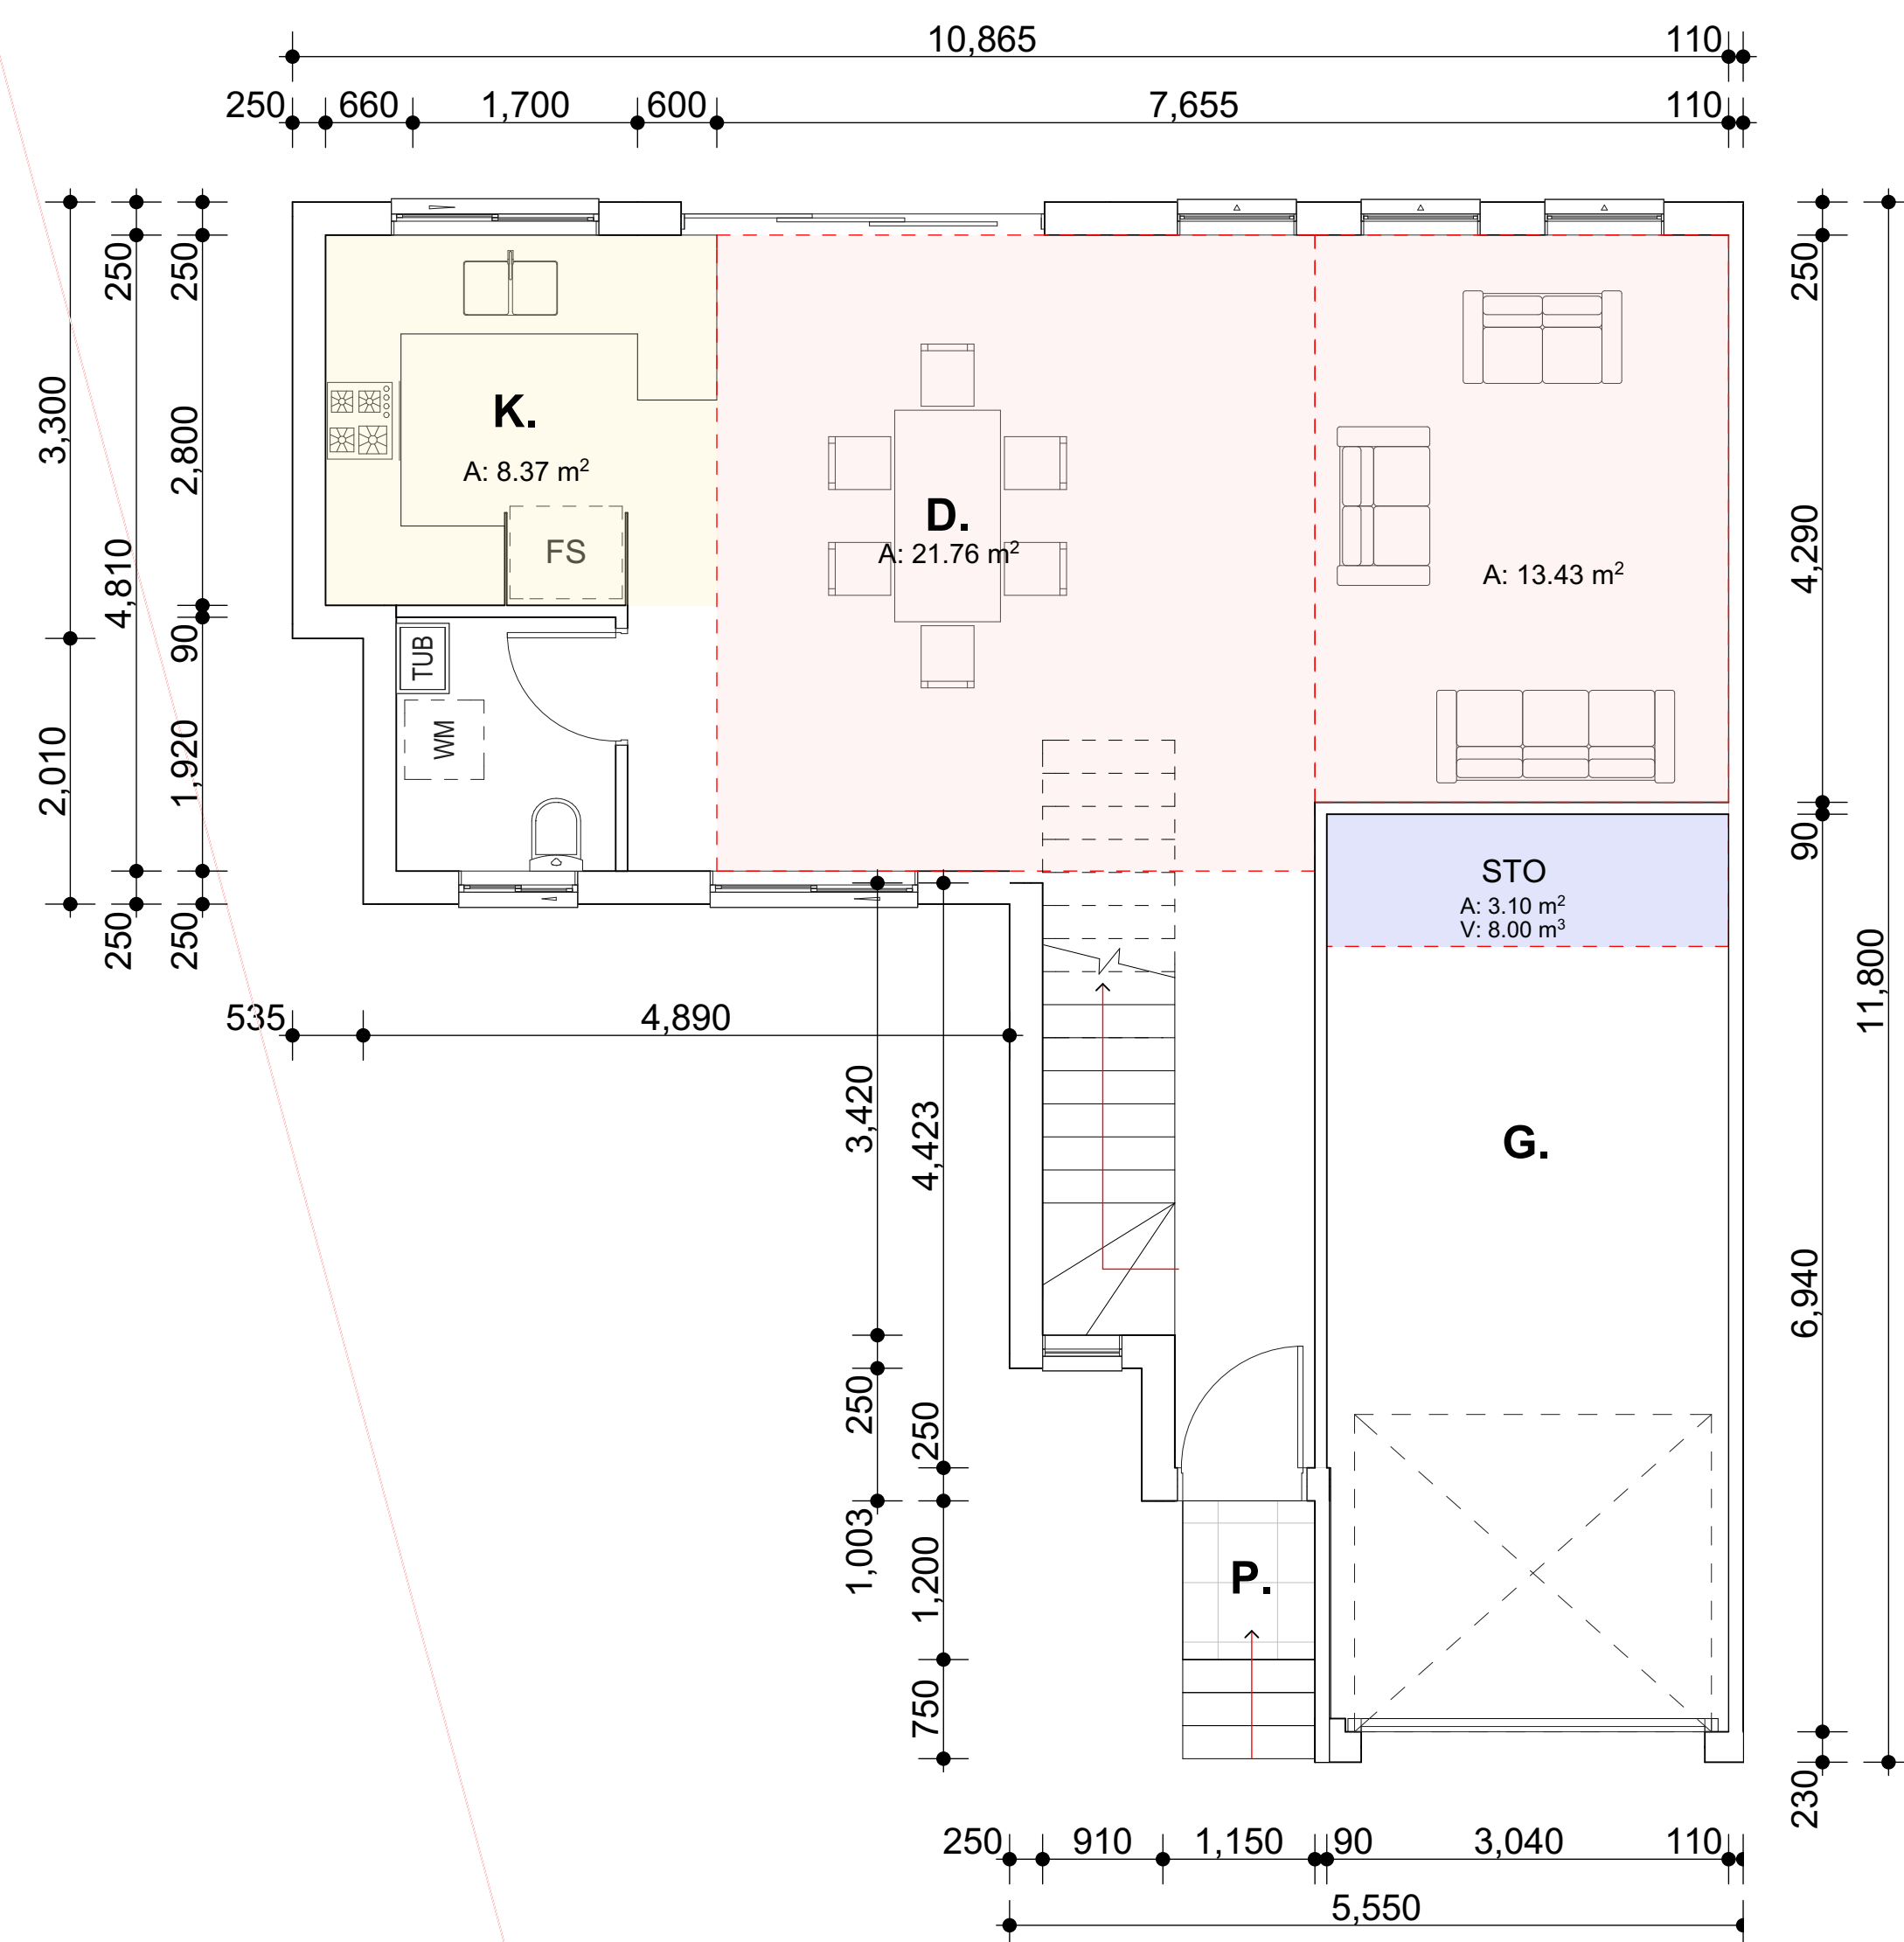


NOTE:
TYPE PLAN : BLOCK A (UNIT 1)

 
AMENDMENTS LIST				COPYRIGHT		NORTH		PROJECT TITLE		CLIENT		 	
ISSUE	DATE	AMENDMENTS	DRAWN	CHECK ALL DIMENSIONS PRIOR TO COMMENCEMENT OF WORKS. FIGURED DIMENSIONS TO BE TAKEN IN PREFERENCE TO SCALING. THIS PLAN IS COPYRIGHT OF DESIGNICHE P/L AND MAY NOT BE USED WITHOUT WRITTEN CONSENT.				PROPOSED RESIDENTIAL DEVELOPMENT STAGE 1: 52 TOWNHOUSE DEVELOPMENT WITH PART BASEMENT PARKING		TCON CONSTRUCTIONS		ACCREDITED BUILDING DESIGNER ORHAN KABA FULL MEMBER BDAA ACCREDITATION (LOW-RISE) No. 6890	
A	20.12.22	DA SUBMISSION	O.K, R,B					PROJECT ADDRESS		DRAWING TITLE		COUNCIL	
B	30.05.23	DA RE-SUBMISSION	O.K, R,B					400-404 Cabramatta Road West, 2-18 Orange Grove Rd and 6 Links Ave Cabramatta NSW 2166		TYPICAL FLOOR PLAN (BLOCK A)		SCALE	
C	28.03.24	COUNCIL REQUESTED AMENDMENTS	O.K, R,B									DRAWING NO	
D	29.07.24	COUNCIL REQUESTED AMENDMENTS	O.K, R,B									ISSUE	
E	12.12.24	PLANNING PANEL REQUESTED CHANGES	O.K, R,B									FAIRFIELD 1:50 22020-18 E	

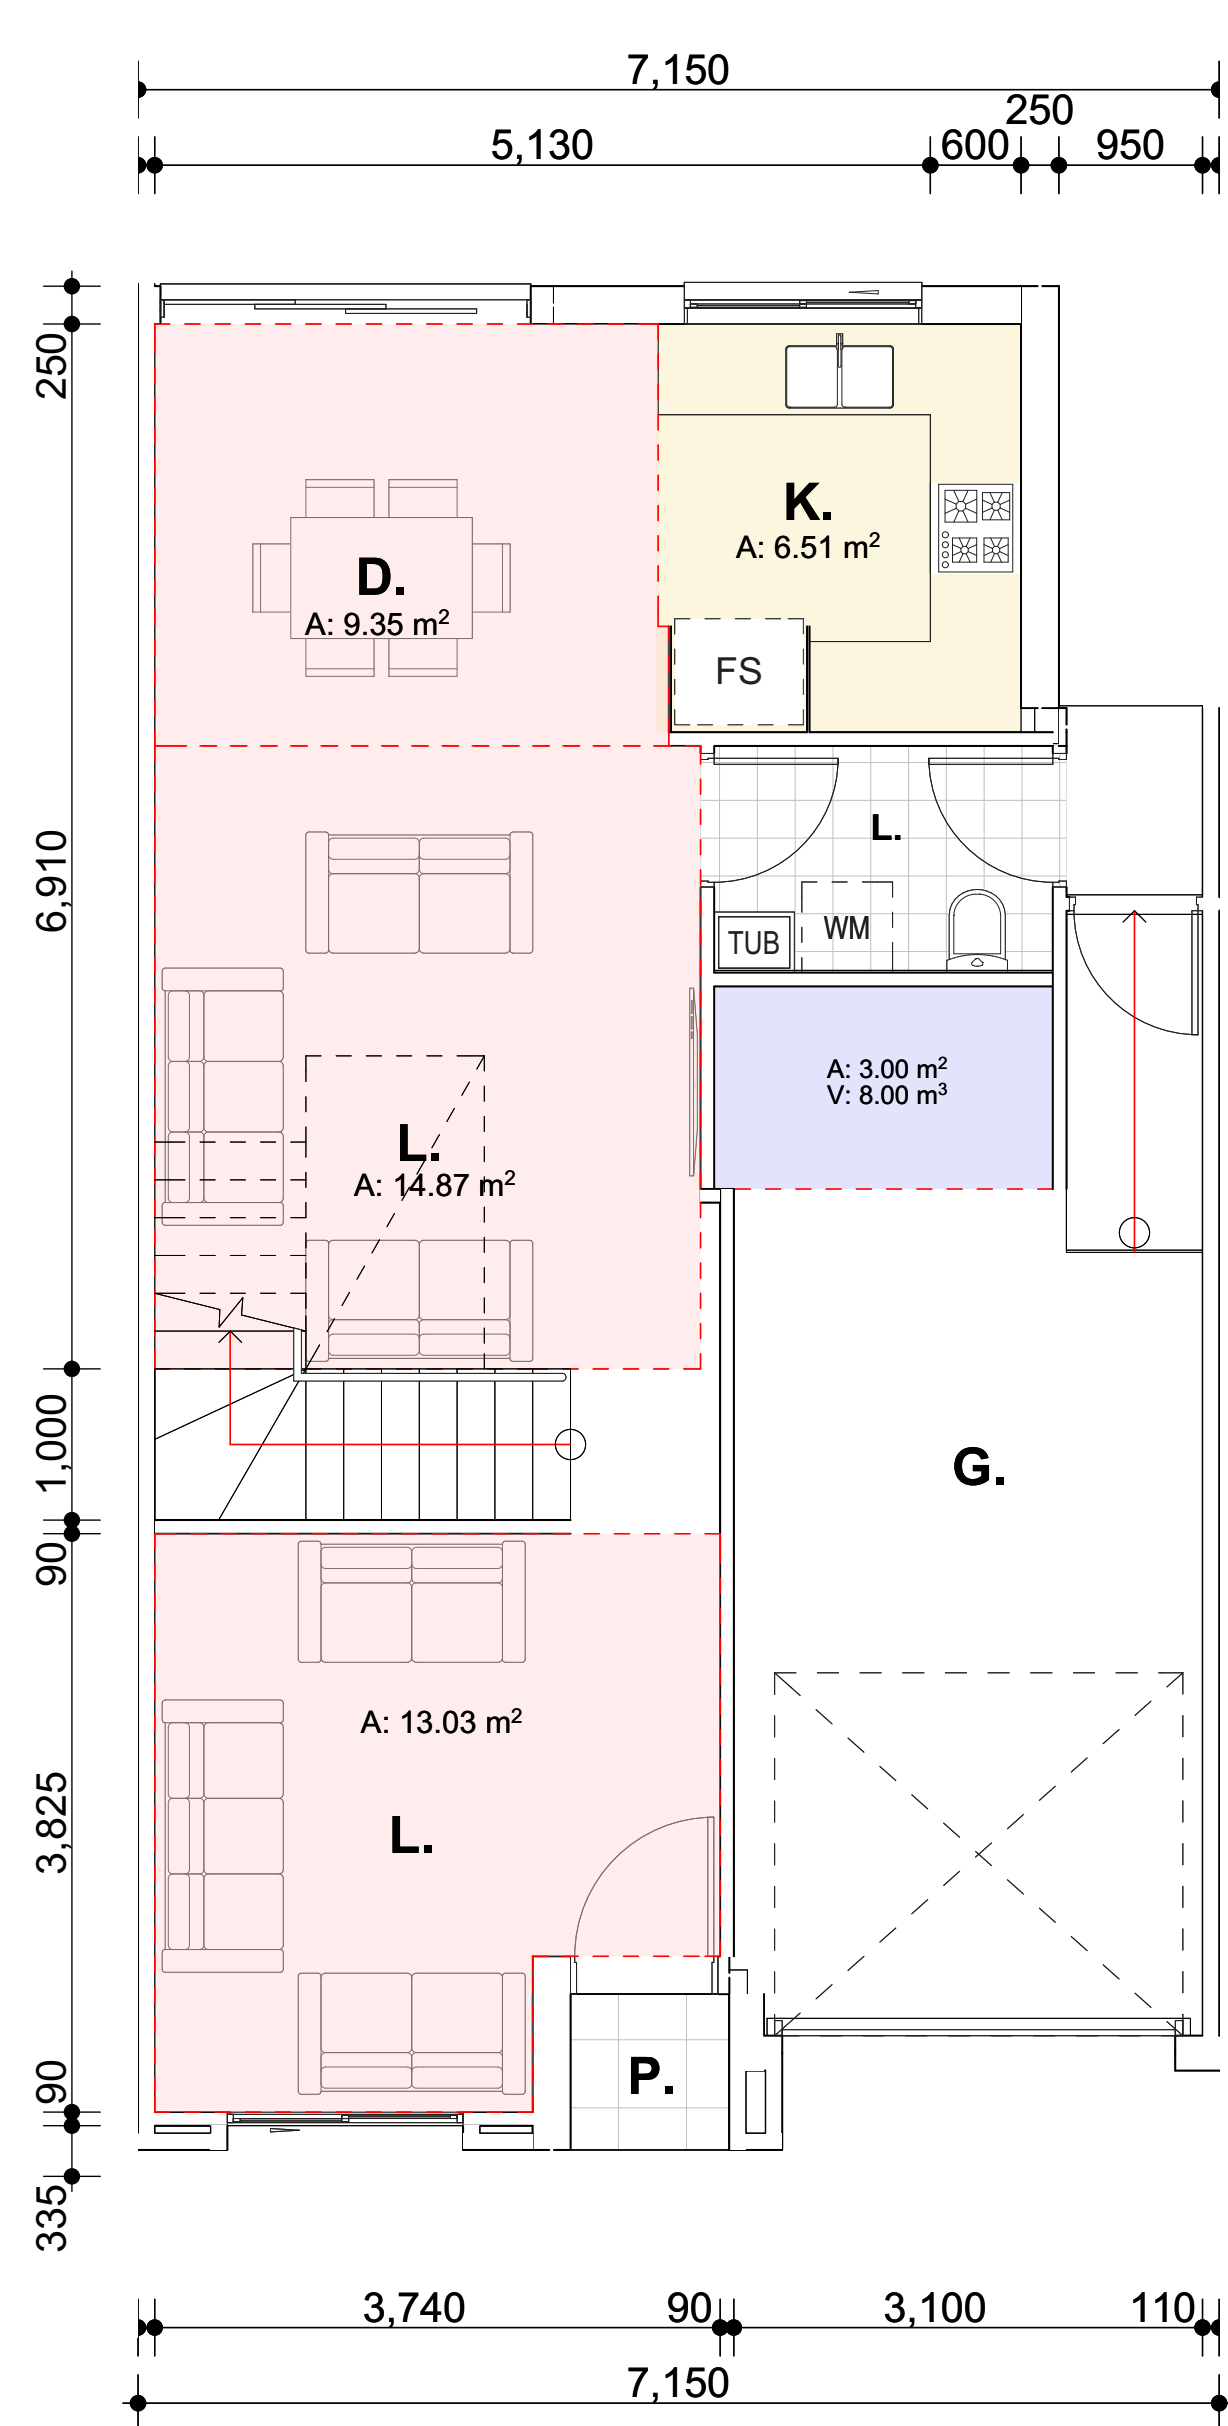


TYPICAL GROUND FLOOR PLAN
1:50

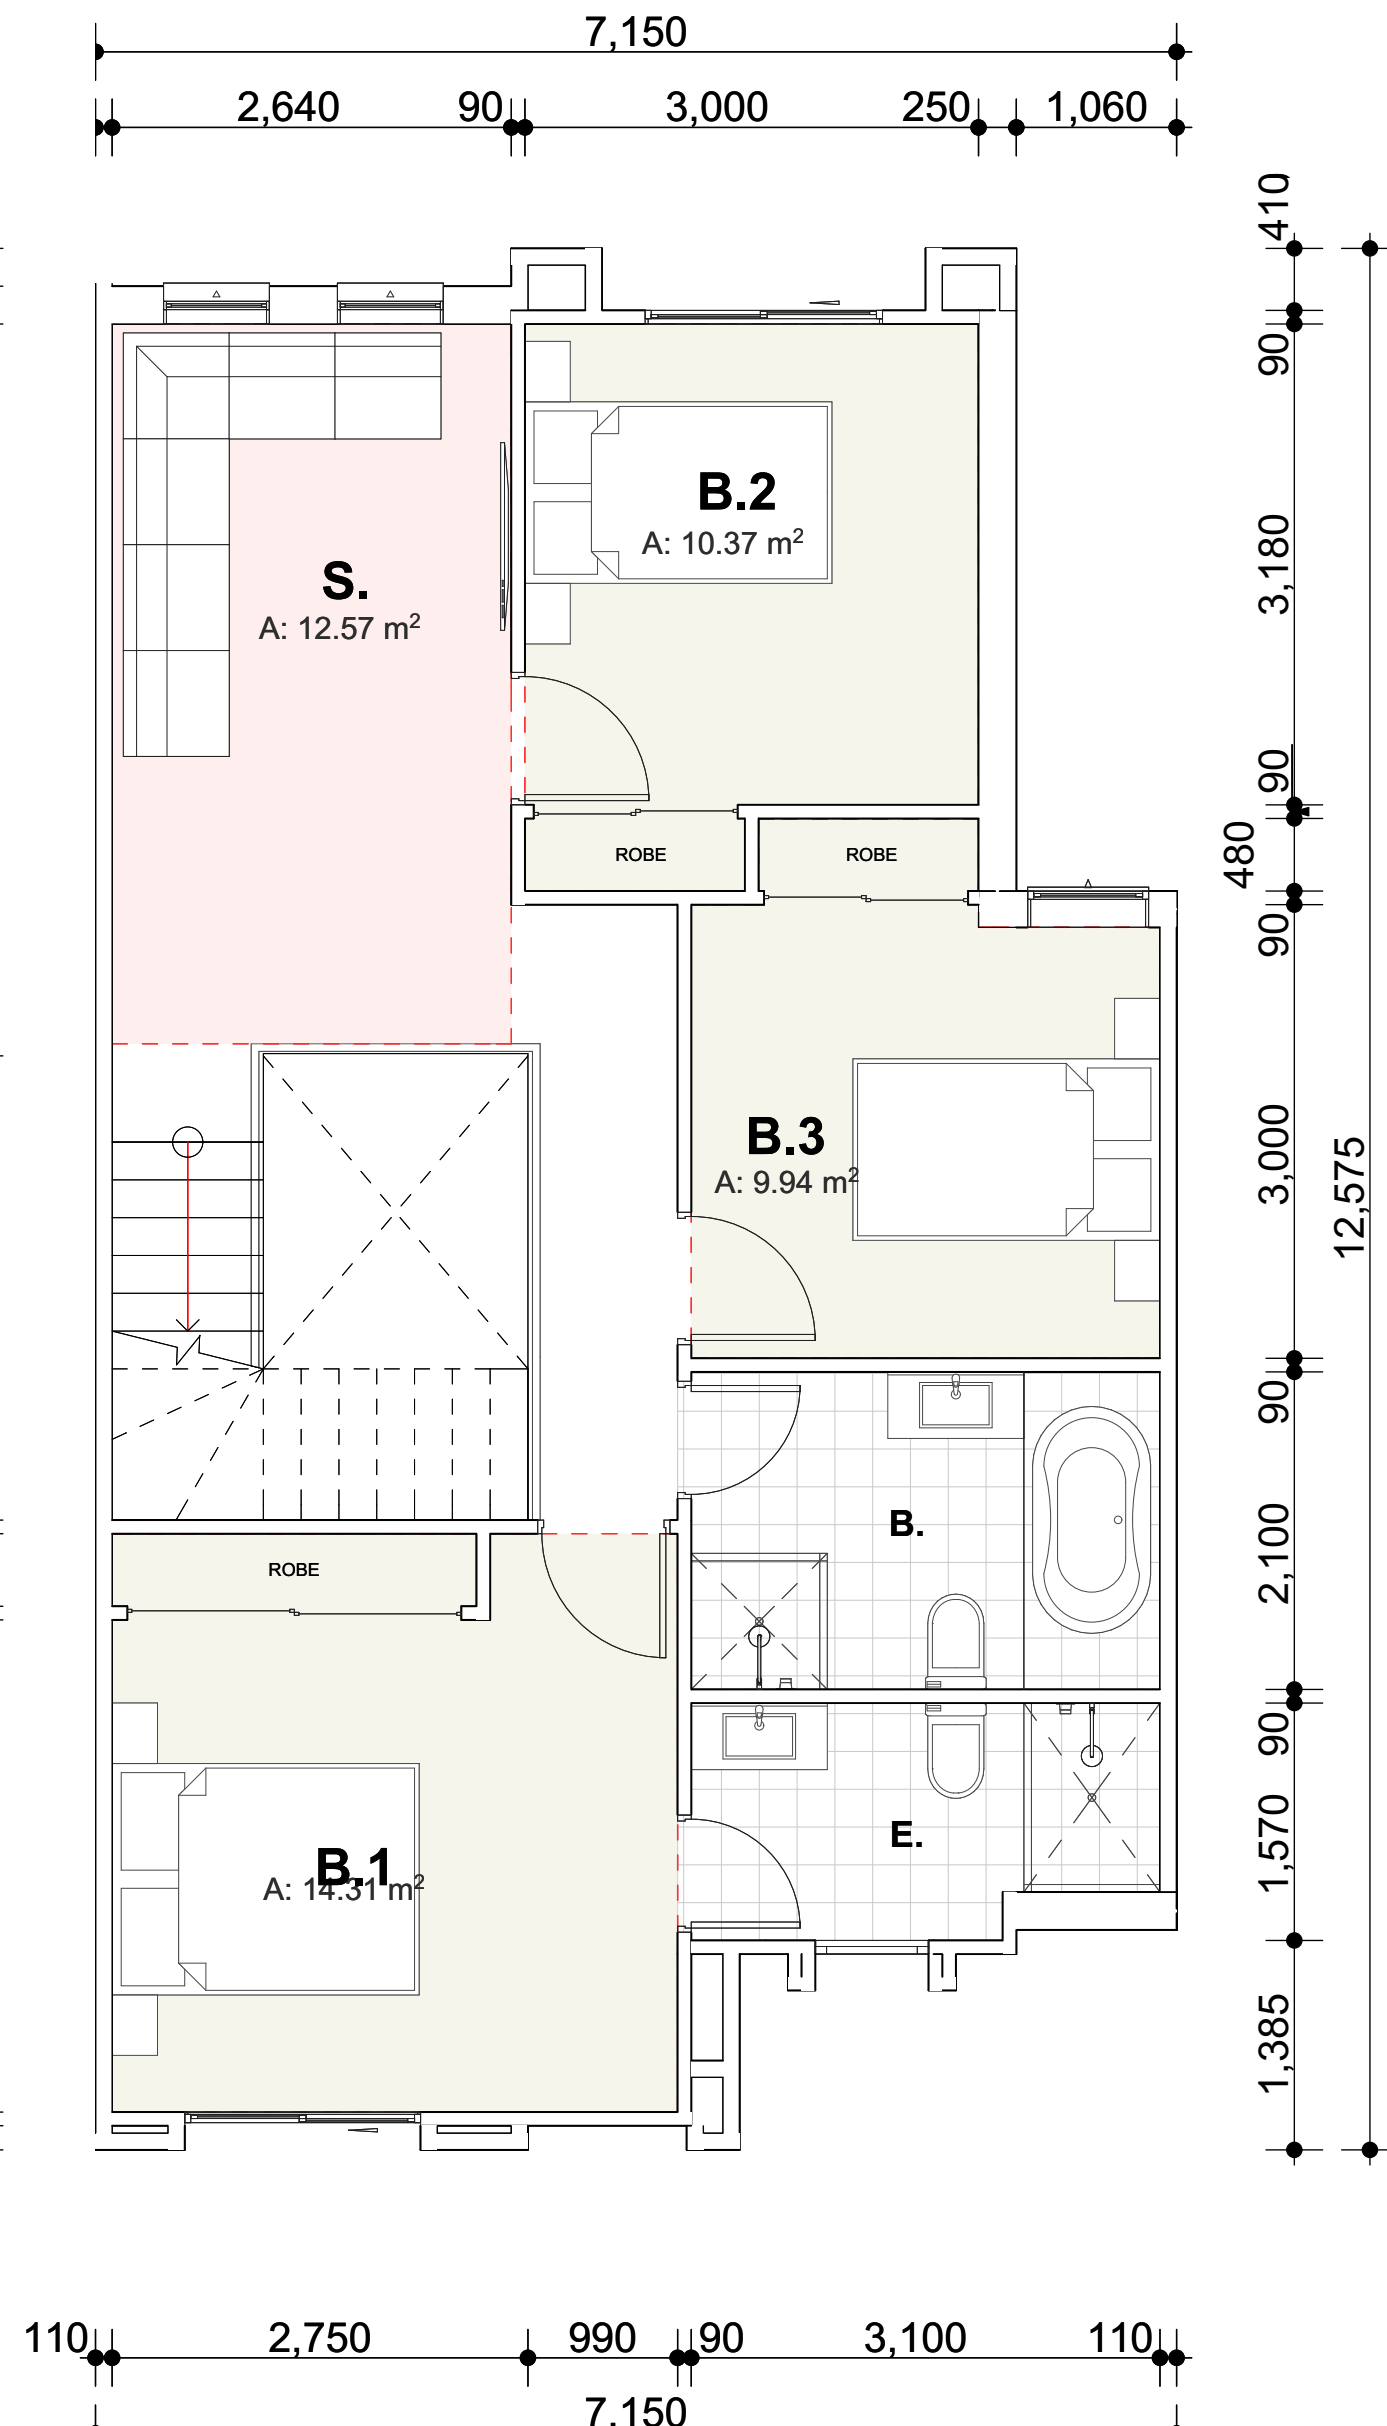

TYPICAL FIRST FLOOR PLAN
1:50

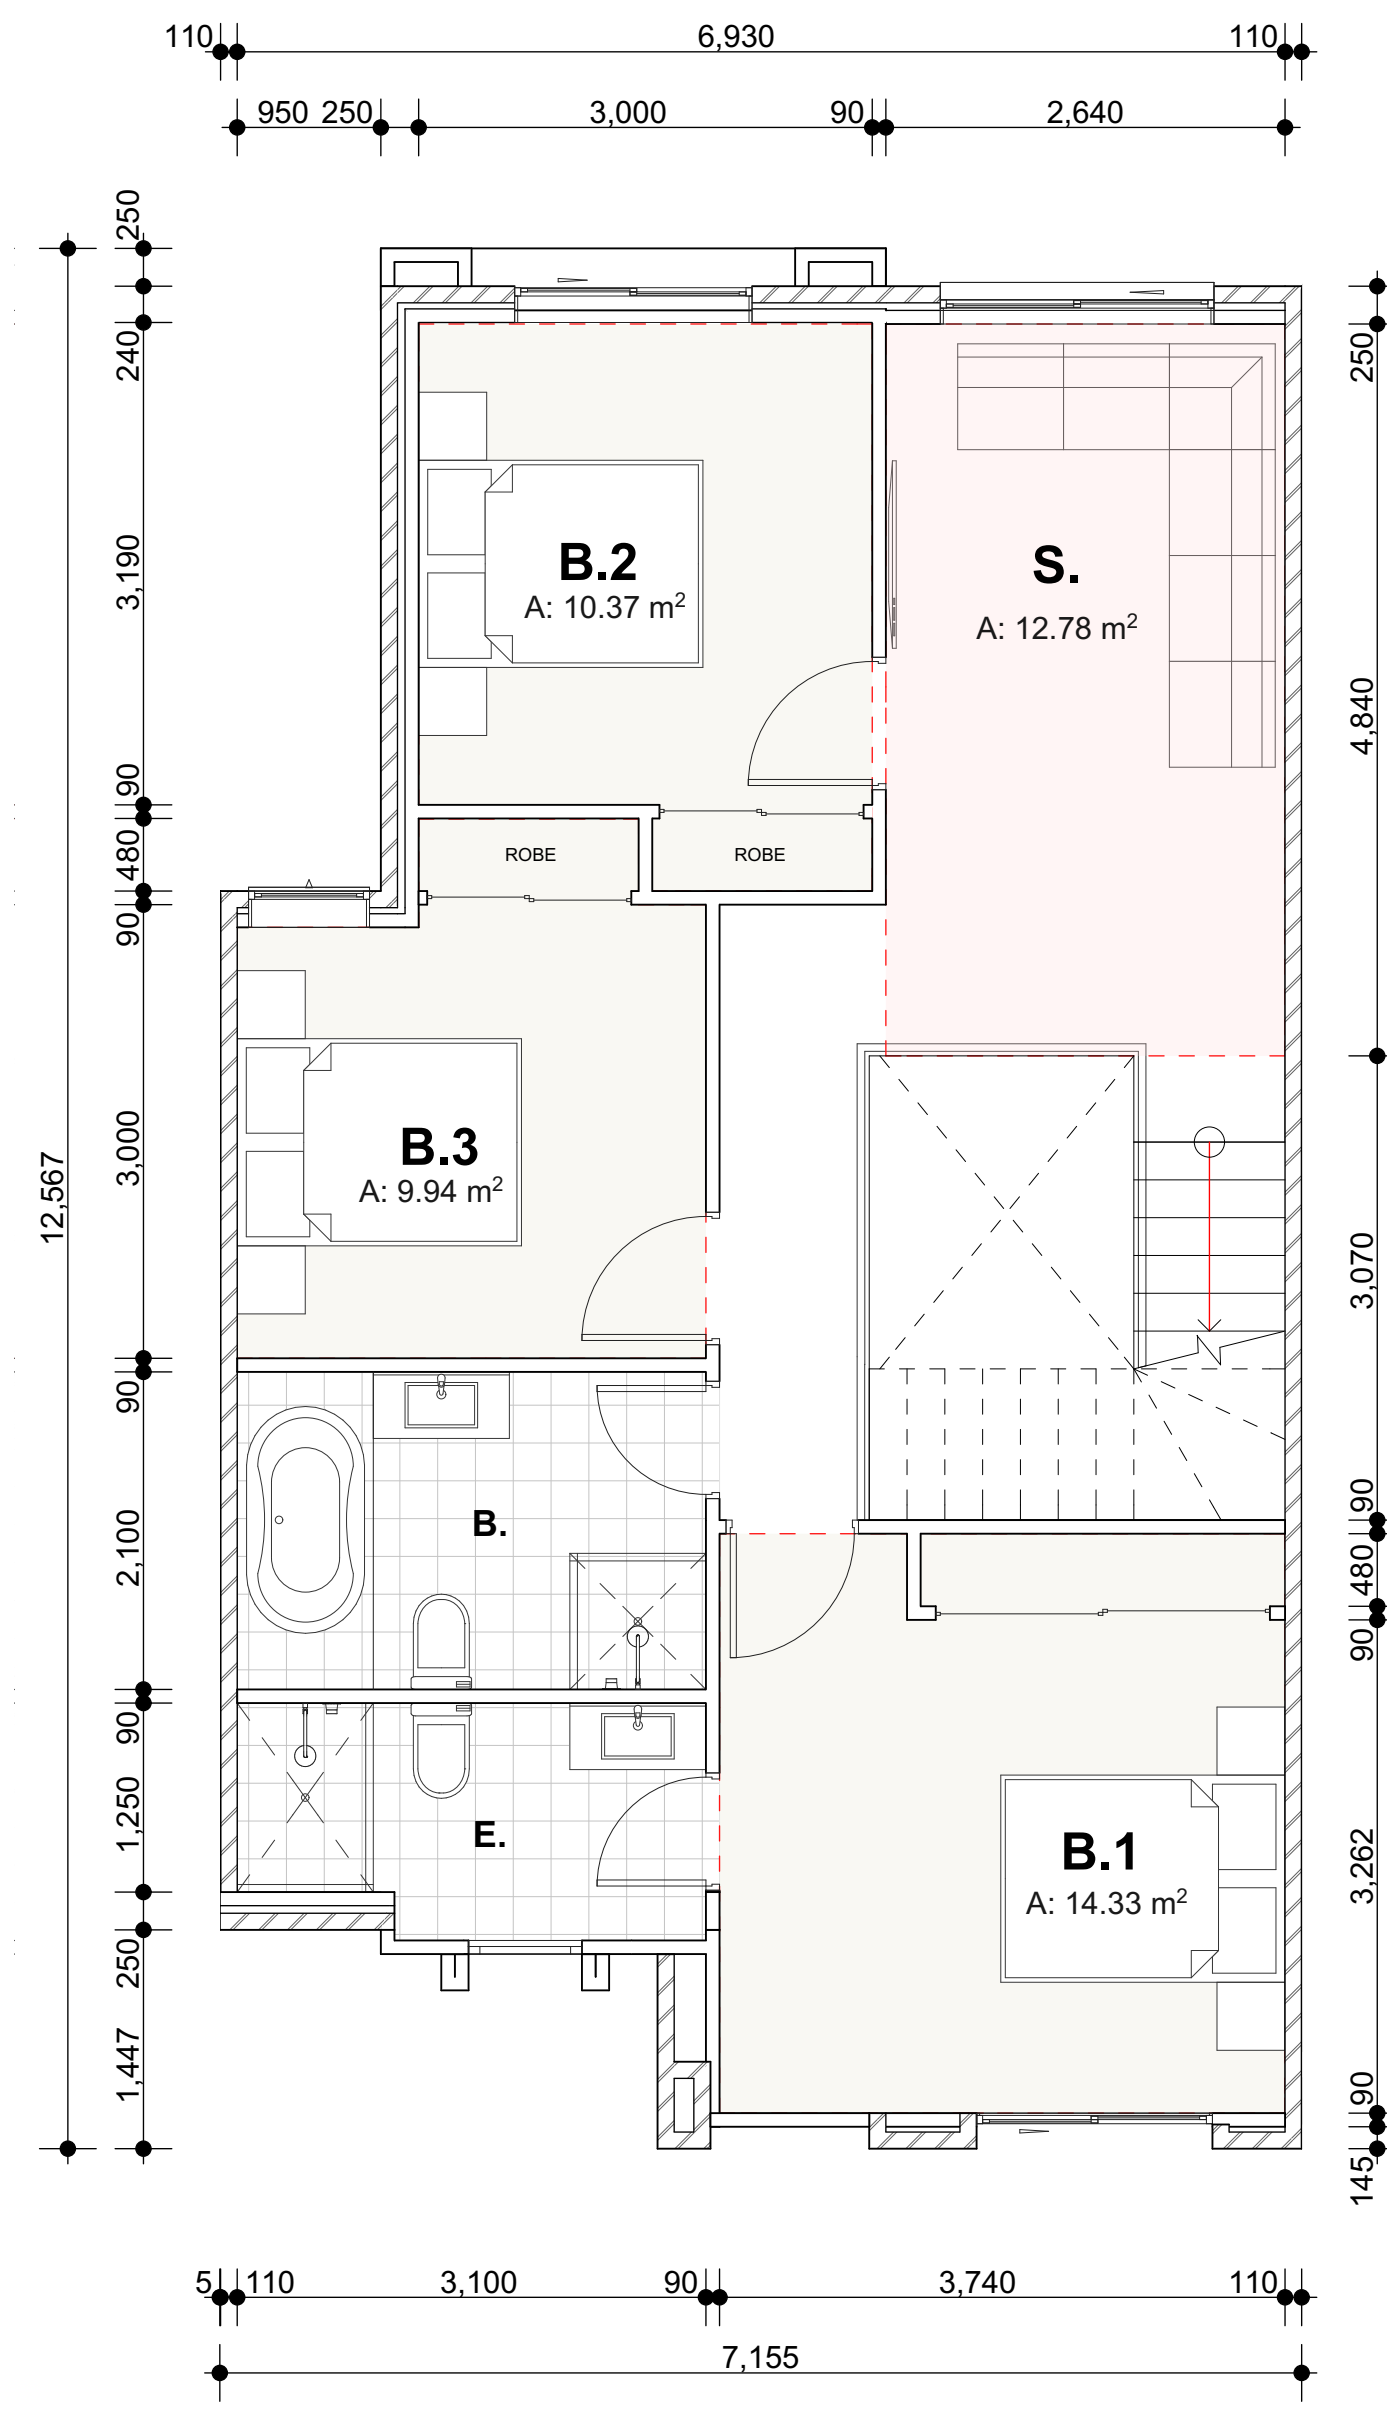

TYPICAL GROUND FLOOR PLAN
1:50

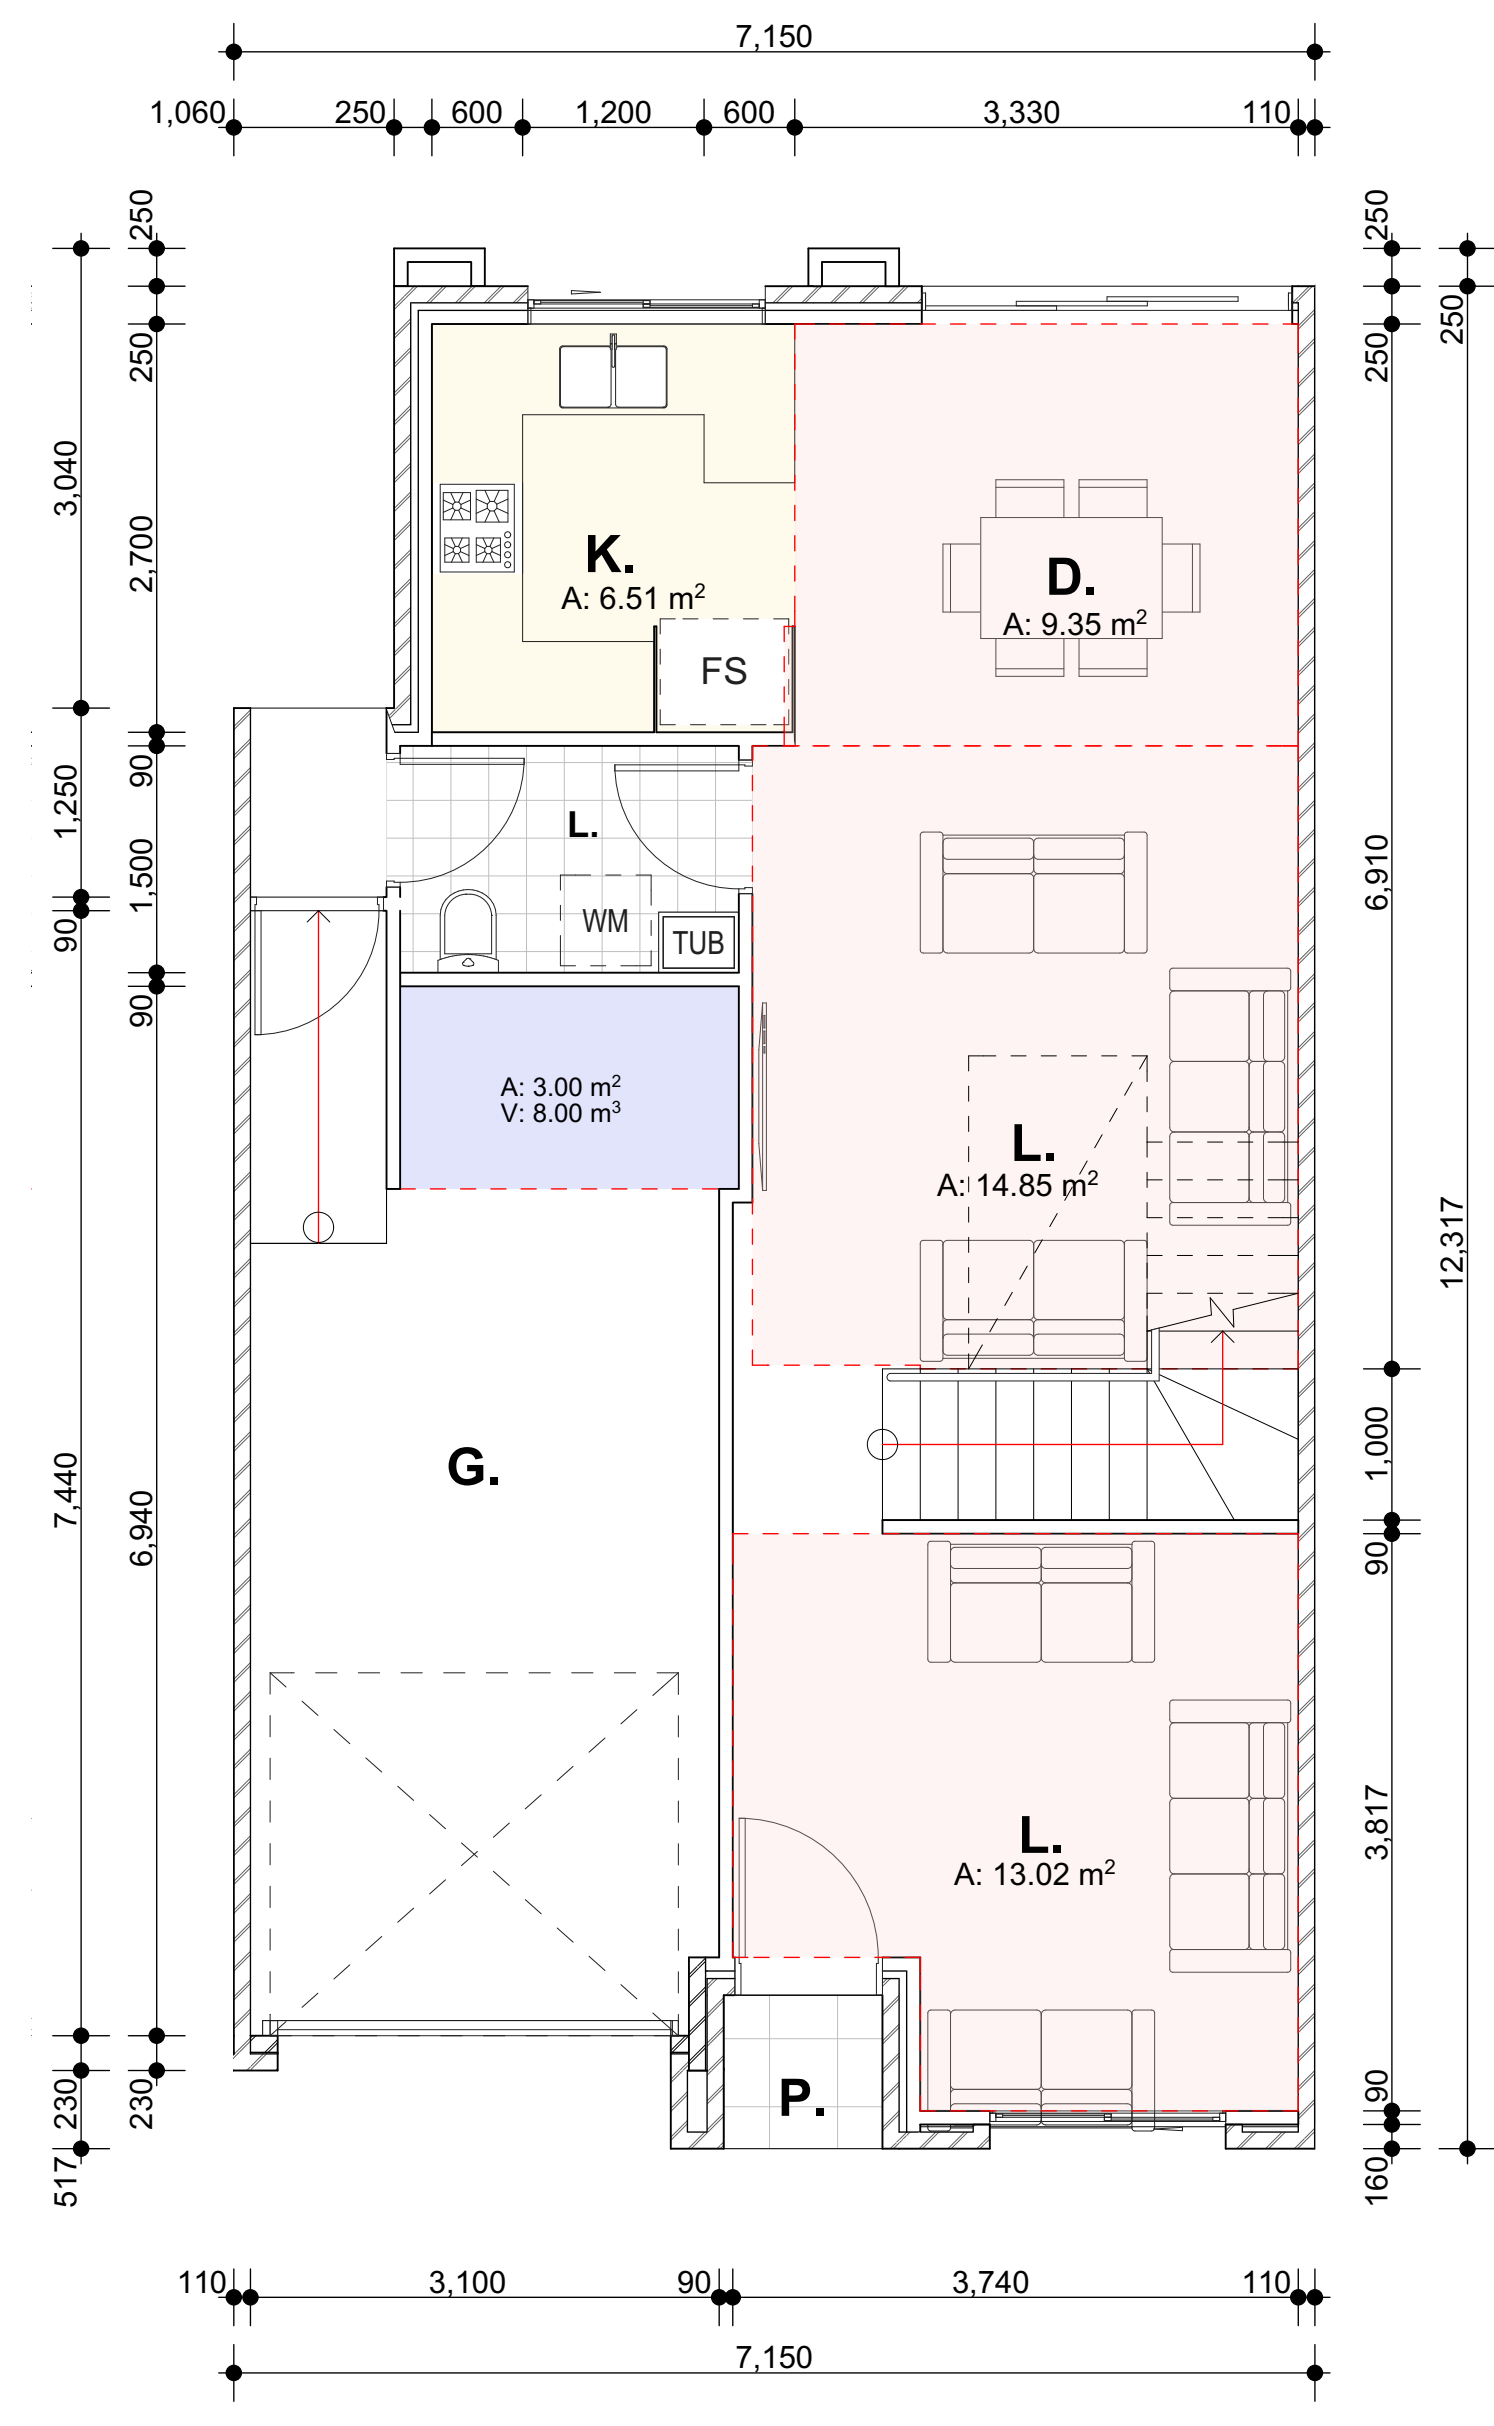


TYPICAL FIRST FLOOR PLAN
1:50


NOTE:
TYPE PLAN : BLOCK A (UNIT 2&3)

NOTE:
TYPE PLAN : BLOCK A (UNIT 4)


AMENDMENTS LIST				COPYRIGHT		NORTH		PROJECT TITLE		CLIENT		 ORHAN KABA FULL MEMBER BDAA ACCREDITATION (LOW-RISE) No. 6890	 A 1/45 Crosby Street, Greystanes NSW 2145 M 0438 538 118 E orhan@designniche.com.au			
ISSUE	DATE	AMENDMENTS	DRAWN	CHECK ALL DIMENSIONS PRIOR TO COMMENCEMENT OF WORKS. FIGURED DIMENSIONS TO BE TAKEN IN PREFERENCE TO SCALING. THIS PLAN IS COPYRIGHT OF DESIGNNICHE P/L AND MAY NOT BE USED WITHOUT WRITTEN CONSENT.				PROPOSED RESIDENTIAL DEVELOPMENT STAGE 1: 52 TOWNHOUSE DEVELOPMENT WITH PART BASEMENT PARKING		TCON CONSTRUCTIONS			COUNCIL	SCALE	DRAWING NO	ISSUE
A	20.12.22	DA SUBMISSION	O.K. R.B					400-404 Cabramatta Road West, 2-18 Orange Grove Rd and 6 Links Ave Cabramatta NSW 2166		TYPICAL FLOOR PLAN (BLOCK A)			FAIRFIELD	1:50	22020-19	E
B	30.05.23	DA RE-SUBMISSION	O.K. R.B													
C	28.03.24	COUNCIL REQUESTED AMENDMENTS	O.K. R.B													
D	29.07.24	COUNCIL REQUESTED AMENDMENTS	O.K. R.B													
E	12.12.24	PLANNING PANEL REQUESTED CHANGES	O.K. R.B													

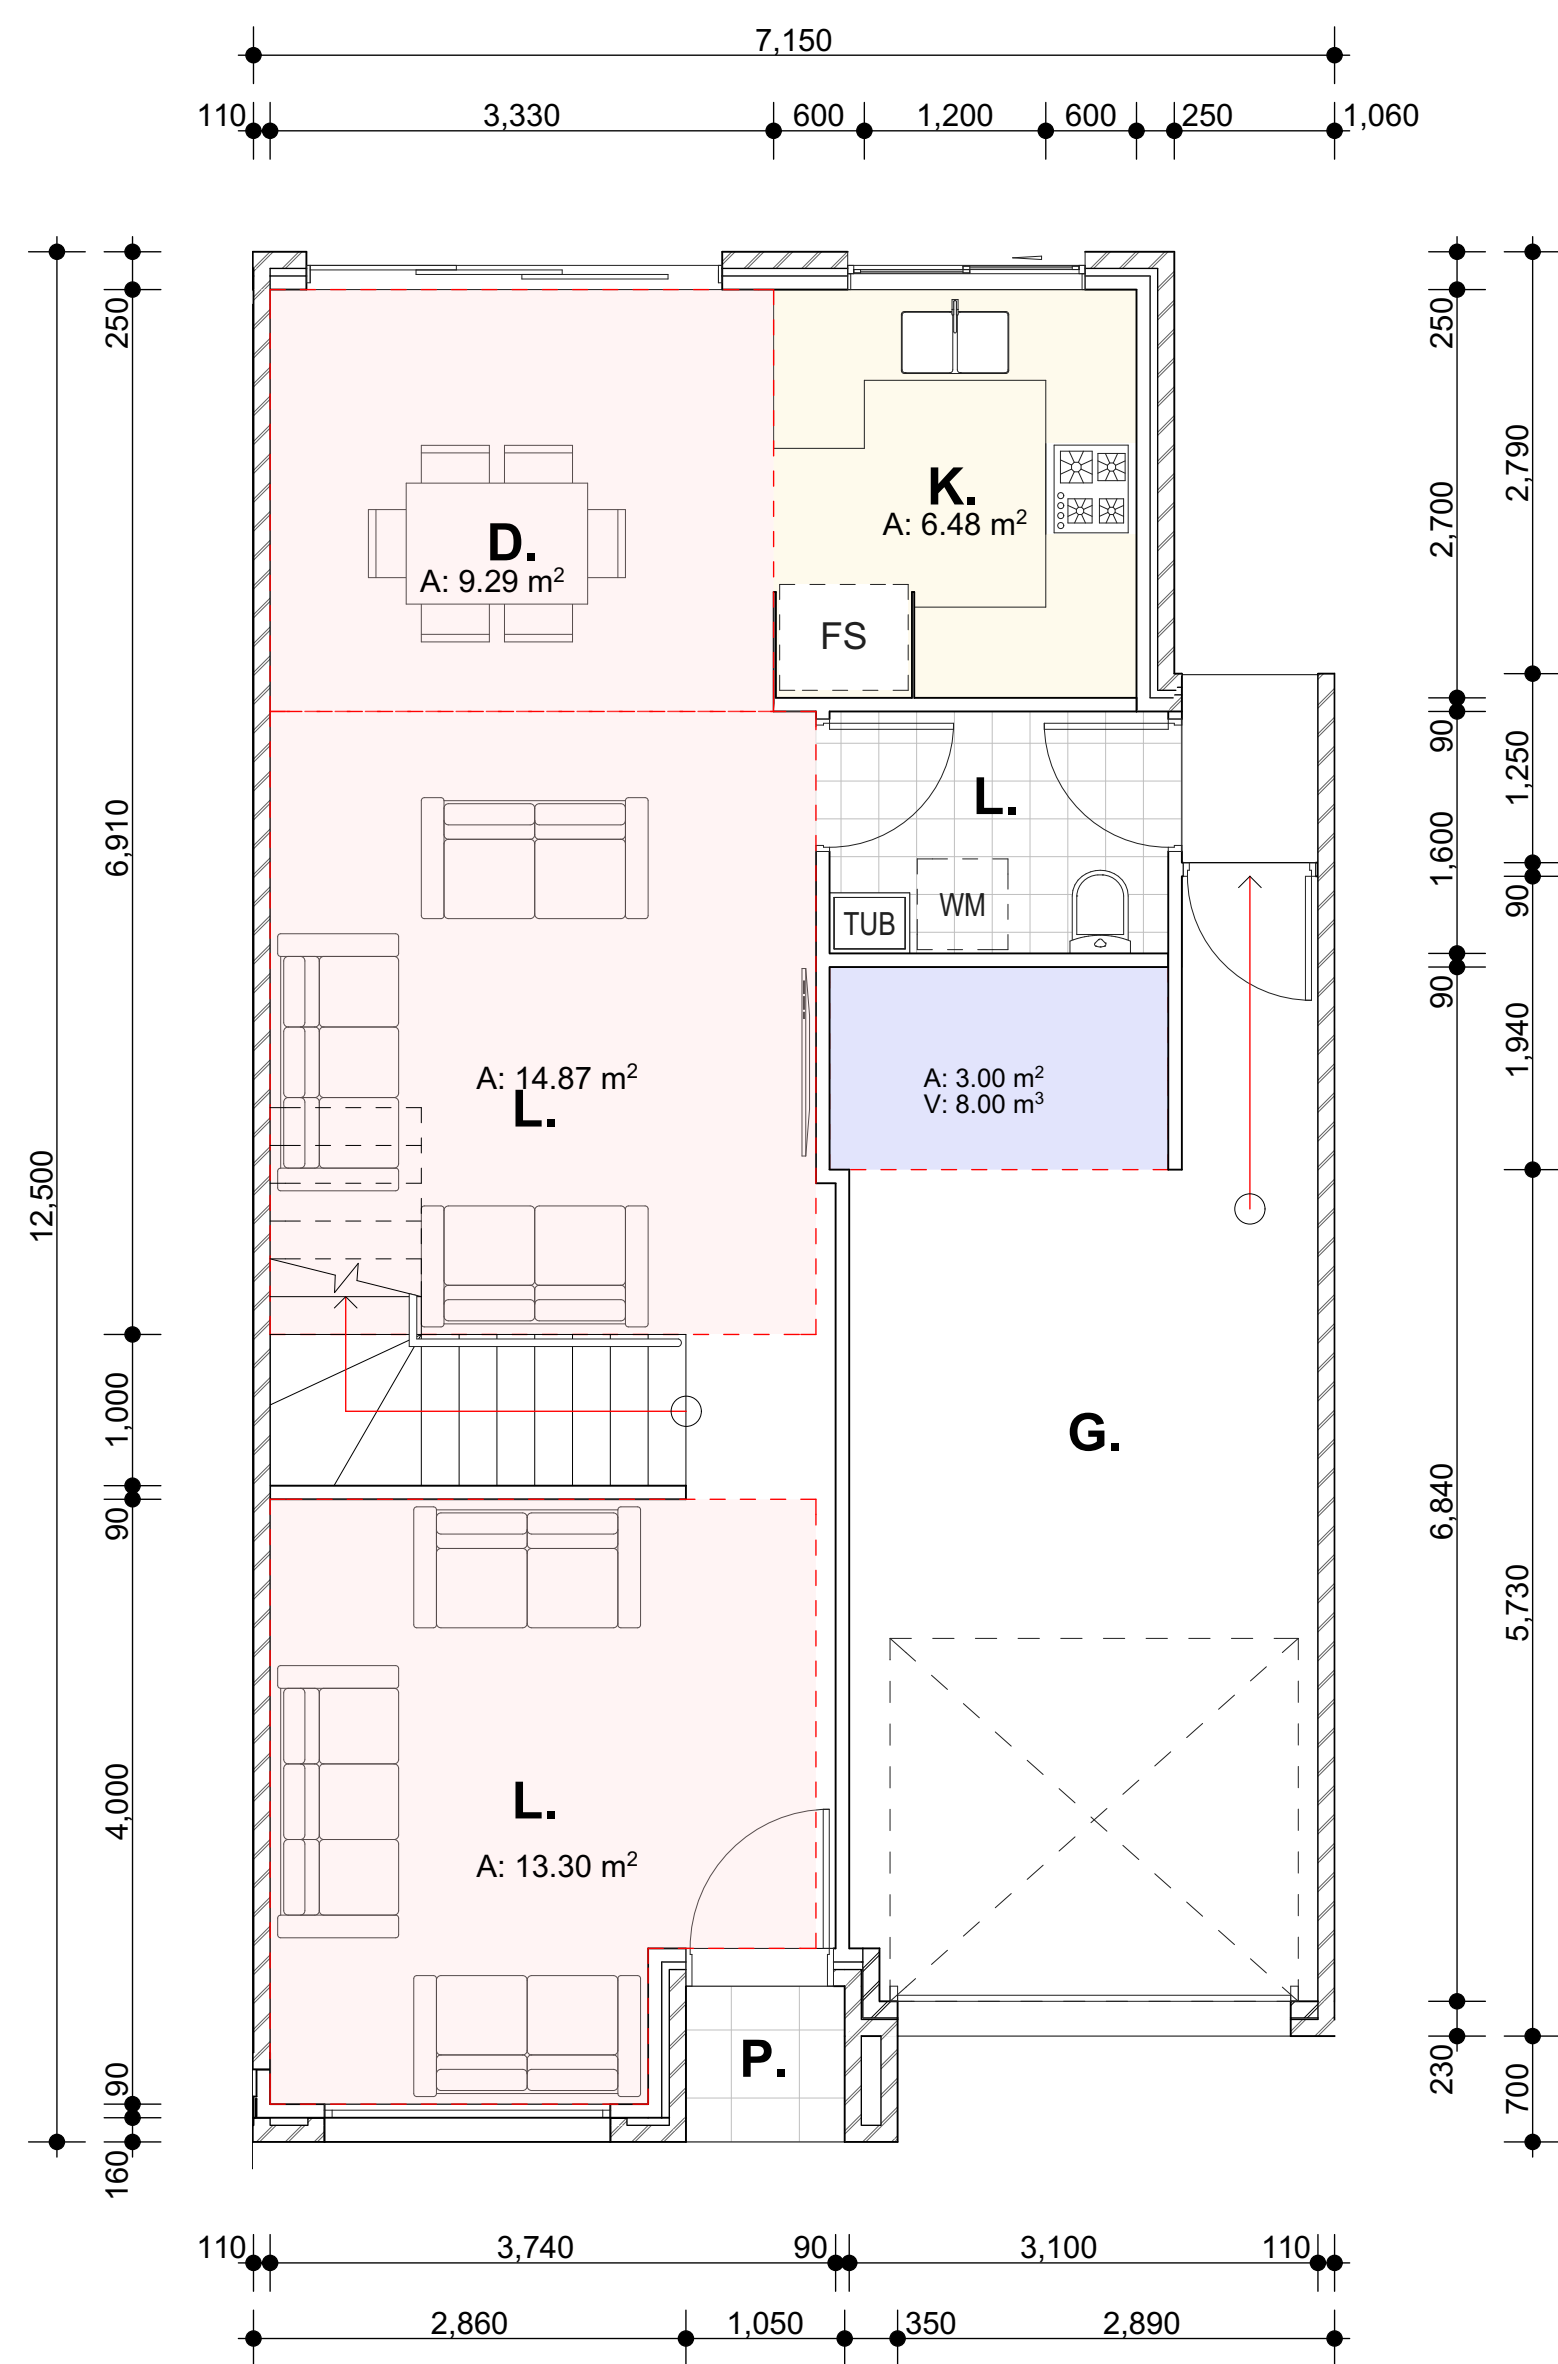

TYPICAL GROUND FLOOR PLAN
1:50

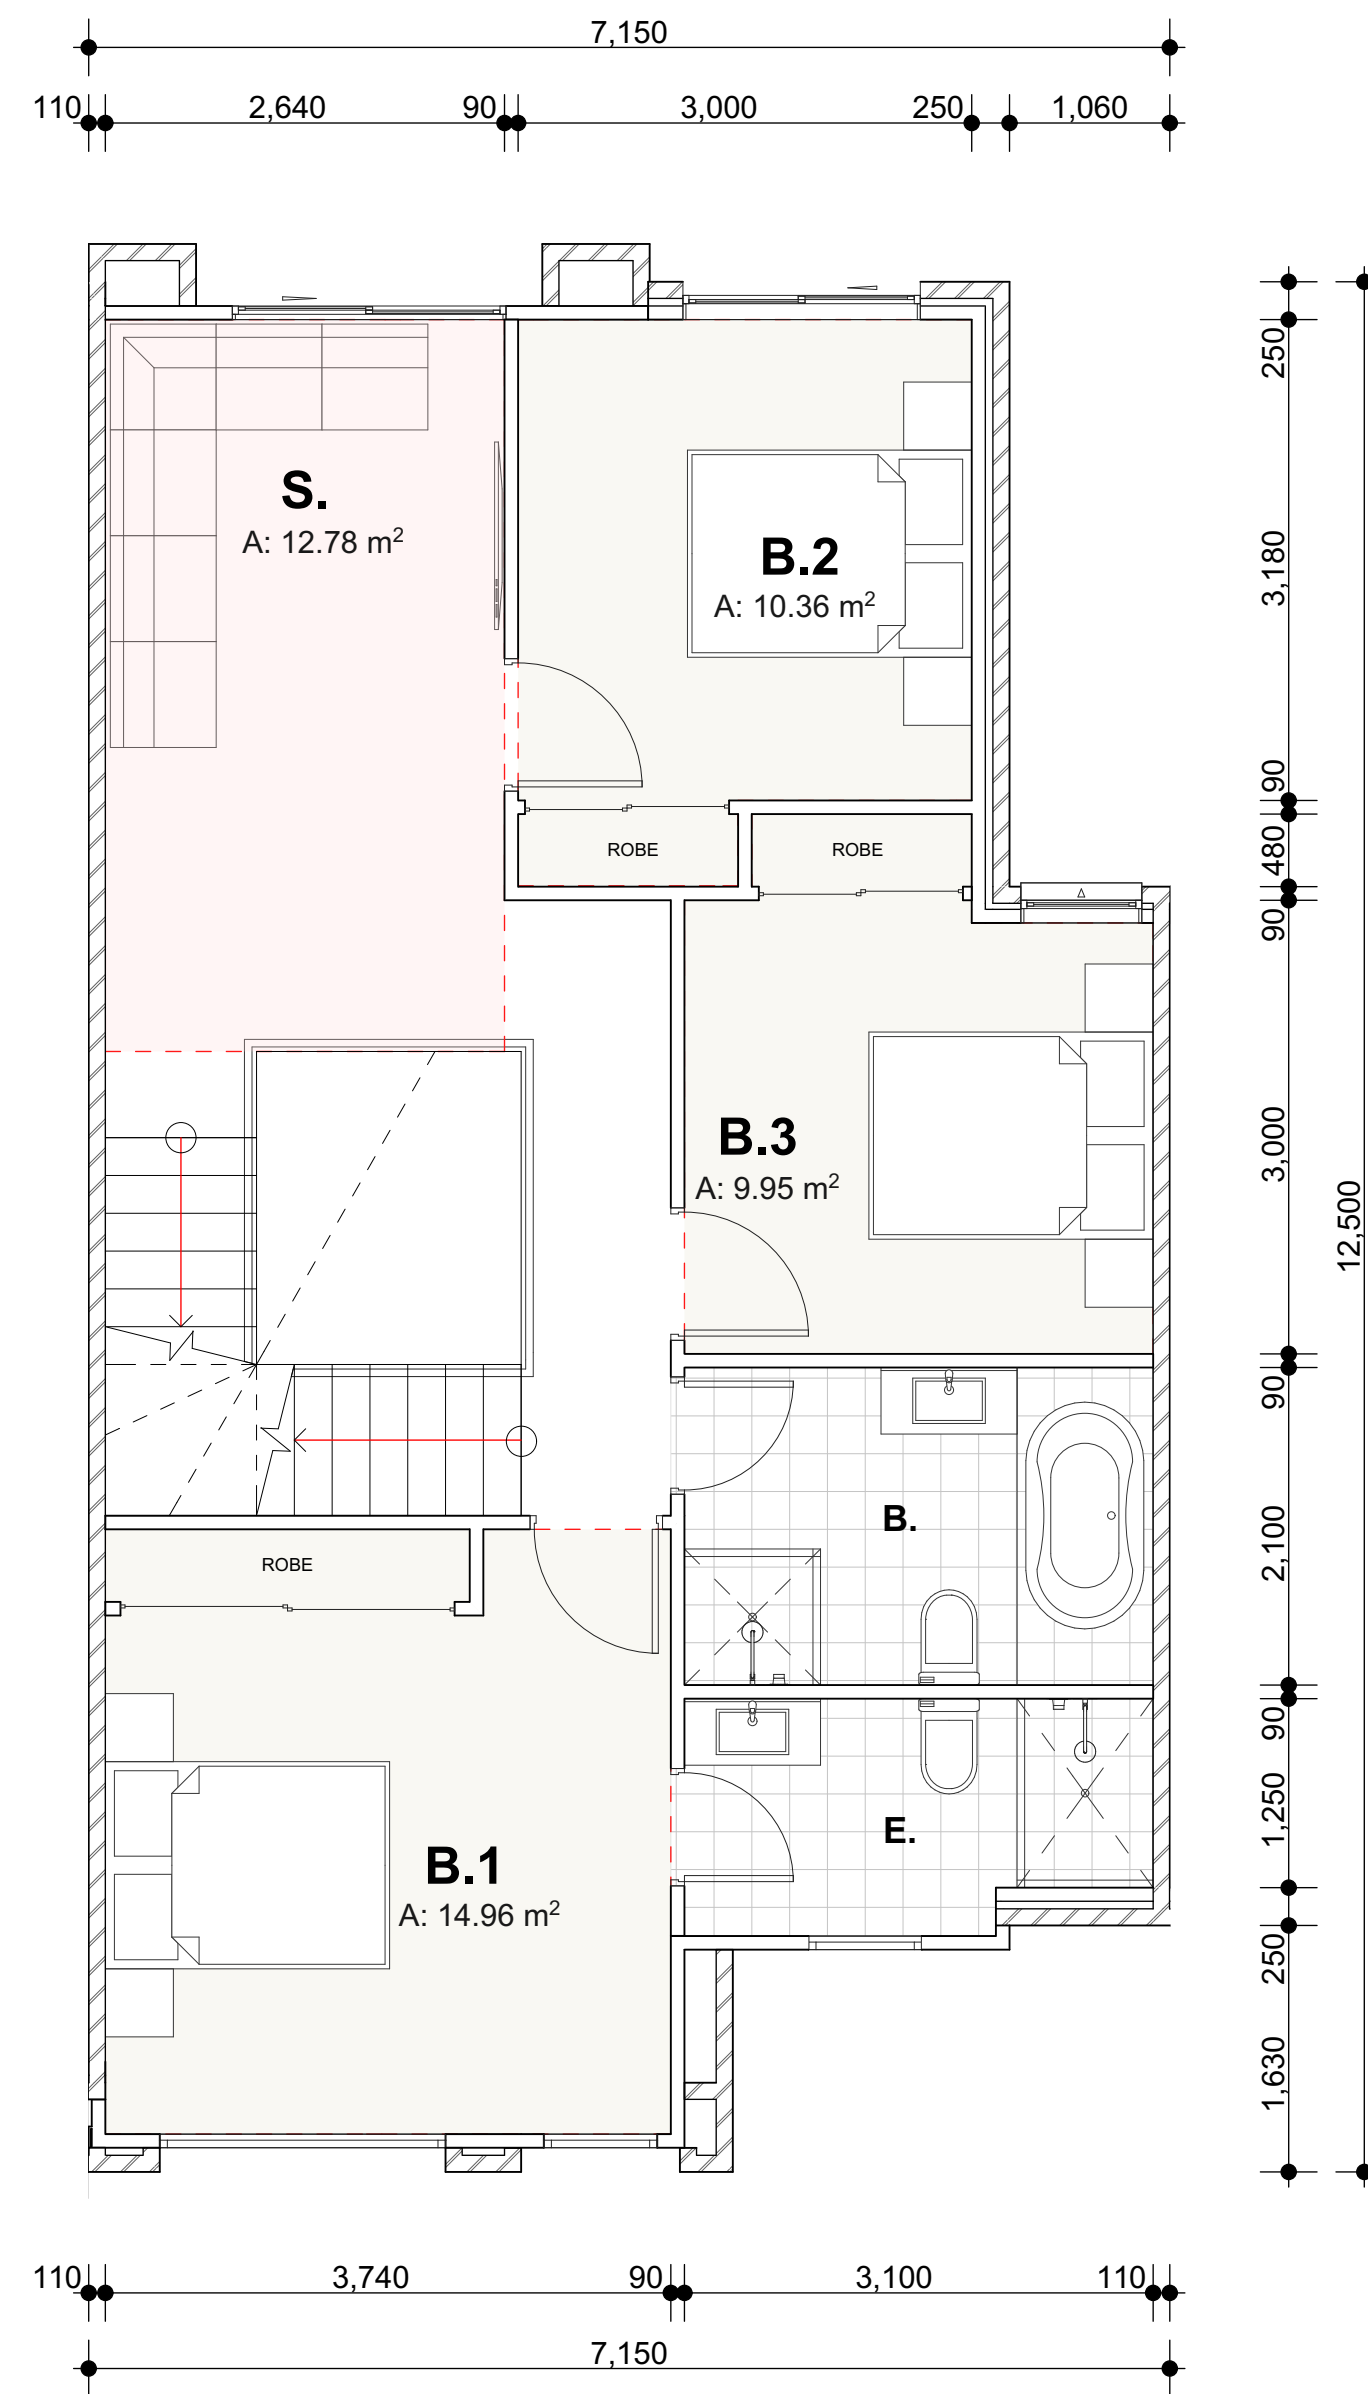


TYPICAL FIRST FLOOR PLAN
1:50

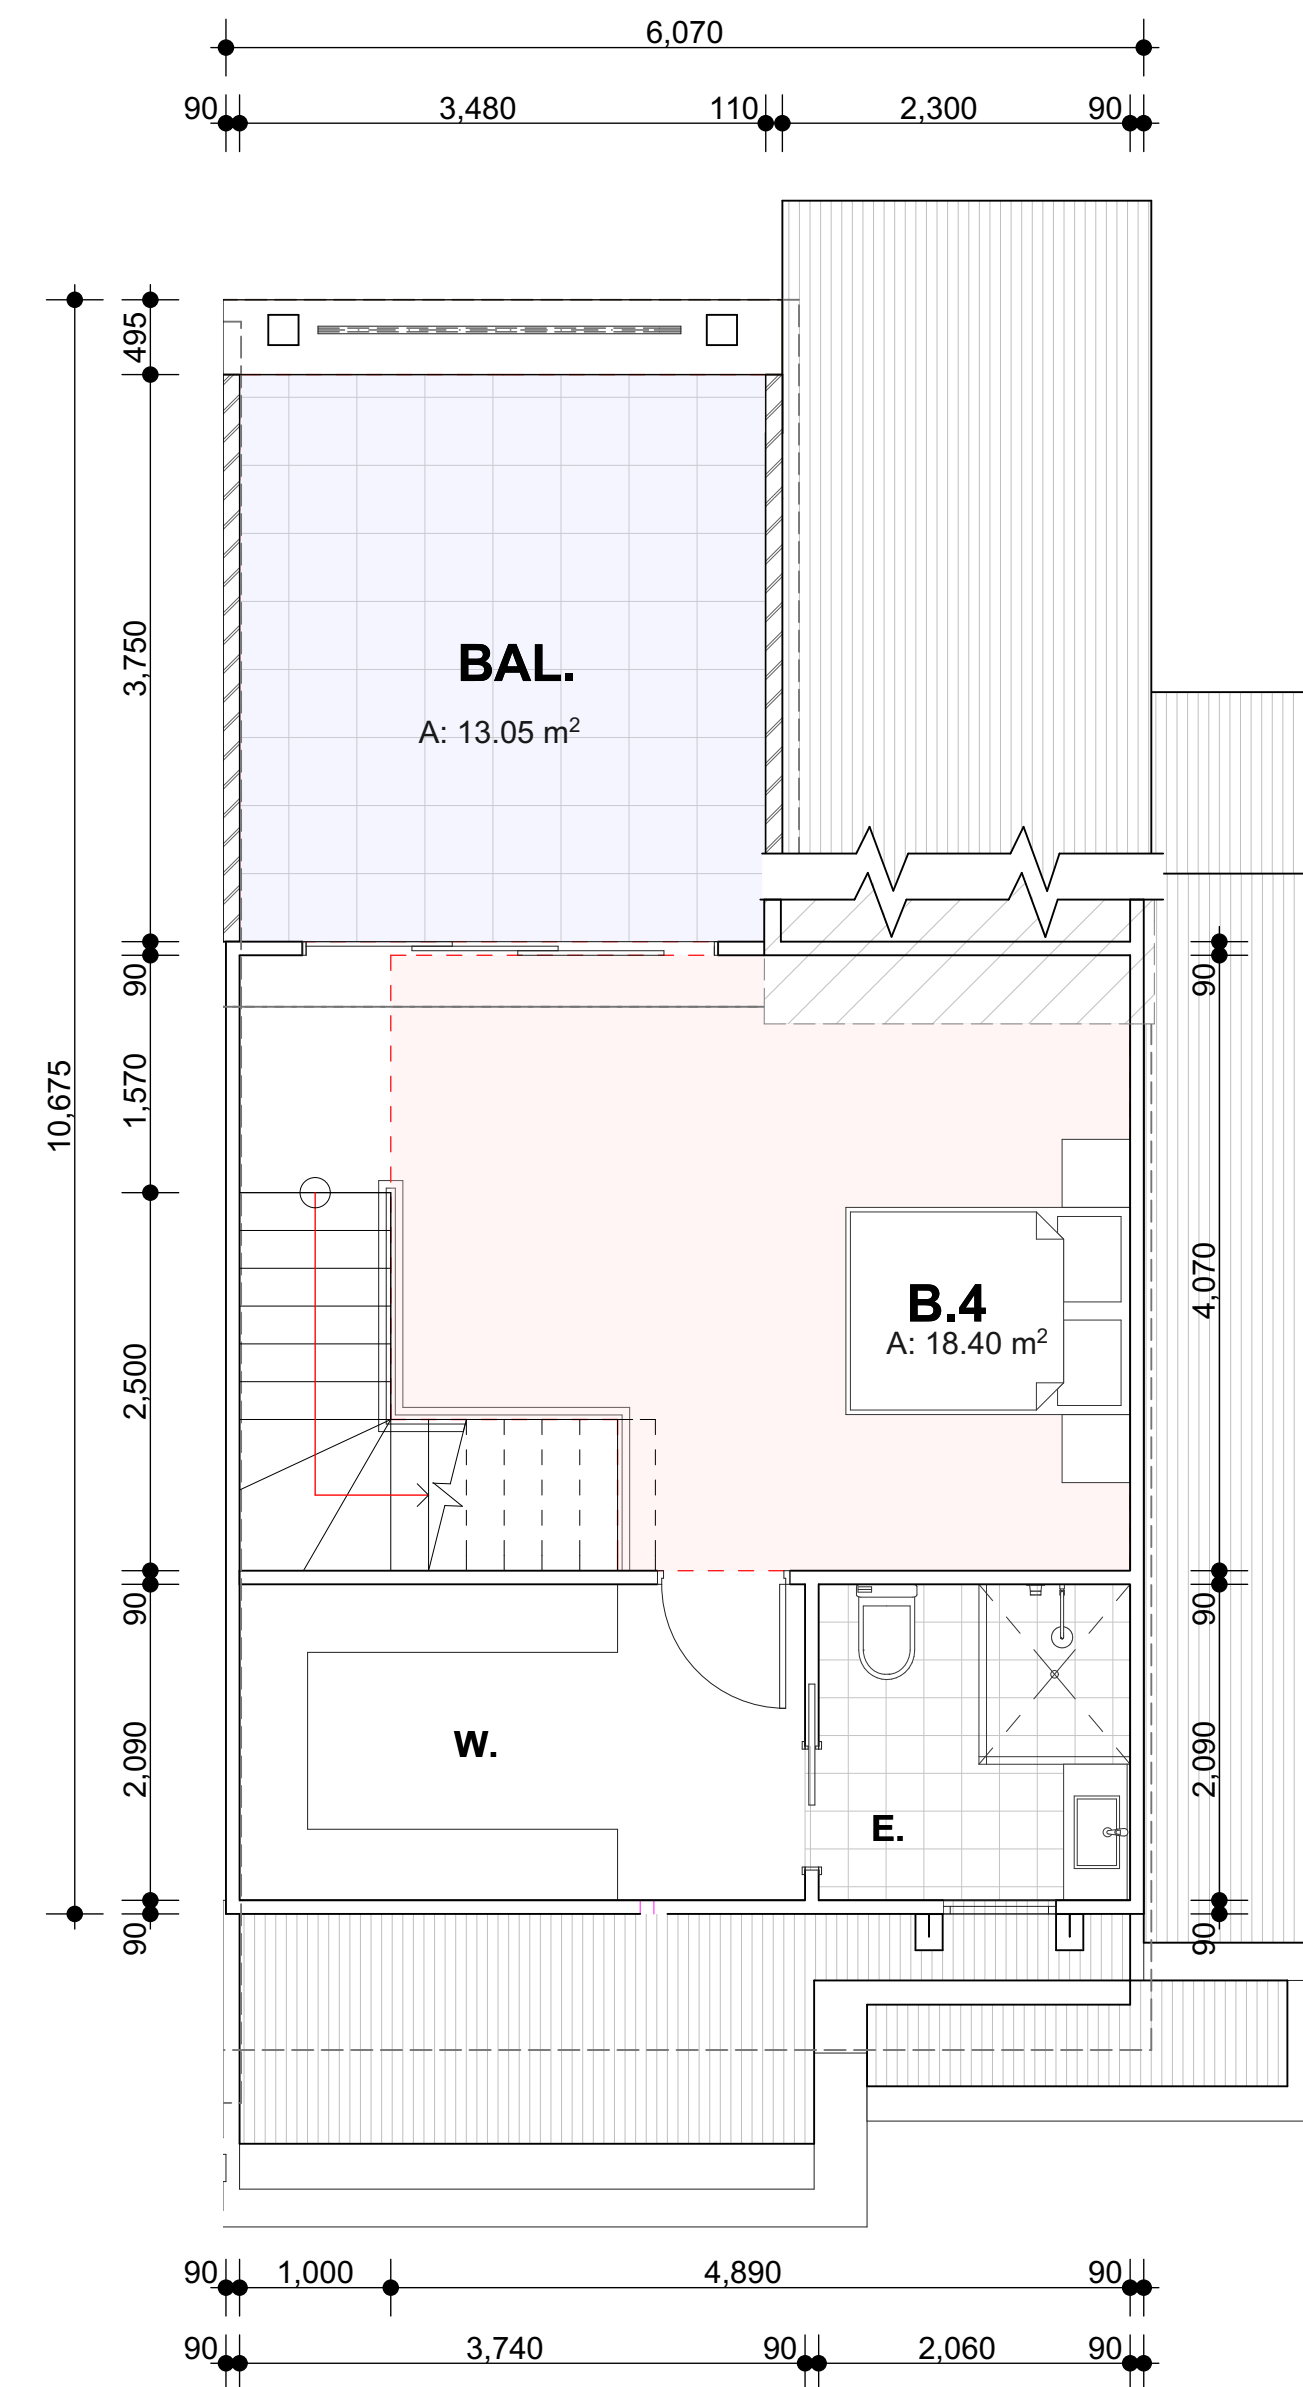


TYPICAL ATTIC FLOOR PLAN
1:50

NOTE:
TYPE PLAN : BLOCK A (UNITS 5-11)
FACADE : VARIES ,
SEE SCHEDULE OF FINISHES


AMENDMENTS LIST				COPYRIGHT		NORTH		PROJECT TITLE		CLIENT		<	
-----------------	--	--	--	-----------	--	-------	--	---------------	--	--------	--	---	--

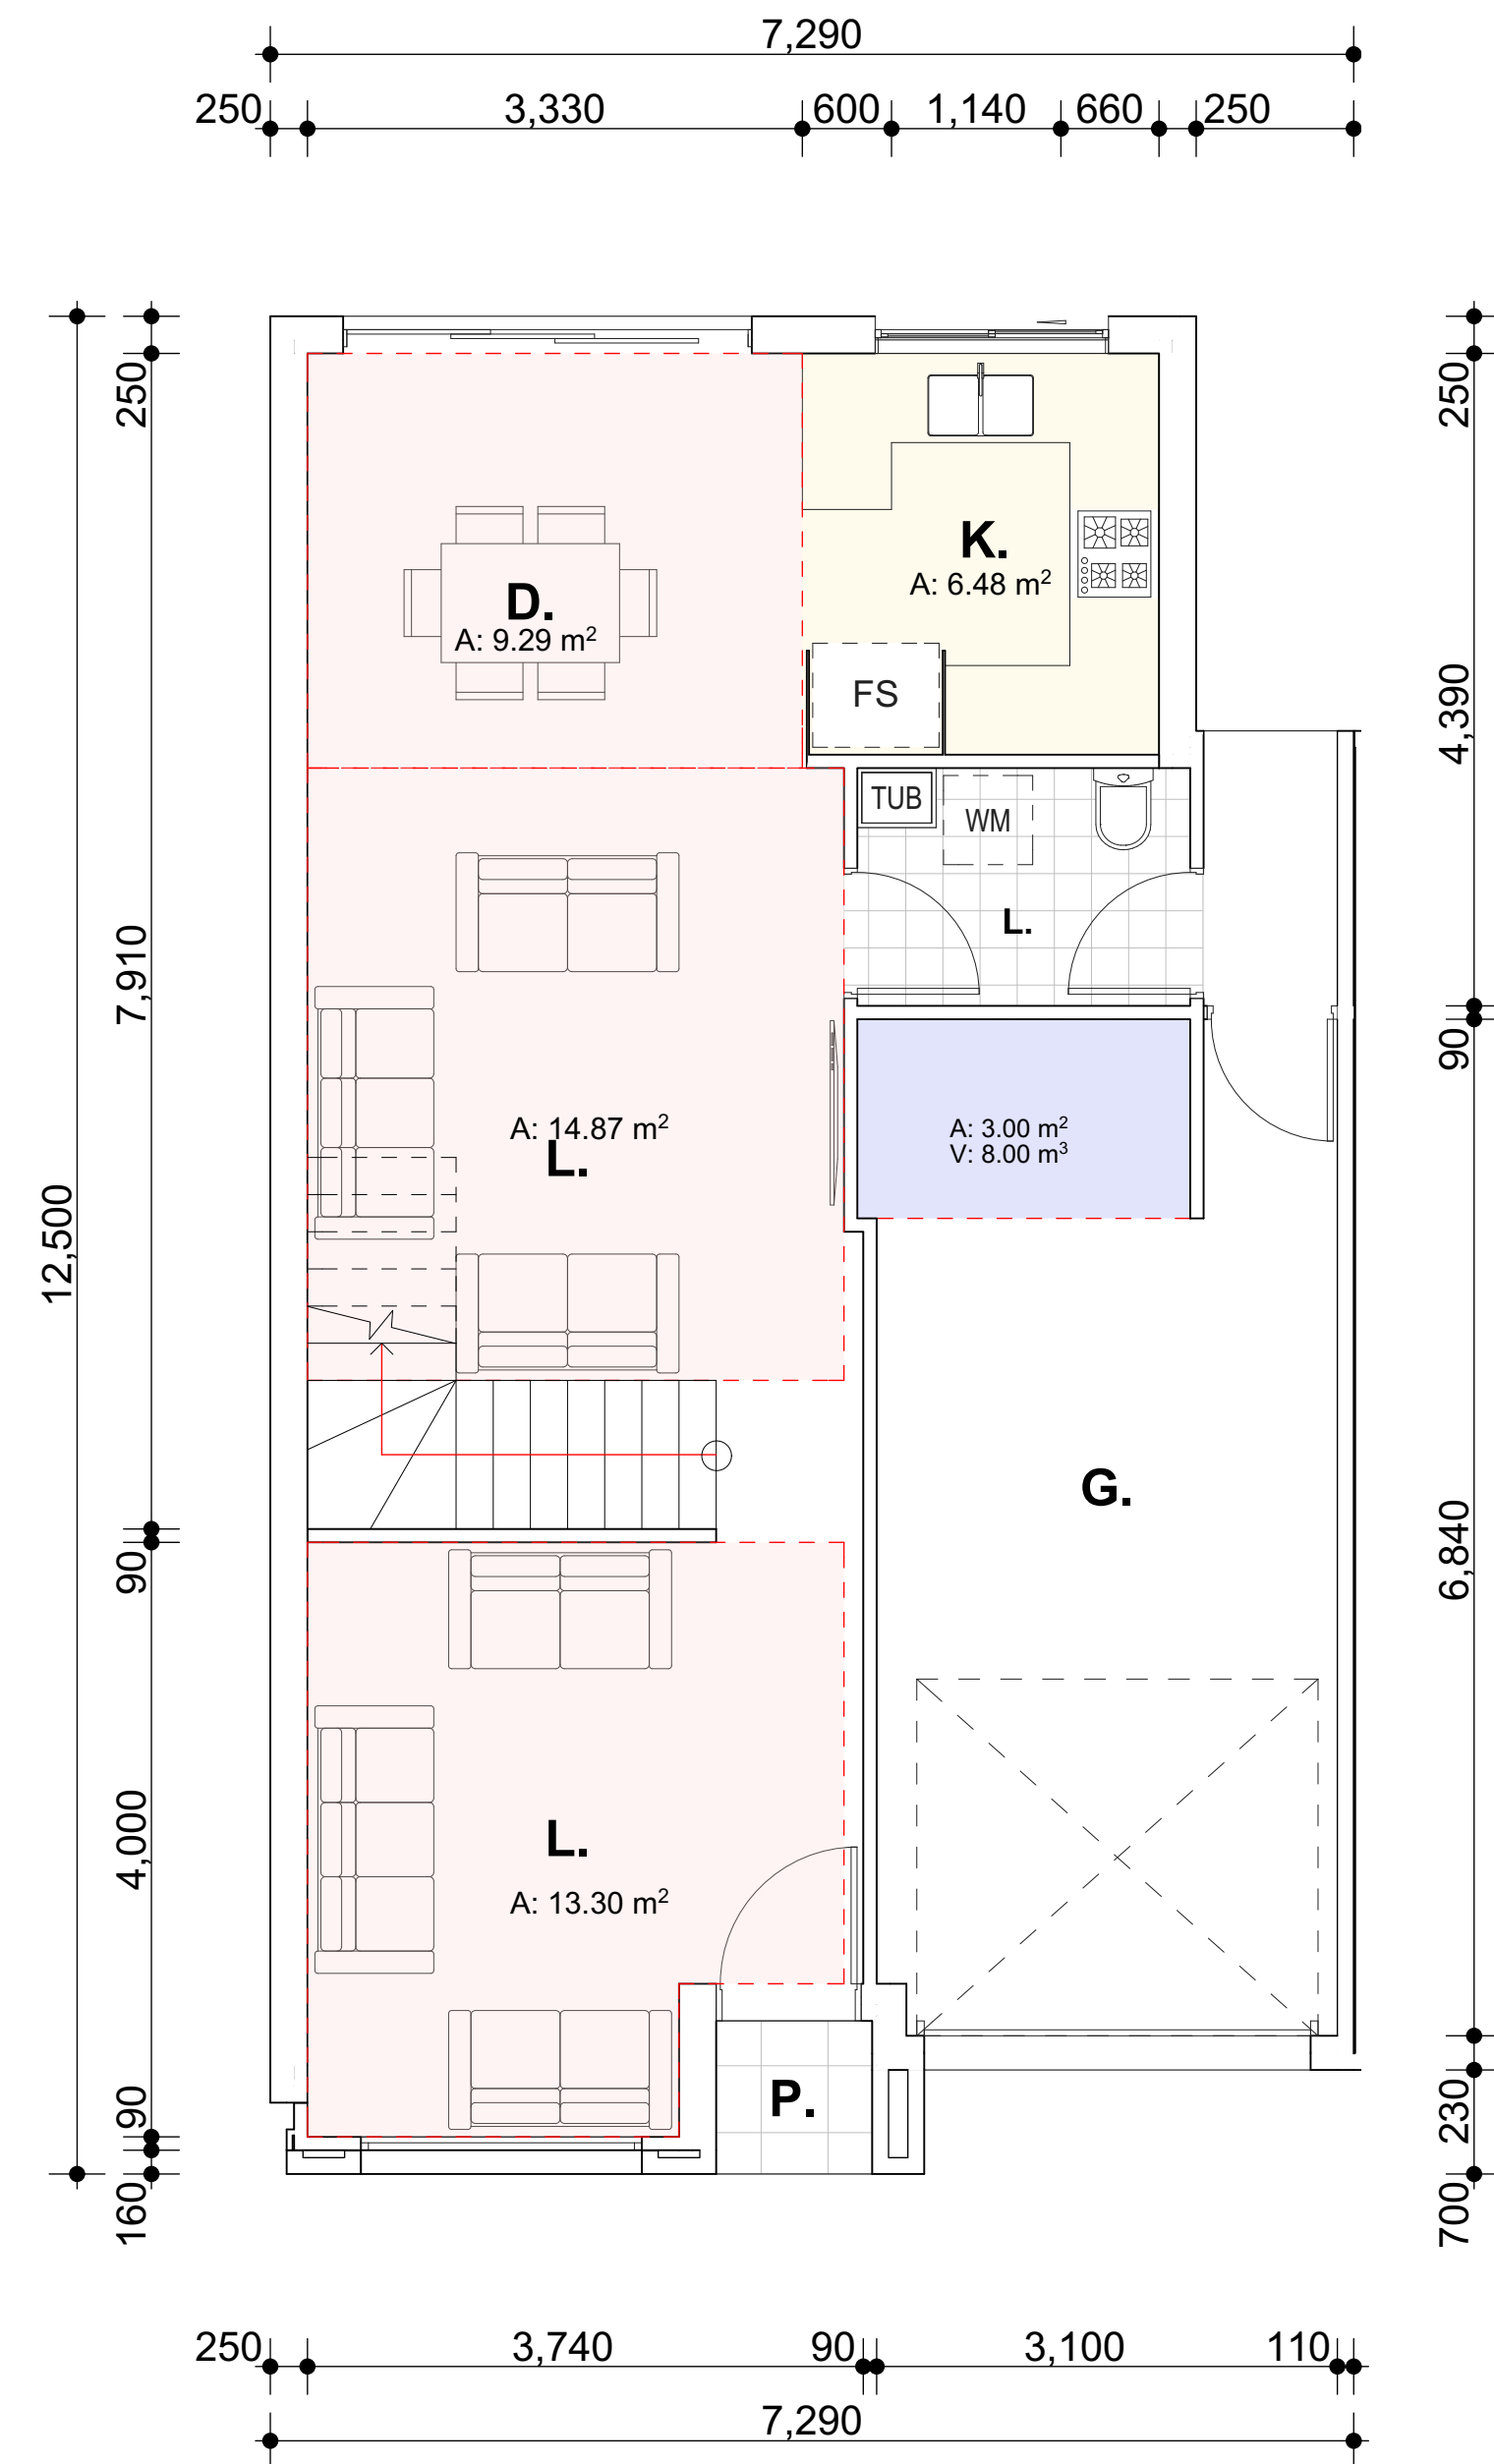

TYPICAL GROUND FLOOR PLAN
1:50

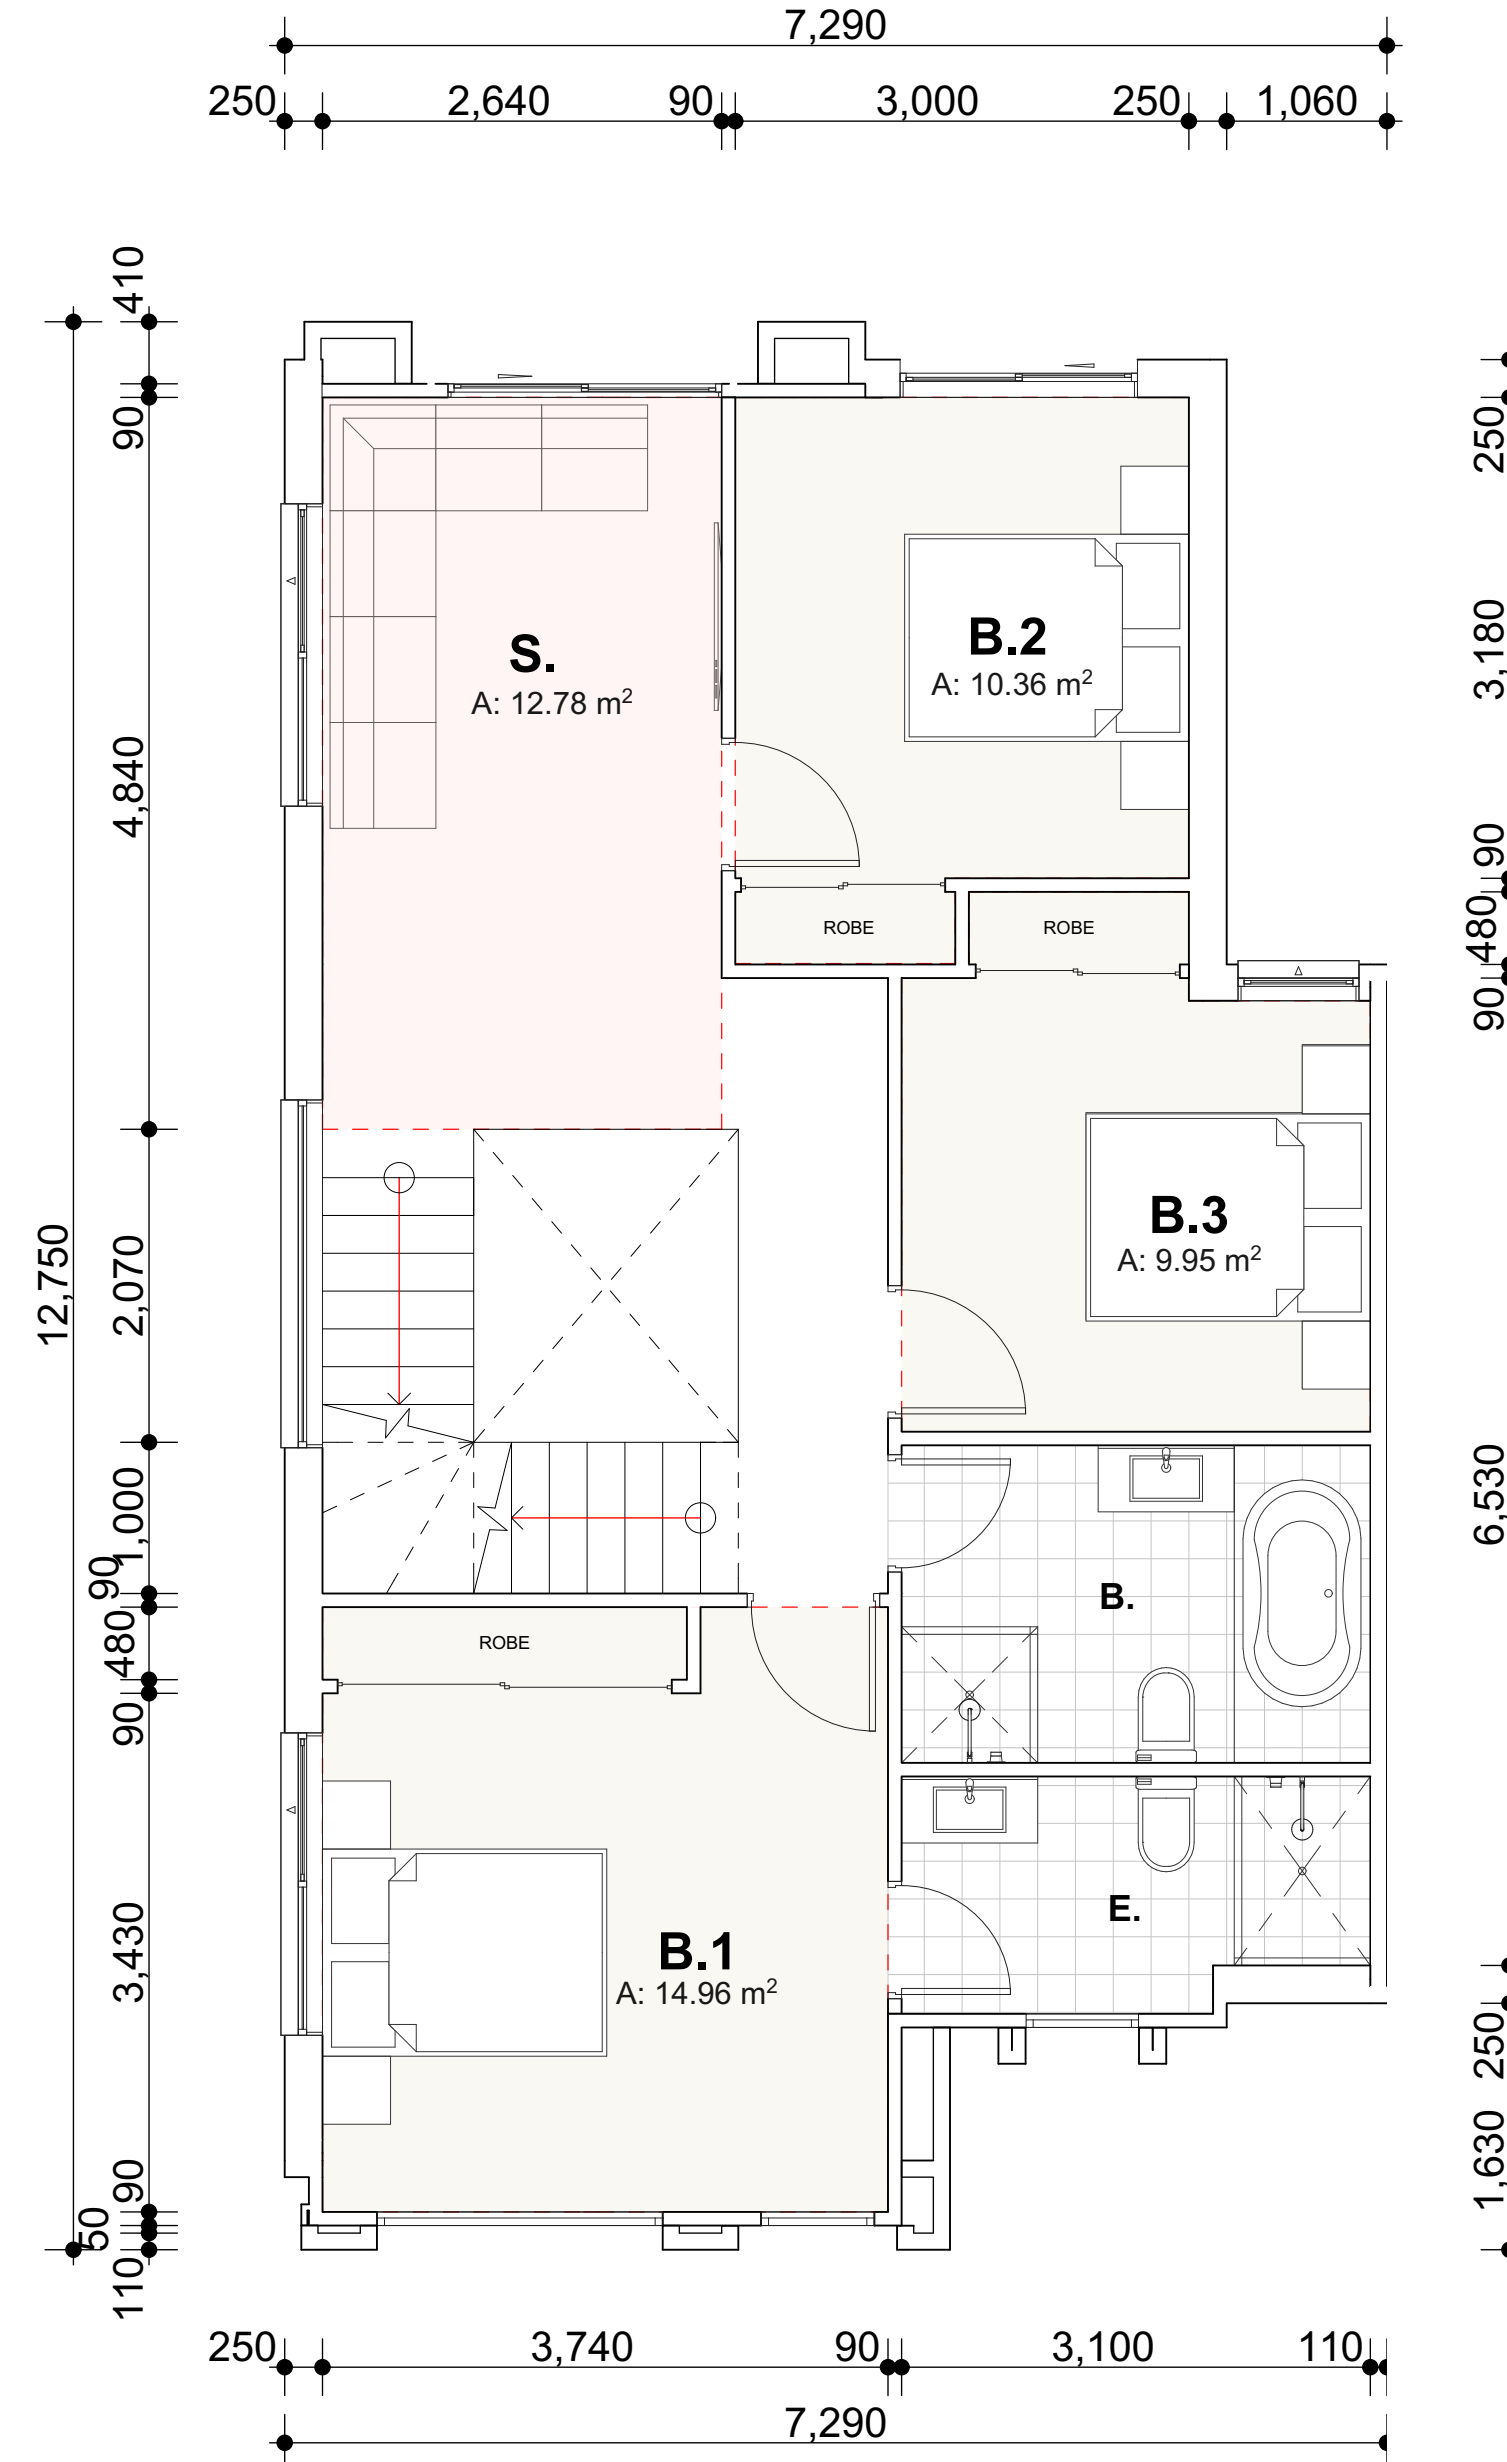


TYPICAL FIRST FLOOR PLAN
1:50

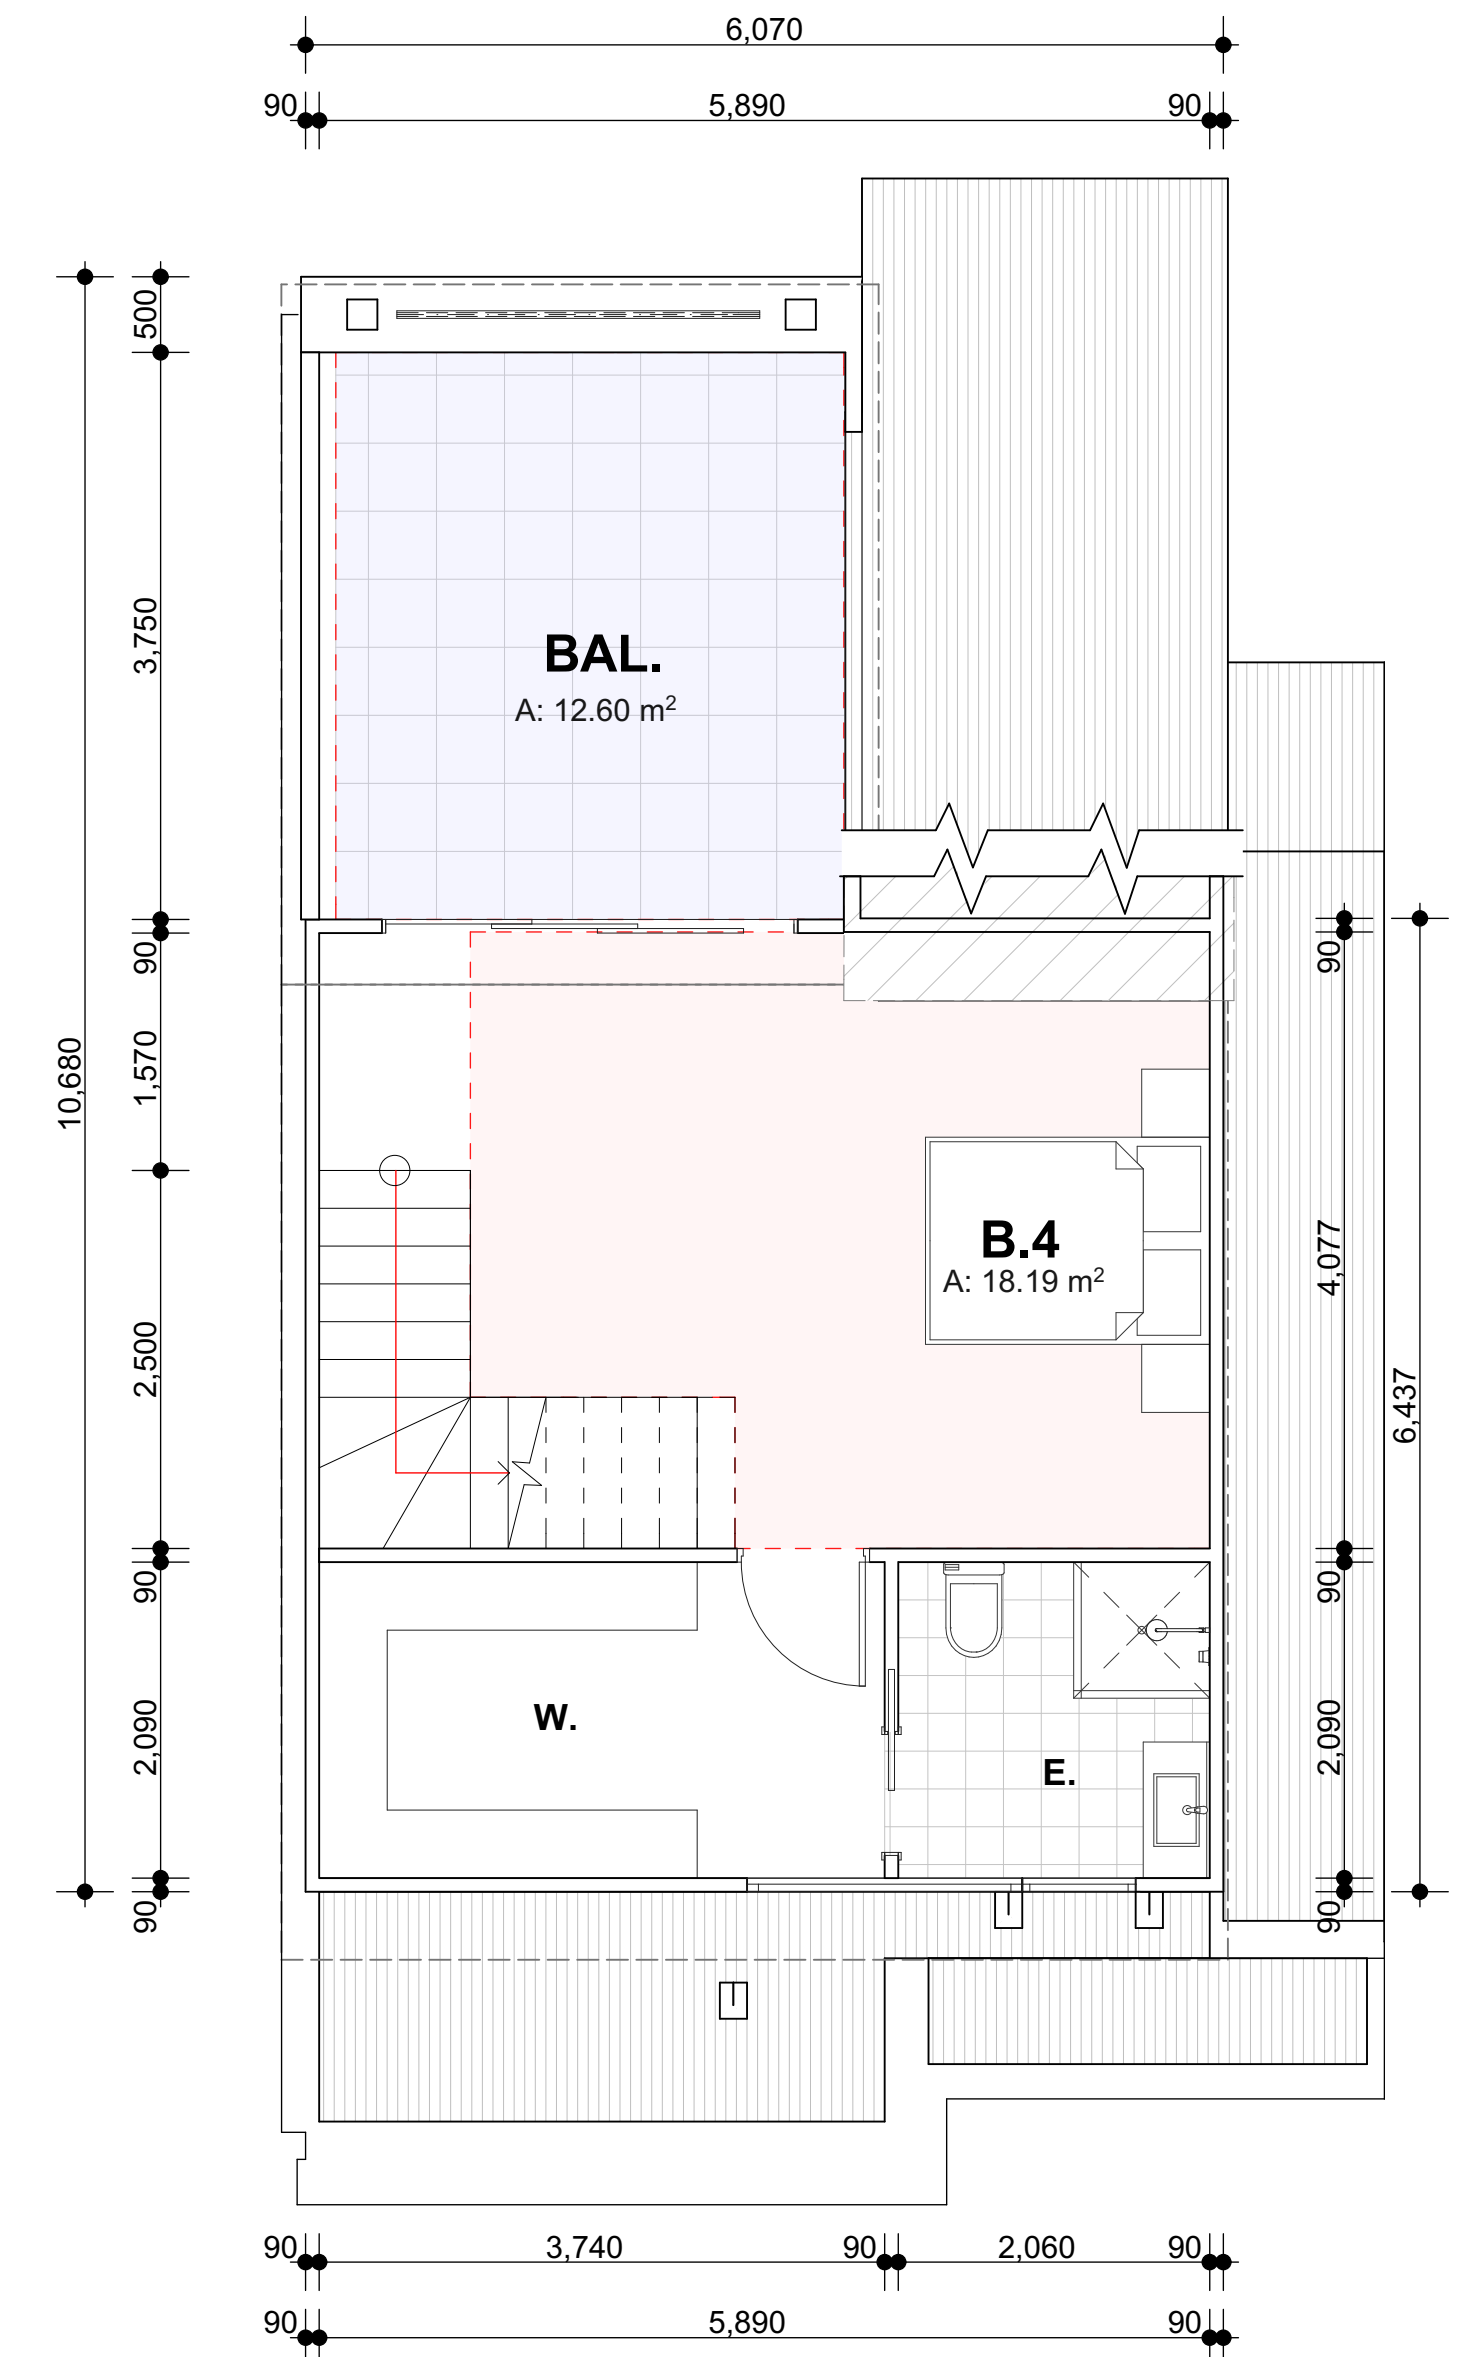


TYPICAL ATTIC FLOOR PLAN
1:50


NOTE:
TYPE PLAN : BLOCK B (UNITS 12-19)

FACADE : VARIES ,
SEE SCHEDULE OF FINISHES

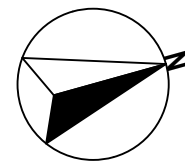AMENDMENTS LIST				COPYRIGHT		NORTH		PROJECT TITLE		CLIENT		bd aa ACCREDITED BUILDING DESIGNER ORHAN KABA FULL MEMBER BDAA ACCREDITATION (LOW-RISE) No. 6890 designniche Building Designers A 1/45 Crosby Street, Greystanes NSW 2145 M 0438 538 118 E orhan@designniche.com.au <table><tr><th>COUNCIL</th><th>SCALE</th><th>DRAWING NO</th><th>ISSUE</th></tr><tr><td>FAIRFIELD</td><td>1:50</td><td>22020-21</td><td>E</td></tr></table>				COUNCIL	SCALE	DRAWING NO	ISSUE	FAIRFIELD	1:50	22020-21	E
COUNCIL	SCALE	DRAWING NO	ISSUE																				
FAIRFIELD	1:50	22020-21	E																				
ISSUE	DATE	AMENDMENTS	DRAWN	CHECK ALL DIMENSIONS PRIOR TO COMMENCEMENT OF WORKS. FIGURED DIMENSIONS TO BE TAKEN IN PREFERENCE TO SCALING. THIS PLAN IS COPYRIGHT OF DESIGNNICHE P/L AND MAY NOT BE USED WITHOUT WRITTEN CONSENT.			PROPOSED RESIDENTIAL DEVELOPMENT		TCON CONSTRUCTIONS														
A	20.12.22	DA SUBMISSION	O.K. R.B				STAGE 1: 52 TOWNHOUSE DEVELOPMENT WITH PART BASEMENT PARKING		DRAWING TITLE														
B	30.05.23	DA RE-SUBMISSION	O.K. R.B				PROJECT ADDRESS		TYPICAL FLOOR PLAN (BLOCK B)														
C	28.03.24	COUNCIL REQUESTED AMENDMENTS	O.K. R.B				400-404 Cabramatta Road West, 2-18 Orange Grove Rd and 6 Links Ave Cabramatta NSW 2166																
D	29.07.24	COUNCIL REQUESTED AMENDMENTS	O.K. R.B																				
E	12.12.24	PLANNING PANEL REQUESTED CHANGES	O.K. R.B																				

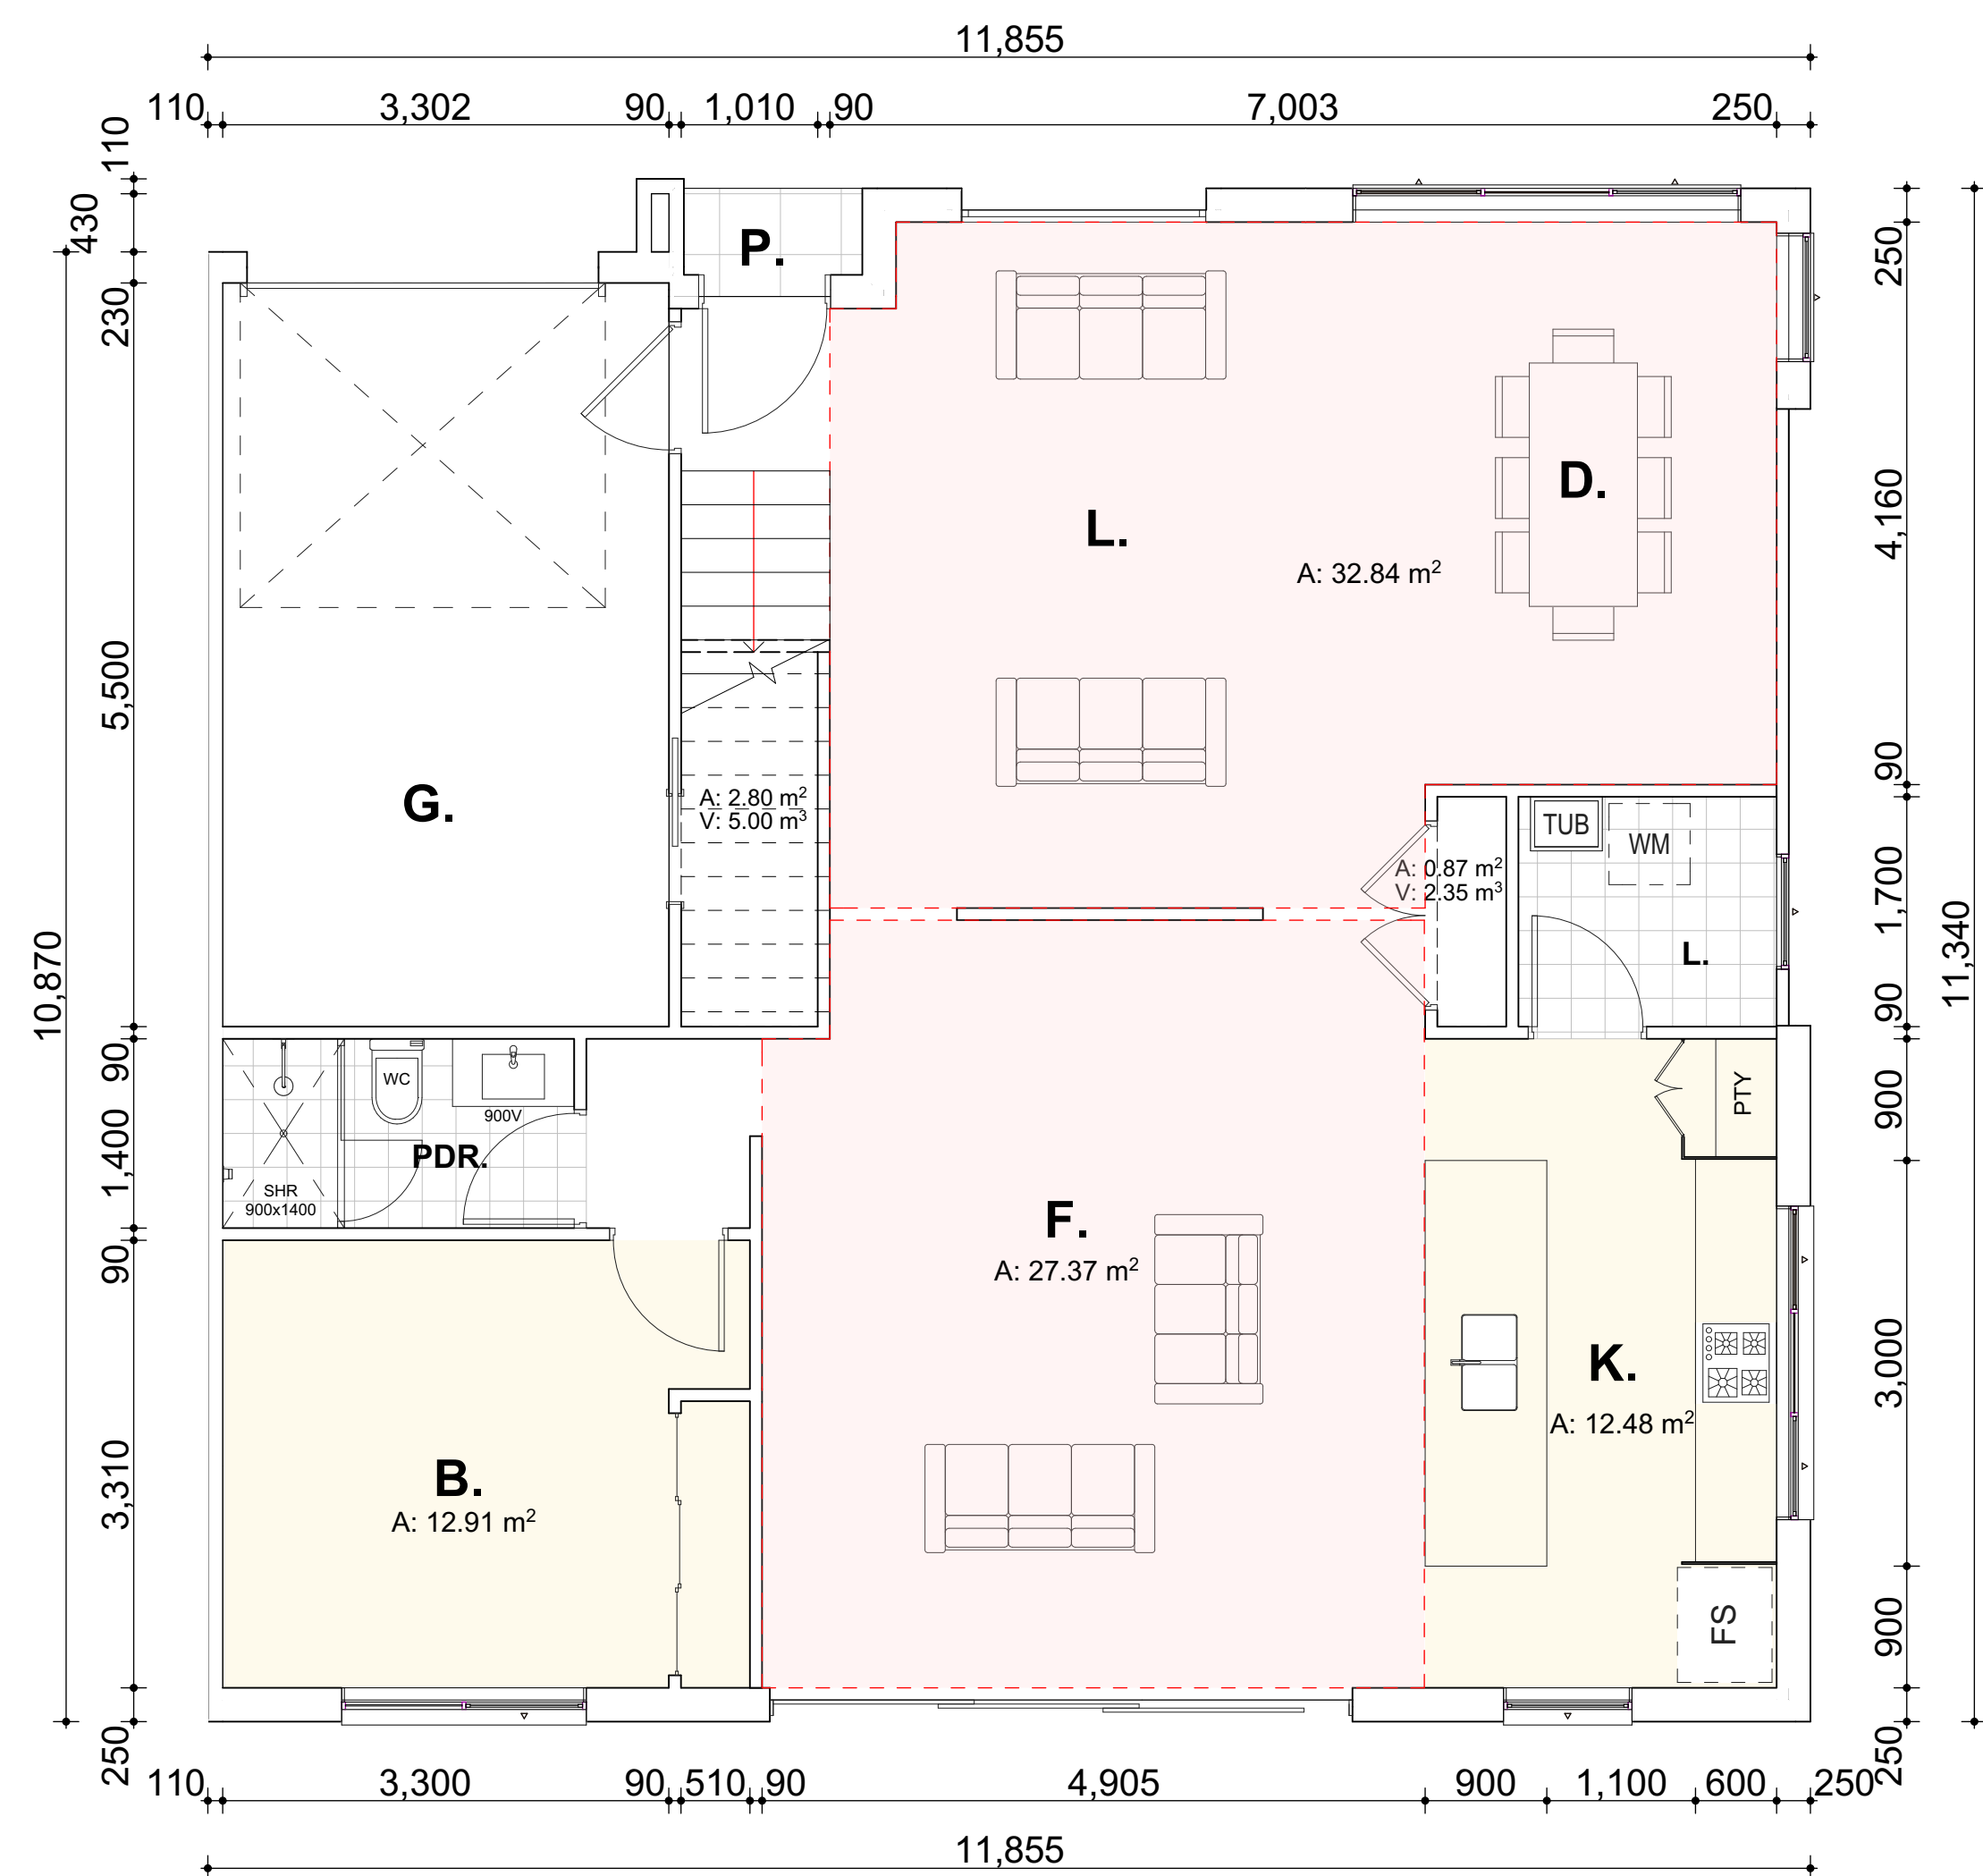

TYPICAL GROUND FLOOR PLAN
1:50


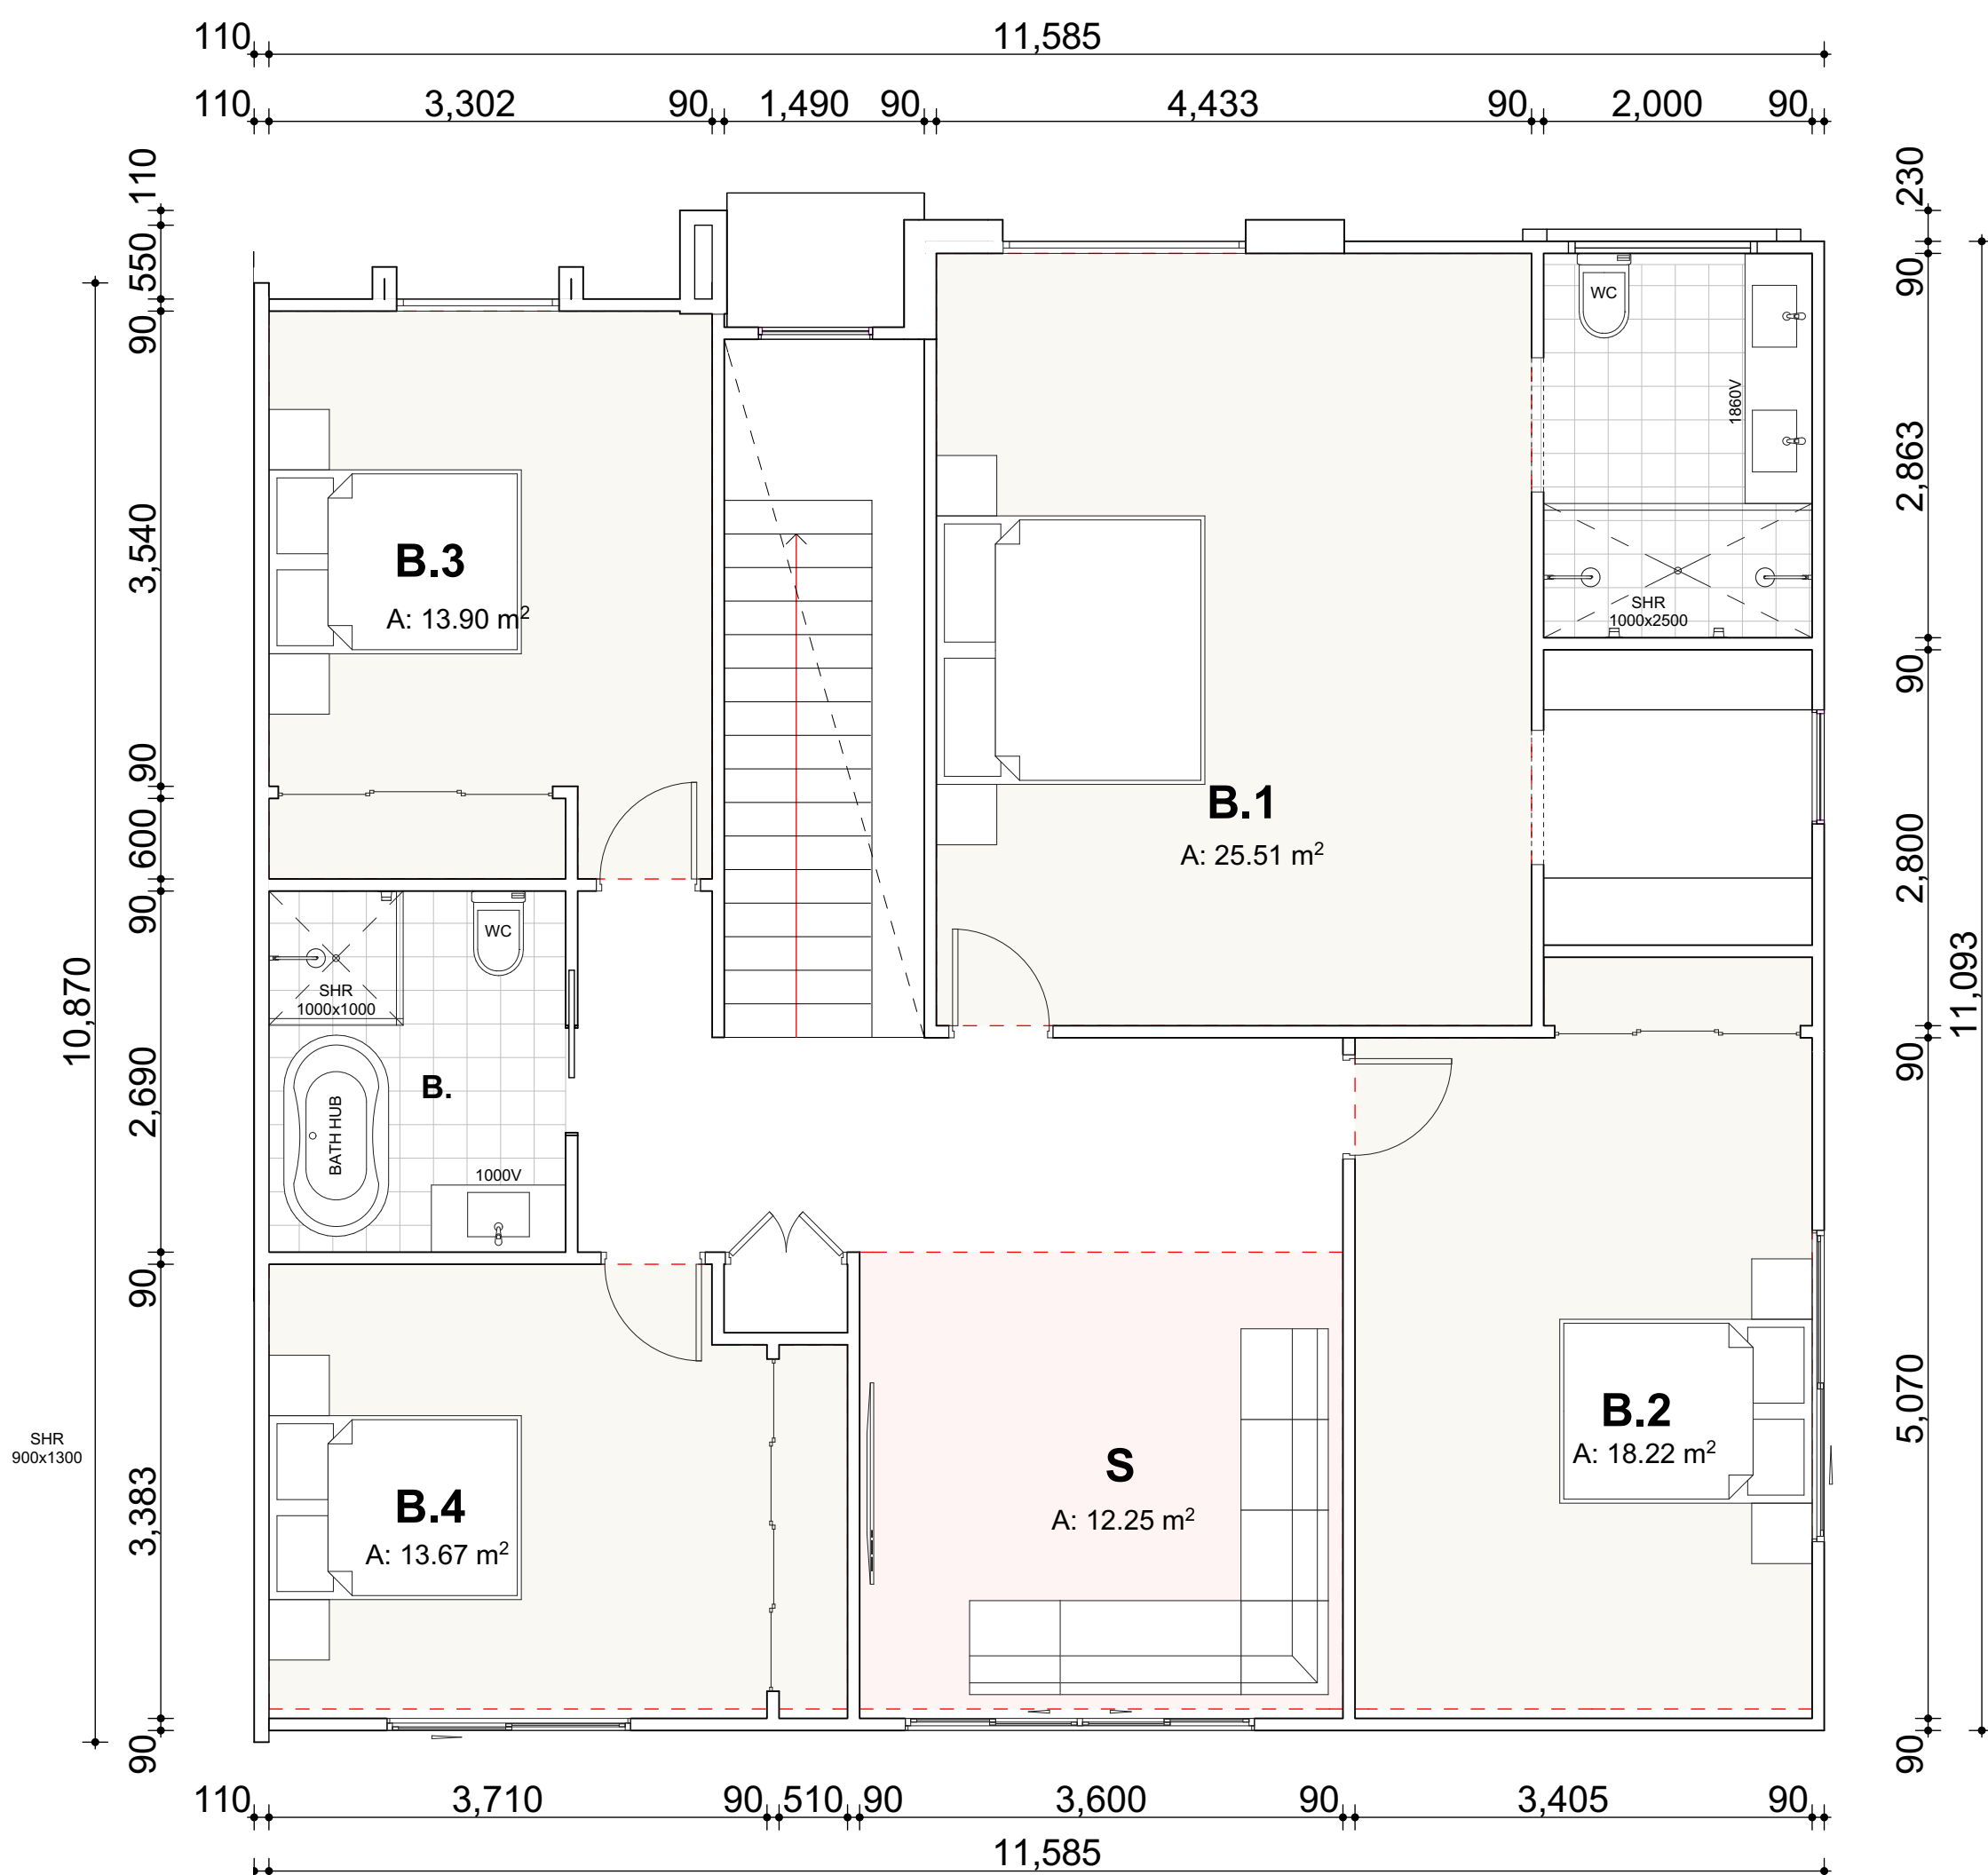


TYPICAL FIRST FLOOR PLAN
1:50


NOTE:
TYPE PLAN : BLOCK D (UNITS 34)


FACADE : VARIES ,
SEE SCHEDULE OF FINISHES

AMENDMENTS LIST				COPYRIGHT	NORTH	PROJECT TITLE	CLIENT	 ACCREDITED BUILDING DESIGNER ORHAN KABA FULL MEMBER BDAA ACCREDITATION (LOW-RISE) No. 6890	 Building Designers A 1/45 Crosby Street, Greystanes NSW 2145 M 0438 538 118 E orhan@designniche.com.au				
ISSUE	DATE	AMENDMENTS	DRAWN	CHECK ALL DIMENSIONS PRIOR TO COMMENCEMENT OF WORKS. FIGURED DIMENSIONS TO BE TAKEN IN PREFERENCE TO SCALING. THIS PLAN IS COPYRIGHT OF DESIGNNICHE P/L AND MAY NOT BE USED WITHOUT WRITTEN CONSENT.	 1:100 1200 2 4 6 8 10m	PROPOSED RESIDENTIAL DEVELOPMENT	TCON CONSTRUCTIONS		DRAWING TITLE	COUNCIL	SCALE	DRAWING NO	ISSUE
A	20.12.22	DA SUBMISSION	O.K. R.B			STAGE 1: 52 TOWNHOUSE DEVELOPMENT WITH PART BASEMENT PARKING							
B	30.05.23	DA RE-SUBMISSION	O.K. R.B										
C	28.03.24	COUNCIL REQUESTED AMENDMENTS	O.K. R.B			PROJECT ADDRESS	DRAWING TITLE						
D	29.07.24	COUNCIL REQUESTED AMENDMENTS	O.K. R.B			400-404 Cabramatta Road West, 2-18 Orange Grove Rd and 6 Links Ave Cabramatta NSW 2166	TYPICAL FLOOR PLAN (BLOCK D)						
E	12.12.24	PLANNING PANEL REQUESTED CHANGES	O.K. R.B						FAIRFIELD	1:50	22020-23	E	

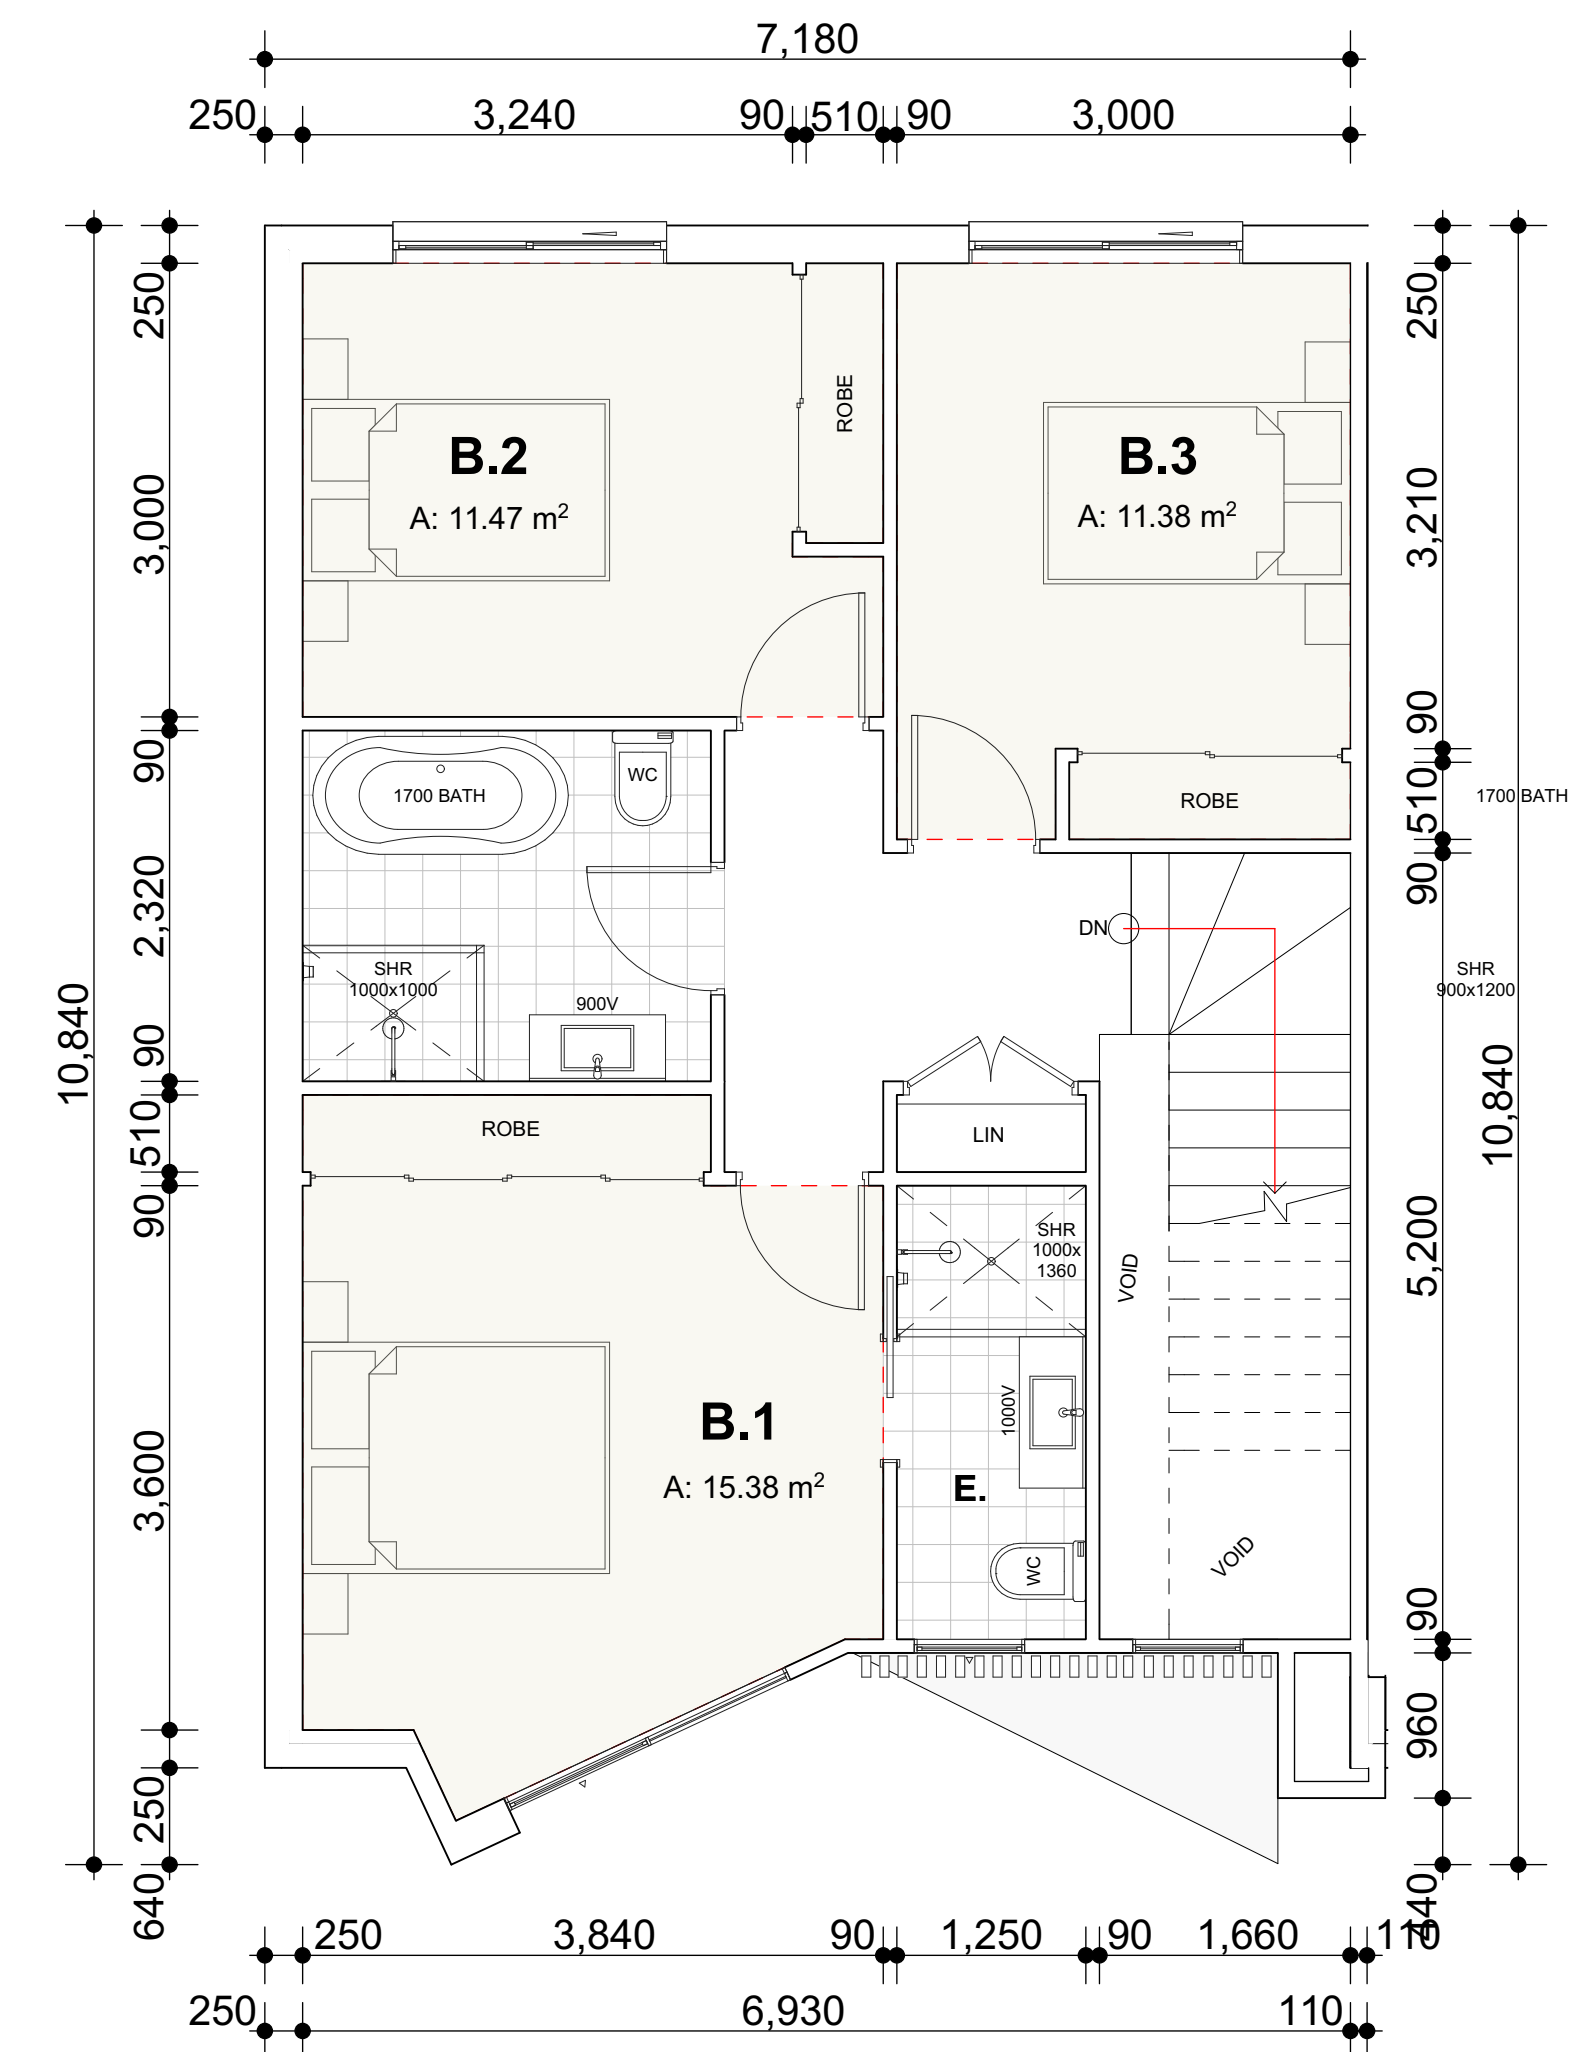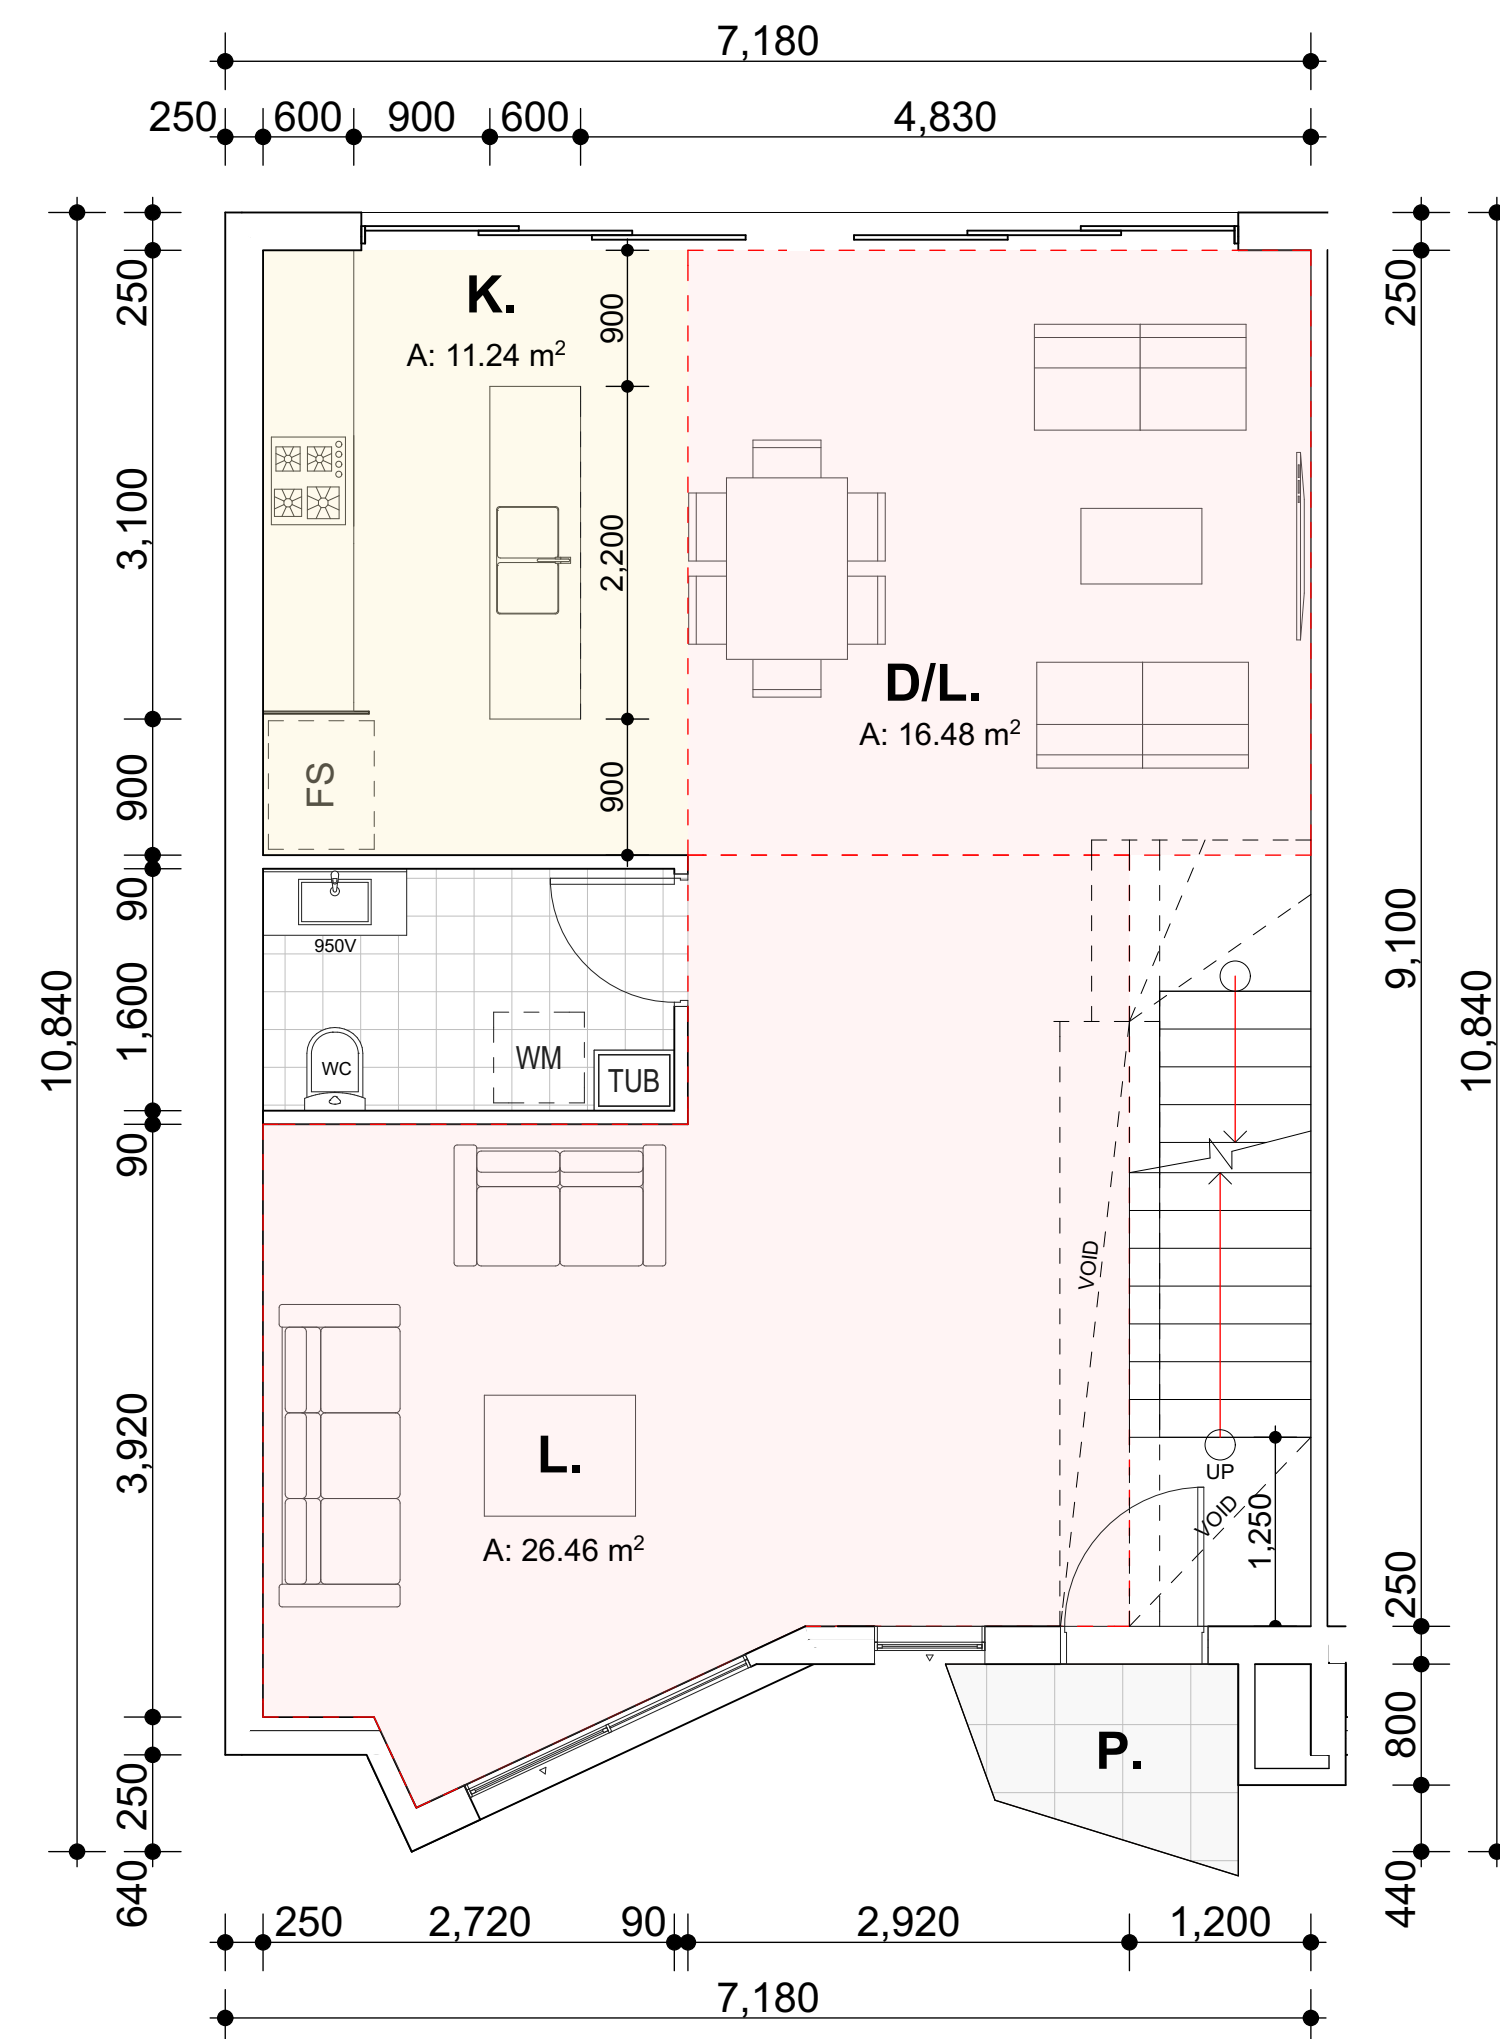

NOTE:
TYPE PLAN : BLOCK E (UNITS 35-41)

 AMENDMENTS LIST				COPYRIGHT	NORTH	PROJECT TITLE	CLIENT	 bd&a ACCREDITED BUILDING DESIGNER ORHAN KABA FULL MEMBER BDA ACCREDITATION (LOW-RISE) No. 6890	 A 1/45 Crosby Street, Greystanes NSW 2145 M 0438 638 118 E orhan@designniche.com.au COUNCIL SCALE DRAWING NO ISSUE FAIRFIELD 1:50 22020-24 E			
ISSUE	DATE	AMENDMENTS	DRAWN	CHECK ALL DIMENSIONS PRIOR TO COMMENCEMENT OF WORKS. FIGURED DIMENSIONS TO BE TAKEN IN PREFERENCE TO SCALING. THIS PLAN IS COPYRIGHT OF DESIGNICHE P/L AND MAY NOT BE USED WITHOUT WRITTEN CONSENT. 	PROPOSED RESIDENTIAL DEVELOPMENT	TCON CONSTRUCTIONS						
					STAGE 1: 52 TOWNHOUSE DEVELOPMENT WITH PART BASEMENT PARKING							
					PROJECT ADDRESS	DRAWING TITLE						
A	20.12.22	DA SUBMISSION	O.K. R.B		400-404 Cabramatta Road West, 2-18 Orange Grove Rd and 6 Links Ave Cabramatta NSW 2166	TYPICAL FLOOR PLAN (BLOCK E)						
B	30.05.23	DA RE-SUBMISSION	O.K. R.B									
C	28.03.24	COUNCIL REQUESTED AMENDMENTS	O.K. R.B									
D	29.07.24	COUNCIL REQUESTED AMENDMENTS	O.K. R.B									
E	12.12.24	PLANNING PANEL REQUESTED CHANGES	O.K. R.B									

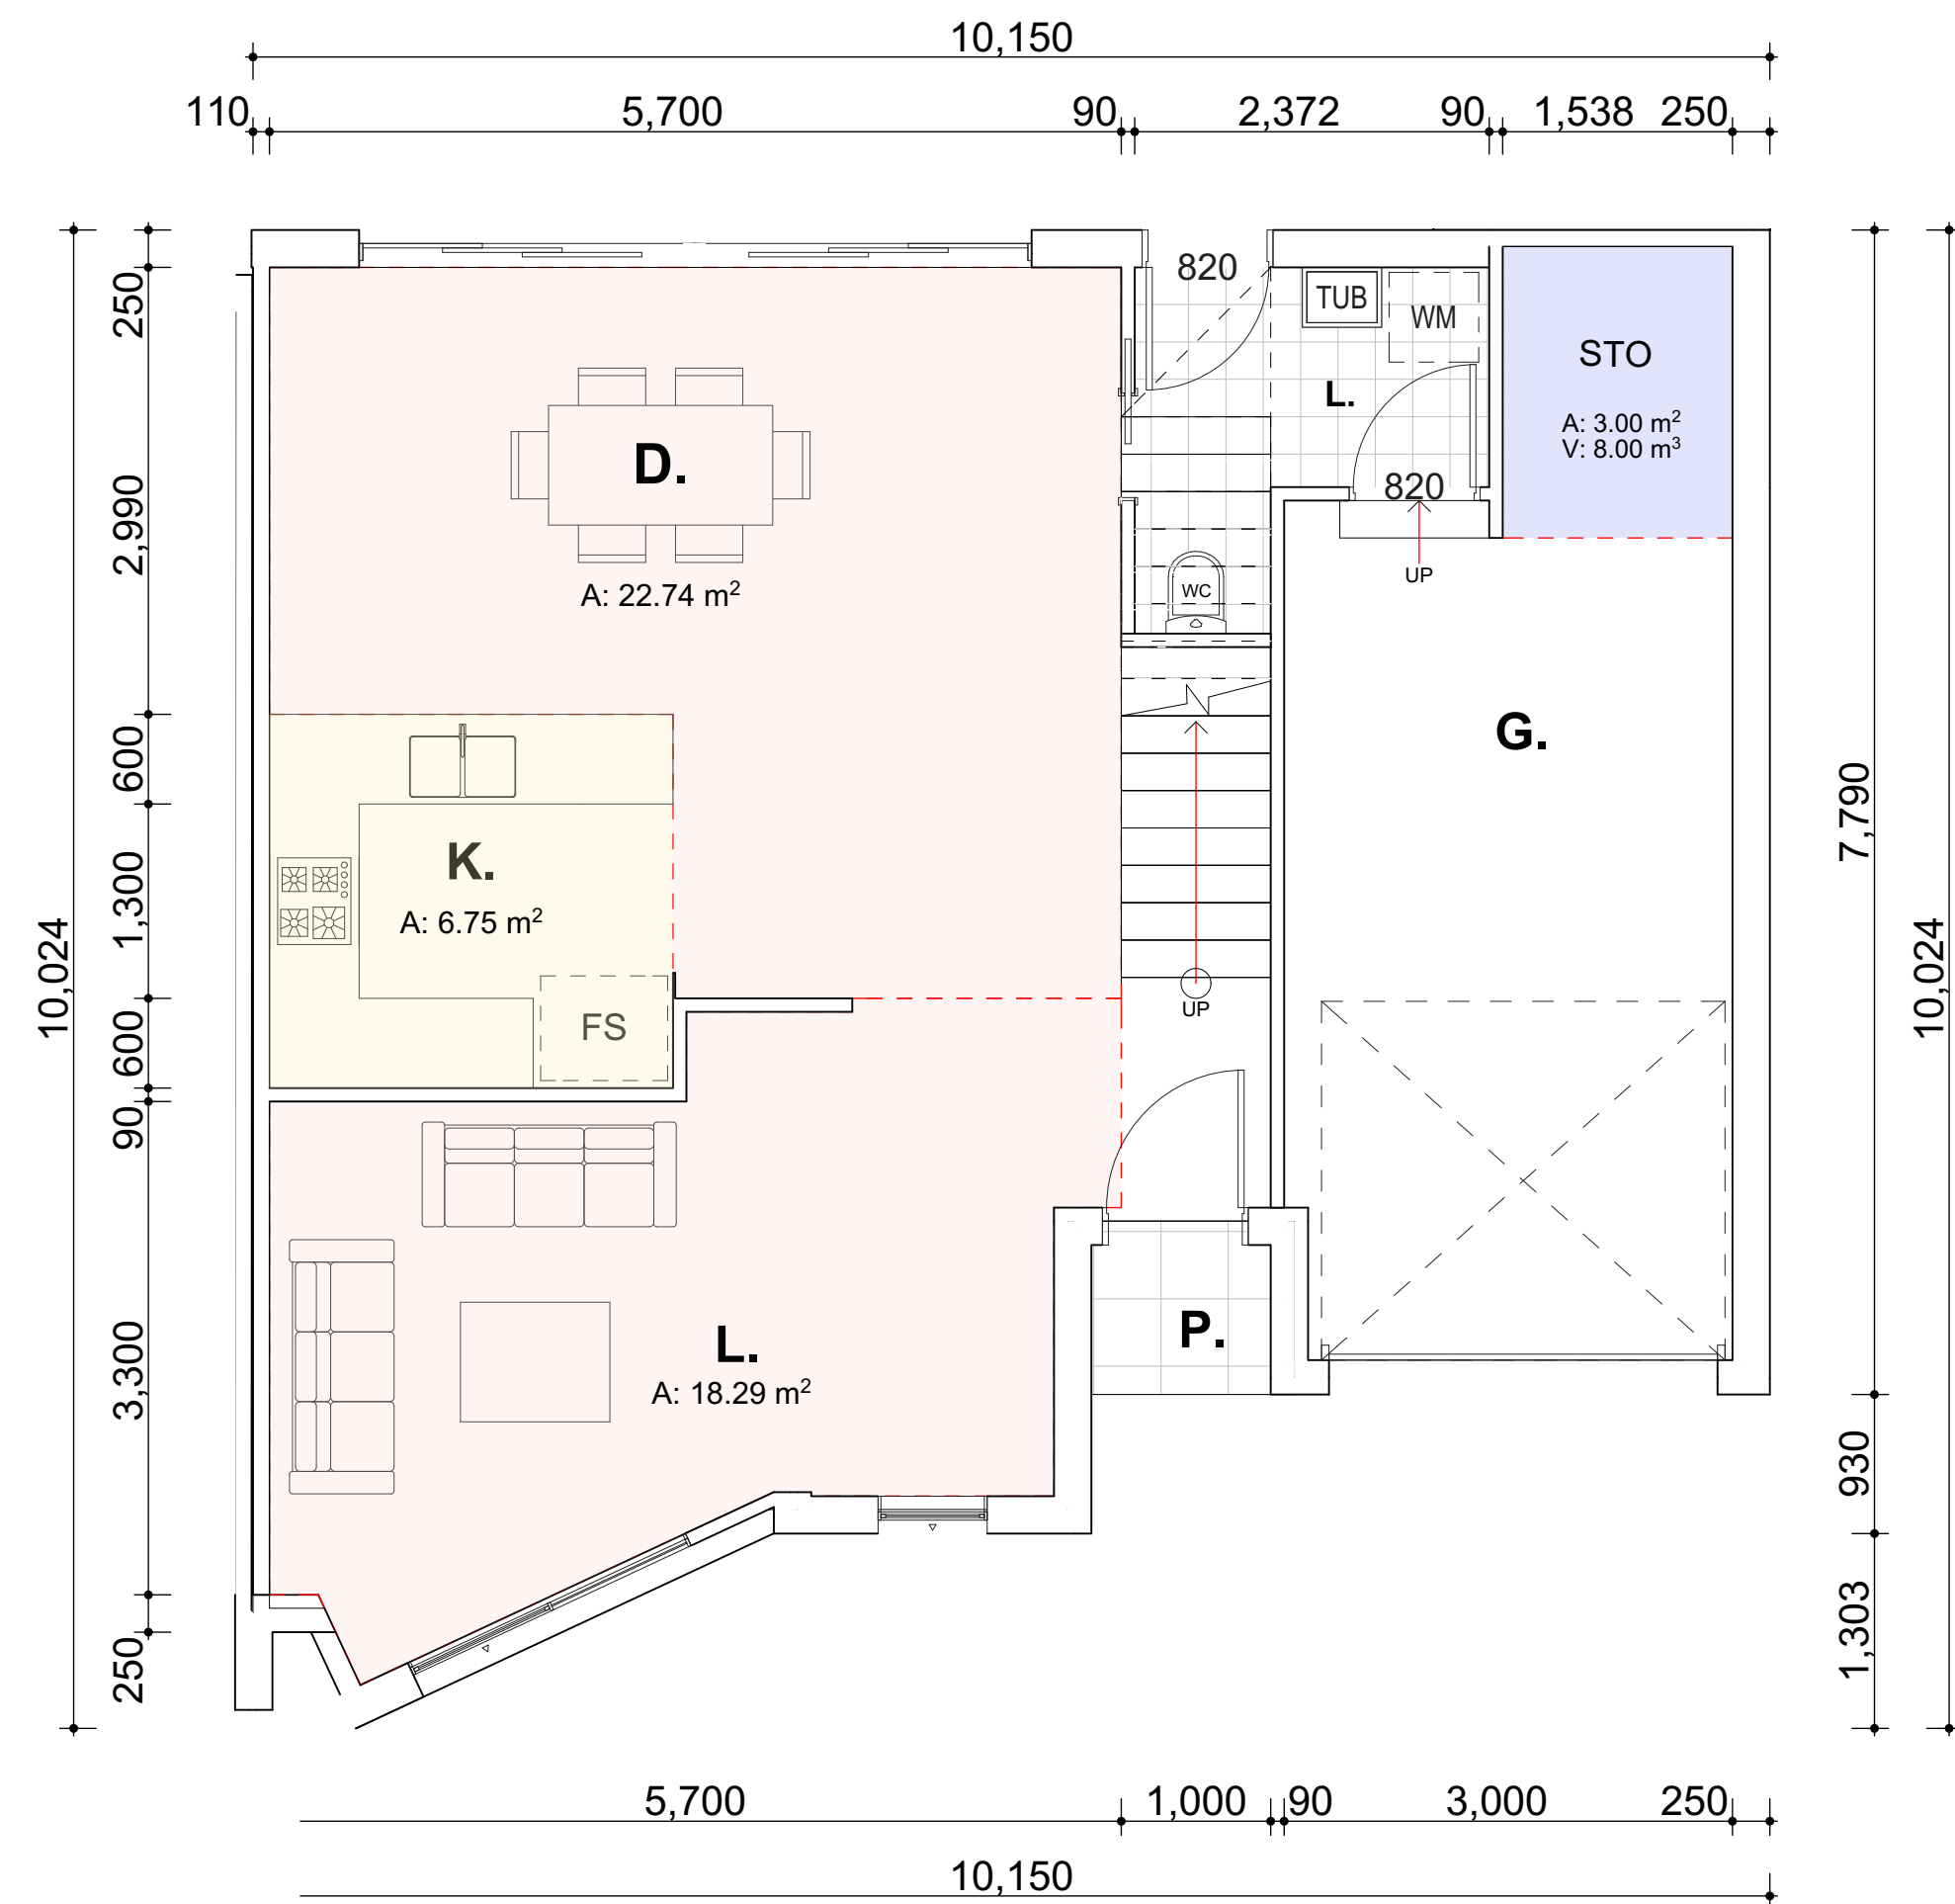

TYPICAL GROUND FLOOR PLAN
1:50




TYPICAL FIRST FLOOR PLAN
1:50

NOTE:
TYPE PLAN : BLOCK E (UNIT 42)

NOTE:
TYPE PLAN : BLOCK E (UNIT 42)


AMENDMENTS LIST				COPYRIGHT	NORTH	PROJECT TITLE	CLIENT	<
-----------------	--	--	--	-----------	-------	---------------	--------	---

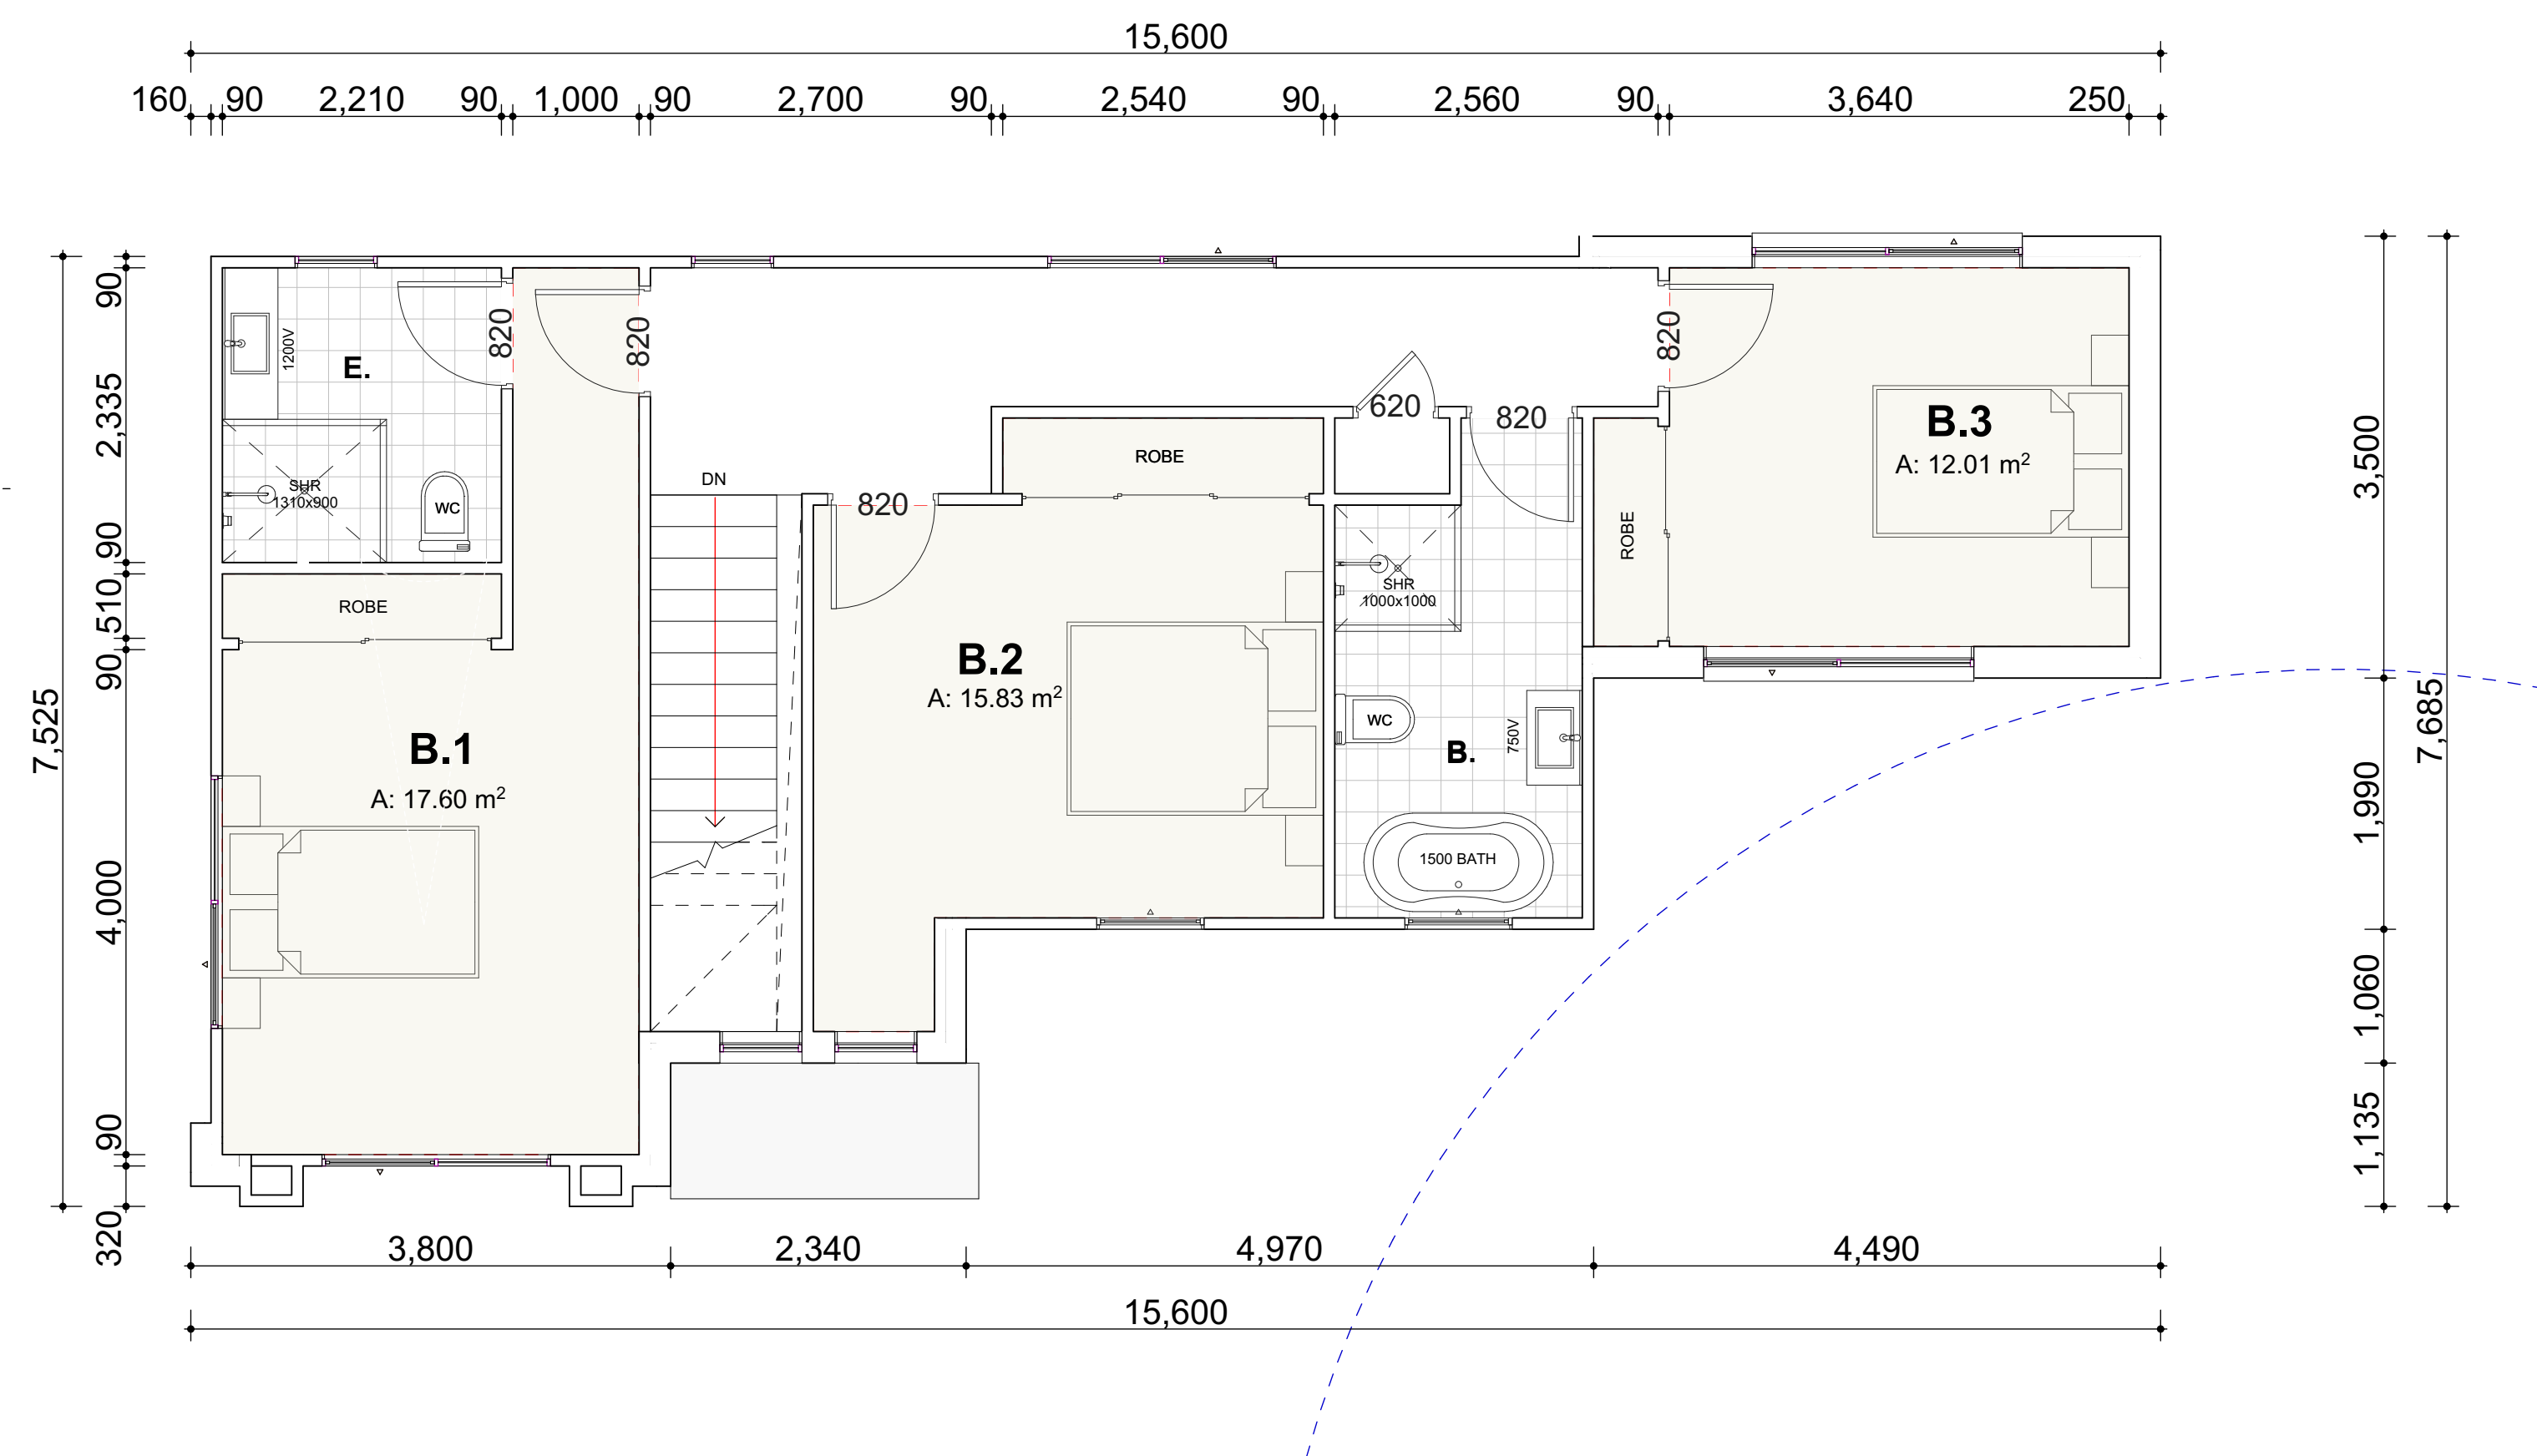

TYPICAL FIRST FLOOR PLAN
1:50


NOTE:
TYPE PLAN : BLOCK F (UNIT 43)

AMENDMENTS LIST				COPYRIGHT		NORTH		PROJECT TITLE		CLIENT							
ISSUE	DATE	AMENDMENTS	DRAWN	CHECK ALL DIMENSIONS PRIOR TO COMMENCEMENT OF WORKS. FIGURED DIMENSIONS TO BE TAKEN IN PREFERENCE TO SCALING. THIS PLAN IS COPYRIGHT OF DESIGNICHE P/L AND MAY NOT BE USED WITHOUT WRITTEN CONSENT.				PROPOSED RESIDENTIAL DEVELOPMENT STAGE 1: 52 TOWNHOUSE DEVELOPMENT WITH PART BASEMENT PARKING		TCON CONSTRUCTIONS		ACCREDITED BUILDING DESIGNER		A 1/45 Crosby Street, Greystanes NSW 2145 M 0438 538 118 E orhan@designiche.com.au			
A	20.12.22	DA SUBMISSION	O.K, R.B					PROJECT ADDRESS		DRAWING TITLE		ORHAN KABA FULL MEMBER BDAQ ACCREDITATION (LOW-RISE) No. 6890		COUNCIL			
B	30.05.23	DA RE-SUBMISSION	O.K, R.B					400-404 Cabramatta Road West, 2-18 Orange Grove Rd and 6 Links Ave Cabramatta NSW 2166		TYPICAL FLOOR PLAN (BLOCK F)				SCALE			
C	28.03.24	COUNCIL REQUESTED AMENDMENTS	O.K, R.B											FAIRFIELD			
D	29.07.24	COUNCIL REQUESTED AMENDMENTS	O.K, R.B											DRAWING NO			
E	12.12.24	PLANNING PANEL REQUESTED CHANGES	O.K, R.B											22020-26			
														ISSUE			
														E			

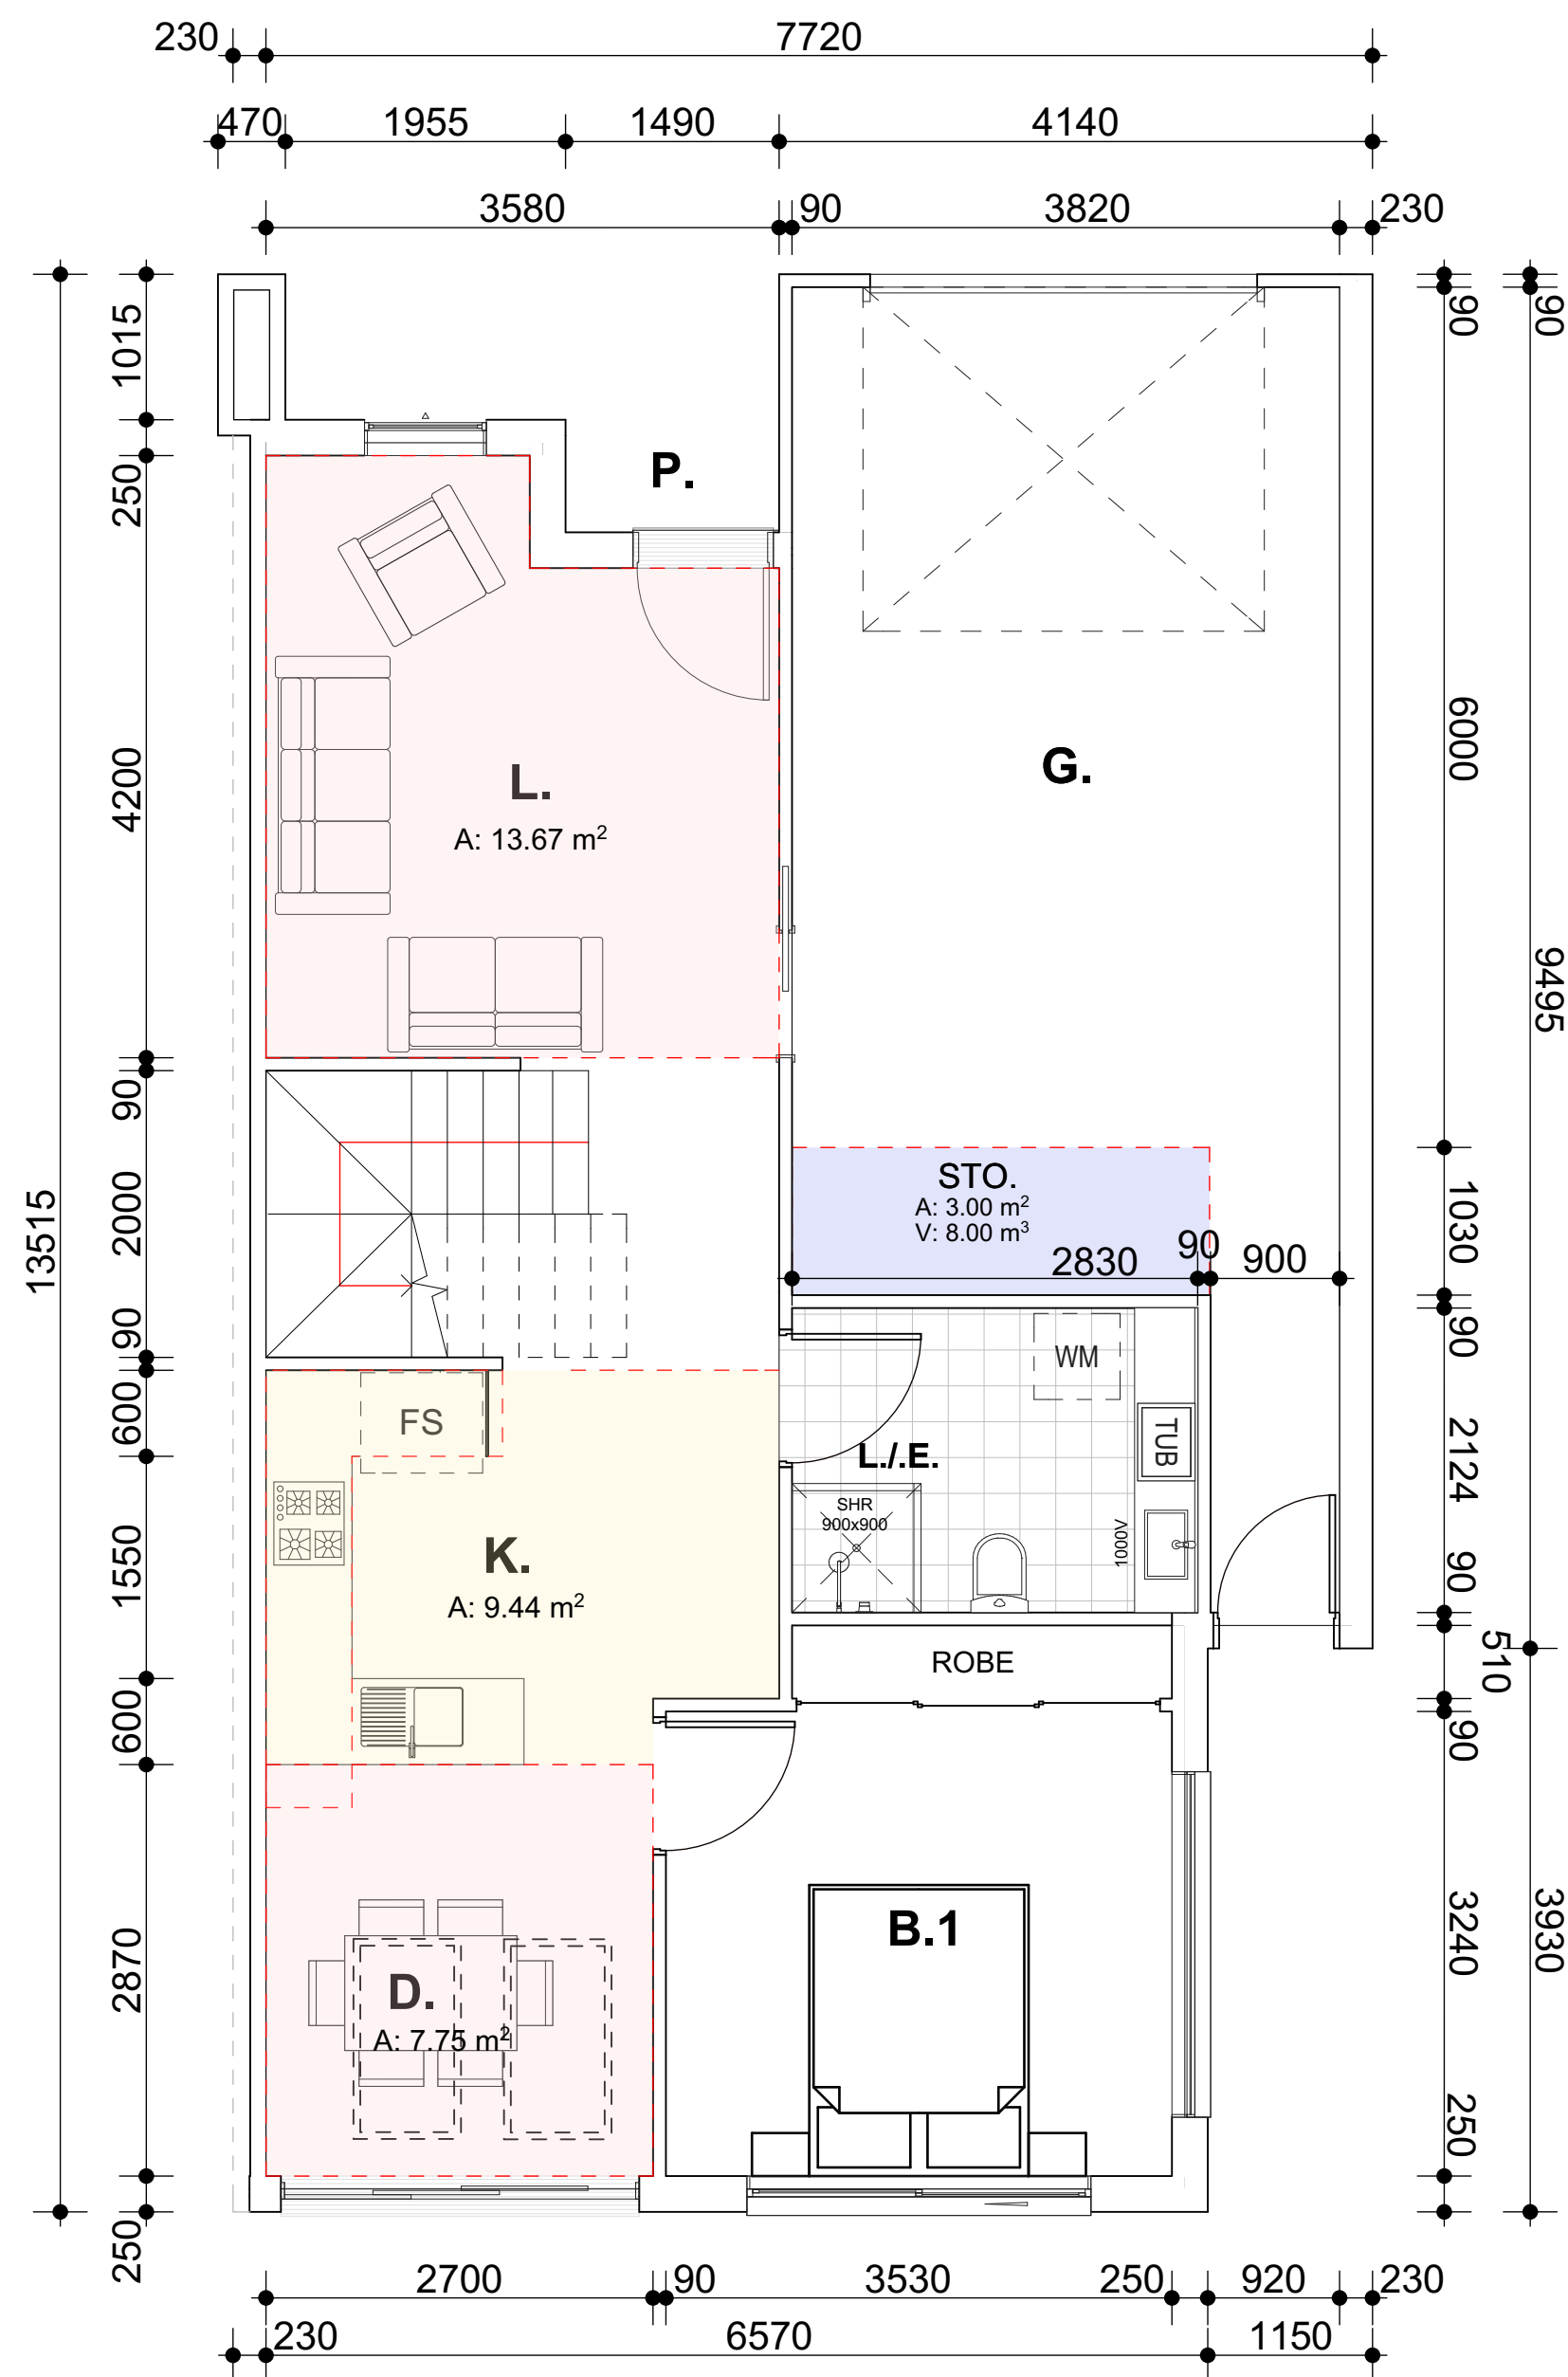


TYP. GF PLAN (PRE-ADAPTABLE)

1:50

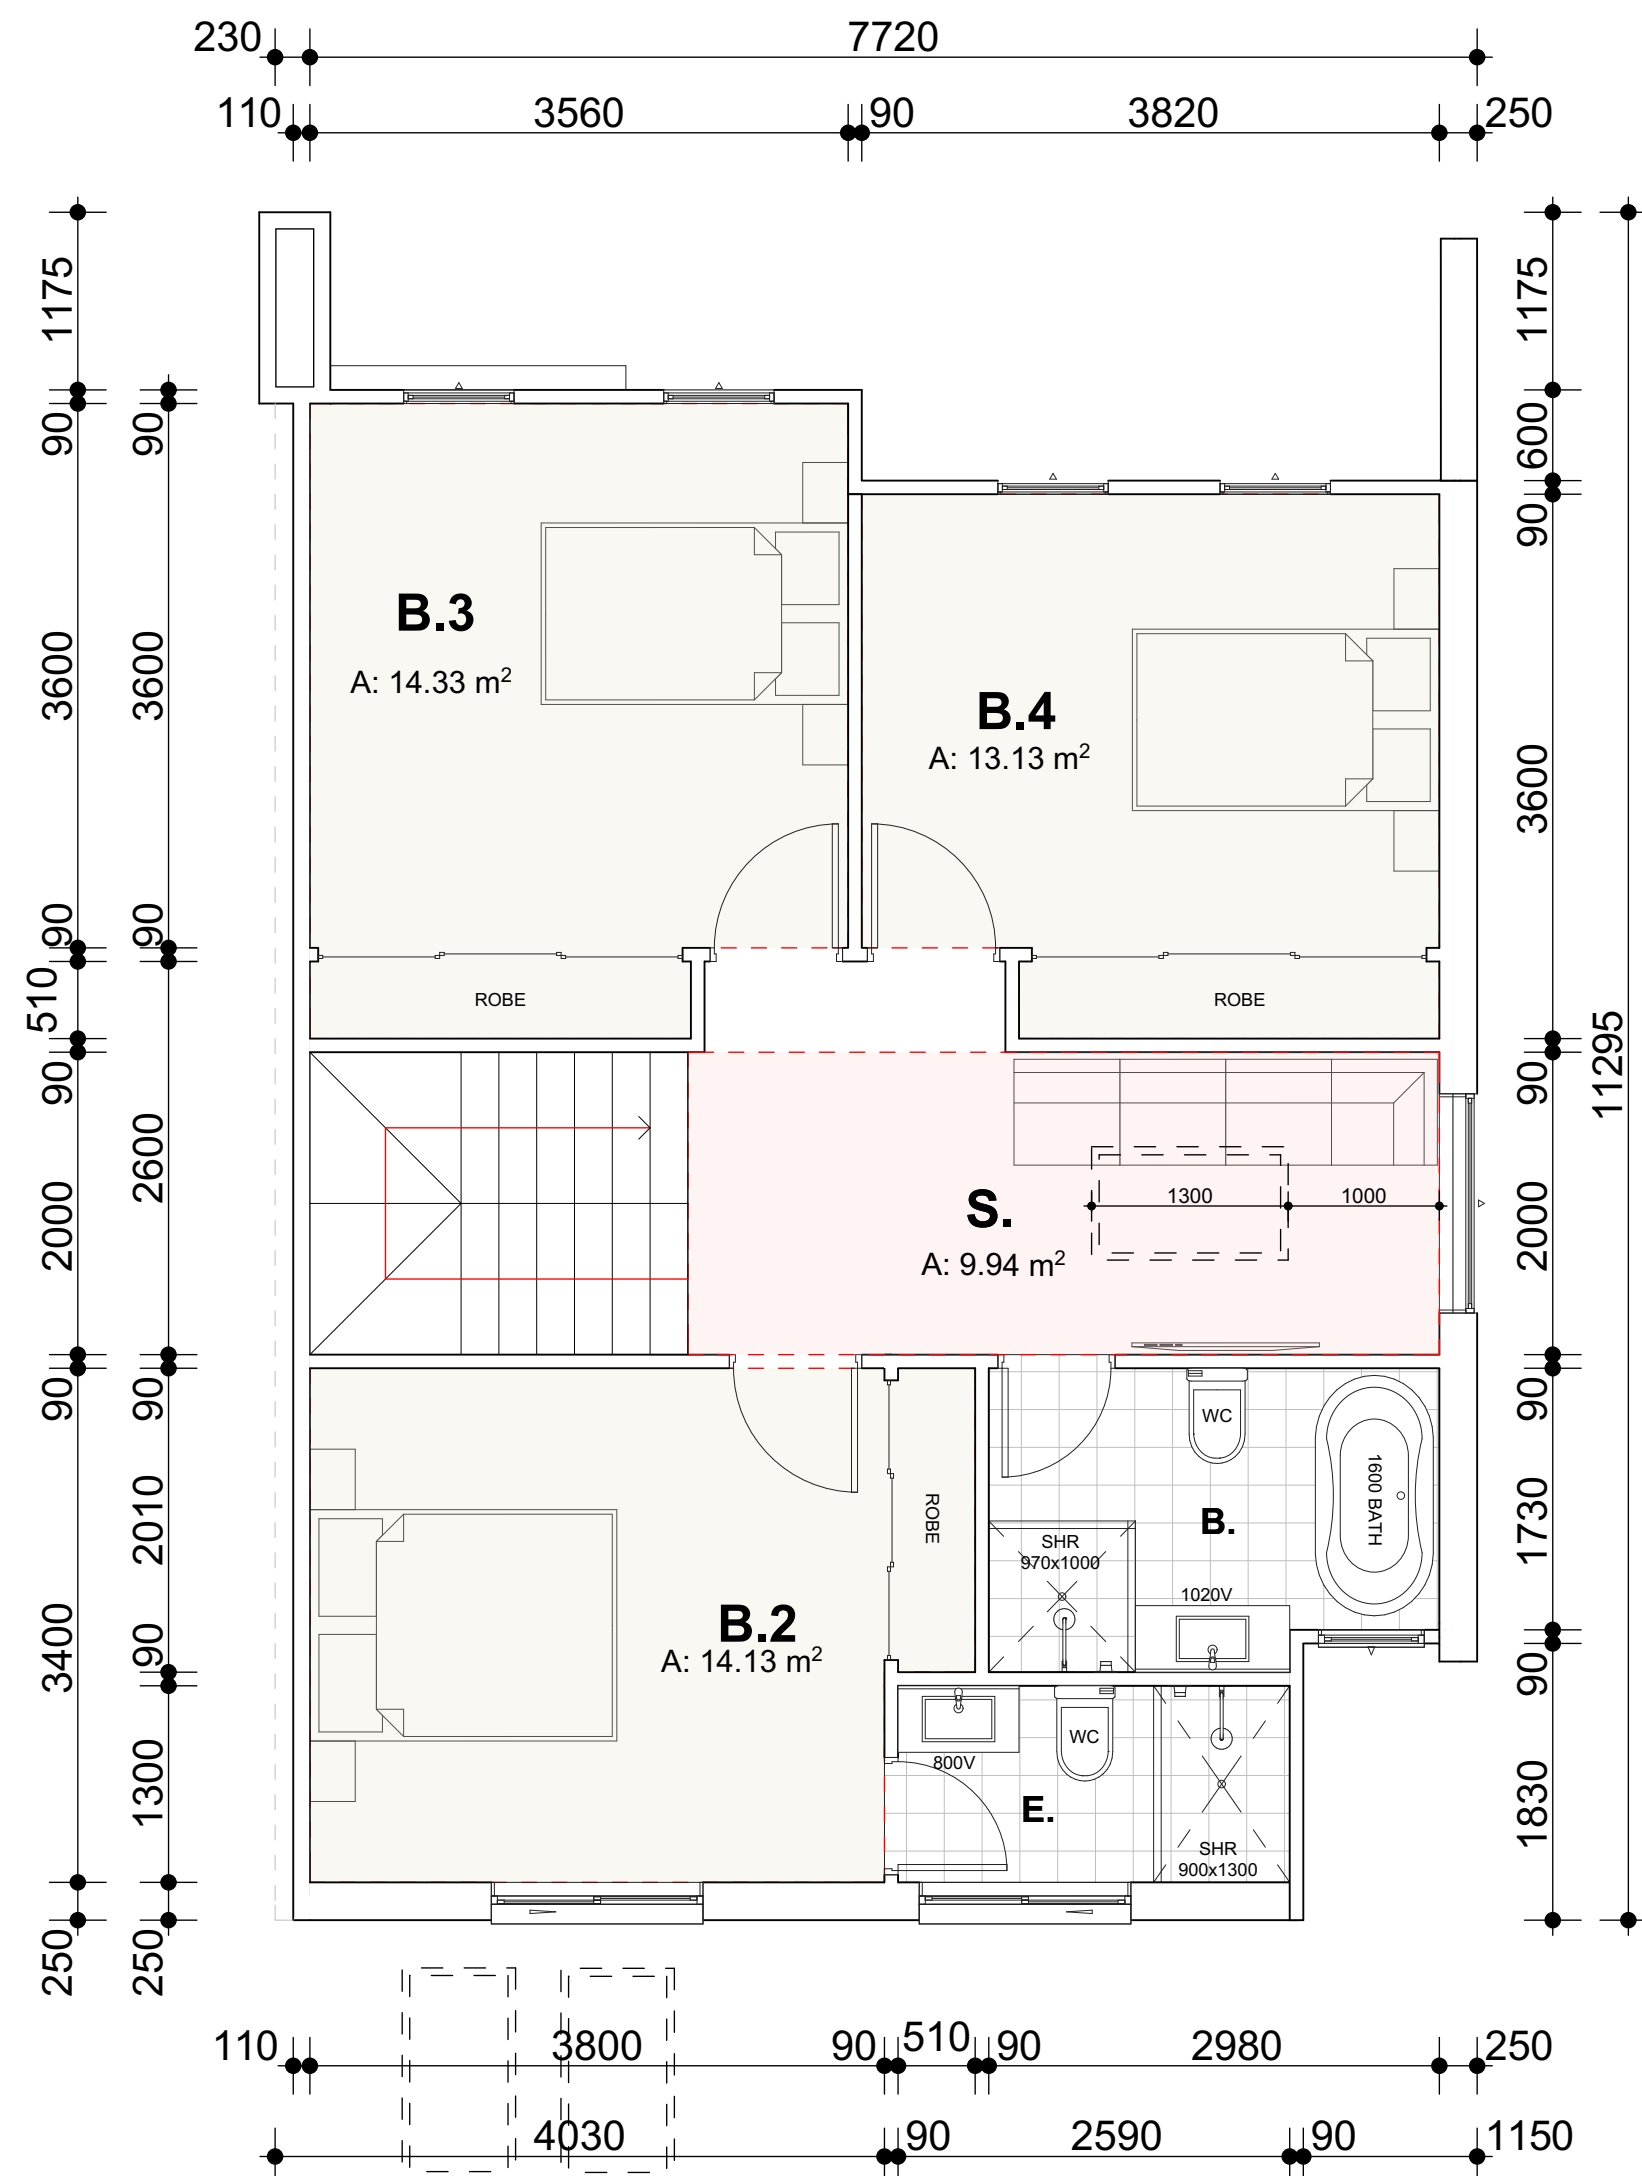

TYP. FF PLAN (PRE-ADAPTABLE)

1:50

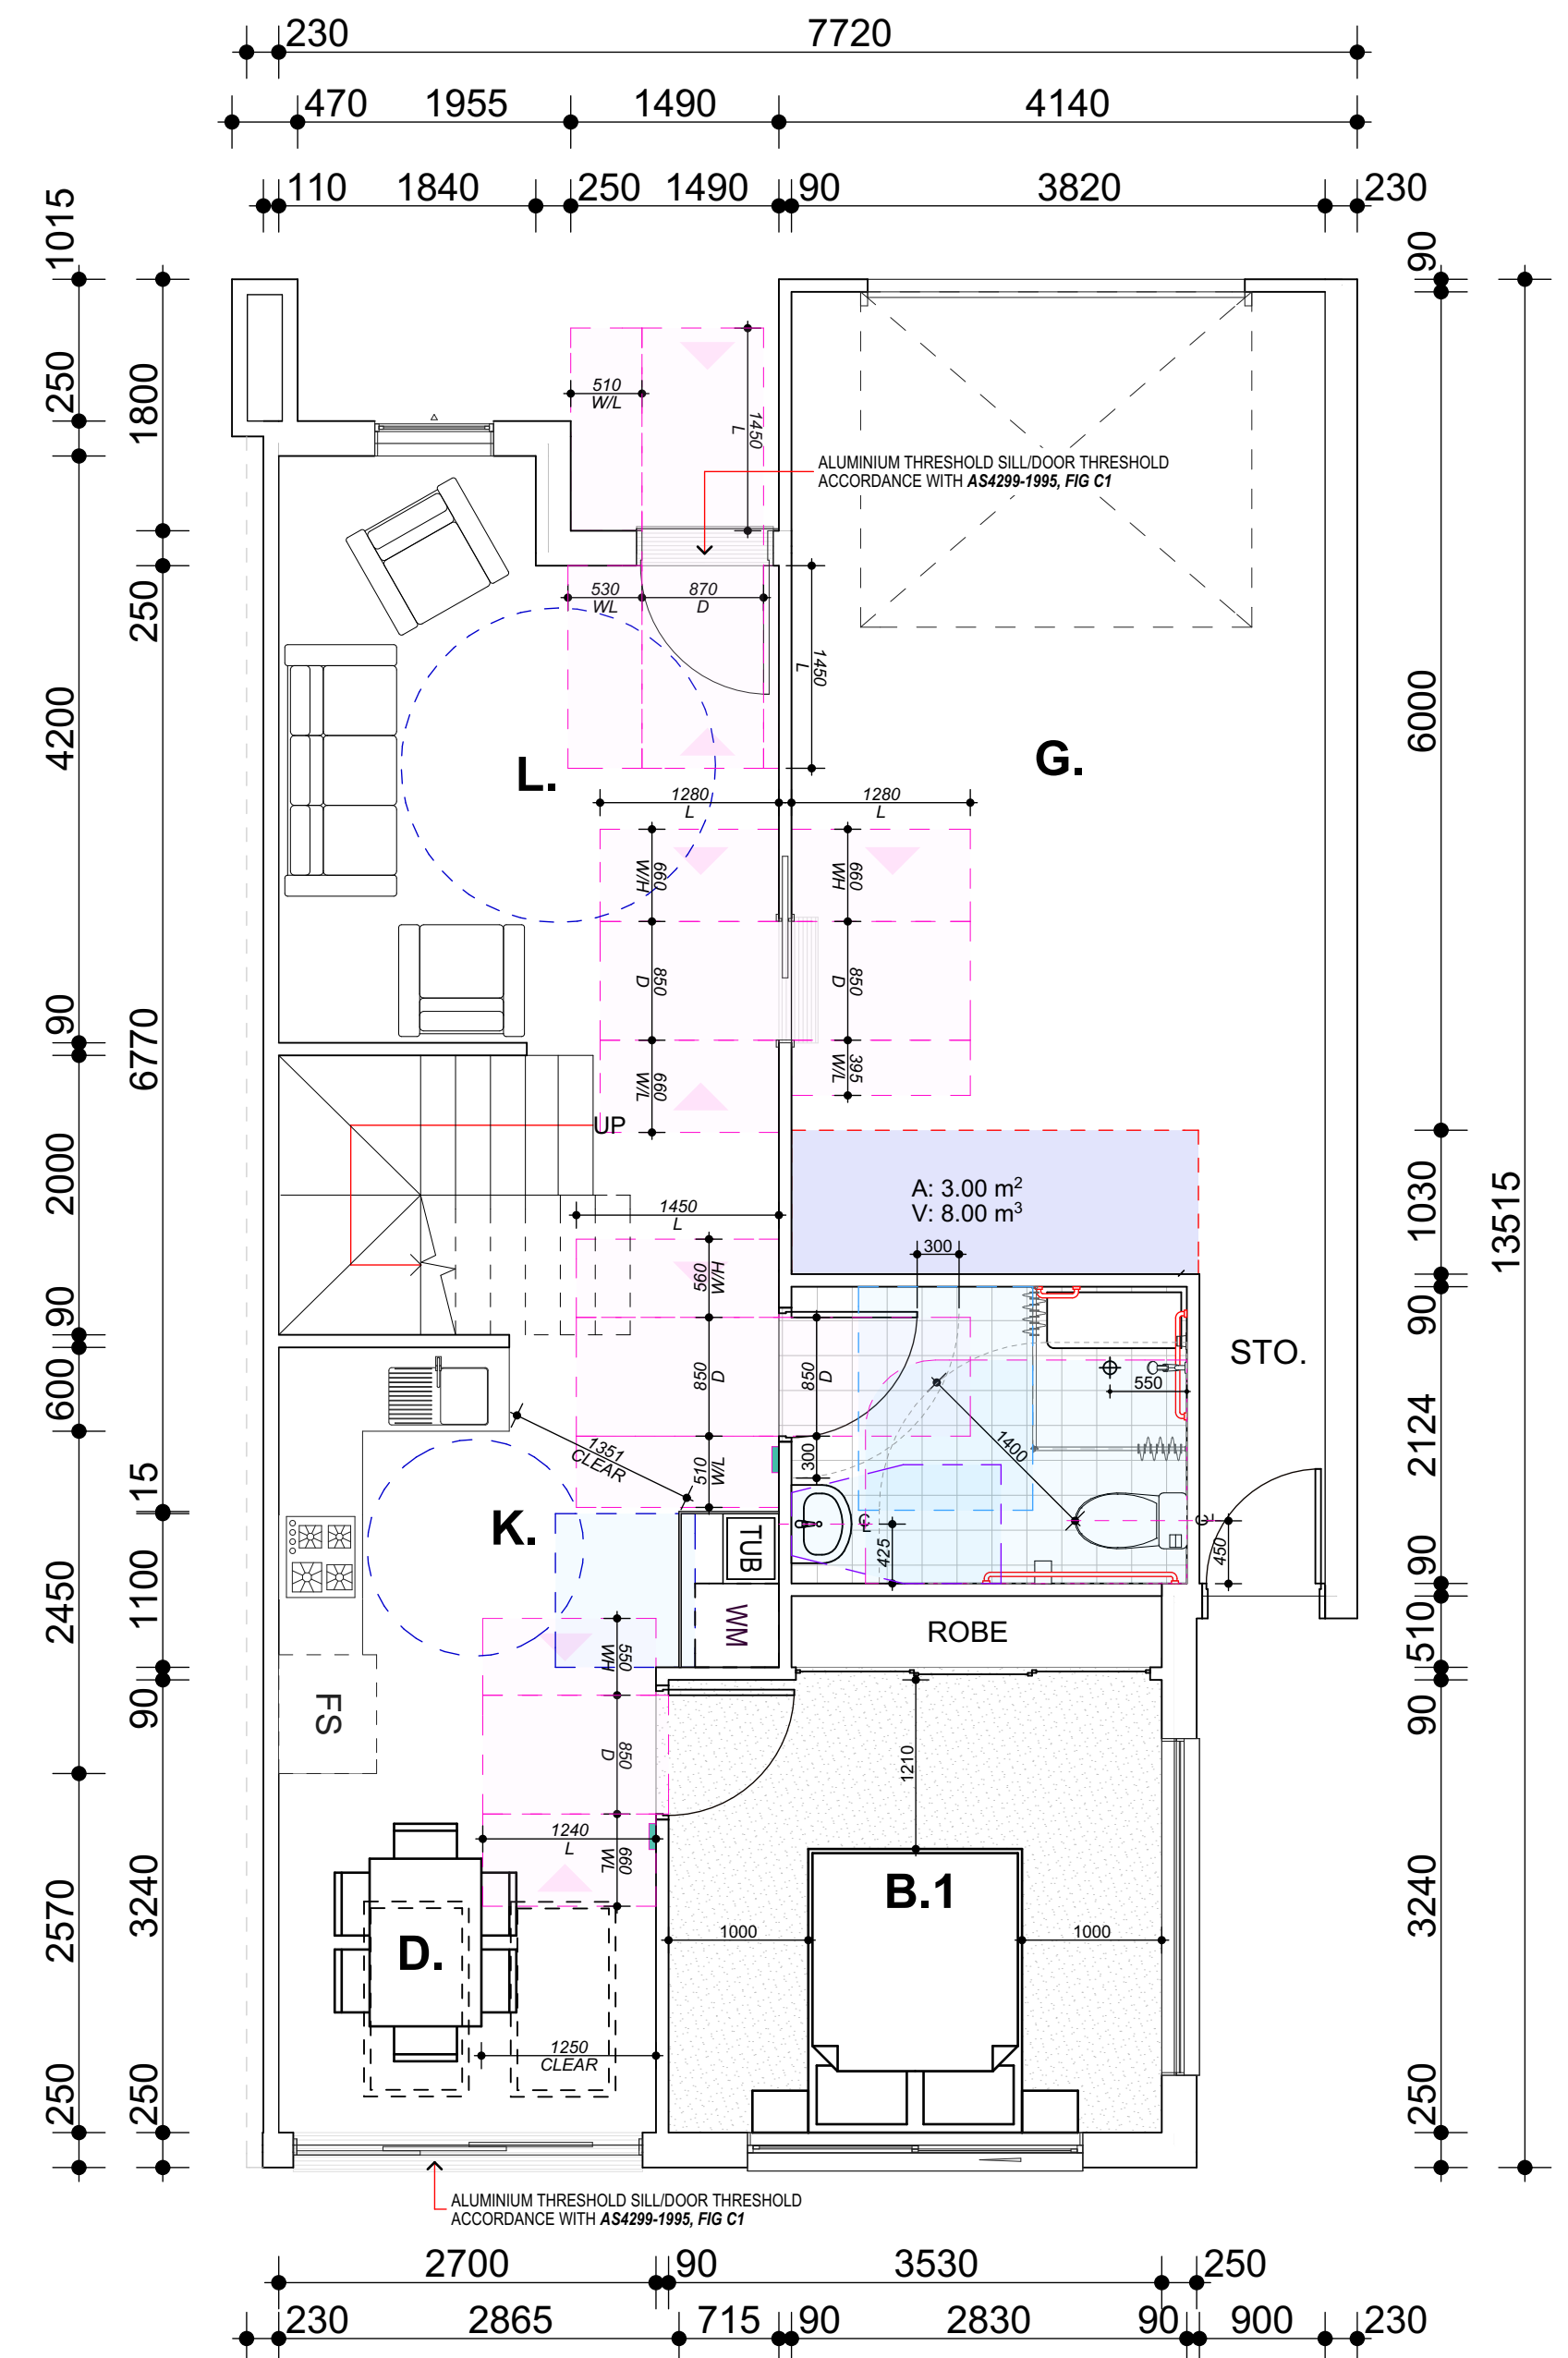

TYP. GF PLAN (PRE-ADAPTABLE)

1:50

NOTE:
TYPE PLAN : BLOCK G (UNIT 44)

FACADE : VARIES,
SEE SCHEDULE OF FINISHES

NOTES

ALL DOOR CIRCULATION SPACES (EXCLUDING INTERNAL DOOR CIRCULATION SPACES FOR BEDROOMS) SHALL BE PROVIDED IN ACCORDANCE WITH AS1428.1 TO BOTH SIDES OF THE DOOR.

DOOR AUTOMATION CAN BE PROVIDED IN LIEU OF DOOR CIRCULATION SPACES AS PER AS1428.1 TO THE LATCH SIDE OF THE DOOR.

BEDROOM SIZE SHALL BE 3100mm x 3100MM WHEN MEASURED FROM WALL SURFACE TO WALL SURFACE IN ACCORDANCE WITH AS 1428.1, CL. 10.1.


DOOR CIRCULATION LEGENDS

— DOOR AUTOMATION
— DIRECTION OF APPROACH
D CLEAR OPENING OF WIDTH OF DOORWAY
L LENGTH
W_H WIDTH - HINGE SIDE
W_L WIDTH - LATCH SIDE
— CIRCULATION SPACE


CIRCULATION SPACE AS PER AS1428.1

SHOWER
LAUNDRY
TOILET PAN
HANDWASH BASIN
LIVING ROOM
KITCHEN


AMENDMENTS LIST				COPYRIGHT		NORTH		PROJECT TITLE		CLIENT	
ISSUE	DATE	AMENDMENTS	DRAWN	CHECK ALL DIMENSIONS PRIOR TO COMMENCEMENT OF WORKS. FIGURED DIMENSIONS TO BE TAKEN IN PREFERENCE TO SCALING. THIS PLAN IS COPYRIGHT OF DESIGN NICHE P/L AND MAY NOT BE USED WITHOUT WRITTEN CONSENT.				PROPOSED RESIDENTIAL DEVELOPMENT STAGE 1: 52 TOWNHOUSE DEVELOPMENT WITH PART BASEMENT PARKING PROJECT ADDRESS 400-404 Cabramatta Road West, 2-18 Orange Grove Rd and 6 Links Ave Cabramatta NSW 2166		TCON CONSTRUCTIONS DRAWING TITLE TYPICAL FLOOR PLAN:ADAPTABLE (BLOCK G)	
A	20.12.22	DA SUBMISSION	O.K. R.B								
B	30.05.23	DA RE-SUBMISSION	O.K. R.B								
C	28.03.24	COUNCIL REQUESTED AMENDMENTS	O.K. R.B								
D	29.07.24	COUNCIL REQUESTED AMENDMENTS	O.K. R.B								
E	12.12.24	PLANNING PANEL REQUESTED CHANGES	O.K. R.B								
										designniche Building Designers A 1/45 Crosby Street, Greystanes NSW 2145 M 0438 538 118 E orhan@designniche.com.au COUNCIL SCALE DRAWING NO ISSUE FAIRFIELD 1:50 22020-27 E	

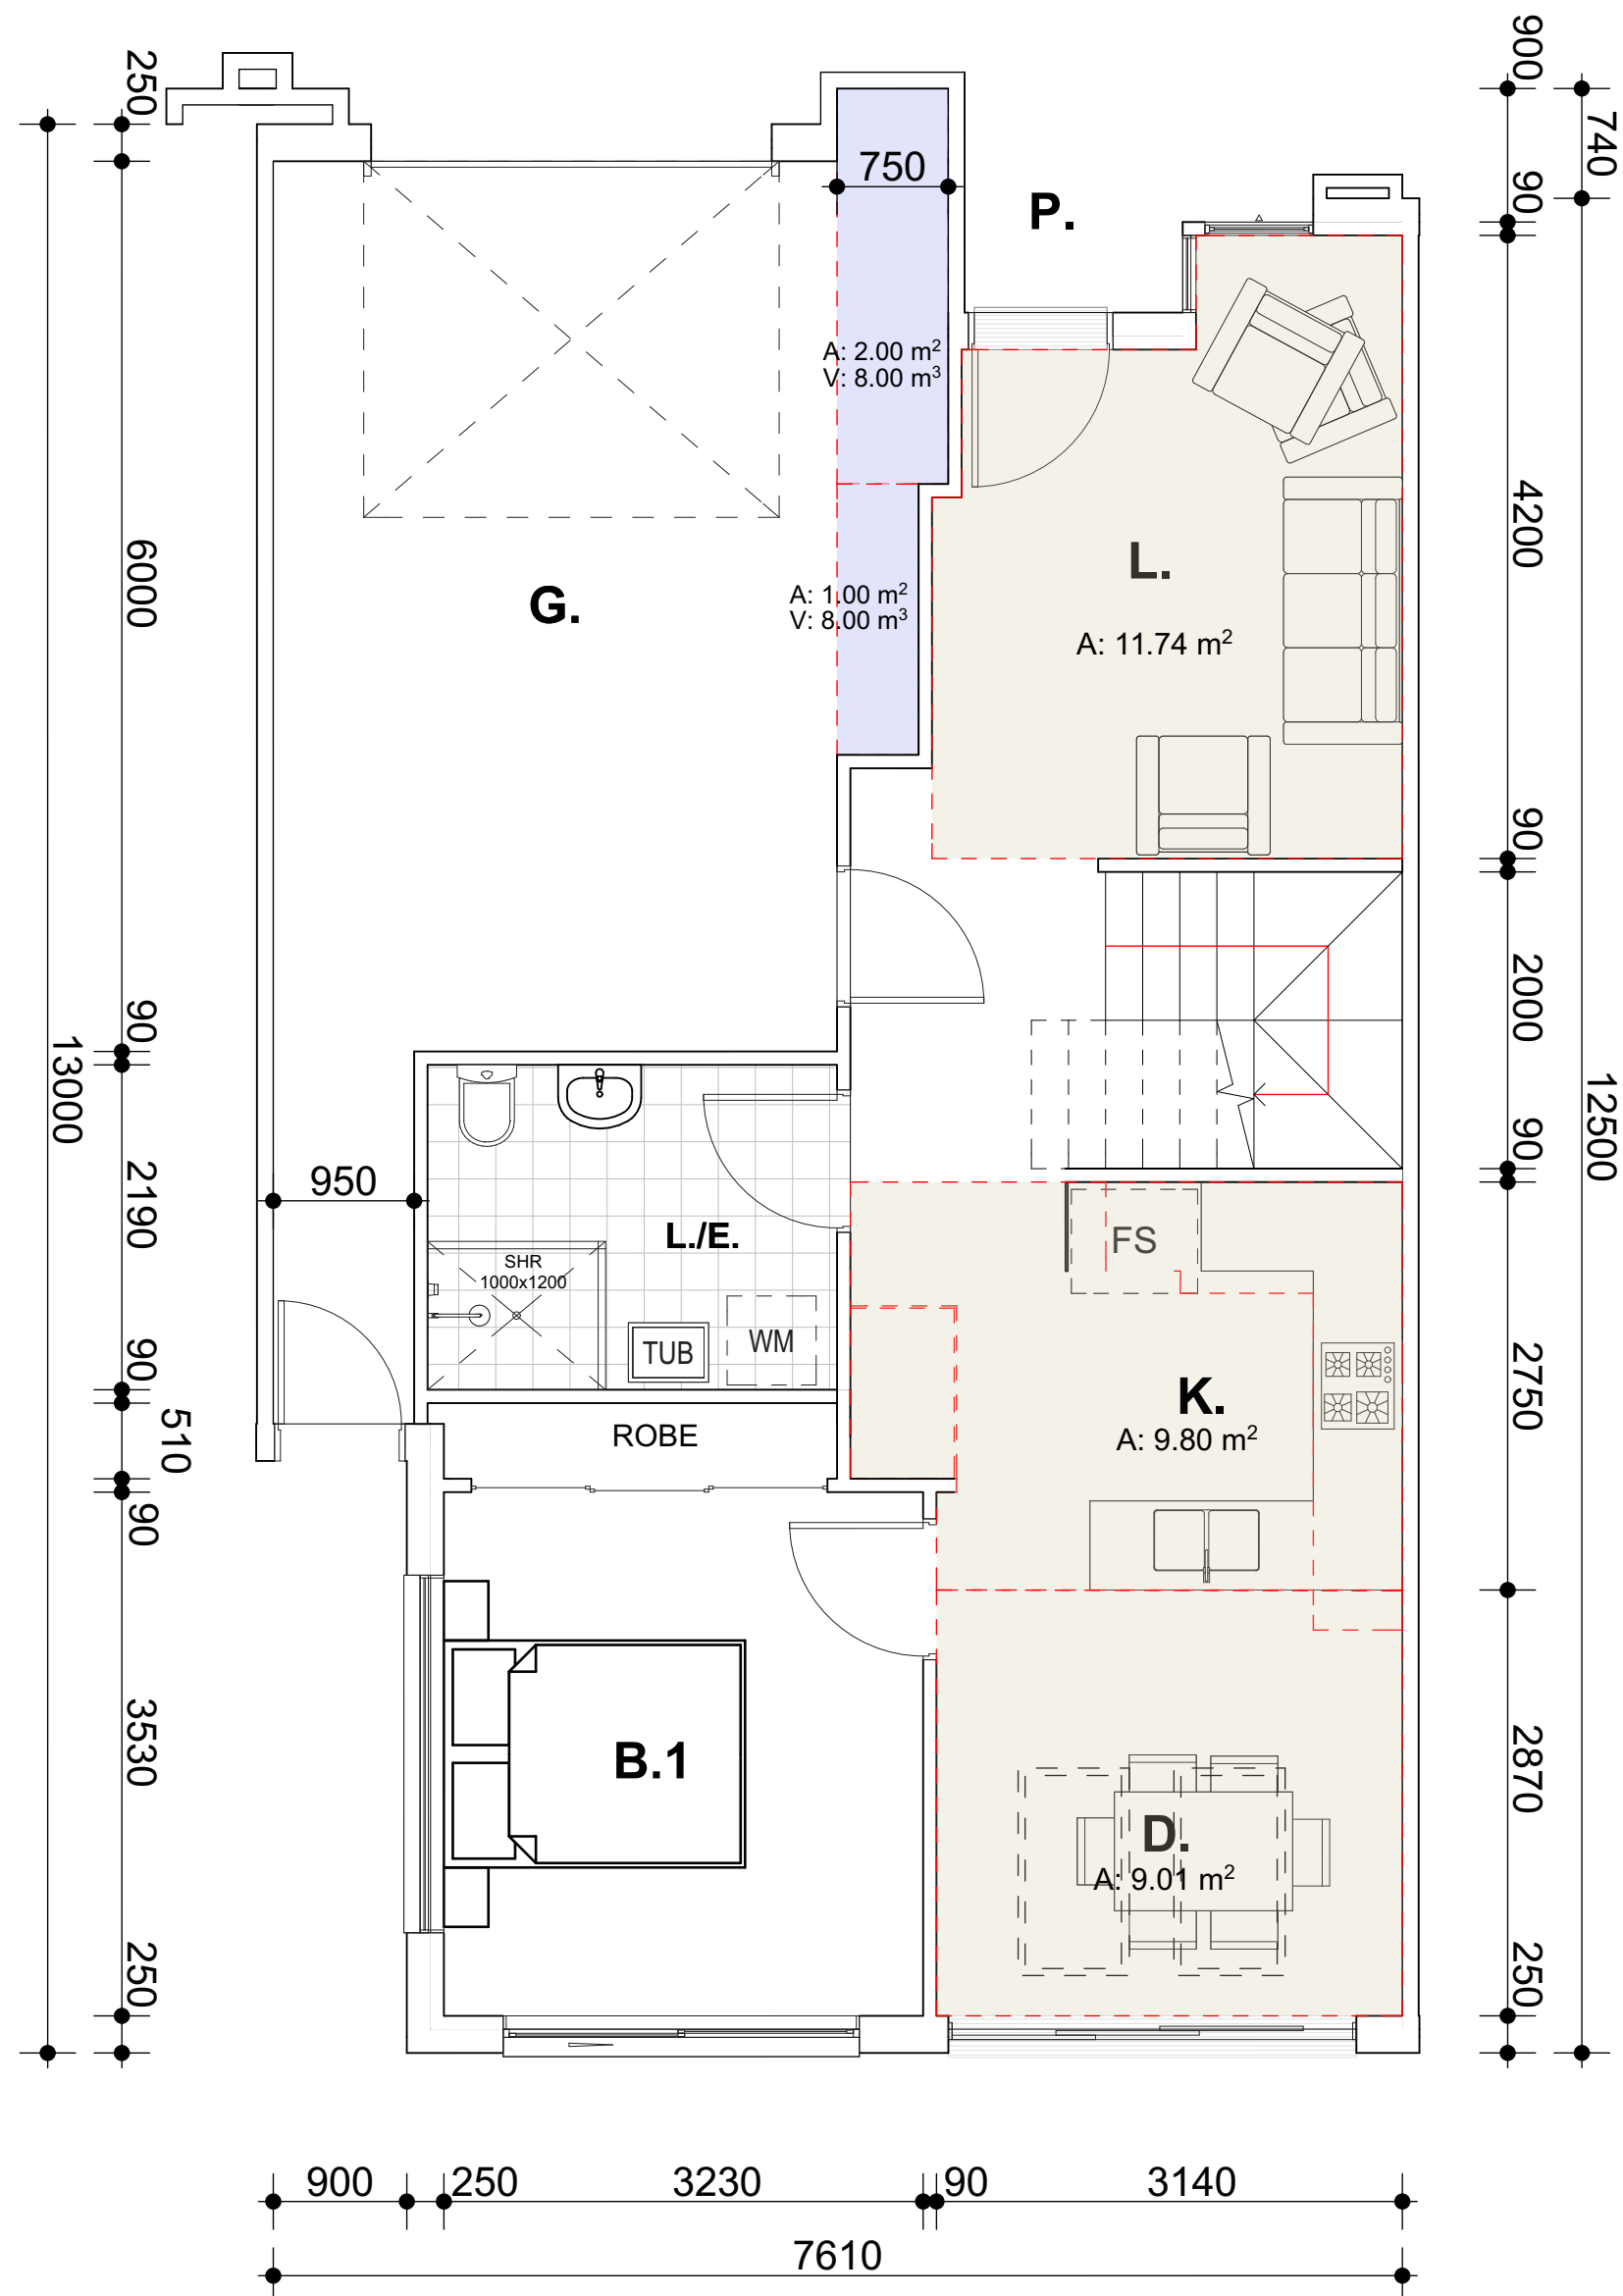

TYP. GF PLAN (PRE-ADAPTABLE)
1:50

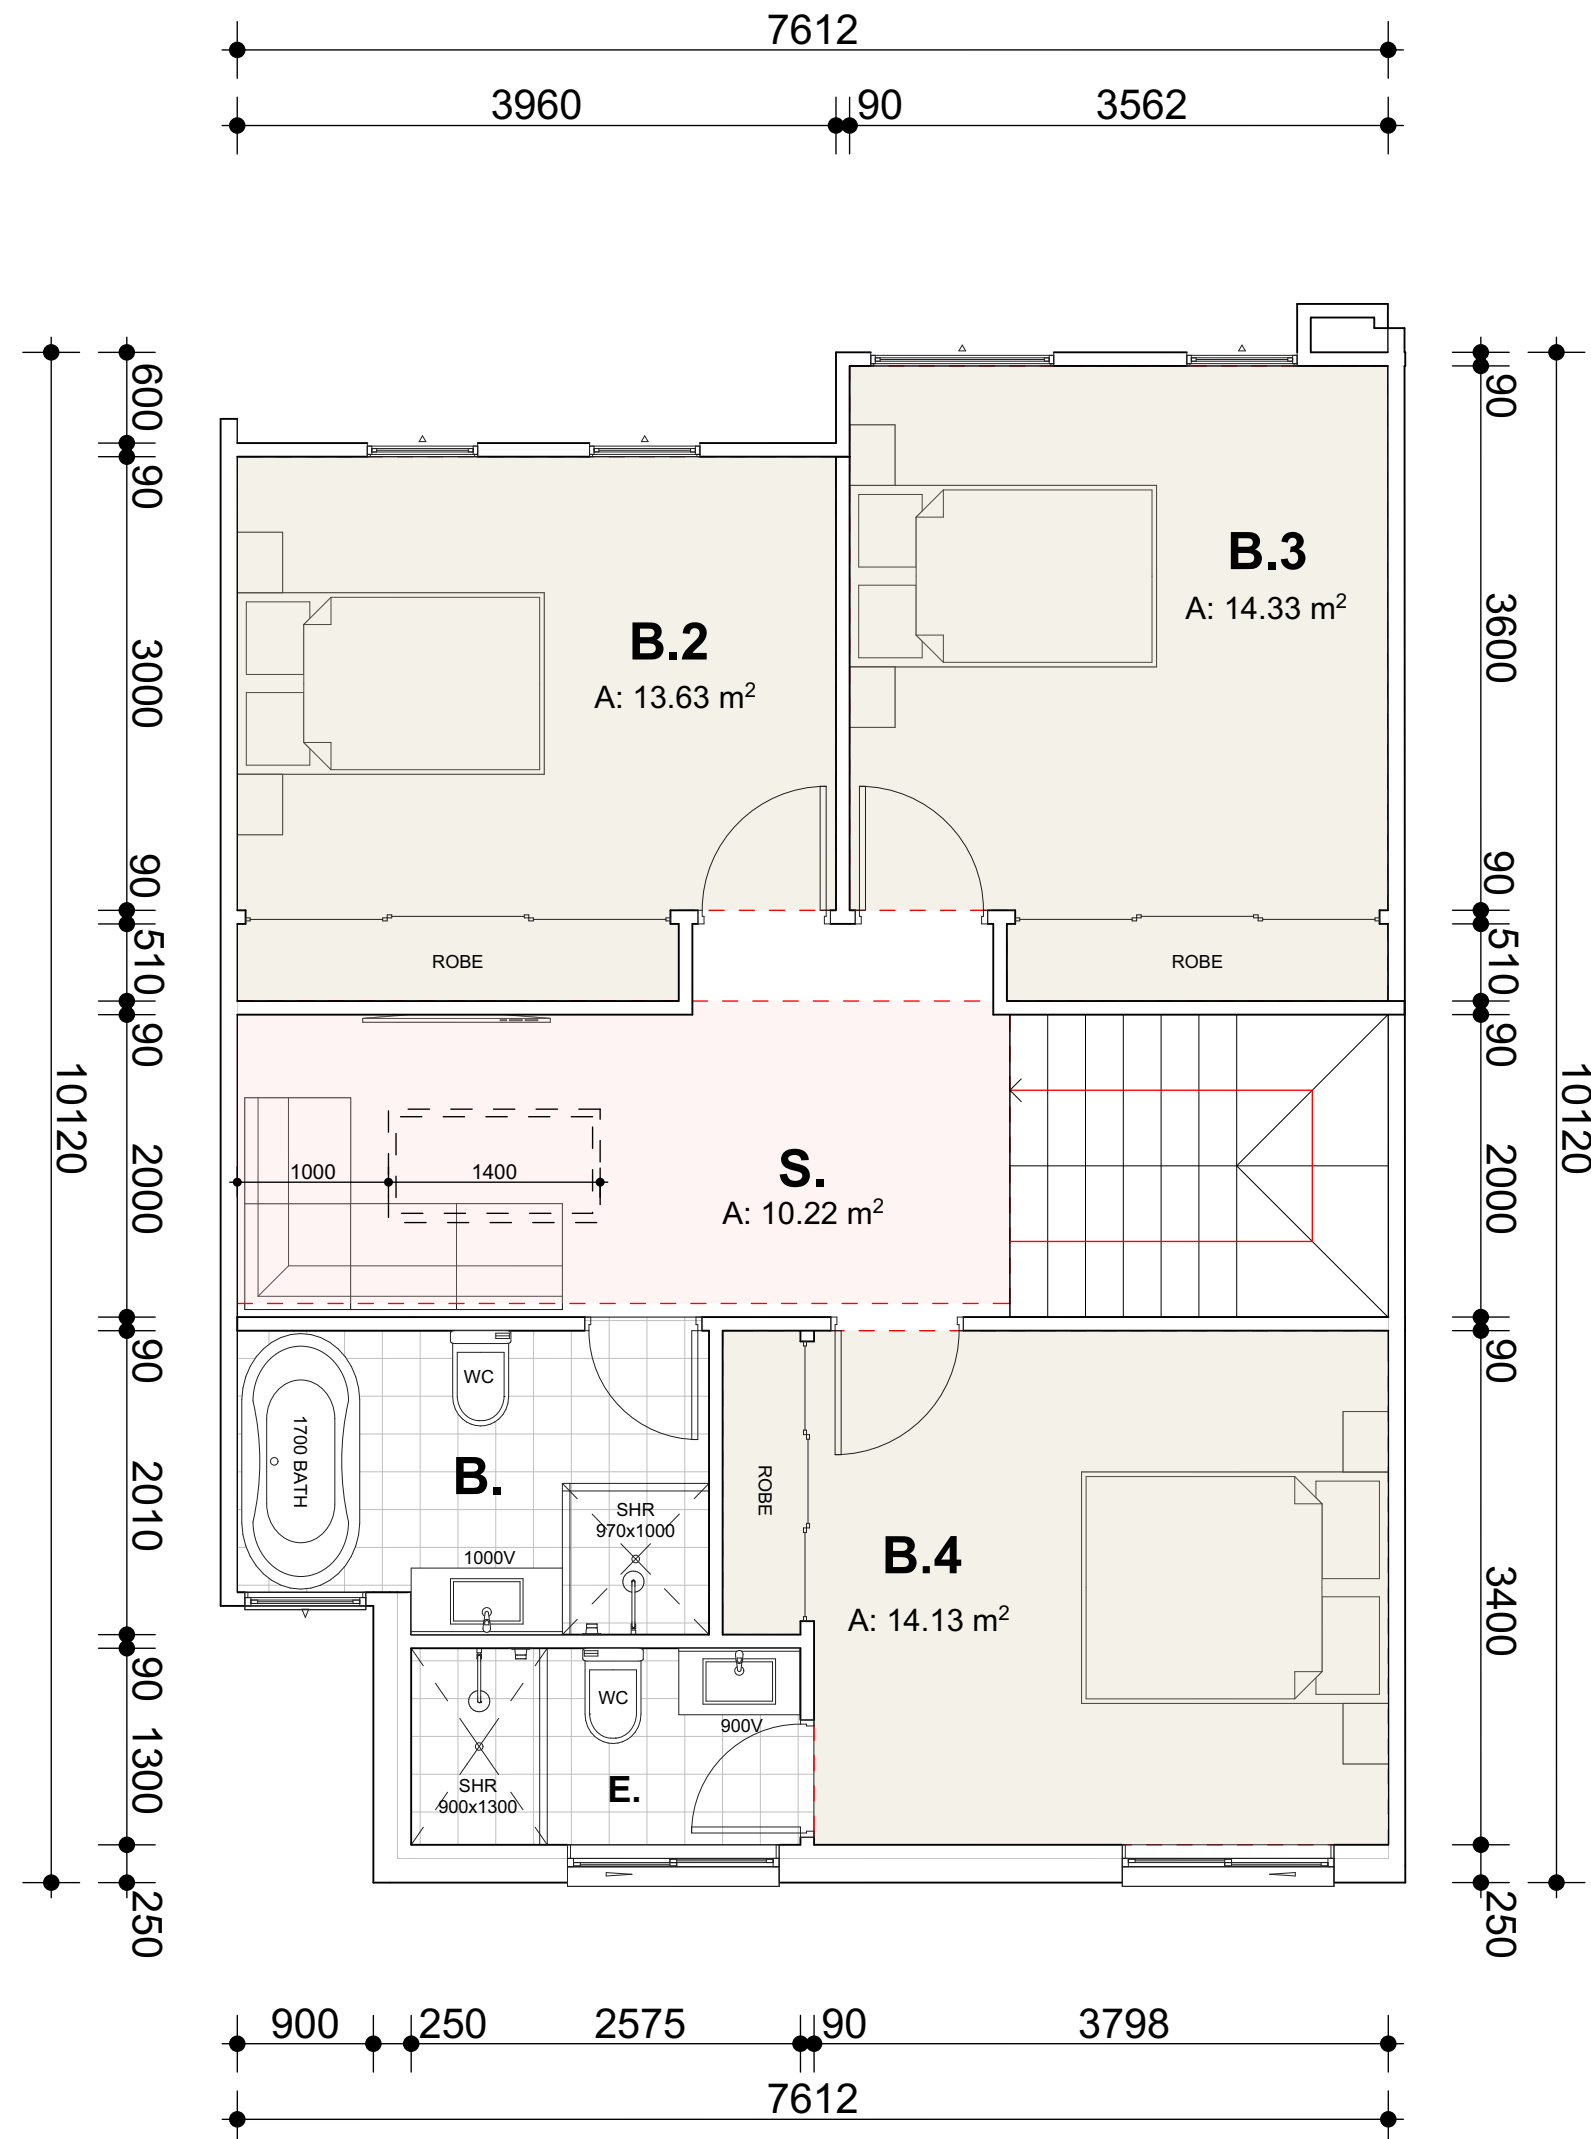

TYP. FF PLAN (PRE-ADAPTABLE)
1:50

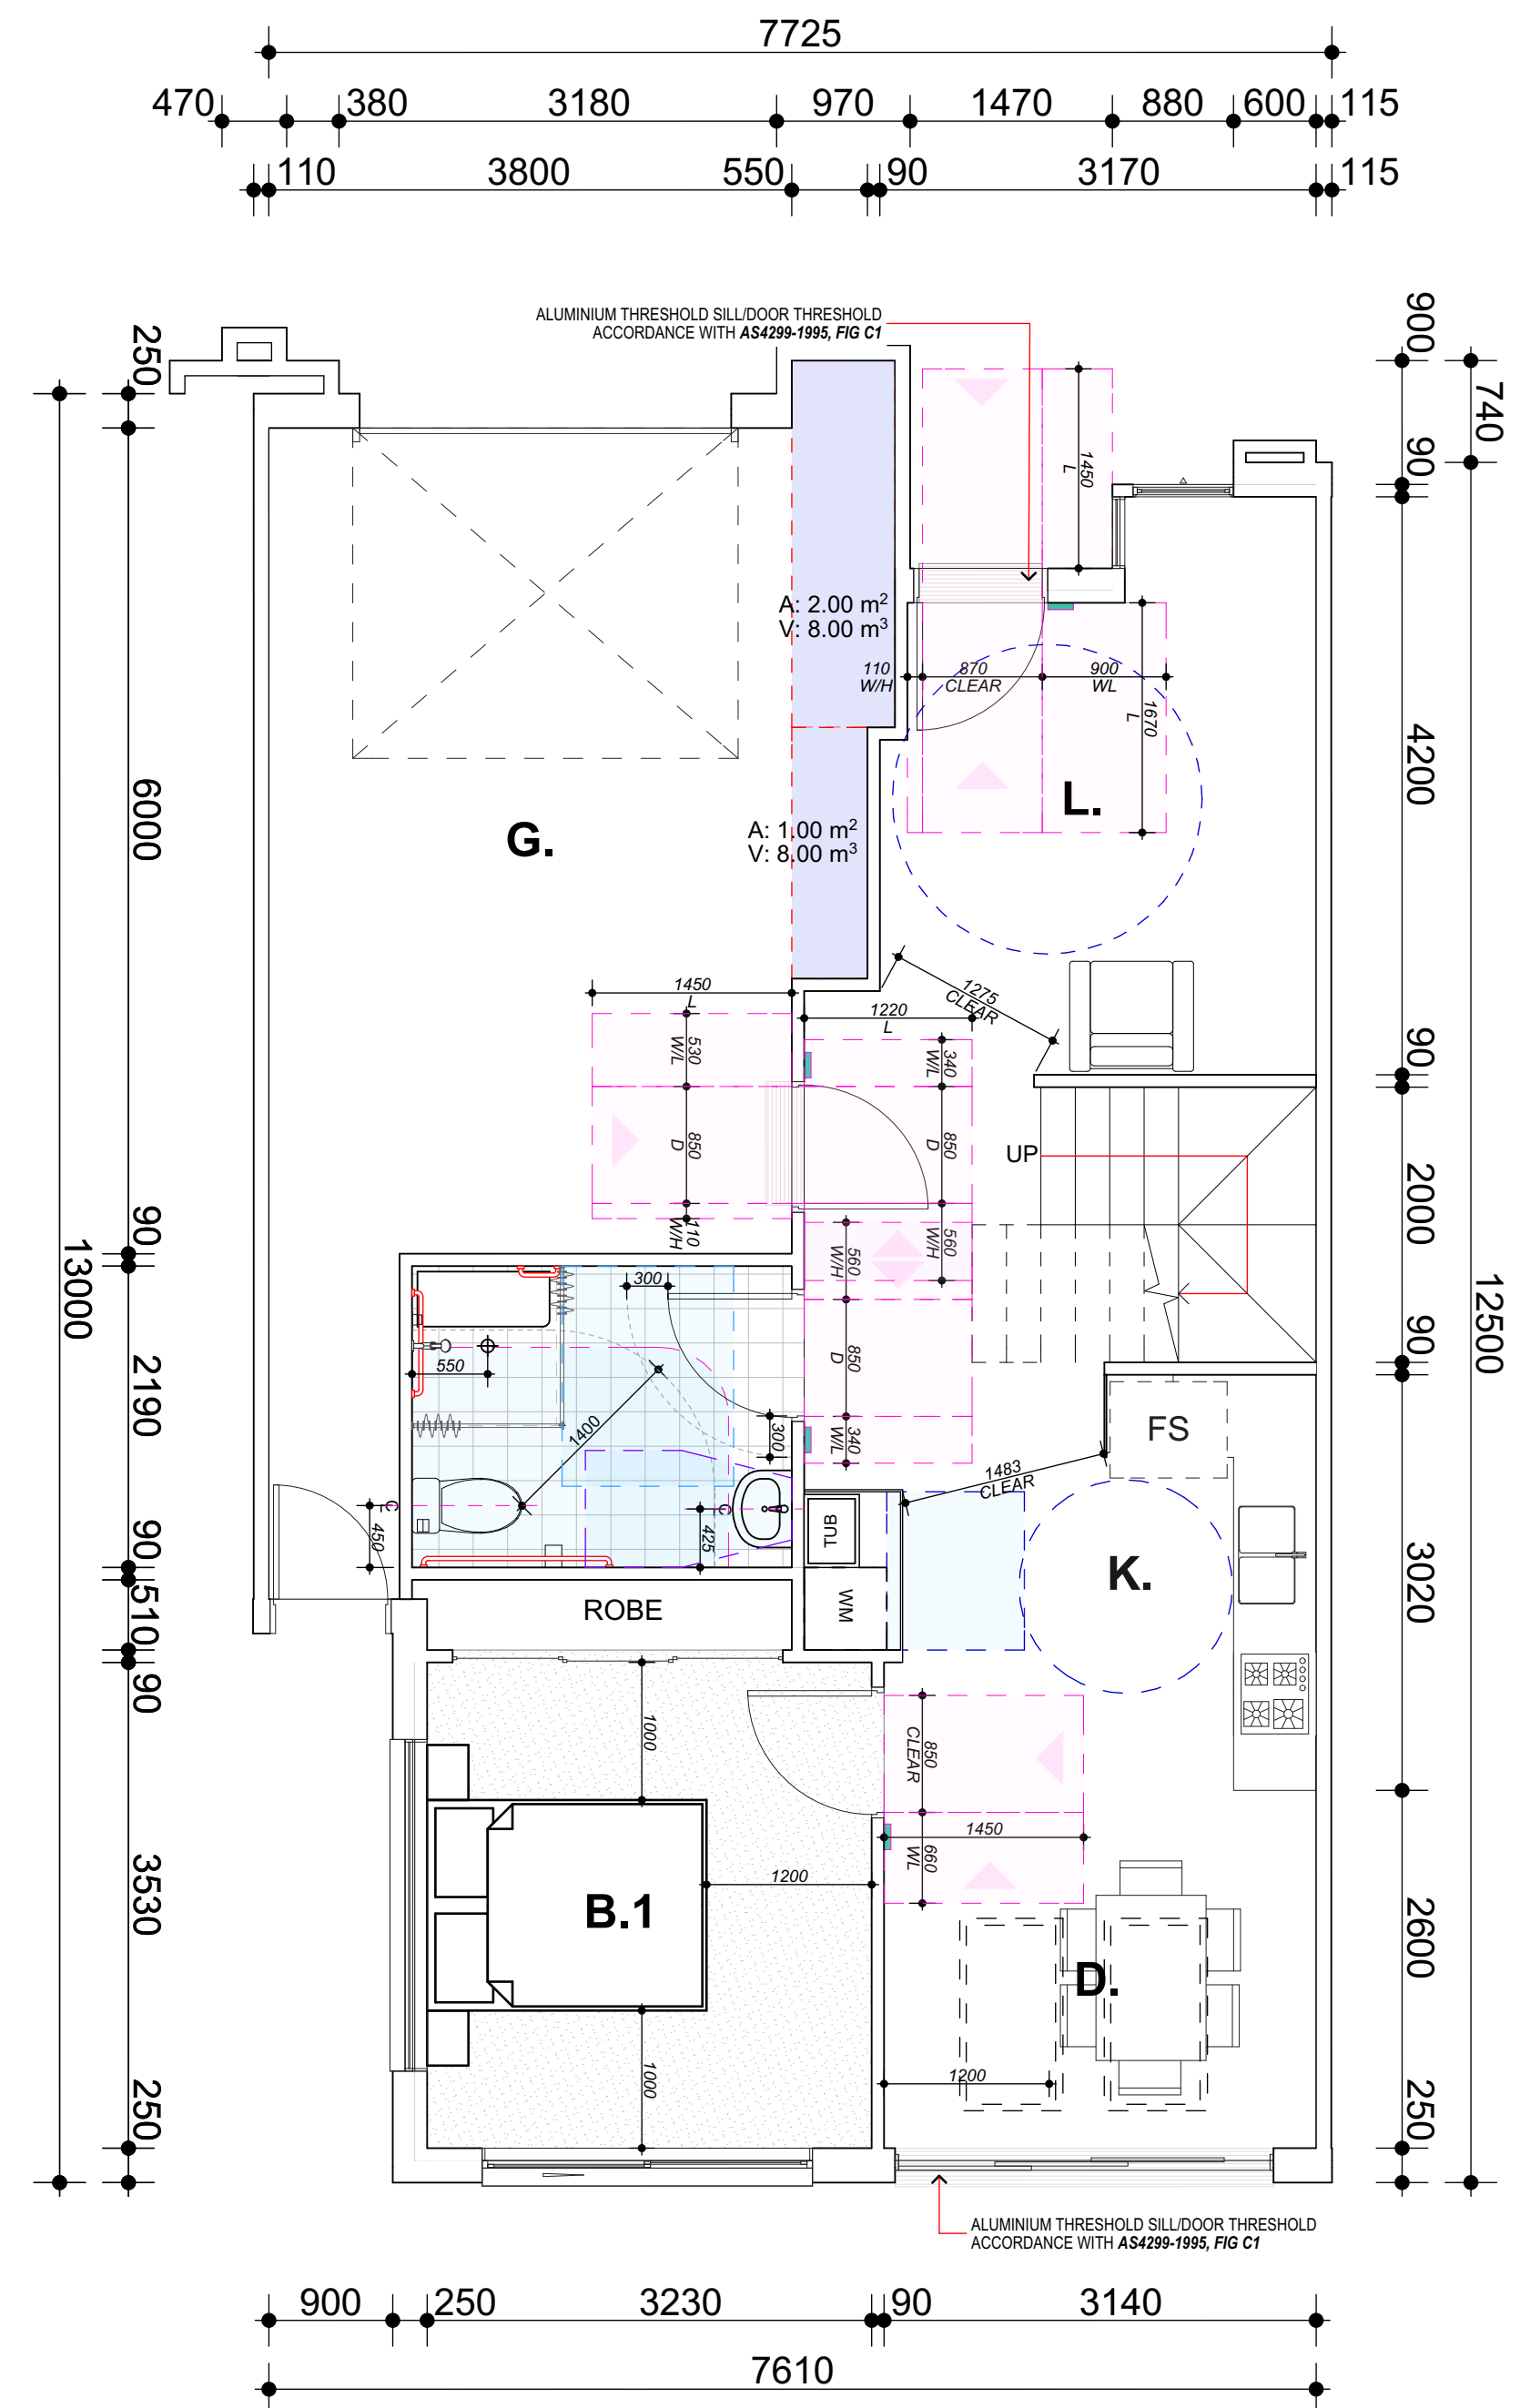


TYP. GF PLAN (PRE-ADAPTABLE)
1:50

NOTE:
TYPE PLAN : BLOCK G (UNIT 45)


FACADE : VARIES ,
SEE SCHEDULE OF FINISHES

NOTES	DOOR CIRCULATION LEGENDS	CIRCULATION SPACE AS PER AS1428.1
ALL DOOR CIRCULATION SPACES (EXCLUDING INTERNAL DOOR CIRCULATION SPACES FOR BEDROOMS) SHALL BE PROVIDED IN ACCORDANCE WITH AS1428.1 TO BOTH SIDES OF THE DOOR. DOOR AUTOMATION CAN BE PROVIDED IN LIEU OF DOOR CIRCULATION SPACES AS PER AS1428.1 TO THE LATCH SIDE OF THE DOOR. BEDROOM SIZE SHALL BE 3100mm x 3100mm WHEN MEASURED FROM WALL SURFACE TO WALL SURFACE IN ACCORDANCE WITH AS 1428.1, CL. 10.1	DOOR AUTOMATION DIRECTION OF APPROACH D CLEAR OPENING OF WIDTH OF DOORWAY L LENGTH W _H WIDTH - HINGE SIDE W _L WIDTH - LATCH SIDE CIRCULATION SPACE	SHOWER LAUNDRY TOILET PAN LIVING ROOM KITCHEN HANDWASH BASIN


AMENDMENTS LIST				COPYRIGHT	NORTH	PROJECT TITLE	CLIENT	 ACCREDITED BUILDING DESIGNER ORHAN KABA FULL MEMBER BDAA ACCREDITATION (LOW-RISE) No. 6890	 Building Designers A 1/45 Crosby Street, Greystanes NSW 2145 M 0438 538 118 E orhan@designniche.com.au <table><tr><th>COUNCIL</th><th>SCALE</th><th>DRAWING NO</th><th>ISSUE</th></tr><tr><td>FAIRFIELD</td><td>1:50</td><td>22020-28</td><td>E</td></tr></table>				COUNCIL	SCALE	DRAWING NO	ISSUE	FAIRFIELD	1:50	22020-28	E
COUNCIL	SCALE	DRAWING NO	ISSUE																	
FAIRFIELD	1:50	22020-28	E																	
ISSUE	DATE	AMENDMENTS	DRAWN	CHECK ALL DIMENSIONS PRIOR TO COMMENCEMENT OF WORKS. FIGURED DIMENSIONS TO BE TAKEN IN PREFERENCE TO SCALING. THIS PLAN IS COPYRIGHT OF DESIGNNICHE P/L AND MAY NOT BE USED WITHOUT WRITTEN CONSENT.  	PROPOSED RESIDENTIAL DEVELOPMENT		TCON CONSTRUCTIONS													
A	20.12.22	DA SUBMISSION	O.K. R.B		STAGE 1: 52 TOWNHOUSE DEVELOPMENT WITH PART BASEMENT PARKING		DRAWING TITLE													
B	30.05.23	DA RE-SUBMISSION	O.K. R.B		PROJECT ADDRESS		TYPICAL FLOOR PLAN:ADAPTABLE (BLOCK G)													
C	28.03.24	COUNCIL REQUESTED AMENDMENTS	O.K. R.B		400-404 Cabramatta Road West, 2-18 Orange Grove Rd															
D	29.07.24	COUNCIL REQUESTED AMENDMENTS	O.K. R.B		and 6 Links Ave Cabramatta NSW 2166															
E	12.12.24	PLANNING PANEL REQUESTED CHANGES	O.K. R.B																	

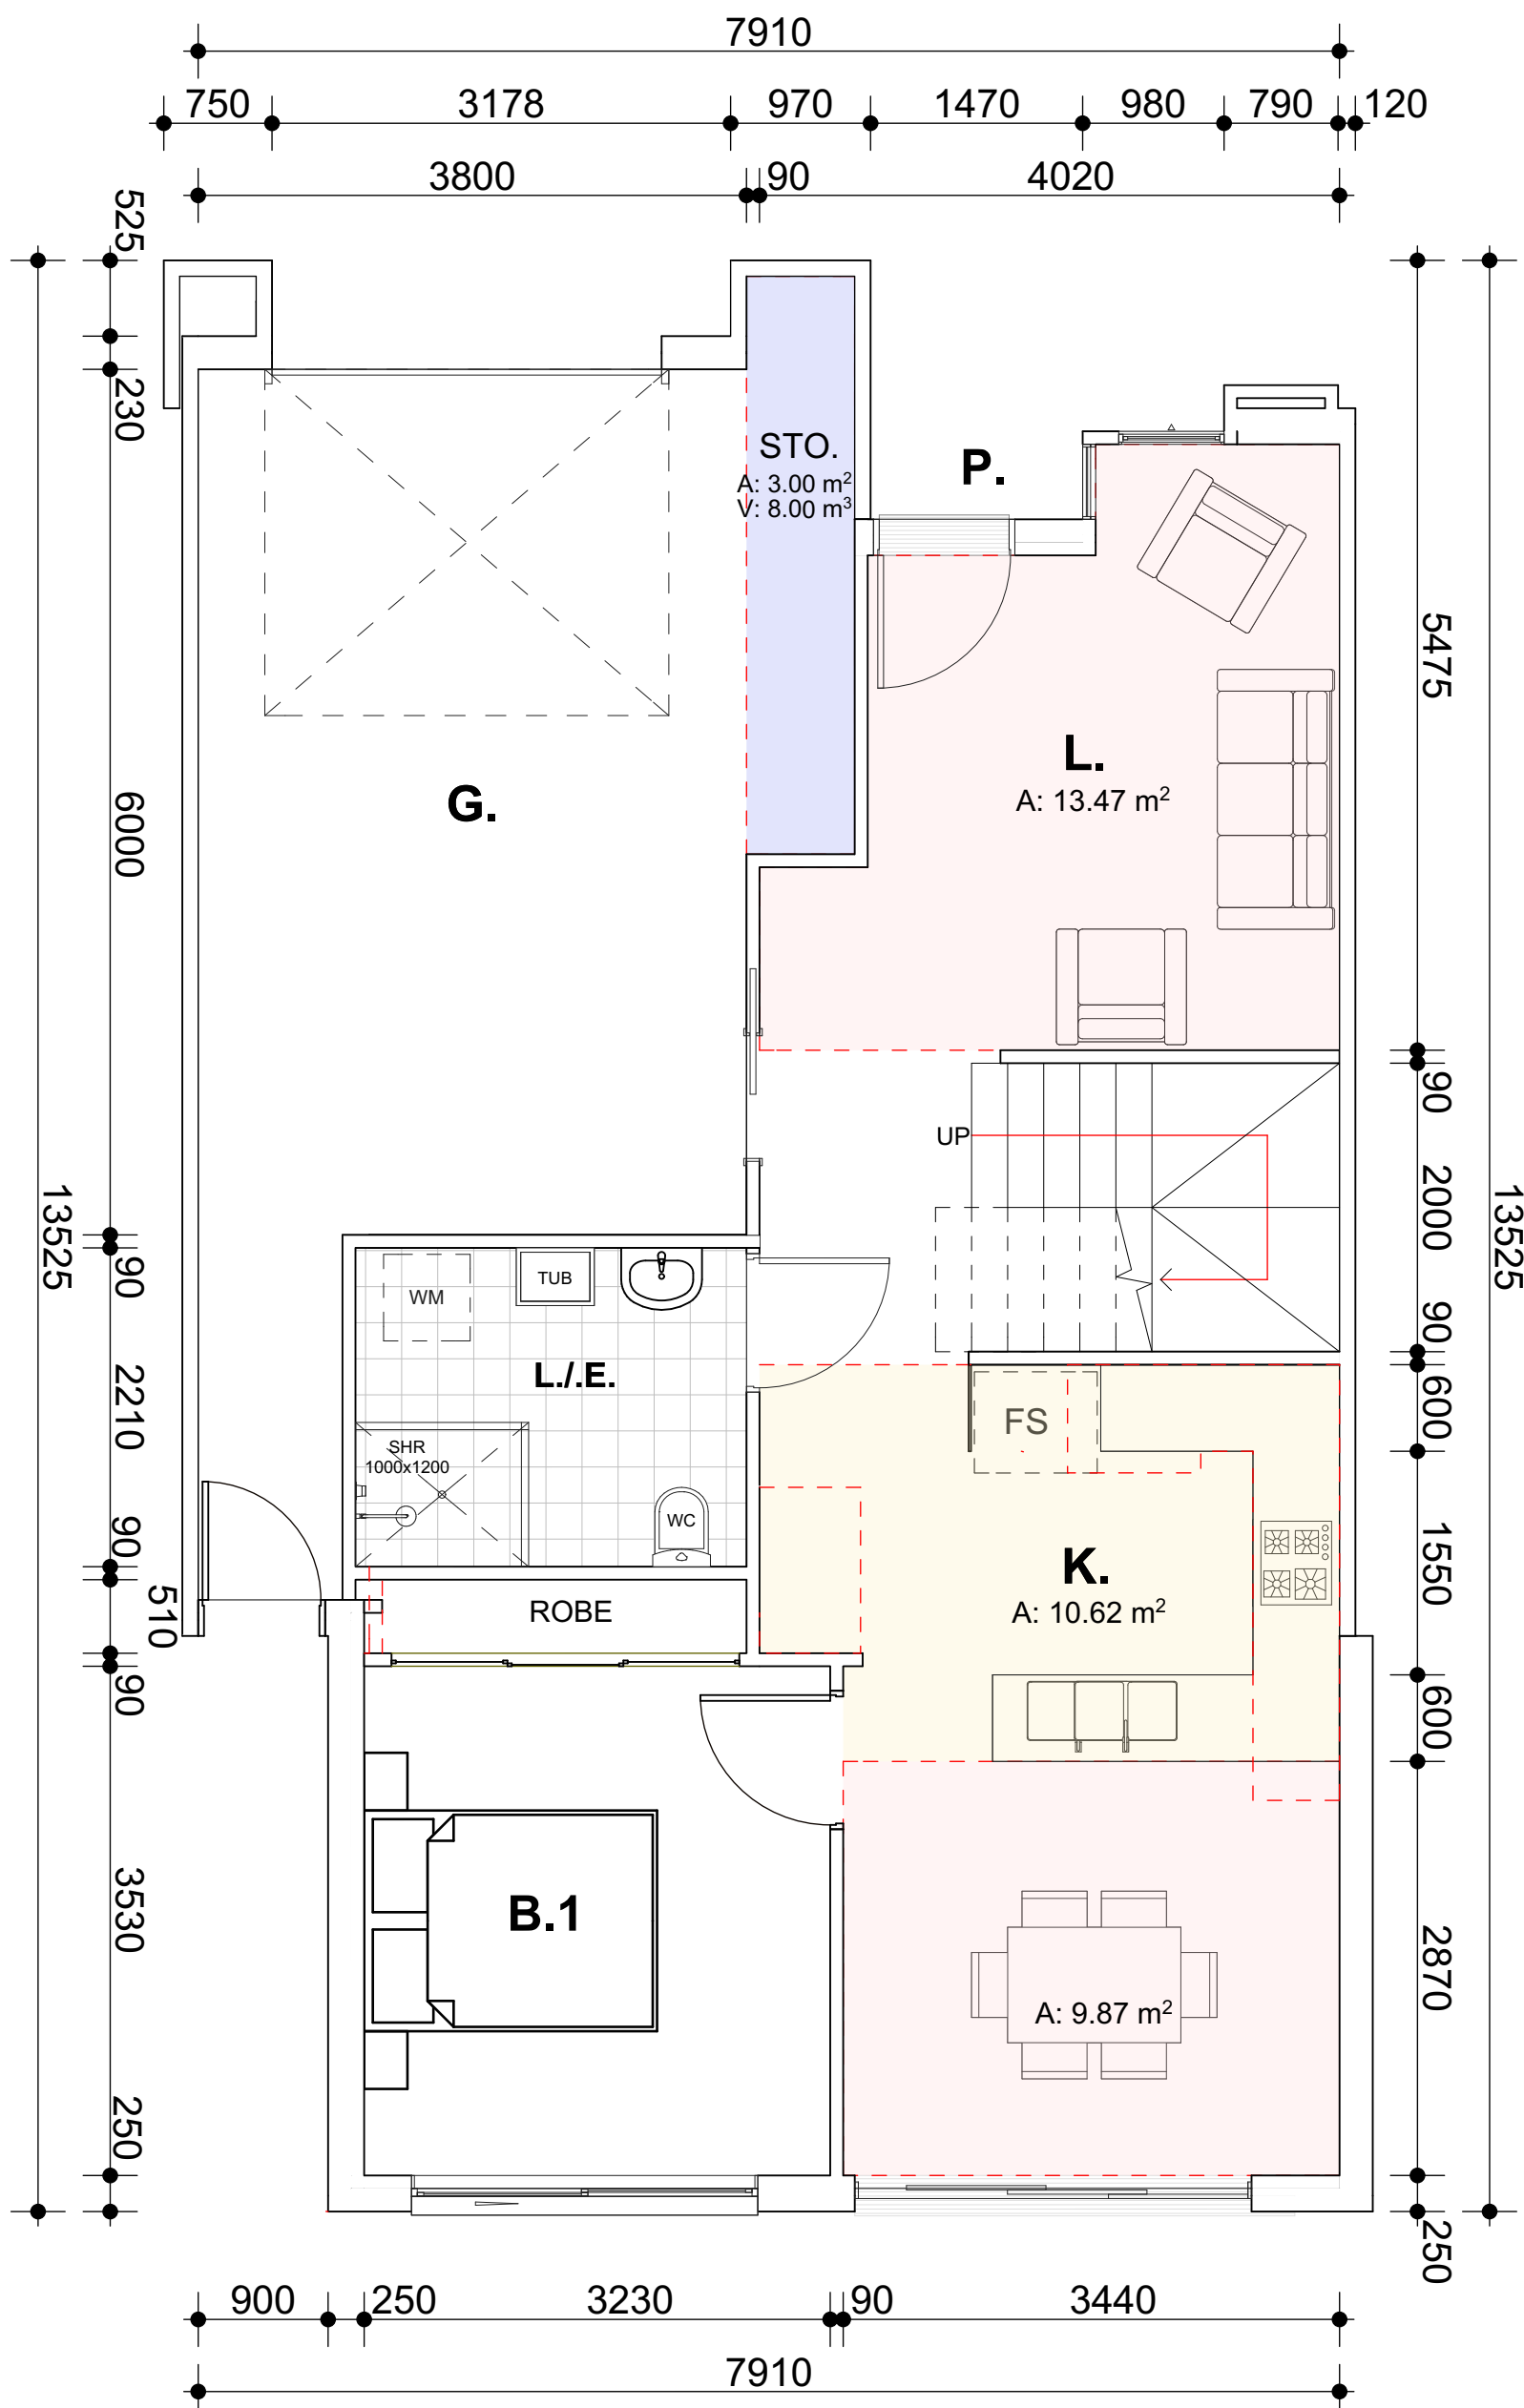

TYP. GF PLAN (PRE-ADAPTABLE)
1:50

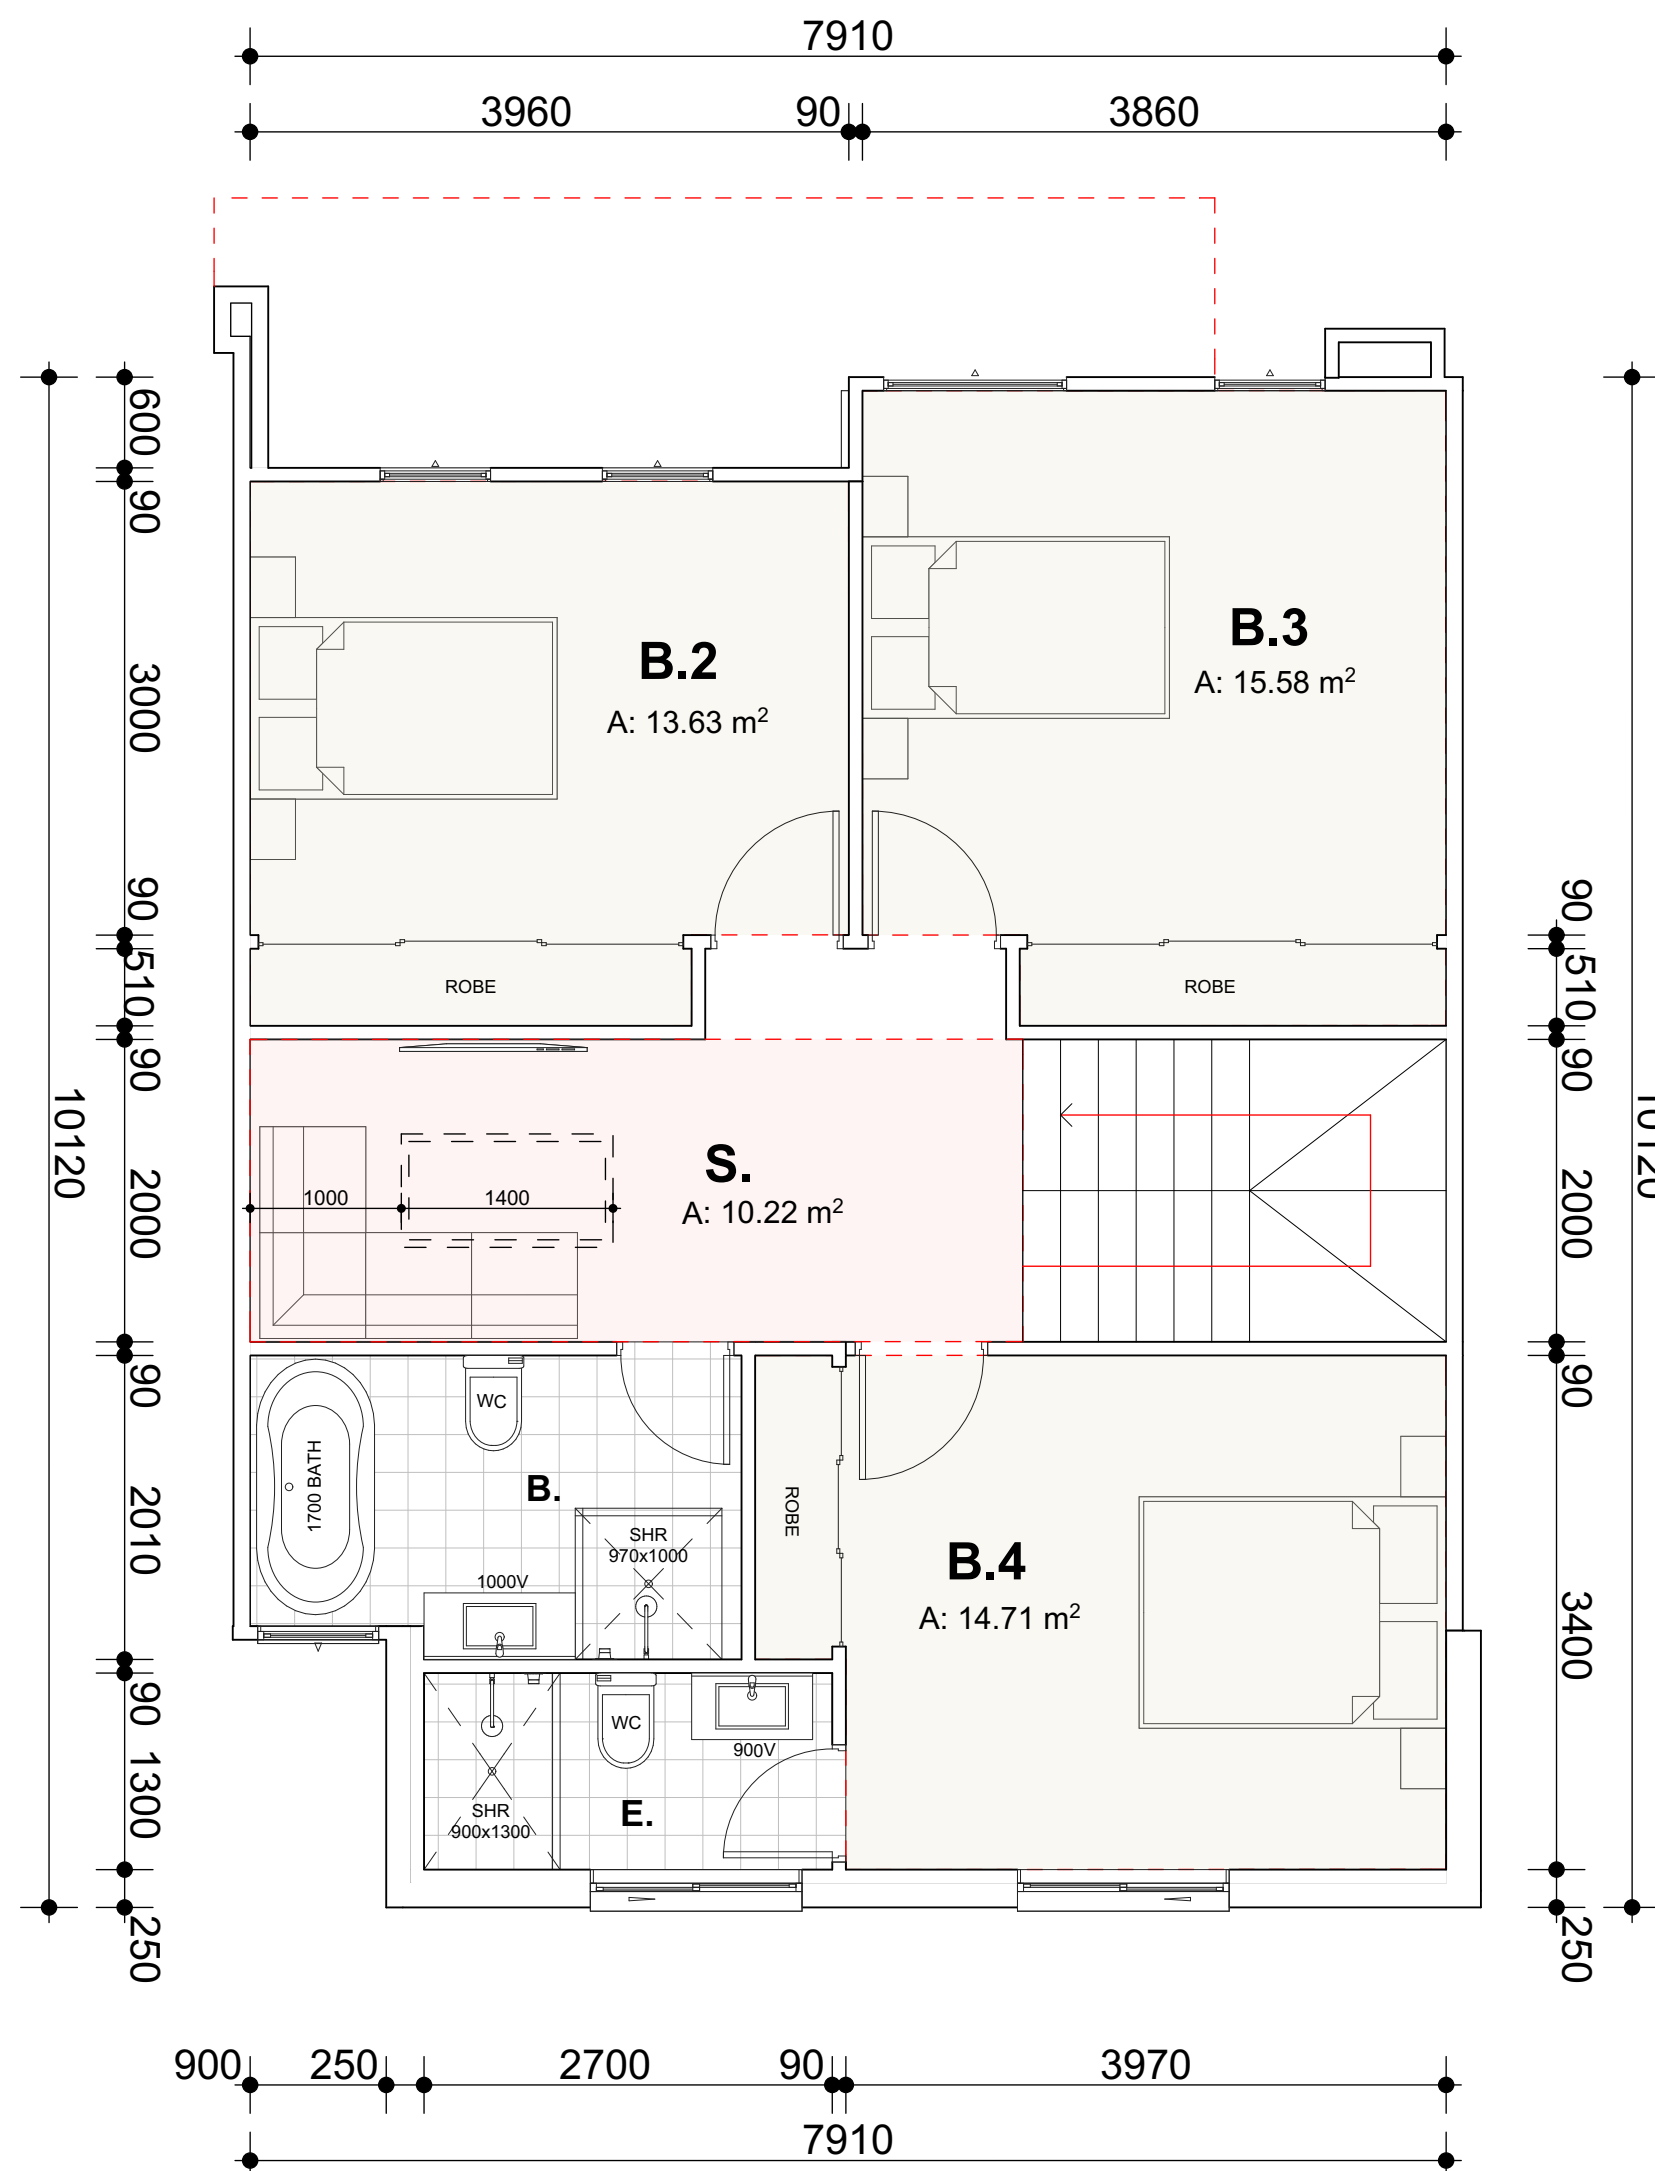

TYP. FF PLAN (PRE-ADAPTABLE)
1:50

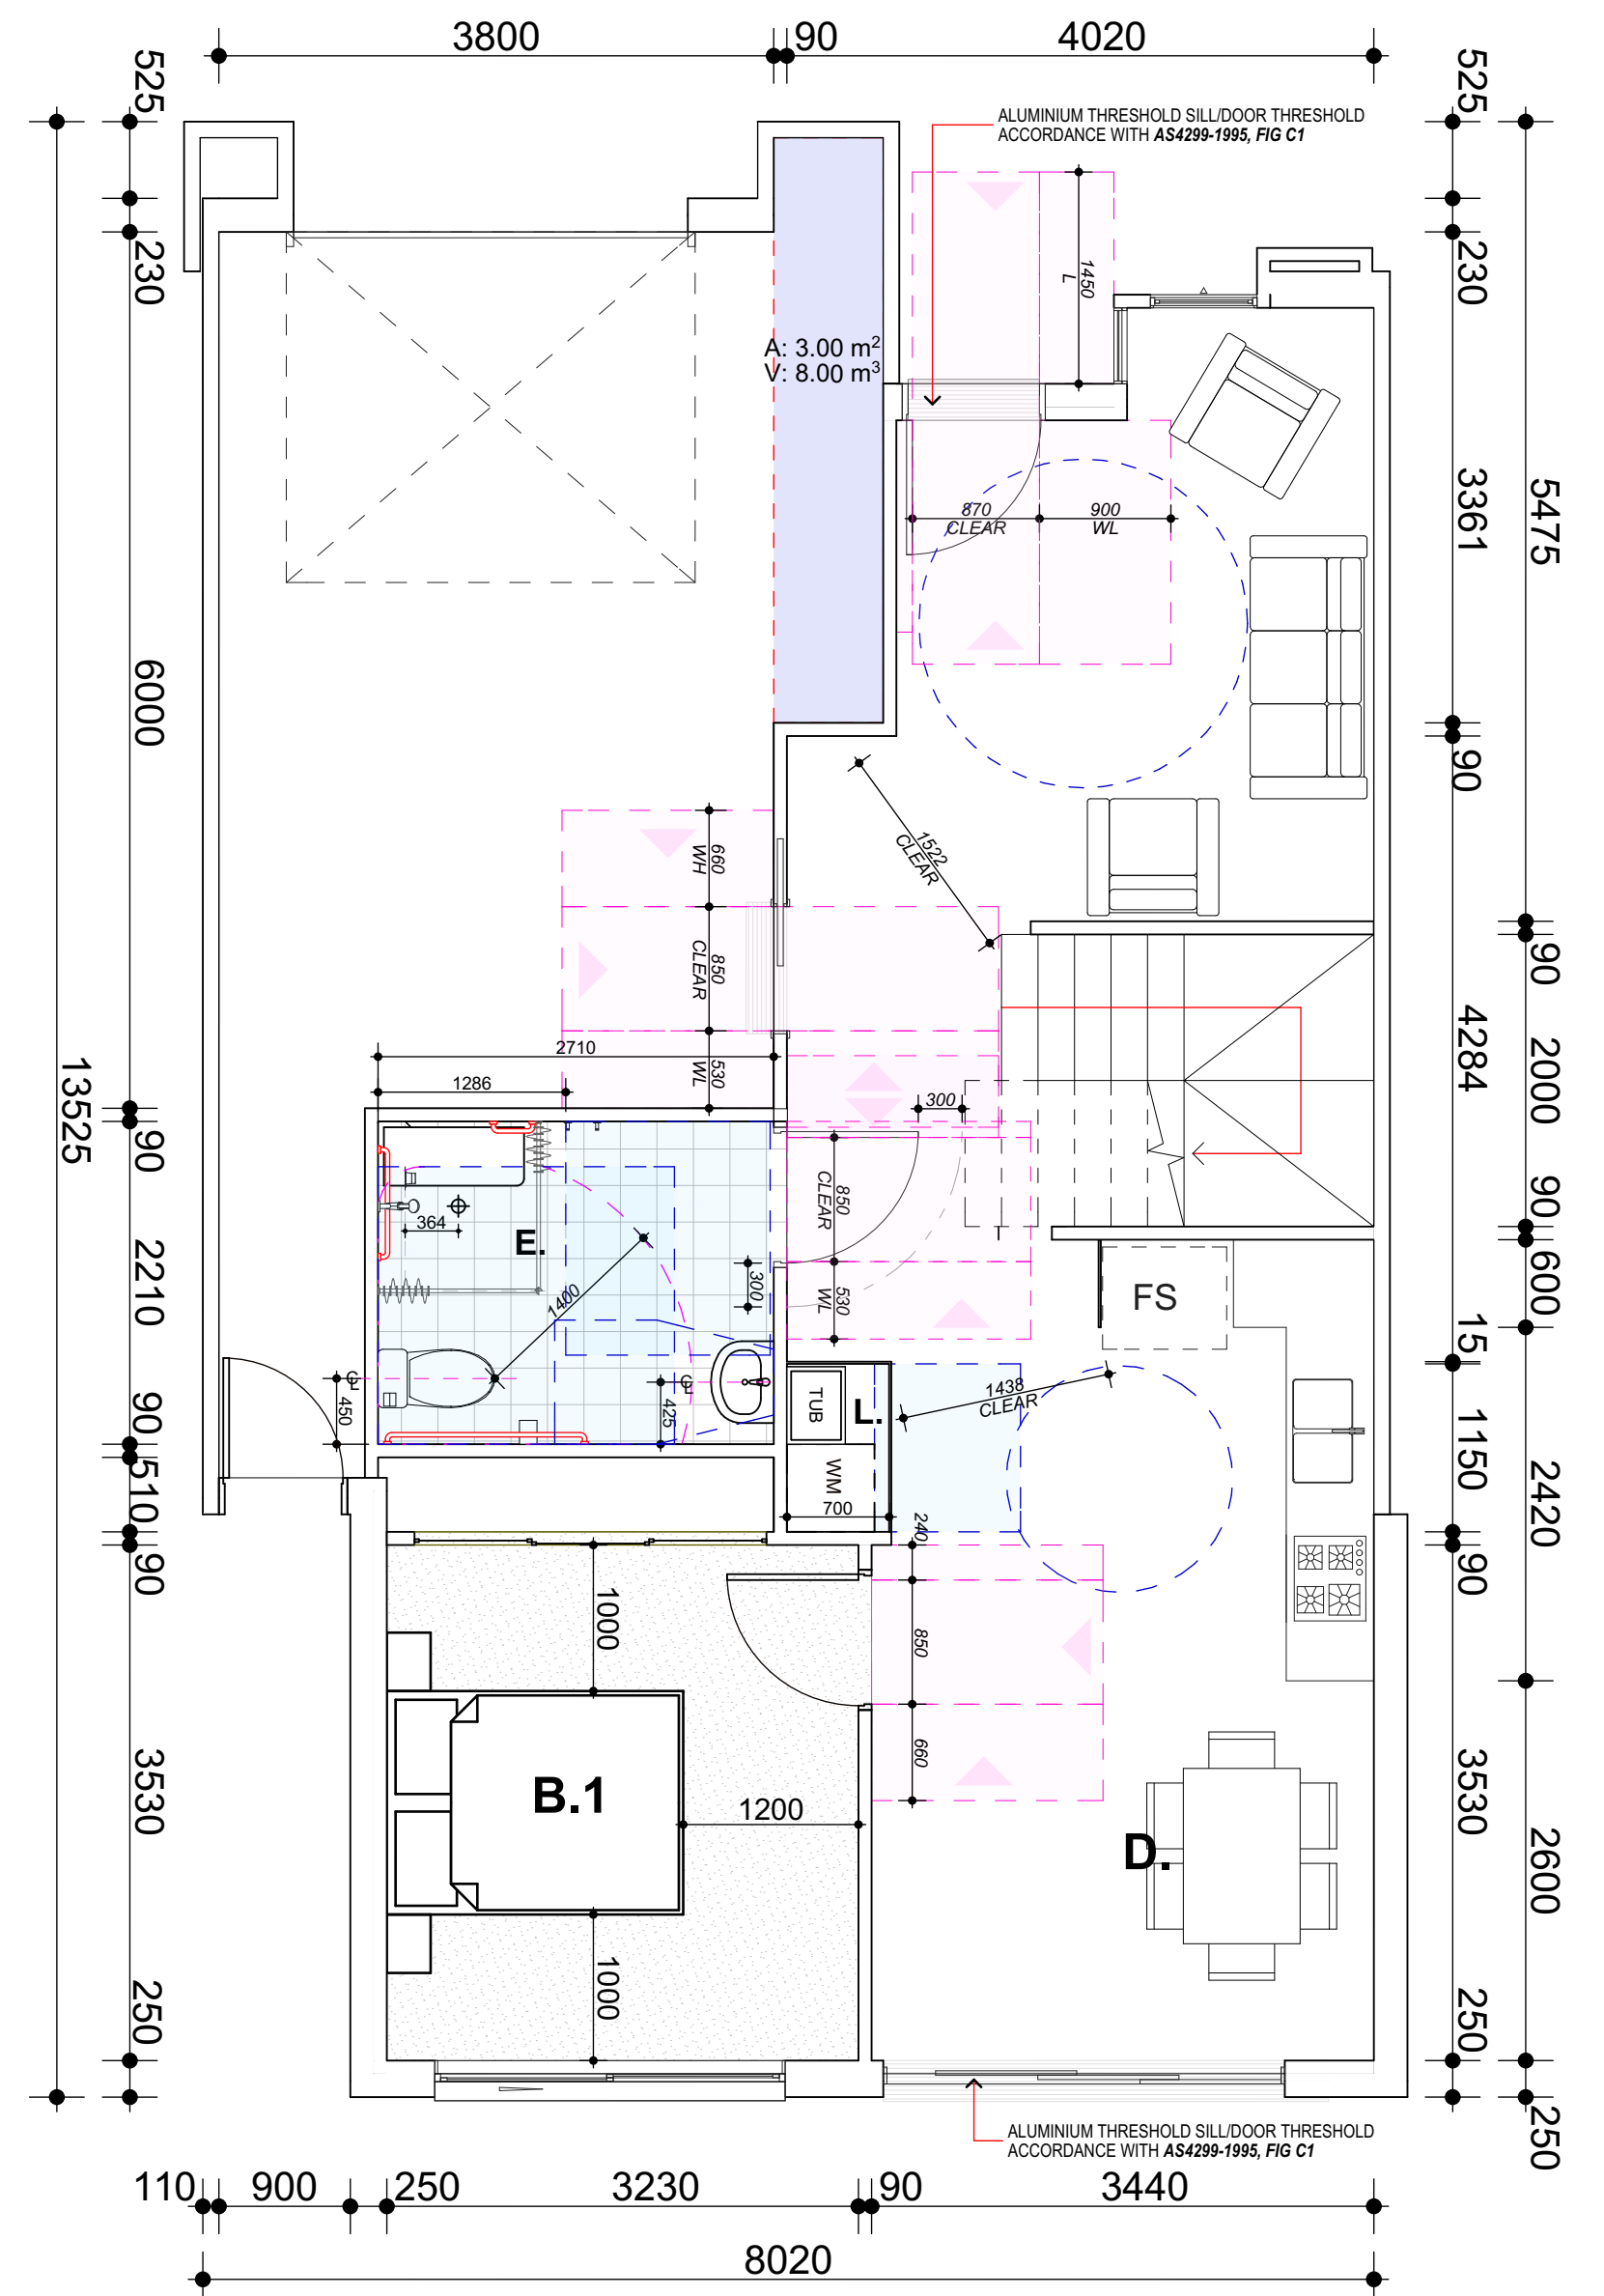


TYP. GF PLAN (PRE-ADAPTABLE)
1:50

NOTE:
TYPE PLAN : BLOCK G (UNIT 46-49)


FACADE : VARIES ,
SEE SCHEDULE OF FINISHES

NOTES ALL DOOR CIRCULATION SPACES (EXCLUDING INTERNAL DOOR CIRCULATION SPACES FOR BEDROOMS) SHALL BE PROVIDED IN ACCORDANCE WITH AS1428.1 TO BOTH SIDES OF THE DOOR. DOOR AUTOMATION CAN BE PROVIDED IN LIEU OF DOOR CIRCULATION SPACES AS PER AS1428.1 TO THE LATCH SIDE OF THE DOOR. BEDROOM SIZE SHALL BE 3100mm x 3100mm WHEN MEASURED FROM WALL SURFACE TO WALL SURFACE IN ACCORDANCE WITH AS 1428.1, CL. 10.1	DOOR CIRCULATION LEGENDS - DOOR AUTOMATION - DIRECTION OF APPROACH - CLEAR OPENING OF WIDTH OF DOORWAY - L LENGTH - W _H WIDTH - HINGE SIDE - W _L WIDTH - LATCH SIDE - CIRCULATION SPACE	CIRCULATION SPACE AS PER AS1428.1 SHOWER LAUNDRY TOILET PAN LIVING ROOM KITCHEN HANDWASH BASIN
---	---	---


AMENDMENTS LIST				COPYRIGHT	NORTH	PROJECT TITLE	CLIENT	bdqa ACCREDITED BUILDING DESIGNER ORHAN KABA FULL MEMBER BDQA ACCREDITATION (LOW-RISE) No. 6890 designniche Building Designers A 1/45 Crosby Street, Greystanes NSW 2145 M 0438 538 118 E orhan@designniche.com.au <table><tr><th>COUNCIL</th><th>SCALE</th><th>DRAWING NO</th><th>ISSUE</th></tr><tr><td>FAIRFIELD</td><td>1:50</td><td>22020-29</td><td>E</td></tr></table> <tr><th>ISSUE</th><th>DATE</th><th>AMENDMENTS</th><th>DRAWN</th><td rowspan="6"> CHECK ALL DIMENSIONS PRIOR TO COMMENCEMENT OF WORKS. FIGURED DIMENSIONS TO BE TAKEN IN PREFERENCE TO SCALING. THIS PLAN IS COPYRIGHT OF DESIGNNICHE P/L AND MAY NOT BE USED WITHOUT WRITTEN CONSENT. </td><td rowspan="6"> 1:100 1 2 3 4 5m 1200 2 4 6 8 10m </td><td> PROPOSED RESIDENTIAL DEVELOPMENT STAGE 1: 52 TOWNHOUSE DEVELOPMENT WITH PART BASEMENT PARKING </td><td> TCON CONSTRUCTIONS </td></tr> <tr><td>A</td><td>20.12.22</td><td>DA SUBMISSION</td><td>O.K. R.B</td><td> PROJECT ADDRESS 400-404 Cabramatta Road West, 2-18 Orange Grove Rd and 6 Links Ave Cabramatta NSW 2166 </td><td> DRAWING TITLE TYPICAL FLOOR PLAN:ADAPTABLE (BLOCK G) </td></tr> <tr><td>B</td><td>30.05.23</td><td>DA RE-SUBMISSION</td><td>O.K. R.B</td><td></td><td></td></tr> <tr><td>C</td><td>28.03.24</td><td>COUNCIL REQUESTED AMENDMENTS</td><td>O.K. R.B</td><td></td><td></td></tr> <tr><td>D</td><td>29.07.24</td><td>COUNCIL REQUESTED AMENDMENTS</td><td>O.K. R.B</td><td></td><td></td></tr> <tr><td>E</td><td>12.12.24</td><td>PLANNING PANEL REQUESTED CHANGES</td><td>O.K. R.B</td><td></td><td></td></tr>	COUNCIL	SCALE	DRAWING NO	ISSUE	FAIRFIELD	1:50	22020-29	E	ISSUE	DATE	AMENDMENTS	DRAWN	CHECK ALL DIMENSIONS PRIOR TO COMMENCEMENT OF WORKS. FIGURED DIMENSIONS TO BE TAKEN IN PREFERENCE TO SCALING. THIS PLAN IS COPYRIGHT OF DESIGNNICHE P/L AND MAY NOT BE USED WITHOUT WRITTEN CONSENT.	1:100 1 2 3 4 5m 1200 2 4 6 8 10m	PROPOSED RESIDENTIAL DEVELOPMENT STAGE 1: 52 TOWNHOUSE DEVELOPMENT WITH PART BASEMENT PARKING	TCON CONSTRUCTIONS	A	20.12.22	DA SUBMISSION	O.K. R.B	PROJECT ADDRESS 400-404 Cabramatta Road West, 2-18 Orange Grove Rd and 6 Links Ave Cabramatta NSW 2166	DRAWING TITLE TYPICAL FLOOR PLAN:ADAPTABLE (BLOCK G)	B	30.05.23	DA RE-SUBMISSION	O.K. R.B			C	28.03.24	COUNCIL REQUESTED AMENDMENTS	O.K. R.B			D	29.07.24	COUNCIL REQUESTED AMENDMENTS	O.K. R.B			E	12.12.24	PLANNING PANEL REQUESTED CHANGES	O.K. R.B		
COUNCIL	SCALE	DRAWING NO	ISSUE	
FAIRFIELD	1:50	22020-29	E	
ISSUE	DATE	AMENDMENTS	DRAWN	CHECK ALL DIMENSIONS PRIOR TO COMMENCEMENT OF WORKS. FIGURED DIMENSIONS TO BE TAKEN IN PREFERENCE TO SCALING. THIS PLAN IS COPYRIGHT OF DESIGNNICHE P/L AND MAY NOT BE USED WITHOUT WRITTEN CONSENT.	1:100 1 2 3 4 5m 1200 2 4 6 8 10m	PROPOSED RESIDENTIAL DEVELOPMENT STAGE 1: 52 TOWNHOUSE DEVELOPMENT WITH PART BASEMENT PARKING	TCON CONSTRUCTIONS	
A	20.12.22	DA SUBMISSION	O.K. R.B			PROJECT ADDRESS 400-404 Cabramatta Road West, 2-18 Orange Grove Rd and 6 Links Ave Cabramatta NSW 2166	DRAWING TITLE TYPICAL FLOOR PLAN:ADAPTABLE (BLOCK G)	
B	30.05.23	DA RE-SUBMISSION	O.K. R.B	
C	28.03.24	COUNCIL REQUESTED AMENDMENTS	O.K. R.B	
D	29.07.24	COUNCIL REQUESTED AMENDMENTS	O.K. R.B	
E	12.12.24	PLANNING PANEL REQUESTED CHANGES	O.K. R.B	

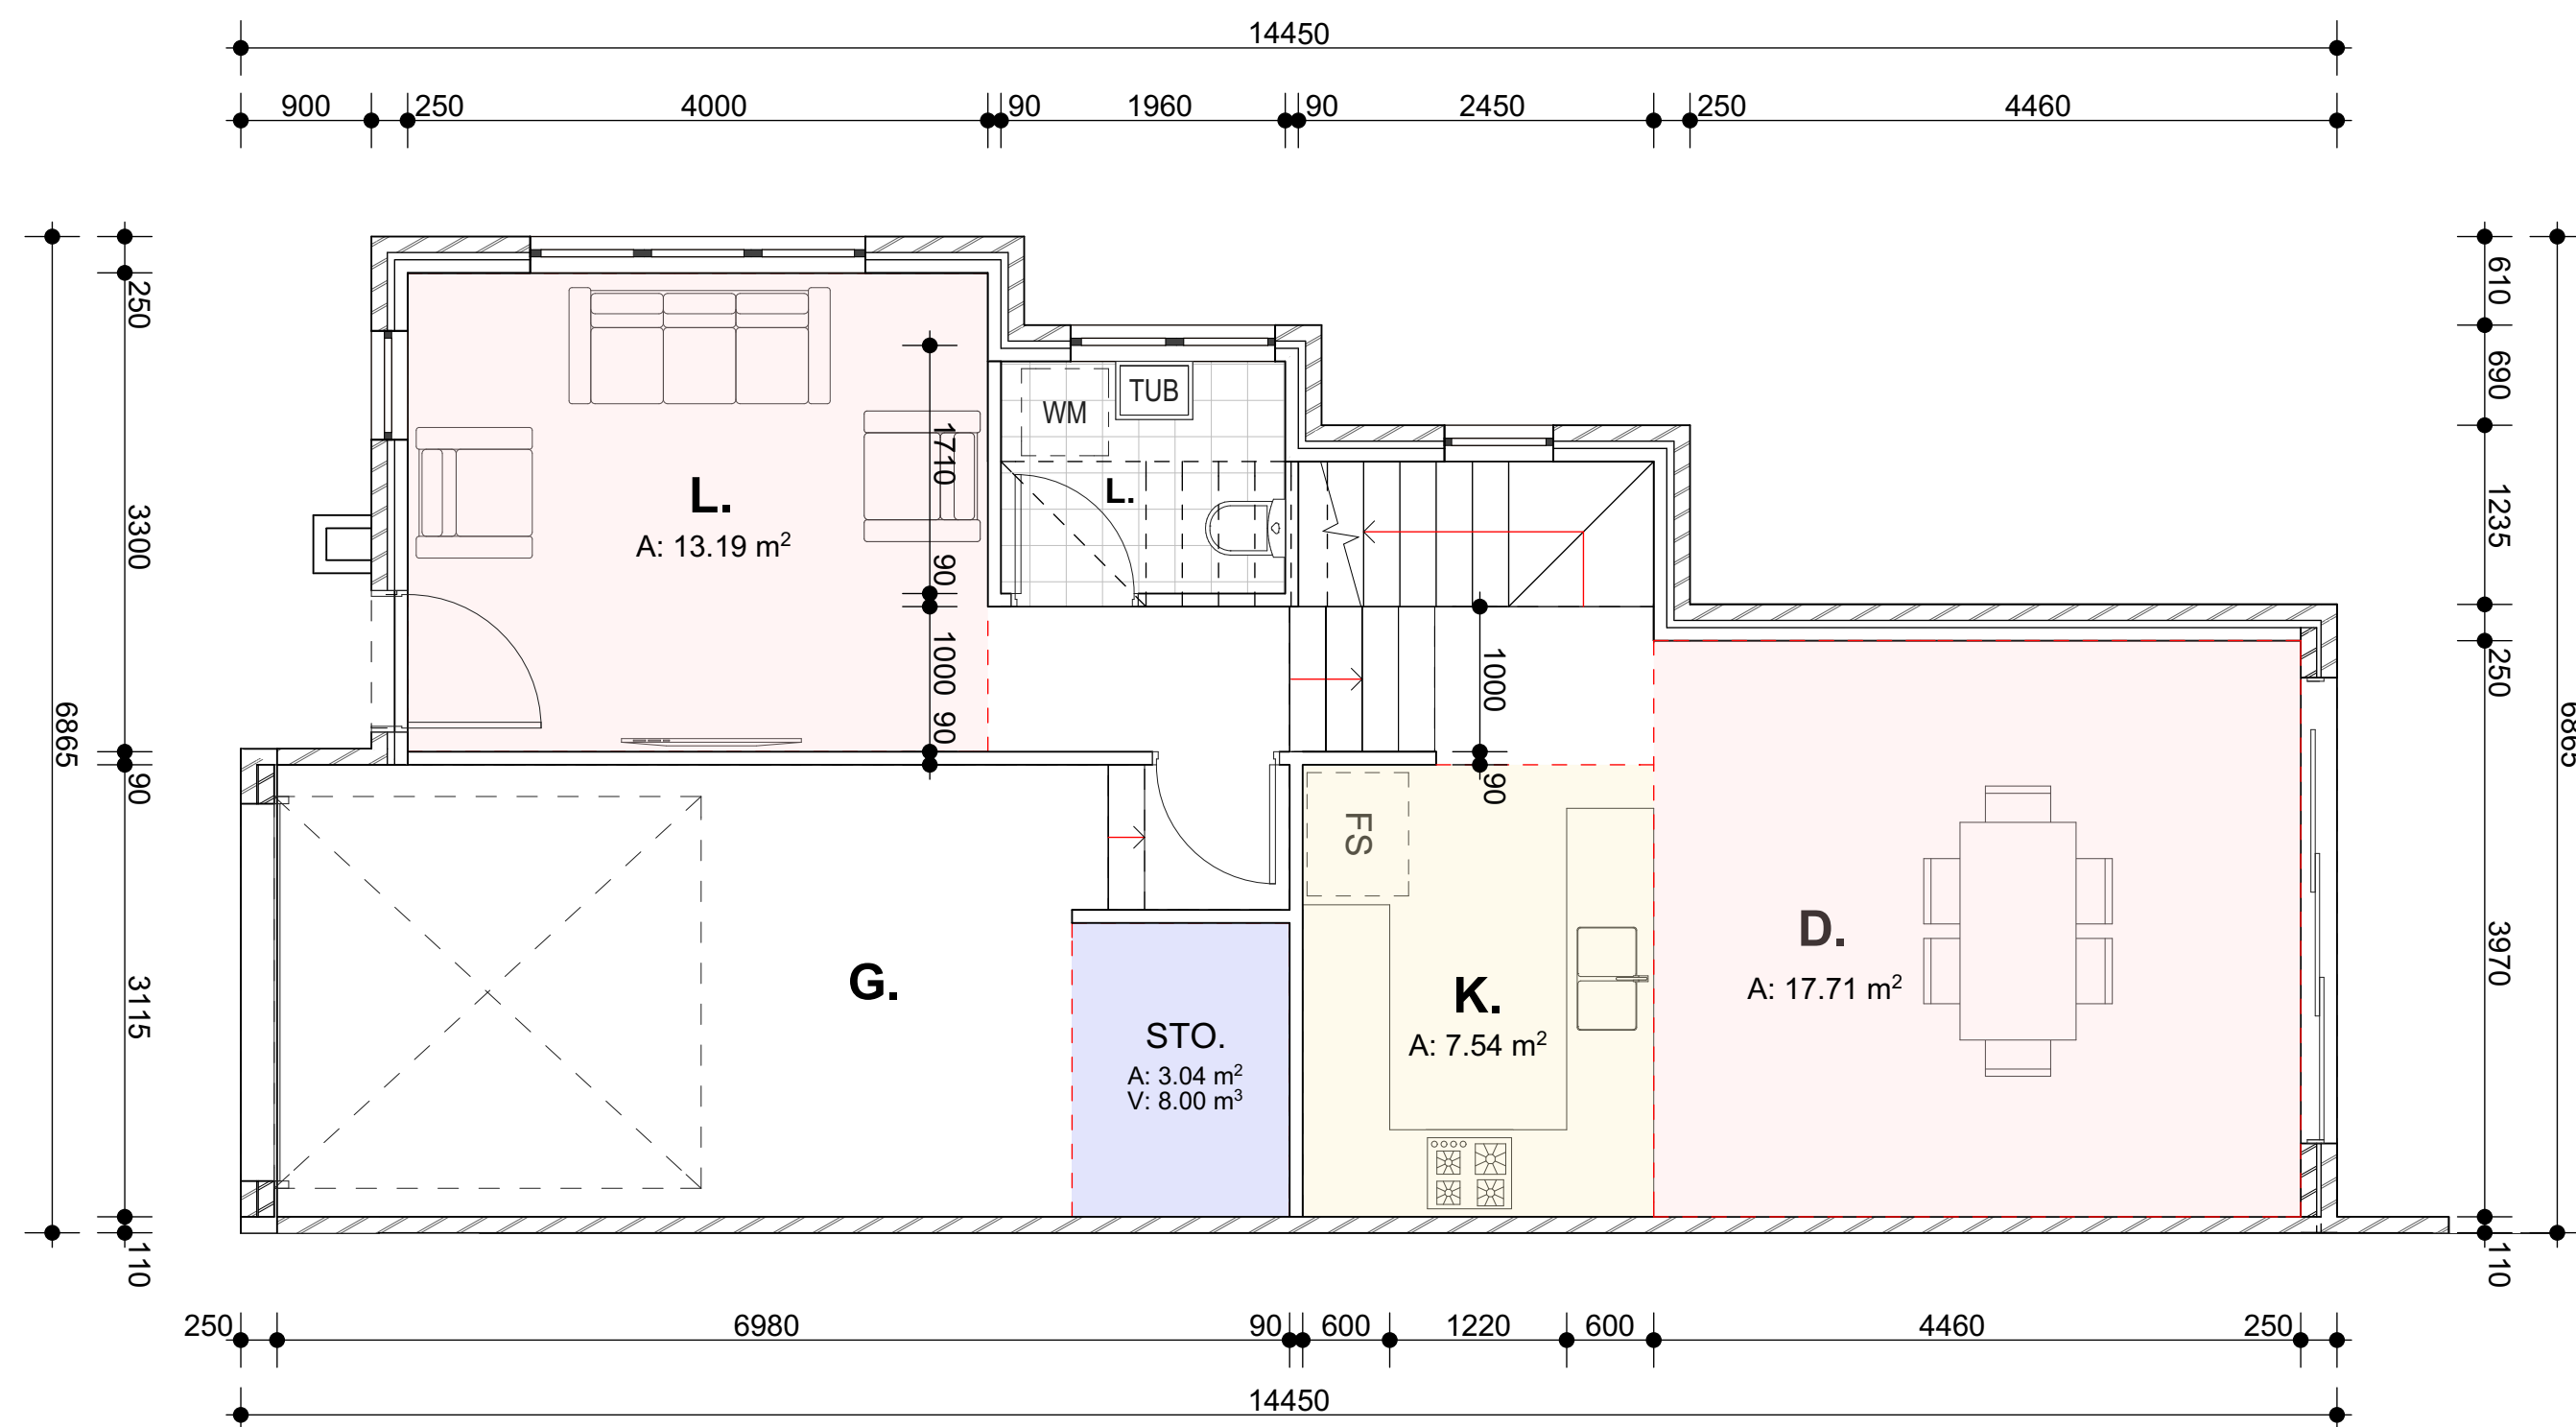


NOTE:
TYPE PLAN : BLOCK H (UNIT 50)

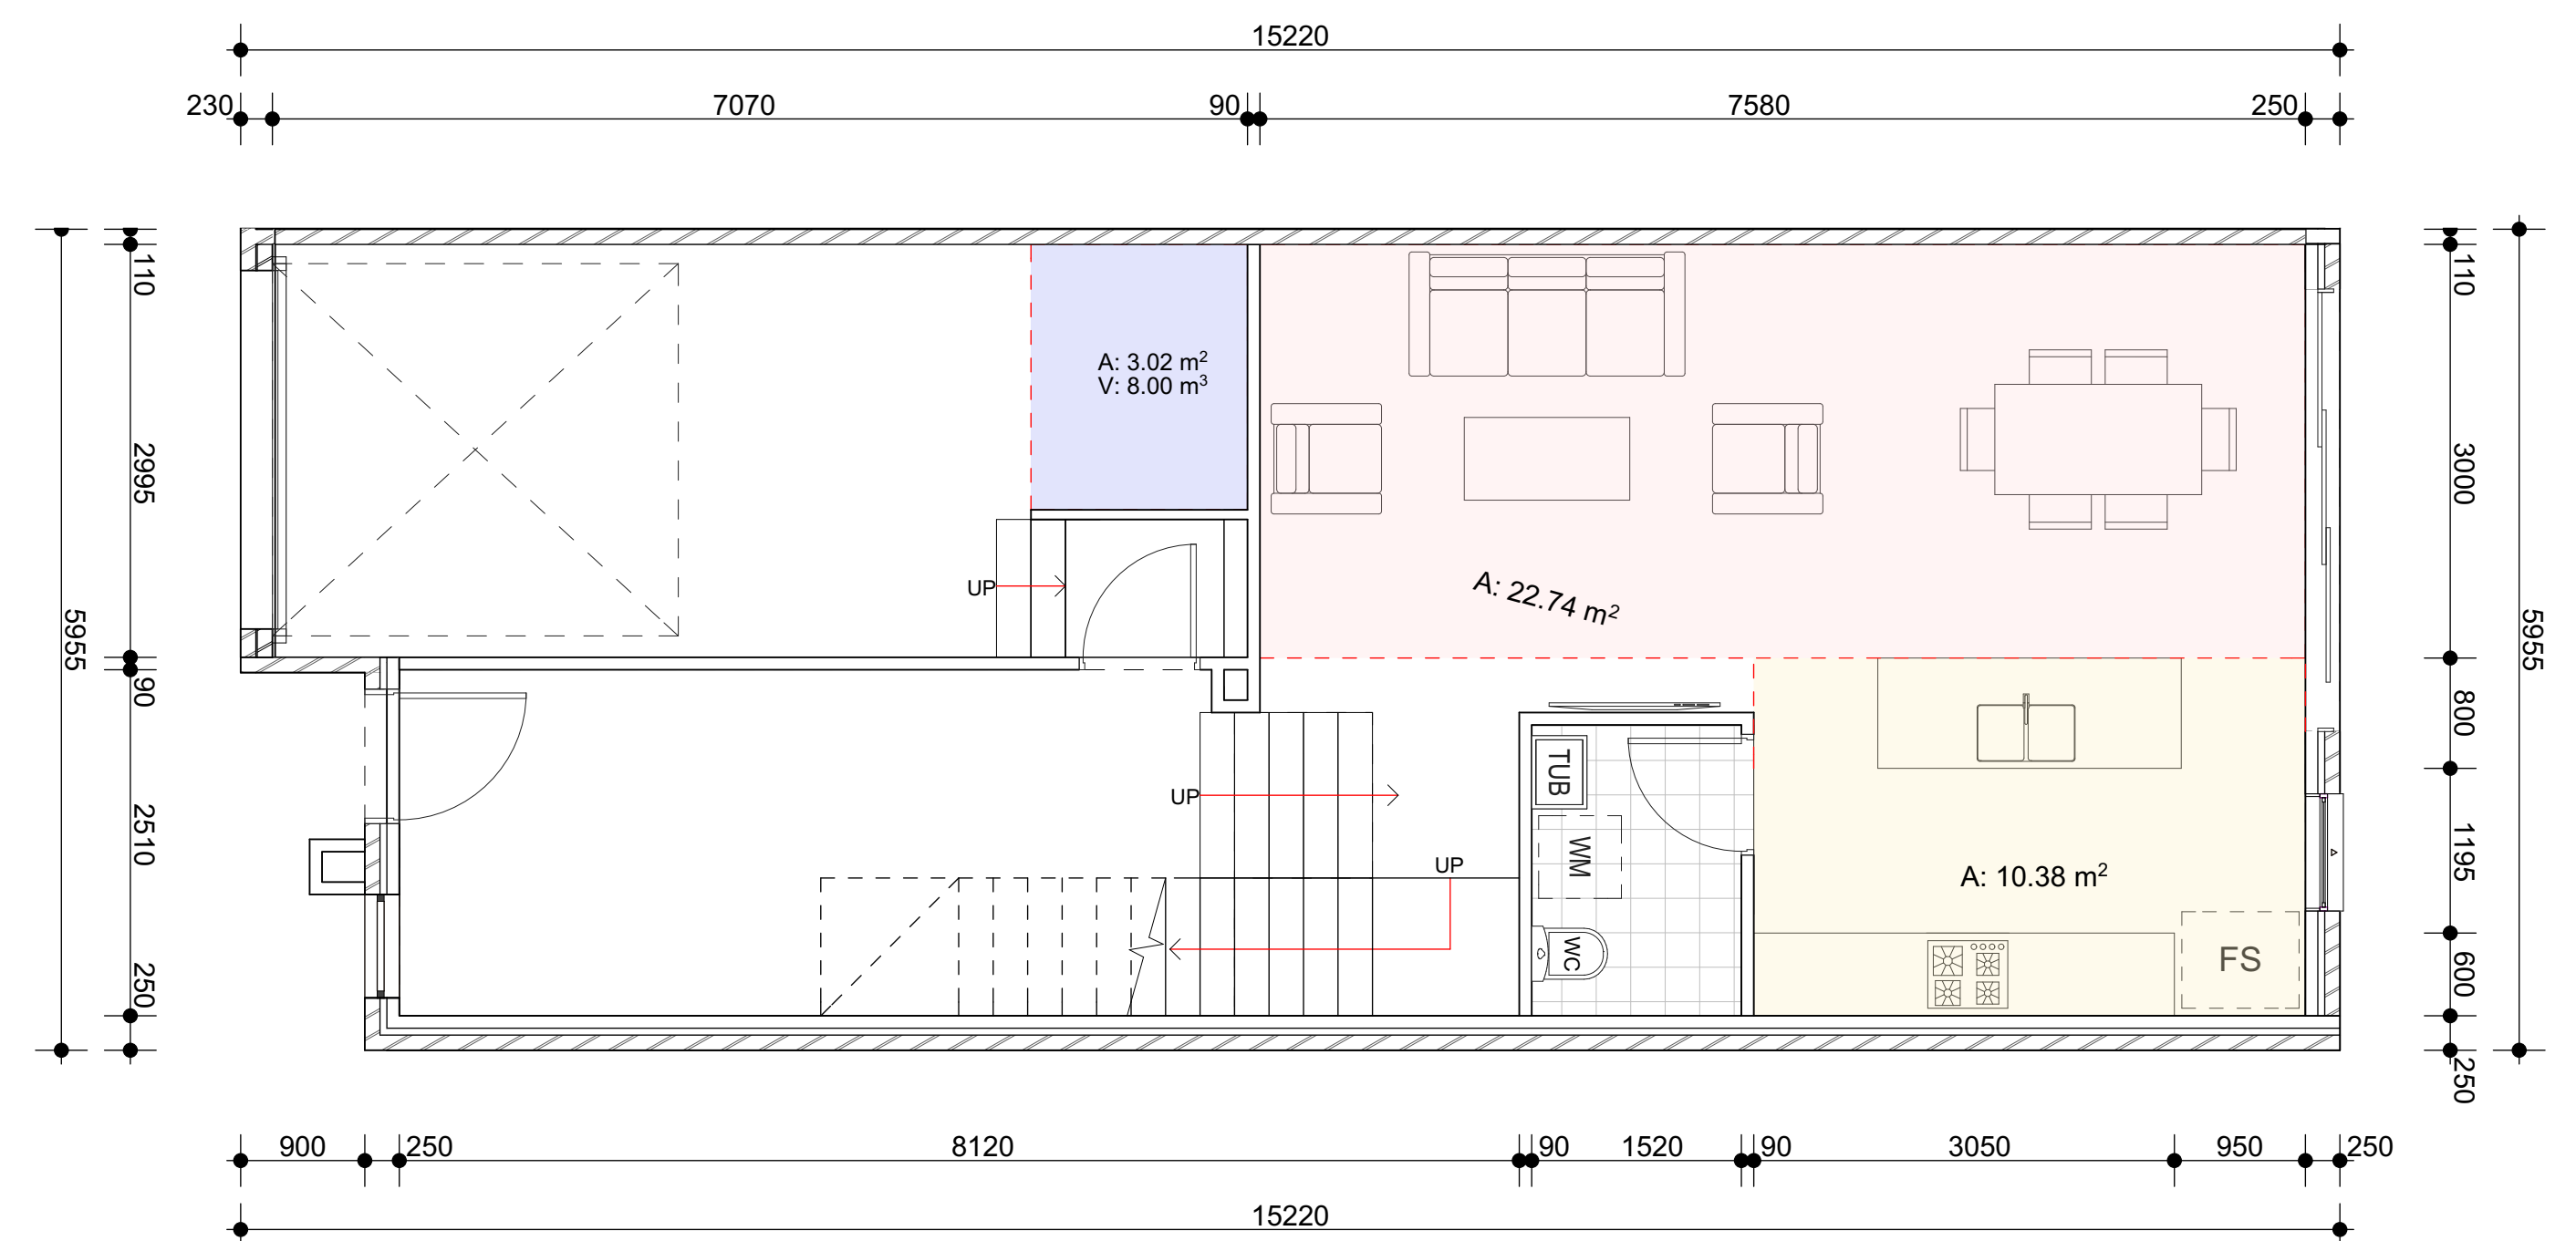


NOTE:
TYPE PLAN : BLOCK H (UNIT 51-52)

 AMENDMENTS LIST				COPYRIGHT		NORTH		PROJECT TITLE		CLIENT		 	
ISSUE	DATE	AMENDMENTS	DRAWN	CHECK ALL DIMENSIONS PRIOR TO COMMENCEMENT OF WORKS. FIGURED DIMENSIONS TO BE TAKEN IN PREFERENCE TO SCALING. THIS PLAN IS COPYRIGHT OF DESIGNICHE P/L AND MAY NOT BE USED WITHOUT WRITTEN CONSENT.				PROPOSED RESIDENTIAL DEVELOPMENT STAGE 1: 52 TOWNHOUSE DEVELOPMENT WITH PART BASEMENT PARKING		TCON CONSTRUCTIONS		 	
A	20.12.22	DA SUBMISSION	O.K. R.B					PROJECT ADDRESS		DRAWING TITLE		 	
B	30.05.23	DA RE-SUBMISSION	O.K. R.B					400-404 Cabramatta Road West, 2-18 Orange Grove Rd and 6 Links Ave Cabramatta NSW 2166		TYPICAL FLOOR PLAN (BLOCK H)		 	
C	28.03.24	COUNCIL REQUESTED AMENDMENTS	O.K. R.B									A 1/45 Crosby Street, Greystanes NSW 2145 M 0438 538 118 E orhan@designniche.com.au	
D	29.07.24	COUNCIL REQUESTED AMENDMENTS	O.K. R.B									COUNCIL SCALE DRAWING NO ISSUE	
E	12.12.24	PLANNING PANEL REQUESTED CHANGES	O.K. R.B									FAIRFIELD 1:50 22020-30 E	

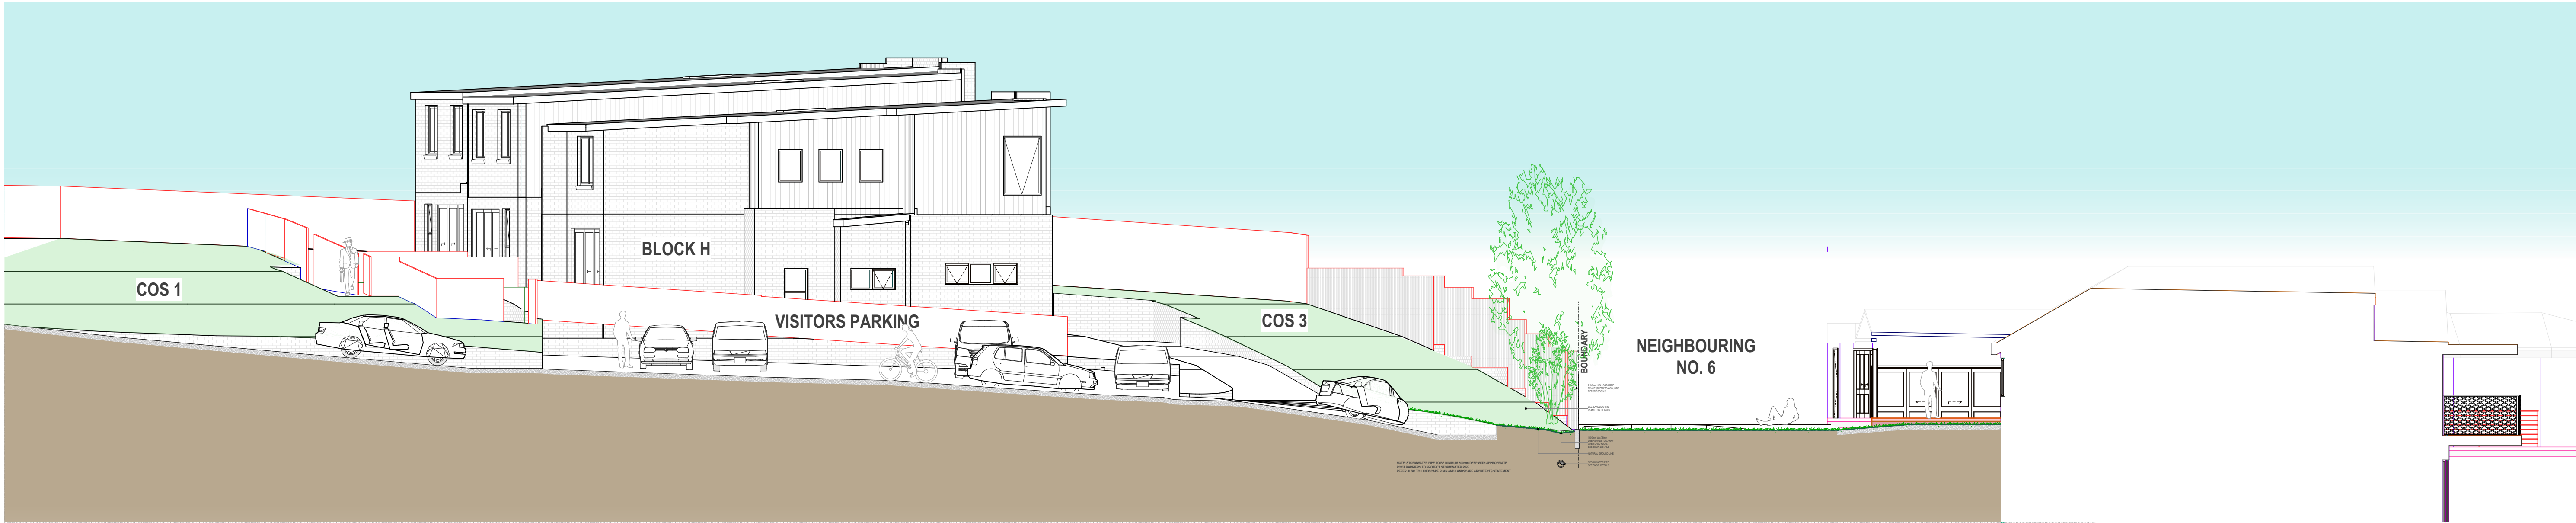



3 **PRIVACY SECTION 3 (EASTERN ROADWAY/ No. 6 LINKS AVE)**
1:100

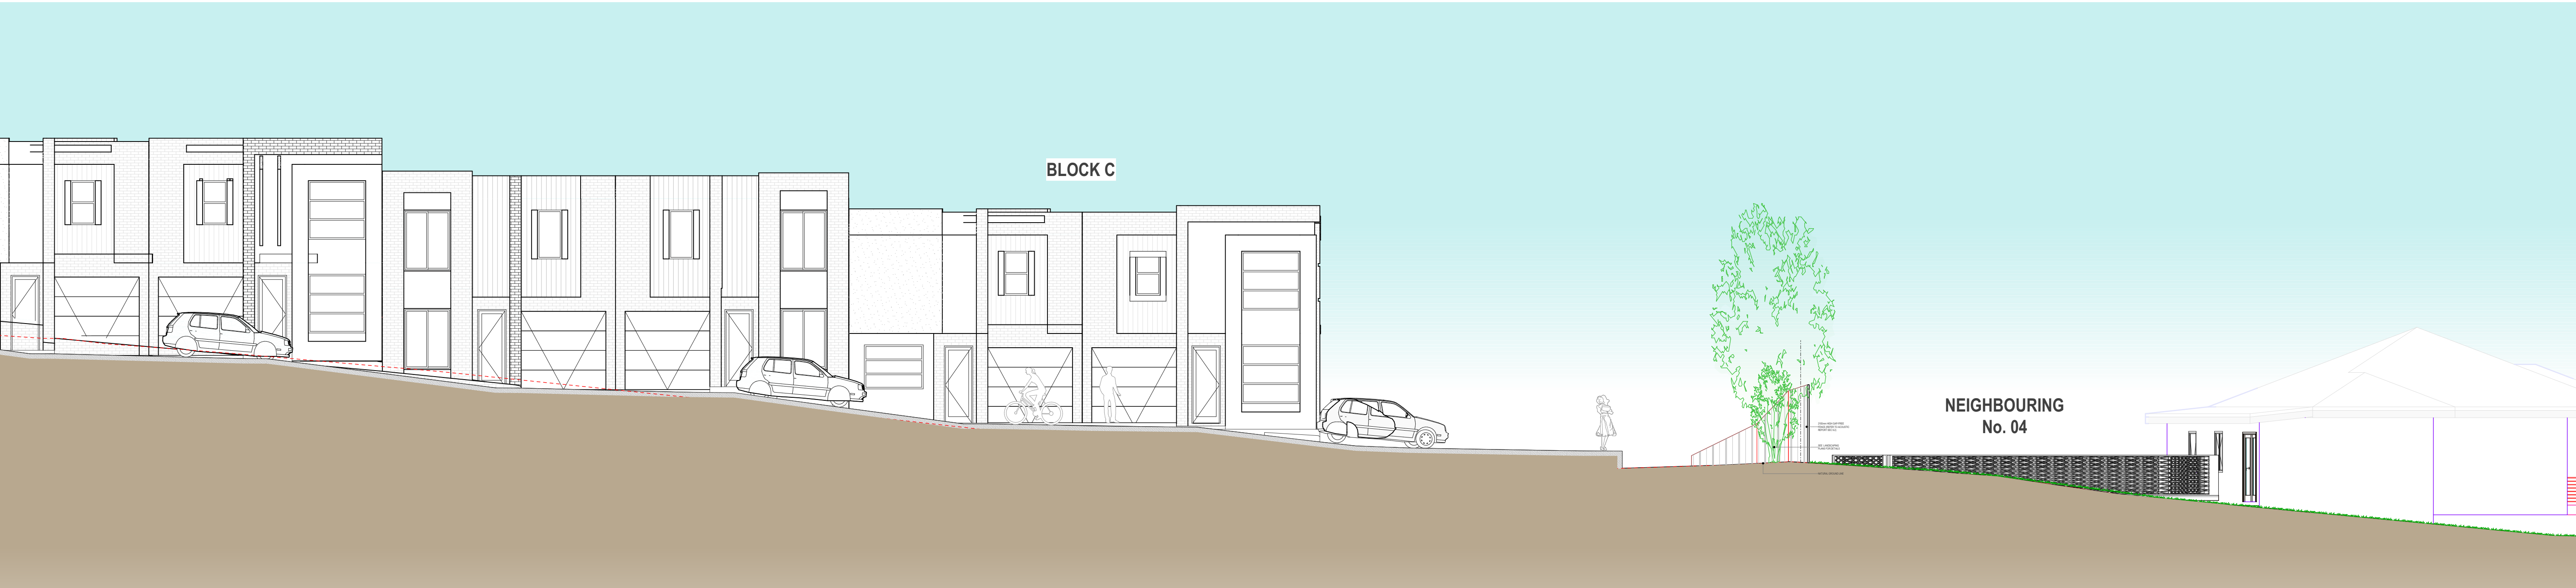

4 **PRIVACY SECTION 4 (WESTERN ROADWAY/ No. 4 LINKS AVE)**
1:100

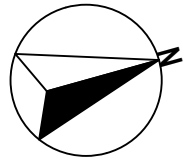

AMENDMENTS LIST				COPYRIGHT	NORTH	PROJECT TITLE	CLIENT
ISSUE	DATE	AMENDMENTS	DRAWN	CHECK ALL DIMENSIONS PRIOR TO COMMENCEMENT OF WORKS. FIGURED DIMENSIONS TO BE TAKEN IN PREFERENCE TO SCALING. THIS PLAN IS COPYRIGHT OF DESIGNICHE P/L AND MAY NOT BE USED WITHOUT WRITTEN CONSENT.	 1:100 1 2 3 4 5m 1:200 2 4 6 8 10m	PROPOSED RESIDENTIAL DEVELOPMENT	TCON CONSTRUCTIONS
A	20.12.22	DA SUBMISSION	O.K. R.B			STAGE 1: 52 TOWNHOUSE DEVELOPMENT WITH PART BASEMENT PARKING	
B	30.05.23	DA RE-SUBMISSION	O.K. R.B			PROJECT ADDRESS	DRAWING TITLE
C	28.03.24	COUNCIL REQUESTED AMENDMENTS	O.K. R.B			400-404 Cabramatta Road West, 2-18 Orange Grove Rd and 6 Links Ave Cabramatta NSW 2166	PRIVACY SECTION 2 OF 5
D	29.07.24	COUNCIL REQUESTED AMENDMENTS	O.K. R.B				
E	12.12.24	PLANNING PANEL REQUESTED CHANGES	O.K. R.B				

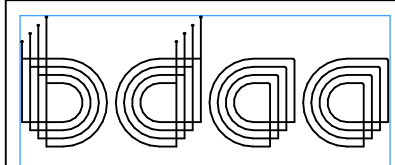

ACCREDITED
BUILDING DESIGNER

ORHAN KABA
FULL MEMBER BDAA
ACCREDITATION (LOW-RISE) No. 6890


designiche
Building Designers

A 1/45 Crosby Street, Greystanes NSW 2145 M 0438 538 118 E orhan@designiche.com.au


COUNCIL	SCALE	DRAWING NO	ISSUE
FAIRFIELD	1:100, 1:20	22020-32	E



C1 Camera
1:200

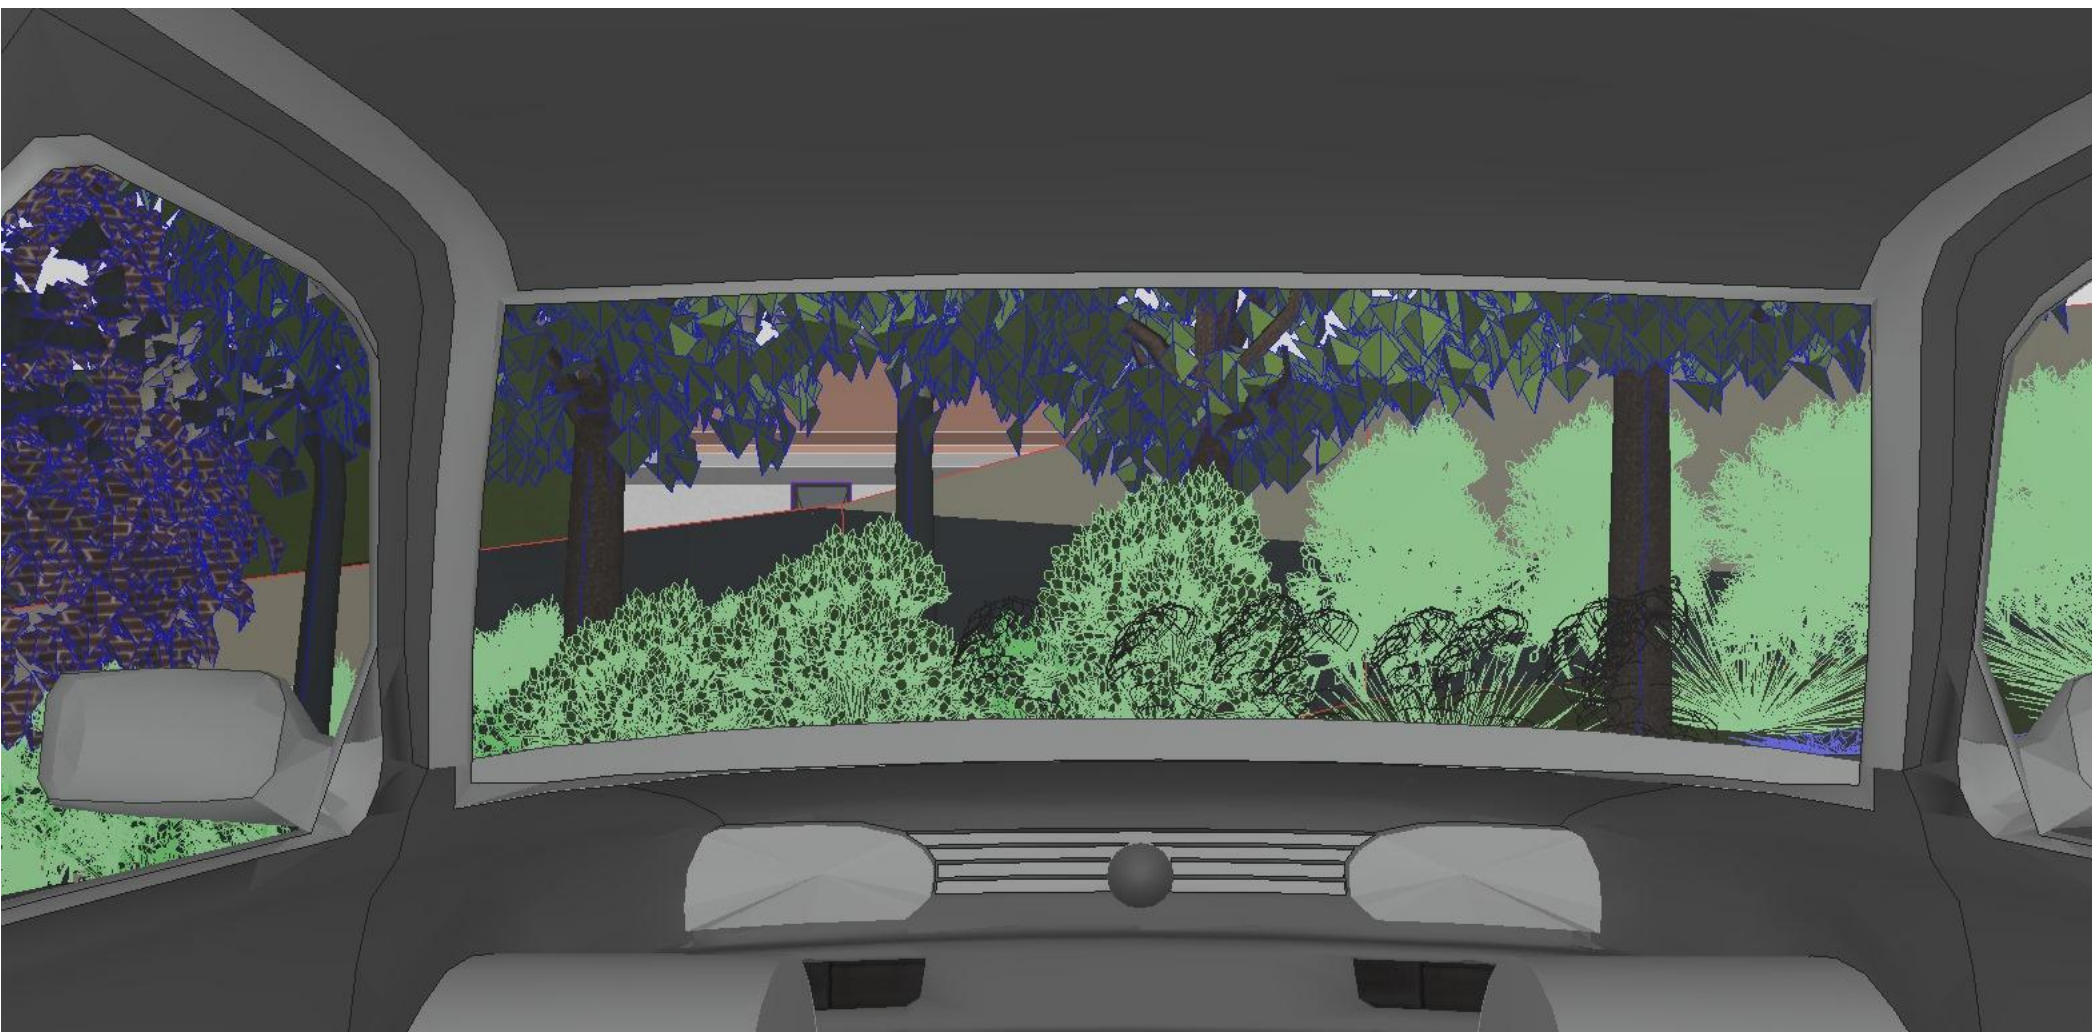

C4 Camera
1:200

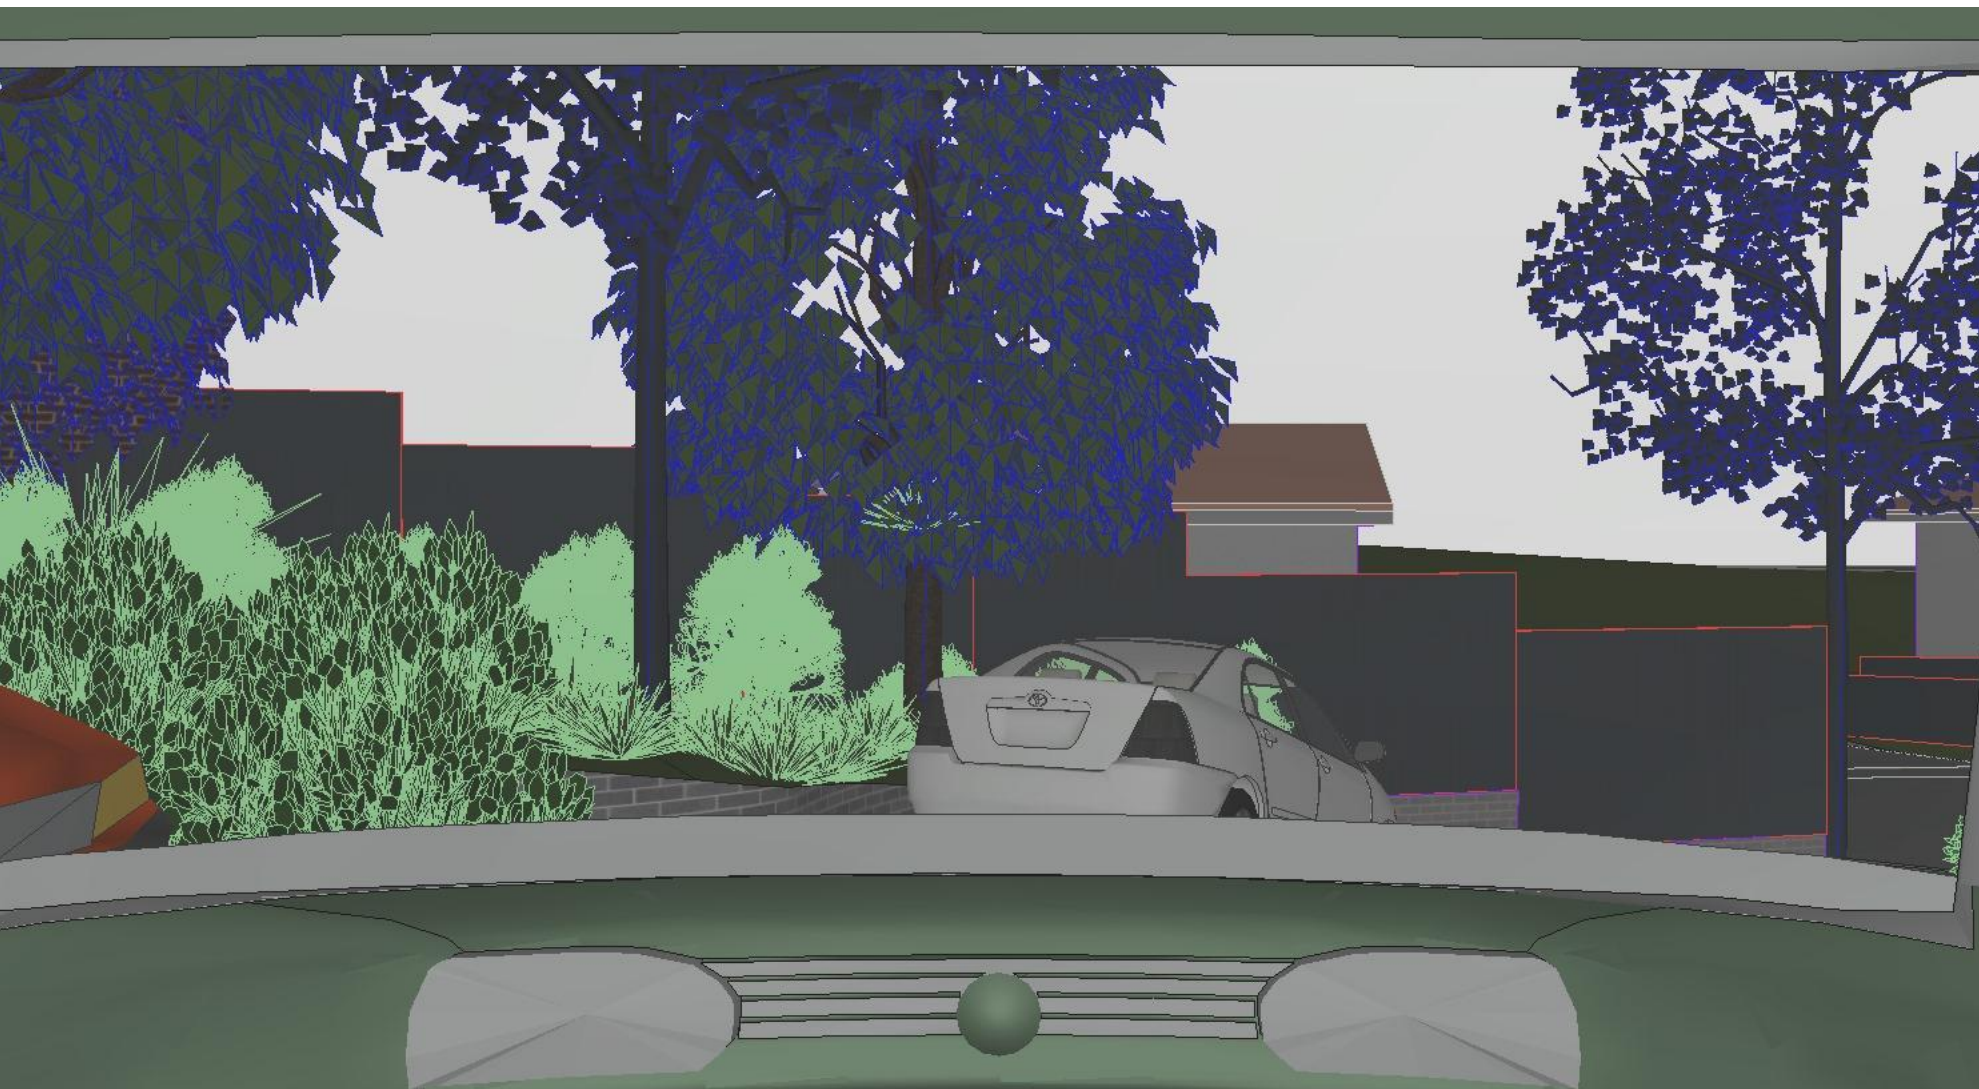

C2 Camera
1:200



C5 Camera
1:200



C3 Camera
1:200



C6 Camera
1:200



KEY PLAN

AMENDMENTS LIST				COPYRIGHT	NORTH	PROJECT TITLE	CLIENT
ISSUE	DATE	AMENDMENTS	DRAWN	CHECK ALL DIMENSIONS PRIOR TO COMMENCEMENT OF WORKS. FIGURED DIMENSIONS TO BE TAKEN IN PREFERENCE TO SCALING. THIS PLAN IS COPYRIGHT OF DESIGNICHE P/L AND MAY NOT BE USED WITHOUT WRITTEN CONSENT.	 	PROPOSED RESIDENTIAL DEVELOPMENT STAGE 1: 52 TOWNHOUSE DEVELOPMENT WITH PART BASEMENT PARKING	TCON CONSTRUCTIONS
A	20.12.22	DA SUBMISSION	O.K. R.B			PROJECT ADDRESS	DRAWING TITLE
B	30.05.23	DA RE-SUBMISSION	O.K. R.B			400-404 Cabramatta Road West, 2-18 Orange Grove Rd and 6 Links Ave Cabramatta NSW 2166	PRIVACY SECTION (EAST & WEST DRIVE CAR VIEWS)
C	28.03.24	COUNCIL REQUESTED AMENDMENTS	O.K. R.B				
D	29.07.24	COUNCIL REQUESTED AMENDMENTS	O.K. R.B				
E	12.12.24	PLANNING PANEL REQUESTED CHANGES	O.K. R.B				



bd
aa
ACCREDITED
BUILDING DESIGNER


ORHAN KABA
FULL MEMBER BDAA
ACCREDITATION (LOW-RISE) No. 6890



designniche
Building Designers


A 1/45 Crosby Street, Greystanes NSW 2145 M 0438 538 118 E orhan@designniche.com.au

COUNCIL	SCALE	DRAWING NO	ISSUE
FAIRFIELD	1:200	22020-33	E

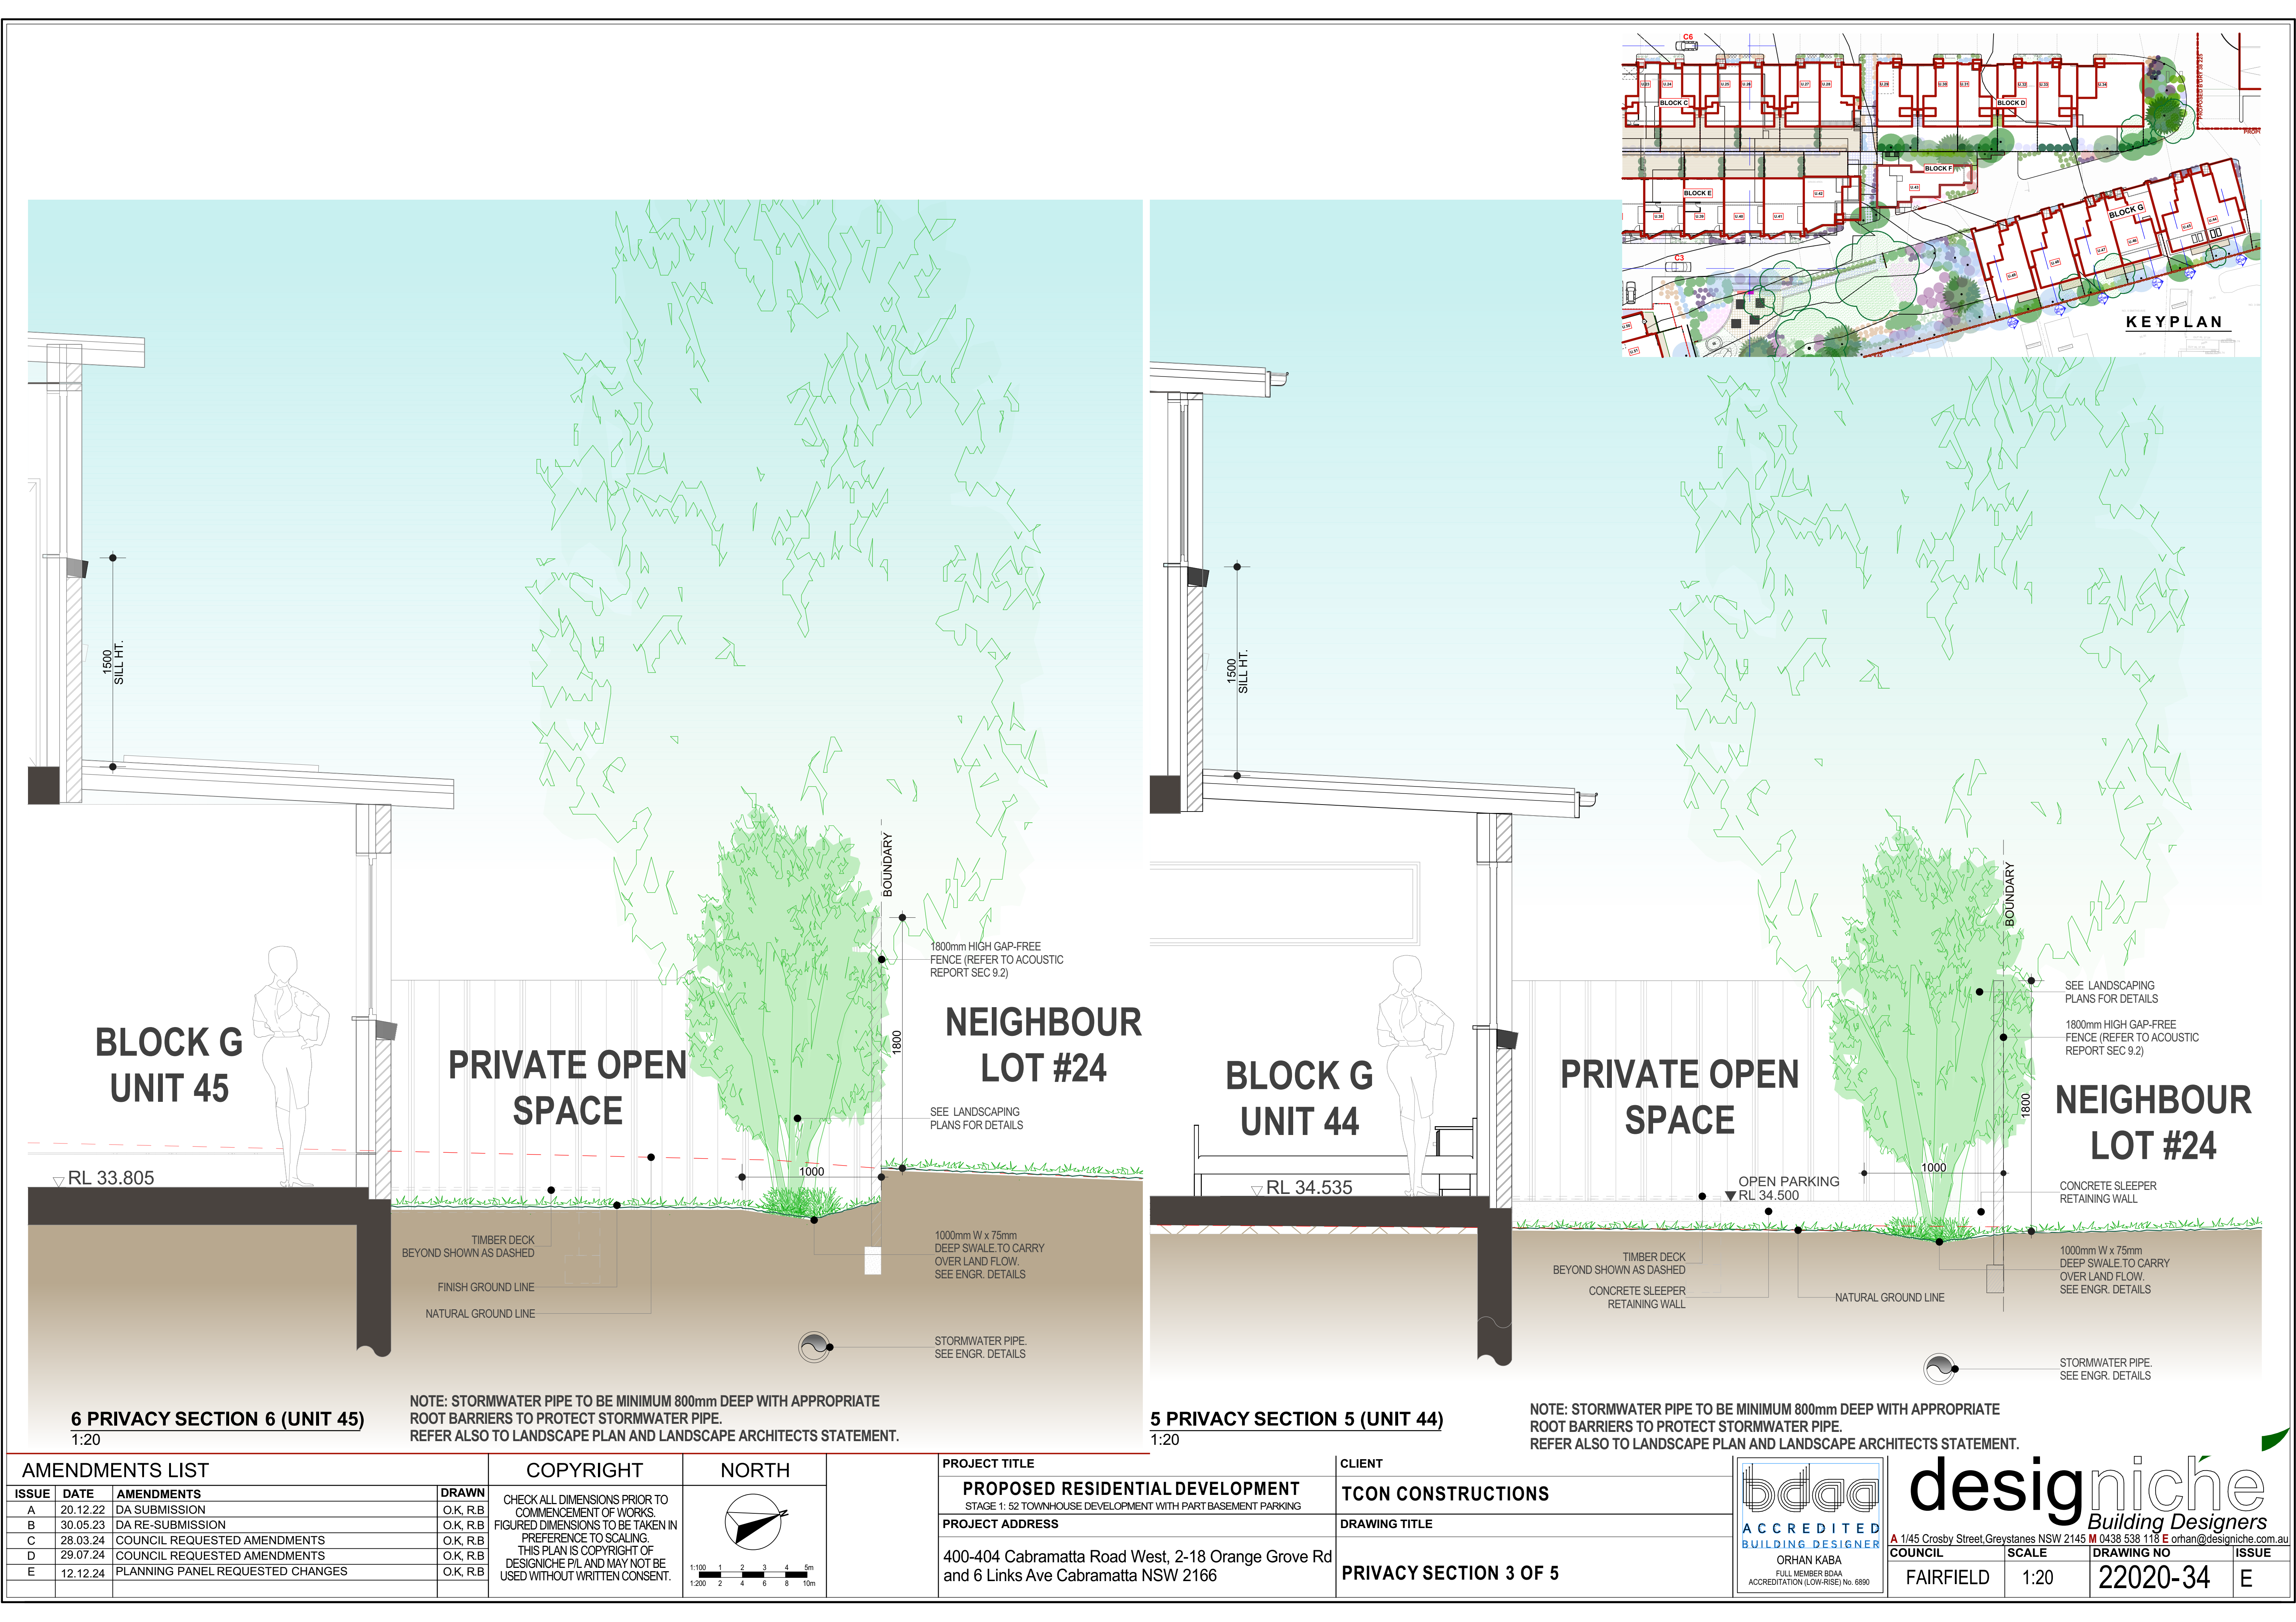

AMENDMENTS LIST			
ISSUE	DATE	AMENDMENTS	DRAWN
A	20.12.22	DA SUBMISSION	O.K. R.B
B	30.05.23	DA RE-SUBMISSION	O.K. R.B
C	28.03.24	COUNCIL REQUESTED AMENDMENTS	O.K. R.B
D	29.07.24	COUNCIL REQUESTED AMENDMENTS	O.K. R.B
E	12.12.24	PLANNING PANEL REQUESTED CHANGES	O.K. R.B

COPYRIGHT	
CHECK ALL DIMENSIONS PRIOR TO COMMENCEMENT OF WORKS. FIGURED DIMENSIONS TO BE TAKEN IN PREFERENCE TO SCALING. THIS PLAN IS COPYRIGHT OF DESIGNNICHE P/L AND MAY NOT BE USED WITHOUT WRITTEN CONSENT.	


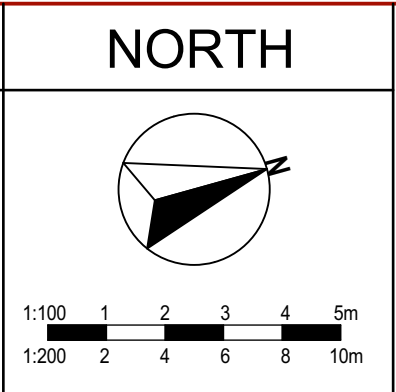


PROJECT TITLE	
PROPOSED RESIDENTIAL DEVELOPMENT STAGE 1: 52 TOWNHOUSE DEVELOPMENT WITH PART BASEMENT PARKING	
PROJECT ADDRESS	
400-404 Cabramatta Road West, 2-18 Orange Grove Rd and 6 Links Ave Cabramatta NSW 2166	



CLIENT	
TCON CONSTRUCTIONS	
DRAWING TITLE	
PRIVACY SECTION 3 OF 5	

bdca
ACCREDITED
BUILDING DESIGNER
ORHAN KABA
FULL MEMBER BDAA
ACCREDITATION (LOW-RISE) No. 6890


designniche
Building Designers
A 1/45 Crosby Street, Greystanes NSW 2145 M 0438 538 118 E orhan@designniche.com.au
COUNCIL SCALE DRAWING NO ISSUE
FAIRFIELD 1:20 22020-34 E

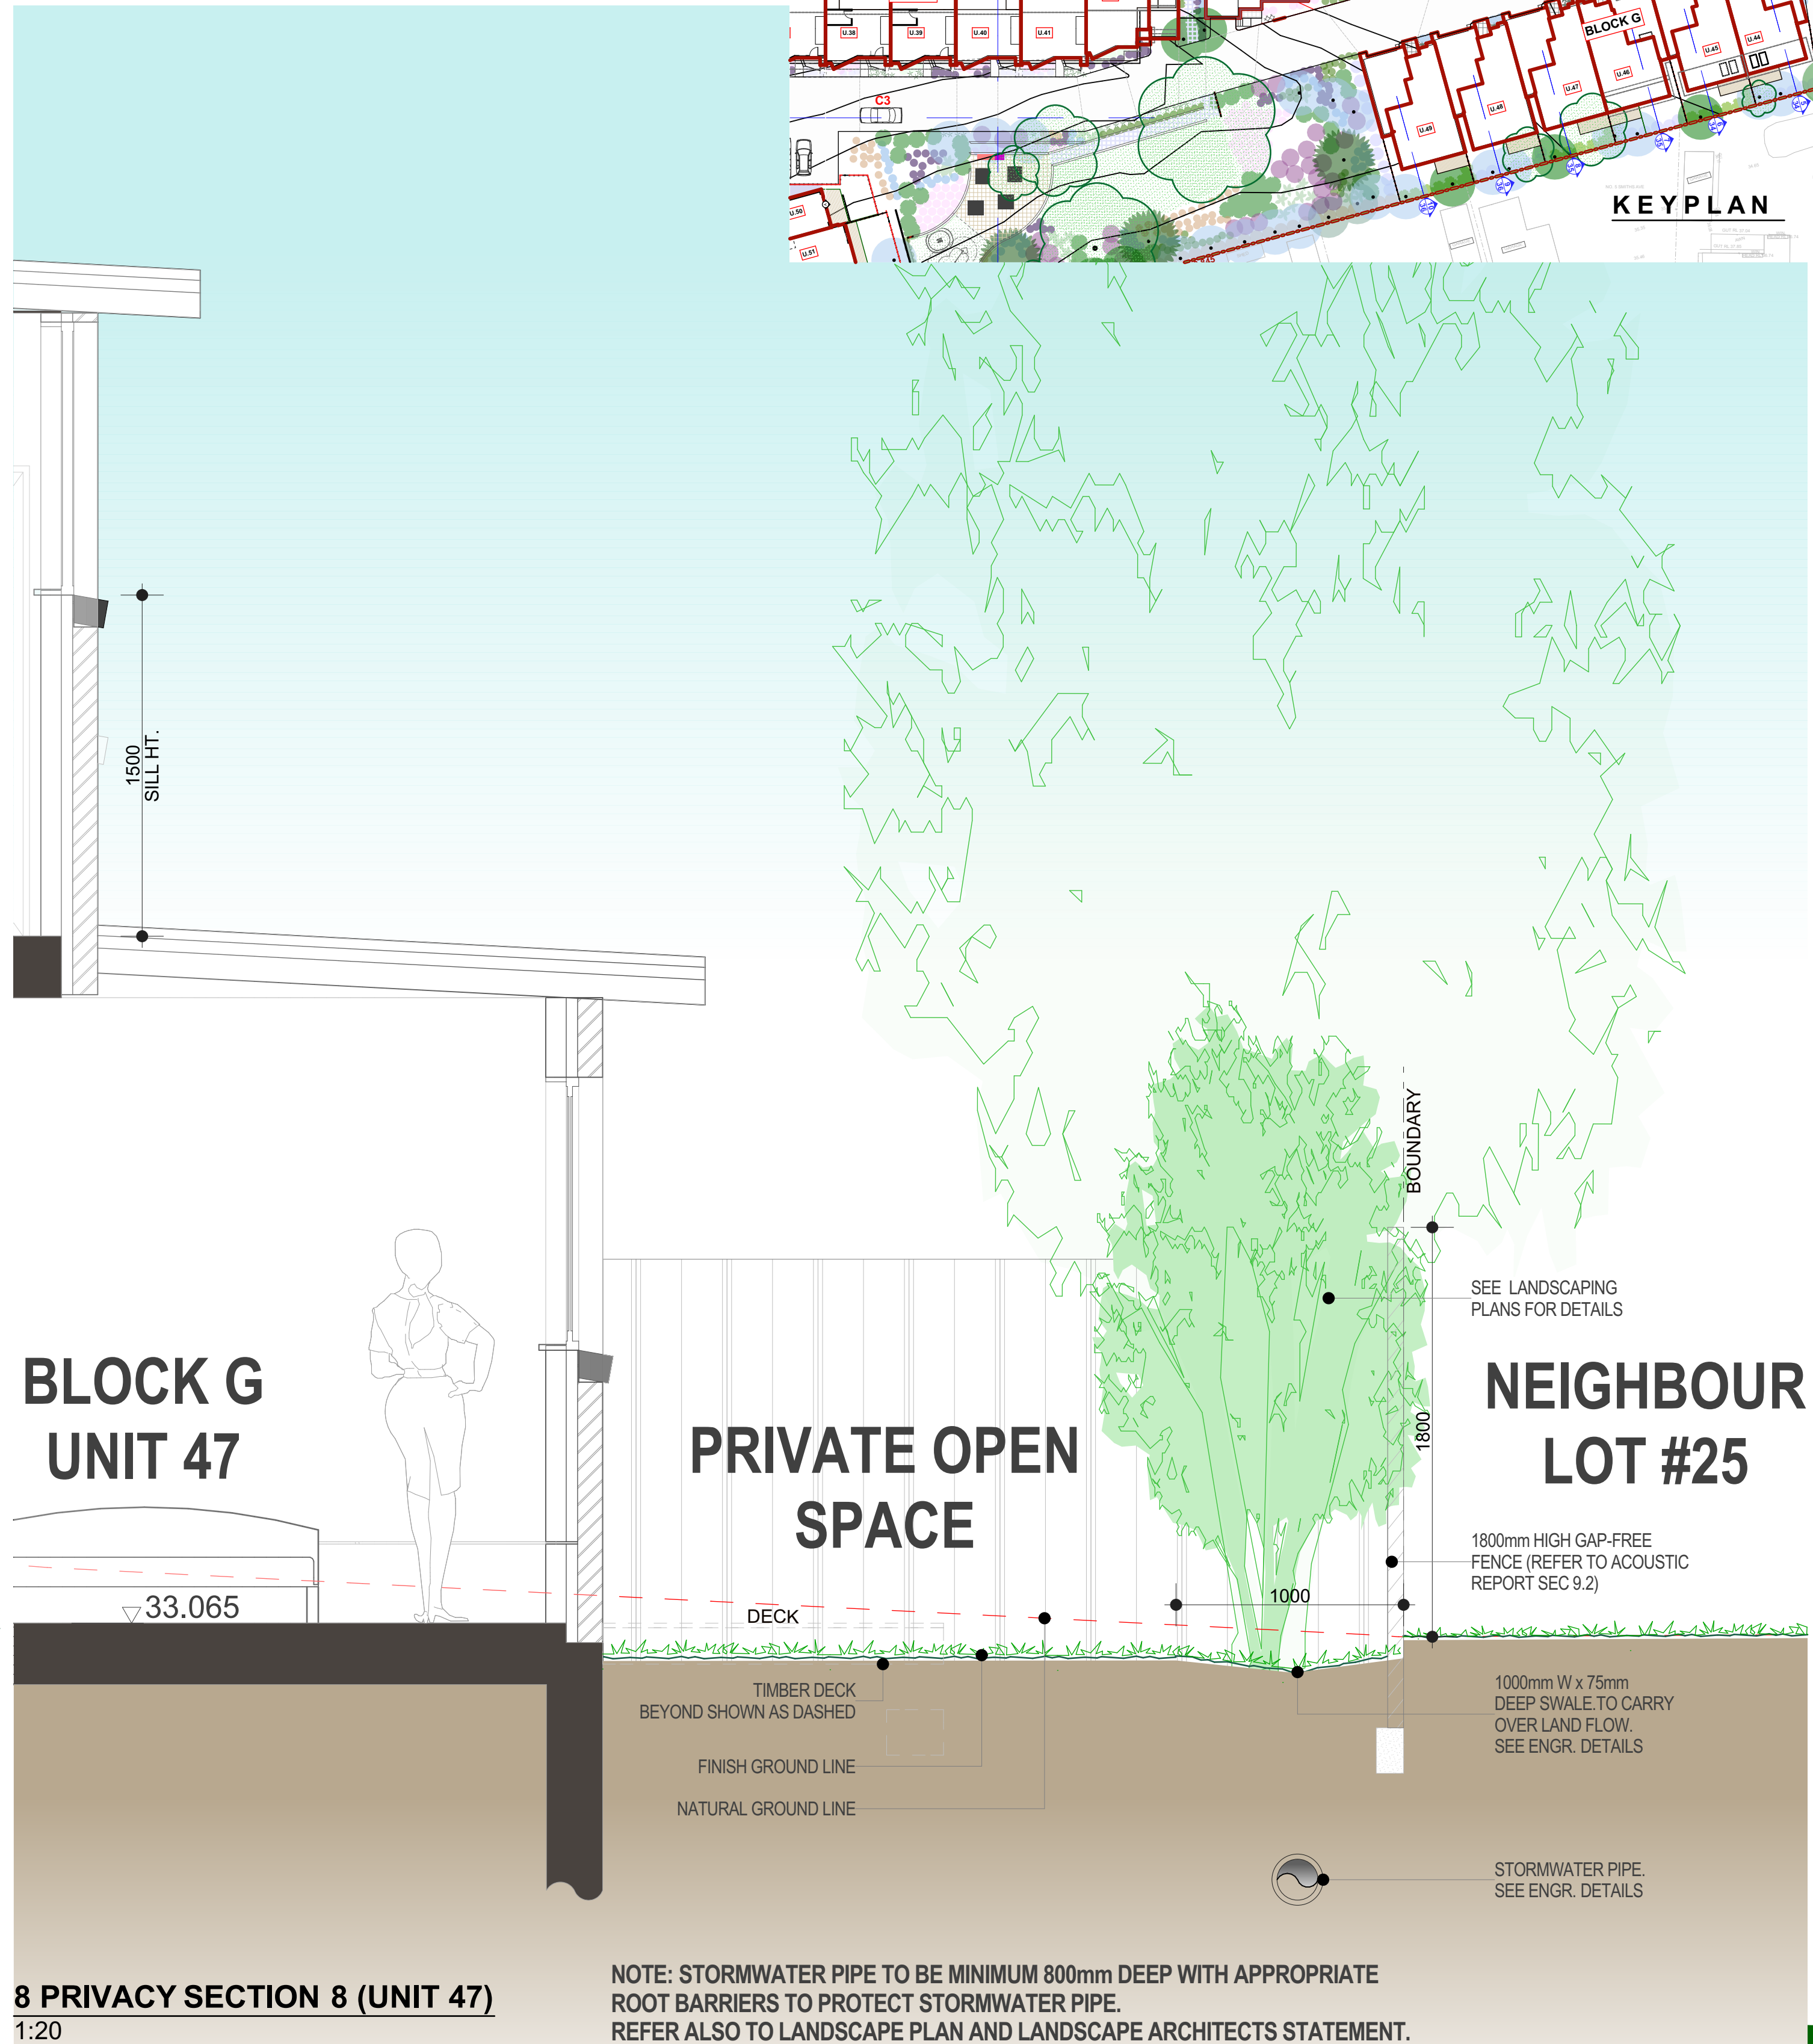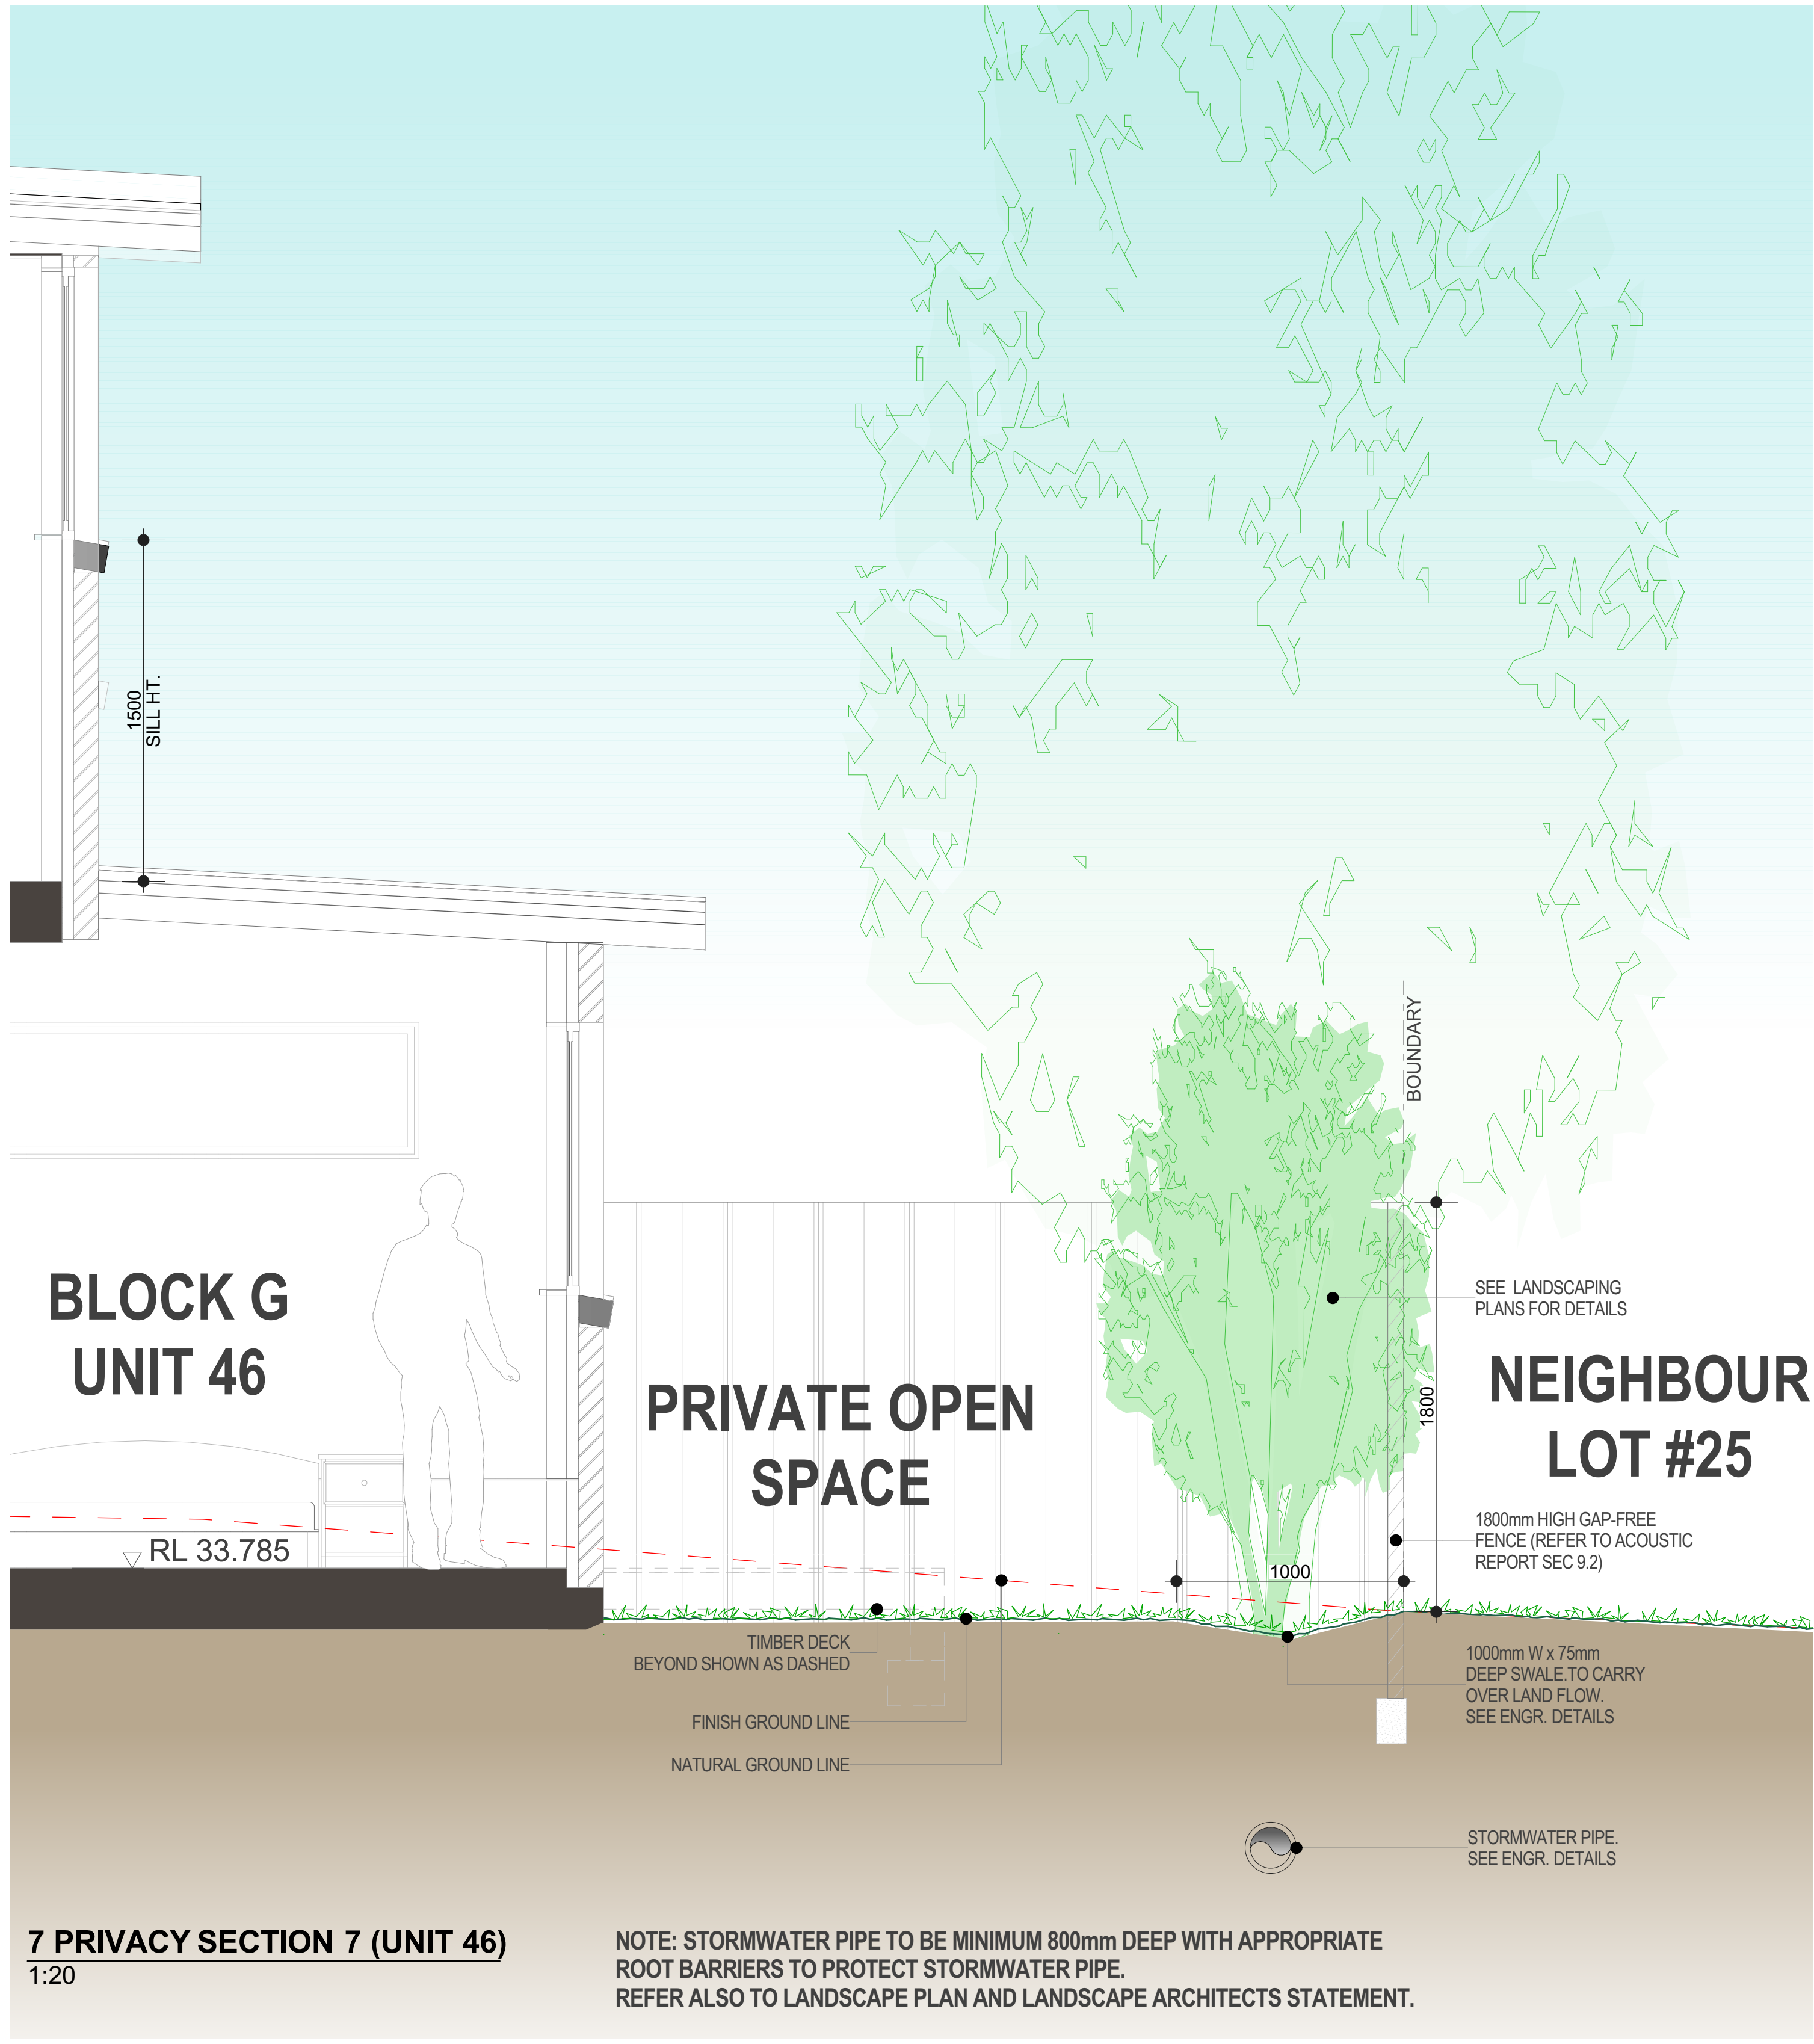



AMENDMENTS LIST				COPYRIGHT		NORTH		PROJECT TITLE		CLIENT		bdaa				designniche			
ISSUE	DATE	AMENDMENTS	DRAWN	CHECK ALL DIMENSIONS PRIOR TO COMMENCEMENT OF WORKS. FIGURED DIMENSIONS TO BE TAKEN IN PREFERENCE TO SCALING. THIS PLAN IS COPYRIGHT OF DESIGNNICHE P/L AND MAY NOT BE USED WITHOUT WRITTEN CONSENT.				PROPOSED RESIDENTIAL DEVELOPMENT		TCON CONSTRUCTIONS		ACCREDITED BUILDING DESIGNER				Building Designers			
A	20.12.22	DA SUBMISSION	O.K. R.B.					STAGE 1: 52 TOWNHOUSE DEVELOPMENT WITH PART BASEMENT PARKING				ORHAN KABA				A 1/45 Crosby Street, Greystanes NSW 2145 M 0438 538 118 E orhan@designniche.com.au			
B	30.05.23	DA RE-SUBMISSION	O.K. R.B.					PROJECT ADDRESS		DRAWING TITLE		FULL MEMBER BDAA ACCREDITATION (LOW-RISE) No. 6890				COUNCIL			
C	28.03.24	COUNCIL REQUESTED AMENDMENTS	O.K. R.B.					400-404 Cabramatta Road West, 2-18 Orange Grove Rd and 6 Links Ave Cabramatta NSW 2166		PRIVACY SECTION 4 OF 5						SCALE			
D	29.07.24	COUNCIL REQUESTED AMENDMENTS	O.K. R.B.													FAIRFIELD			
E	12.12.24	PLANNING PANEL REQUESTED CHANGES	O.K. R.B.													1:20			
																DRAWING NO			
																22020-35			
																ISSUE			
																E			

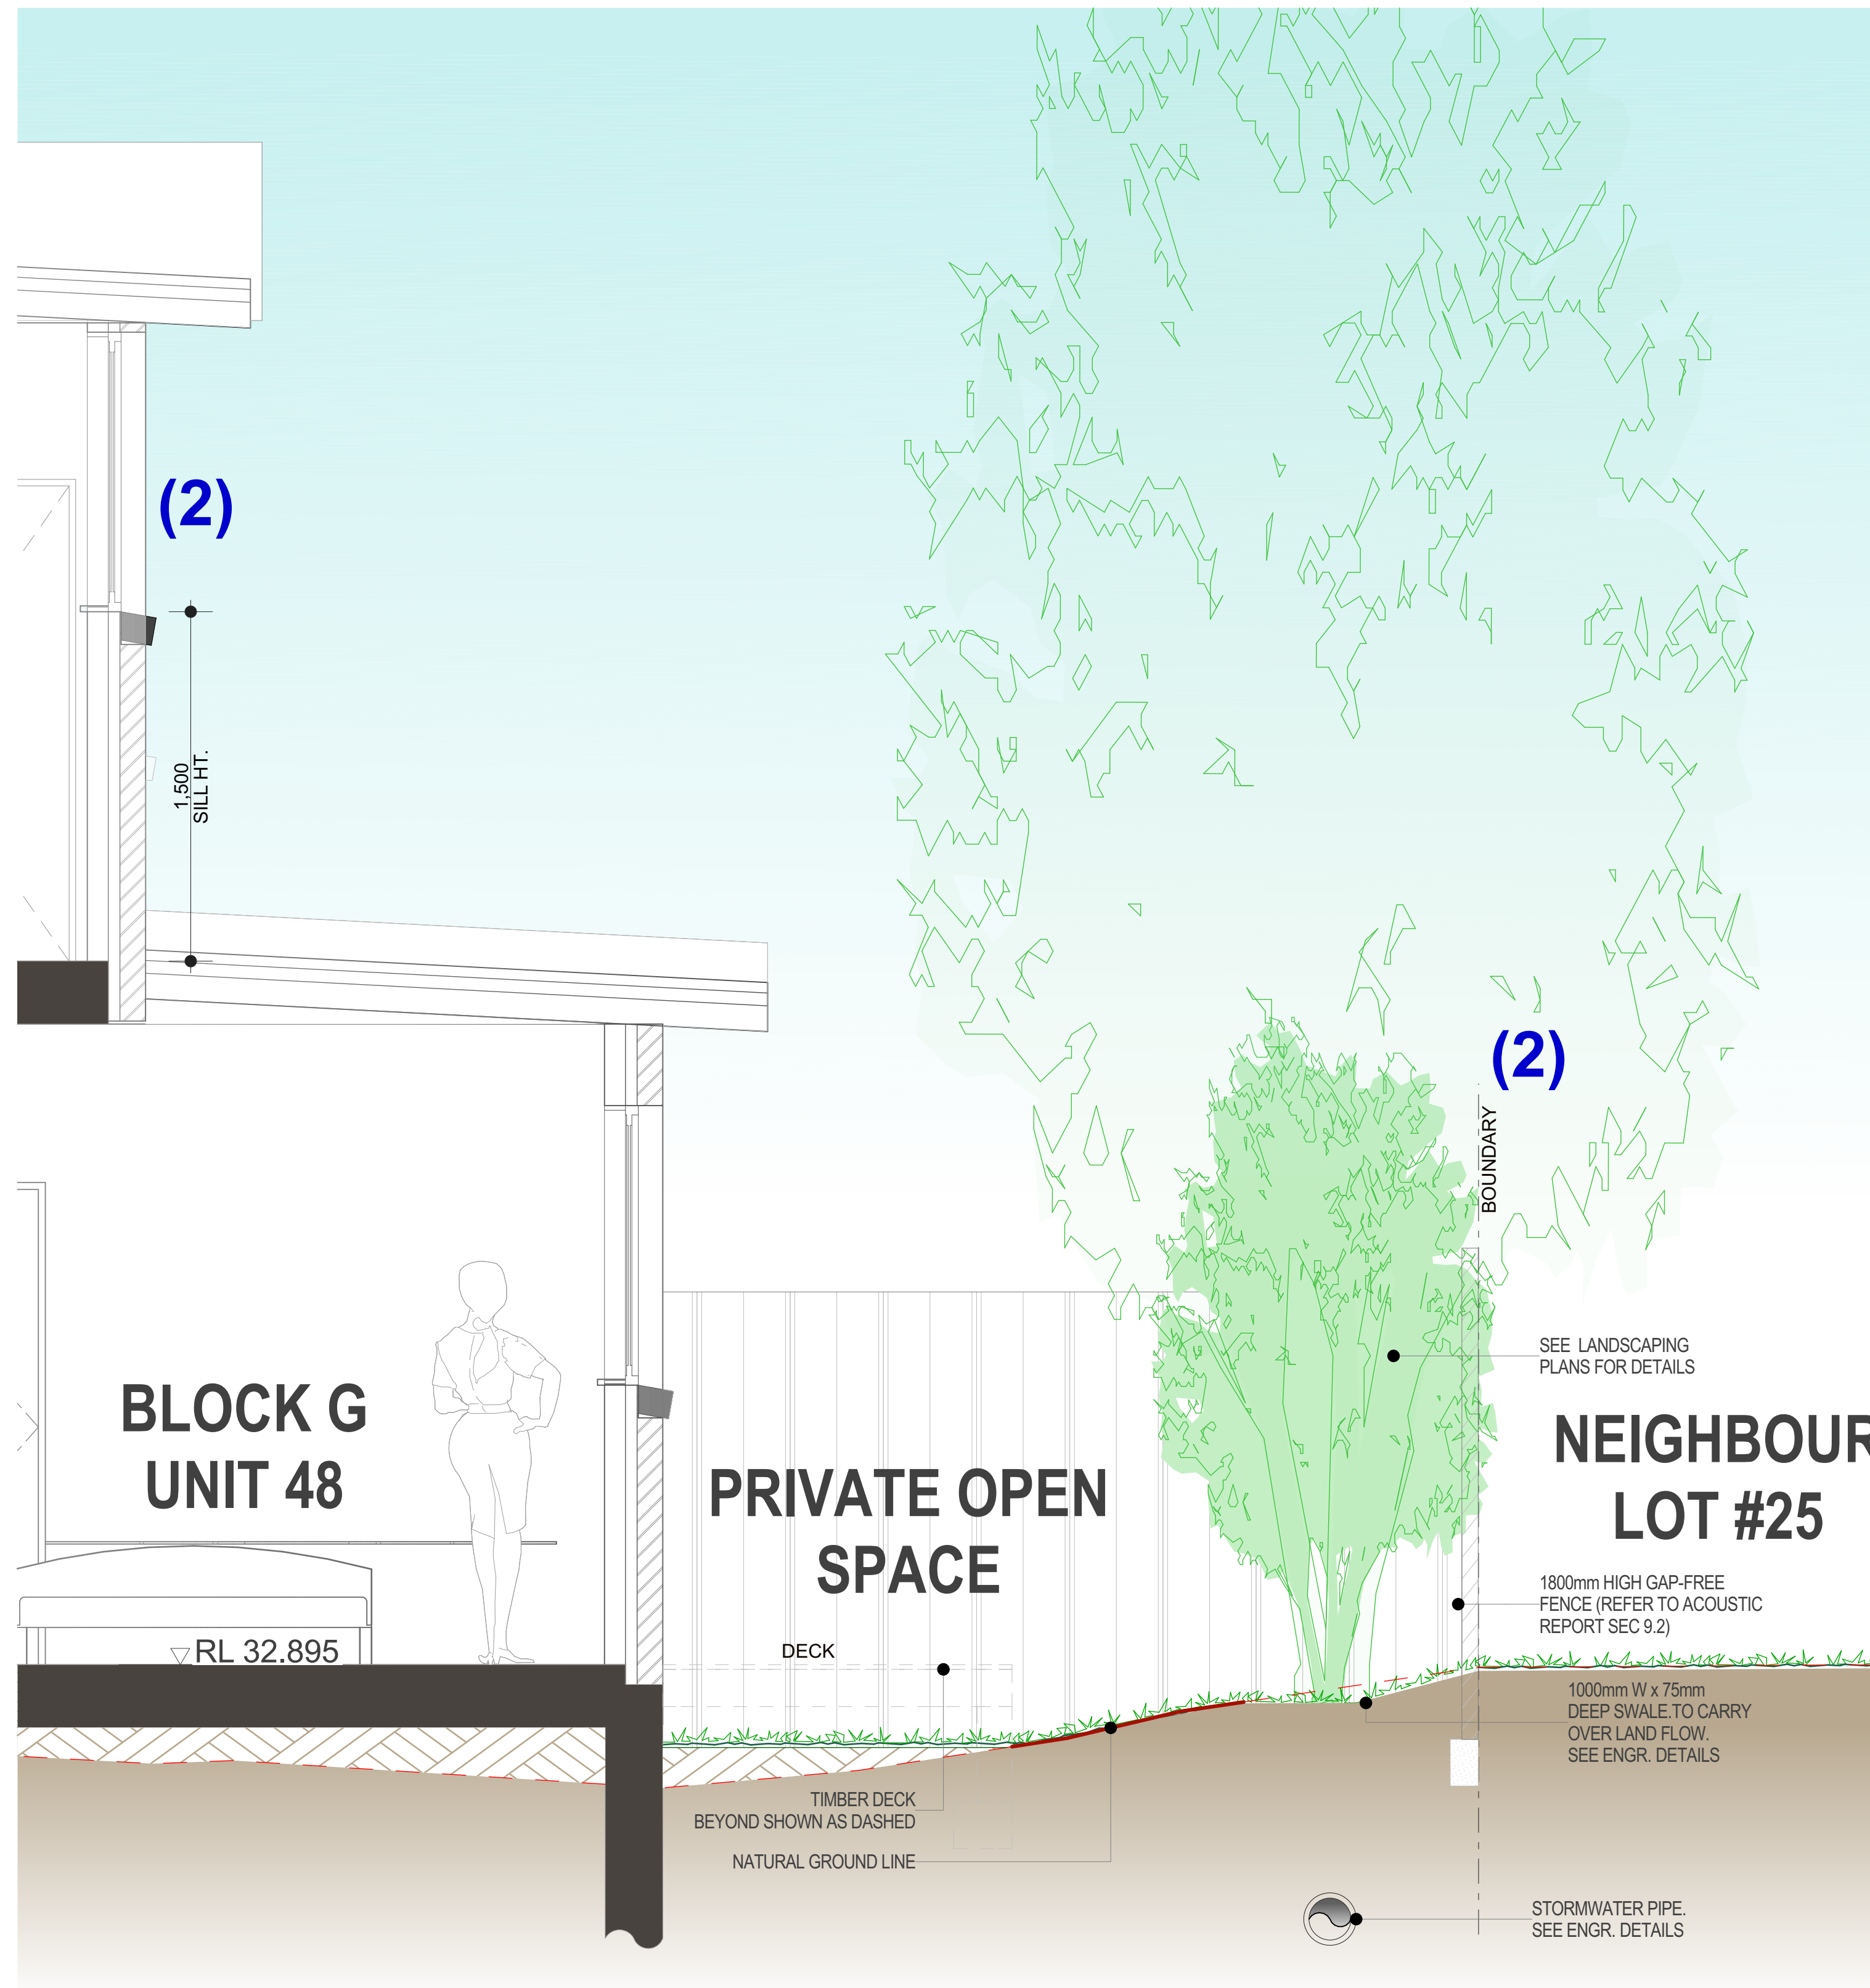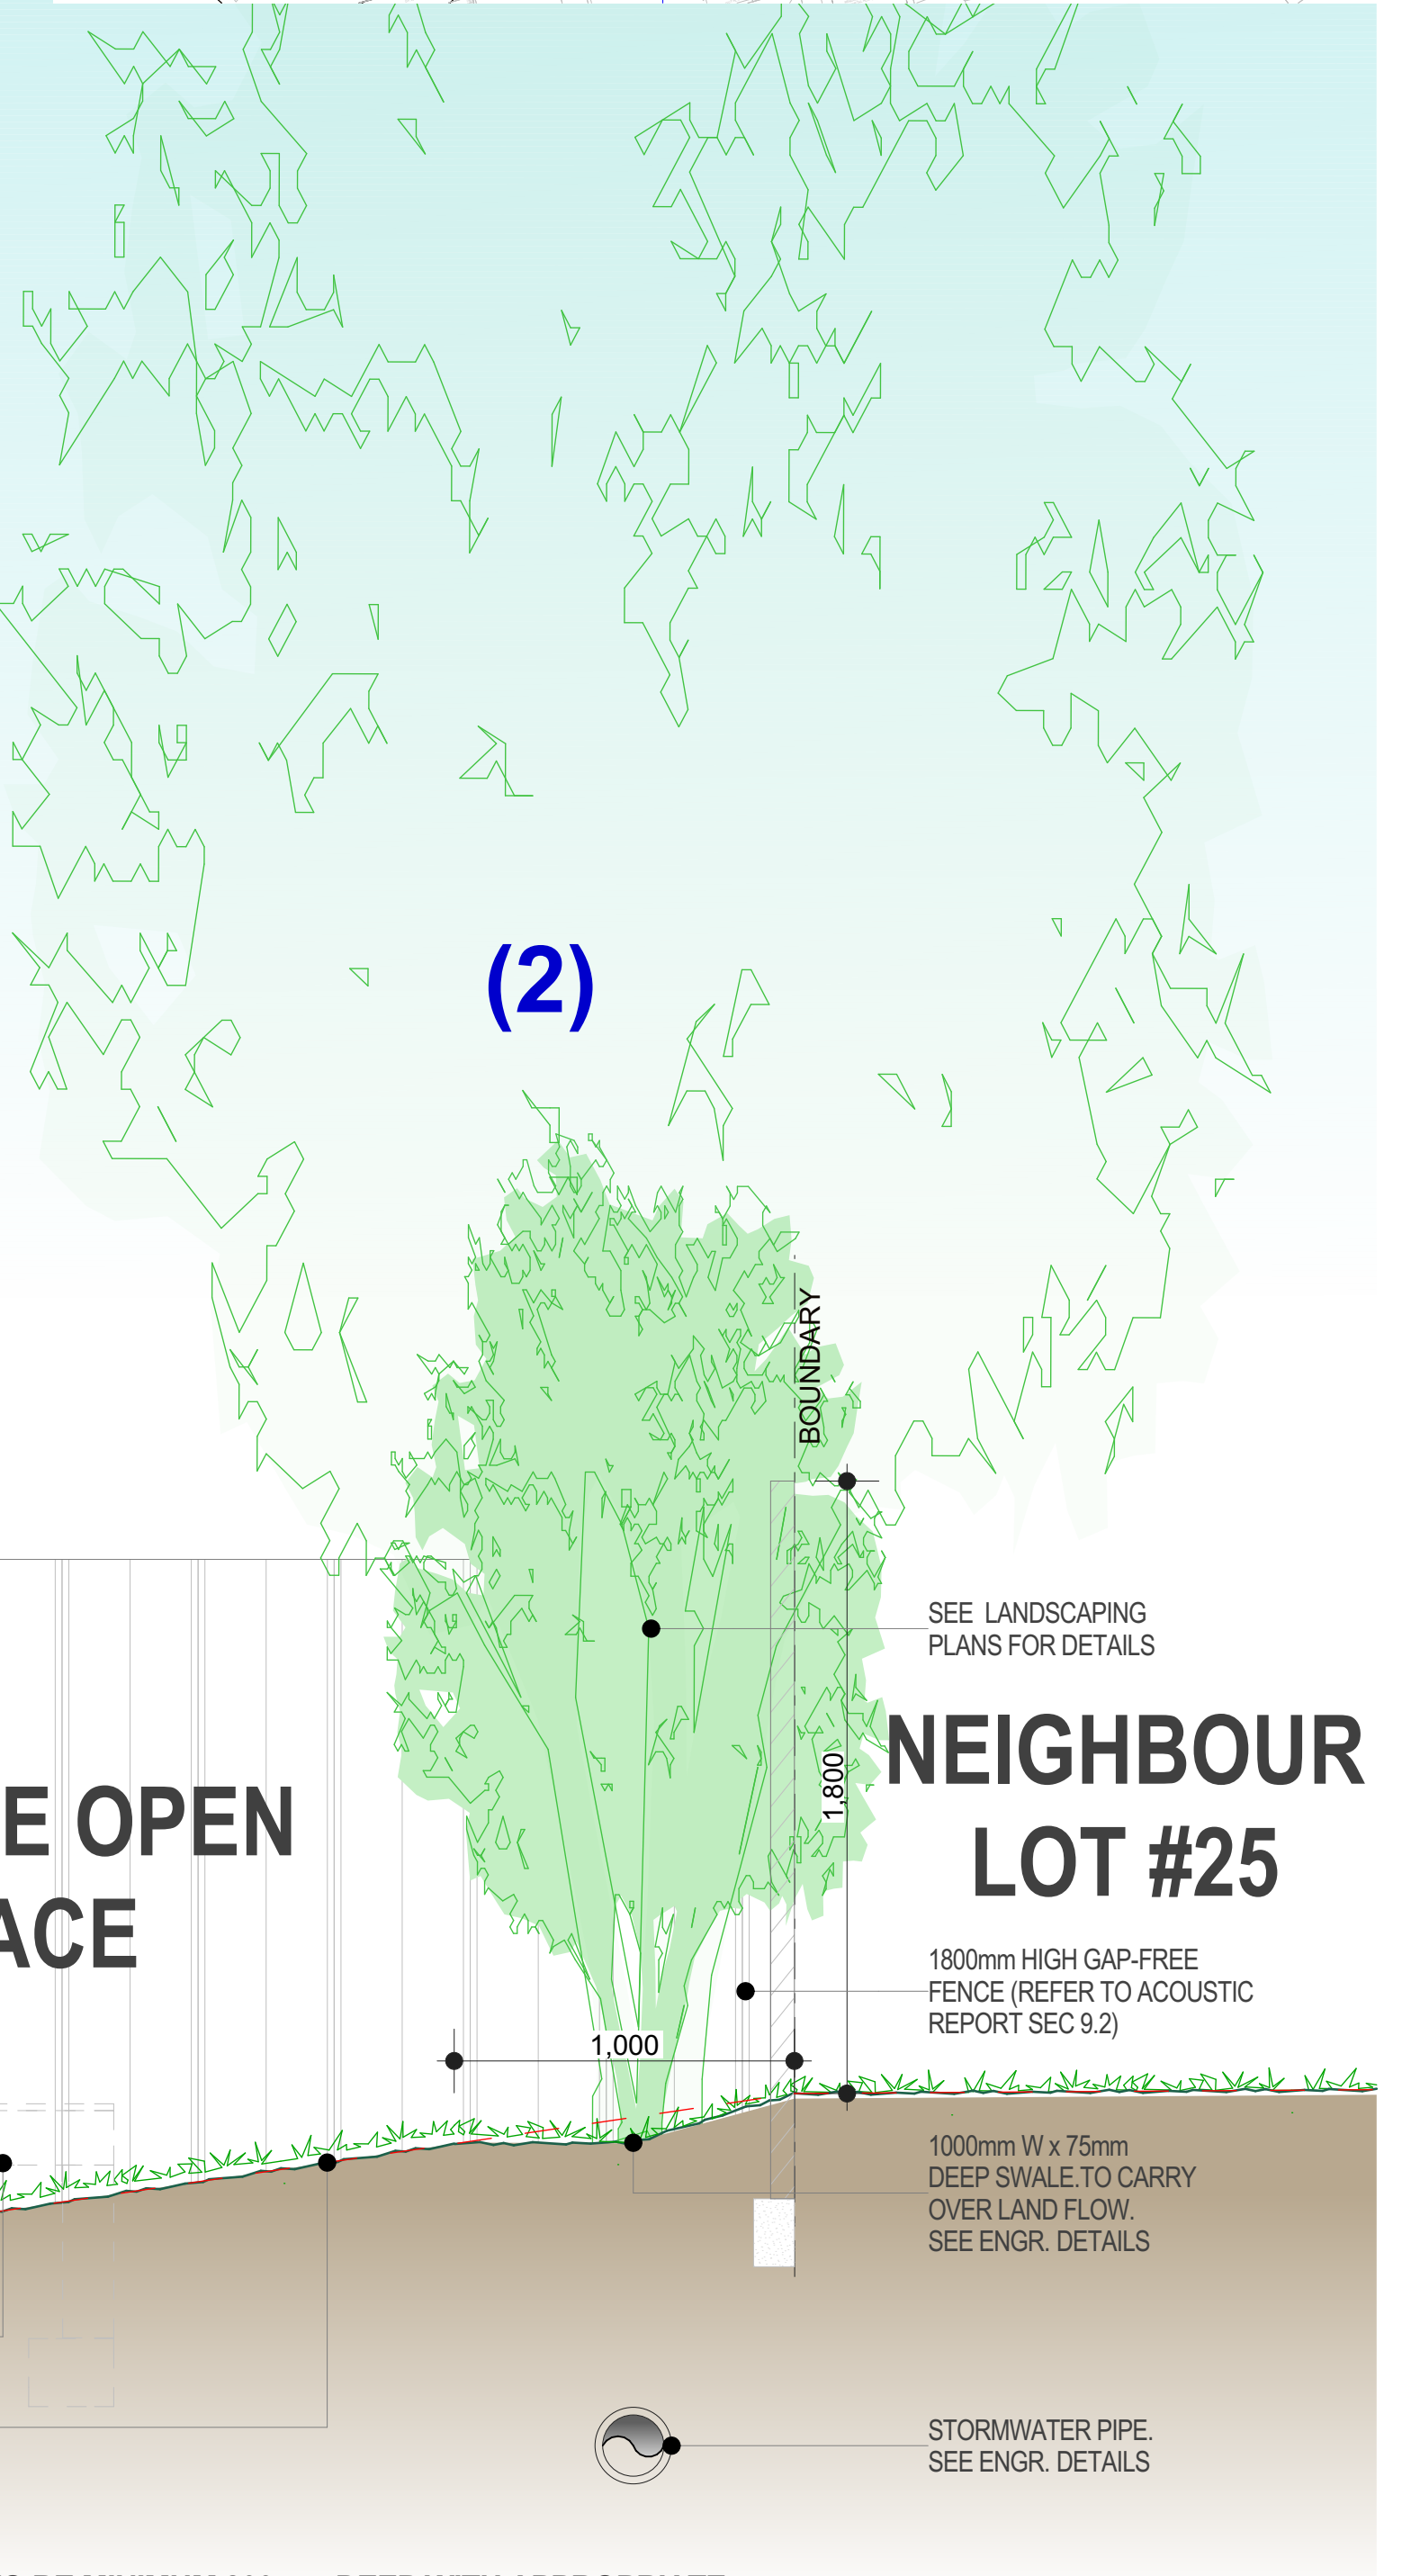

**NOTE: STORMWATER PIPE TO BE MINIMUM 800mm DEEP WITH APPROPRIATE
ROOT BARRIERS TO PROTECT STORMWATER PIPE.
REFER ALSO TO LANDSCAPE PLAN AND LANDSCAPE ARCHITECTS STATEMENT.**

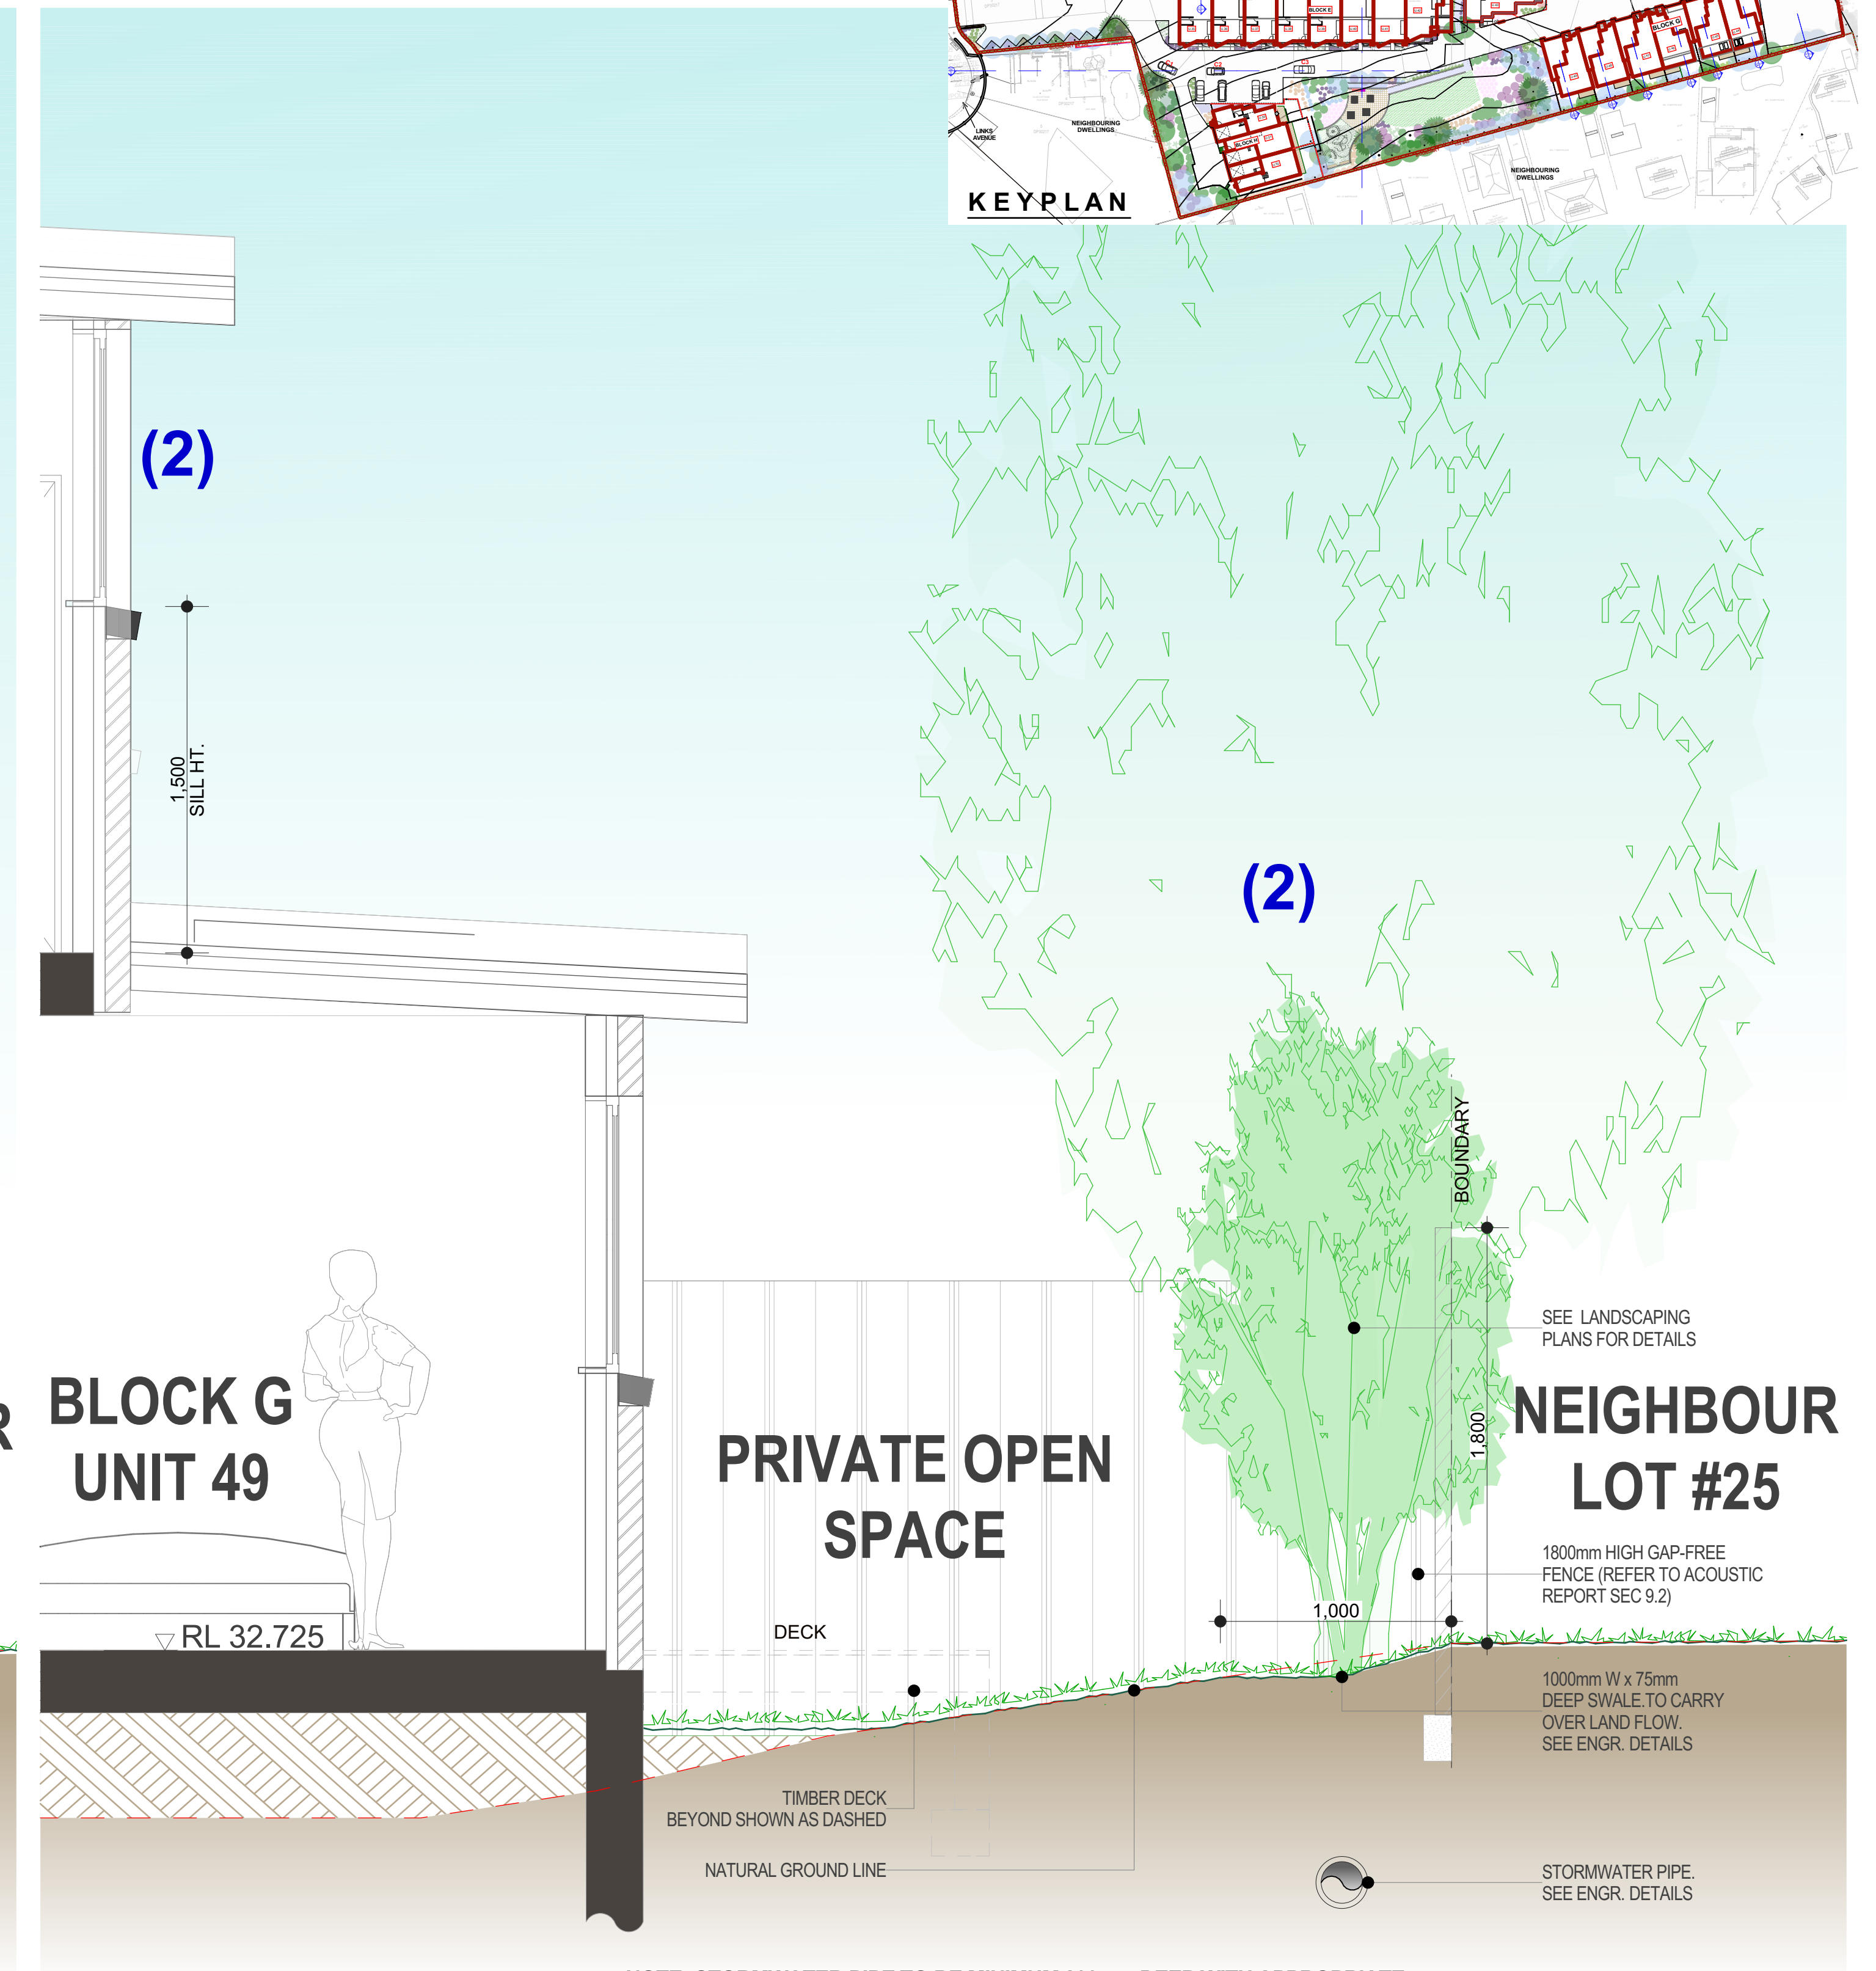

**NOTE: STORMWATER PIPE TO BE MINIMUM 800mm DEEP WITH APPROPRIATE
ROOT BARRIERS TO PROTECT STORMWATER PIPE.
REFER ALSO TO LANDSCAPE PLAN AND LANDSCAPE ARCHITECTS STATEMENT.**

  AMENDMENTS LIST				COPYRIGHT		NORTH		PROJECT TITLE		CLIENT		 	
ISSUE	DATE	AMENDMENTS	DRAWN	CHECK ALL DIMENSIONS PRIOR TO COMMENCEMENT OF WORKS. FIGURED DIMENSIONS TO BE TAKEN IN PREFERENCE TO SCALING. THIS PLAN IS COPYRIGHT OF DESIGNICHE P/L AND MAY NOT BE USED WITHOUT WRITTEN CONSENT.				PROPOSED RESIDENTIAL DEVELOPMENT STAGE 1: 52 TOWNHOUSE DEVELOPMENT WITH PART BASEMENT PARKING		TCON CONSTRUCTIONS		 	
A	20.12.22	DA SUBMISSION	O.K. R.B					PROJECT ADDRESS		DRAWING TITLE		 	
B	30.05.23	DA RE-SUBMISSION	O.K. R.B					400-404 Cabramatta Road West, 2-18 Orange Grove Rd and 6 Links Ave Cabramatta NSW 2166		PRIVACY SECTION 5 OF 5		 	
C	28.03.24	COUNCIL REQUESTED AMENDMENTS	O.K. R.B									 	
D	29.07.24	COUNCIL REQUESTED AMENDMENTS	O.K. R.B									 	
E	12.12.24	PLANNING PANEL REQUESTED CHANGES	O.K. R.B									 	

Multi Dwelling

Certificate number: 1354002M_02

This certificate confirms that the proposed development will meet the NSW government's requirements for sustainability, if it is built in accordance with the commitments set out below. Terms used in this certificate, or in the commitments, have the meaning given by the document entitled "BASIX Definitions" dated 10/09/2020 published by the Department. This document is available at www.basix.nsw.gov.au

Secretary
Date of issue: Friday, 19 May 2023
To be valid, this certificate must be lodged within 3 months of the date of issue.



Project summary		
Project name	400-404 CABRAMATTA RD WEST CABRAMATT_02	
Street address	400-404 CABRAMATTA RD CABRAMATTA 2166	
Local Government Area	Fairfield City Council	
Plan type and plan number	deposited 29449	
Lot no.	-	
Section no.	-	
No. of residential flat buildings	0	
No. of units in residential flat buildings	0	
No. of multi-dwelling houses	53	
No. of single dwelling houses	0	
Project score		
Water	✓ 41	Target 40
Thermal Comfort	✓ Pass	Target Pass
Energy	✓ 51	Target 50

Certificate Prepared by

Name / Company Name: GEC CONSULTING PTY LTD

ABN (if applicable): 1314188936

Description of project

The tables below describe the dwellings and common areas within the project

Common areas of the development (non-building specific)

Common area	Floor area (m ²)	Common area	Floor area (m ²)	Common area	Floor area (m ²)
BASEMENT	1089.0	Lift car (No.1)	-	UTILITY ROOM	9.4
BN STORE	21.0	SERVICES 1	7.9	SERVICES 2	7.9

Schedule of BASIX commitments

1. Commitments for multi-dwelling houses

- (a) Dwellings
(i) Water
(ii) Energy
(iii) Thermal Comfort

2. Commitments for single dwelling houses

3. Commitments for common areas and central systems/facilities for the development (non-building specific)

- (i) Water
(ii) Energy

Schedule of BASIX commitments

The commitments set out below regulate how the proposed development is to be carried out. It is a condition of any development consent granted, or complying development certificate issued, for the proposed development, that BASIX commitments be complied with.

1. Commitments for multi-dwelling houses

(a) Dwellings

Dwelling no.	Show on DA plans	Show on CC/CDC plans & specs	Certifier check
(a) The applicant must comply with the commitments listed below in carrying out the development of a dwelling listed in a table below.			
(b) The applicant must plant indigenous or low water use species of vegetation throughout the area of land specified for the dwelling in the "Indigenous species" column of the table below, as private landscaping for that dwelling. (This area of indigenous vegetation is to be contained within the "Area of garden and lawn" for the dwelling specified in the "Description of Project" table).	✓	✓	
(c) If a rating is specified in the table below for a fixture or appliance to be installed in the dwelling, the applicant must ensure that each such fixture and appliance meets the rating specified for it.		✓	✓
(d) The applicant must install an on demand hot water recirculation system which regulates all hot water use throughout the dwelling, where indicated for a dwelling in the "HW recirculation or diversion" column of the table below.		✓	✓
(e) The applicant must install: (aa) a hot water diversion system to all showers, kitchen sinks and all basins in the dwelling, where indicated for a dwelling in the "HW recirculation or diversion" column of the table below; and (bb) a separate diversion tank (or tanks) connected to the hot water diversion systems of at least 100 litres. The applicant must connect the hot water diversion tank to all toilets in the dwelling.		✓	✓
(f) The applicant must not install a private swimming pool or spa for the dwelling, with a volume exceeding that specified for it in the table below.	✓	✓	
(g) If specified in the table, that pool or spa (or both) must have a pool cover or shading (or both).		✓	
(h) The pool or spa must be located as specified in the table.	✓	✓	
(i) The applicant must install, for the dwelling, each alternative water supply system, with the specified size, listed for that dwelling in the table below. Each system must be configured to collect run-off from the areas specified (excluding any area which supplies any other alternative water supply system), and to divert overflow as specified. Each system must be connected as specified.	✓	✓	✓

Fixtures			Appliances			Individual pool			Individual spa		
Dwelling no.	All showerheads	All toilet flushing systems	All kitchen taps	All bathroom taps	HW recirculation or diversion	All clothes washers	All dish-washers	Volume (max volume)	Pool cover	Pool location	Pool shaded
All dwellings	4 star or 4.5 but < 6 L/min	5 star	6 star	6 star	no	-	-	-	-	-	-

Alternative water source						
Dwelling no.	Alternative water supply systems	Size	Configuration	Landscape connection	Toilet connection (s)	Laundry connection
None	-	-	-	-	-	-

(i) Energy		
Show on DA plans	Show on CC/CDC plans & specs	Certifier check
(a) The applicant must comply with the commitments listed below in carrying out the development of a dwelling listed in a table below.		
(b) The applicant must install each hot water system specified for the dwelling in the table below, so that the dwelling's hot water is supplied by that system. If the table specifies a central hot water system for the dwelling, then the applicant must connect that central system to the dwelling, so that the dwelling's hot water is supplied by that central system.	✓	✓
(c) The applicant must install, in each bathroom, kitchen and laundry of the dwelling, the ventilation system specified for that room in the table below. Each such ventilation system must have the operation control specified for it in the table.		✓
(d) The applicant must install the cooling and heating systems specified for the dwelling under the "Living areas" and "Bedroom areas" headings of the "Cooling" and "Heating" columns in the table below, in/for at least 1 living/bedroom area of the dwelling. If no cooling or heating system is specified in the table for "Living areas" or "Bedroom areas", then no systems may be installed in any such areas. If the term "zone" is specified beside an air conditioning system, then the system must provide for daylight zoning between living areas and bedrooms.		✓
(e) This commitment applies to each room or area of the dwelling which is referred to in a heading to the "Artificial lighting" column of the table below (but only to the extent specified for that room or area). The applicant must ensure that the "primary type of artificial lighting" for each such room in the dwelling is fluorescent lighting or light emitting diode (LED) lighting. If the term "dedicated" is specified for a particular room or area, then the light fittings in that room or area must only be capable of being used for fluorescent lighting or light emitting diode (LED) lighting.	✓	✓

(i) Energy			Show on DA plans	Show on CC/CDC plans & specs	Certifier check
(f) This commitment applies to each room or area of the dwelling which is referred to in a heading to the "Natural lighting" column of the table below (but only to the extent specified for that room or area). The applicant must ensure that each such room or area is fitted with a window and/or skylight.			✓	✓	✓
(g) This commitment applies if the applicant installs a water heating system for the dwelling's pool or spa. The applicant must: (aa) install the system specified for the pool in the "Individual Pool" column of the table below (or alternatively must not install any system for the pool). If specified, the applicant must install a timer, to control the pool's pump; and (bb) install the system specified for the spa in the "Individual Spa" column of the table below (or alternatively must not install any system for the spa). If specified, the applicant must install a timer to control the spa's pump.				✓	✓
(h) The applicant must install in the dwelling: (aa) the kitchen cook-top and oven specified for that dwelling in the "Appliances & other efficiency measures" column of the table below; (bb) each appliance for which a rating is specified for that dwelling in the "Appliances & other efficiency measures" column of the table, and ensure that the appliance has that minimum rating; and (cc) any clothes drying line specified for the dwelling in the "Appliances & other efficiency measures" column of the table.				✓	✓
(i) If specified in the table, the applicant must carry out the development so that each refrigerator system in the dwelling is "well ventilated".				✓	
(j) The applicant must install the photovoltaic system specified for the dwelling under the "Photovoltaic system" heading of the "Alternative energy" column of the table below, and connect the system to that dwelling's electrical system.	✓		✓	✓	✓

Hot water		Bathroom ventilation system		Kitchen ventilation system		Laundry ventilation system	
Dwelling no.	Hot water system	Each bathroom	Operation control	Each kitchen	Operation control	Each laundry	Operation control
All dwellings	gas instantaneous 5 star	individual fan, ducted to façade or roof	manual switch on/off	individual fan, ducted to façade or roof	manual switch on/off	individual fan, ducted to façade or roof	manual switch on/off

Cooling			Heating		Artificial lighting					Natural lighting		
Dwelling no.	living areas	bedroom areas	living areas	bedroom areas	No. of bedrooms &/or study	No. of living &/or dining rooms	Each kitchen	All bathrooms/toilets	Each laundry	All hallways	No. of bedrooms &/or toilets	Main kitchen
All dwellings	1-phase airconditioning 3 star (average zone) (zoned)	1-phase airconditioning 3 star (average zone) (zoned)	1-phase airconditioning 3 star (average zone) (zoned)	1-phase airconditioning 3 star (average zone) (zoned)	3	2	yes	yes	yes	yes	0	-

Individual pool		Individual spa		Appliances & other efficiency measures								
Dwelling no.	Pool heating system	Timer	Spa heating system	Timer	Kitchen cooktop/oven	Refrigerator	Well ventilated fridge space	Dishwasher	Clothes washer	Clothes dryer	Indoor or sheltered clothes drying line	Private outdoor or unsheltered clothes drying line
All dwellings	-	-	-	-	gas cooktop & electric oven	-	-	-	-	-	-	yes

Alternative energy	
Dwelling no.	Photovoltaic system (min rated electrical output in peak kW)
All dwellings	-

(iii) Thermal Comfort			Show on DA plans	Show on CC/CDC plans & specs	Certifier check
(a) The applicant must attach the certificate referred to under "Assessor details" on the front page of this BASIX certificate (the "Assessor Certificate") to the development application and construction certificate application for the proposed development (or, if the applicant is applying for a complying development certificate for the proposed development, to that application). The applicant must also attach the Assessor Certificate to the application for a final occupation certificate for the proposed development.					
(b) The Assessor Certificate must have been issued by an Accredited Assessor in accordance with the Thermal Comfort Protocol.					

(iii) Thermal Comfort			Show on DA plans	Show on CC/CDC plans & specs	Certifier check
(c) The details of the proposed development on the Assessor Certificate must be consistent with the details shown in this BASIX Certificate, including the details shown in the "Thermal Loads" table below.			✓		
(d) The applicant must show on the plans accompanying the development application for the proposed development, all matters which the Thermal Comfort Protocol requires to be shown on those plans. Those plans must bear a stamp of endorsement from the Accredited Assessor, to certify that this is the case.					
(e) The applicant must show on the plans accompanying the application for a construction certificate (or complying development certificate, if applicable), all thermal performance specifications set out in the Assessor Certificate, and all aspects of the proposed development which were used to calculate those specifications.				✓	
(f) The applicant must construct the development in accordance with all thermal performance specifications set out in the Assessor Certificate, and in accordance with those aspects of the development application or application for a complying development certificate which were used to calculate those specifications.				✓	✓
(g) Where there is an in-slab heating or cooling system, the applicant must: (aa) install insulation with an R-value of not less than 1.0 around the vertical edges of the perimeter of the slab; or (bb) On a suspended floor, install insulation with an R-value of not less than 1.0 underneath the slab and around the vertical edges of the perimeter of the slab.				✓	✓
(h) The applicant must construct the floors and walls of the development in accordance with the specifications listed in the table below.			✓	✓	✓

Thermal loads		
Dwelling no.	Area adjusted heating load (in mJ/m ² /yr)	Area adjusted cooling load (in mJ/m ² /yr)
All dwellings	47.0	37.0

Construction of floors and walls				
Dwelling no.	Concrete slab on ground (m ²)	Suspended floor with open subfloor (m ²)	Suspended floor with enclosed subfloor (m ²)	Suspended floor above garage (m ²)
All dwellings	65	-	-	-

3. Commitments for common areas and central systems/facilities for the development (non-building specific)

(b) Common areas and central systems/facilities

(i) Water			Show on DA plans	Show on CC/CDC plans & specs	Certifier check
(a) If, in carrying out the development, the applicant installs a showerhead, toilet, tap or clothes washer into a common area, then that item must meet the specifications listed for it in the table.			✓	✓	✓
(b) The applicant must install (or ensure that the development is serviced by) the alternative water supply system(s) specified in the "Central systems" column of the table below. In each case, the system must be sized, be configured, and be connected, as specified in the table.			✓	✓	
(c) A swimming pool or spa listed in the table must not have a volume (in kL) greater than that specified for the pool or spa in the table.			✓		
(d) A pool or spa listed in the table must have a cover or shading if specified for the pool or spa in the table.				✓	
(e) The applicant must install each fire sprinkler system listed in the table so that the system is configured as specified in the table.					✓
(f) The applicant must ensure that the central cooling system for a cooling tower is configured as specified in the table.				✓	✓

Common area		Showerheads rating	Toilets rating	Taps rating	Clothes washers rating
All common areas		no common facility	no common facility	no common facility	no common laundry facility

(i) Energy			Show on DA plans	Show on CC/CDC plans & specs	Certifier check
(a) If, in carrying out the development, the applicant installs a ventilation system to service a common area specified in the table below, then that ventilation system must be of the type specified for that common area, and must meet the efficiency measure specified.				✓	✓
(b) In carrying out the development, the applicant must install, as the "primary type of artificial lighting" for each common area specified in the table below, the lighting specified for that common area. This lighting must meet the efficiency measure specified. The applicant must also install a centralised lighting control system or Building Management System (BMS) for the common area, where specified.				✓	✓
(c) The applicant must install the systems and fixtures specified in the "Central energy systems" column of the table below. In each case, the system or fixture must be of the type, and meet the specifications, listed for it in the table.			✓	✓	✓

Description of project

Project address			Common area landscape		
Project name	400-404 CABRAMATTA RD WEST CABRAMATT_02		Common area lawn (m ²)	172.5	
Street address	400-404 CABRAMATTA RD CABRAMATTA 2166		Common area garden (m ²)	369.1	
Local Government Area	Fairfield City Council		Area of indigenous or low water use species (m ²)	-	
Plan type and plan number	deposited 29449		Assessor details		
Lot no.	1		Assessor number	20327	
Section no.	-		Certificate number	72304951	
Project type			Climate zone	28	
No. of residential flat buildings	0		Ceiling fan in at least one bedroom	No	
No. of units in residential flat buildings	0		Ceiling fan in at least one living room or other conditioned area	No	
No. of multi-dwelling houses	53		Project score		
No. of single dwelling houses	0		Water	✓ 41	Target 40
Site details			Thermal Comfort	✓ Pass	Target Pass
Site area (m ²)	11961.47		Energy	✓ 51	Target 50
Roof area (m ²)	4486.17				
Non-residential floor area (m ²)	-				
Residential car spaces	110				
Non-residential car spaces	47				

Description of project

The tables below describe the dwellings and common areas within the project

Multi-dwelling houses

Dwelling no.	No. of bedrooms	Conditioned floor area (m ²)	Unconditioned floor area (m ²)	Area of garden & lawn (m ²)	Indigenous species (m ²)	Dwelling no.	No. of bedrooms	Conditioned floor area (m ²)	Unconditioned floor area (m ²)	Area of garden & lawn (m ²)	Indigenous species (m ²)	Dwelling no.	No. of bedrooms	Conditioned floor area (m ²)	Unconditioned floor area (m ²)	Area of garden & lawn (m ²)	Indigenous species (m ²)
1	4	156.0 0.0	128.02	-	-	2	4	156.0 0.0	44.03	-	-	3	4	156.0 0.0	44.93	-	-
6	4	156.0 0.0	43.37	-	-	7	4	156.0 0.0	45.16	-	-	8	4	156.0 0.0	44.93	-	-
11	4	156.0 0.0	46.02	-	-	12	4	156.0 0.0	44.58	-	-	13	4	156.0 0.0	44.03	-	-
16	4	156.0 0.0	43.67	-	-	17	4	156.0 0.0	44.03	-	-	18	4	156.0 0.0	44.93	-	-
21	3	116.0 0.0	33.81	-	-	22	3	116.0 0.0	33.59	-	-	23	3	116.0 0.0	33.65	-	-
26	3	116.0 0.0	33.66	-	-	27	3	116.0 0.0	33.66	-	-	28	3	116.0 0.0	31.01	-	-
31	3	121.0 0.0	33.69	-	-	32	3	121.0 0.0	33.9	-	-	33	3	121.0 0.0	33.68	-	-
36	4	133.0 0.0	35.39	-	-	37	4	135.0 0.0	34.35	-	-	38	4	133.0 0.0	34.36	-	-
41	4	135.0 0.0	34.18	-	-	42	4	133.0 0.0	34.22	-	-	43	3	118.0 0.0	39.85	-	-
46	3	112.0 8.0	37.48	-	-	47	3	121.0 8.0	34.45	-	-	48	3	121.0 8.0	34.14	-	-
51	3	102.0 8.0	32.69	-	-	52	3	102.0 8.0	32.67	-	-	53	3	102.0 8.0	33.41	-	-

Dwelling no.	No. of bedrooms	Conditioned floor area (m ²)	Unconditioned floor area (m ²)	Area of garden & lawn (m ²)	Indigenous species (m ²)	Dwelling no.	No. of bedrooms	Conditioned floor area (m ²)	Unconditioned floor area (m ²)	Area of garden & lawn (m ²)	Indigenous species (m ²)	Dwelling no.	No. of bedrooms	Conditioned floor area (m ²)	Unconditioned floor area (m ²)	Area of garden & lawn (m ²)	Indigenous species (m ²)
41	4	135.0 0.0	34.18	-	-	42	4	133.0 0.0	34.22	-	-	43	3	118.0 0.0	39.85	-	-
46	3	112.0 8.0	37.48	-	-	47	3	121.0 8.0	34.45	-	-	48	3	121.0 8.0	34.14	-	-
51	3	102.0 8.0	32.69	-	-	52	3	102.0 8.0	32.67	-	-	53	3	102.0 8.0	33.41	-	-


AMENDMENTS LIST

ISSUE	DATE	AMENDMENTS	DRAWN
A	20.12.22	DA SUBMISSION	O.K. R.B
B	30.05.23	DA RE-SUBMISSION	O.K. R.B
C	28.03.24	COUNCIL REQUESTED AMENDMENTS	O.K. R.B
D	29.07.24	COUNCIL REQUESTED AMENDMENTS	O.K. R.B
E	12.12.24	PLANNING PANEL REQUESTED CHANGES	O.K. R.B

COPYRIGHT

CHECK ALL DIMENSIONS PRIOR TO COMMENCEMENT OF WORKS
FIGURED DIMENSIONS TO BE TAKEN IN PREFERENCE TO SCALING
THIS PLAN IS COPYRIGHT OF DESIGN NICHE P/L AND MAY NOT BE USED WITHOUT WRITTEN CONSENT.

NORTH

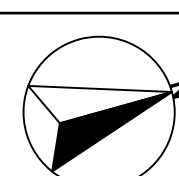



GROUND FLOOR - FSR, LANDSCAPE PLANS & POS

BASEMENT - FSR



FIRST FLOOR - FSR

ATTIC - FSR

FAIRFIELD CITY WIDE : SITE SPECIFIC CONTROL PLAN 400-404 CABRAMATTA RD WEST 2022 : DEVELOPMENT CONTROL TABLE			
CONTROLS	REQ'D	PROPOSED	COMPLIES
SITE AREA	N/A	11930m ²	N/A
FLOOR SPACE RATIO			
Maximum 0.60:1 FSR	7158m ²	6910.80m ²	YES
BALANCED BUILDING FORM			
O/A Gross Floor Areas of upper floors	3875.67m ²		
O/A Gross Floor Areas of gd floors	2997.17m ²		
Max percentage of Upper Firs to Gd Fir areas	65%max	129%	NO
LOT WIDTH & DEPTH			
Min average lot width and depth	22m	Avg. 80mx137m	YES
SETBACKS			
Front			
Min front setback - Orange Grove	5.0m	5.0m-5.35m	YES
Side & Rear Setback Controls			
Side setbacks			
- North Side	900mm	-	-
- East Side	900mm	Block H- 2.210m	YES
- South Side	900mm	U.1 -1.00m	YES
Rear setbacks			
- East Side	3.50mm	Block G- 3.50m	YES
- South (Links Rd) Side	4.50m	N/A	-
Building Separation			
- Min. separation between dwellings sharing P.O.S to the rear	7.0m	9 - 9.3m	YES
Blocks C-E	7.0m	7 - 8.15m	YES
Blocks D-F			
- Min. separation between dwellings across western roadway	8.85m	8.85m	YES
Blocks A-C	8.85m	8.85m	YES
Blocks B-D			
- Min. separation between dwellings across eastern roadway	8.40m	8.5m	YES
Blocks F-G	8.40m	13.147m	YES
Blocks E-H			
HEIGHT			
Storeys	Max 2+attic	2 + attic	YES
Ridge	9.00m	varies	YES
SIZE OF ROOMS & STORAGE			
Bedrooms	min 9m ² & 2.7m	varies-see Typ.Flr.plan	YES
Dining rooms	min 9m ² & 3m	-see furniture plan	YES
Living rooms	min 18m ² & 4m	-see furniture plan	YES
Internal storage in garage	- min area - min width - min volume	= > 3m ² = > 1.0m = > 8m ³	YES YES YES
ACCESS FOR ALL RESIDENTS			
1 Unit with Kite,Bed,Bath @ GF/10 units	5.3	6-Block G(U.44-49)	YES
DRIVEWAYS			
Max driveway width total for sites > 28m	12m	6m	YES
Max driveways to arterial & sub-arterial roads	1	1	YES
VEHICLE ACCESS			
Int. road to be two way, per Fig. 2 from SSDCP	two way	two-way	YES
Int. road to be designed for waste vehicle		see traffic report	YES
Int. road to be shared pedestrian access		see traffic report	YES
Minimum width of carriageway	6.0m	6.0m	YES
Minimum width of carriageway incl curb	8.85m	8.85m	YES
Min. carriageway width between garages	12.15m	9.6-10.53m	NO
Pedestrian access to be as per Fig.2 from SSDCP		see traffic report	YES
Traffic control measures at site entrance to mitigate traffic impacts		see traffic report	YES
Pedestrian access and mobility plan to be developed		see traffic report	YES
Vehicle ingress and egress off Links Ave		Access of Links Ave	YES
CAR PARKING - Greater than 400m from railway station			
1 space/1-2 bed unit or < 110m ²	N/A	-	-
2 spaces/3 or more bed unit and or > 110m ²	106	106	YES
0.25 spaces/unit for visitor parking	14	30	YES
COMMUNAL AND PRIVATE OPEN SPACE			
Min. principal Private Open Space area	25m ²	varies-Min.25.09m ²	YES
Min. principal Private Open Space width	2.50	varies-Min.2.5m	YES
Min. Communal Open Space area	1020m ²	1330.34m ²	YES
CUT & FILL			
Heights of floor above -NGL other than over basement	600mm	600mm	YES
BOUNDARY ARTICULATION TO ORANGE GVE RD			
Fence to Orange Gve rd to be articulated as per Fig.2 of SSDCP			YES
Fence articulations to be appropriately landscaped		see Landscape Plan	YES

UNIT AREA COMPUTATION TABLE								
	NO. OF UNITS	UNIT NAME	NO. OF BEDROOMS	GROUND FLR (sqm)	FIRST FLOOR (sqm)	ATTIC FLOOR (sqm)	TOTAL FSR (sqm)	POS (sqm)
BLOCK A	11	1	3	60.06	59.21		119.27 m ²	58.65
		2	3	54.60	65.05		119.65 m ²	30.98
		3	3	54.95	65.33		120.28 m ²	38.30
		4	3	54.94	65.39		120.33 m ²	36.36
		5	4	55.60	65.99	32.81	154.40 m ²	34.15
		6	4	55.59	65.99	32.81	154.39 m ²	29.86
		7	4	55.17	65.33	32.81	153.31 m ²	34.37
		8	4	54.81	65.30	32.81	152.92 m ²	32.36
		9	4	55.82	65.99	32.81	154.62 m ²	36.66
		10	4	55.82	65.86	32.81	154.49 m ²	34.15
		11	4	54.93	65.30	32.81	153.04 m ²	34.15
BLOCK B	8	12	4	55.82	65.74	33.34	154.90 m ²	32.97
		13	4	55.82	65.99	32.81	154.62 m ²	30.42
		14	4	54.87	65.07	32.46	152.40 m ²	34.15
		15	4	55.78	65.93	32.81	154.52 m ²	36.66
		16	4	55.82	65.99	32.81	154.62 m ²	32.36
		17	4	55.88	65.74	32.81	154.43 m ²	29.86
		18	4	54.84	65.01	32.81	152.66 m ²	29.86
		19	4	56.52	65.99	32.58	155.09 m ²	38.30
BLOCK C	9	20	3	50.70	63.52		114.22 m ²	36.85
		21	3	50.69	63.55		114.24 m ²	32.83
		22	3	51.35	64.48		115.83 m ²	32.22
		23	3	51.35	64.39		115.74 m ²	32.22
		24	3	50.70	63.52		114.22 m ²	32.22
		25	3	50.69	63.56		114.25 m ²	32.22
		26	3	51.65	64.48		116.13 m ²	32.22
		27	3	51.35	64.49		115.84 m ²	32.22
		28	3	50.53	64.49		115.02 m ²	32.22
BLOCK D	6	29	3	51.35	63.31		114.66 m ²	32.83
		30	3	51.37	63.31		114.68 m ²	32.83
		31	3	50.41	62.57		112.98 m ²	32.22
		32	3	51.24	63.39		114.63 m ²	32.22
		33	3	51.46	63.56		115.02 m ²	32.22
		34	5	108.74	114.22		222.96 m ²	51.54
BLOCK E	8	35	3	62.35	56.67		119.02 m ²	35.02
		36	3	62.13	56.34		118.47 m ²	34.37
		37	3	62.29	56.71		119.00 m ²	34.37
		38	3	62.13	56.34		118.47 m ²	34.37
		39	3	62.29	56.71		119.00 m ²	34.37
		40	3	62.13	56.34		118.47 m ²	34.37
		41	3	62.29	56.71		119.00 m ²	35.57
		42	3	59.75	52.18		111.93 m ²	40.08
F	1	43	3	71.59	57.15		128.74 m ²	25.95
BLOCK G	6	44 (AD)	3 (1)	61.93	64.02		125.95 m ²	47.69
		45 (AD)	3 (1)	62.24	65.08		127.32 m ²	27.43
		46 (AD)	3 (1)	65.89	68.32		134.21 m ²	28.50
		47 (AD)	3 (1)	66.06	67.41		133.47 m ²	28.08
		48 (AD)	3 (1)	65.84	67.40		133.24 m ²	28.49
		49 (AD)	3 (1)	65.95	68.54		134.49 m ²	29.36
H	3	50	3	52.48	65.92		118.40 m ²	25.05
		51	3	61.38	75.17		136.55 m ²	27.49
		52	3	61.67	75.08		136.75 m ²	38.64
TOTAL				2,997.17 m ²	3,383.57 m ²	492.10 m ²	6,910.80 m ²	
GARBAGE BIN & SERVICES FSR				37.96 m ²				


AMENDMENTS LIST


ISSUE	DATE	AMENDMENTS	DRAWN
A	20.12.22	DA SUBMISSION	O.K. R.B
B	30.05.23	DA RE-SUBMISSION	O.K. R.B
C	28.03.24	COUNCIL REQUESTED AMENDMENTS	O.K. R.B
D	29.07.24	COUNCIL REQUESTED AMENDMENTS	O.K. R.B
E	12.12.24	PLANNING PANEL REQUESTED CHANGES	O.K. R.B

COPYRIGHT

CHECK ALL DIMENSIONS PRIOR TO COMMENCEMENT OF WORKS. FIGURED DIMENSIONS TO BE TAKEN IN PREFERENCE TO SCALING. THIS PLAN IS COPYRIGHT OF DESIGN NICHE P/L AND MAY NOT BE USED WITHOUT WRITTEN CONSENT.

NORTH

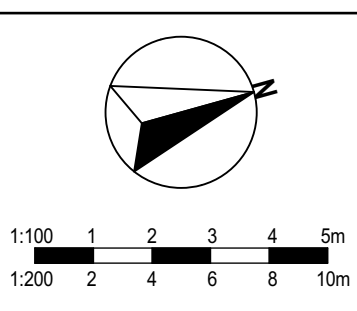

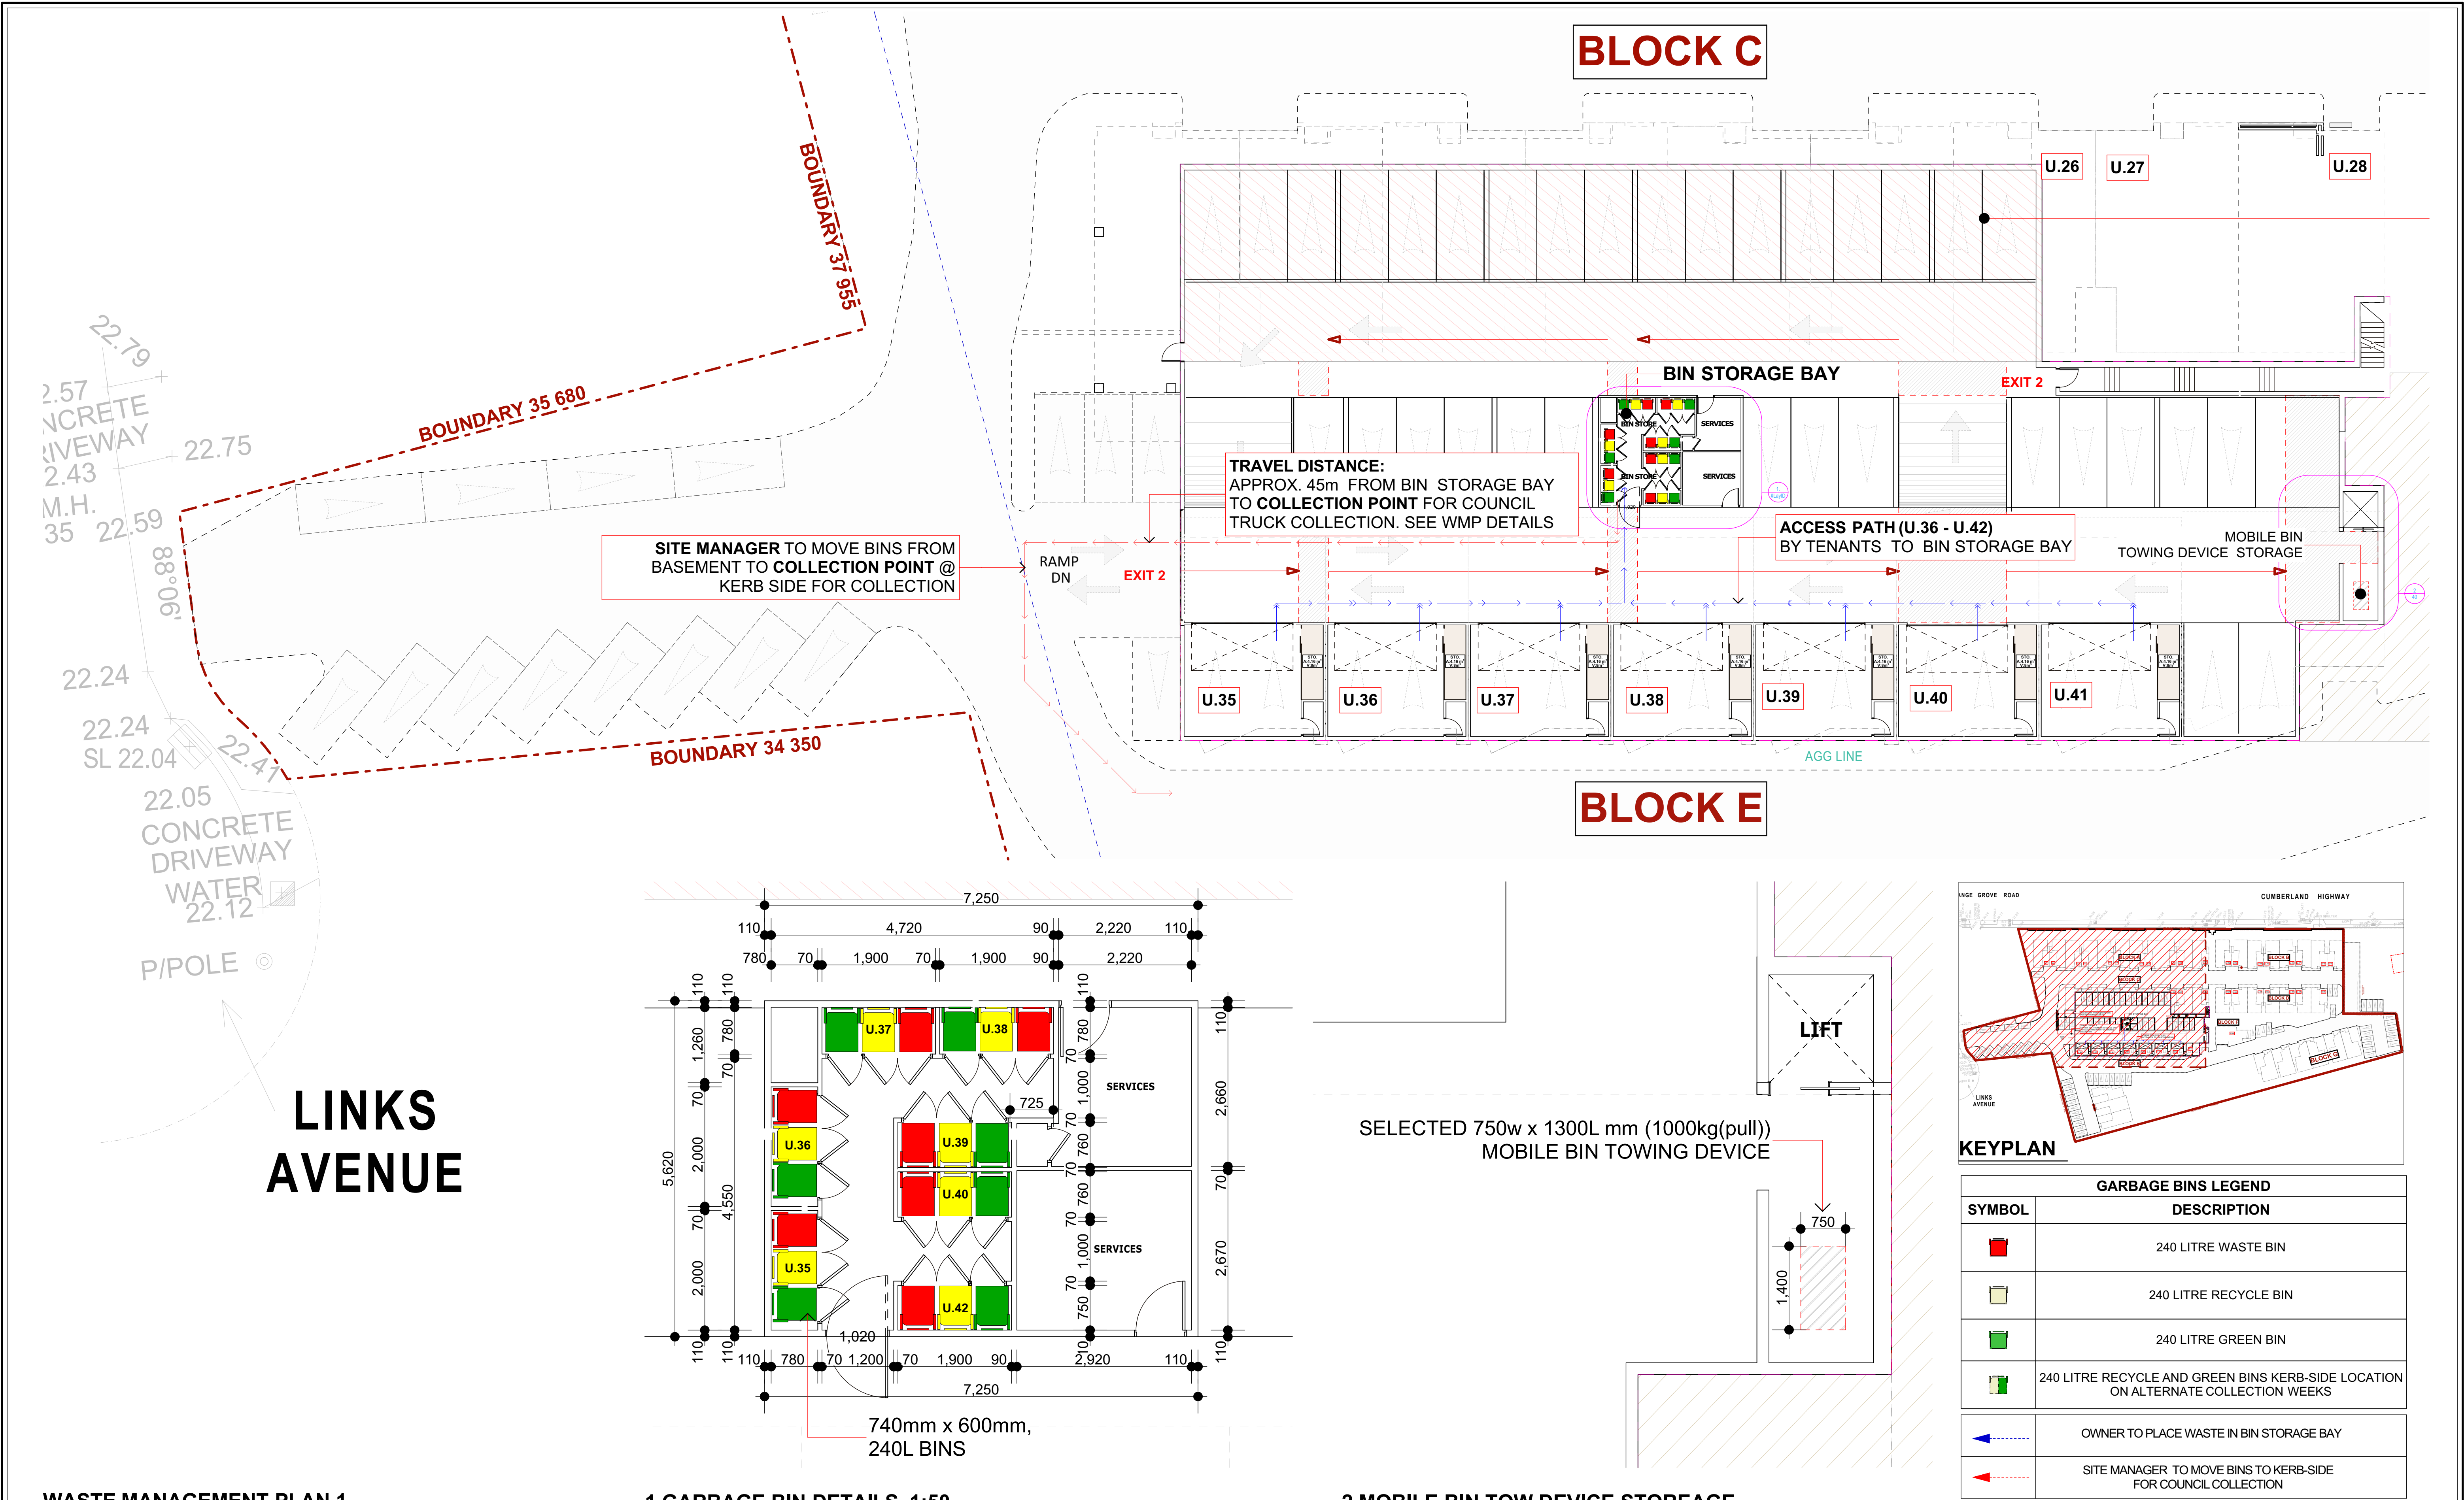

AMENDMENTS LIST				COPYRIGHT		NORTH		PROJECT TITLE		CLIENT		bdca ACCREDITED BUILDING DESIGNER ORHAN KABA FULL MEMBER BDAA ACCREDITATION (LOW-RISE) No. 6890 designniche Building Designers A 1/45 Crosby Street, Greystanes NSW 2145 M 0438 538 118 E orhan@designniche.com.au			
ISSUE	DATE	AMENDMENTS	DRAWN	CHECK ALL DIMENSIONS PRIOR TO COMMENCEMENT OF WORKS. FIGURED DIMENSIONS TO BE TAKEN IN PREFERENCE TO SCALING. THIS PLAN IS COPYRIGHT OF DESIGNNICH P/L AND MAY NOT BE USED WITHOUT WRITTEN CONSENT.		1:100 1 2 3 4 5m 1:200 2 4 6 8 10m		PROPOSED RESIDENTIAL DEVELOPMENT STAGE 1: 52 TOWNHOUSE DEVELOPMENT WITH PART BASEMENT PARKING		TCON CONSTRUCTIONS					
A	20.12.22	DA SUBMISSION	O.K. R.B					PROJECT ADDRESS		DRAWING TITLE					
B	30.05.23	DA RE-SUBMISSION	O.K. R.B					400-404 Cabramatta Road West, 2-18 Orange Grove Rd and 6 Links Ave Cabramatta NSW 2166		WASTE MANAGEMENT PLAN 1					
C	28.03.24	COUNCIL REQUESTED AMENDMENTS	O.K. R.B												
D	29.07.24	COUNCIL REQUESTED AMENDMENTS	O.K. R.B												
E	12.12.24	PLANNING PANEL REQUESTED CHANGES	O.K. R.B												
												COUNCIL	SCALE	DRAWING NO	ISSUE
												FAIRFIELD		22020-40	E

