


221-227 Luddenham Road, Orchard Hills NSW	
DA005	8-Jul-24
SITE AREA (m2)	80,170
Warehouse Area (m2)	37,000
Office Area (m2)	1,500
Total Building Area (m2)	38,500
FSR	0.48:1
Carpark Achieved	222
Heavy Duty Area (m2)	29,636
Light Duty Area (m2)	5,869
Landscape Area (m2)	6,138
Landscape Percentage	7.7%
Permeable Carpark (m2)	5,869
Permeable Area Percentage	15.0%

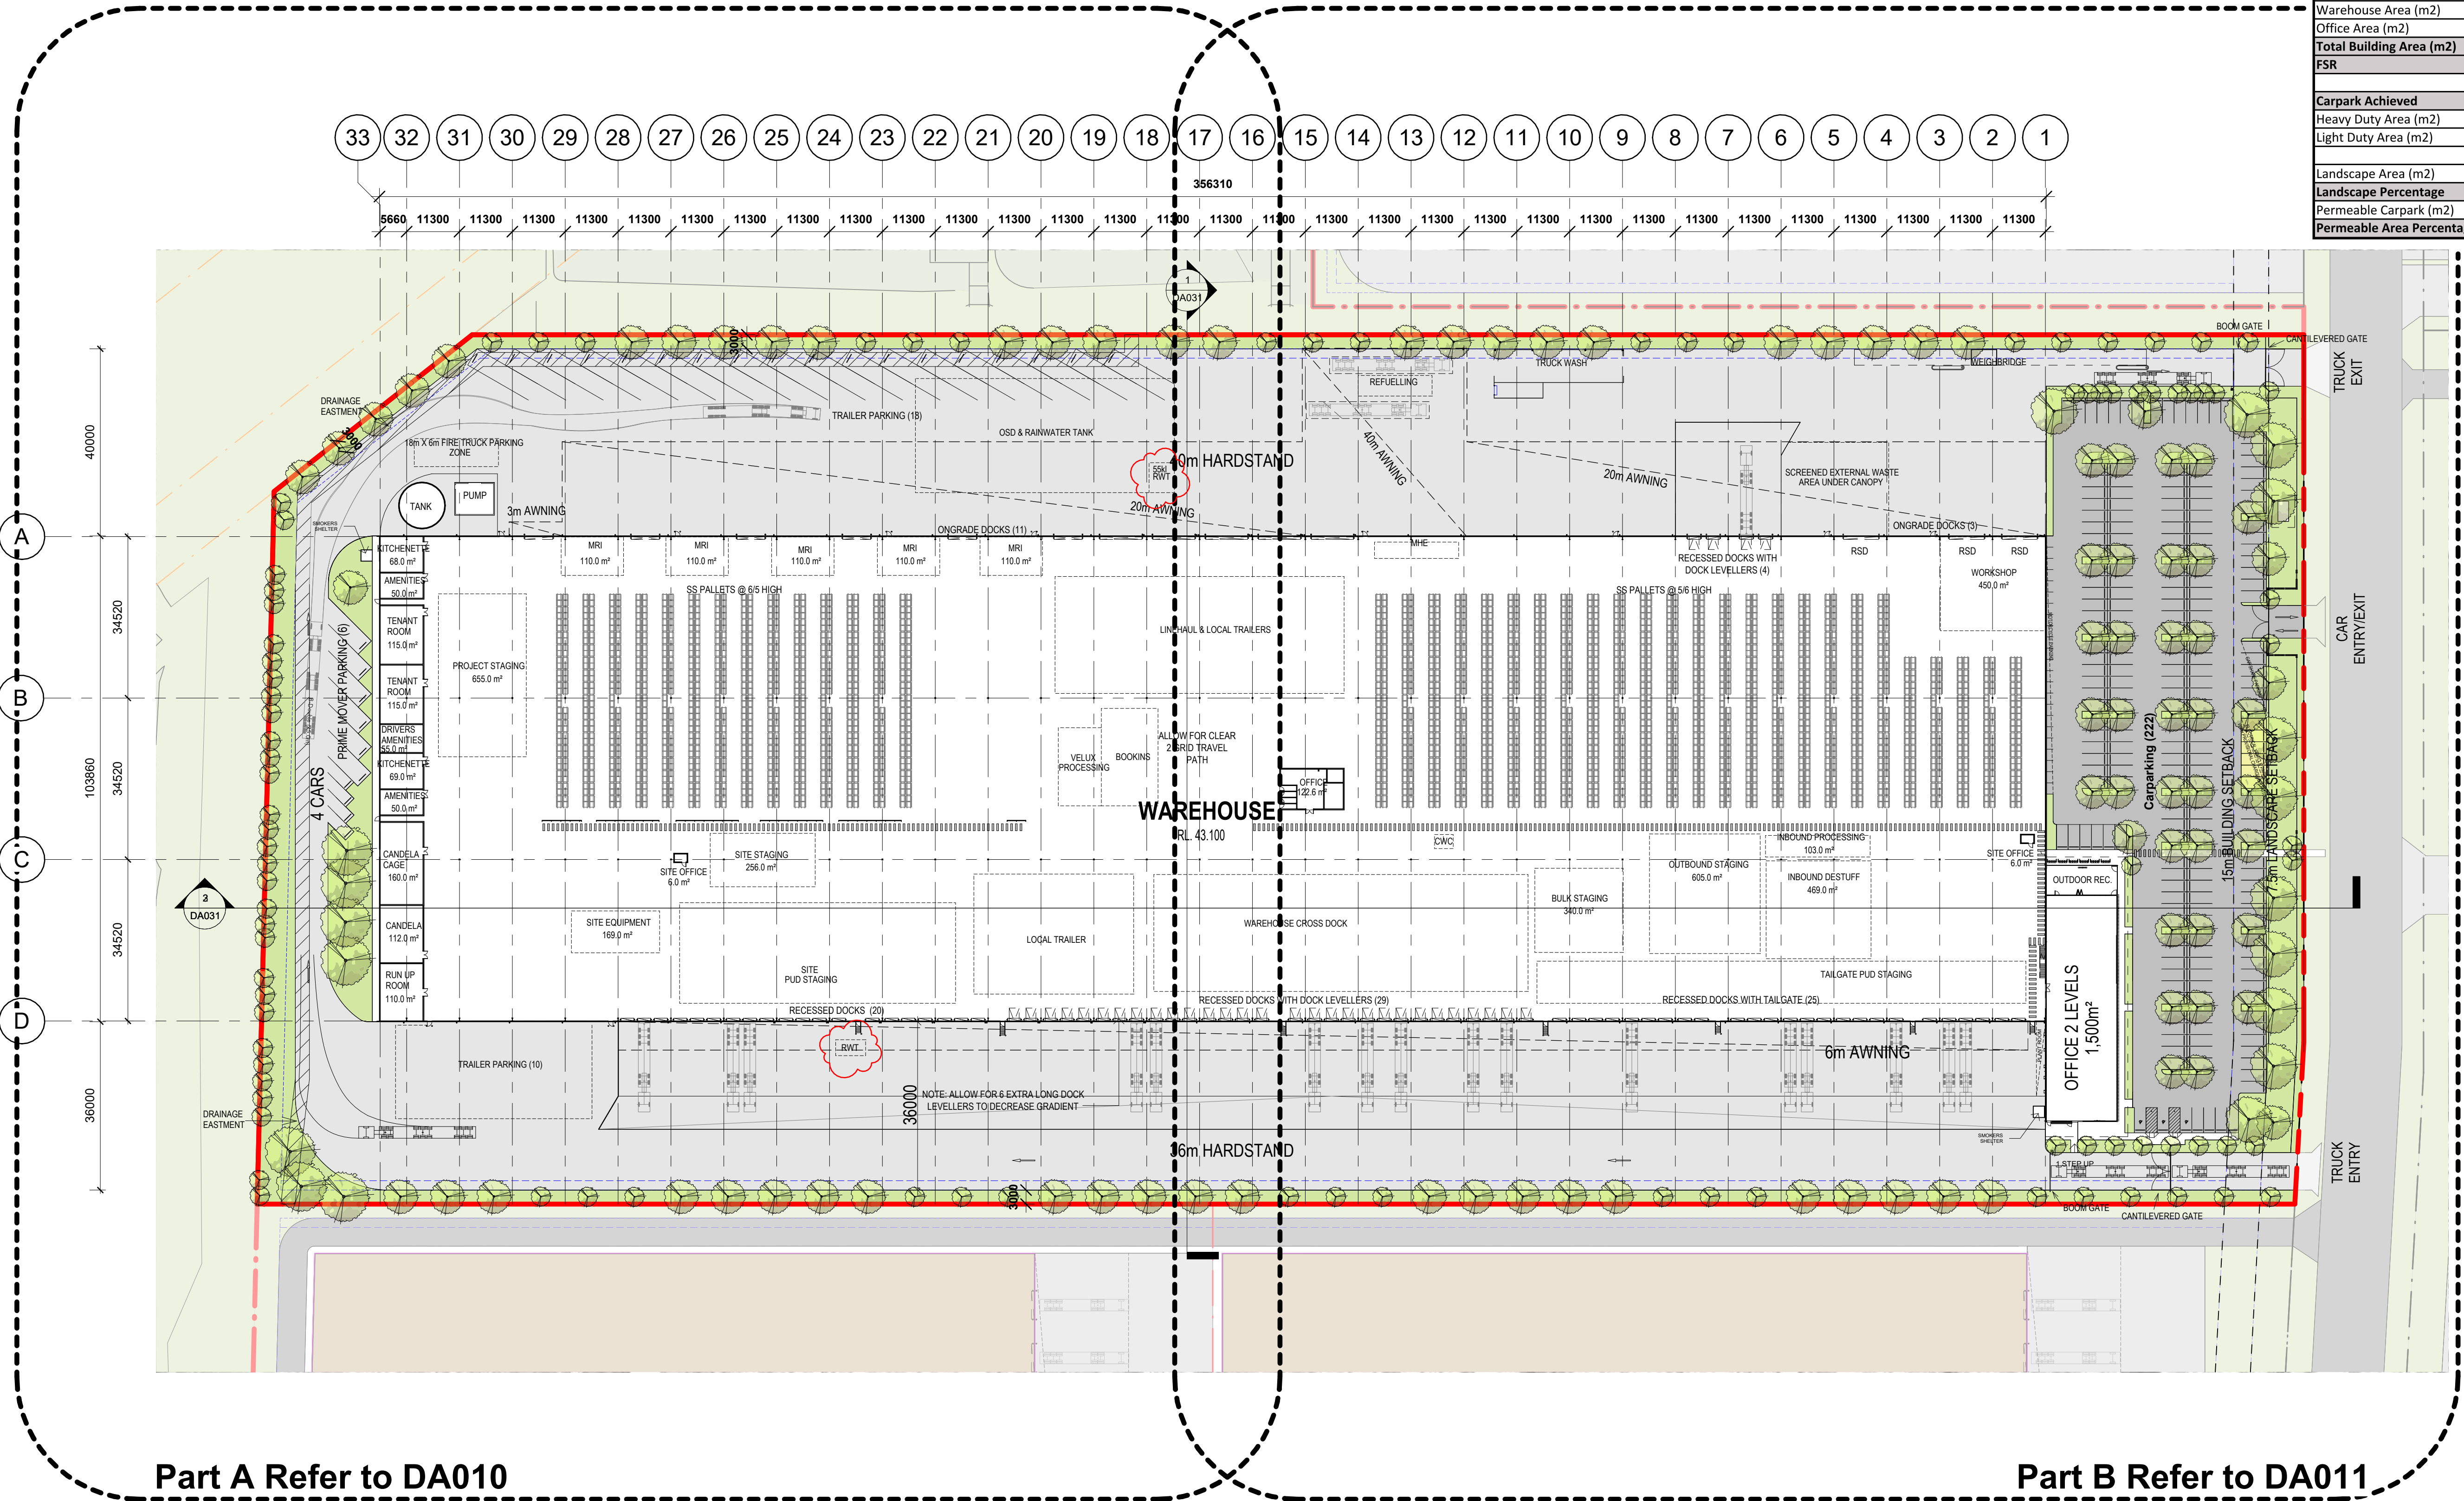

Part A Refer to DA010

Part B Refer to DA011



1 Site Plan
1 : 750

13102_221-227 Luddenham Road, Orchard Hills NSW - 13102_221-227 Luddenham Road, Orchard Hills NSW - 13102_221-227 Luddenham Road, Orchard Hills NSW

Issue	Description	Date
J	DA UPDATED	15/01/2025
I	DA UPDATED	15/12/2024
H	LAYOUT ADJUSTMENTS	15/11/2024
G	UPDATED FOR DA	18/09/2024
F	UPDATED AREA TABLE	09/07/2024
E	UPDATED GATE	25/03/2024
D	FOR DA	13/05/2024
C	FOR DA	06/05/2024
B	FOR DA	11/12/2023
A	FOR DA	07/12/2023


Builder and/or subcontractors shall verify all project dimensions before commencing on-site work or off-site fabrication. Figure dimensions shall take precedence over scaled dimensions. This drawing is copyright and cannot be reproduced in whole or in part or by any medium without the written permission of Nettleton Tribe Partnership Pty Ltd.

Project Name
Industrial Warehouse Development
Cope Sensitive Freight DC
Project Address
Alspeck Industrial Business Park
221 - 227 Luddenham Road, Orchard Hills NSW

  

Drawing Title:	
Site Plan	
Author:	Checker:
MJ	NG
Sheet Size:	Scale:
A1	1:750
Drawing Number:	Issue:
13102_DA005	J

nettletontribe
nettleton tribe partnership pty ltd ABN 58 161 683 122
117 Willoughby Road, Crows Nest, NSW 2065
t +61 2 9431 6431
e: sydney@nettletontribe.com.au w: nettletontribe.com.au

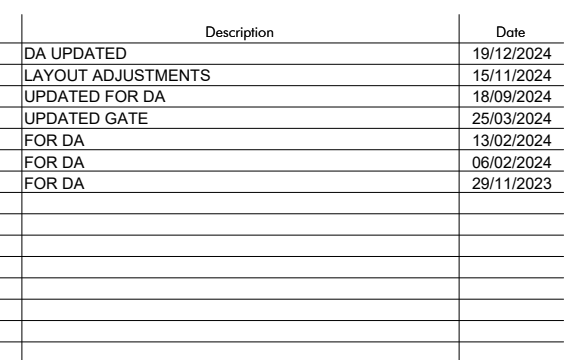



Project Name
**Industrial Warehouse Development
Cope Sensitive Freight DC**


Project Address
**Aspec Industrial Business Park
221 - 227 Luddenham Road, Orchard Hills NSW**




nettletontribe

nettleton tribe partnership Pty Ltd ABN 58 161 683 122
117 Willoughby Road, Crows Nest, NSW 2065
t +61 2 9431 6431
e: sydney@nettletontribe.com.au w: nettletontribe.com.au

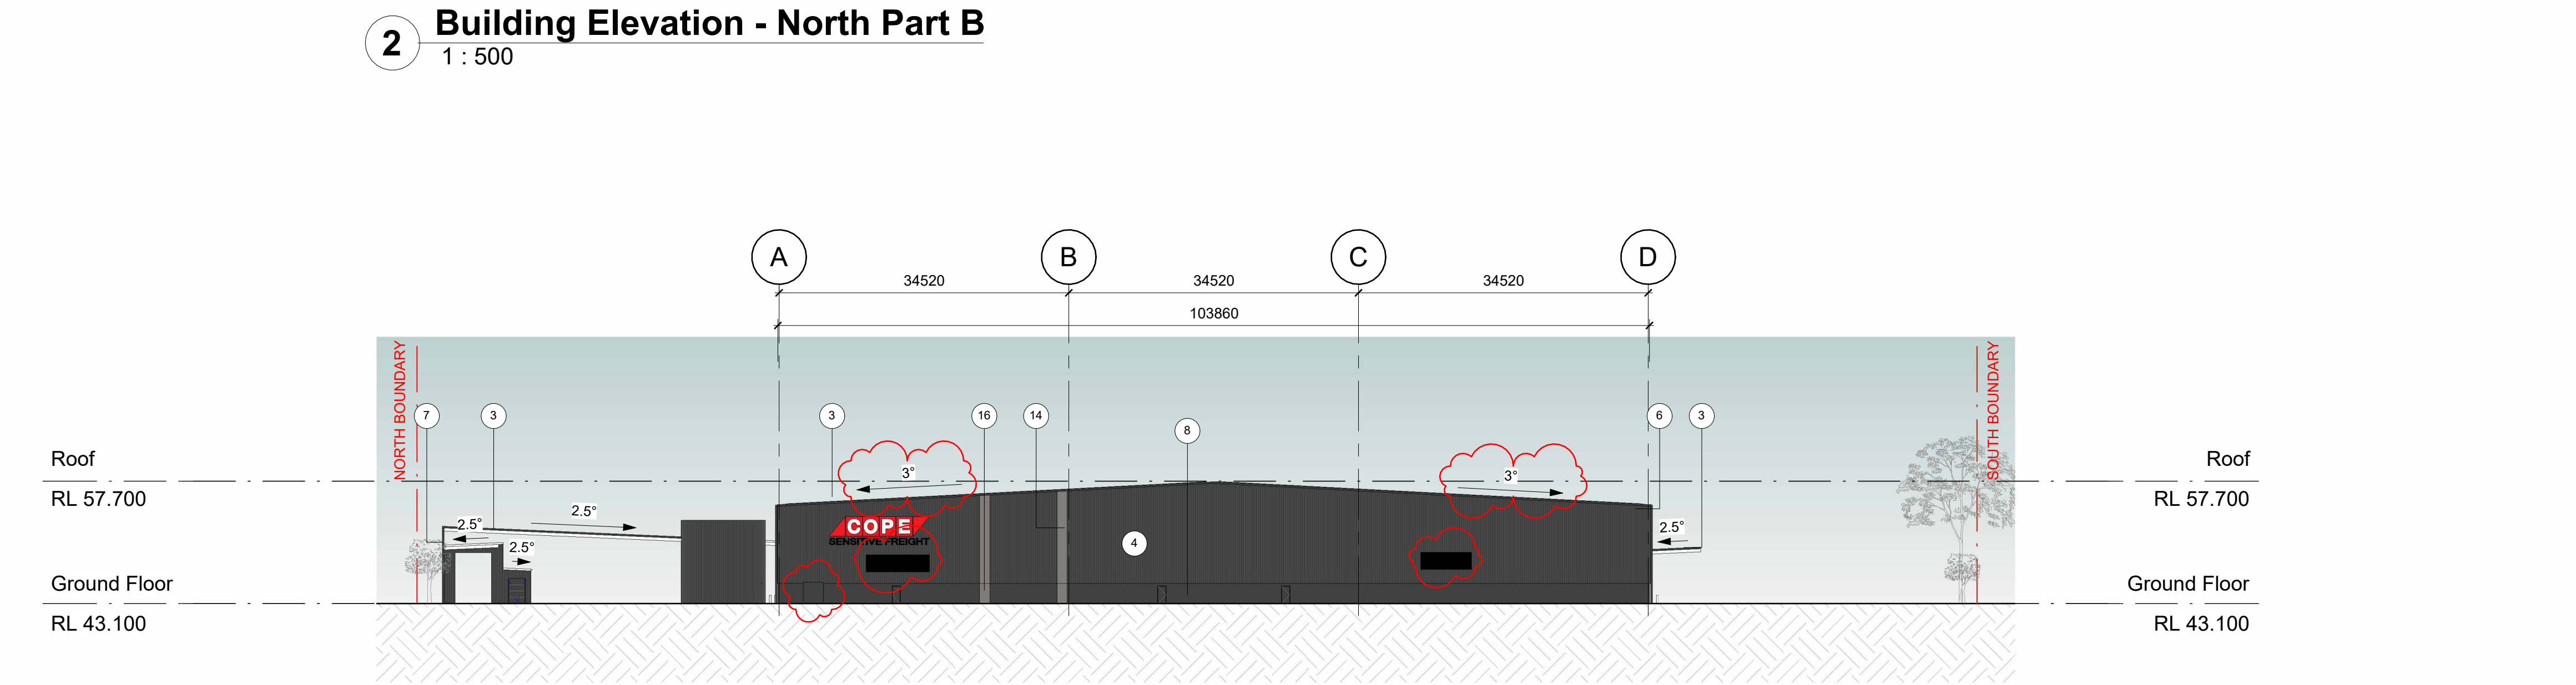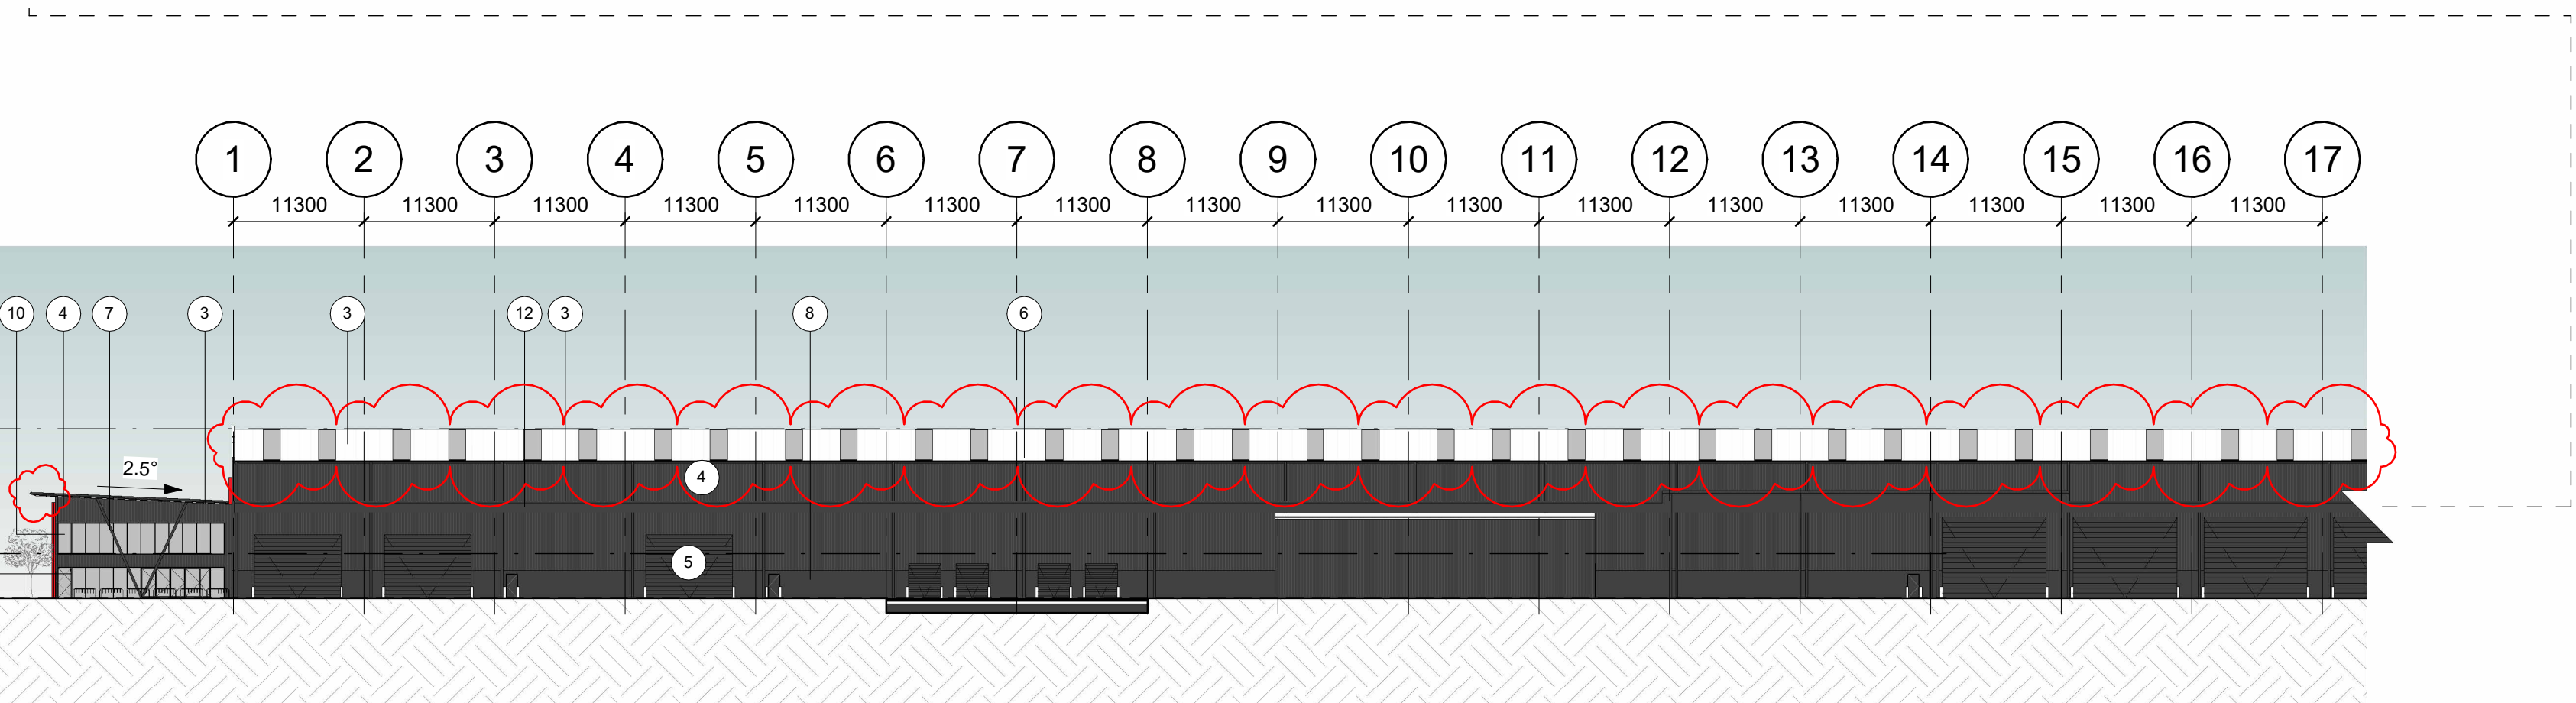


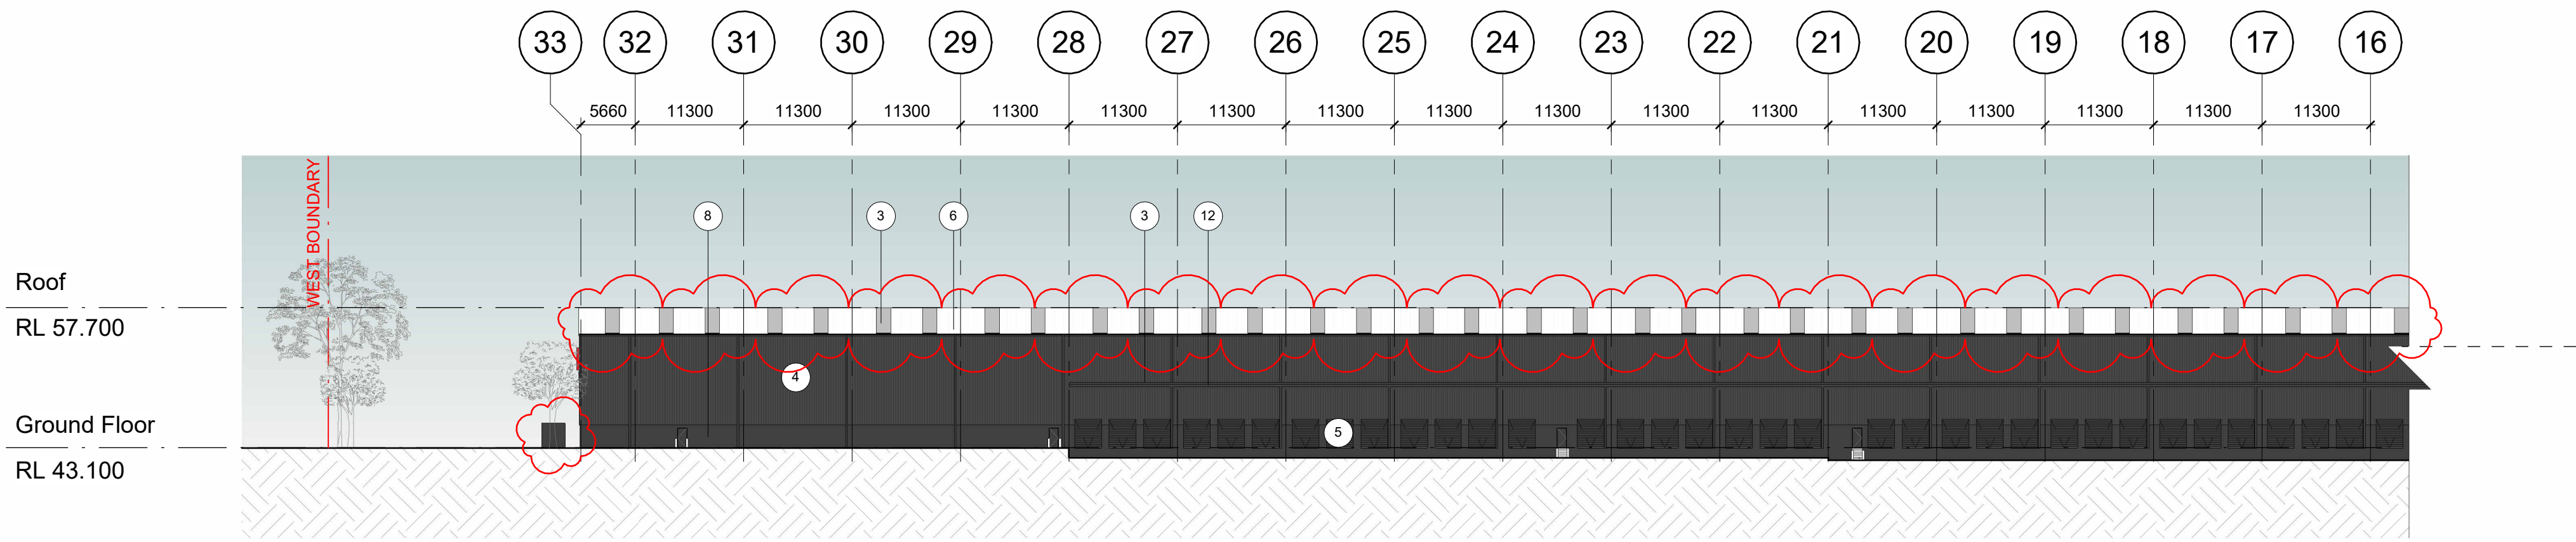

2 Building Elevation - South Part A
1 : 500

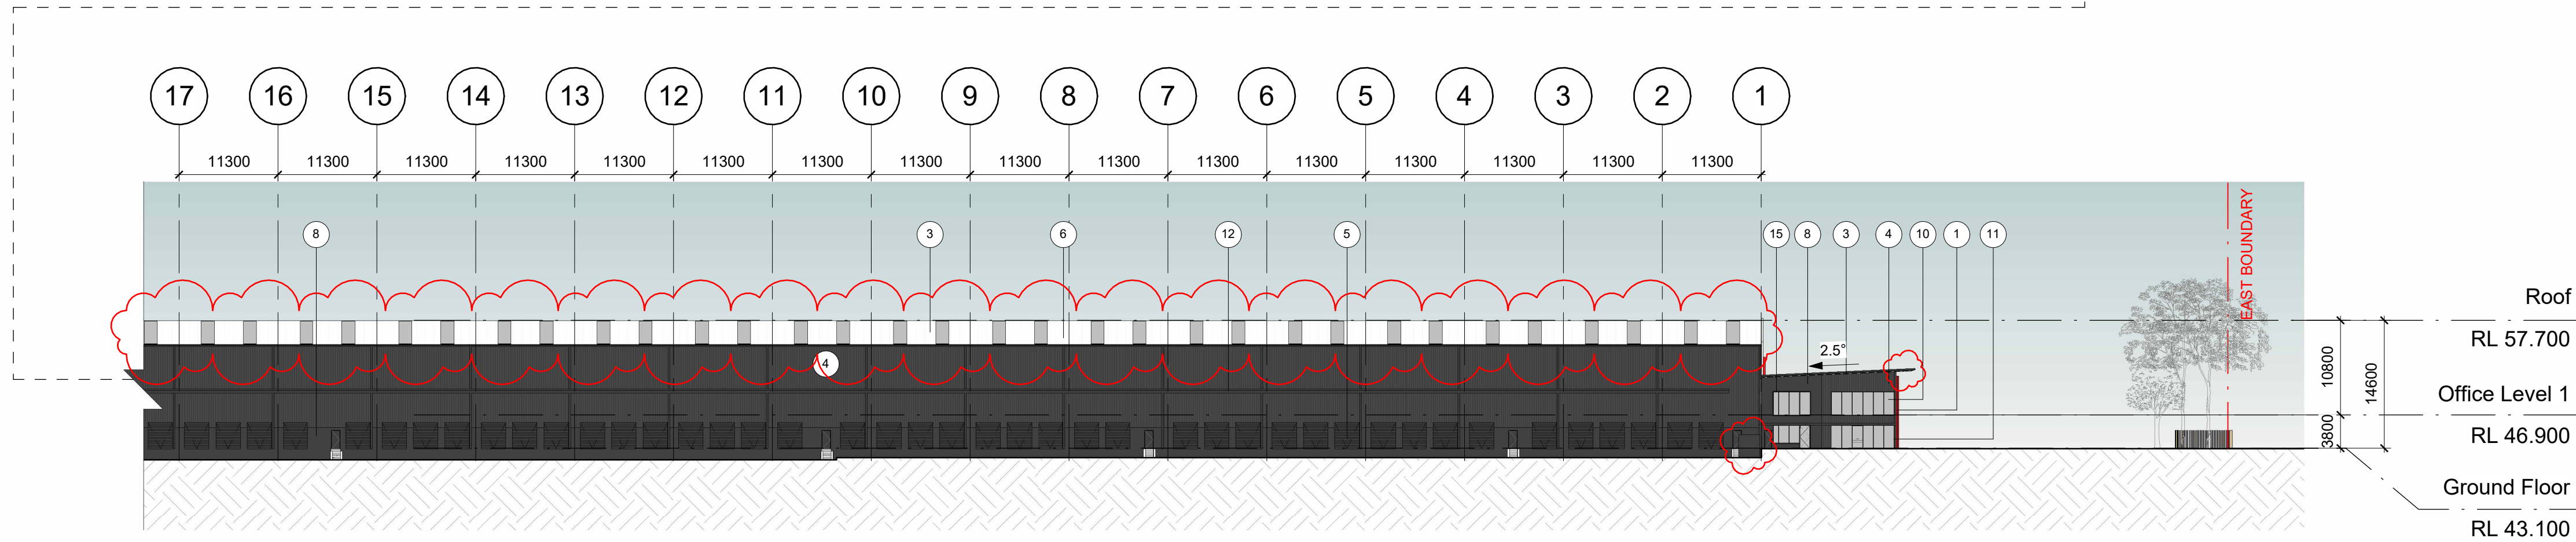


3 Building Elevation - South Part B
1 : 500

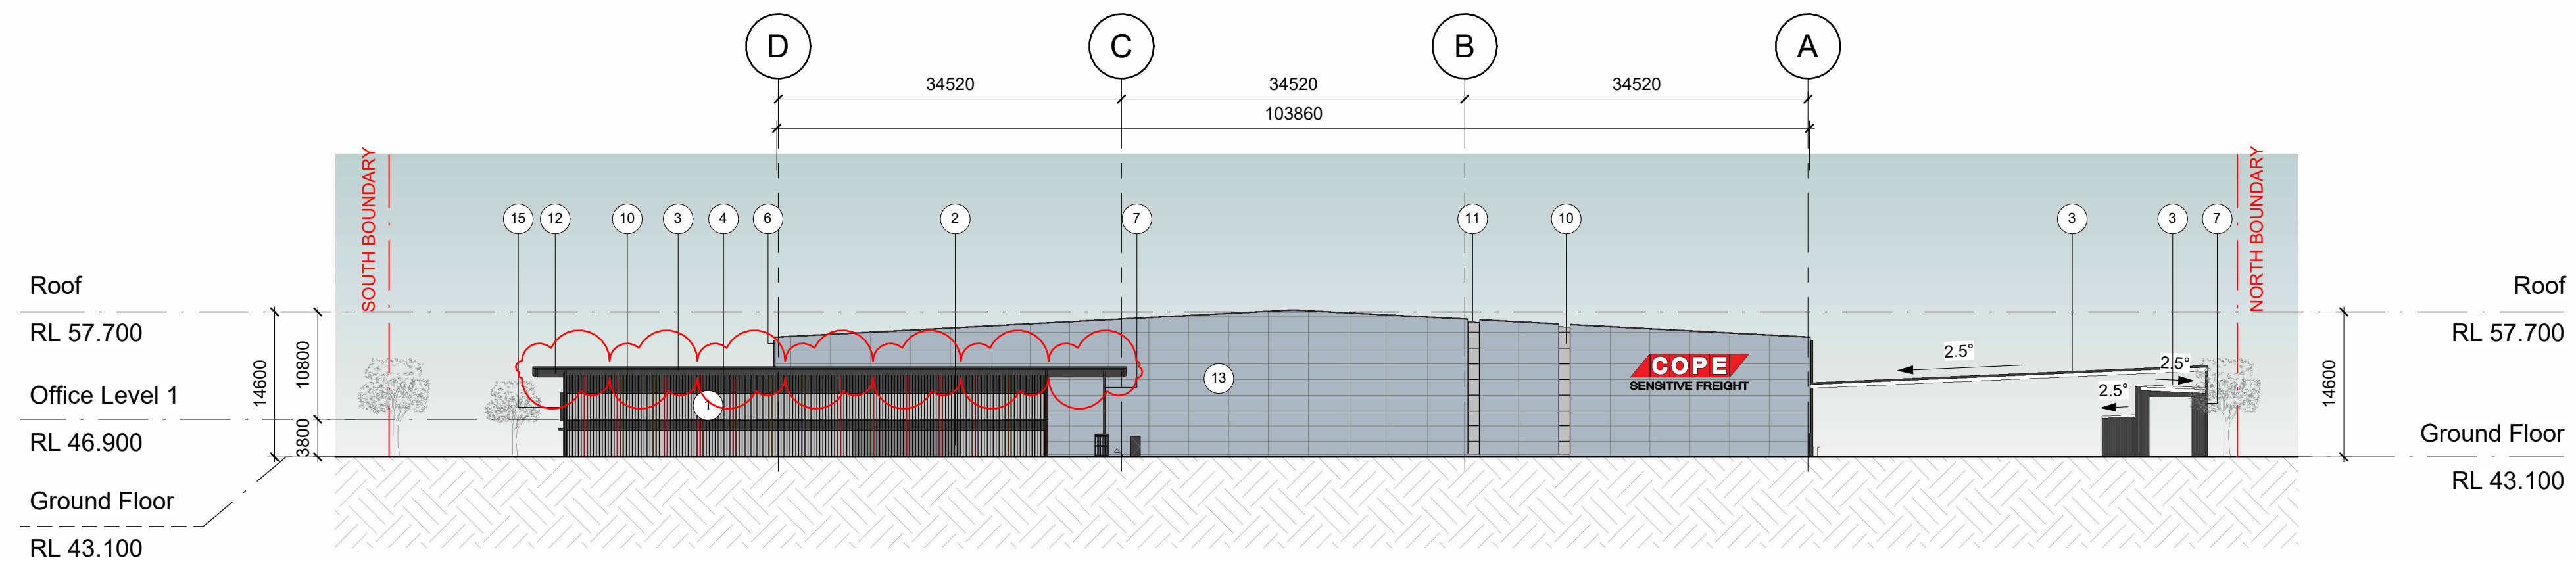

1 Building Elevation - East
1 : 500

EXTERNAL FINISHES LEGEND

- 1 ALUMINIUM BLADES
COLOR TO MATCH COPE RED
- 2 GLASS - BACKSPAN SPANDREL GLAZING
- 3 PROFILED ROOF SHEETING
COLOR TO MATCH COLORBOND DOVER WHITE
- 4 PROFILED METAL SHEETING
COLOR TO MATCH COLORBOND MONUMENT
- 5 ROLLER SHUTTER DOOR
COLOR TO MATCH COLORBOND MONUMENT
- 6 AWNING, DOWNPIPES, CAPPING
COLOR TO MATCH COLORBOND MONUMENT
- 7 EXPOSED STEEL COLUMN
PAINT WITH COLORBOND MONUMENT
- 8 PRECAST CONCRETE WALL
PAINT WITH COLORBOND MONUMENT
- 9 PROFILE CLEAR LIGHT ROOF SHEETING
- 10 CLEAR VISION GLAZING
- 11 ALUMINIUM WINDOW FRAME
COLOR TO MATCH COLORBOND MONUMENT
- 12 PROFILED METAL SHEETING SOFFIT
COLOR TO MATCH COLORBOND MONUMENT
- 13 ALSPEC PROCLAD SOLID ALUMINIUM PANEL
COLOR SILVER ICE METALLIC
- 14 PROFILED METAL SHEETING
COLOR TO MATCH COLORBOND WALLABY
- 15 ALUMINIUM WINDOW BOX EXTRUSION
COLOR TO MATCH COLORBOND MONUMENT
- 16 PRECAST CONCRETE WALL
PAINT WITH COLORBOND WALLABY

 

Drawing Title:
Building Elevation - Sheet 2

Author: MJ
Checker: NG
Sheet Size: A1
Drawing Number: 13102_DA022

Scale: 1:500
Issue: F

nettletontribe
nettleton tribe partnership ply ltd ABN 58 161 683 122
117 Willoughby Road, Crows Nest, NSW 2065
t +61 2 9431 6431
e: sydney@nettletontribe.com.au w: nettletontribe.com.au

13102024 5:21:54 PM P:\13102_NBP-B COPE-2024\13102_NBP-B COPE_AR_ARCH_DA_V2.rvt




Issue	Description	Date
F	LAYOUT ADJUSTMENTS	15/11/2024
E	UPDATED FOR DA	18/09/2024
D	FOR DA	13/02/2024
C	FOR DA	06/02/2024
B	FOR DA	07/10/2023
A	FOR DA	28/11/2023


Builder and/or subcontractors shall verify all project dimensions before commencing on-site work or off-site fabrication. Figure dimensions shall take precedence over scaled dimensions. This drawing is copyright and cannot be reproduced in whole or in part or by any medium without the written permission of Nettleton Tribe Partnership Pty Ltd.

Project Name
Industrial Warehouse Development
Cope Sensitive Freight DC
Project Address
Alspec Industrial Business Park
221 - 227 Luddenham Road, Orchard Hills NSW




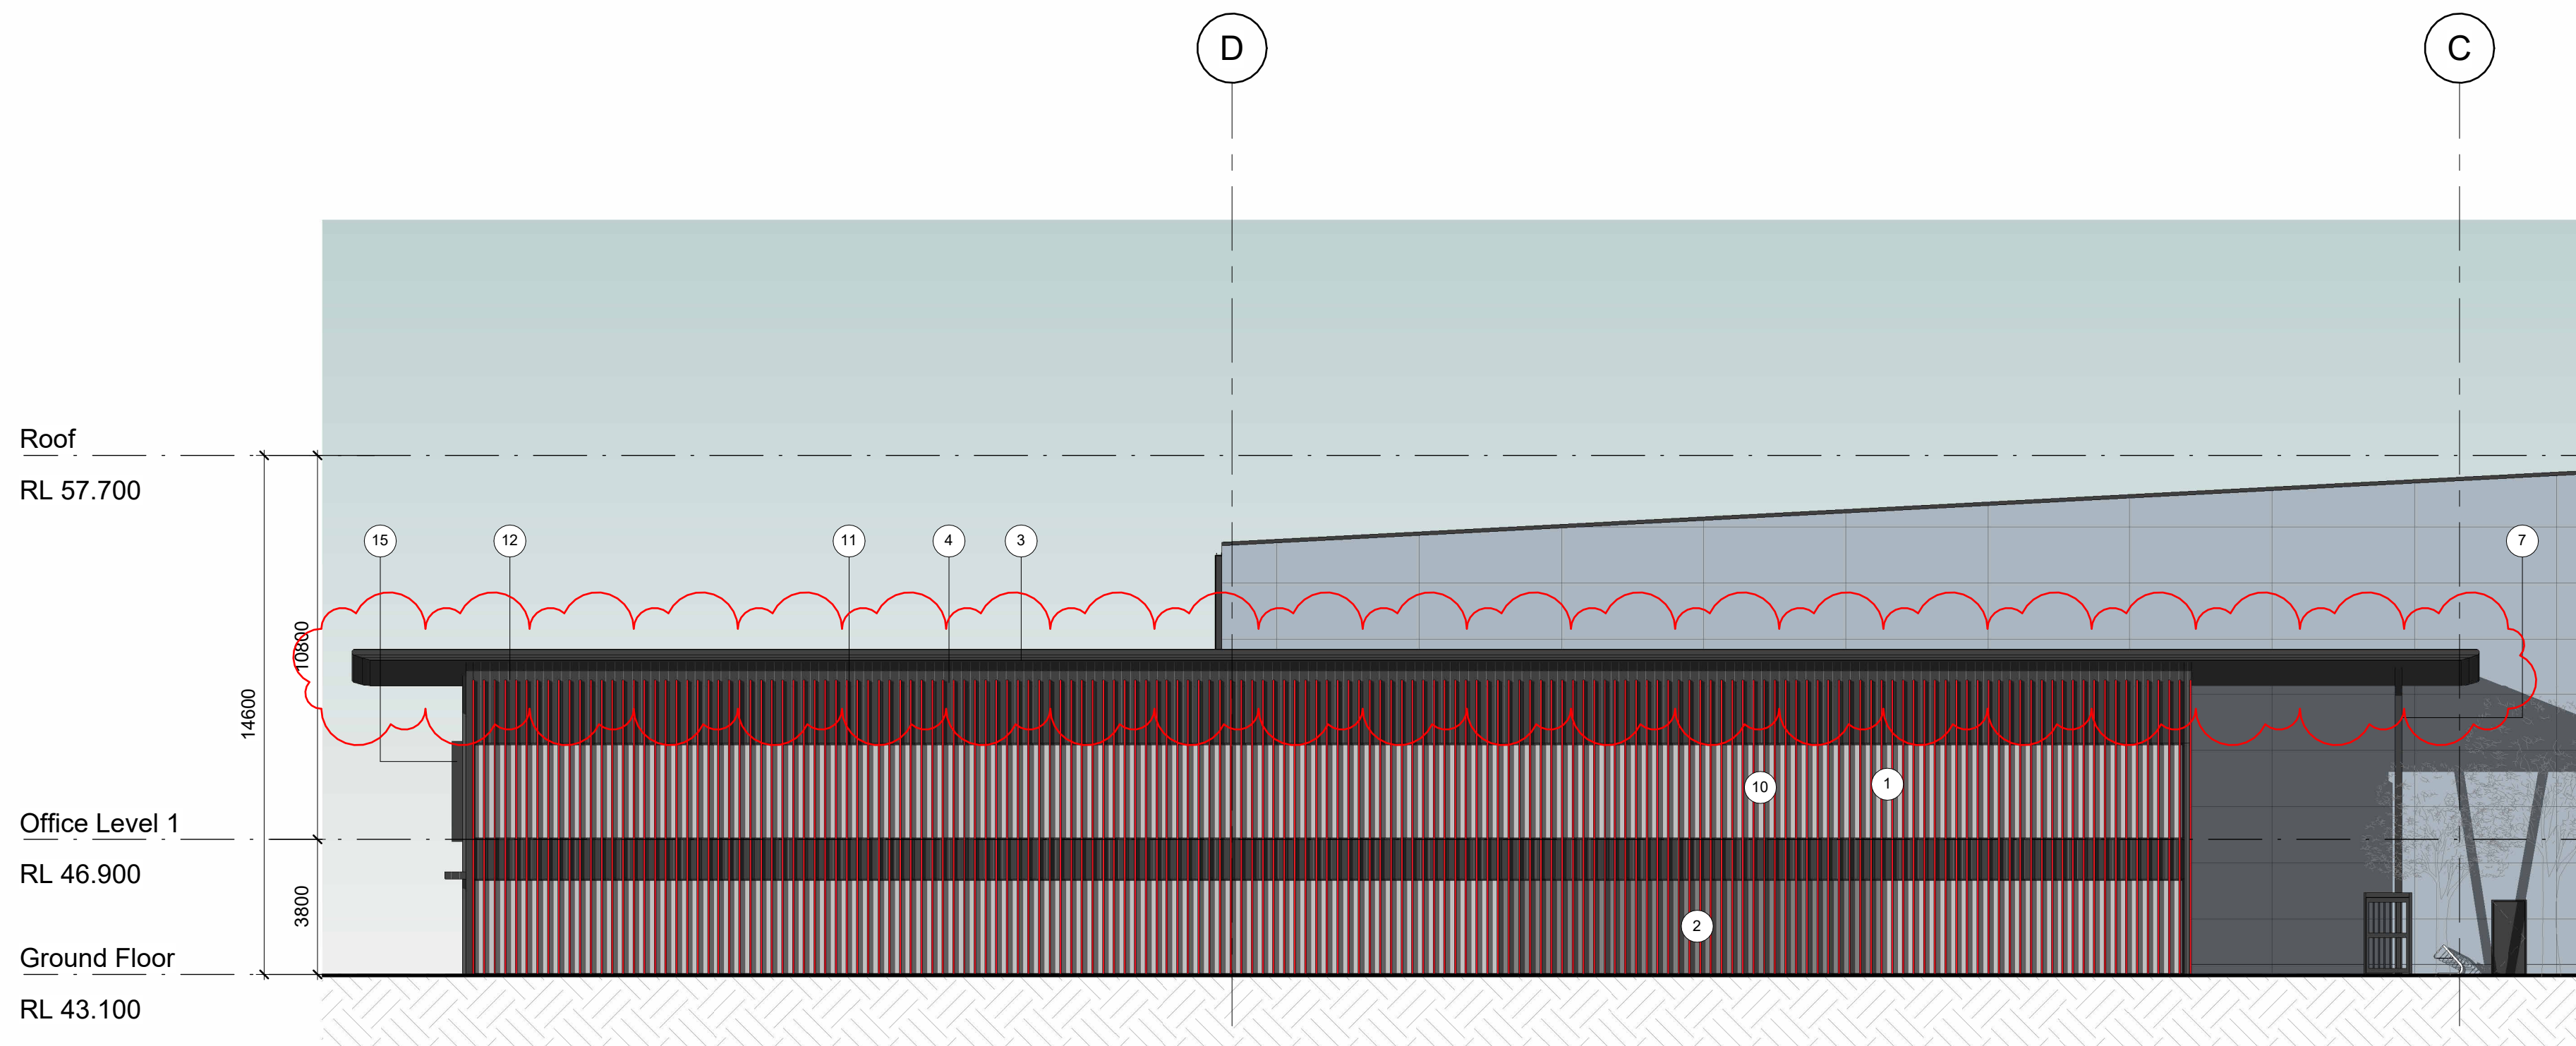


1 OFFICE EAST ELEVATION
1 : 150

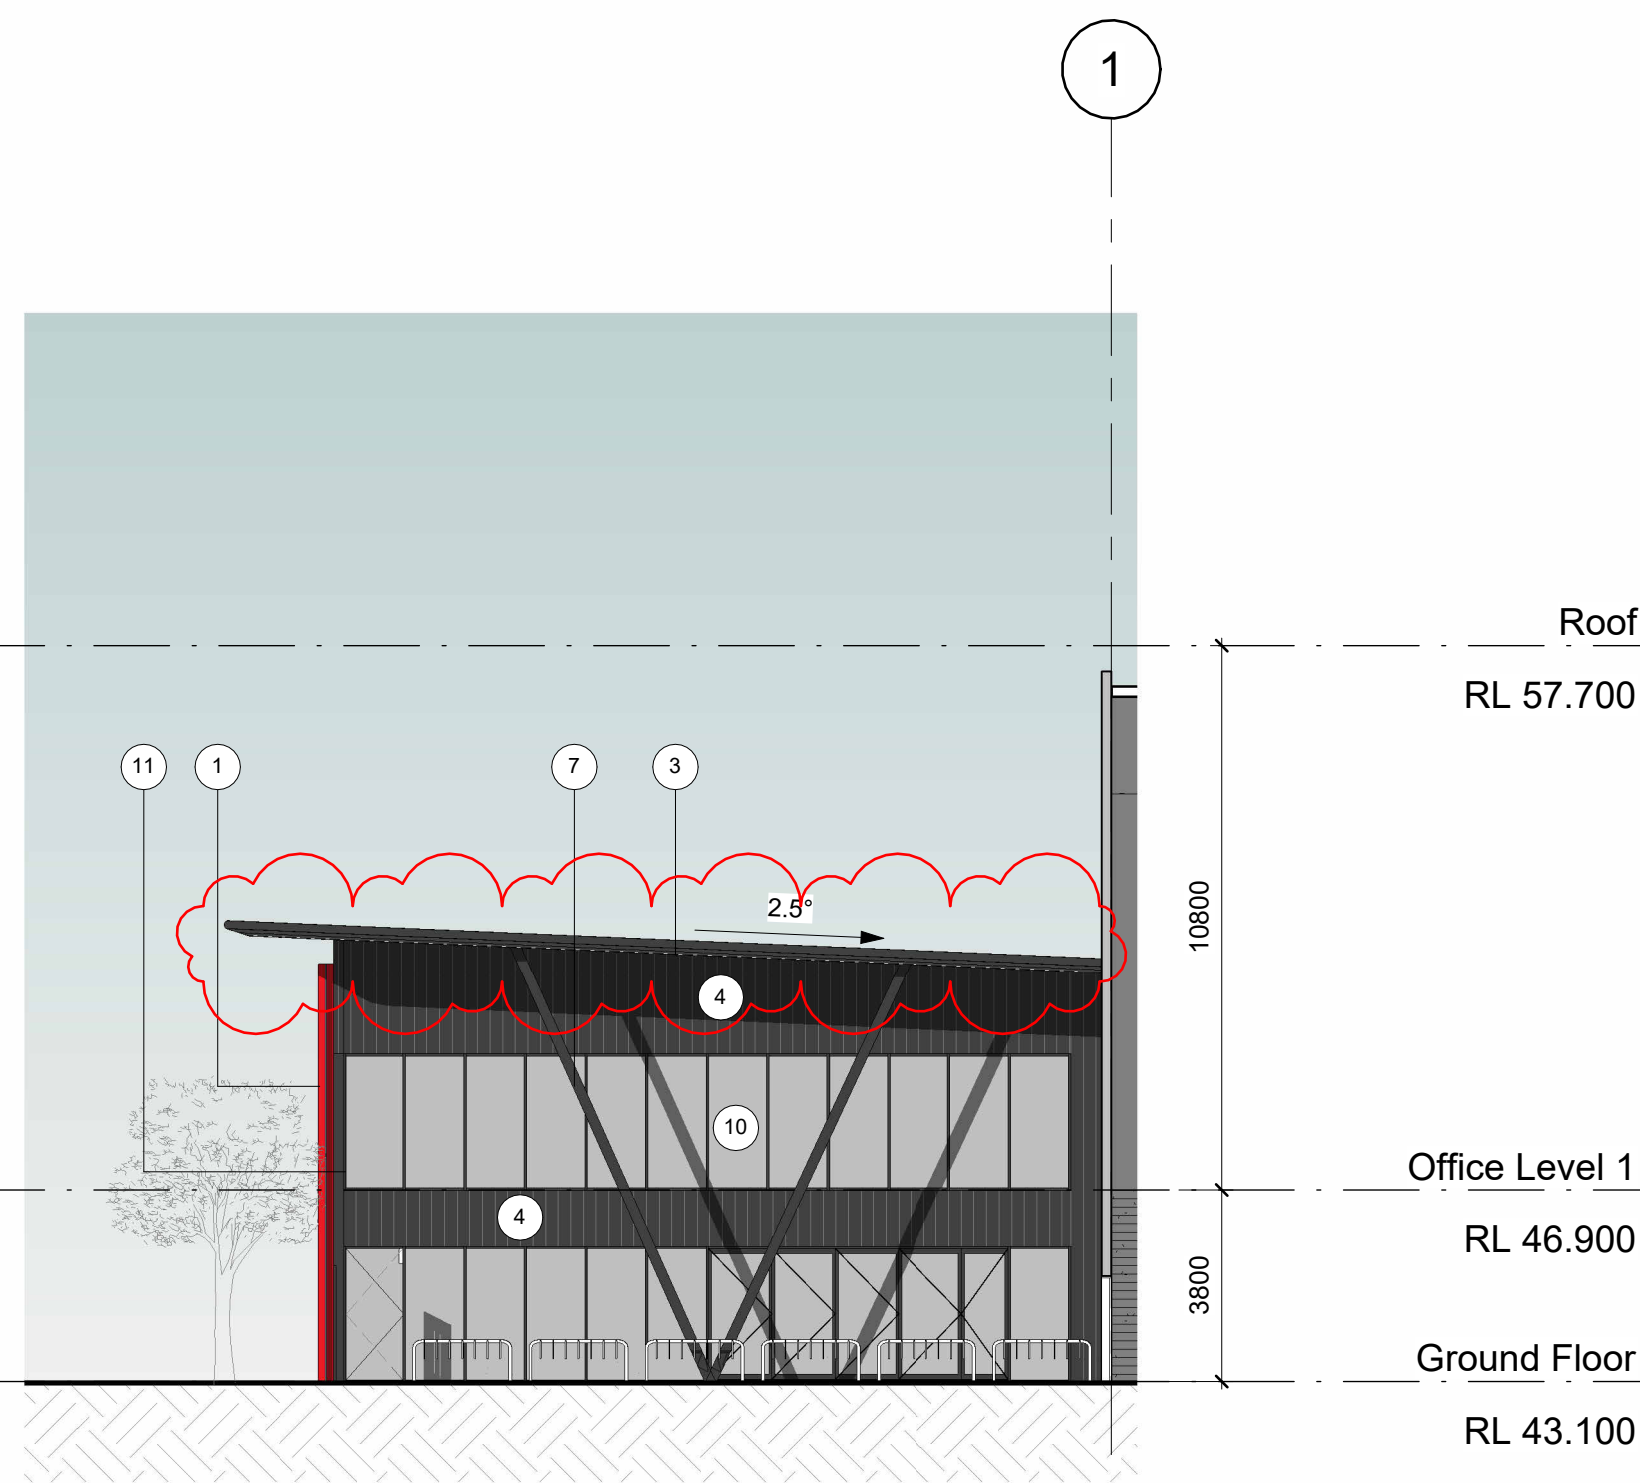

2 OFFICE NORTH ELEVATION
1 : 150

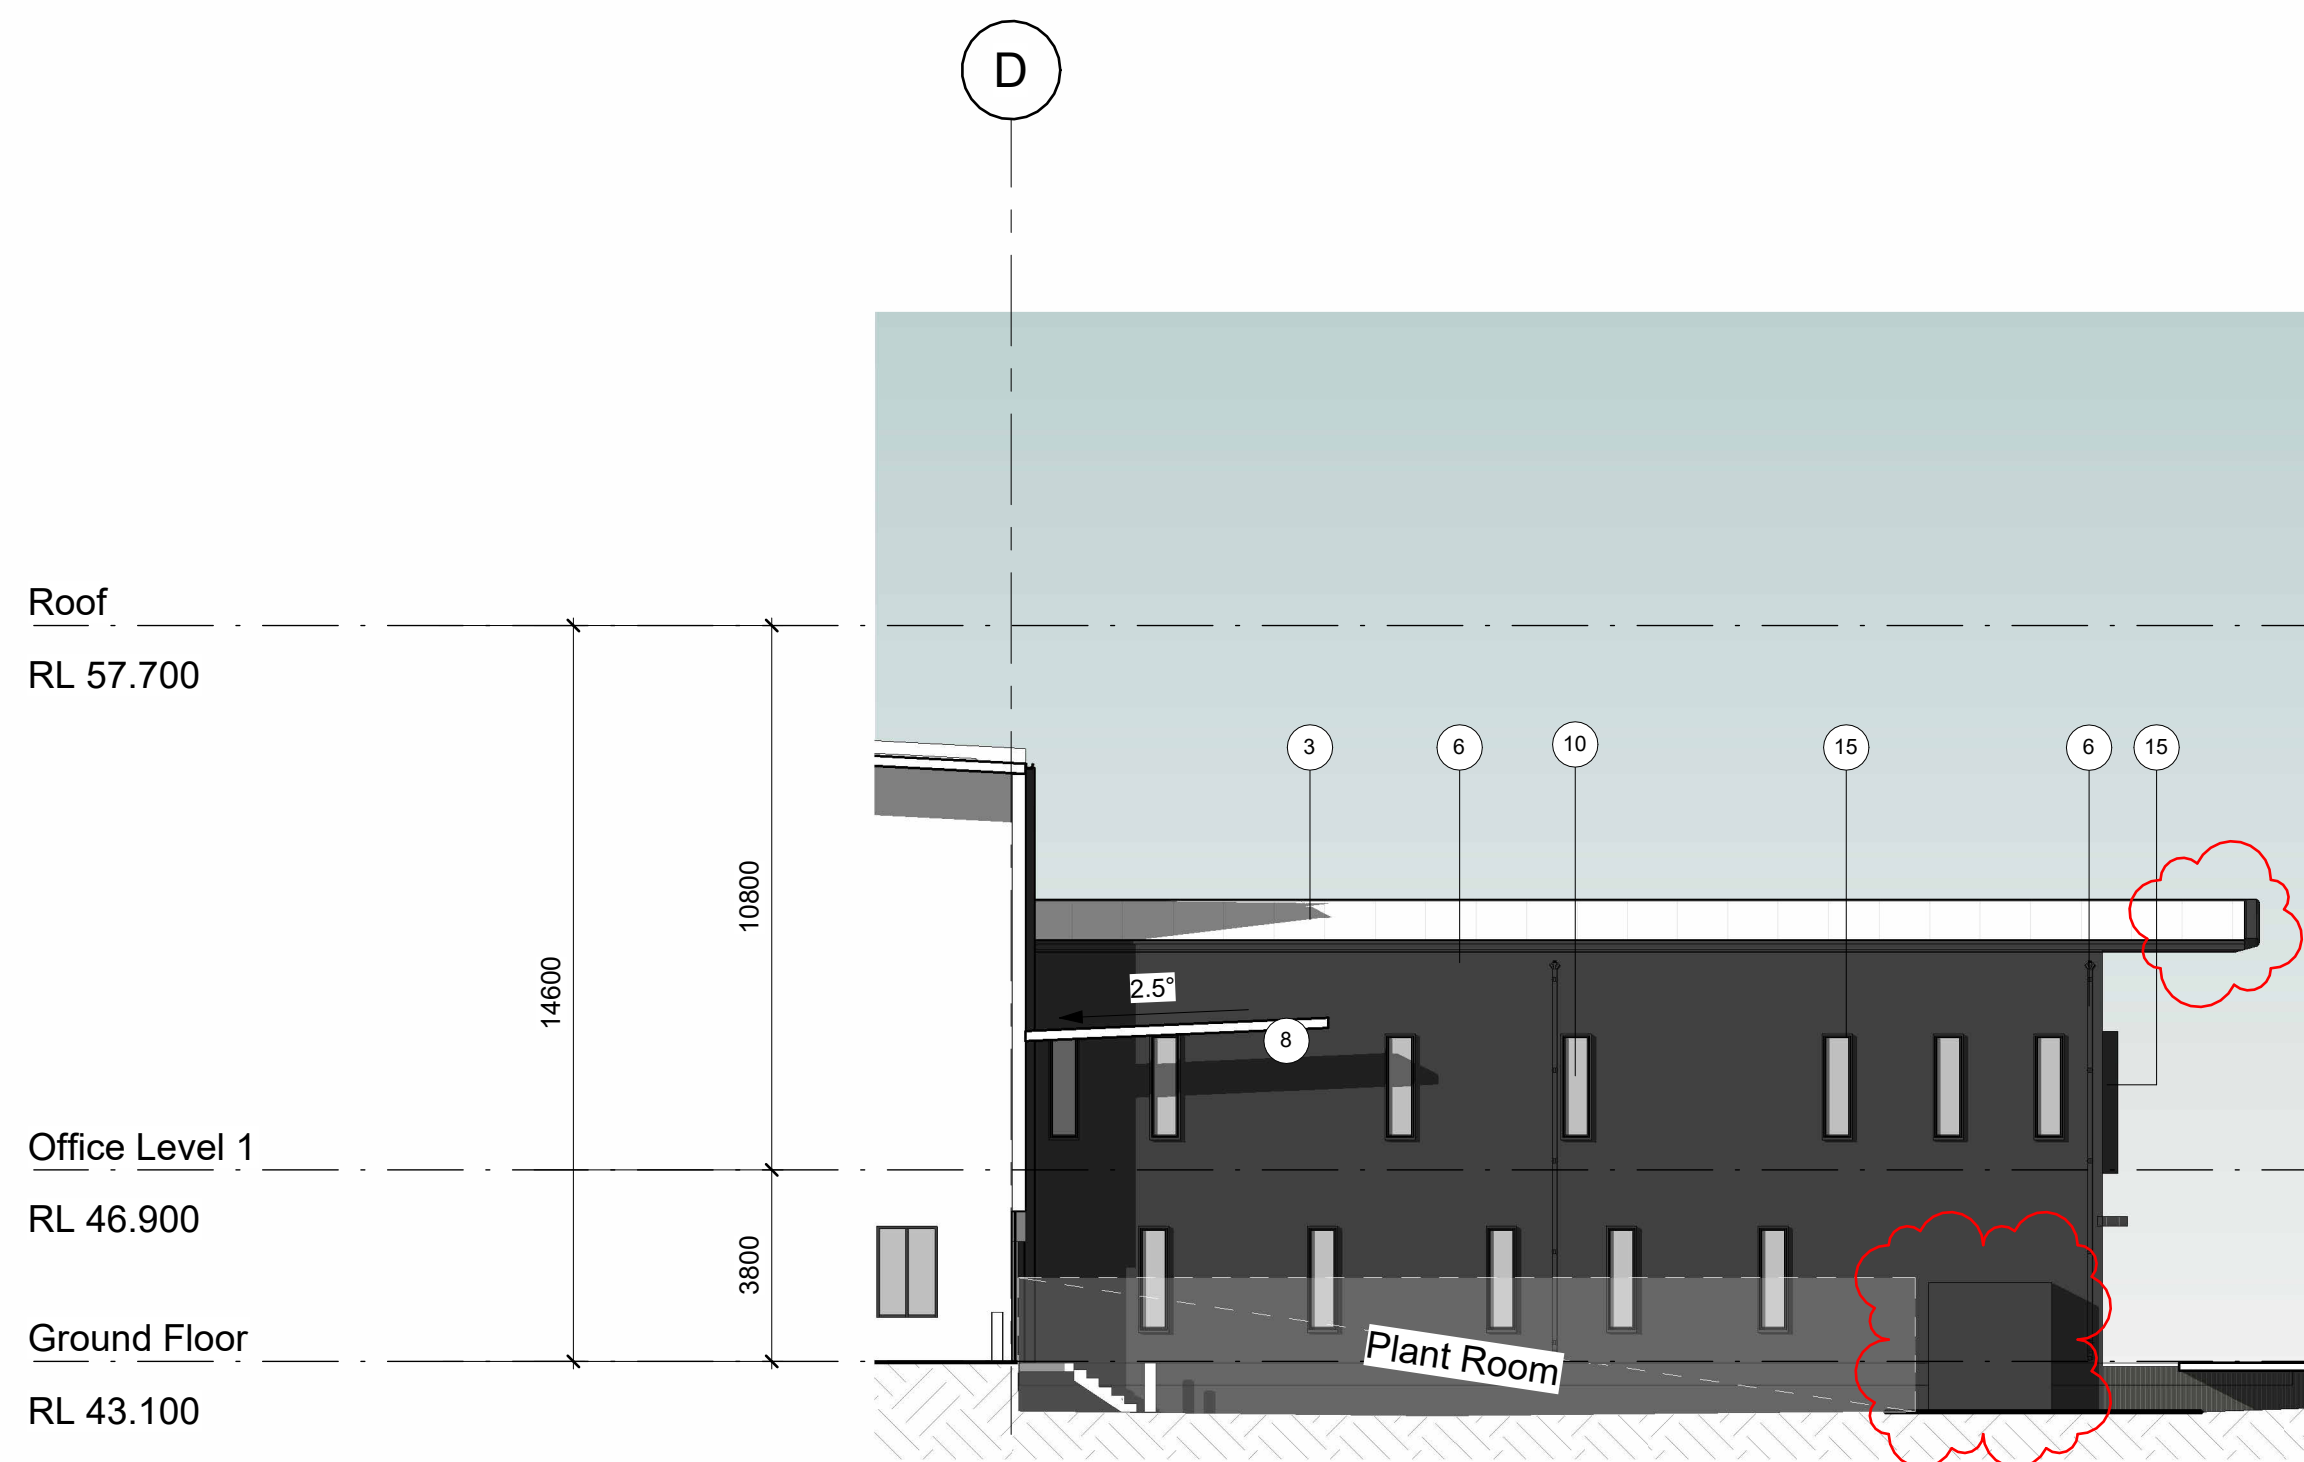


4 OFFICE WEST ELEVATION
1 : 150

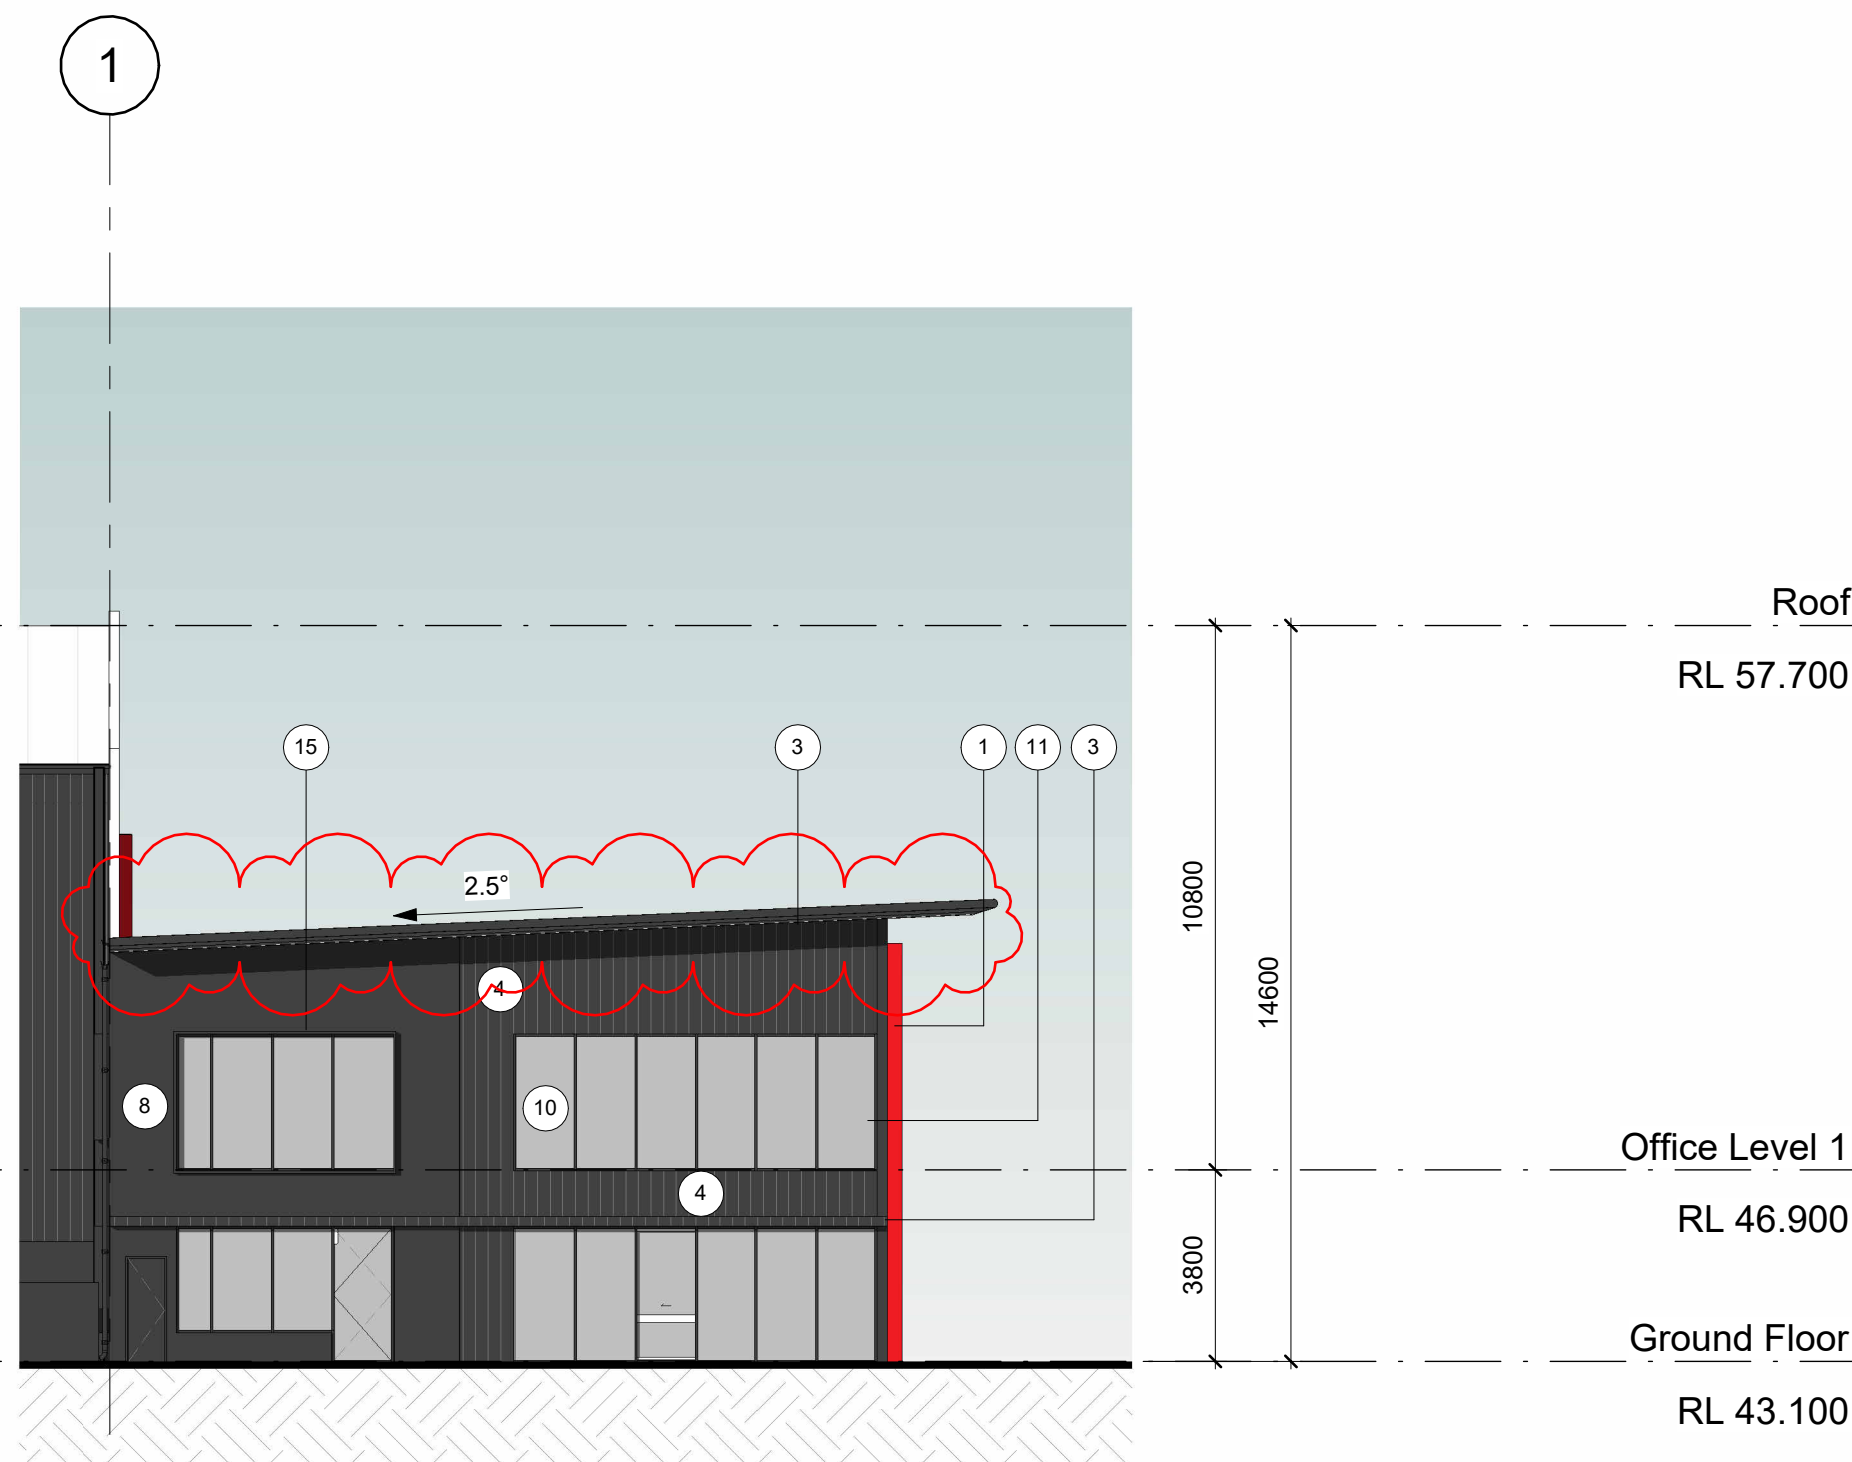

3 OFFICE SOUTH ELEVATION
1 : 150

EXTERNAL FINISHES LEGEND

- 1 ALUMINIUM BLADES
COLOR TO MATCH COPE RED
- 2 GLASS - BACKSPAN SPANDREL GLAZING
- 3 PROFILED ROOF SHEETING
COLOR TO MATCH COLORBOND DOVER WHITE
- 4 PROFILED METAL SHEETING
COLOR TO MATCH COLORBOND MONUMENT
- 5 ROLLER SHUTTER DOOR
COLOR TO MATCH COLORBOND MONUMENT
- 6 AWNING, DOWNPIPES, CAPPING
COLOR TO MATCH COLORBOND MONUMENT
- 7 EXPOSED STEEL COLUMN
PAINT WITH COLORBOND MONUMENT
- 8 PRECAST CONCRETE WALL
PAINT WITH COLORBOND MONUMENT
- 9 PROFILE CLEAR LIGHT ROOF SHEETING
- 10 CLEAR VISION GLAZING
- 11 ALUMINIUM WINDOW FRAME
COLOR TO MATCH COLORBOND MONUMENT
- 12 PROFILED METAL SHEETING SOFFIT
COLOR TO MATCH COLORBOND MONUMENT
- 13 ALSPEC PROCLAD SOLID ALUMINIUM PANEL
COLOR SILVER ICE METALLIC
- 14 PROFILED METAL SHEETING
COLOR TO MATCH COLORBOND WALLABY
- 15 ALUMINIUM WINDOW BOX EXTRUSION
COLOR TO MATCH COLORBOND MONUMENT
- 16 PRECAST CONCRETE WALL
PAINT WITH COLORBOND WALLABY

 

Drawing Title:
Detail Elevation - Office

Author: MJ
Checker: NG
Sheet Size: A1
Drawing Number: 13102_DA023

Scale: 1:500
Issue: E


nettletontribe
nettleton tribe partnership ply ltd ABN 58 161 683 122
117 Willoughby Road, Crows Nest, NSW 2065
t +61 2 9431 6431
e: sydney@nettletontribe.com.au w: nettletontribe.com.au

Issue	Description	Date
E	LAYOUT ADJUSTMENTS	15/11/2024
D	UPDATED FOR DA	18/09/2024
C	FOR DA	13/09/2024
B	FOR DA	07/12/2023
A	FOR DA	29/11/2023
P5	FOR INFORMATION	24/11/2023
P4	FOR INFORMATION	09/11/2023
P3	FOR INFORMATION	02/11/2023
P2	FOR INFORMATION	01/11/2023
P1	FOR INFORMATION	19/10/2022


Builder and/or subcontractors shall verify all project dimensions before commencing on-site work or off-site fabrication. Figure dimensions shall take precedence over scaled dimensions. This drawing is copyright and cannot be reproduced in whole or in part or by any medium without the written permission of Nettleton Tribe Partnership Pty Ltd.

Project Name
Industrial Warehouse Development
Cope Sensitive Freight DC
Project Address
Alspeck Industrial Business Park
221 - 227 Luddenham Road, Orchard Hills NSW




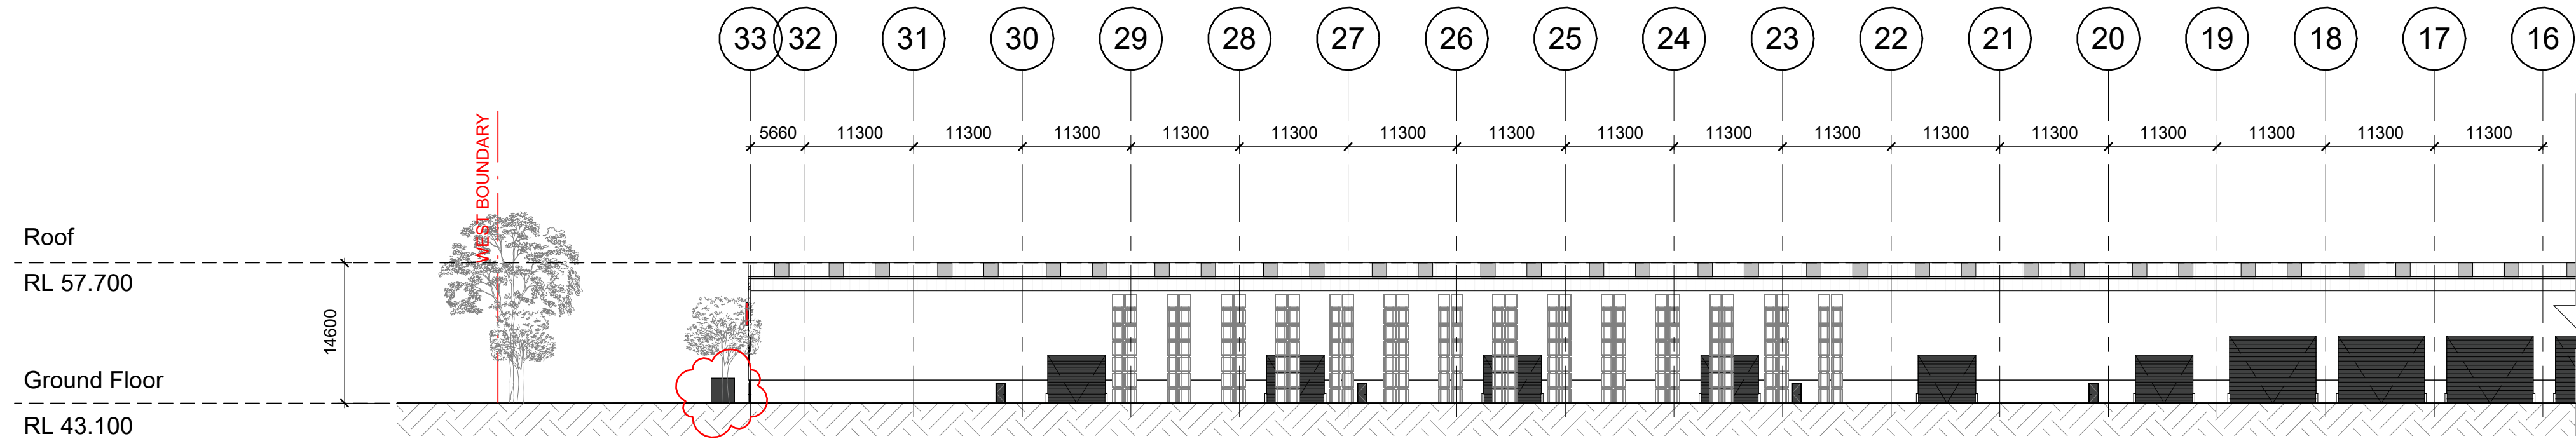


2 Long Section - Part A
1 : 500

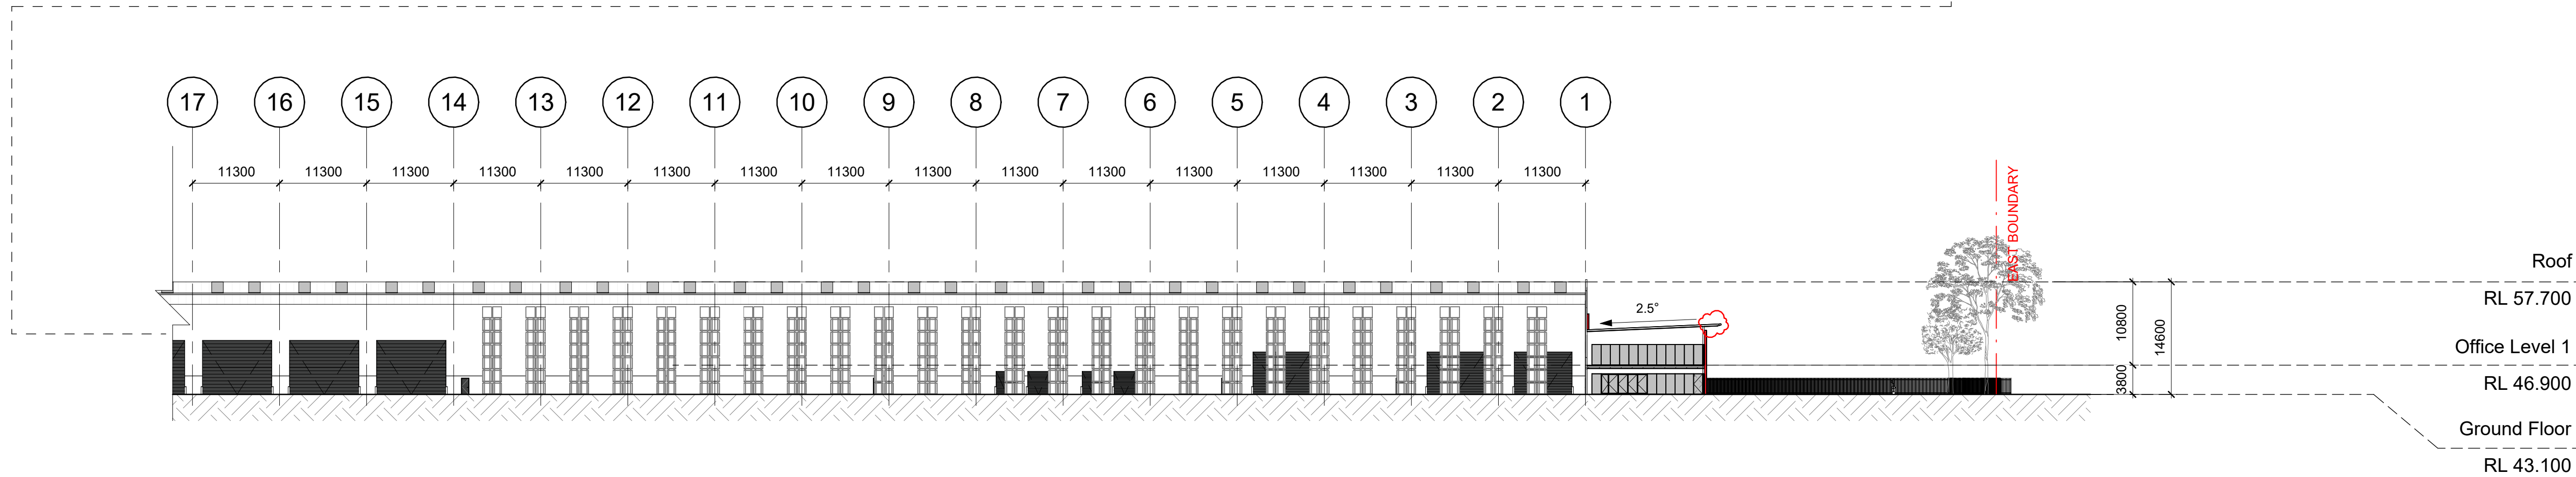

3 Long Section - Part B
1 : 500

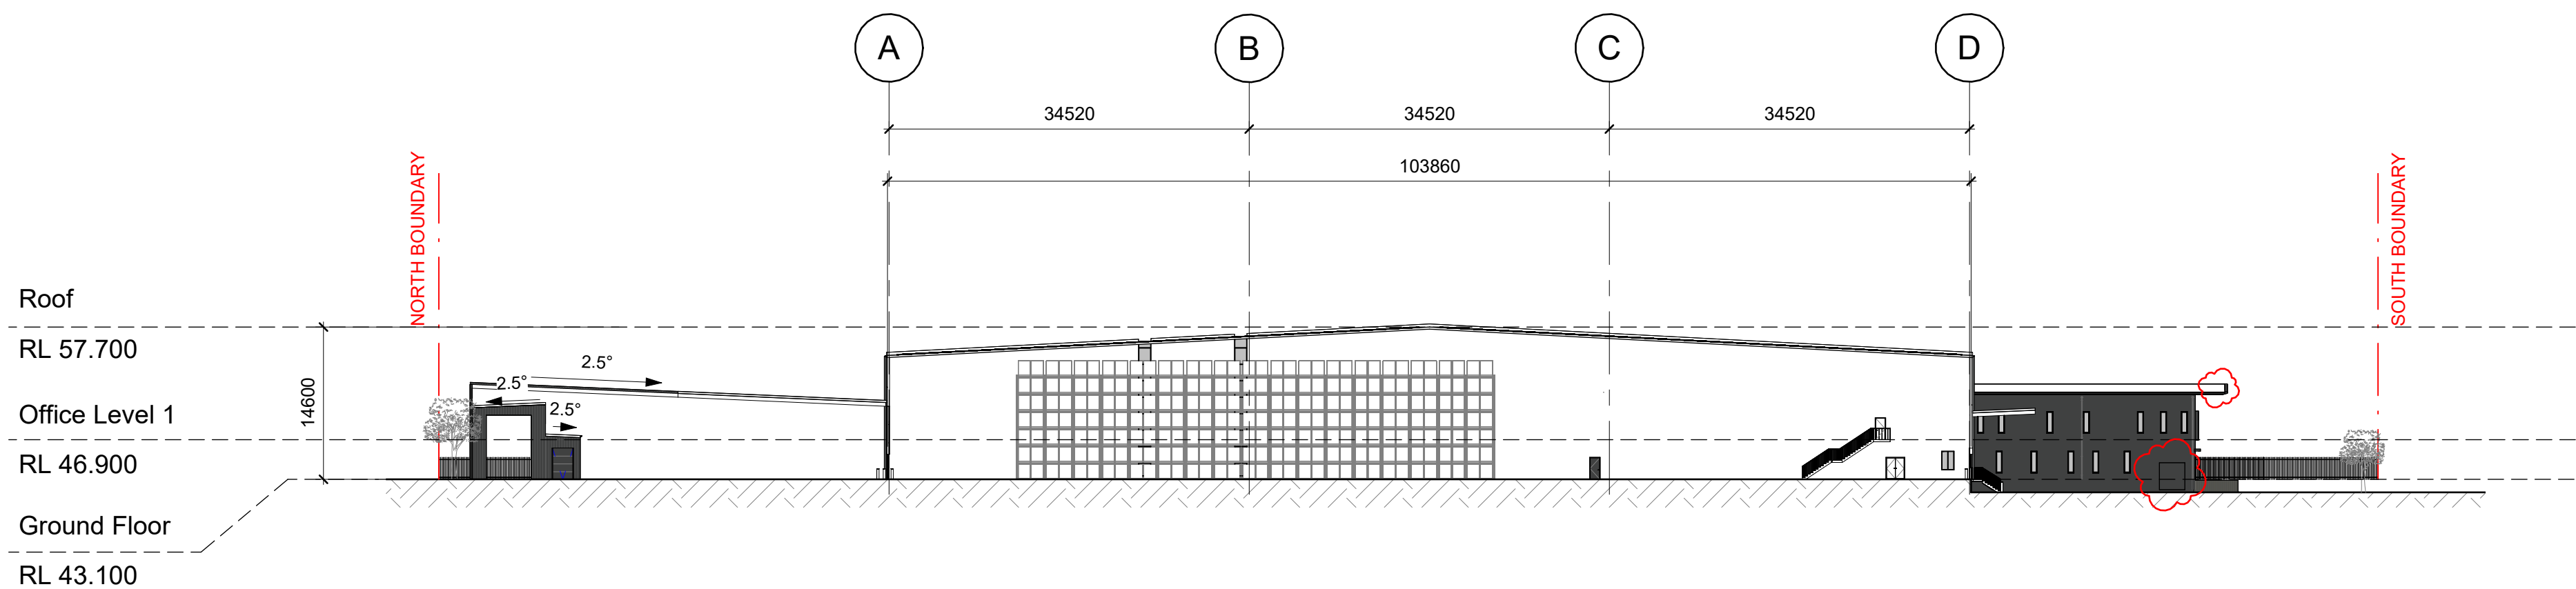

1 Cross Section
1 : 500

 

Drawing Title:
Building Section

Author: MJ
Checker: NG
Sheet Size: A1

Drawing Number:
13102_DA031

Scale:
1:500

Issue:
D

nettletontribe

nettleton tribe partnership ply ltd ABN 58 161 683 122
117 Willoughby Road, Crows Nest, NSW 2065
t +61 2 9431 6431
e: sydney@nettletontribe.com.au w: nettletontribe.com.au

Project Name
Industrial Warehouse Development
Cope Sensitive Freight DC
Project Address
Alspeck Industrial Business Park
221 - 227 Luddenham Road, Orchard Hills NSW



Issue	Description	Date
D	LAYOUT ADJUSTMENTS	15/11/2024
C	UPDATED FOR DA	18/09/2024
B	FOR DA	07/12/2023
A	FOR DA	29/11/2023
P5	FOR INFORMATION	24/11/2023
P4	FOR INFORMATION	09/11/2023
P3	FOR INFORMATION	02/11/2023
P2	FOR INFORMATION	01/11/2023
P1	FOR INFORMATION	16/10/2022

Builder and/or subcontractors shall verify all project dimensions before commencing on-site work or off-site fabrication. Figure dimensions shall take precedence over scaled dimensions. This drawing is copyright and cannot be reproduced in whole or in part or by any medium without the written permission of Nettleton Tribe Partnership Pty Ltd.

15/11/2024 2:22:25 PM P:\13102_NB-B COPE-DC-BM\13102_NB-B COPE_DC_ARCH_DA_V2.rvt


Client



Issue	Description	Date
H	LAYOUT ADJUSTMENTS	15/11/2024
G	UPDATED FOR DA	18/09/2024
F	UPDATED GATE	25/03/2024
E	FOR DA	13/02/2024
D	FOR DA	06/02/2024
C	FOR DA	07/12/2023
B	FOR DA	06/12/2023
A	FOR DA	20/11/2023
P5	FOR INFORMATION	24/11/2023
P4	FOR INFORMATION	09/11/2023
P3	FOR INFORMATION	09/11/2023
P2	FOR INFORMATION	01/11/2023
P1	FOR INFORMATION	16/10/2022

Builder and/or subcontractors shall verify all project dimensions before commencing on-site work or off-site fabrication. Figure dimensions shall take precedence over scaled dimensions. This drawing is copyright and cannot be reproduced in whole or in part or by any medium without the written permission of Nettleton Tribe Partnership Pty Ltd.

Project Name
Industrial Warehouse Development
Cope Sensitive Freight DC
Project Address
Alspeck Industrial Business Park
221 - 227 Luddenham Road, Orchard Hills NSW

 



Drawing Title:
Signage Location and Fence Plan

Author: **MJ** Checker: **NG** Sheet Size: **A1** Scale: **1:750**

Drawing Number:
13102_DA080 Issue: **H**


nettletontribe

nettleton tribe partnership pty ltd ABN 58 161 683 122
117 Willoughby Road, Crows Nest, NSW 2065
t +61 2 9431 6431
e: sydney@nettletontribe.com.au w: nettletontribe.com.au

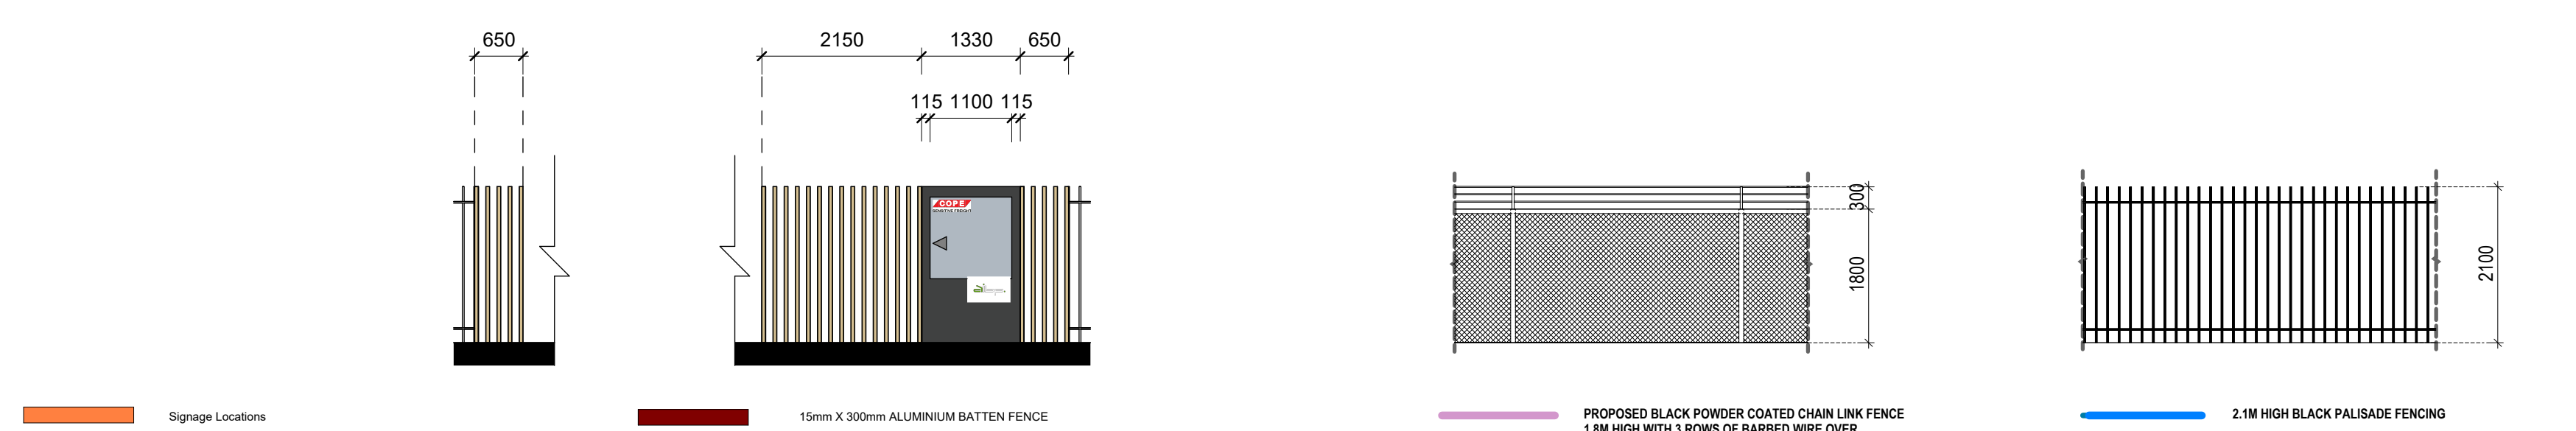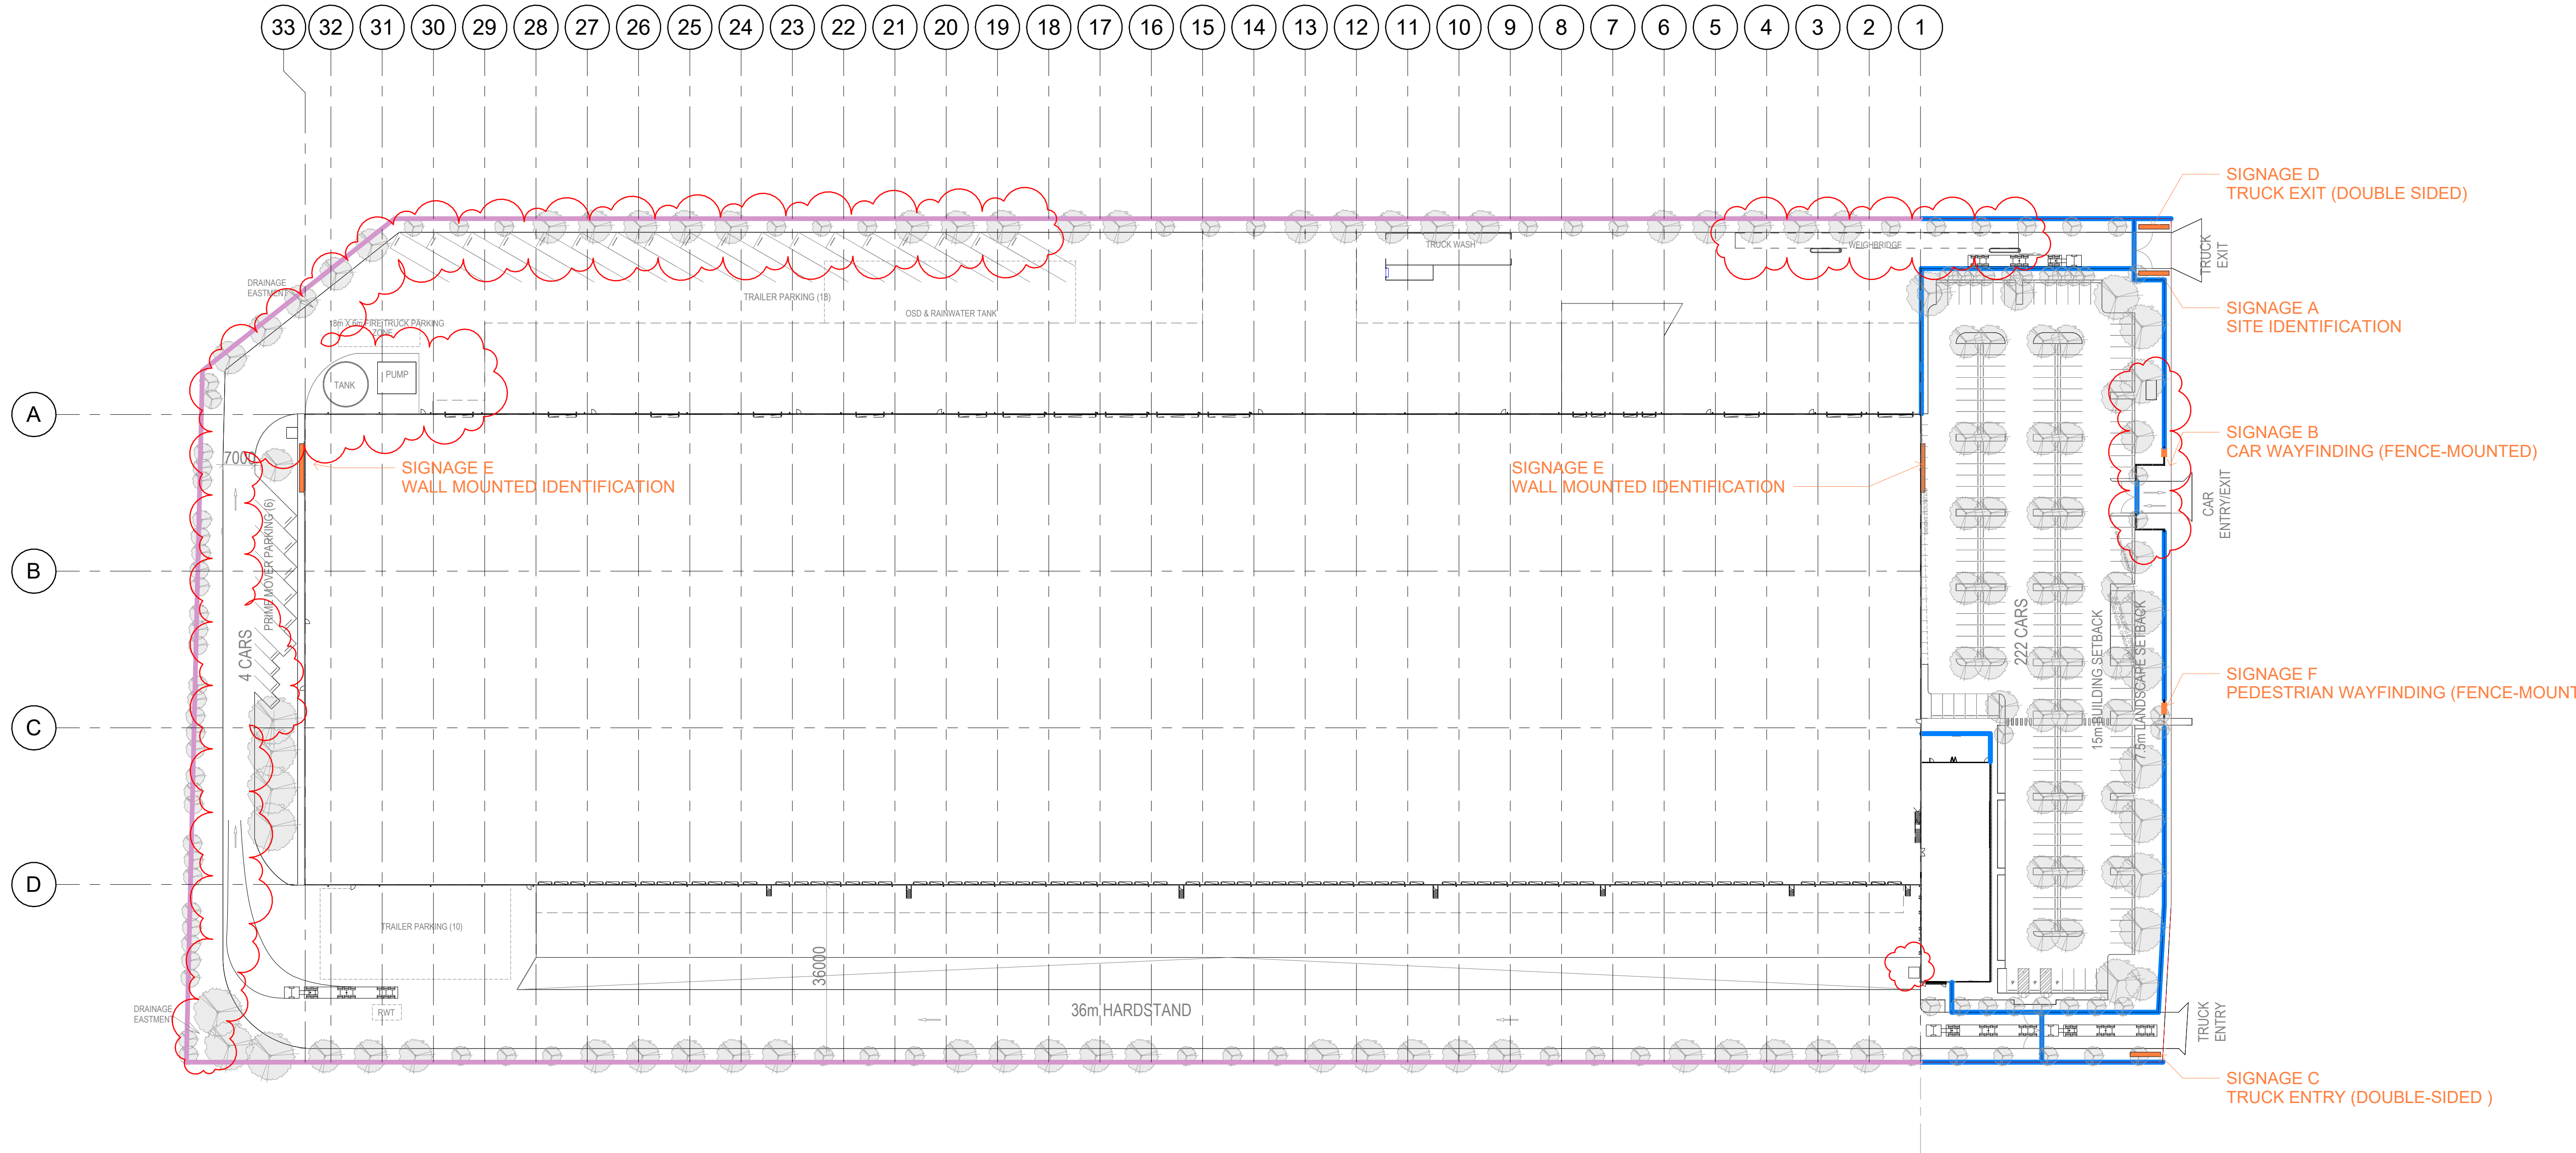





SIGNAGE A - SITE IDENTIFICATION
1:25

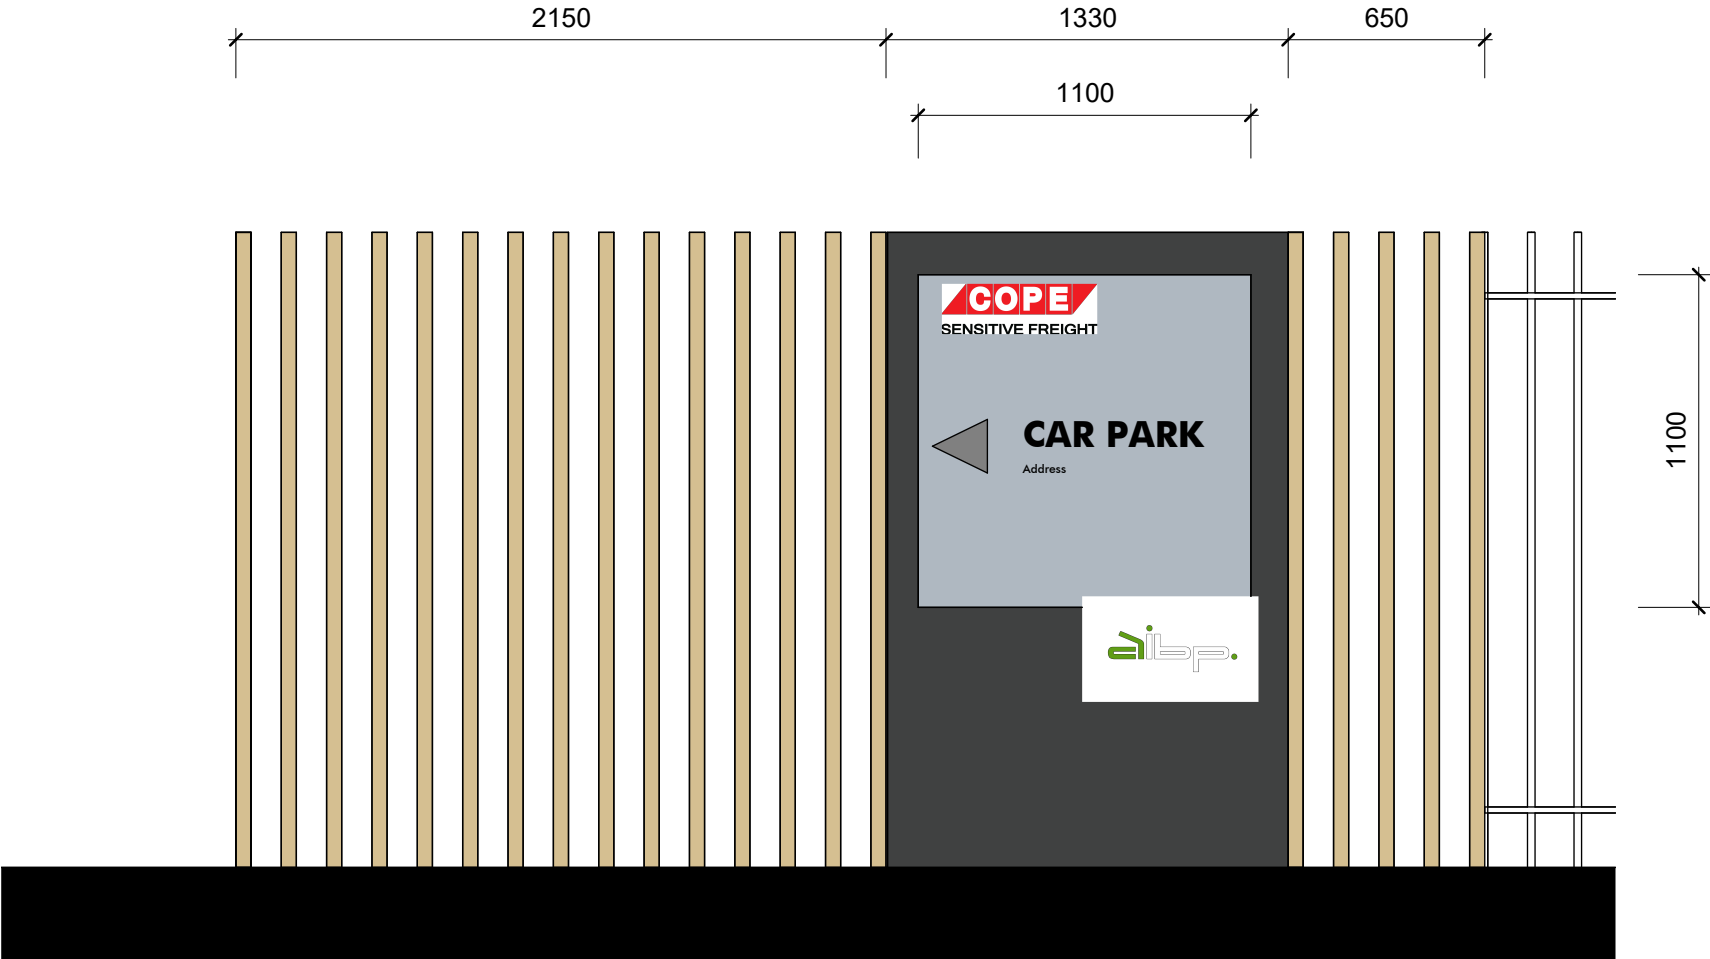


SIGNAGE B - CAR WAYFINDING (FENCE-MOUNTED)
1:25

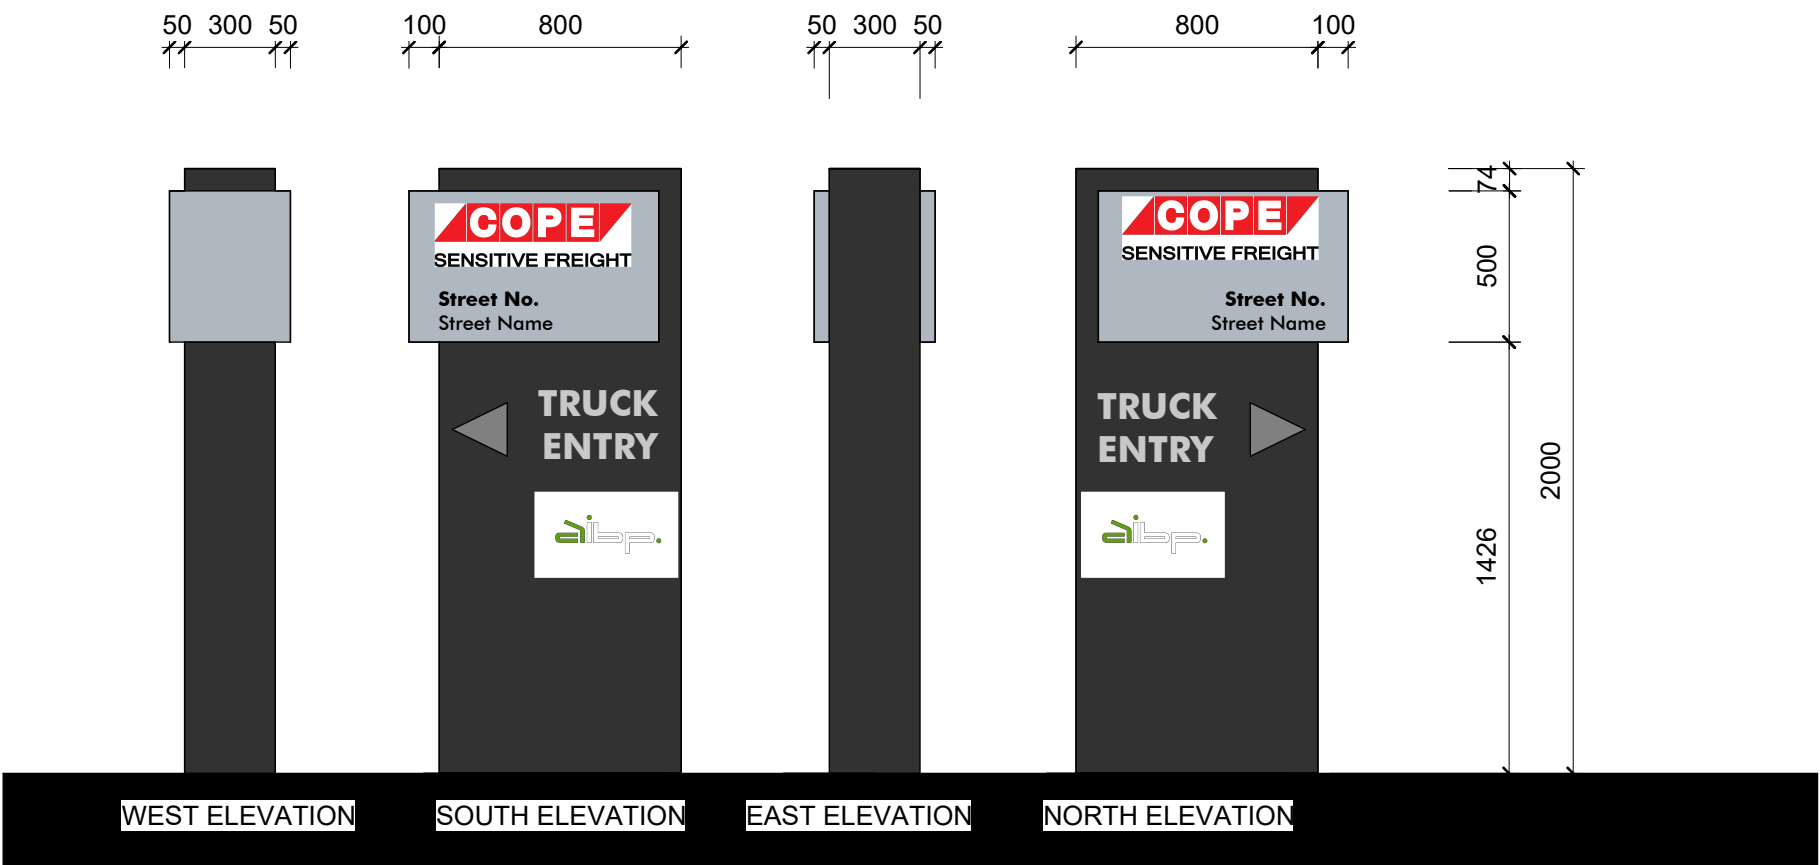


SIGNAGE C - TRUCK ENTRY (DOUBLE SIDED)
1:25

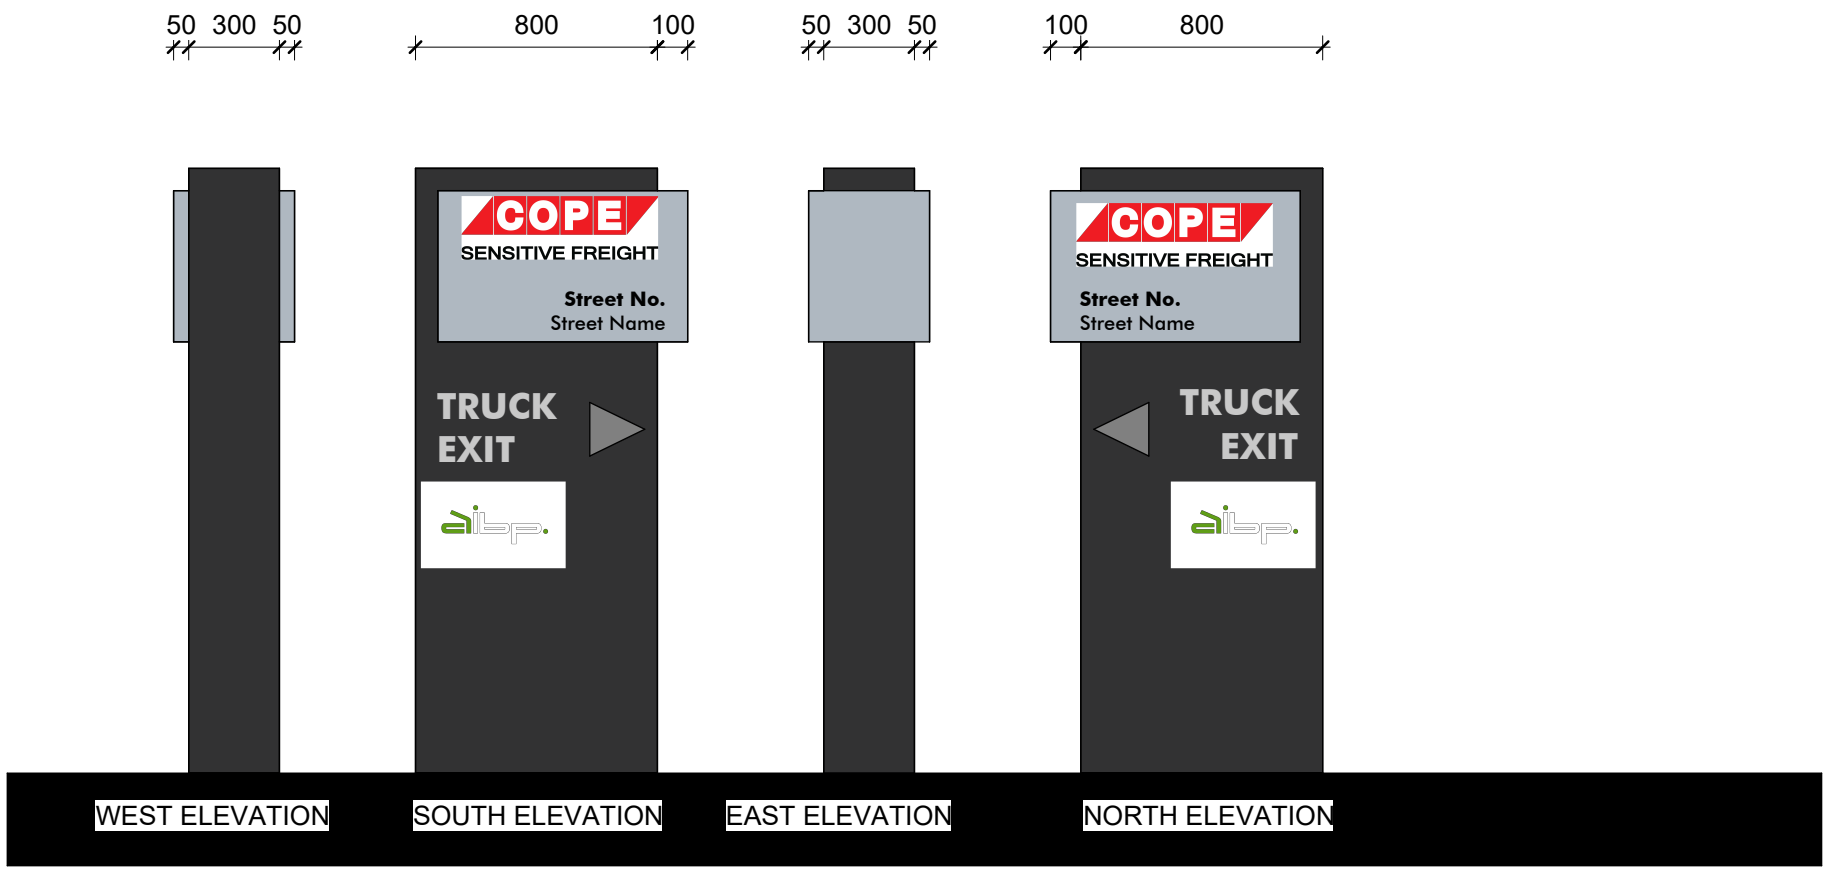

SIGNAGE D - TRUCK EXIT (DOUBLE SIDED)
1:25

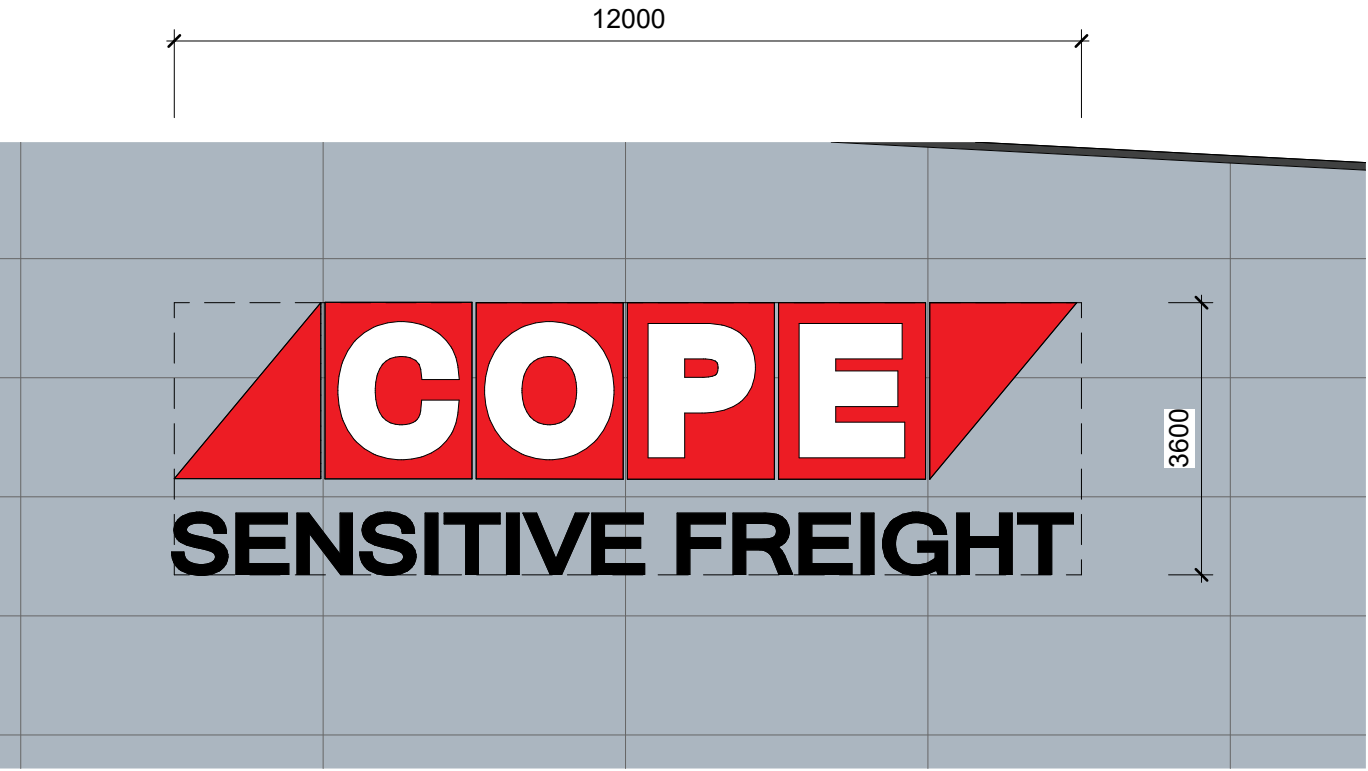

SIGNAGE E - WALL MOUNTED IDENTIFICATION
1:100

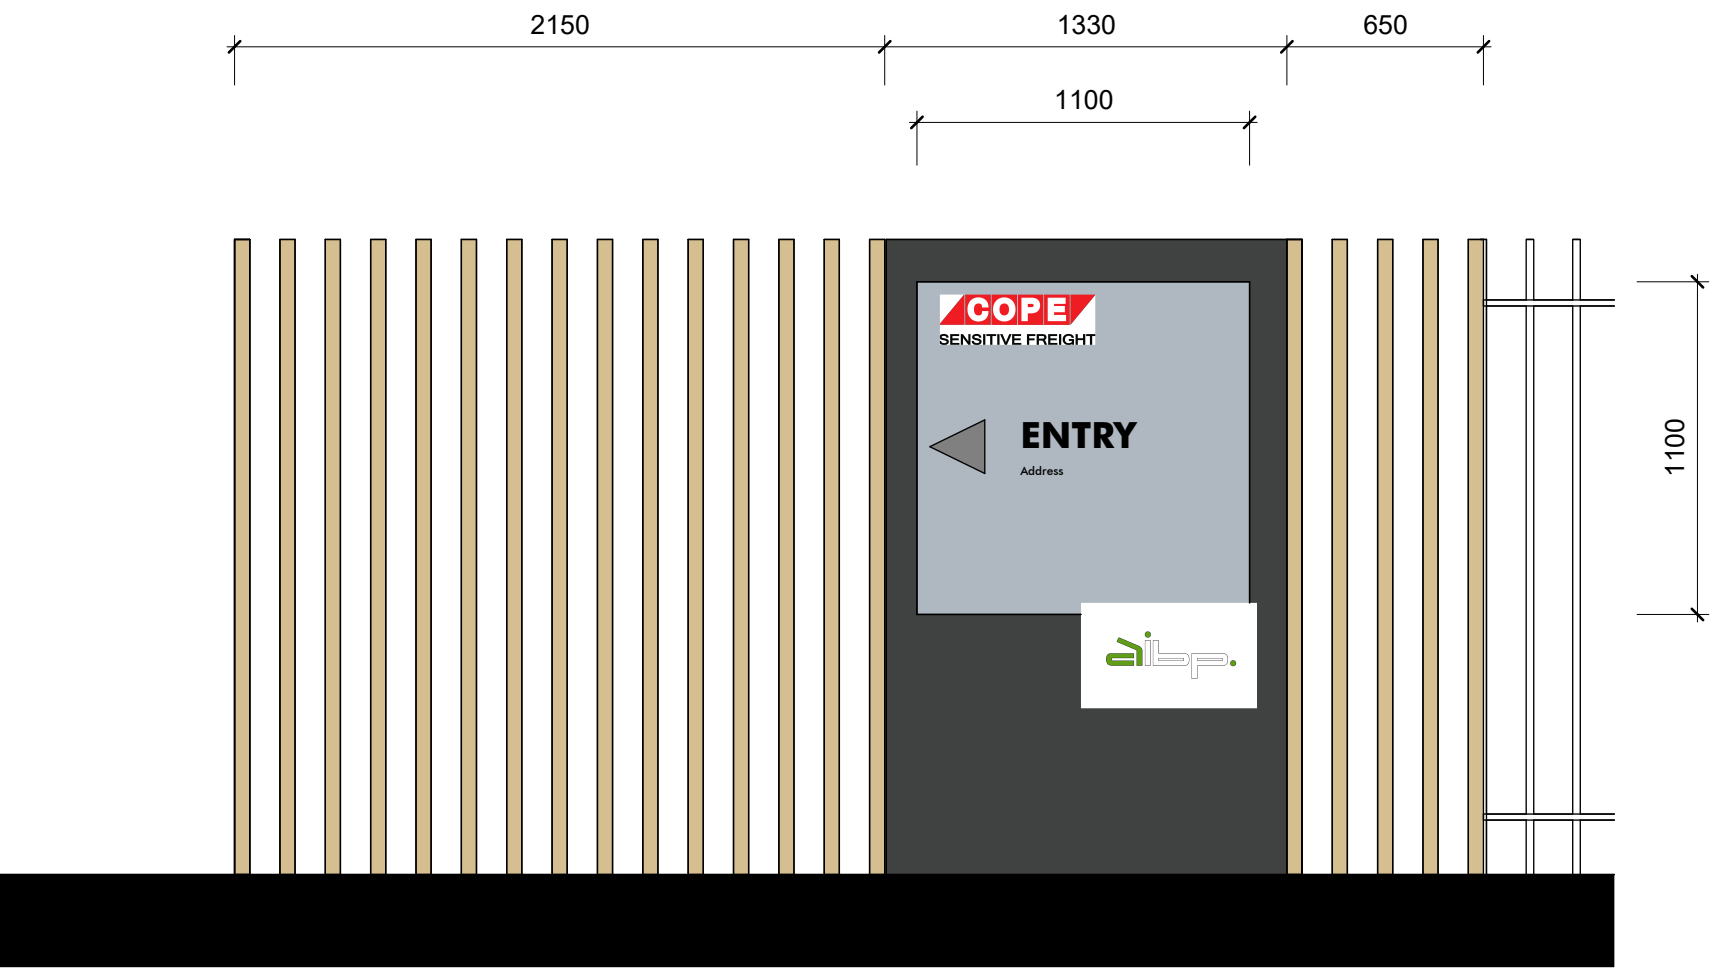

SIGNAGE F - PEDESTRIAN WAYFINDING (FENCE-MOUNTED)
1:25

NOTE:
ALL WAYFINDING SIGNAGE MATERIALS TO BE MADE FROM HIGH QUALITY
UV STABILISED PREFINISHED ALUMINIUM PANELLING.