



| DRAWING LIST |                               |                  |                       |
|--------------|-------------------------------|------------------|-----------------------|
| Sheet Number | Sheet Name                    | Current Revision | Current Revision Date |
| DA000        | COVER PAGE                    | B                | 23.07.2024            |
| DA001        | SURVEY PLAN                   | B                | 23.07.2024            |
| DA002        | SITE ANALYSIS                 | B                | 23.07.2024            |
| DA003        | DEMOLITION PLAN               | B                | 23.07.2024            |
| DA010        | SITE PLAN                     | B                | 23.07.2024            |
| DA011        | LOWER GROUND FLOOR PLAN       | B                | 23.07.2024            |
| DA012        | GROUND FLOOR PLAN             | B                | 23.07.2024            |
| DA013        | MEZZANINE PLAN                | B                | 23.07.2024            |
| DA014        | LEVEL 1 FLOOR PLAN            | B                | 23.07.2024            |
| DA015        | ROOF PLAN                     | B                | 23.07.2024            |
| DA016        | SUBSTATION PLAN               | B                | 23.07.2024            |
| DA021        | PROPOSED ELEVATIONS - SHEET 1 | B                | 23.07.2024            |
| DA022        | PROPOSED ELEVATIONS - SHEET 2 | B                | 23.07.2024            |
| DA031        | PROPOSED SECTIONS             | B                | 23.07.2024            |
| DA051        | PERSPECTIVES SHEET 1          | B                | 23.07.2024            |
| DA052        | PERSPECTIVES SHEET 2          | B                | 23.07.2024            |
| DA061        | SIGNAGE DETAIL - SHEET 1      | B                | 23.07.2024            |
| DA062        | SIGNAGE DETAIL - SHEET 2      | B                | 23.07.2024            |
| DA081        | SHADOW DIAGRAMS               | B                | 23.07.2024            |
| DA091        | AREA PLANS - GFA              | B                | 23.07.2024            |
| DA095        | NOTIFICATION PLAN             | B                | 23.07.2024            |


# WOOLWORTHS SPRINGWOOD ISSUE FOR DEVELOPMENT APPLICATION

Cnr Macquarie Rd, Raymond Rd & David Rd SPRINGWOOD NSW





 

[illegible]

Builder and/or subcontractors shall verify all project dimensions before commencing on-site work or off-site fabrication. Figured dimensions shall take precedence over scaled dimensions. This drawing is copyright and cannot be reproduced in whole or in part or by any medium without the written permission of Netfleton Tribe Partnership Pty Ltd.

Builds

Project Name  
**WOOLWORHTS SPRINGWOOD**

Project Address  
**Cnr Macquarie Rd, Raymond Rd & David Rd  
SPRINGWOOD NSW**



Drawing Title:  
**SITE ANALYSIS**

Author: JT      Checker: DT      Sheet Size: A1

Drawing Number:  
**11149 DA002**


Scale:  
**1:500**

Issue:  
**B**


nettleontribe

nettleton tribe partnership Pty Ltd ABN 58 161 683 122  
117 Willoughby Road, Crows Nest, NSW 2065  
t +61 2 9431 6431  
e: [sydney@nettletontribe.com.au](mailto:sydney@nettletontribe.com.au) w: [nettletontribe.com.au](http://nettletontribe.com.au)



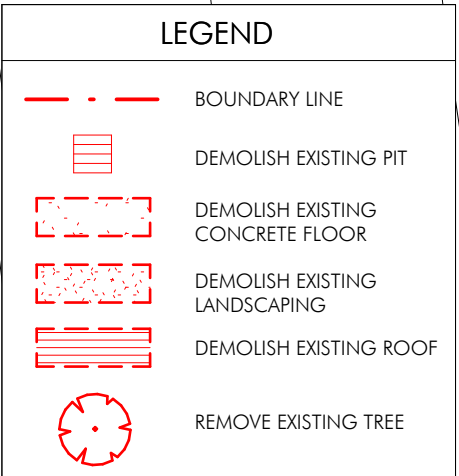



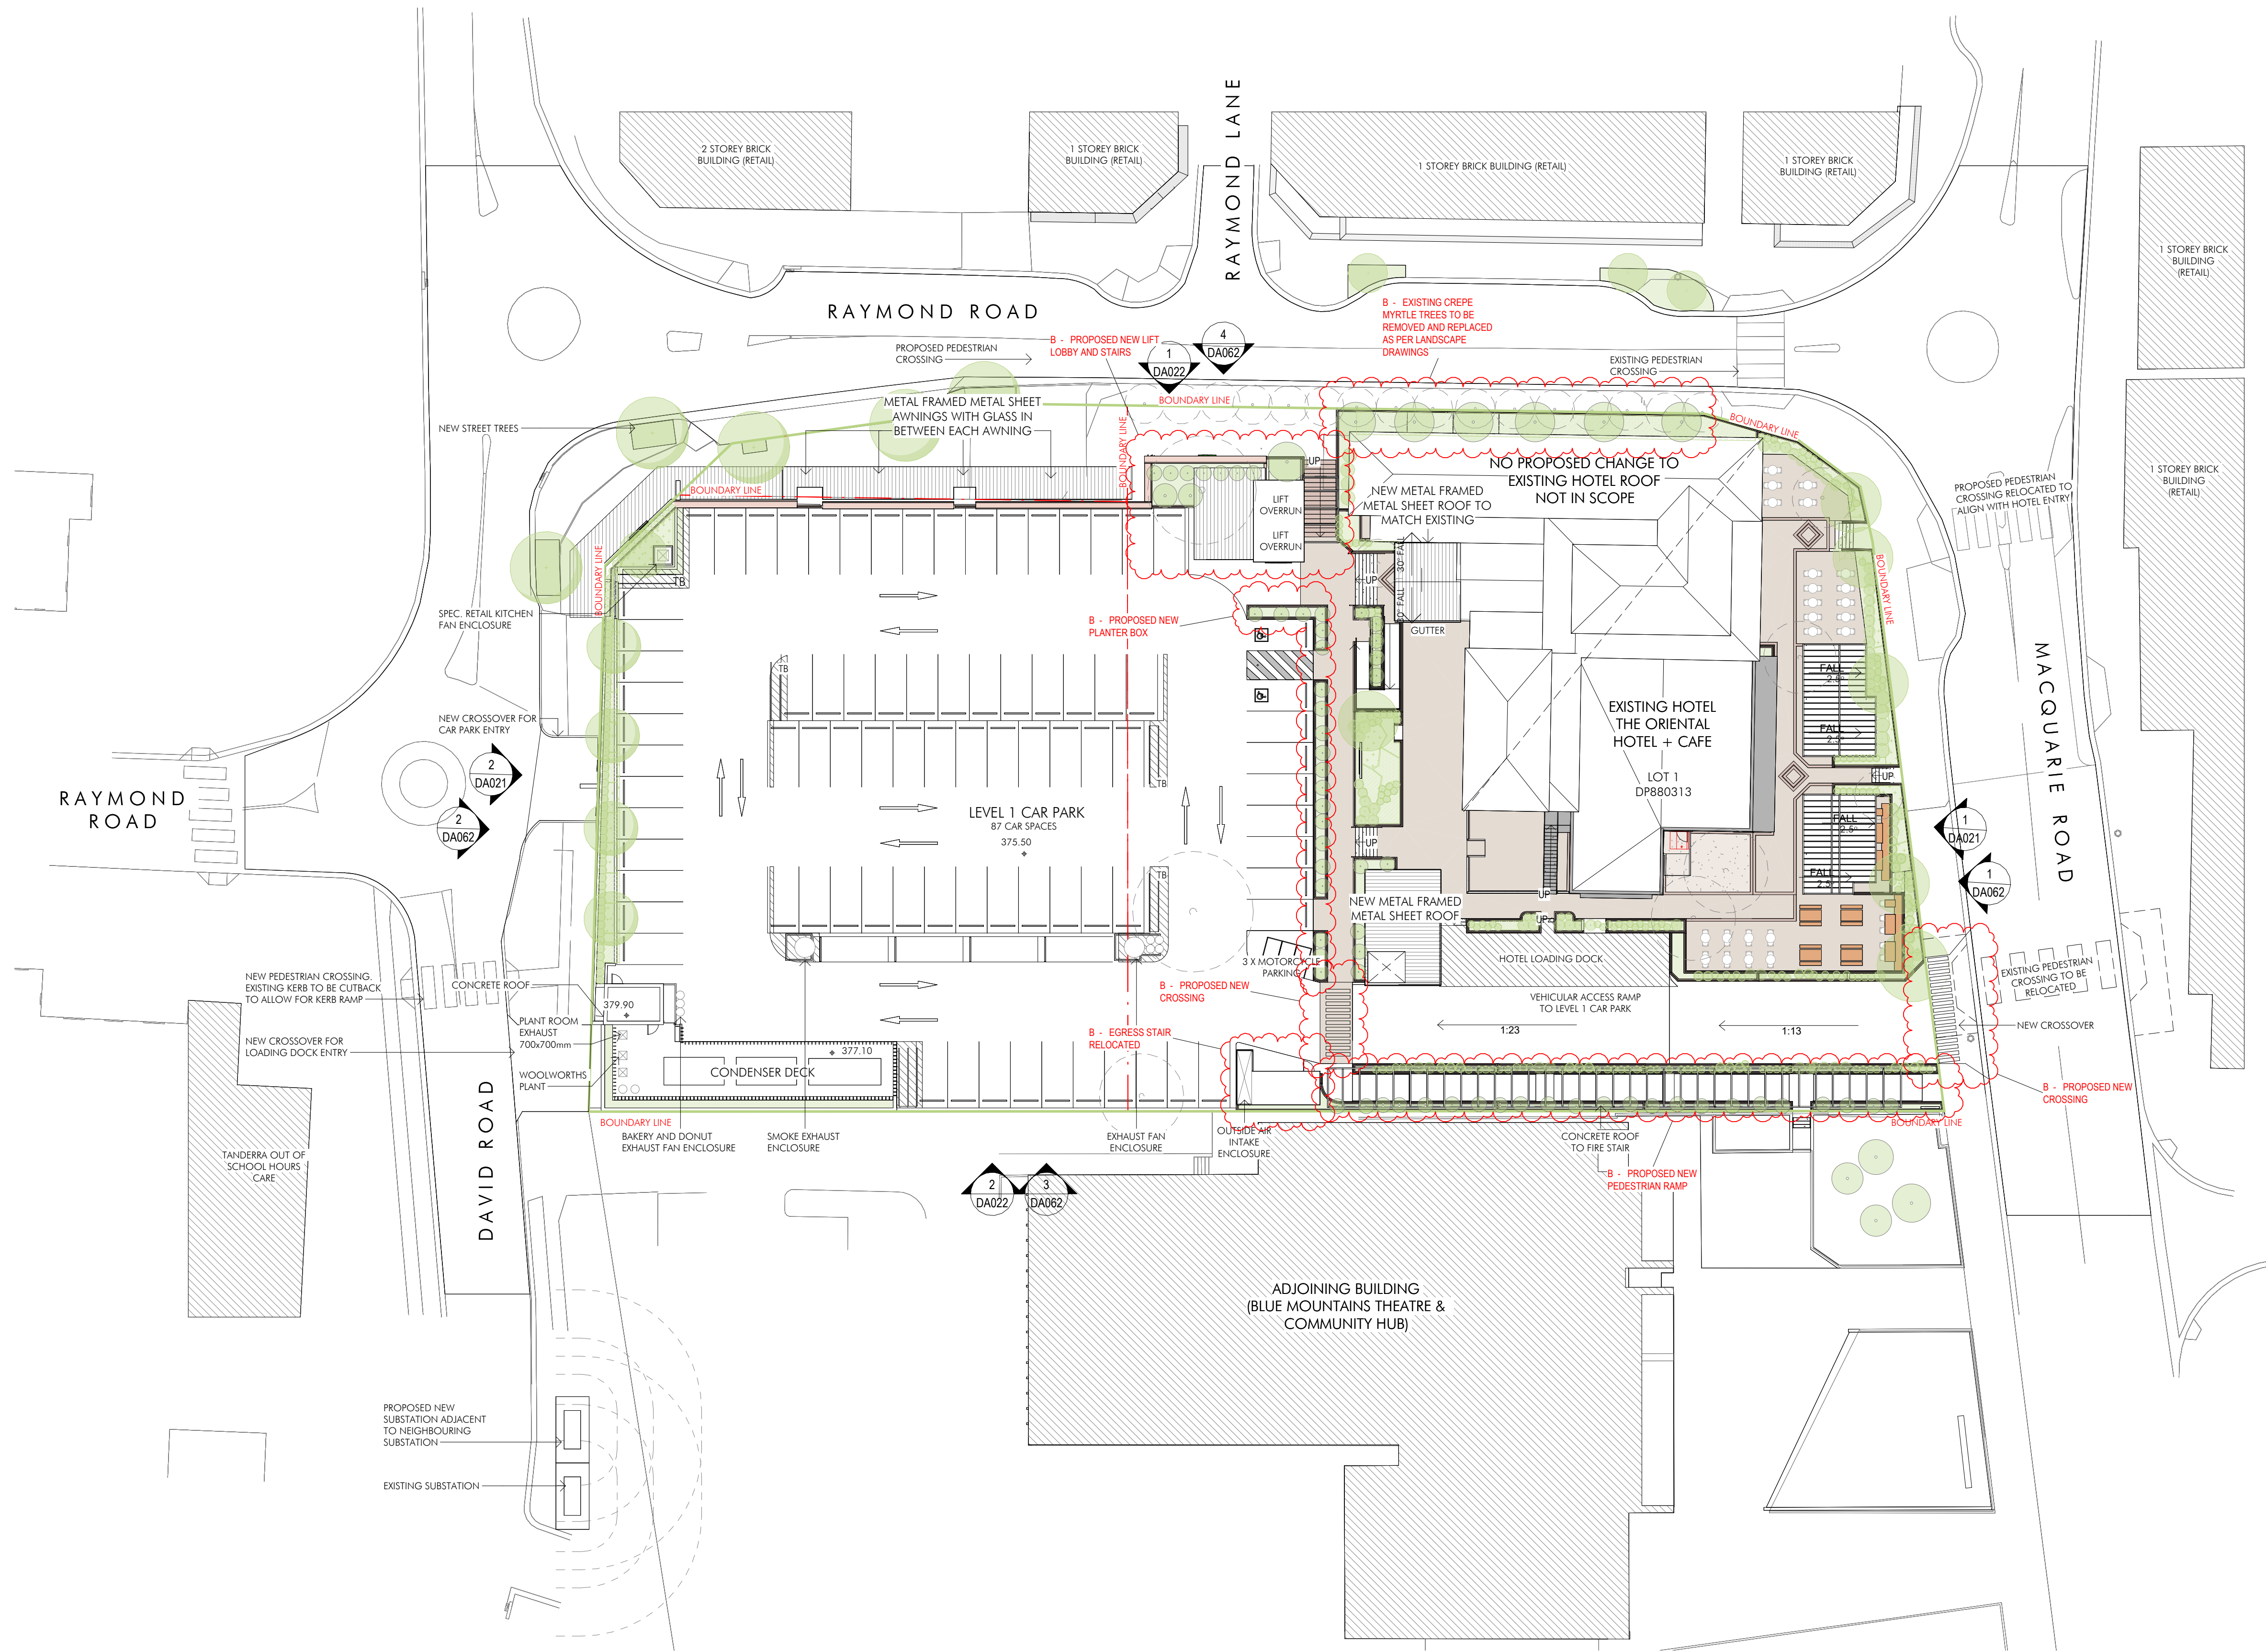

1 DA - SITE PLAN  
DA021 / 1:300

Client



| Issue | Description                        | Date       |
|-------|------------------------------------|------------|
| B     | ISSUED FOR DEVELOPMENT APPLICATION | 23.07.2024 |
| A     | ISSUED FOR DEVELOPMENT APPLICATION | 09.08.2024 |
| P1    | ISSUED FOR FINAL DRAFT FOR DA      | 26.07.2024 |
|       |                                    |            |
|       |                                    |            |
Builder and/or subcontractors shall verify all project dimensions before commencing on-site work or off-site fabrication. Figured dimensions shall take precedence over scaled dimensions. This drawing is copyright and cannot be reproduced in whole or in part or by any medium without the written permission of Nettleton Tribe Partnership Pty Ltd.

Builder

Project Name  
**WOOLWORHTS SPRINGWOOD**  
Project Address  
**Cnr Macquarie Rd, Raymond Rd & David Rd  
SPRINGWOOD NSW**



Drawing Title:  
**SITE PLAN**

Author: JT  
Checker: DT  
Sheet Size: A1  
Drawing Number: **11149\_DA010**

Scale: 1:300  
Issue: **B**



nettleton tribe partnership Pty Ltd ABN 58 161 683 122  
117 Willoughby Road, Crows Nest, NSW 2065  
t +61 2 9431 6431  
e: sydney@nettletontribe.com.au w: nettletontribe.com.au





Builder and/or subcontractors shall verify all project dimensions before commencing on-site work or off-site fabrication. Figured dimensions shall take precedence over scaled dimensions. This drawing is copyright and cannot be reproduced in whole or in part or by any medium without the written permission of Nettleton Tribe Partnership Pty Ltd.


nettleton tribe partnership Pty Ltd ABN 58 161 683 122  
117 Willoughby Road, Crows Nest, NSW 2065  
t +61 2 9431 6431  
e: [sydney@nettletontribe.com.au](mailto:sydney@nettletontribe.com.au) w: [nettletontribe.com.au](http://nettletontribe.com.au)





20:

**Client**

 

| Issue | Description                        | Date       |
|-------|------------------------------------|------------|
| B     | ISSUED FOR DEVELOPMENT APPLICATION | 23.07.2024 |
| A     | ISSUED FOR DEVELOPMENT APPLICATION | 09.08.2024 |
| P1    | ISSUED FOR FINAL DRAFT FOR DA      | 26.07.2024 |
| P2    | ISSUED FOR INFORMATION             | 13.08.2024 |
| P5    | ISSUED FOR REVIEW                  | 26.08.2021 |
| P4    | ISSUED FOR REVIEW                  | 28.08.2021 |
| P3    | ISSUED FOR REVIEW                  | 23.08.2021 |
| P2    | ISSUED FOR COORDINATION            | 16.08.2021 |
| P1    | ISSUED FOR REVIEW                  | 26.05.2021 |

Builder and/or subcontractors shall verify all project dimensions before commencing on-site work or off-site fabrication. Figured dimensions shall take precedence over scaled dimensions. This drawing is copyright and cannot be reproduced in whole or in part or by any medium without the written permission of Nettleton Tribe Partnership Pty Ltd.

**Builder**

Project Name  
**WOOLWORHTS SPRINGWOOD**

Project Address  
**Cnr Macquarie Rd, Raymond Rd & David Rd  
SPRINGWOOD NSW**



Drawing Title:

**GROUND FLOOR PLAN**

Author: DL      Checker: MSS      Sheet Size: A1

Drawing Number:  
**11149 DA012**

Scale:  
**1:200**

Issue: **B**

nettletontribe

nettleton tribe partnership Pty Ltd ABN 58 161 683 122  
117 Willoughby Road, Crows Nest, NSW 2065  
t +61 2 9431 6431  
e: [sydney@nettletontribe.com.au](mailto:sydney@nettletontribe.com.au) w: [nettletontribe.com.au](http://nettletontribe.com.au)



23.07.2025 4:40:30 B:\audited\_Docs\11149 WOOLWORTHS SPRINGWOOD\11149\_WSV\_A01\_A01.dwg

Client



| Issue | Description                        | Date       |
|-------|------------------------------------|------------|
| B     | ISSUED FOR DEVELOPMENT APPLICATION | 23.07.2024 |
| A     | ISSUED FOR DEVELOPMENT APPLICATION | 09.08.2024 |
| R6    | ISSUED FOR FINAL DRAFT FOR DA      | 26.07.2024 |
| P5    | ISSUED FOR INFORMATION             | 13.06.2024 |
| P4    | ISSUED FOR REVIEW                  | 26.08.2021 |
| P3    | ISSUED FOR REVIEW                  | 30.07.2021 |
| P2    | ISSUED FOR REVIEW                  | 28.06.2021 |
| P1    | ISSUED FOR REVIEW                  | 23.06.2021 |

Builder and/or subcontractors shall verify all project dimensions before commencing on-site work or off-site fabrication. Figured dimensions shall take precedence over scaled dimensions. This drawing is copyright and cannot be reproduced in whole or in part or by any medium without the written permission of Nettleton Tribe Partnership Pty Ltd.

Builder

Project Name  
**WOOLWORTHS SPRINGWOOD**

Project Address  
**Cnr Macquarie Rd, Raymond Rd & David Rd  
SPRINGWOOD NSW**

Key Plan



Drawing Title:  
**MEZZANINE PLAN**

Author:  
**DL**

Checker:  
**MSS**

Sheet Size:  
**A1**

Scale:  
**1:200**

Drawing Number:  
**11149\_DA013**

Issue:  
**B**

**nettletontribe**

nettleton tribe partnership Pty Ltd ABN 58 161 683 122  
117 Willoughby Road, Crows Nest, NSW 2065  
t +61 2 9431 6431  
e: sydney@nettletontribe.com.au w: nettletontribe.com.au



23.07.2025 4:40:38 B:\Manufact\Draw\11149 WOOLWORTHS SPRINGWOOD\11149\_WSV\_A8\_ACD1.rvt

Client



| Issue | Description                        | Date       |
|-------|------------------------------------|------------|
| B     | ISSUED FOR DEVELOPMENT APPLICATION | 23.07.2024 |
| A     | ISSUED FOR DEVELOPMENT APPLICATION | 09.08.2024 |
| P17   | ISSUED FOR FINAL DRAFT FOR DA      | 26.07.2024 |
| P16   | ISSUED FOR INFORMATION             | 13.06.2024 |
| P15   | ISSUED FOR INFORMATION             | 10.04.2024 |
| P14   | ISSUED FOR INFORMATION             | 14.02.2024 |
| P13   | ISSUED FOR INFORMATION             | 24.10.2023 |
| P12   | ISSUED FOR INFORMATION             | 13.09.2023 |
| P11   | ISSUED FOR COORDINATION            | 11.07.2023 |
| P10   | ISSUED FOR REVIEW                  | 17.12.2021 |
| P9    | ISSUED FOR REVIEW                  | 01.11.2021 |
| P8    | ISSUED FOR REVIEW                  | 22.09.2021 |
| P7    | ISSUED FOR REVIEW                  | 26.08.2021 |
| P6    | ISSUED FOR REVIEW                  | 18.08.2021 |
| P5    | ISSUED FOR REVIEW                  | 30.07.2021 |



Builder and/or subcontractors shall verify all project dimensions before commencing on-site work or off-site fabrication. Figured dimensions shall take precedence over scaled dimensions. This drawing is copyright and cannot be reproduced in whole or in part or by any medium without the written permission of Nettleton Tribe Partnership Pty Ltd.

Builder

Project Name  
**WOOLWORTHS SPRINGWOOD**

Project Address  
**Cnr Macquarie Rd, Raymond Rd & David Rd  
SPRINGWOOD NSW**

Key Plan

  

Drawing Title:  
**LEVEL 1 FLOOR PLAN**

Author:  
**DL**

Checker:  
**MSS**

Sheet Size:  
**A1**

Scale:  
**1:200**

Drawing Number:  
**11149\_DA014**

Issue:  
**B**

**nettletontribe**

nettleton tribe partnership Pty Ltd ABN 58 161 683 122  
117 Willoughby Road, Crows Nest, NSW 2065  
t +61 2 9431 6431  
e: sydney@nettletontribe.com.au w: nettletontribe.com.au







TANDERRA  
OUT OF  
SCHOOL  
HOURS CARE

CONDENSER DECK

BOUNDARY LINE

DAVID ROAD

PROPOSED NEW SUBSTATION  
ADJACENT TO NEIGHBOURING  
SUBSTATION

EXISTING SUBSTATION

1  
DA016  
SUBSTATION PLAN  
1:100

2  
DA021  
SUBSTATION KEY PLAN  
1:500

RAYMOND  
ROAD

RAYMOND ROAD

LEVEL 1 CAR PARK

EXISTING HOTEL  
(THE ORIENTAL  
HOTEL + CAFE)

MACQUARIE ROAD

ADJOINING BUILDING  
(BLUE MOUNTAINS THEATRE &  
COMMUNITY HUB)



| Issue | Description                        | Date       |
|-------|------------------------------------|------------|
| B     | ISSUED FOR DEVELOPMENT APPLICATION | 23.07.2024 |
| A     | ISSUED FOR DEVELOPMENT APPLICATION | 09.08.2024 |
|       |                                    |            |
|       |                                    |            |
Builder and/or subcontractors shall verify all project dimensions before commencing on-site work or off-site fabrication. Figured dimensions shall take precedence over scaled dimensions. This drawing is copyright and cannot be reproduced in whole or in part or by any medium without the written permission of Nettleton Tribe Partnership Pty Ltd.

Builder

Project Name  
**WOOLWORHTS SPRINGWOOD**

Project Address  
**Cnr Macquarie Rd, Raymond Rd & David Rd  
SPRINGWOOD NSW**

Key Plan  
0 6000 15000



Drawing Title:  
**SUBSTATION PLAN**

Author: DL  
Checker: DT  
Sheet Size: A1

Drawing Number:  
**11149\_DA016**

Scale:  
**VARIES**



Issue:  
**B**

**nettletontribe**

nettleton tribe partnership pty ltd ABN 58 161 683 122  
117 Willoughby Road, Crows Nest, NSW 2065  
t +61 2 9431 6431  
e: sydney@nettletontribe.com.au w: nettletontribe.com.au



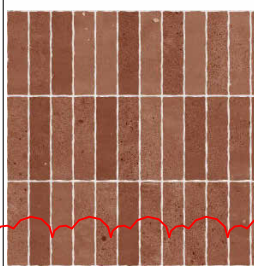 

| External Finishes Schedule |                                                                                       |                                                                           |
|----------------------------|---------------------------------------------------------------------------------------|---------------------------------------------------------------------------|
|                            |                                                                                       |                                                                           |
| 01                         |                                                                                       | <varies>                                                                  |
| 01A                        |    | BRICKS TO MATCH EXISTING RETAINING WALLS. RUNNING BOND.                   |
| 02                         |    | GREEN GLAZED TILES                                                        |
| 03                         |   | POWDER COATED ALUMINIUM SECTION TO MATCH COLORBOND "MONUMENT"             |
| 04                         |                                                                                       | <varies>                                                                  |
| 05                         |                                                                                       | CONCRETE, LIGHT CLAY COLOUR TO MATCH BRICKS.                              |
| 06                         |  | PAINT. TO MATCH DULUX "NATURAL WHITE" OR SIMILAR                          |
| 08                         |  | POWDERCOATED METAL / ALUMINIUM TO MATCH DULUX "NATURAL WHITE" OR SIMILAR. |
| VG                         |                                                                                       | VISION GLAZING                                                            |

[illegible]

Builder and/or subcontractors shall verify all project dimensions before commencing on-site work or off-site fabrication. Figured dimensions shall take precedence over scaled dimensions. This drawing is copyright and cannot be reproduced in whole or in part or by any medium without the written permission of Nettleton Trice Partnership Pw Ltd.

Project Address  
**Cnr Macquarie Rd, Raymond Rd & David Rd  
SPRINGWOOD NSW**



Author: DL      Checker: MSS      Sheet Size: A1

Drawing Number:  
**11149 DA021**

Scale:  
**1:200**

Issue:  
**B**


nettletontribe

nettleton tribe partnership Pty Ltd ABN 58 161 683 122  
117 Willoughby Road, Crows Nest, NSW 2065  
t +61 2 9431 6431  
e: [sydney@nettletontribe.com.au](mailto:sydney@nettletontribe.com.au) w: [nettletontribe.com.au](http://nettletontribe.com.au)




[illegible]

2 EASTERN ELEVATION  
DA010 1:200

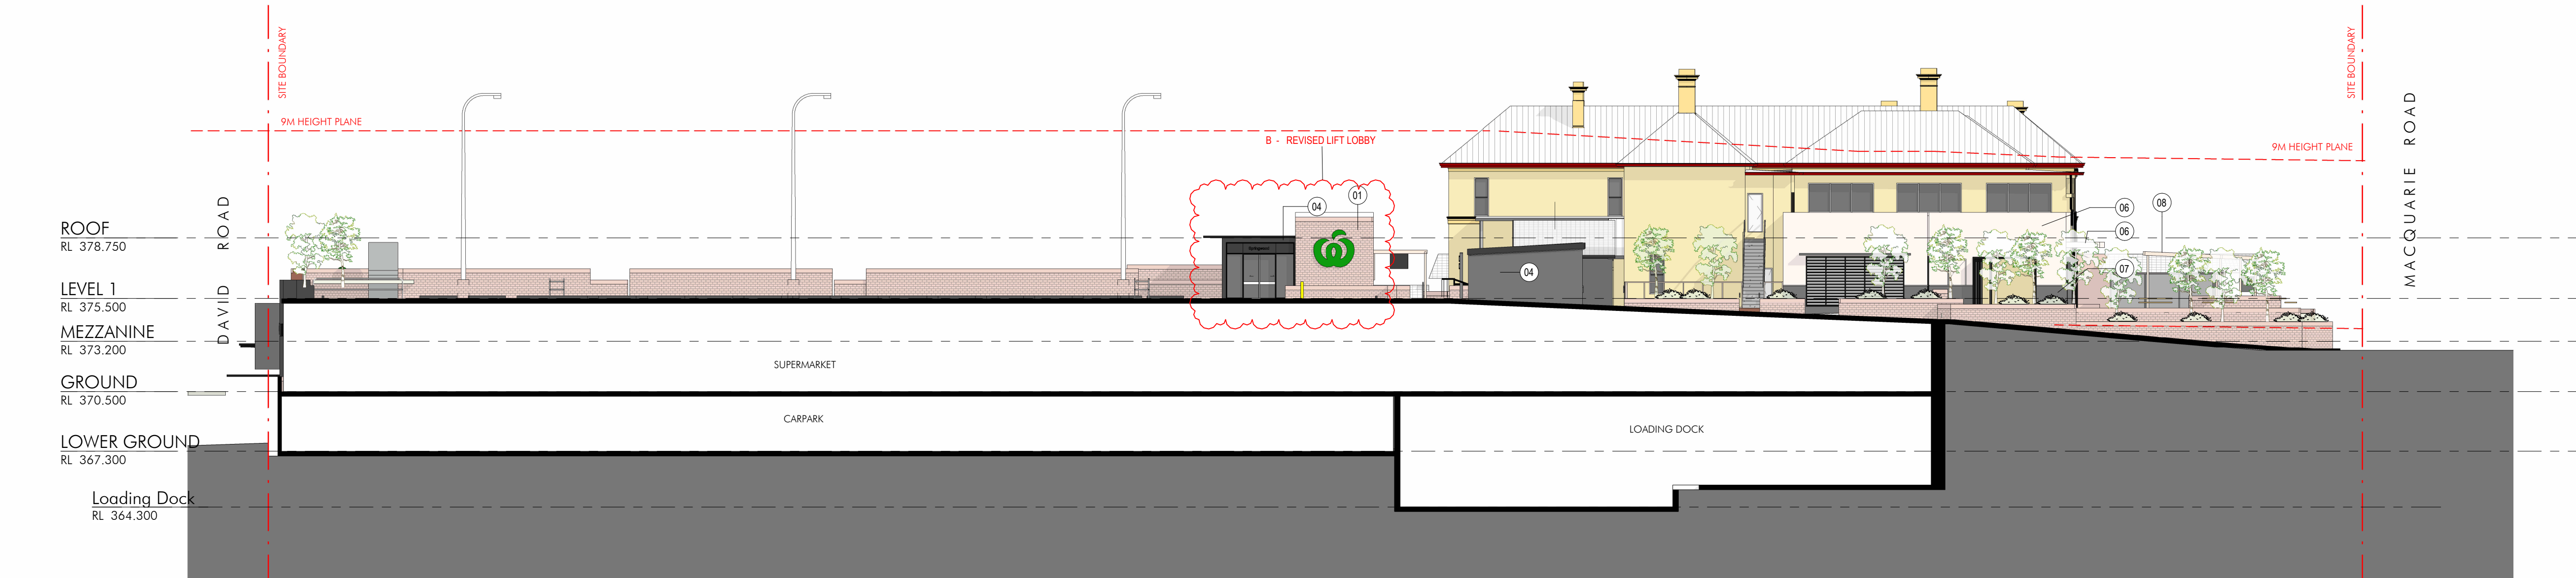


3 EASTERN ELEVATION - INTERNAL  
DA010 1:200


Builder and/or subcontractors shall verify all project dimensions before commencing on-site work or off-site fabrication. Figured dimensions shall take precedence over scaled dimensions. This drawing is copyright and cannot be reproduced in whole or in part or by any medium without the written permission of Nettleton Trice Partnership Pty Ltd.

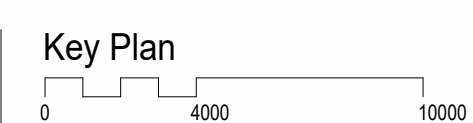




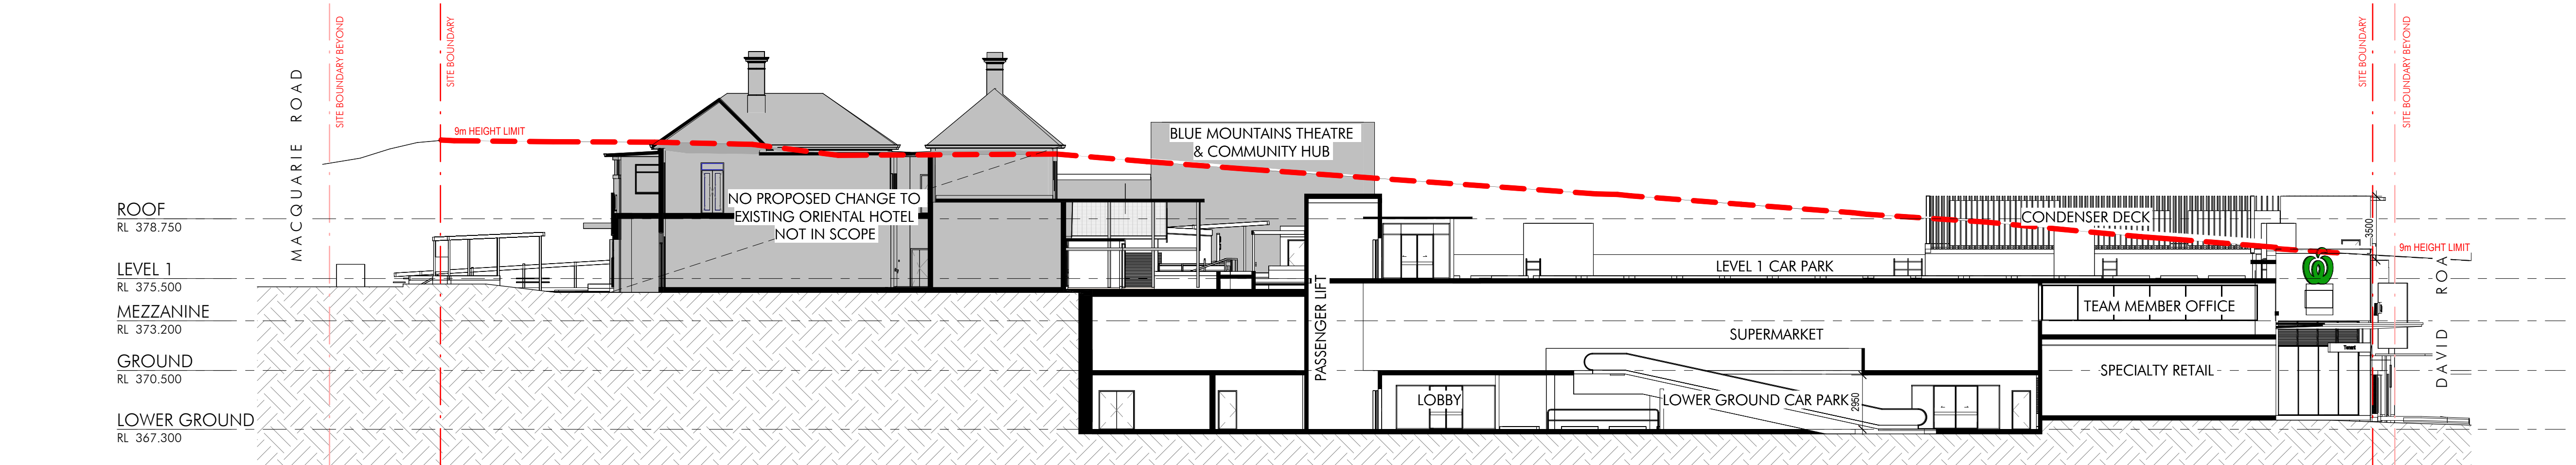


1 Section A-A  
DA011 1 : 200

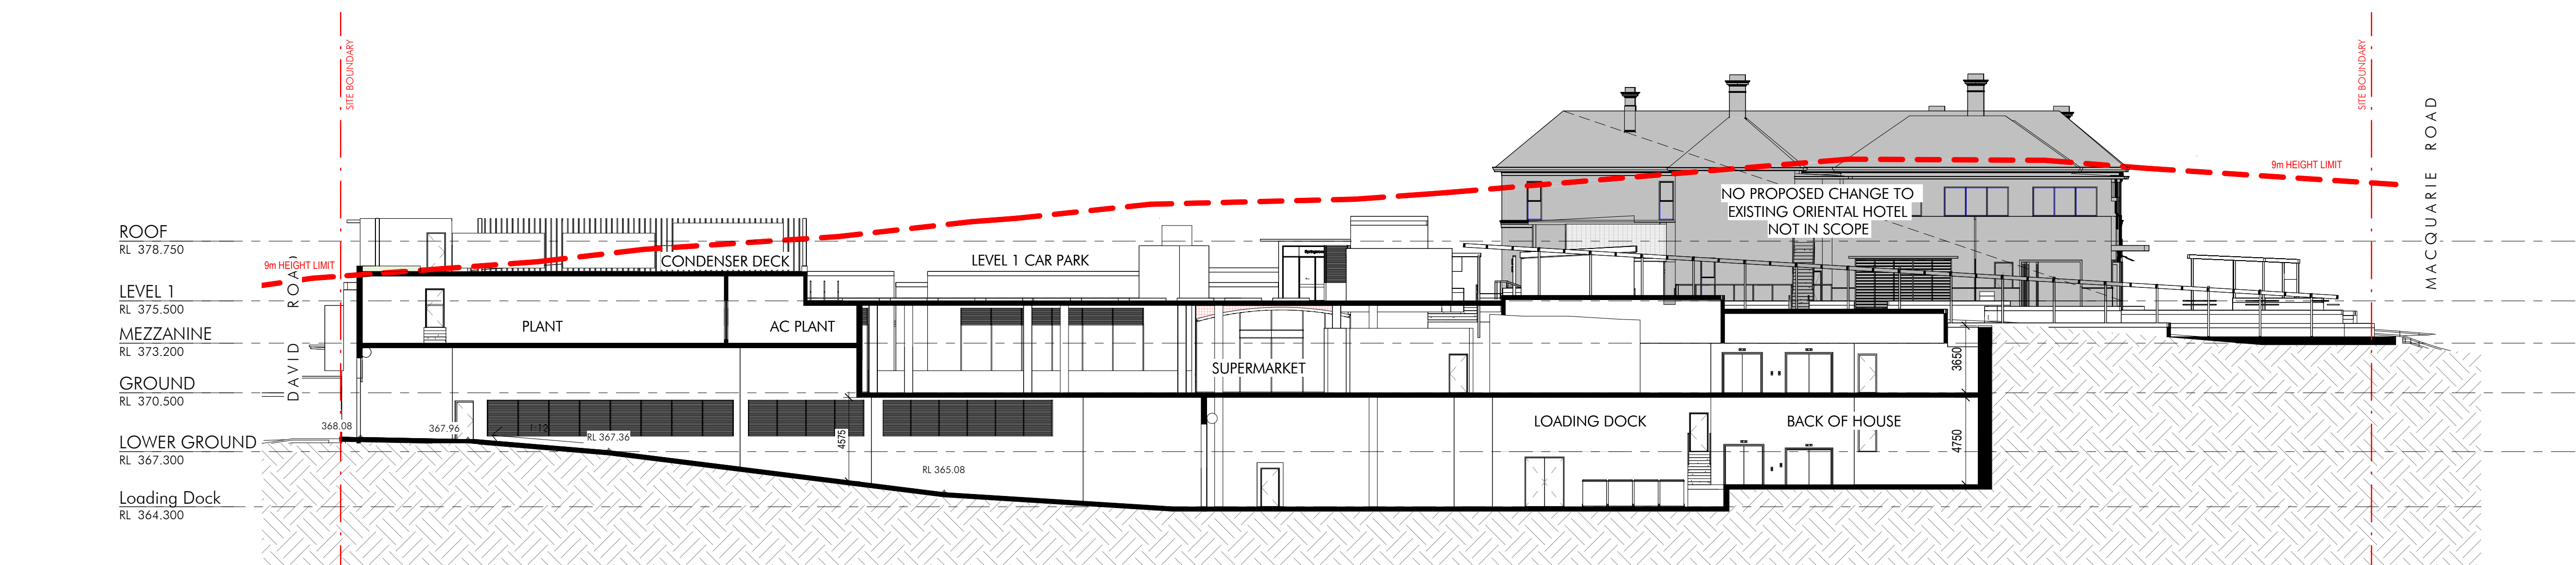

2 Section B-B  
DA011 1 : 200

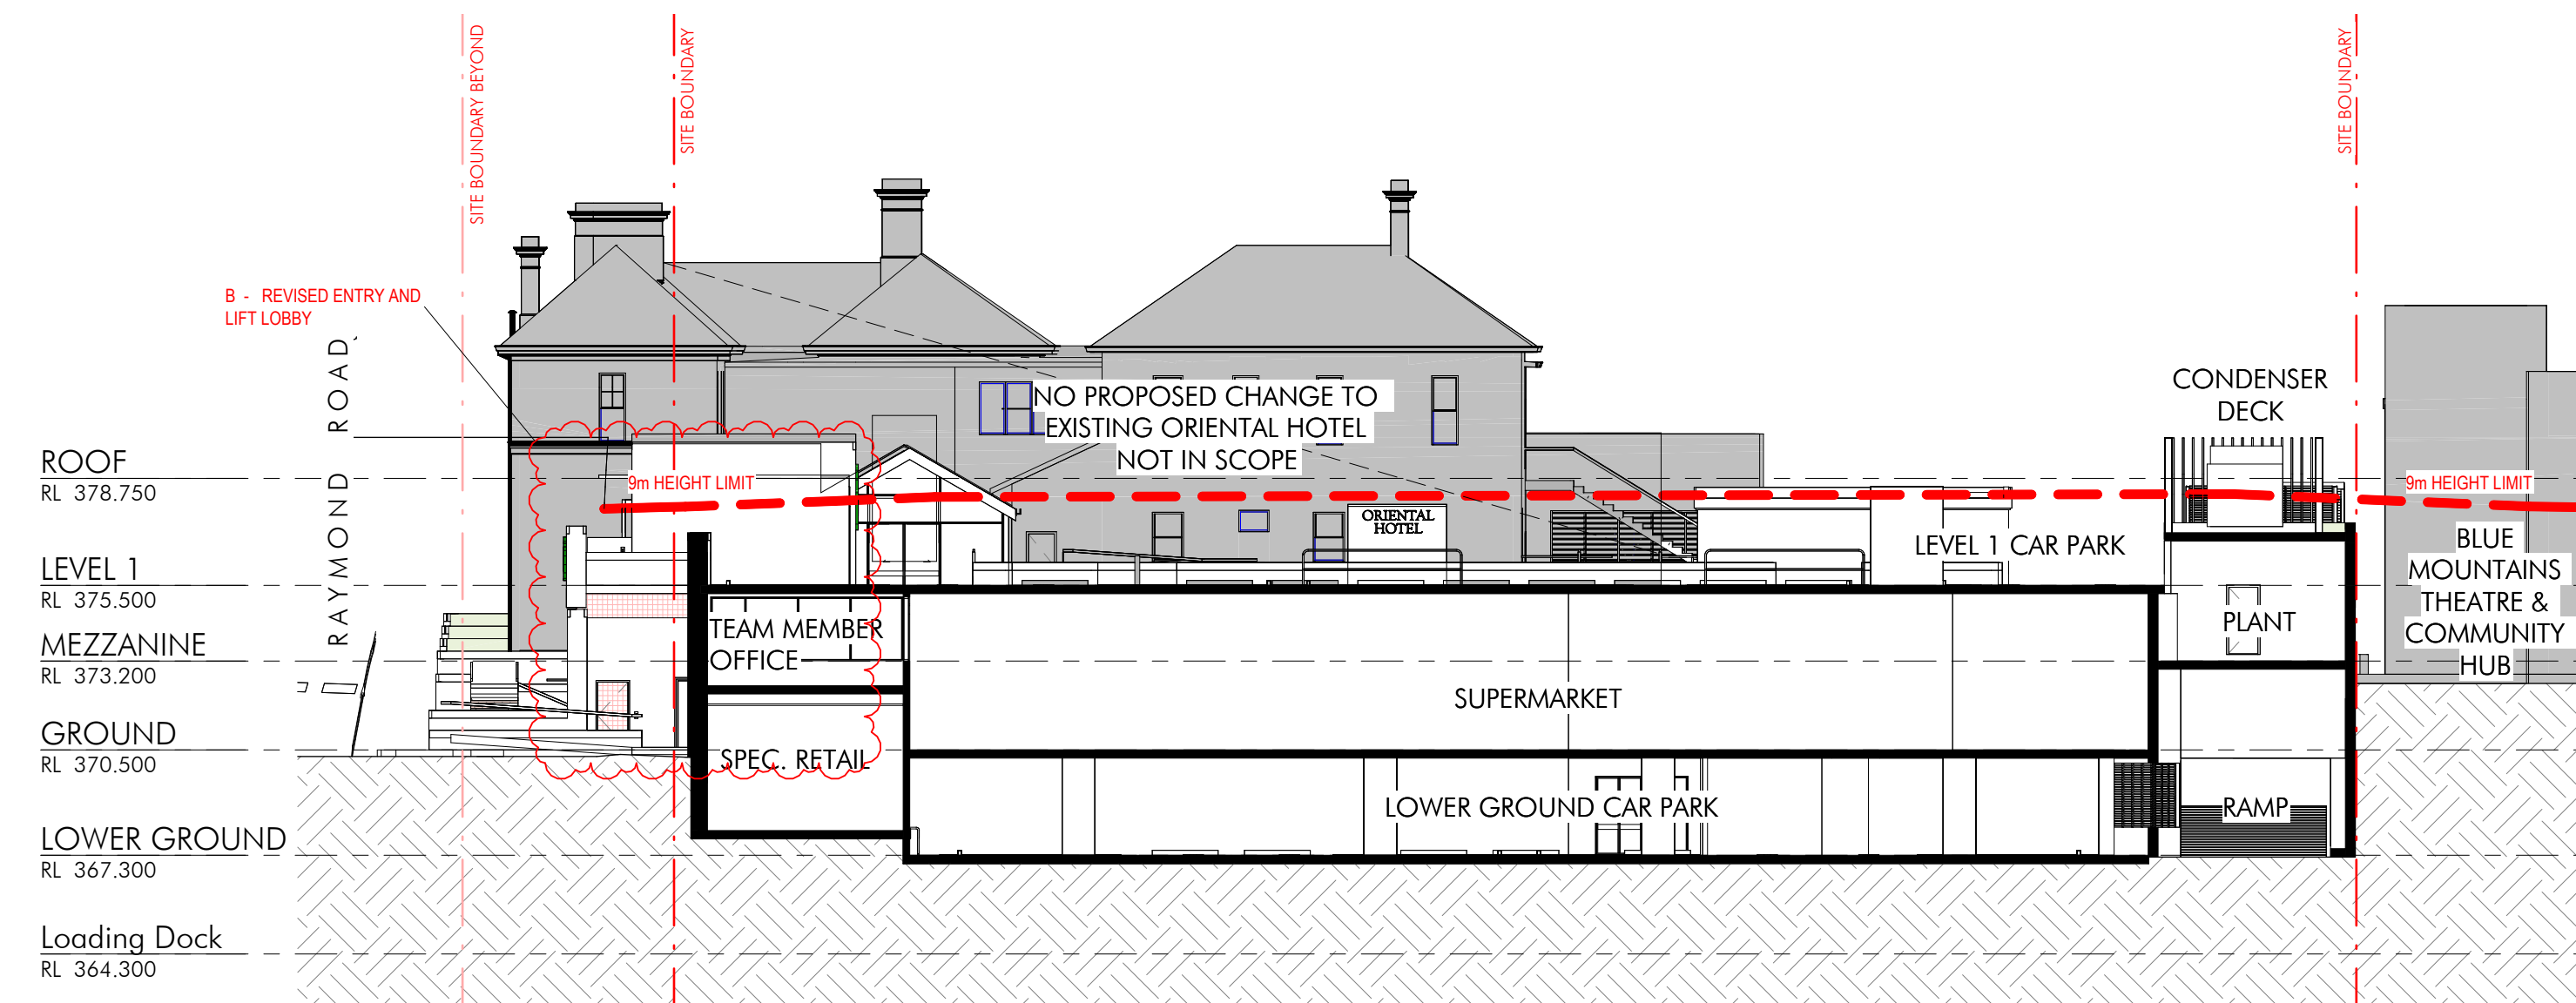

3 Section C-C  
DA011 1 : 200

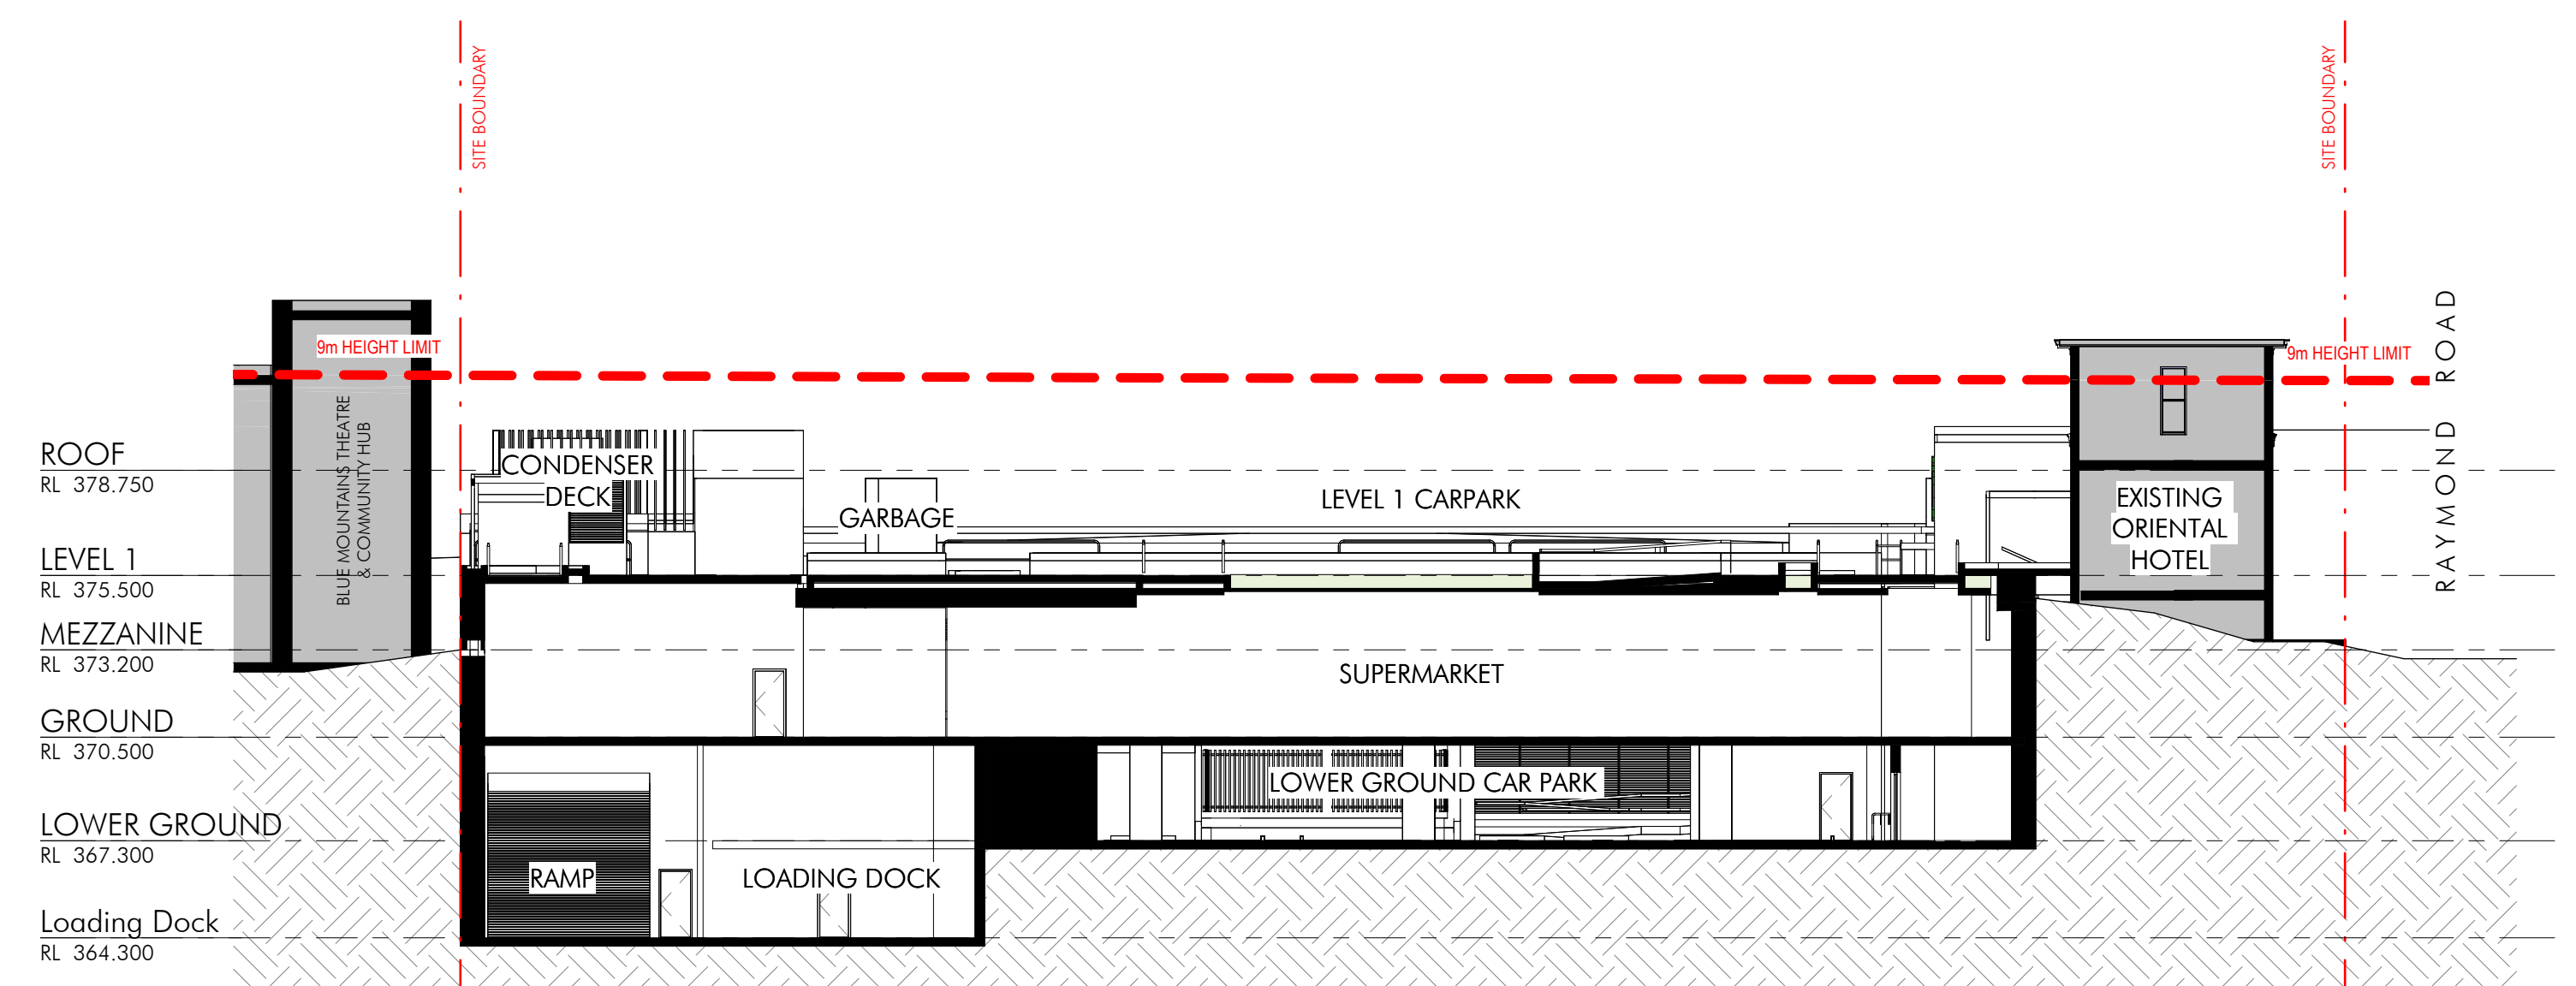

4 Section D-D  
DA011 1 : 200


[illegible]

Builder and/or subcontractors shall verify all project dimensions before commencing on-site work or off-site fabrication. Figured dimensions shall take precedence over scaled dimensions. This drawing is copyright and cannot be reproduced in whole or in part or by any medium without the written permission of Netfleton Tribe Partnership Pty Ltd.

**Builder**

Project Name  
**WOOLWORHTS SPRINGWOOD**

Project Address  
**Cnr Macquarie Rd, Raymond Rd & David Rd  
SPRINGWOOD NSW**

 

Drawing Title:  
**PROPOSED SECTIONS**

|                 |          |             |        |
|-----------------|----------|-------------|--------|
| Author:         | Checker: | Sheet Size: | Scale: |
| DL              | MSS      | A1          | 1:200  |
| Drawing Number: |          |             | Issue: |
| 11149 DA031     |          |             | B      |

nettleontribe

nettleton tribe partnership Pty Ltd ABN 58 161 683 122  
117 Willoughby Road, Crows Nest, NSW 2065  
t +61 2 9431 6431  
e: [sydney@nettletontribe.com.au](mailto:sydney@nettletontribe.com.au) w: [nettletontribe.com.au](http://nettletontribe.com.au)





STORE ENTRY FROM RAYMOND RD



FROM RAYMOND ROAD PEDESTRIAN CROSSING



STORE ENTRY FROM RAYMOND RD



FROM THE TOP OF RAYMOND RD,  
LOOKING TOWARDS DAVID RD

23/07/2025 5:25:24 Macquarie\_Doc/1119 Woolworths Springwood/1119\_Rev\_02.dwg




| Issue | Description                        | Date       |
|-------|------------------------------------|------------|
| B     | ISSUED FOR DEVELOPMENT APPLICATION | 23.07.2024 |
| A     | ISSUED FOR DEVELOPMENT APPLICATION | 09.08.2024 |
| P1    | ISSUED FOR FINAL DRAFT FOR DA      | 26.07.2024 |
|       |                                    |            |
|       |                                    |            |
Builder and/or subcontractors shall verify all project dimensions before commencing on-site work or off-site fabrication. Figured dimensions shall take precedence over scaled dimensions. This drawing is copyright and cannot be reproduced in whole or in part or by any medium without the written permission of Nettleton Tribe Partnership Pty Ltd.

Builder

Project Name  
**WOOLWORTHS SPRINGWOOD**  
Project Address  
**Cnr Macquarie Rd, Raymond Rd & David Rd  
SPRINGWOOD NSW**

 

Drawing Title:  
**PERSPECTIVES SHEET 1**

|                                        |                        |                          |                      |
|----------------------------------------|------------------------|--------------------------|----------------------|
| Author:<br><b>DL</b>                   | Checker:<br><b>MSS</b> | Sheet Size:<br><b>A1</b> | Scale:<br><b>NTS</b> |
| Drawing Number:<br><b>111149_DA051</b> | Issue:<br><b>B</b>     |                          |                      |


**nettletontribe**

nettleton tribe partnership Pty Ltd ABN 58 161 683 122  
117 Willoughby Road, Crows Nest, NSW 2065  
t +61 2 9431 6431  
e: sydney@nettletontribe.com.au w: nettletontribe.com.au







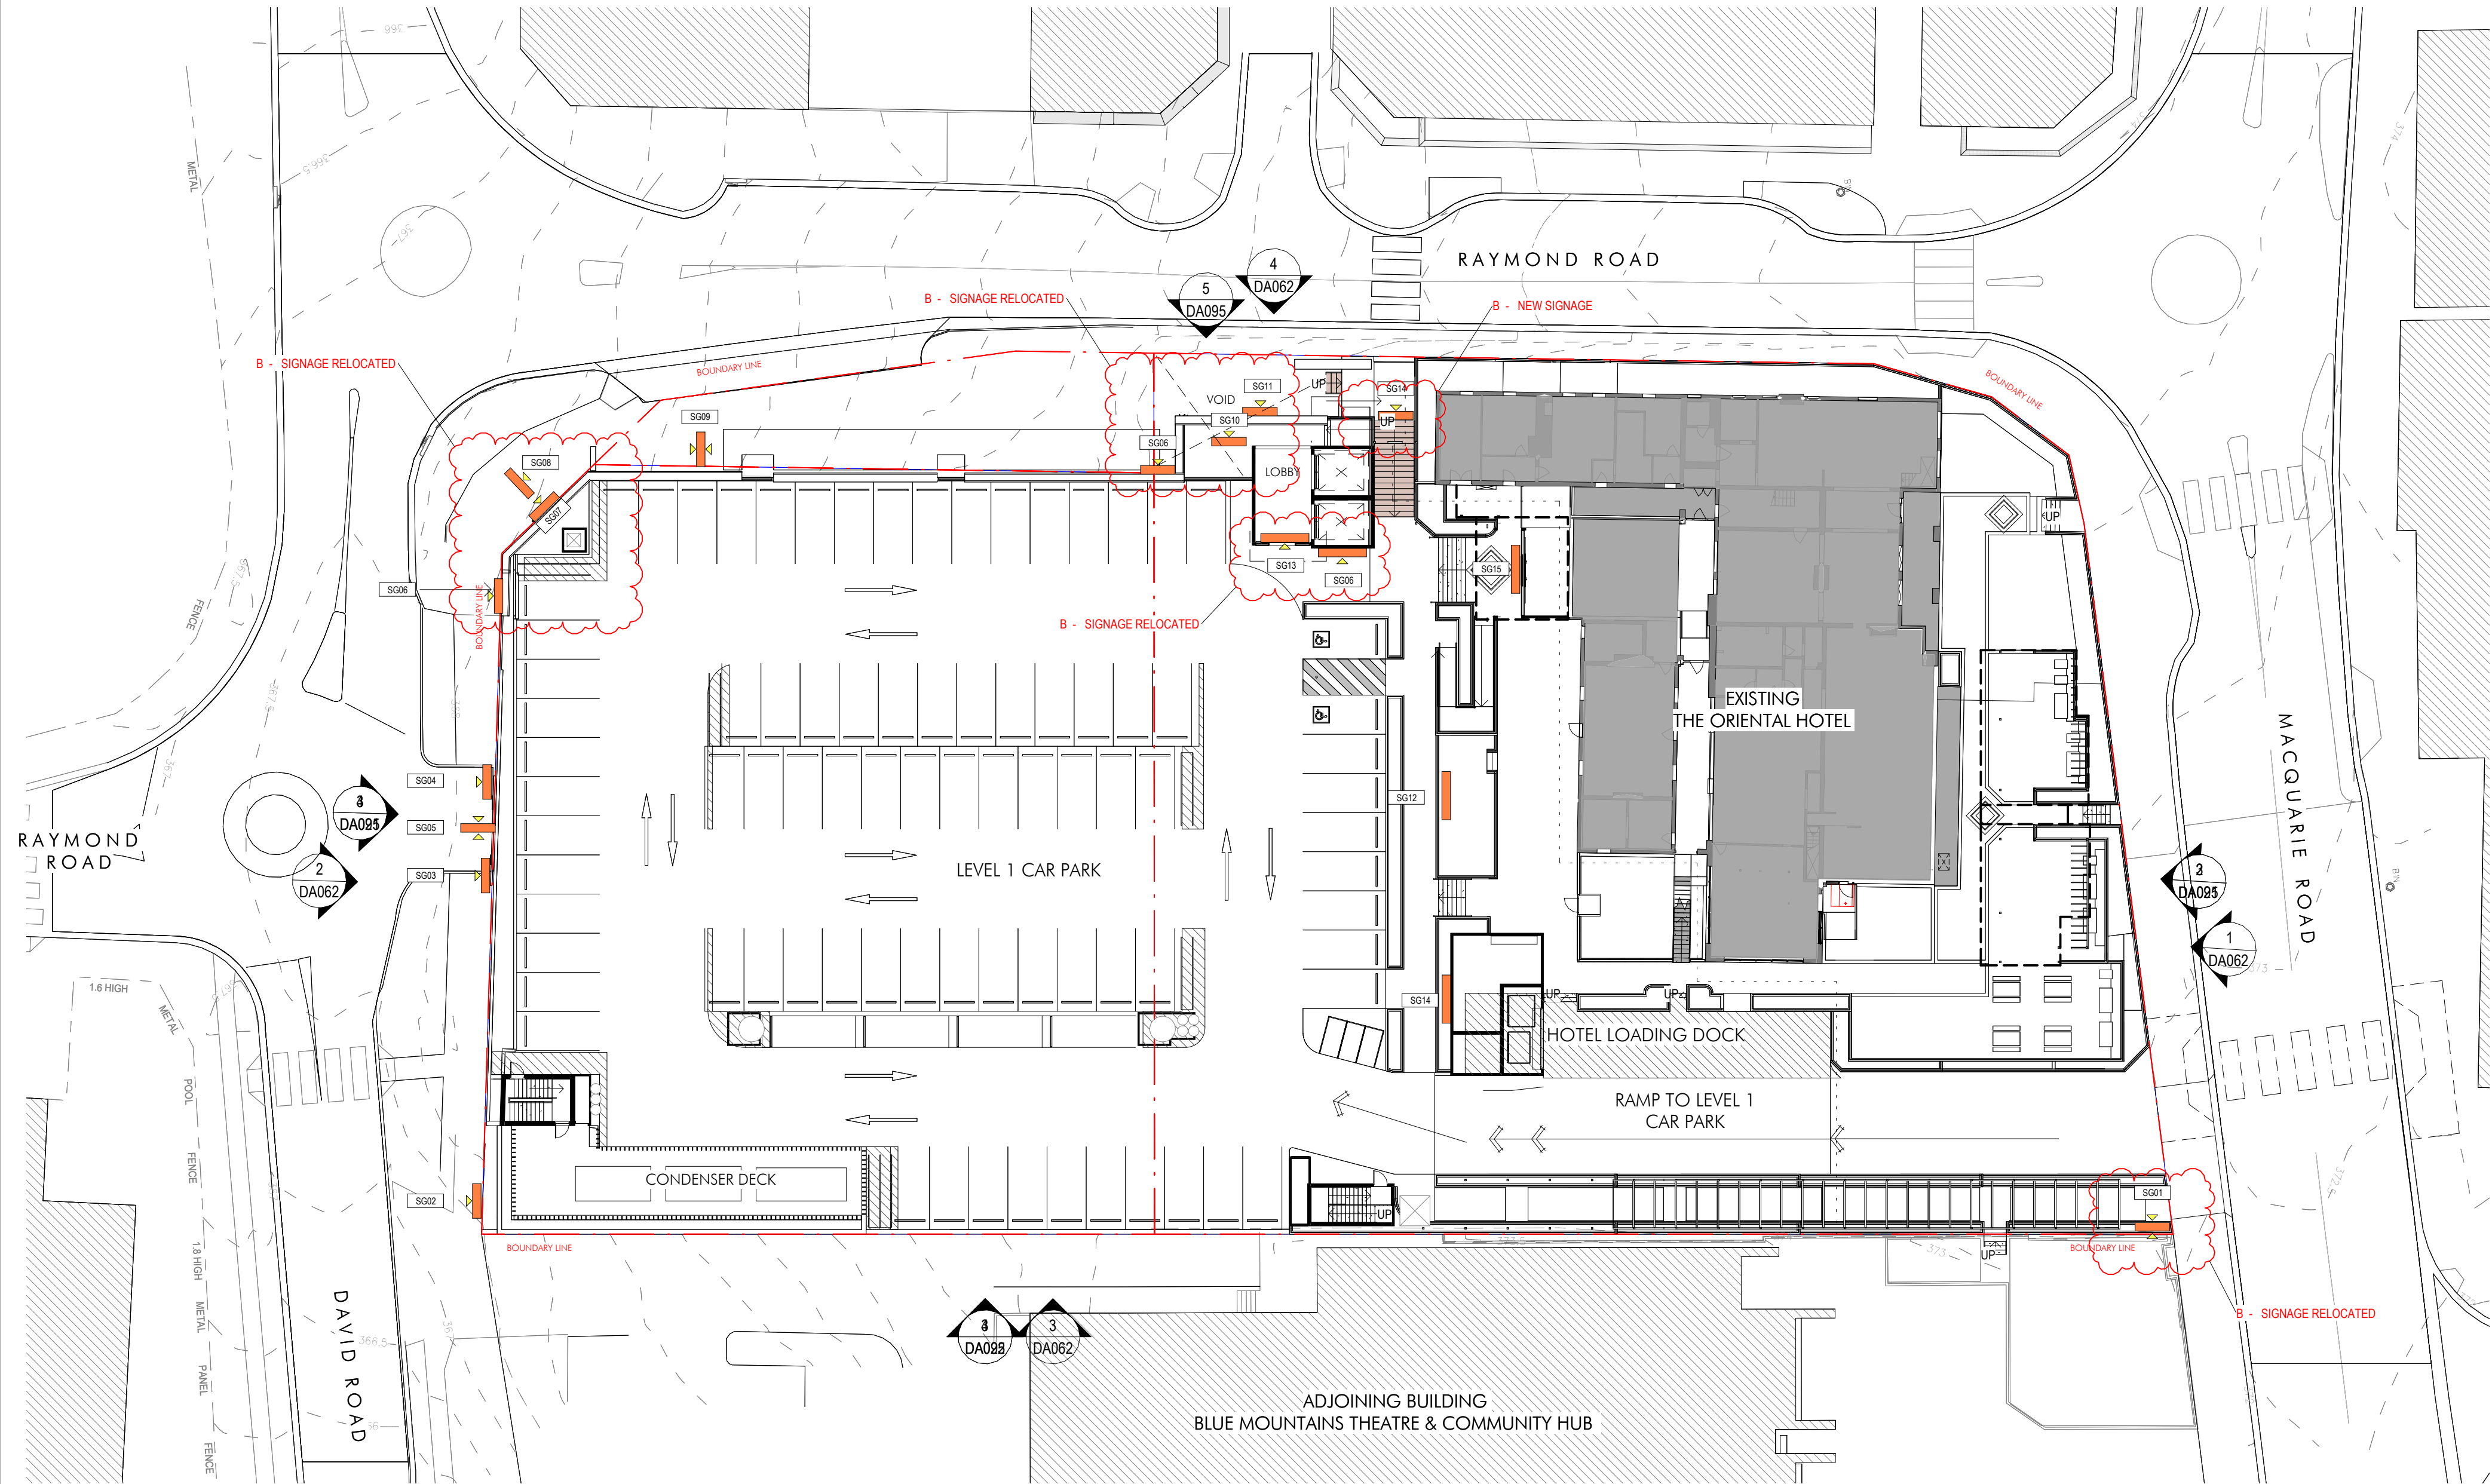

1 DA - SIGNAGE PLAN  
DA021/ 1 : 300

**SIGNAGE LEGEND**


 ILLUMINATED SIGNAGE



 PROPOSED SIGNAGE

**NOTES**

1. STATUTORY SIGNAGE AS REQUIRED TO COMPLY WITH NCC 2022 AND ALL RELEVANT AUSTRALIAN STANDARDS.

2. TRAFFIC SIGNAGE AND LINEMARKING TO TRAFFIC CONSULTANT DETAILS.
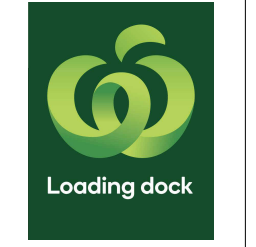
| SIGNAGE SCHEDULE |                                                                                       |   |              |                               |
|------------------|---------------------------------------------------------------------------------------|---|--------------|-------------------------------|
| SIGN NO.         | GRAPHIC                                                                               | DESCRIPTION   | ILLUMINATION | SIZE (mm)                     |
| SG01             |    | METAL FRAMED PYLON SIGN. WOOLWORTHS SIGNAGE TO SIGNAGE STANDARDS                                                                       | YES          | 2970H X 1540W                 |
| SG02             |    | WALL MOUNTED ALUMINIUM PANEL WOOLWORTHS LOADING DOCK SIGN TO WOOLWORTHS SIGNAGE STANDARDS                                              | YES          | 1500H X 900W                  |
| SG03             |    | WALL MOUNTED ALUMINIUM PANEL WOOLWORTHS CAR PARK EXIT SIGN                                                                             | YES          | 600H X 3500W                  |
| SG04             |   | WALL MOUNTED ALUMINIUM PANEL WOOLWORTHS CAR PARK ENTRY SIGN                                                                            | YES          | 600H X 3500W                  |
| SG05             |  | AWNING MOUNTED METAL FRAMED SIGN. WOOLWORTHS SIGNAGE TO WOOLWORTH STANDARDS. TENANT AND ORIENTAL HOTEL SIGNAGE TO RESPECTIVE STANDARDS | YES          | 3500H X 1650W                 |
| SG06             |  | WALL MOUNTED WOOLWORTHS ICON SIGN TO WOOLWORTH STANDARDS                                                                               | YES          | 1330H X 1480W                 |
| SG07             |  | WALL MOUNTED WOOLWORTHS ICON SIGN TO WOOLWORTH STANDARDS AND ORIENTAL HOTEL LOGO SIGN                                                  | YES          | 2000H X 2220W<br>950H X 1500W |
| SG08             |  | UNDER-AWNING METAL FRAMED HANGING TENANCY SIGN TO TENANT REQUIREMENTS                                                                  | YES          | 300H X 5000W                  |
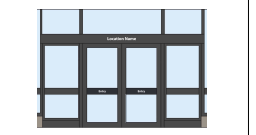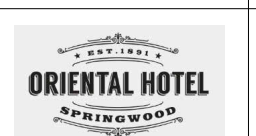
| SIGNAGE SCHEDULE |                                                                                       |   |              |                                                           |
|------------------|---------------------------------------------------------------------------------------|---|--------------|-----------------------------------------------------------|
| SIGN NO.         | GRAPHIC                                                                               | DESCRIPTION   | ILLUMINATION | SIZE (mm)                                                 |
| SG09             |    | AWNING MOUNTED METAL FRAMED SIGN. WOOLWORTHS SIGNAGE TO WOOLWORTH STANDARDS. TENANT AND ORIENTAL HOTEL SIGNAGE TO RESPECTIVE STANDARDS                                                     | YES          | 2225H X 1600W                                             |
| SG10             |    | WOOLWORTHS ENTRY DOOR SIGN WITH RAISED ACRYLIC LETTERS OF STORE LOCATION.<br>DIGITAL PRINT SOLID TEXT ENTRY/EXIT LETTERING TO WIDTH OF DOOR.<br>WOOLWORTHS SIGNAGE TO WOOLWORTH STANDARDS. | NO           | LOCATION SIGN: 400H X 1560W<br>DOOR SIGNAGE: 150H X 1560W |
| SG11             |    | WALL MOUNTED WOOLWORTHS ICON SIGN TO WOOLWORTH STANDARDS   | YES          | 2000H X 2220W                                             |
| SG12             |    | SANDSTONE BLOCK WALL WITH STONE CAP SIGNAGE WALL WITH ORIENTAL HOTEL INDIVIDUAL CUT METAL LETTERING TO ORIENTAL HOTEL'S STANDARDS                                                          | NO           | 2460H X 3000W                                             |
| SG13             |   | WOOLWORTHS ENTRY DOOR SIGN WITH RAISED ACRYLIC LETTERS OF STORE LOCATION.<br>DIGITAL PRINT SOLID TEXT ENTRY/EXIT LETTERING TO WIDTH OF DOOR.<br>WOOLWORTHS SIGNAGE TO WOOLWORTH STANDARDS. | NO           | LOCATION SIGN: 400H X 2350W<br>DOOR SIGNAGE: 150H X 2050W |
| SG14             |  | ORIENTAL HOTEL LOGO INDIVIDUAL CUT LETTERING FIXED TO WALL FACE   | NO           | 1600H X 3000W                                             |
| SG15             |  | ORIENTAL HOTEL LOGO ABOVE DOOR SIGN   | NO           | 720H X 2030W                                              |

Client



| Issue | Description                        | Date       |
|-------|------------------------------------|------------|
| B     | ISSUED FOR DEVELOPMENT APPLICATION | 23.07.2024 |
| A     | ISSUED FOR DEVELOPMENT APPLICATION | 09.08.2024 |
| P1    | ISSUED FOR FINAL DRAFT FOR DA      | 26.07.2024 |

Builder and/or subcontractors shall verify all project dimensions before commencing on-site work or off-site fabrication. Figured dimensions shall take precedence over scaled dimensions. This drawing is copyright and cannot be reproduced in whole or in part or by any medium without the written permission of Nettleton Tribe Partnership Pty Ltd.

Builder

Project Name  
**WOOLWORHTS SPRINGWOOD**

Project Address  
**Cnr Macquarie Rd, Raymond Rd & David Rd  
SPRINGWOOD NSW**

Key Plan



Drawing Title:  
**SIGNAGE DETAIL - SHEET 1**

Author:  
**JT**

Checker:  
**DT**

Sheet Size:  
**A1**

Scale:  
**1:200**

Drawing Number:  
**11149\_DA061**

Issue:  
**B**



**nettletontribe**

nettleton tribe partnership pty ltd ABN 58 161 683 122  
117 Willoughby Road, Crows Nest, NSW 2065  
t +61 2 9431 6431  
e: sydney@nettletontribe.com.au w: nettletontribe.com.au





| SIGNAGE SCHEDULE |         |   |              |                               |
|------------------|---------|---|--------------|-------------------------------|
| SIGN NO.         | GRAPHIC | DESCRIPTION   | ILLUMINATION | SIZE (mm)                     |
| SG01             |         | METAL FRAMED PYLON SIGN, WOOLWORTHS SIGNAGE TO SIGNAGE STANDARDS                                                                       | YES          | 2970H X 1540W                 |
| SG02             |         | WALL MOUNTED ALUMINIUM PANEL WOOLWORTHS LOADING DOCK SIGN TO WOOLWORTHS SIGNAGE STANDARDS                                              | YES          | 1500H X 900W                  |
| SG03             |         | WALL MOUNTED ALUMINIUM PANEL WOOLWORTHS CAR PARK EXIT SIGN                                                                             | YES          | 600H X 3500W                  |
| SG04             |         | WALL MOUNTED ALUMINIUM PANEL WOOLWORTHS CAR PARK ENTRY SIGN                                                                            | YES          | 600H X 3500W                  |
| SG05             |         | AWNING MOUNTED METAL FRAMED SIGN, WOOLWORTHS SIGNAGE TO WOOLWORTH STANDARDS, TENANT AND ORIENTAL HOTEL SIGNAGE TO RESPECTIVE STANDARDS | YES          | 3500H X 1650W                 |
| SG06             |         | WALL MOUNTED WOOLWORTHS ICON SIGN TO WOOLWORTH STANDARDS                                                                               | YES          | 1330H X 1480W                 |
| SG07             |         | WALL MOUNTED WOOLWORTHS ICON SIGN TO WOOLWORTH STANDARDS AND ORIENTAL HOTEL LOGO SIGN                                                  | YES          | 2000H X 2220W<br>950H X 1500W |
| SG08             |         | UNDER-AWNING METAL FRAMED HANGING TENANCY SIGN TO TENANT REQUIREMENTS                                                                  | YES          | 300H X 5000W                  |
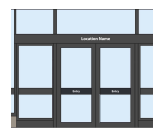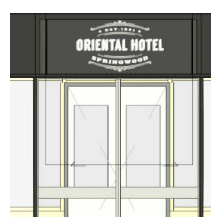
| SIGNATURE SCHEDULE |                                                                                       |   |              |                                                                     |
|--------------------|---------------------------------------------------------------------------------------|---|--------------|---------------------------------------------------------------------|
| SIGN NO.           | GRAPHIC                                                                               | DESCRIPTION   | ILLUMINATION | SIZE (mm)                                                           |
| SG09               |    | AWNING MOUNTED METAL FRAMED SIGN:<br>WOOLWORTHS SIGNAGE TO WOOLWORTH STANDARDS.<br>TENANT AND ORIENTAL HOTEL SIGNAGE TO RESPECTIVE STANDARDS                                                       | YES          | 2225H X 1600W                                                       |
| SG10               |    | WOOLWORTHS ENTRY DOOR SIGN WITH RAISED ACRYLIC LETTERS OF STORE LOCATION.<br><br>DIGITAL PRINT SOLID TEXT ENTRY/EXIT LETTERING TO WIDTH OF DOOR.<br><br>WOOLWORTHS SIGNAGE TO WOOLWORTH STANDARDS. | NO           | LOCATION SIGN:<br>400H X 1560W<br><br>DOOR SIGNAGE:<br>150H X 1560W |
| SG11               |    | WALL MOUNTED WOOLWORTHS ICON SIGN TO WOOLWORTH STANDARDS   | YES          | 2000H X 2220W                                                       |
| SG12               |    | SANDSTONE BLOCK WALL WITH STONE CAP SIGNAGE WALL WITH ORIENTAL HOTEL INDIVIDUAL CUT METAL LETTERING TO ORIENTAL HOTELS STANDARDS                                                                   | NO           | 2460H X 3000W                                                       |
| SG13               |   | WOOLWORTHS ENTRY DOOR SIGN WITH RAISED ACRYLIC LETTERS OF STORE LOCATION.<br><br>DIGITAL PRINT SOLID TEXT ENTRY/EXIT LETTERING TO WIDTH OF DOOR.<br><br>WOOLWORTHS SIGNAGE TO WOOLWORTH STANDARDS. | NO           | LOCATION SIGN:<br>400H X 2050W<br><br>DOOR SIGNAGE:<br>150H X 2050W |
| SG14               |  | ORIENTAL HOTEL LOGO INDIVIDUAL CUT LETTERING FIXED TO WALL FACE   | NO           | 1600H X 3000W                                                       |
| SG15               |  | ORIENTAL HOTEL LOGO ABOVE DOOR SIGN   | NO           | 720H X 2030W                                                        |

[illegible]

Builder and/or subcontractors shall verify all project dimensions before commencing on-site work or off-site fabrication. Figured dimensions shall take precedence over scaled dimensions. This drawing is copyright and cannot be reproduced in whole or in part or by any medium without the written permission of Nettleton Tribe Partnership Pty Ltd.

Builds

Project Name  
**WOOLWORTHS SPRINGWOOD**

Project Address  
**Cnr Macquarie Rd, Raymond Rd & David Rd  
SPRINGWOOD NSW**

## Key Plan



Drawing Title:  
**SIGNAGE DETAIL - SHEET 2**


Author: JT      Checker: DT      Sheet Size: A1      Scale: 1:300

Drawing Number: 11149 DA062      Issue: B


nettletontribe

nettleton tribe partnership Pty Ltd ABN 58 161 683 122  
117 Wolloughby Road, Crows Nest, NSW 2065  
t +61 2 9431 6431  
e: [sydney@nettletontribe.com.au](mailto:sydney@nettletontribe.com.au) w: [nettletontribe.com.au](http://nettletontribe.com.au)




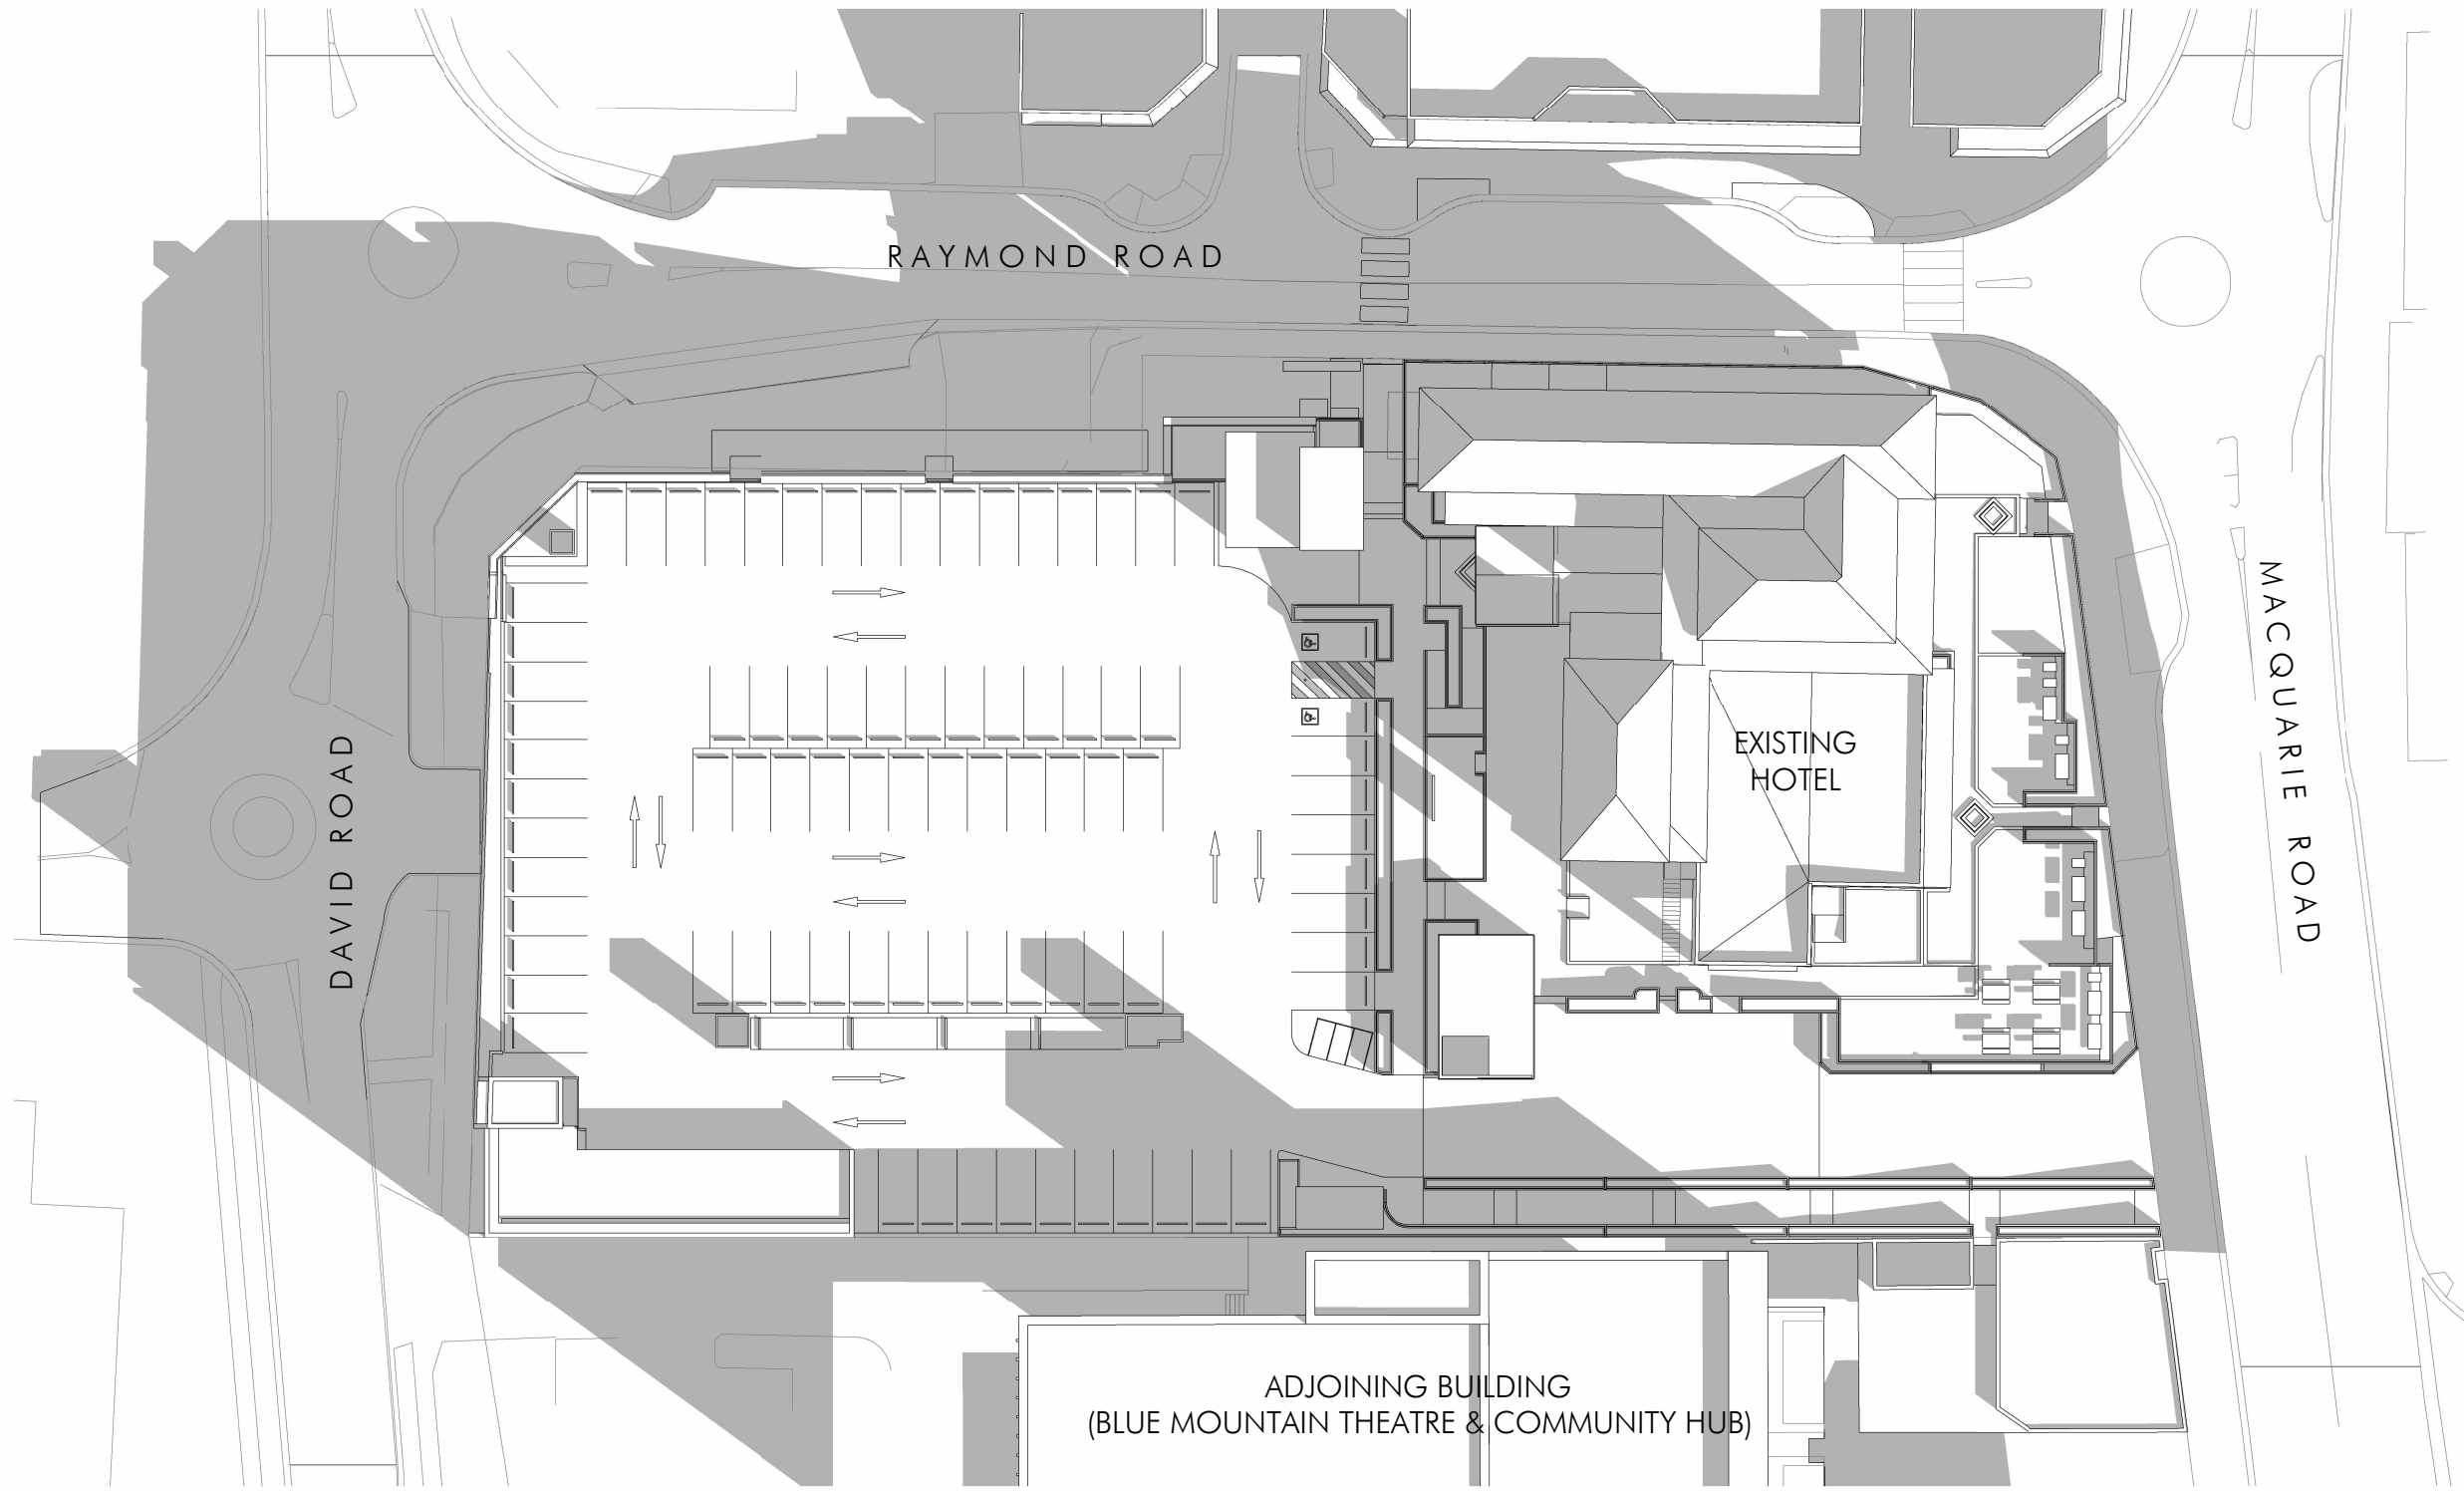

1 SHADOW DIAGRAM - JUNE 21ST, 9AM  
DA021 1:500

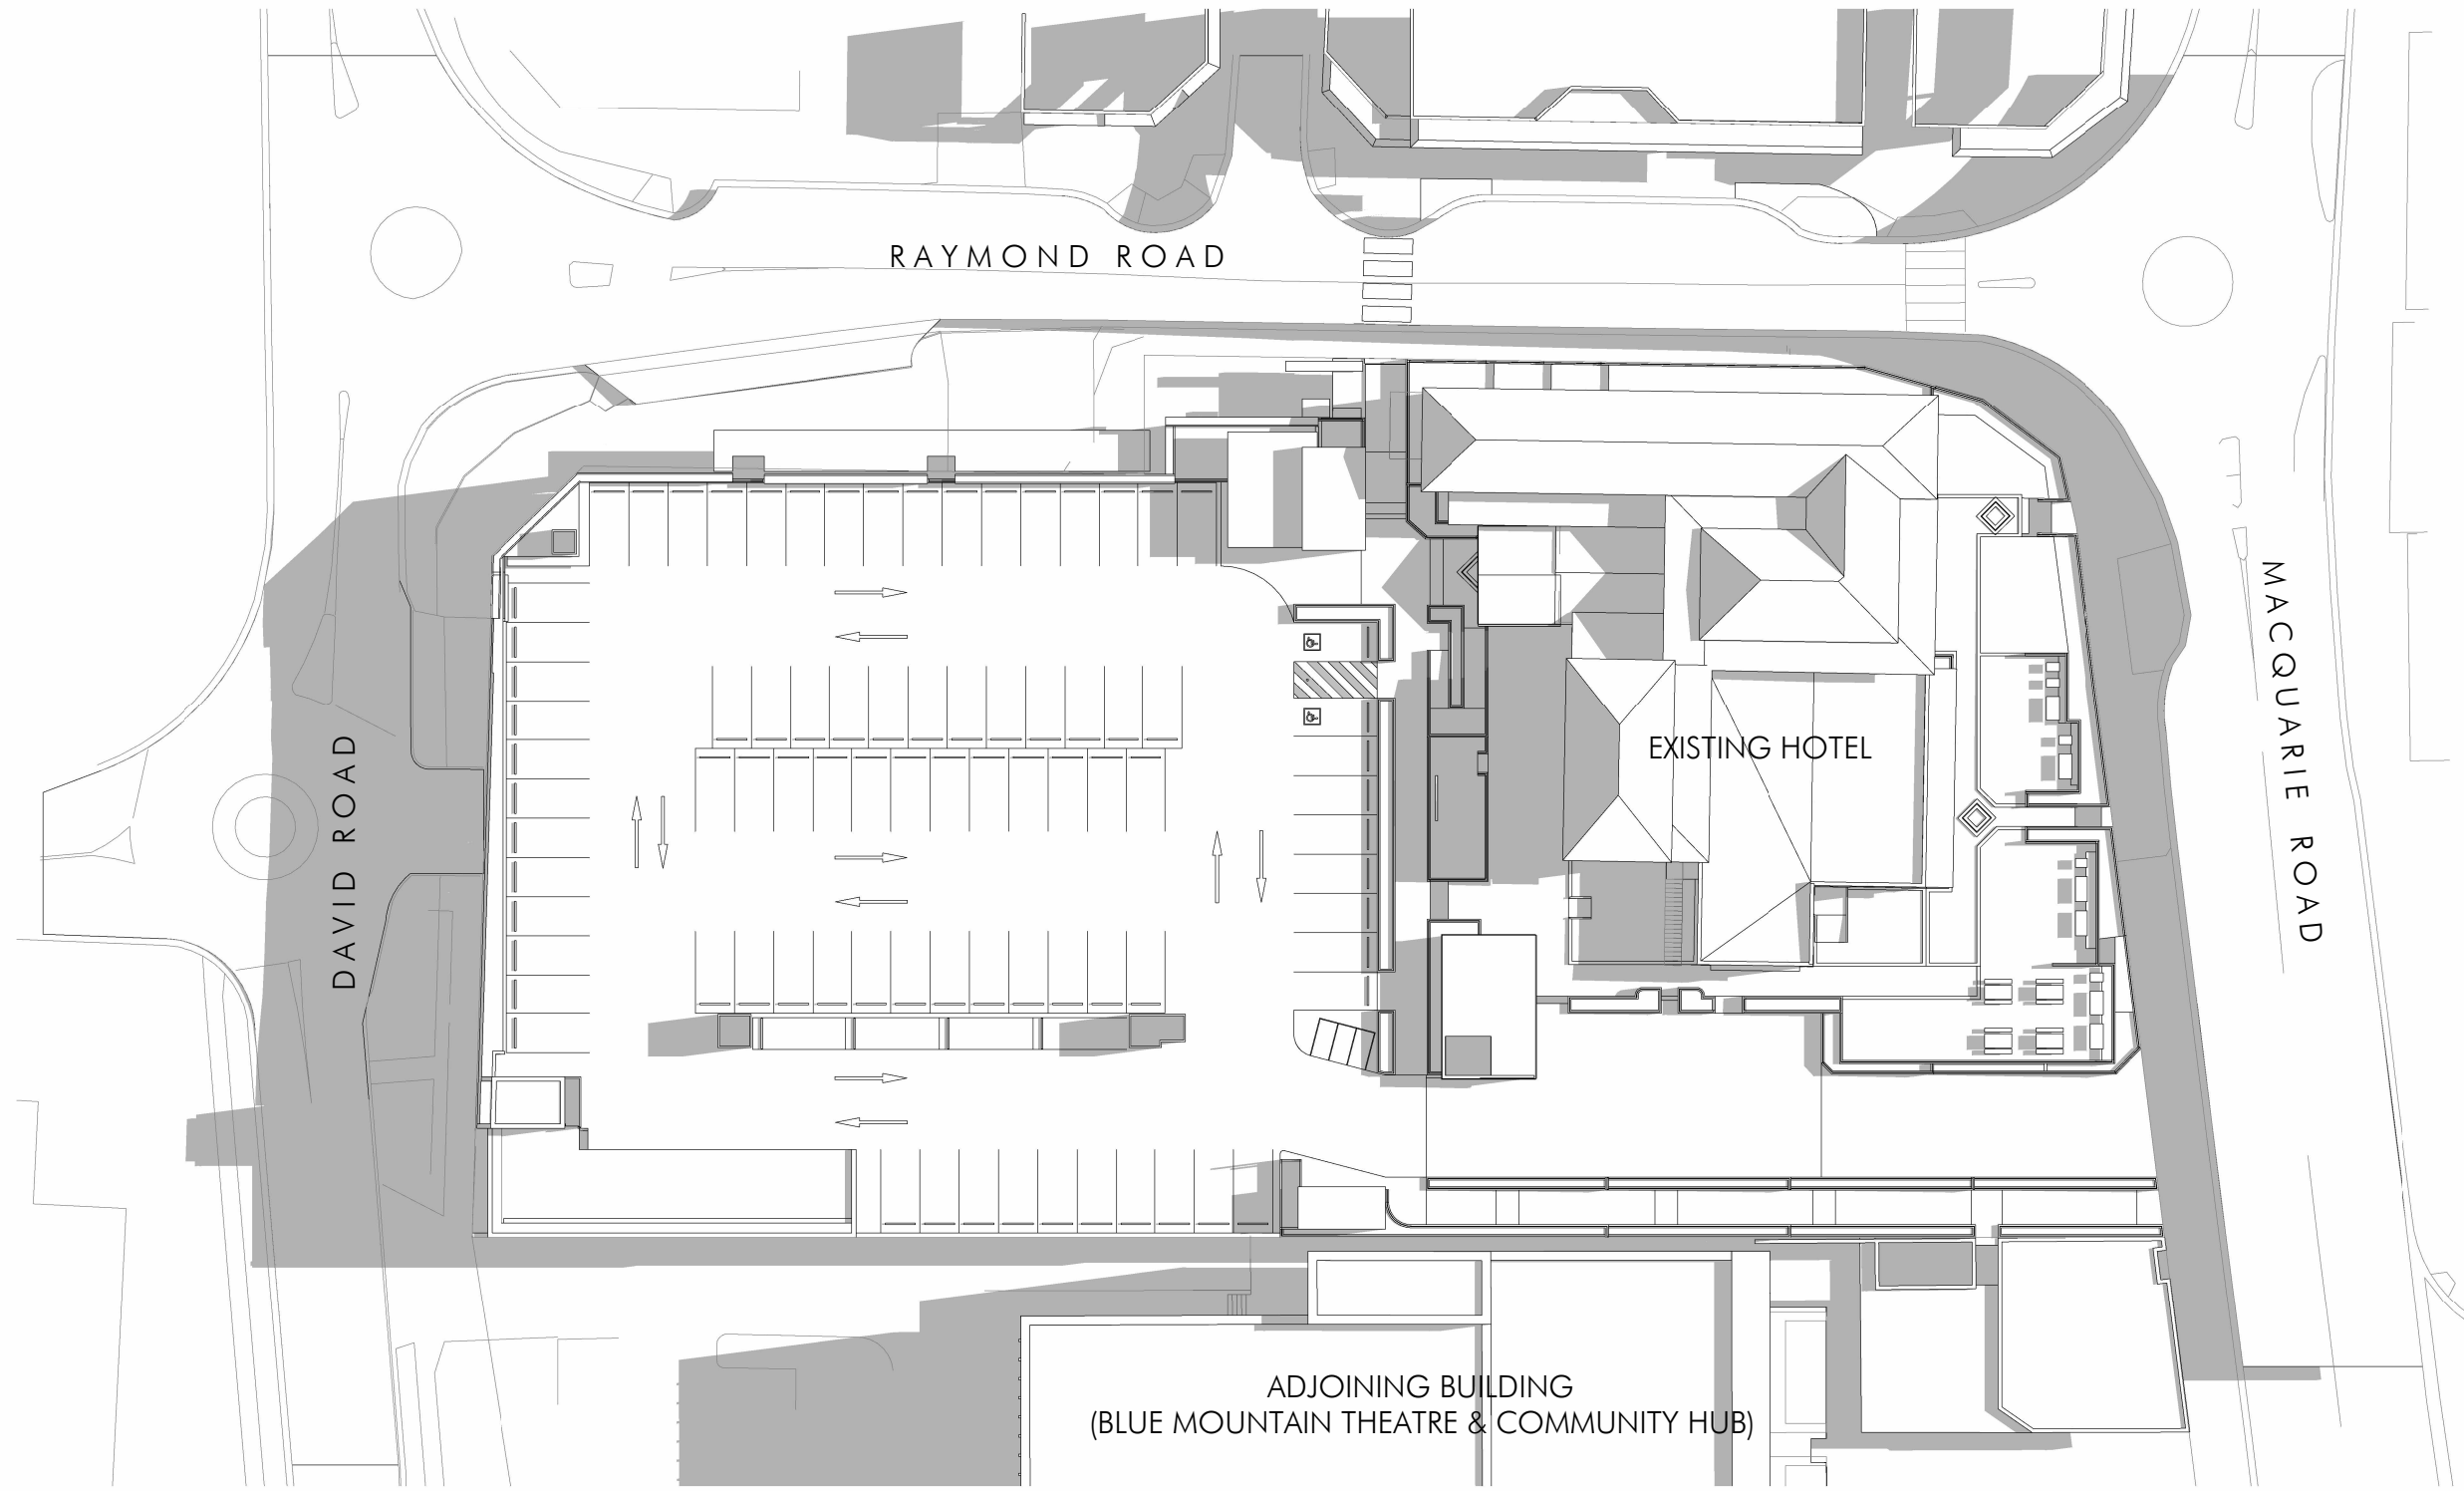

2 SHADOW DIAGRAM - JUNE 21ST, 12PM  
DA021 1:500

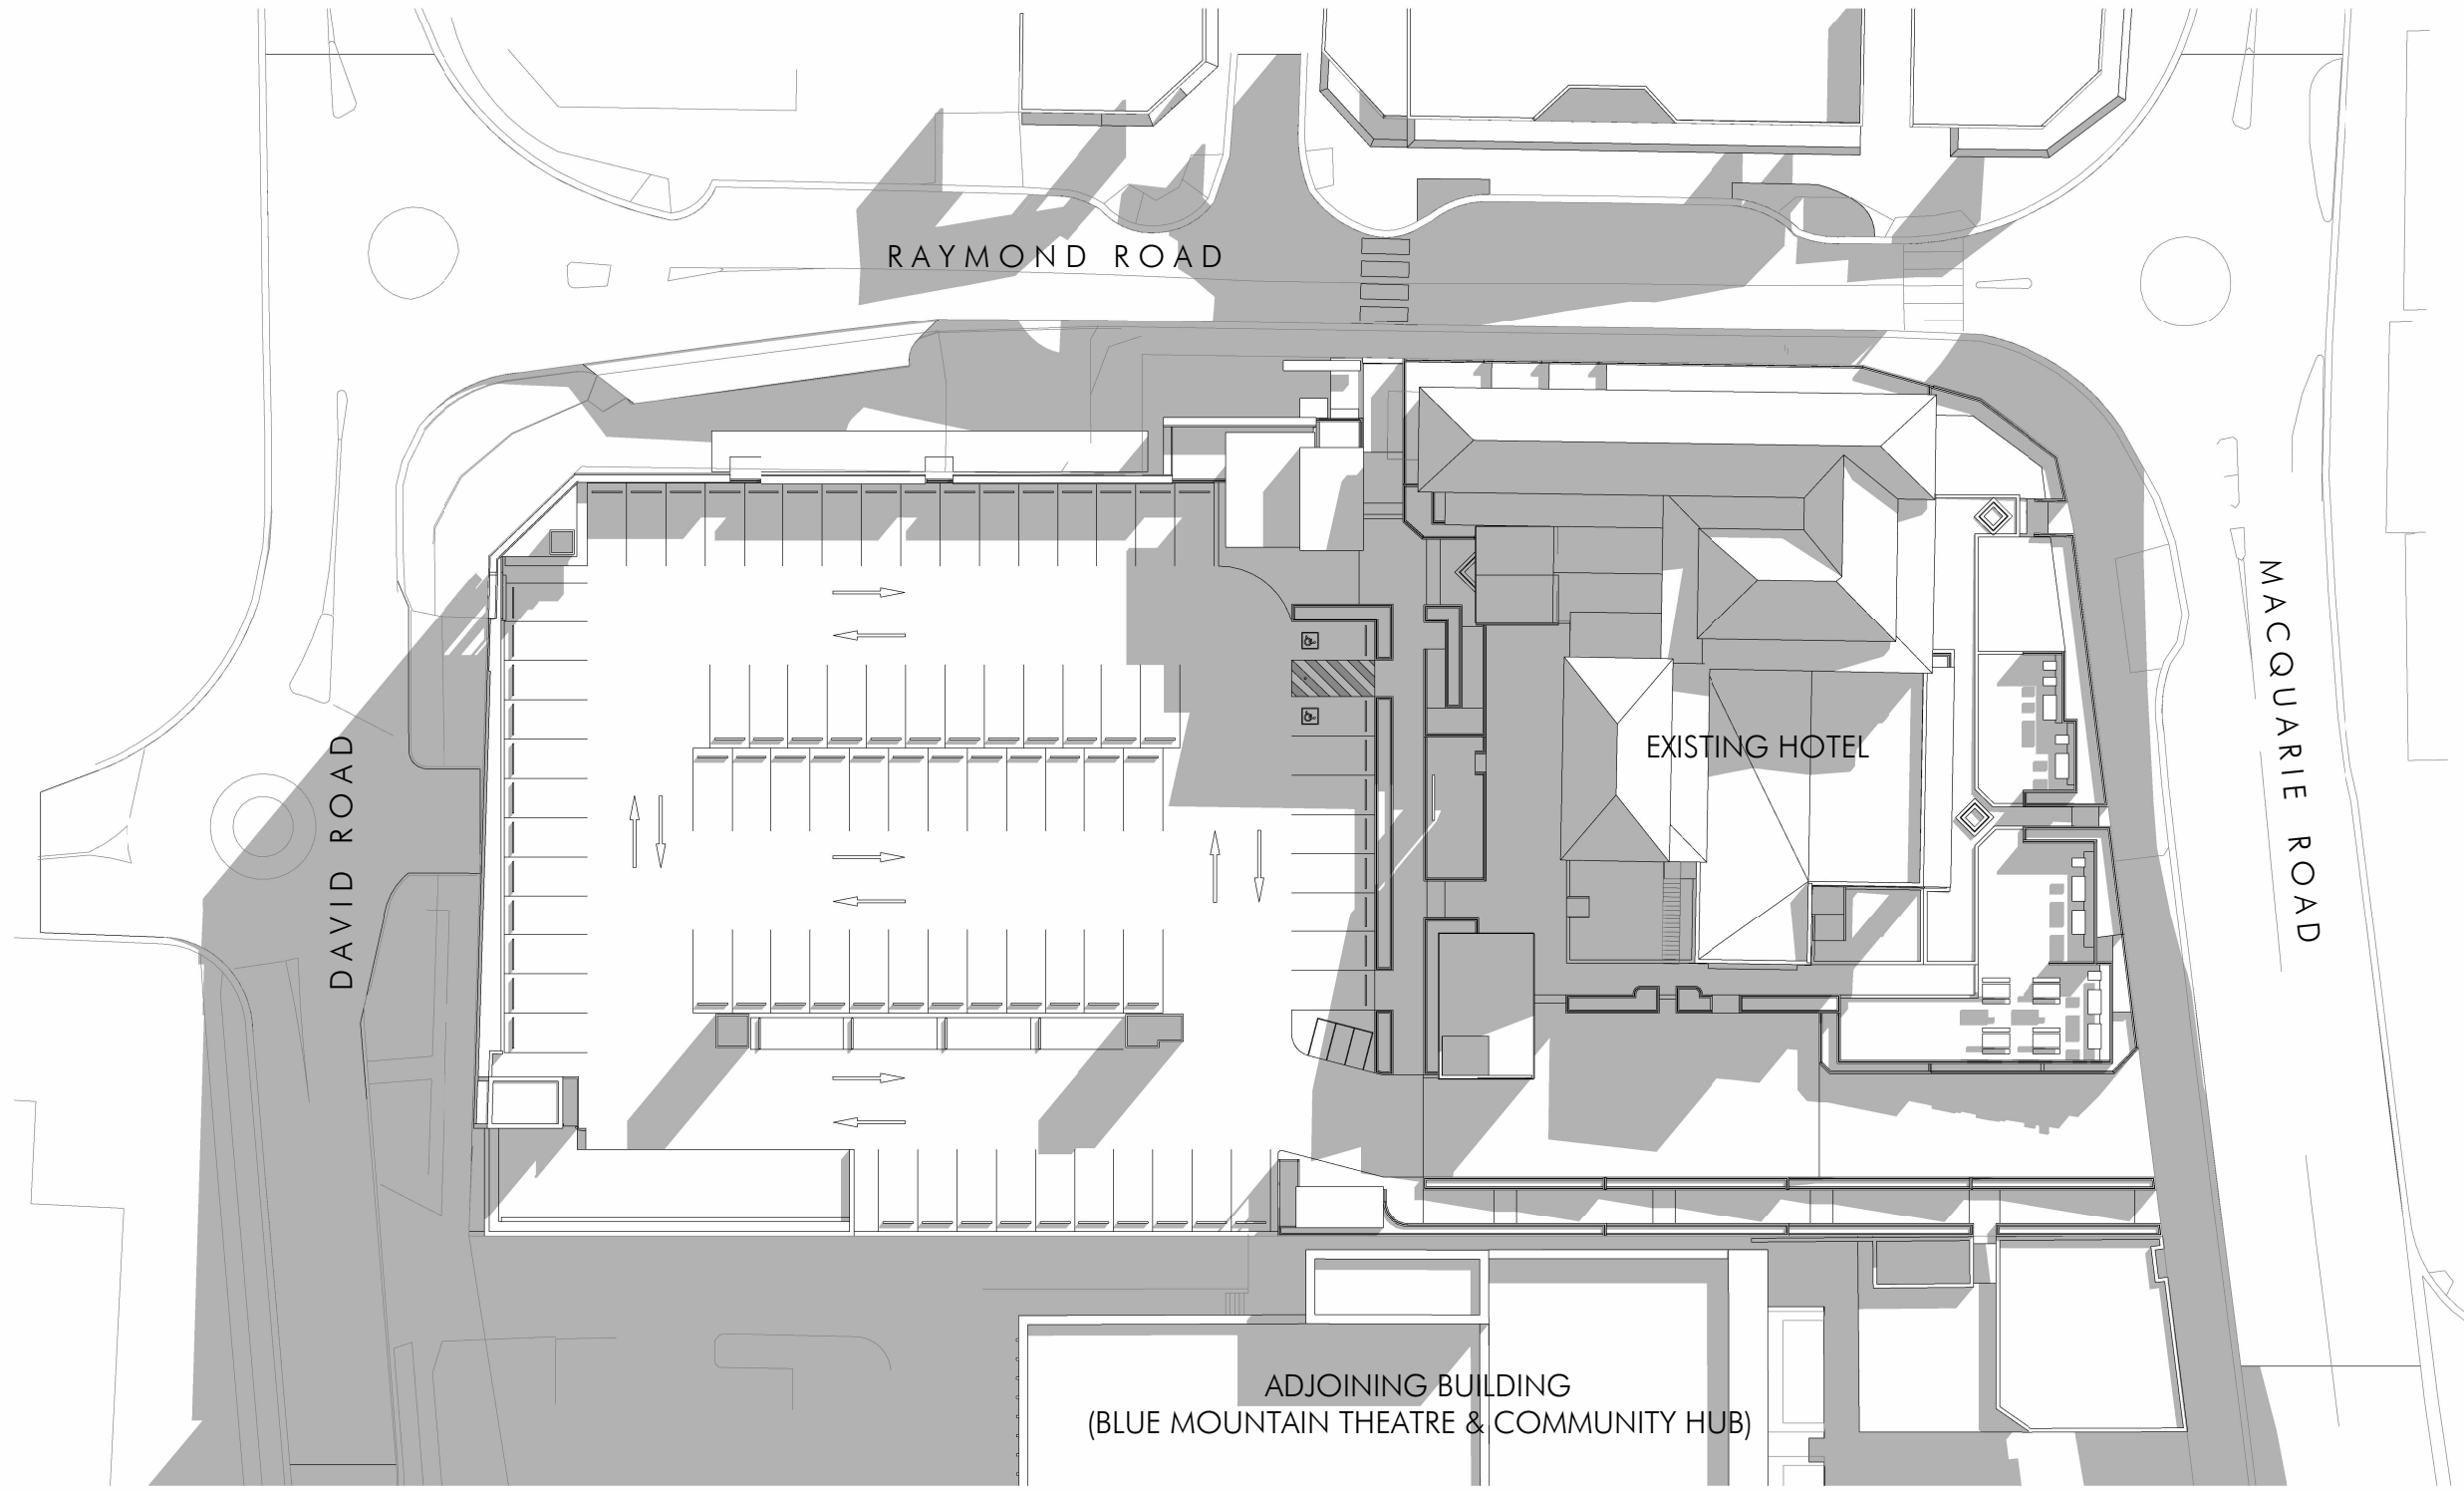

3 SHADOW DIAGRAM - 21ST JUNE, 3PM  
DA021 1:500

23/07/2025 4:43:22 B:\audited\_Docs\11149 WOOLWORTHS SPRINGWOOD\11149\_WSV\_A8\_A8D1.mxd

Client




| Issue | Description                        | Date       |
|-------|------------------------------------|------------|
| B     | ISSUED FOR DEVELOPMENT APPLICATION | 23.07.2024 |
| A     | ISSUED FOR DEVELOPMENT APPLICATION | 09.08.2024 |
| P1    | ISSUED FOR FINAL DRAFT FOR DA      | 26.07.2024 |
|       |                                    |            |
|       |                                    |            |
Builder and/or subcontractors shall verify all project dimensions before commencing on-site work or off-site fabrication. Figured dimensions shall take precedence over scaled dimensions. This drawing is copyright and cannot be reproduced in whole or in part or by any medium without the written permission of Nettleton Tribe Partnership Pty Ltd.

Builder

Project Name  
**WOOLWORTHS SPRINGWOOD**  
Project Address  
**Cnr Macquarie Rd, Raymond Rd & David Rd  
SPRINGWOOD NSW**

 

Drawing Title:  
**SHADOW DIAGRAMS**

Author: DL  
Checker: DT  
Sheet Size: A1

Drawing Number:  
**11149\_DA081**

Scale:  
**1:500**

Issue:  
**B**

**nettletontribe**

nettleton tribe partnership pty ltd ABN 58 161 683 122  
117 Willoughby Road, Crows Nest, NSW 2065  
t +61 2 9431 6431  
e: sydney@nettletontribe.com.au w: nettletontribe.com.au





**TOTAL PROPOSED GFA (to the nearest whole number)**  
 = 3,830m<sup>2</sup> + 1,257m<sup>2</sup> (Hotel GFA)  
 = 5087m<sup>2</sup>



