


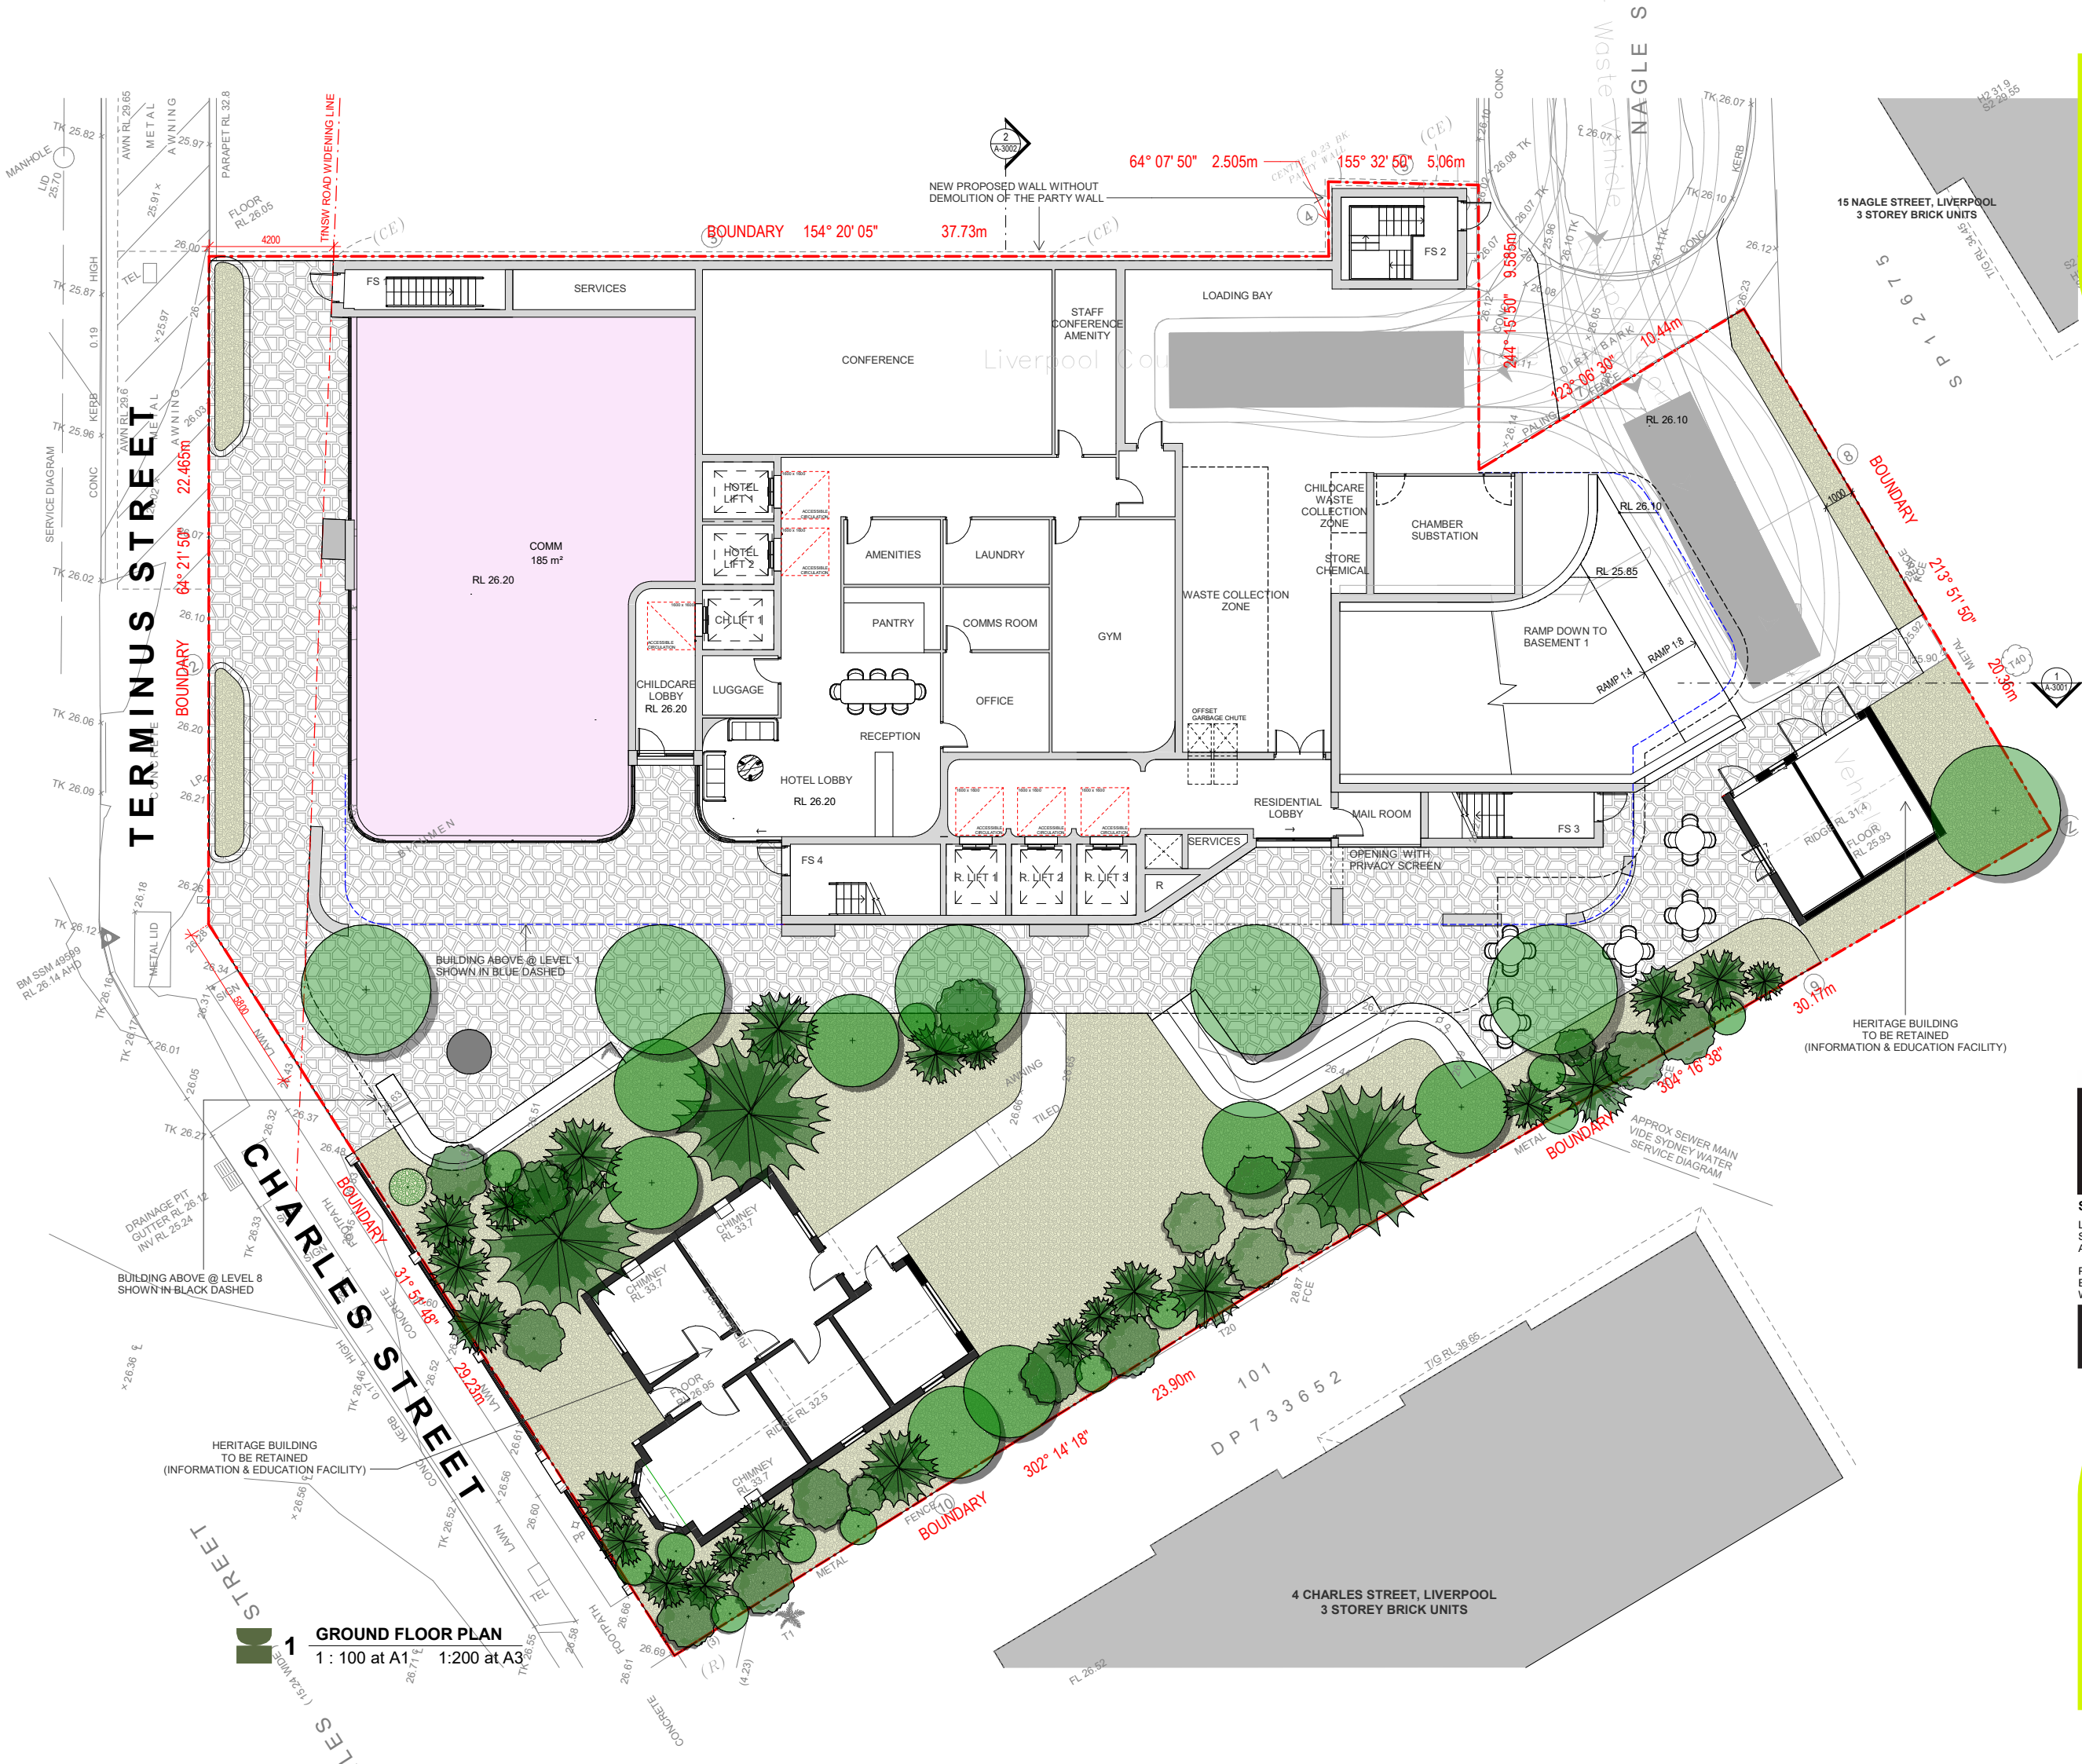

**References**  
Any variations or deviations from approved construction drawings must be reviewed and approved by PCA or nominated certifying authority.

Drawings to be read in conjunction with, but not limited to, all structural engineers, stormwater engineers, landscape architects, fire protection, essential electrical services and mechanical services plans & other associated plans & reports.

Refer to current Basix report for additional requirements to ones noted on plans.

**Notes**  
All dimensions and setbacks are to be verified on site and all omissions or any discrepancies to be notified to the architect. Figured dimensions to be used at all times. DO NOT SCALE measurements off drawings.

© Copyright

The copyright of this drawing together with any other documents prepared by CDArchitects remains the property of CDArchitects. CDArchitects grants licence for the use of this document for the purpose for which it is intended. The licence is not transferable without permission from CDArchitects.

Nominated Architect: Lijana Emilova 7887, ABN 24 243 205 327

A 29.07.2024 DA MASTERPLAN SUBMISSION

1 2 4 6 8

0 1:100 at A1 1:200 at A3



**Sydney**  
Level 2, 60 Park Street  
Sydney NSW 2000  
AUSTRALIA

**Dubai**  
ETA Star's Al Manara Tower  
L16, Suite 1612, Marasi Drive  
Business Bay, Dubai, UAE

P: +61 2 9267 2000  
E: info@cdarchitects.com.au  
W: cdarchitects.com.au

P: +971 4 576 9747  
E: info@cdarchitects.ae  
W: cdarchitects.ae



Project  
**PROPOSED MIXED USE DEVELOPMENT**  
126-128 Terminus and 2 Charles Street Liverpool  
Drawing Title  
**SITE PLAN**  
Project Stage  
**DA Submission**  
Job no. Drawing no. Rev.  
**J24612D**  
Drawn by Checked by Approved by Date  
SP RJ ZC JULY 2024