

COLES AUSTRAL

249-255 EDMONDSON AVENUE AND 83 TENTH AVENUE, AUSTRAL.

ISSUE FOR DEVELOPMENT APPLICATION

DATE: 07.05.2026



PERSPECTIVE 1 VIEW FROM EDMONSON AVENUE & TENTH AVENUE INTERSECTION

GENERAL NOTE:
SITE BOUNDARY IS SHOWN AS PER SURVEY "A4336-TOPO_UTIL"
PREPARED BY ASTREA SURVEYORS FEBRUARY 2024.
THE PROPOSED BUILDING HAS BEEN SETBACK TO ALLOW FOR FUTURE
ROAD WIDENING AS SHOWN IN DRAWINGS "EDMONDSON AVENUE
UPGRADE DETAILED DESIGN - ROAD ALIGNMENT & DETAIL PLANS"
PREPARED FOR LIVERPOOL CITY COUNCIL BY STANTEC DECEMBER 2022.

Issue	Description	Date
F	FOR DEVELOPMENT APPLICATION	07.05.2026
E	REVISED DEVELOPMENT APPLICATION	14.04.2026
D	FOR DEVELOPMENT APPLICATION	30.10.25
C	DRAFT ISSUE	24.10.25
AB	FOR DEVELOPMENT APPLICATION	04.04.2025
B	FOR COORDINATION	21.03.2025
AA	FOR DEVELOPMENT APPLICATION	22.11.2024
A	FINAL DRAFT	17.10.2024

Builder and/or subcontractors shall verify all project dimensions before commencing on-site work or off-site fabrication. Figured dimensions shall take precedence over scaled dimensions. This drawing is copyright and cannot be reproduced in whole or in part or by any medium without the written permission of Nettleton Tribe Partnership Pty Ltd.

Builder

Project Name
COLES AUSTRAL


Project Address
249-255 EDMONDSON AVENUE AND 83 TENTH AVENUE, AUSTRAL.

Key Plan

Drawing Title:
COVER SHEET

Author: DL	Checker: DT	Sheet Size: A1	Scale: 1:500
Drawing Number: 14033_DA000			Issue: F

INTERIM ARRANGEMENT

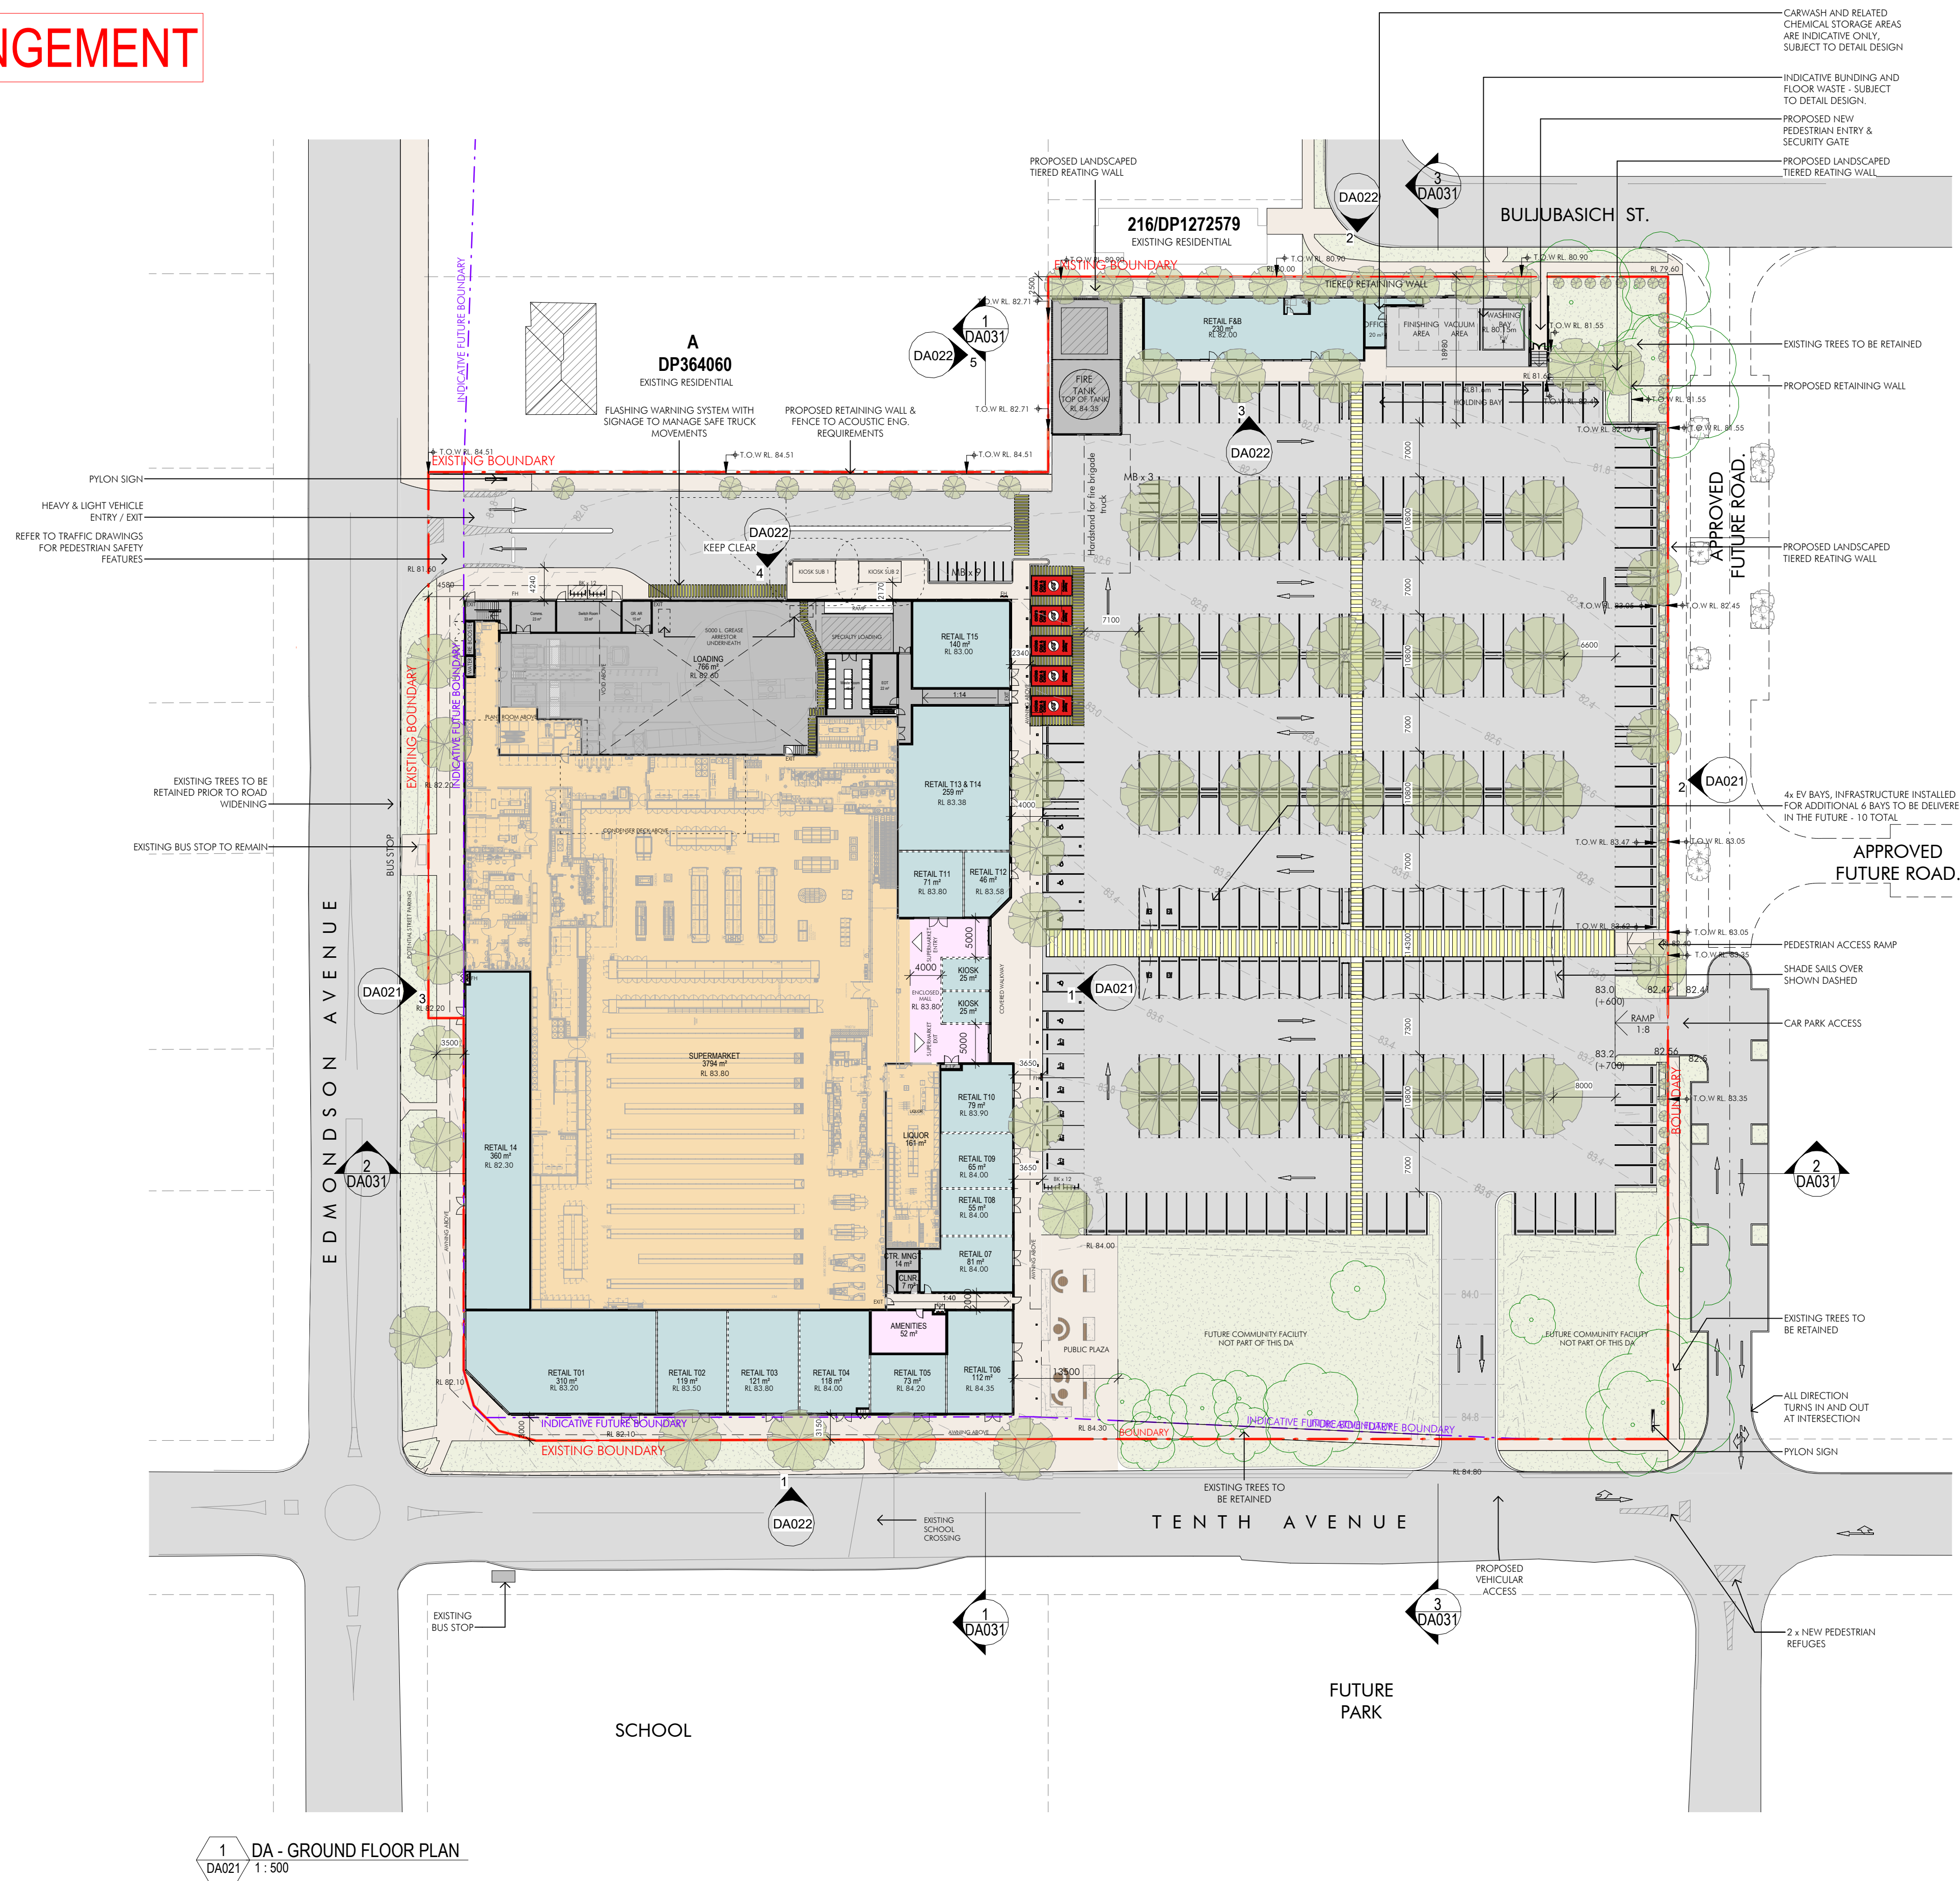

DEVELOPMENT SUMMARY:

Site Area as per Survey Boundary	21977 m ²
----------------------------------	----------------------

PROPOSED AREA	SITE AREA	PROPOSED FSR
6,498 m ²	21,977m ²	0.30:1

AREA BY USAGE:

USAGE	LEVEL	GLA m ²	GFA m ²
SUPERMARKET	GROUND	3794	3794
LIQUOR	GROUND	161	161
SPECIALTY RETAIL	GROUND	2009	2009
KIOSKS	GROUND	50	50
CARPARK SPECIALTY RETAIL	GROUND	230	230
CARWASH	GROUND	20	20
ENTRANCE + EOT	GROUND	-	139
AMENITIES + EOT	GROUND	-	74
CLEANERS ROOM	GROUND	-	7
CENTRE MANAGEMENT	GROUND	-	14
TOTAL		6264m²	6498m²

AREA NON-GFA:

USAGE	LEVEL	AREA m ²
LOADING DOCK	GROUND	766
SERVICES/WASTE/CORRIDOR	GROUND	165
MEZZANINE PLANT ROOM	MEZZANINE	265
	TOTAL AREA	1,196m²

CAR PARKING:

USAGE	DCP RATE	AREA	CARPARK REQUIRED
RETAIL (>200m ²)	1/22m ²	4,953	225
RETAIL (<200m ²)	1/30m ²	1,311	44
TOTAL		6,264m ²	269

CARPARK PROVIDED EXCLUDING COMMUNITY LAND	
STANDARD	225
ACCESSIBLE	6
PARENTS	6
CLICK AND COLLECT	5
EV BAYS	4
CAR WASH HOLDING BAY	11
TOTAL	290


MOTORCYCLE	12
------------	----

LEGEND:

-  EXISTING SITE BOUNDARY
 INDICATIVE FUTURE SITE BOUNDARY AFTER LAND ACQUISITION FOR PROPOSED ROAD WIDENING WORKS
 EXISTING TREES TO BE RETAINED
 EXISTING TREES TO BE REMOVED

GENERAL NOTE:
SITE BOUNDARY IS SHOWN AS PER SURVEY "A4336-TOPO_UTIL"
PREPARED BY ASTREA SURVEYORS FEBRUARY 2024.
THE PROPOSED BUILDING HAS BEEN SETBACK TO ALLOW FOR FUTURE
ROAD WIDENING AS SHOWN IN DRAWINGS "EDMONDSON AVENUE
UPGRADE DETAILED DESIGN - ROAD ALIGNMENT & DETAIL PLANS"
PREPARED FOR LIVERPOOL CITY COUNCIL BY STANTEC DECEMBER 2022.

FUTURE ROAD ARRANGEMENT

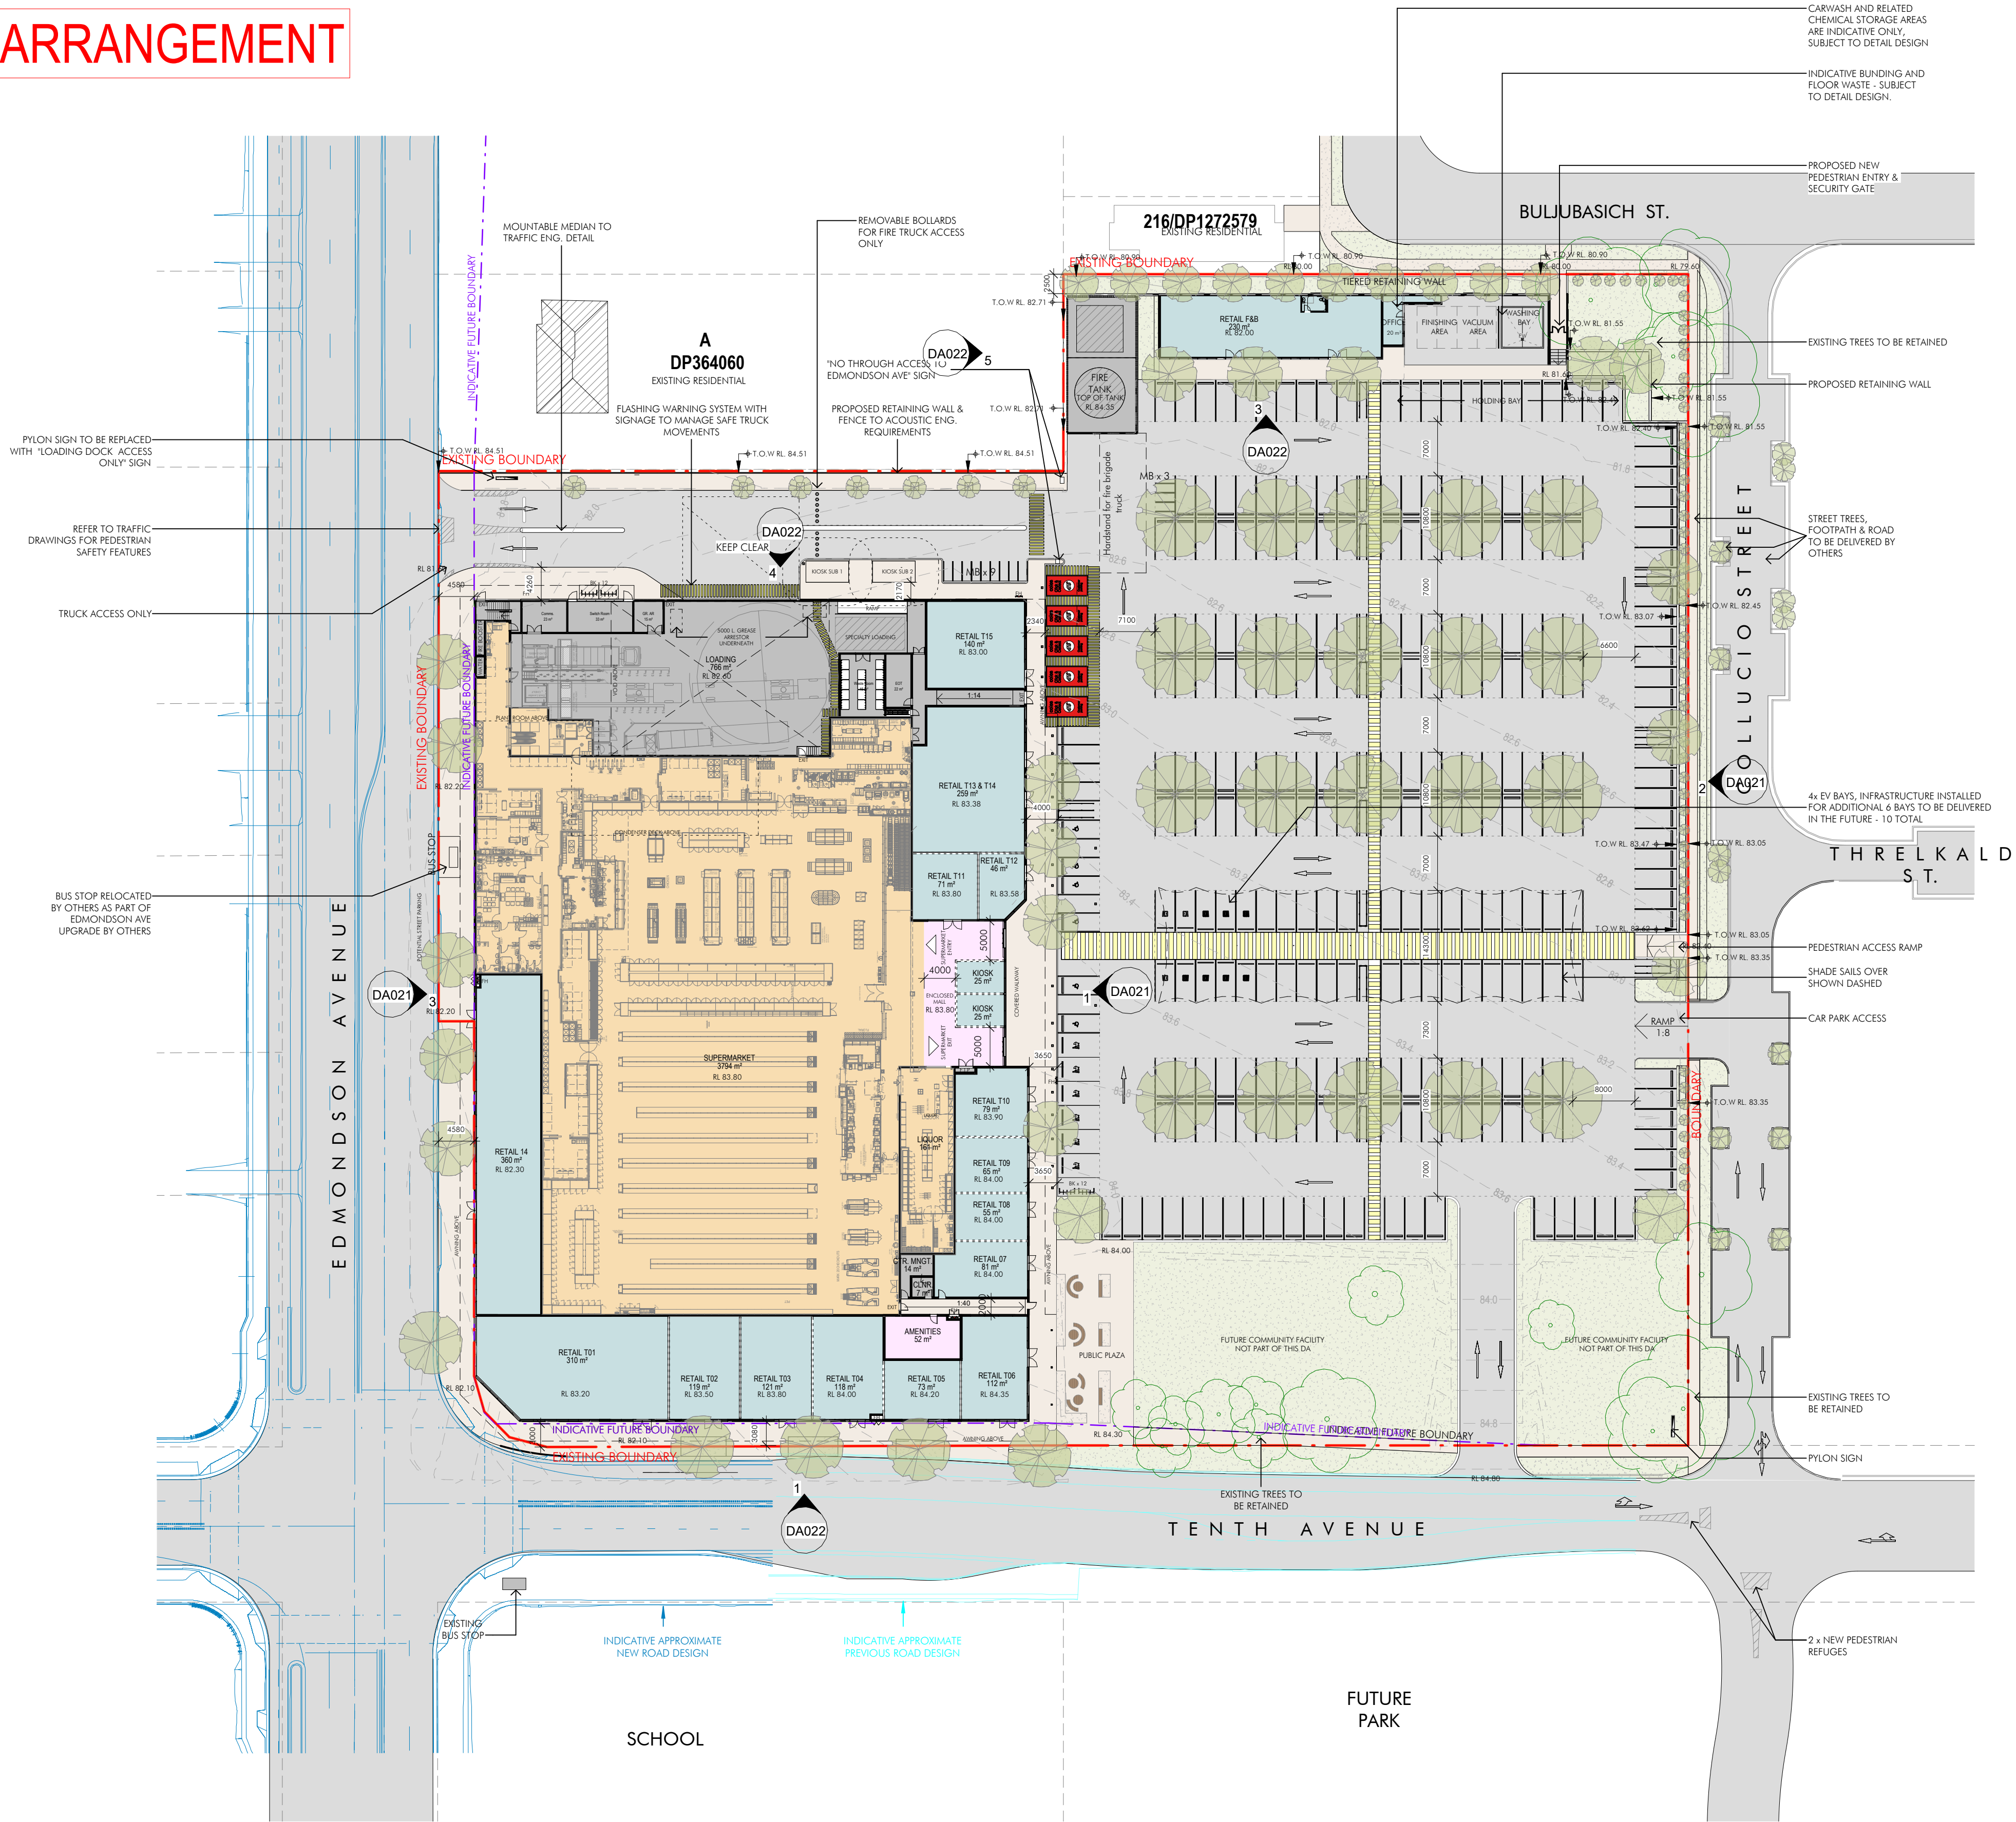

1 DA021/ 1: 500 DA - GROUND FLOOR PLAN FUTURE ROAD

DEVELOPMENT SUMMARY:

Site Area as per Survey Boundary 21977 m²

PROPOSED AREA	SITE AREA	PROPOSED FSR
6,498 m ²	21,977m ²	0.30:1

AREA BY USAGE:

USAGE	LEVEL	GLA m ²	GFA m ²
SUPERMARKET	GROUND	3794	3794
LIQUOR	GROUND	161	161
SPECIALTY RETAIL	GROUND	2009	2009
KIOSKS	GROUND	50	50
CARPARK SPECIALTY RETAIL	GROUND	230	230
CARWASH	GROUND	20	20
ENTRANCE	GROUND	-	139
AMENITIES + EOT	GROUND	-	74
CLEANERS ROOM	GROUND	-	7
CENTRE MANAGEMENT	GROUND	-	14
TOTAL		6264m ²	6498m ²

AREA NON-GFA:

USAGE	LEVEL	AREA m ²
LOADING DOCK	GROUND	766
SERVICES/WASTE/CORRIDOR	GROUND	165
MEZZANINE PLANT ROOM	MEZZANINE	265
TOTAL AREA		1,196m ²

CAR PARKING:

USAGE	DCP RATE	AREA	CARPARK REQUIRED
RETAIL (>200m ²)	1/22m ²	4,953	225
RETAIL (<200m ²)	1/30m ²	1,311	44
TOTAL		6,264m ²	269

CARPARK PROVIDED EXCLUDING COMMUNITY LAND

STANDARD	225
ACCESSIBLE	6
PARENTS	6
CLICK AND COLLECT	5
EV BAYS	4
CAR WASH HOLDING BAY	11
TOTAL	290

MOTORCYCLE	12
------------	----

LEGEND:

- EXISTING SITE BOUNDARY
- INDICATIVE FUTURE SITE BOUNDARY AFTER LAND ACQUISITION FOR PROPOSED ROAD WIDENING WORKS
- EXISTING TREES TO BE RETAINED
- EXISTING TREES TO BE REMOVED

GENERAL NOTE:
SITE BOUNDARY IS SHOWN AS PER SURVEY "A4336-TOPO_UTIL"
PREPARED BY ASTREA SURVEYORS FEBRUARY 2024.
THE PROPOSED BUILDING HAS BEEN SETBACK TO ALLOW FOR FUTURE ROAD WIDENING AS SHOWN IN DRAWINGS "EDMONDSON AVENUE UPGRADE DETAILED DESIGN - ROAD ALIGNMENT & DETAIL PLANS"
PREPARED FOR LIVERPOOL CITY COUNCIL BY STANTEC DECEMBER 2022.




Issue	Description	Date
D	FOR DEVELOPMENT APPLICATION	07.05.2026
C	FOR COORDINATION	01.05.2026
B	REVISED VEHICLE ACCESS	27.04.2026
A	REVISED DEVELOPMENT APPLICATION	14.04.2026

Builder and/or subcontractors shall verify all project dimensions before commencing on-site work or off-site fabrication. Figured dimensions shall take precedence over scaled dimensions. This drawing is copyright and cannot be reproduced in whole or in part or by any medium without the written permission of Neffleton Tribe Partnership Pty Ltd.

FOR DEVELOPMENT APPLICATION

Project Name
COLES AUSTRAL
Project Address
249-255 EDMONDSON AVENUE AND 83 TENTH AVENUE, AUSTRAL.

 

Drawing Title:
GA- GROUND FLOOR PLAN - FUTURE ROAD ARRANGEMENT

Author: DL	Checker: DT	Sheet Size: A1	Scale: 1:500
Drawing Number: 14033_DA011A		Issue: D	





GENERAL NOTE:
SITE BOUNDARY IS SHOWN AS PER SURVEY "A4336-TOPO_UTIL"
PREPARED BY ASTREA SURVEYORS FEBRUARY 2024.
THE PROPOSED BUILDING HAS BEEN SETBACK TO ALLOW FOR FUTURE
ROAD WIDENING AS SHOWN IN DRAWINGS "EDMONDSON AVENUE
UPGRADE DETAILED DESIGN - ROAD ALIGNMENT & DETAIL PLANS"
PREPARED FOR LIVERPOOL CITY COUNCIL BY STANTEC DECEMBER 2022.

Issue	Description	Date
H	FOR DEVELOPMENT APPLICATION	07.05.2020
G	REVISED DEVELOPMENT APPLICATION	14.04.2020
F	FOR DEVELOPMENT APPLICATION	30.10.25
E	DRAFT ISSUE	24.10.25
AB	FOR DEVELOPMENT APPLICATION	04.04.2025
D	FOR COORDINATION	21.03.2025
C	FOR COORDINATION	10.02.2025
B	FOR COORDINATION	15.01.2024
AA	FOR DEVELOPMENT APPLICATION	22.11.2024
A	FINAL DRAFT	17.10.2024


Builder and/or subcontractors shall verify all project dimensions before commencing on-site work or off-site fabrication. Figured dimensions shall take precedence over scaled dimensions. This drawing is copyright and cannot be reproduced in whole or in part or by any medium without the written permission of Nettleton Tribe Partnership Pty Ltd.

Builder

FOR DEVELOPMENT
APPLICATION

Project Name
COLES AUSTRAL

Project Address
249-255 EDMONDSON AVENUE AND 83 TENTH AVENUE, AUSTRAL.

 

Drawing Title:
GA- MEZZANINE FLOOR PLAN

Author:	Checker:	Sheet Size:	Scale:
DL	DT	A1	1:500
Drawing Number:			Issue:
14033 DA012			H

nettletontribe

7/10/2024 4:03:46 PM Australian_Docs/14653 COLES AUSTRAL/4653 COLES AUSTRAL_A4 - ARCH.rvt

Client




Issue	Description	Date
J	FOR DEVELOPMENT APPLICATION	07.05.2026
I	REVISED DEVELOPMENT APPLICATION	14.04.2026
H	FOR DEVELOPMENT APPLICATION	30.10.25
G	DRAFT ISSUE	24.10.25
F	FOR DISCUSSION	07.10.25
AB	FOR DEVELOPMENT APPLICATION	04.04.2025
E	FOR COORDINATION	21.03.2025
D	FOR COORDINATION	10.02.2025
C	FOR COORDINATION	19.12.2024
AA	FOR DEVELOPMENT APPLICATION	22.11.2024
B	FINAL DRAFT	17.10.2024
A	ISSUED FOR COORDINATION	08.10.2024

Builder and/or subcontractors shall verify all project dimensions before commencing on-site work or off-site fabrication. Figured dimensions shall take precedence over scaled dimensions. This drawing is copyright and cannot be reproduced in whole or in part or by any medium without the written permission of Nettleton Tribe Partnership Pty Ltd.

Builder

FOR DEVELOPMENT
APPLICATION


Project Name
COLES AUSTRAL
Project Address
249-255 EDMONDSON AVENUE AND 83 TENTH AVENUE, AUSTRAL.

 

Drawing Title:
GA- ROOF PLAN


Author:	Checker:	Sheet Size:	Scale:
DL	DT	A1	1:500
Drawing Number:	Issue:		
14033_DA013	J		

nettletontribe

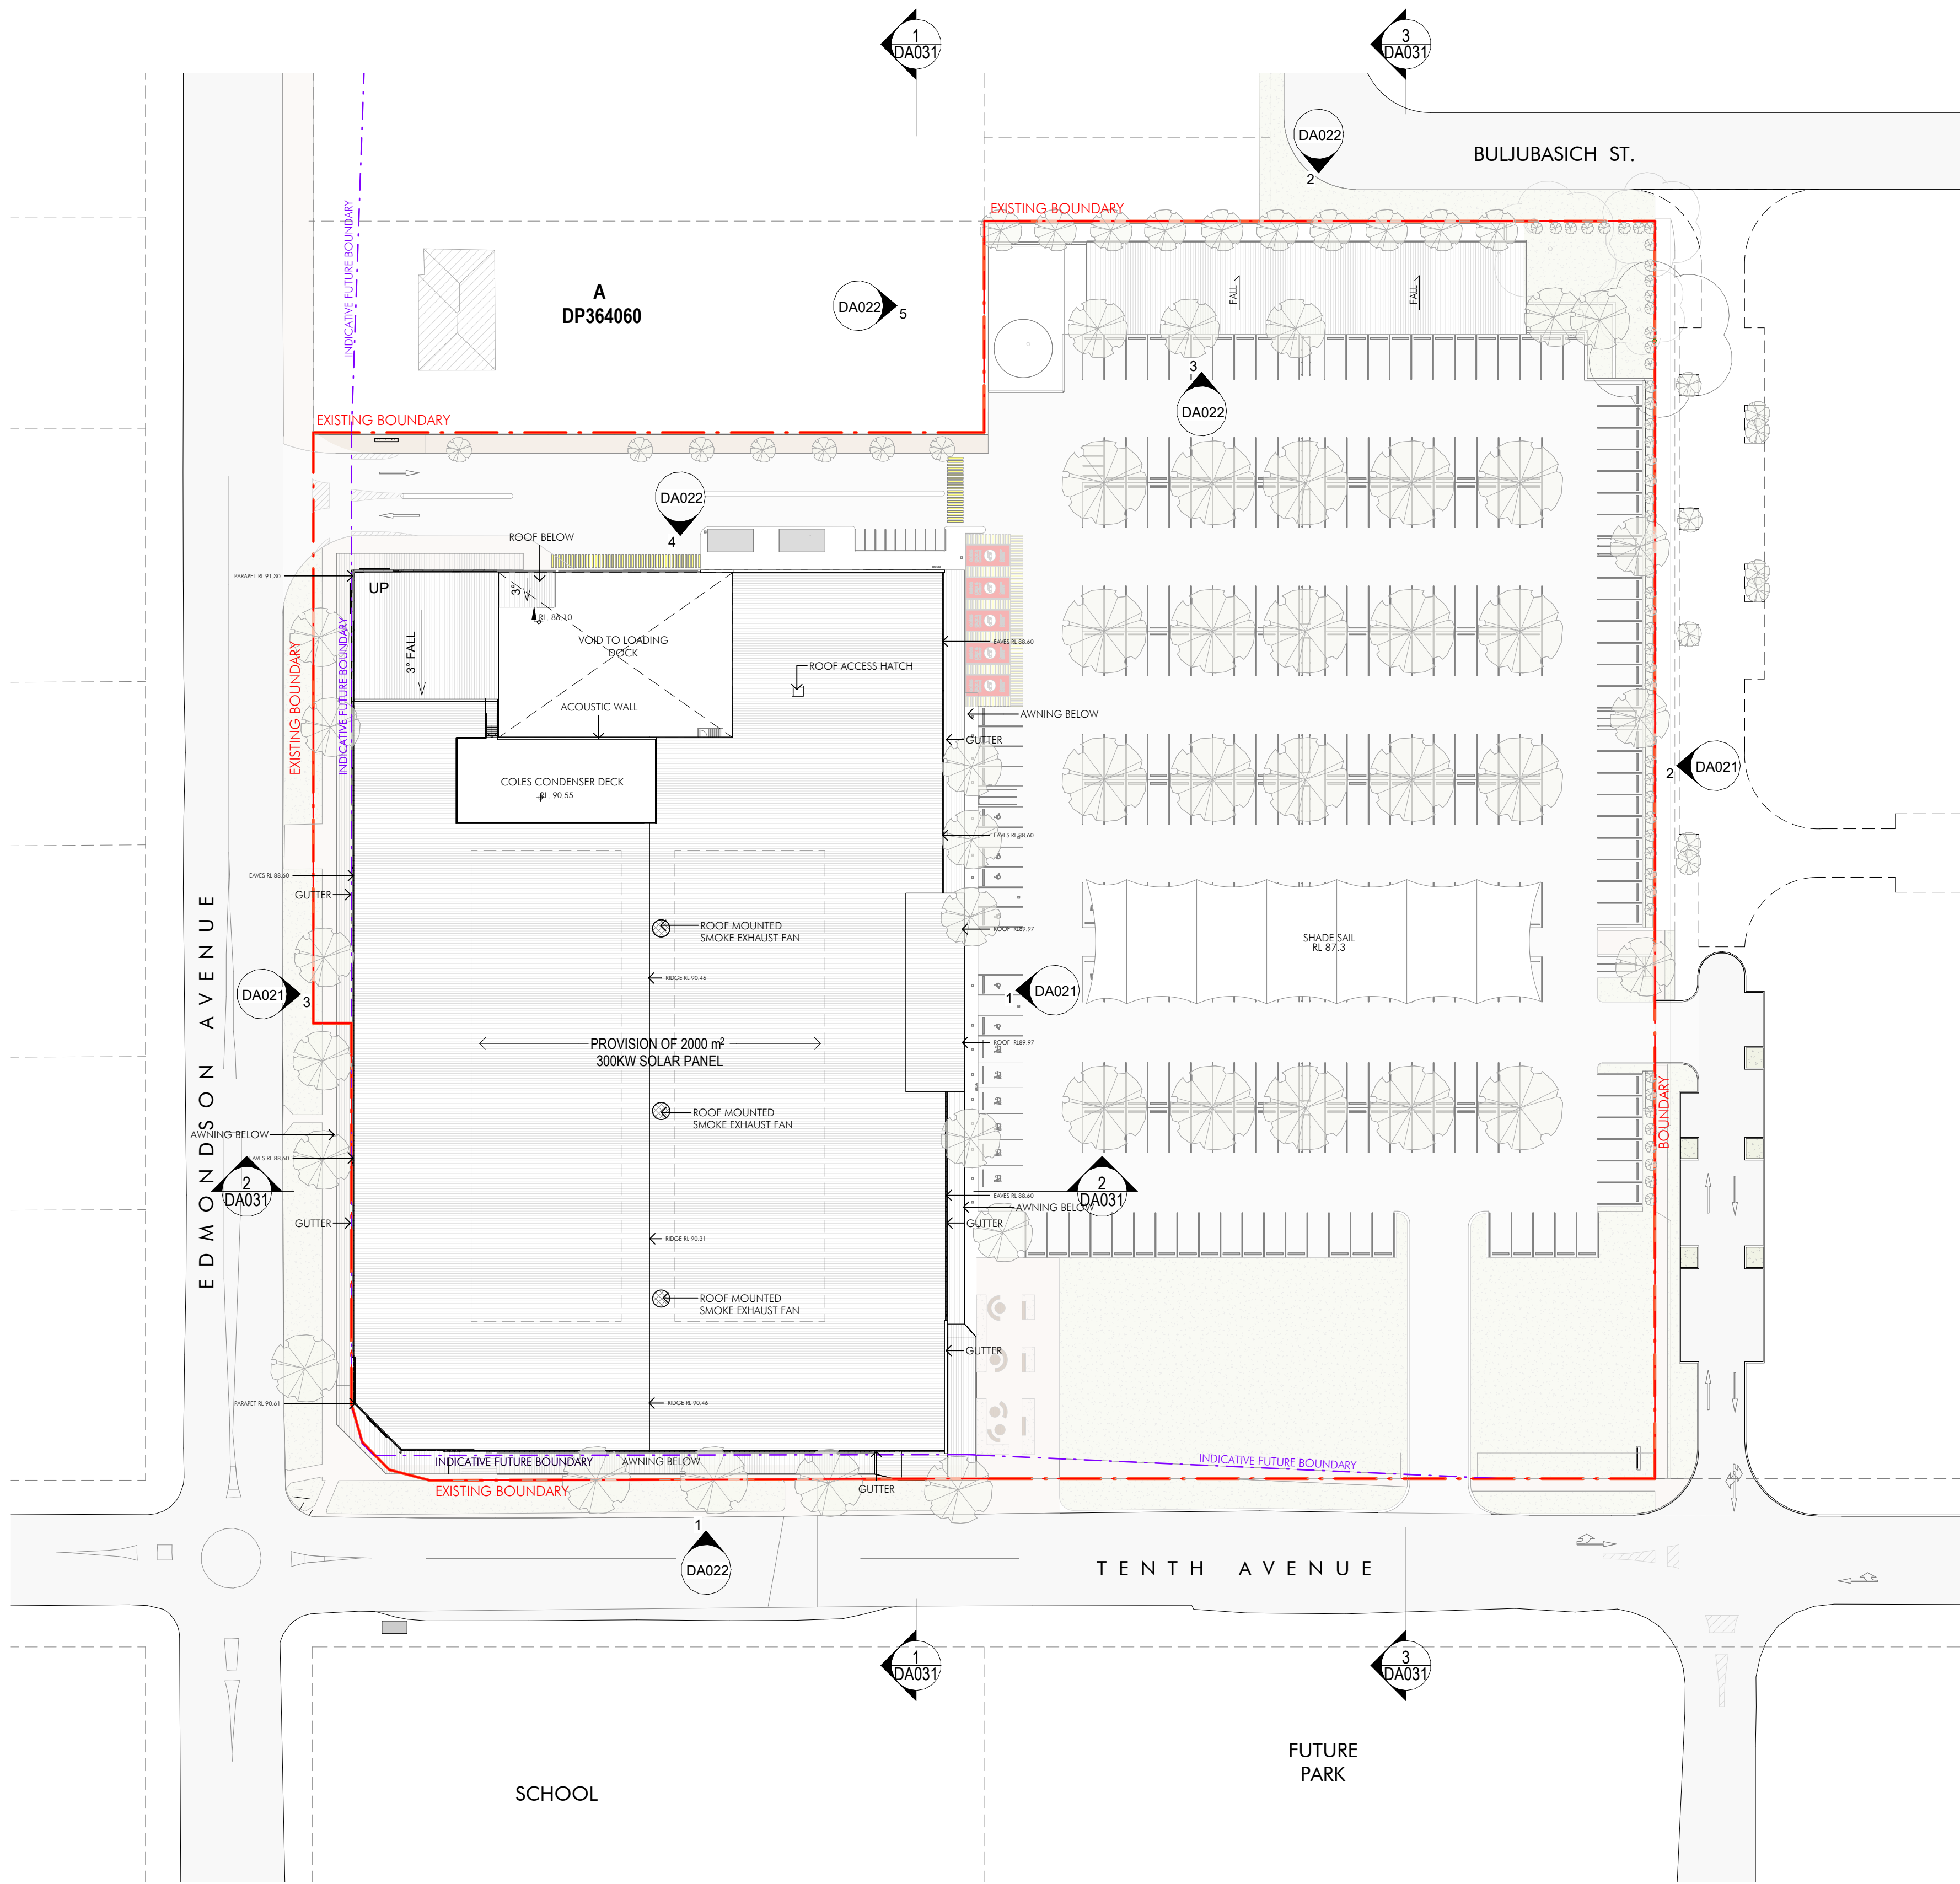

1 DA - ROOF PLAN
DA021 1 : 500


GENERAL NOTE:
SITE BOUNDARY IS SHOWN AS PER SURVEY "A4336-TOPO_UTIL"
PREPARED BY ASTREA SURVEYORS FEBRUARY 2024.
THE PROPOSED BUILDING HAS BEEN SETBACK TO ALLOW FOR FUTURE
ROAD WIDENING AS SHOWN IN DRAWINGS "EDMONDSON AVENUE
UPGRADE DETAILED DESIGN - ROAD ALIGNMENT & DETAIL PLANS"
PREPARED FOR LIVERPOOL CITY COUNCIL BY STANTEC DECEMBER 2022.

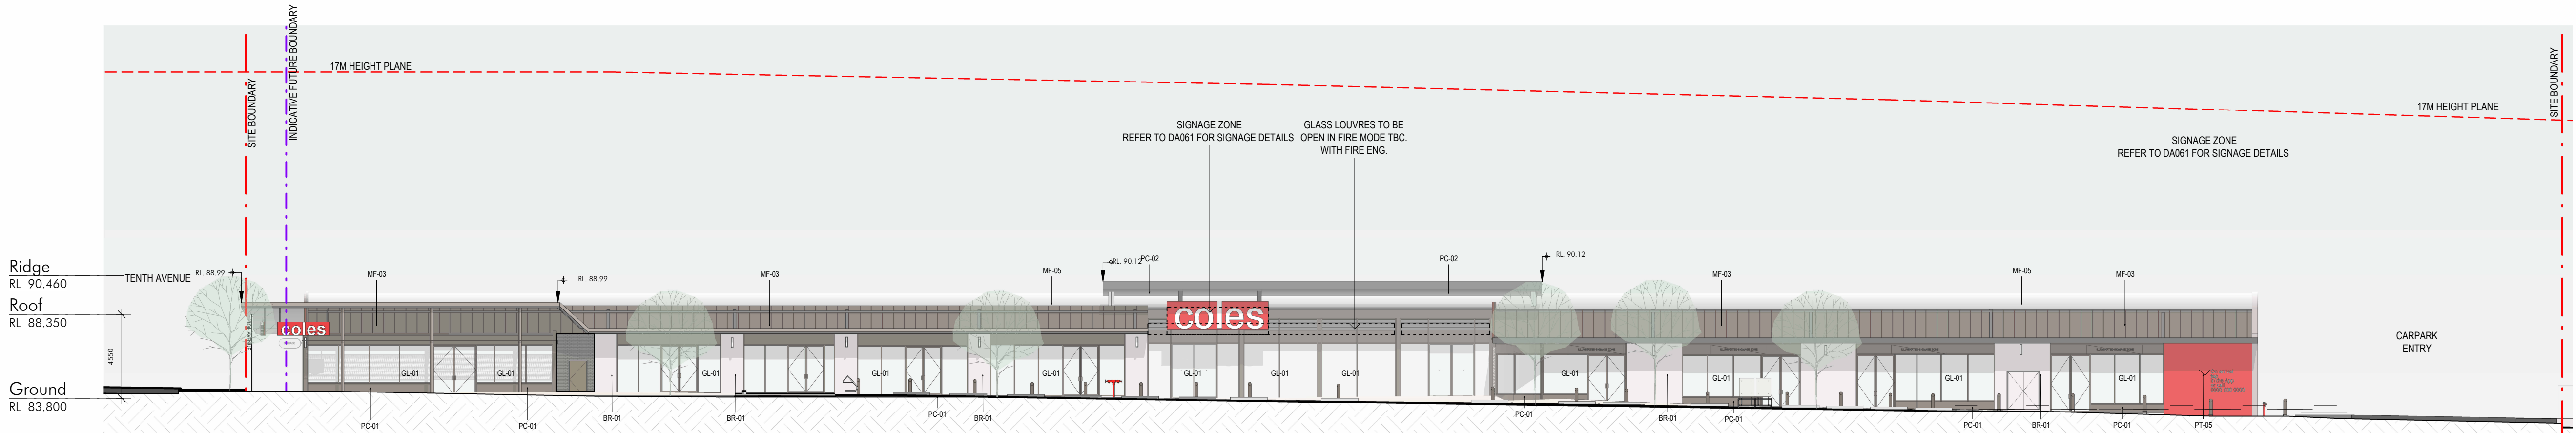

1 EASTERN ELEVATION
DA011 1:200




2 EASTERN ELEVATION CARPARK
DA011 1:200

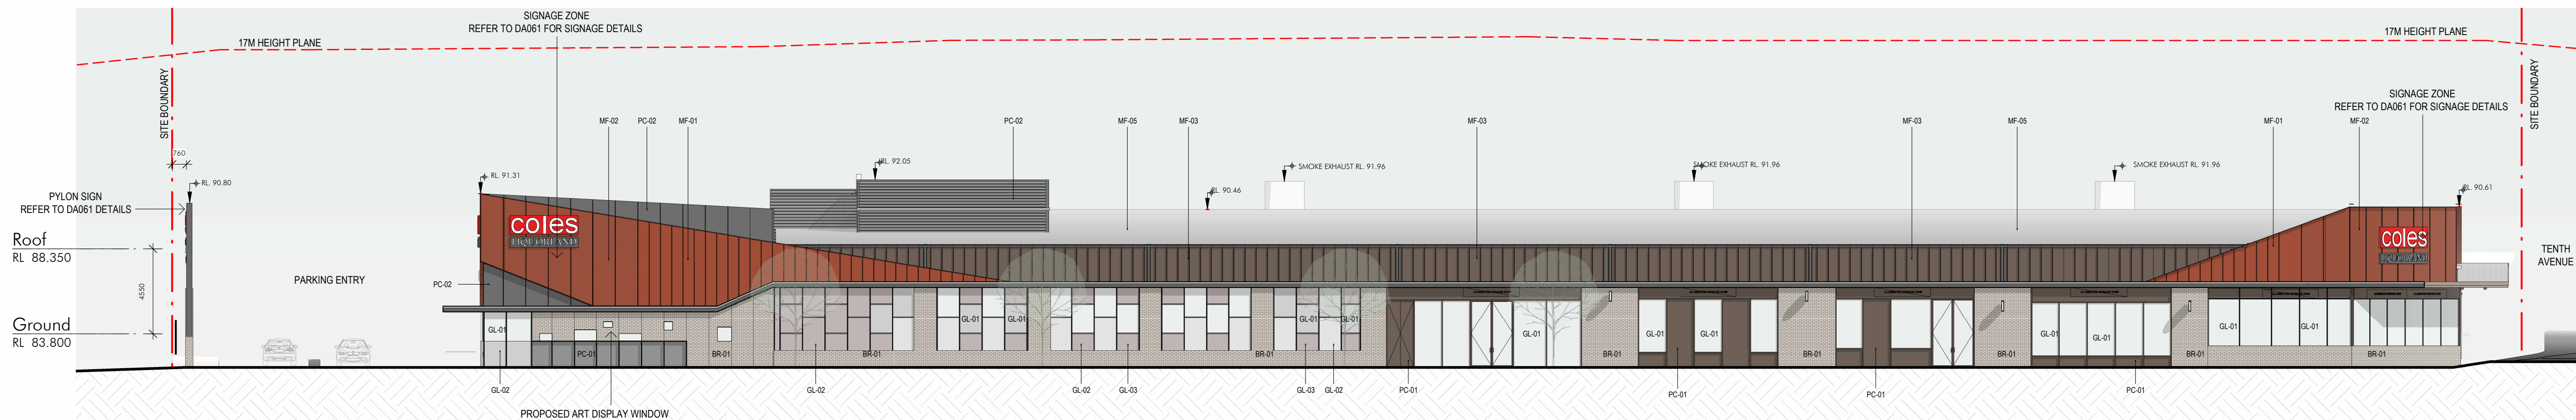

3 WESTERN ELEVATION
DA011 1:200

EXTERNAL MATERIAL PALETTE

METAL FINISHES

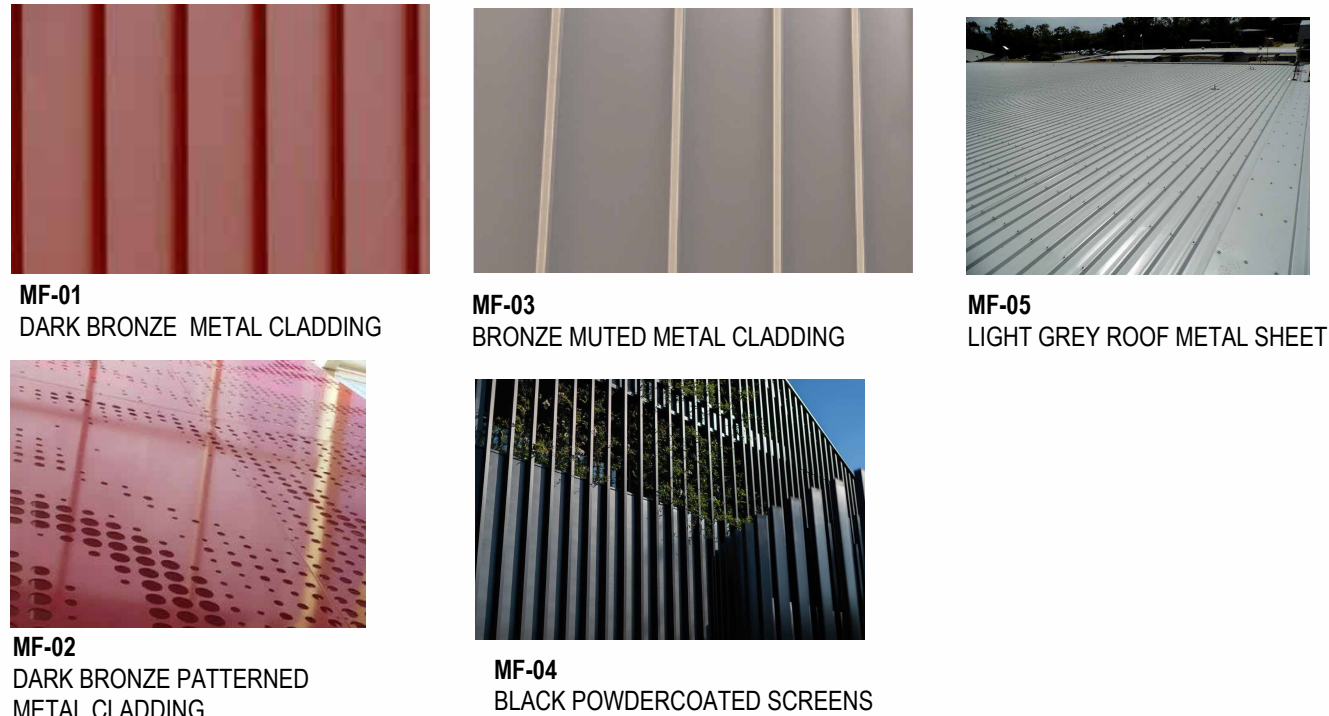


POWDERCOAT FINISHES



PAINT FINISHES



BRICK FINISHES

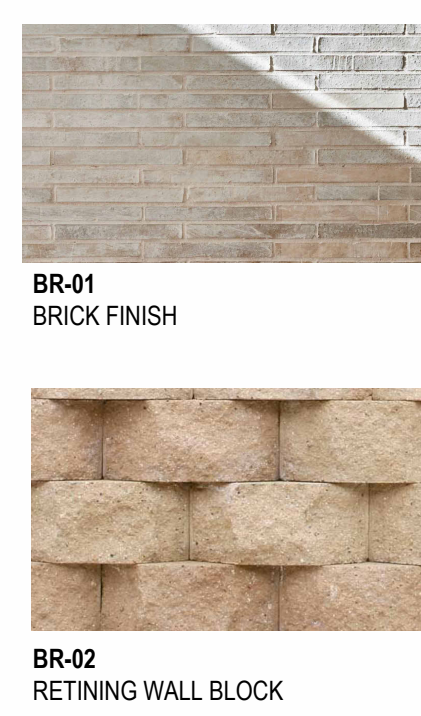

GLASS FINISHES




GENERAL NOTE:
SITE BOUNDARY IS SHOWN AS PER SURVEY "A4336-TOPQ_UTIL"
PREPARED BY ASTREA SURVEYORS FEBRUARY 2024.
THE PROPOSED BUILDING HAS BEEN SETBACK TO ALLOW FOR FUTURE
ROAD WIDENING AS SHOWN IN DRAWINGS "EDMONDSON AVENUE
UPGRADE DETAILED DESIGN - ROAD ALIGNMENT & DETAIL PLANS"
PREPARED FOR LIVERPOOL CITY COUNCIL BY STANTEC DECEMBER 2022.

Client	Issue	Description	Date
coles	H	FOR DEVELOPMENT APPLICATION	07.05.2026
	G	REVISED DEVELOPMENT APPLICATION	14.04.2026
	F	FOR DEVELOPMENT APPLICATION	30.10.25
	E	DRAFT ISSUE	24.10.25
	D	FOR INFORMATION	17.10.25
	AB	FOR DEVELOPMENT APPLICATION	04.04.2025
	C	FOR COORDINATION	21.03.2025
	B	FOR COORDINATION	10.02.2025
	AA	FOR DEVELOPMENT APPLICATION	22.11.2024
	A	FINAL DRAFT	17.10.2024

Builder and/or subcontractors shall verify all project dimensions before commencing on-site work or off-site fabrication. Figured dimensions shall take precedence over scaled dimensions. The drawing is copyright and cannot be reproduced in whole or in part or by any medium without the written permission of Nettleton Tribe Partnership Pty Ltd.

Builder


Project Name
COLES AUSTRAL
Project Address
249-255 EDMONDSON AVENUE AND 83 TENTH AVENUE, AUSTRAL.

 


Drawing Title:
BUILDING ELEVATIONS SHEET 1

Author: DL
Checker: DT
Sheet Size: A1
Scale: 1:500
Drawing Number: 14033_DA021
Issue: H


nettletontribe

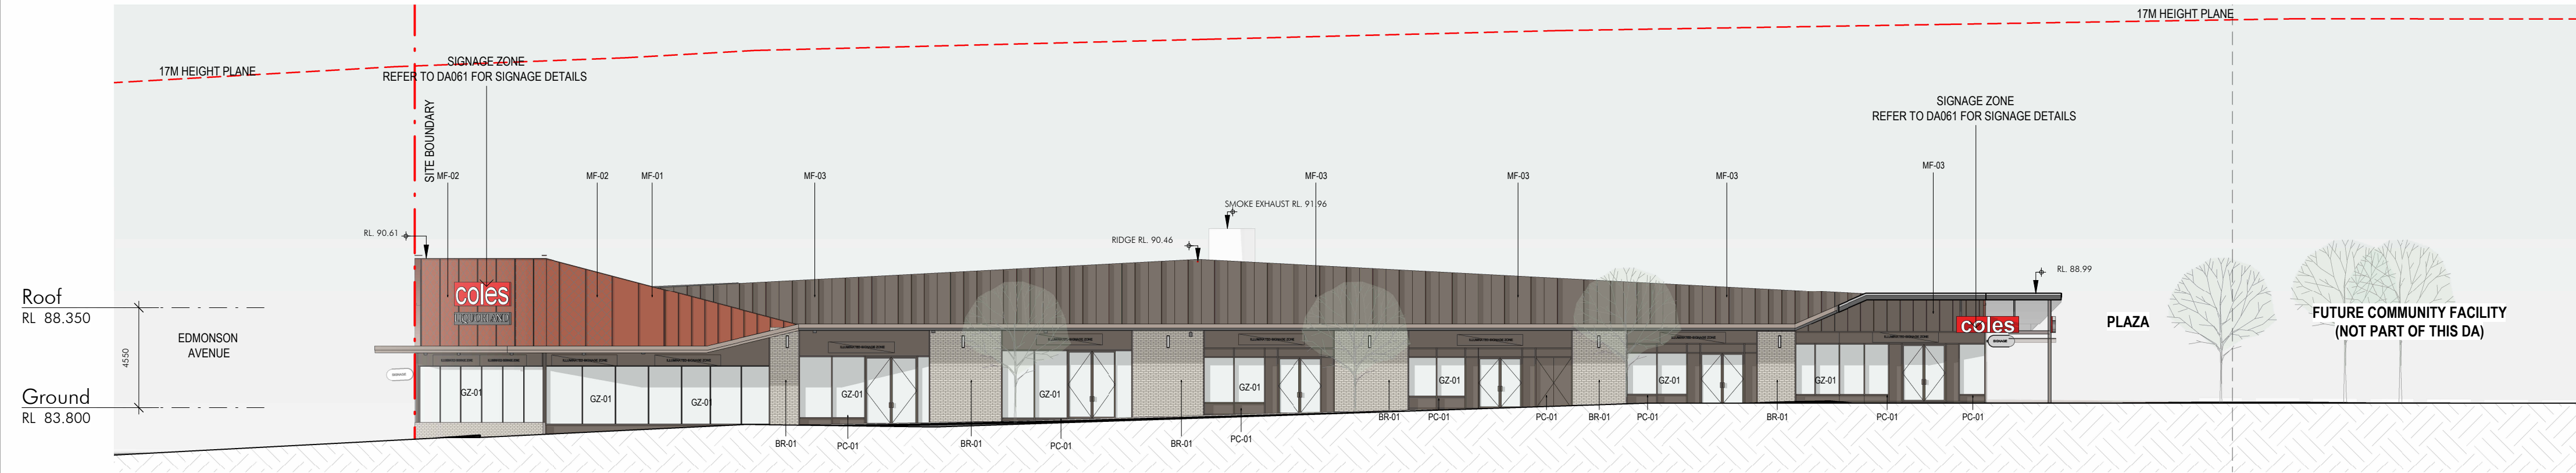


1 SOUTHERN ELEVATION
DA011/ 1:200

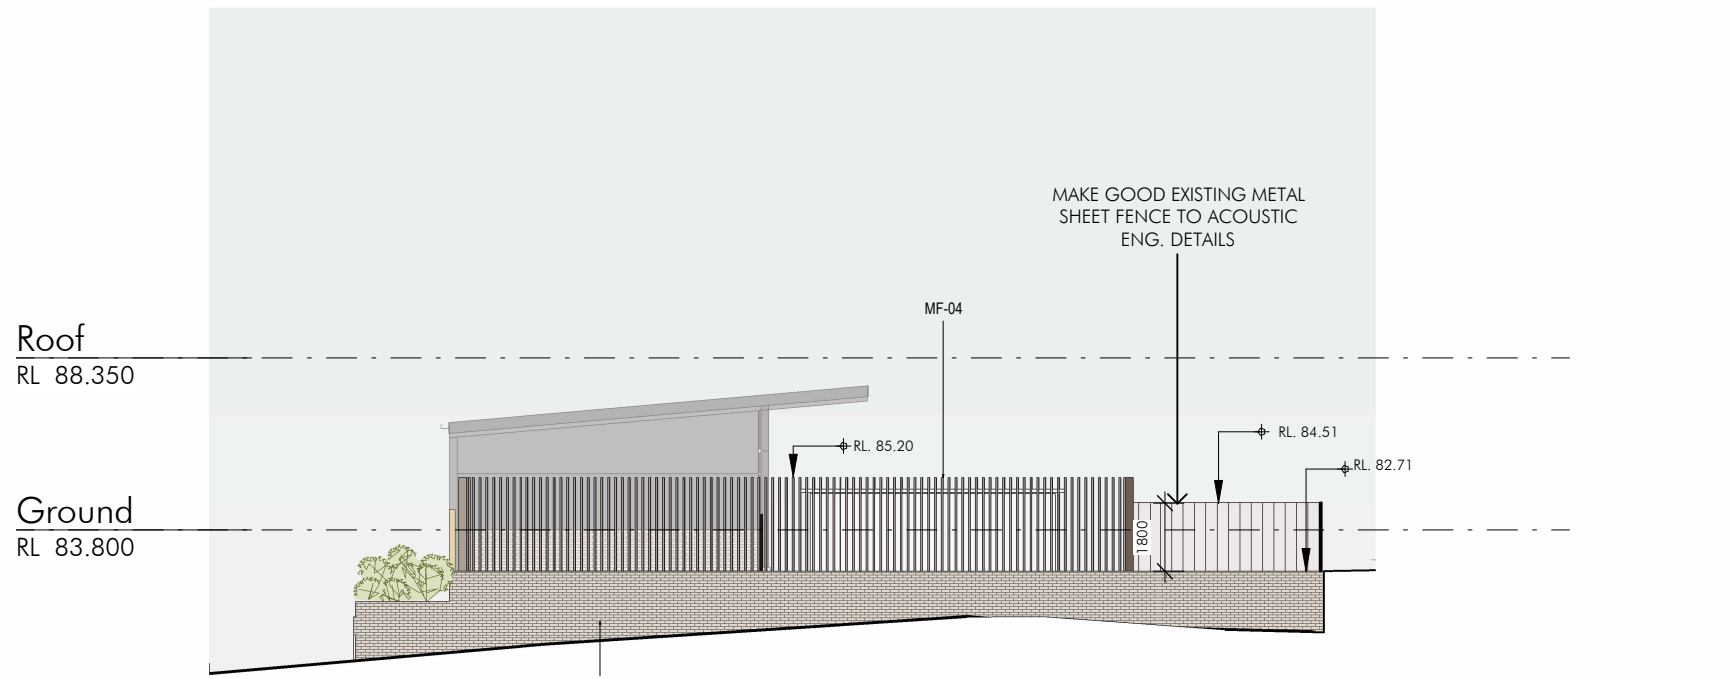


5 FIRE TANK WESTERN ELEVATION
DA011/ 1:200

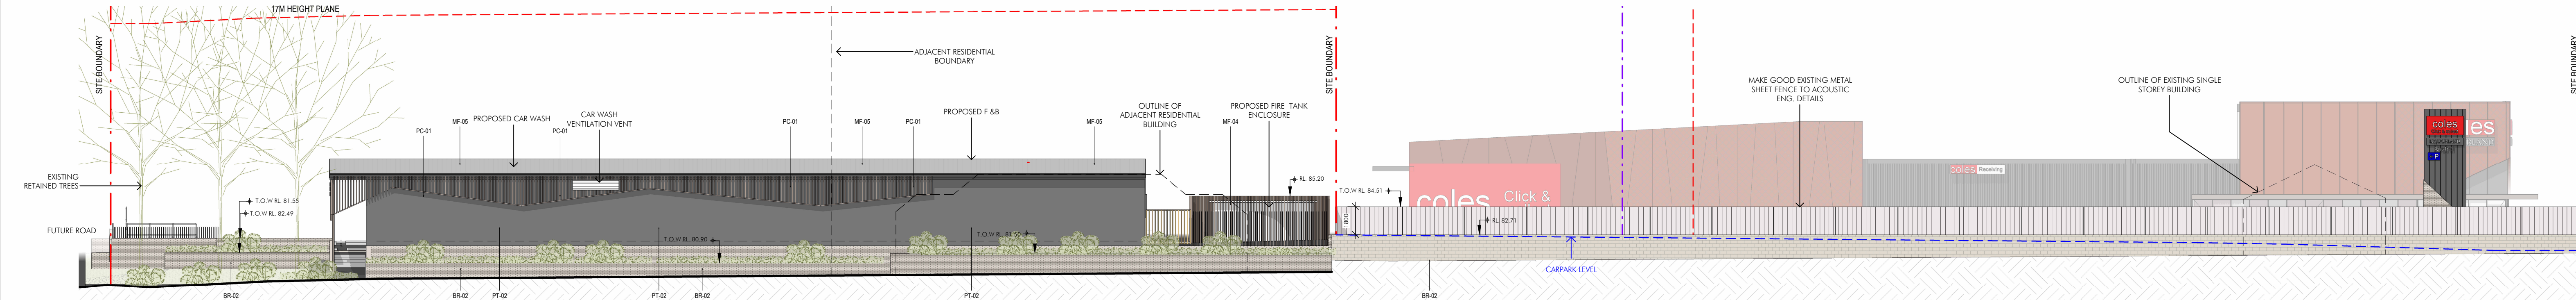

2 NORTHERN ELEVATION CARPARK
DA011/ 1:200

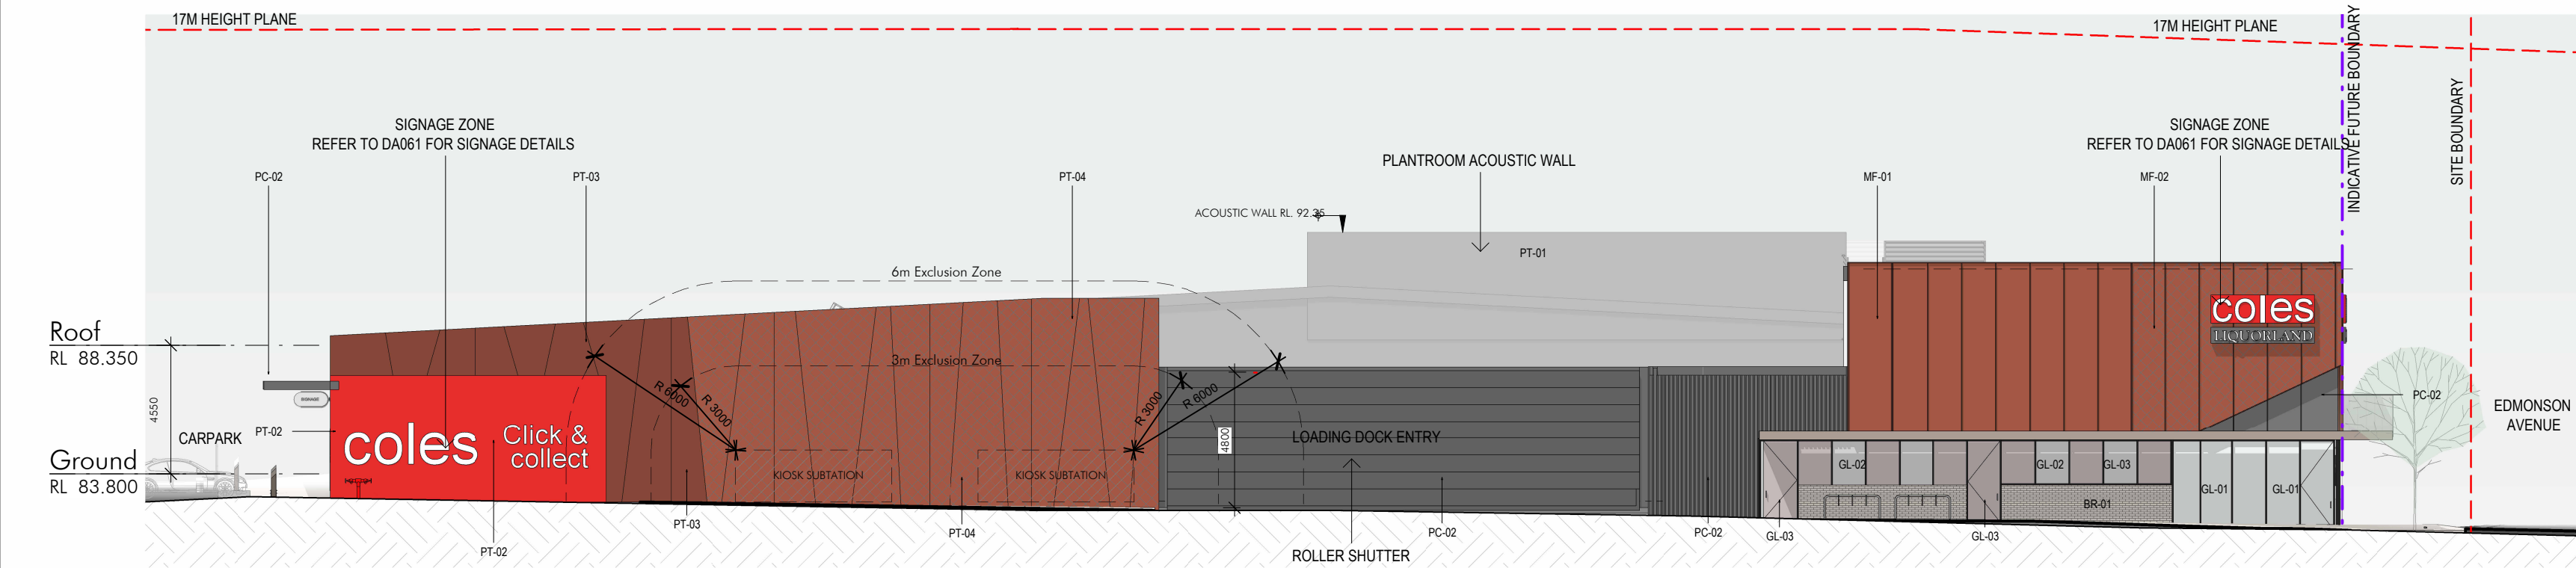

4 NORTHERN ELEVATION
DA011/ 1:200

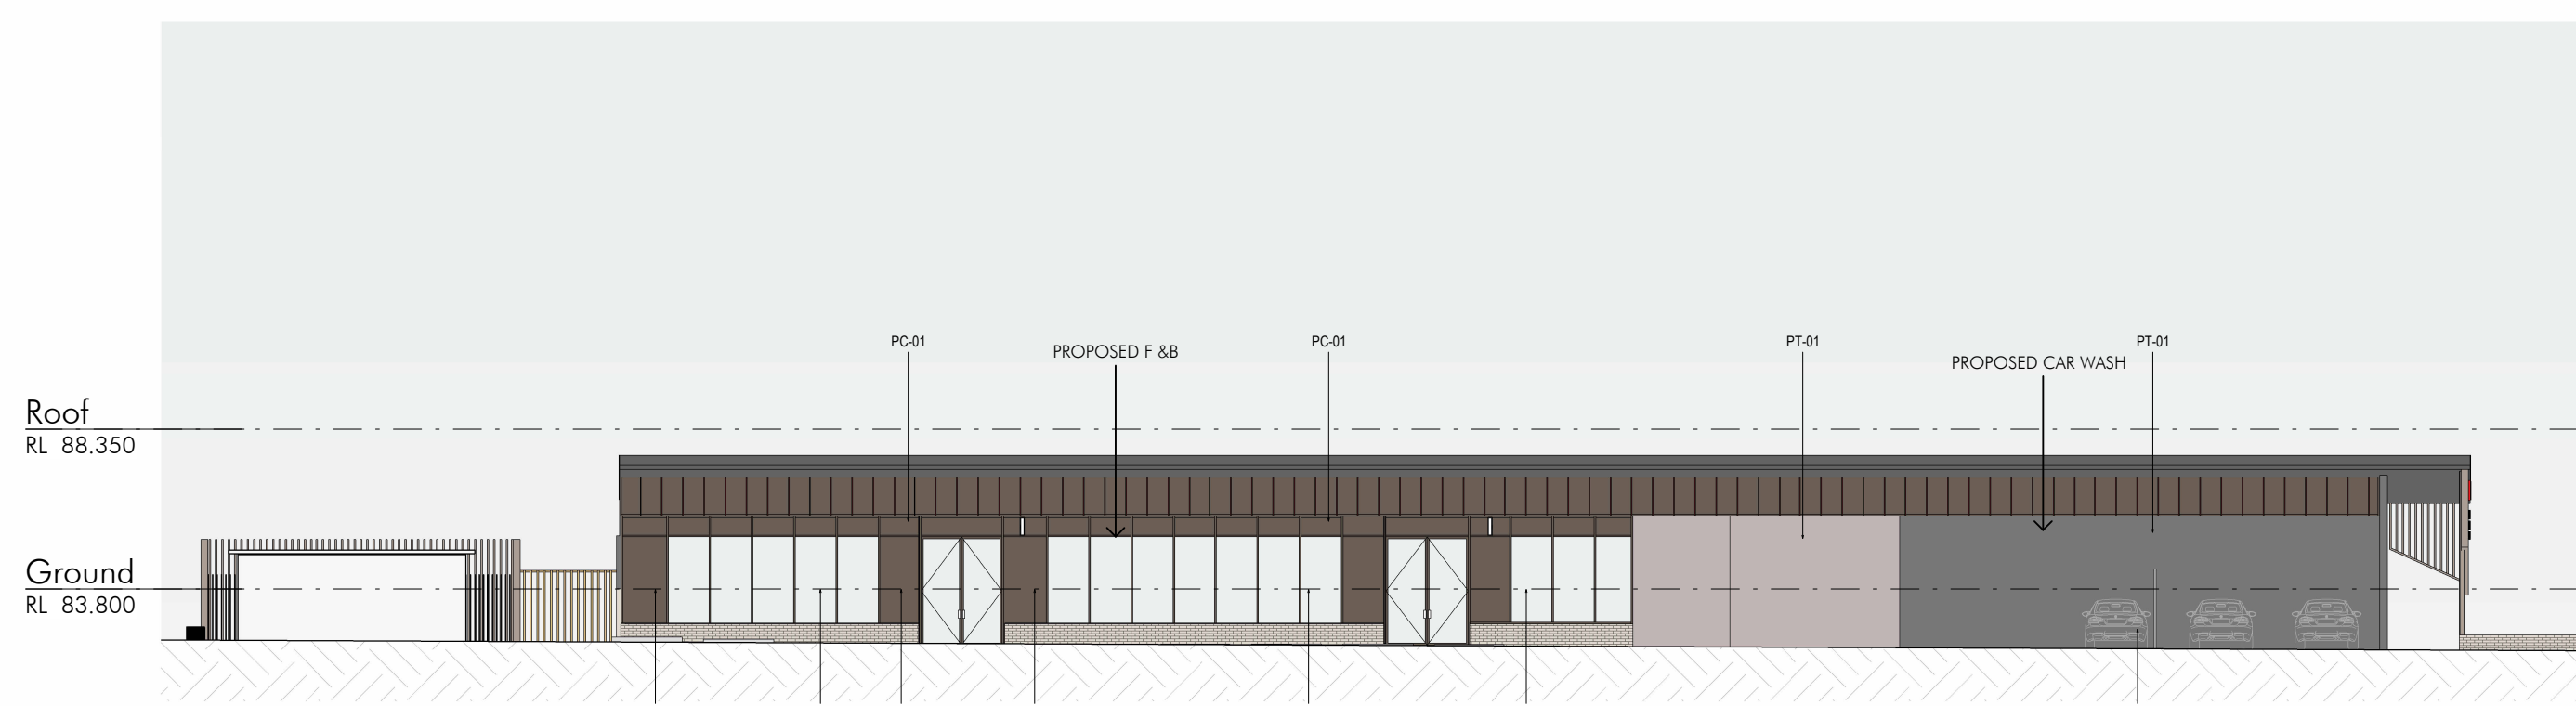

3 NORTHERN RETAIL ELEVATION
DA011/ 1:200

EXTERNAL MATERIAL PALETTE


METAL FINISHES




MF-01
DARK BRONZE METAL CLADDING




MF-02
DARK BRONZE PATTERNED METAL CLADDING

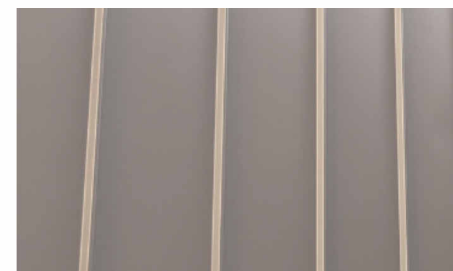

MF-03
BRONZE MUTED METAL CLADDING

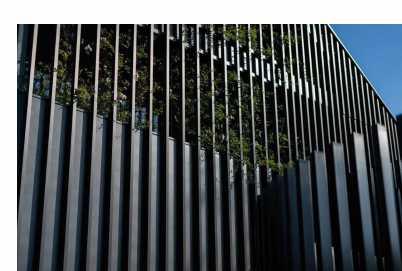

MF-04
BLACK POWDERCOATED SCREENS

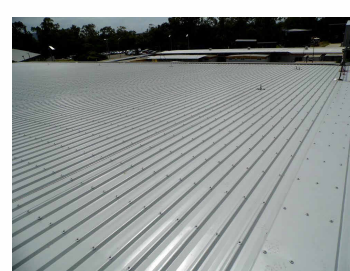

MF-05
LIGHT GREY ROOF METAL SHEET

POWDERCOAT FINISHES



PC-01
BRONZE POWDER COAT



PC-02
GREY POWDER COAT

PAINT FINISHES



PT-01
WARM GREY PAINT FINISH



PT-02
LIGHT GREY PAINT FINISH



PT-03
BRONZE PAINT FINISH




PT-04
LIGHT BRONZE PAINT FINISH



PT-05
RED PAINT FINISH

BRICK FINISHES

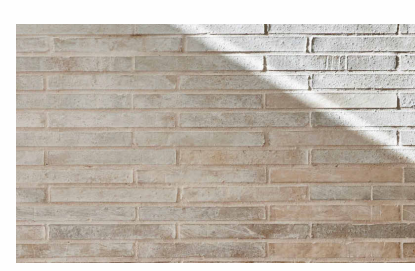


BR-01
BRICK FINISH



BR-02
RETINING WALL BLOCK

GLASS FINISHES

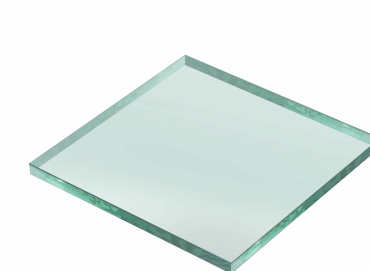

GL-01
CLEAR GLASS TO SECTION J REQUIREMENTS



GL-02
LIGHT GREY COLOUR BACK GLASS



GL-03
DARK GREY COLOUR BACK GLASS

GENERAL NOTE:
SITE BOUNDARY IS SHOWN AS PER SURVEY "A4336-TOPO_UTIL"
PREPARED BY ASTREA SURVEYORS FEBRUARY 2024.
THE PROPOSED BUILDING HAS BEEN SETBACK TO ALLOW FOR FUTURE
ROAD WIDENING AS SHOWN IN DRAWINGS "EDMONDSON AVENUE
UPGRADE DETAILED DESIGN - ROAD ALIGNMENT & DETAIL PLANS"
PREPARED FOR LIVERPOOL CITY COUNCIL BY STANTEC DECEMBER 2022.

coles

Issue	Description	Date
G	FOR DEVELOPMENT APPLICATION	07.05.2026
F	REVISED DEVELOPMENT APPLICATION	14.04.2026
E	FOR DEVELOPMENT APPLICATION	30.10.25
D	DRAFT ISSUE	24.10.25
AB	FOR DEVELOPMENT APPLICATION	04.04.2025
C	FOR COORDINATION	21.03.2025
B	FOR COORDINATION	10.02.2025
AA	FOR DEVELOPMENT APPLICATION	22.11.2024
A	FINAL DRAFT	17.10.2024

Builder and/or subcontractors shall verify all project dimensions before commencing on-site work or off-site fabrication. Figured dimensions shall take precedence over scaled dimensions. The drawing is copyright and cannot be reproduced in whole or in part or by any medium without the written permission of Nettleton Tribe Partnership Pty Ltd.

Builder




Project Name
COLES AUSTRAL
Project Address
249-255 EDMONDSON AVENUE AND 83 TENTH AVENUE, AUSTRAL.

Key Plan
0 2000 5000

Drawing Title:
BUILDING ELEVATIONS SHEET 2

Author: DL
Checker: DT
Sheet Size: A1
Scale: 1:500
Drawing Number: 14033_DA022
Issue: G

nettletontribe

   

Issue	Description	Date
G	FOR DEVELOPMENT APPLICATION	07/05/2020
F	REVISED DEVELOPMENT APPLICATION	14/04/2020
E	FOR DEVELOPMENT APPLICATION	30/10/25
D	DRAFT ISSUE	24/10/25
AB	FOR DEVELOPMENT APPLICATION	04/04/2025
C	FOR COORDINATION	21/03/2025
B	FOR COORDINATION	10/02/2025
AA	FOR DEVELOPMENT APPLICATION	22/11/2024
A	FINAL DRAFT	17/10/2024


Builder and/or subcontractors shall verify all project dimensions before commencing on-site work or off-site fabrication. Figured dimensions shall take precedence over scaled dimensions. This drawing is copyright and cannot be reproduced in whole or in part or by any medium without the written permission of Nettleton Trice Partnership Pty Ltd.

Builder

FOR DEVELOPMENT
APPLICATION

Project Name
COLES AUSTRAL

Project Address
249-255 EDMONDSON AVENUE AND 83 TENTH AVENUE, AUSTRAL.

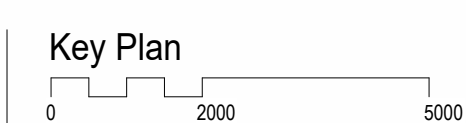Drawing Title:
BUILDING SECTIONS

Author: DL Checker: DT Sheet Size: A1

Drawing Number:
14033 DA031

Scale:
1:200

Issue:
G

nettleontribe



PERSPECTIVE 1 VIEW FROM TENTH AVENUE

INDICATIVE PLAZA DESIGN FOR ILLUSTRATIVE PURPOSES ONLY - REFER TO LANDSCAPE ARCHITECT'S DRAWINGS FOR DETAIL DESIGN

GENERAL NOTE:
SITE BOUNDARY IS SHOWN AS PER SURVEY "A4336-TOPQ_UTIL"
PREPARED BY ASTREA SURVEYORS FEBRUARY 2024.
THE PROPOSED BUILDING HAS BEEN SETBACK TO ALLOW FOR FUTURE ROAD WIDENING AS SHOWN IN DRAWINGS "EDMONDSON AVENUE UPGRADE DETAILED DESIGN - ROAD ALIGNMENT & DETAIL PLANS" PREPARED FOR LIVERPOOL CITY COUNCIL BY STANTEC DECEMBER 2022.

7/10/2024 4:04:38 PM Australian Drawing / 4605 COLES AUSTRAL / 4605 COLES AUSTRAL_A1_ARCH.rvt

Client



Issue	Description	Date
G	FOR DEVELOPMENT APPLICATION	07.05.2026
F	REVISED DEVELOPMENT APPLICATION	14.04.2026
E	FOR DEVELOPMENT APPLICATION	30.10.25
D	DRAFT ISSUE	24.10.25
AB	FOR DEVELOPMENT APPLICATION	04.04.2025
C	FOR COORDINATION	21.03.2025
B	FOR COORDINATION	10.02.2025
AA	FOR DEVELOPMENT APPLICATION	29.11.2024
A	FINAL DRAFT	17.10.2024

Builder and/or subcontractors shall verify all project dimensions before commencing on-site work or off-site fabrication. Figured dimensions shall take precedence over scaled dimensions. This drawing is copyright and cannot be reproduced in whole or in part or by any medium without the written permission of Nettleton Tribe Partnership Pty Ltd.

Builder

FOR DEVELOPMENT APPLICATION

Project Name
COLES AUSTRAL
Project Address
249-255 EDMONDSON AVENUE AND 83 TENTH AVENUE, AUSTRAL.

Key Plan

Drawing Title:
ARTIST PERSPECTIVE 1

Author: DL
Checker: DT
Sheet Size: A1
Drawing Number: 14033_DA051

Scale:
Issue: G

nettletontribe



PERSPECTIVE 2 VIEW FROM EDMONSON AVENUE

GENERAL NOTE:
SITE BOUNDARY IS SHOWN AS PER SURVEY "A4336-TOPQ_UTIL"
PREPARED BY ASTREA SURVEYORS FEBRUARY 2024.
THE PROPOSED BUILDING HAS BEEN SETBACK TO ALLOW FOR FUTURE
ROAD WIDENING AS SHOWN IN DRAWINGS "EDMONDSON AVENUE
UPGRADE DETAILED DESIGN - ROAD ALIGNMENT & DETAIL PLANS"
PREPARED FOR LIVERPOOL CITY COUNCIL BY STANTEC DECEMBER 2022.

7/10/2024 4:04:48 PM Australian_Docs/14033 COLES AUSTRAL/4033 COLES AUSTRAL_A0_A001.rvt

Client



Issue	Description	Date
G	FOR DEVELOPMENT APPLICATION	07.05.2026
F	REVISED DEVELOPMENT APPLICATION	14.04.2026
E	FOR DEVELOPMENT APPLICATION	30.10.25
D	DRAFT ISSUE	24.10.25
AB	FOR DEVELOPMENT APPLICATION	04.04.2025
C	FOR COORDINATION	21.03.2025
B	FOR COORDINATION	10.02.2025
AA	FOR DEVELOPMENT APPLICATION	22.11.2024
A	FINAL DRAFT	17.10.2024

Builder and/or subcontractors shall verify all project dimensions before commencing on-site work or off-site fabrication. Figured dimensions shall take precedence over scaled dimensions. This drawing is copyright and cannot be reproduced in whole or in part or by any medium without the written permission of Nettleton Tribe Partnership Pty Ltd.

Builder

FOR DEVELOPMENT
APPLICATION

Project Name
COLES AUSTRAL
Project Address
249-255 EDMONDSON AVENUE AND 83 TENTH AVENUE, AUSTRAL.

Key Plan

Drawing Title:
ARTIST PERSPECTIVE 2

Author:	Checker:	Sheet Size:	Scale:
DL	DT	A1	
Drawing Number:	Issue:		
14033_DA052	G		

nettletontribe





PERSPECTIVE 4 VIEW FROM BULJUBASICH STREET



PERSPECTIVE 5 VIEW FROM BULJUBASICH STREET & FUTURE ROAD INTERSECTION

GENERAL NOTE:
SITE BOUNDARY IS SHOWN AS PER SURVEY "A4336-TOPQ_UTIL"
PREPARED BY ASTREA SURVEYORS FEBRUARY 2024.
THE PROPOSED BUILDING HAS BEEN SETBACK TO ALLOW FOR FUTURE
ROAD WIDENING AS SHOWN IN DRAWINGS "EDMONDSON AVENUE
UPGRADE DETAILED DESIGN - ROAD ALIGNMENT & DETAIL PLANS"
PREPARED FOR LIVERPOOL CITY COUNCIL BY STANTEC DECEMBER 2022.

7/15/2026 4:04:59 PM Australian Docs/14033 COLES AUSTRAL/4033 COLES AUSTRAL_A0_ARCH.rvt

Client



Issue	Description	Date
B	FOR DEVELOPMENT APPLICATION	07.05.2026
A	REVISED DEVELOPMENT APPLICATION	14.04.2026

FOR DEVELOPMENT
APPLICATION

Builder and/or subcontractors shall verify all project dimensions before commencing on-site work or off-site fabrication. Figured dimensions shall take precedence over scaled dimensions. This drawing is copyright and cannot be reproduced in whole or in part or by any medium without the written permission of Nettleton Tribe Partnership Pty Ltd.

Builder

Project Name
COLES AUSTRAL
Project Address
249-255 EDMONDSON AVENUE AND 83 TENTH AVENUE, AUSTRAL.

Key Plan

Drawing Title:
ARTIST PERSPECTIVE 4 & 5

Author:	Checker:	Sheet Size:	Scale:
DL	DT	A1	
Drawing Number:	Issue:		
14033_DA054	B		

nettletontribe



PERSPECTIVE 6 VIEW FROM FUTURE ROAD



PERSPECTIVE 7 VIEW FROM FUTURE ROAD PEDESTRIAN ENTRY

GENERAL NOTE:
SITE BOUNDARY IS SHOWN AS PER SURVEY "A4336-TOPQ_UTIL"
PREPARED BY ASTREA SURVEYORS FEBRUARY 2024.
THE PROPOSED BUILDING HAS BEEN SETBACK TO ALLOW FOR FUTURE
ROAD WIDENING AS SHOWN IN DRAWINGS "EDMONDSON AVENUE
UPGRADE DETAILED DESIGN - ROAD ALIGNMENT & DETAIL PLANS"
PREPARED FOR LIVERPOOL CITY COUNCIL BY STANTEC DECEMBER 2022.

7/15/2024 4:04:40PM Australian Docs//14033_COLES_AUSTRAL_AR_ARCH.rvt

Client



Issue	Description	Date
B	FOR DEVELOPMENT APPLICATION	07.05.2024
A	REVISED DEVELOPMENT APPLICATION	14.04.2024

Builder and/or subcontractors shall verify all project dimensions before commencing on-site work or off-site fabrication. Figured dimensions shall take precedence over scaled dimensions. This drawing is copyright and cannot be reproduced in whole or in part or by any medium without the written permission of Nettleton Tribe Partnership Pty Ltd.

Builder

FOR DEVELOPMENT
APPLICATION


Project Name
COLES AUSTRAL
Project Address
249-255 EDMONDSON AVENUE AND 83 TENTH AVENUE, AUSTRAL.

Key Plan


Drawing Title:
ARTIST PERSPECTIVE 6 & 7

Author:	Checker:	Sheet Size:	Scale:
DL	DT	A1	1:200
Drawing Number:	Issue:		
14033_DA055	B		




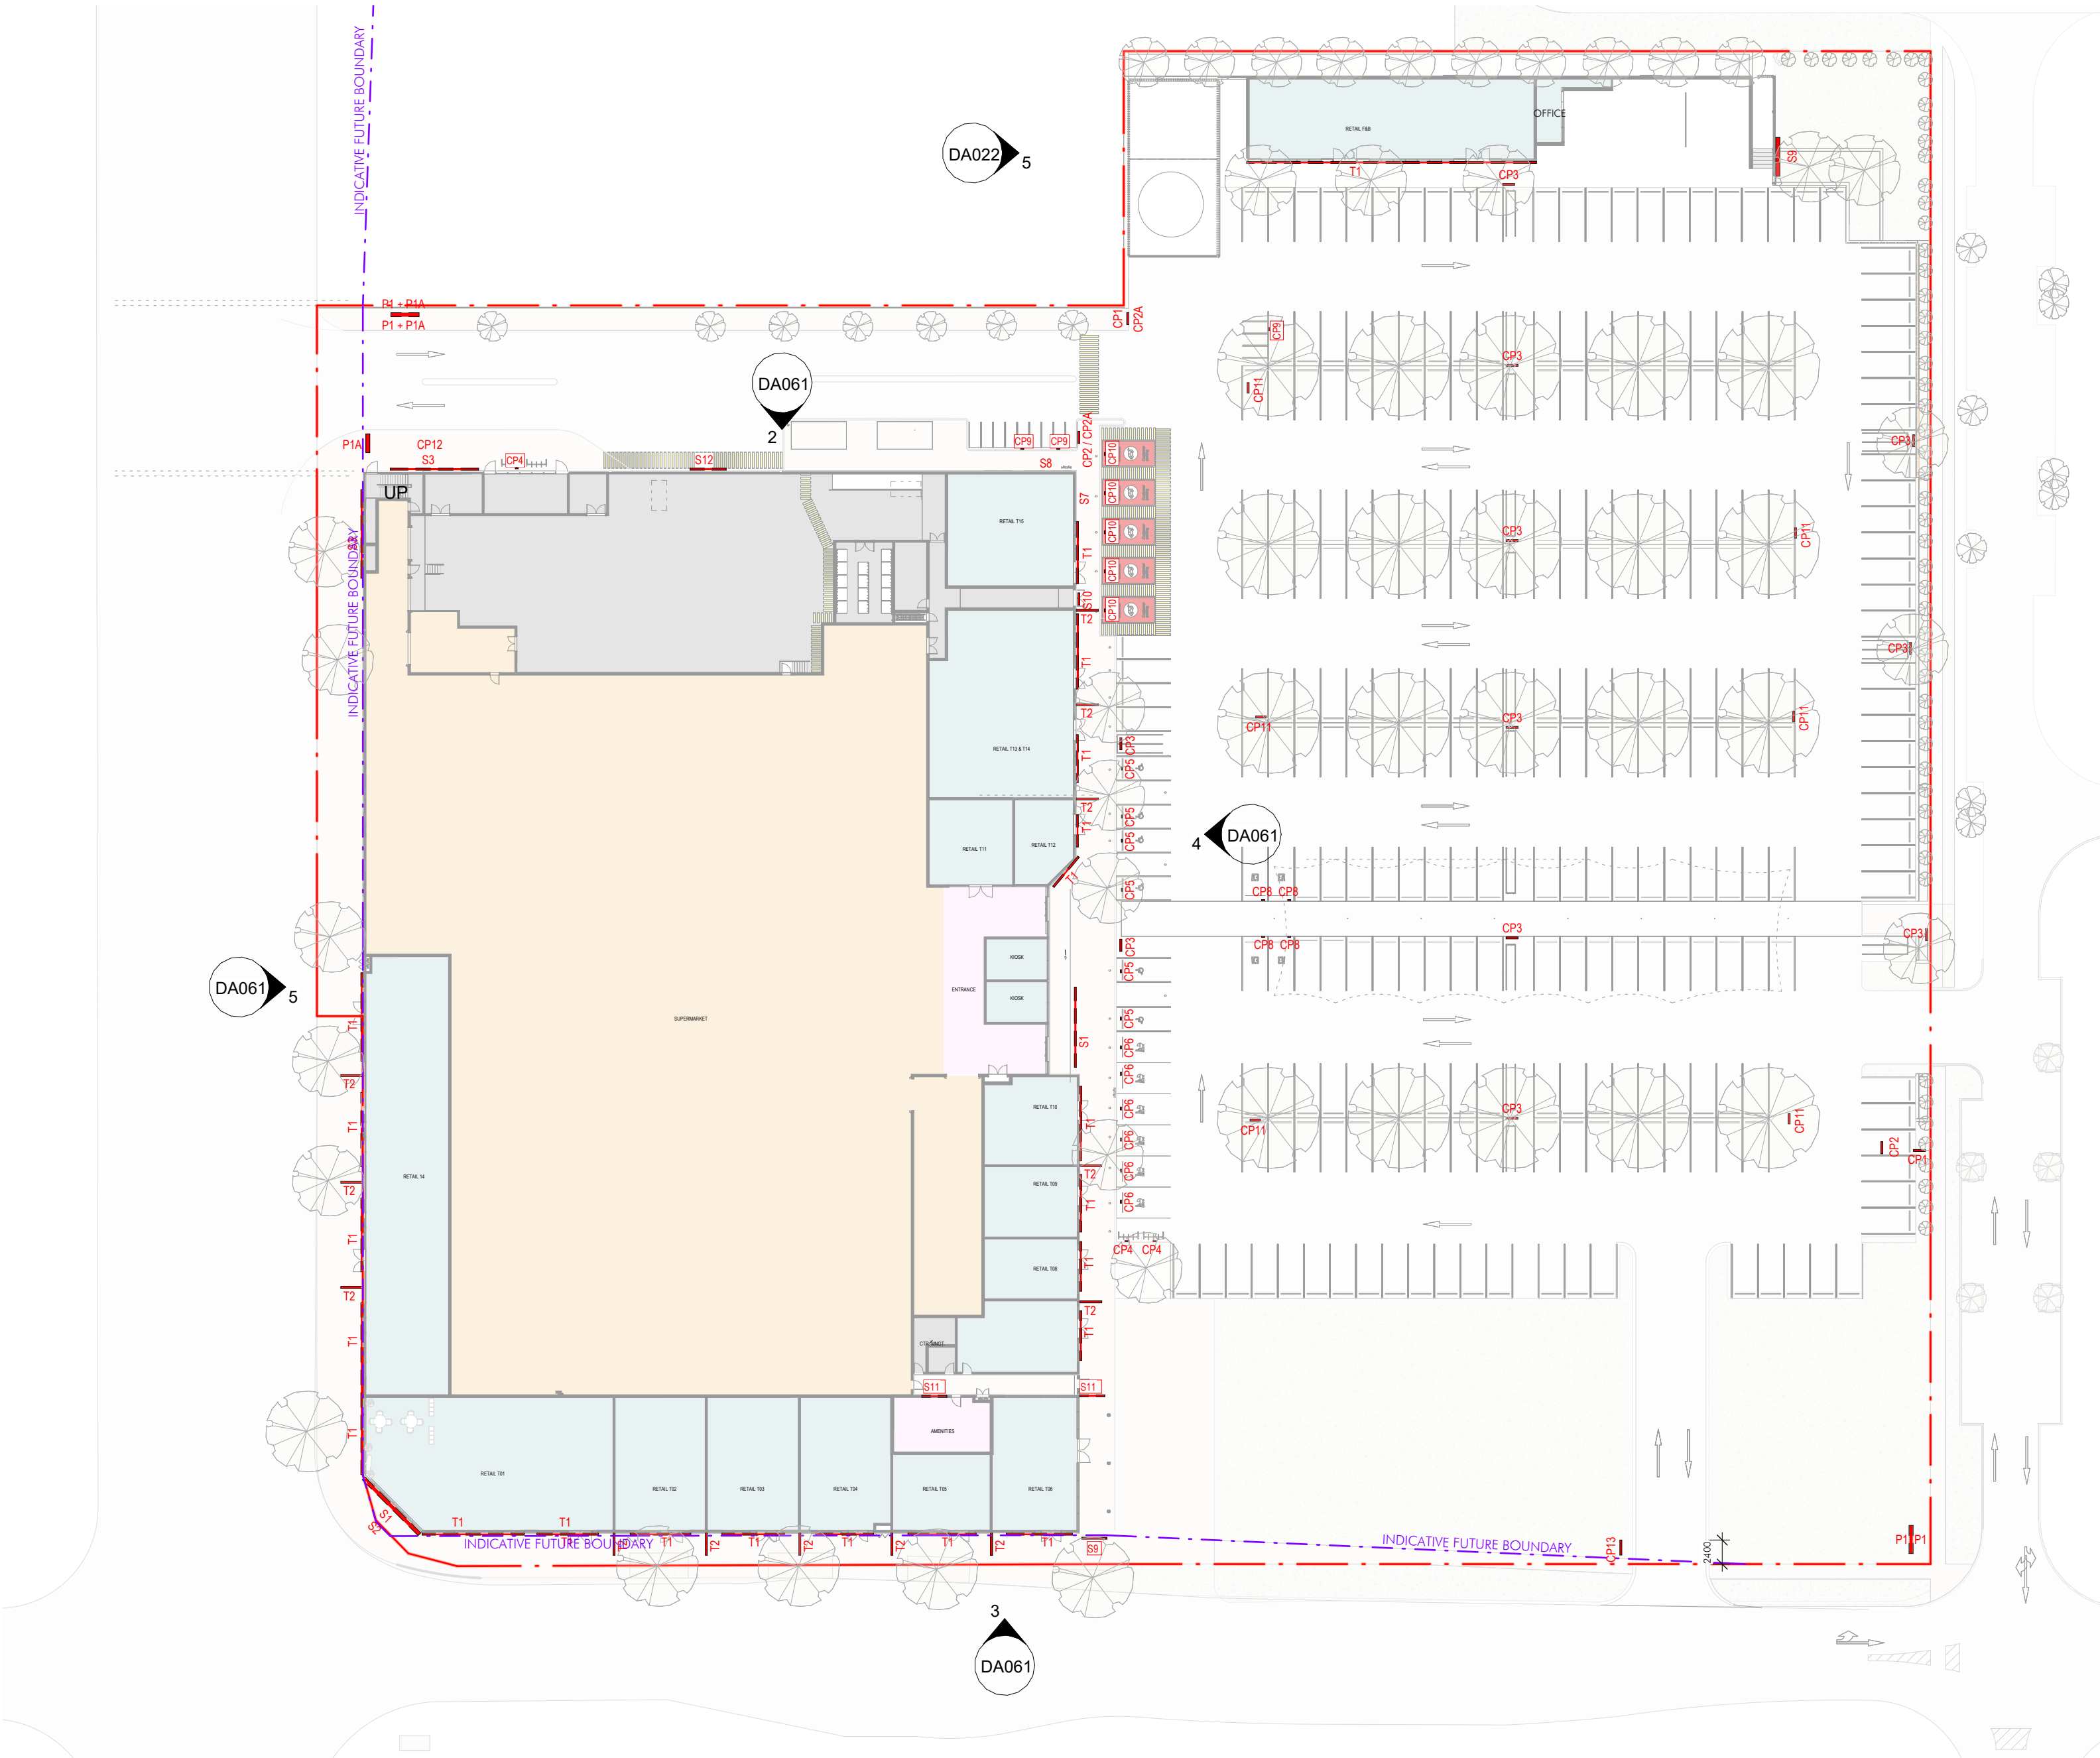


1 SIGNAGE PLAN
DA021 1:500

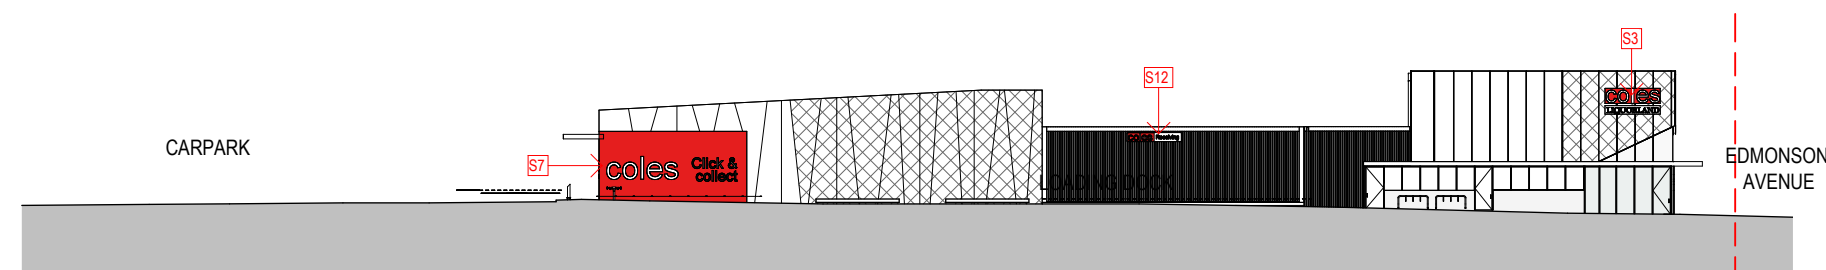


2 NORTHERN ELEVATION - SIGNAGE
DA061 1:500

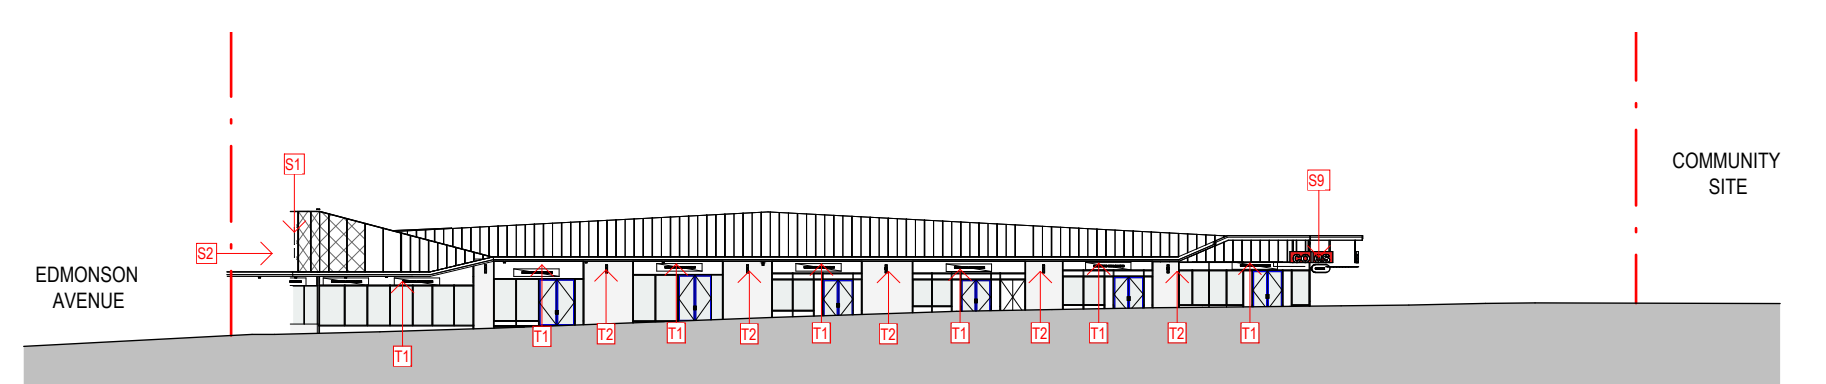





3 SOUTHERN ELEVATION - SIGNAGE
DA061 1:500

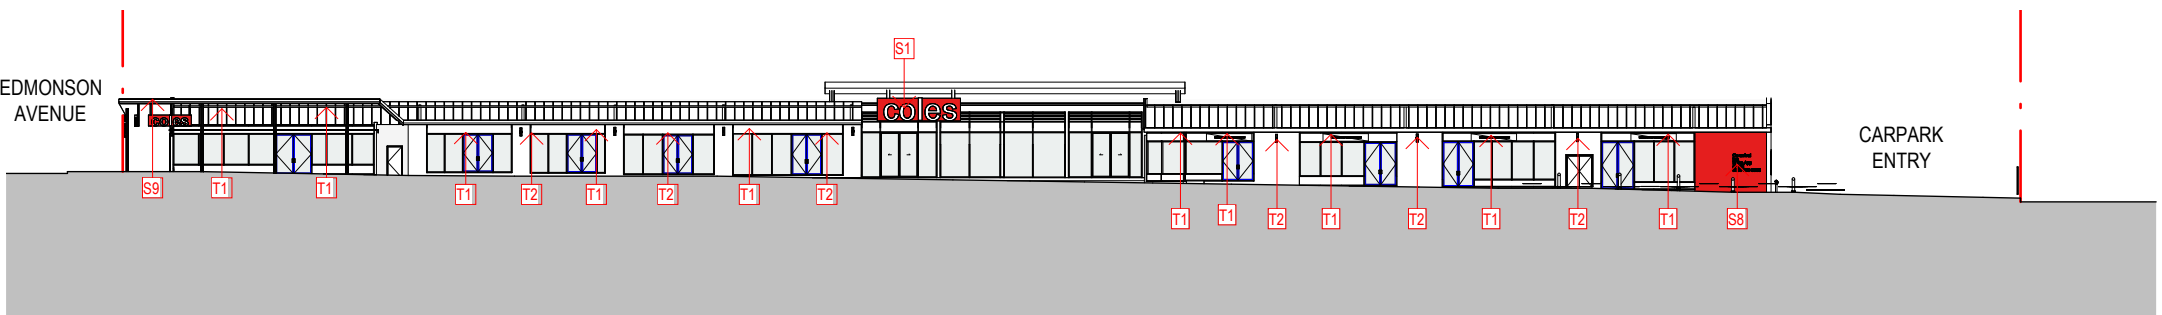










4 EASTERN ELEVATION - SIGNAGE
DA061 1:500

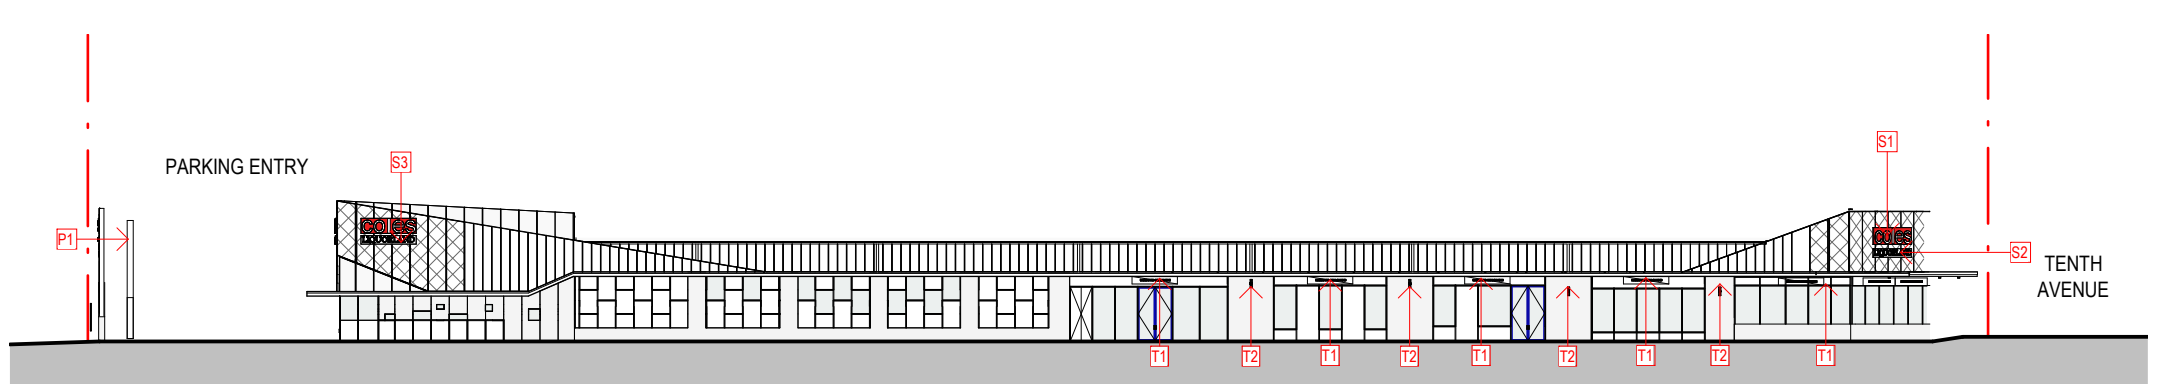

5 WESTERN ELEVATION - SIGNAGE
DA061 1:500

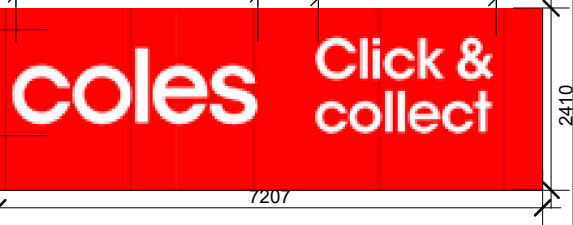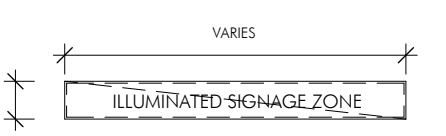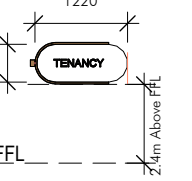 SIGNAGE SCHEDULE		
BUILDING SIGNAGE (1:100)		
SIGNAGE	CODE	DESCRIPTION
	S1	'COLES' INTERNALLY ILLUMINATED 1200H X 4383W
	S2	'LIQUORLAND' INTERNALLY ILLUMINATED 1200H X 4383W
	S3	WALL MOUNTED CENTRE SIGN WITH 'COLES' SIGN 'LIQUORLAND' SIGN 3 X TENANCY SIGN INTERNALLY ILLUMINATED 3120H X 3660W
	S7	COLES CLICK & COLLECT WALL SIGNAGE
	S8	COLES CLICK & COLLECT WALL SIGNAGE 750H X 2740W
	S9	COLES SUSPENDED ILLUMINATED SIGNAGE 750H X 2740W
	T1	WALL MOUNTED ILLUMINATED TENANCY SIGN TO TENANCY STANDARDS 800H X WIDTH VARIES TO TENANCY STANDARDS
	T2	WALL MOUNTED ILLUMINATED TENANCY SIGN TO TENANCY STANDARDS 550H X 1800W
	S10	DOOR MOUNTED COLES END OF TRIP SIGNAGE
	S11	WALL MOUNTED AMENITIES SIGNAGE. DETAILED DESIGN WILL BE SHOWN PRIOR CC
	S12	COLES RECEIVING WALL SIGNAGE 600H X 3600W
	P1A (FUTURE ROAD ARRANGEMENT)	NO ENTRY LOADING DOCK ACCESS ONLY SIGN PRE-FINISHED GRAPHIC ON SHEET METAL

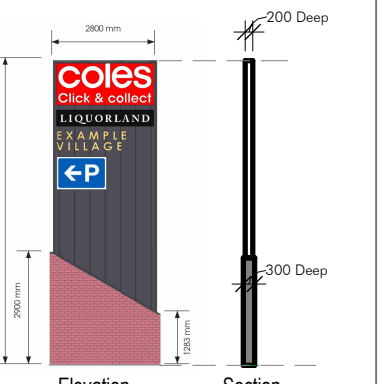PYLON SIGNAGE (1:200)		
SIGNAGE	CODE	DESCRIPTION
	P1	'COLES' + 'LIQUORLAND' + 'P' INTERNALLY ILLUMINATED PYLON SIGN 2800W X 8000H

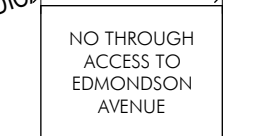      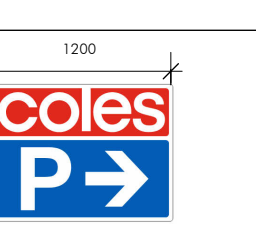CAR PARKING SIGNAGE (1:50)		
SIGNAGE	CODE	DESCRIPTION
	CP1	WELCOME SIGN PRE-FINISHED GRAPHIC ON SHEET METAL 1200W X 900H
	CP2	THANK YOU SIGN PRE-FINISHED GRAPHIC ON SHEET METAL 1200W X 900H
	CP2A (FUTURE ROAD ARRANGEMENT)	NO THROUGH ACCESS TO EDMONDSON AVE SIGN PRE-FINISHED GRAPHIC ON SHEET METAL
	CP3	TROLLEY RETURN SIGN PRE-FINISHED GRAPHIC ON SHEET METAL 1200W X 1400H
	CP4	BIKE PARKING PRE-FINISHED GRAPHIC ON SHEET METAL 300W X 400H
	CP5	ACCESSIBLE PARKING PRE-FINISHED GRAPHIC ON SHEET METAL 300W X 400H
	CP6	PARENTS WITH PRAMS PARKING PRE-FINISHED GRAPHIC ON SHEET METAL 300W X 500H
	CP7	SENIORS PARKING PRE-FINISHED GRAPHIC ON SHEET METAL 300W X 500H
	CP8	EV CHARGING PARKING PRE-FINISHED GRAPHIC ON SHEET METAL 300W X 400H
	CP9	MOTORBIKE PARKING PRE-FINISHED GRAPHIC ON SHEET METAL 300W X 400H
	CP10	CLICK AND COLLECT PARKING PRE-FINISHED GRAPHIC ON SHEET METAL 335W X 450H
	CP11	CLICK AND COLLECT NAVIGATION SIGN PRE-FINISHED GRAPHIC ON SHEET METAL 400W X 600H
	CP12	CAR PARK WAYFINDING SIGN PRE-FINISHED GRAPHIC ON SHEET METAL 1400W X 300H
	CP13	CAR PARK WAYFINDING SIGN PRE-FINISHED GRAPHIC ON SHEET METAL 1200W X 900H

GENERAL NOTE:
SITE BOUNDARY IS SHOWN AS PER SURVEY "A4336-TOPO_UTIL"
PREPARED BY ASTREA SURVEYORS FEBRUARY 2024.
THE PROPOSED BUILDING HAS BEEN SETBACK TO ALLOW FOR FUTURE ROAD WIDENING AS SHOWN IN DRAWINGS "EDMONDSON AVENUE UPGRADE DETAILED DESIGN - ROAD ALIGNMENT & DETAIL PLANS" PREPARED FOR LIVERPOOL CITY COUNCIL BY STANTEC DECEMBER 2022.




Issue	Description	Date
F	FOR DEVELOPMENT APPLICATION	07.05.2026
E	REVISED DEVELOPMENT APPLICATION	14.04.2026
D	FOR DEVELOPMENT APPLICATION	30.10.25
C	DRAFT ISSUE	24.10.25
AB	FOR DEVELOPMENT APPLICATION	04.04.2025
B	FOR COORDINATION	21.03.2025
AA	FOR DEVELOPMENT APPLICATION	22.11.2024
A	FINAL DRAFT	17.10.2024

FOR DEVELOPMENT APPLICATION

Builder and/or subcontractors shall verify all project dimensions before commencing on-site work or off-site fabrication. Figured dimensions shall take precedence over scaled dimensions. This drawing is copyright and cannot be reproduced in whole or in part or by any medium without the written permission of Nettleton Tribe Partnership Pty Ltd.

Builder







Project Name
COLES AUSTRAL
Project Address
249-255 EDMONDSON AVENUE AND 83 TENTH AVENUE, AUSTRAL.

 

Drawing Title:
SIGNAGE STRATEGY PLAN

Author: DL	Checker: DT	Sheet Size: A1	Scale: 1:200
Drawing Number: 14033_DA061	Issue: F		



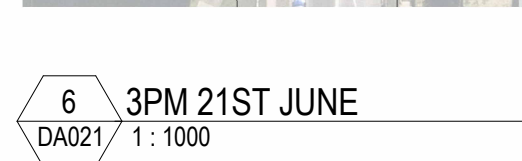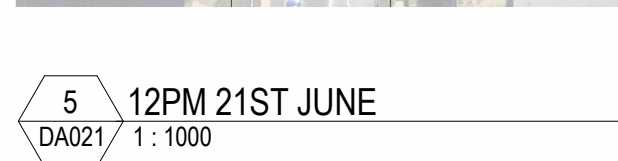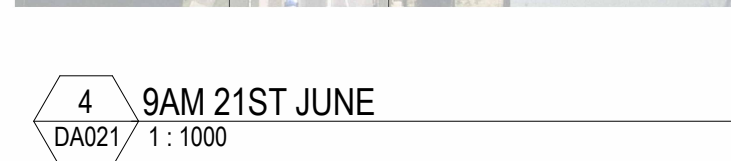   

GENERAL NOTE:
SITE BOUNDARY IS SHOWN AS PER SURVEY "A4336-TOPO_UTIL"
PREPARED BY ASTREA SURVEYORS FEBRUARY 2024.
THE PROPOSED BUILDING HAS BEEN SETBACK TO ALLOW FOR FUTURE
ROAD WIDENING AS SHOWN IN DRAWINGS "EDMONDSON AVENUE
UPGRADE DETAILED DESIGN - ROAD ALIGNMENT & DETAIL PLANS"
PREPARED FOR LIVERPOOL CITY COUNCIL BY STANTEC DECEMBER 2022.

[illegible]

Builder and/or subcontractors shall verify all project dimensions before commencing on-site work or off-site fabrication. Figured dimensions shall take precedence over scaled dimensions. This drawing is copyright and cannot be reproduced in whole or in part or by any medium without the written permission of Nettleton Tribe Partnership Pty Ltd.

FOR DEVELOPMENT
APPLICATION

Builds

Project Name
COLES AUSTRAL

Project Address
249-255 EDMONDSON AVENUE AND 83 TENTH AVENUE, AUSTRAL.



Drawing Title:
SHADOW DIAGRAMS

Author: DL Checker: DT Sheet Size: A1


Drawing Number:
14033 DA081

Sheet Size: **A1**

Scale: **1:200**

Issue: **F**

nettletontribe

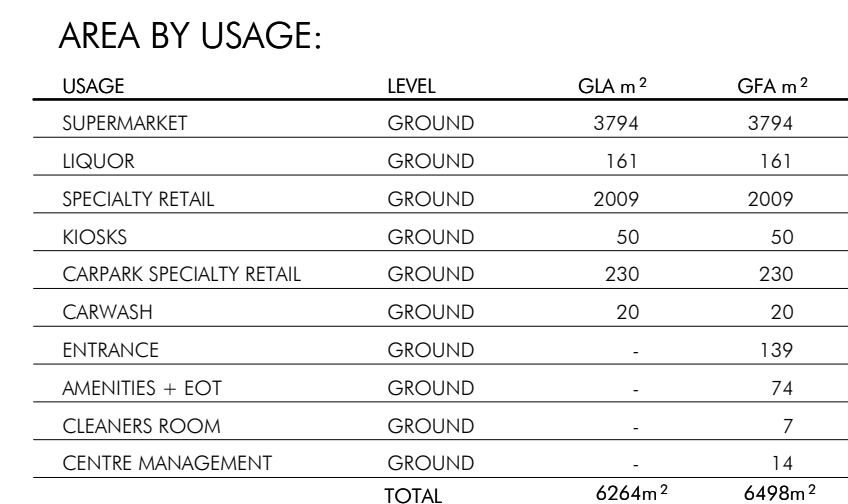

AREA BY USAGE:

USAGE	LEVEL	GIA m ²	GFA m ²
SUPERMARKET	GROUND	3794	3794
LIQUOR	GROUND	161	161
SPECIALTY RETAIL	GROUND	2009	2009
KIOSKS	GROUND	50	50
CARPARK SPECIALTY RETAIL	GROUND	230	230
CARWASH	GROUND	20	20
ENTRANCE	GROUND	-	139
AMENITIES + EOT	GROUND	-	74
CLEANERS ROOM	GROUND	-	7
CENTRE MANAGEMENT			14
	TOTAL	6264m ²	6498m ²

-  AMENITIES
-  ENTRANCE
-  RETAIL
-  SERVICE
-  SUPERMARKET

1 GFA Plan
DA021 1 : 500

GENERAL NOTE:
SITE BOUNDARY IS SHOWN AS PER SURVEY "A4336-TOPO_UTIL"
PREPARED BY ASTREA SURVEYORS FEBRUARY 2024.
THE PROPOSED BUILDING HAS BEEN SETBACK TO ALLOW FOR FUTURE
ROAD WIDENING AS SHOWN IN DRAWINGS "EDMONDSON AVENUE
UPGRADE DETAILED DESIGN - ROAD ALIGNMENT & DETAIL PLANS"
PREPARED FOR LIVERPOOL CITY COUNCIL BY STANTEC DECEMBER 2022.

Issue	Description	Date
G	FOR DEVELOPMENT APPLICATION	07/05/2020
F	REVISED DEVELOPMENT APPLICATION	14/04/2020
E	FOR DEVELOPMENT APPLICATION	30/10/25
D	DRAFT ISSUE	24/10/25
AB	FOR DEVELOPMENT APPLICATION	04/04/2025
C	FOR COORDINATION	21/03/2025
B	FOR COORDINATION	10/02/2025
AA	FOR DEVELOPMENT APPLICATION	22/11/2024
A	FINAL DRAFT	17/10/2024

Builder and/or subcontractors shall verify all project dimensions before commencing on-site work or off-site fabrication. Figured dimensions shall take precedence over scaled dimensions. This drawing is copyright and cannot be reproduced in whole or in part or by any medium without the written permission of Nettleton Trice Partnership Pty Ltd.


FOR DEVELOPMENT
APPLICATION

Builds

Project Name
COLES AUSTRAL

Project Address
249-255 EDMONDSON AVENUE AND 83 TENTH AVENUE, AUSTRAL.

Key Plan

 

Drawing Title:
AREA PLANS - GFA

Author:	Checker:	Sheet Size:
DL	DT	A1

Drawing Number:
14033 DA091

Scale:
1:200

Issue: **G**

nettletontribe