

CANLEY VALE SHOPPING CENTRE

FOR INFORMATION

62 CANLEY VALE ROAD CANLEY VALE 2166




FOR INFORMATION

All dimensions to be checked on site, written dimensions only to be used. Do not scale from drawings. Copyright of the design shown herein is retained by the Architect. Written authority is required for any reproduction.

CANLEY VALE SHOPPING CENTRE
62 CANLEY VALE ROAD CANLEY VALE 2166

SHEET NO.	SHEET NAME	REVISION
A00.01	COVER SHEET	1
A00.02	TITLE SHEET, LOCATION PLAN & DRAWING LIST	2
A00.04	SITE ANALYSIS	1
A00.05	NOTIFICATION PLAN	A
A02.01	DEMOLITION PLAN	1
A02.02	SITE PLAN	A
A02.10	BASEMENT FLOOR PLAN	B
A02.11	GROUND FLOOR PLAN	B
A02.12	LEVEL 1 FLOOR PLAN	B
A02.13	LEVEL 2 FLOOR PLAN	B
A02.14	ROOF PLAN	B
A02.51	SITE AERIAL VIEWS	A
A09.01	ELEVATIONS	A
A09.02	ELEVATIONS	A
A11.01	SECTIONS - SHEET 1	2
A11.02	SECTIONS - SHEET 2	A
A60.01	SIGNS & DISPLAYS	1
A70.01	MATERIAL SAMPLE BOARD	1
A100.21	GFA & CARPARKING ANALYSIS	1
A100.50	SOLAR STUDY	A
A100.51	COMPARISON SOLAR ACCESS PLANE AND BUILDING HEIGHTS - REVIEW IMPACT ON SOUTHERN RESIDENTIAL 1	A
A100.52	COMPARISON SOLAR ACCESS PLANE AND BUILDING HEIGHTS - REVIEW IMPACT ON SOUTHERN RESIDENTIAL 2	A
A100.57	COMPARISON SOLAR ACCESS PLANE - REVIEW IMPACT ON SOUTHERN RESIDENTIAL	A
A100.70	BYCICLE LOCATION - OPTION 1	A
A100.71	BYCICLE LOCATION - OPTION 2	A
A100.85	PERSPECTIVE- VIEW FROM CANLEY VALE RD	1
A100.86	PERSPECTIVE- VIEW FROM PHELPS ST	1
A100.87	PERSPECTIVE- VIEW FROM CORNER OF CANLEY VALE RD AND PHELPS ST	1

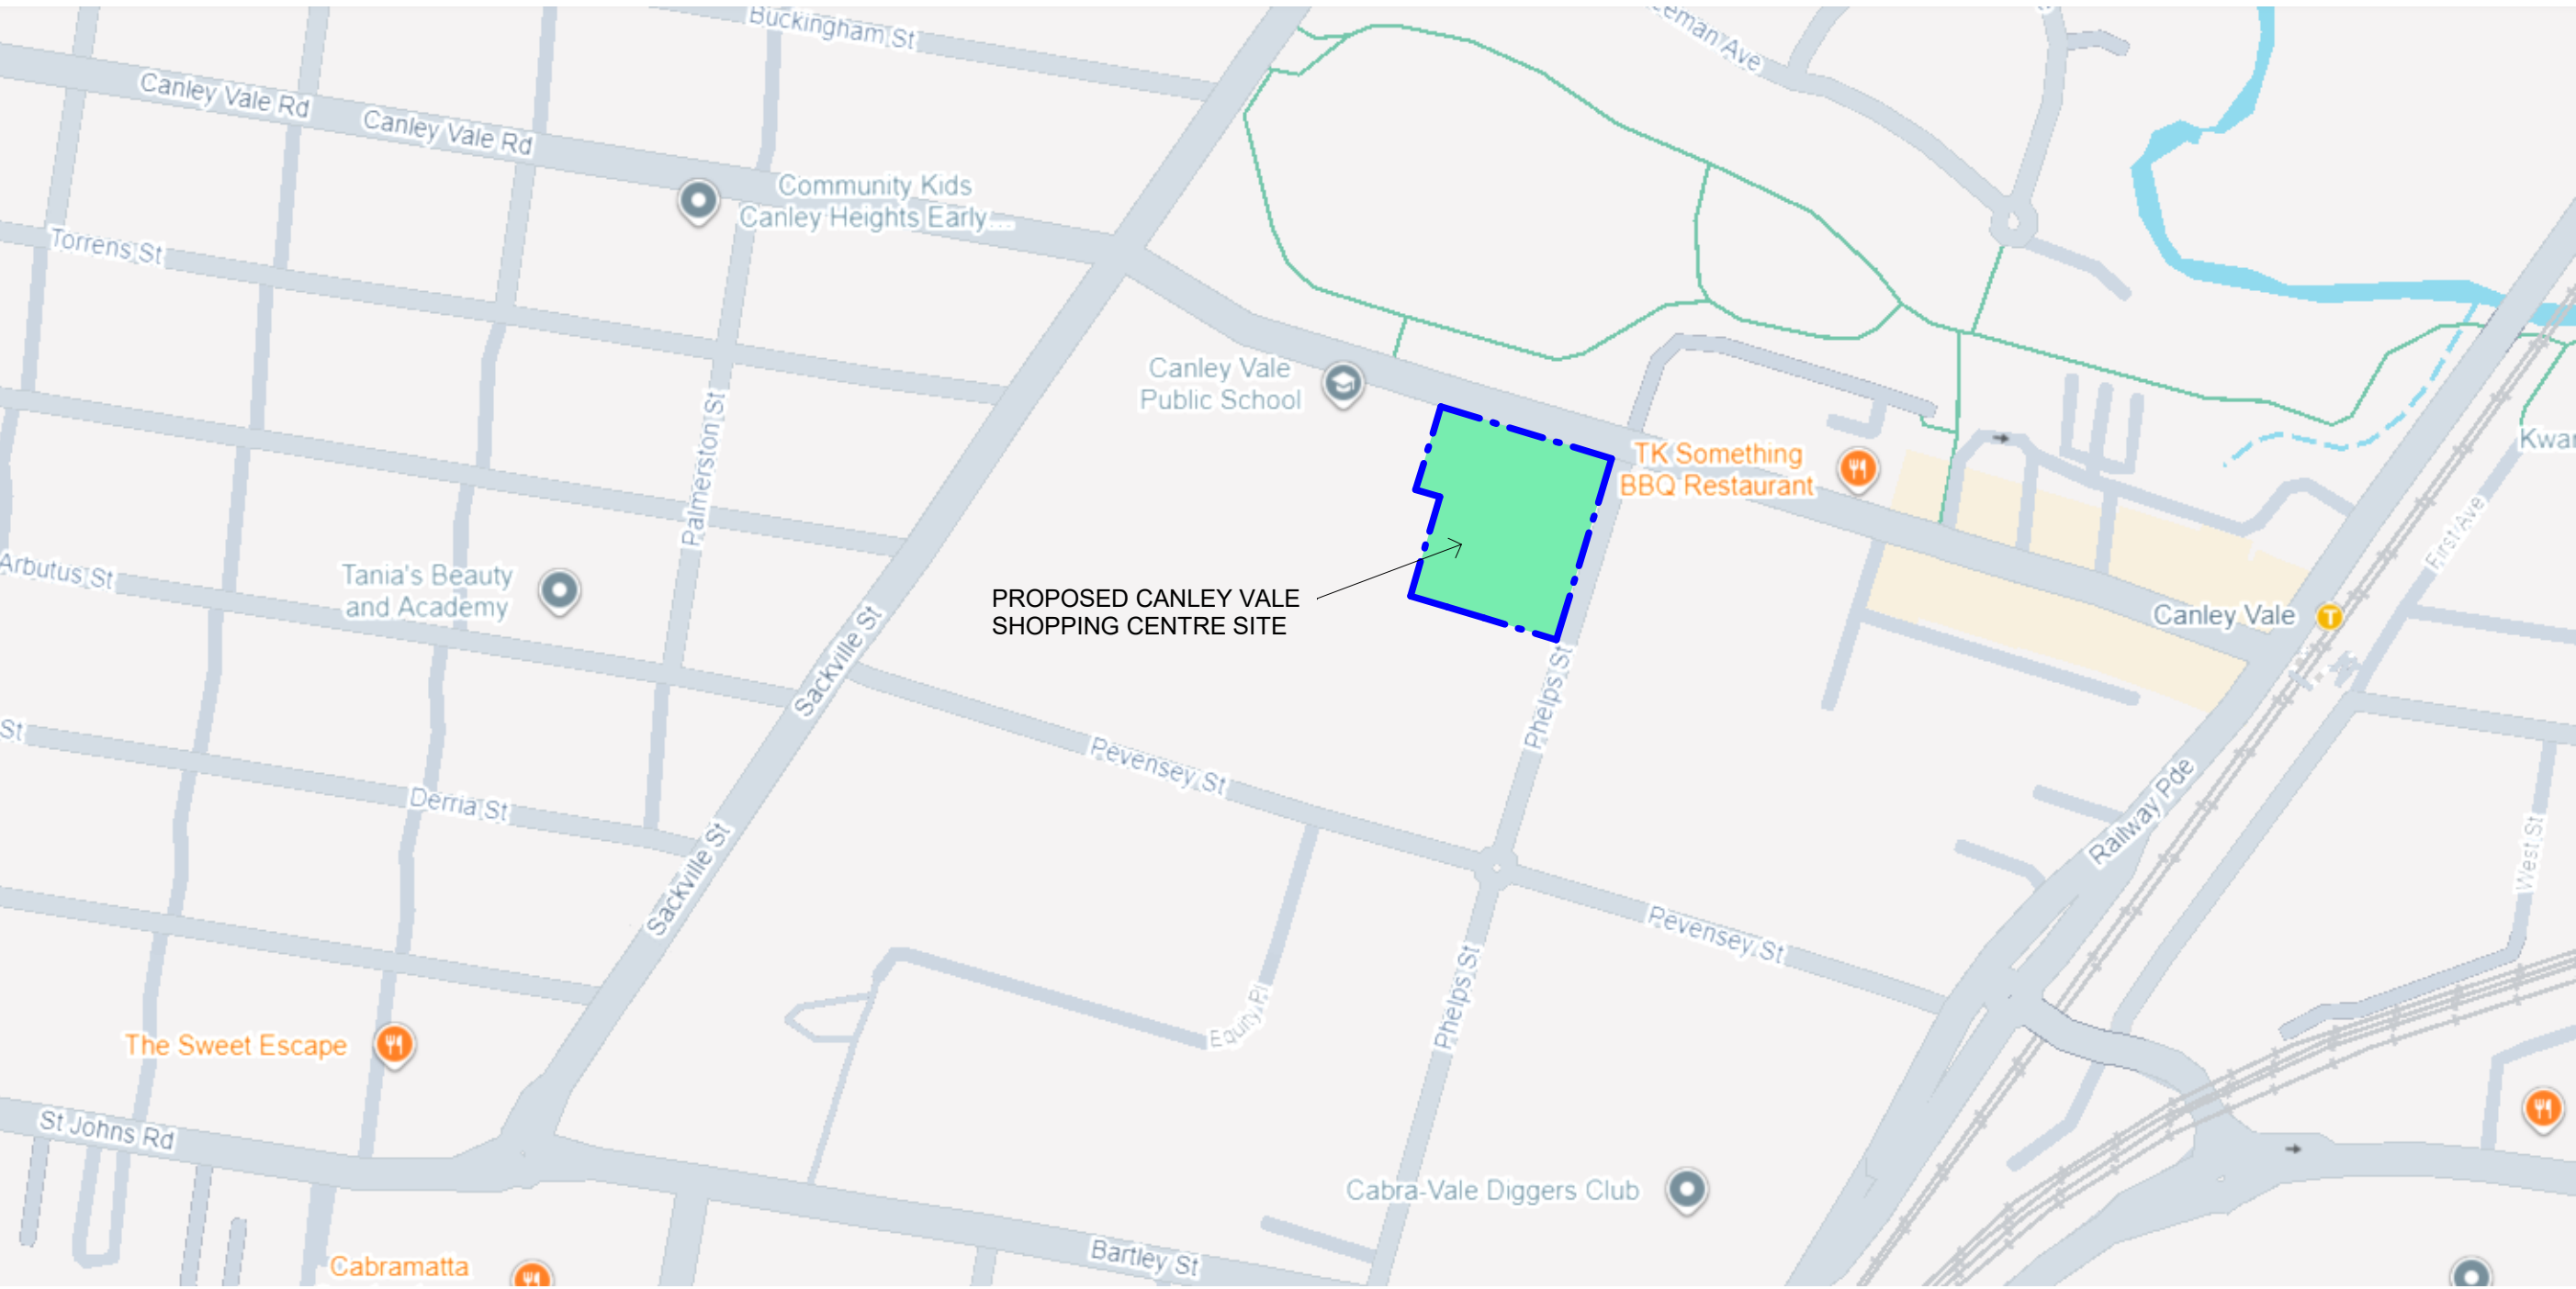


CANLEY VALE SHOPPING CENTRE
62 CANLEY VALE ROAD CANLEY VALE 2166

ISSUE	DATE	DESCRIPTION
1	19.03.25	FOR APPROVAL
2	07.04.25	DA ISSUE

TITLE SHEET, LOCATION PLAN &
DRAWING LIST

A00.02 DA - 2
N/A @ A1
@ A3



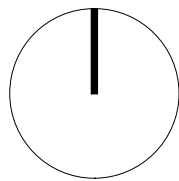


68 Alexander Street
Crows Nest, NSW 2065
ABN 43 092 960 499
T +61 2 9437 0511
www.bngrouponline.com

BN Architecture
Urban Design
Masterplanning
Graphics
Interiors


FOR INFORMATION

All dimensions to be checked on site, written dimensions only to be used. Do not scale from drawings. Copyright of the design shown herein is retained by the Architect. Written authority is required for any reproduction.

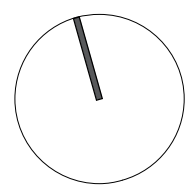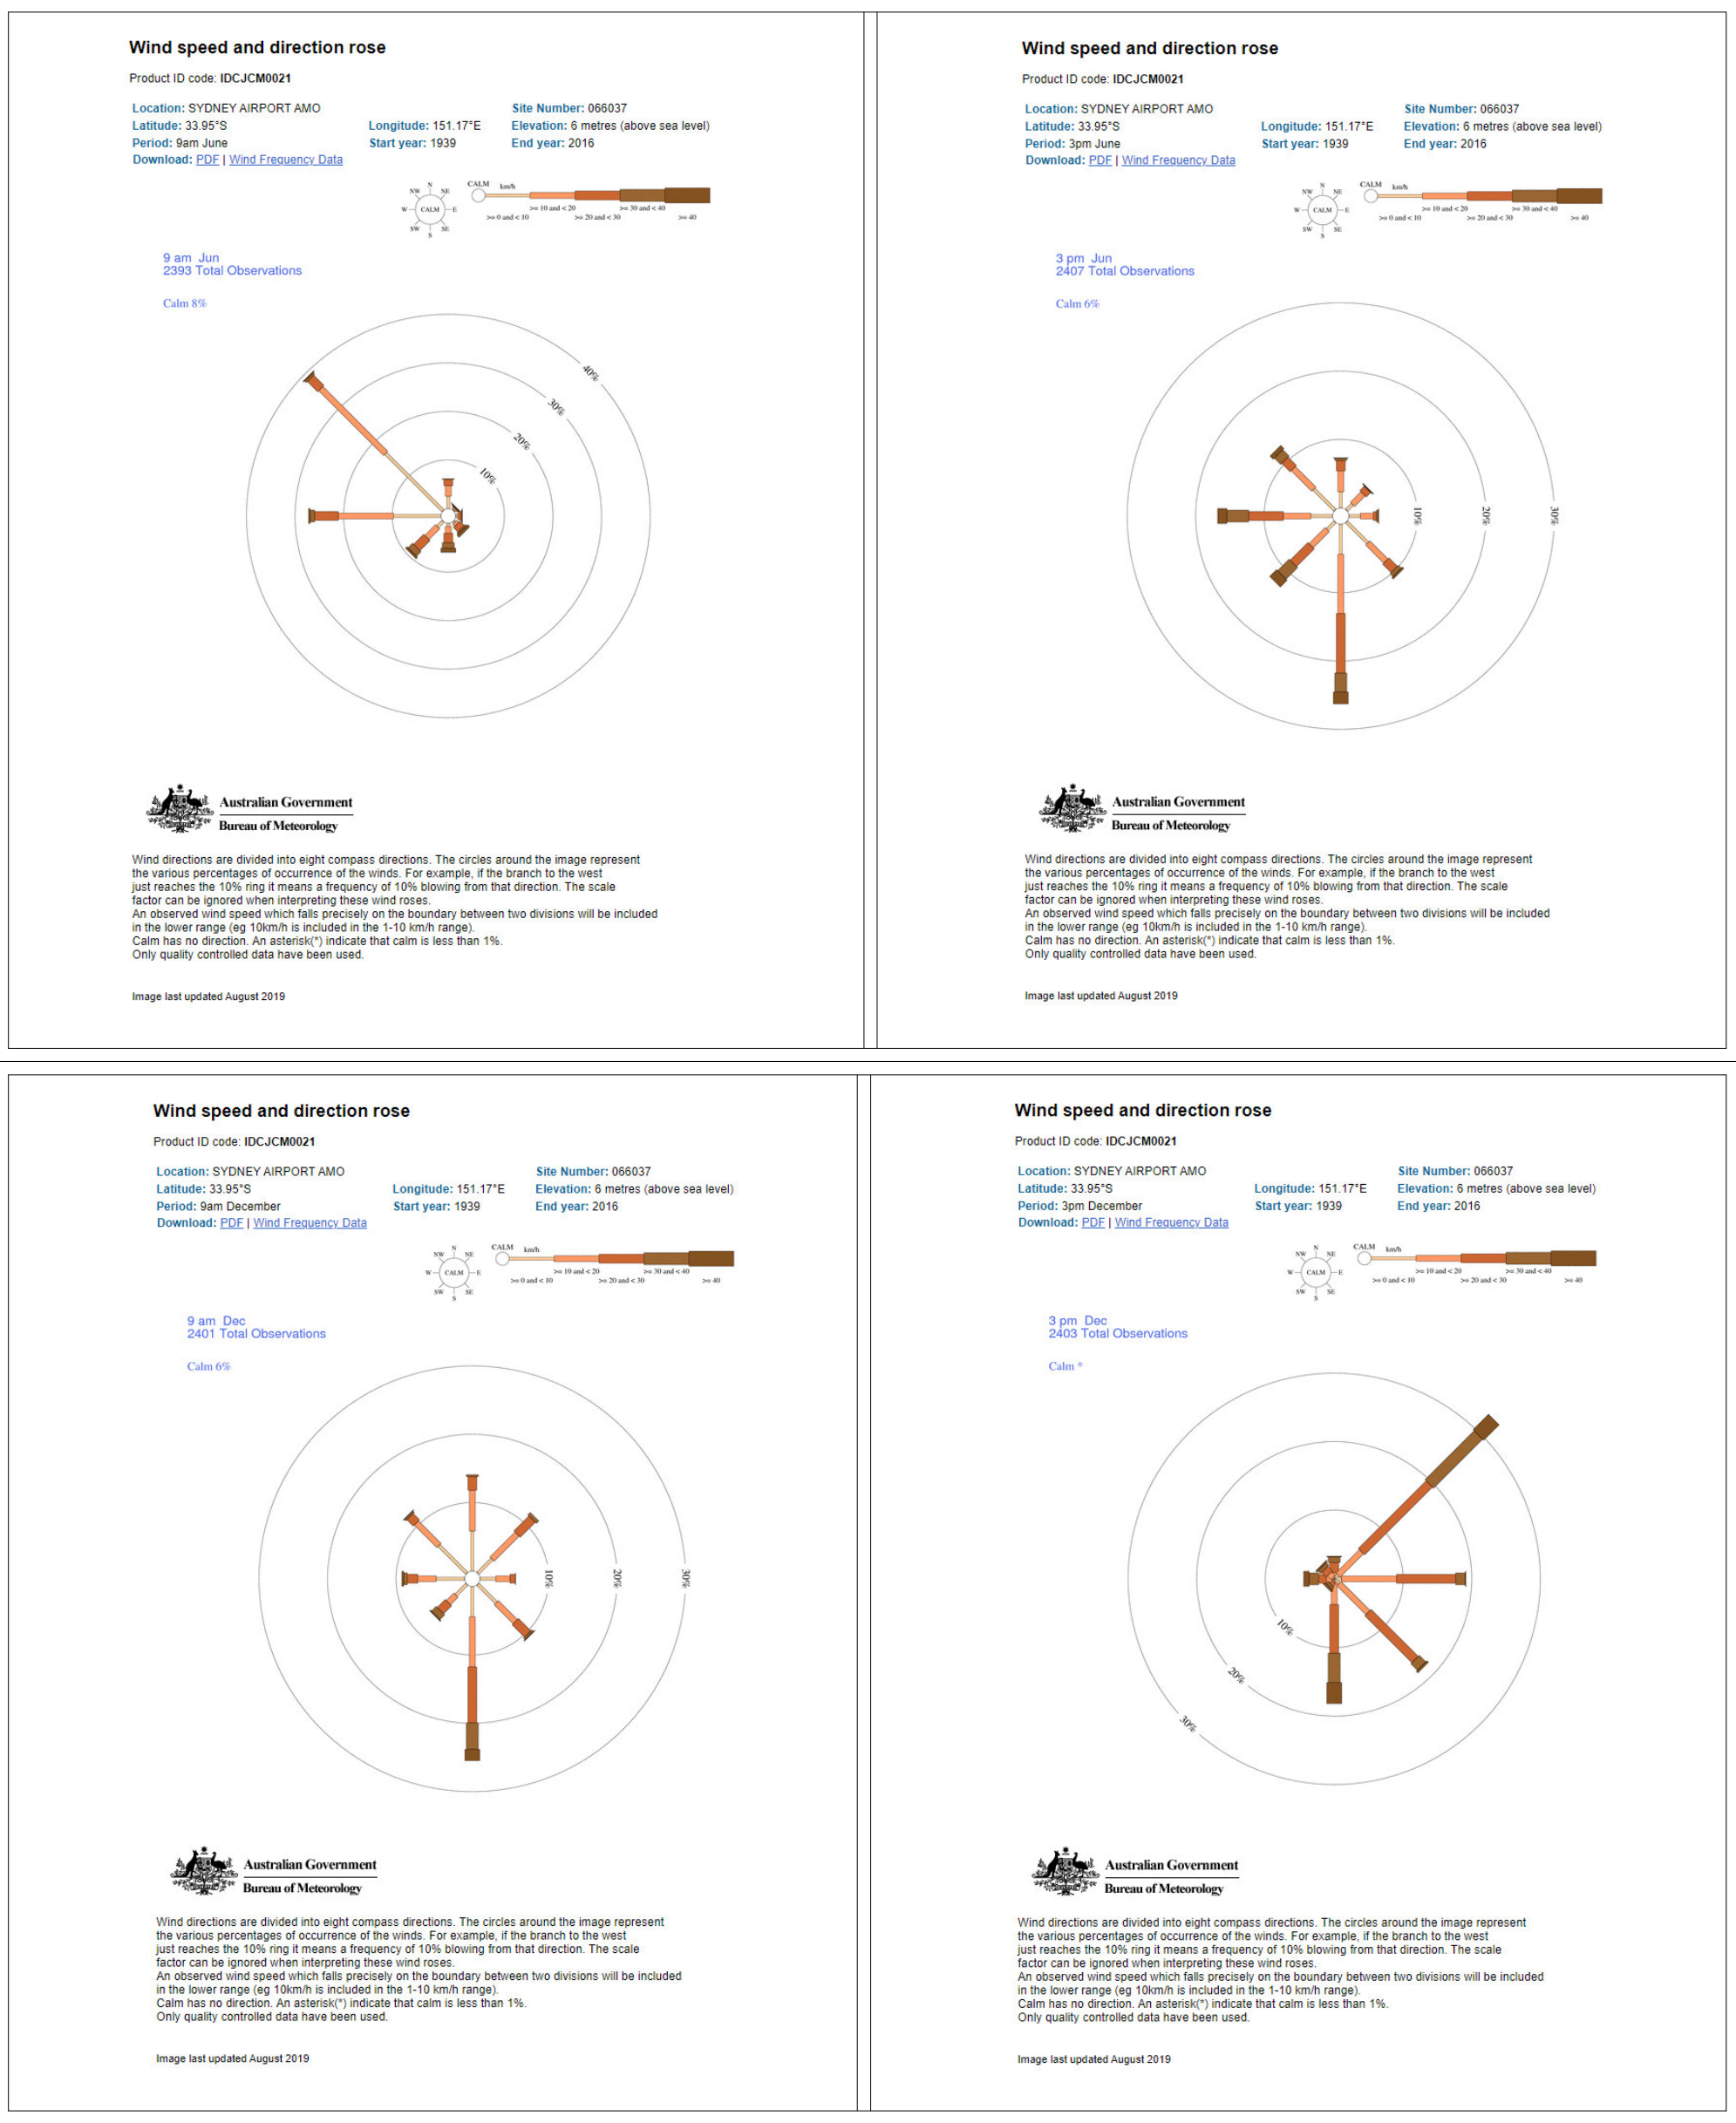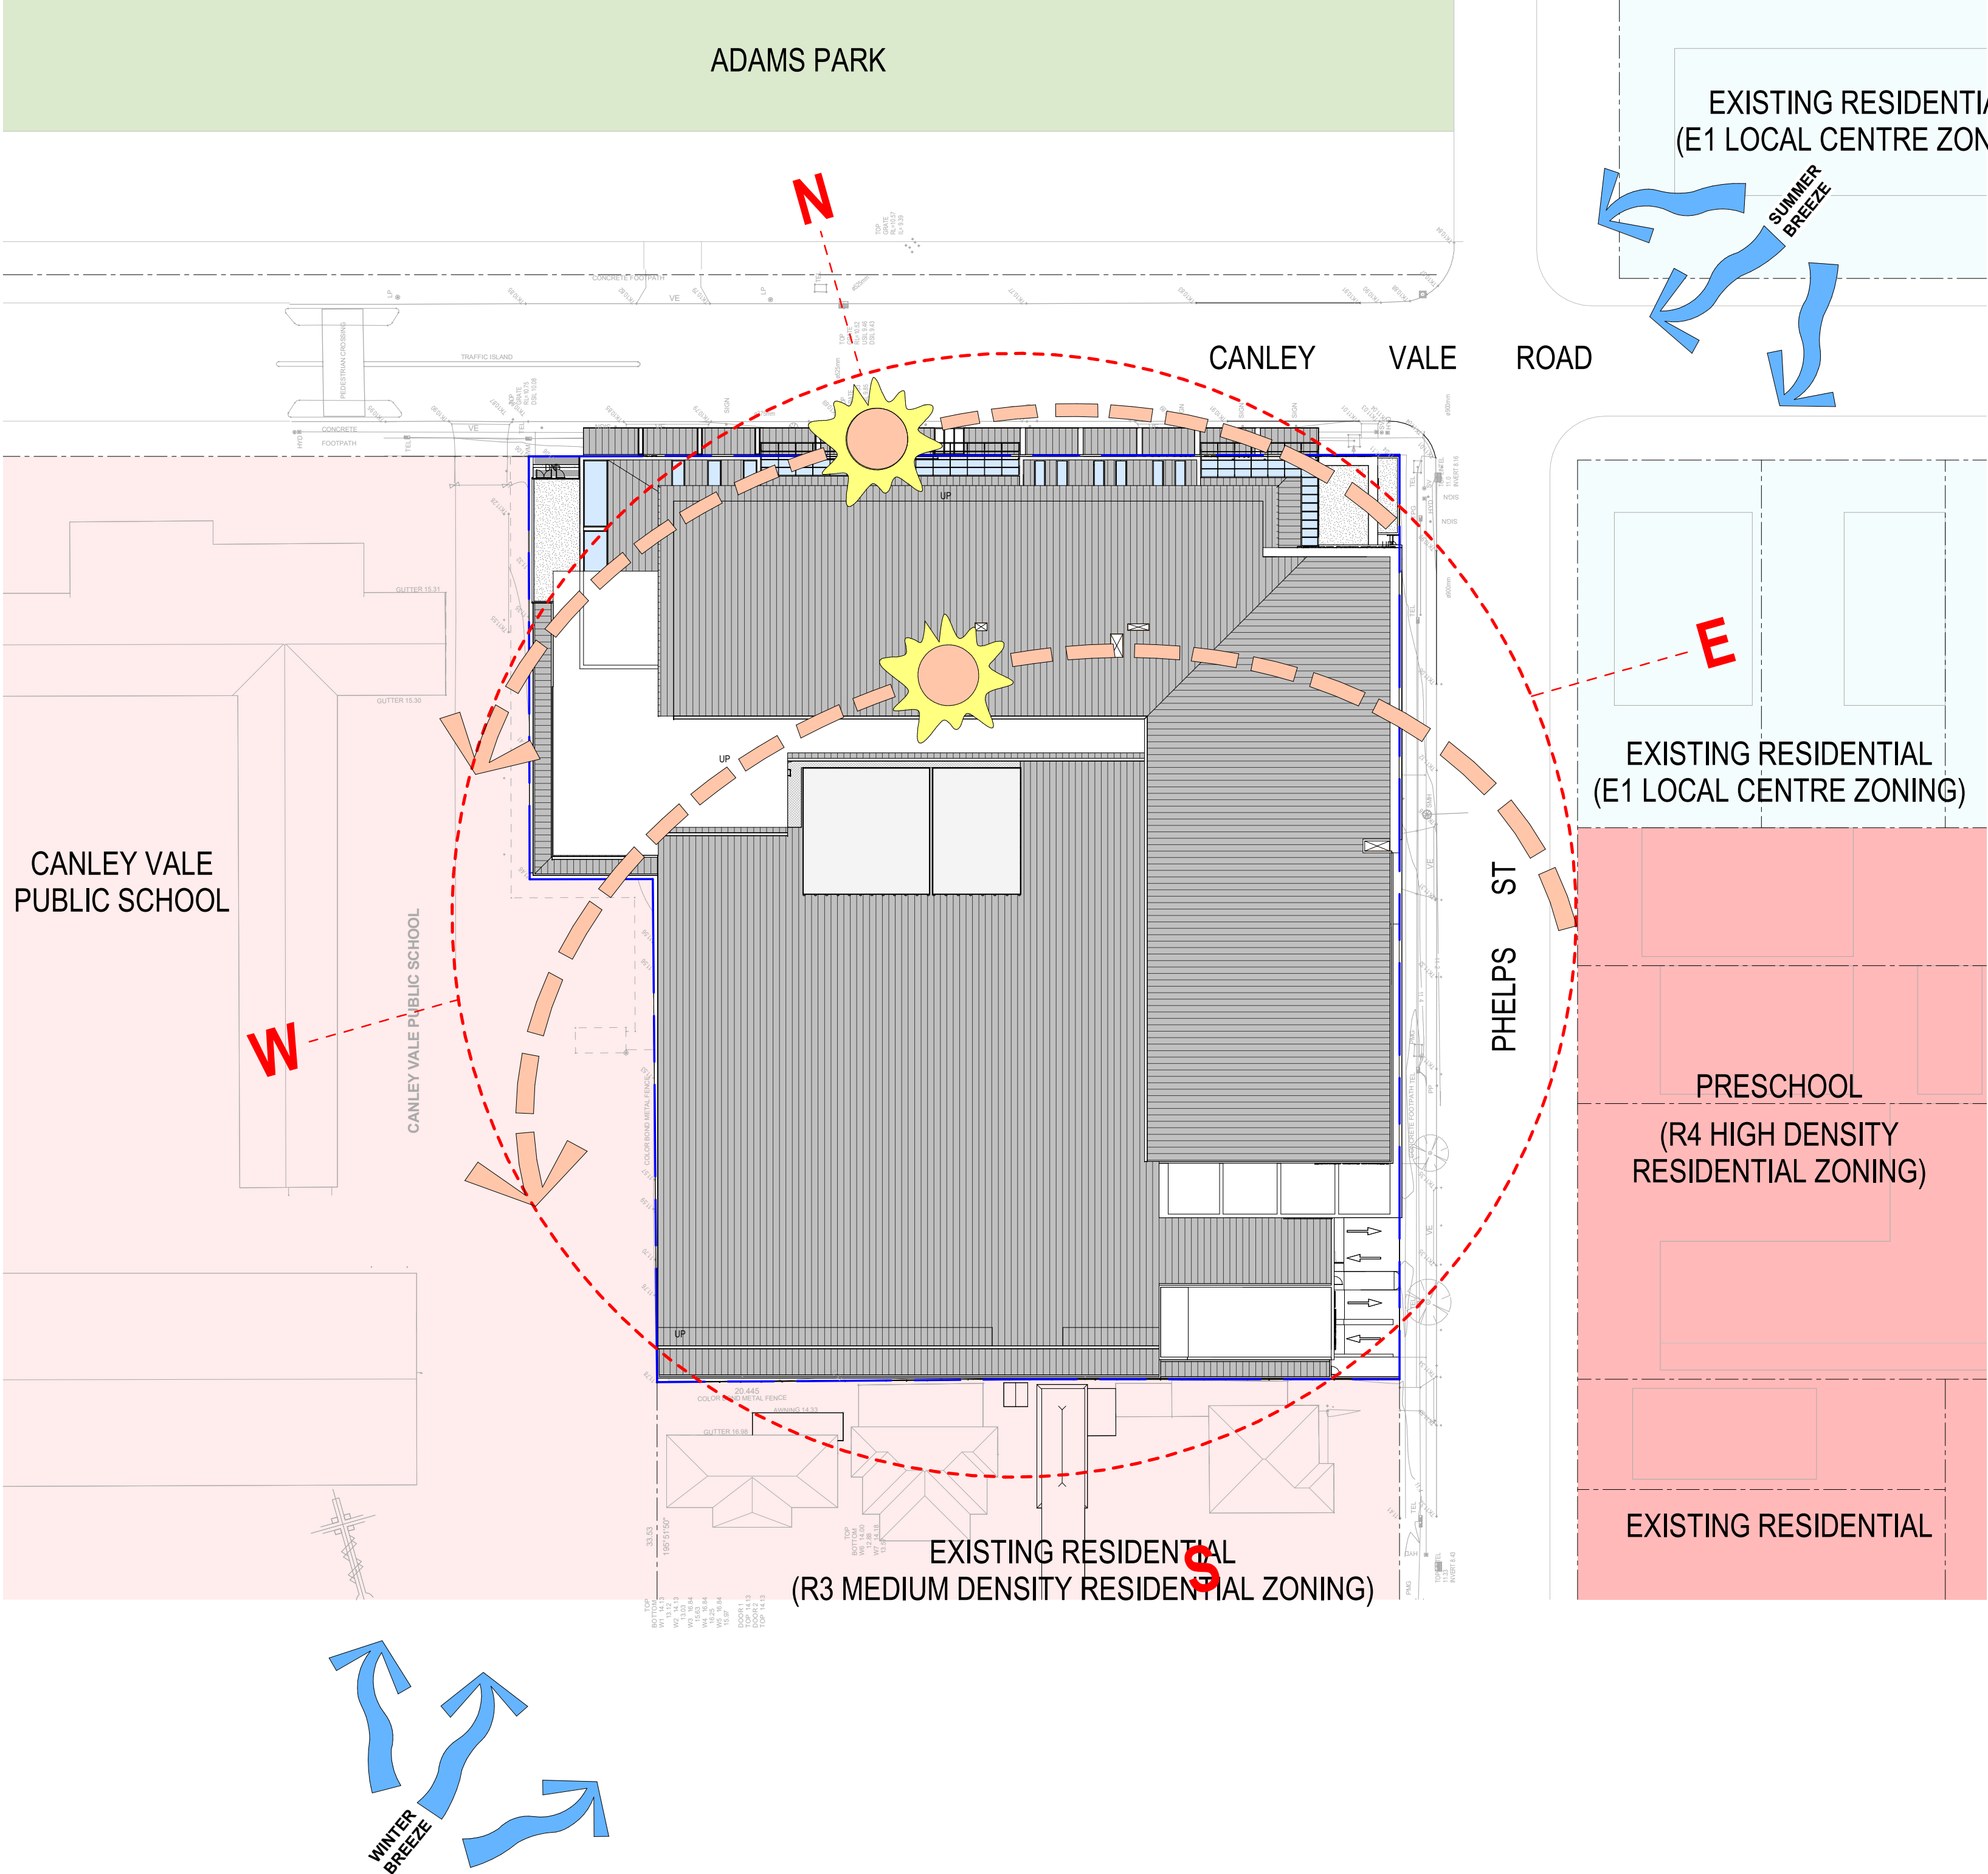


FOR INFORMATION


All dimensions to be checked on site, written dimensions only to be used. Do not scale from drawings. Copyright of the design shown herein is retained by the Architect. Written authority is required for any reproduction.

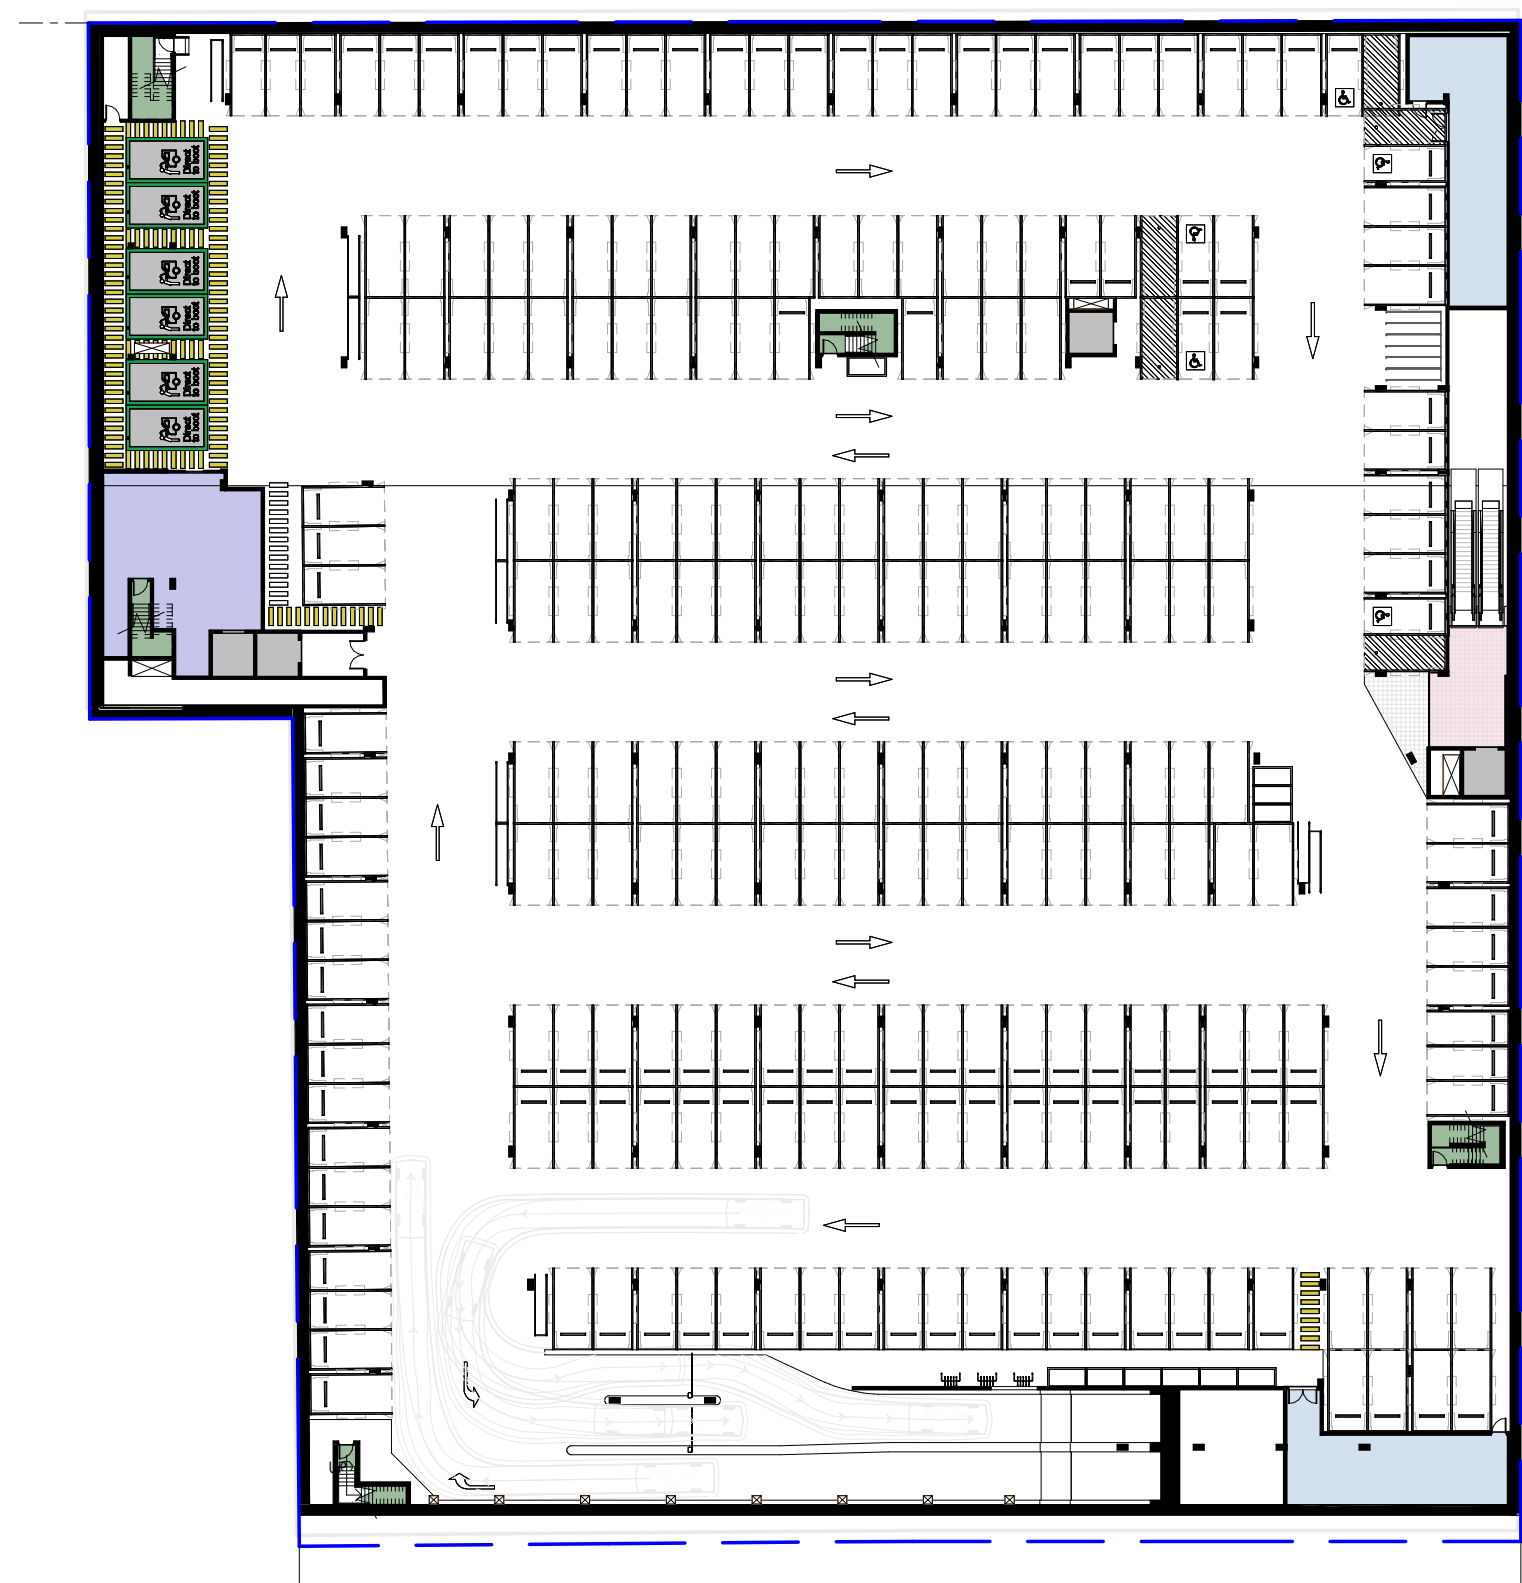


1 Notification Plan - BASEMENT
SCALE 1 : 500

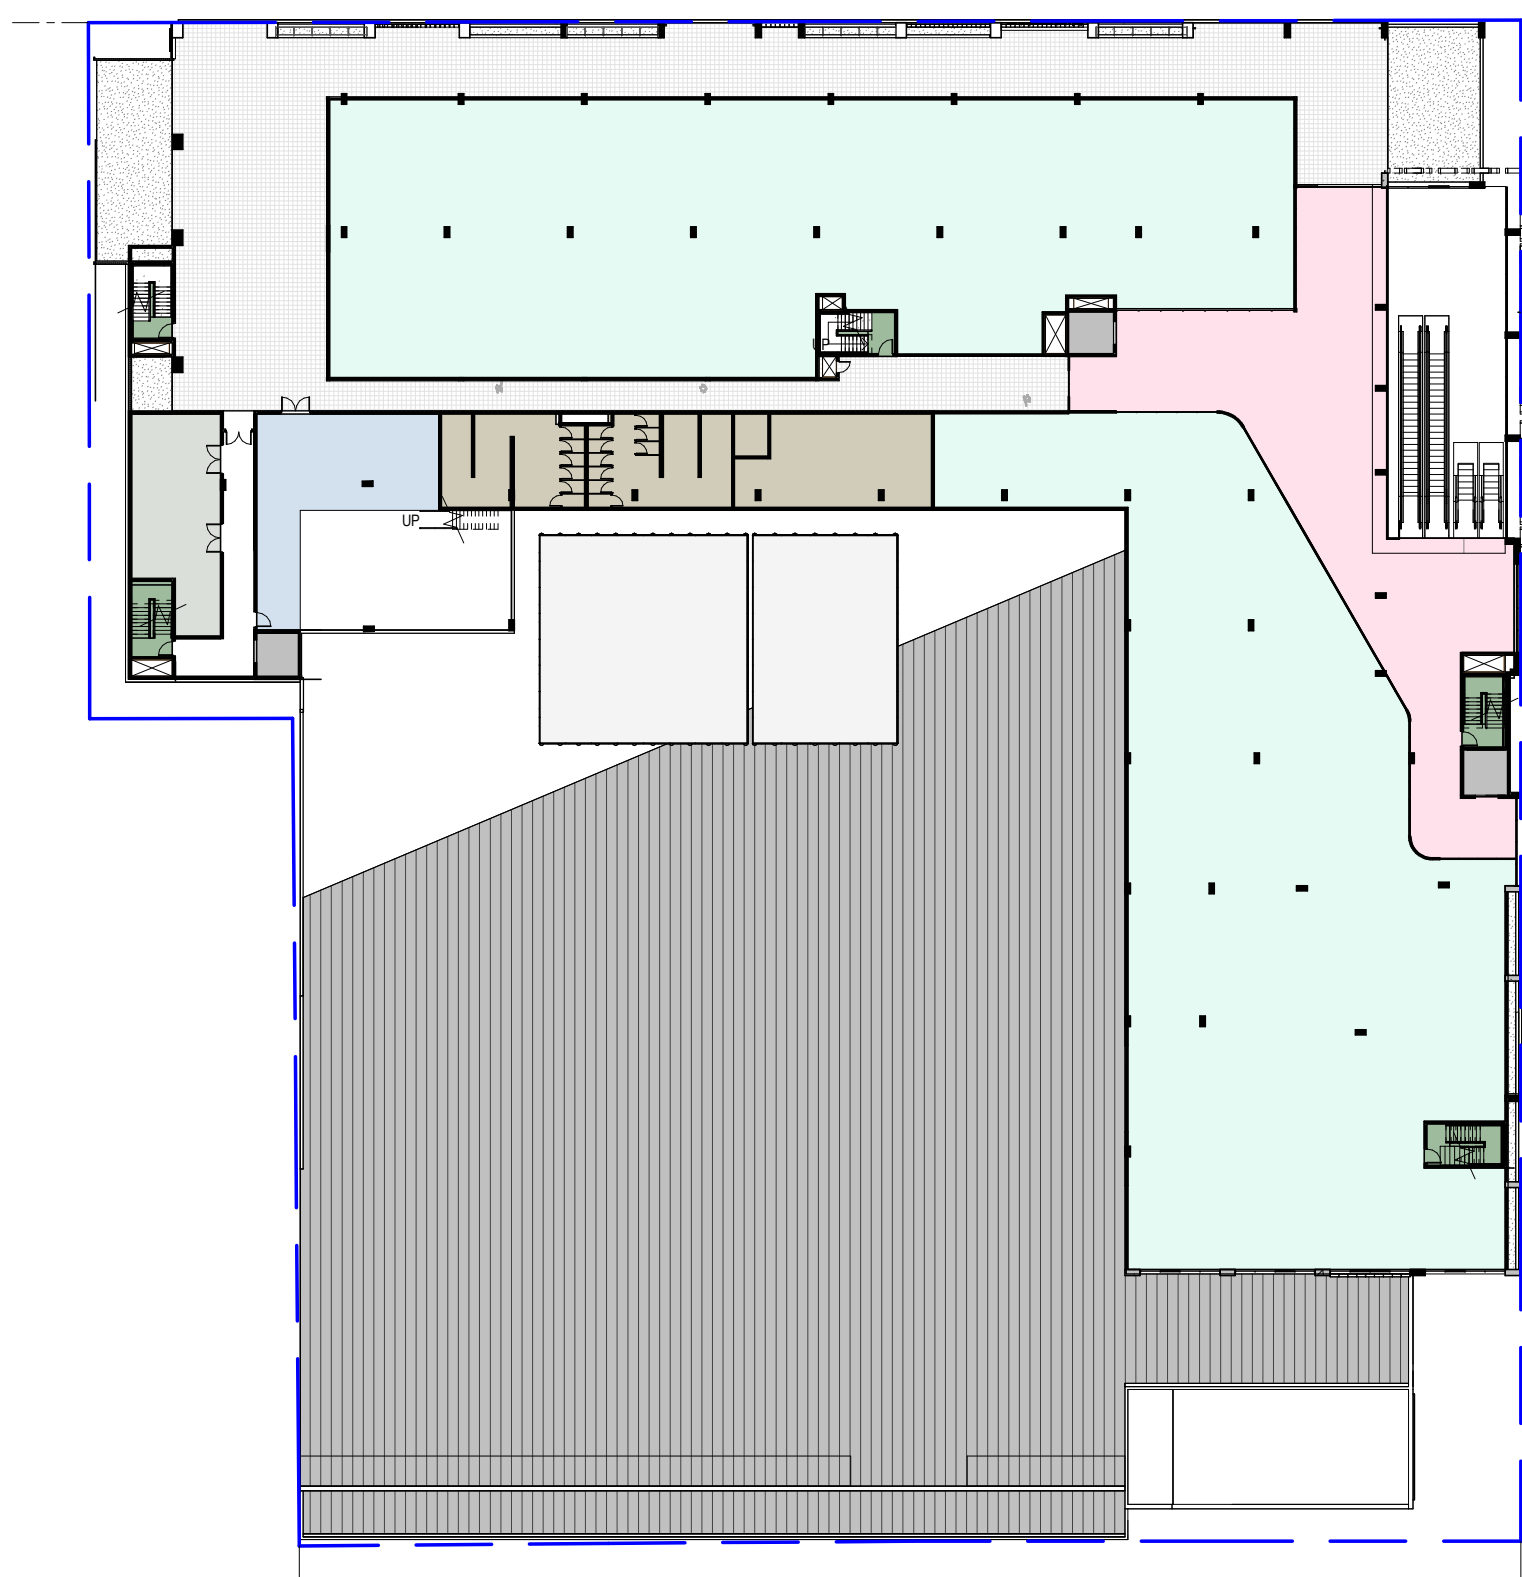

3 Notification Plan - LEVEL 1
SCALE 1 : 500

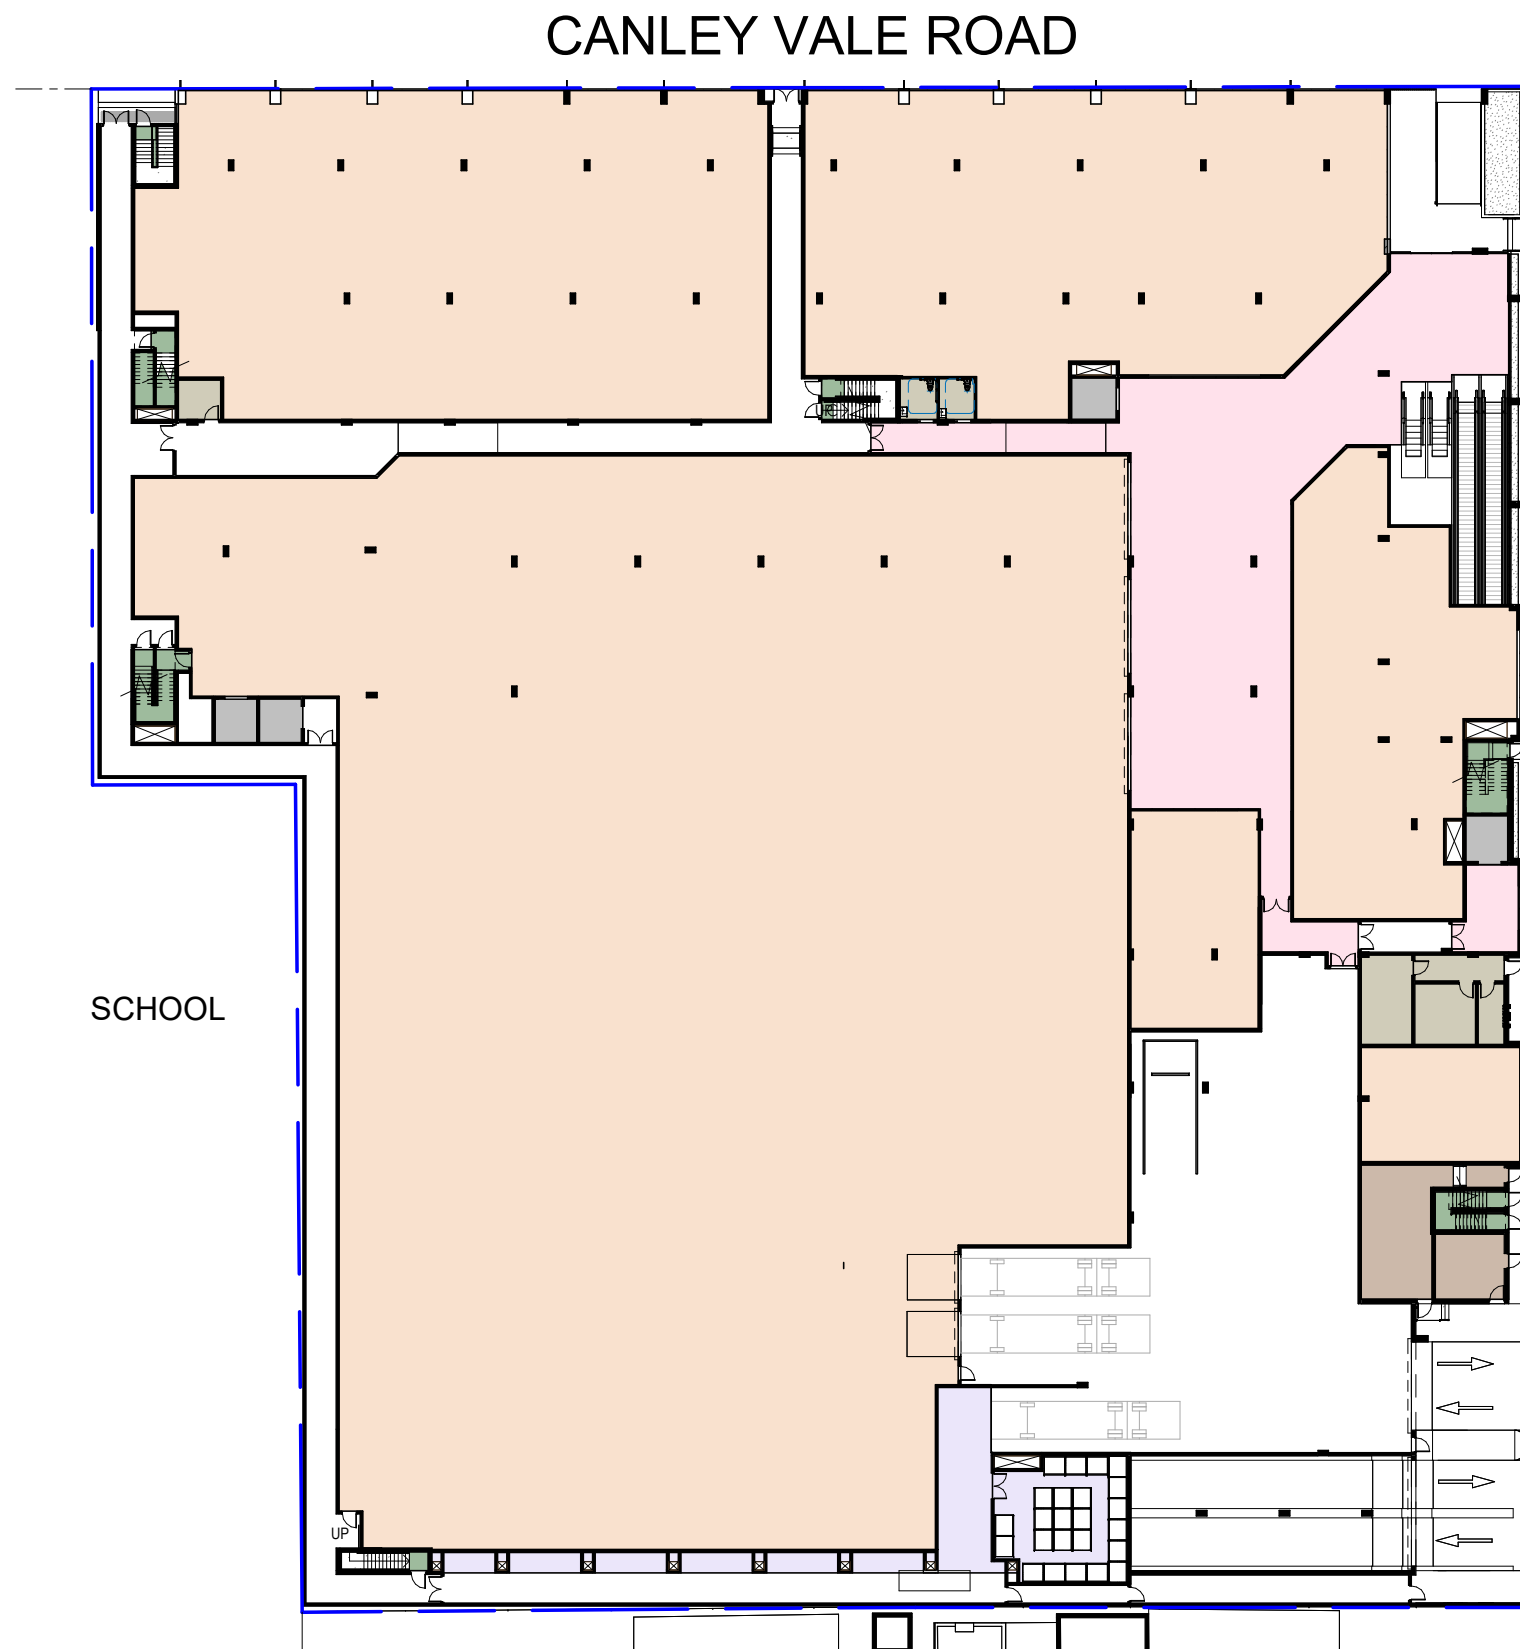


2 Notification Plan - GROUND LEVEL
SCALE 1 : 500

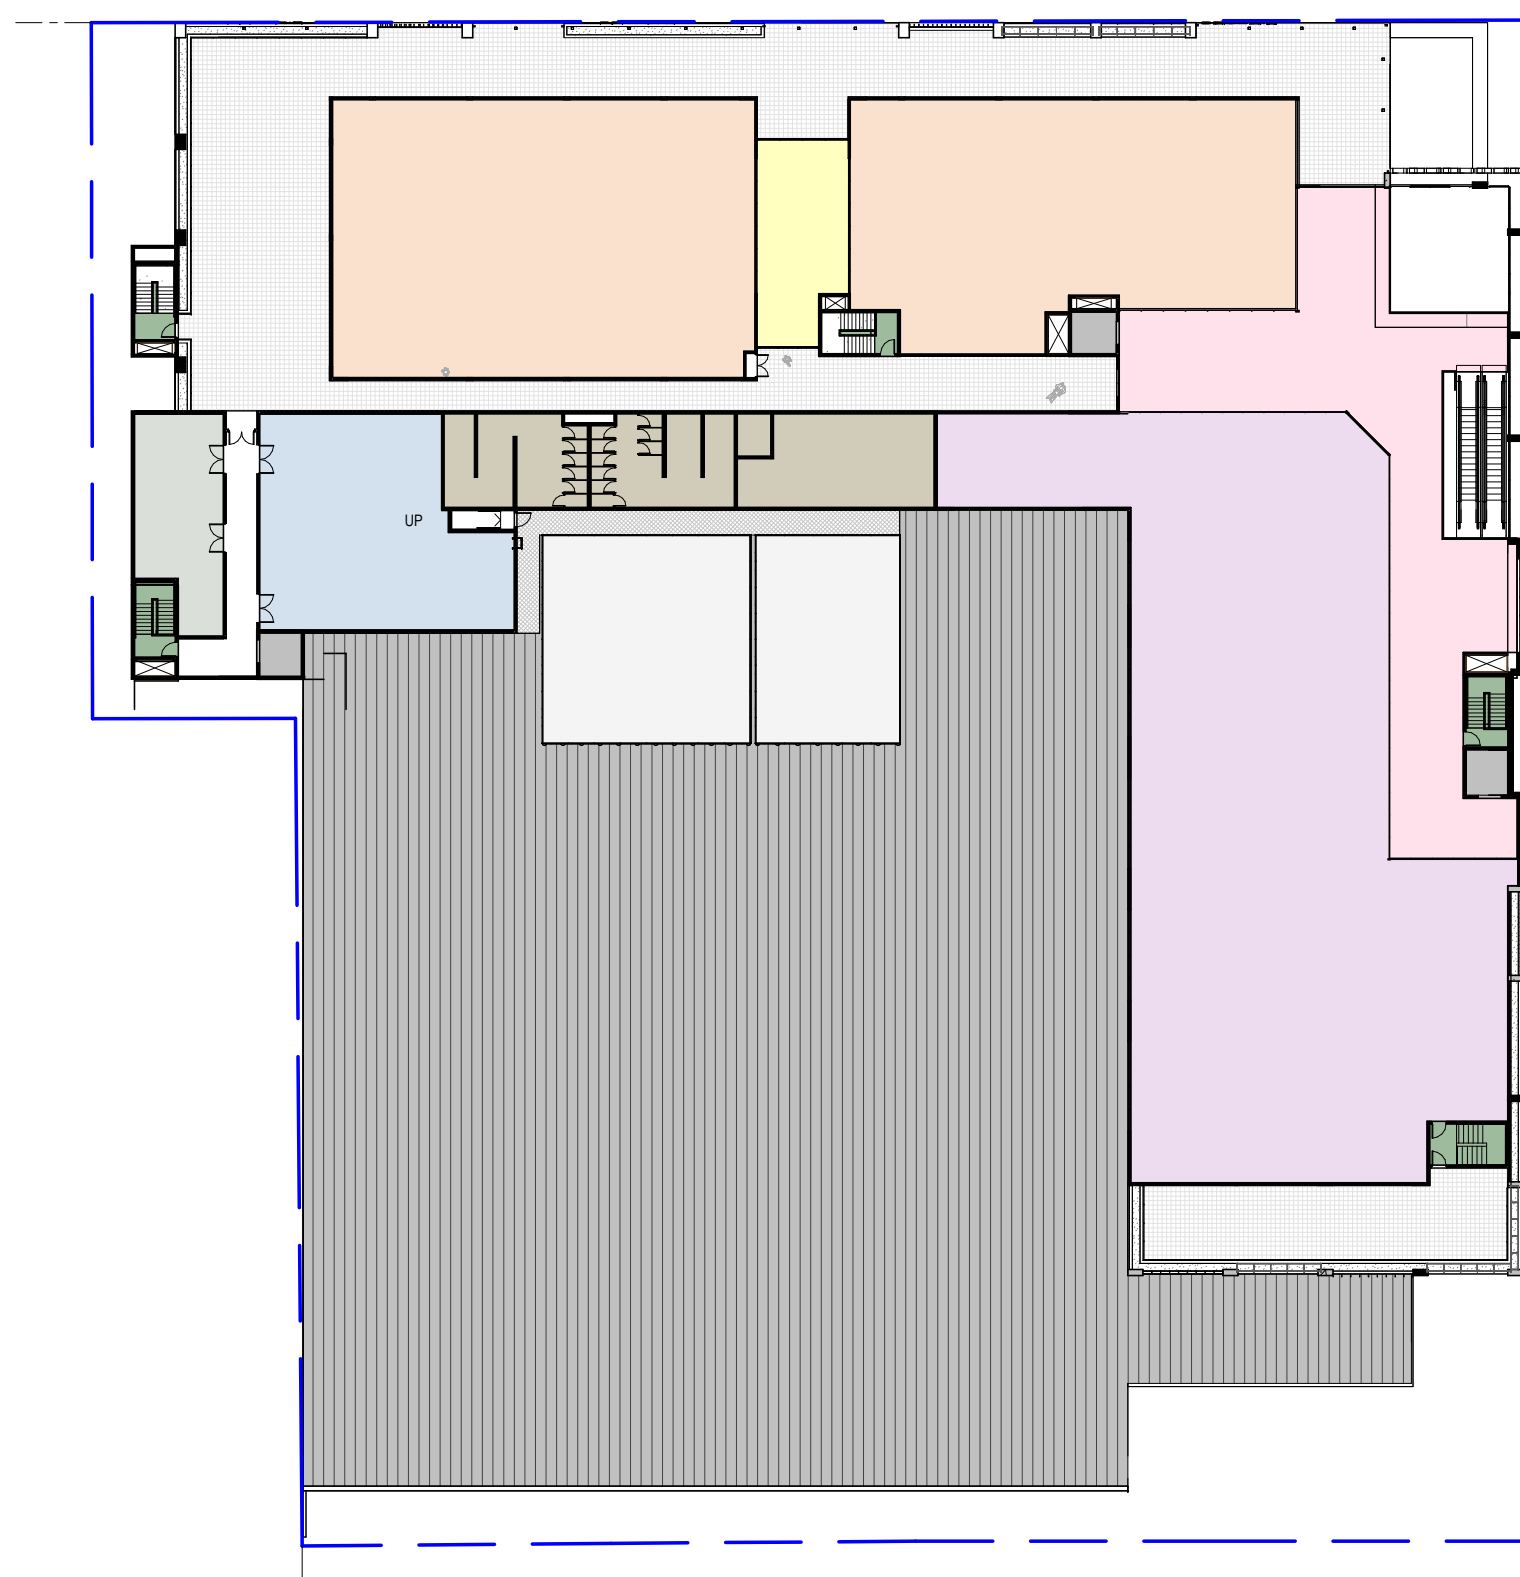


4 Notification Plan - LEVEL 2
SCALE 1 : 500




5 PROPOSED NORTH ELEVATION.
SCALE 1 : 500

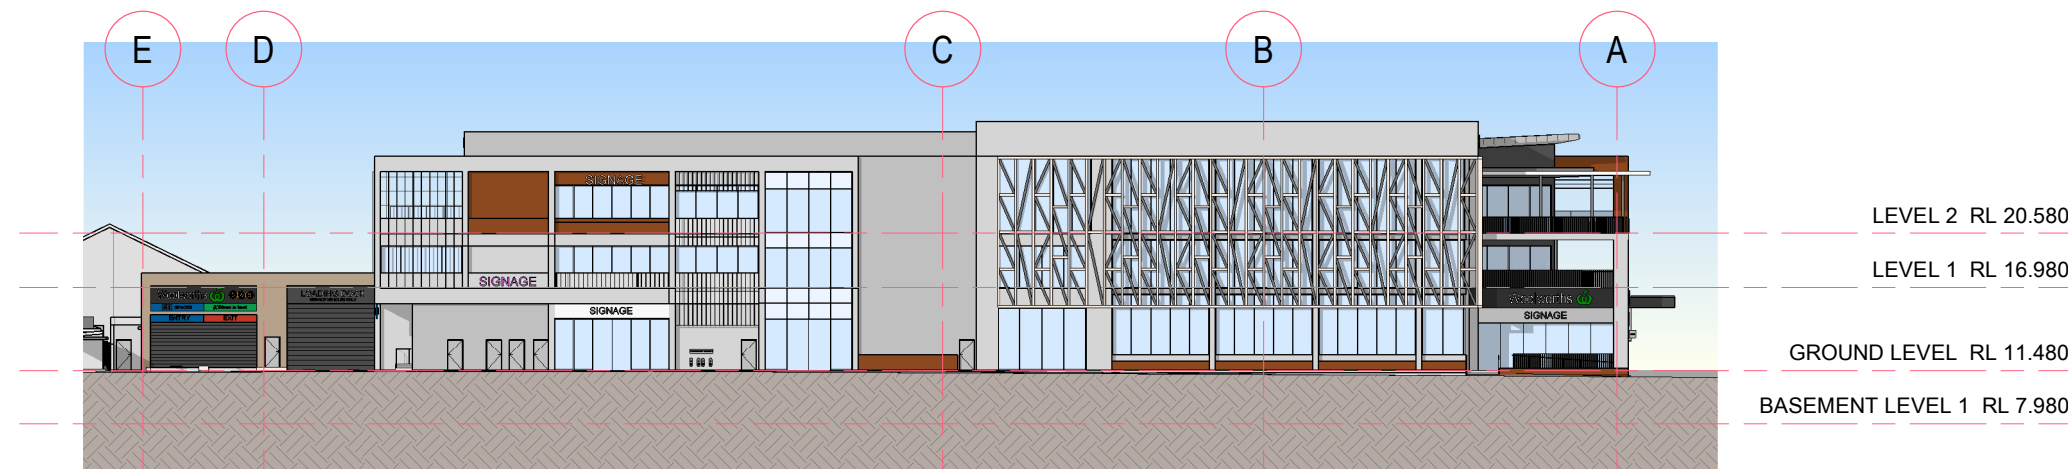

6 PROPOSED EAST ELEVATION.
SCALE 1 : 500

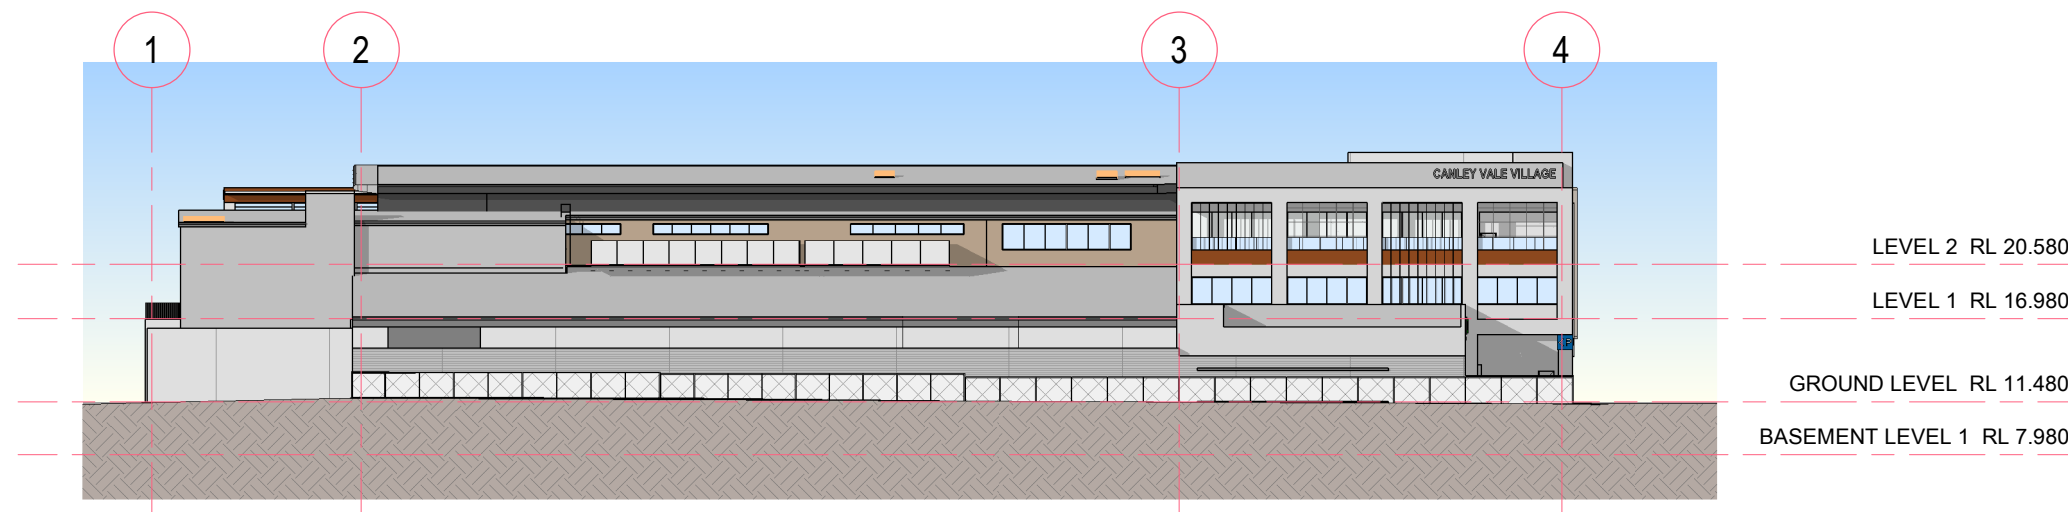

7 PROPOSED SOUTH ELEVATION.
SCALE 1 : 500

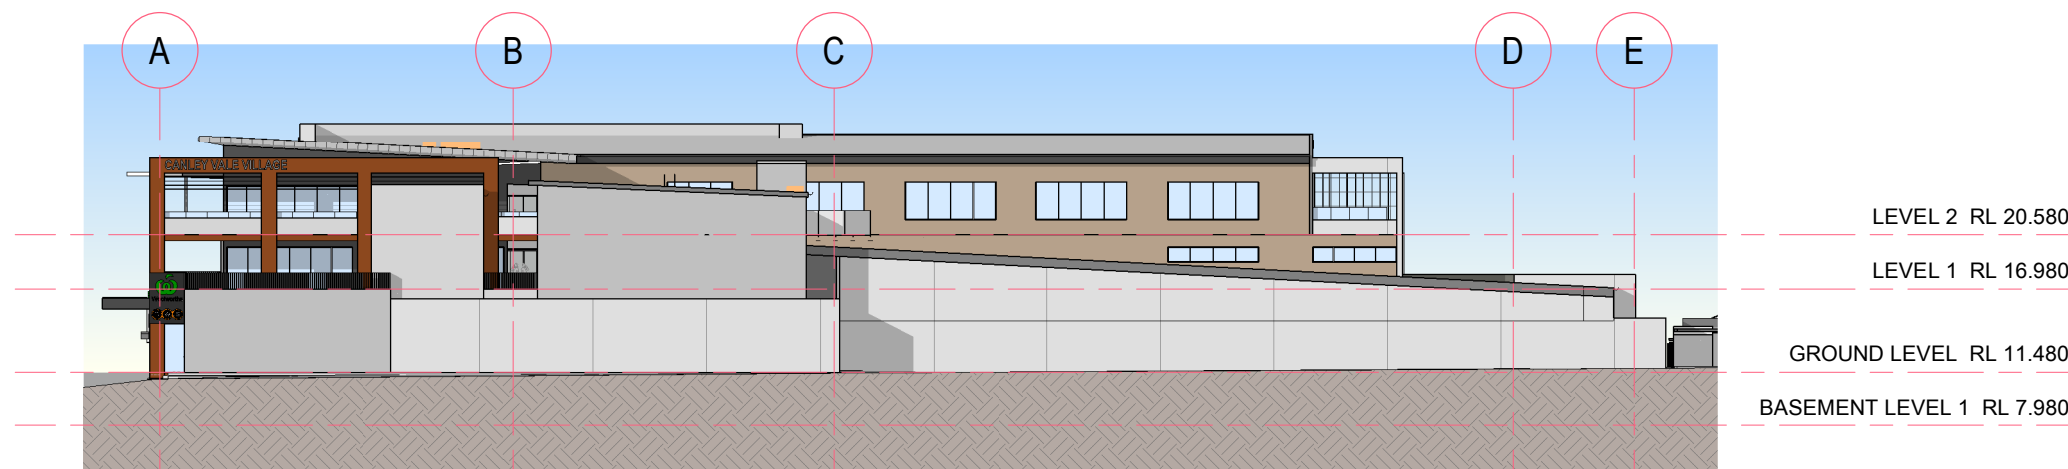

8 PROPOSED WEST ELEVATION.
SCALE 1 : 500

CANLEY VALE SHOPPING CENTRE
62 CANLEY VALE ROAD CANLEY VALE 2166


ISSUE	DATE	DESCRIPTION
1	19.03.25	FOR APPROVAL
A	26.08.25	FOR REVIEW

NOTIFICATION PLAN

A00.05

DA - A

1 : 500 @ A1
1 : 1000 @ A3

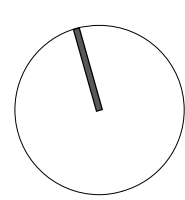


68 Alexander Street
Crows Nest, NSW 2065
ABN 43 092 960 499
T +61 2 9437 0511
www.bngrouponline.com

BN Architecture
Urban Design
Masterplanning
Graphics
Interiors

FOR INFORMATION

All dimensions to be checked on site, written dimensions only to be used. Do not scale from drawings. Copyright of the design shown herein is retained by the Architect. Written authority is required for any reproduction.

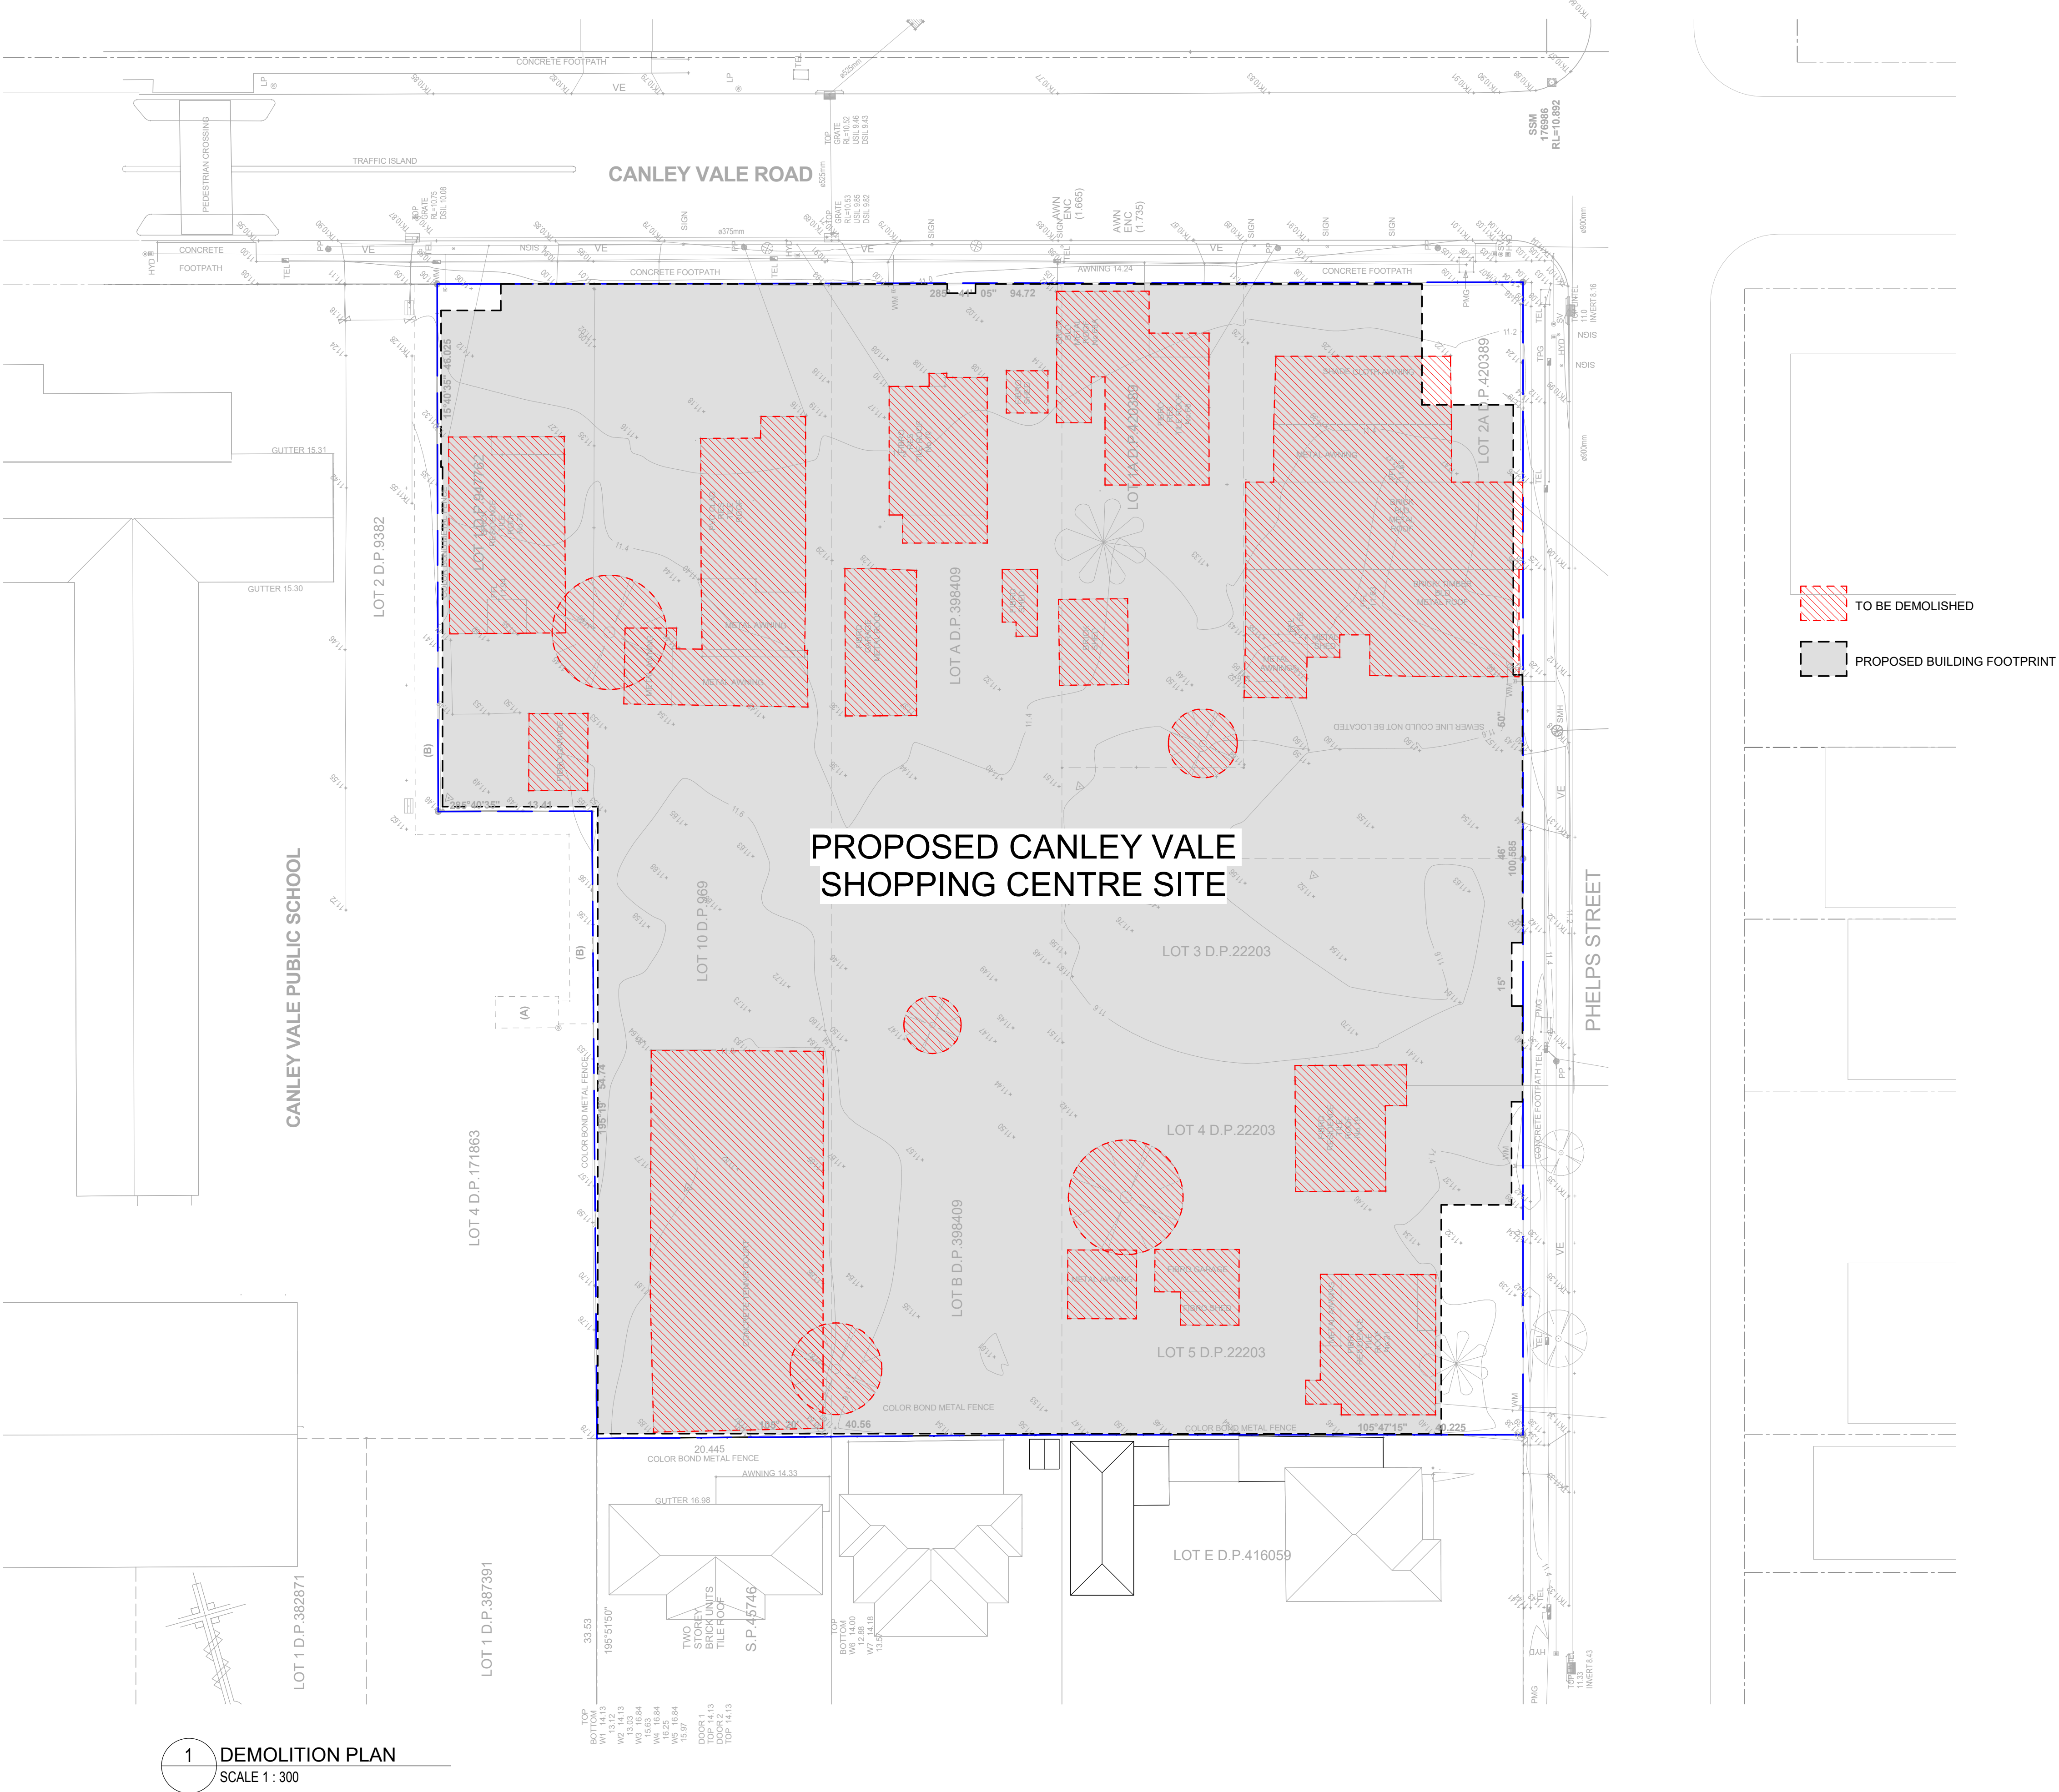


1 DEMOLITION PLAN
SCALE 1 : 300

CANLEY VALE SHOPPING CENTRE
62 CANLEY VALE ROAD CANLEY VALE 2166

ISSUE	DATE	DESCRIPTION
1	19.03.25	FOR APPROVAL

DEMOLITION PLAN

A02.01 DA - 1
1 : 300 @ A1
1 : 600 @ A3

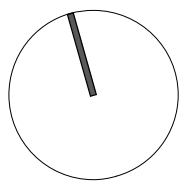


68 Alexander Street
Crows Nest, NSW 2065
ABN 43 092 960 499
T +61 2 9437 0511
www.bngrouponline.com

BN Architecture
Urban Design
Masterplanning
Graphics
Interiors

FOR INFORMATION

All dimensions to be checked on site, written dimensions only to be used. Do not scale from drawings. Copyright of the design shown herein is retained by the Architect. Written authority is required for any reproduction.

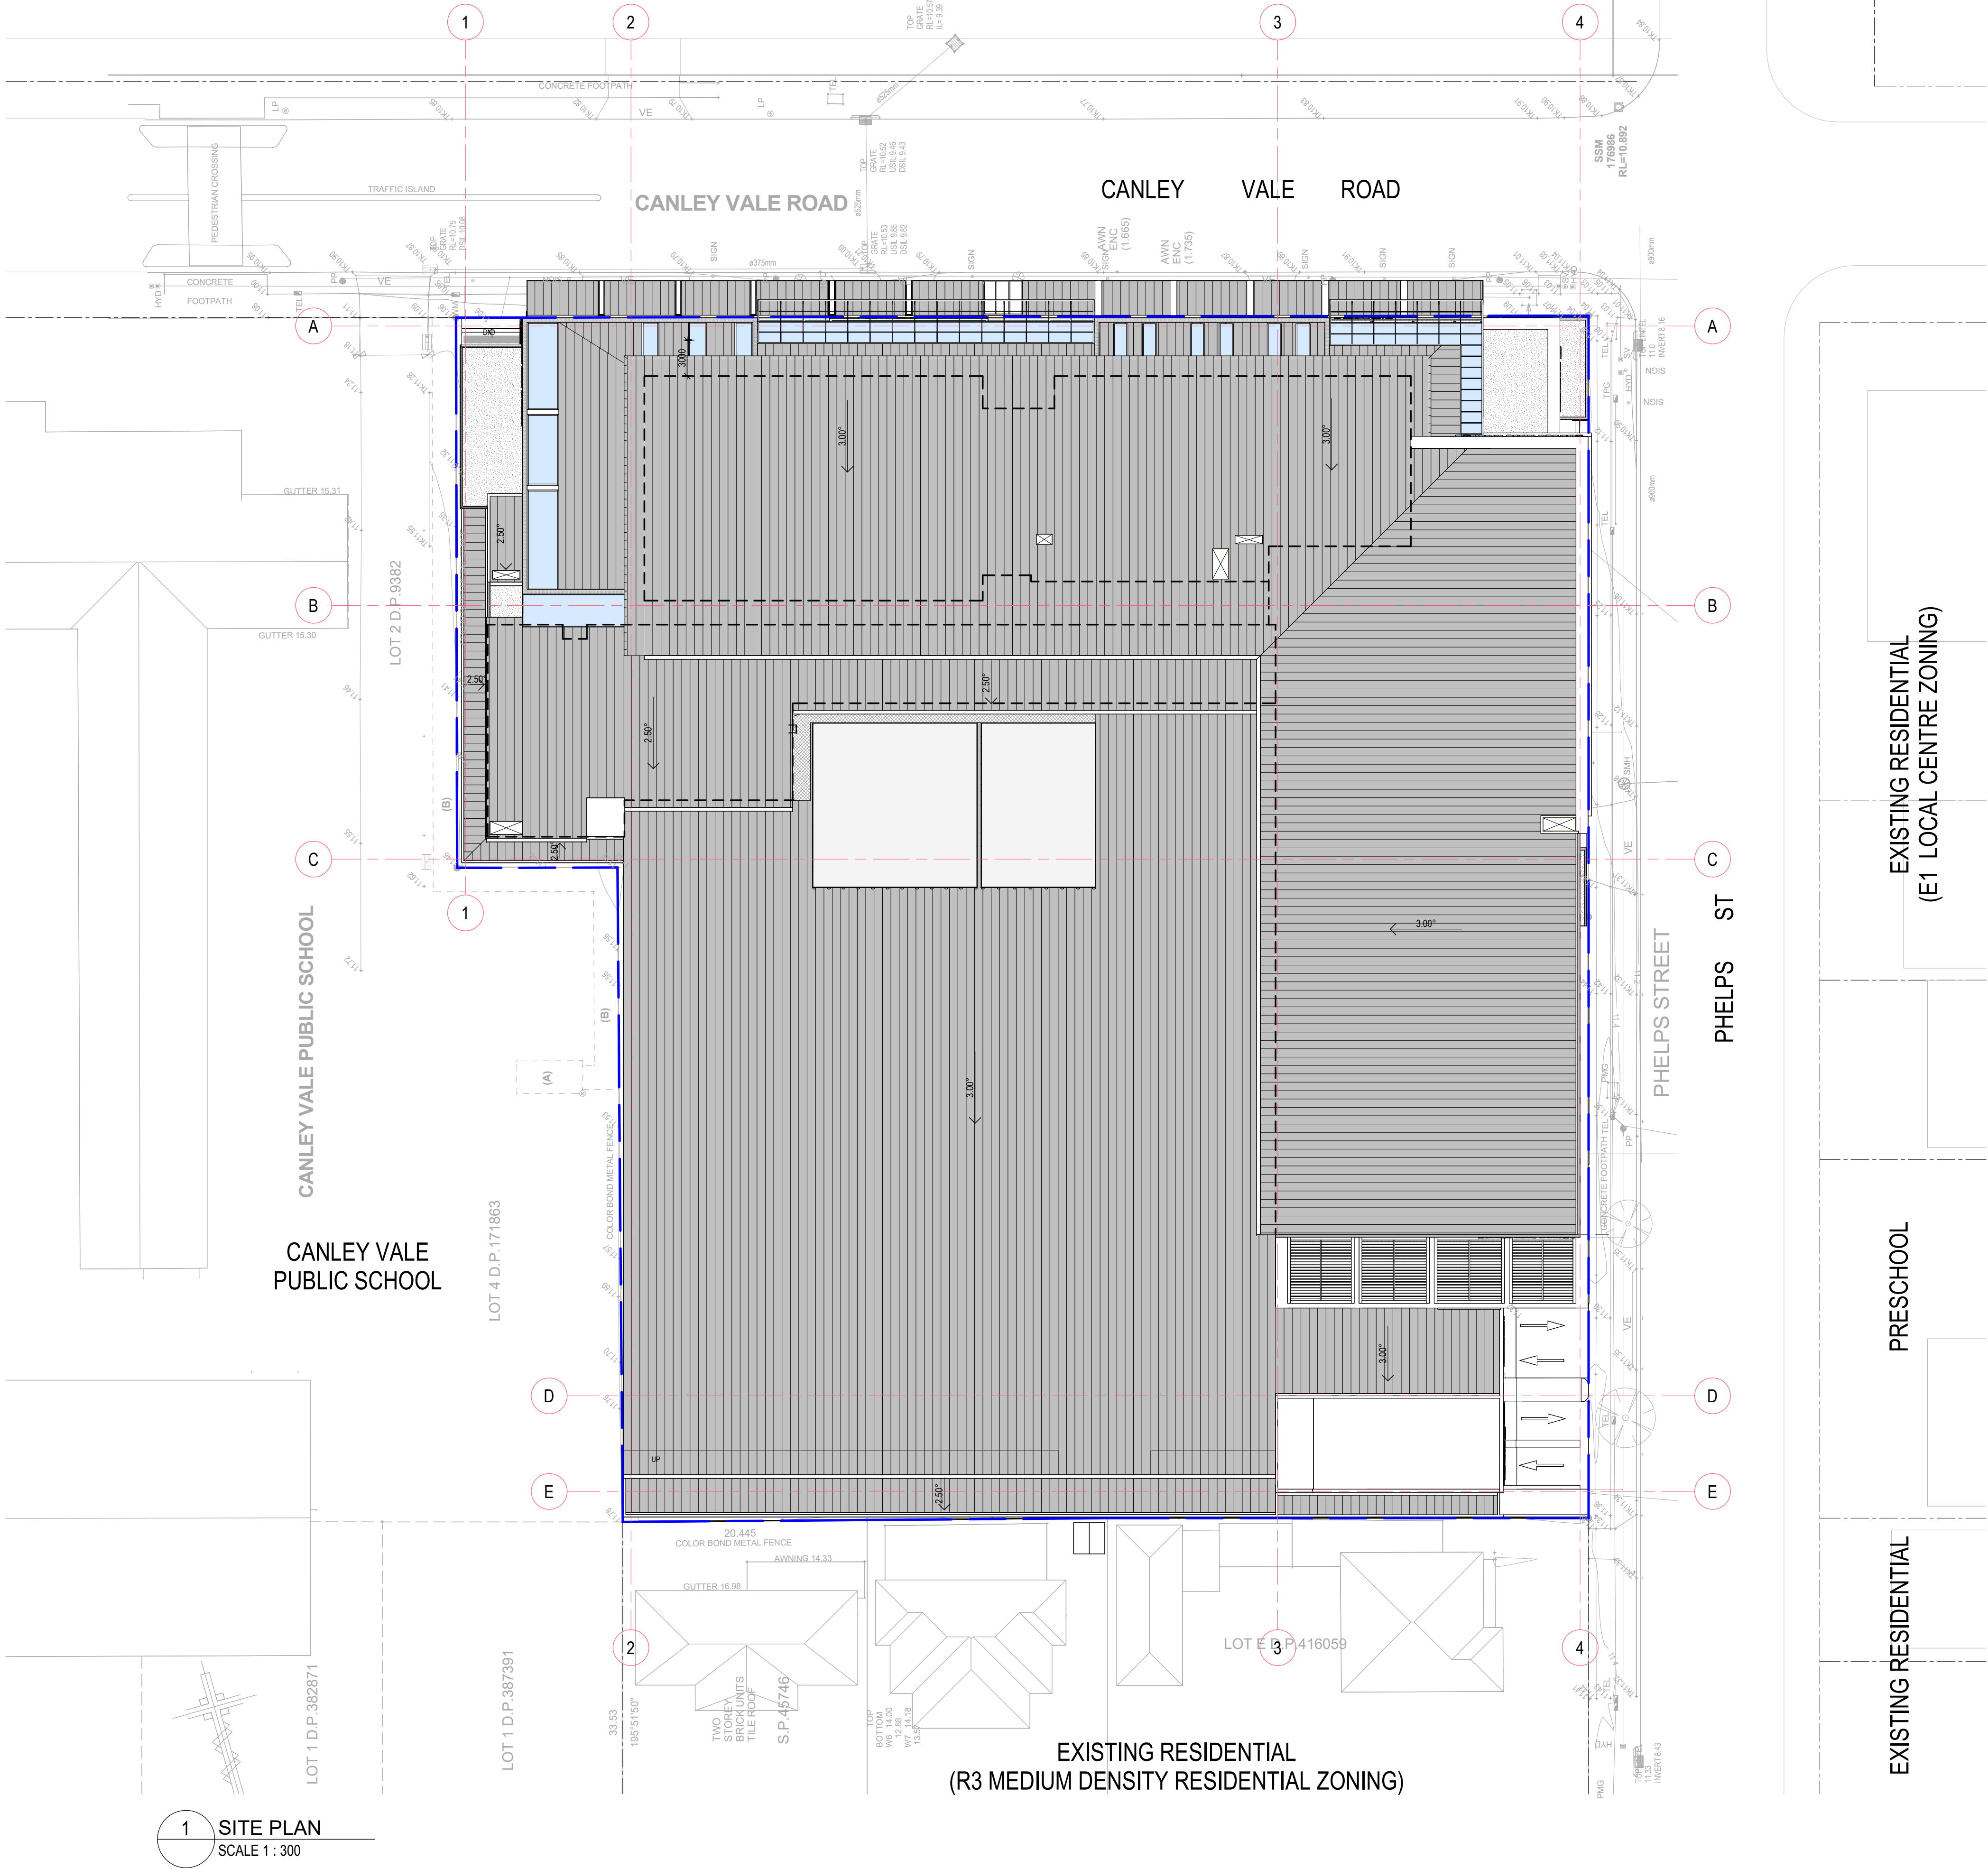


1 SITE PLAN
SCALE 1 : 300

CANLEY VALE SHOPPING CENTRE
62 CANLEY VALE ROAD CANLEY VALE 2166

ISSUE	DATE	DESCRIPTION
1	19.03.25	FOR APPROVAL
A	26.08.25	FOR REVIEW

SITE PLAN

A02.02 DA - A
1 : 300 @ A1
1 : 600 @ A3

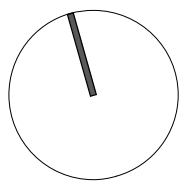


68 Alexander Street
Crows Nest, NSW 2065
ABN 43 092 960 499
T +61 2 9437 0511
www.bngrouponline.com

BN Architecture
Urban Design
Masterplanning
Graphics
Interiors

FOR INFORMATION

All dimensions to be checked on site, written dimensions only to be used. Do not scale from drawings. Copyright of the design shown herein is retained by the Architect. Written authority is required for any reproduction.

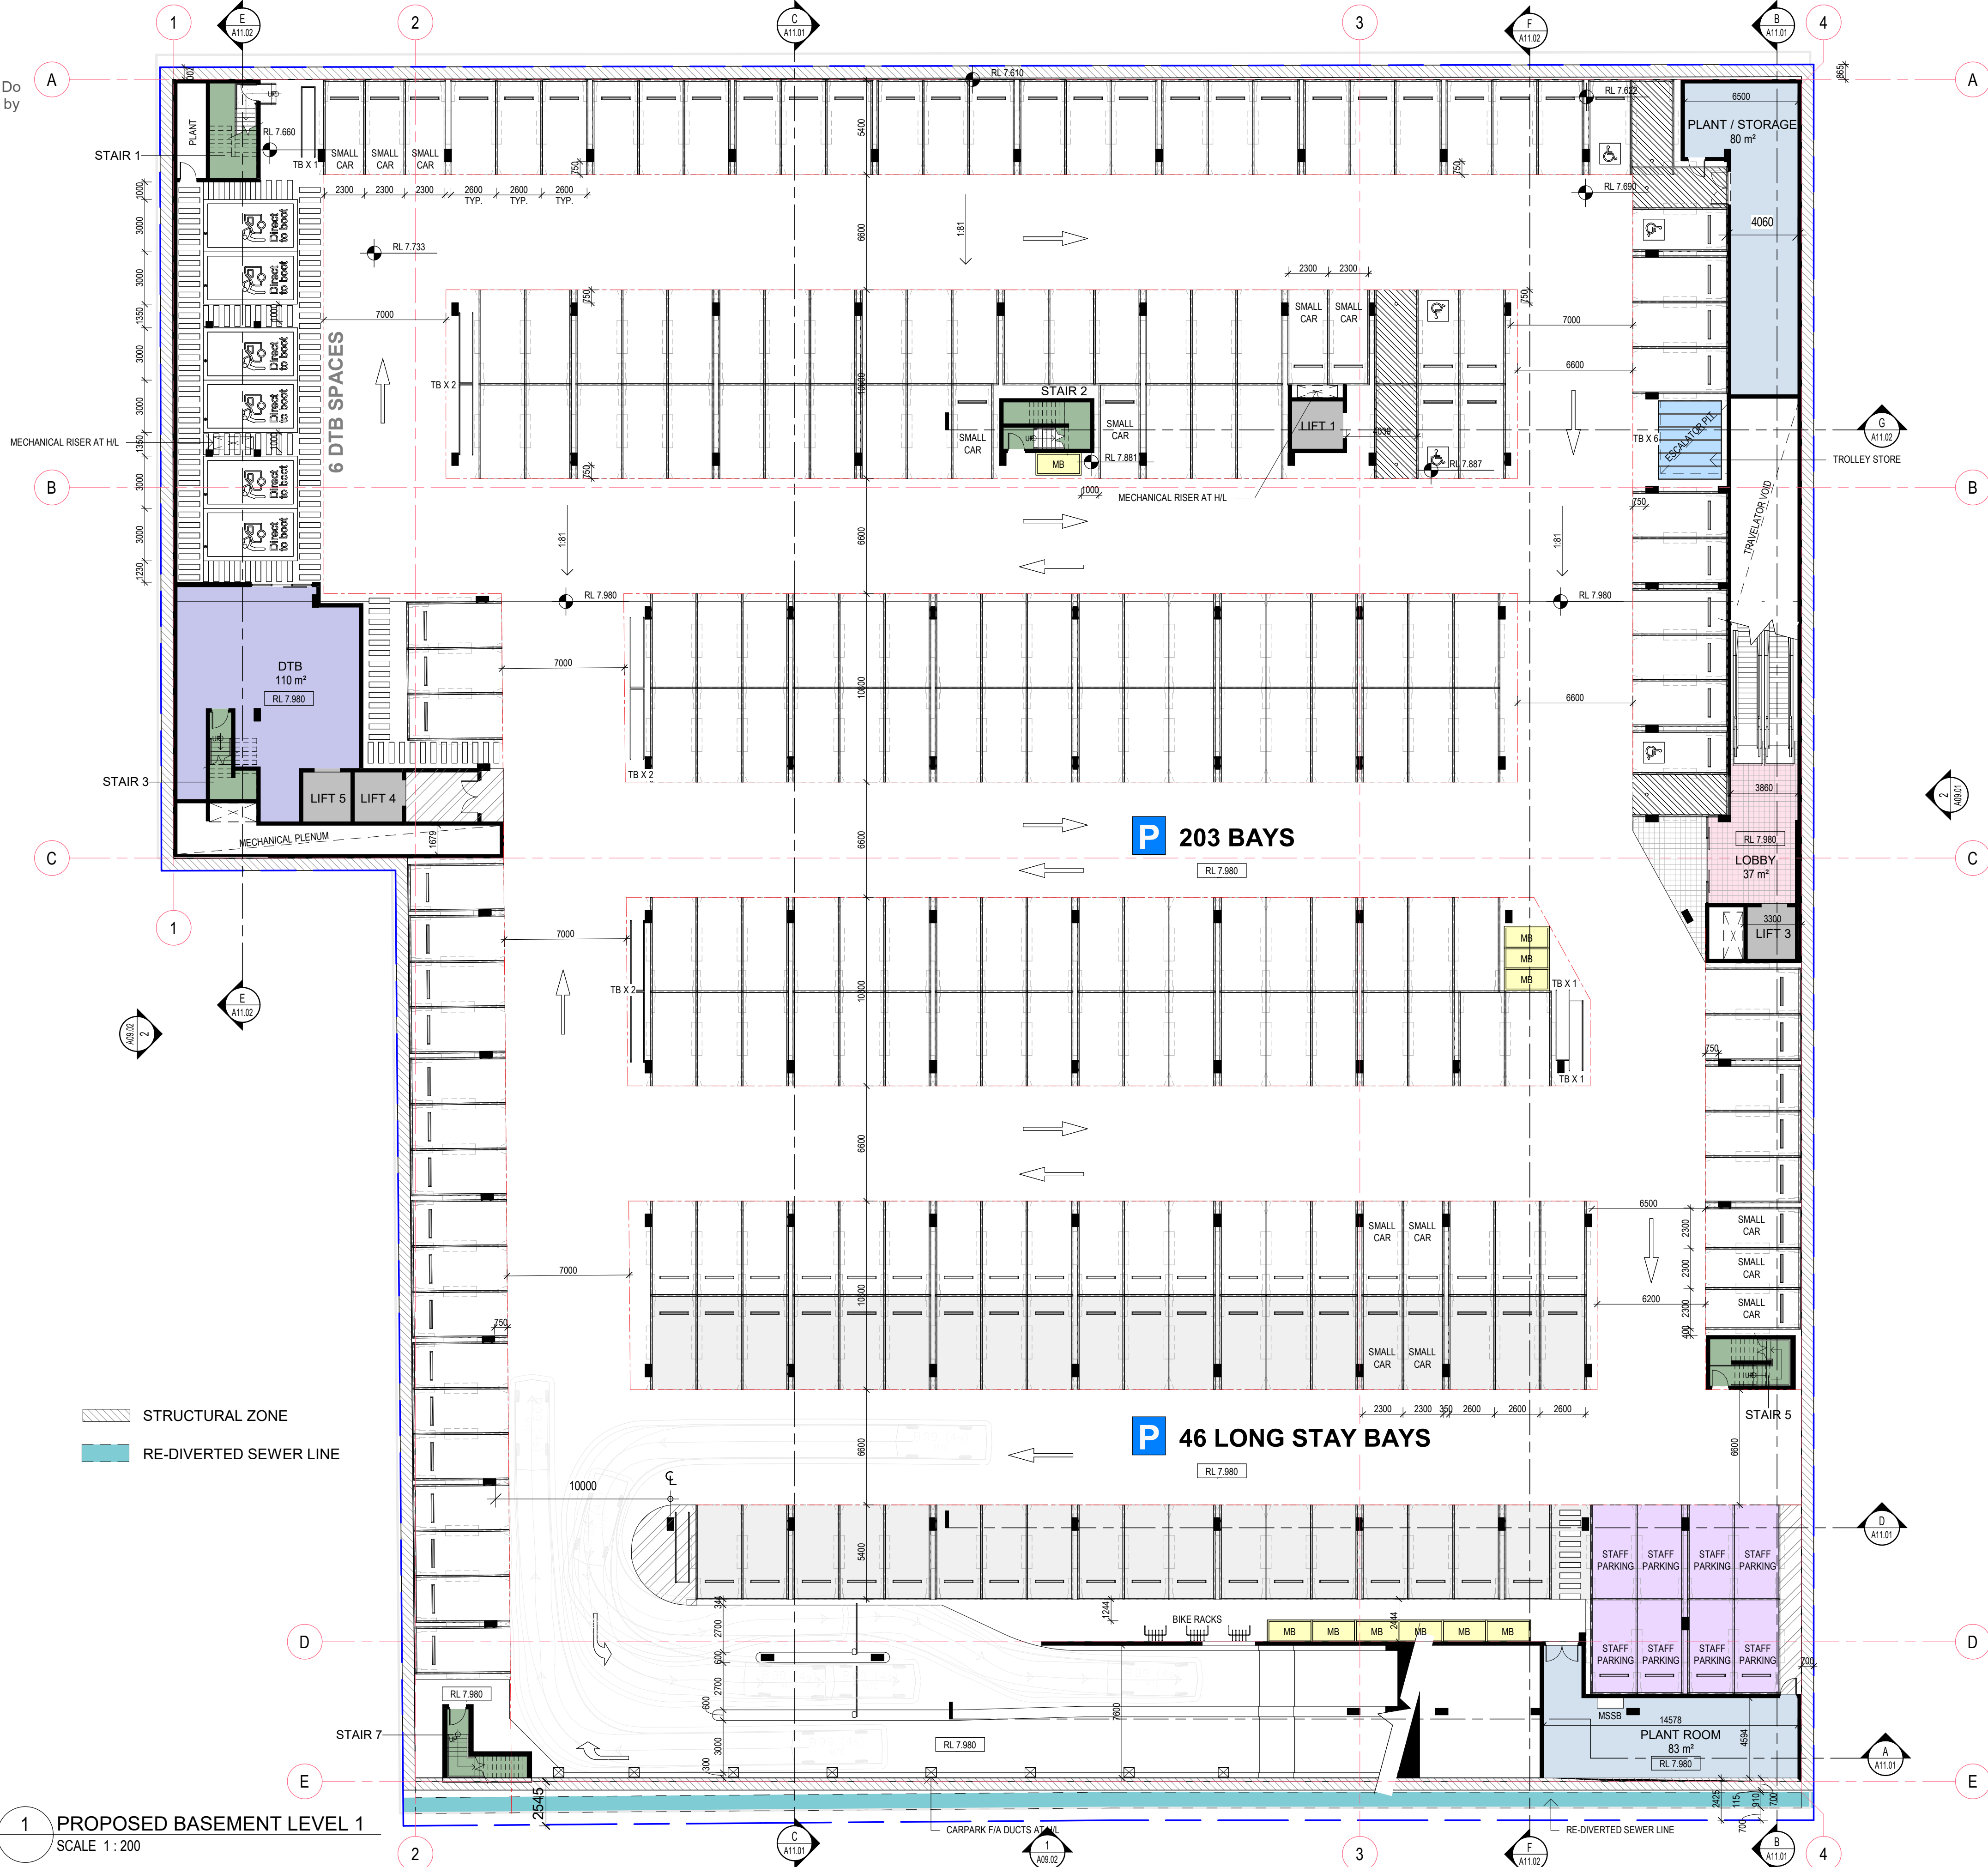

STRUCTURAL ZONE
RE-DIVERTED SEWER LINE


1 PROPOSED BASEMENT LEVEL 1
SCALE 1 : 200

CANLEY VALE SHOPPING CENTRE
62 CANLEY VALE ROAD CANLEY VALE 2166

ISSUE	DATE	DESCRIPTION
A	30.01.25	DESIGN DEVELOPMENT
1	19.03.25	FOR APPROVAL
B	26.08.25	FOR REVIEW

BASEMENT FLOOR PLAN

A02.10 DA - B
1 : 200 @ A1
1 : 400 @ A3

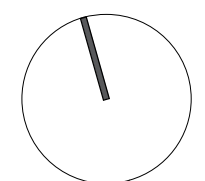

68 Alexander Street
Crows Nest, NSW 2065
ABN 43 092 960 499
T +61 2 9437 0511
www.bngrouponline.com

BN Architecture
Urban Design
Masterplanning
Graphics
Interiors



FOR INFORMATION

All dimensions to be checked on site, written dimensions only to be used. Do not scale from drawings. Copyright of the design shown herein is retained by the Architect. Written authority is required for any reproduction.

CANLEY VALE PUBLIC SCHOOL

CANLEY VALE PUBLIC SCHOOL



CANLEY VALE SHOPPING CENTRE
62 CANLEY VALE ROAD CANLEY VALE 2166


ISSUE	DATE	DESCRIPTION
A	30.01.25	DESIGN DEVELOPMENT
1	19.03.25	FOR APPROVAL
B	26.08.25	FOR REVIEW

GROUND FLOOR PLAN

A02.11 DA - B
As distributed @ A1
1:400 @ A3


68 Alexander Street
Crowns Nest, NSW 2065
ABN 43 092 960 499
T +61 2 9437 0511
www.bngrouponline.com

BN Architecture
Urban Design
Masterplanning
Graphics
Interiors

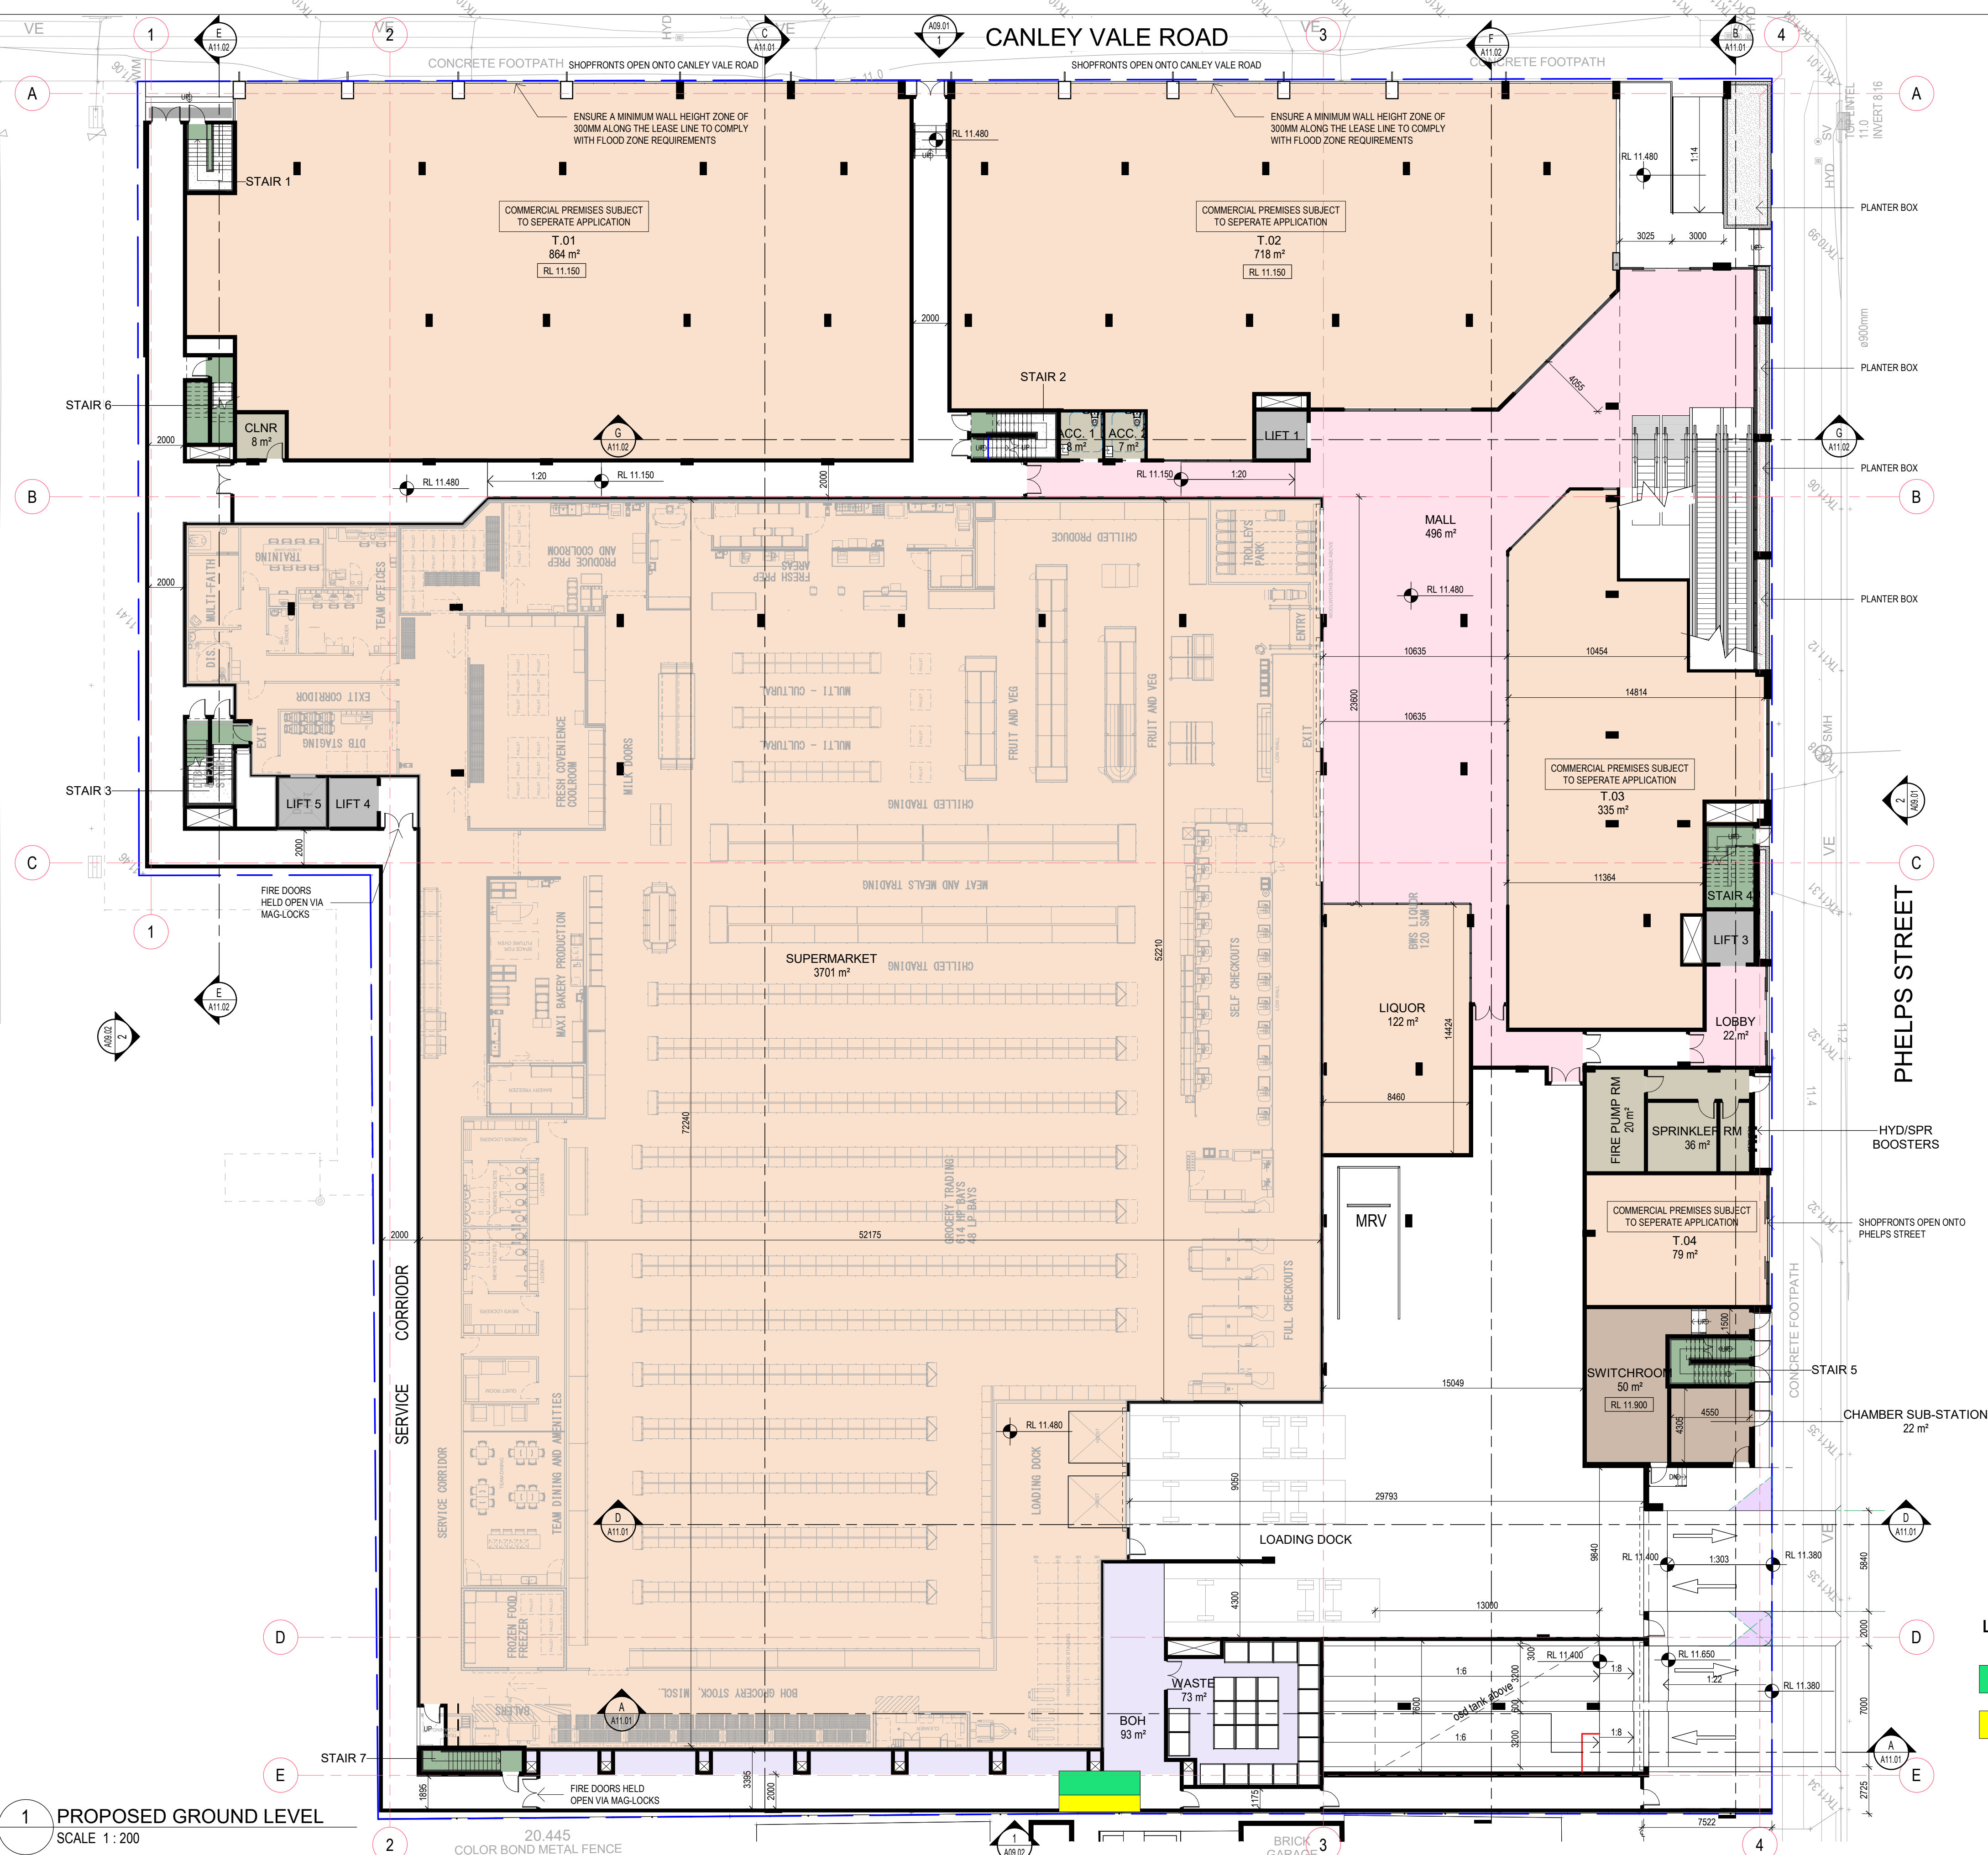

FOR INFORMATION

All dimensions to be checked on site, written dimensions only to be used. Do not scale from drawings. Copyright of the design shown herein is retained by the Architect. Written authority is required for any reproduction.

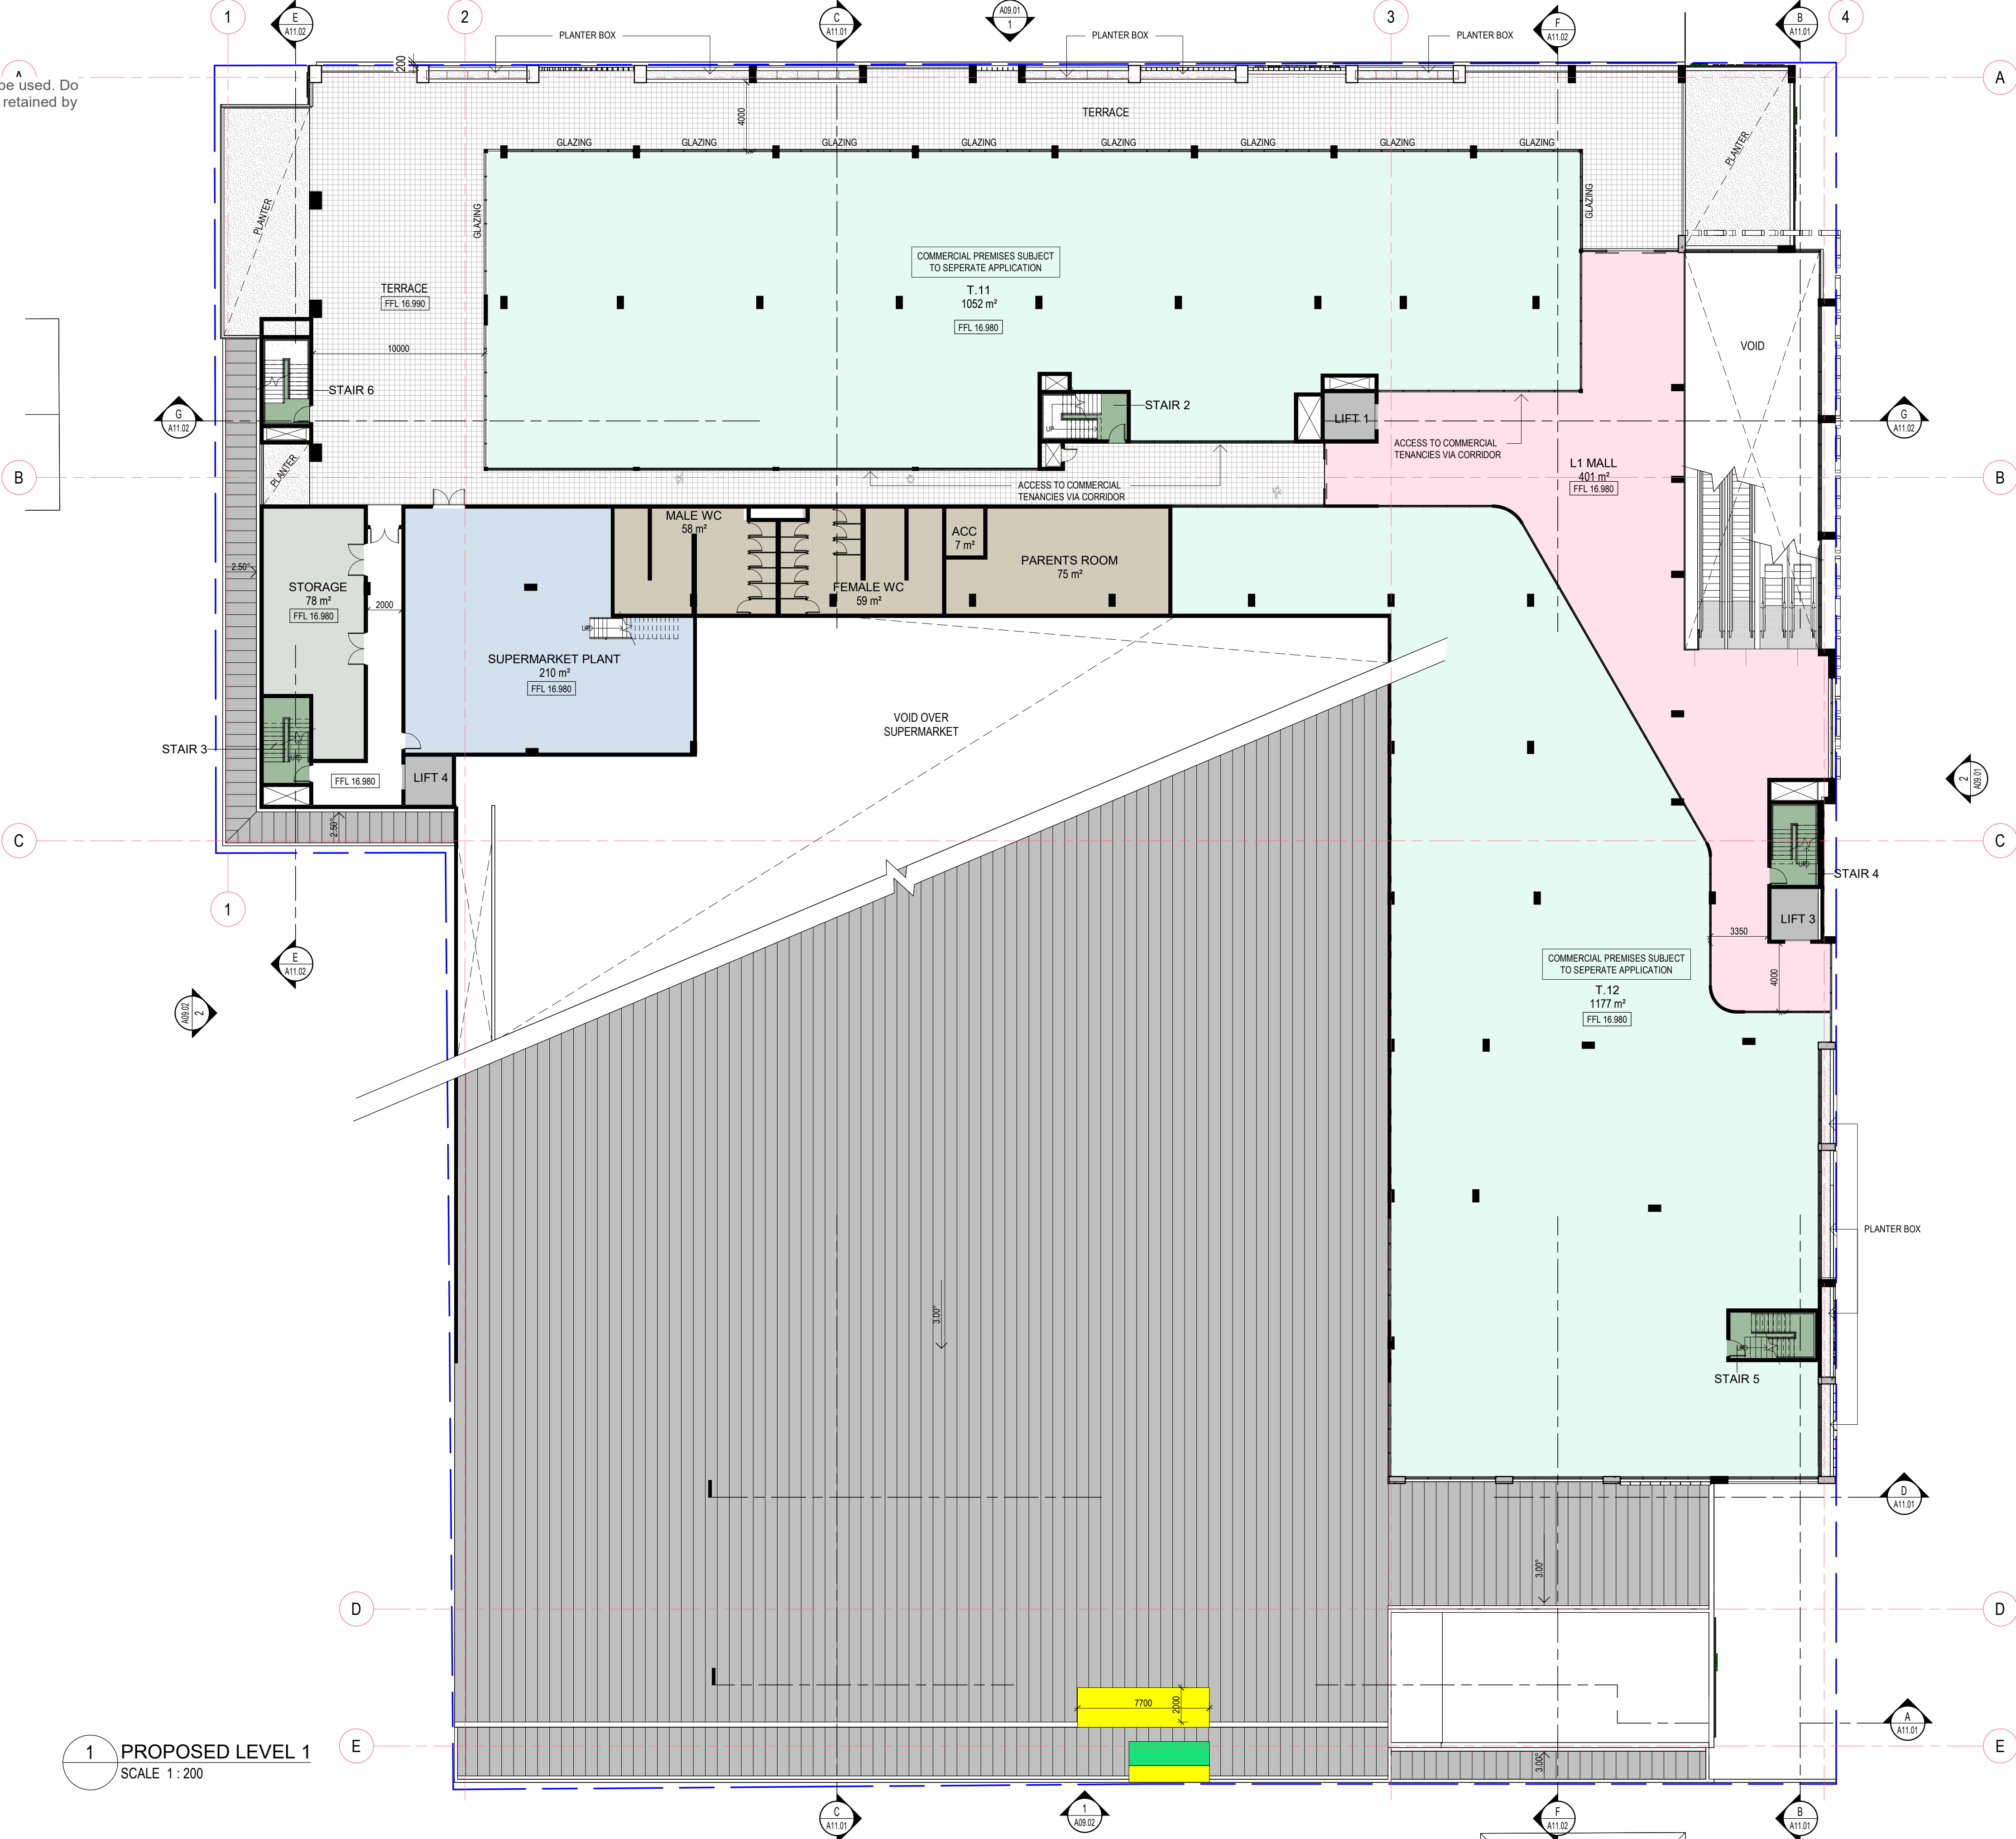

CANLEY VALE SHOPPING CENTRE
62 CANLEY VALE ROAD CANLEY VALE 2166

ISSUE	DATE	DESCRIPTION
A	30.01.25	DESIGN DEVELOPMENT
1	19.03.25	FOR APPROVAL
B	26.08.25	FOR REVIEW

LEVEL 1 FLOOR PLAN


A02.12 DA - B
As @ A1
1:400 @ A3

68 Alexander Street
Crowns Nest, NSW 2065
ABN 43 092 960 499
T +61 2 9437 0511
www.bngrouponline.com

BN Architecture
Urban Design
Masterplanning
Graphics
Interiors

FOR INFORMATION

All dimensions to be checked on site, written dimensions only to be used. Do not scale from drawings. Copyright of the design shown herein is retained by the Architect. Written authority is required for any reproduction.

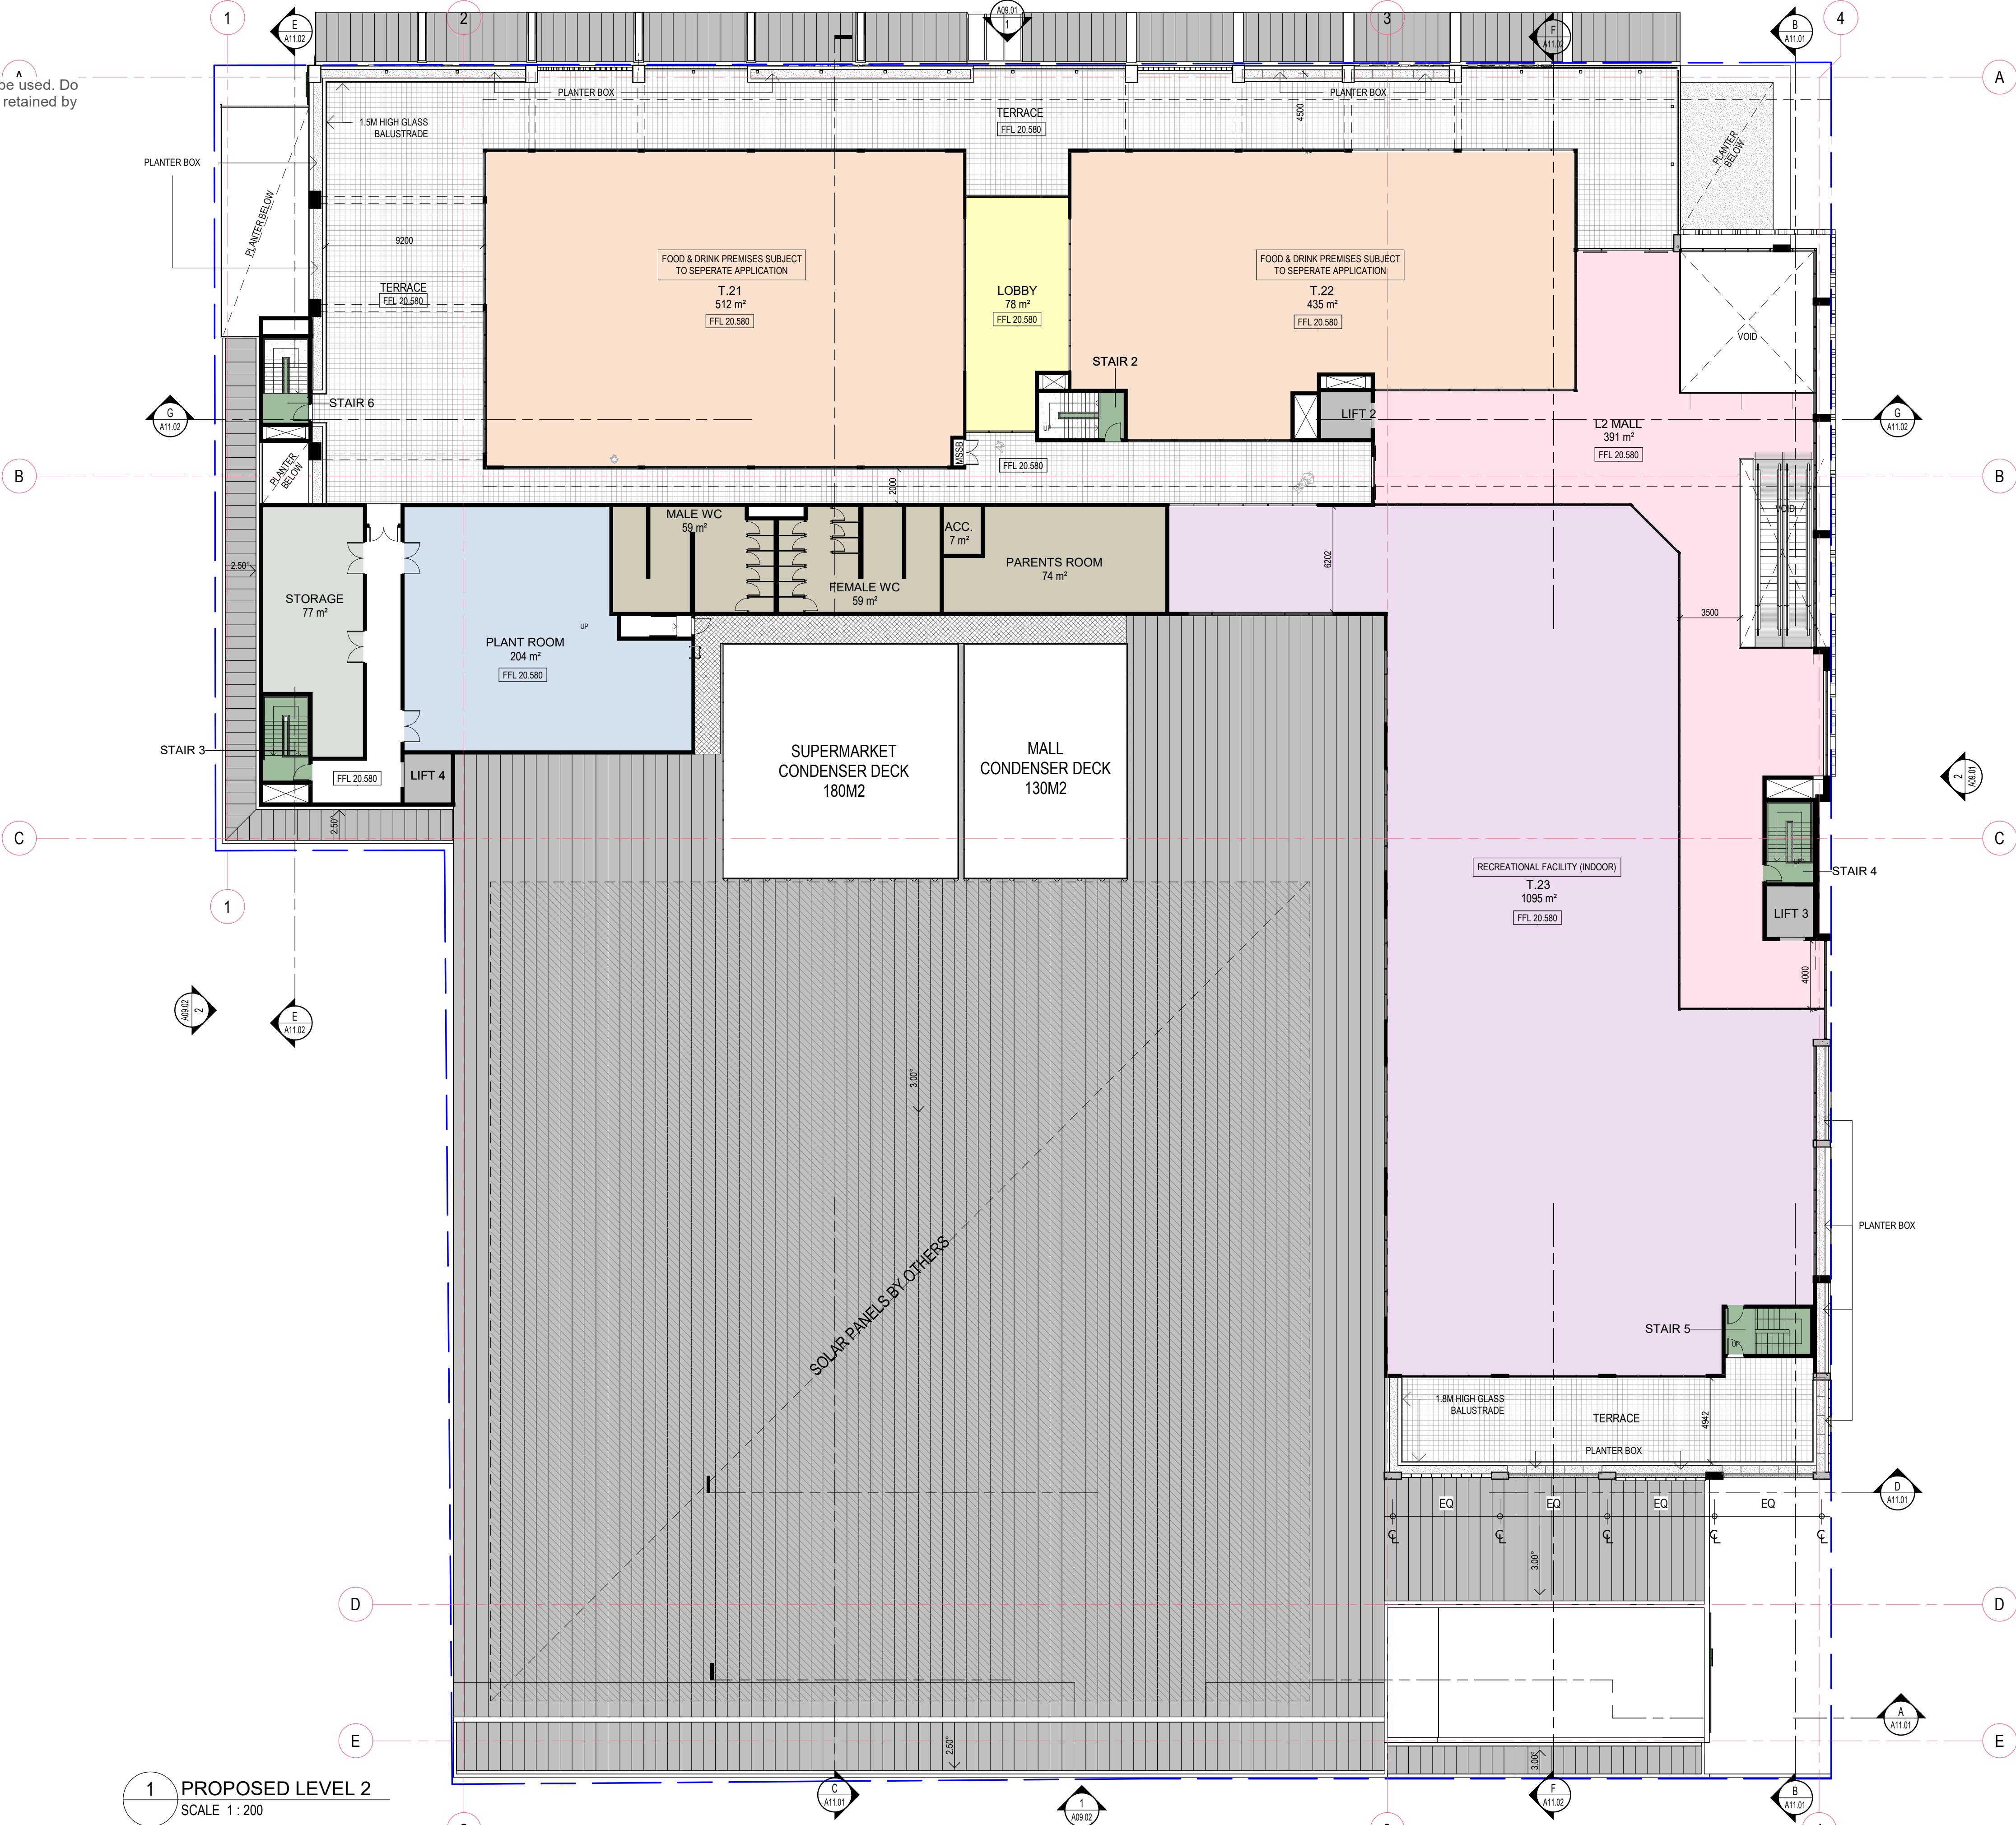

1 PROPOSED LEVEL 2
SCALE 1 : 200




CANLEY VALE SHOPPING CENTRE
62 CANLEY VALE ROAD CANLEY VALE 2166

ISSUE	DATE	DESCRIPTION
A	30.01.25	DESIGN DEVELOPMENT
1	19.03.25	FOR APPROVAL
B	26.08.25	FOR REVIEW

LEVEL 2 FLOOR PLAN

A02.13 DA - B
1 : 200 @ A1
1 : 400 @ A3

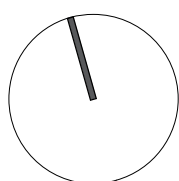


68 Alexander Street
Crowns Nest, NSW 2065
ABN 43 092 960 499
T +61 2 9437 0511
www.bngrouponline.com

BN Architecture
Urban Design
Masterplanning
Graphics
Interiors

FOR INFORMATION

All dimensions to be checked on site, written dimensions only to be used. Do not scale from drawings. Copyright of the design shown herein is retained by the Architect. Written authority is required for any reproduction.

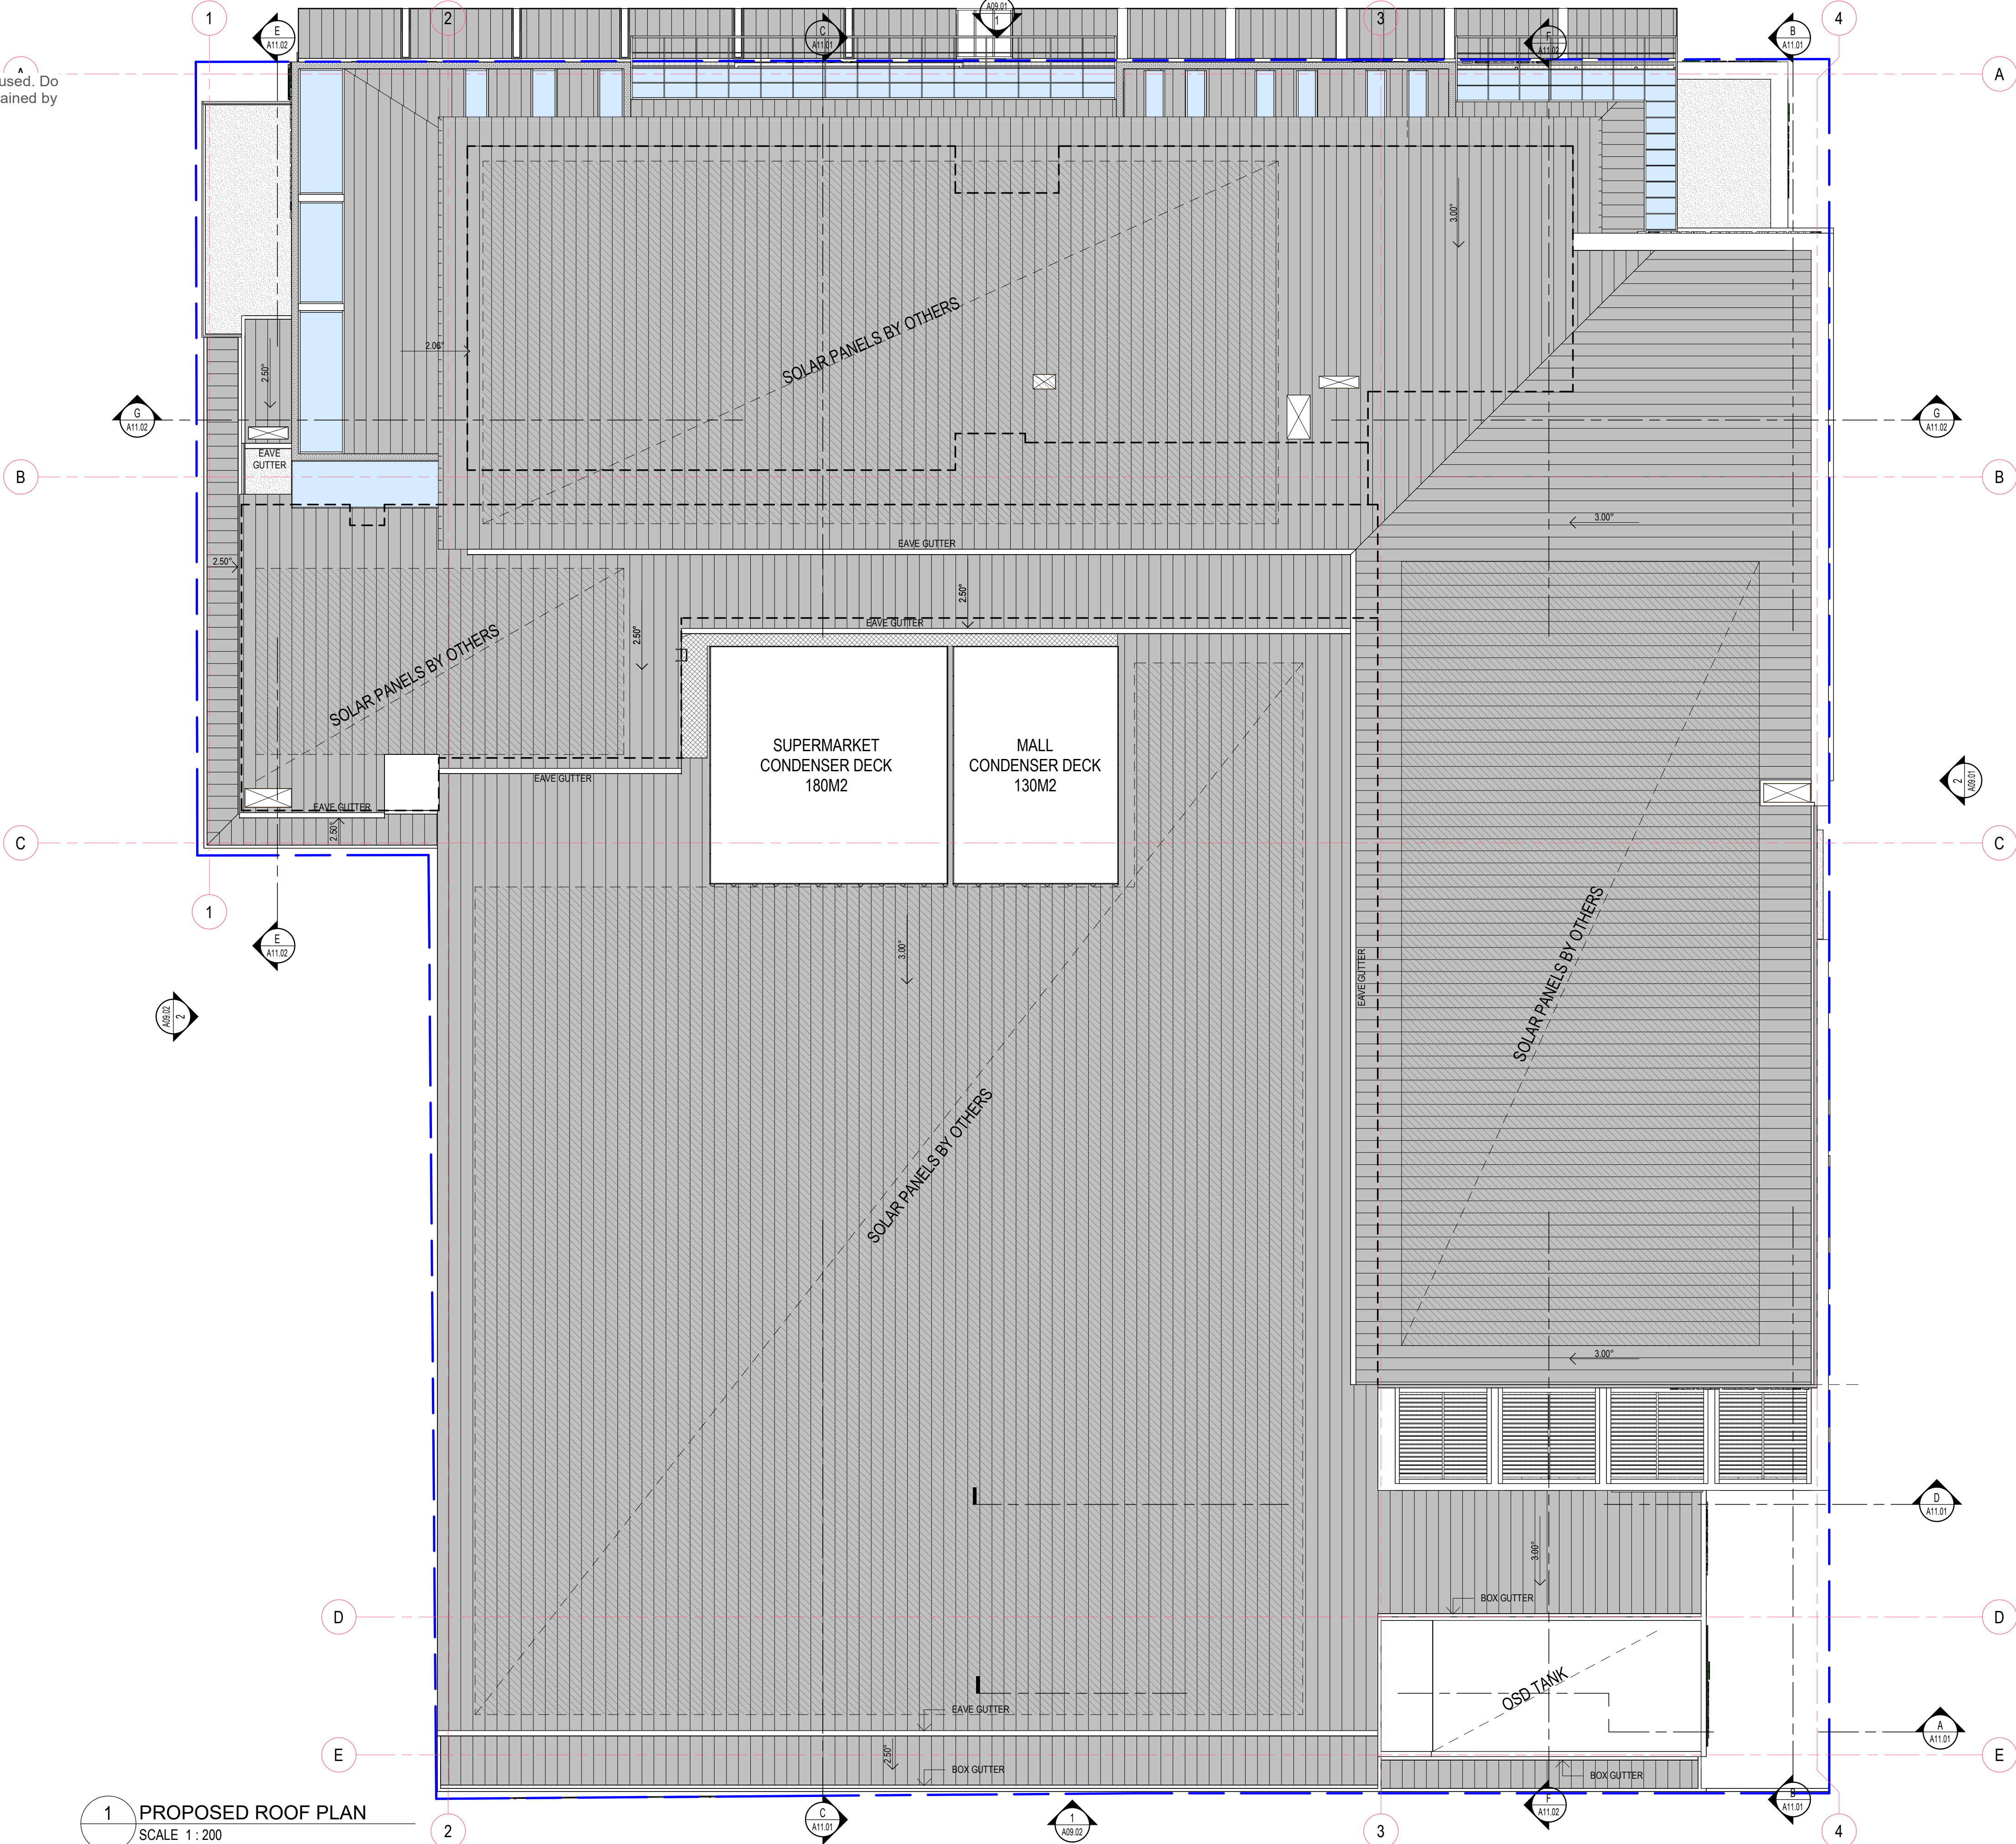


1 PROPOSED ROOF PLAN
SCALE 1 : 200

CANLEY VALE SHOPPING CENTRE
62 CANLEY VALE ROAD CANLEY VALE 2166

ISSUE	DATE	DESCRIPTION
A	30.01.25	DESIGN DEVELOPMENT
1	19.03.25	FOR APPROVAL
B	26.08.25	FOR REVIEW

ROOF PLAN

A02.14 DA - B
1 : 200 @ A1
1 : 400 @ A3

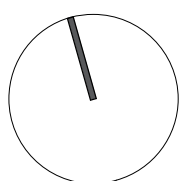


68 Alexander Street
Crows Nest, NSW 2065
ABN 43 092 960 499
T +61 2 9437 0511
www.bngrouponline.com

BN Architecture
Urban Design
Masterplanning
Graphics
Interiors




FOR INFORMATION

All dimensions to be checked on site, written dimensions only to be used. Do not scale from drawings. Copyright of the design shown herein is retained by the Architect. Written authority is required for any reproduction.

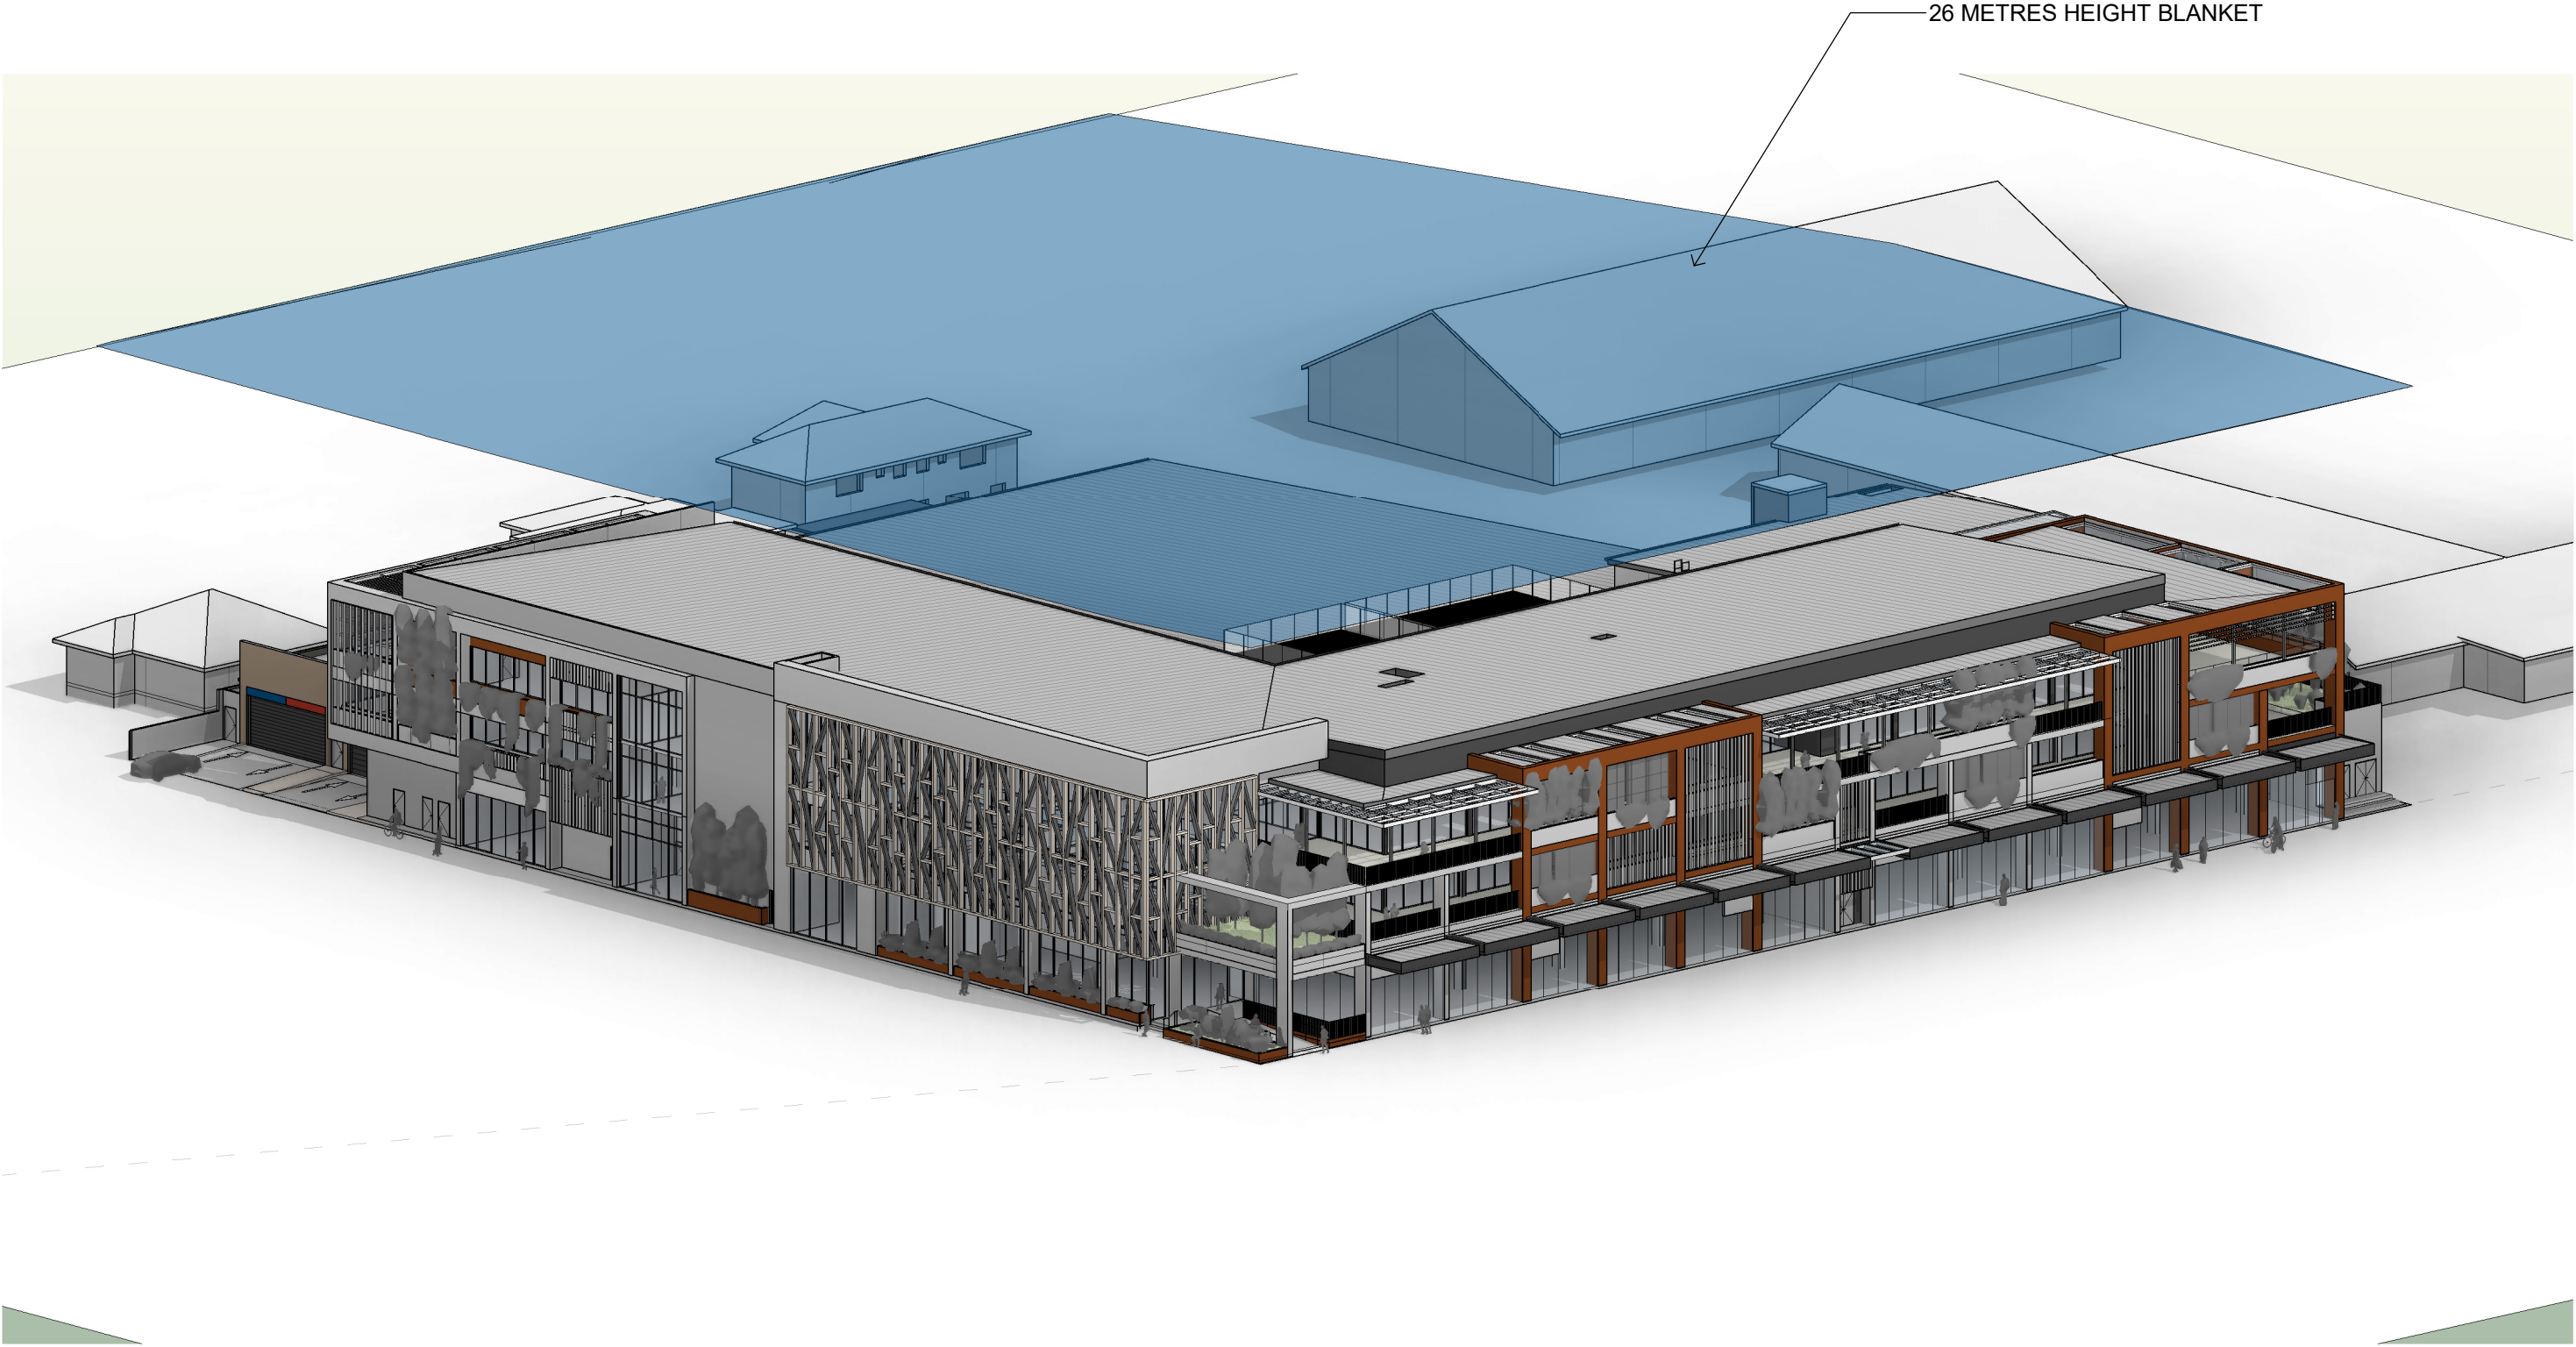

1 3D PERSPECTIVE 1
NOT TO SCALE

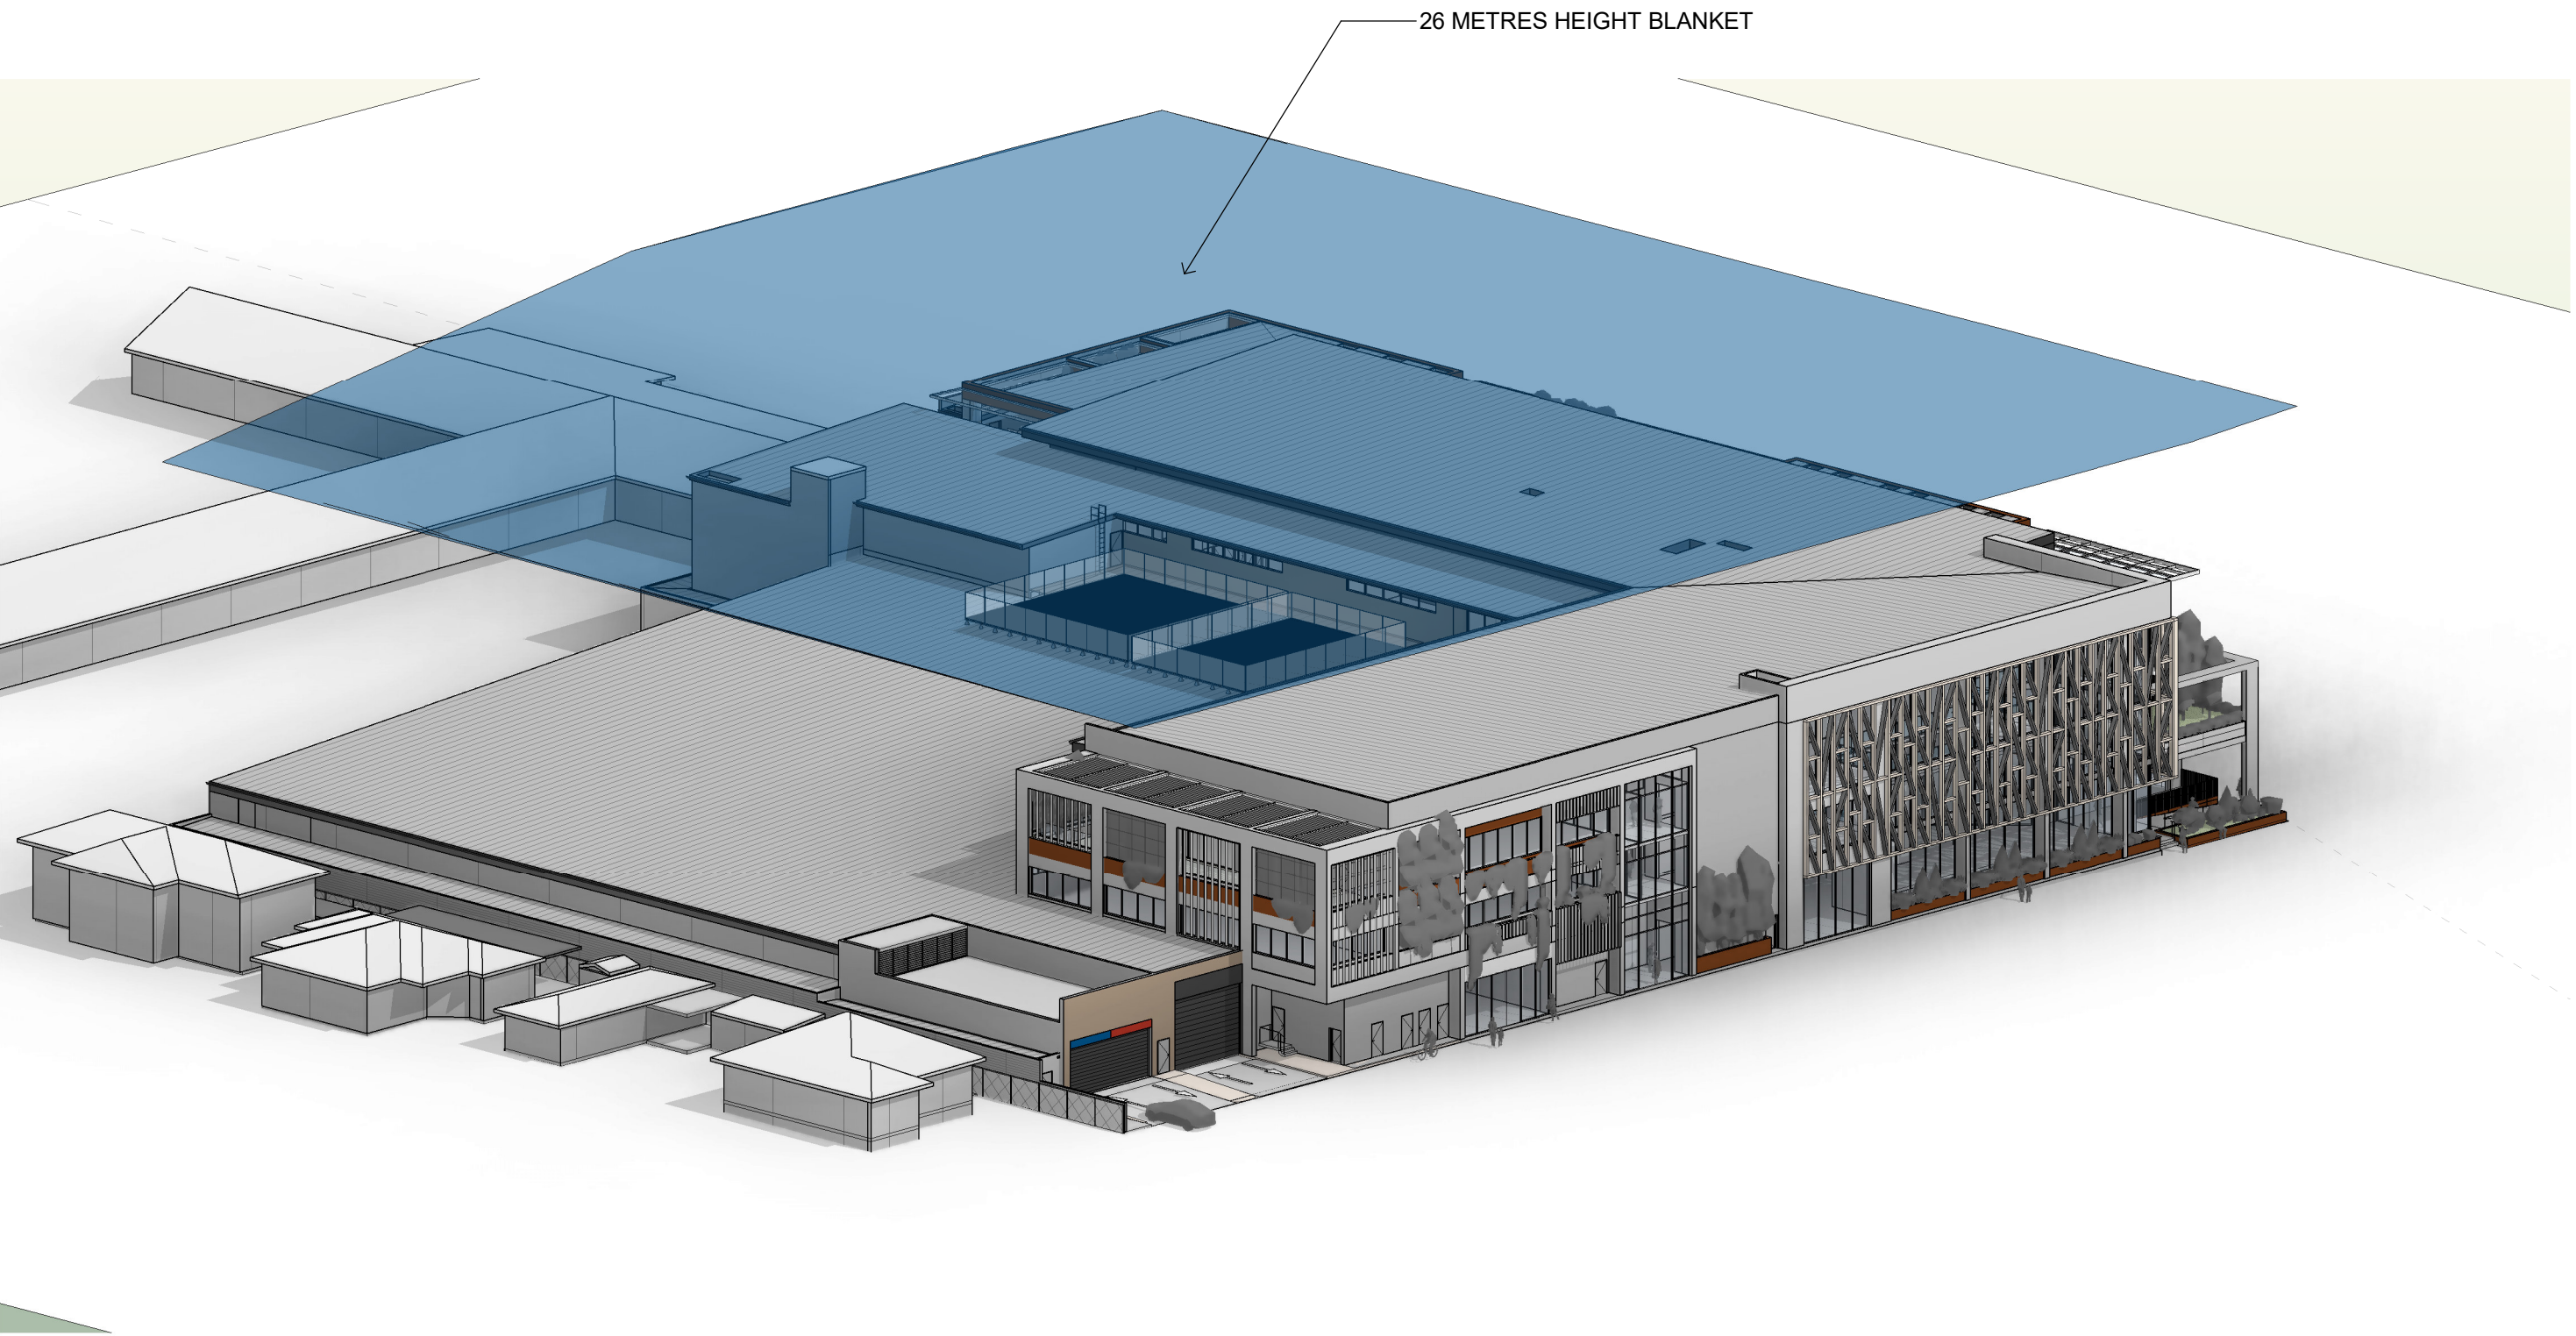

2 3D PERSPECTIVE 4
NOT TO SCALE

CANLEY VALE SHOPPING CENTRE
62 CANLEY VALE ROAD CANLEY VALE 2166

ISSUE	DATE	DESCRIPTION
1	19.03.25	FOR APPROVAL
A	26.08.25	FOR REVIEW

SITE AERIAL VIEWS


A02.51 DA - A
NOT TO SCALE @ A1
@ A3

68 Alexander Street
Crows Nest, NSW 2065
ABN 43 092 960 499
T +61 2 9437 0511
www.bngrouponline.com


BN Architecture
Urban Design
Masterplanning
Graphics
Interiors

FOR INFORMATION

All dimensions to be checked on site, written dimensions only to be used. Do not scale from drawings. Copyright of the design shown herein is retained by the Architect. Written authority is required for any reproduction.

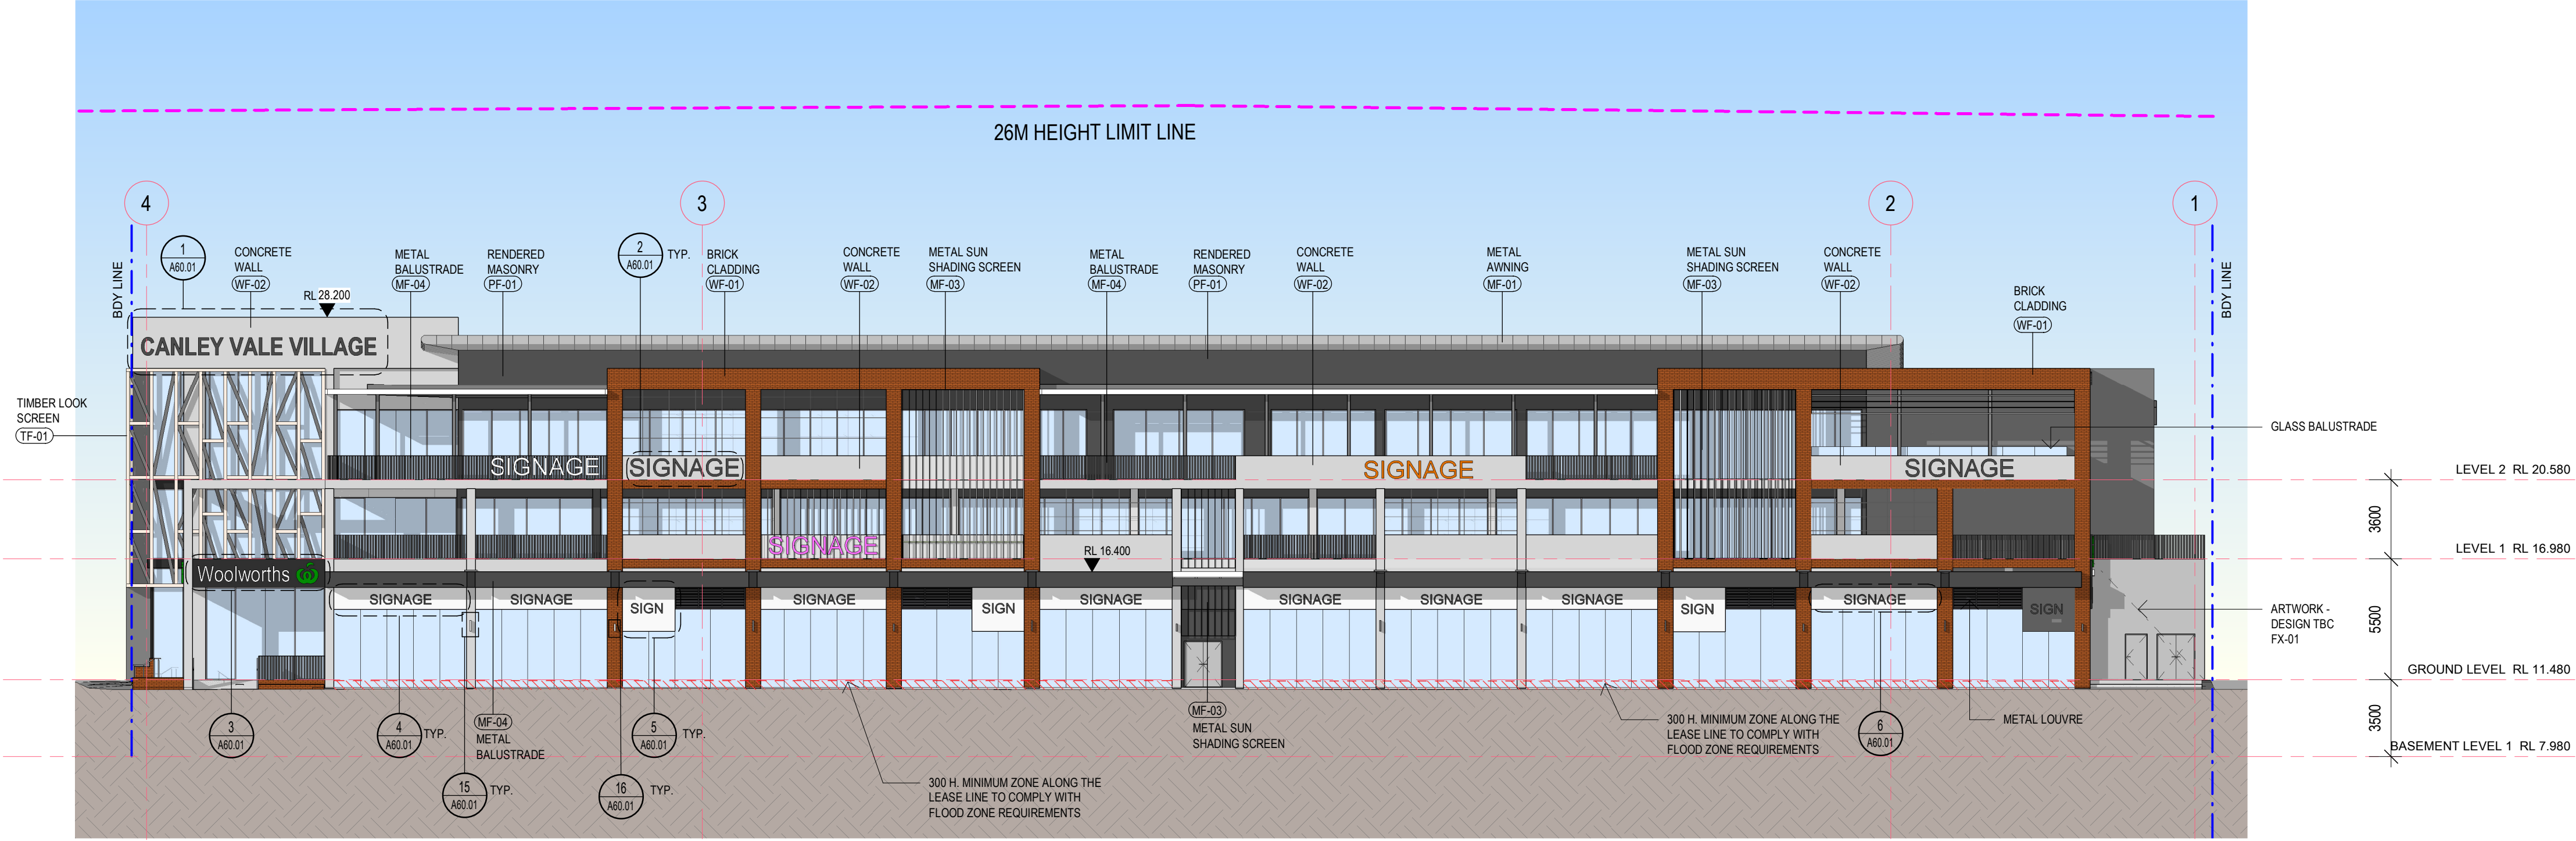

1 PROPOSED NORTH ELEVATION
1 : 200

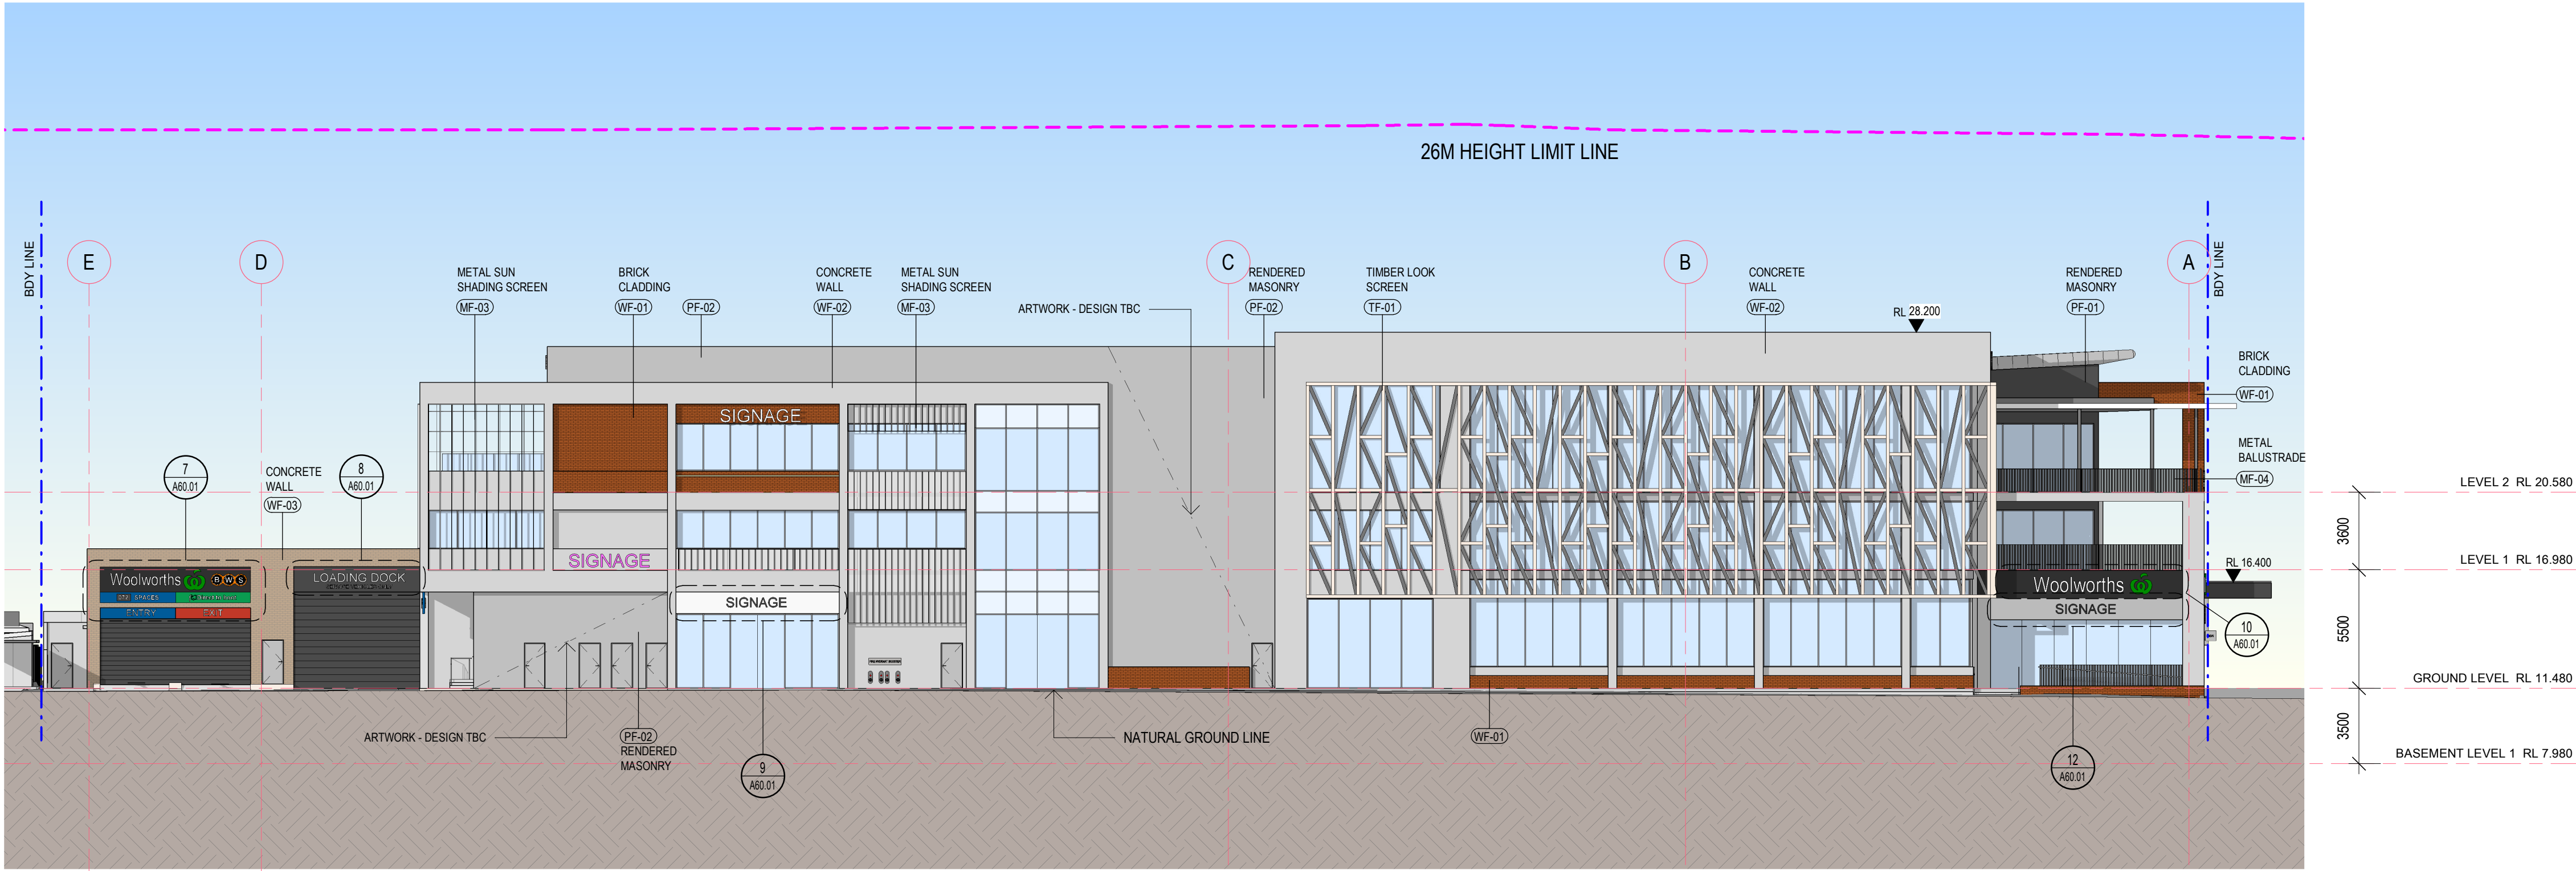

2 PROPOSED EAST ELEVATION
1 : 200

CANLEY VALE SHOPPING CENTRE
62 CANLEY VALE ROAD CANLEY VALE 2166

ISSUE	DATE	DESCRIPTION
1	19.03.25	FOR APPROVAL
A	26.08.25	FOR REVIEW

ELEVATIONS



A09.01 DA - A
1 : 200 @ A1
1 : 400 @ A3

68 Alexander Street
Crows Nest, NSW 2065
ABN 43 092 960 499
T +61 2 9437 0511
www.bngrouponline.com

BN Architecture
Urban Design
Masterplanning
Graphics
Interiors

FOR INFORMATION

All dimensions to be checked on site, written dimensions only to be used. Do not scale from drawings. Copyright of the design shown herein is retained by the Architect. Written authority is required for any reproduction.

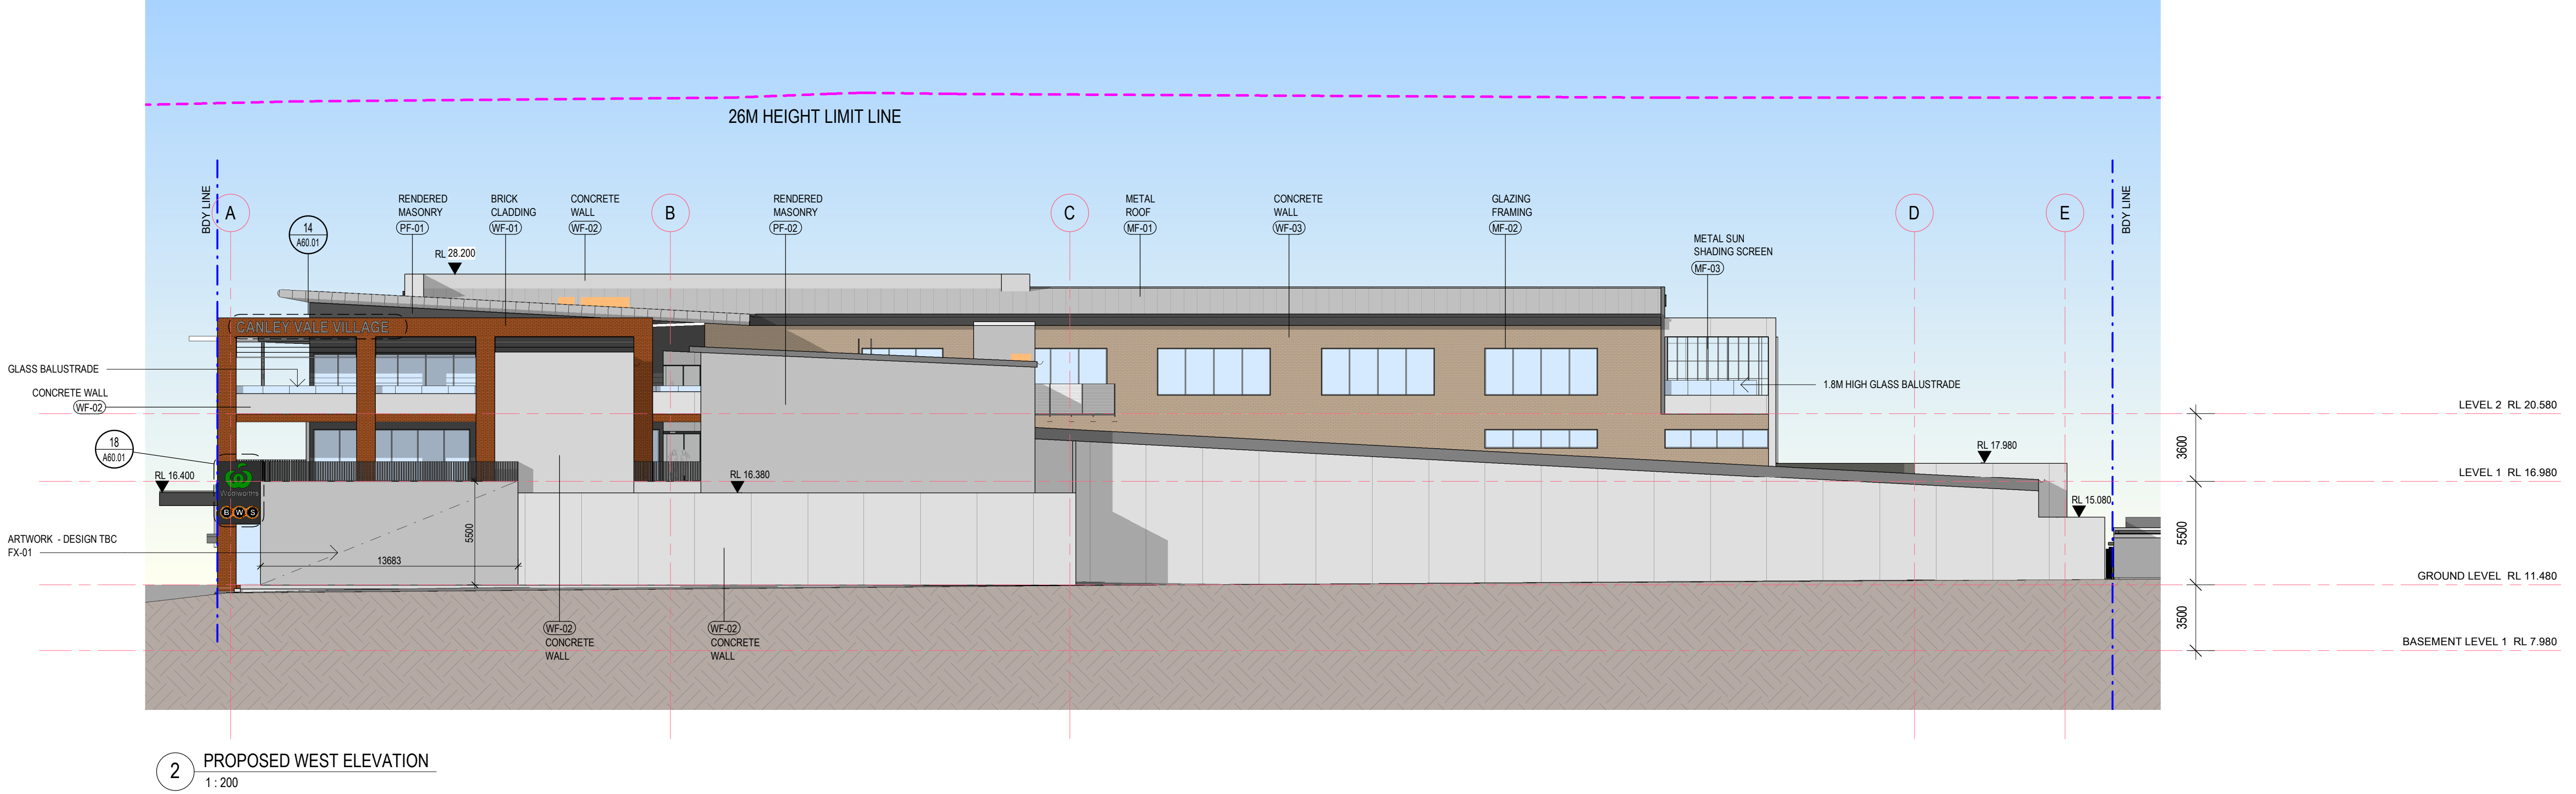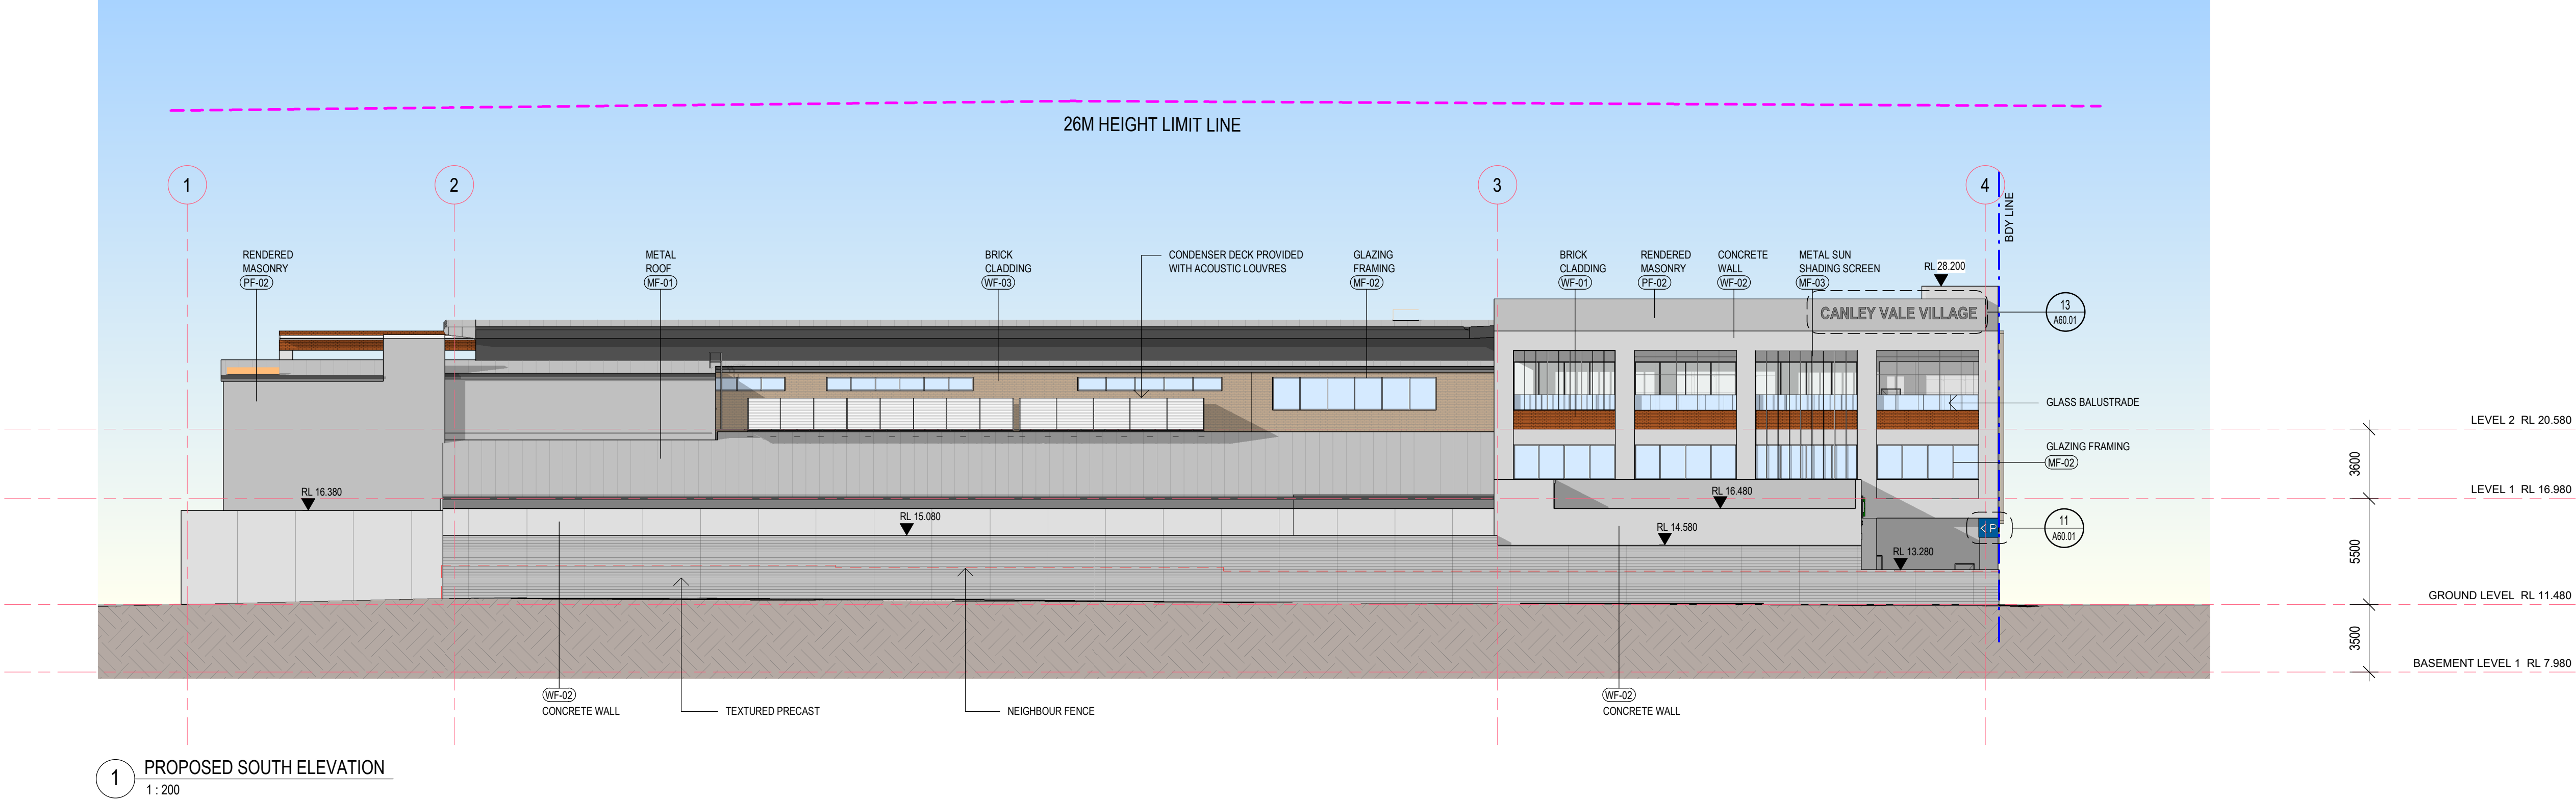

CANLEY VALE SHOPPING CENTRE
62 CANLEY VALE ROAD CANLEY VALE 2166

ISSUE	DATE	DESCRIPTION
1	19.03.25	FOR APPROVAL
A	26.08.25	FOR REVIEW

ELEVATIONS





A09.02 DA - A
1 : 200 @ A1
1 : 400 @ A3

68 Alexander Street
Crows Nest, NSW 2065
ABN 43 092 960 499
T +61 2 9437 0511
www.bngrouponline.com

BN Architecture
Urban Design
Masterplanning
Graphics
Interiors

FOR INFORMATION

All dimensions to be checked on site, written dimensions only to be used. Do not scale from drawings. Copyright of the design shown herein is retained by the Architect. Written authority is required for any reproduction.

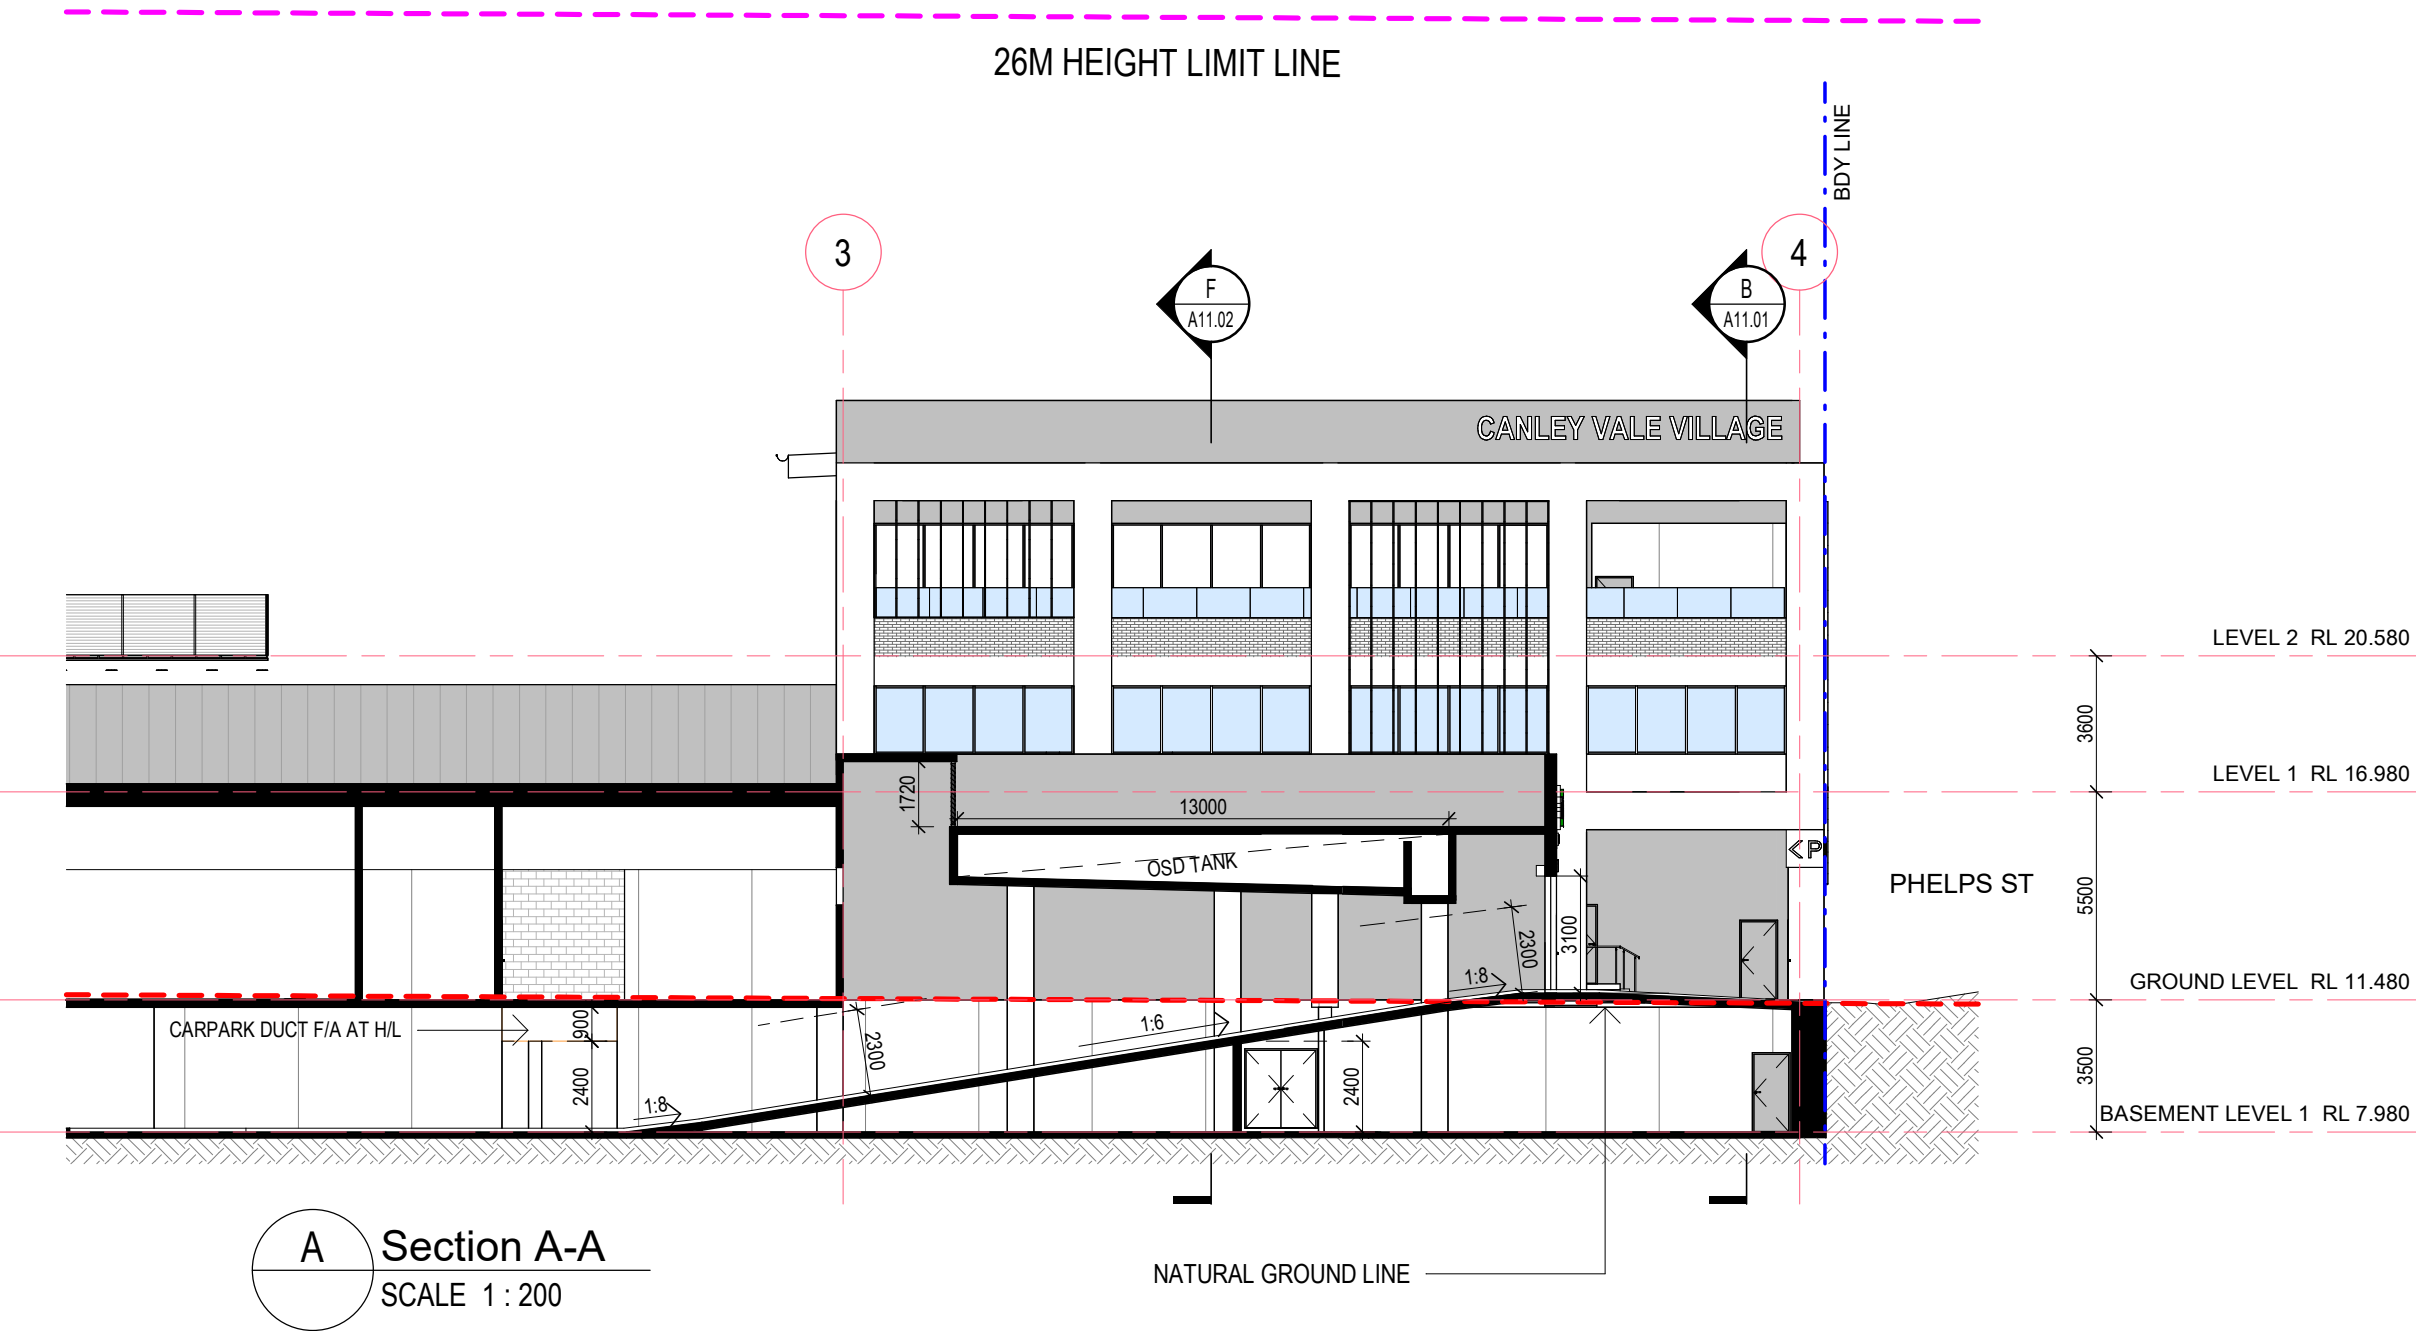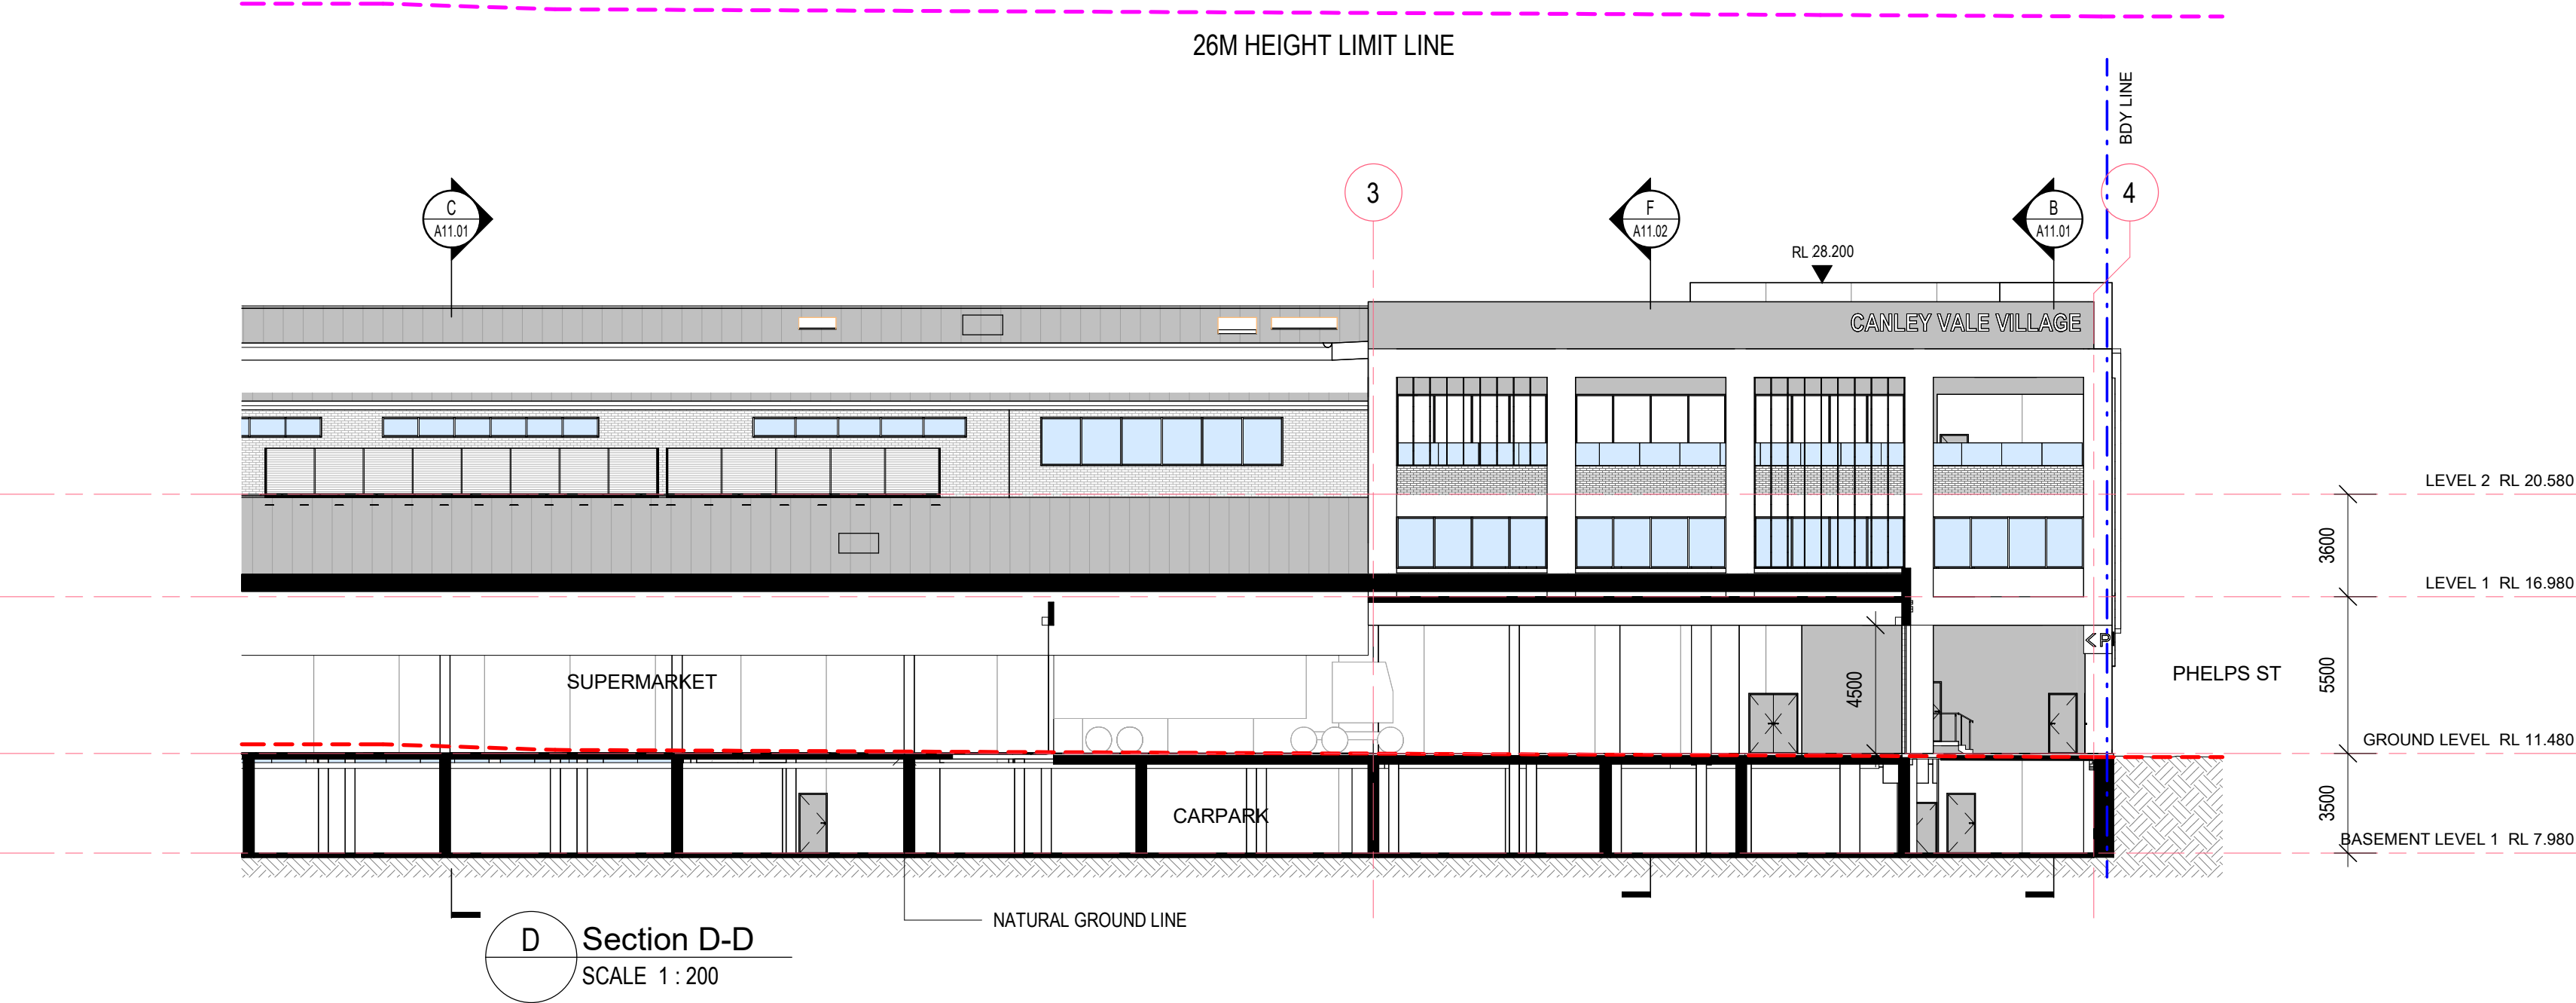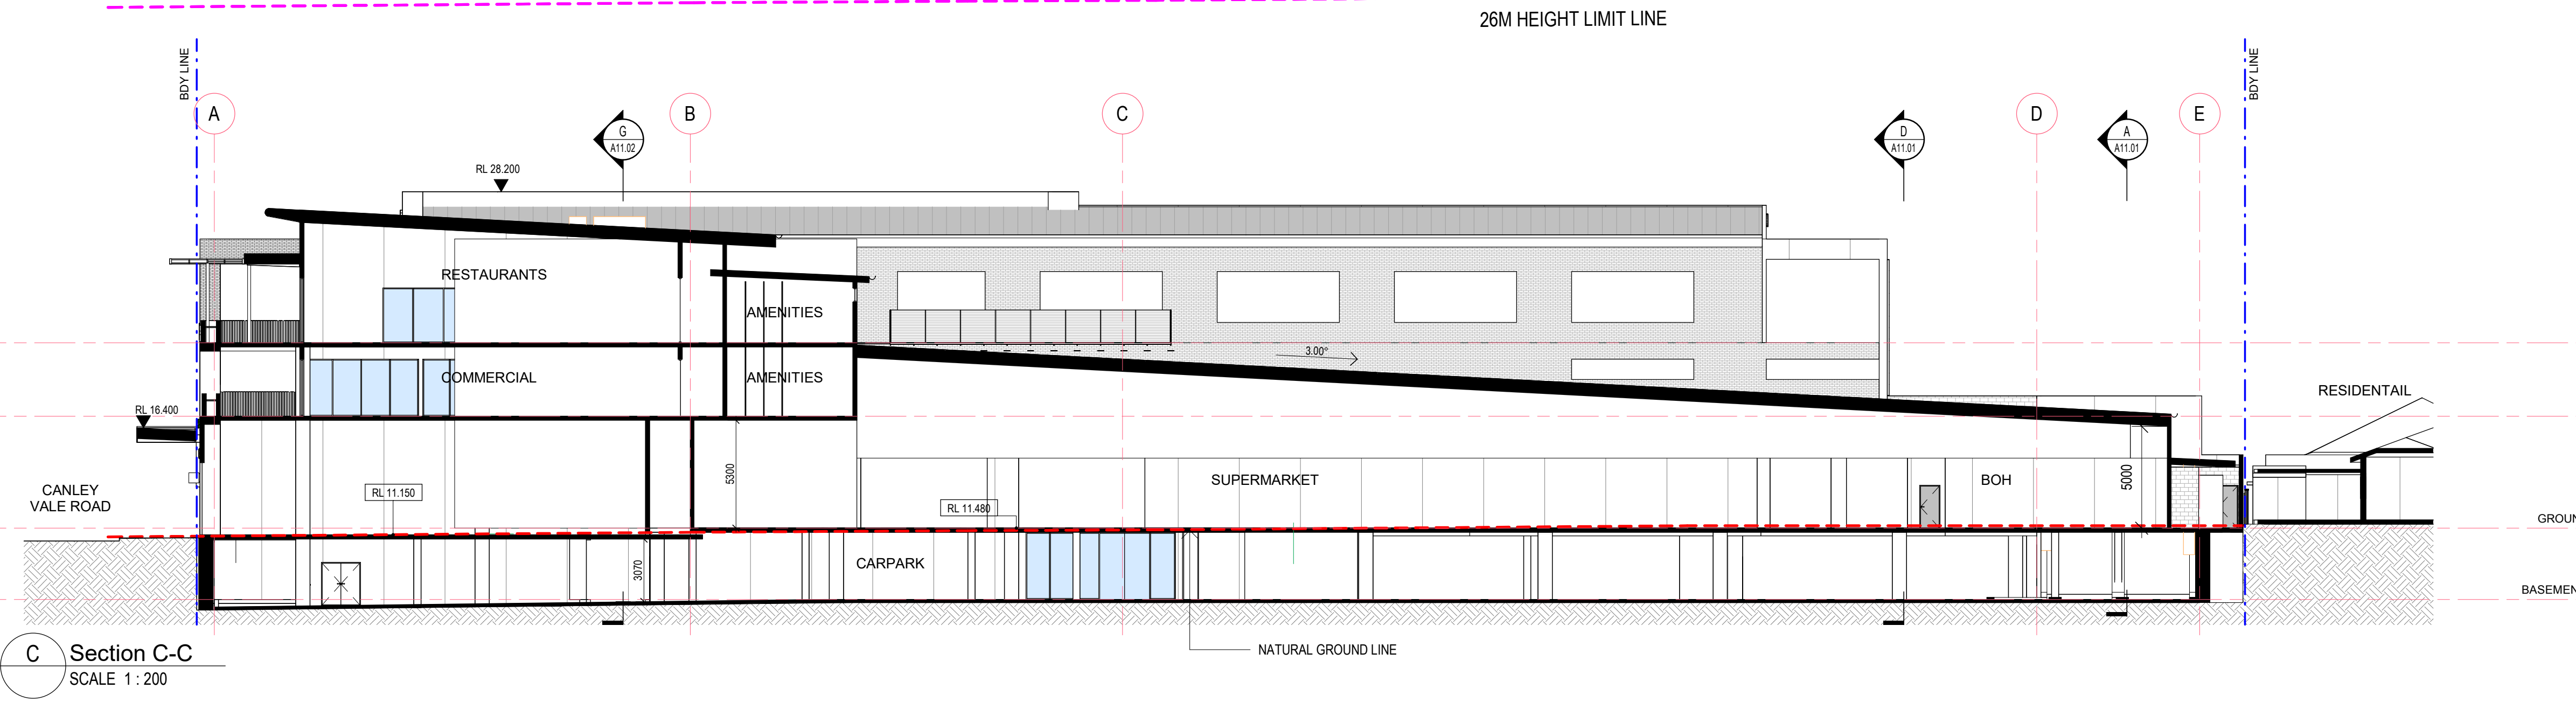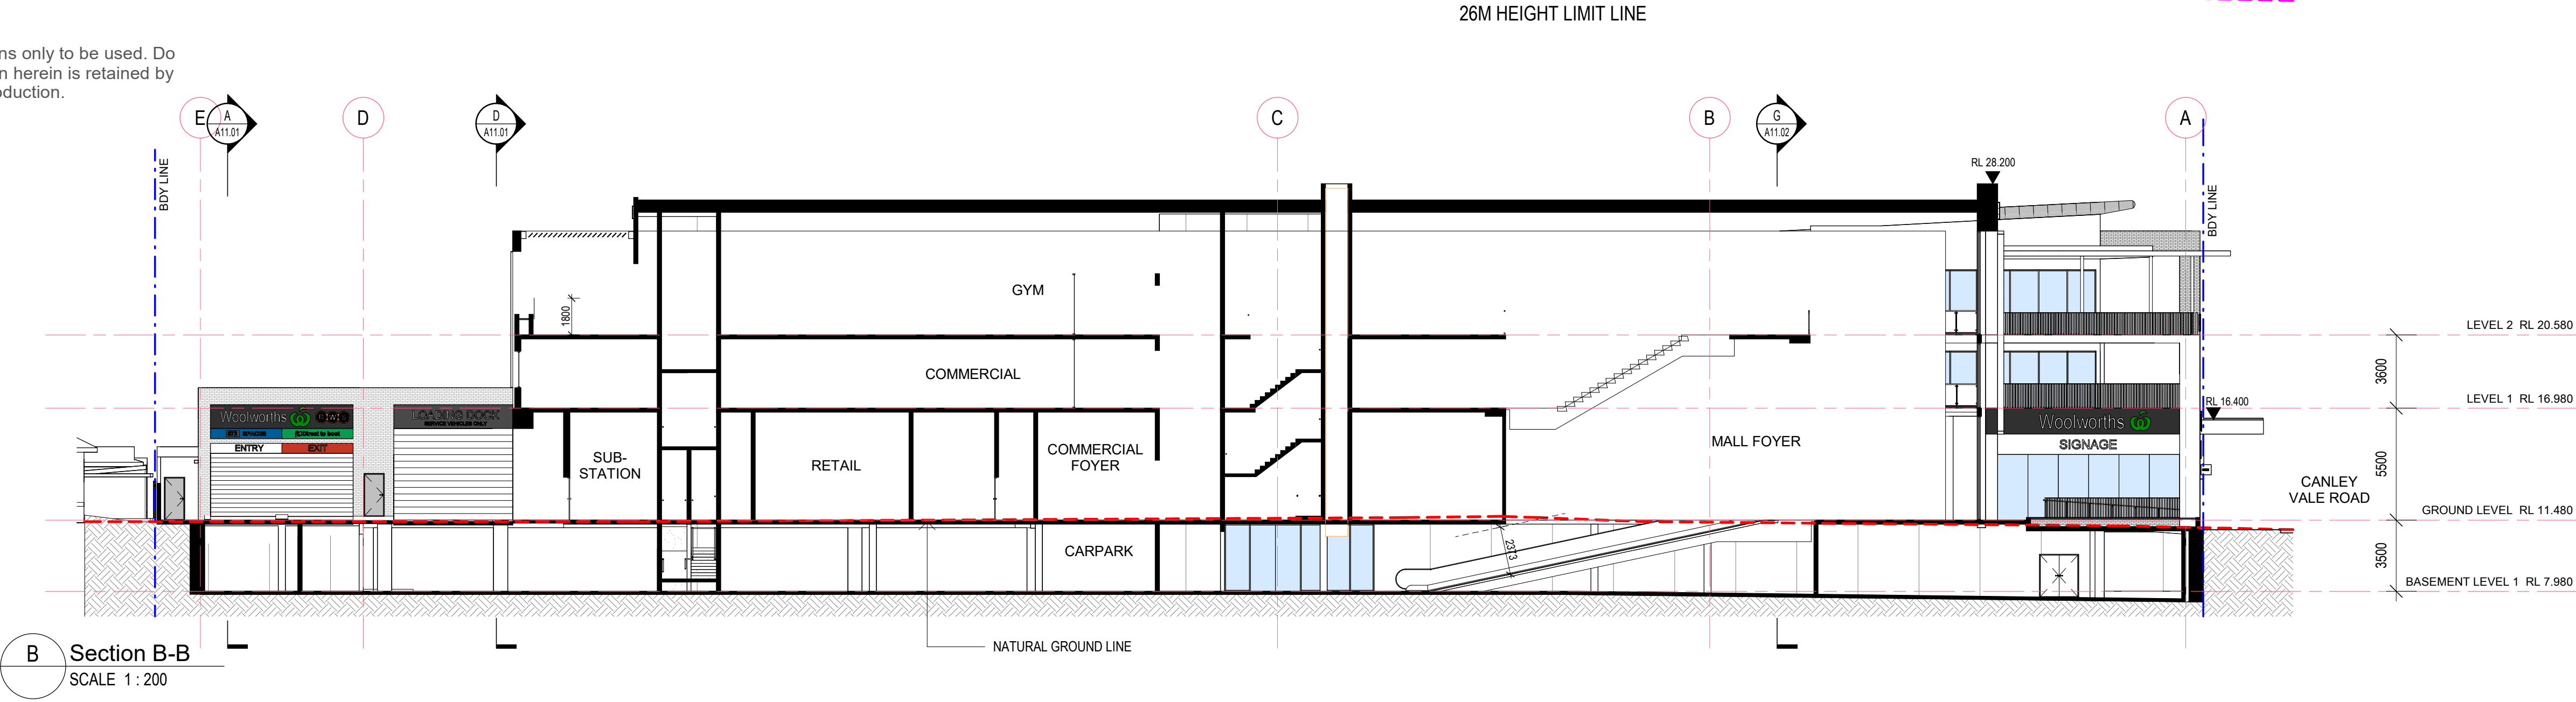

CANLEY VALE SHOPPING CENTRE
62 CANLEY VALE ROAD CANLEY VALE 2166

ISSUE	DATE	DESCRIPTION
1	19.03.25	FOR APPROVAL
2	05.08.25	FOR APPROVAL - OSD TANK UPDATED

SECTIONS - SHEET 1


A11.01 DA - 2
1 : 200 @ A1
1 : 400 @ A3

68 Alexander Street
Crows Nest, NSW 2065
ABN 43 092 960 499
T +61 2 9437 0511
www.bngrouponline.com


BN Architecture
Urban Design
Masterplanning
Graphics
Interiors

FOR INFORMATION

All dimensions to be checked on site, written dimensions only to be used. Do not scale from drawings. Copyright of the design shown herein is retained by the Architect. Written authority is required for any reproduction.

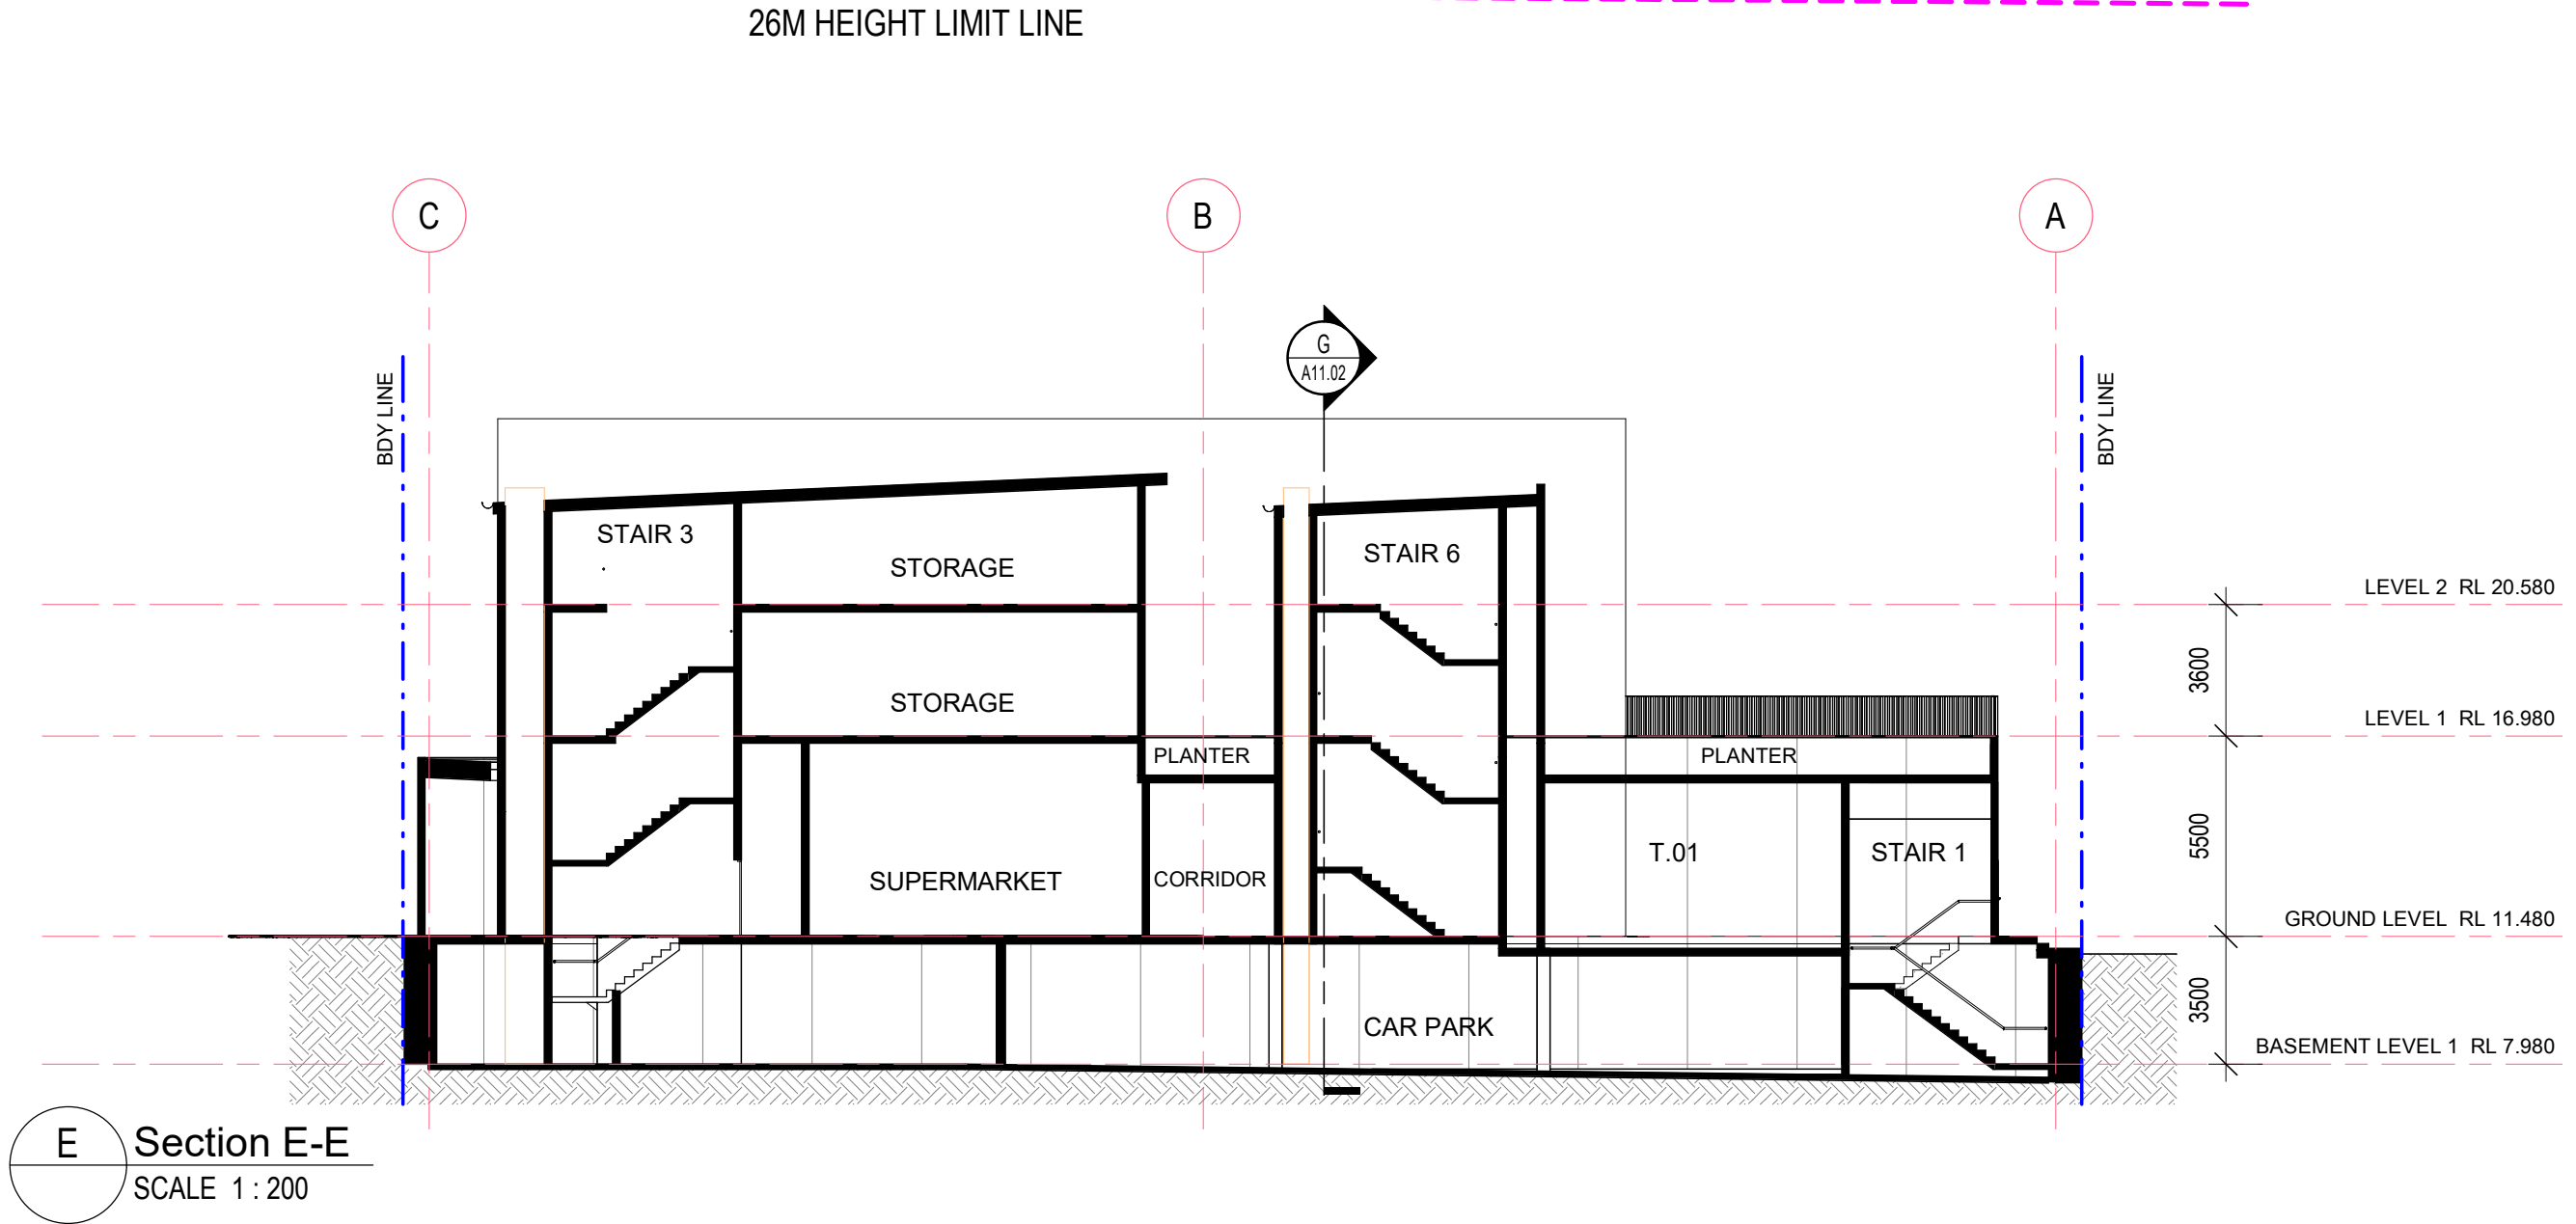

E Section E-E
SCALE 1 : 200

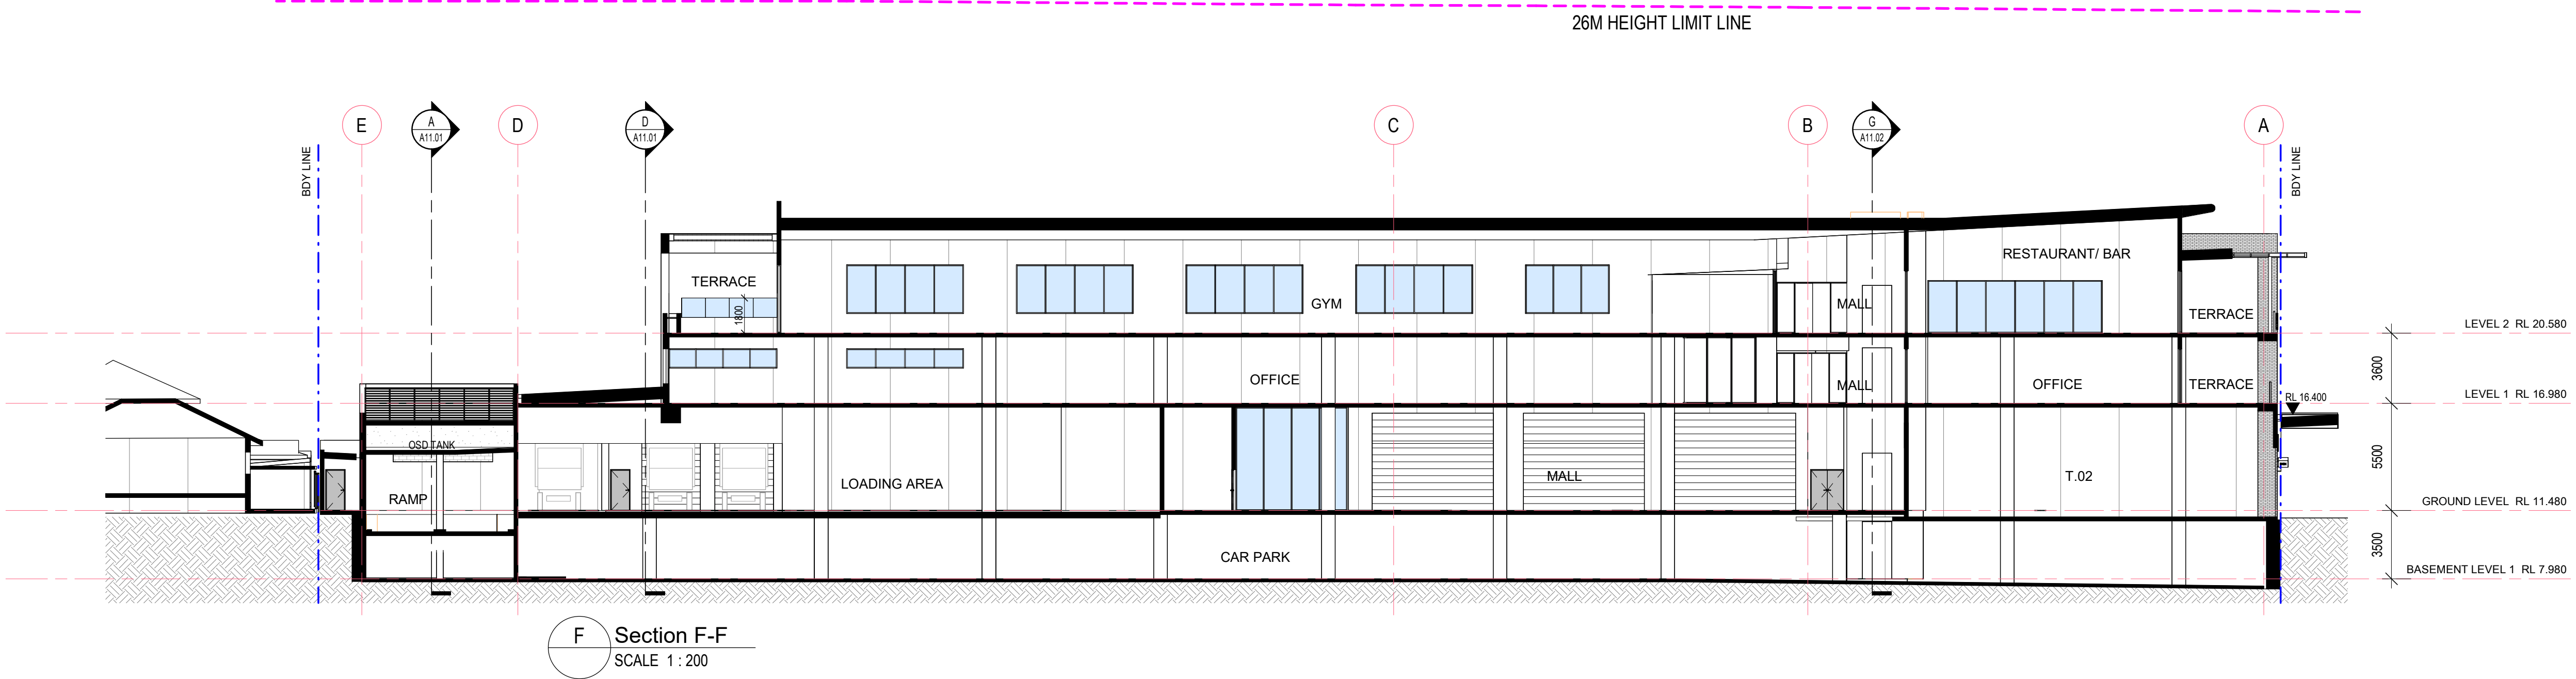

F Section F-F
SCALE 1 : 200



G Section G-G
SCALE 1 : 200

CANLEY VALE SHOPPING CENTRE
62 CANLEY VALE ROAD CANLEY VALE 2166

ISSUE	DATE	DESCRIPTION
1	19.03.25	FOR APPROVAL
A	26.08.25	FOR REVIEW

SECTIONS - SHEET 2


A11.02 DA - A
1 : 200 @ A1
1 : 400 @ A3

68 Alexander Street
Crow's Nest, NSW 2065
ABN 43 092 960 499
T +61 2 9437 0511
www.bngrouponline.com


BN Architecture
Urban Design
Masterplanning
Graphics
Interiors

FOR INFORMATION


All dimensions to be checked on site, written dimensions only to be used. Do not scale from drawings. Copyright of the design shown herein is retained by the Architect. Written authority is required for any reproduction.

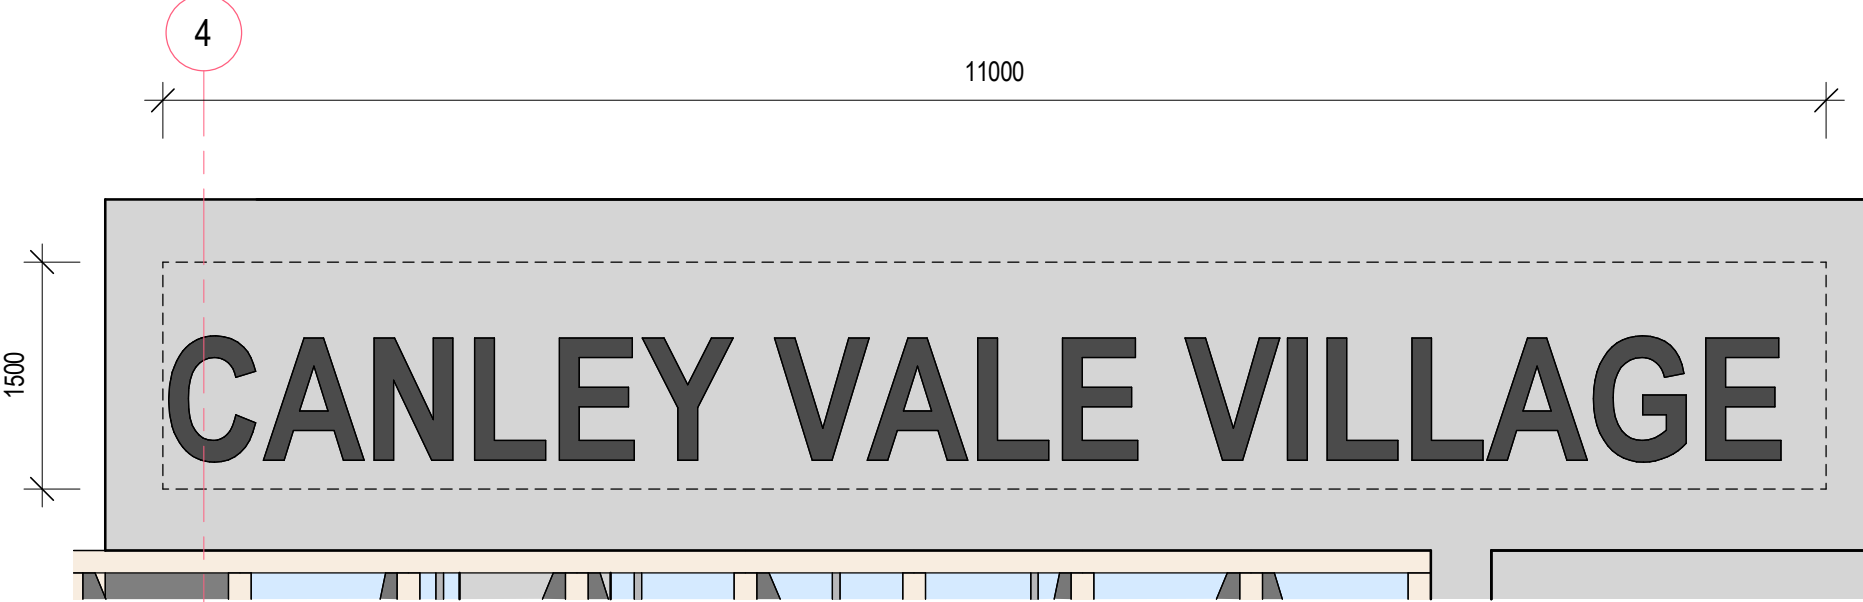


1 CENTRE IDENTIFICATION SIGNAGE - S1
1 : 50

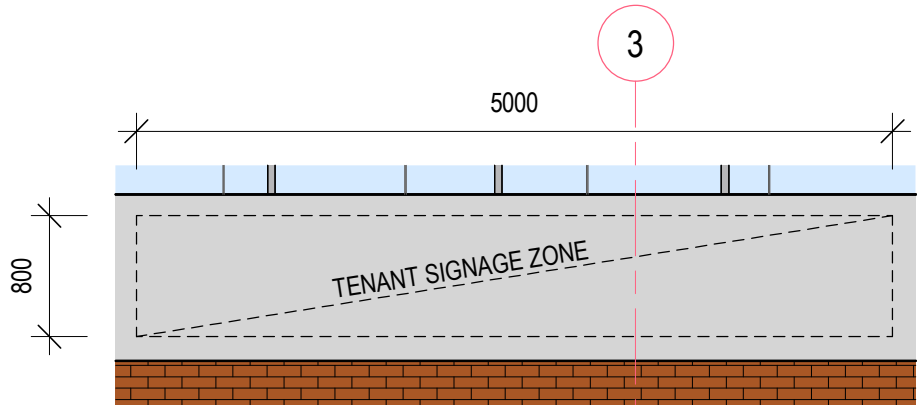


2 TENANT SIGNAGE - S2
1 : 50

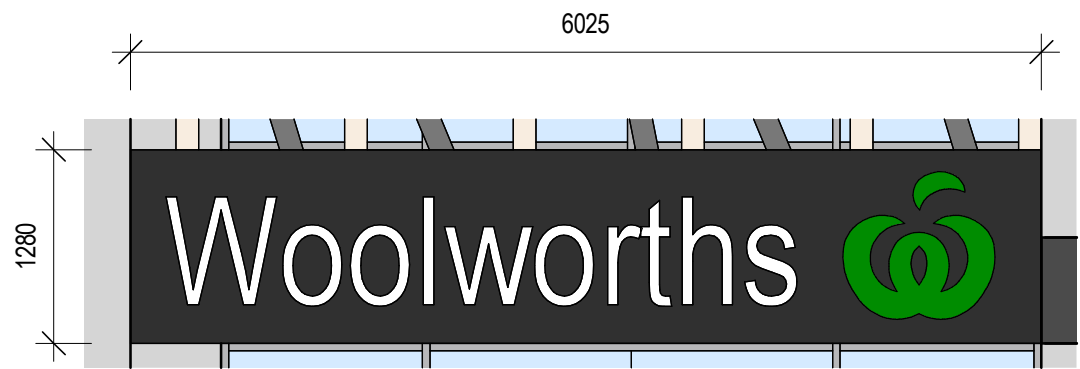


3 MAJOR TENANT SIGNAGE - S3
1 : 50

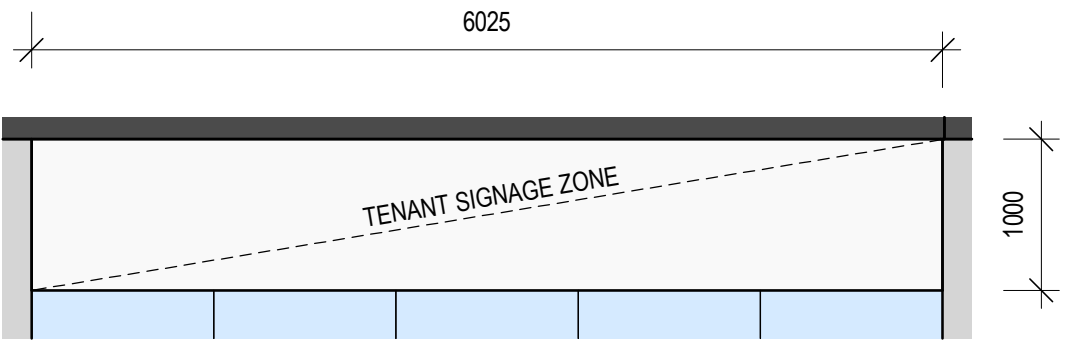


4 TENANT SIGNAGE - S4
1 : 50

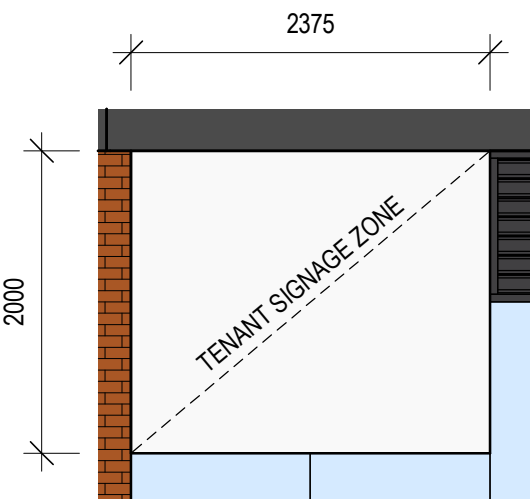


5 TENANT SIGNAGE - S5
1 : 50

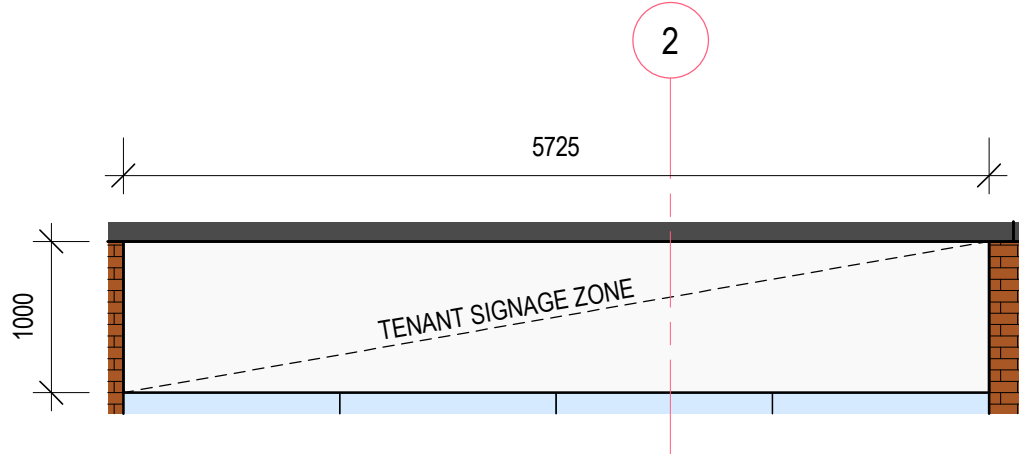


6 TENANT SIGNAGE - S6
1 : 50

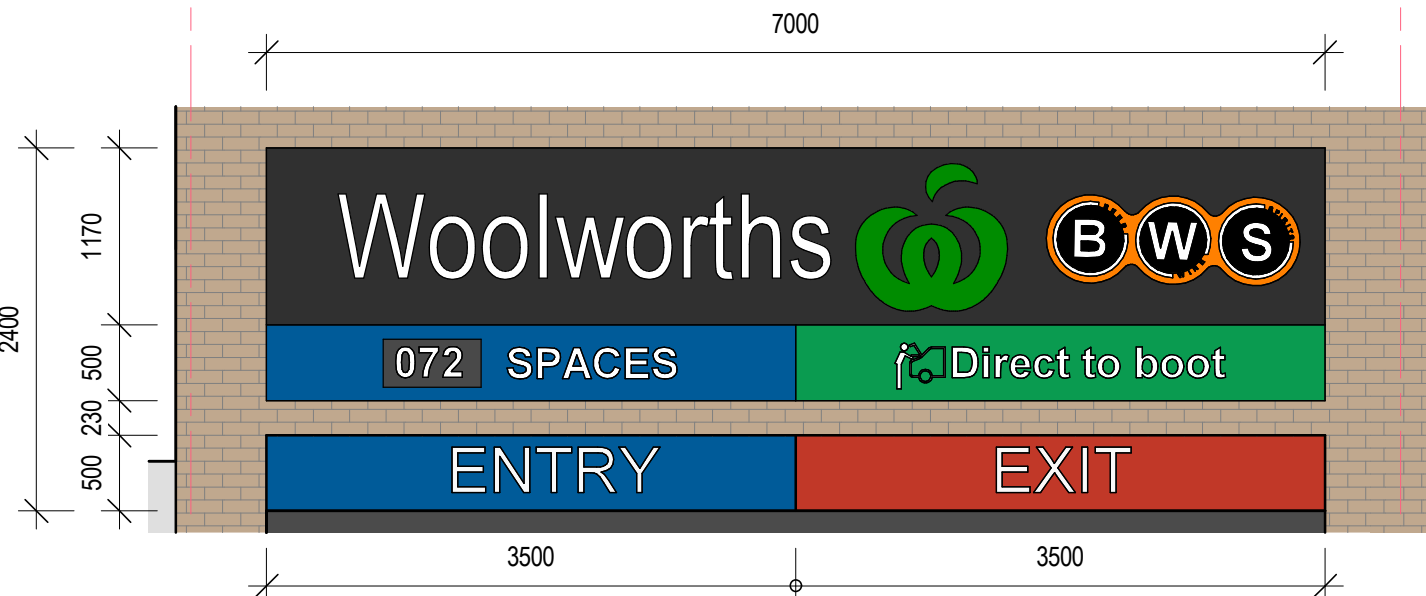


7 SIGNAGE - S7
1 : 50

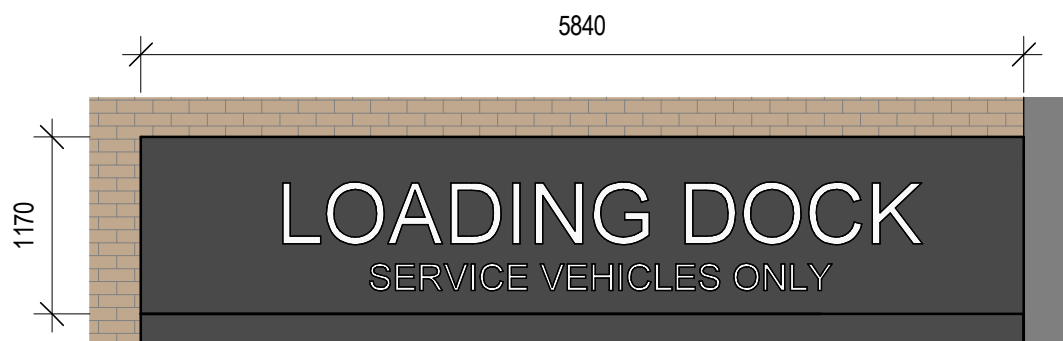


8 LAODING DOCK SIGNAGE - S8
1 : 50

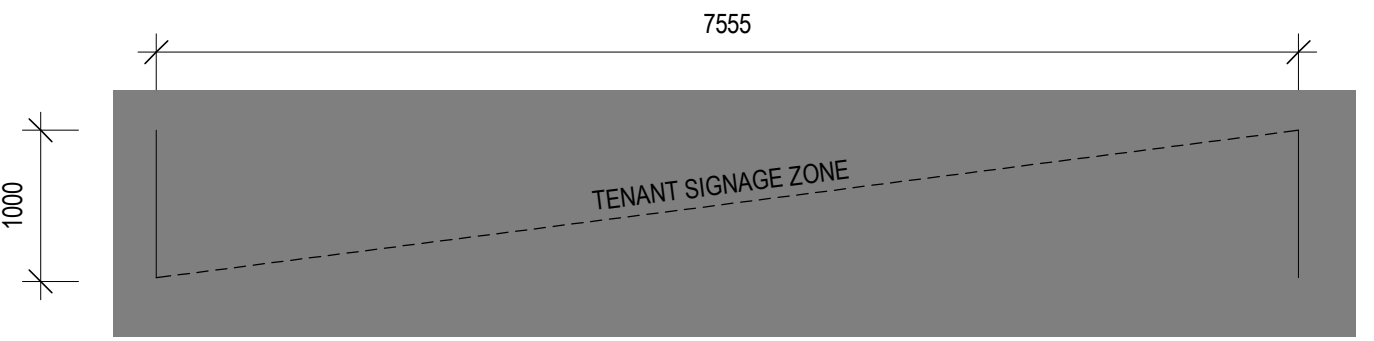


9 TENANT SIGNAGE - S9
1 : 50

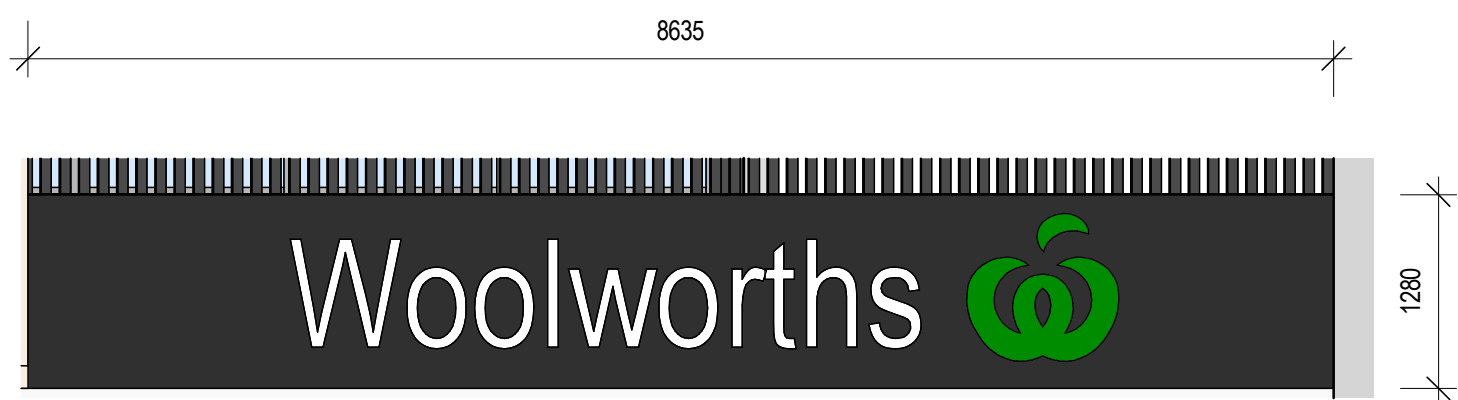


10 SIGNAGE - S10
1 : 50

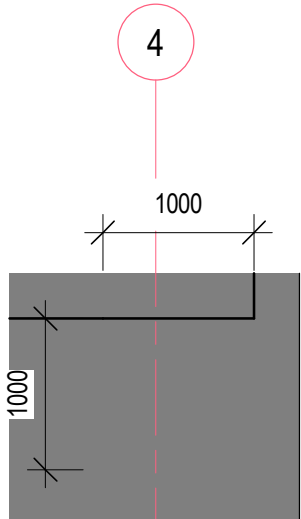


11 PARKING BLADE SIGNAGE - S11
1 : 50

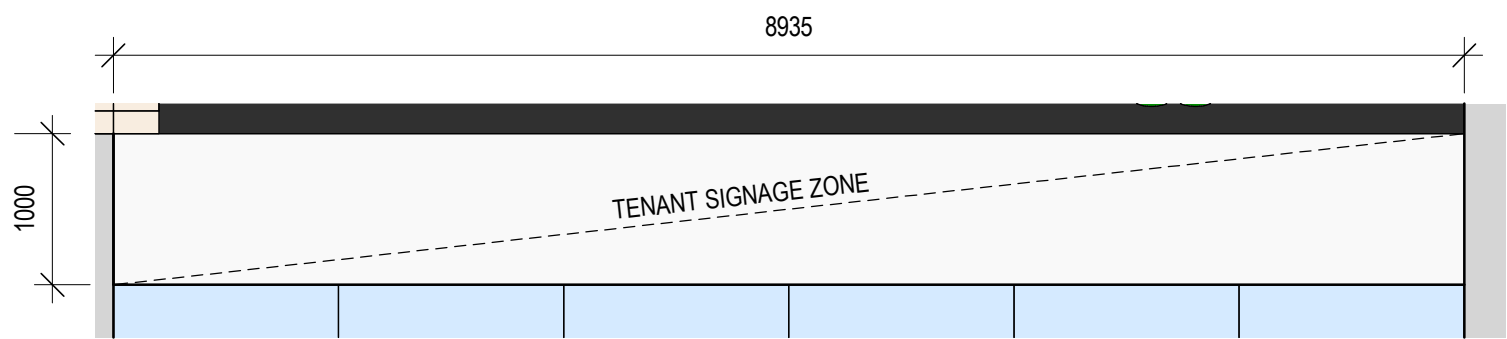


12 TENANT SIGNAGE - S12
1 : 50

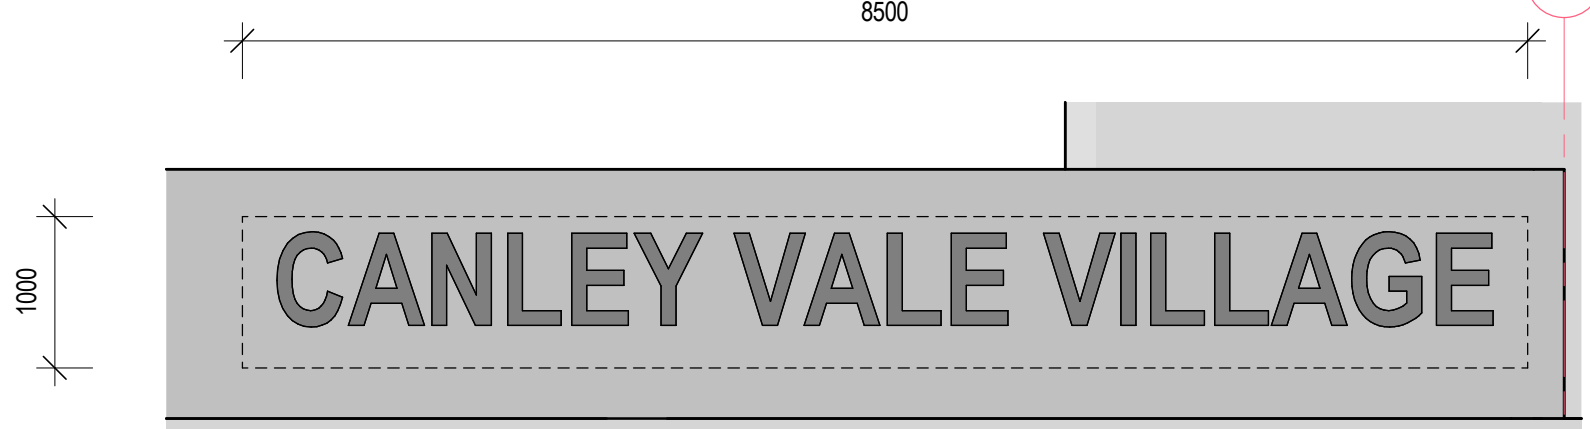


13 CENTRE IDENTIFICATION SIGNAGE - S13
1 : 50

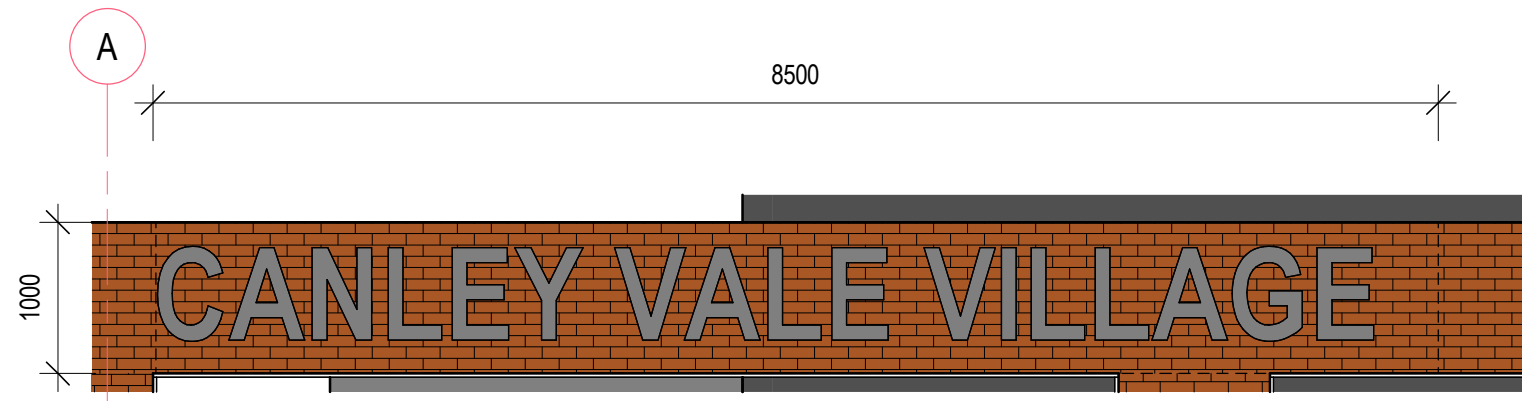


14 CENTRE IDENTIFICATION SIGNAGE - S14
1 : 50

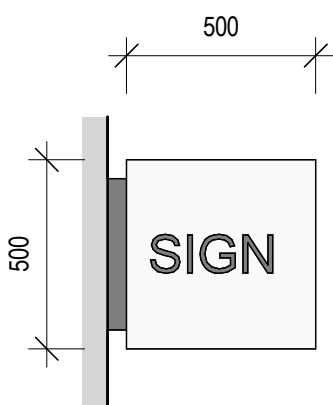


15 TENANT BLADE SIGNAGE - S15
1 : 20

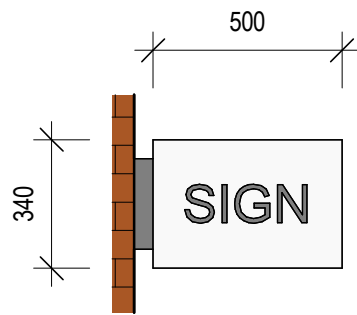

16 TENANT BLADE SIGNAGE - S16
1 : 20

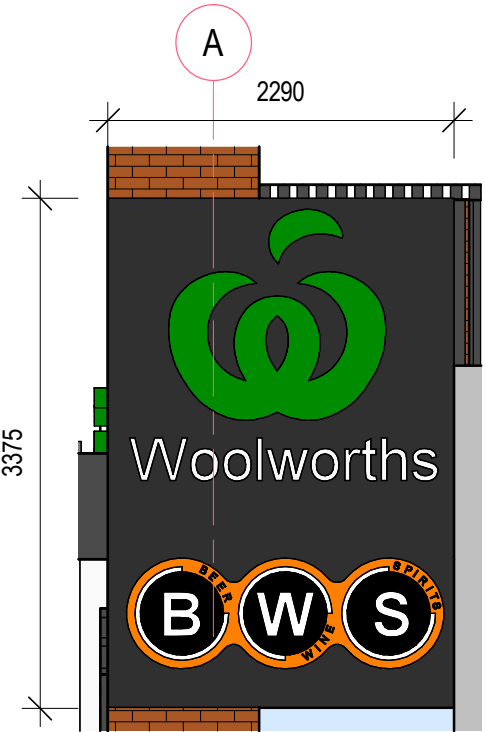

18 MAJOR TENANT SIGNAGE - S18
1 : 50

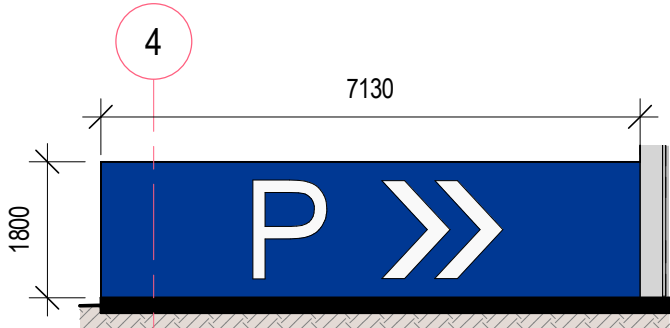


17 PARKING WALL SIGNAGE - S17
1 : 100

SIGNAGE SCHEDULE						
Mark	Text	Size	Depth	Number	Illuminated	Double sided
S1	CENTRE IDENTIFICATION SIGN	11000 x 1500	100	1	Yes	
S2	TENANT SIGN	5000 x 800	100	6	Yes	
S3	MAJOR TENANT SIGN	6025 x 1280	100	1	Yes	
S4	TENANT SIGN	6025 x 1000	100	7	Yes	
S5	TENANT SIGN	2375 x 2000	100	4	Yes	
S6	TENANT SIGN	5725 x 1000	100	1	Yes	
S7	MAJOR TENANT AND ENTRY/EXIT SIGN	7000 x 2500	100	1	Yes	
S8	LOADING DOCK SIGN	5840 x 2000	100	1	Yes	
S9	TENANT SIGN	7555 x 1000	100	1	Yes	
S10	MAJOR TENANT SIGN	8635 x 1280	100	1	Yes	
S11	PARKING BLADE SIGN	1000 x 1000	100	1	Yes	Yes
S12	TENANT SIGN	8935 x 1000	100	1	Yes	
S13	CENTRE IDENTIFICATION SIGN	8500 x 1000	100	1	Yes	
S14	CENTRE IDENTIFICATION SIGN	8500 x 1000	100	1	Yes	
S15	TENANT BLADE SIGN	500 x 500	100	6	Yes	Yes
S16	TENANT BLADE SIGN	500 x 340	100	6	Yes	Yes
S17	PARKING BLADE WALL SIGN	7130 x 1800	100	1	No	
S18	MAJOR TENANT SIGN	2290 x 3375	100	1	Yes	

FOR INFORMATION

All dimensions to be checked on site, written dimensions only to be used. Do not scale from drawings. Copyright of the design shown herein is retained by the Architect. Written authority is required for any reproduction.

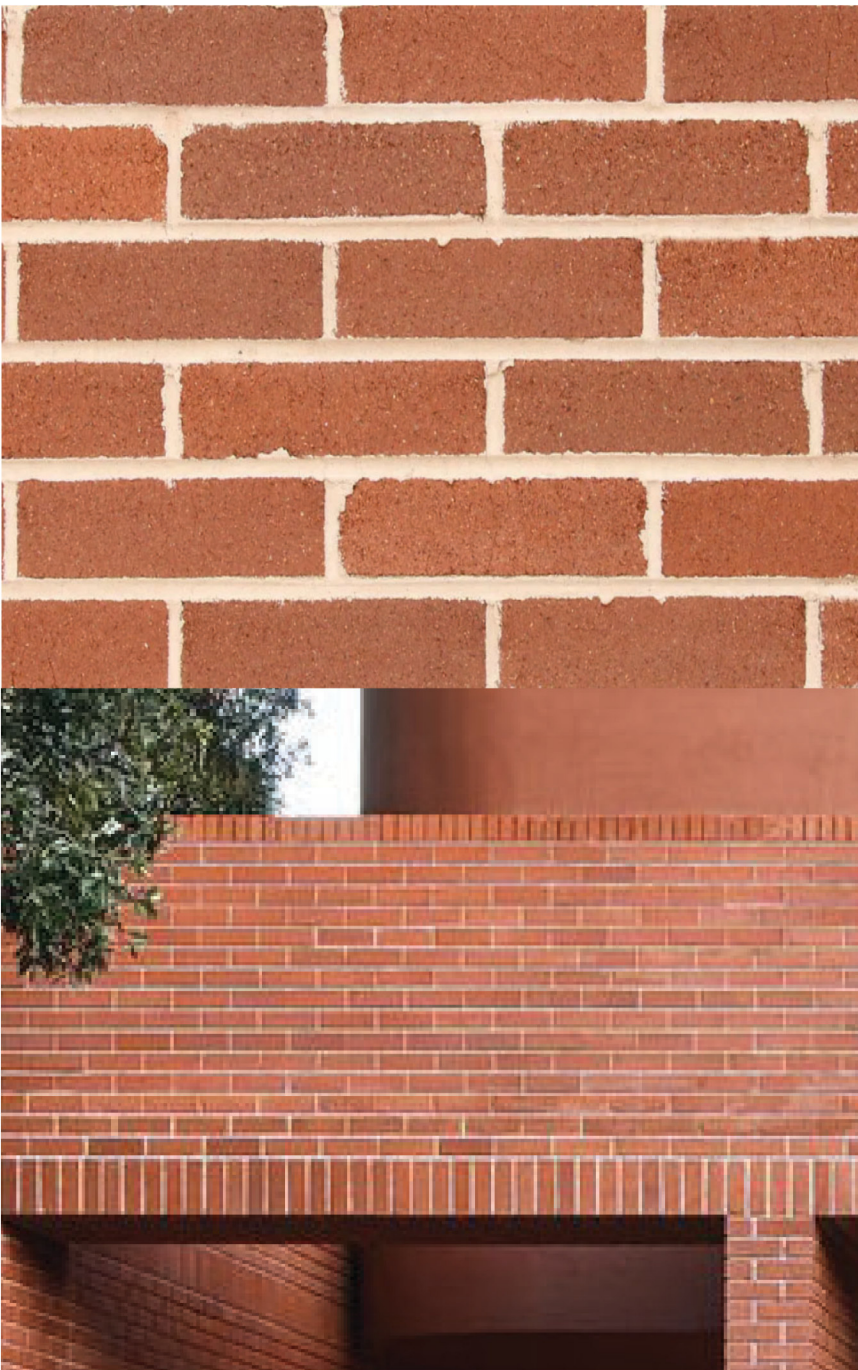

WF-01 - RED BRICK



WF-02 - CONCRETE



TF-01 - TIMBER LOOK SCREEN IN MULTIPLE COLOUR SHADES




FX-01 - INDICATIVE MURAL ARTWORK TO BE DESIGNED



MF-03 - METAL SUN SHADING SCREEN



WF-03 - SAND COLOUR BRICK

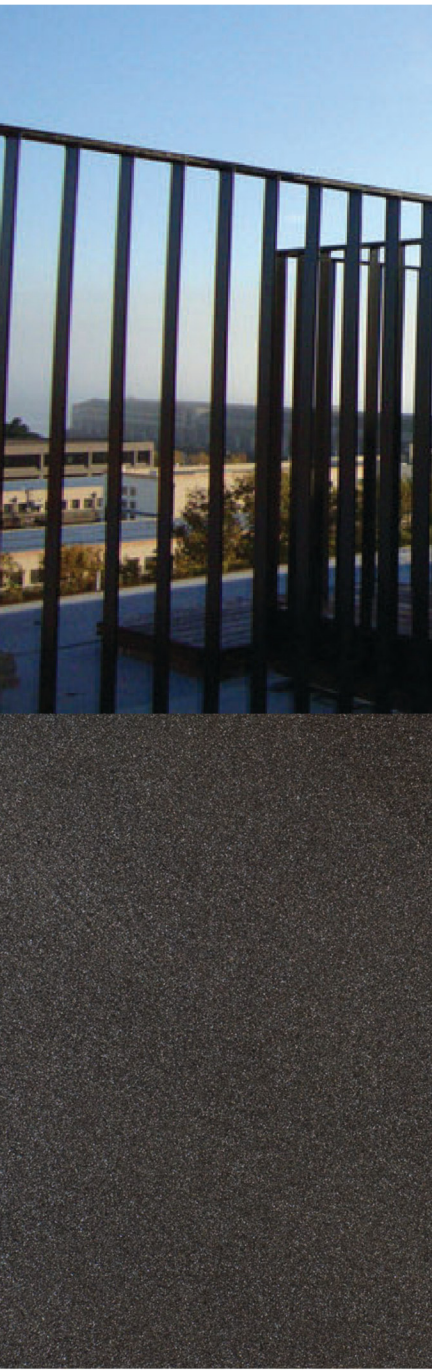

MF-04 - METAL WORKS




MF-01 - ROOF SHEETING



PF-01 - DARK TEXTURED PAINT FINISH




MF-02 - ANODISED GLAZING FRAMING

 


PF-02- MID GREY

FOR INFORMATION


All dimensions to be checked on site, written dimensions only to be used. Do not scale from drawings. Copyright of the design shown herein is retained by the Architect. Written authority is required for any reproduction.

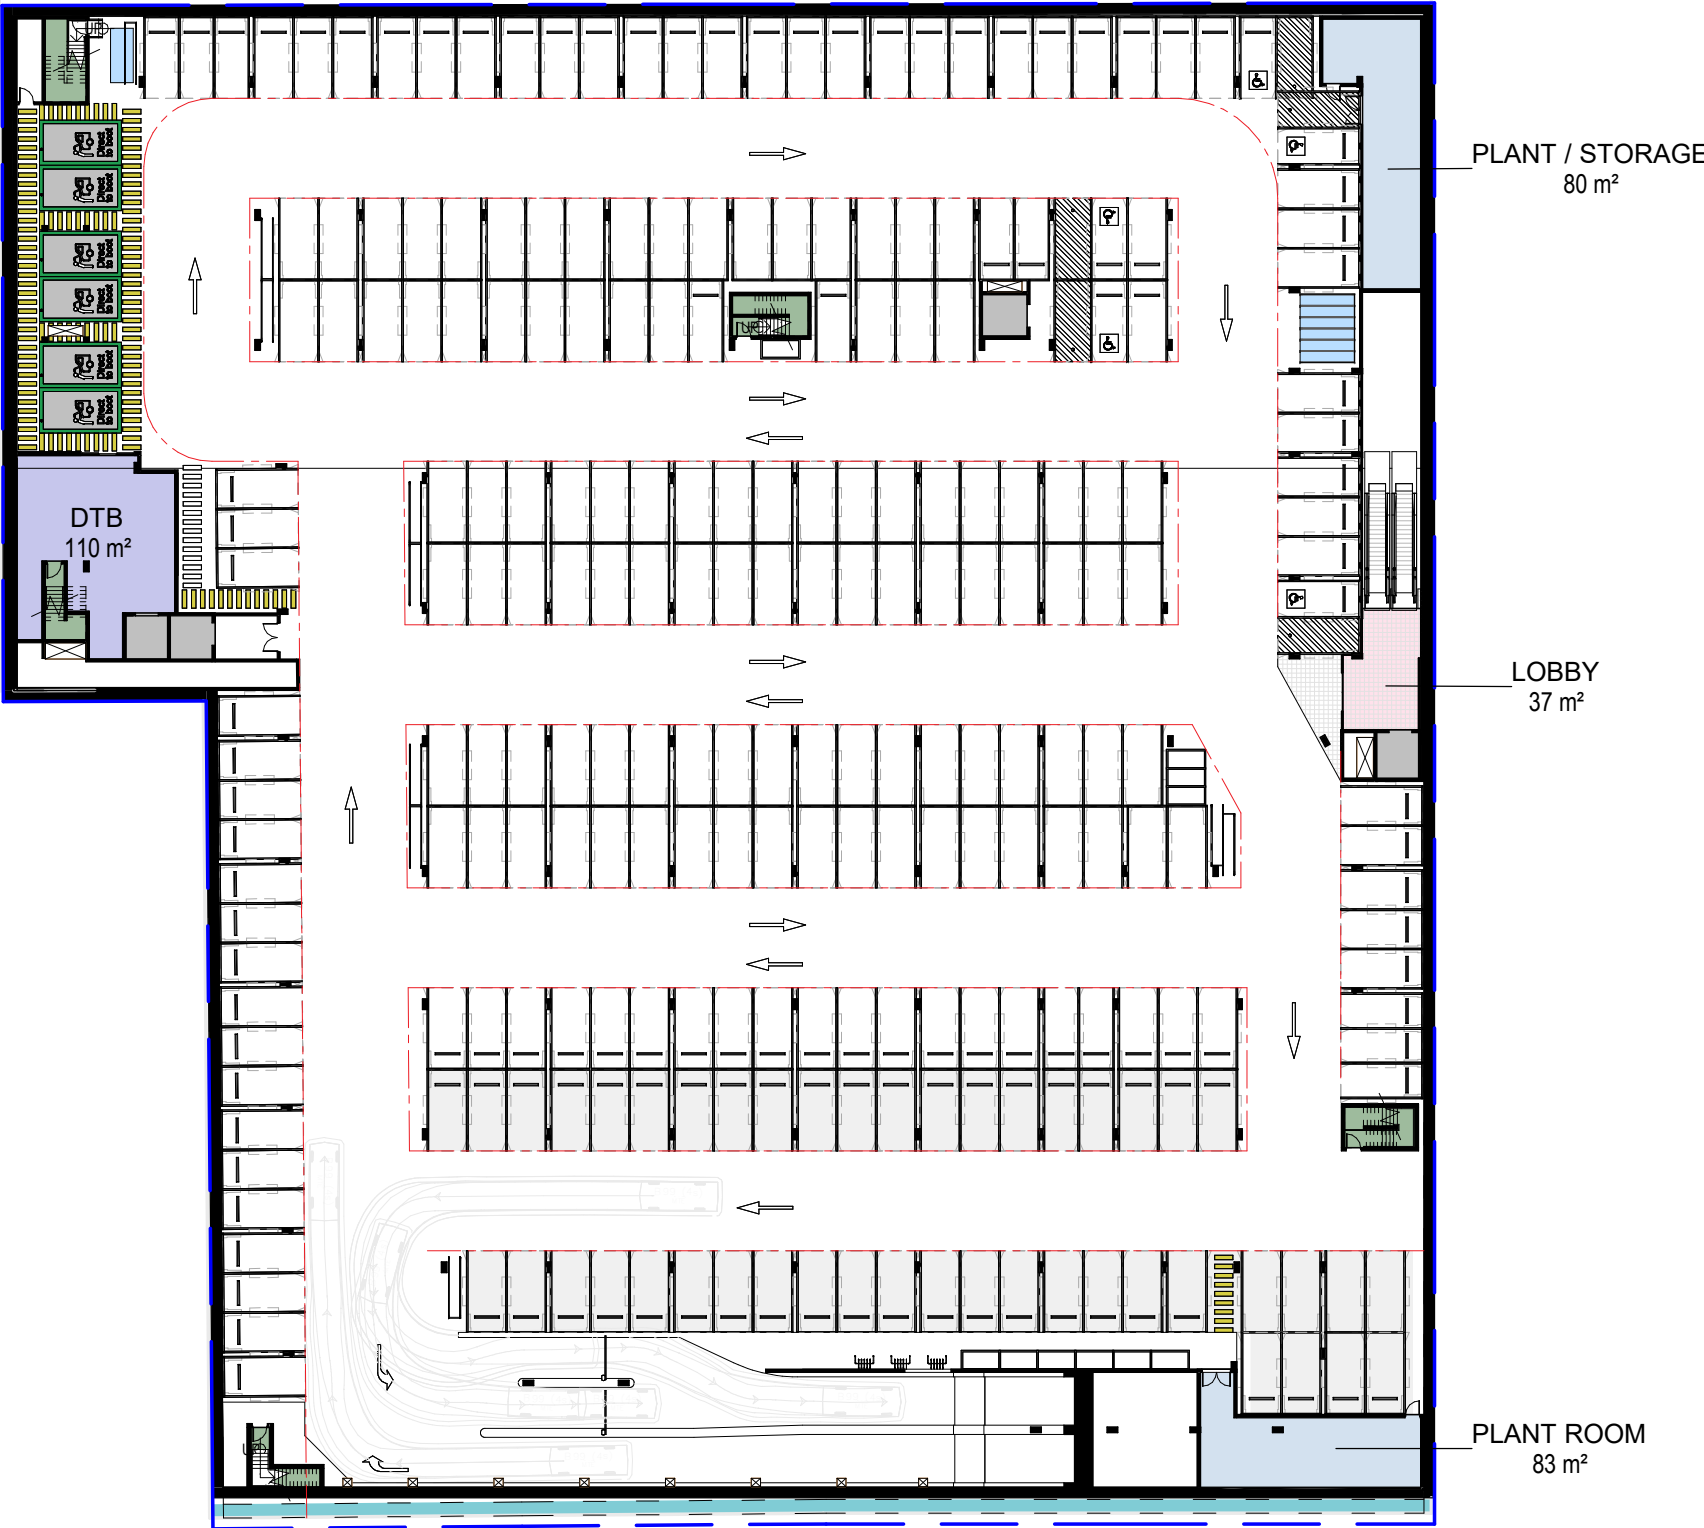


1 PROPOSED BASEMENT LEVEL 1 GFA

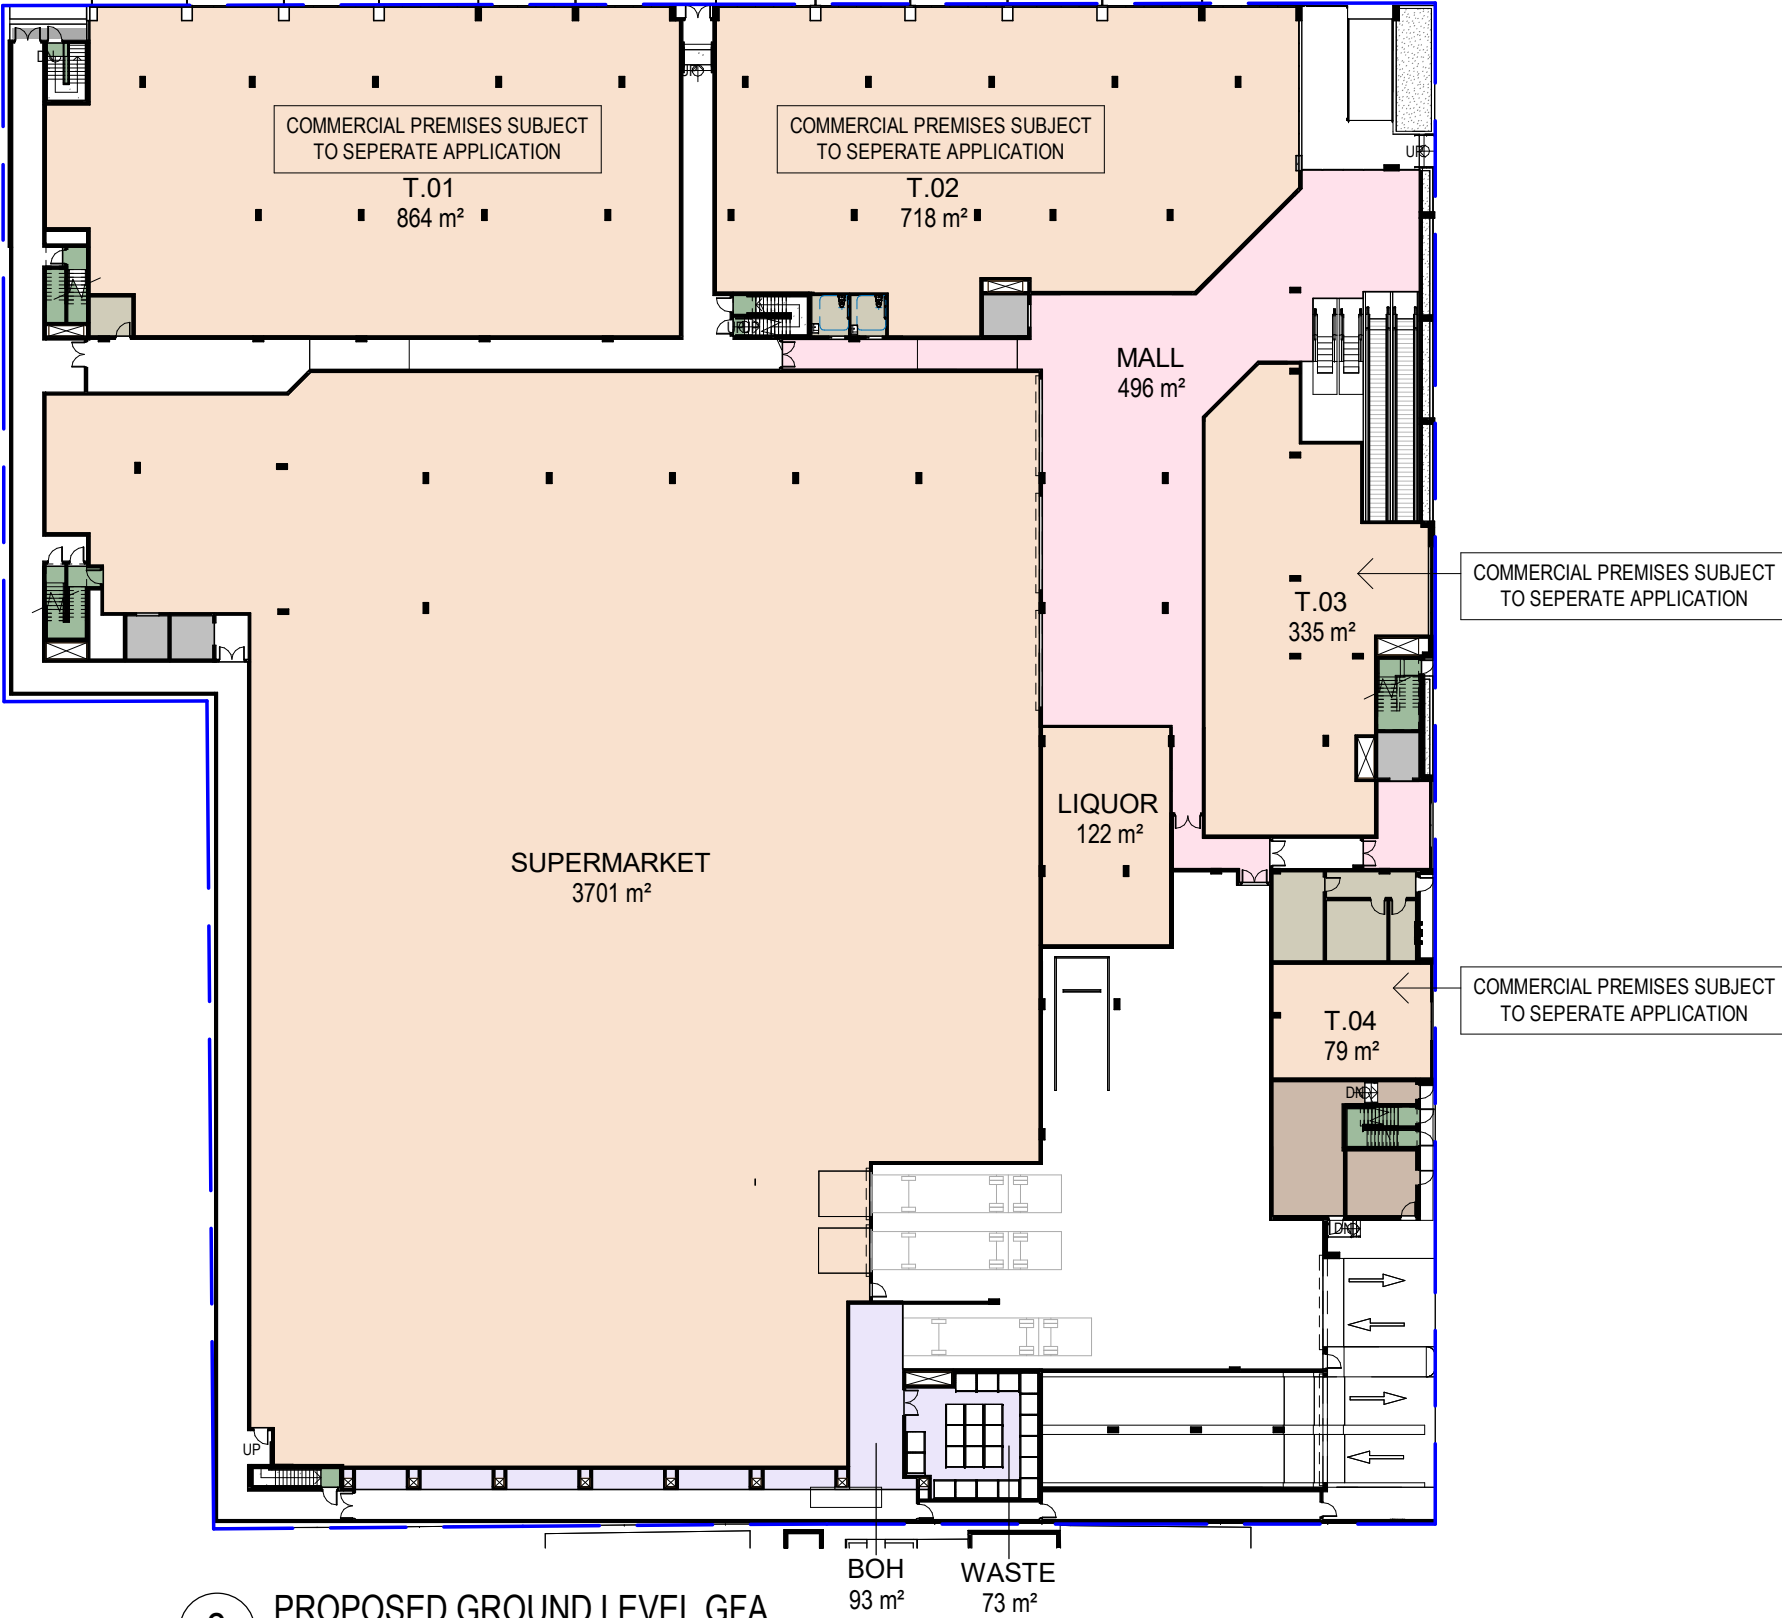

2 PROPOSED GROUND LEVEL GFA

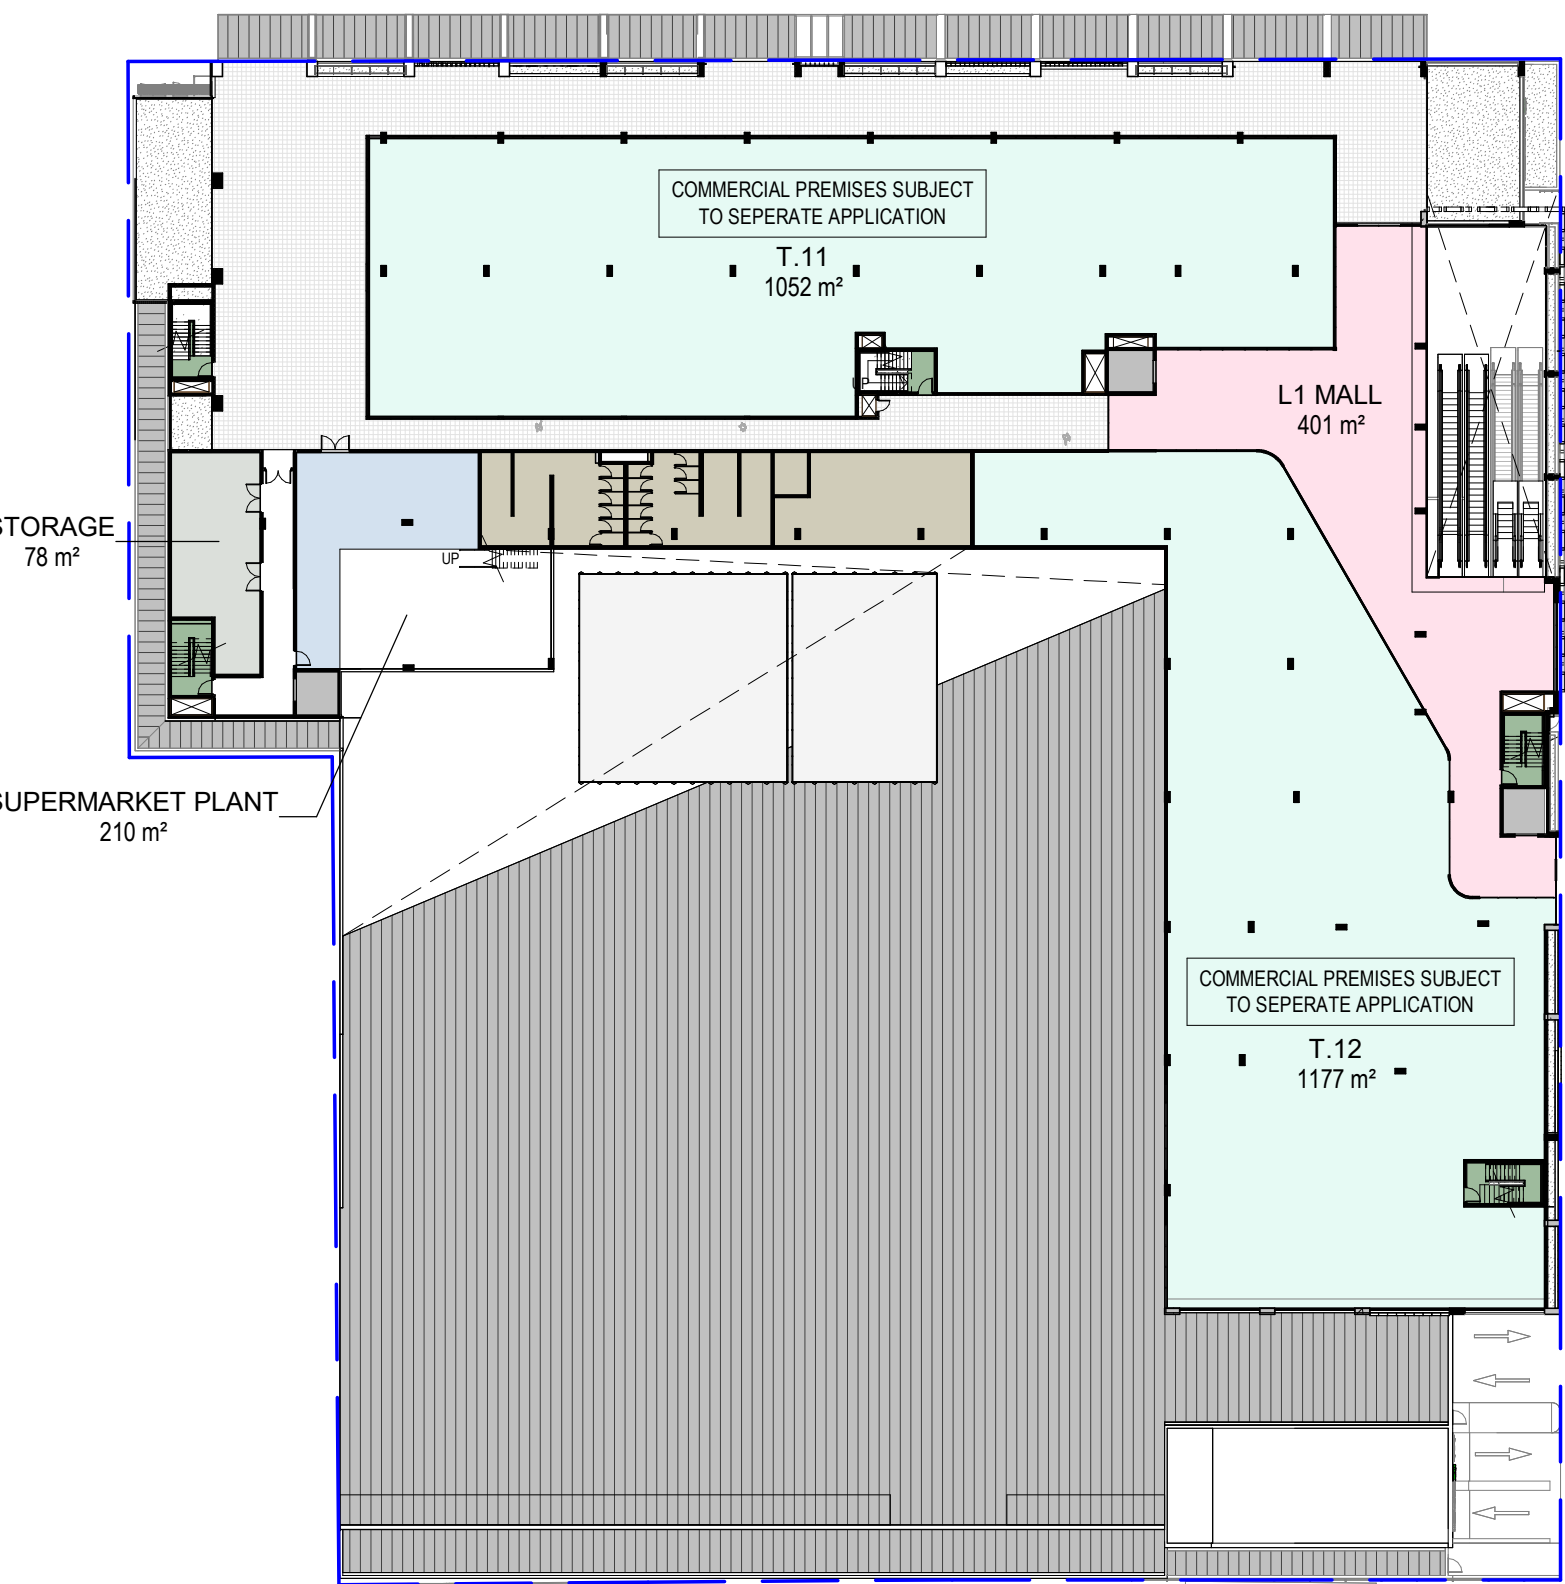

3 PROPOSED LEVEL 1 GFA

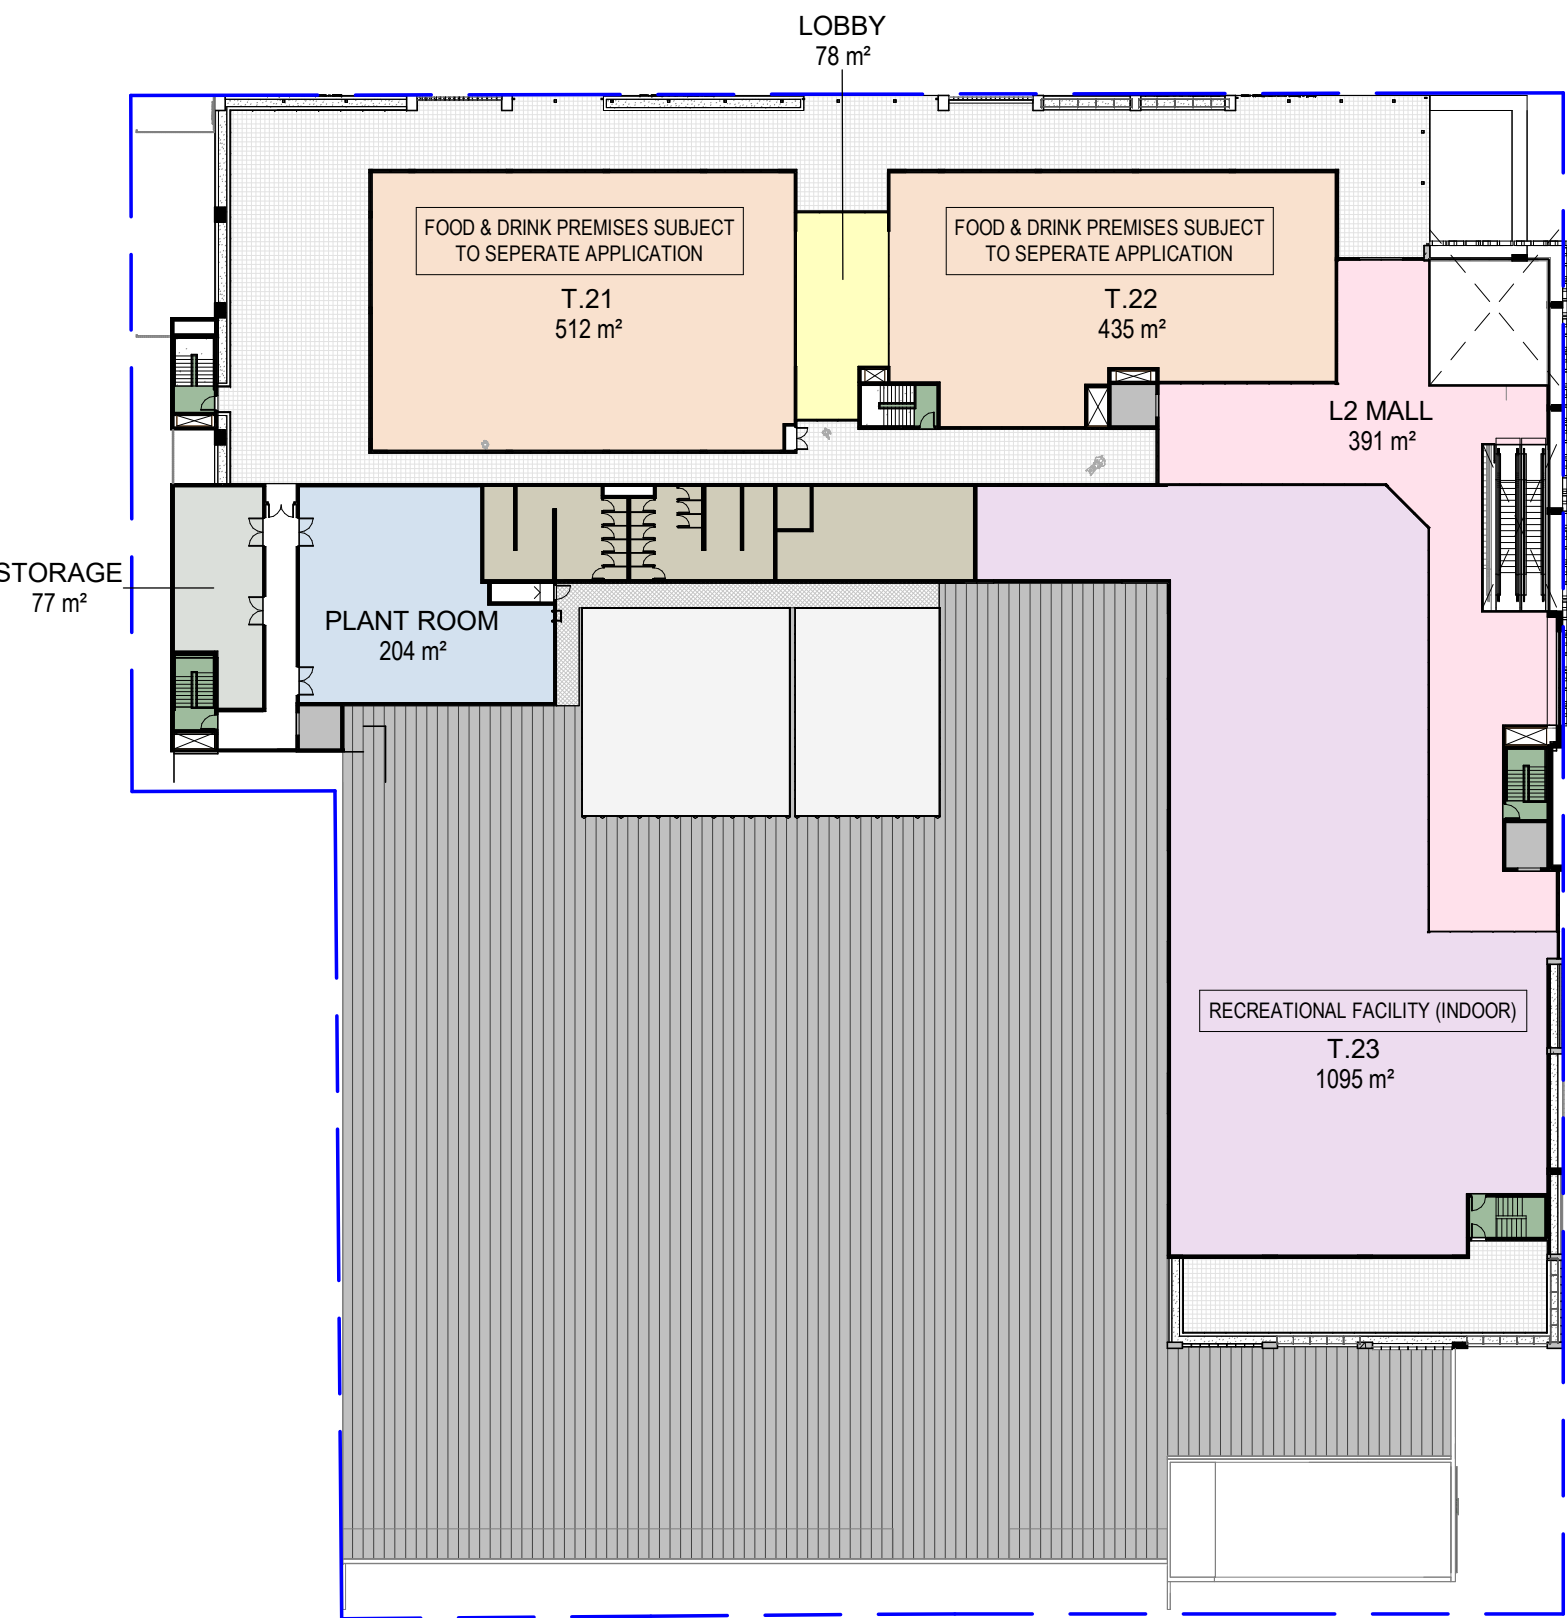

4 PROPOSED LEVEL 2 GFA

GFA SCHEDULE		
Number	Name	Area
BASEMENT LEVEL 1		
M01	DTB	110 m ²
GROUND LEVEL		
T.03	COMMERCIAL PREMISES	335 m ²
T.02	COMMERCIAL PREMISES	718 m ²
T.01	COMMERCIAL PREMISES	864 m ²
T.04	COMMERCIAL PREMISES	79 m ²
M01	LIQUOR	122 m ²
M01	SUPERMARKET	3701 m ²
LEVEL 1		
T.11	COMMERCIAL PREMISES	1052 m ²
T.12	COMMERCIAL PREMISES	1177 m ²
LEVEL 2		
T.22	FOOD & DRINK PREMISES	435 m ²
T.21	FOOD & DRINK PREMISES	512 m ²
T.23	RECREATIONAL FACILITY (INDOOR)	1095 m ²
TOTAL GFA		10200 m ²

GFA (NON-LETTABLE) SCHEDULE	
Name	Area
BASEMENT LEVEL 1	
LOBBY	37 m ²
GROUND LEVEL	
ACC. 1	8 m ²
ACC. 2	7 m ²
BOH	93 m ²
LOBBY	22 m ²
MALL	496 m ²
LEVEL 1	
ACC	7 m ²
FEMALE WC	59 m ²
L1 MALL	401 m ²
MALE WC	58 m ²
PARENTS ROOM	75 m ²
LEVEL 2	
ACC.	7 m ²
FEMALE WC	59 m ²
L2 MALL	391 m ²
LOBBY	78 m ²
MALE WC	59 m ²
PARENTS ROOM	74 m ²
TOTAL	1933 m ²

BASEMENT - PARKING SCHEDULE	
PARKING BAY	COUNT
DIRECT TO BOOT	6
STANDARD CAR SPACE: 2.60(W)x5.40(L)	224
SMALL CAR SPACE: 2.30(W)x5.40(L)	14
DISABLED	5
TOTAL: 249	

METHOD OF MEASUREMENT


GROSS FLOOR AREA (GFA)

gross floor area means the sum of the floor area of each floor of a building measured from the internal face of external walls, or from the internal face of walls separating the building from any other building, measured at a height of 1.4 metres above the floor, and includes—

- (a) the area of a mezzanine, and
- (b) habitable rooms in a basement or an attic, and
- (c) any shop, auditorium, cinema, and the like, in a basement or attic,


but excludes—

- (d) any area for common vertical circulation, such as lifts and stairs, and
- (e) any basement—
 - (i) storage, and
 - (ii) vehicular access, loading areas, garbage and services, and
- (f) plant rooms, lift towers and other areas used exclusively for mechanical services or ducting, and
- (g) car parking to meet any requirements of the consent authority (including access to that car parking), and
- (h) any space used for the loading or unloading of goods (including access to it), and
- (i) terraces and balconies with outer walls less than 1.4 metres high, and
- (j) voids above a floor at the level of a storey or storey above.

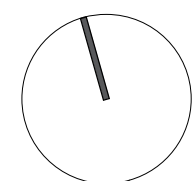


FOR INFORMATION


All dimensions to be checked on site, written dimensions only to be used. Do not scale from drawings. Copyright of the design shown herein is retained by the Architect. Written authority is required for any reproduction.

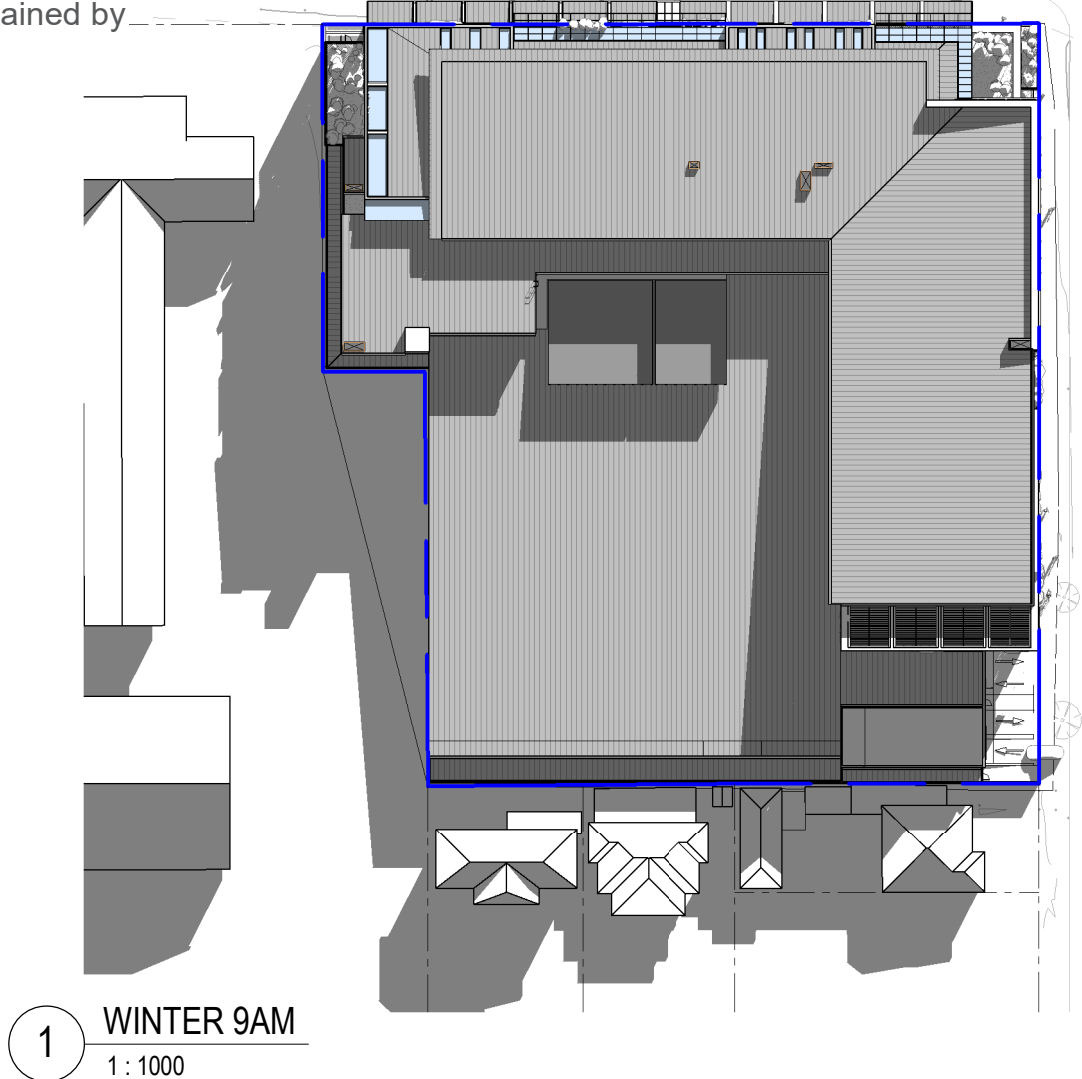


1 WINTER 9AM
1:1000

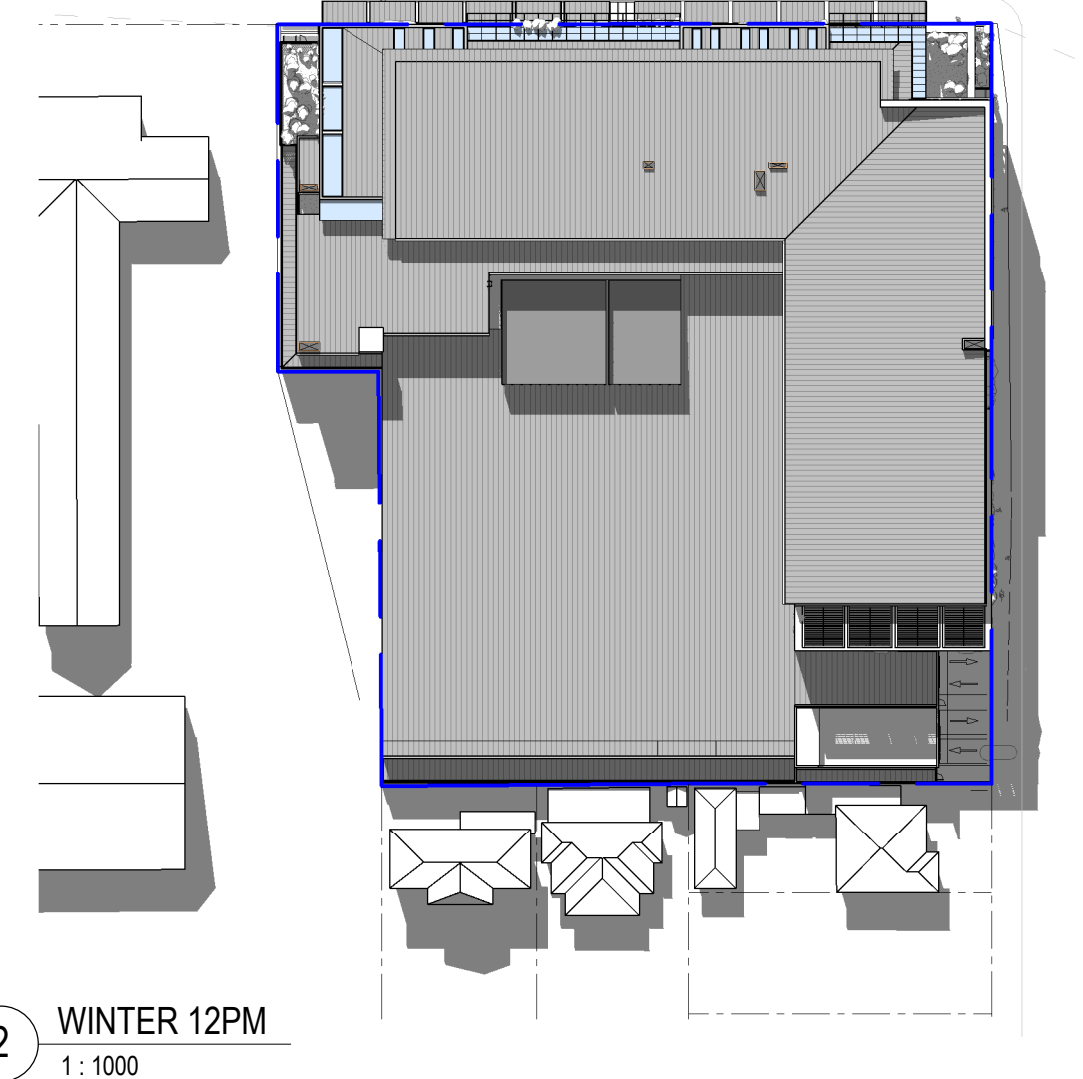


2 WINTER 12PM
1:1000

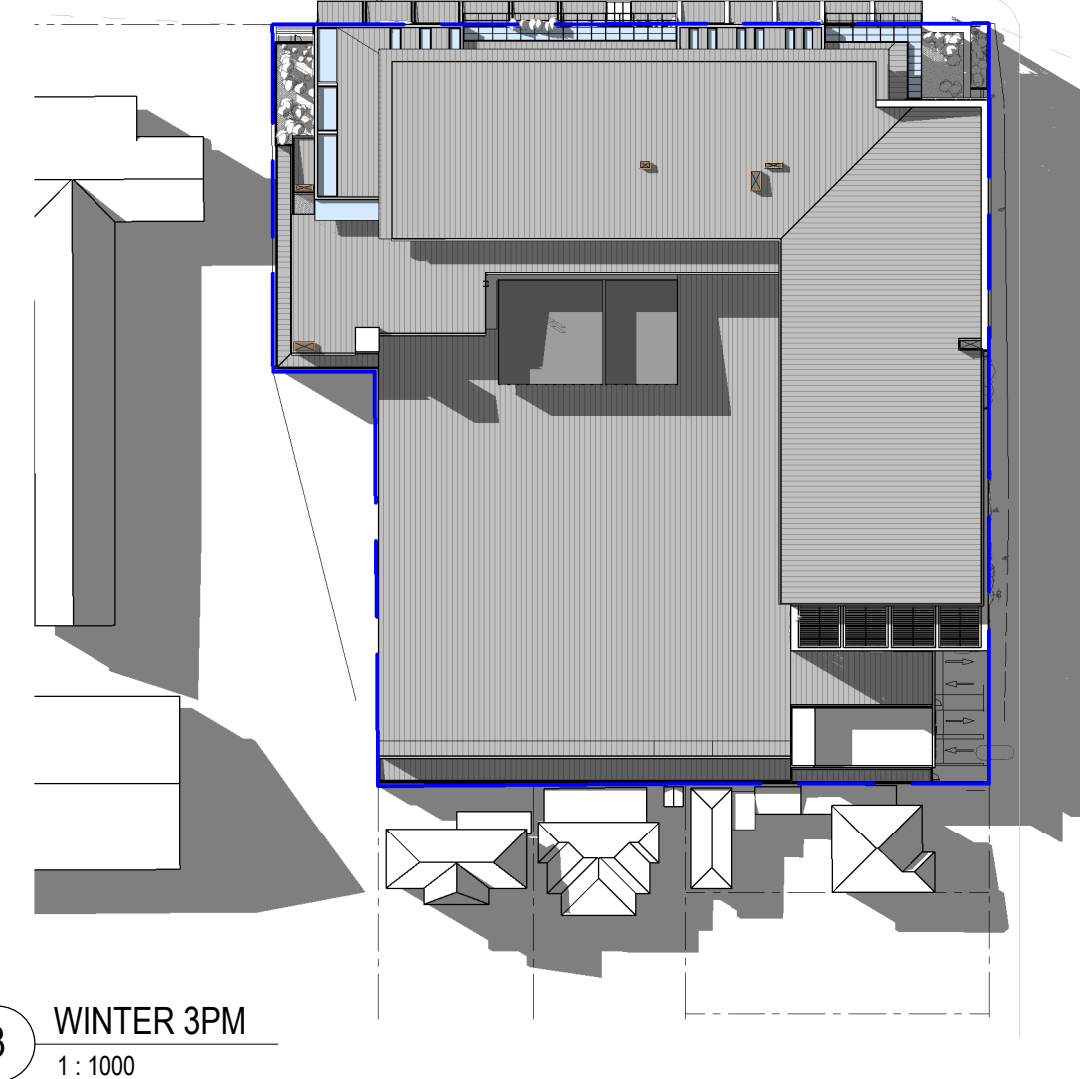


3 WINTER 3PM
1:1000

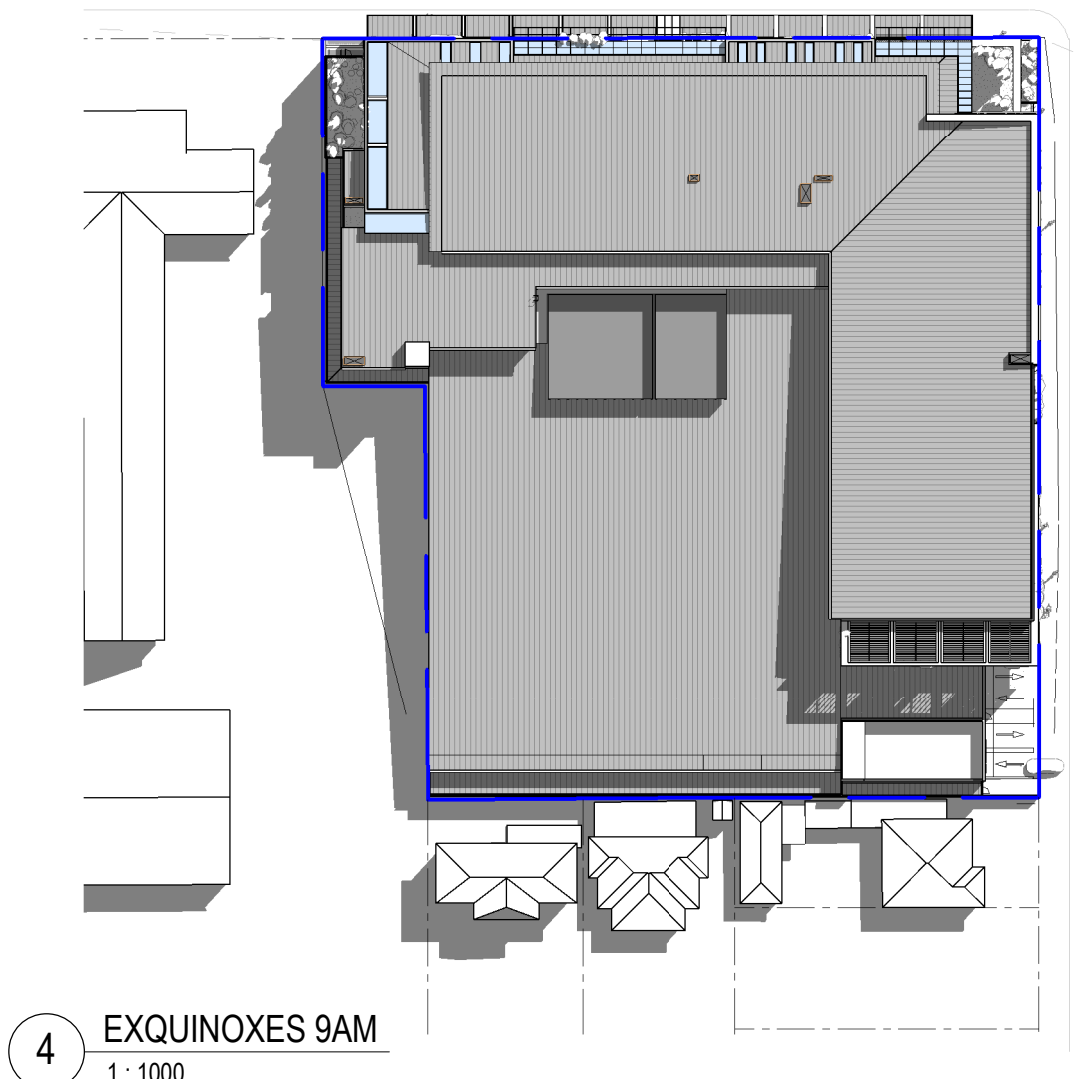


4 EQUINOXES 9AM
1:1000

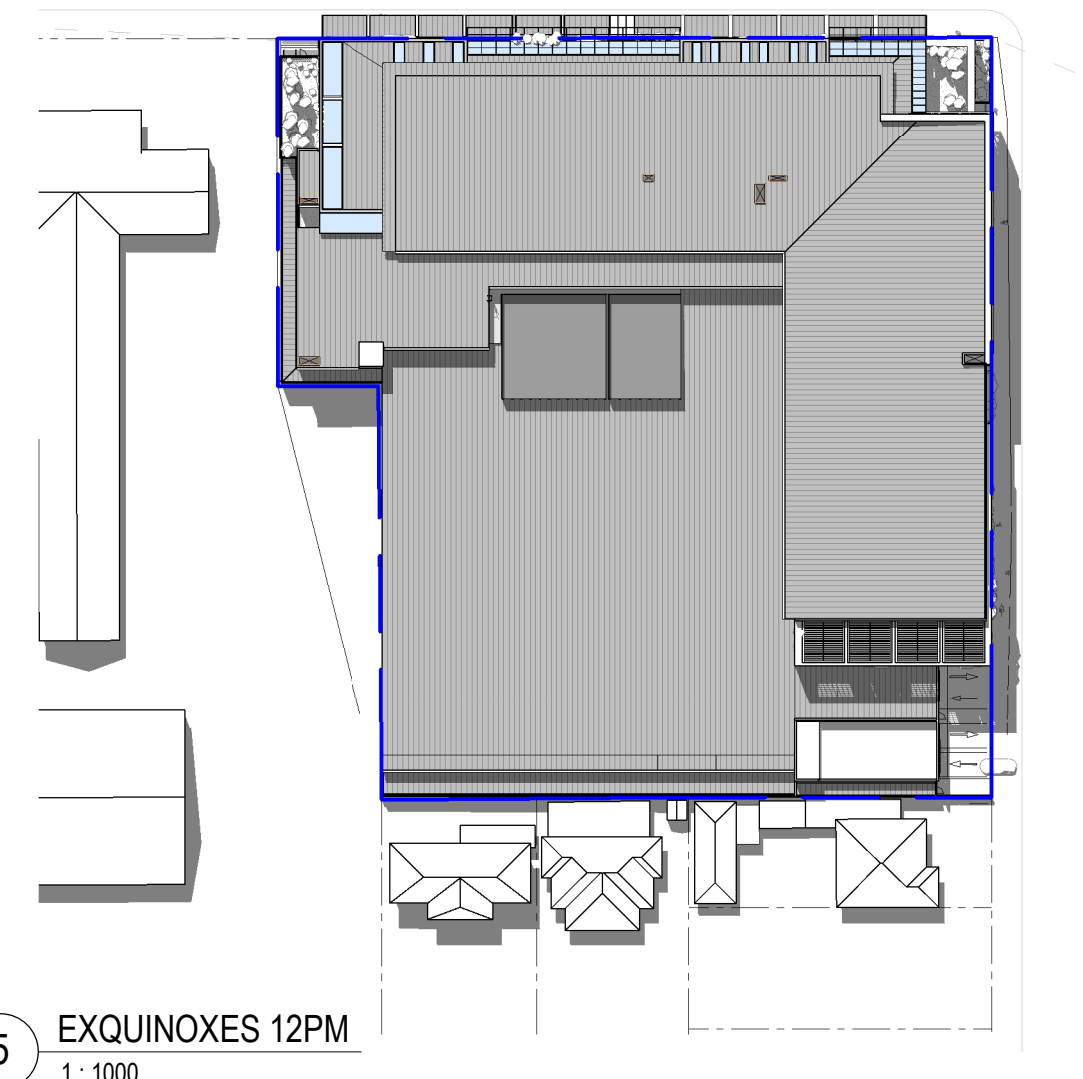


5 EQUINOXES 12PM
1:1000

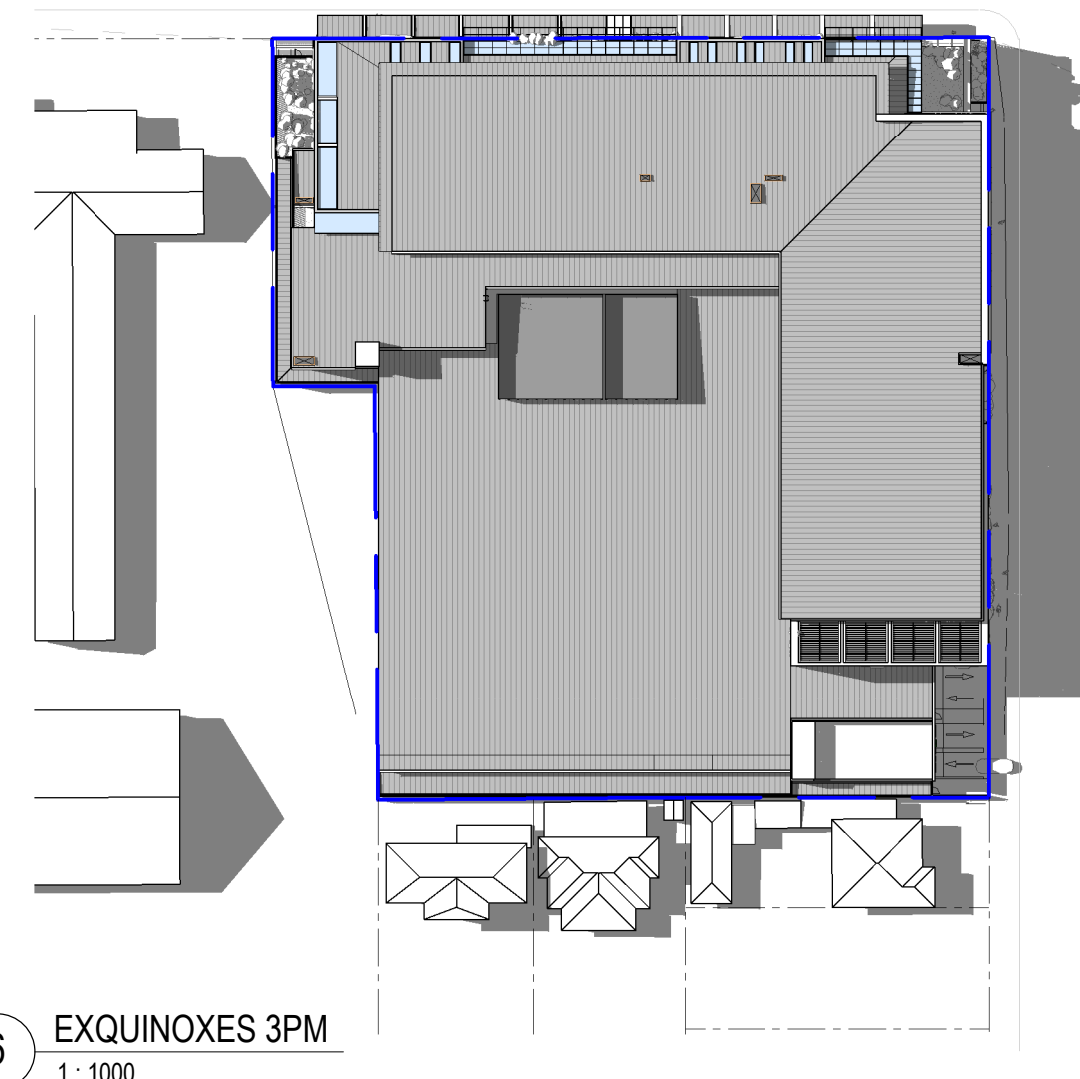


6 EQUINOXES 3PM
1:1000

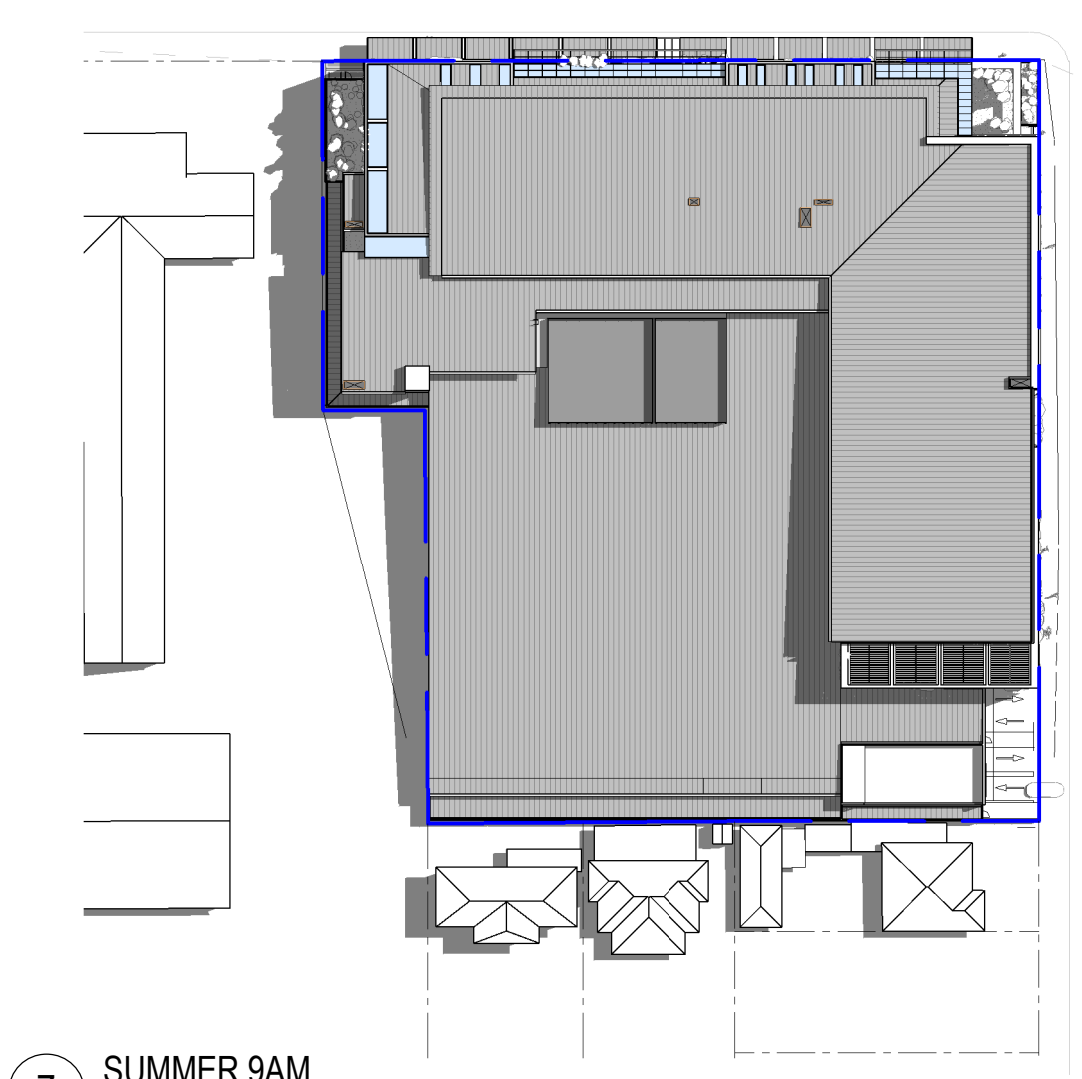

7 SUMMER 9AM
1:1000

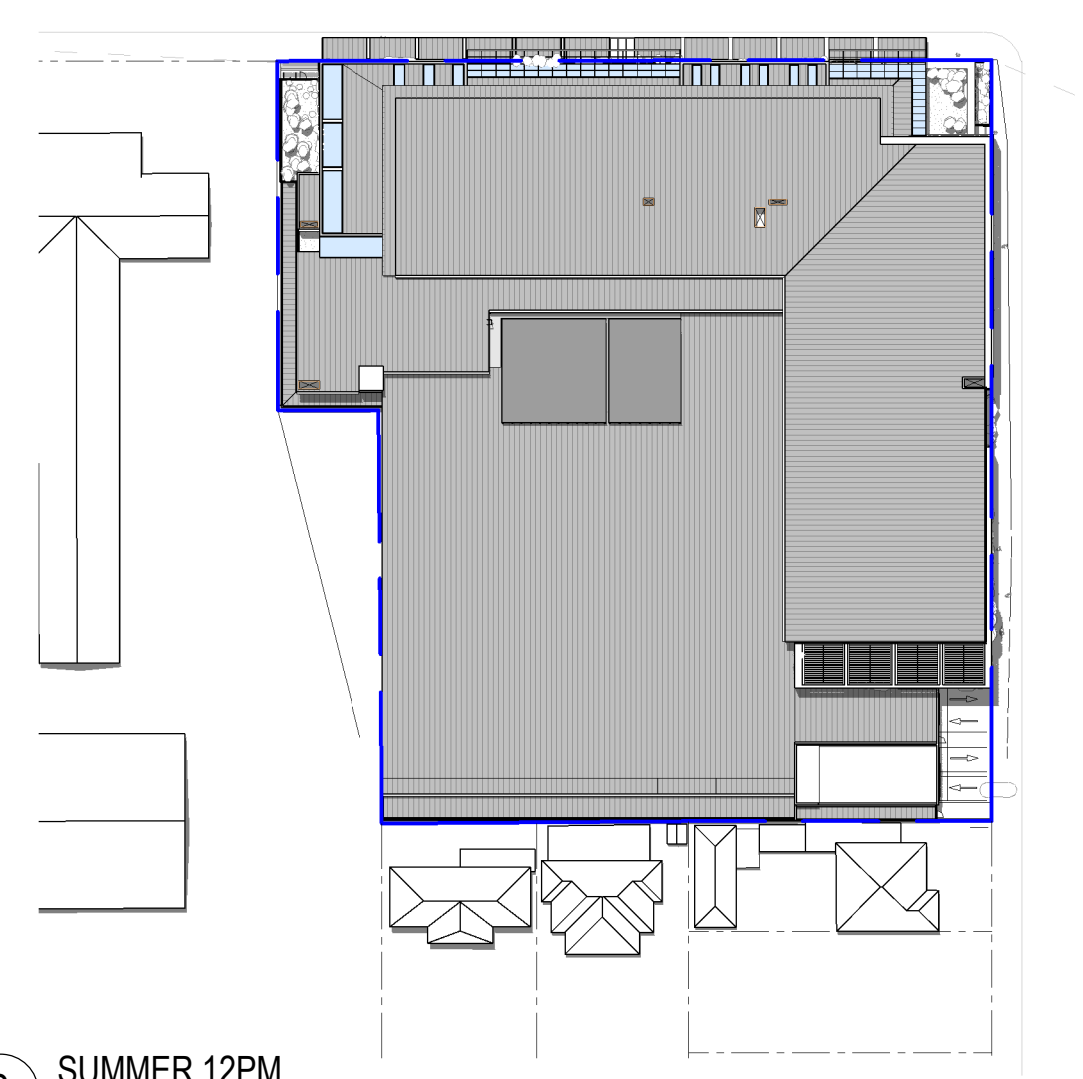

8 SUMMER 12PM
1:1000

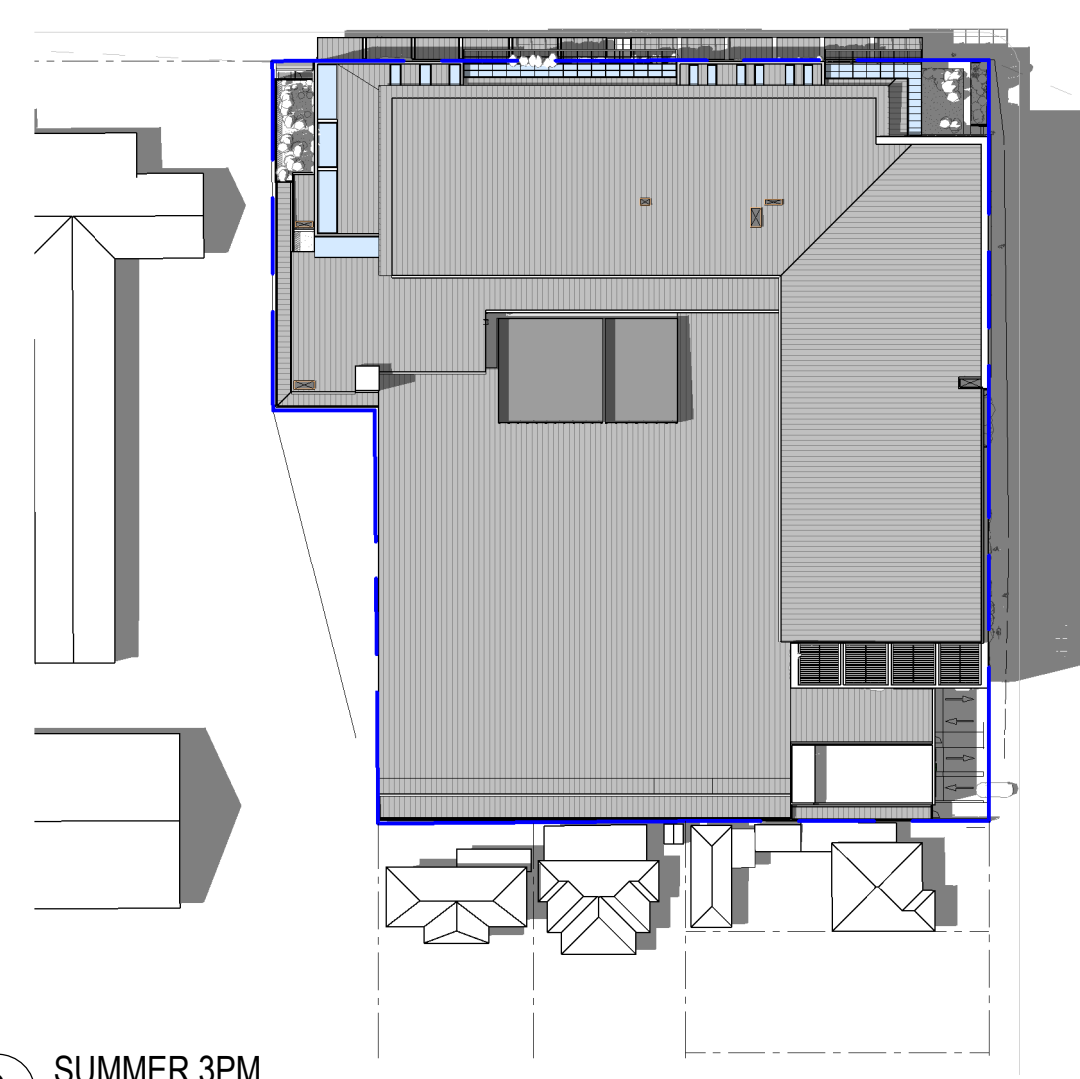


9 SUMMER 3PM
1:1000

CANLEY VALE SHOPPING CENTRE
62 CANLEY VALE ROAD CANLEY VALE 2166

ISSUE	DATE	DESCRIPTION
1	19.03.25	FOR APPROVAL
A	26.08.25	FOR REVIEW

SOLAR STUDY

A100.50 DA - A
1:1000 @ A1
1:2000 @ A3

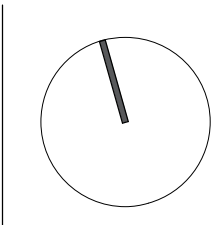


68 Alexander Street
Crows Nest, NSW 2065
ABN 43 092 960 499
T +61 2 9437 0511
www.bngrouponline.com

BN Architecture
Urban Design
Masterplanning
Graphics
Interiors


FOR INFORMATION

All dimensions to be checked on site, written dimensions only to be used. Do not scale from drawings. Copyright of the design shown herein is retained by the Architect. Written authority is required for any reproduction.


EXISTING

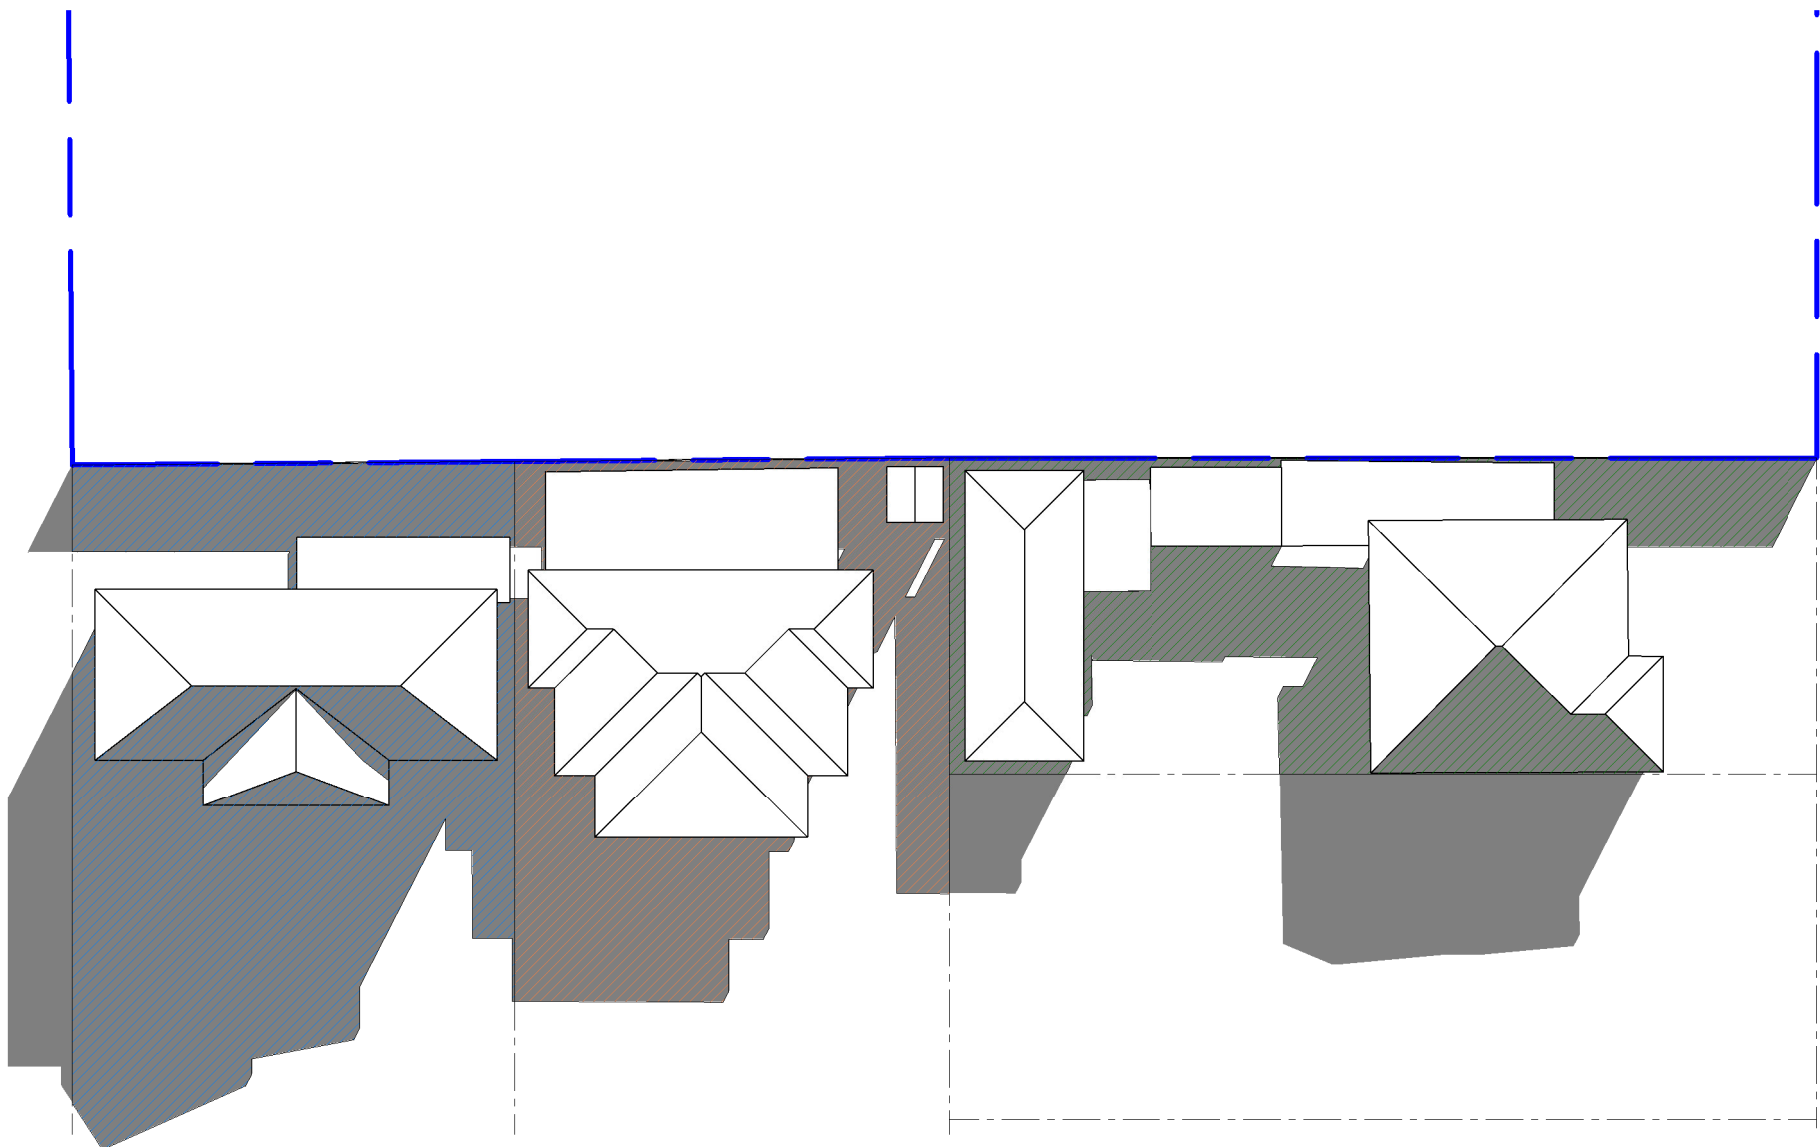

1 WINTER 9AM
1 : 350

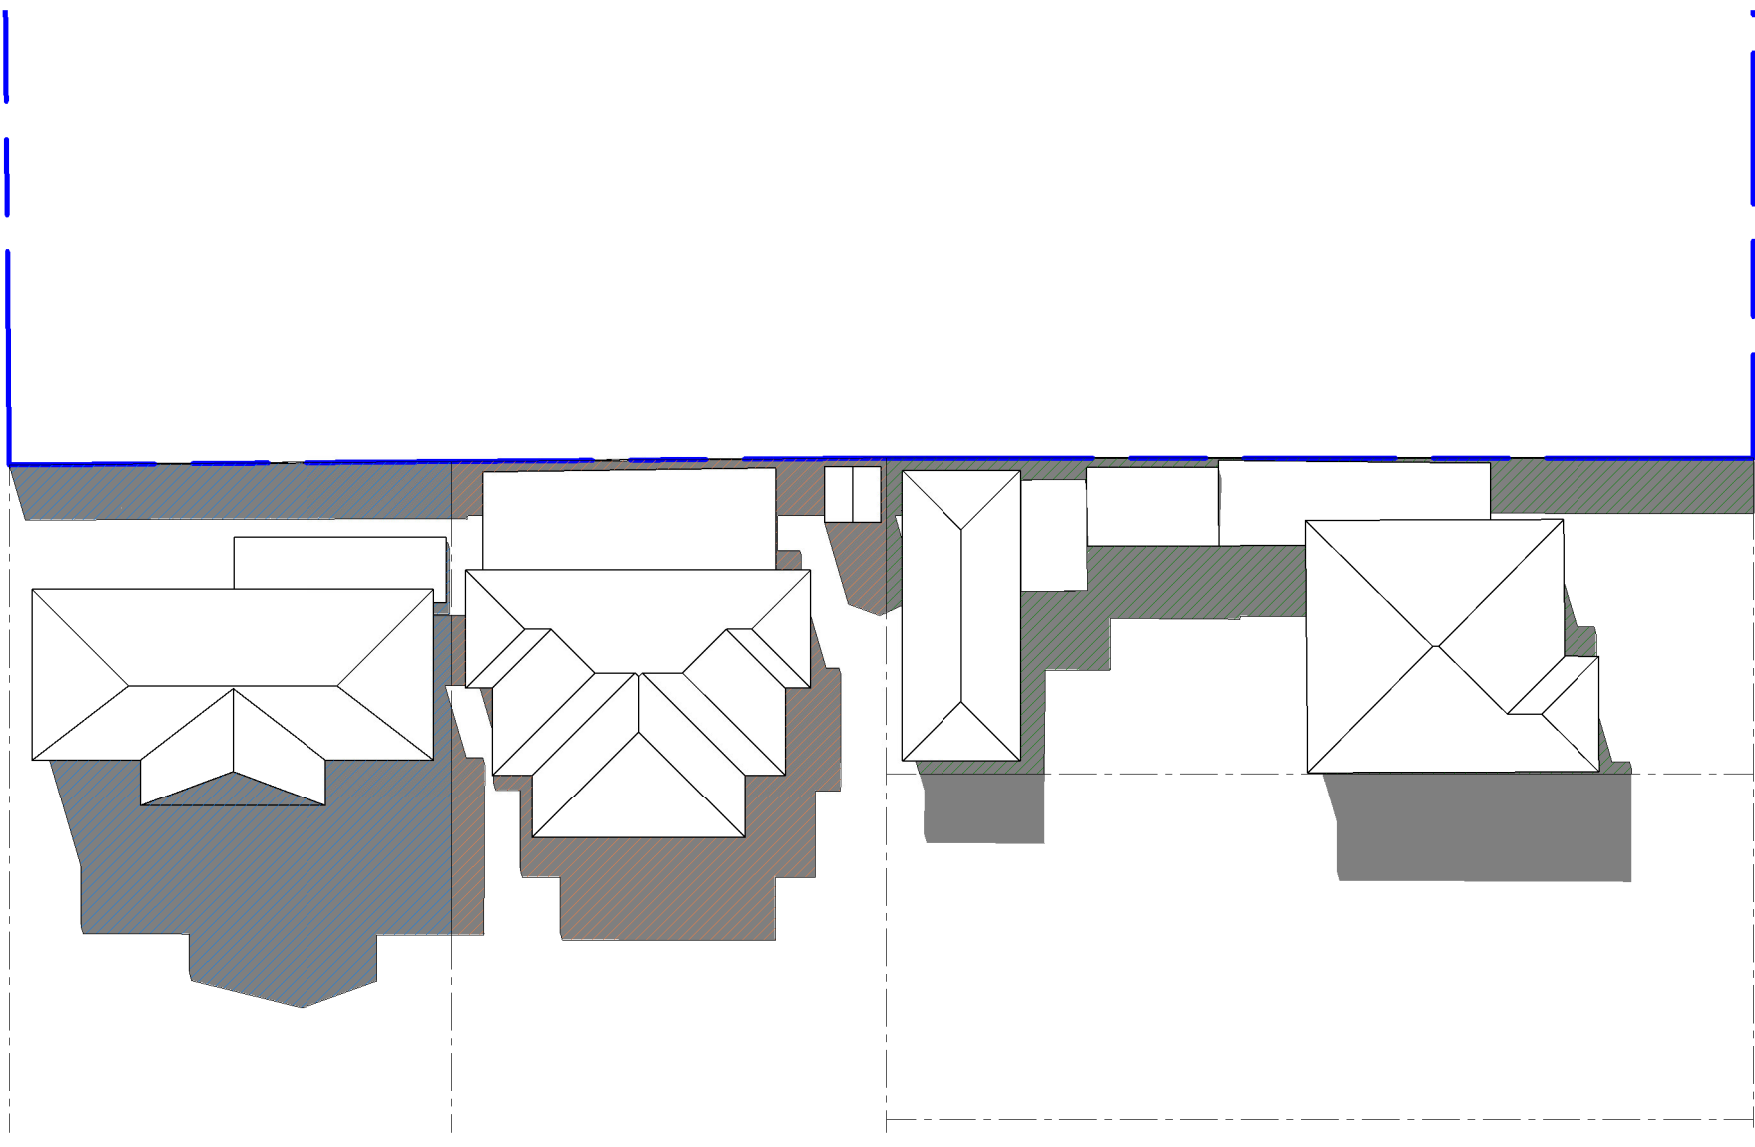


2 WINTER 12PM
1 : 350

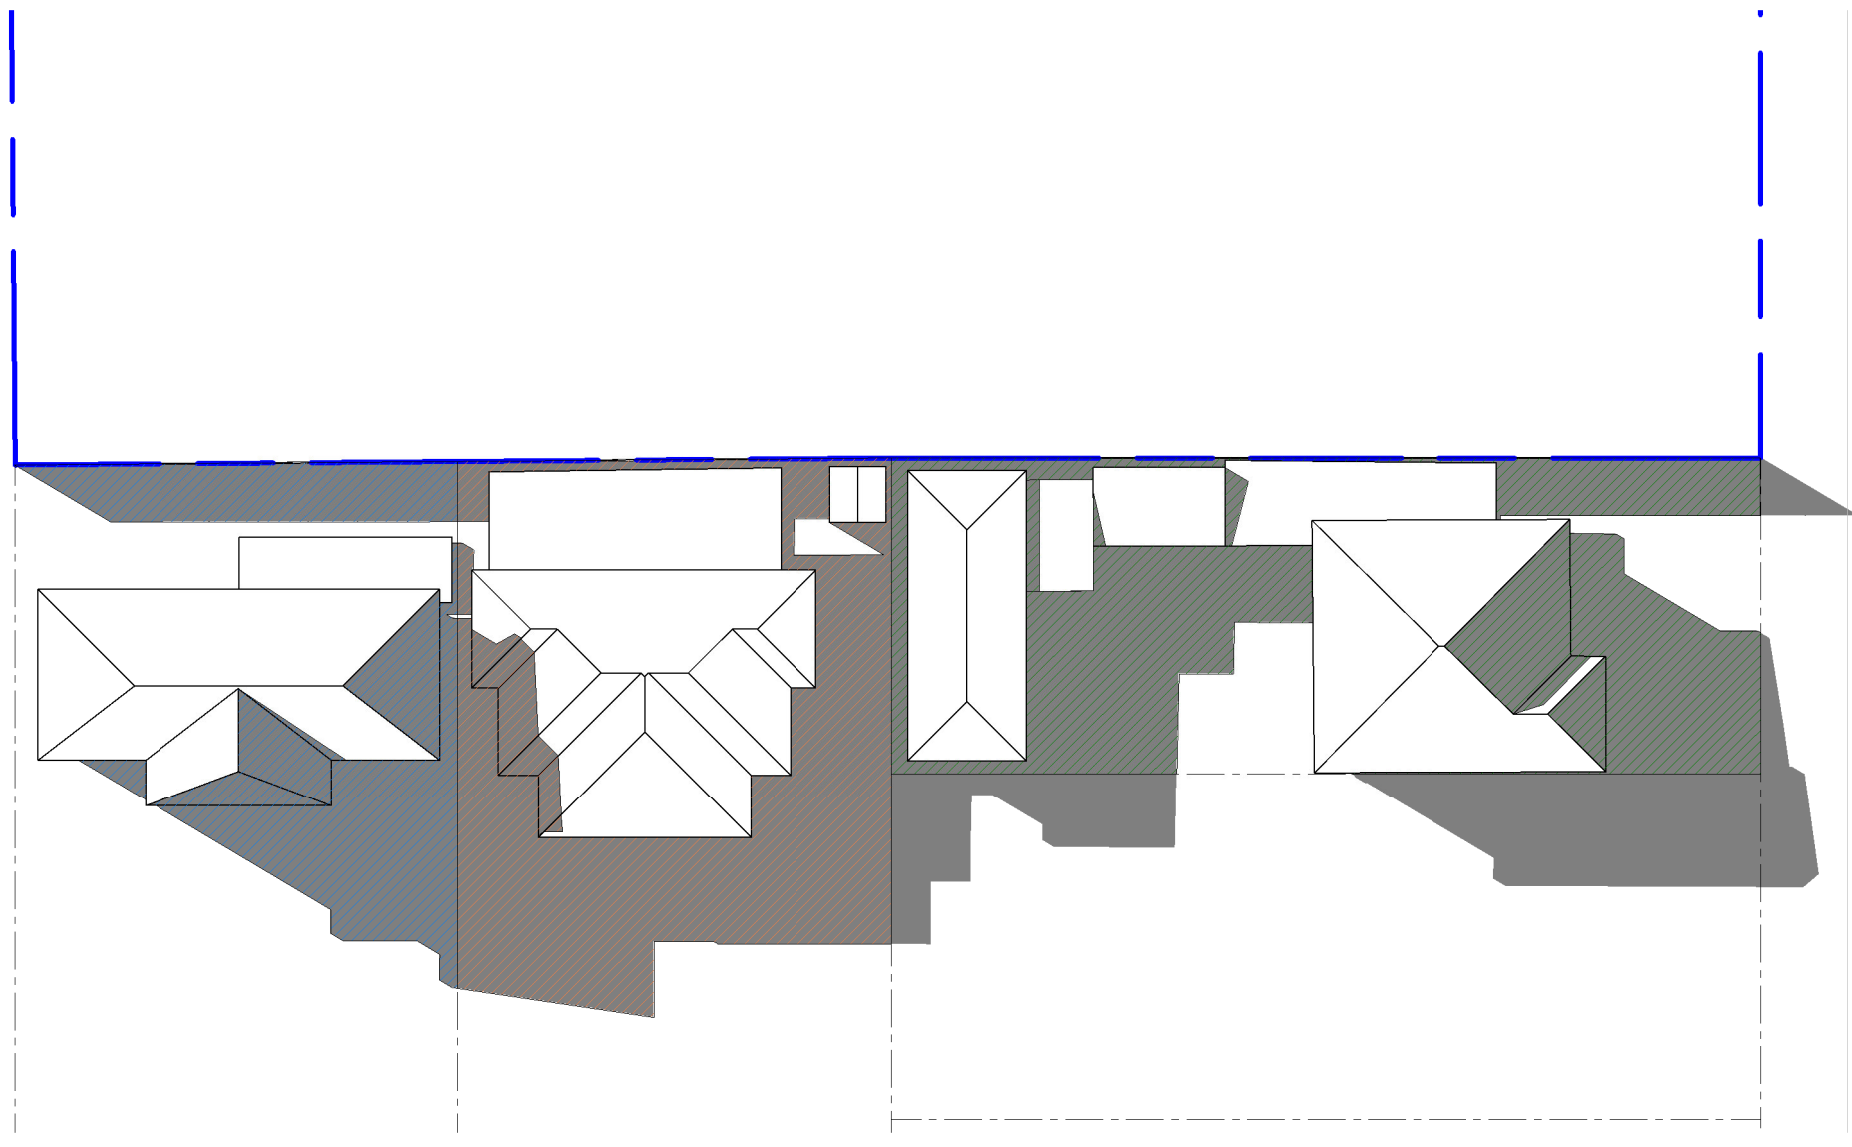


3 WINTER 3PM
1 : 350


PROPOSED

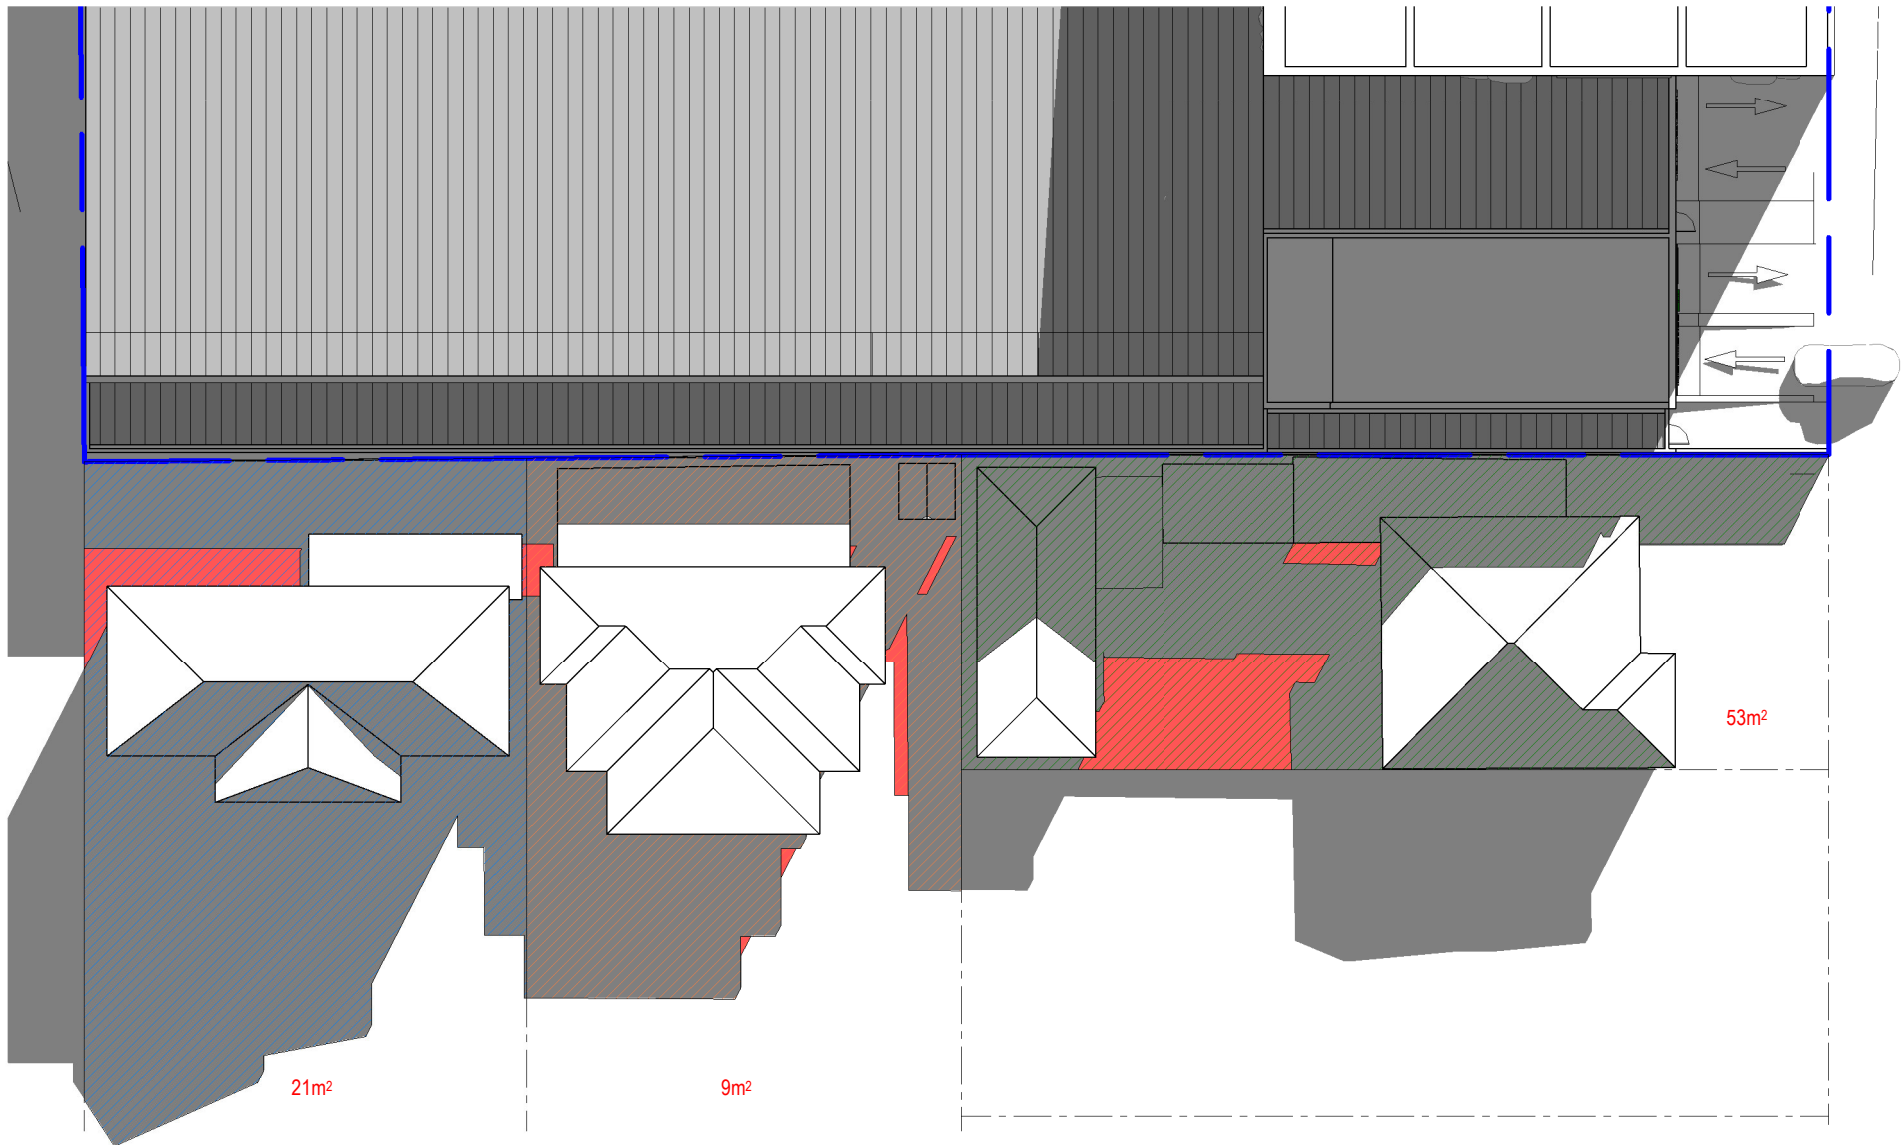

4 WINTER 9AM
1 : 350

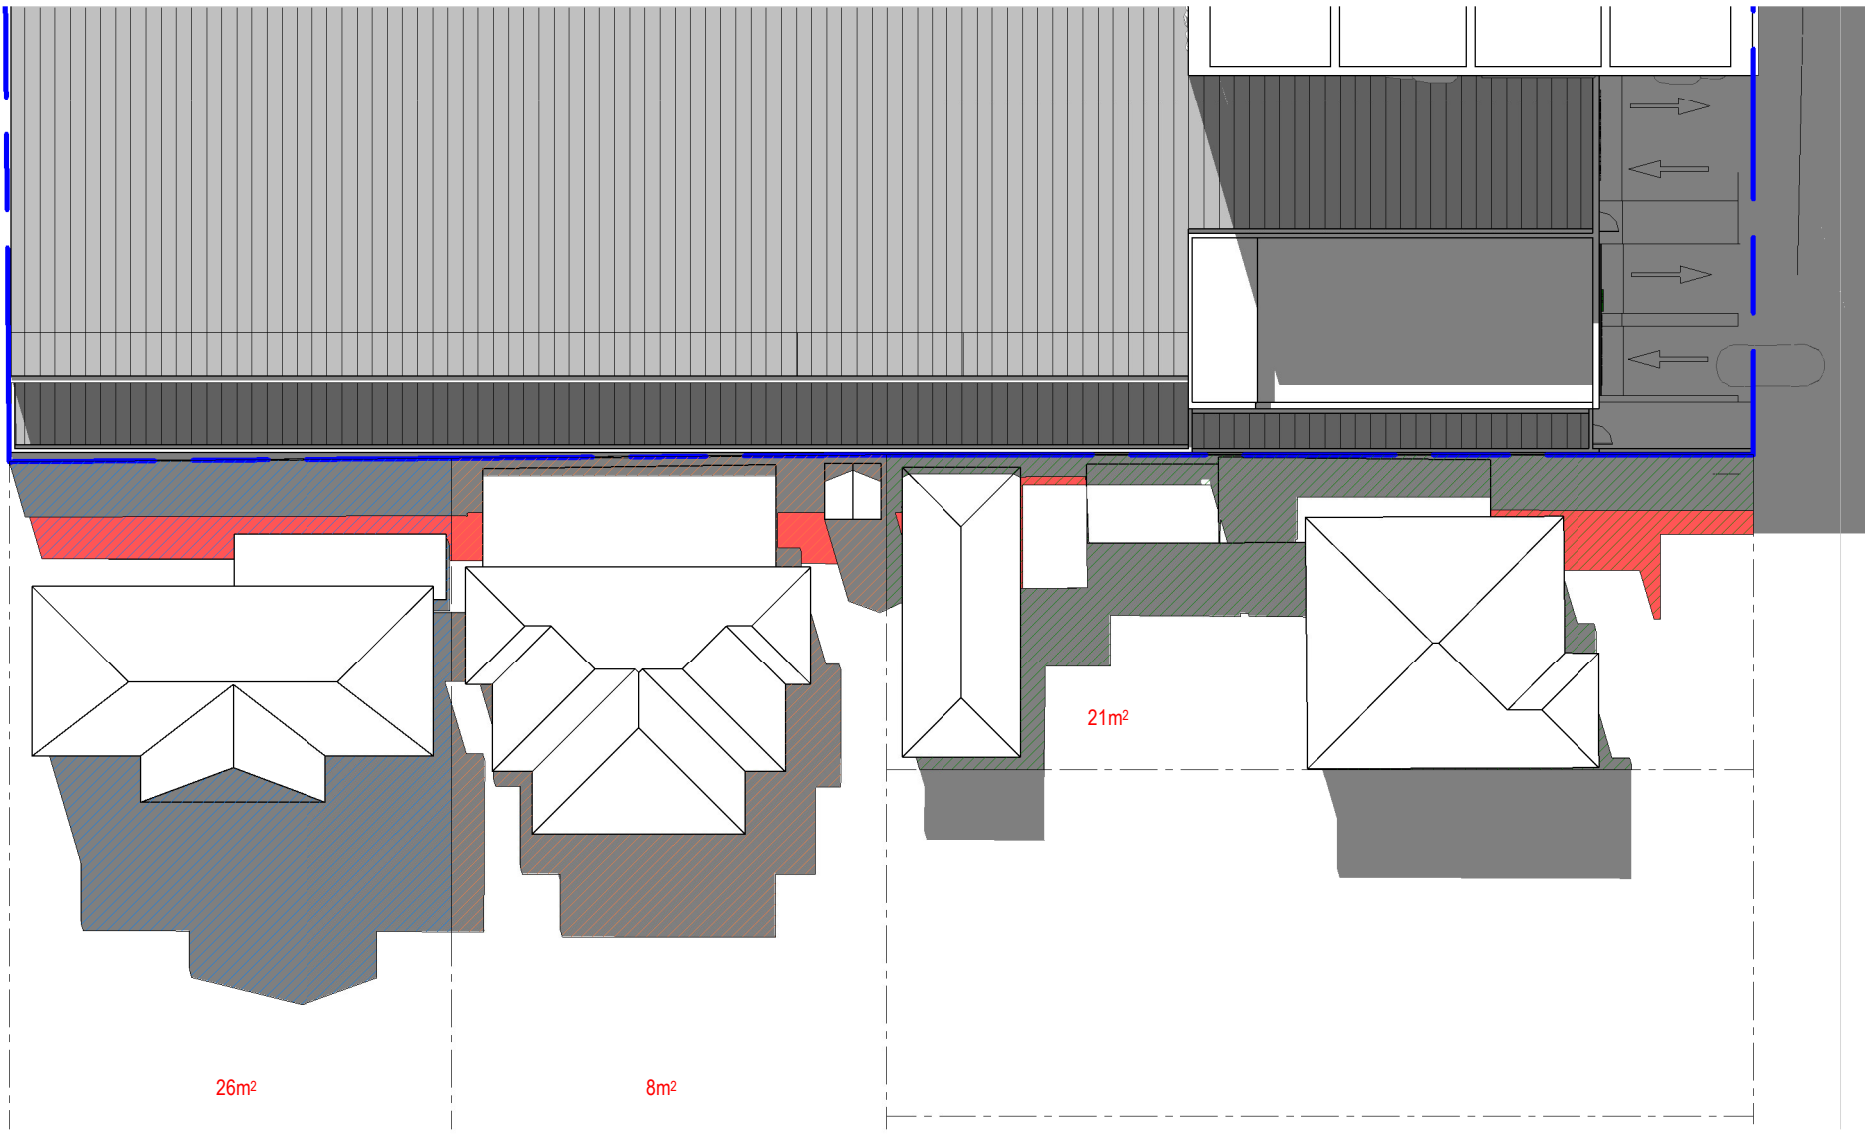

5 WINTER 12PM
1 : 350

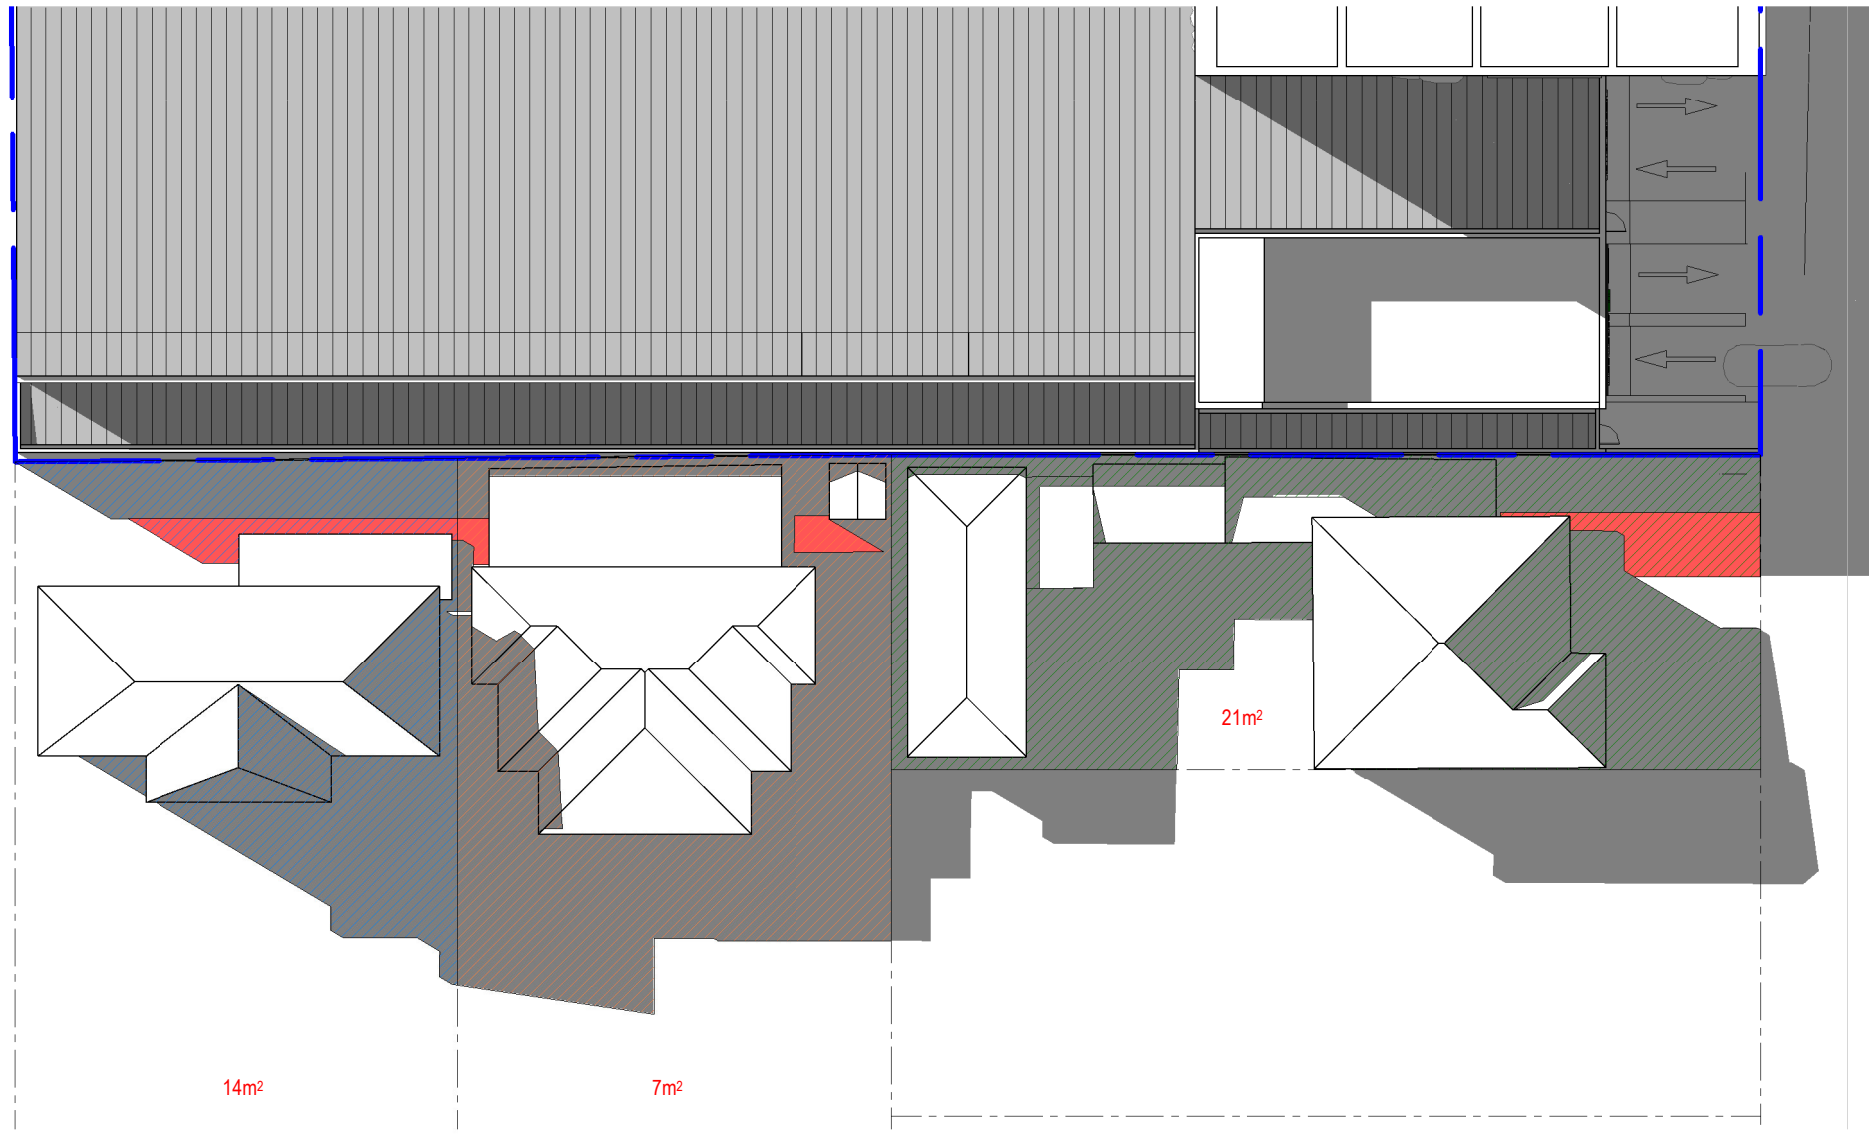


6 WINTER 3PM
1 : 350

CANLEY VALE SHOPPING CENTRE
62 CANLEY VALE ROAD CANLEY VALE 2166

ISSUE	DATE	DESCRIPTION
A	26.08.25	FOR REVIEW

COMPARISON SOLAR ACCESS PLANE -
REVIEW IMPACT ON SOUTHERN
RESIDENTIAL

A100.57 DA - A
1 : 350 @ A1
@ A3

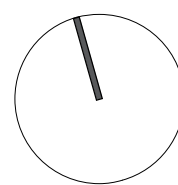


68 Alexander Street
Crows Nest, NSW 2065
ABN 43 092 960 499
T +61 2 9437 0511
www.bngrouponline.com


BN Architecture
Urban Design
Masterplanning
Graphics
Interiors

FOR INFORMATION


All dimensions to be checked on site, written dimensions only to be used. Do not scale from drawings. Copyright of the design shown herein is retained by the Architect. Written authority is required for any reproduction.

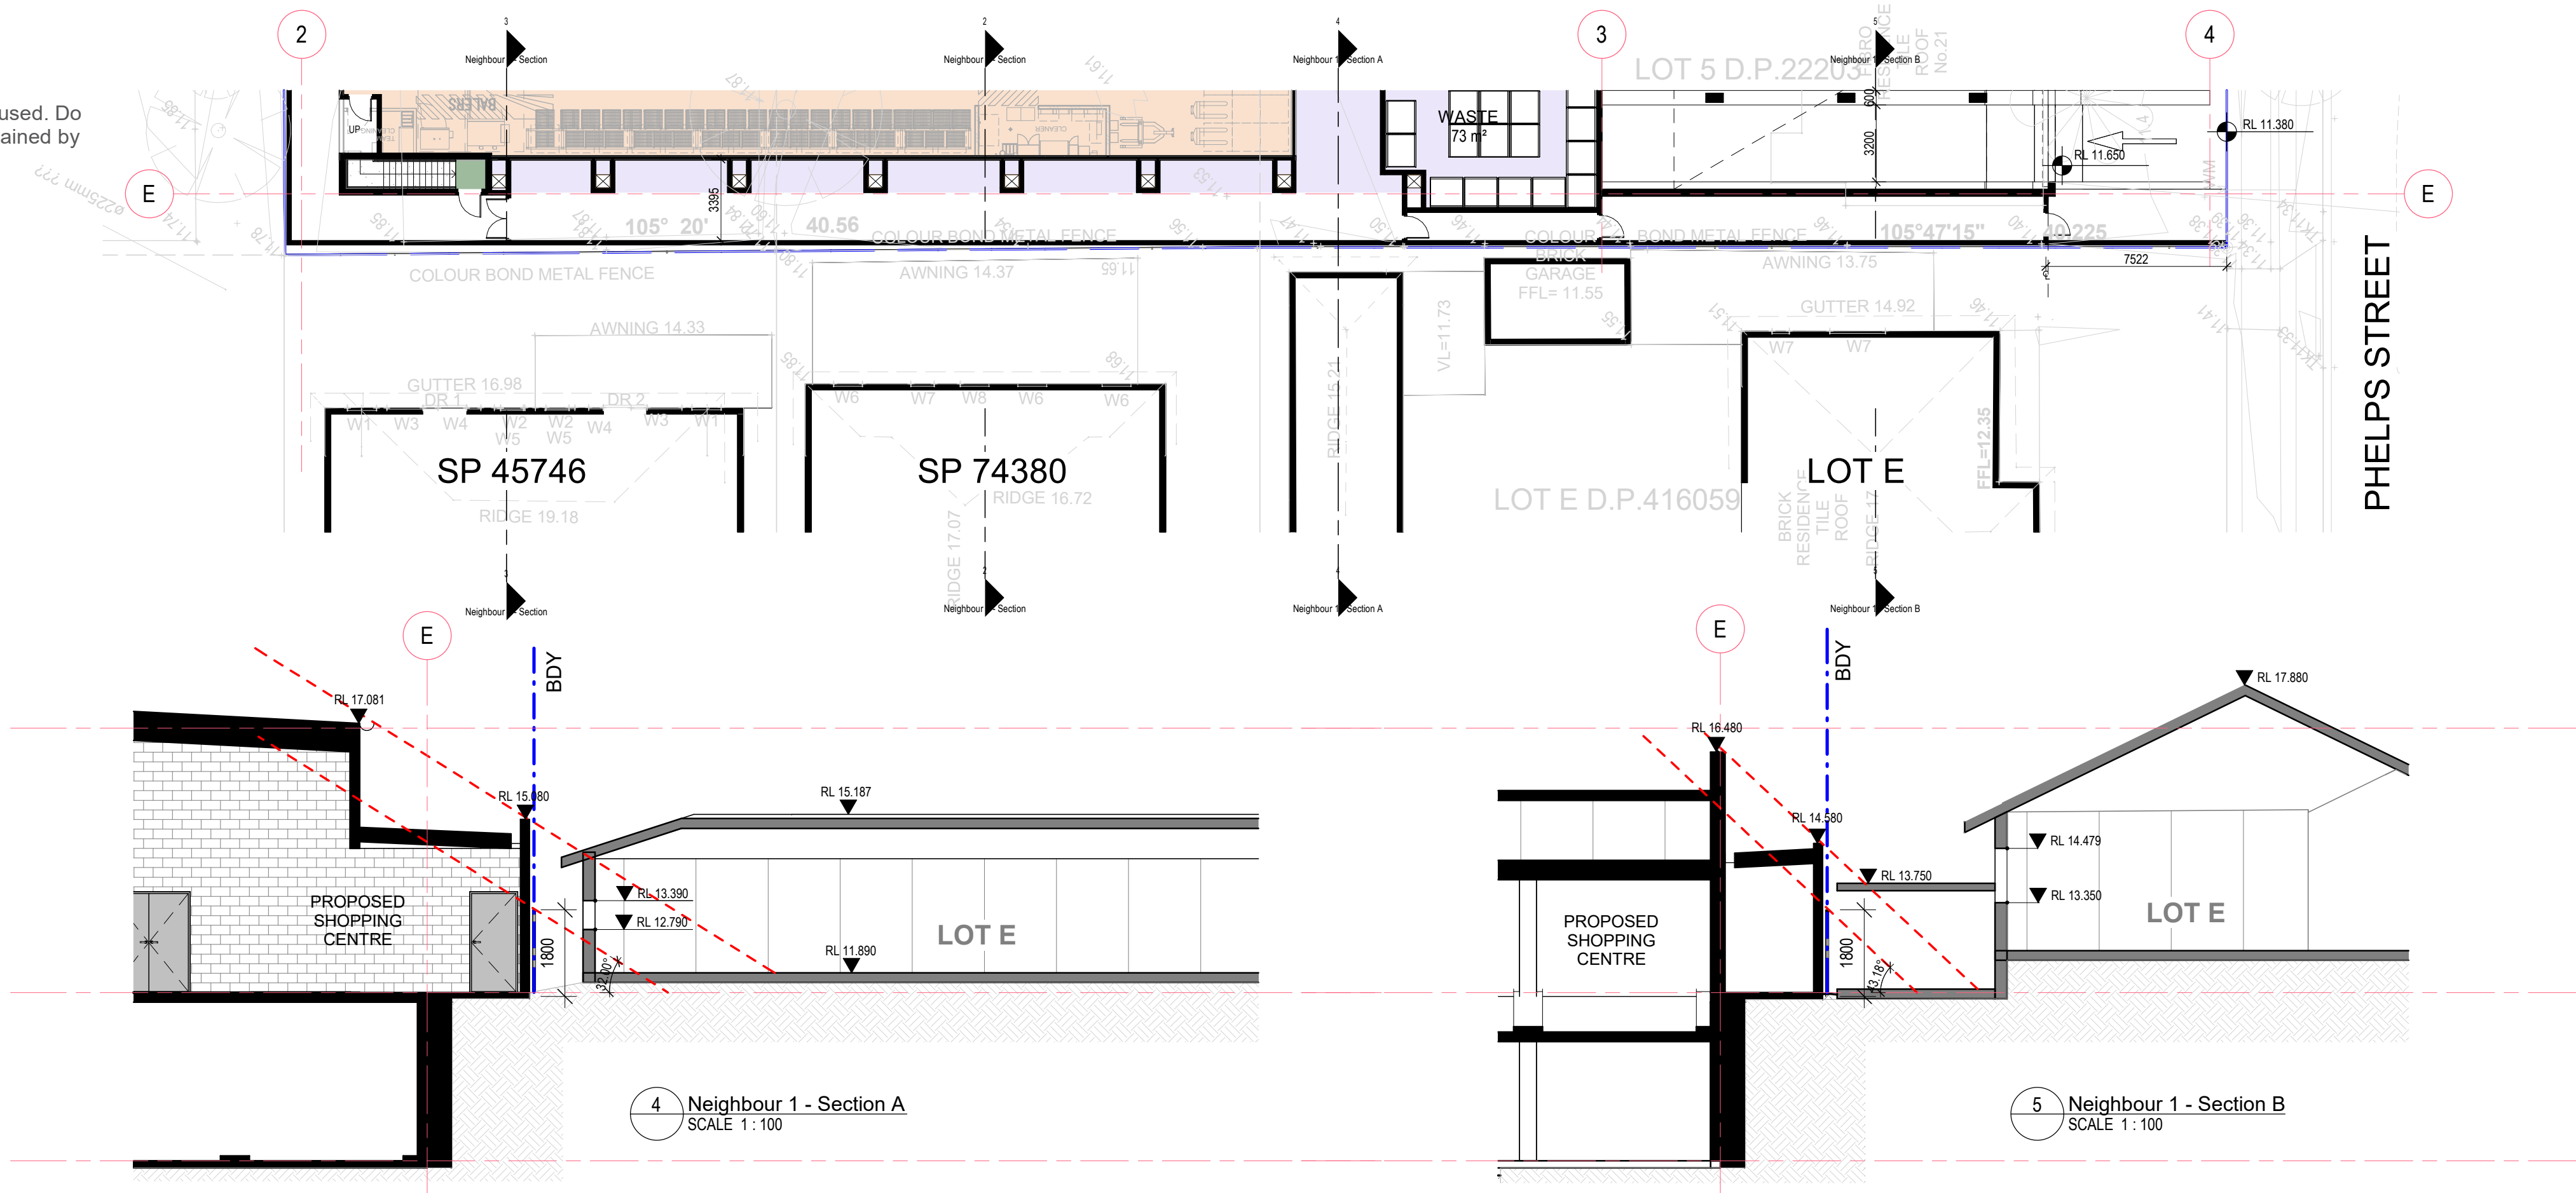


EXISTING

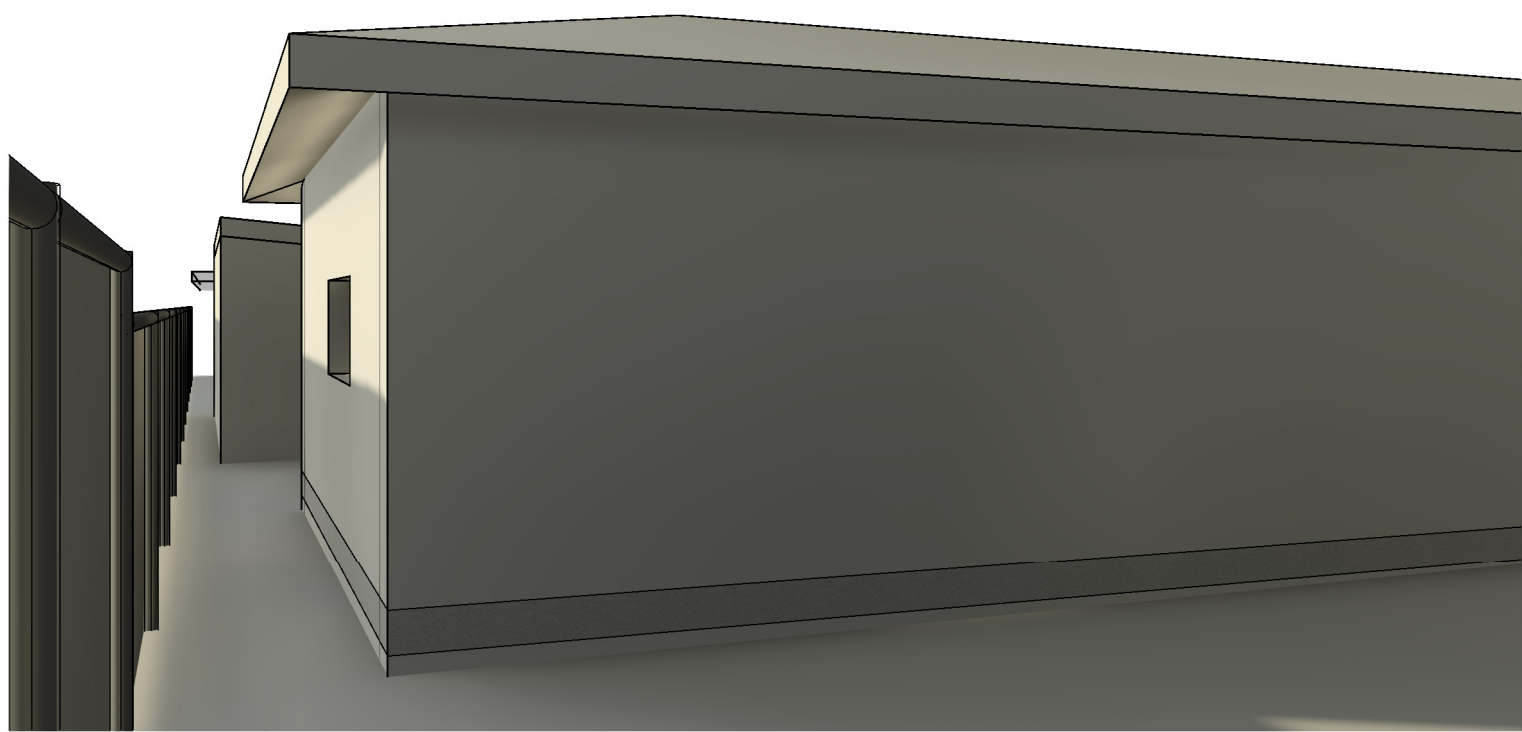

3 3D - Winter 9am (Ex)

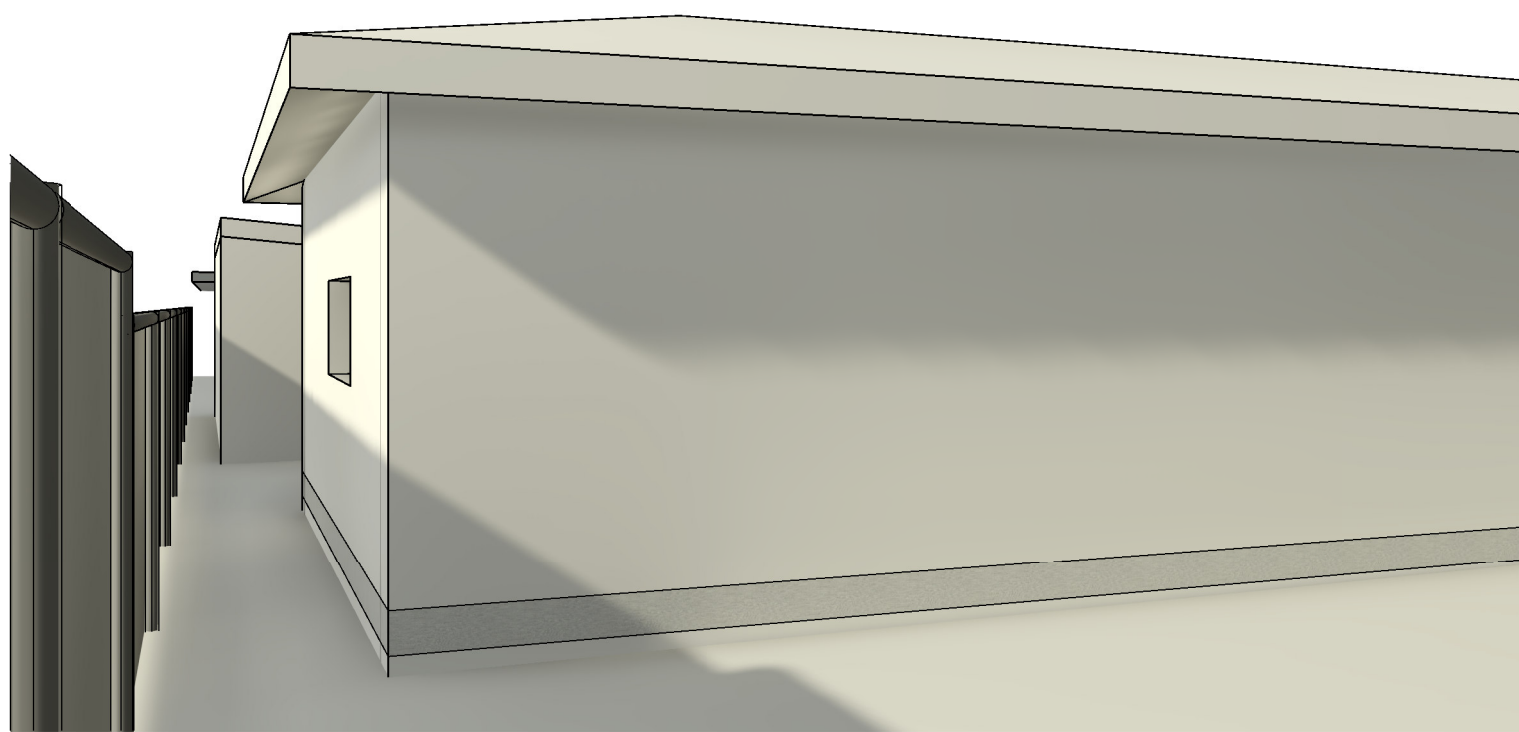


2 3D - Winter 12pm (Ex)

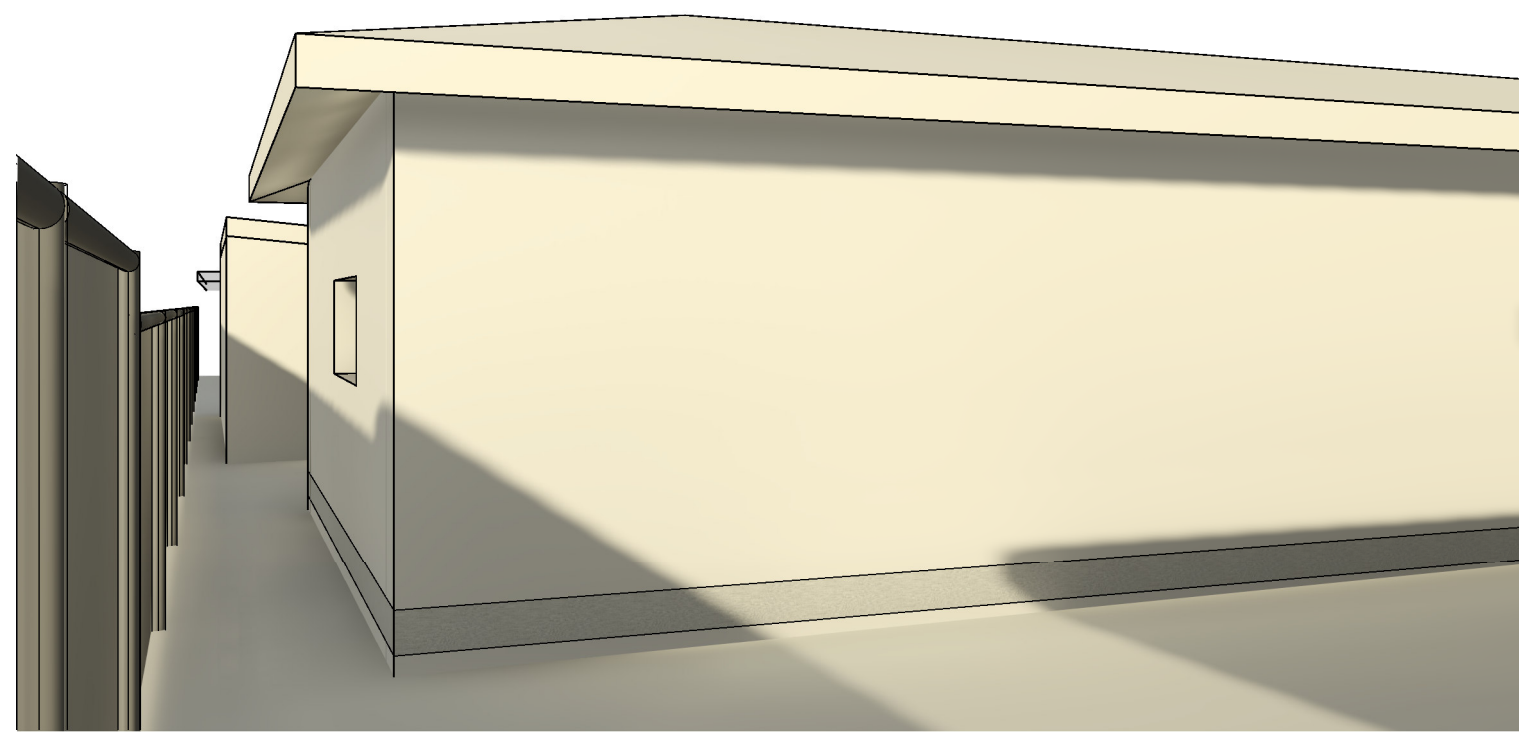


6 3D - Winter 3pm (Ex)


PROPOSED

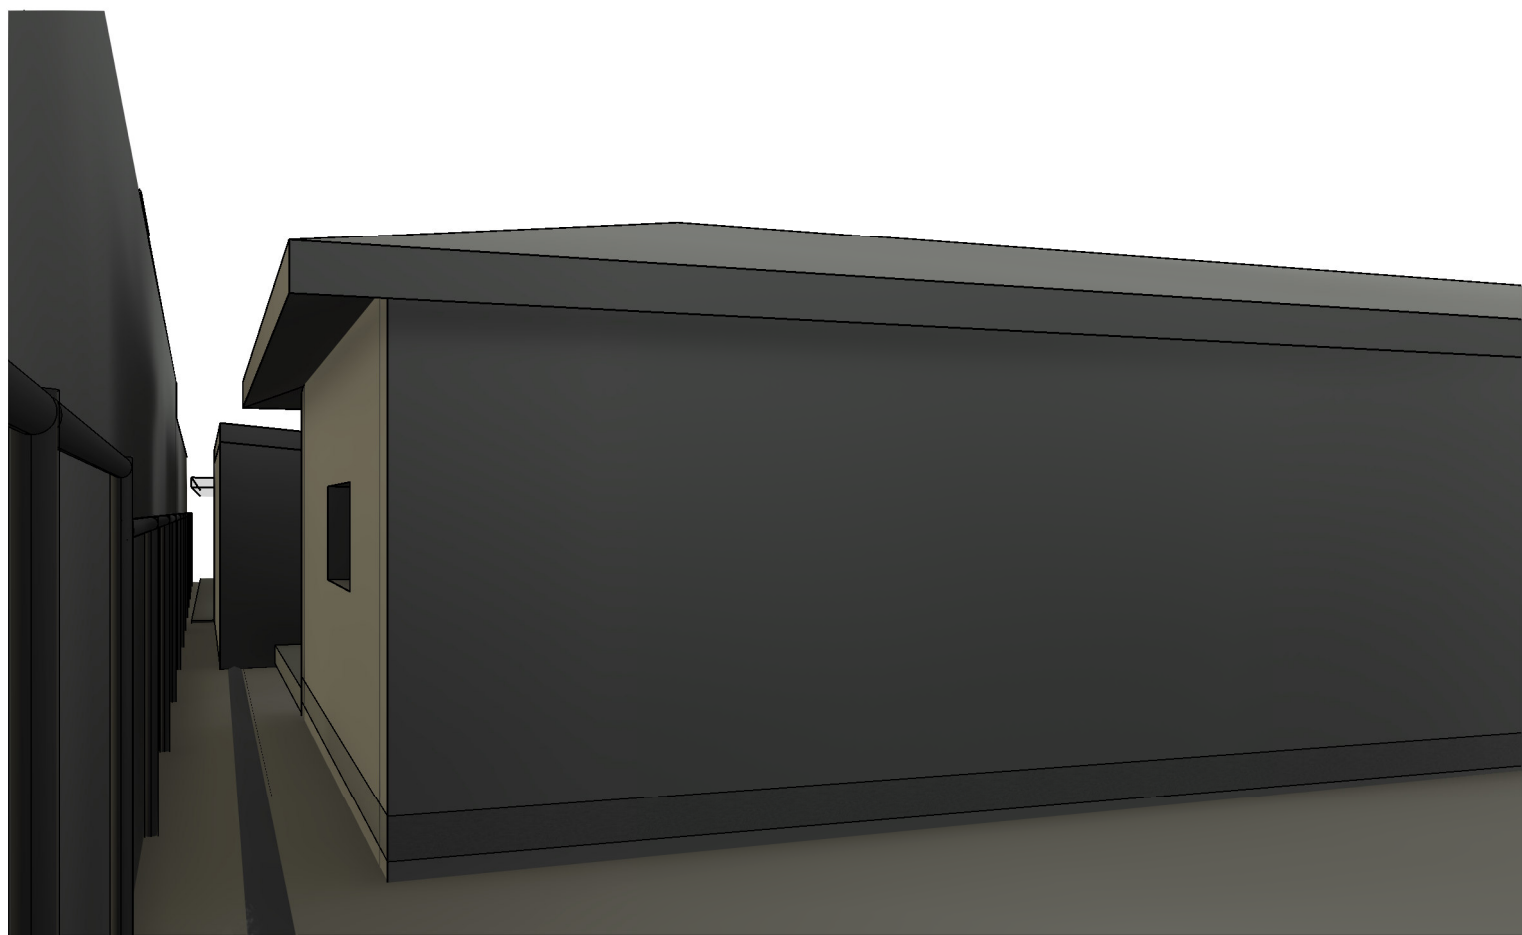

7 3D - Winter 9am (New+Ex)

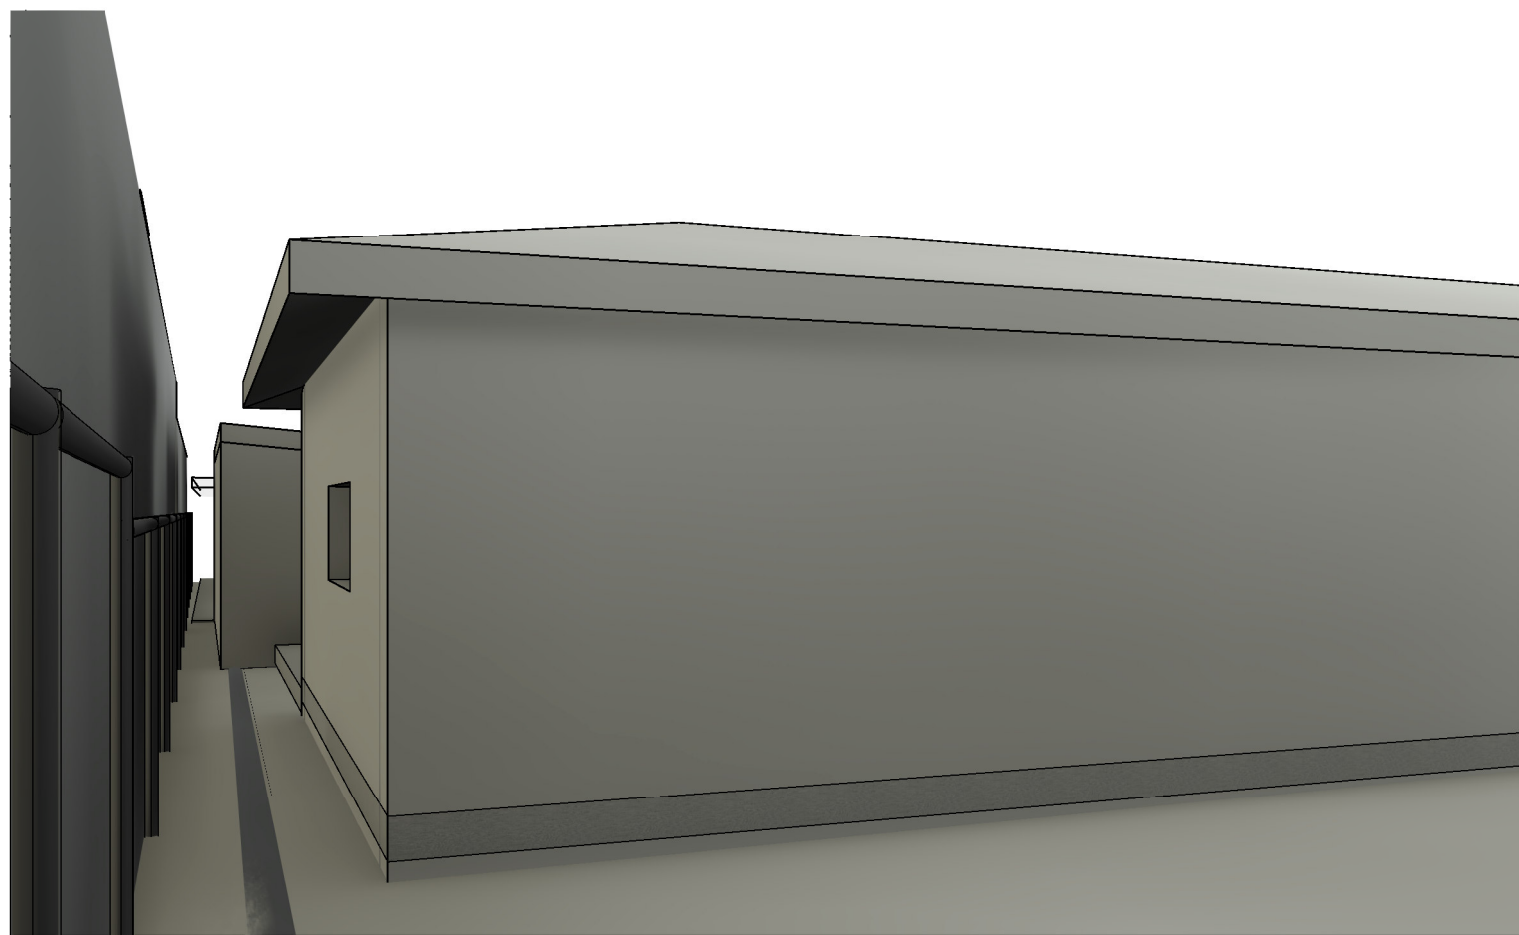

8 3D - Winter 12pm (New+Ex)

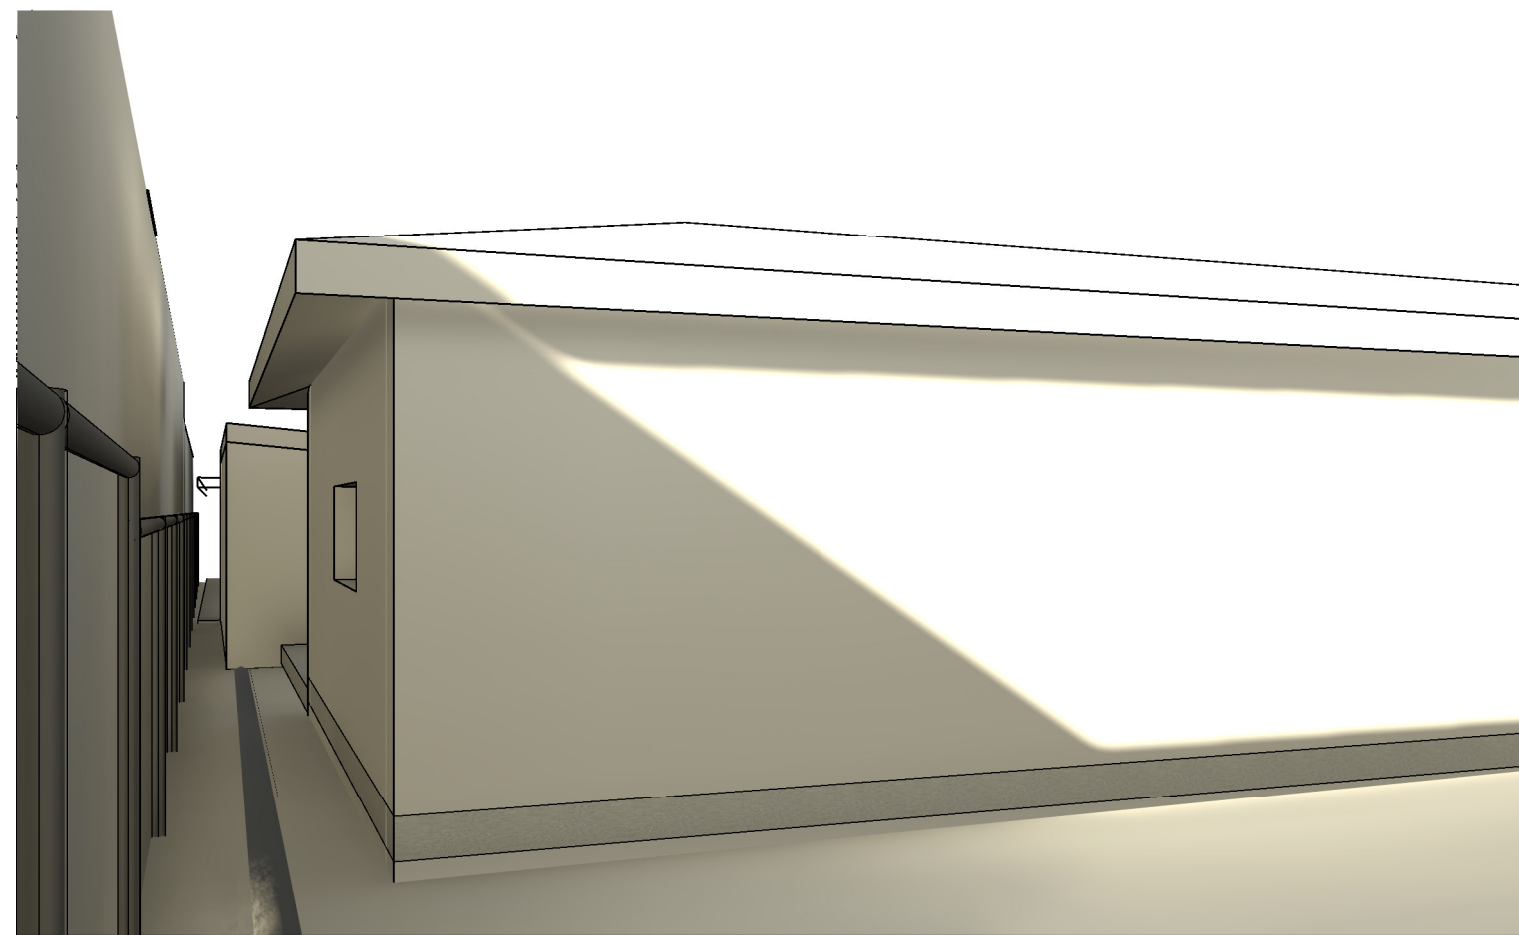


9 3D - Winter 3pm (New+Ex)

CANLEY VALE SHOPPING CENTRE
62 CANLEY VALE ROAD CANLEY VALE 2166

ISSUE A
DATE 21.07.25
DESCRIPTION FOR INFORMATION

COMPARISON SOLAR ACCESS PLANE
AND BUILDING HEIGHTS - REVIEW
IMPACT ON SOUTHERN RESIDENTIAL

A100.52 DA - A
As indicated @ A1
@ A3

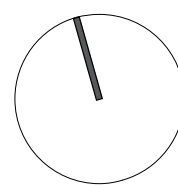


68 Alexander Street
Crowds Nest, NSW 2065
ABN 43 092 960 499
T +61 2 9437 0511
www.bngrouponline.com


BN Architecture
Urban Design
Masterplanning
Graphics
Interiors

FOR INFORMATION

All dimensions to be checked on site, written dimensions only to be used. Do not scale from drawings. Copyright of the design shown herein is retained by the Architect. Written authority is required for any reproduction.

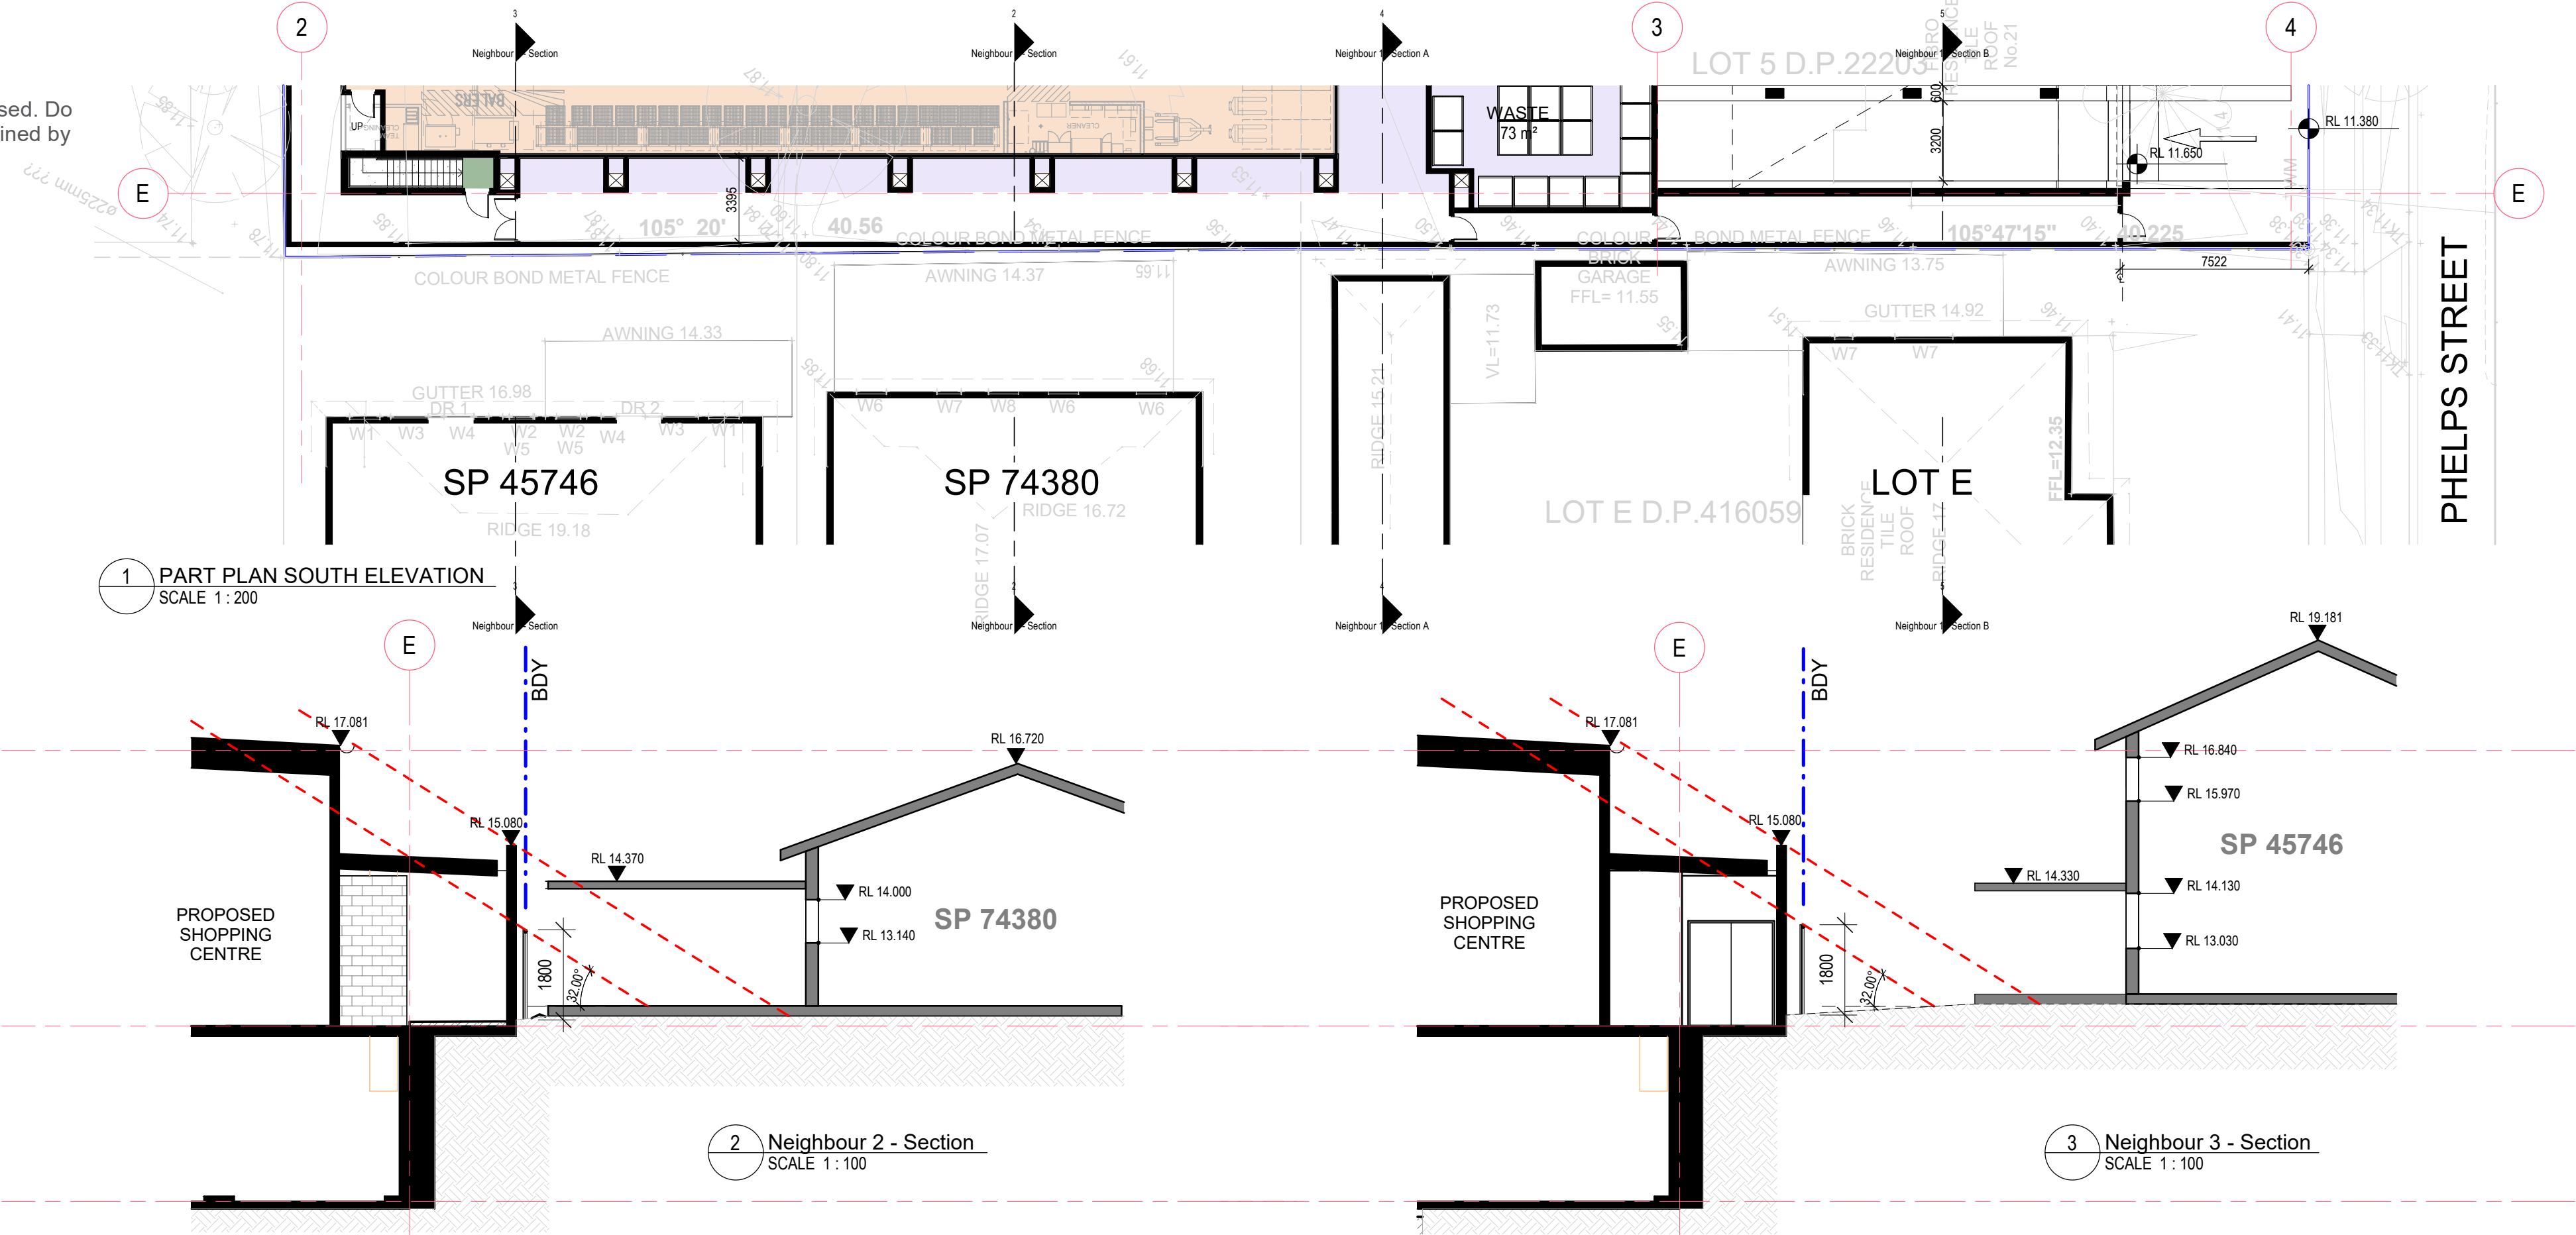

EXISTING

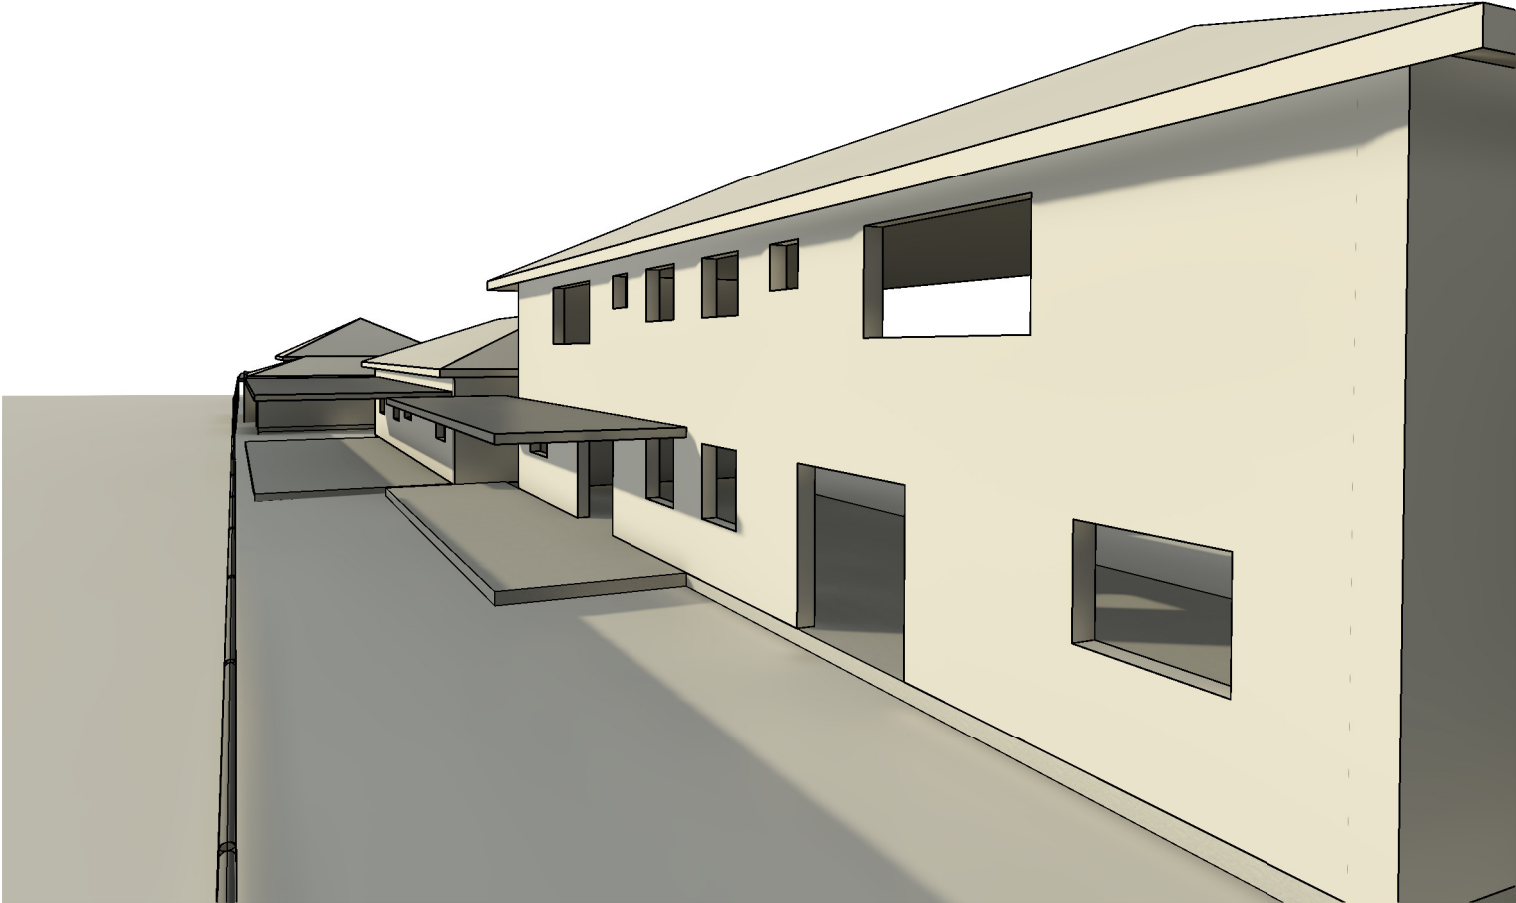

5 3D - Winter 9am (Ex)




6 3D - Winter 12pm (Ex)




7 3D - Winter 3pm (Ex)

PROPOSED

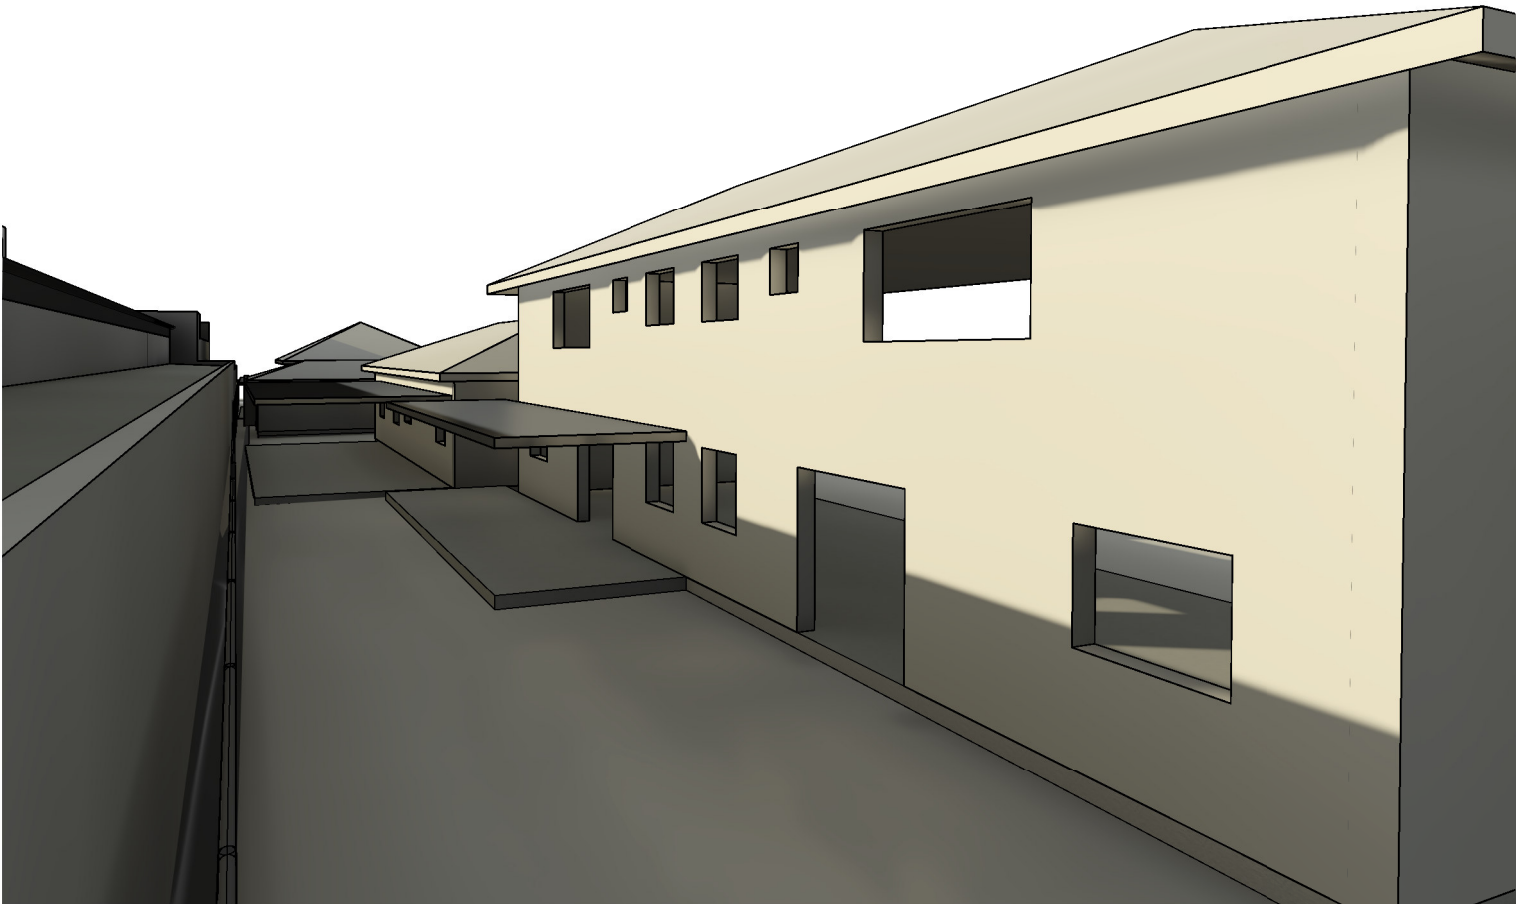

8 3D - Winter 9am (New+Ex)

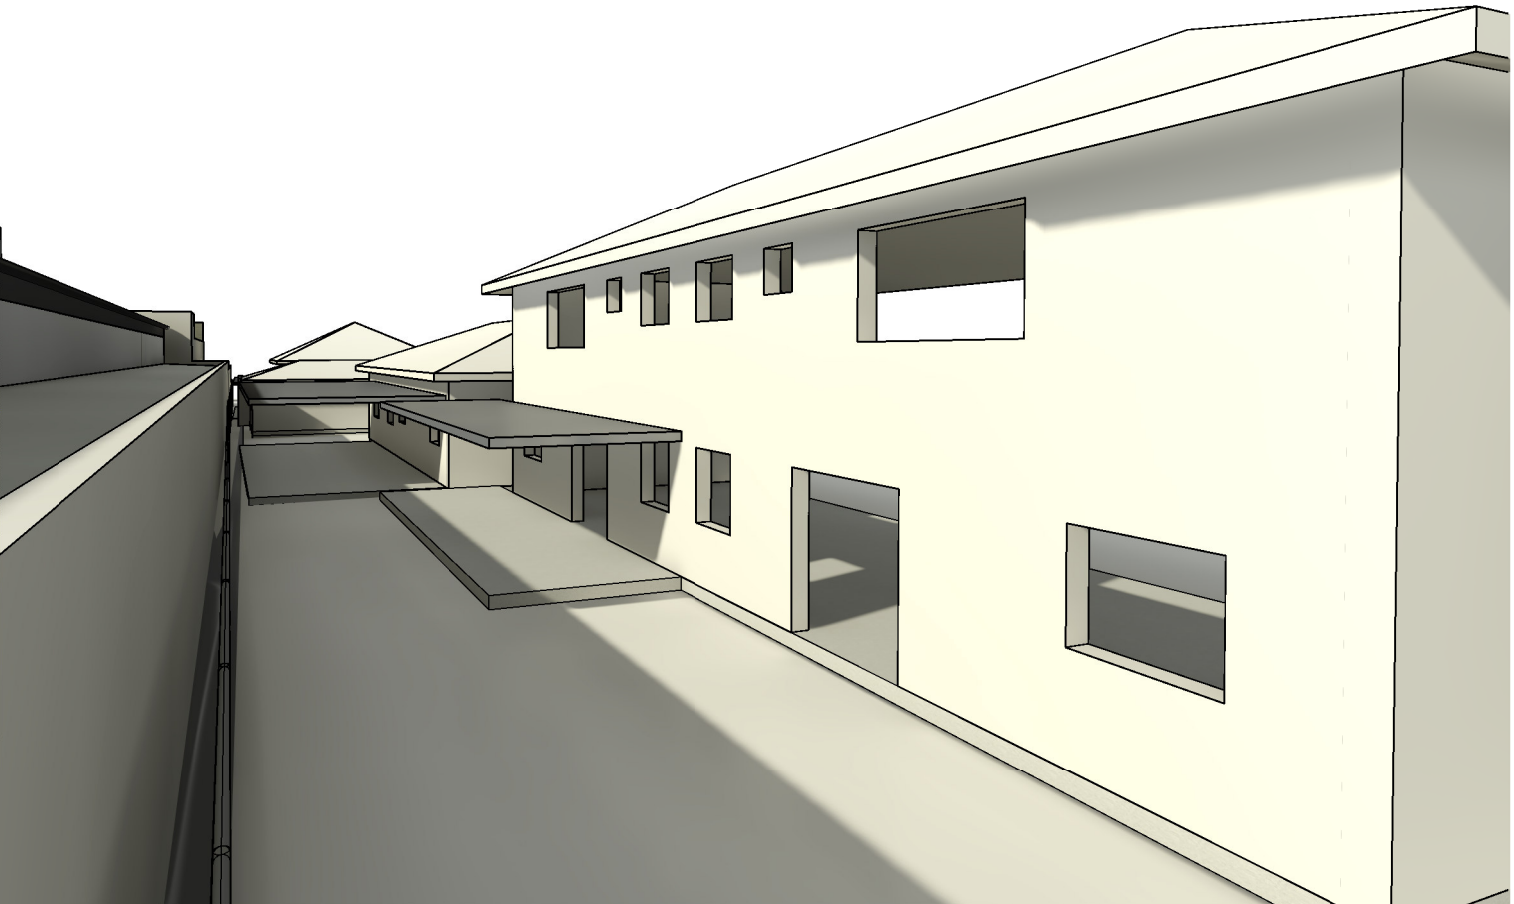

9 3D - Winter 12pm (New+Ex)




10 3D - Winter 3pm (New+Ex)

CANLEY VALE SHOPPING CENTRE
62 CANLEY VALE ROAD CANLEY VALE 2166

ISSUE	DATE	DESCRIPTION
1	24.03.25	FOR APPROVAL
A	21.07.25	FOR INFORMATION

COMPARISON SOLAR ACCESS PLANE
AND BUILDING HEIGHTS - REVIEW
IMPACT ON SOUTHERN RESIDENTIAL

A100.51 DA - A
As indicated @ A1
@ A3


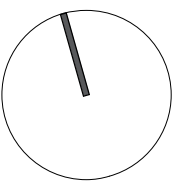


68 Alexander Street
Crows Nest, NSW 2065
ABN 43 092 960 499
T +61 2 9437 0511
www.bngrouponline.com

BN Architecture
Urban Design
Masterplanning
Graphics
Interiors

FOR INFORMATION

All dimensions to be checked on site, written dimensions only to be used. Do not scale from drawings. Copyright of the design shown herein is retained by the Architect. Written authority is required for any reproduction.

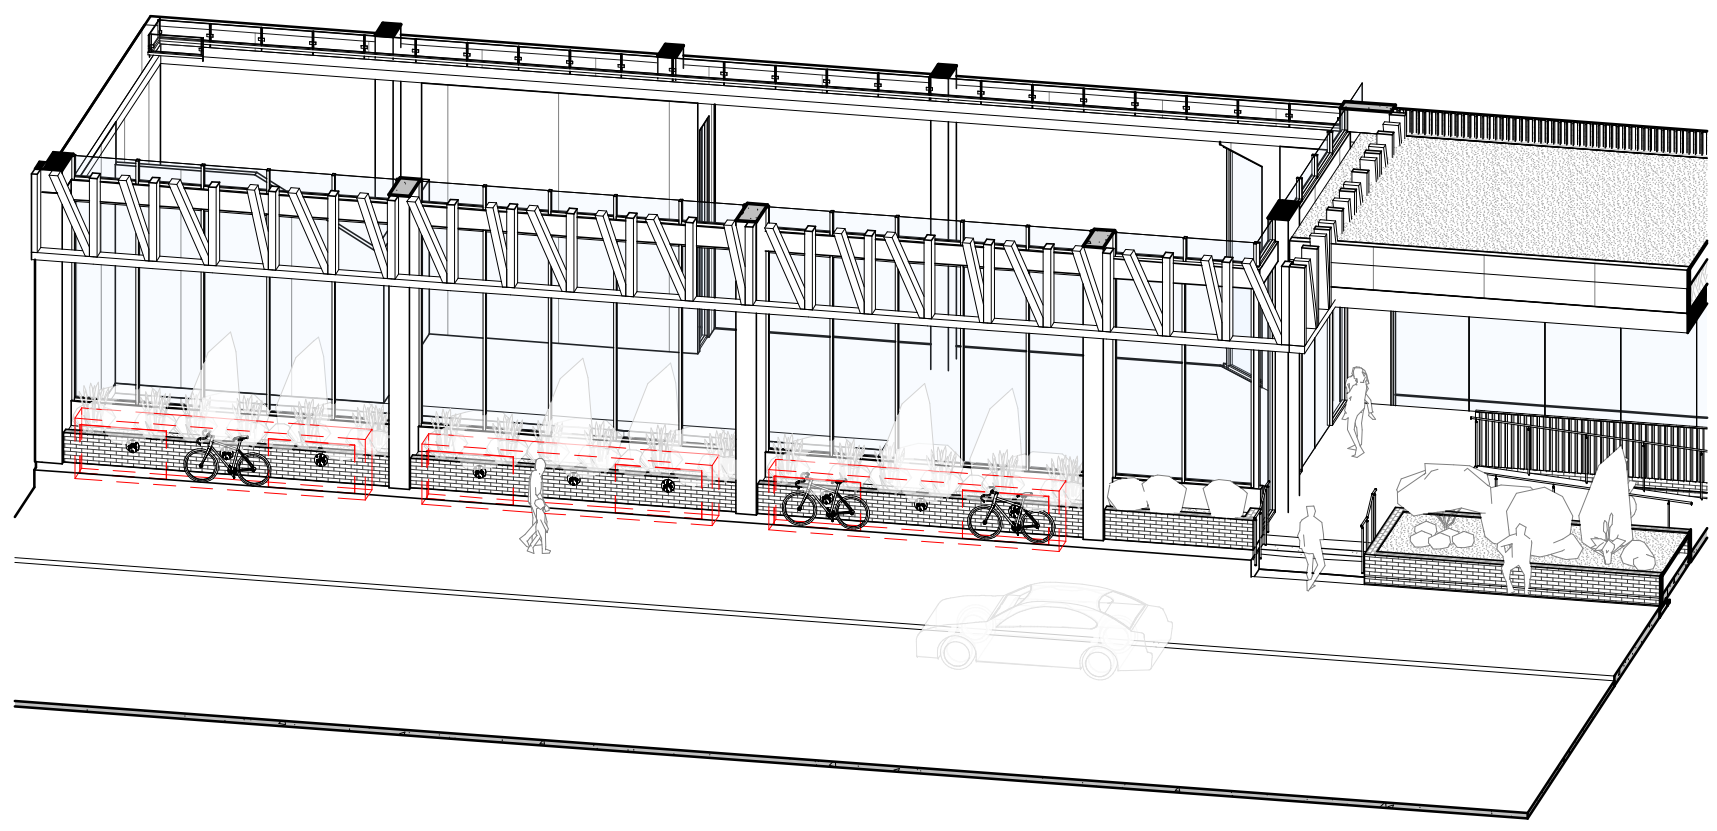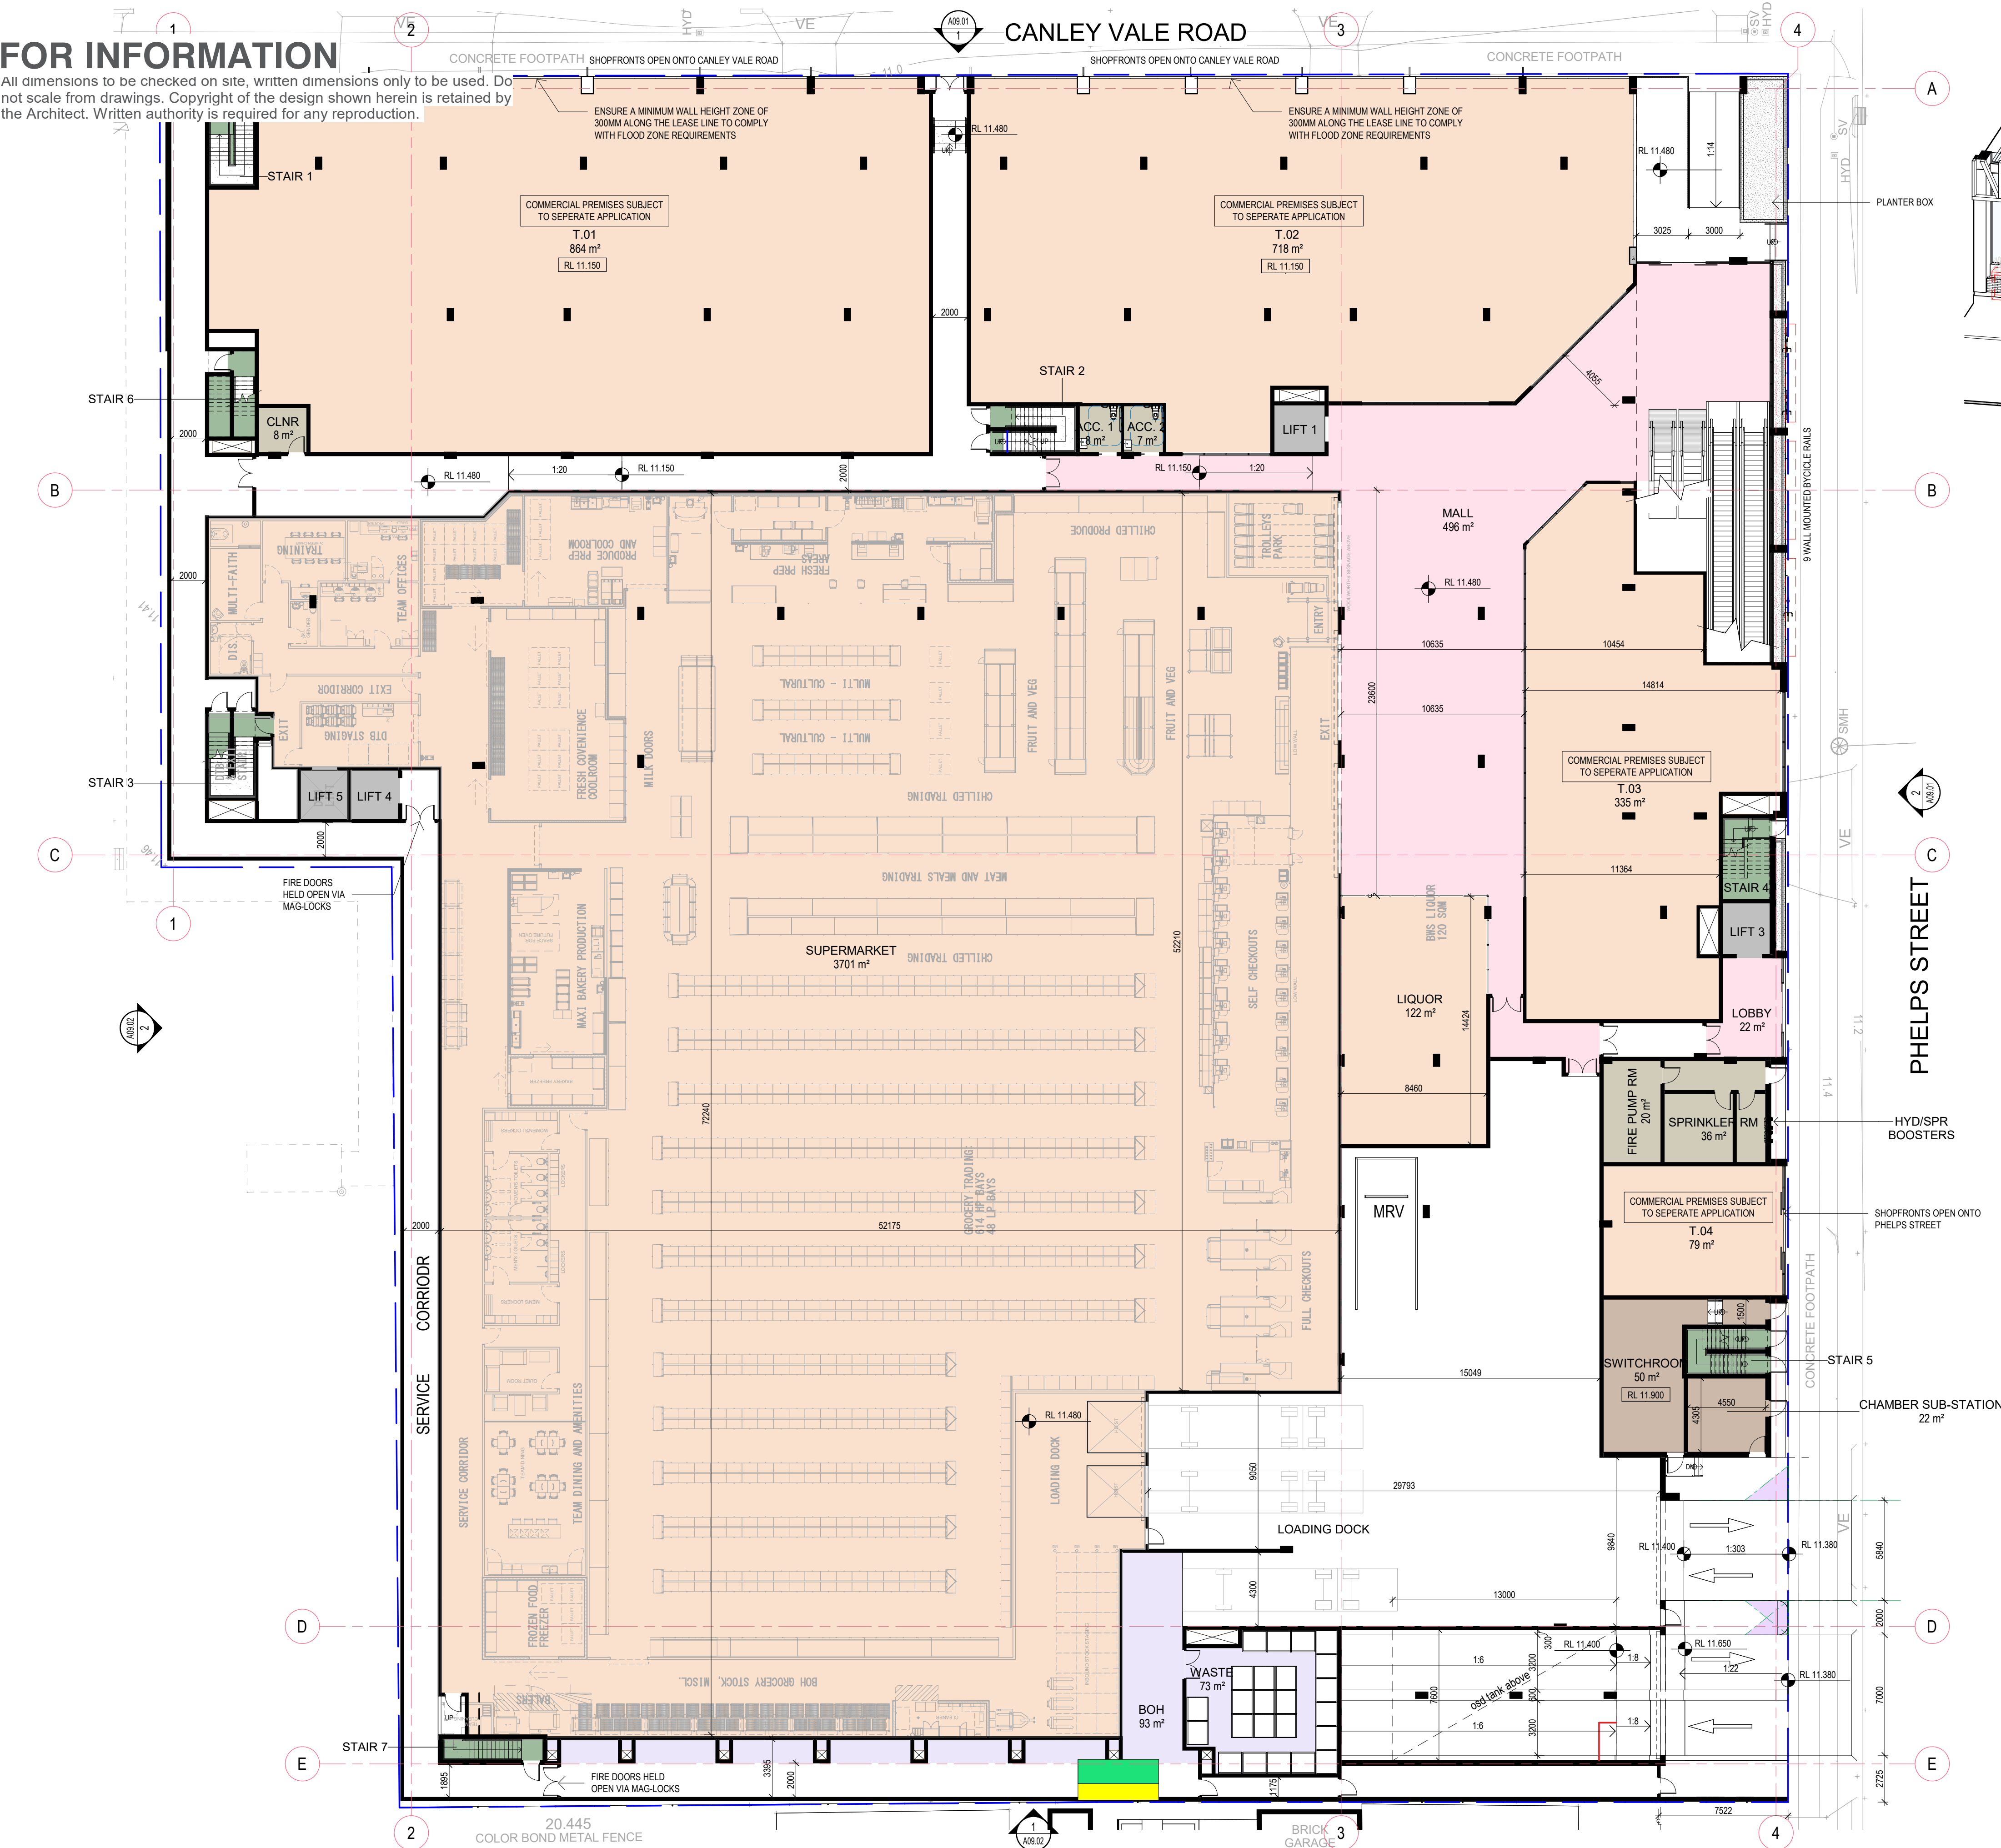


CANLEY VALE SHOPPING CENTRE
62 CANLEY VALE ROAD CANLEY VALE 2166

ISSUE DATE DESCRIPTION
A 26.08.25 FOR REVIEW

BYCICLE LOCATION - OPTION 1

A100.70 DA - A
1 : 200 @ A1
@ A3


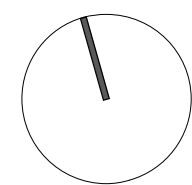


68 Alexander Street
Crows Nest, NSW 2065
ABN 43 092 960 499
T +61 2 9437 0511
www.bngrouponline.com

BN Architecture
Urban Design
Masterplanning
Graphics
Interiors

FOR INFORMATION

All dimensions to be checked on site, written dimensions only to be used. Do not scale from drawings. Copyright of the design shown herein is retained by the Architect. Written authority is required for any reproduction.

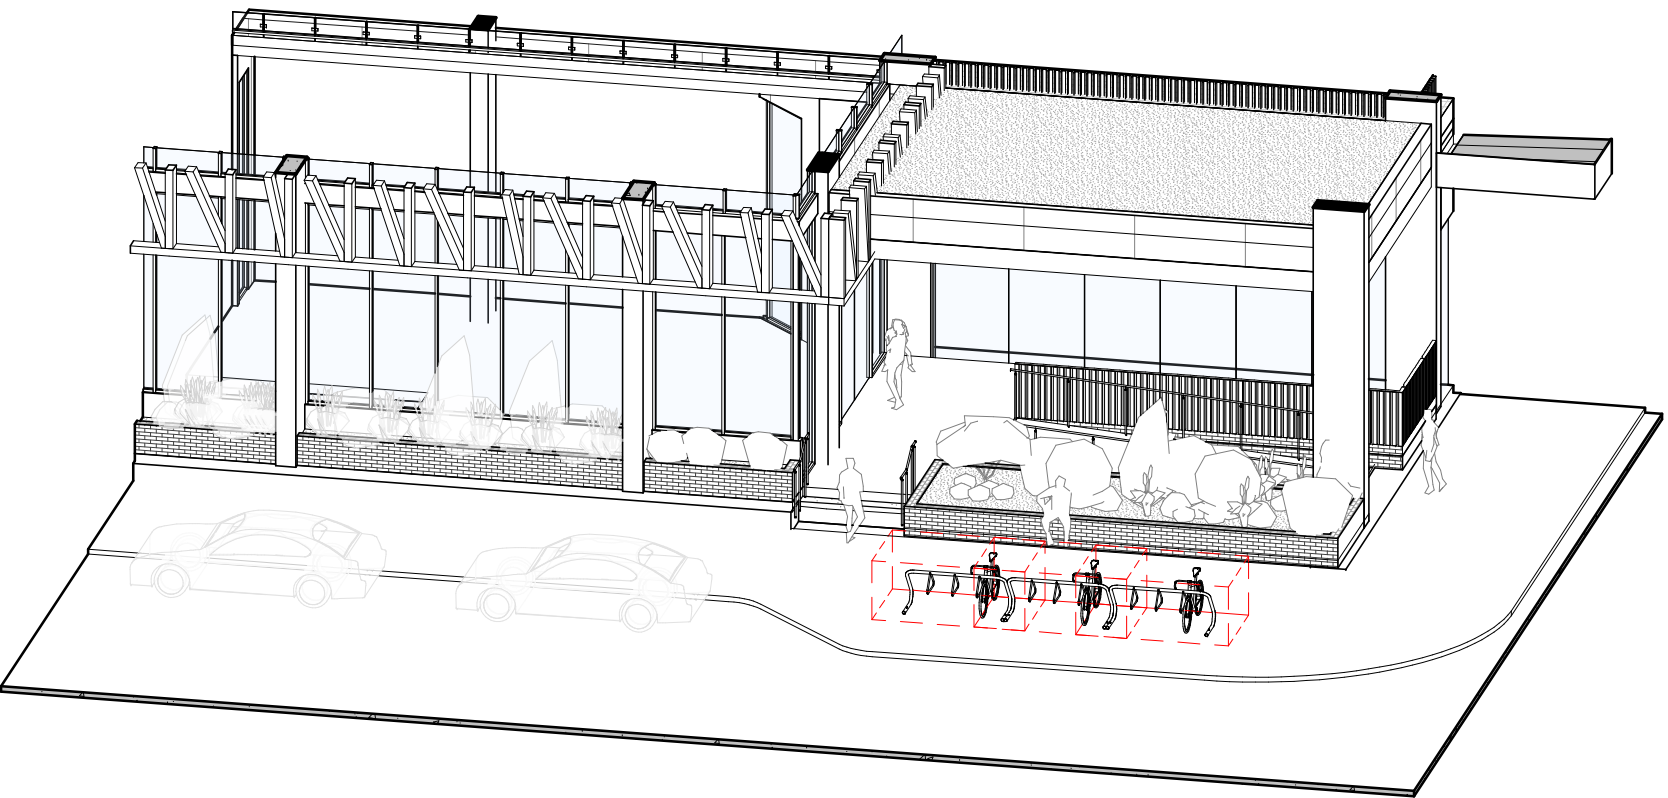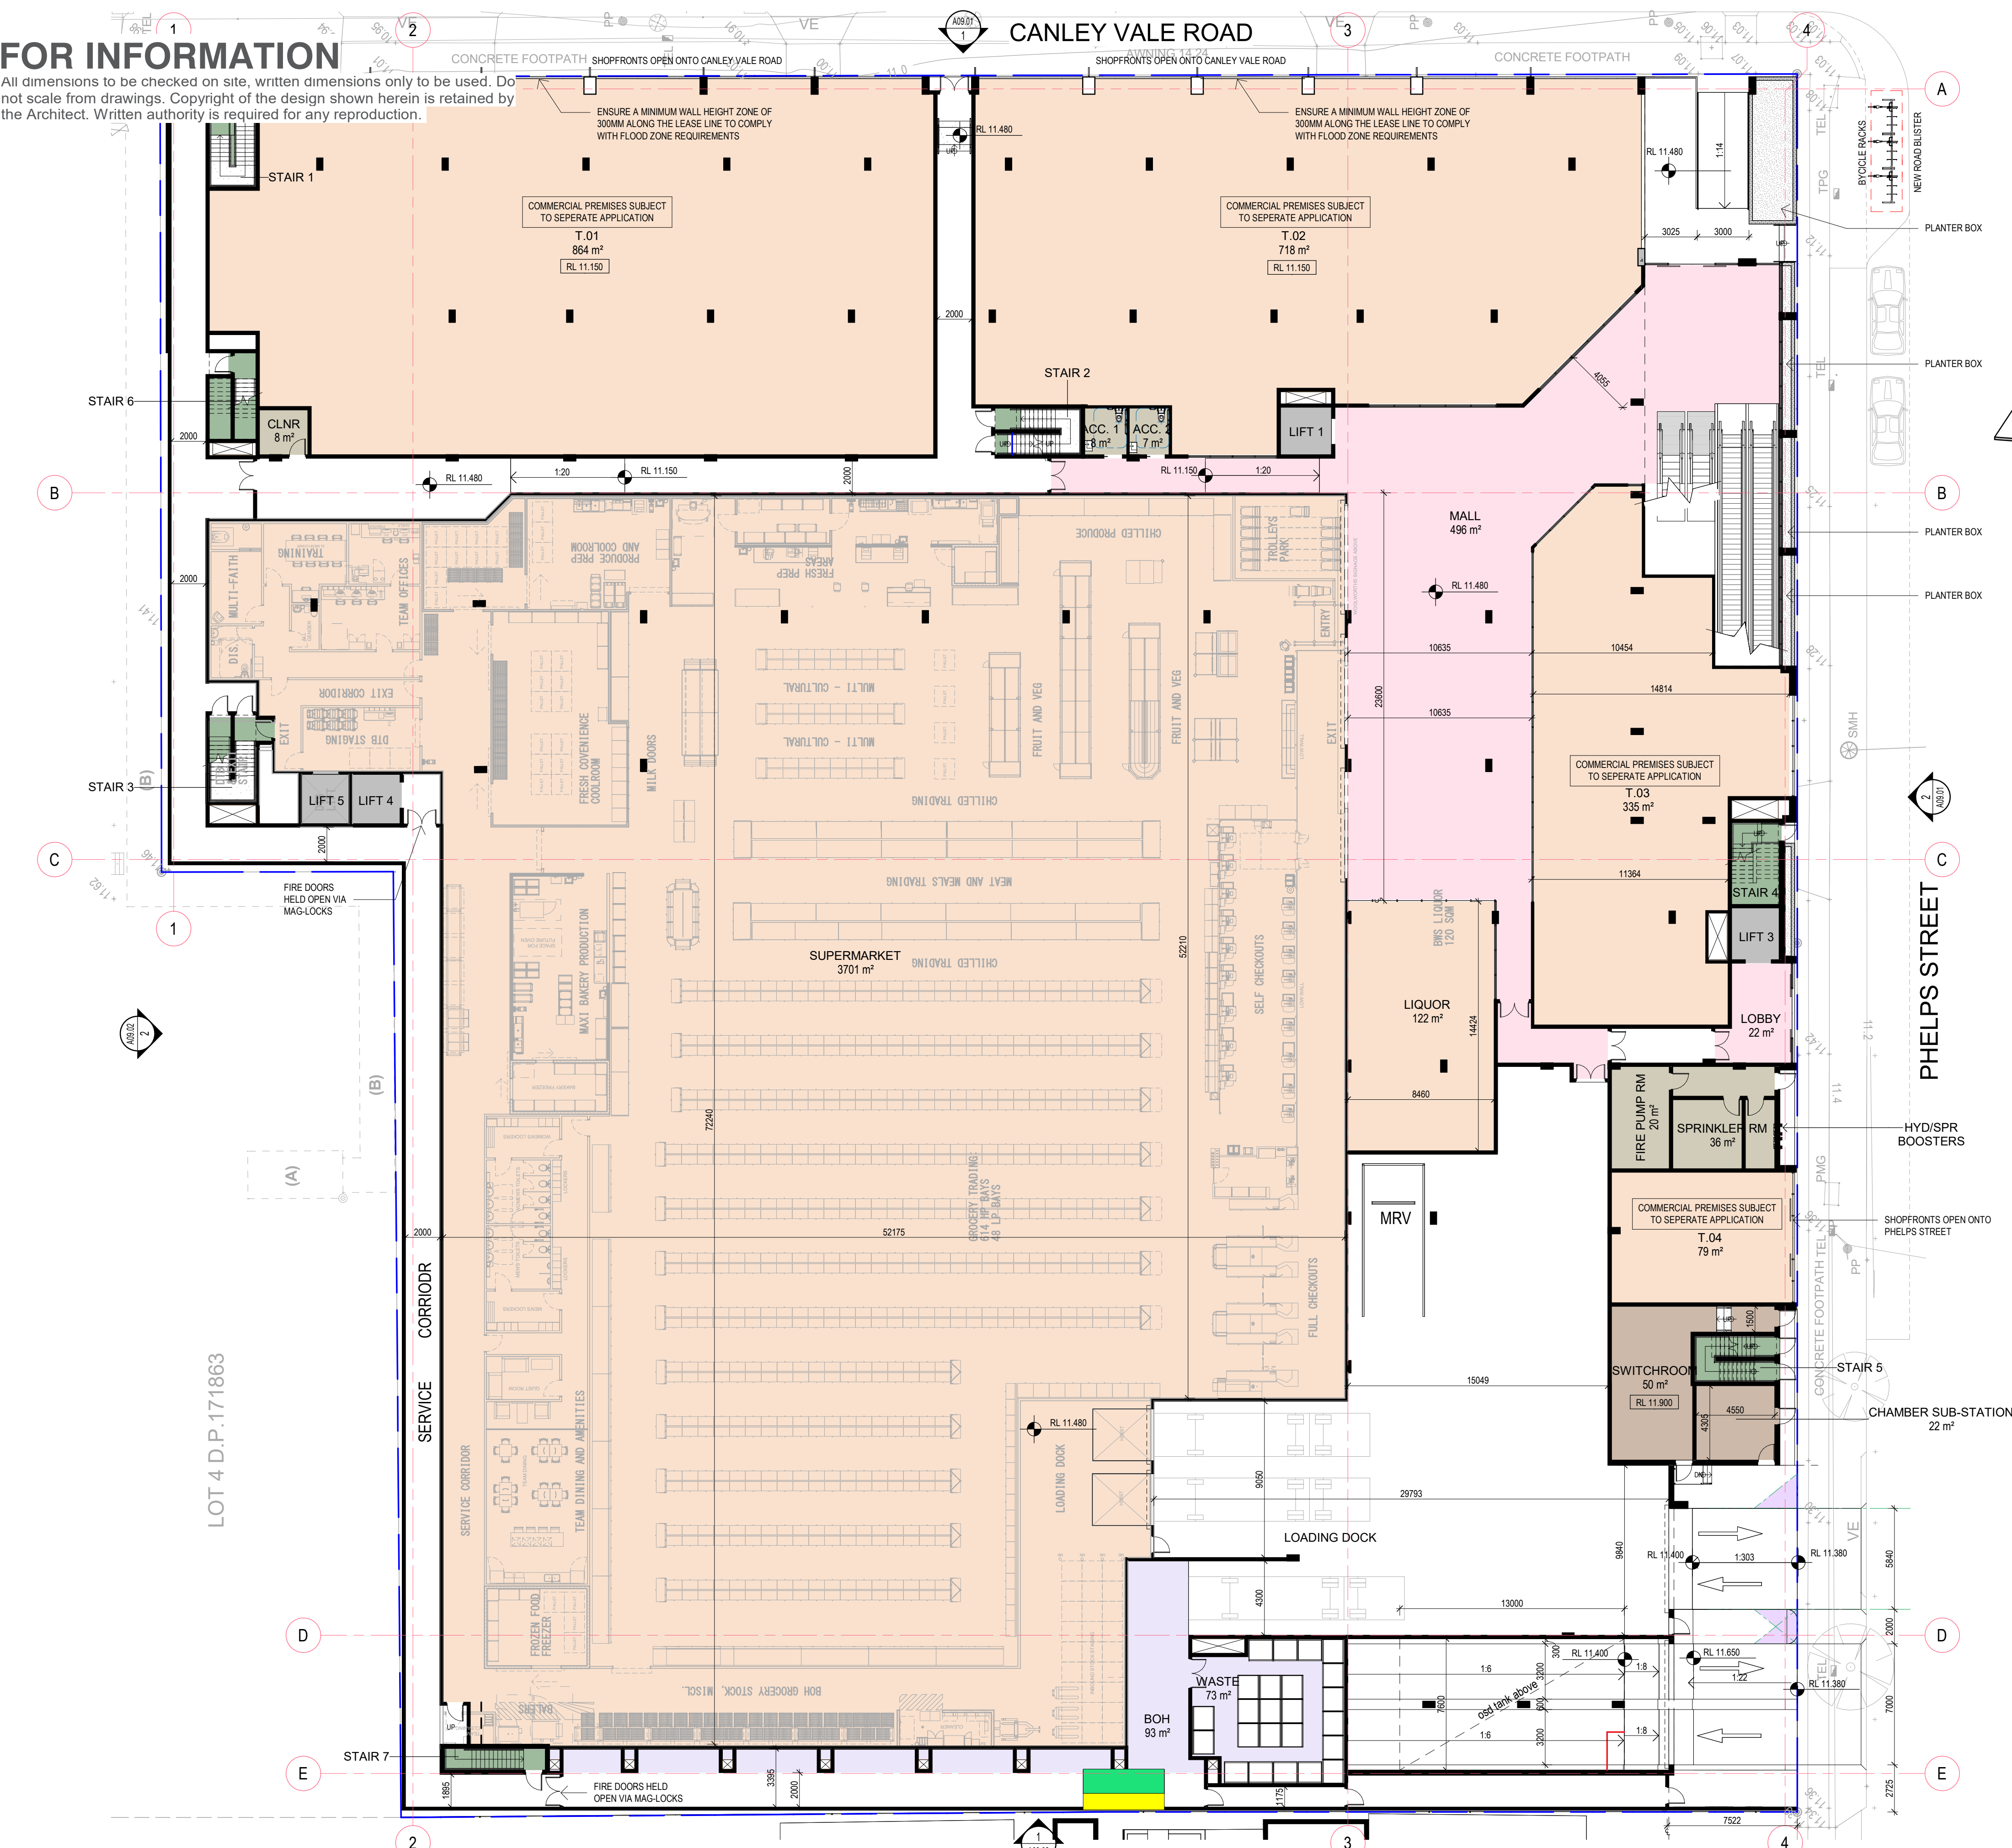


CANLEY VALE SHOPPING CENTRE
62 CANLEY VALE ROAD CANLEY VALE 2166

ISSUE DATE DESCRIPTION
A 26.08.25 FOR REVIEW

BYCICLE LOCATION - OPTION 2

A100.71 DA - A
1 : 200 @ A1
@ A3

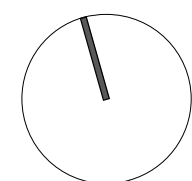

68 Alexander Street
Crows Nest, NSW 2065
ABN 43 092 960 499
T +61 2 9437 0511
www.bngrouponline.com

BN Architecture
Urban Design
Masterplanning
Graphics
Interiors

FOR INFORMATION

All dimensions to be checked on site, written dimensions only to be used. Do not scale from drawings. Copyright of the design shown herein is retained by the Architect. Written authority is required for any reproduction.



CANLEY VALE SHOPPING CENTRE
62 CANLEY VALE ROAD CANLEY VALE 2166

ISSUE	DATE	DESCRIPTION
1	07.04.25	DA ISSUE

PERSPECTIVE- VIEW FROM CANLEY
VALE RD

A100.85 DA - 1
@ A1
@ A3

68 Alexander Street
Crows Nest, NSW 2065
ABN 43 092 960 499
T +61 2 9437 0511
www.bngrouponline.com

BN Architecture
Urban Design
Masterplanning
Graphics
Interiors

FOR INFORMATION

All dimensions to be checked on site, written dimensions only to be used. Do not scale from drawings. Copyright of the design shown herein is retained by the Architect. Written authority is required for any reproduction.



CANLEY VALE SHOPPING CENTRE
62 CANLEY VALE ROAD CANLEY VALE 2166

ISSUE	DATE	DESCRIPTION
1	07.04.25	DA ISSUE

PERSPECTIVE- VIEW FROM PHELPS ST

A100.86 DA - 1
@ A1
@ A3

68 Alexander Street
Crows Nest, NSW 2065
ABN 43 092 960 499
T +61 2 9437 0511
www.bngronline.com

BN Architecture
Urban Design
Masterplanning
Graphics
Interiors



CANLEY VALE SHOPPING CENTRE
62 CANLEY VALE ROAD CANLEY VALE 2166

ISSUE	DATE	DESCRIPTION
1	07.04.25	DA ISSUE

**PERSPECTIVE- VIEW FROM CORNER OF
CANLEY VALE RD AND PHELPS ST**

A100.87 DA - 1
@ A1
@ A3

68 Alexander Street
Crows Nest, NSW 2065
ABN 43 092 960 499
T +61 2 9437 0511
www.bngrouponline.com

BN Architecture
Urban Design
Masterplanning
Graphics
Interiors