


Nominated Architect		
Christopher Johnson, NSWARB12410		
REV.	DESCRIPTION	DATE
A	DA SUBMISSION	08/07/2025
B	CONSULTANT BRIEFING	16/07/2025
C	DA RESUBMISSION	19/08/2025



Drawing No.	Title	Rev.	Date
DA000	TP COVER	C	19/08/2025
DA001	SHEET LIST	C	19/08/2025
DA010	SITE LOCALITY / CONTEXT PLAN	C	19/08/2025
DA015	CONTEXT ANALYSIS	C	19/08/2025
DA016	CONTEXT ANALYSIS - ELEVATIONS	C	19/08/2025
DA020	SURVEY PLAN	C	19/08/2025
DA050	EXISTING - FLOOR PLAN	C	19/08/2025
DA051	EXISTING - ELEVATIONS	C	19/08/2025
DA060	SITE PLAN - DEMOLITION	C	19/08/2025
DA061	SITE PLAN - PROPOSED - STAGE 1	C	19/08/2025
DA062	SITE PLAN - PROPOSED - STAGE 2	C	19/08/2025
DA200	GA PLAN - GROUND - STAGE 1	C	19/08/2025
DA201	GA PLAN - LEVEL 1 - STAGE 1	C	19/08/2025
DA202	GA PLAN - ROOF PLAN - STAGE 1	C	19/08/2025
DA210	GA PLAN - GROUND - STAGE 2	C	19/08/2025
DA211	GA PLAN - LEVEL 1 - STAGE 2	C	19/08/2025
DA212	GA PLAN - ROOF PLAN - STAGE 2	C	19/08/2025
DA230	ELEVATIONS SHEET 1 - STAGE 1	C	19/08/2025
DA231	ELEVATIONS SHEET 2 - STAGE 1	C	19/08/2025
DA232	ELEVATIONS SHEET 3 - STAGE 1	C	19/08/2025
DA233	ELEVATIONS SHEET 4 - STAGE 1	C	19/08/2025
DA234	SECTION SHEET 1 - STAGE 1	C	19/08/2025
DA235	ELEVATIONS SHEET 1 - STAGE 2	C	19/08/2025
DA236	ELEVATIONS SHEET 2 - STAGE 2	C	19/08/2025
DA237	ELEVATIONS SHEET 3 - STAGE 2	C	19/08/2025
DA238	ELEVATIONS SHEET 4 - STAGE 2	C	19/08/2025
DA903	3D IMAGERY - STAGE 2	B	19/08/2025
DA904	3D IMAGERY - STAGE 2 (3)	B	19/08/2025
DA905	RENDERS	B	19/08/2025
DA906	RENDERS	B	19/08/2025
DA950	MATERIAL PALLETTE	C	19/08/2025
DA955	SHADOWS 9AM - STAGE 1	C	19/08/2025
DA956	SHADOWS 12pm - STAGE 1	C	19/08/2025
DA957	SHADOWS 3pm - STAGE 1	C	19/08/2025
DA958	SHADOWS 9AM - STAGE 2	C	19/08/2025
DA959	SHADOWS 12pm - STAGE 2	C	19/08/2025
DA960	SHADOWS 3pm - STAGE 2	C	19/08/2025
DA961	SHADOWS CLAUSE 2.4.6 SHEET1	C	19/08/2025
DA962	SHADOWS CLAUSE 2.4.6 SHEET2	C	19/08/2025
DA990	GFA CALCULATION METHOD	C	19/08/2025

1 LOCALITY PLAN
Scale 1:200

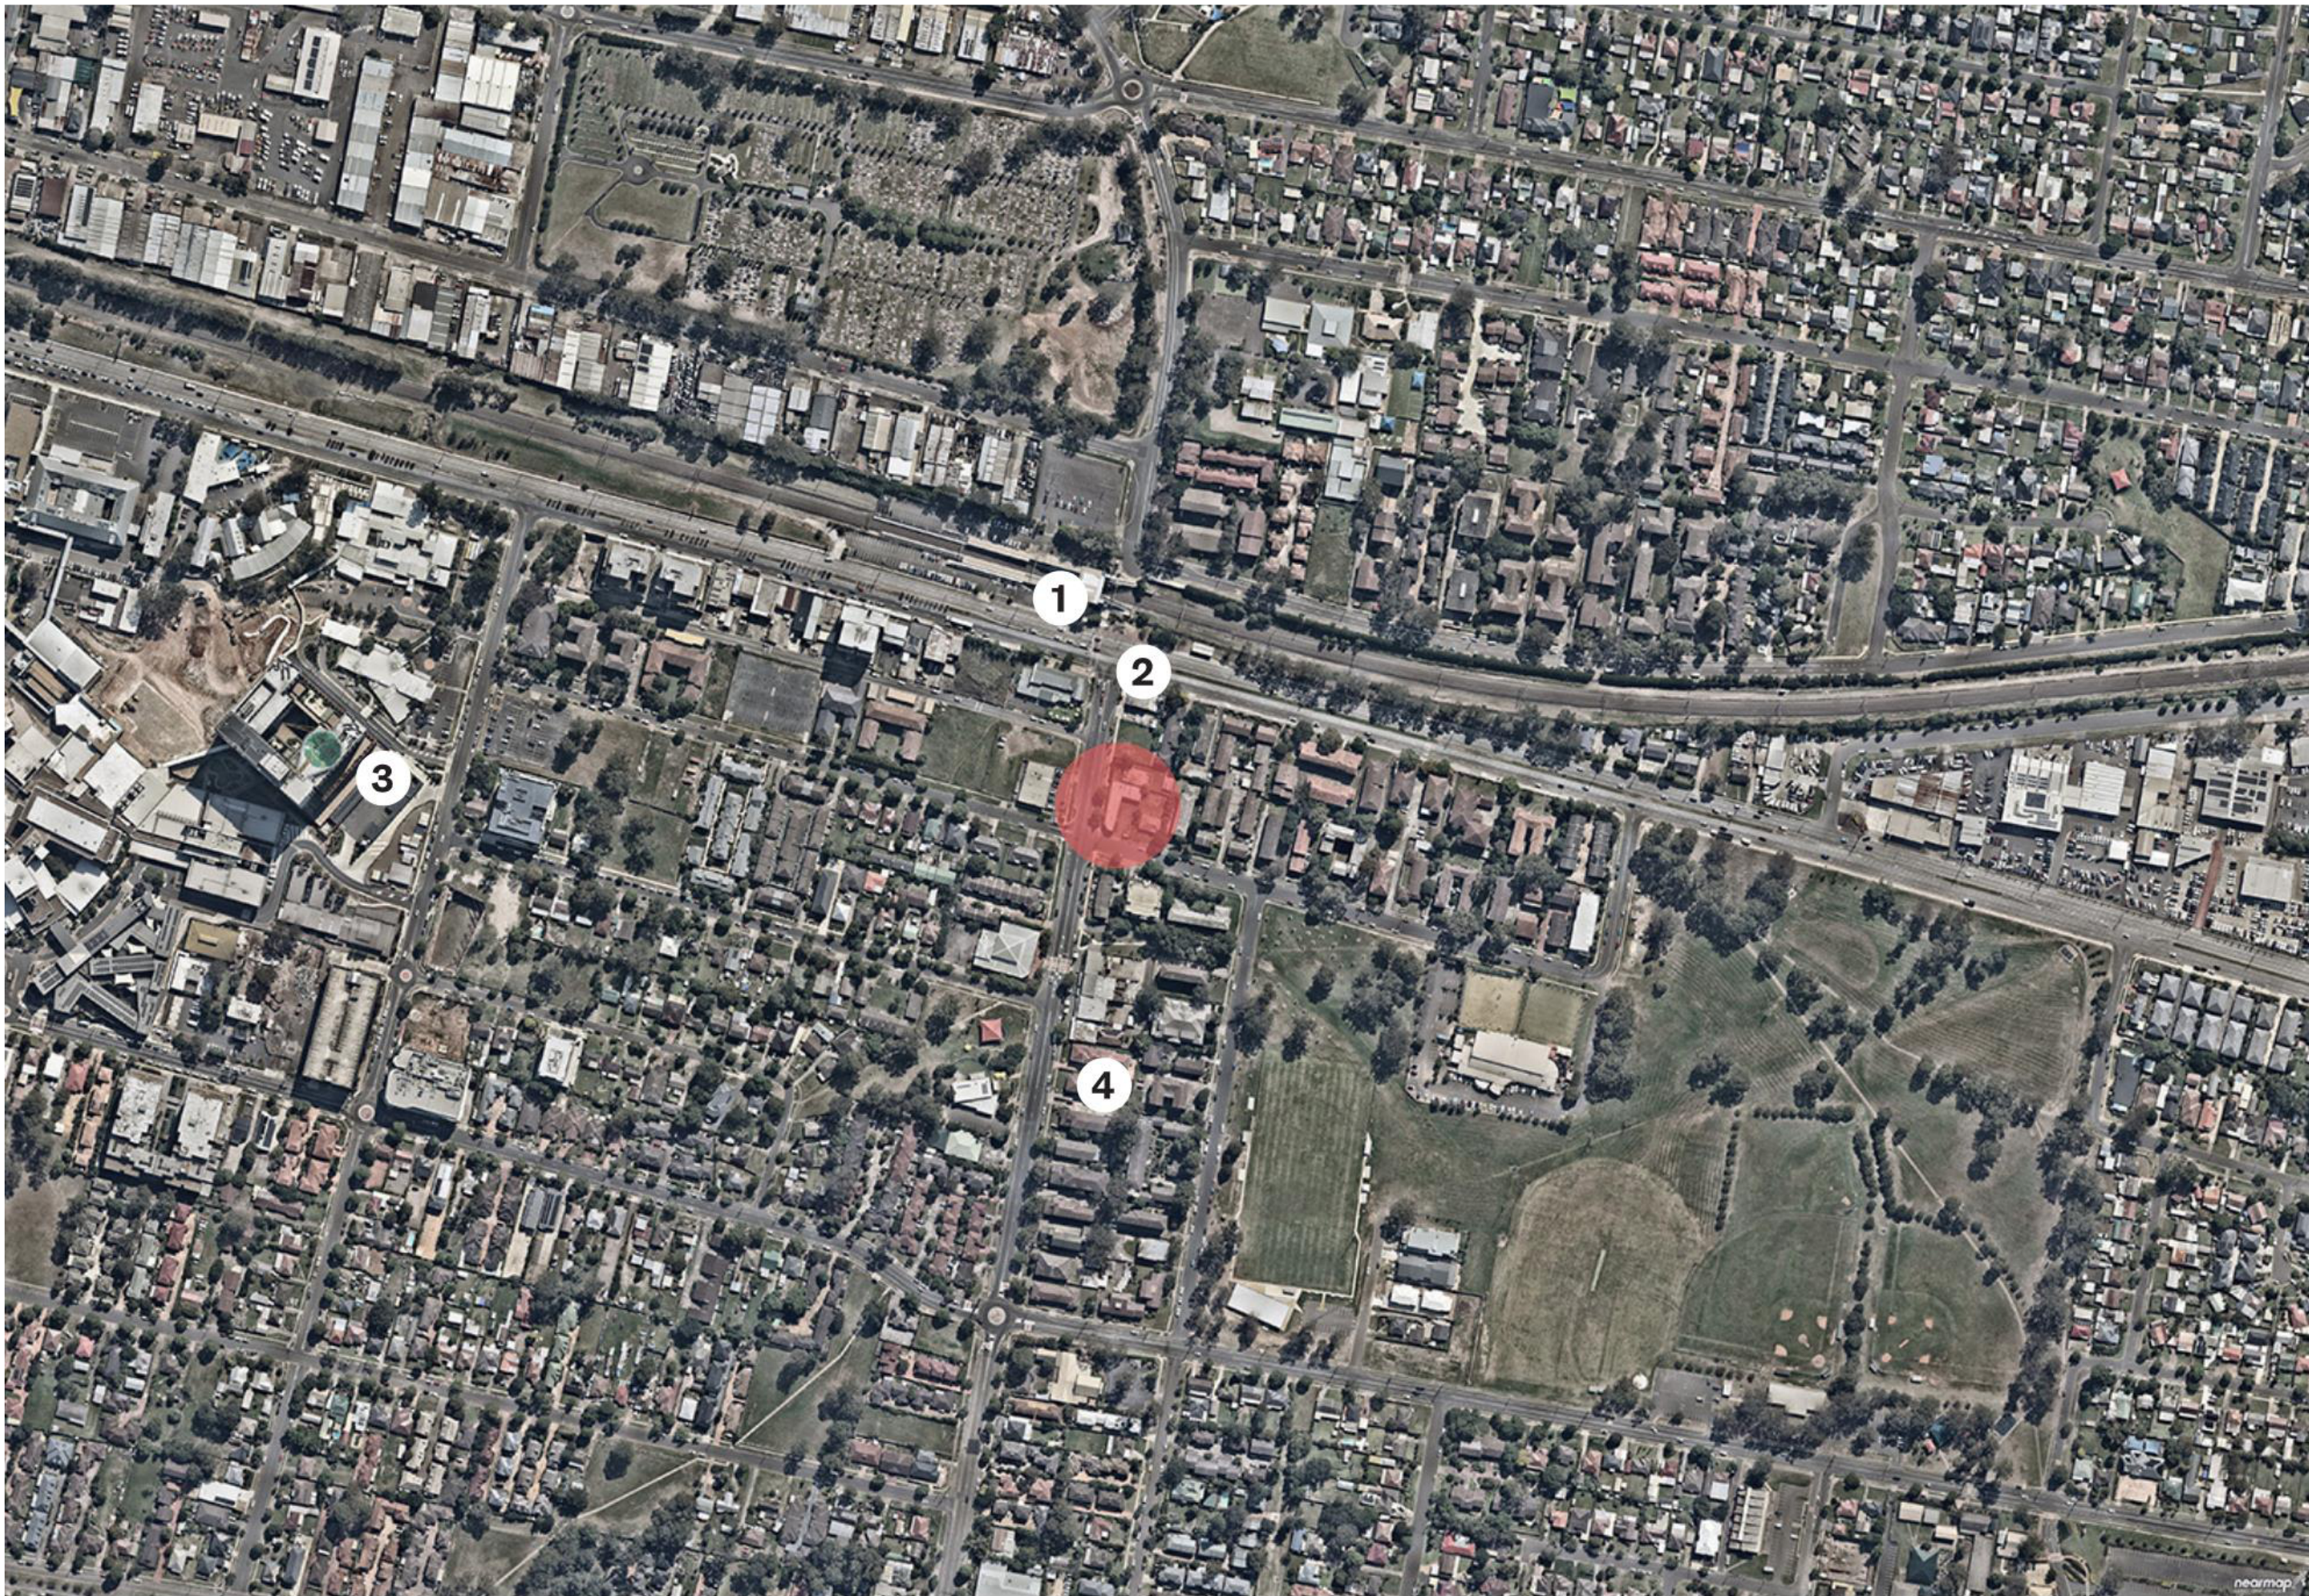

CONTEXT PLAN



CONTEXT PLAN

SITE ADDRESS

2a Bringelly Road & 31-33 Santley Crescent, Kingswood

KEY


- 1. Kingswood Train Station
- 2. Bus Stop
- 3. Nepean Hospital
- 4. General surrounding area consisting of Multi-residential




KEYPLAN

FINISHES LEGEND		
1	LIGHT GREY PAINTED BRICKWORK	
2	BROWN BRICKWORK	
3	ALUMINIUM FRAMED WINDOWS	
4	CONCRETE TILED ROOF	
5	DARK MAUVE PAINTED BRICKWORK	
6	PALE MAUVE PAINTED BRICKWORK	
7	FLAT STEEL ROOF BEHIND	
8	TAN BRICKWORK	
9	BRICK FENCE	
10	BRICK AND METAL FRAMED FENCE	
11	PAINTED METAL PICKET FENCE	
12	DARK BROWN PAINTED WEATHERBOARD INFILL	
13	AIR VENTS TO GROUND FLOOR PARKING/GARAGES BELOW	
14	STEEL CLAD FASCIA WITH BRAND SIGNAGE	
15	OFFSTREET PARKING IN FOREGROUND	
16	BULLNOSED VERANDAH / FASCIA	
17	WHITE PAINTED BRICKWORK	
18	BLACK PAINTED PERGOLAS AND TRIM	
19	BRANDED WALL GRAPHICS	
20	LOUVRED PANELS	
21	TERRA COTTA TILED ROOF	

Nominated Architect		
Christopher Johnson, NSWARB12410		
REV.	DESCRIPTION	DATE
A	DA SUBMISSION	08/07/2025
B	CONSULTANT BRIEFING	16/07/2025
C	DA RESUBMISSION	19/08/2025

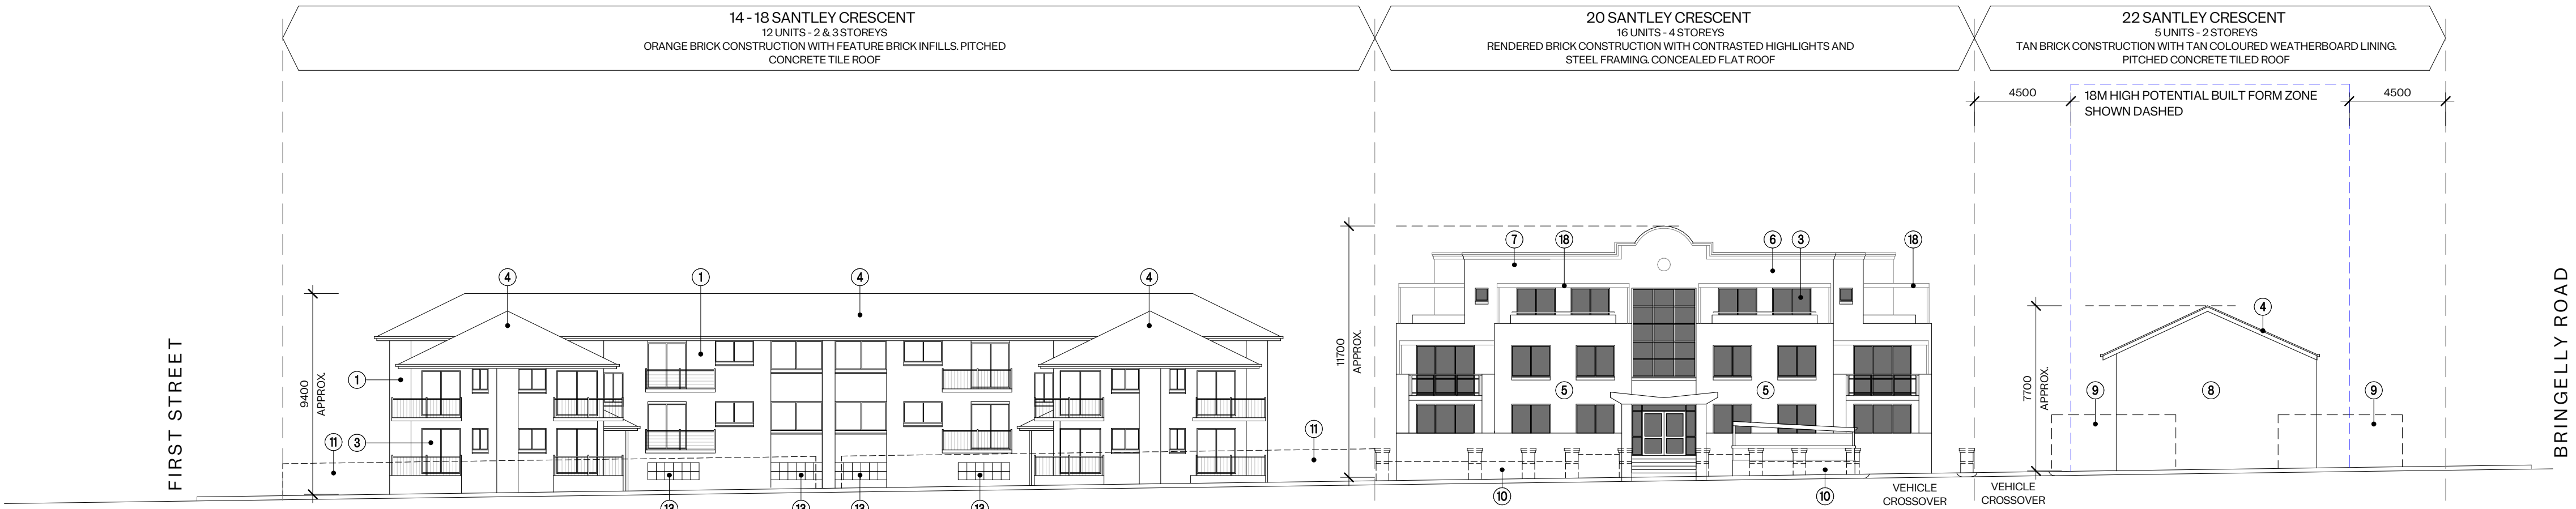

1 ELEVATION - SANTLEY CRESCENT - LOOKING SOUTH
Scale 1:200

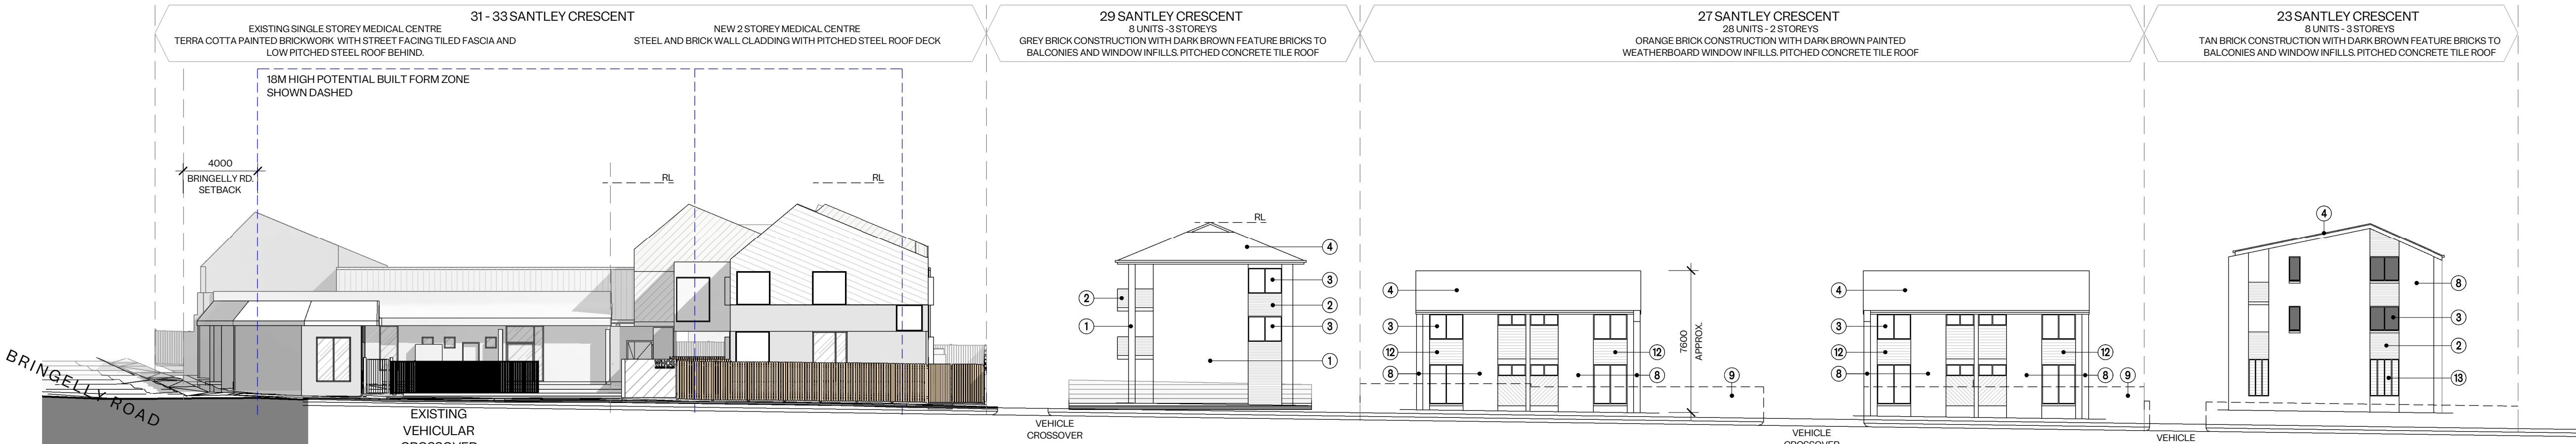


2 ELEVATION - SANTLEY CRESCENT - LOOKING NORTH
Scale 1:200


FINISHES LEGEND

1	LIGHT GREY PAINTED BRICKWORK
2	BROWN BRICKWORK
3	ALUMINIUM FRAMED WINDOWS
4	CONCRETE TILED ROOF
5	DARK MAUVE PAINTED BRICKWORK
6	PALE MAUVE PAINTED BRICKWORK
7	FLAT STEEL ROOF BEHIND
8	TAN BRICKWORK
9	BRICK FENCE
10	BRICK AND METAL FRAMED FENCE
11	PAINTED METAL PICKET FENCE
12	DARK BROWN PAINTED WEATHERBOARD INFILL
13	AIR VENTS TO GROUND FLOOR PARKING/GARAGES BELOW
14	STEEL CLAD FASCIA WITH BRAND SIGNAGE
15	OFFSTREET PARKING IN FOREGROUND
16	BULLNOSED VERANDAH / FASCIA
17	WHITE PAINTED BRICKWORK
18	BLACK PAINTED PERGOLAS AND TRIM
19	BRANDED WALL GRAPHICS
20	LOUVRED PANELS
21	TERRA COTTA TILED ROOF


Nominated Architect		
Christopher Johnson, NSWARB12410		
REV.	DESCRIPTION	DATE
A	DA SUBMISSION	08/07/2025
B	CONSULTANT BRIEFING	16/07/2025
C	DA RESUBMISSION	19/08/2025

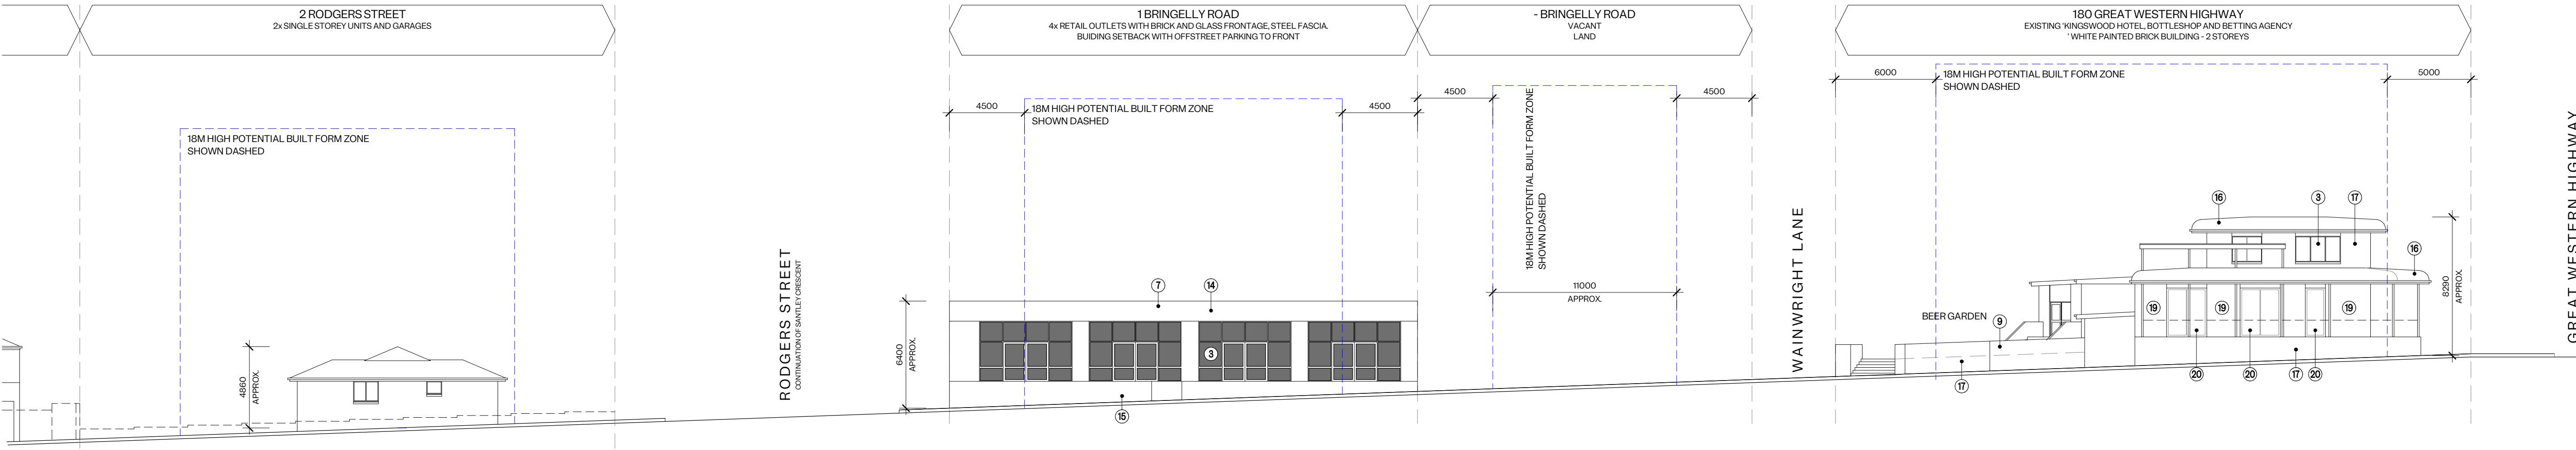


3 ELEVATION - BRINGELLY ROAD - LOOKING WEST
Scale 1:200

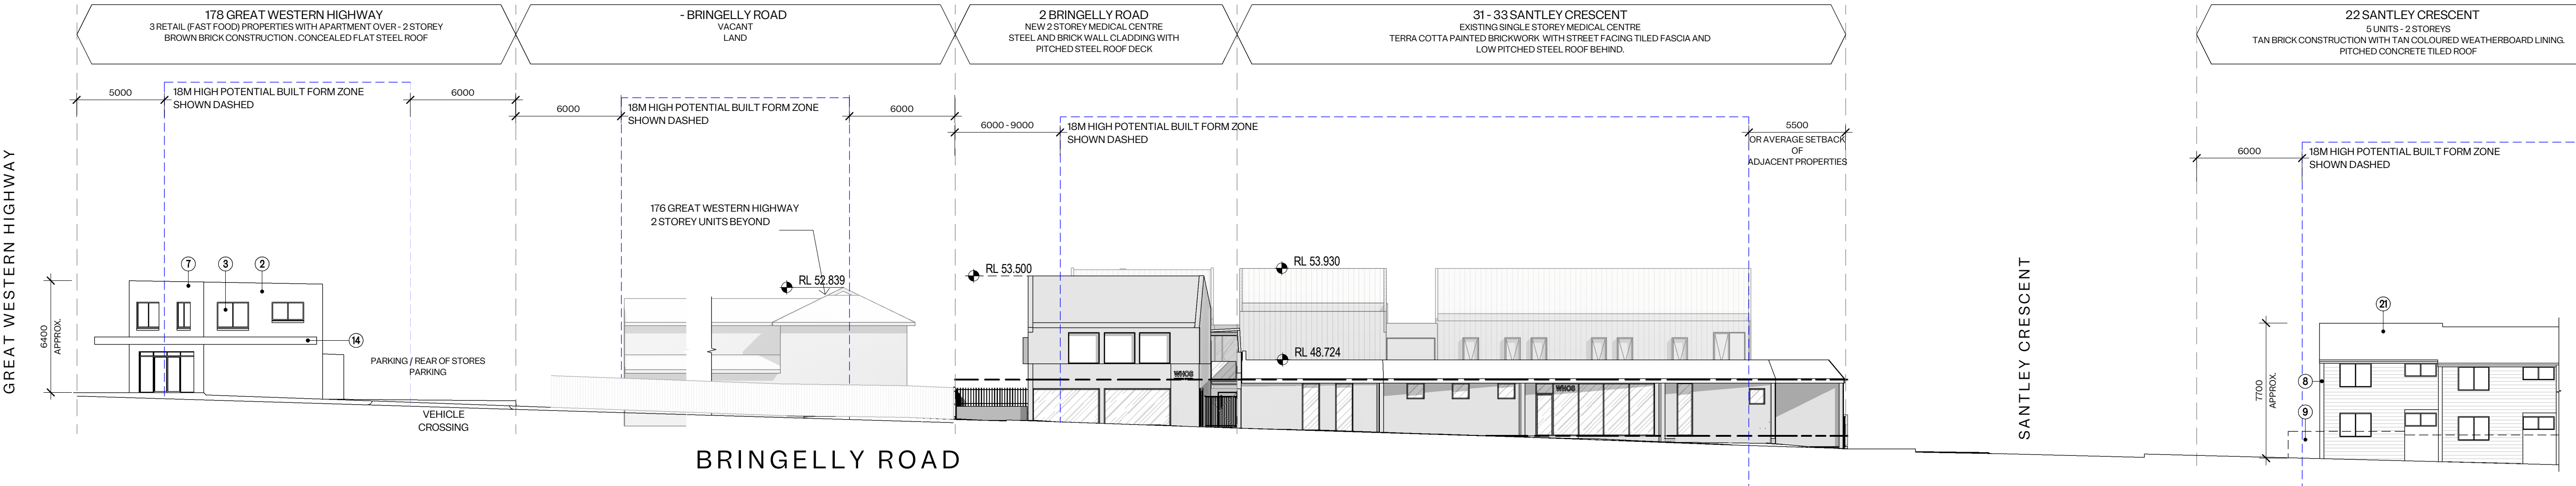


4 ELEVATION - BRINGELLY ROAD - LOOKING EAST
Scale 1:200

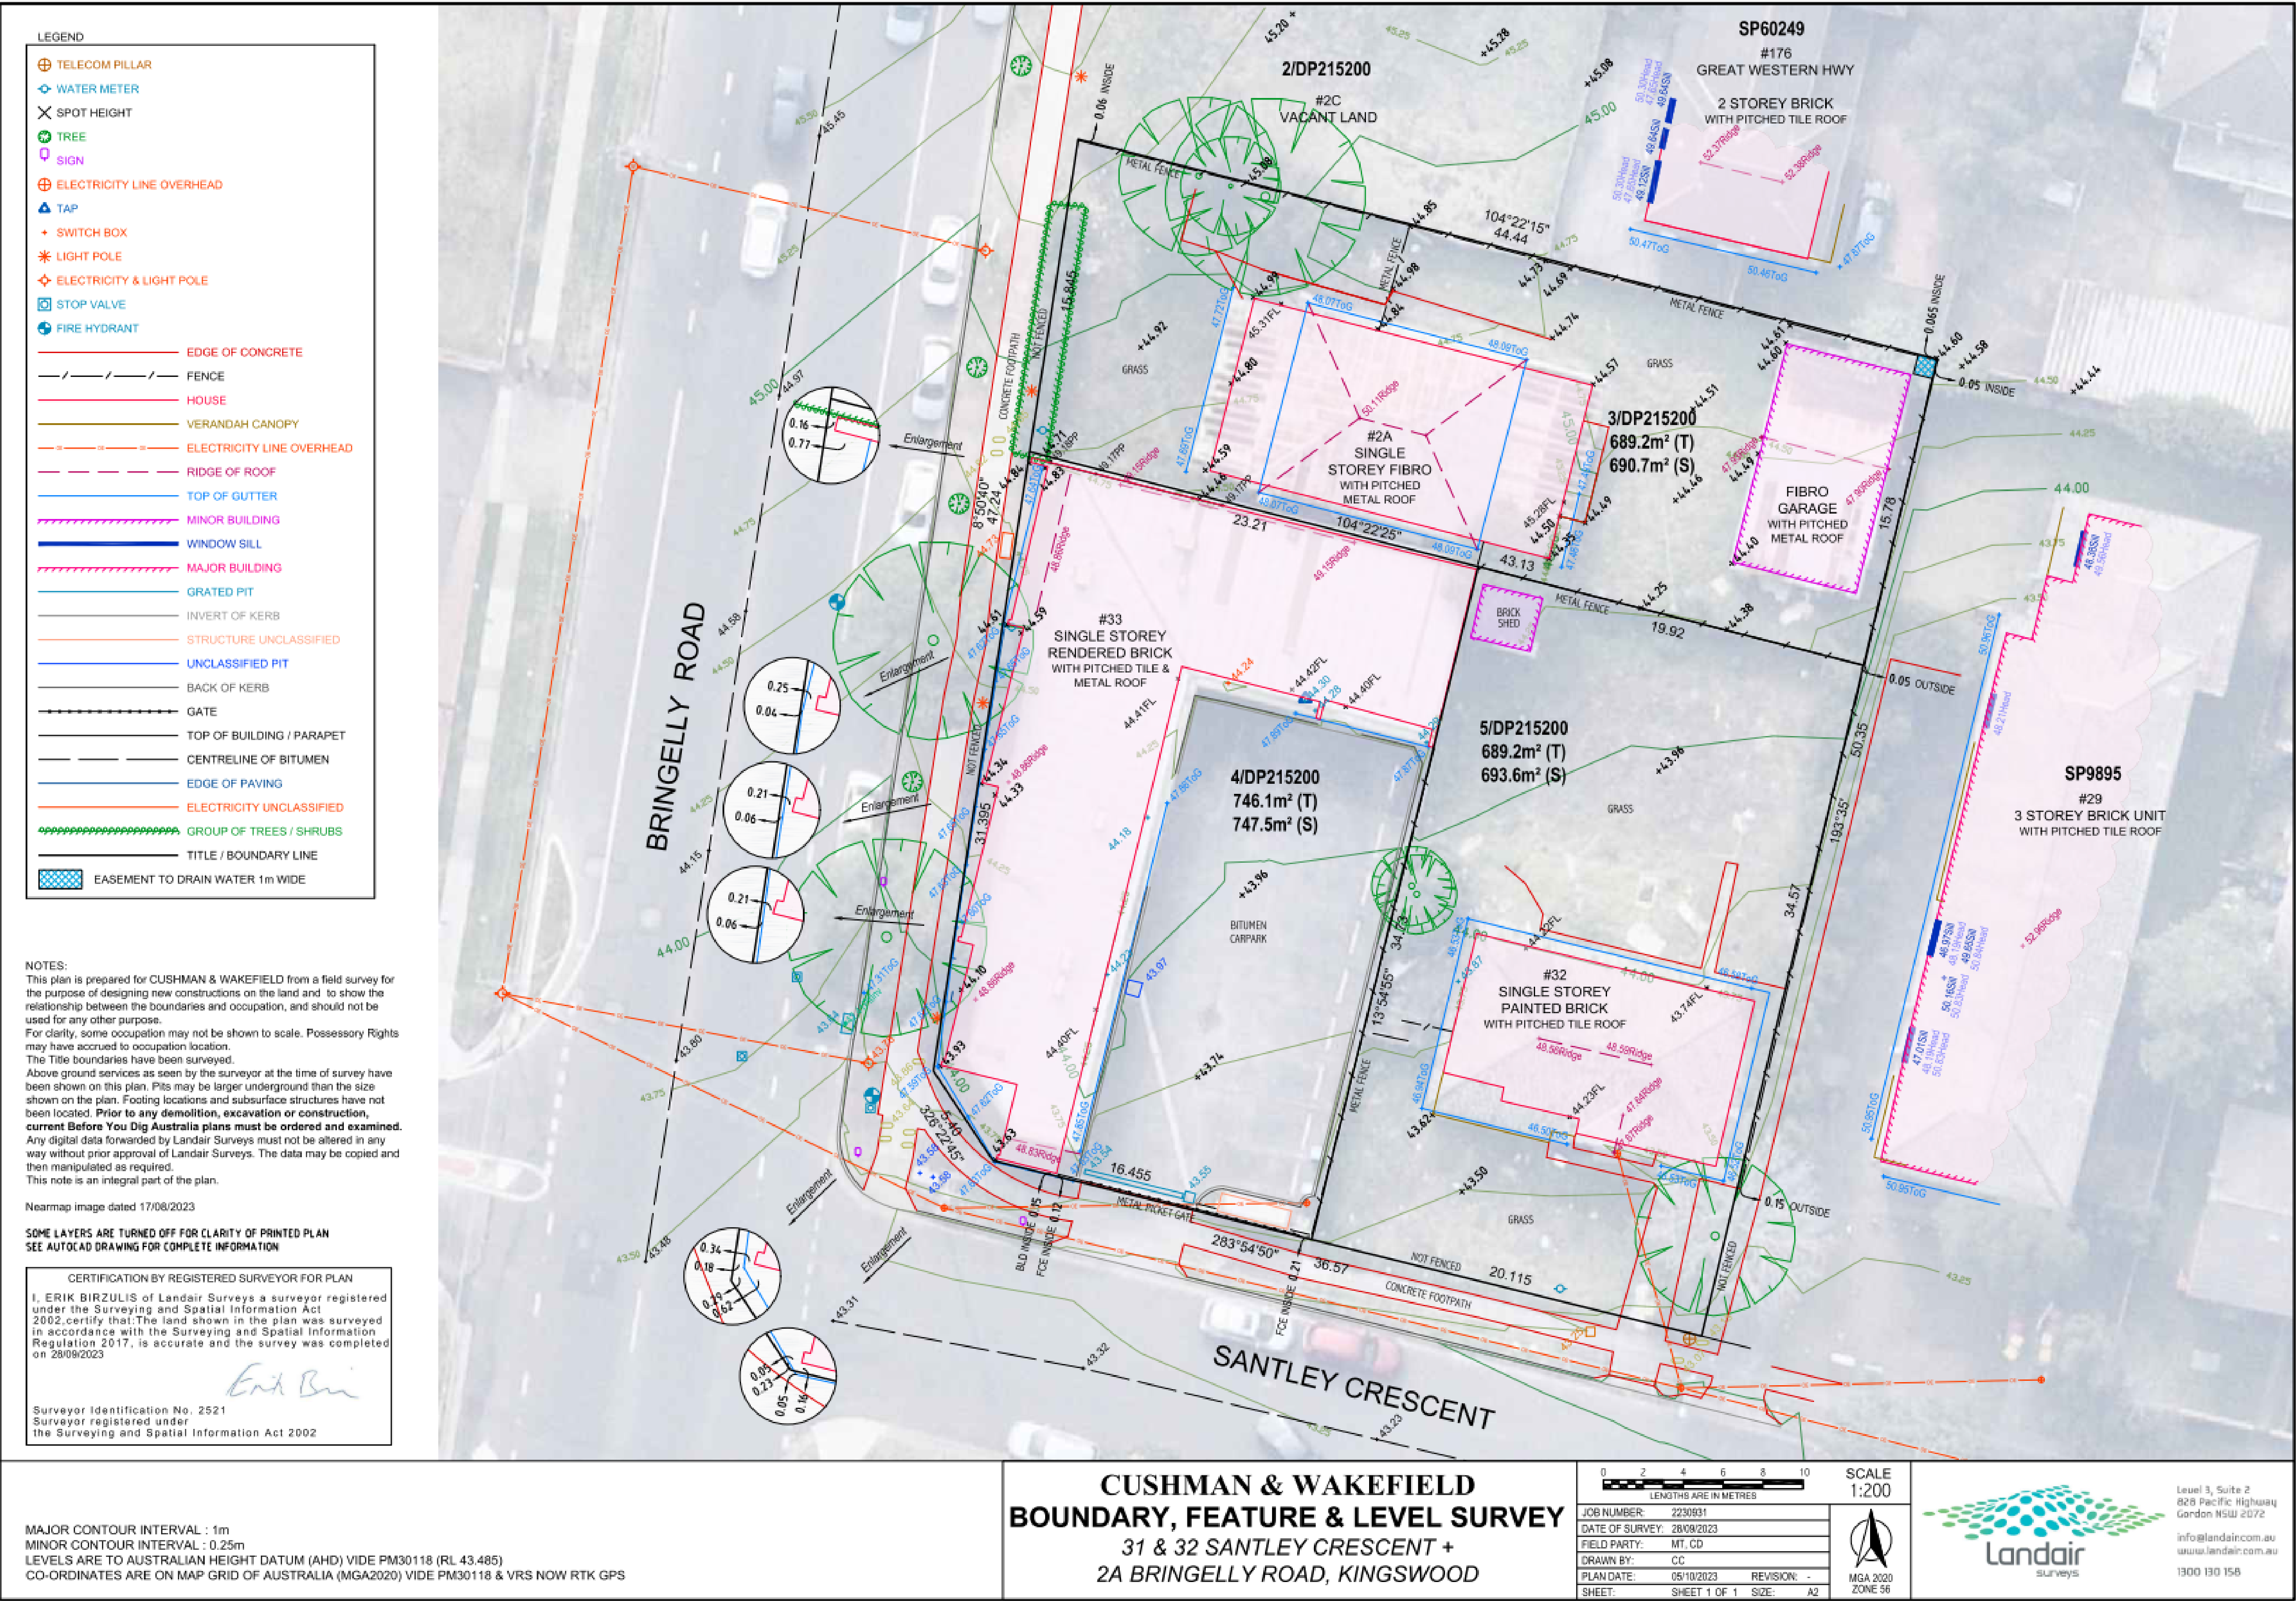

Nominated Architect		
Christopher Johnson, NSWARB12410		
REV.	DESCRIPTION	DATE
A	DA SUBMISSION	08/07/2025
B	CONSULTANT BRIEFING	16/07/2025
C	DA RESUBMISSION	19/08/2025

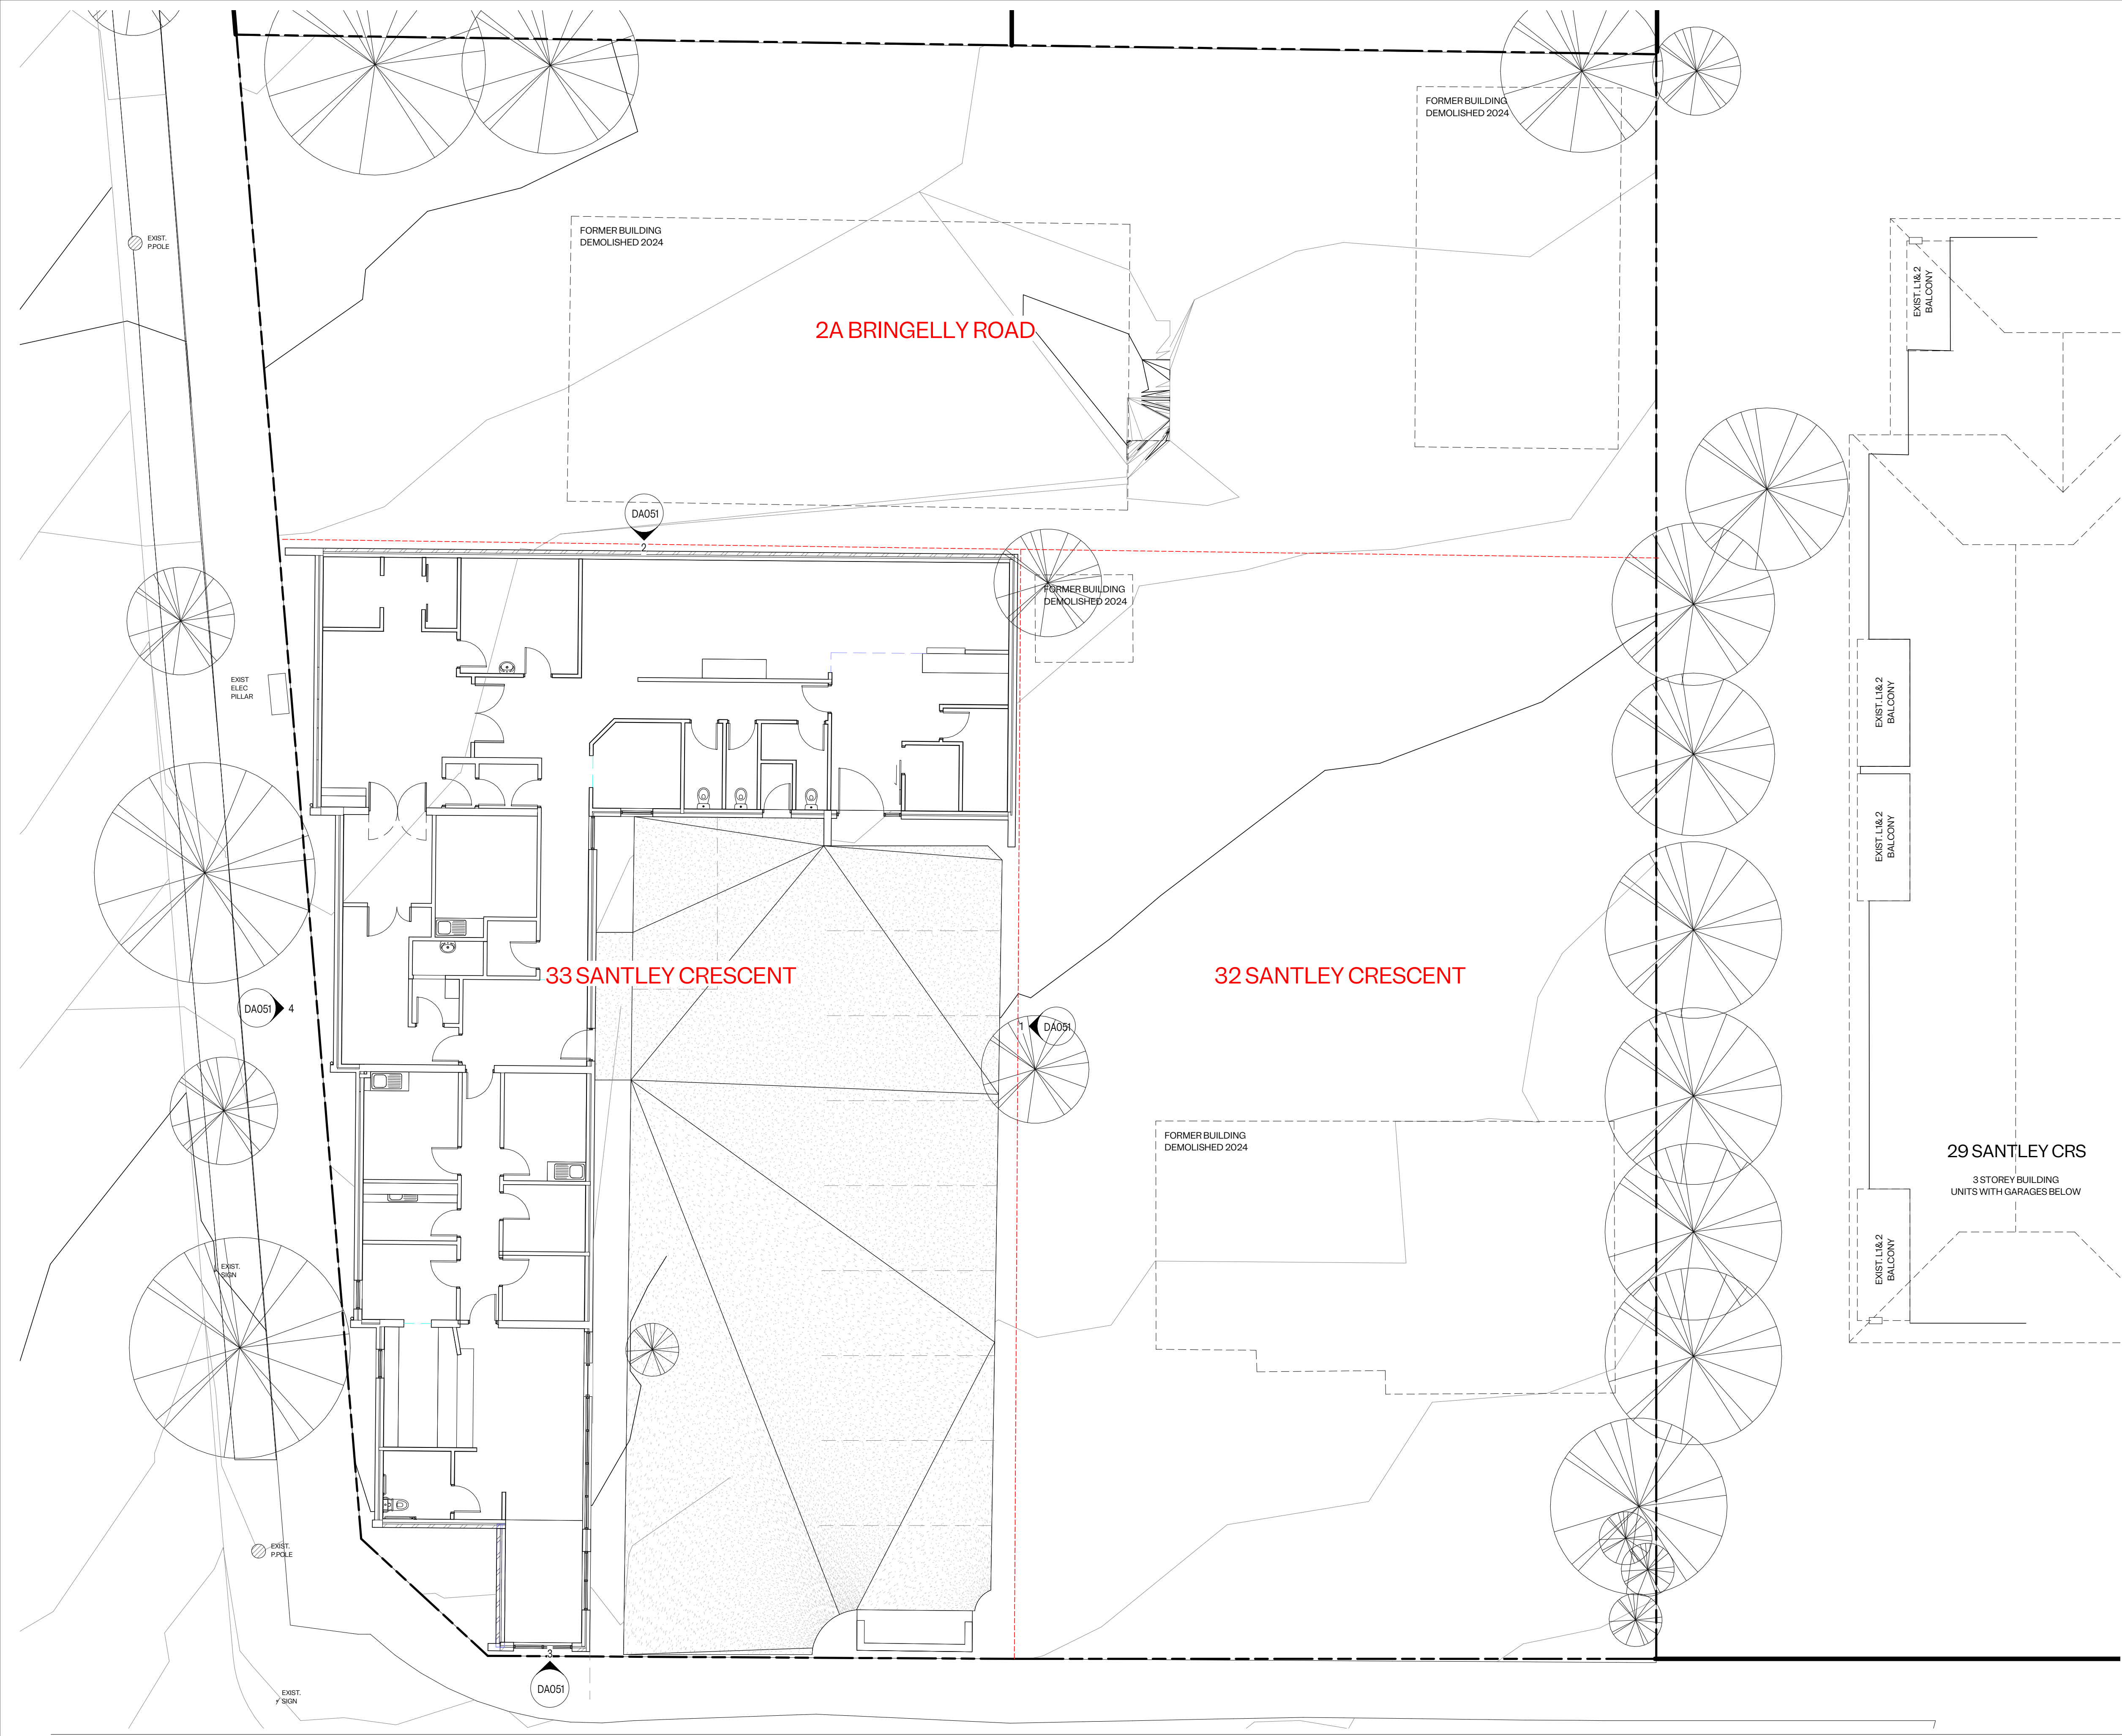


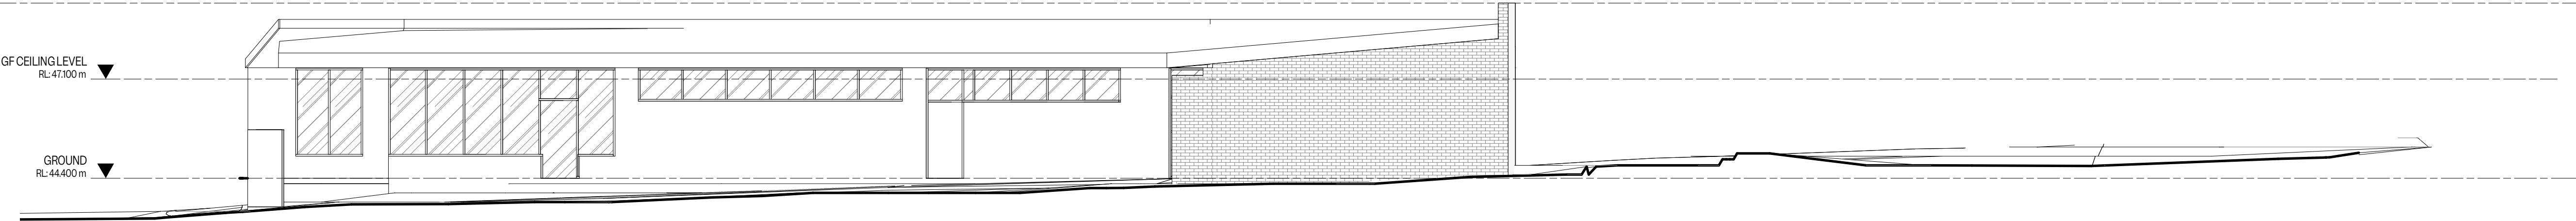

1

EXISTING EAST ELEVATION


Scale 1:100

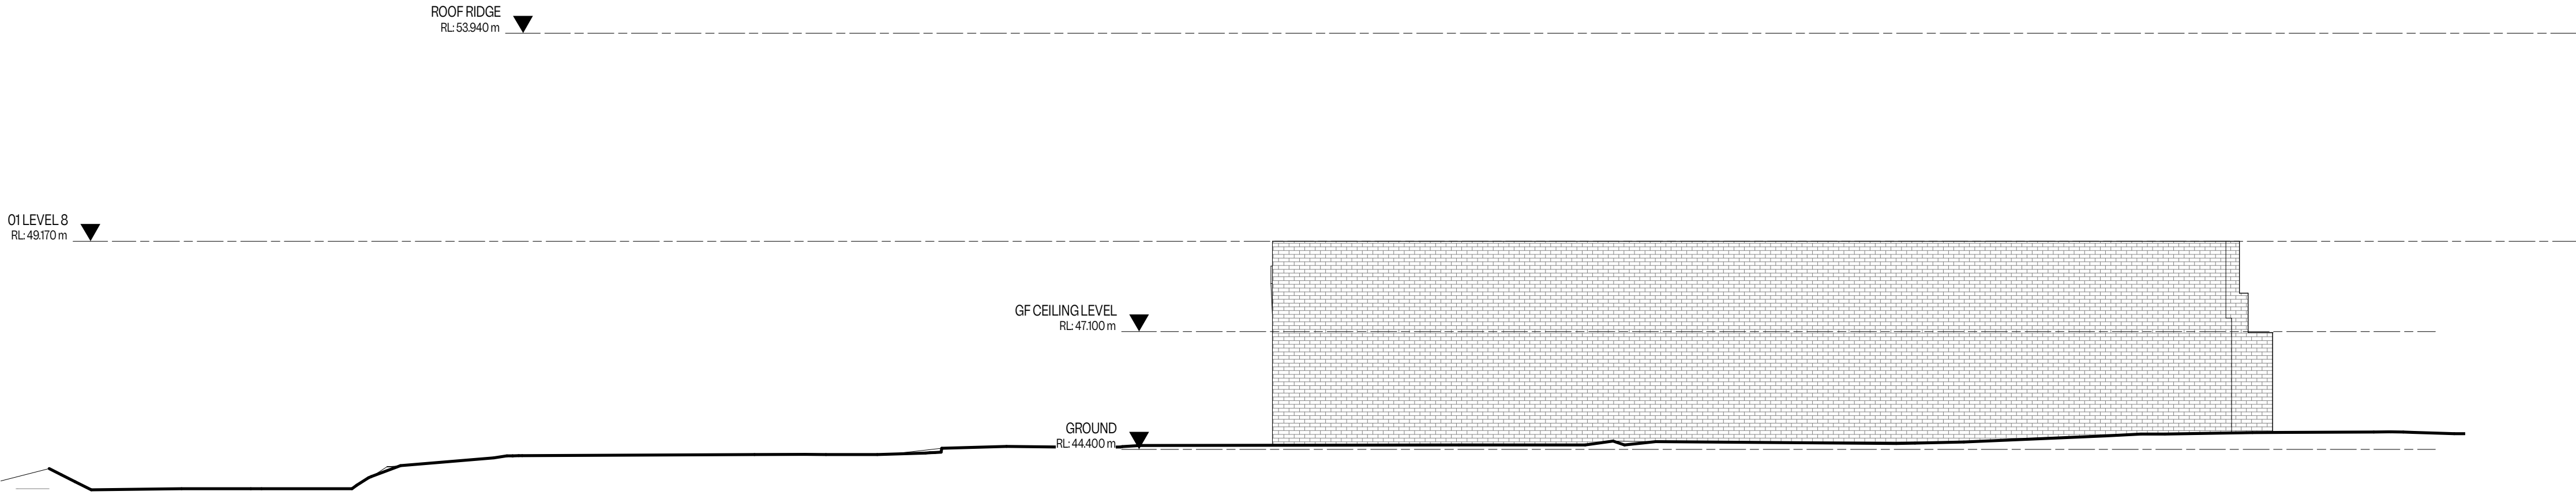

2

EXISTING NORTH ELEVATION


Scale 1:100

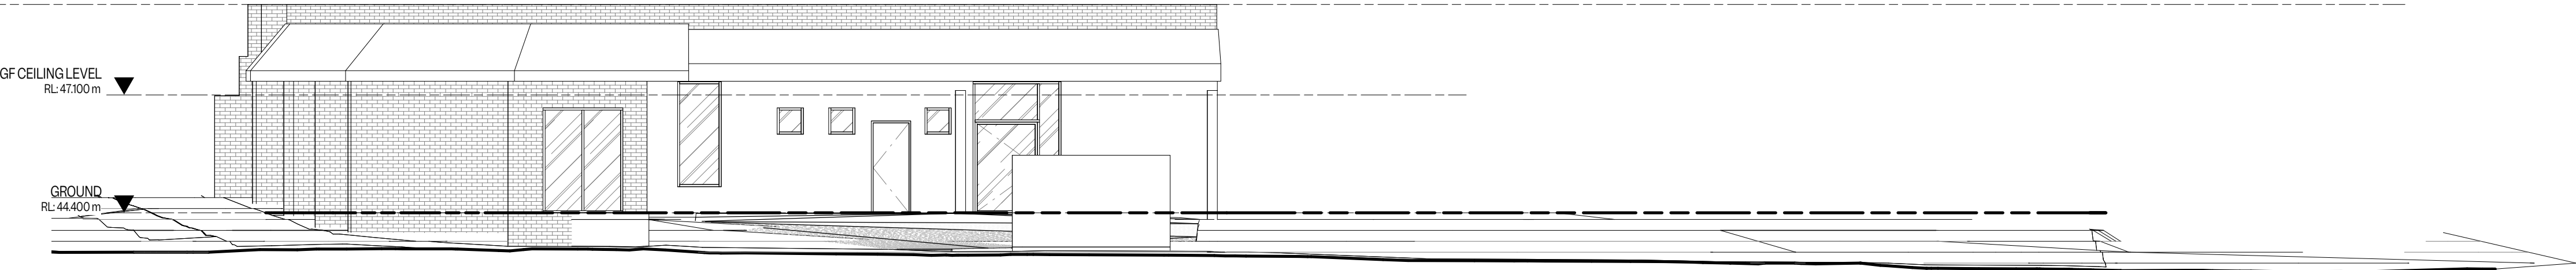

3

EXISTING SOUTH ELEVATION


Scale 1:100

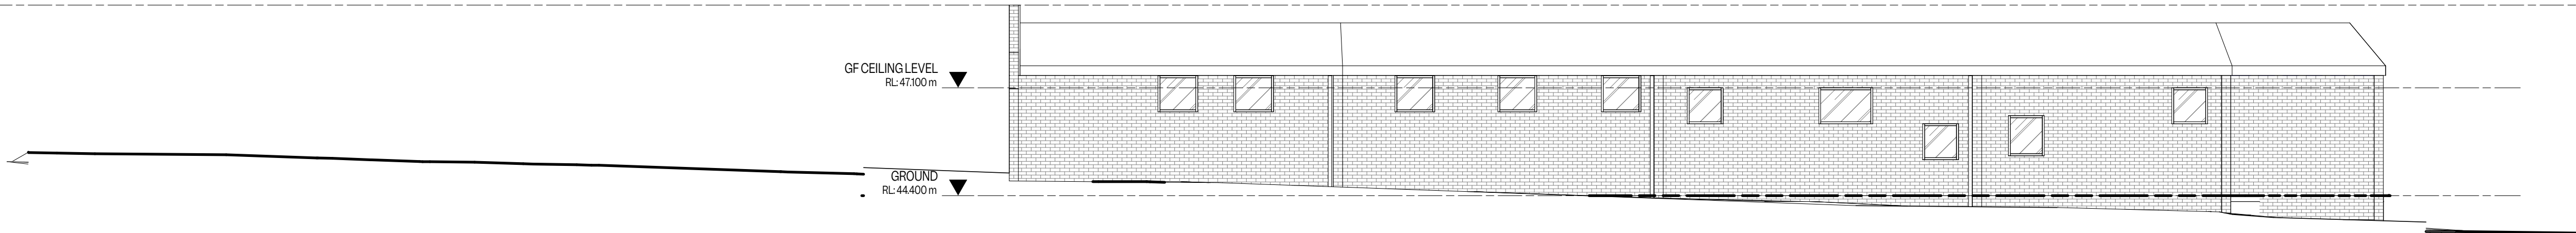


4

EXISTING WEST ELEVATION


Scale 1:100

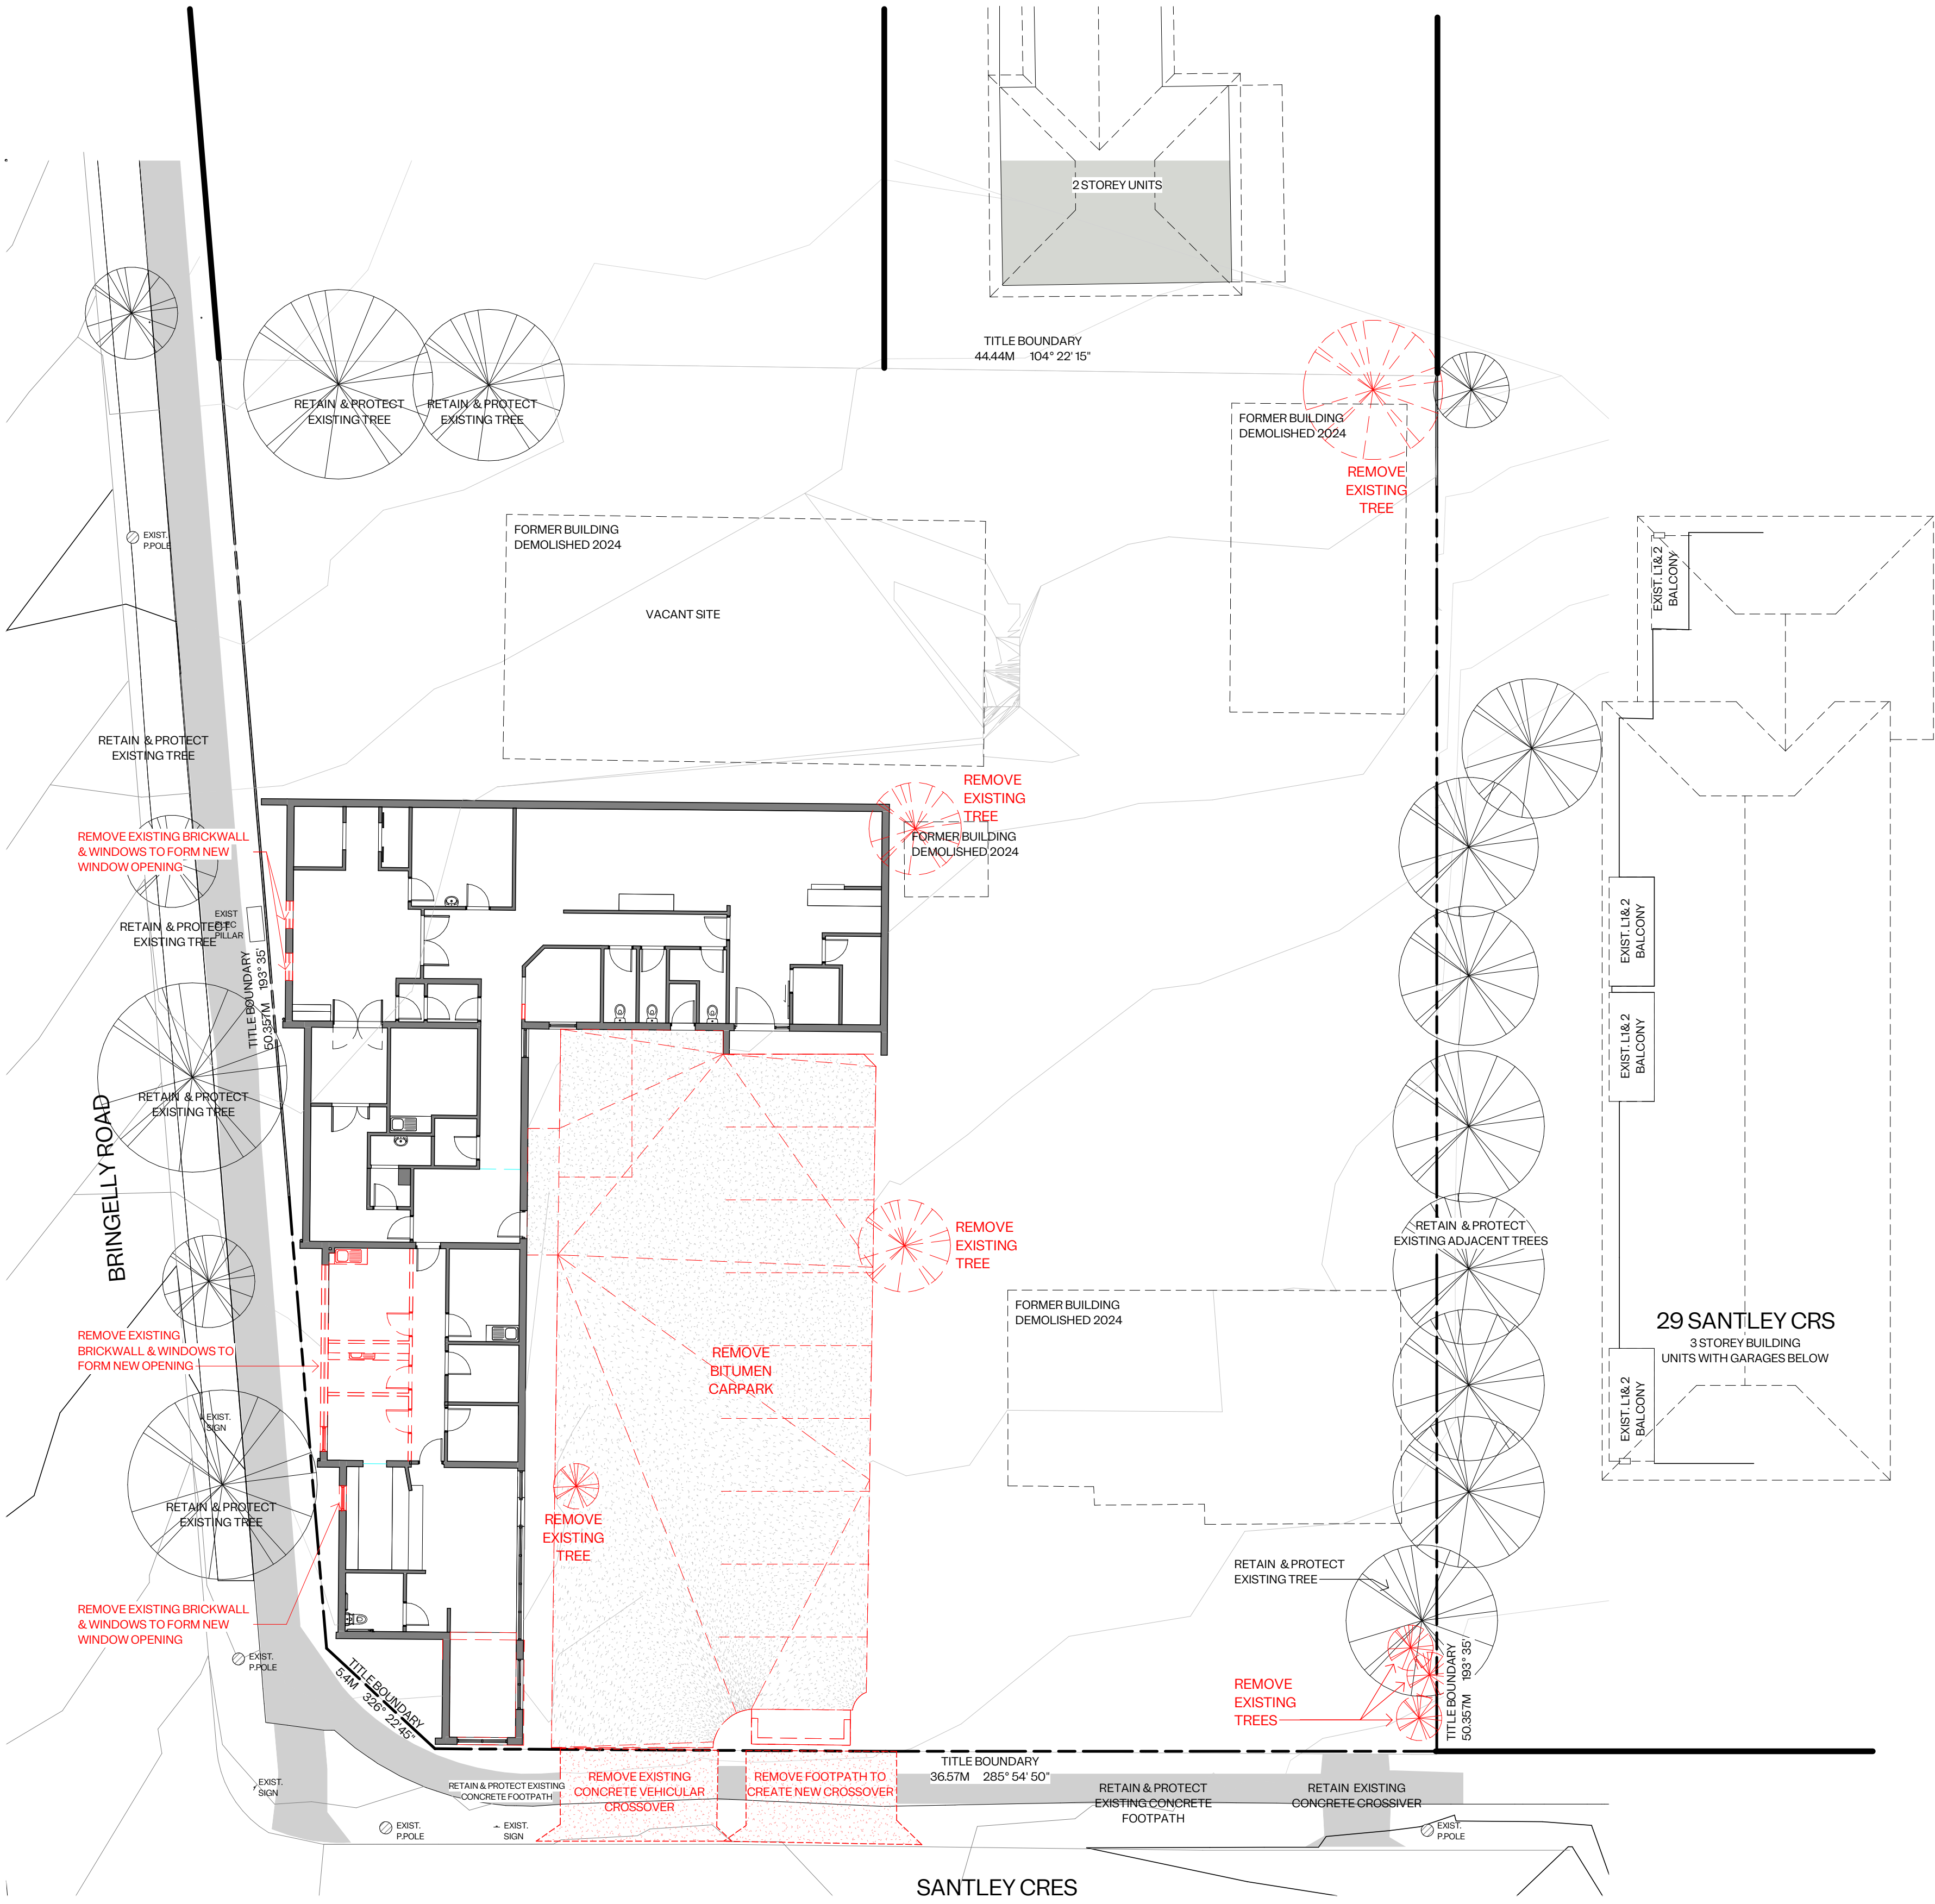

Nominated Architect		
Christopher Johnson, NSWARB12410		
REV.	DESCRIPTION	DATE
A	DA SUBMISSION	08/07/2025
B	CONSULTANT BRIEFING	16/07/2025
C	DA RESUBMISSION	19/08/2025

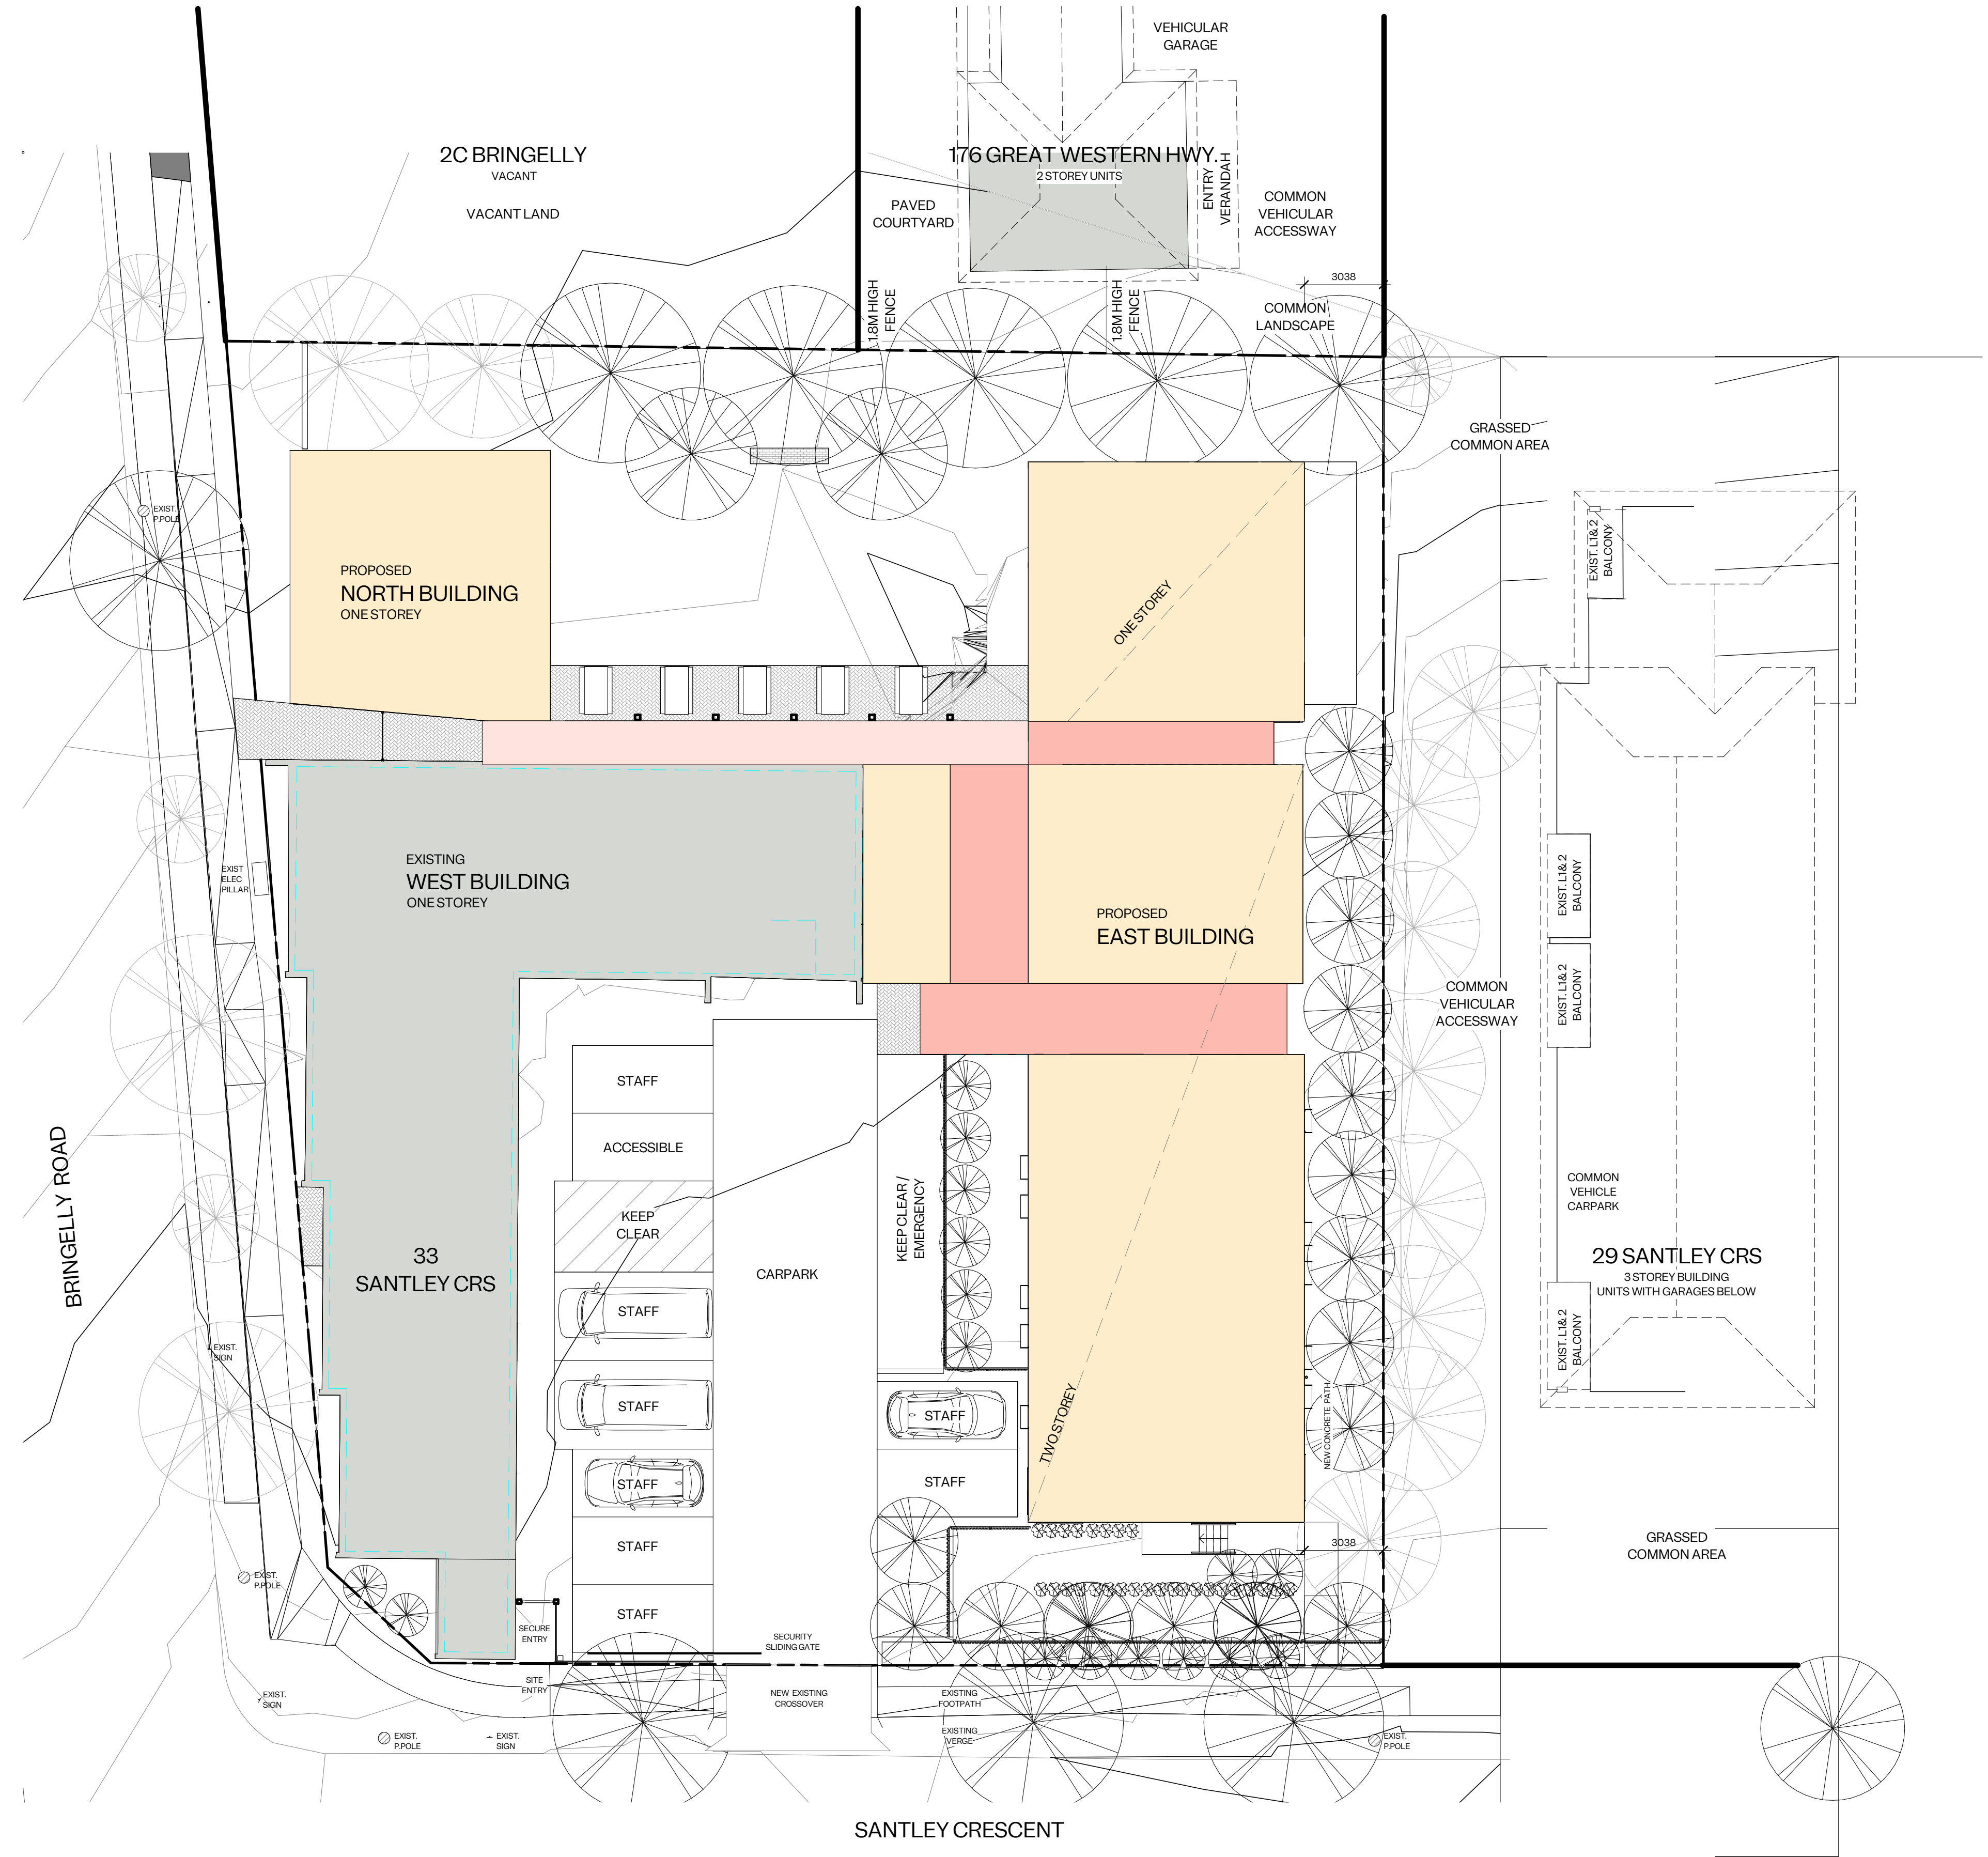


Nominated Architect		
Christopher Johnson, NSWARB12410		
REV.	DESCRIPTION	DATE
A	DA SUBMISSION	08/07/2025
B	CONSULTANT BRIEFING	16/07/2025
C	DA RESUBMISSION	19/08/2025

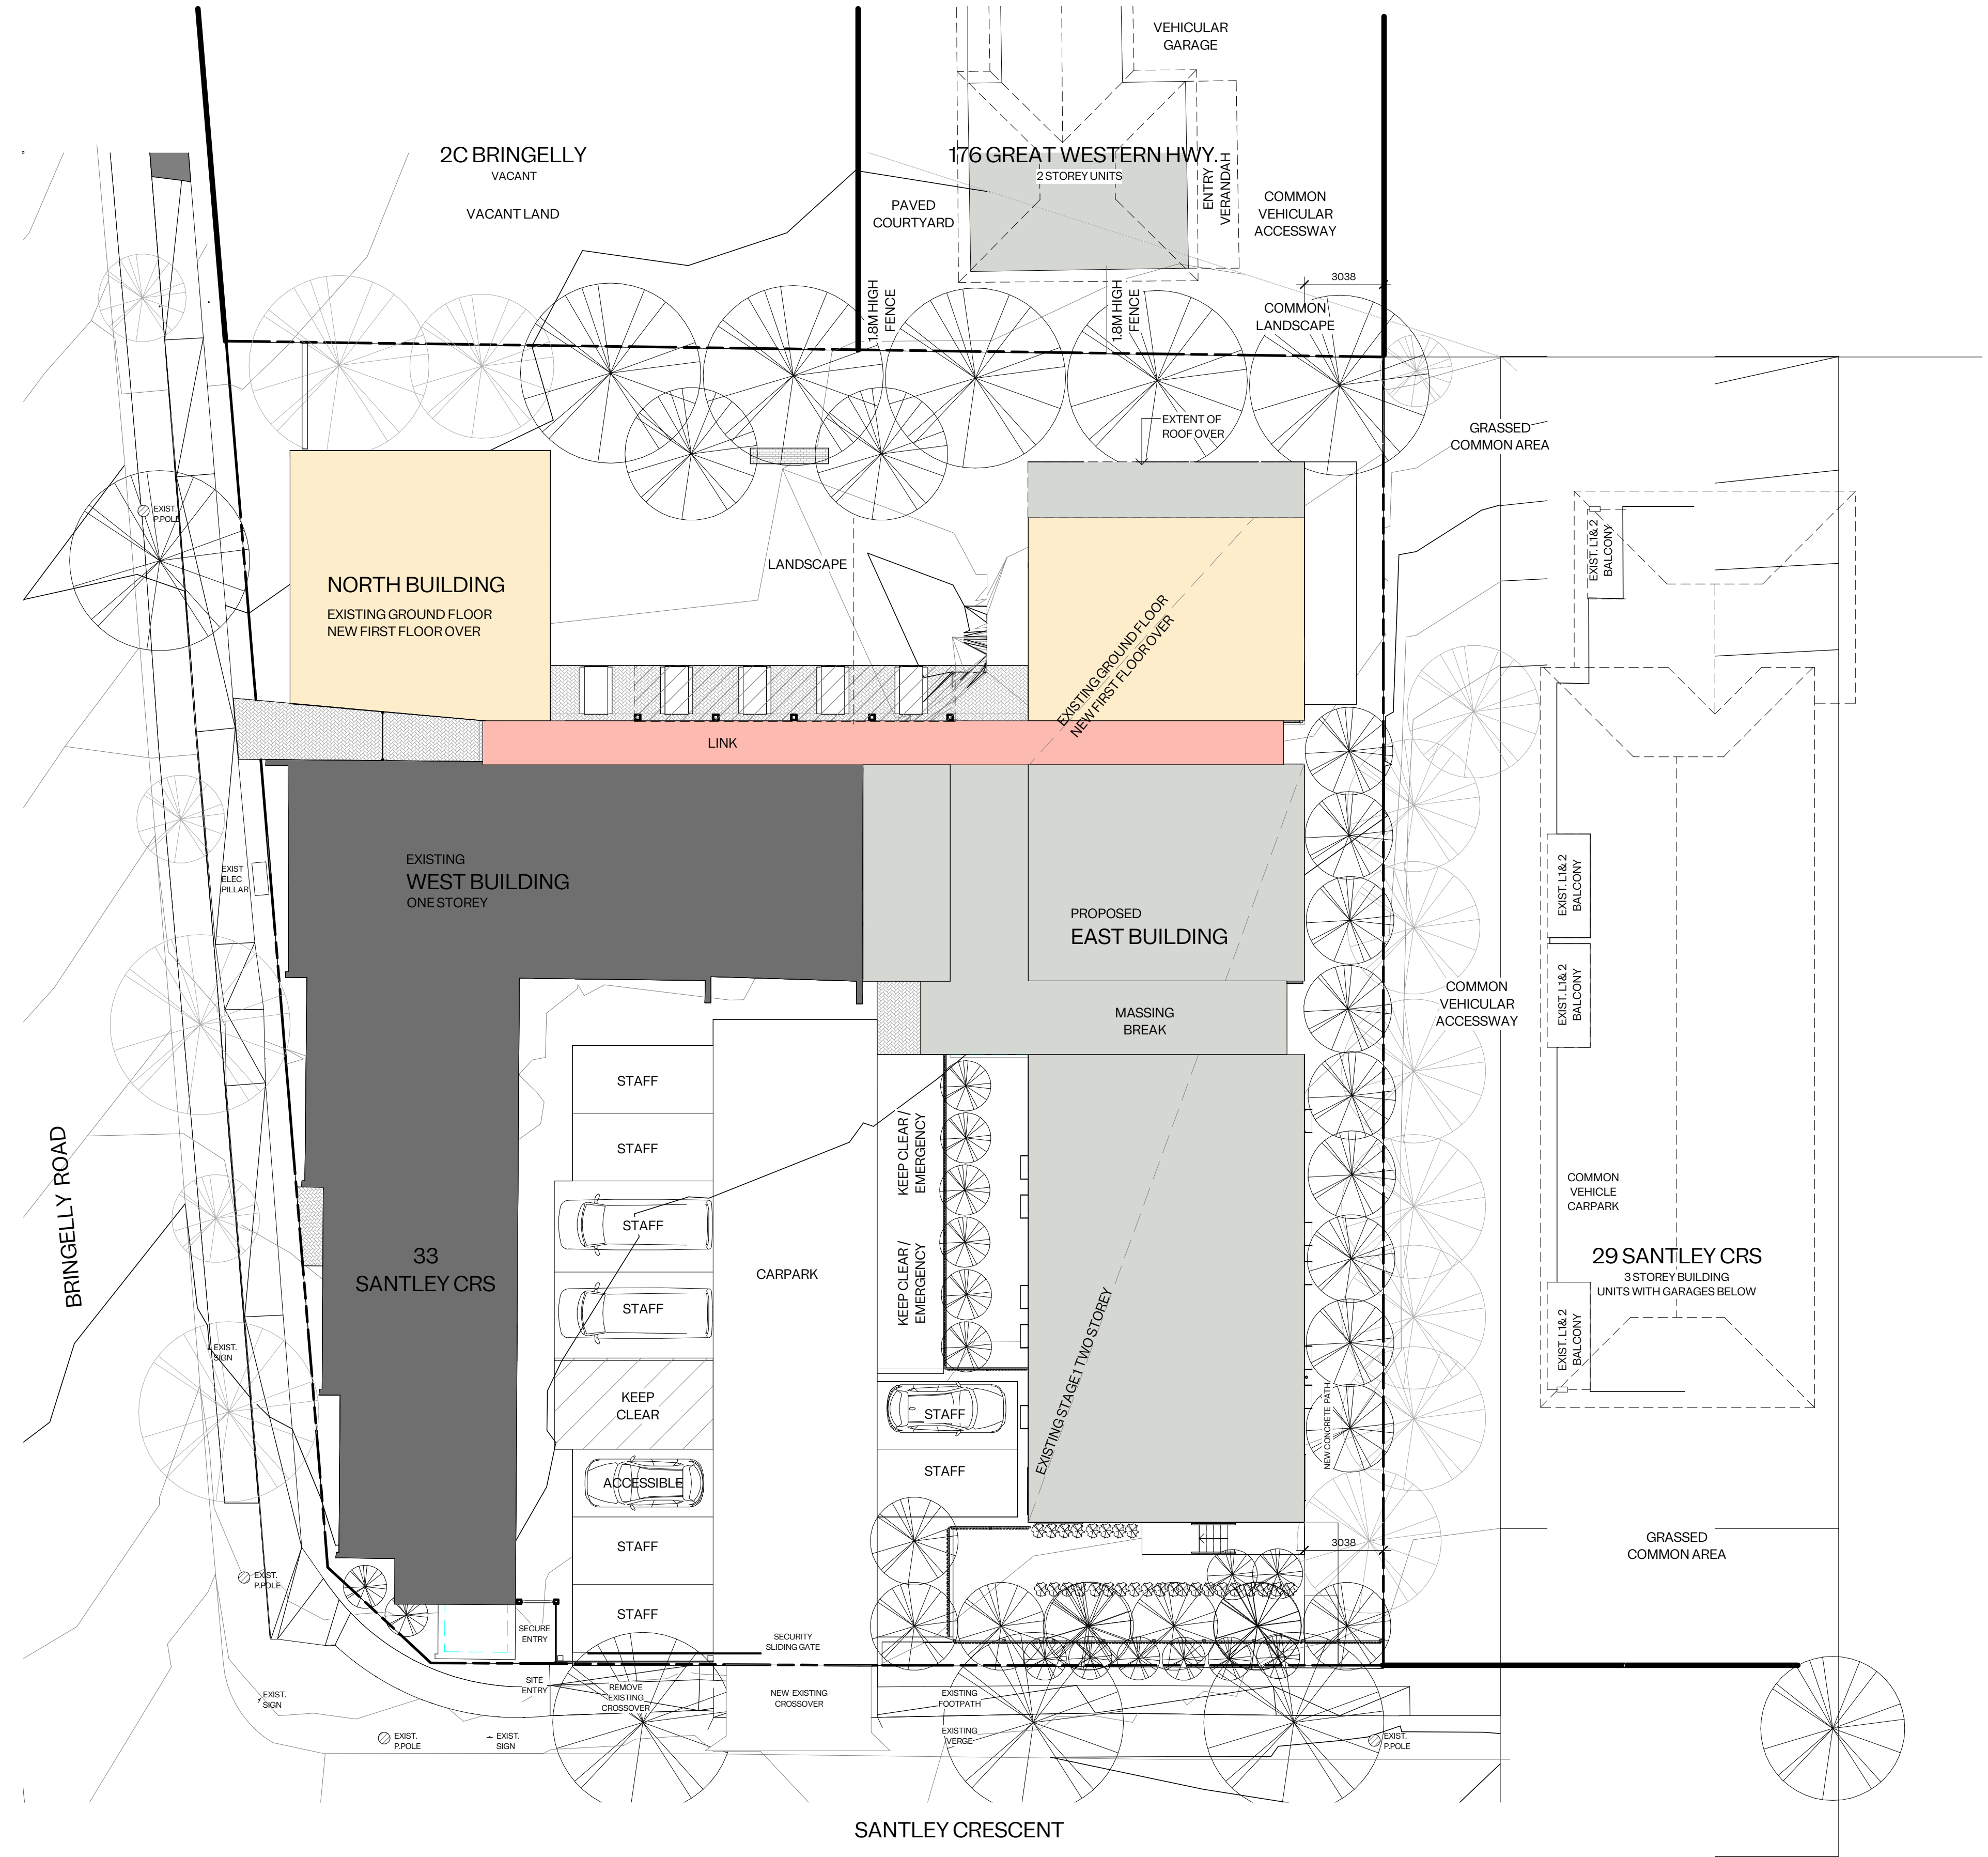




Nominated Architect		
Christopher Johnson, NSWARB 12410		
REV.	DESCRIPTION	DATE
A	DA SUBMISSION	08/07/2025
B	CONSULTANT BRIEFING	16/07/2025
C	DA RESUBMISSION	19/08/2025

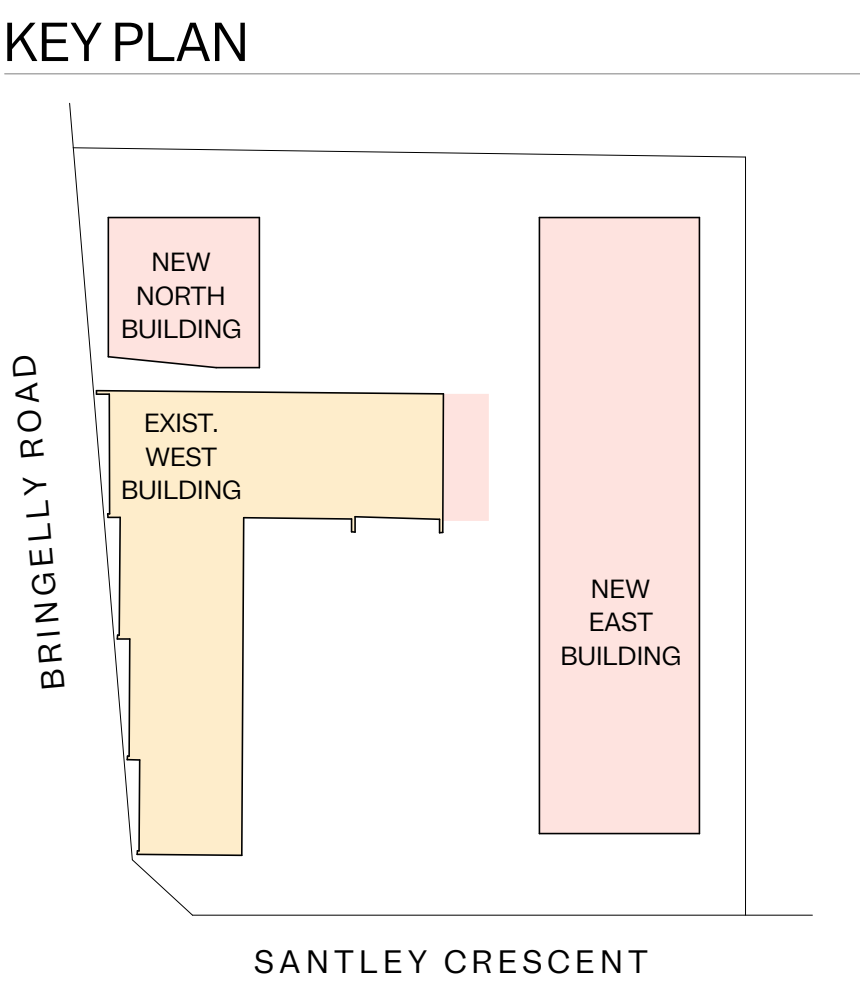

LANDSCAPING LEGEND			
01	NEW PAVED AREA		
0	NEW BITUMEN PAVED AREA		
0	NEW CONCRETE PAVING BLOCKS WITH PLANTING		
0	EXISTING TREE - ADJACENT PROPERTY		
0	EXISTING TREE		
05	EXISTING STREET TREE - JUVENILE		
0	NEW STREET TREE		
SPECIES	COMMON NAME	MATURE HEIGHT	INSTALL SIZE
GROUNDCOVERS			
Af	Asplenium	Necklace	ground 100mm
Cg4	Carpobrotus glaucescens	Pigface (white, red & hot pink colour)	ground cover tubestock
Hv	Hardenbergia	False sasanilla	ground 100mm
Vh	Viola	Australian	ground 100mm
TREES			
Ah	Angaphora hispida	Dwarf apple	5 400mm pot
Bs	Banksia	Saw banksia	3 300mm pot
Ca1	Citrus australasica	Fingerlime	Hedged to 21m 300mm pot
Cl	Citrus limon	Lemon tree	2-4 300mm pot
Cr	Citrus reticulata	Mandarin	2-4 300mm pot
Cm	Citrus myrtifoliat	Mandarin	2-4 300mm pot
Cg1	Citrus glauca	Desert Lime	2-4 300mm pot
Cg3	Ceratopetalum gummiferum	NSW Christmas bush	2 400mm pot
Jm	Jacaranda mimosifolia	Jacaranda	to 10m 400mm pot
Lf	Liquidambar formosana	Liquidambar	to 12m 400mm pot
Wg	Tristaniaopsis laui (var. luscious)	Water Gum	6-8 400mm pot
SHRUBS & GRASSES			
Co	Callitris	Pygmy cypress	Hedged to 600
DI	Dianella longifolia	Blueberry lily	60c tubestoc
LI	Lomandra	Spiky head mat-rush	60cm tubestoc
Ms	Microlaena	Weeping	60c tubestoc
Ta	Themeda australis	Kangaroo grass	60c tubestoc

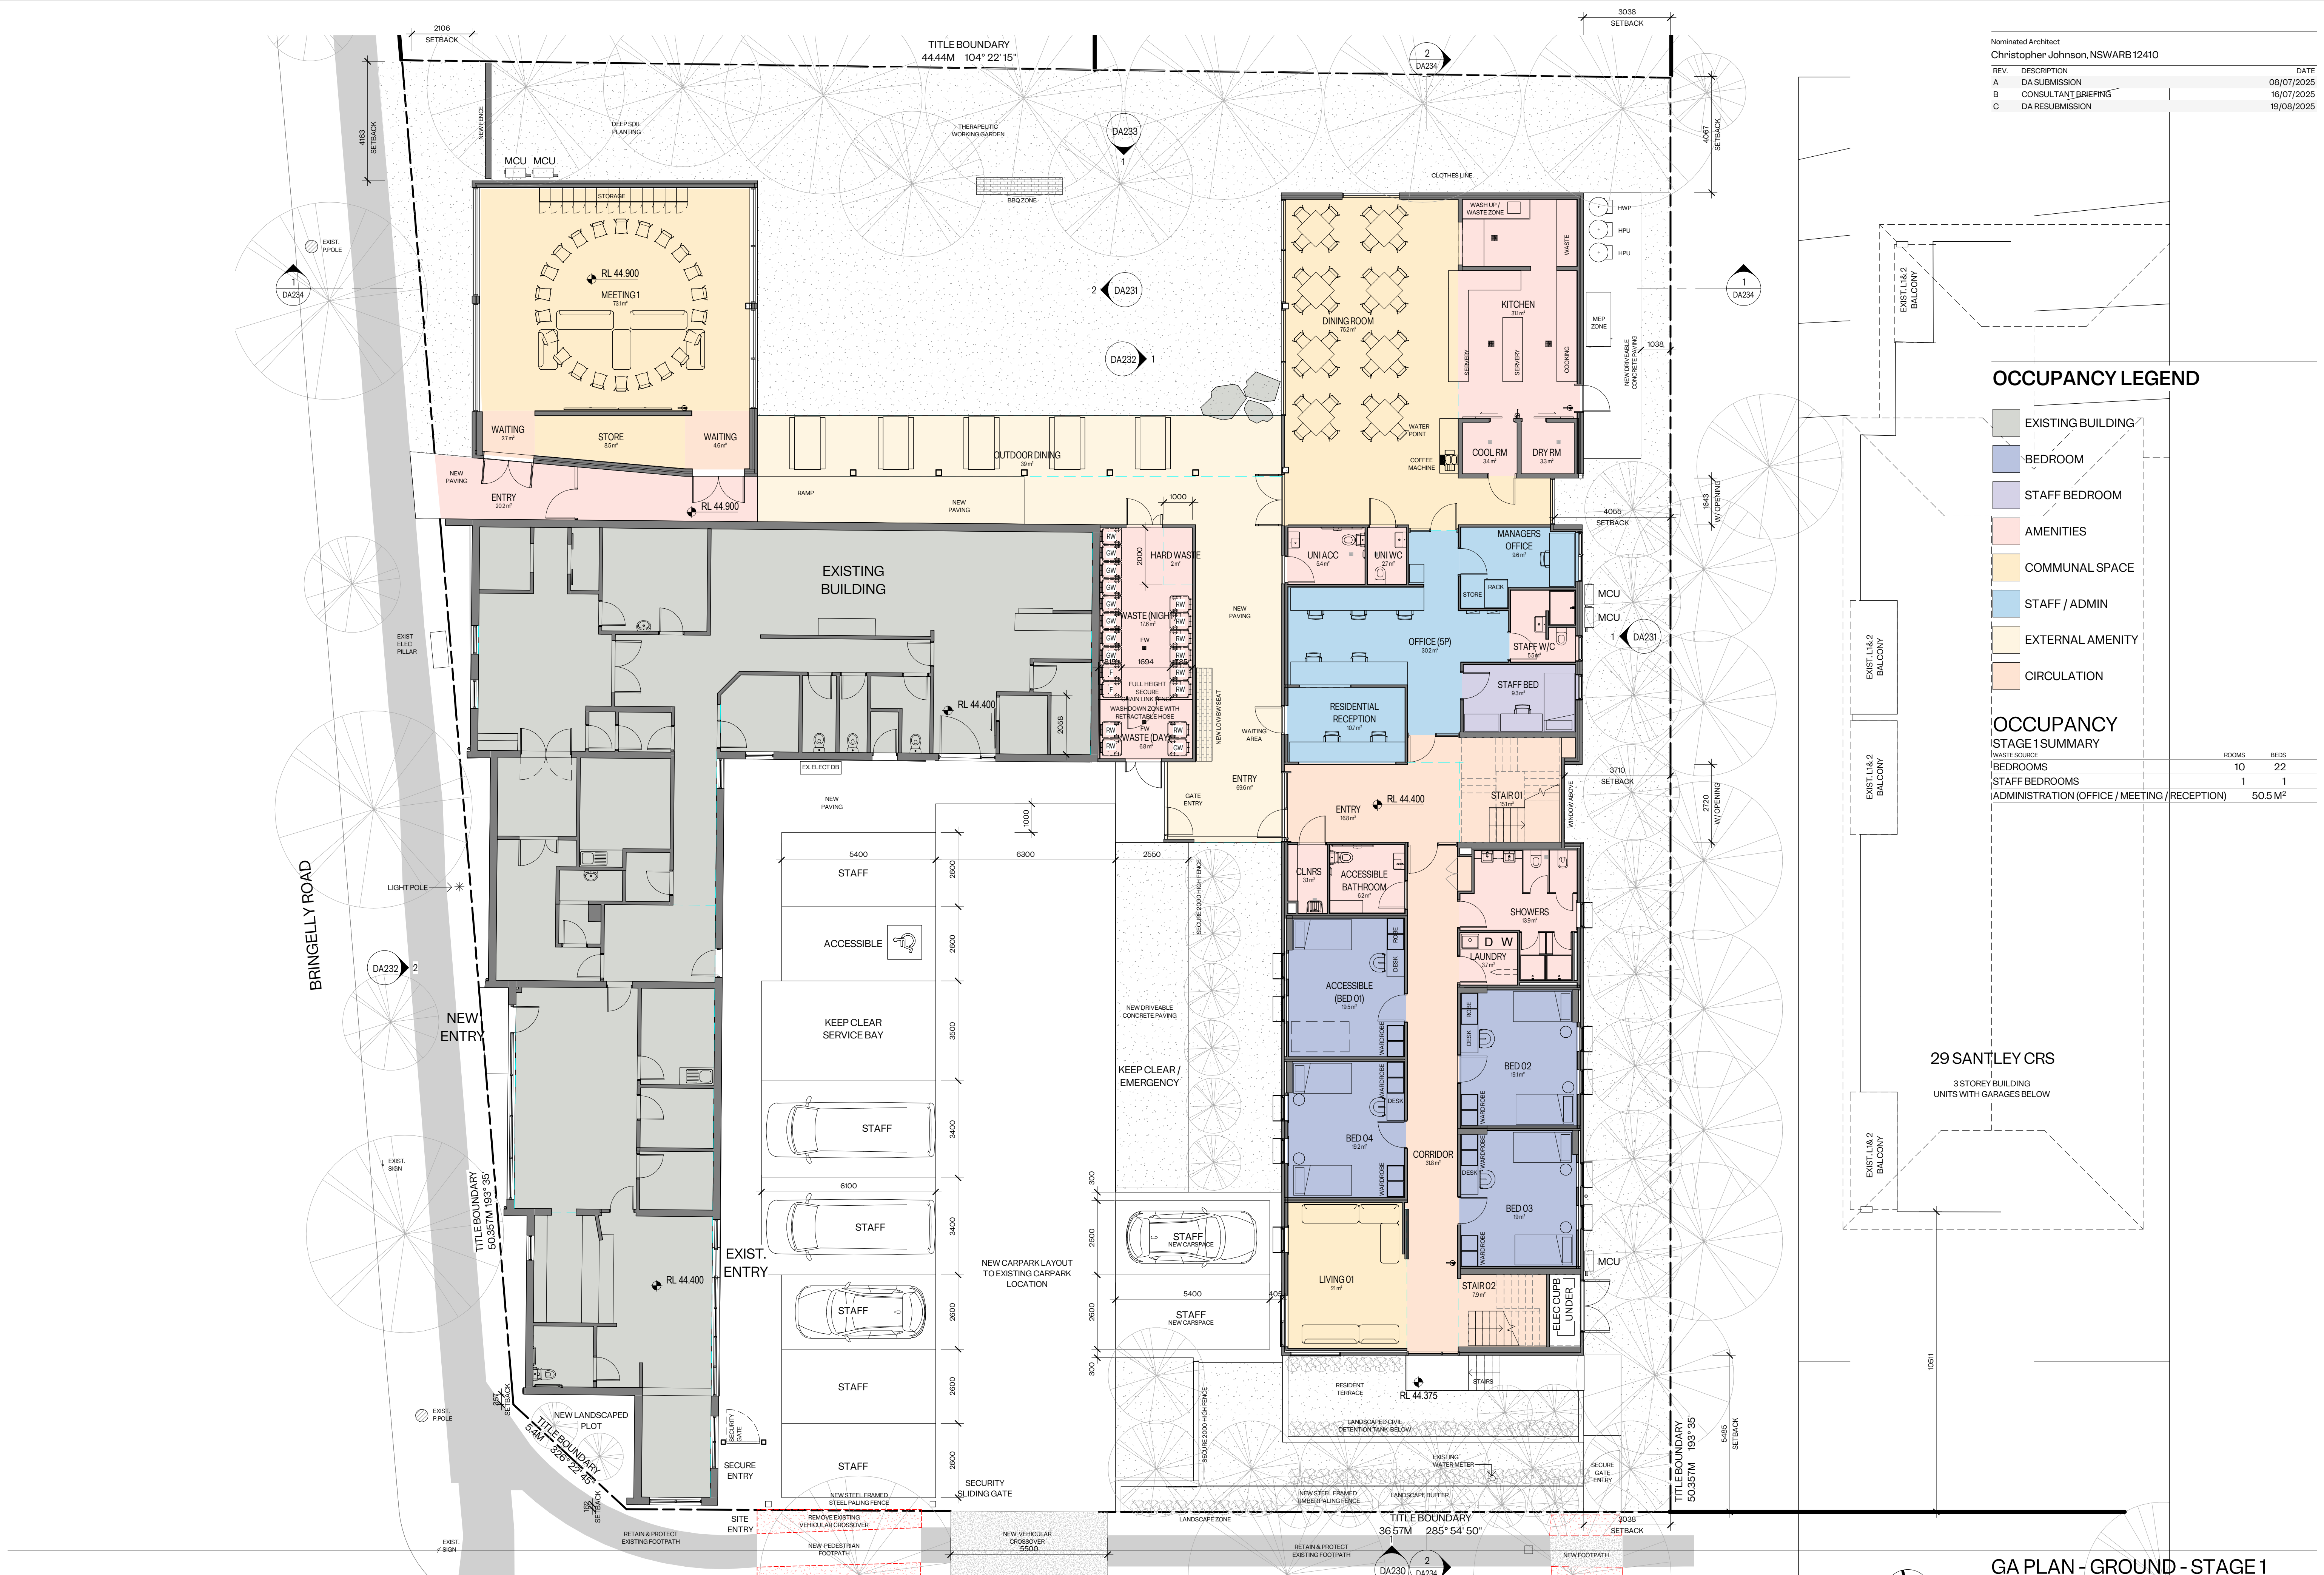



Nominated Architect		
Christopher Johnson, NSWARB12410		
REV.	DESCRIPTION	DATE
A	DA SUBMISSION	08/07/2025
B	CONSULTANT BRIEFING	16/07/2025
C	DA RESUBMISSION	19/08/2025

OCCUPANCY LEGEND


- EXISTING BUILDING
- BEDROOM
- STAFF BEDROOM
- AMENITIES
- COMMUNAL SPACE
- STAFF / ADMIN
- EXTERNAL AMENITY
- CIRCULATION

OCCUPANCY

STAGE 1 SUMMARY

WASTE SOURCE	ROOMS	BEDS
BEDROOMS	10	22
STAFF BEDROOMS	1	1
ADMINISTRATION (OFFICE / MEETING / RECEPTION)	50.5 M ²	

29 SANTLEY CRS
3 STOREY BUILDING
UNITS WITH GARAGES BELOW

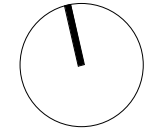




Nominated Architect		
Christopher Johnson, NSWARB12410		
REV.	DESCRIPTION	DATE
A	DA SUBMISSION	08/07/2025
B	CONSULTANT BRIEFING	16/07/2025
C	DA RESUBMISSION	19/08/2025



WHOS WESTERN SYDNEY
Cnr. Bringelly Rd. & Santley Cres. KINGSWOOD, NSW
5-23-0072

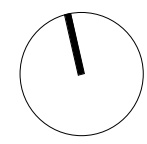

info@PTID.com.au

GA PLAN - ROOF PLAN - STAGE 1
DATE: 19/08/2025
SCALE: 1:100 @ A1
REVISION: C
PLANNING

DA202

OCCUPANCY

STAGE 1 & 2 SUMMARY


WASTE SOURCE	ROOMS	BEDS
BEDROOMS	12	30
STAFF BEDROOMS	1	1
ADMINISTRATION (OFFICE / MEETING / RECEPTION)		50.5 M ²
MULTI PURPOSE ROOM		82.7 M ²

OCCUPANCY LEGEND

- EXISTING BUILDING
- BEDROOM
- STAFF BEDROOM
- AMENITIES
- COMMUNAL SPACE
- STAFF / ADMIN
- EXTERNAL AMENITY
- CIRCULATION

OCCUPANCY

STAGE 1 & 2 SUMMARY		
WASTE SOURCE	ROOMS	BEDS
BEDROOMS	12	30
STAFF BEDROOMS	1	1
ADMINISTRATION (OFFICE / MEETING / RECEPTION)	50.5 M ²	
MULTI PURPOSE ROOM	82.7 M ²	

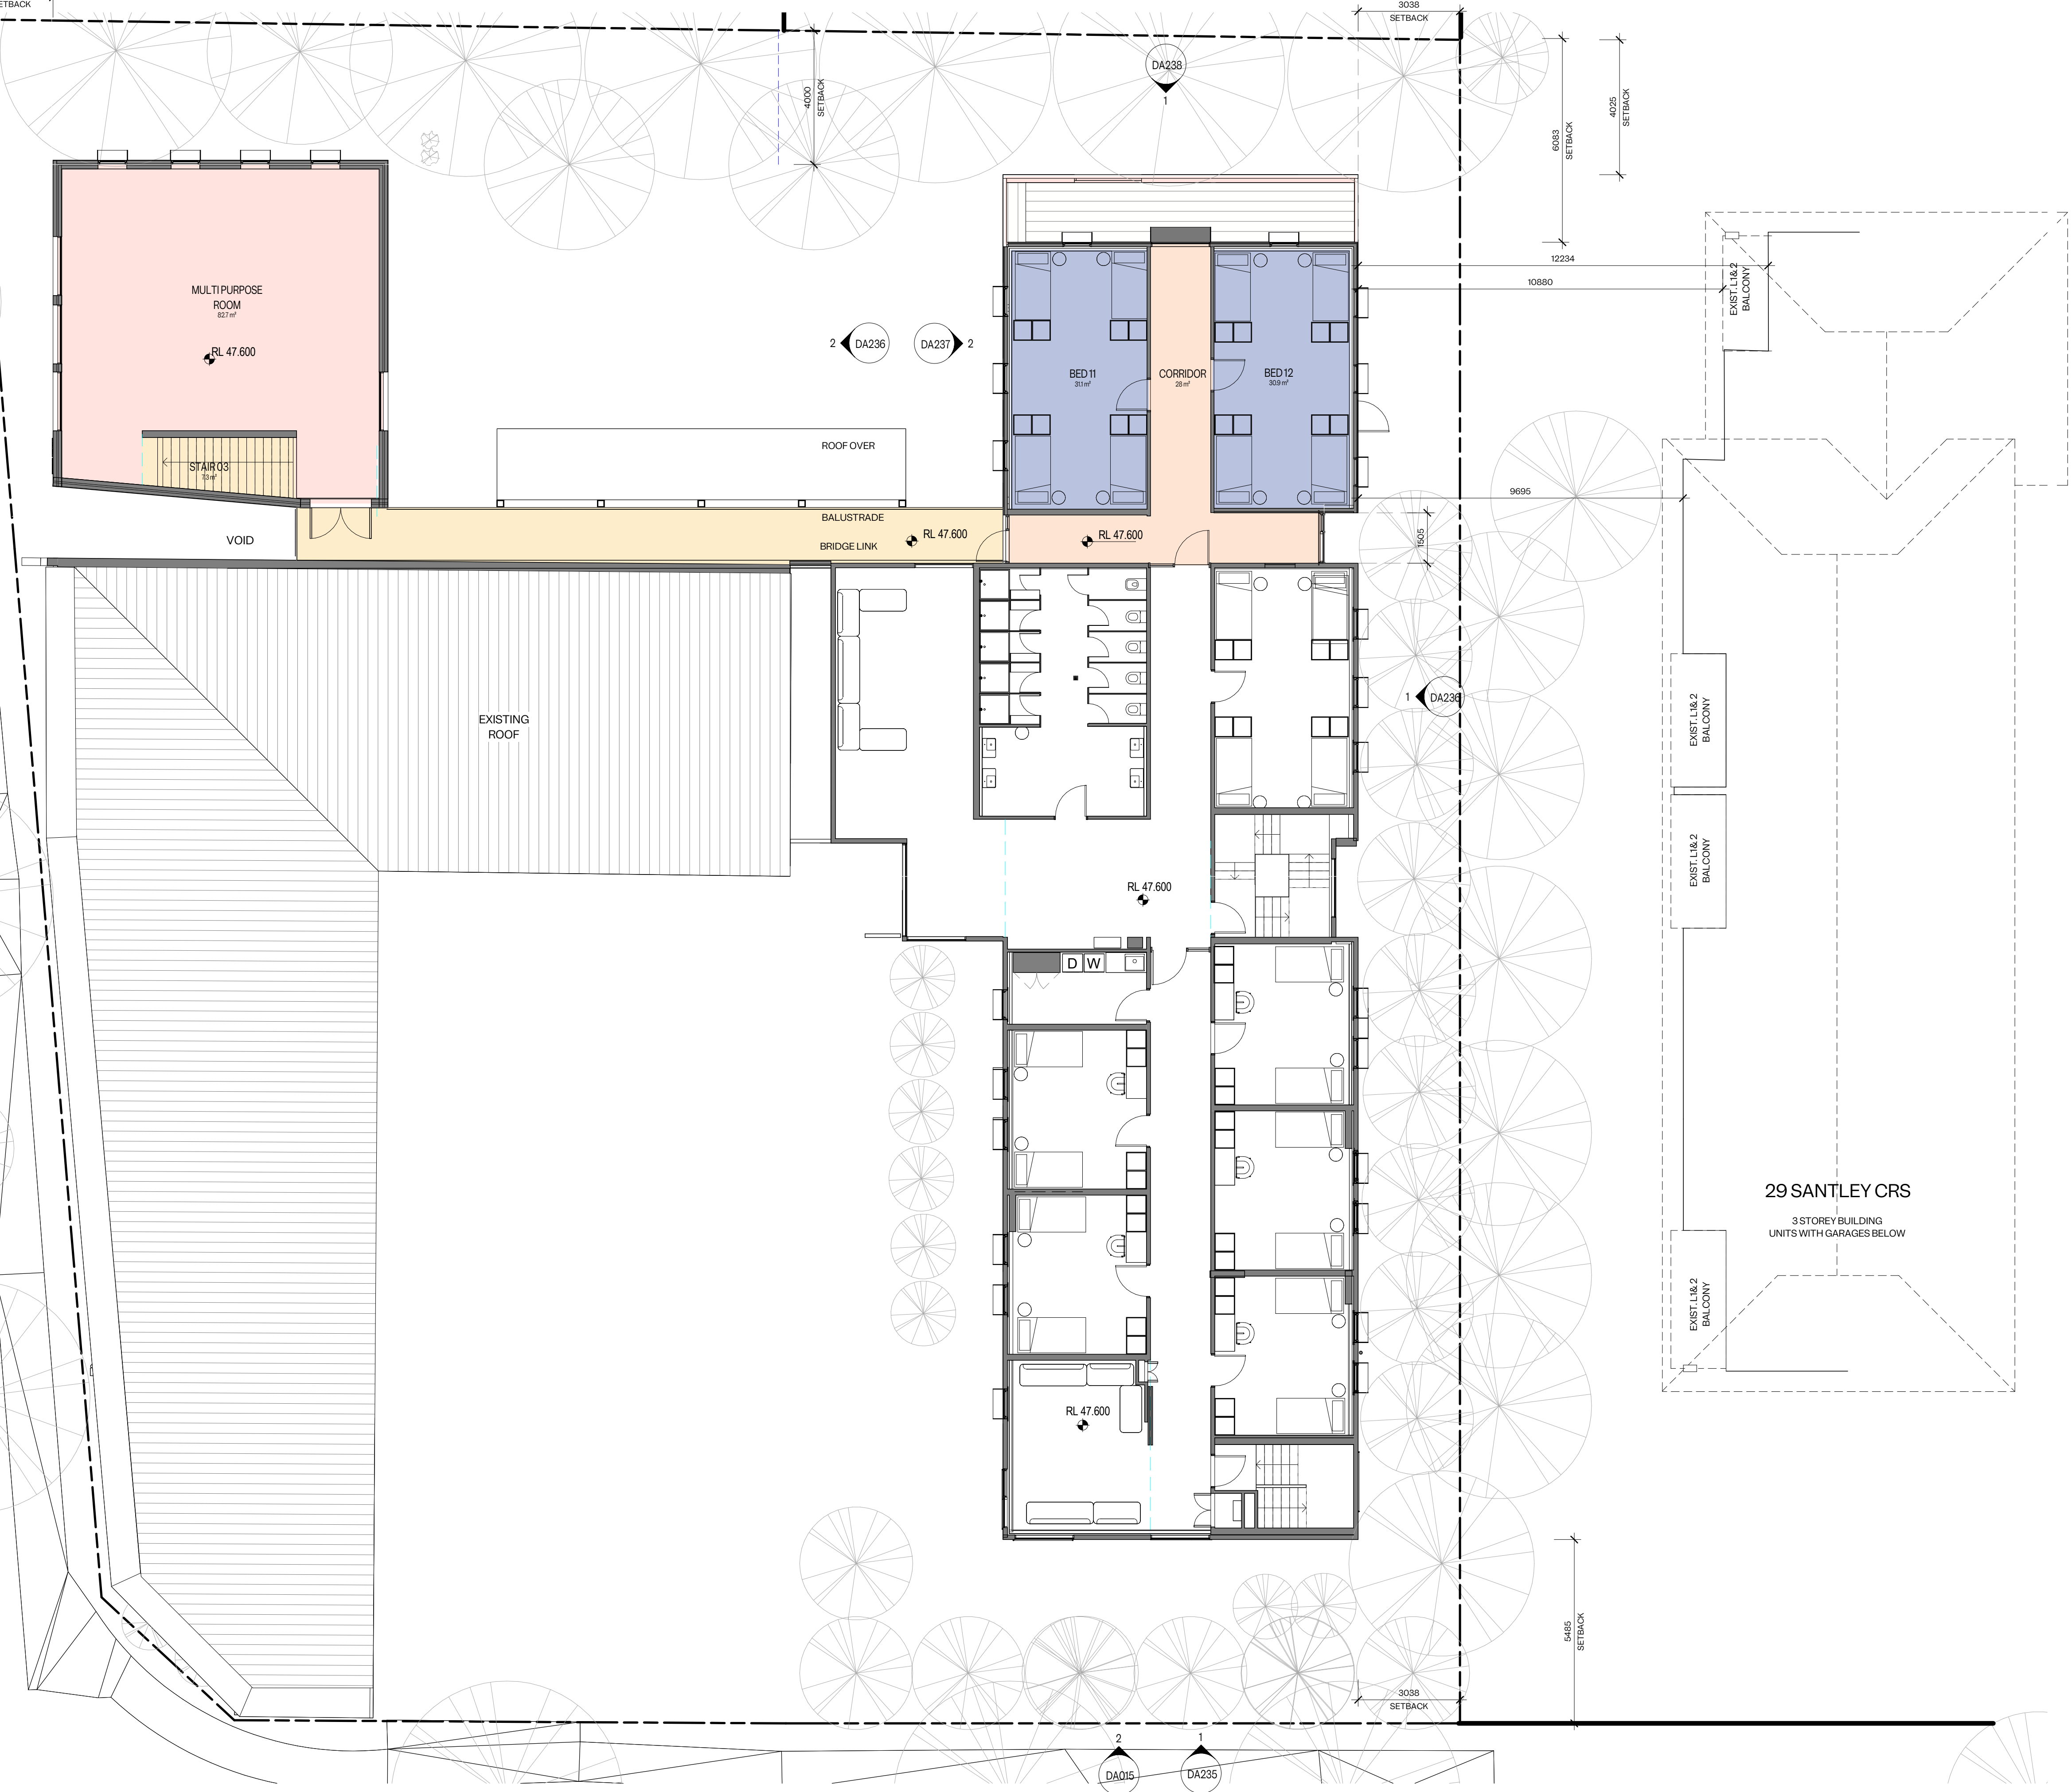

Nominated Architect


Christopher Johnson, NSWARB 12410

REV.	DESCRIPTION	DATE
A	DA SUBMISSION	08/07/2025
B	CONSULTANT BRIEFING	16/07/2025
C	DA RESUBMISSION	19/08/2025




29 SANTLEY CRS

3 STOREY BUILDING
UNITS WITH GARAGES BELOW

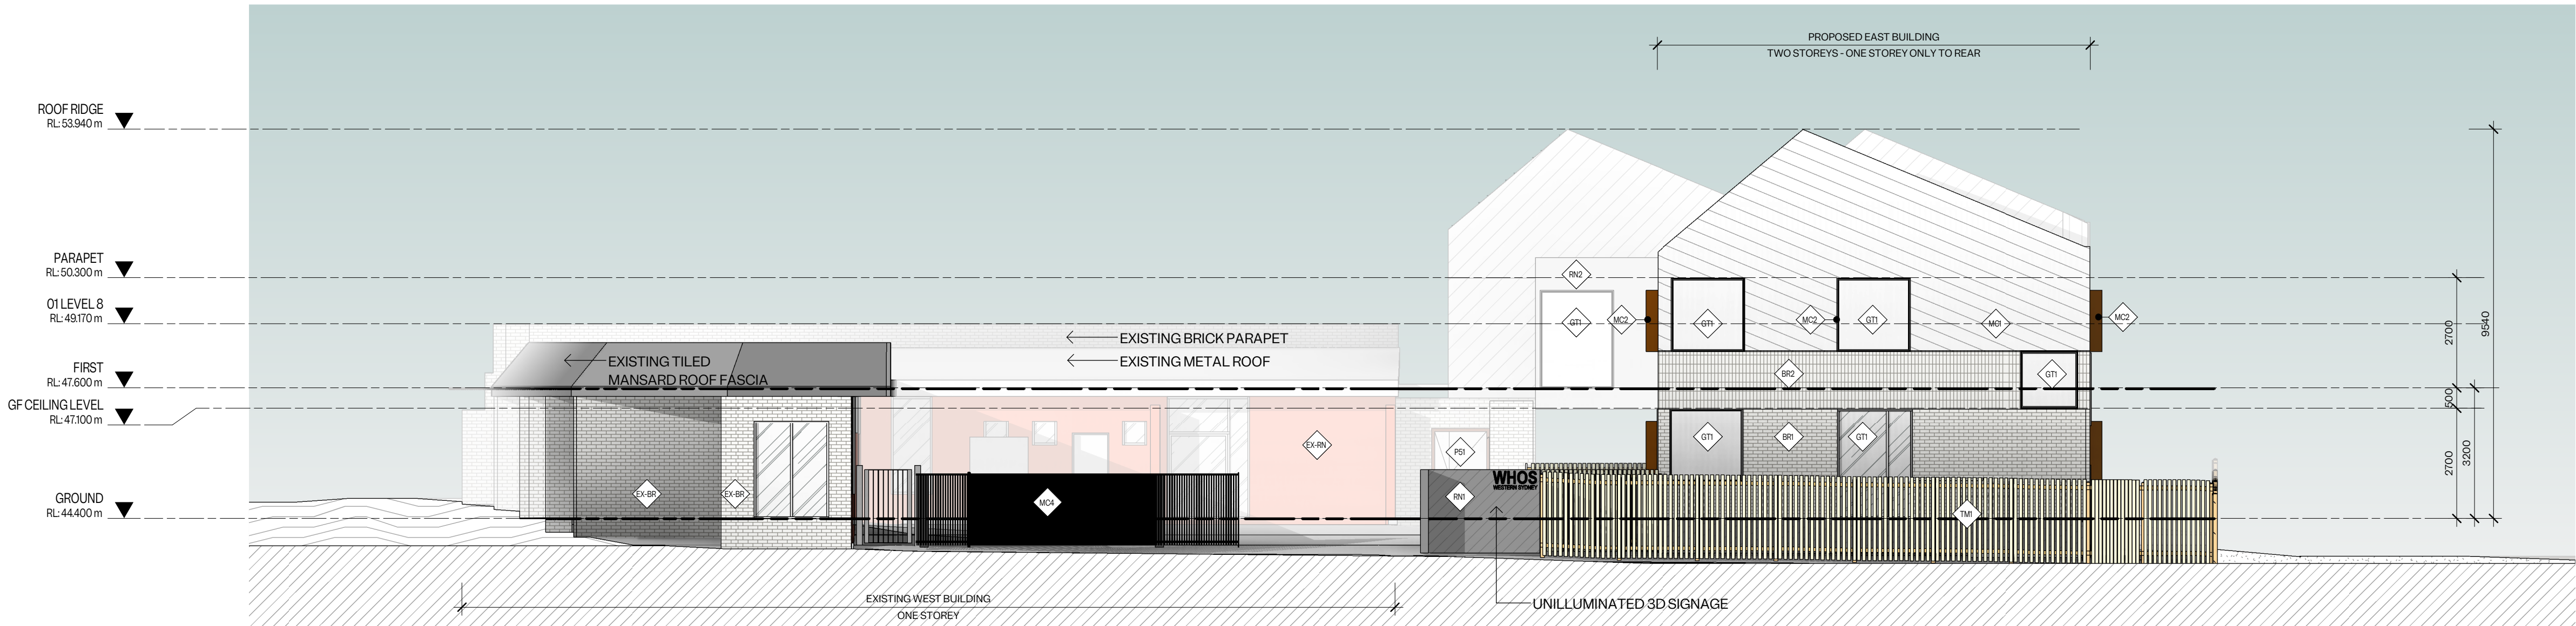

1 SOUTH ELEVATION - STAGE 1
Scale 1:100

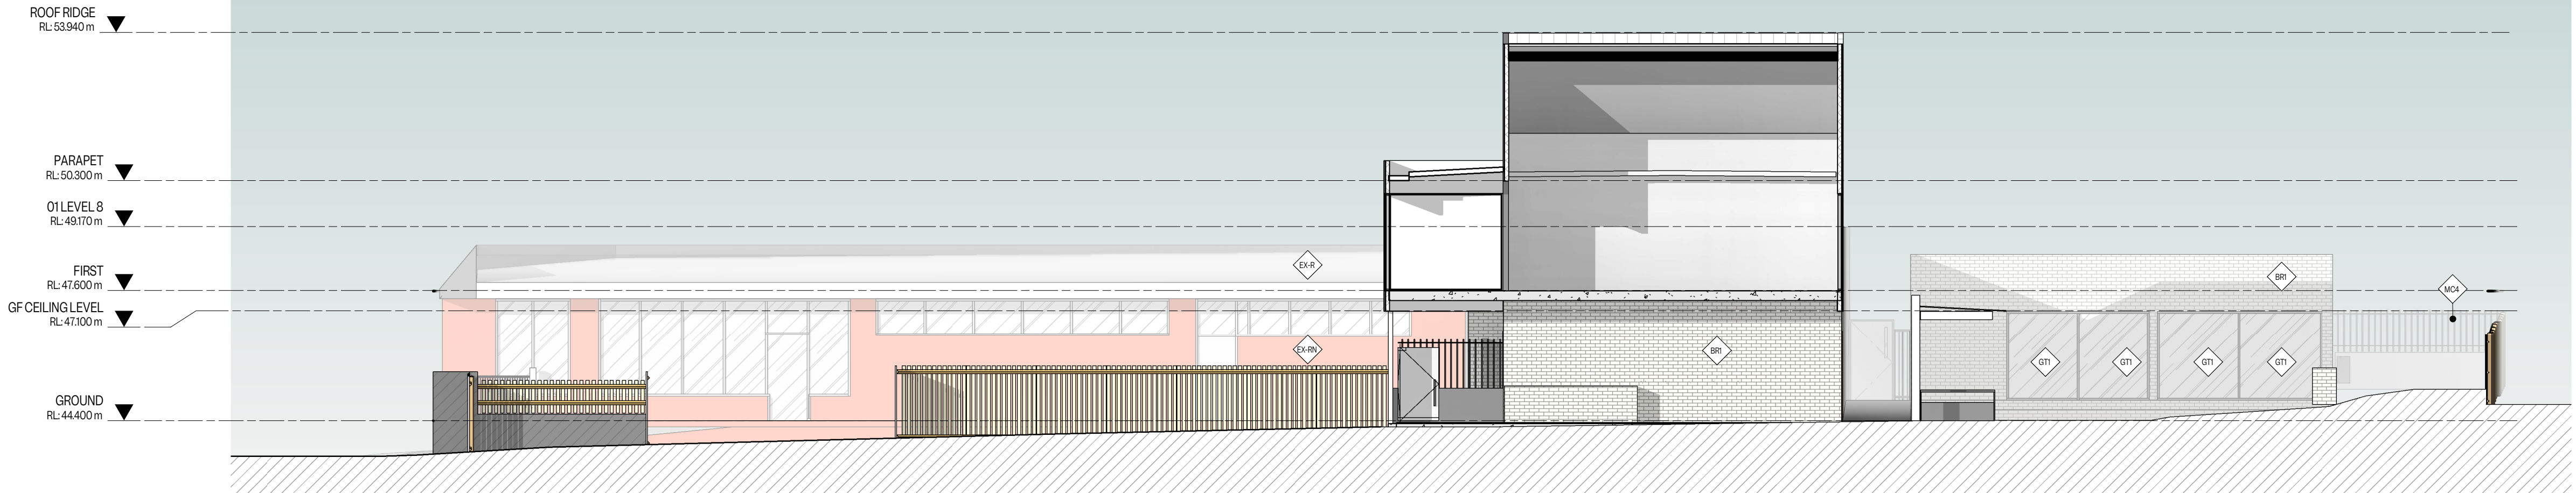


2 EAST ELEVATION 02
Scale 1:100




1 EAST ELEVATION 01
Scale 1:100


Nominated Architect		
Christopher Johnson, NSWARB12410		
REV.	DESCRIPTION	DATE
A	DA SUBMISSION	08/07/2025
B	CONSULTANT BRIEFING	16/07/2025
C	DA RESUBMISSION	19/08/2025

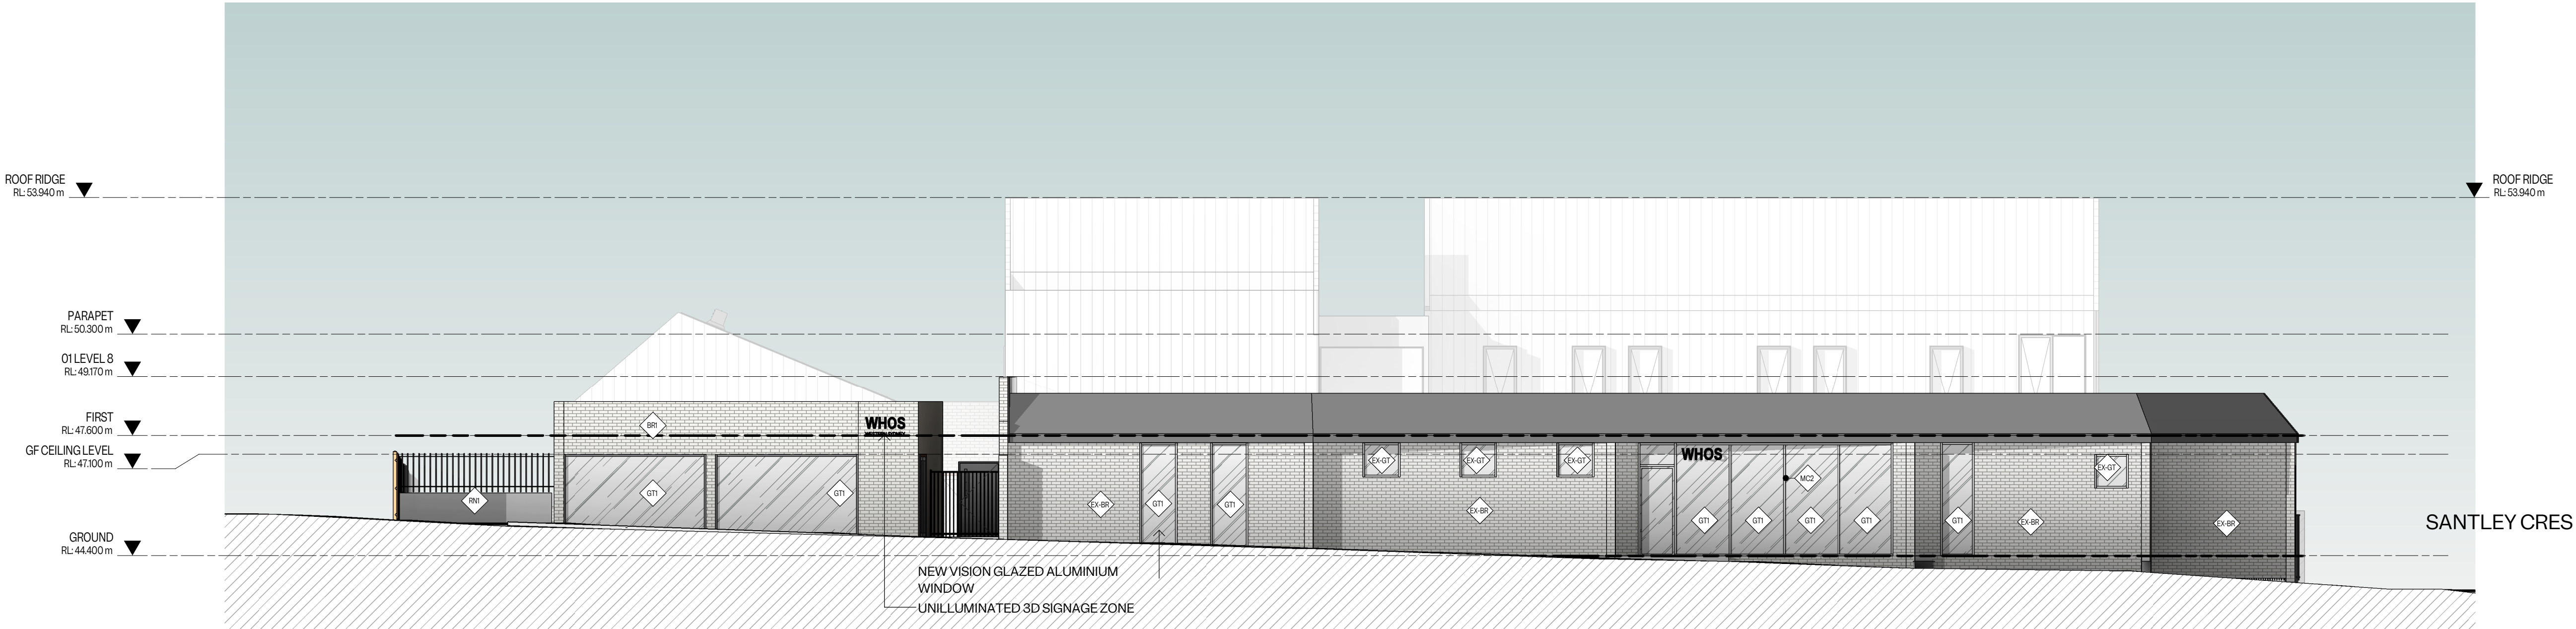

2 WEST ELEVATION - BRINGELLY ROAD
Scale 1:100

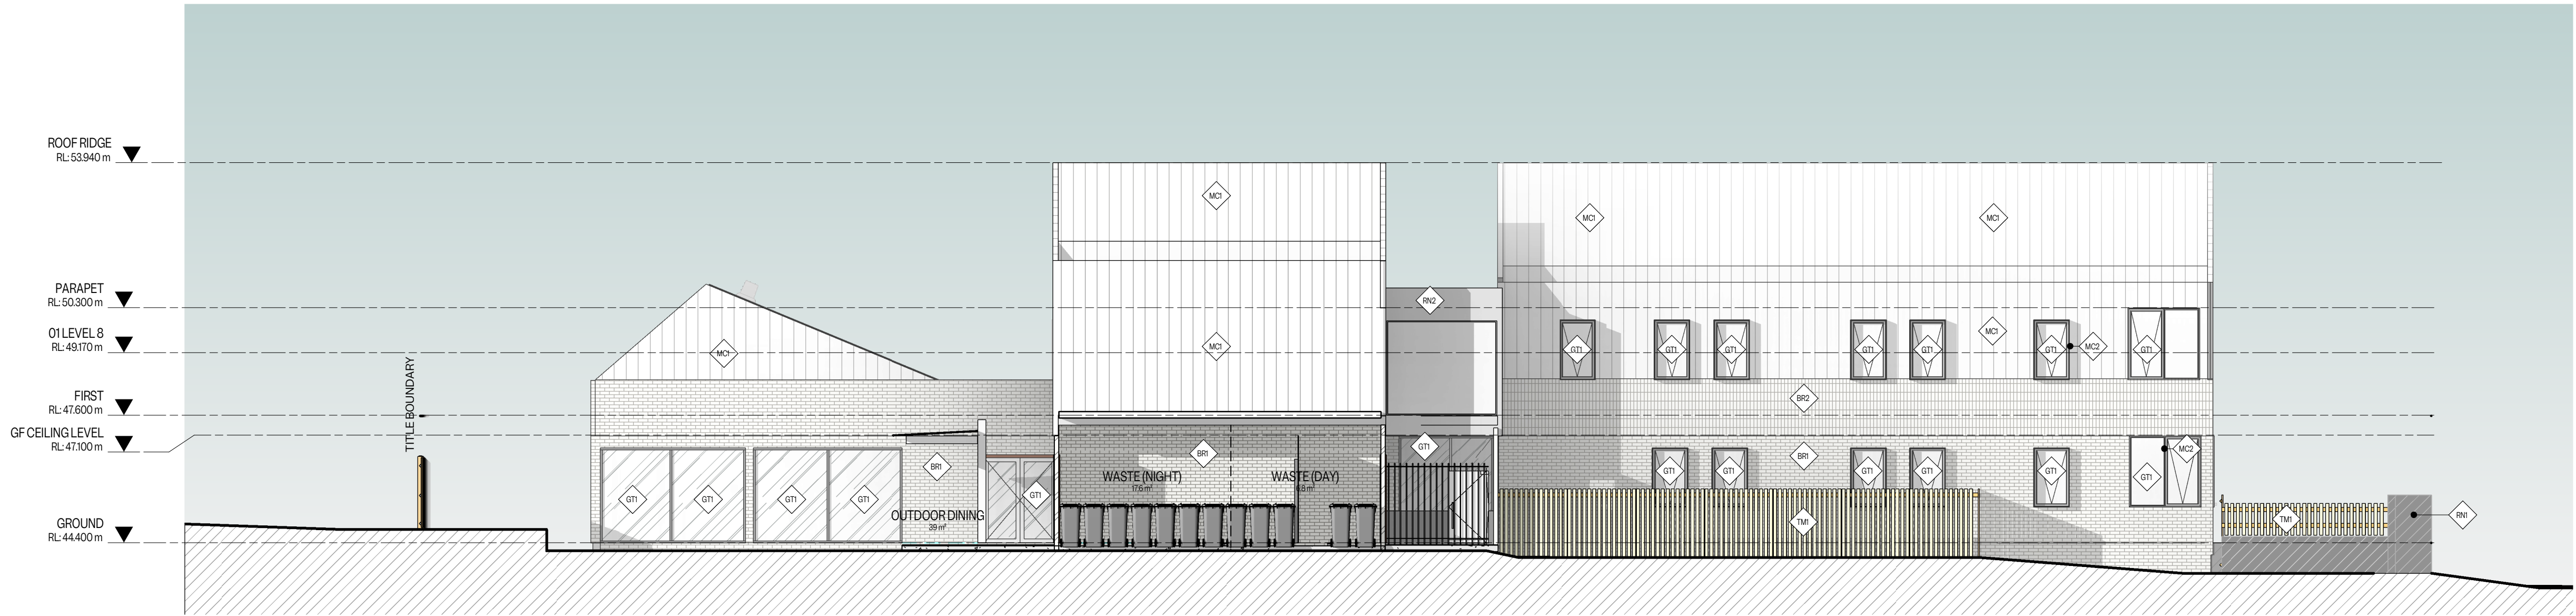

1 WEST ELEVATION 02
Scale 1:100

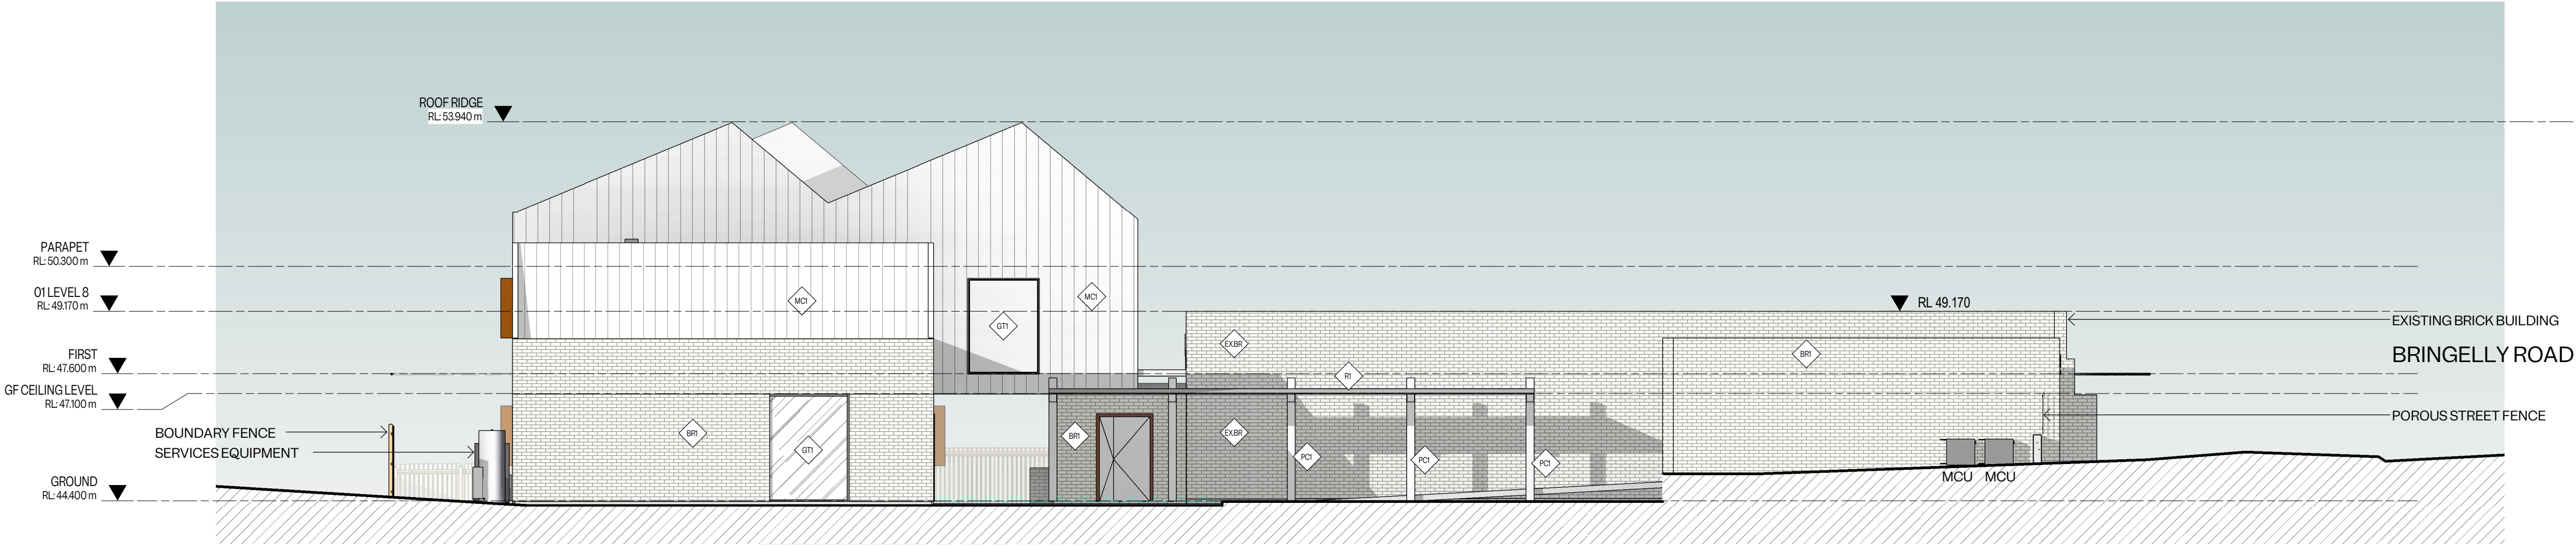


1


NORTH ELEVATION

Scale 1:100


Nominated Architect		
Christopher Johnson, NSWARB12410		
REV.	DESCRIPTION	DATE
A	DA SUBMISSION	08/07/2025
B	CONSULTANT BRIEFING	16/07/2025
C	DA RESUBMISSION	19/08/2025

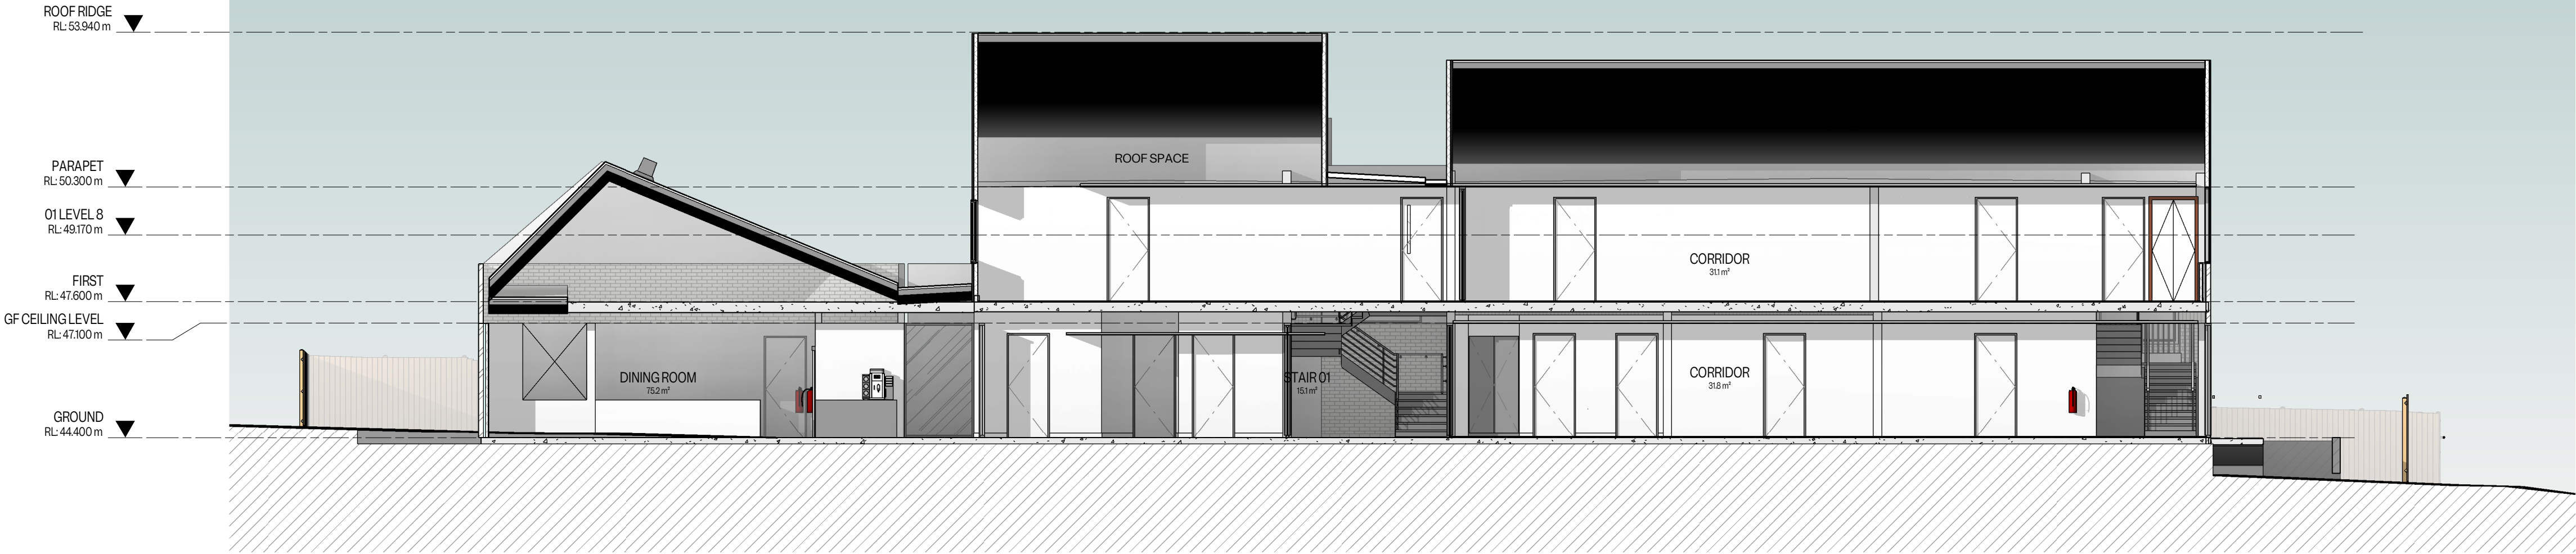

2 Section 2
Scale 1:100

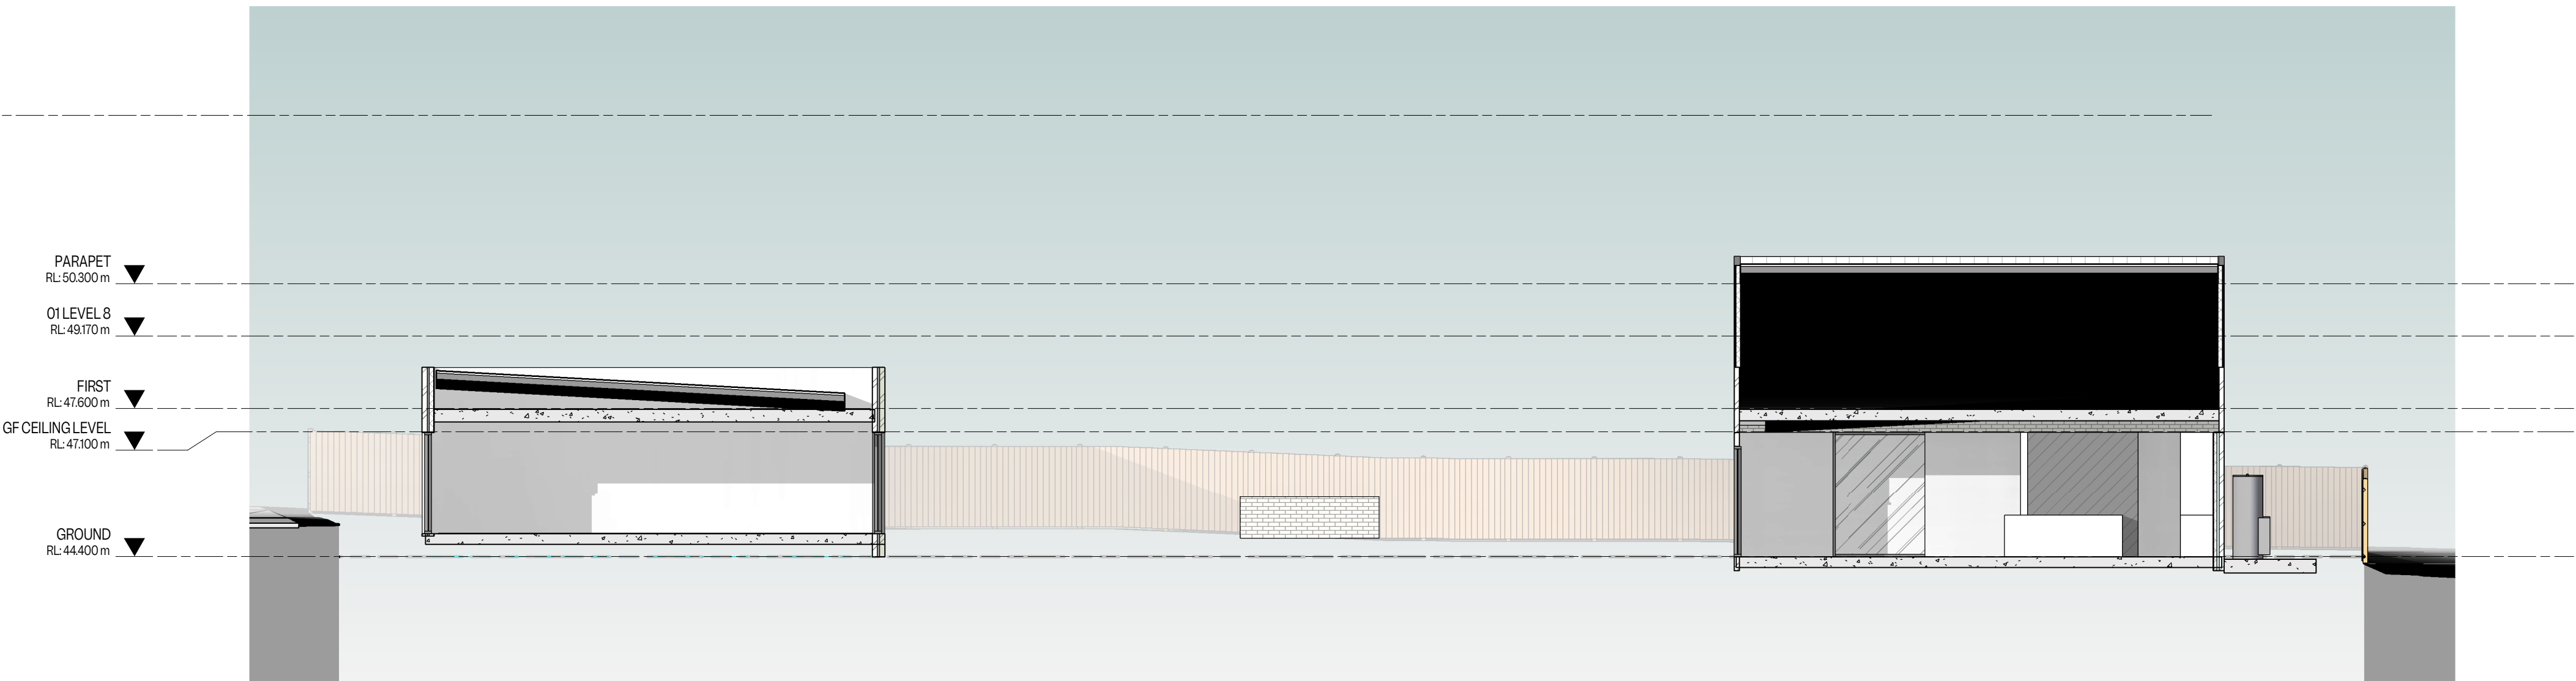


1 Section 1
Scale 1:100

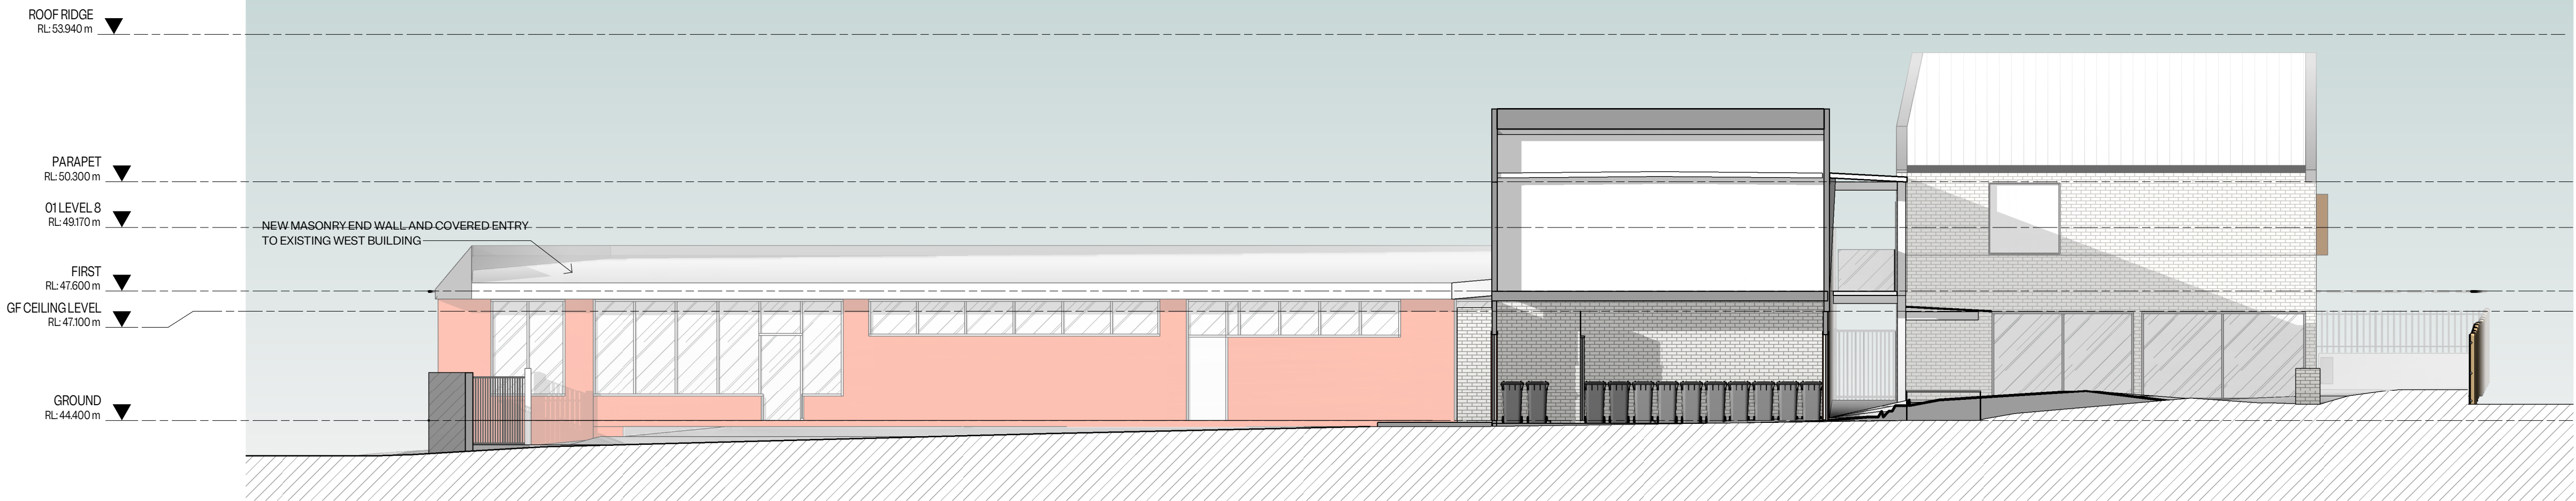


2 EAST ELEVATION 02 - STAGE 2
Scale 1:100



1 EAST ELEVATION 01 - STAGE 2
Scale 1:100

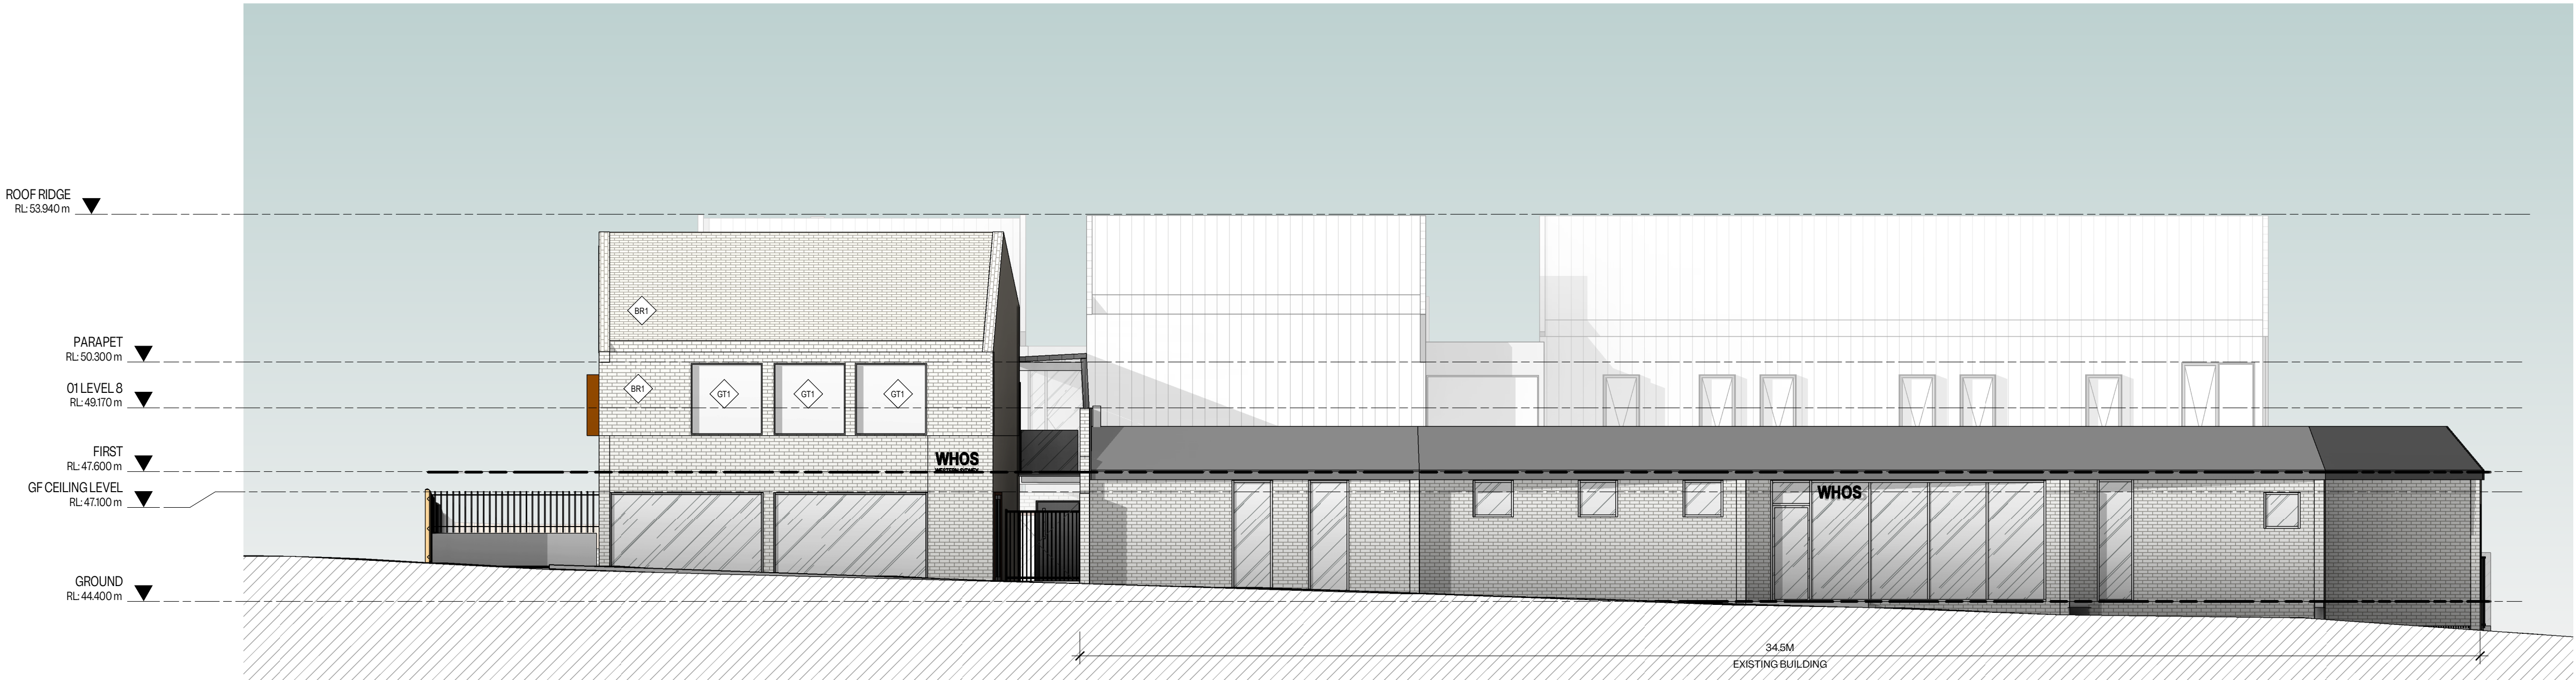


1 WEST ELEVATION 01 - STAGE 2
Scale 1:100

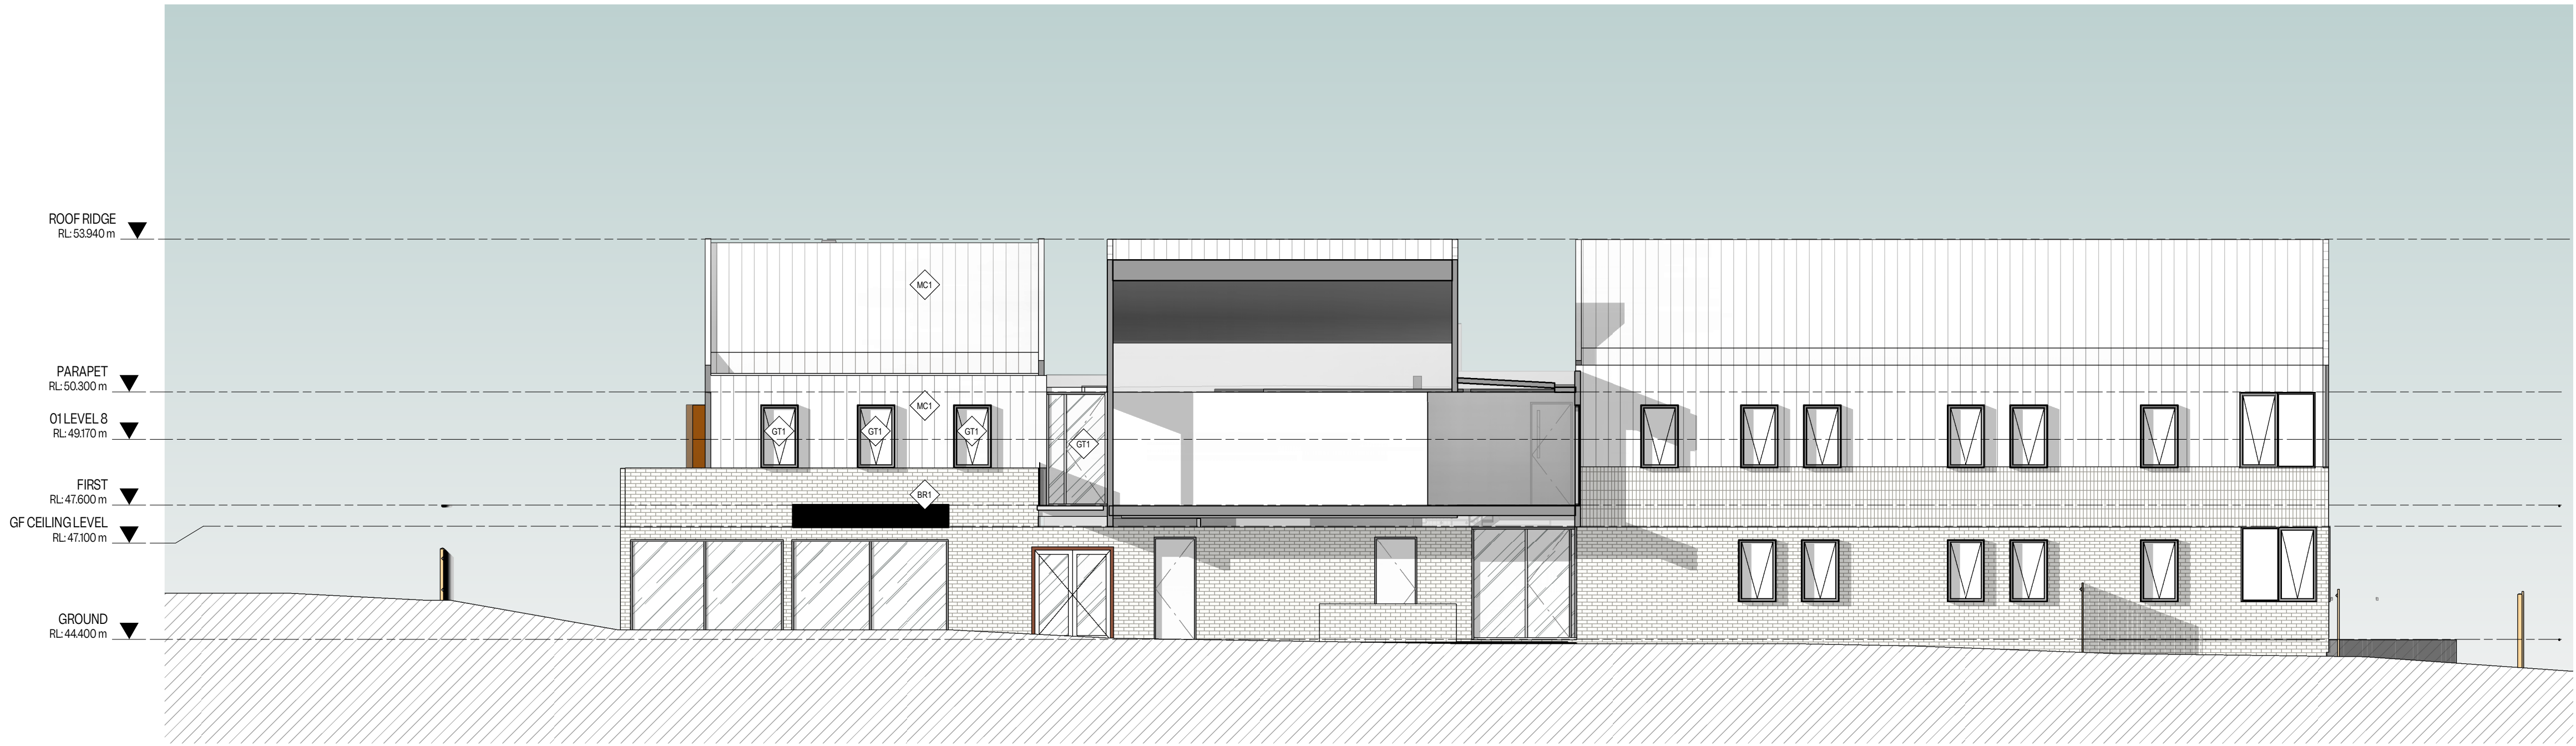

2 WEST ELEVATION 02 - STAGE 2
Scale 1:100


Nominated Architect		
Christopher Johnson, NSWARB12410		
REV.	DESCRIPTION	DATE
A	DA SUBMISSION	08/07/2025
B	CONSULTANT BRIEFING	16/07/2025
C	DA RESUBMISSION	19/08/2025

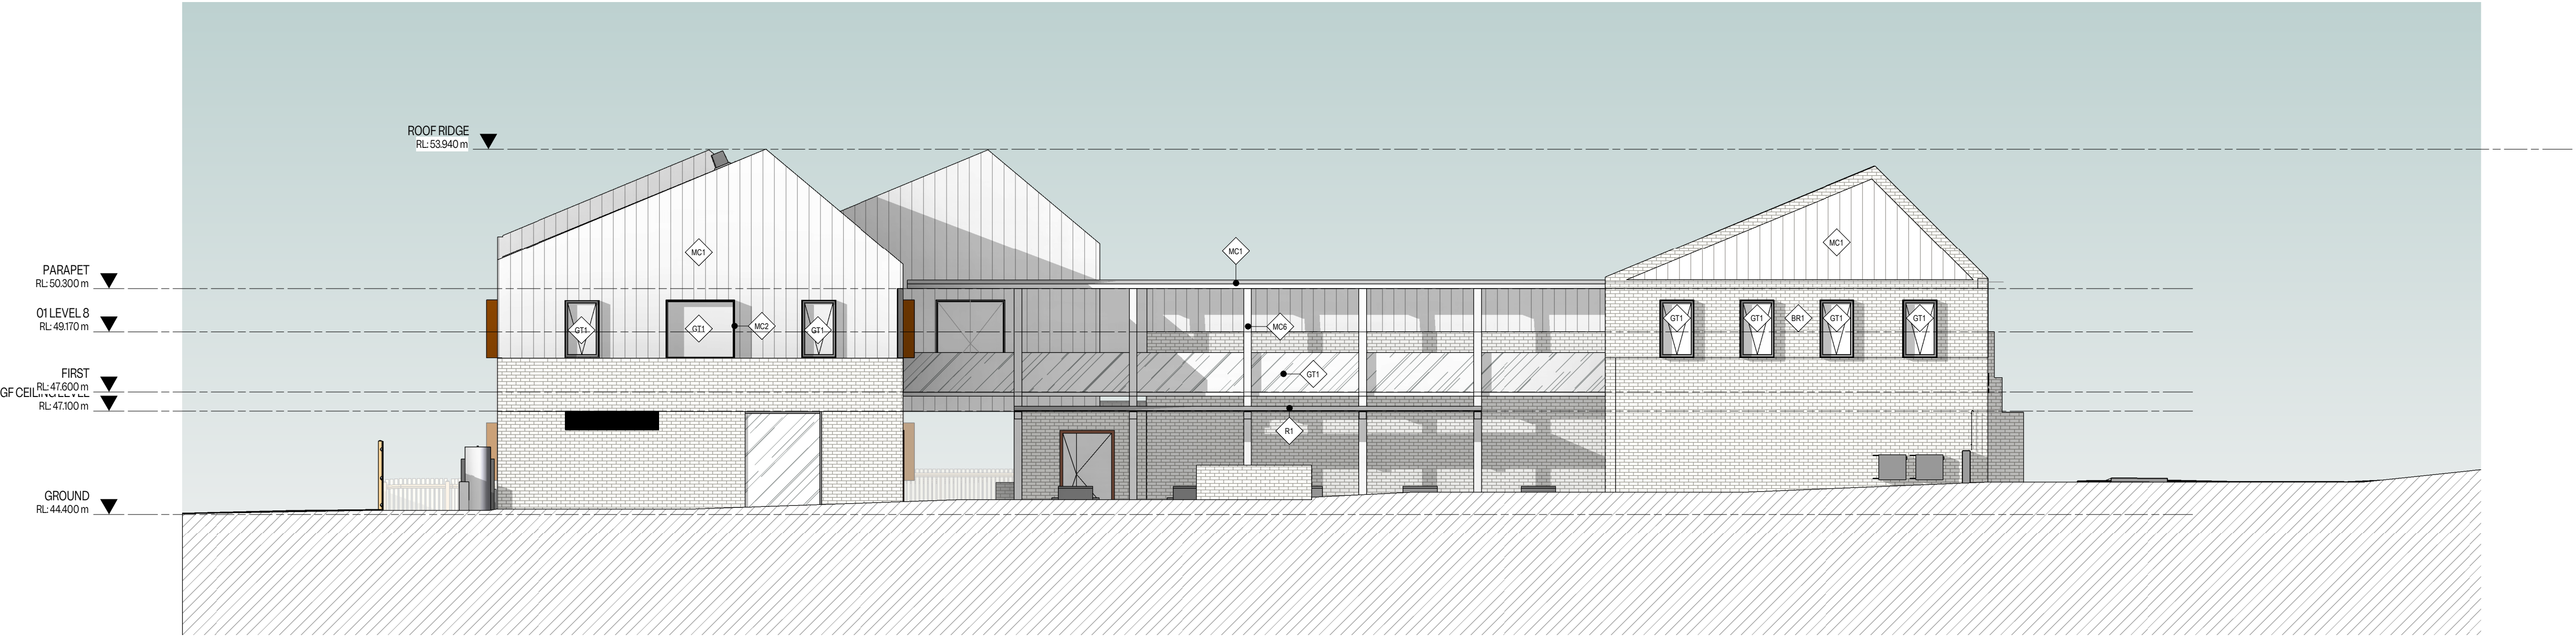

1 NORTH ELEVATION - STAGE 2
Scale 1:100





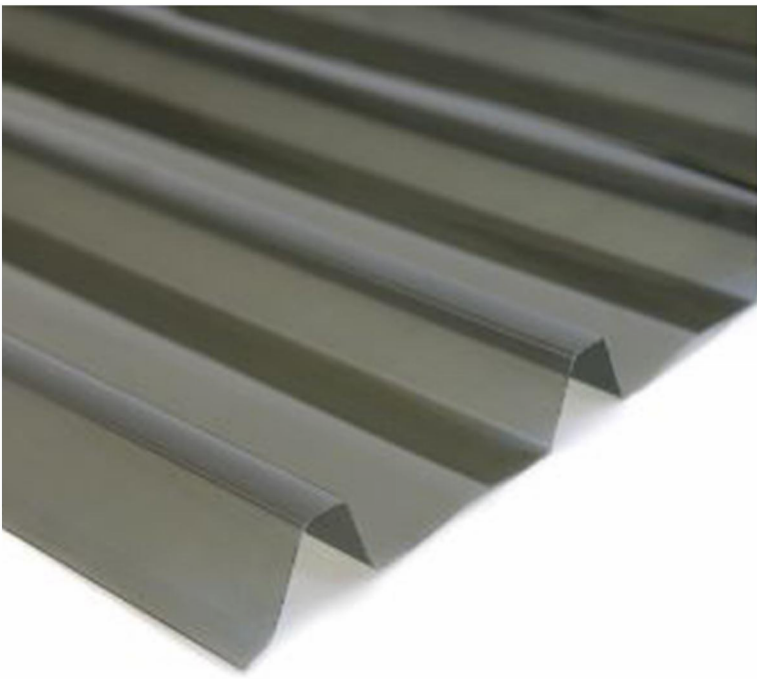

R1



MC4



MC2



MC6




O4



BR1



MC1

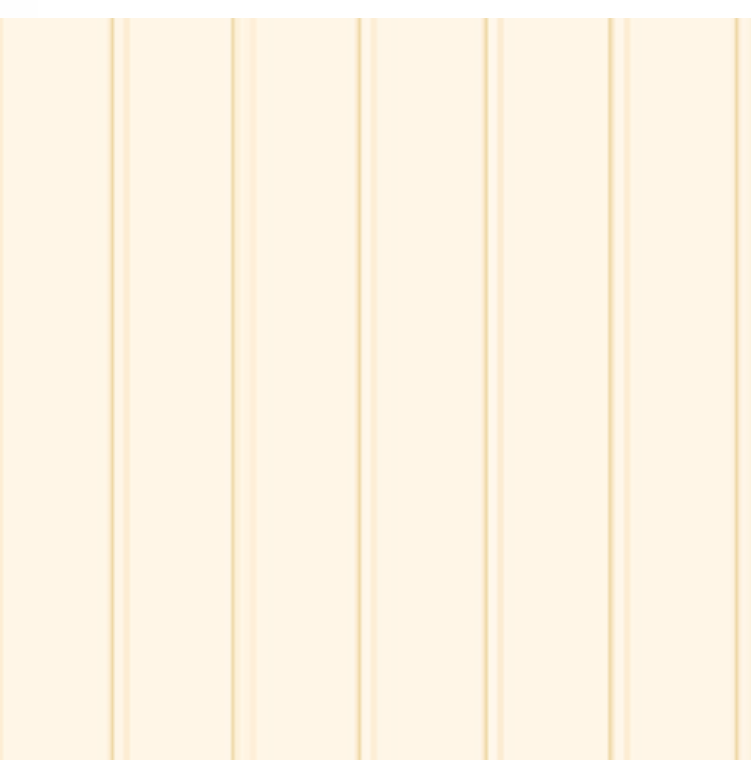


MC3



P51



Cf1

 

RN1




RN2

MATERIAL LEGEND


R1	POLYCARBONATE ROOFING COLOUR: GREY TINT
MC1	GENERAL: PROFILED METAL ROOF SHEETING PROFILE: LYSAGHT, LONGLINE 305 FINISH: COLORBOND COLOUR: DOVER WHITE, CLASSIC FINISH SURFACE ABSORPTANCE: 0.28 SRI: 88
MC2	GENERAL: POWDERCOAT FINISH FINISH: COLORBOND, CLASSIC FINISH COLOUR: MONUMENT SURFACE ABSORPTANCE: 0.73
MC3	GENERAL: PROFILED METAL ROOF SHEETING TO MATCH MC5 FINISH: COLORBOND COLOUR: CLASSIC CREAM (TO CLOSELY MATCH BRICKS) SURFACE ABSORPTANCE: 0.33 SRI: 81
MC4	STEEL FENCE COLOUR: MONUMENT, CLASSIC FINISH SURFACE ABSORPTANCE: 0.73
MC5	GENERAL: PROFILED METAL ROOF SHEETING FINISH: COLORBOND COLOUR: SILVER-LIKE SURFACE ABSORPTANCE: TBC
MC6	GENERAL: GALVANIZED STEEL FINISH COLOUR: SILVER-LIKE SURFACE ABSORPTANCE: TBC
BR1	BRICKWORK, STRETCHER & STACK BOND LAYING PATTERN DESIGN INTENT IS TO NEAR MATCH THE EXISTING BRICKWORK ONSITE COLOUR: OFF-WHITE SURFACE ABSORPTANCE: 0.34
BR2	BRICKWORK TO MATCH BR1 LAYING PATTERN: STACK BOND
GT1	GENERAL: VISION GLAZING DOUBLE GLAZED UNIT WITHIN ALUMINIUM FRAMED WINDOW GLASS BODY TINT: NEUTRAL U_{TOTAL}
P51	GENERAL: DULUX COLOUR, PASTEL GREEN LRV: 61 SOLAR ABSORPTANCE: 0.481
PC1	GENERAL: DULUX POWDERCOAT FINISH COLOUR: PRECIOUS SILVER METALLIC
Cf1	GENERAL: NATURAL GREY CONCRETE CAST-INSITU LRV: TBC SOLAR ABSORPTANCE: TBC
RN1	GENERAL: BRIGHTON LITE (BEIGE) RENDER LRV: TBC SOLAR ABSORPTANCE: TBC
RN2	GENERAL: SMOOTH RENDER FINISH COLOUR: WARM GREY
PV1	BRICK LOOK CONCRETE INLAY - HERRINGBONE LAY PATTERN
TM1	DRESSED RADIAL TIMBER PALINGS AGED GREY FINISH

Nominated Architect		
Christopher Johnson, NSWARB 12410		
REV.	DESCRIPTION	DATE
A	DA SUBMISSION	08/07/2025
B	CONSULTANT BRIEFING	16/07/2025
C	DA RESUBMISSION	19/08/2025

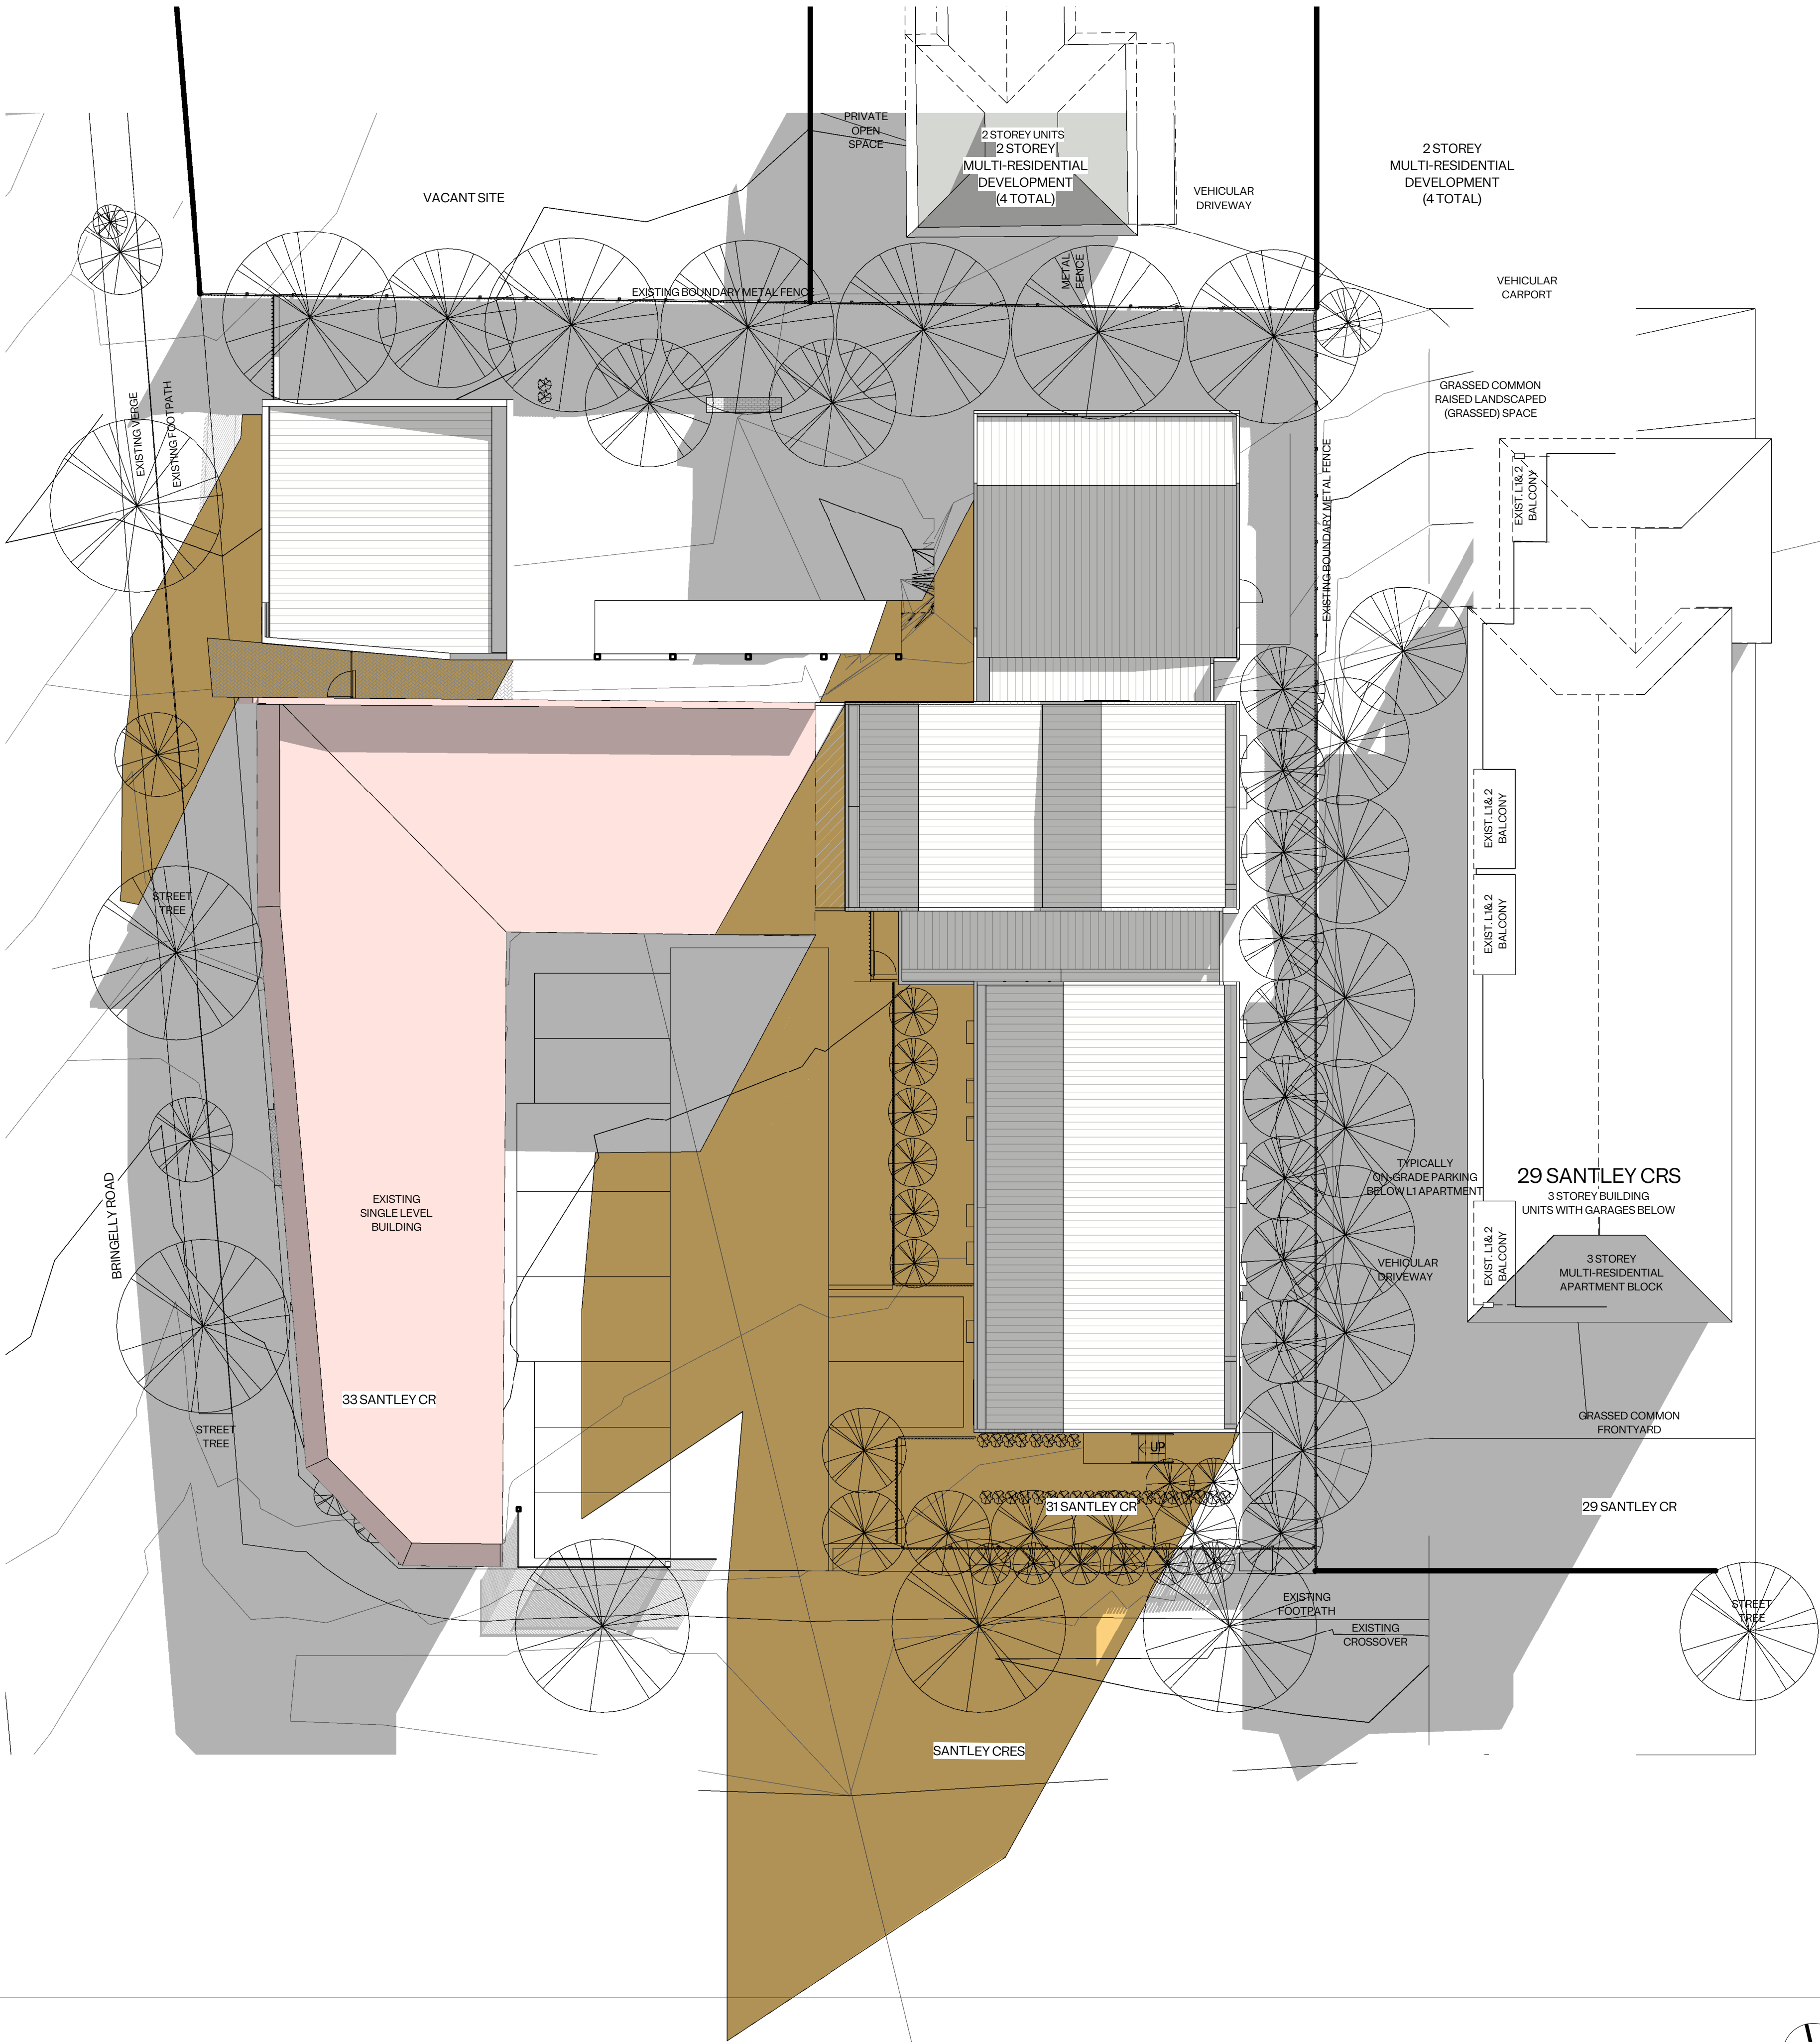


LEGEND

- EXISTING SHADOWS
- ADDITIONAL SHADOWS
- EXISTING BUILDING

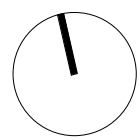


Nominated Architect		
Christopher Johnson, NSWARB12410		
REV.	DESCRIPTION	DATE
A	DA SUBMISSION	08/07/2025
B	CONSULTANT BRIEFING	16/07/2025
C	DA RESUBMISSION	19/08/2025

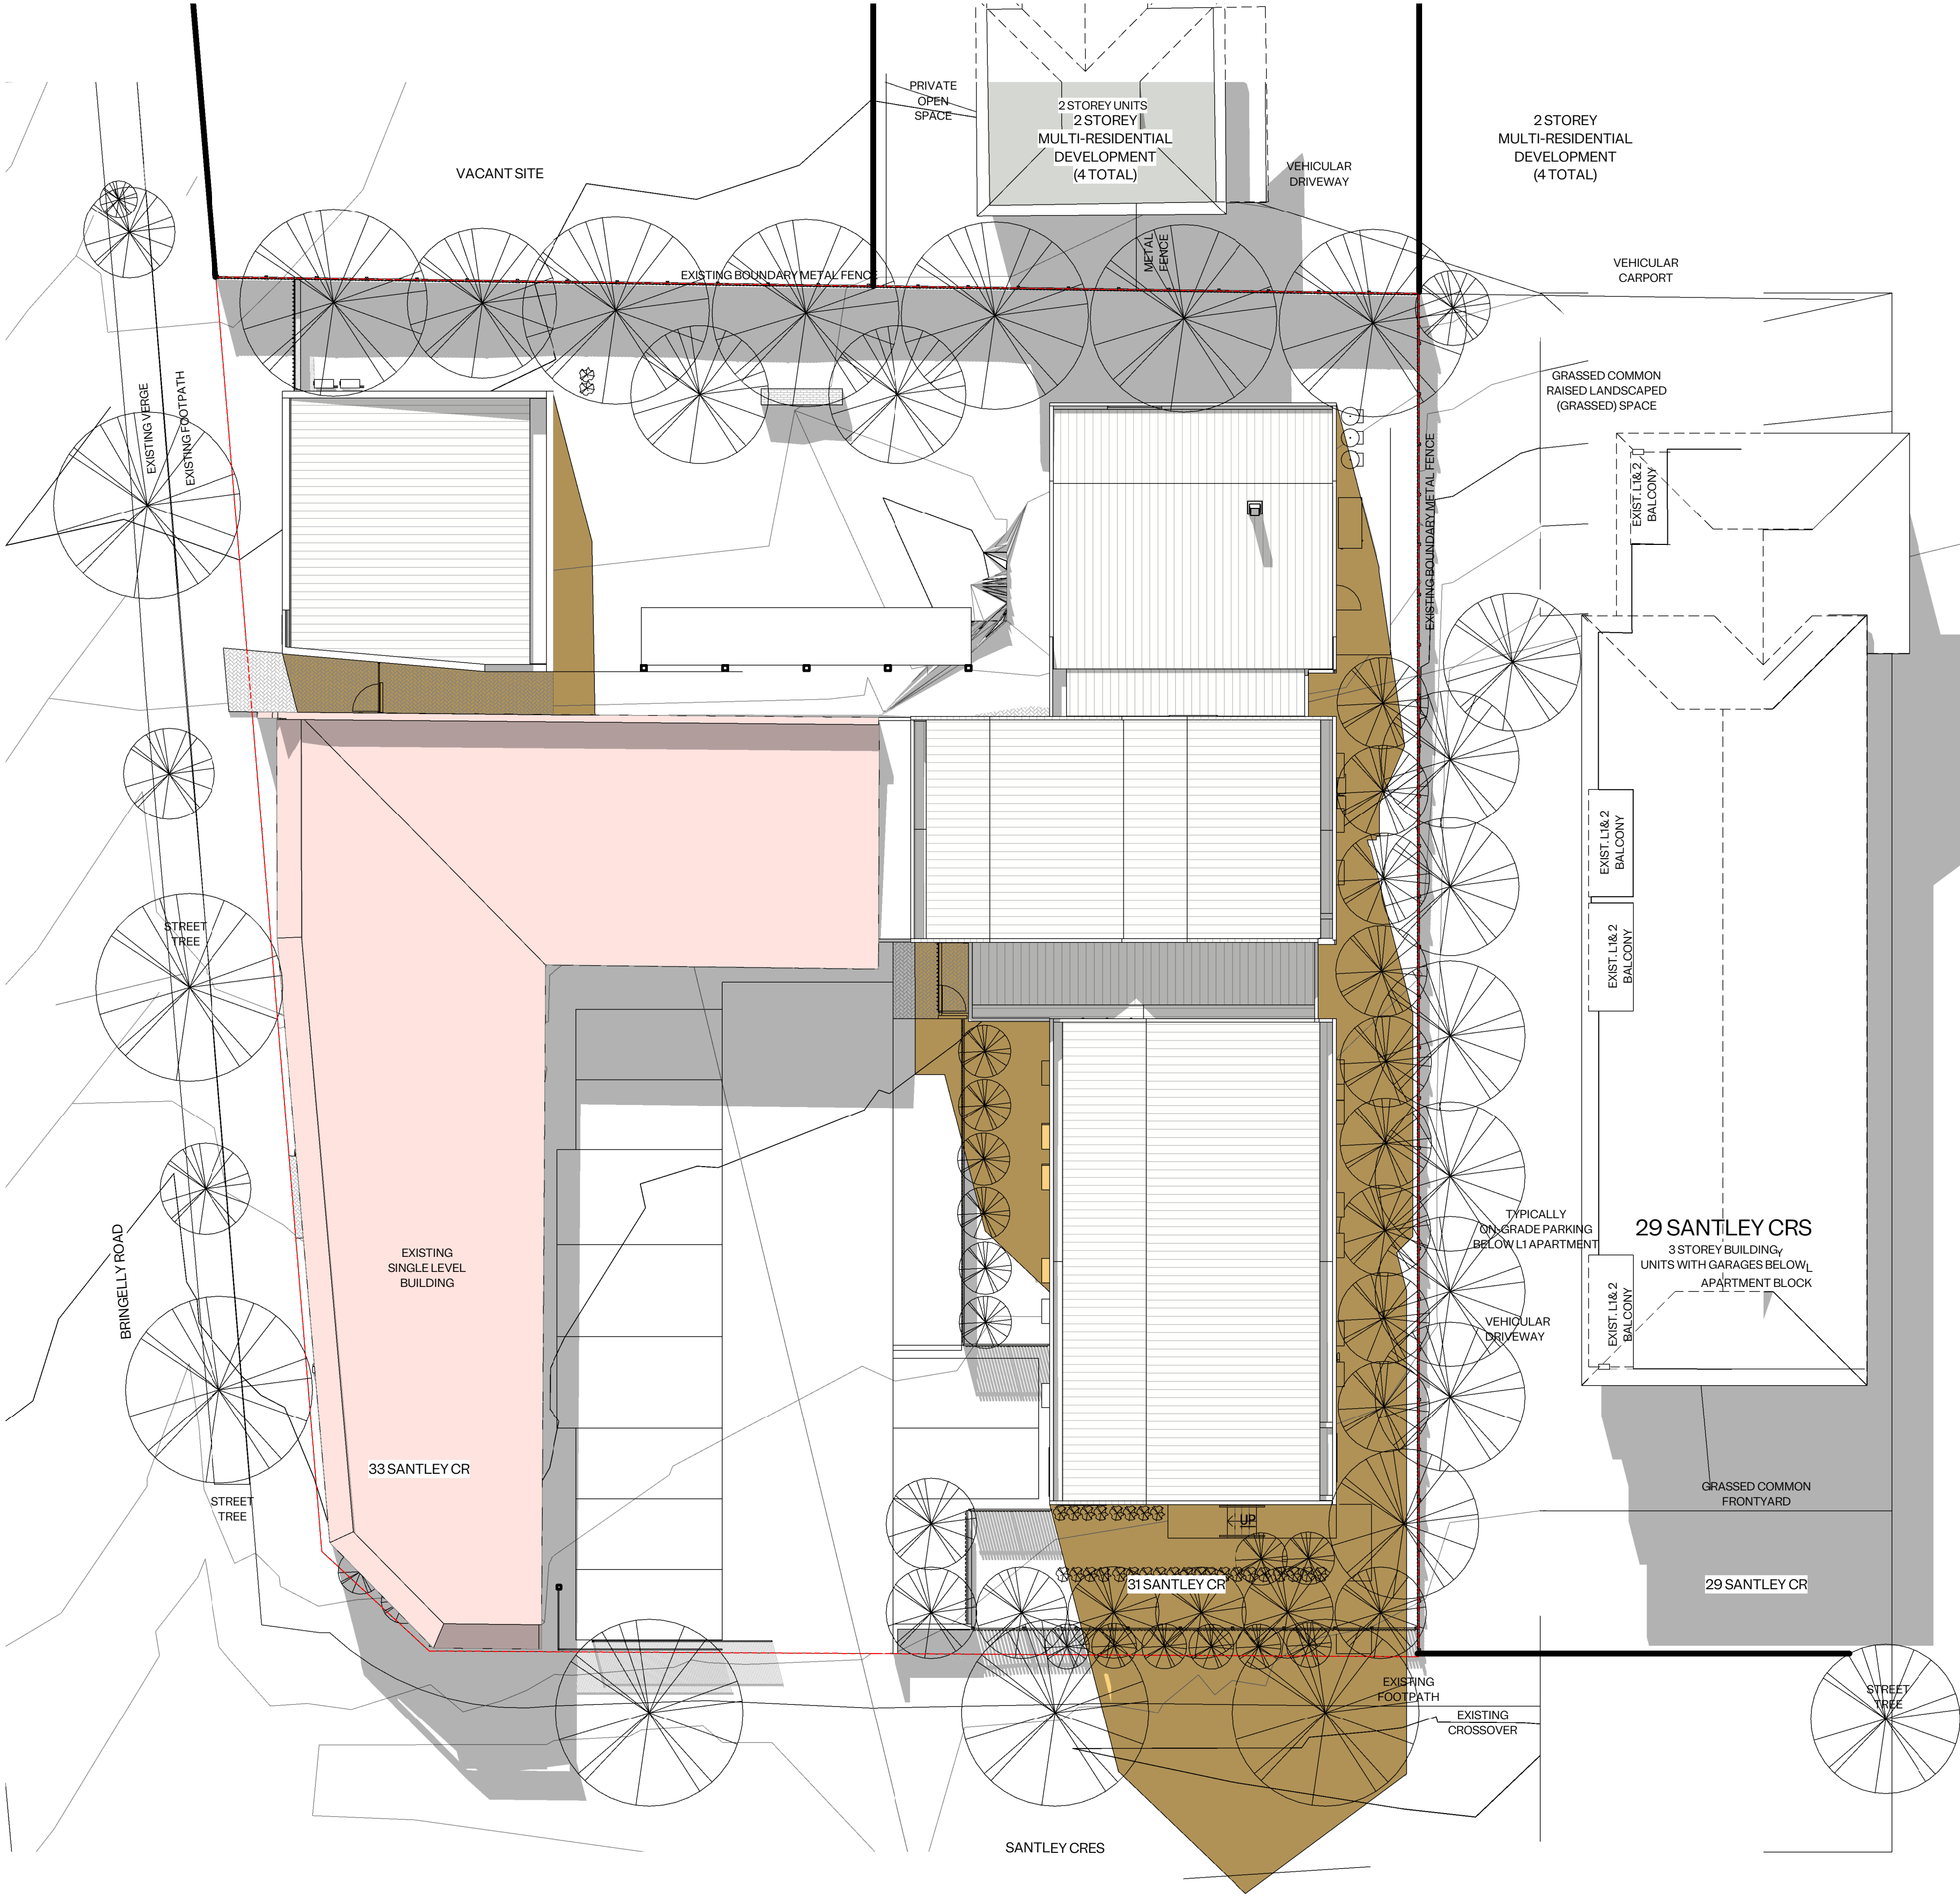


LEGEND

- EXISTING SHADOWS
- ADDITIONAL SHADOWS
- EXISTING BUILDING

Nominated Architect		
Christopher Johnson, NSWARB12410		
REV.	DESCRIPTION	DATE
A	DA SUBMISSION	08/07/2025
B	CONSULTANT BRIEFING	16/07/2025
C	DA RESUBMISSION	19/08/2025

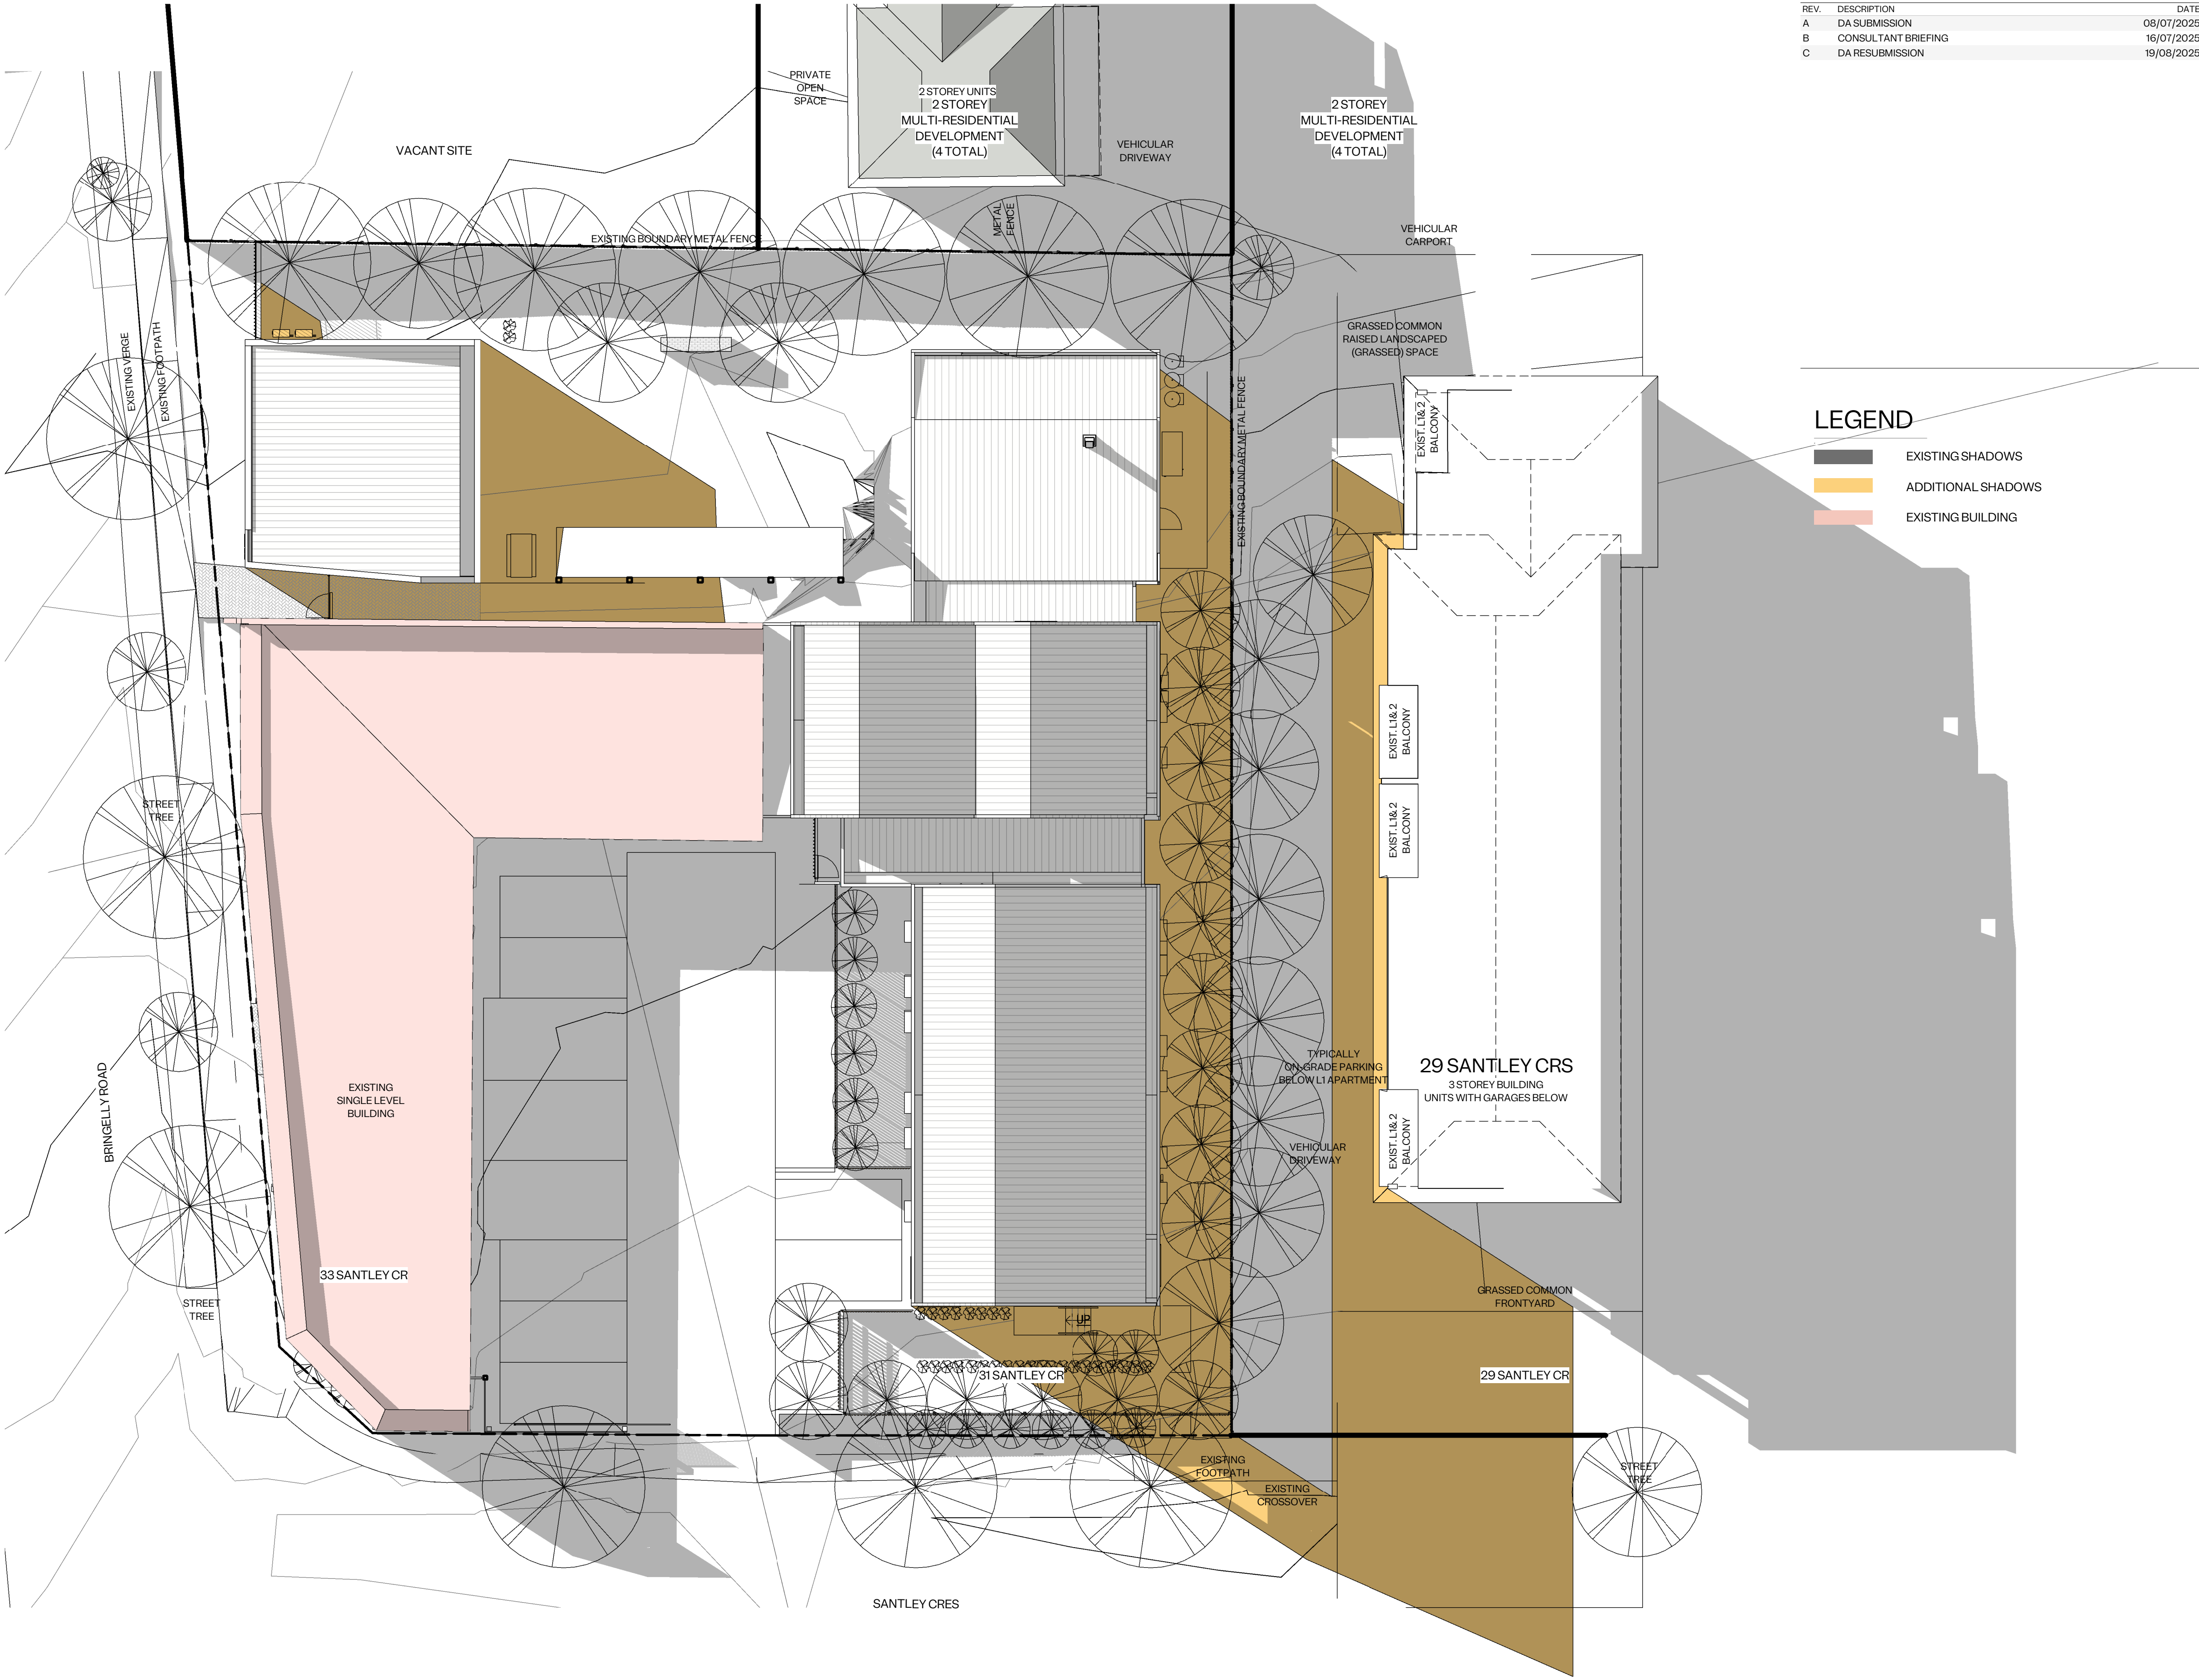


Nominated Architect		
Christopher Johnson, NSWARB12410		
REV.	DESCRIPTION	DATE
A	DA SUBMISSION	08/07/2025
B	CONSULTANT BRIEFING	16/07/2025
C	DA RESUBMISSION	19/08/2025

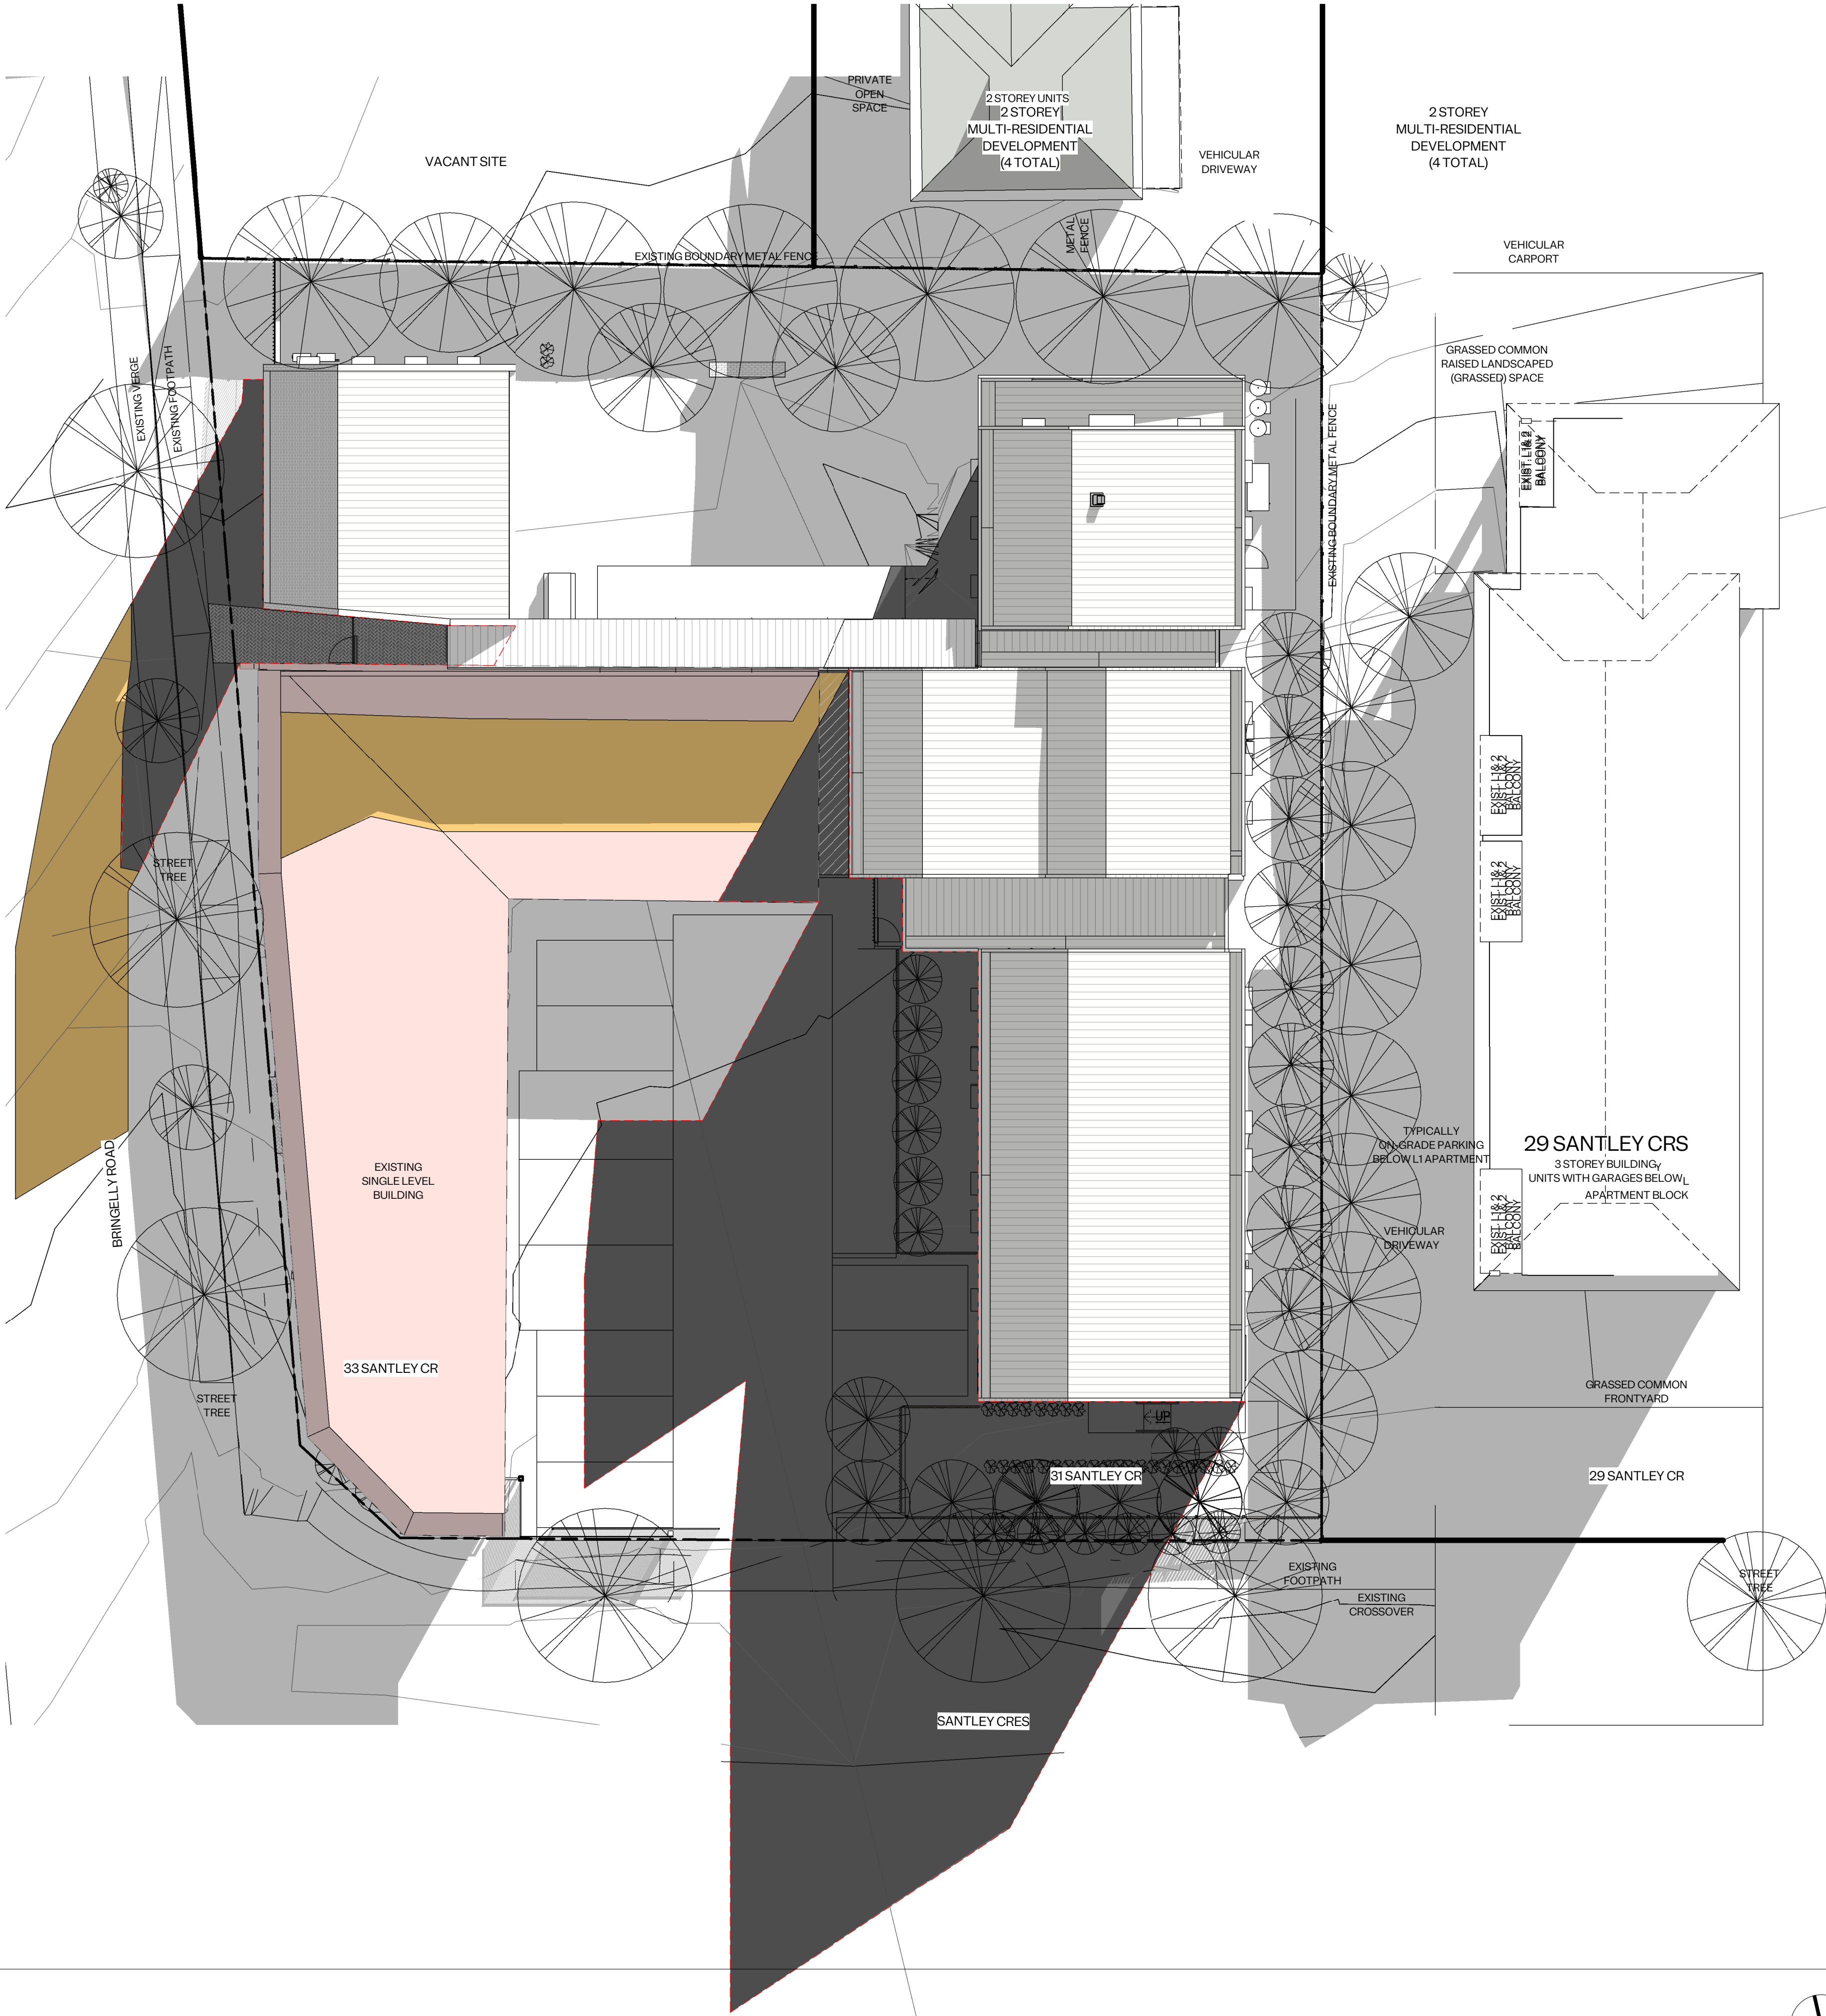

LEGEND


- EXISTING SHADOWS
- ADDITIONAL SHADOWS
- EXISTING BUILDING

Nominated Architect		
Christopher Johnson, NSWARB 12410		
REV.	DESCRIPTION	DATE
A	DA SUBMISSION	08/07/2025
B	CONSULTANT BRIEFING	16/07/2025
C	DA RESUBMISSION	19/08/2025

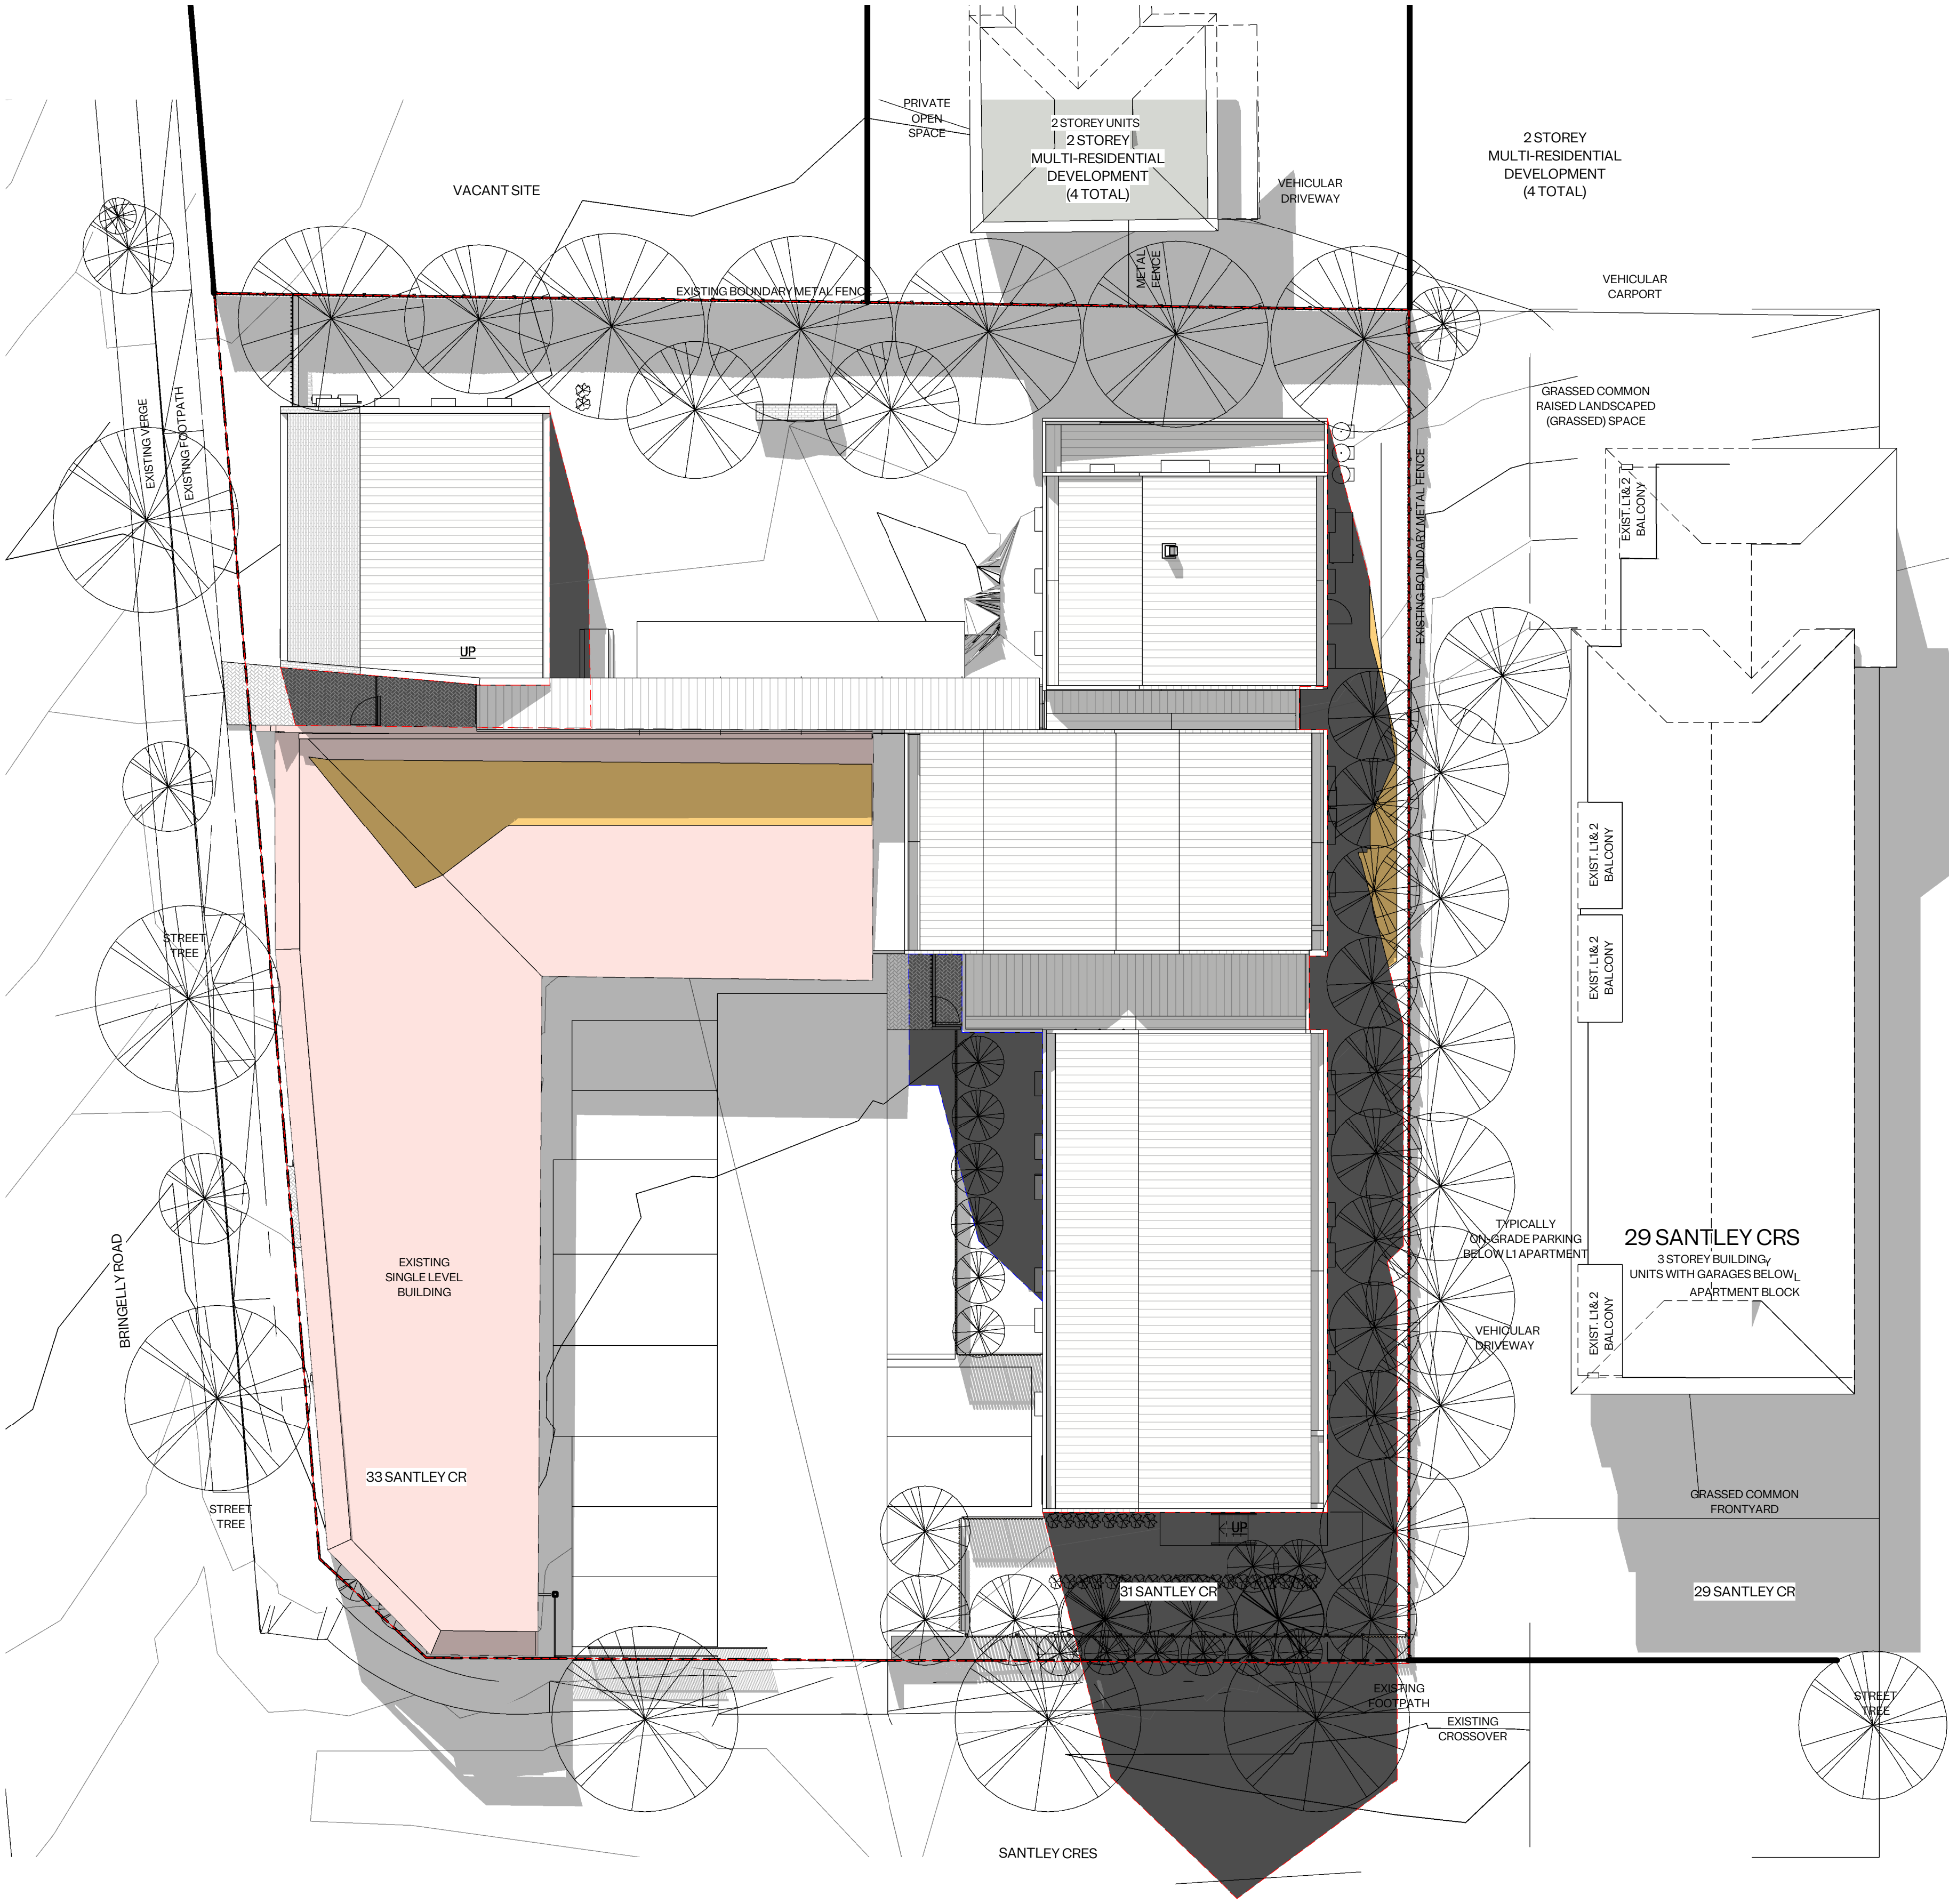


LEGEND


- EXISTING SHADOWS
- ADDITIONAL SHADOWS
- EXISTING BUILDING

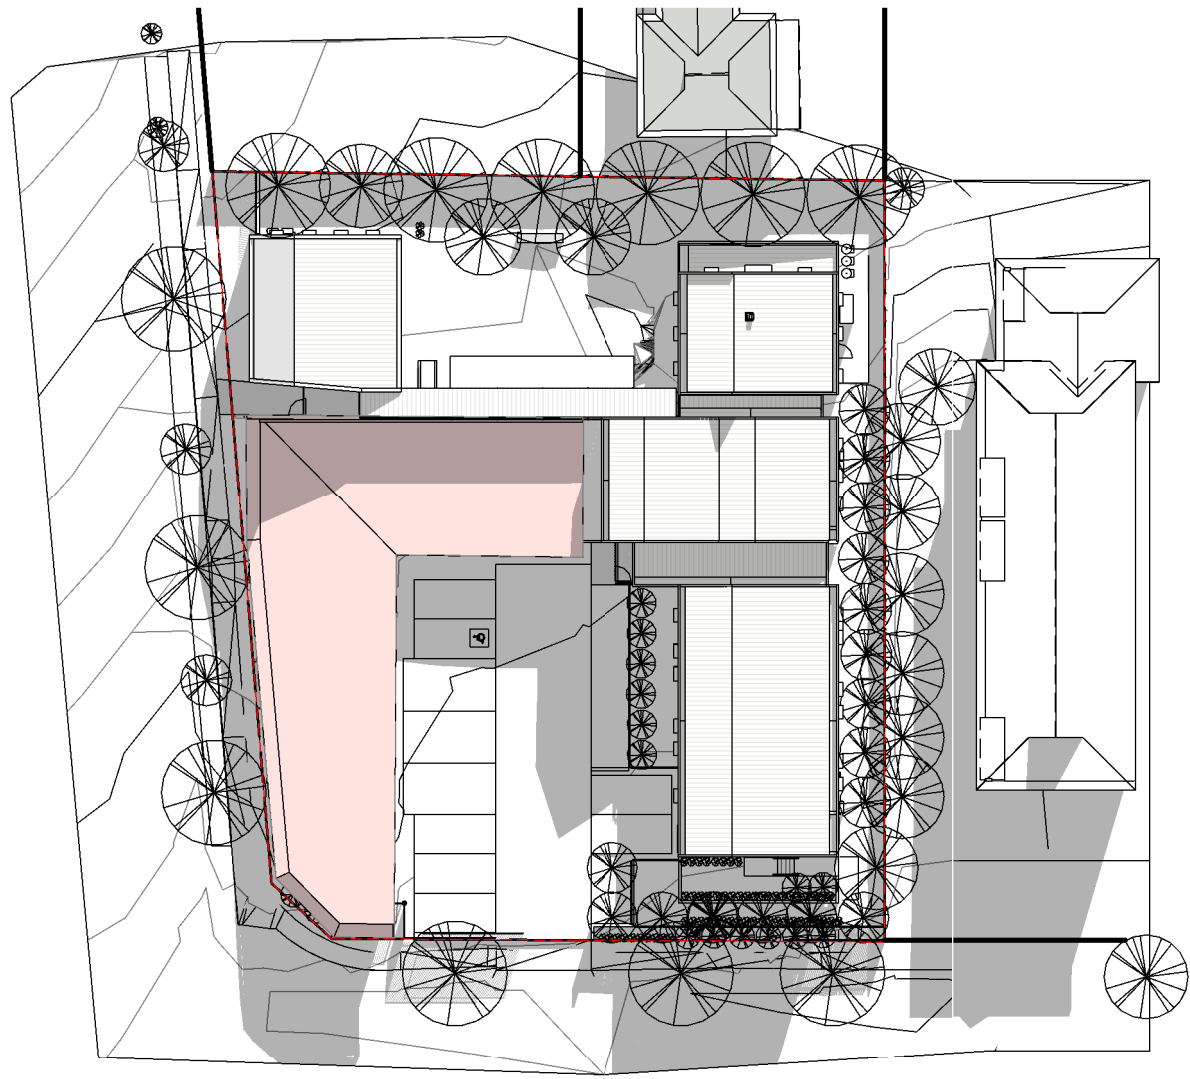




01 SHADOW ANALYSIS STAGE 2-22 JUNE - 10AM
Scale 1:500

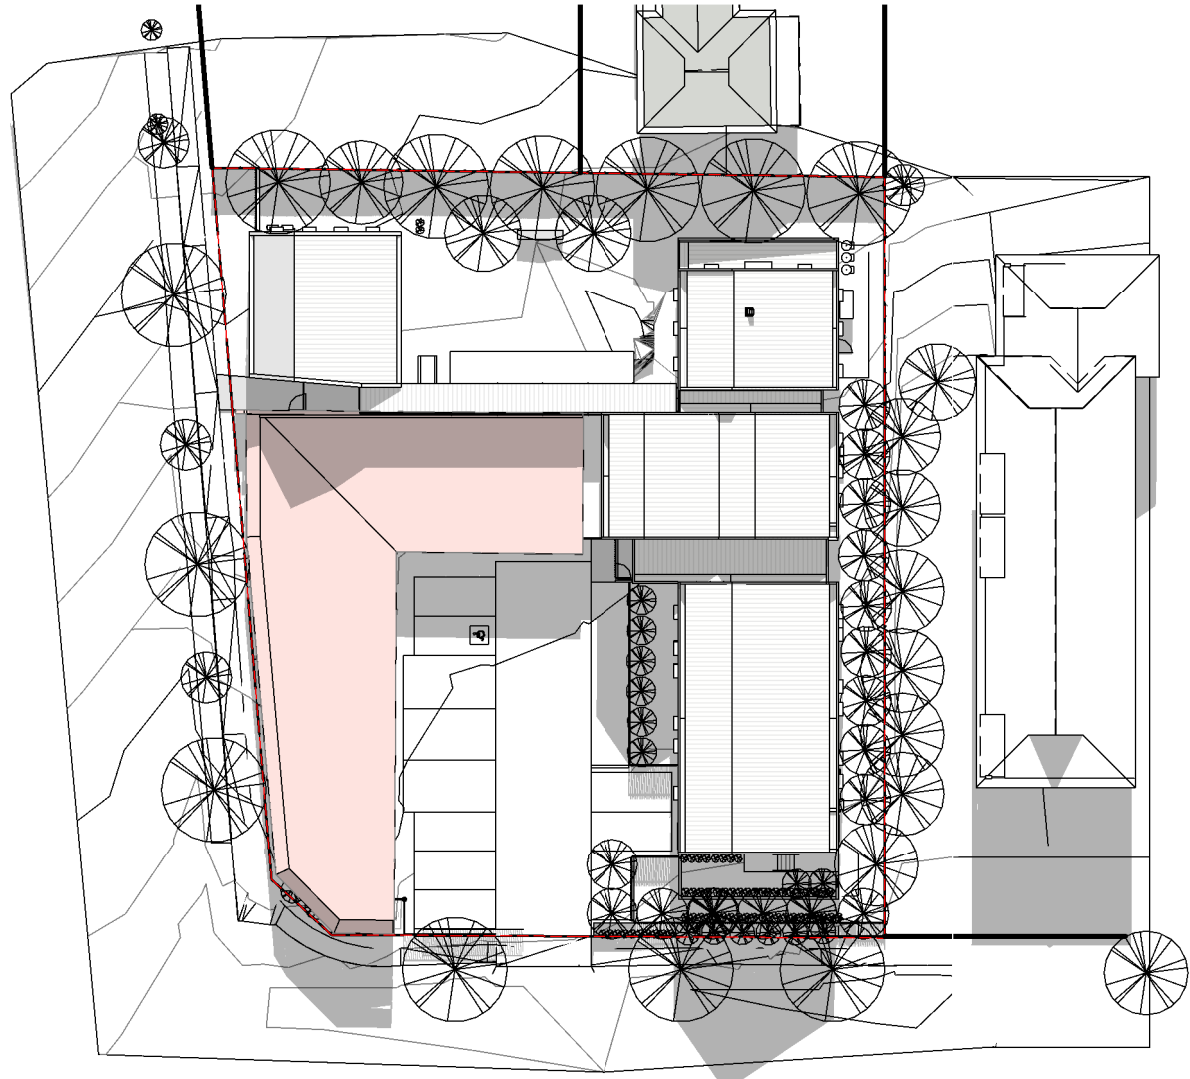

02 SHADOW ANALYSIS STAGE 2-22 JUNE - 11AM
Scale 1:500

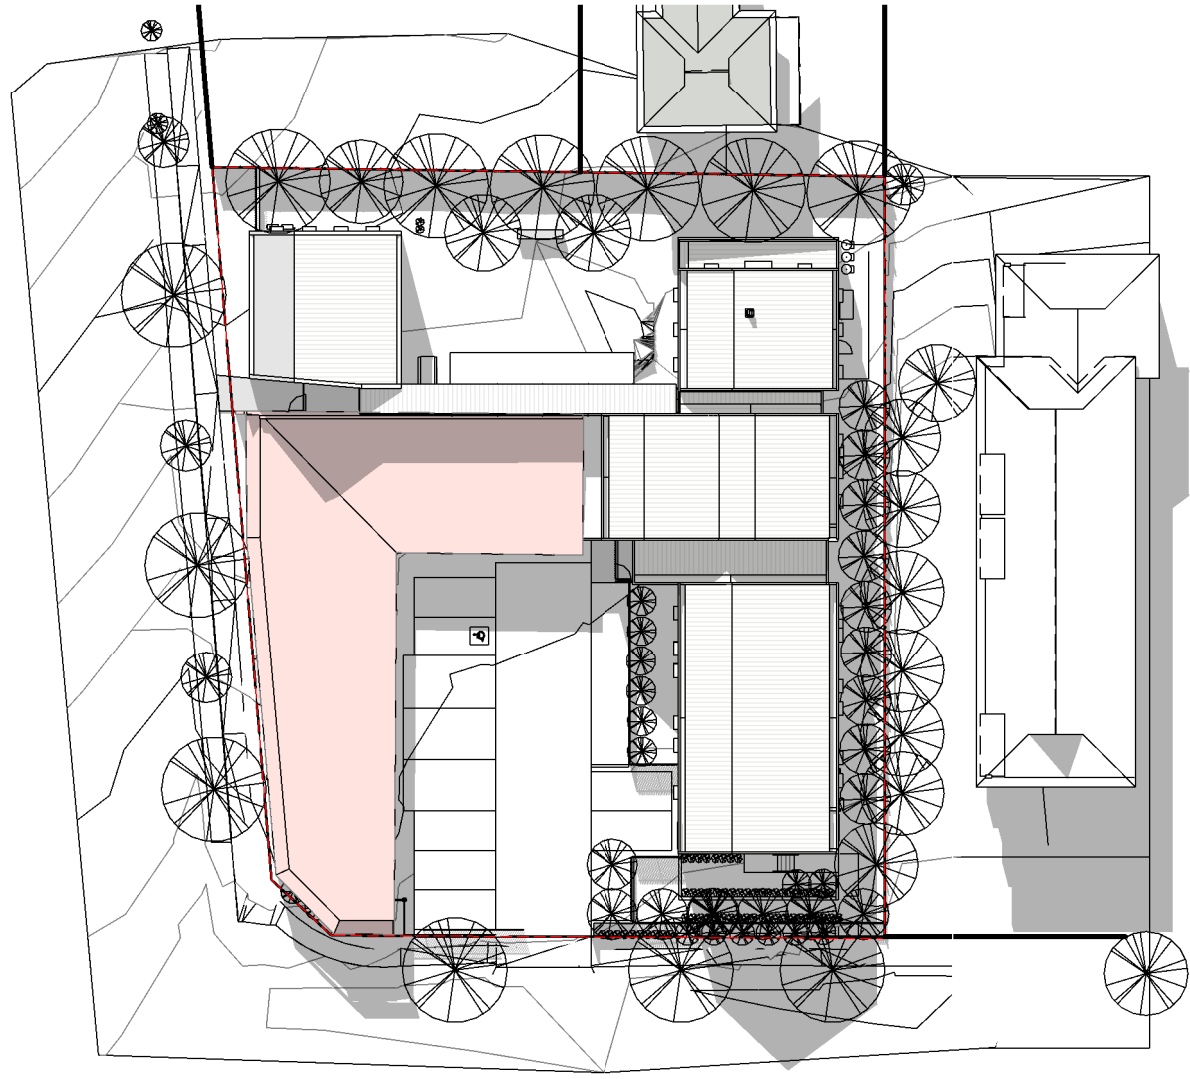


03 SHADOW ANALYSIS STAGE 2-22 JUNE - 12NOON
Scale 1:500

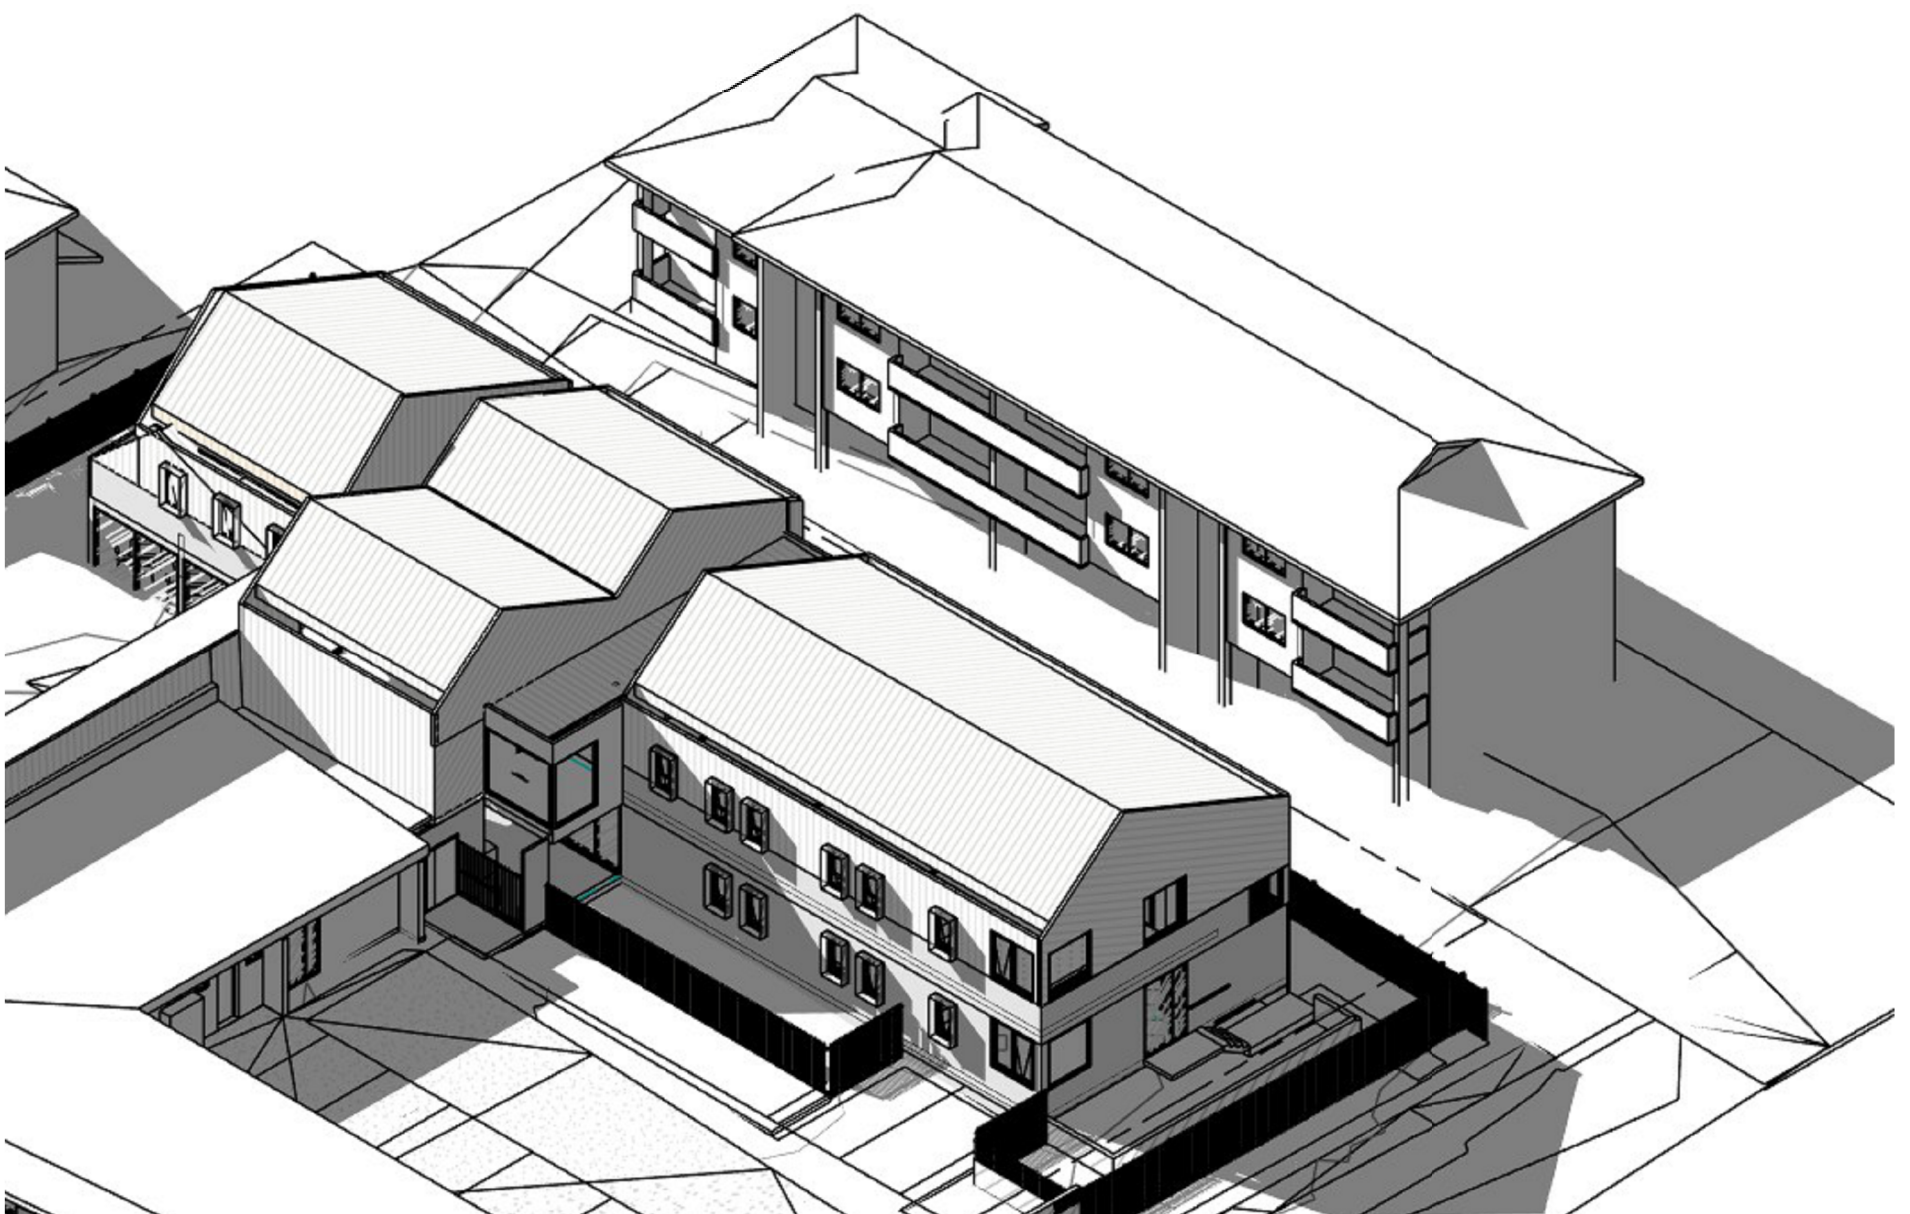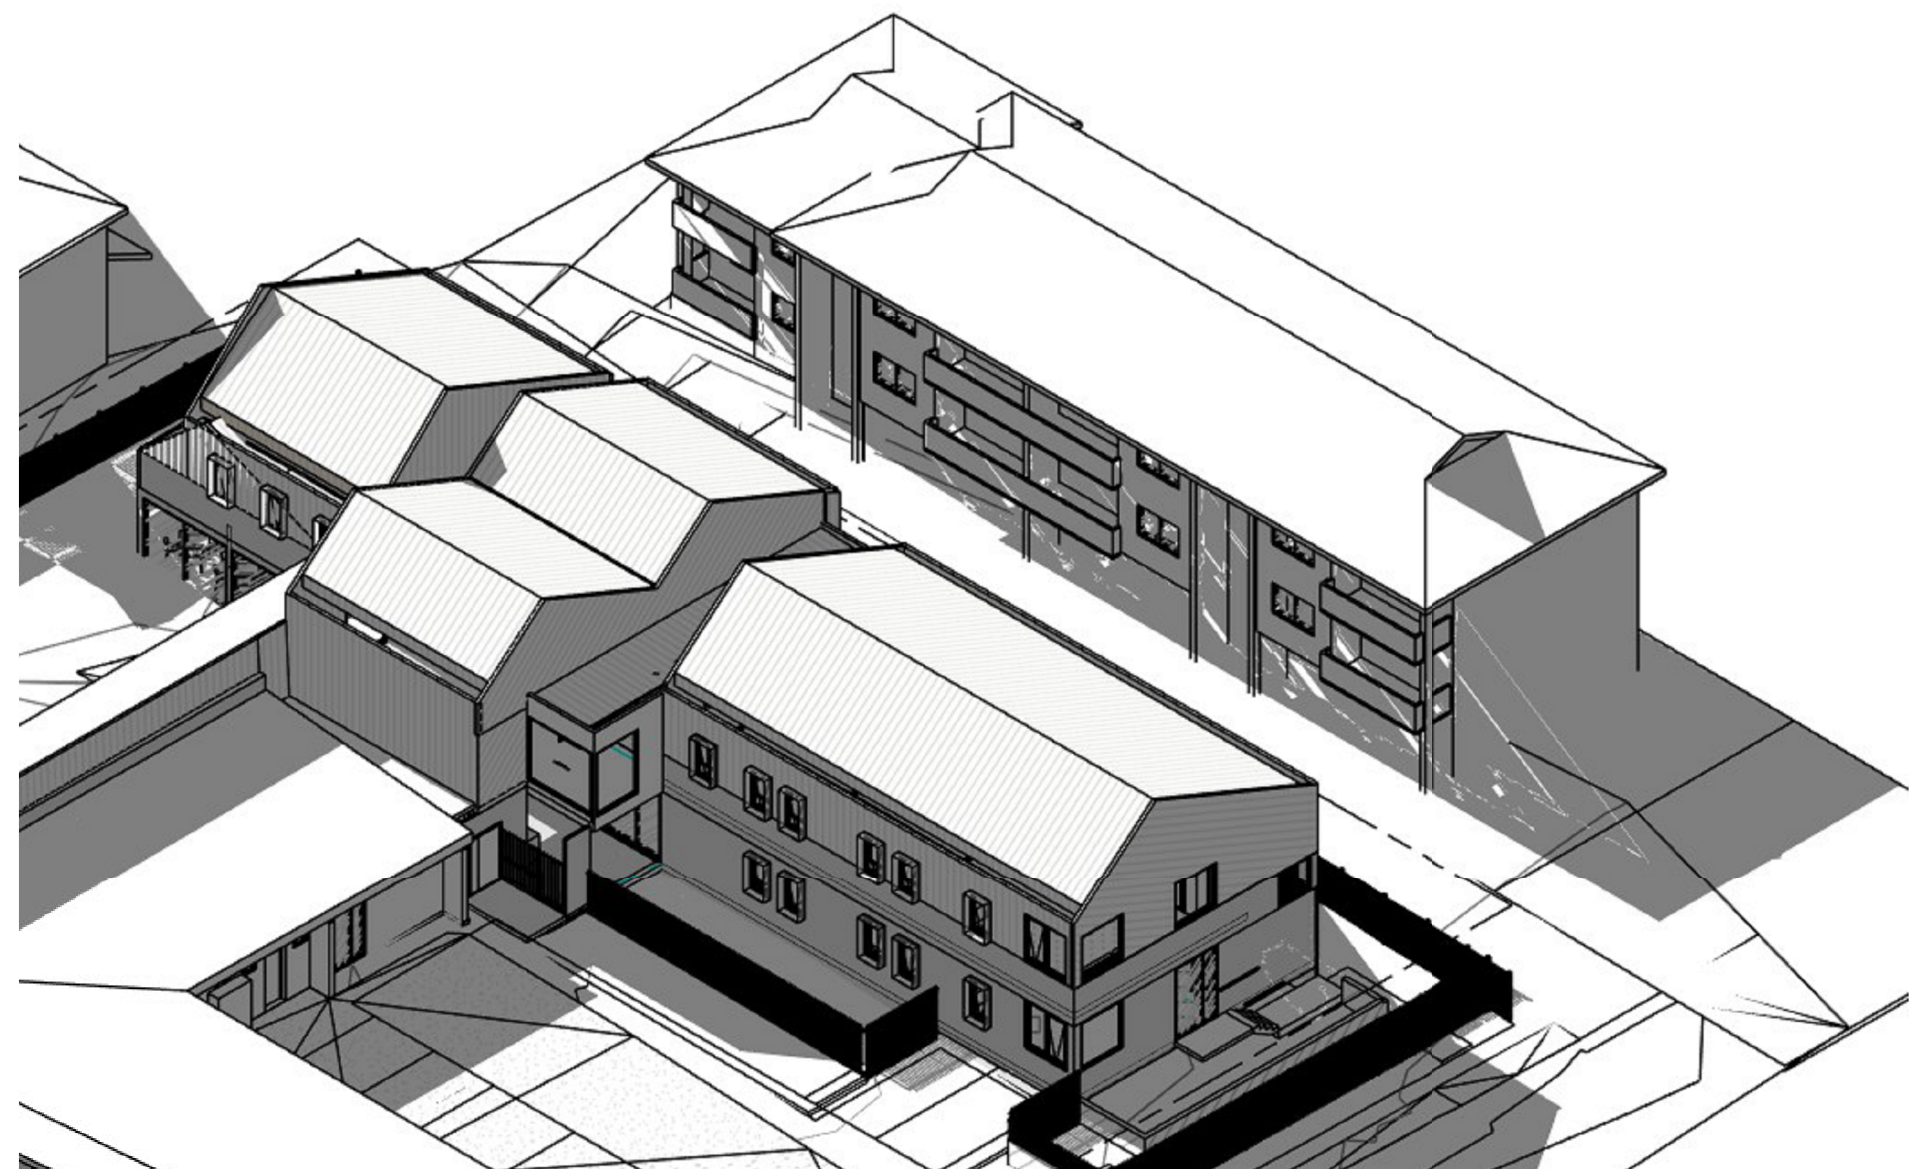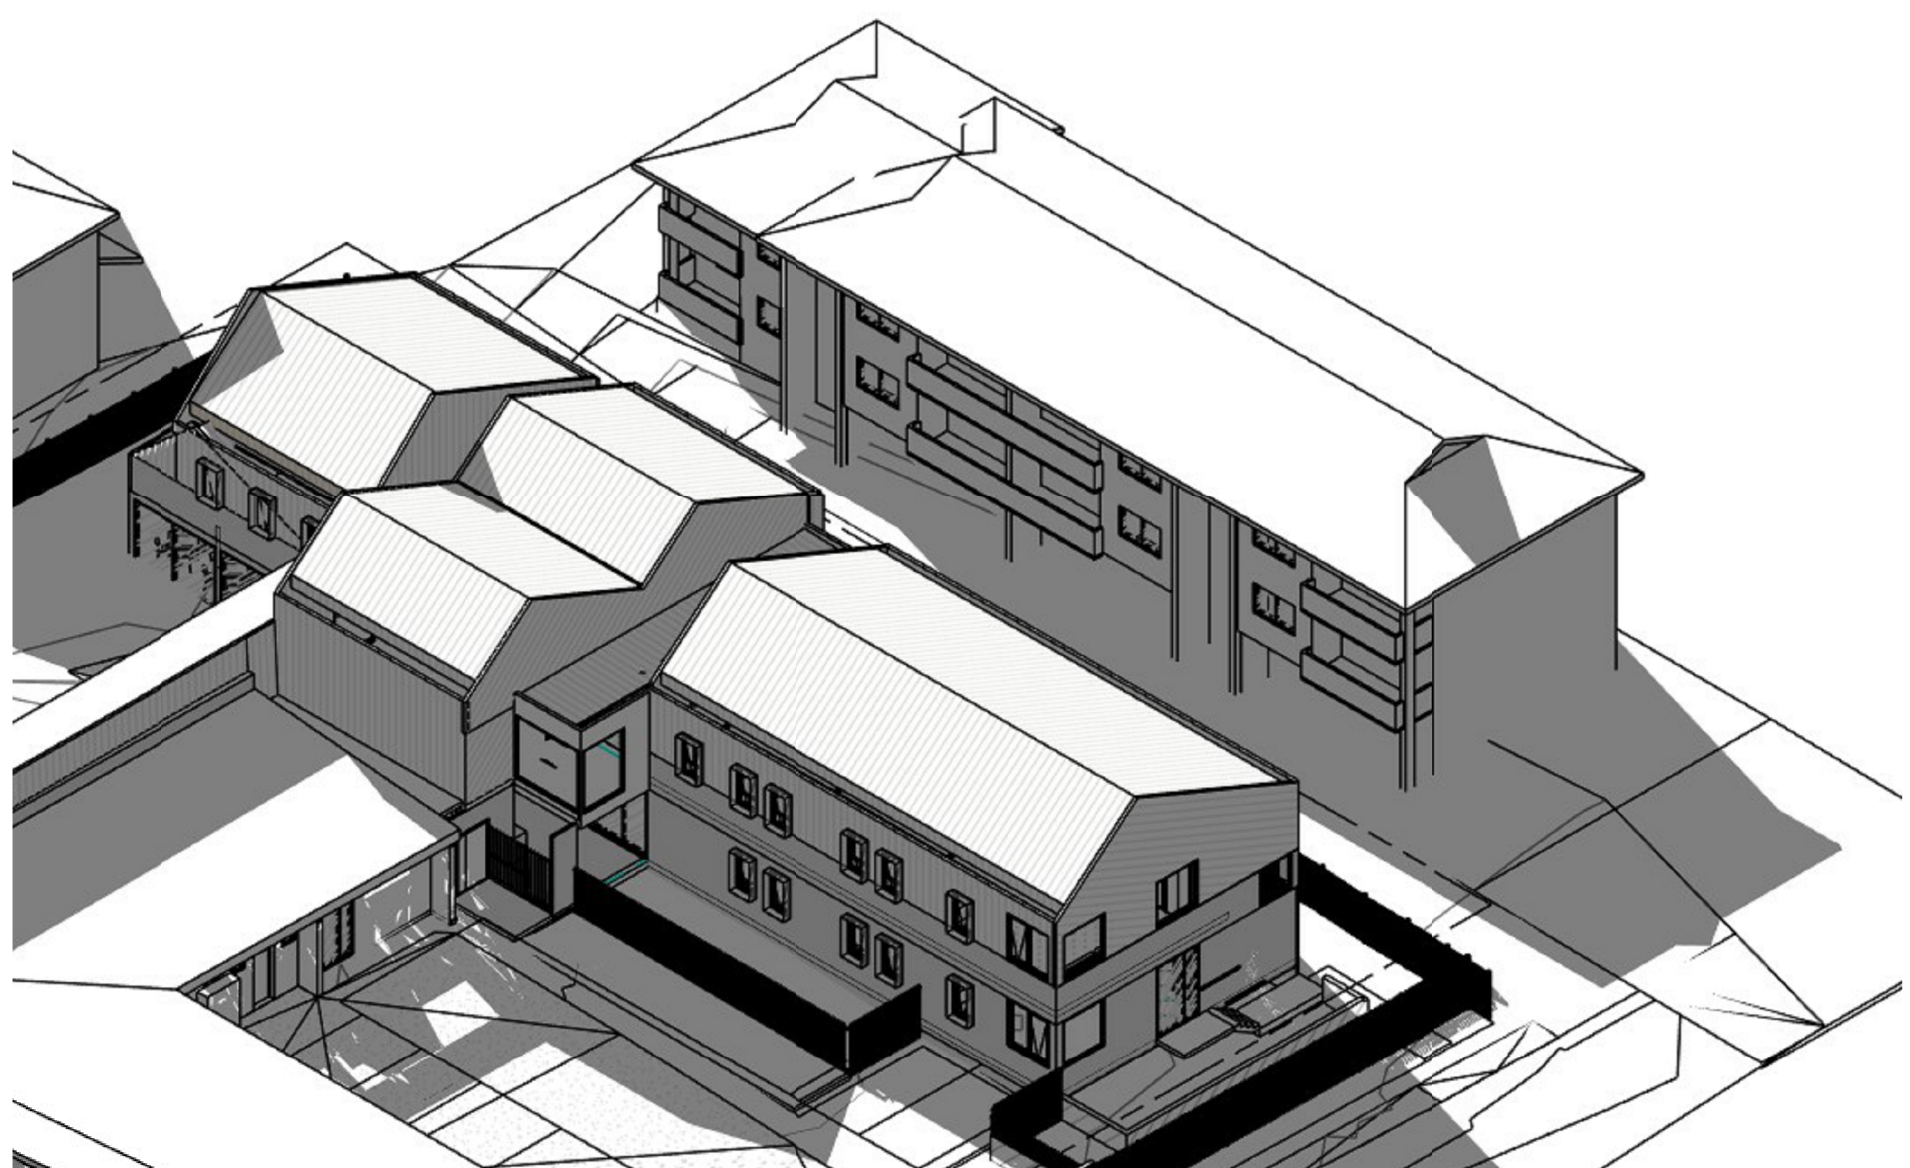


LEGEND


- EXISTING SHADOWS
- ADDITIONAL SHADOWS
- EXISTING BUILDING

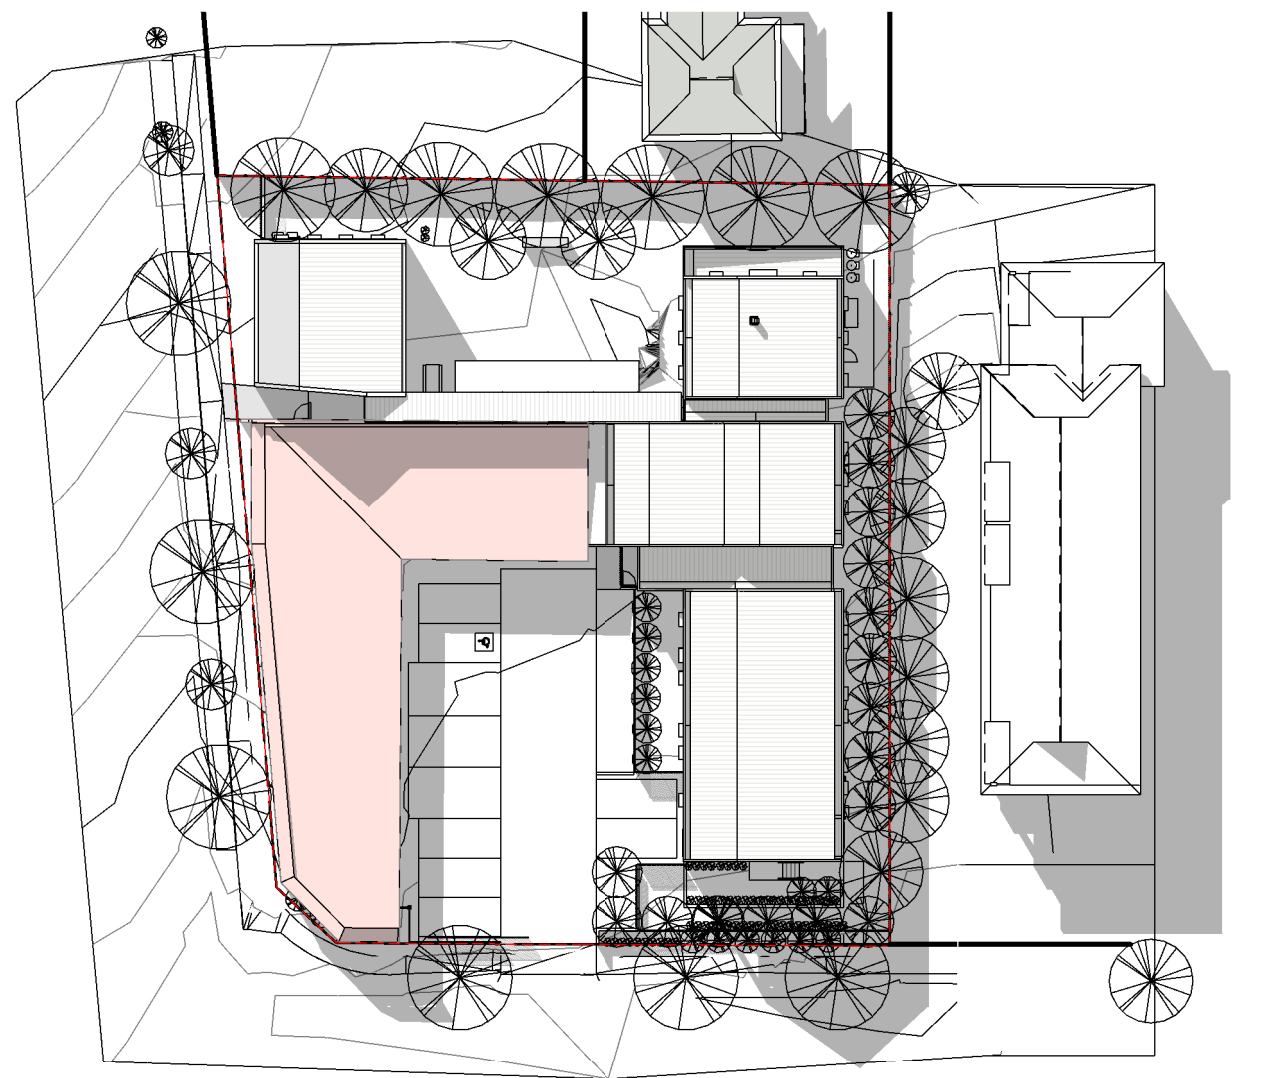




01 SHADOW ANALYSIS STAGE 2-22 JUNE - 1300
Scale 1:500

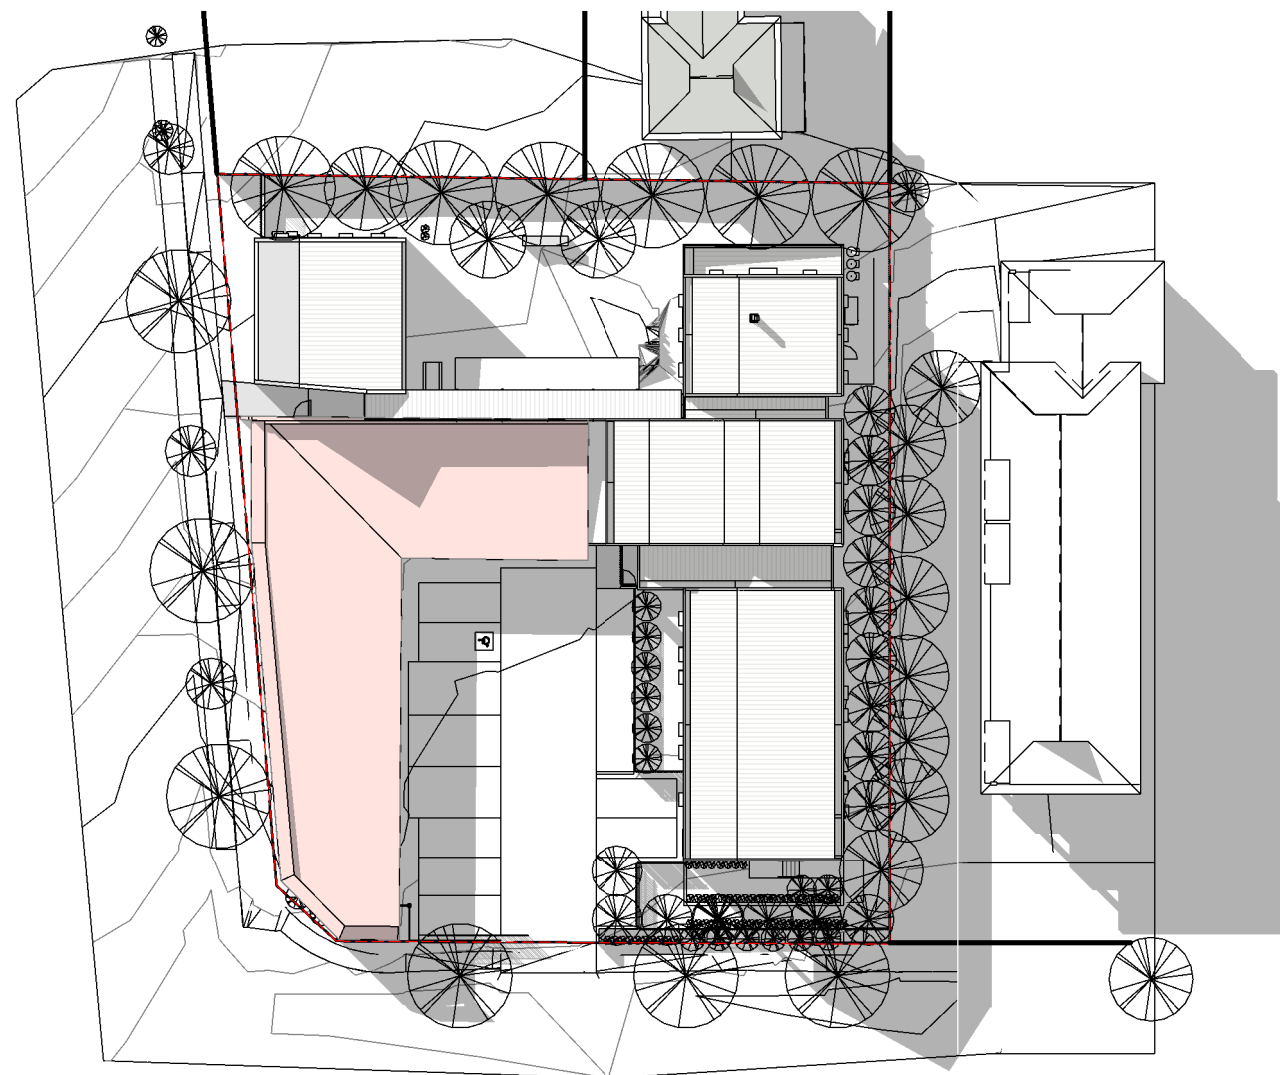

02 SHADOW ANALYSIS STAGE 2-22 JUNE - 1400
Scale 1:500

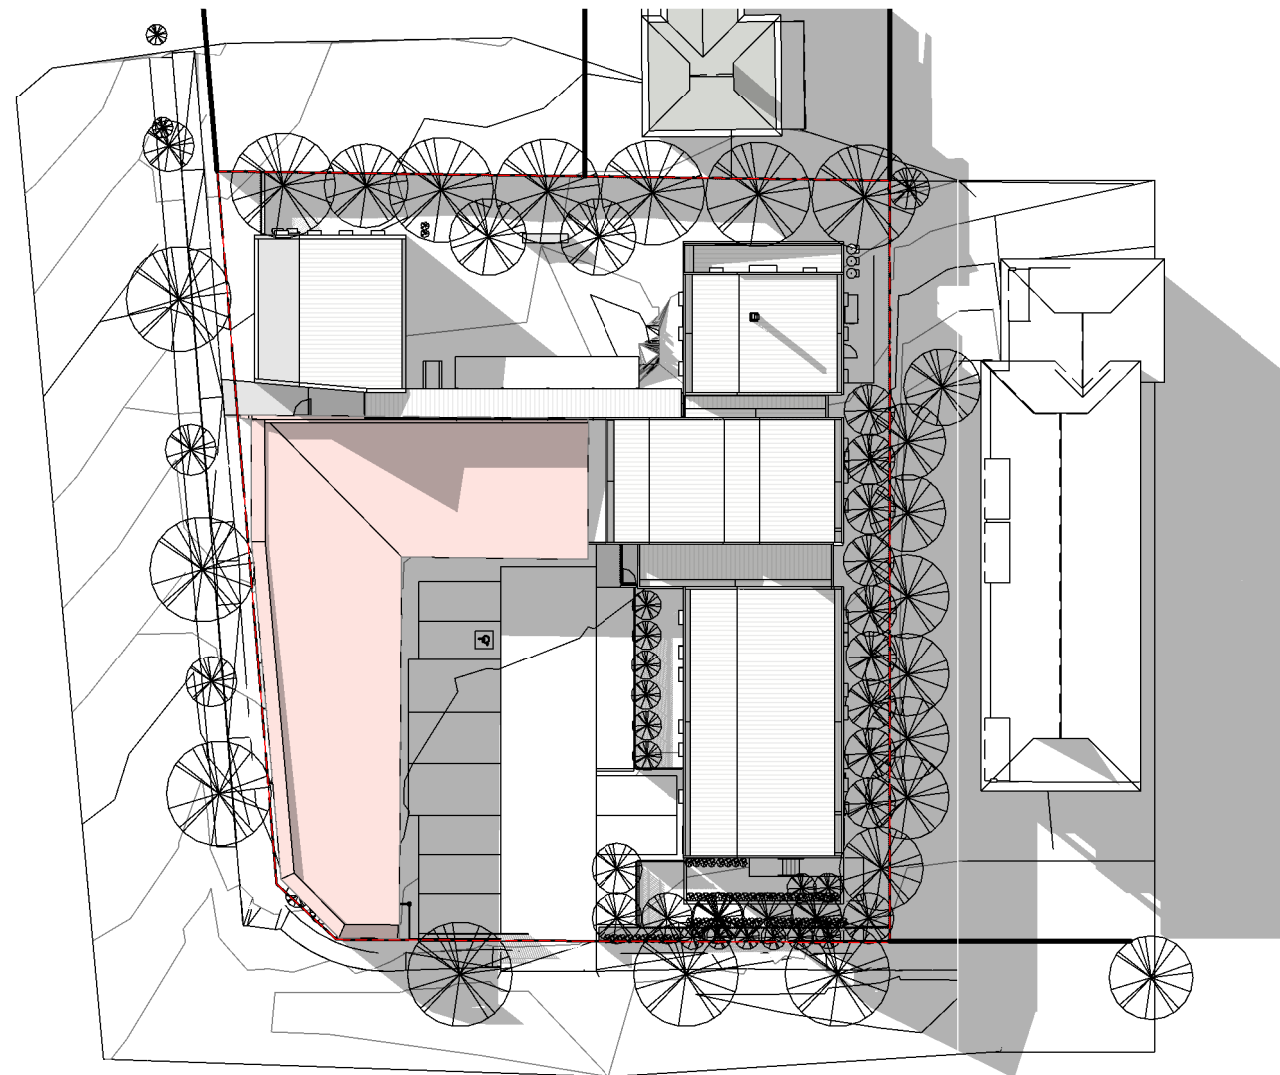

03 SHADOW ANALYSIS STAGE 2-22 JUNE - 1430
Scale 1:500

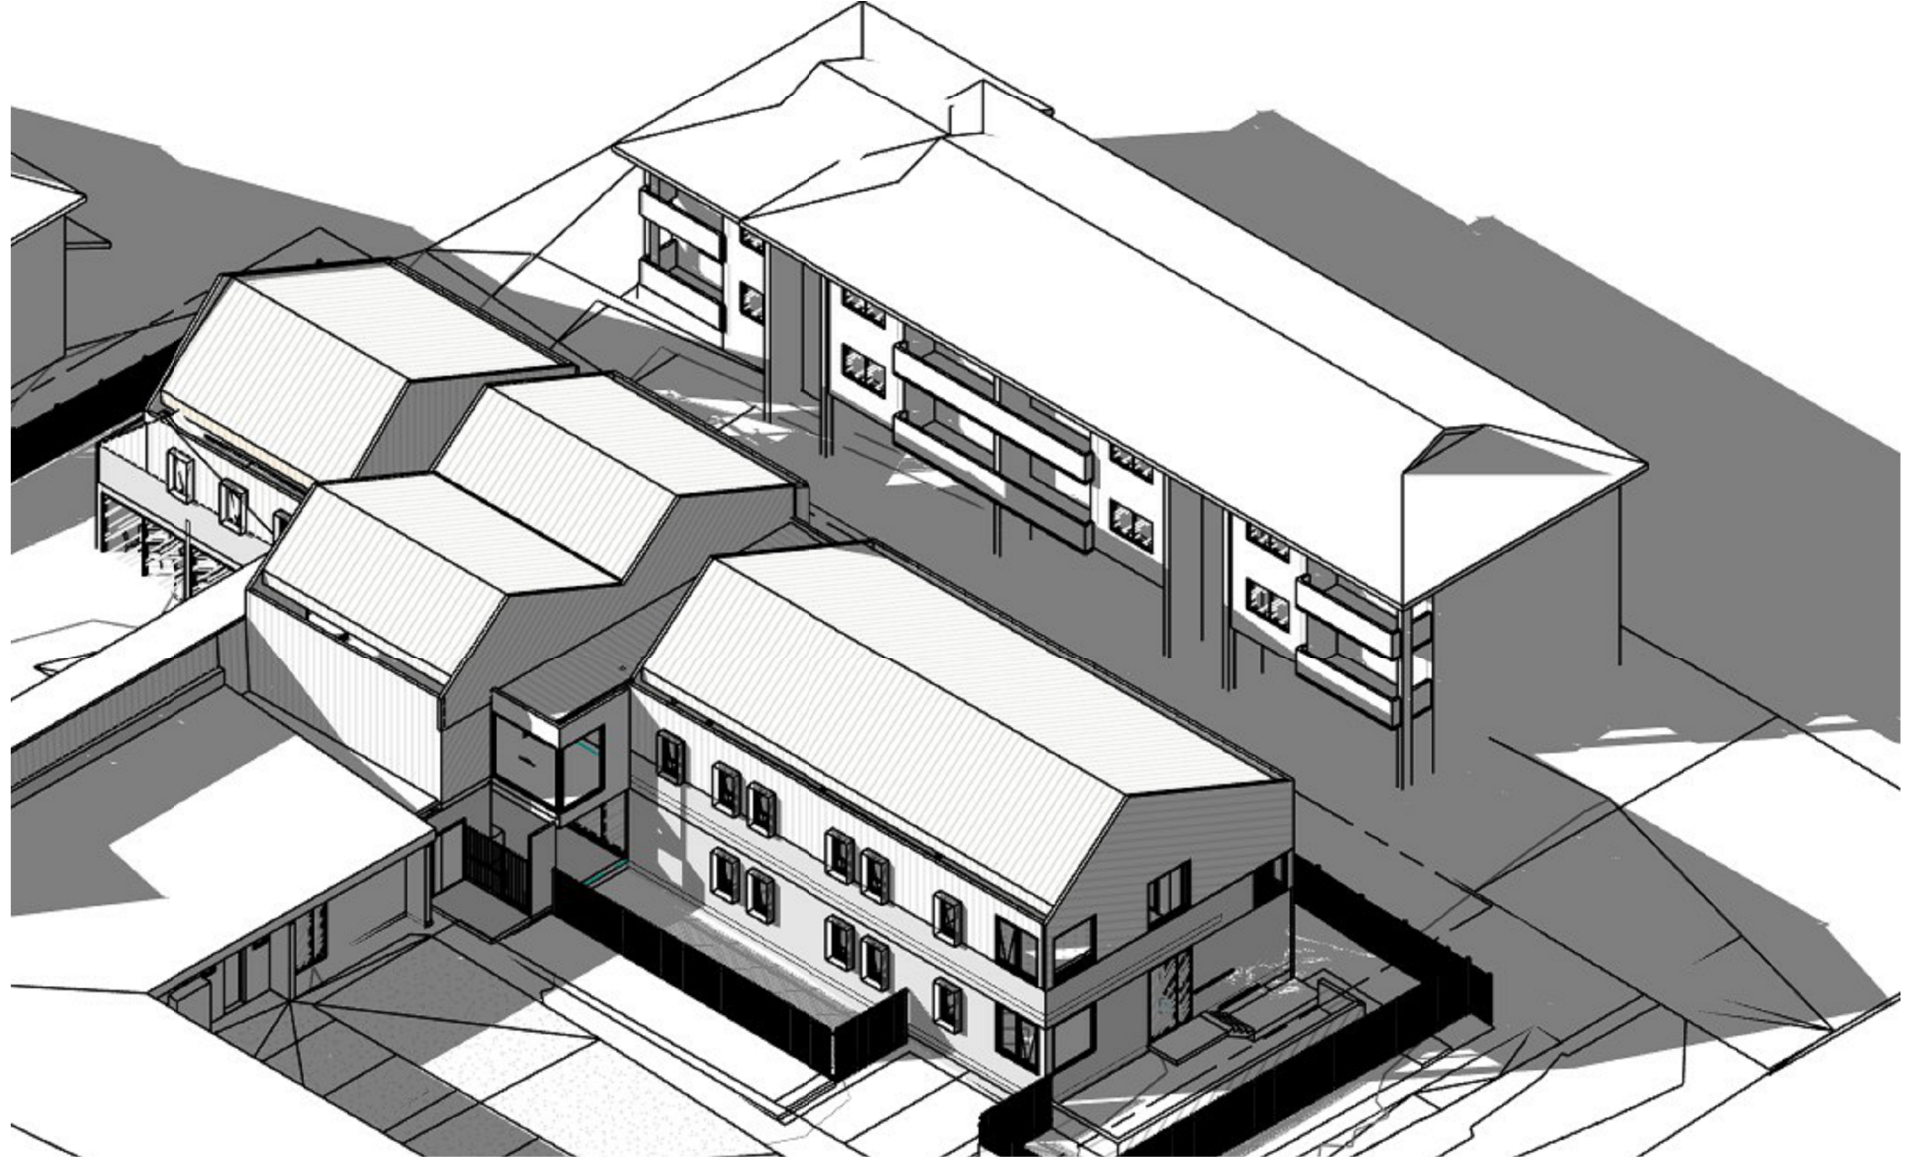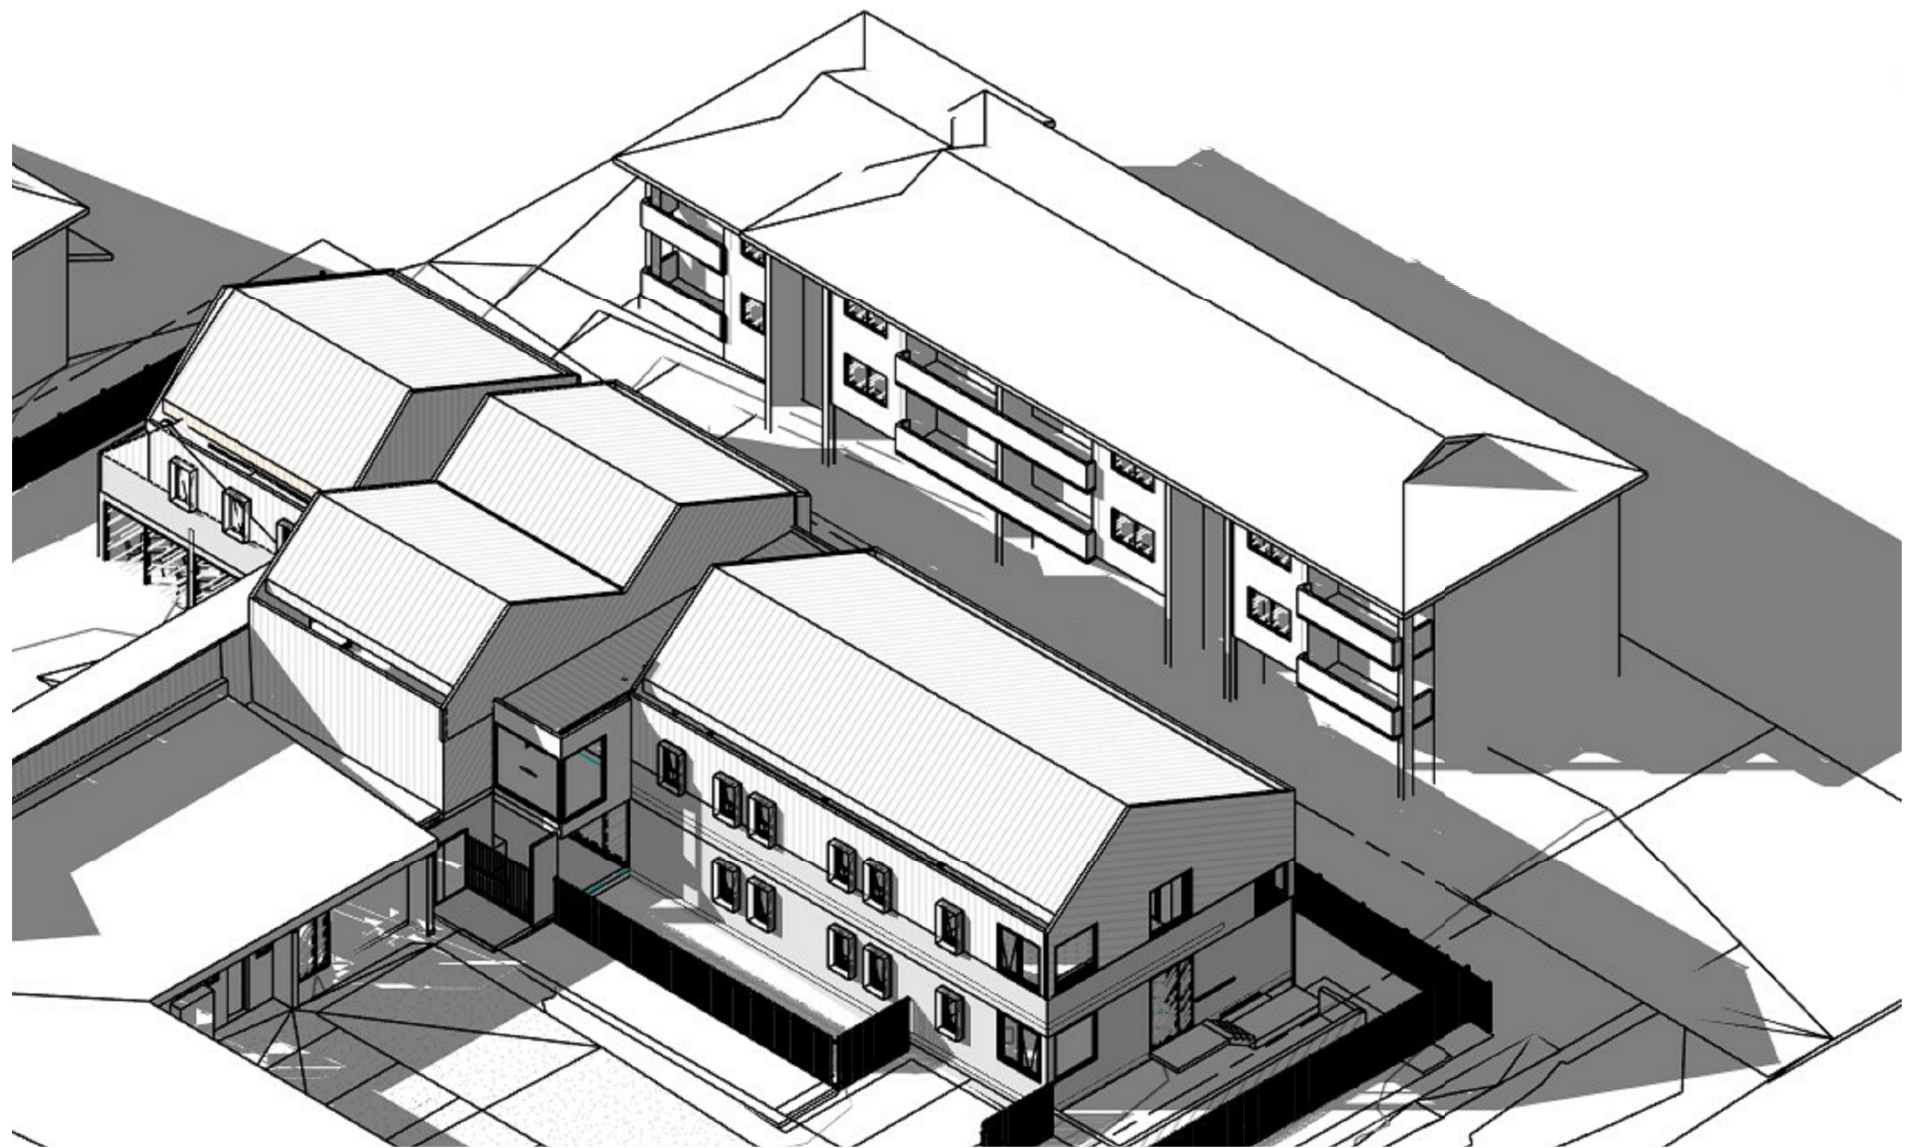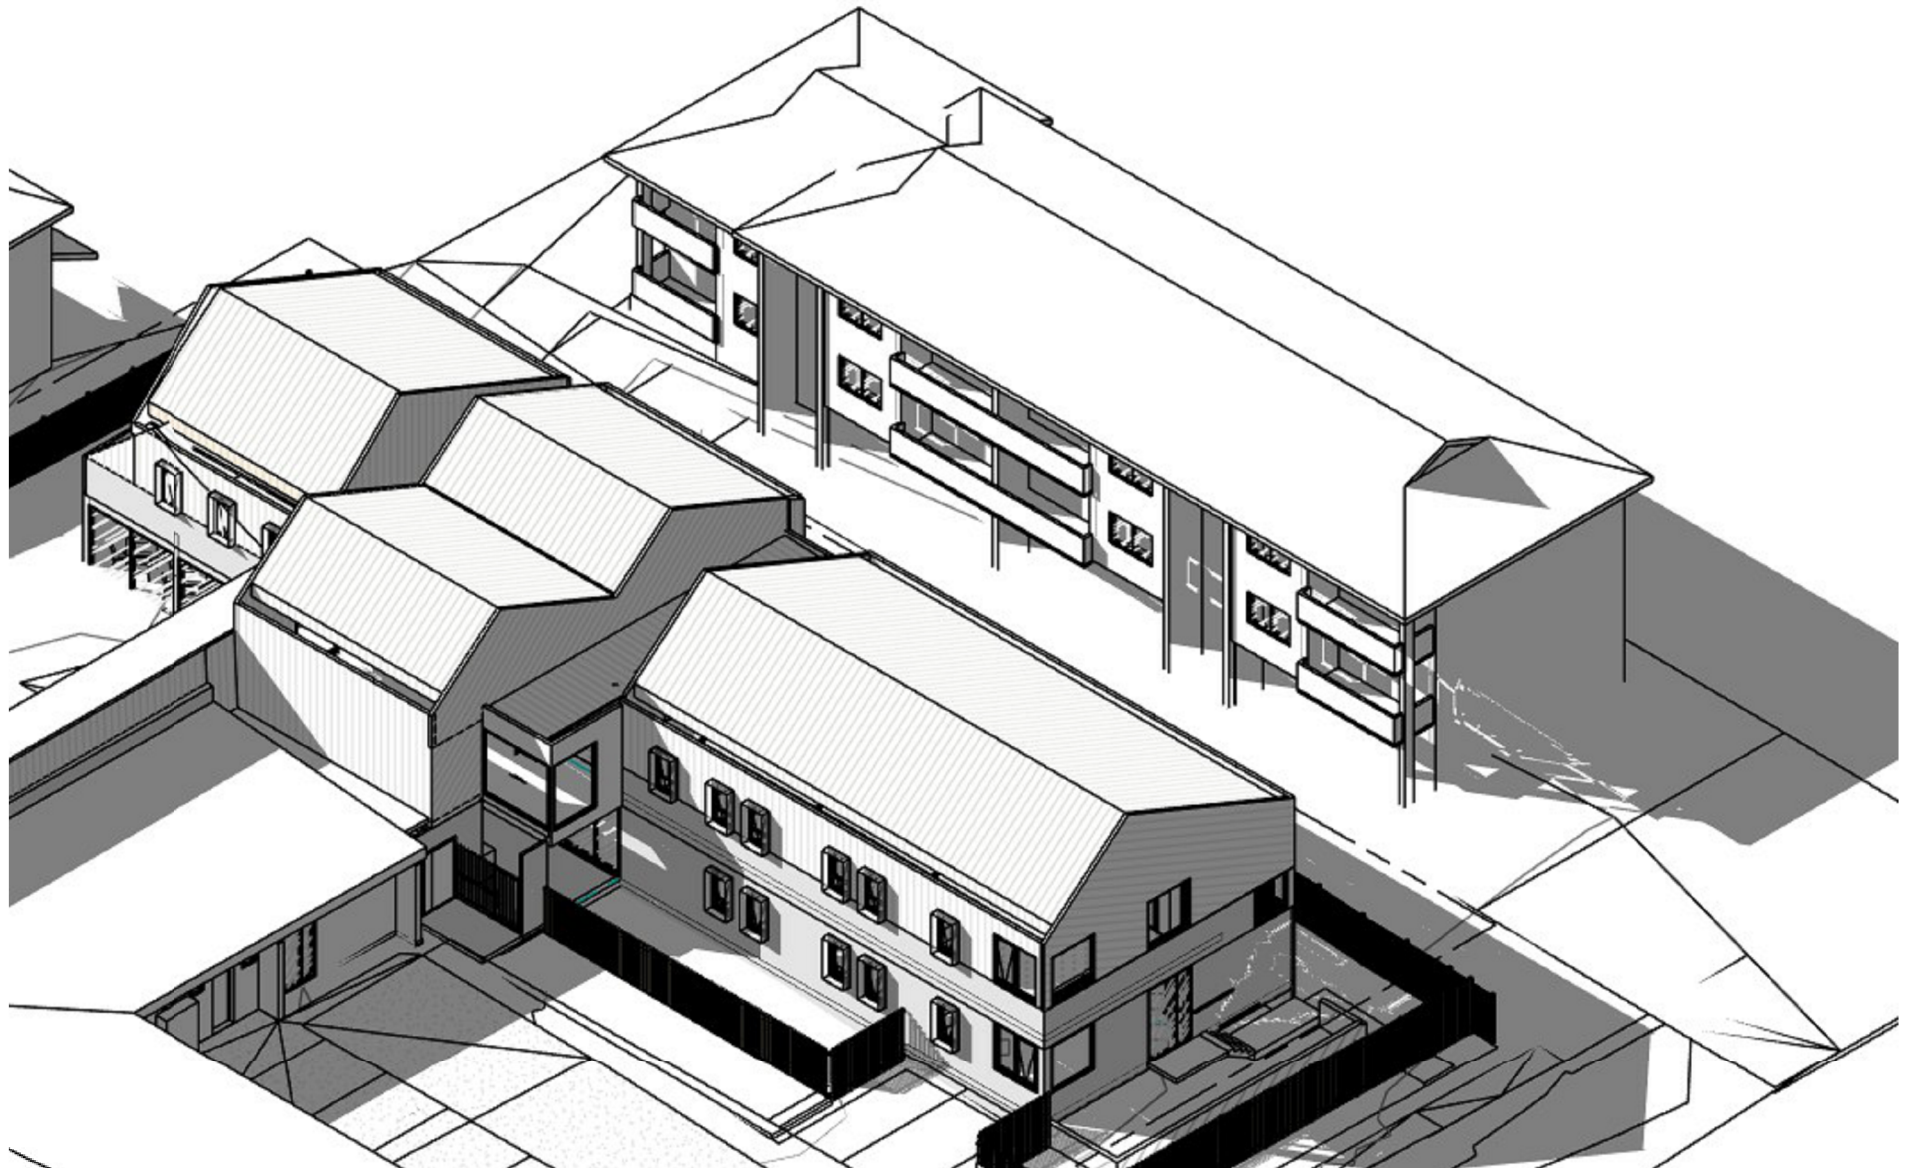

LEGEND

- EXISTING SHADOWS
- ADDITIONAL SHADOWS
- EXISTING BUILDING

AREA CALCULATIONS

COLOUR	DESCRIPTION	AREA M ²
	SITE AREA	2127.0

STAGE 1 - GROUND LEVEL			
COLOUR	DESCRIPTION	AREA M ²	% SITE COVERAGE
	EXISTING BUILDING (GFA)	333	
	PROPOSED GROUND LEVEL STAGE 1 (GFA)	493	
	GROUND LEVEL - TOTAL GFA	826	38.8%

STAGE 1 - LEVEL 1			
COLOUR	DESCRIPTION	AREA M ²	
	PROPOSED LEVEL 1 STAGE 1 (GFA)	312.9	
	LEVEL 1 - TOTAL GFA	312.9	


STAGE 1 - TOTAL GFA	1139	53.5%
---------------------	------	-------

STAGE 1 & 2 - GROUND LEVEL			
COLOUR	DESCRIPTION	AREA M ²	% SITE COVERAGE
	EXISTING WEST BUILDING (GFA)	333	
	PROPOSED EAST & NORTH BUILDINGS (GFA)	493	
	GROUND LEVEL TOTAL GFA	826	38.8%


STAGE 1 & 2 - LEVEL 1			
COLOUR	DESCRIPTION	AREA M ²	
	PROPOSED STAGE 1 (GFA)	312.9	
	PROPOSED STAGE 2 (GFA)	218.2	
	LEVEL 1 TOTAL GFA	531.1	

STAGE 1 & 2 - TOTAL GFA	1357.1	63.8%
-------------------------	--------	-------


LANDSCAPE AREAS			
COLOUR	DESCRIPTION	AREA M ²	% SITE COVERAGE
	EXISTING CARPARK AREA	340.3	
	PROPOSED ADDITIONAL CARPARK	54.3	
	GENERAL PAVED AREAS	210.5	
	TOTAL HARD LANDSCAPING	605.1	28.4%
	PROPOSED SOFT LANDSCAPING (GARDEN)	617.9	29.1%

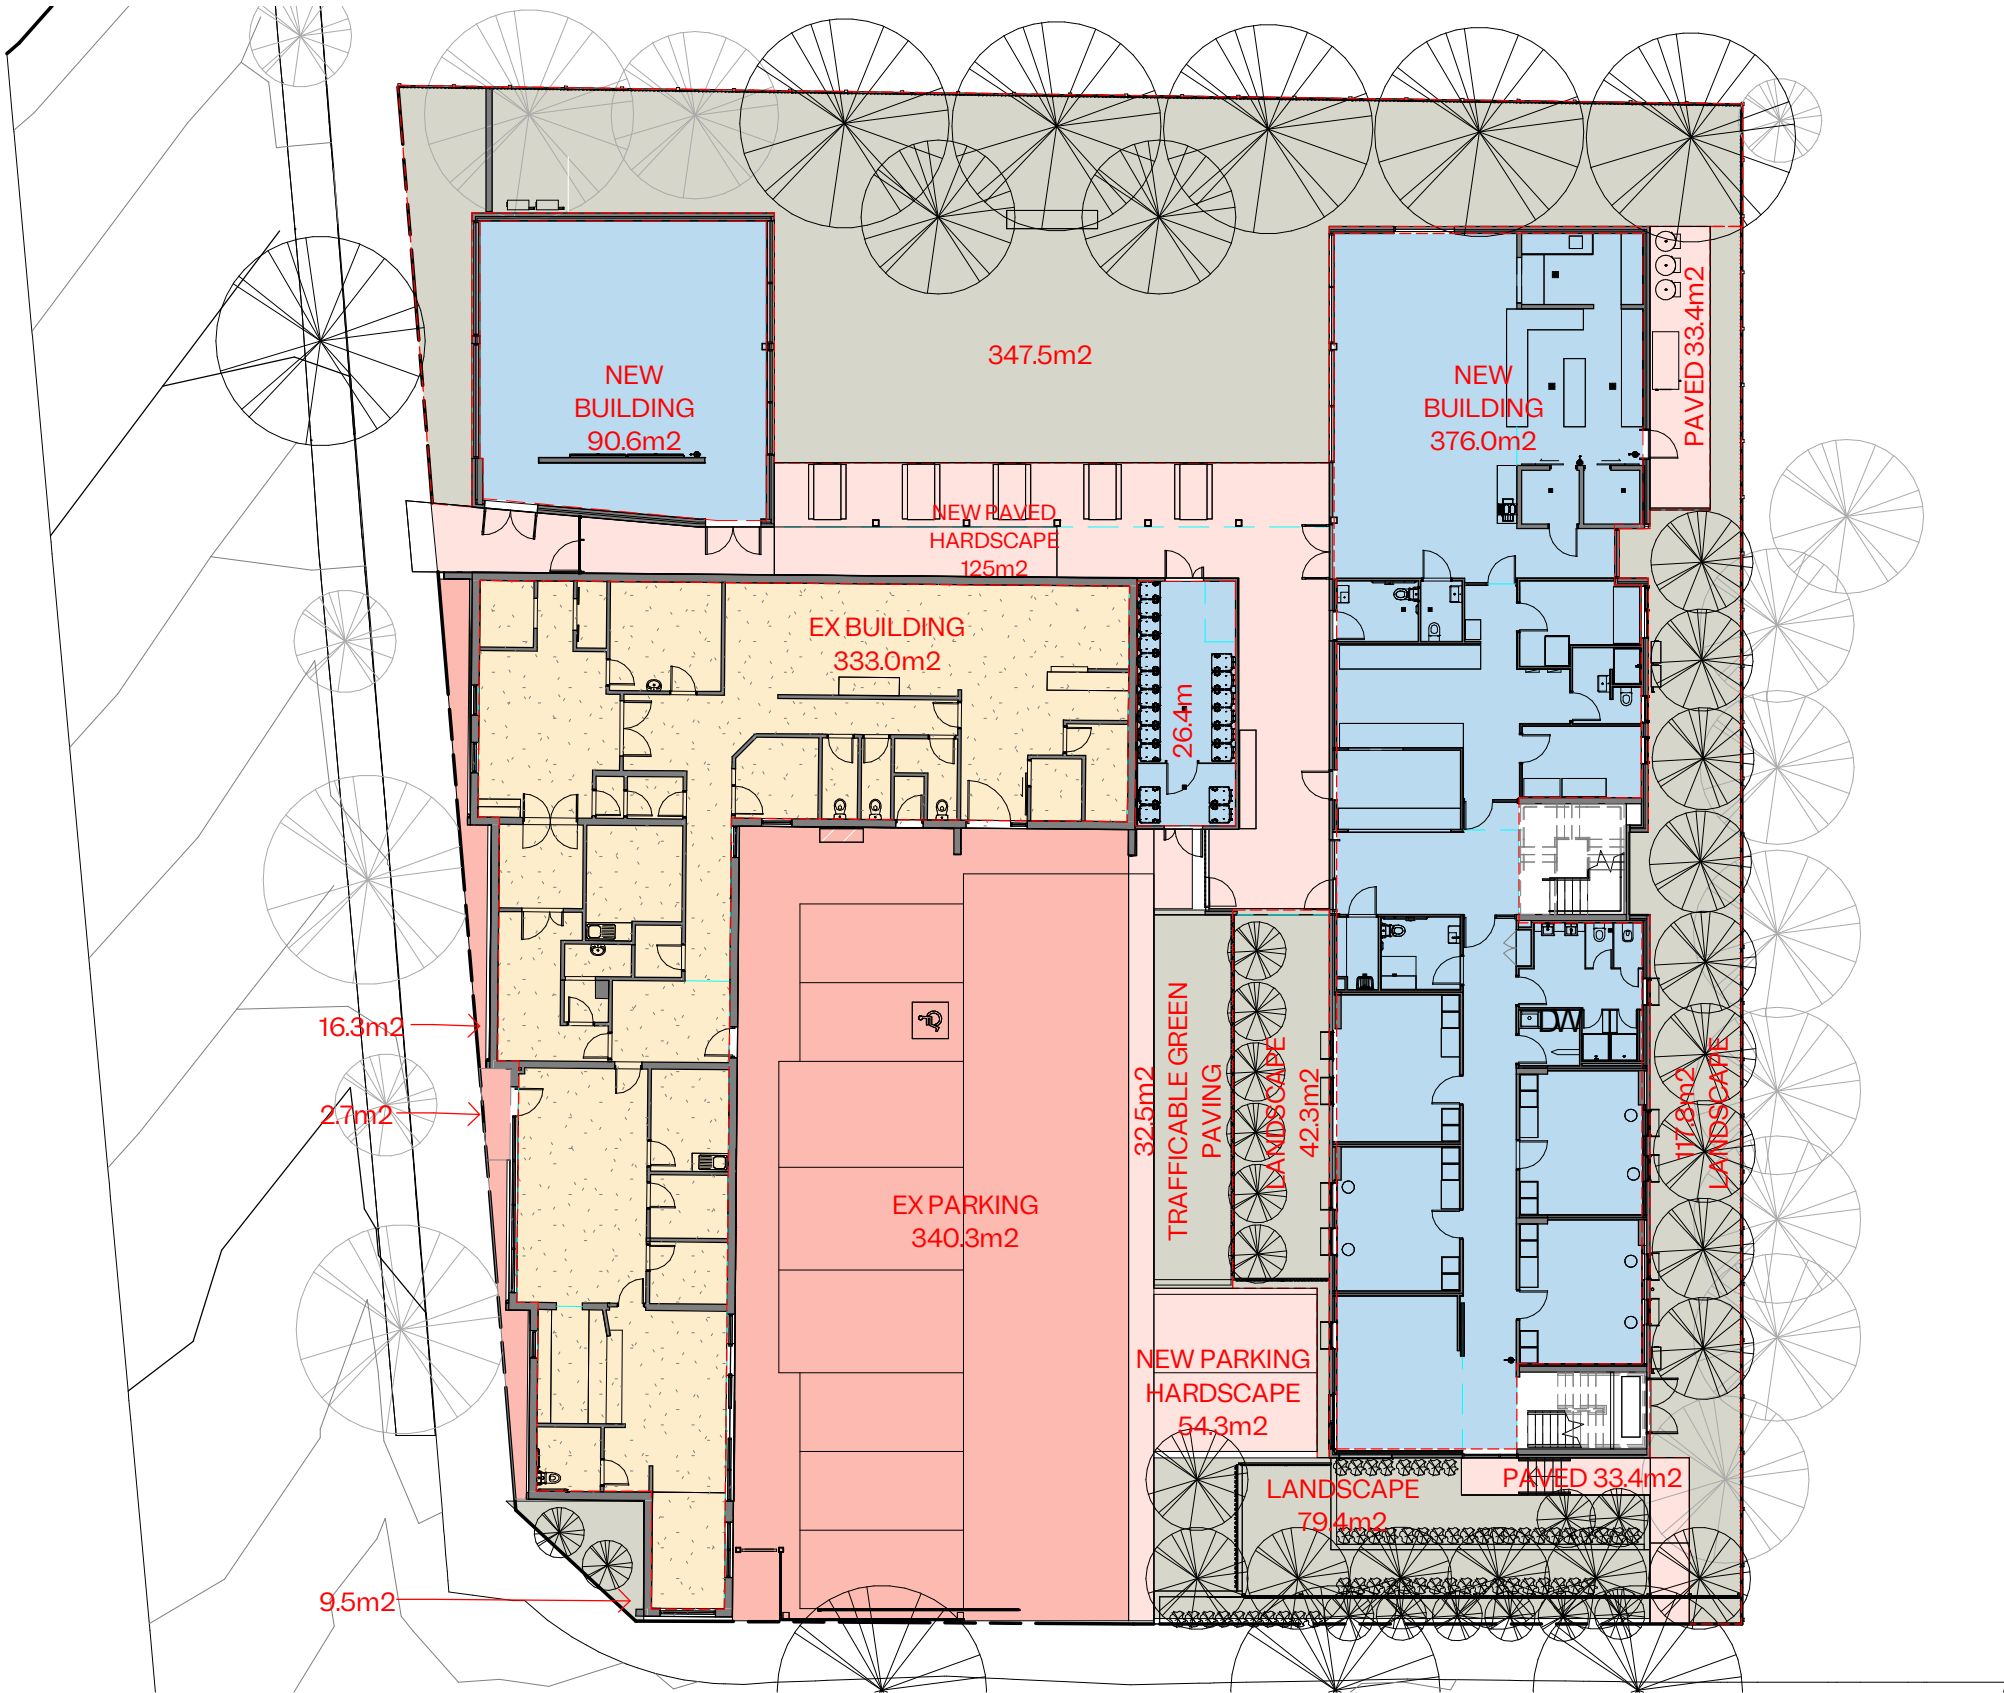


3 GROUND LEVEL FLOOR PLAN - S1 - GFA
Scale 1:250

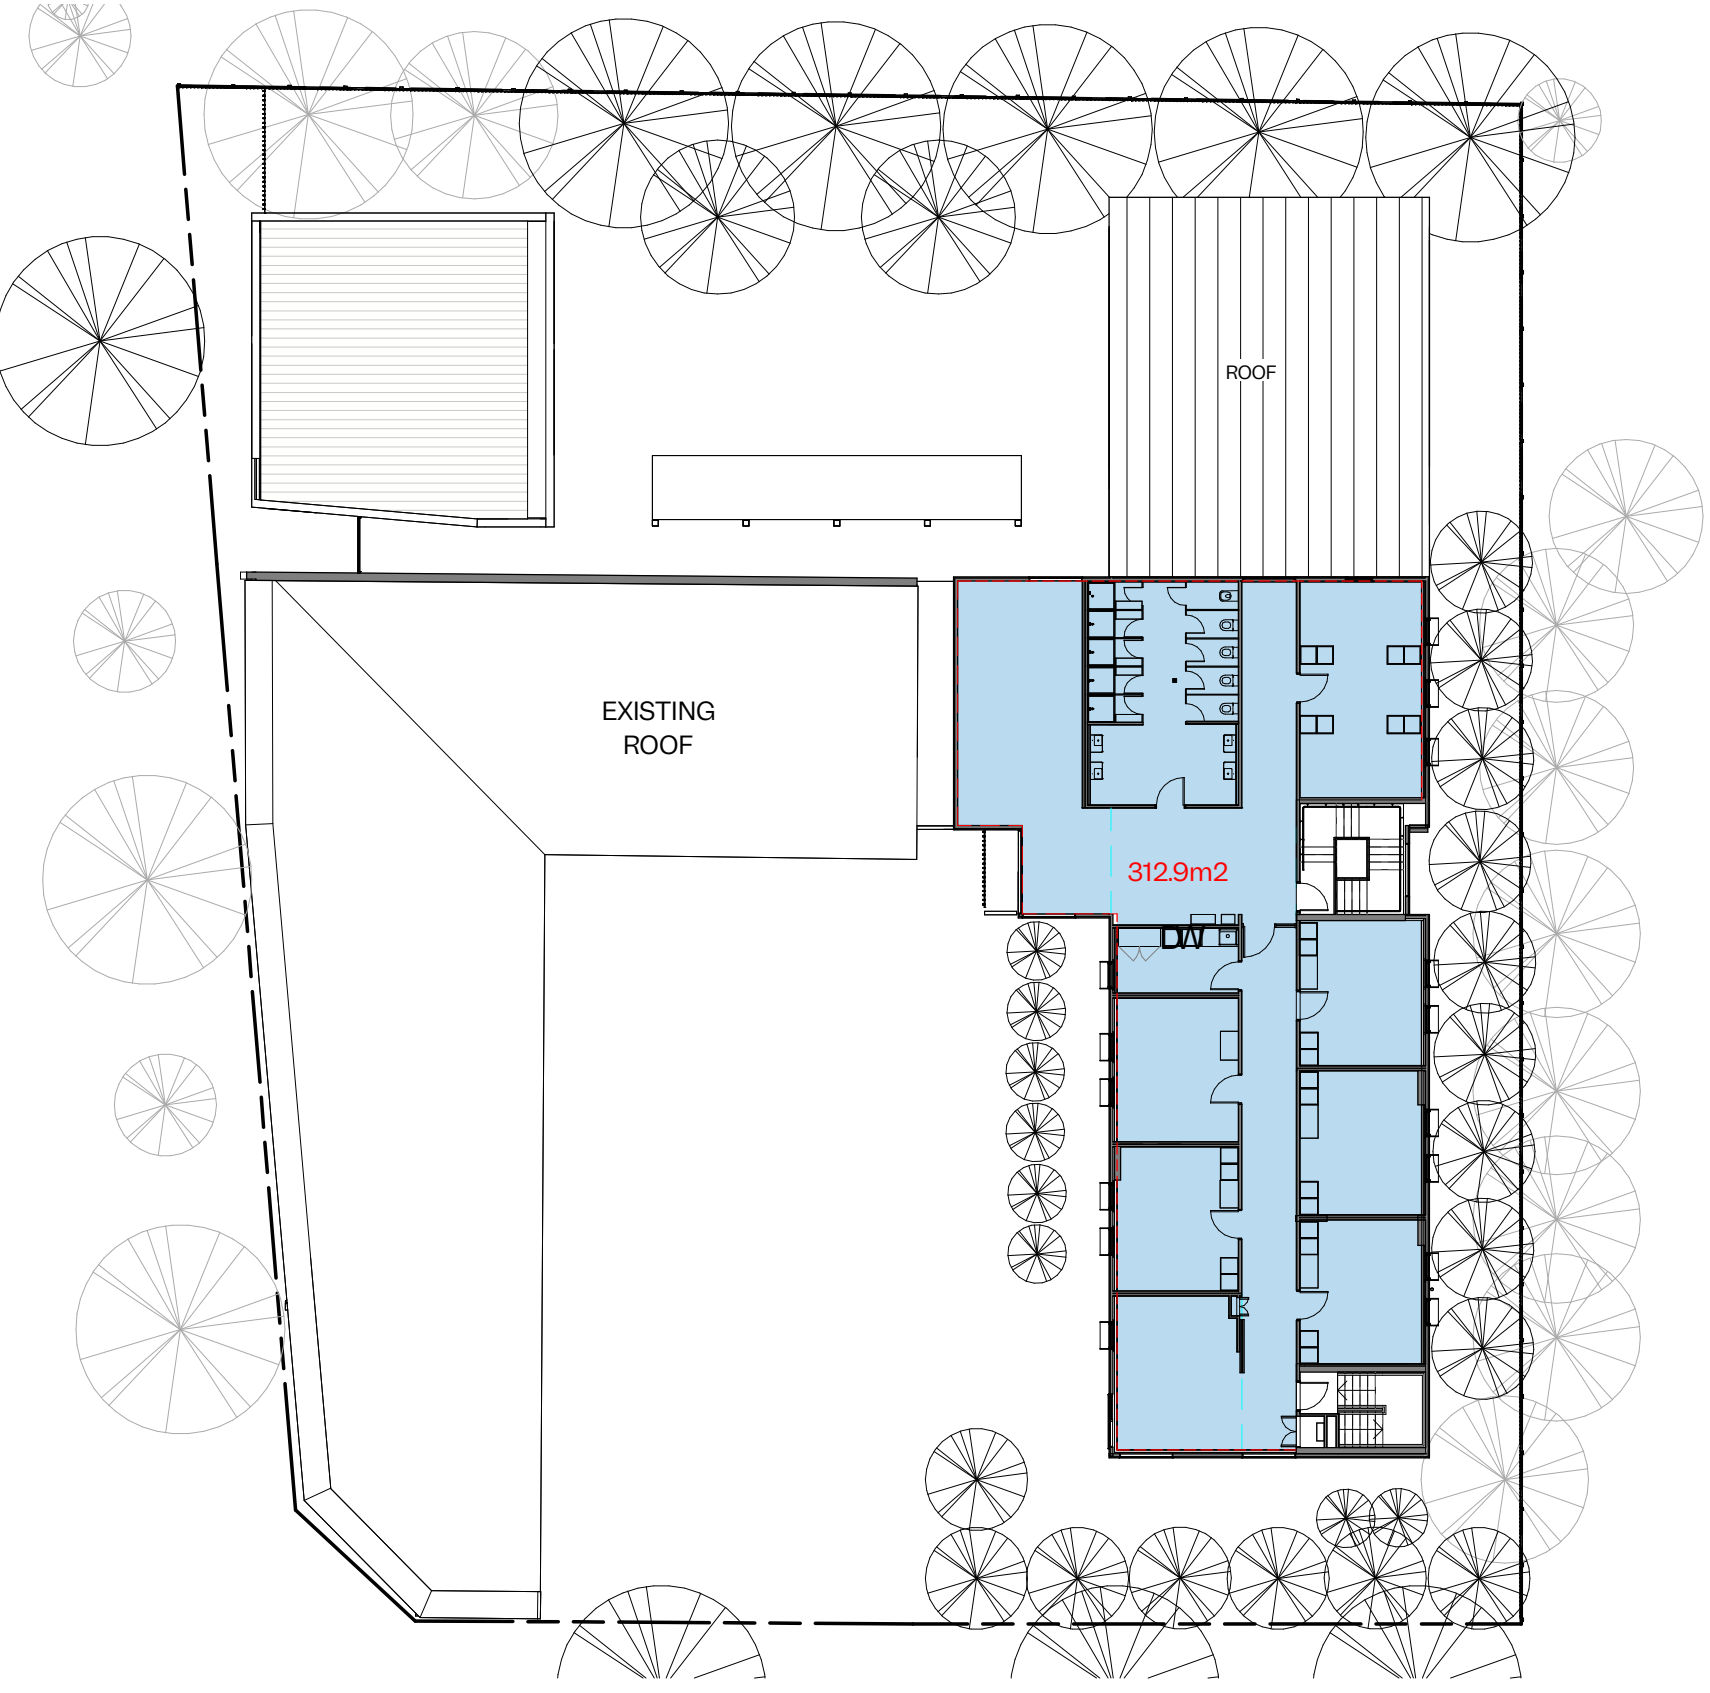

2 LEVEL 1 FLOOR PLAN - S1 - GFA
Scale 1:250

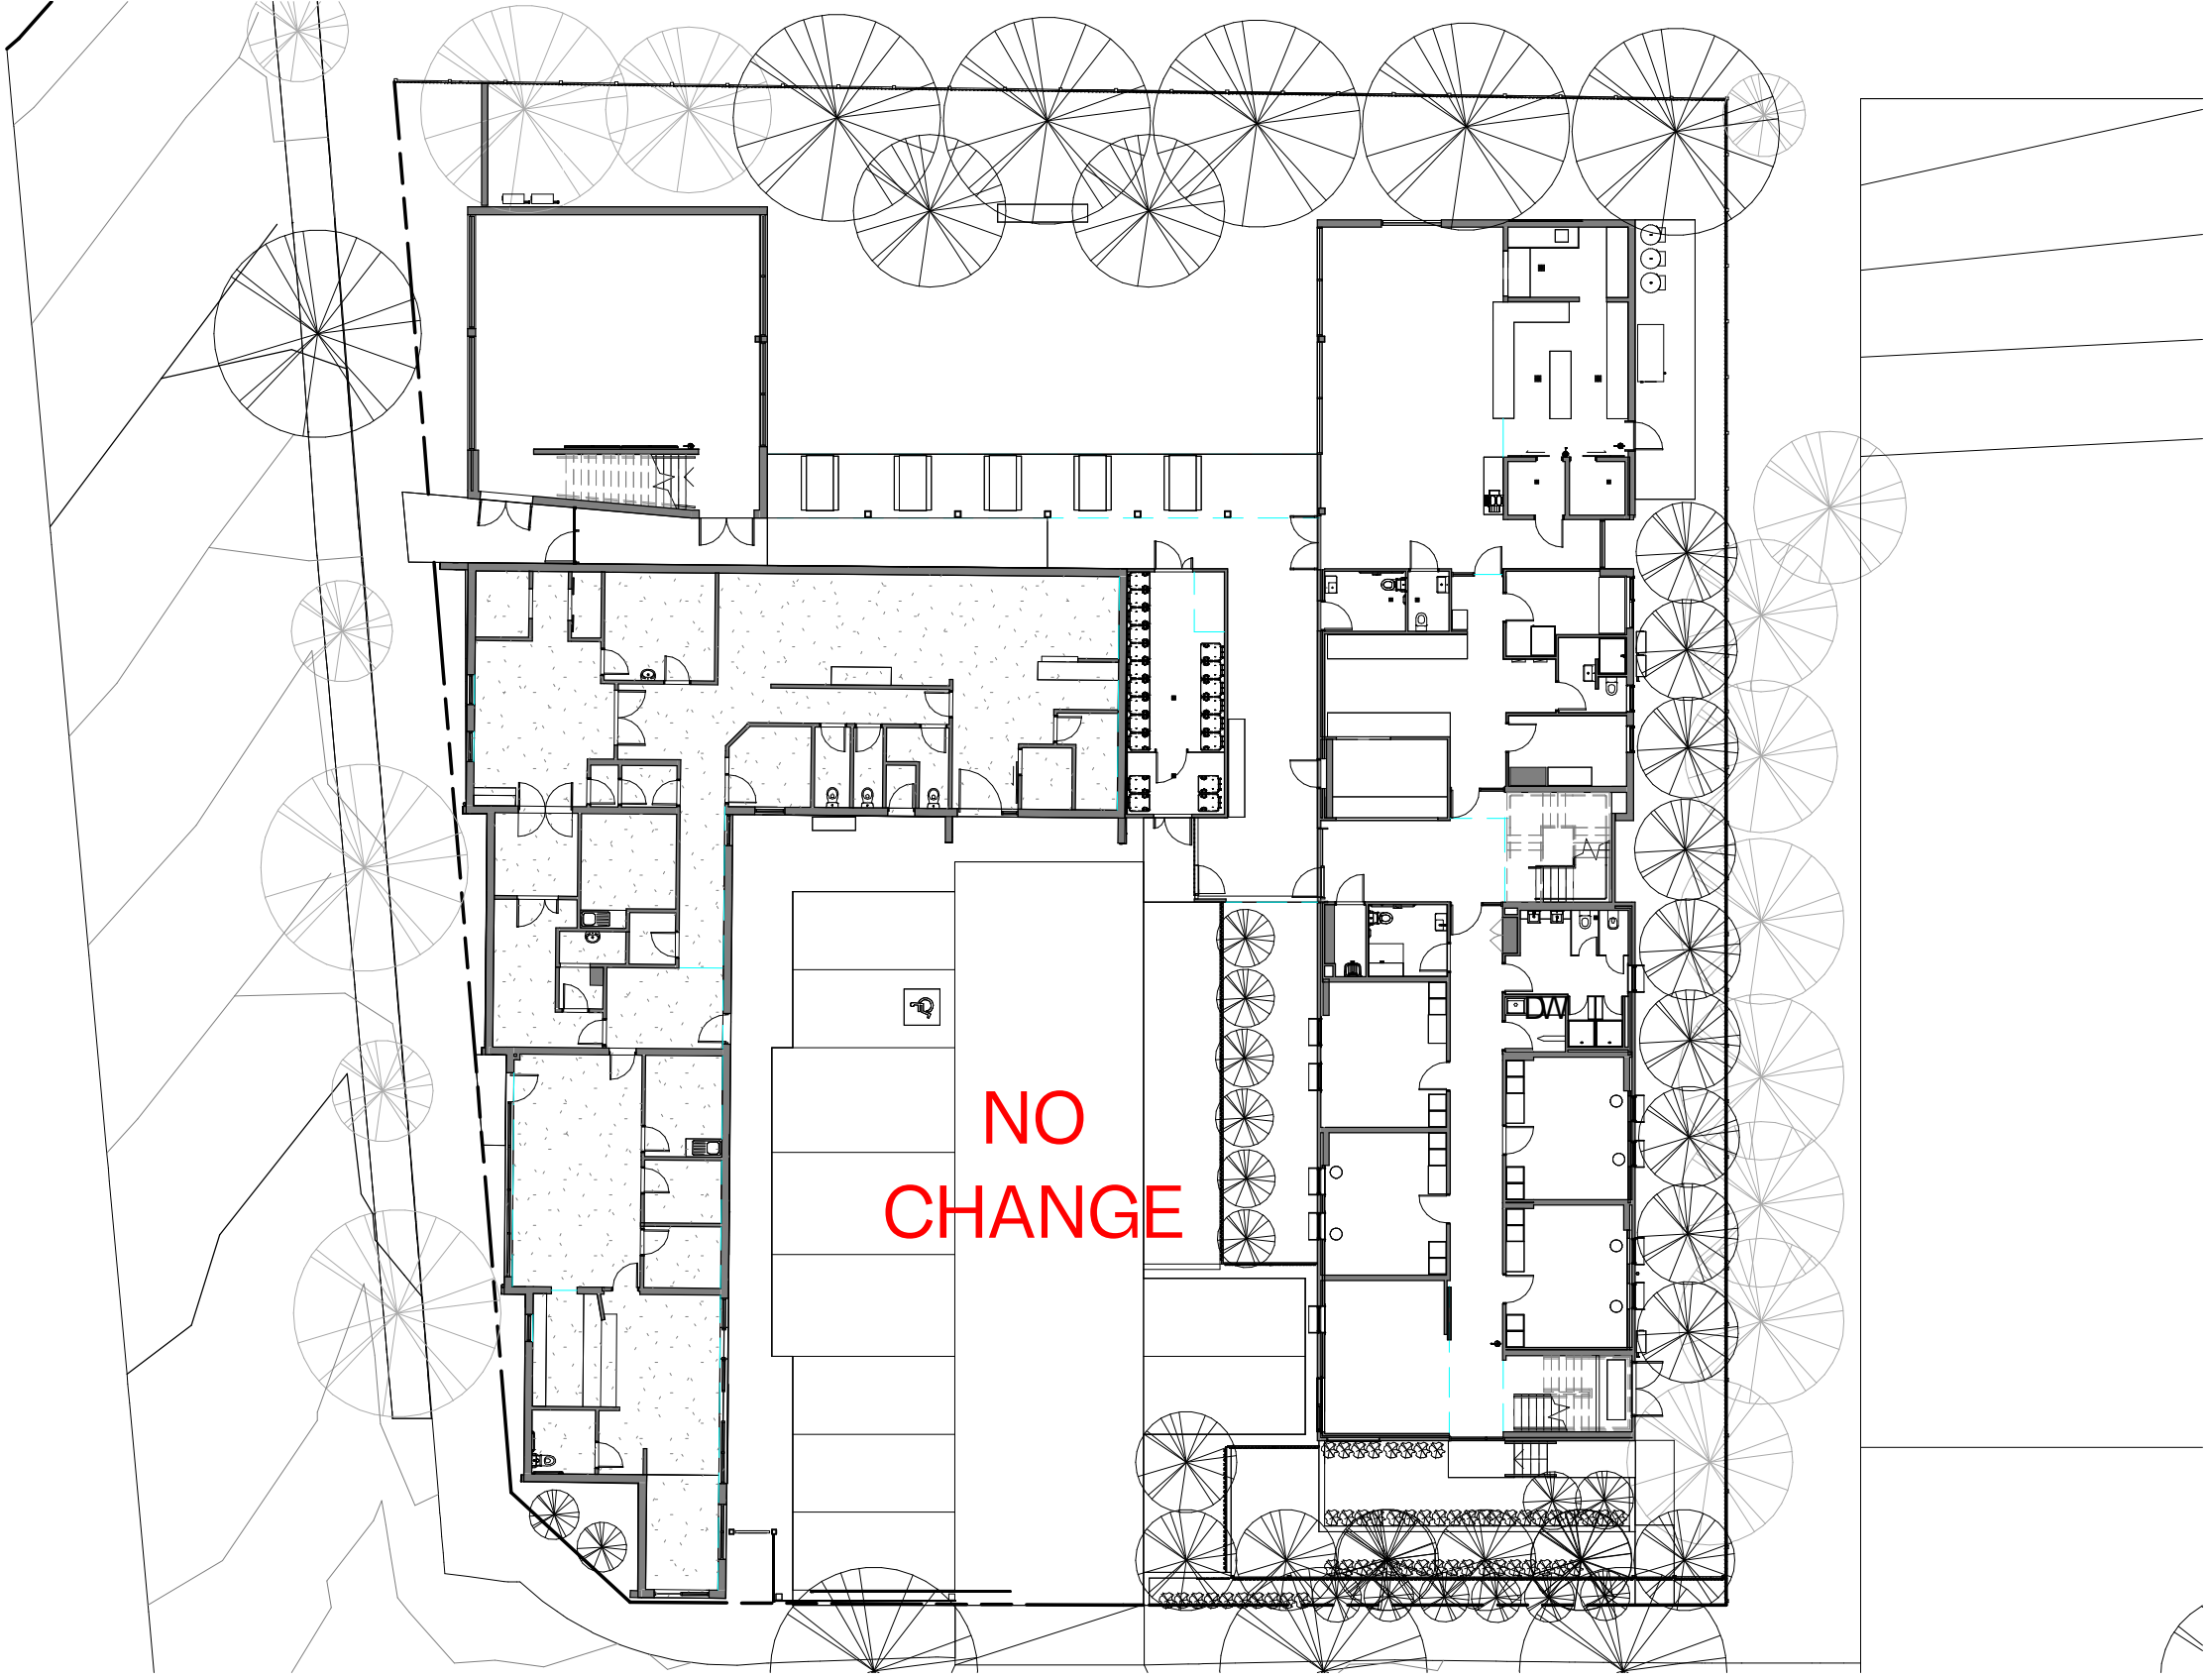

4 GROUND LEVEL FLOOR PLAN - S2 - GFA
Scale 1:250

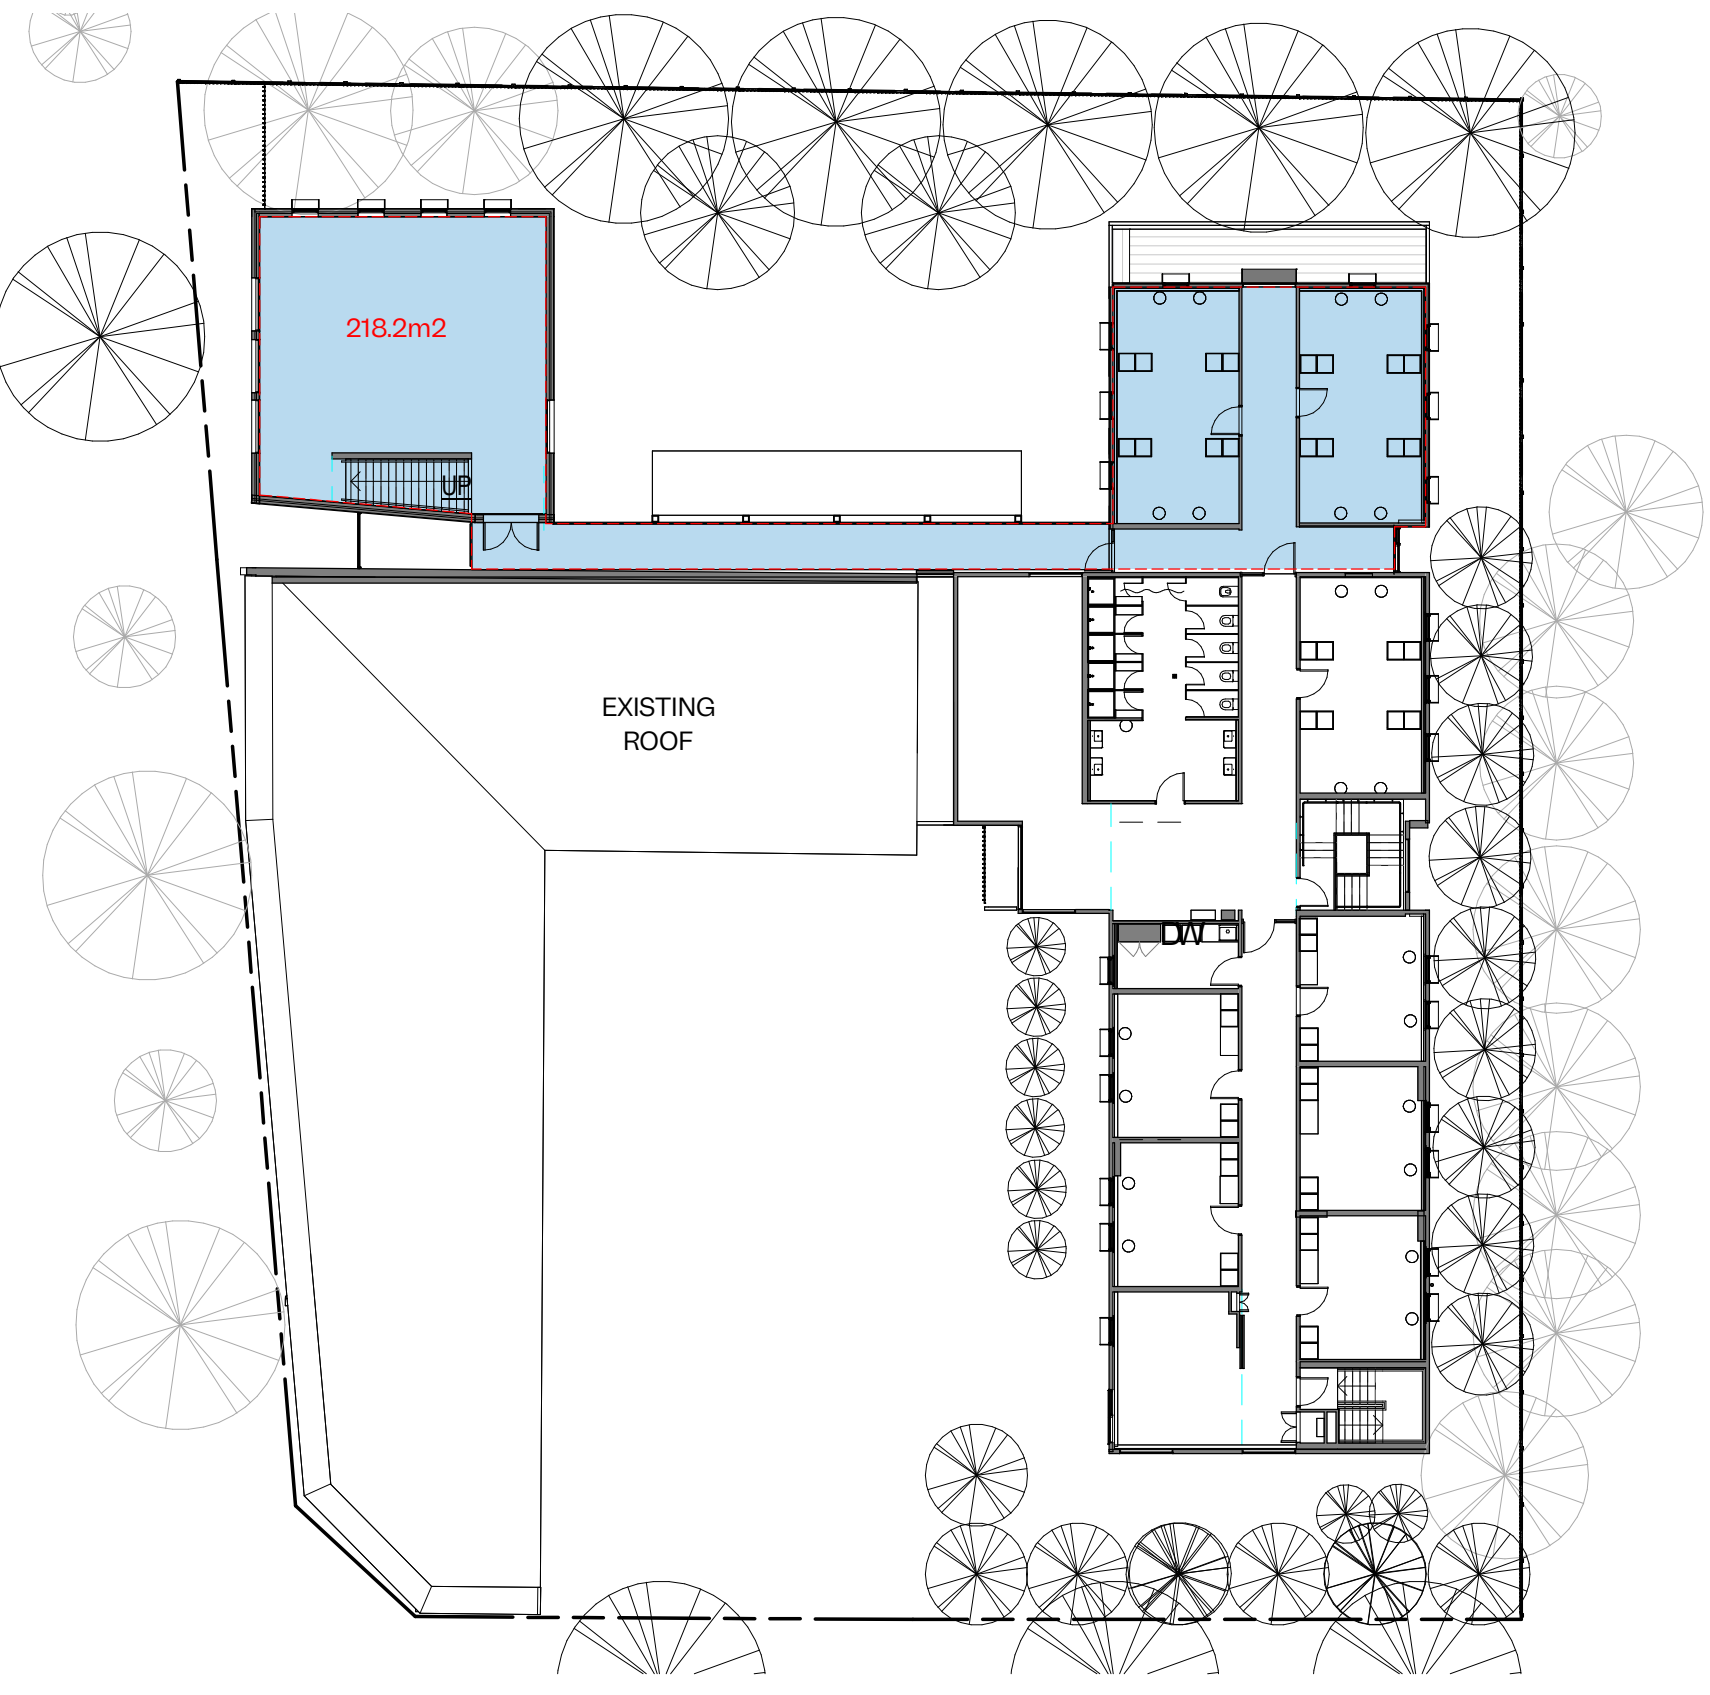

1 LEVEL 1 FLOOR PLAN - S2 - GFA
Scale 1:250