


AMENDMENTS

ISSUE	DESCRIPTION	APPROVED	DATE
A	FOR DEVELOPMENT APPLICATION	RP	15/11/19
B	FOR DEVELOPMENT APPLICATION	RP	07/01/21




1 STREET ELEVATION - NORTH
SCALE 1 : 250

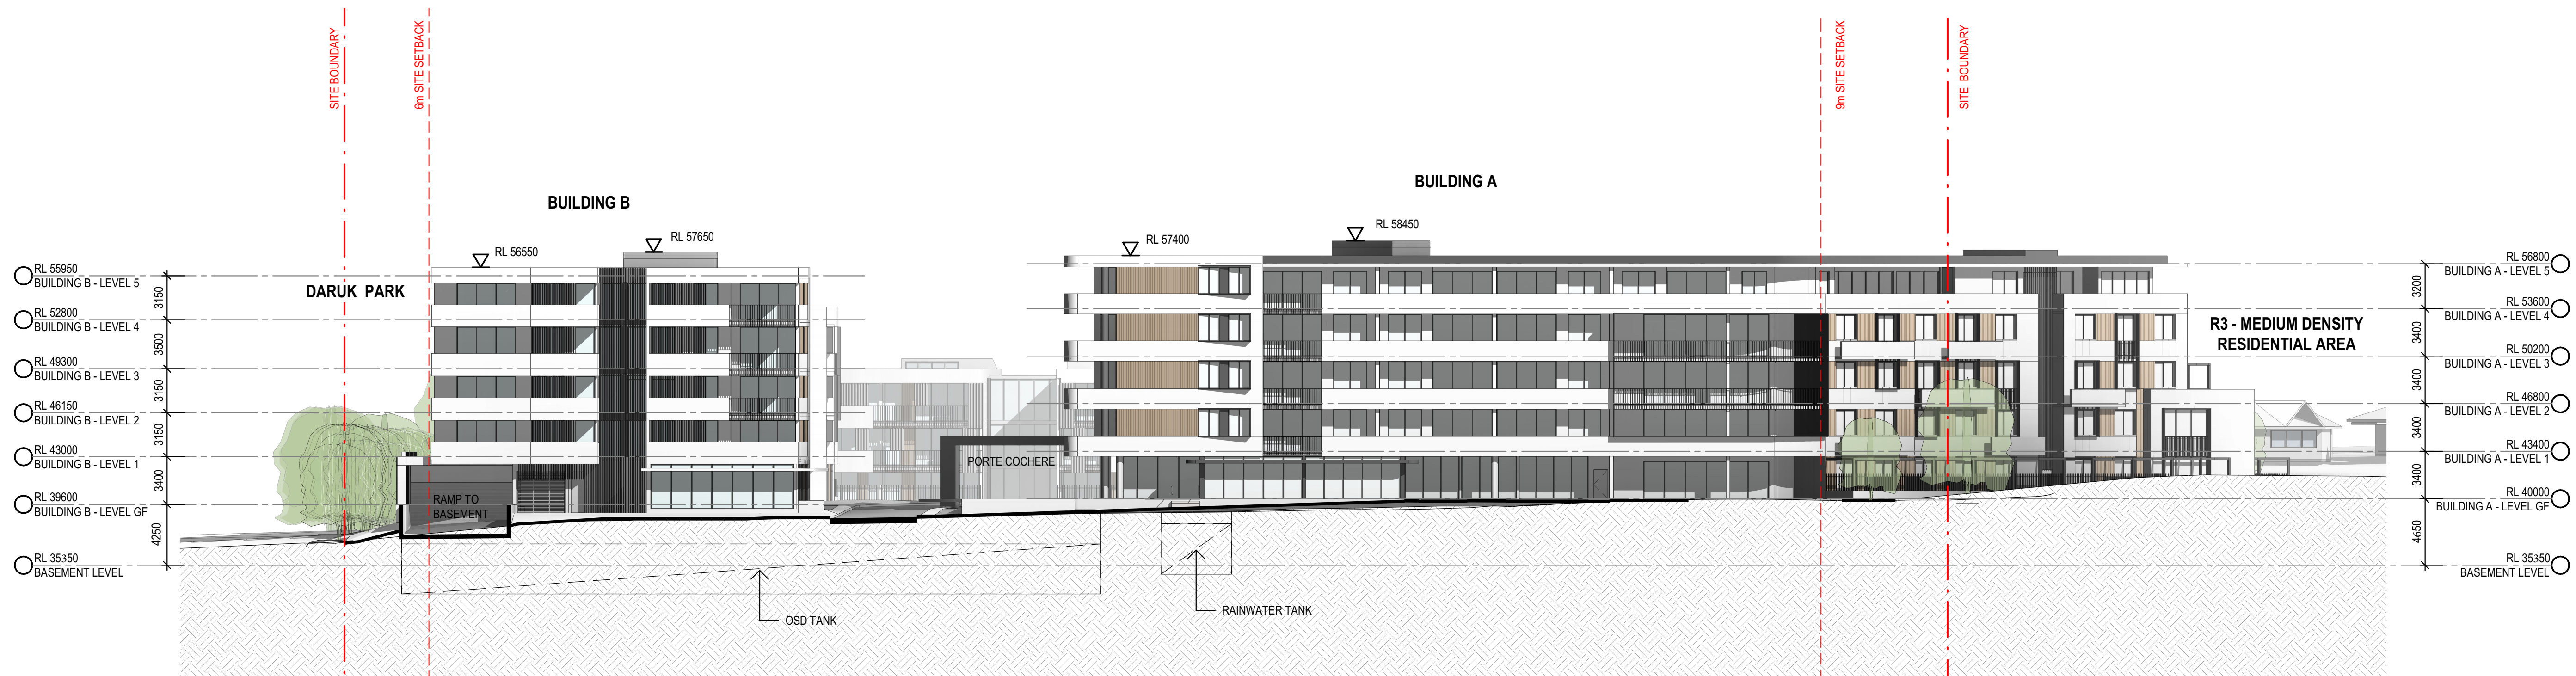

2 STREET ELEVATION - EAST (DARUK PARK)
SCALE 1 : 250

KEY PLAN

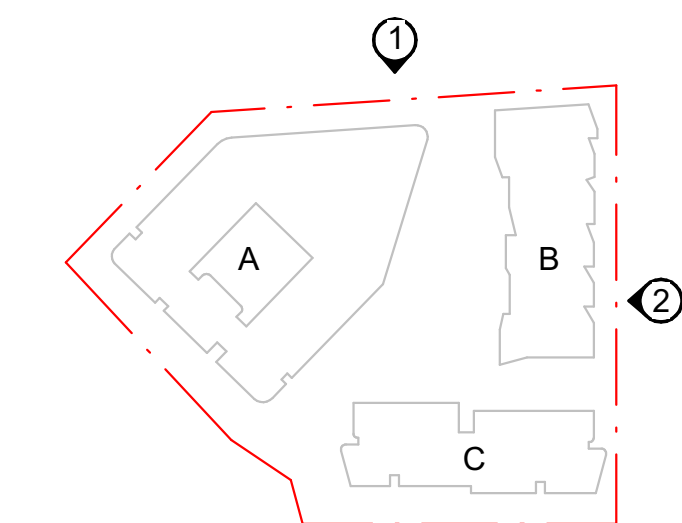

0 2 4 6 8 10 20 1:250

THIS DRAWING ISSUE HAS BEEN REVIEWED FOR

DEVELOPMENT APPLICATION

APPROVED BY: GA CHECKED BY: RP

CLIENT
SUMMIT CARE



DRAWING
STREET ELEVATION

SHEET CREATED 06/02/16 SCALE @ A1 1 : 250 DRAWN JC

PROJECT No. 2016098 A DISCP. DA-200 ISSUE B

PROJECT
CASULA AGED CARE

Lot 1, Pier 8-9, 23 Hickson Road
Walsh Bay New South Wales 2000 Australia
T 61 2 9290 2722 F 61 2 9290 1150
E sydney@jacksonteece.com
Jackson Teece Chesterman Willis Pty Ltd
Trading as Jackson Teece
ABN 15 083 807 290
Nominated Architects: Damian Barker (8192), John Gow (6790), Daniel Hudson (8315)


JACKSON TEECE

AMENDMENTS

ISSUE	DESCRIPTION	APPROVED	DATE
A	FOR DEVELOPMENT APPLICATION	RP	15/11/19
B	FOR DEVELOPMENT APPLICATION	RP	07/01/21




1 BUILDING A - NORTH WEST ELEVATION
SCALE 1 : 250

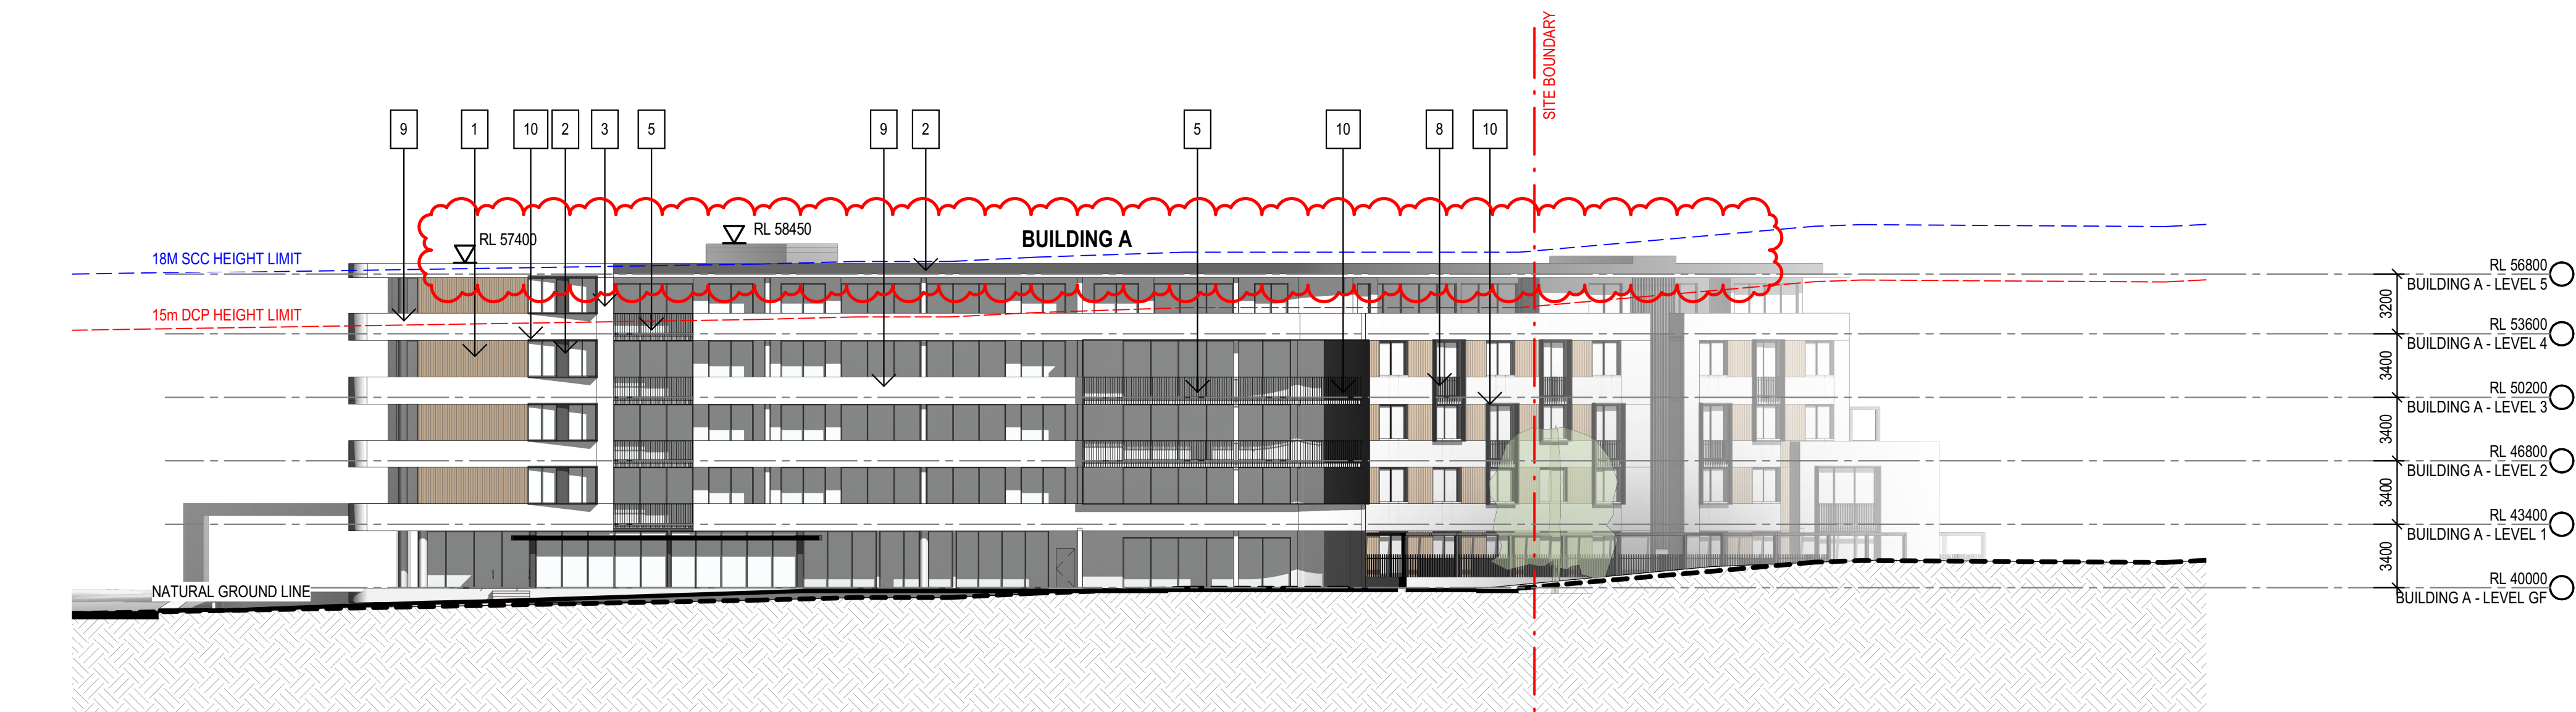

2 BUILDING A - NORTH ELEVATION
SCALE 1 : 250

KEY PLAN

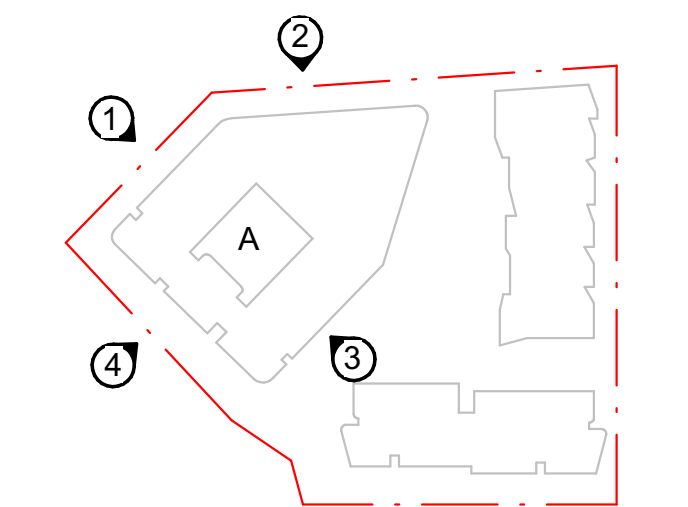

0 2 4 6 8 10 20
1:250

THIS DRAWING ISSUE HAS BEEN REVIEWED FOR

DEVELOPMENT APPLICATION

APPROVED BY: GA CHECKED BY: RP

CLIENT
SUMMIT CARE



DRAWING
ELEVATIONS - BLOCK A - 01

SHEET CREATED 06/02/16 SCALE @ A1 1 : 250 DRAWN JC

PROJECT No. 2016098 DRAWING No. DA-201 ISSUE B

PROJECT
CASULA AGED CARE

Lot 1, Pier 8-9, 23 Hickson Road
Walsh Bay New South Wales 2000 Australia
T 61 2 9290 2722 F 61 2 9290 1150
E sydney@jacksonteece.com
Jackson Teece Chesterman Willis Pty Ltd
Trading as Jackson Teece
ABN 15 683 807 290
Nominated Architects: Damian Barker (8192), John Gow (6790), Daniel Hudson (8315)

JACKSON TEECE





1- FEATURE CLADDING 2- EXTERNAL CLADDING 3- CONCRETE WALLS 4- PERGOLAS 5- FLAT BAR BALCONIES 6- LOUVRES 7- GLASS BALUSTRADE 8- JULIETTE BALCONIES 9- SOLID BALUSTRADE 10- WINDOW SHROUDS

AMENDMENTS

ISSUE	DESCRIPTION	APPROVED	DATE
A	FOR DEVELOPMENT APPLICATION	RP	15/11/19
B	FOR DEVELOPMENT APPLICATION	RP	07/01/21



KEY PLAN

 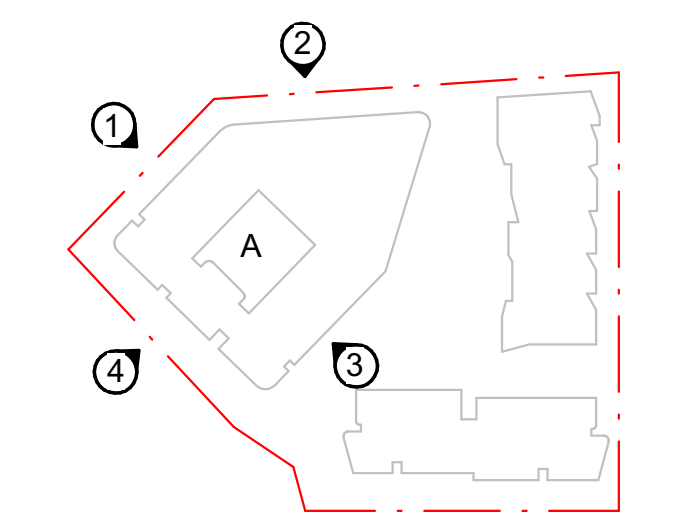

THIS DRAWING ISSUE HAS BEEN REVIEWED FOR

DEVELOPMENT APPLICATION

APPROVED BY: GA CHECKED BY: RP

CLIENT: SUMMIT CARE



DRAWING ELEVATIONS - BLOCK A - 02

SHEET CREATED: 06/02/16 SCALE @ A1: 1:250 DRAWN: JC

PROJECT No. 2016098 DRAWING No. DA-202 ISSUE B

PROJECT: CASULA AGED CARE

Lot 1, Pier 8-9, 23 Hickson Road
Walsh Bay New South Wales 2000 Australia
T 61 2 9290 2722 F 61 2 9290 1150
E sydney@jacksonteece.com
Jackson Teece Chesterman Willis Pty Ltd
Trading as Jackson Teece
ABN 15 683 807 290
Nominated Architects: Damian Barker (8192), John Gow (6790), Daniel Hudson (8315)


JACKSON TEECE




1- FEATURE CLADDING 2- EXTERNAL CLADDING 3- CONCRETE WALLS 4- PERGOLAS 5- FLAT BAR BALCONIES 6- LOUVRES 7- GLASS BALUSTRADE 8- JULIETTE BALCONIES 9- SOLID BALUSTRADE 10- WINDOW SHROUDS

AMENDMENTS

ISSUE	DESCRIPTION	APPROVED	DATE
A	FOR DEVELOPMENT APPLICATION	RP	15/11/19
B	FOR DEVELOPMENT APPLICATION	RP	07/01/21

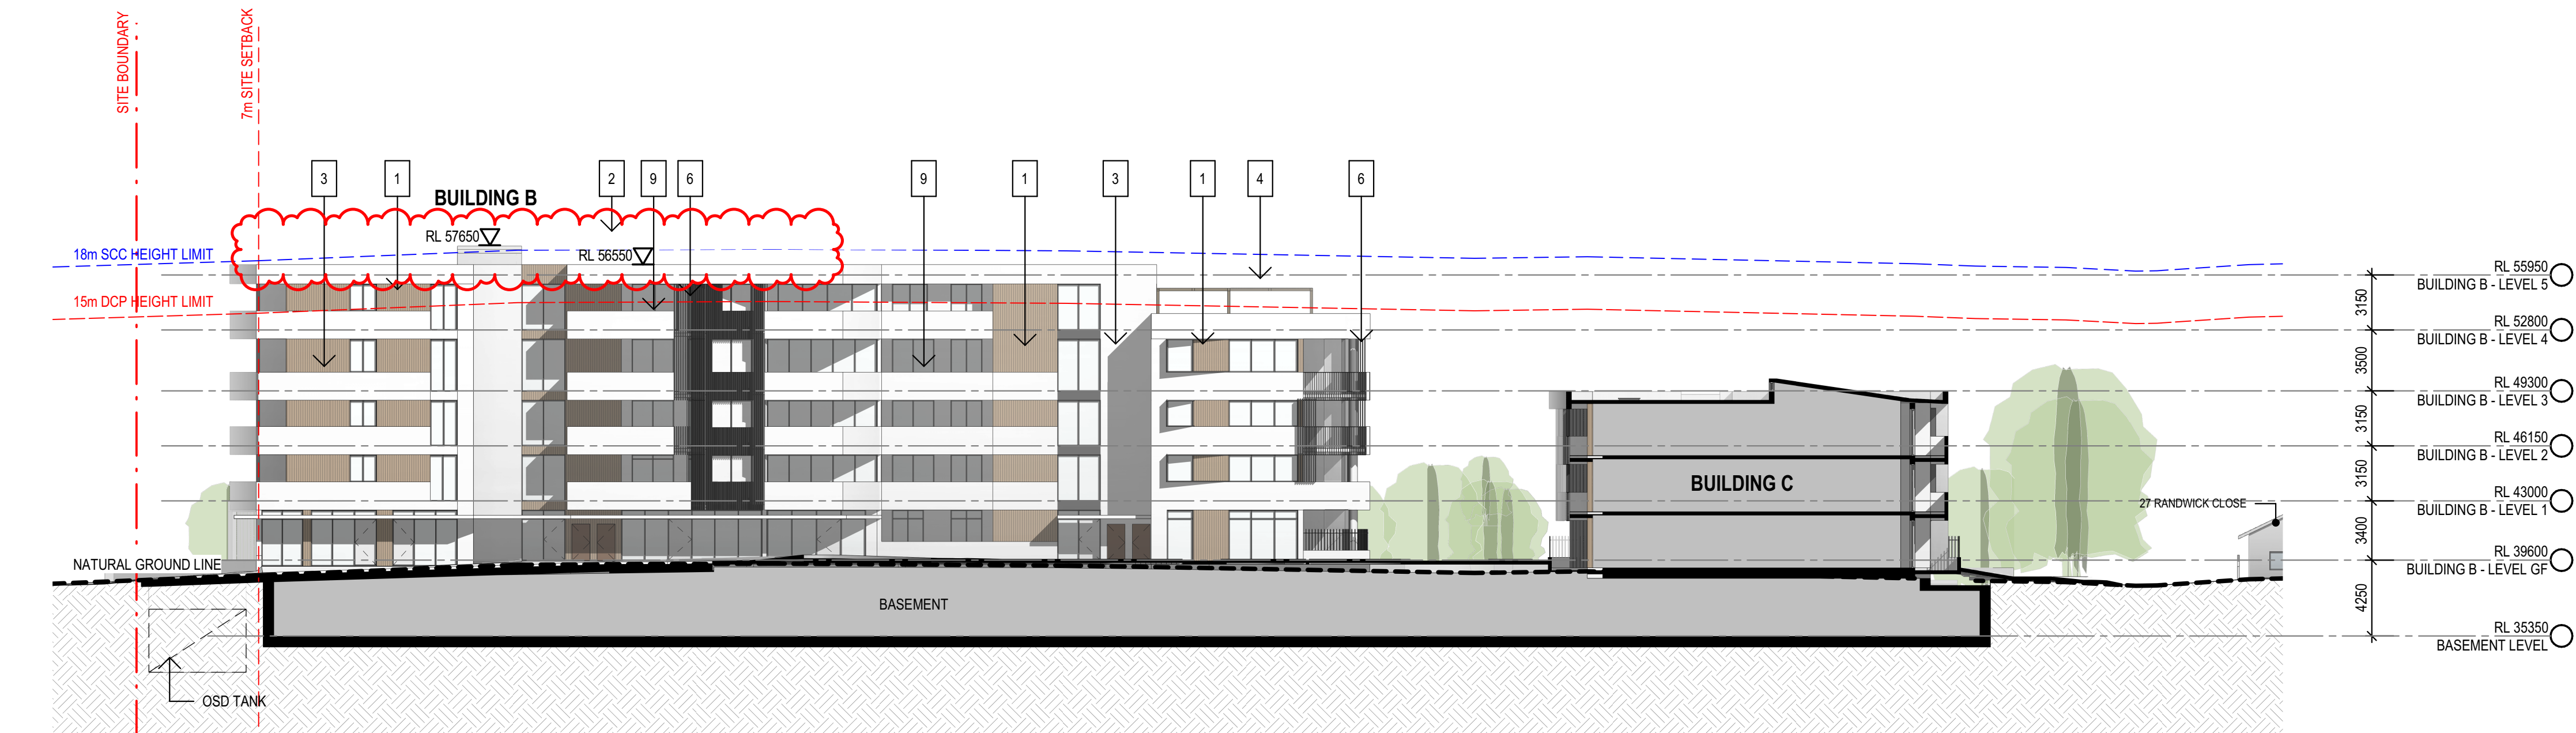


1 BUILDING B - WEST ELEVATION
SCALE 1 : 250

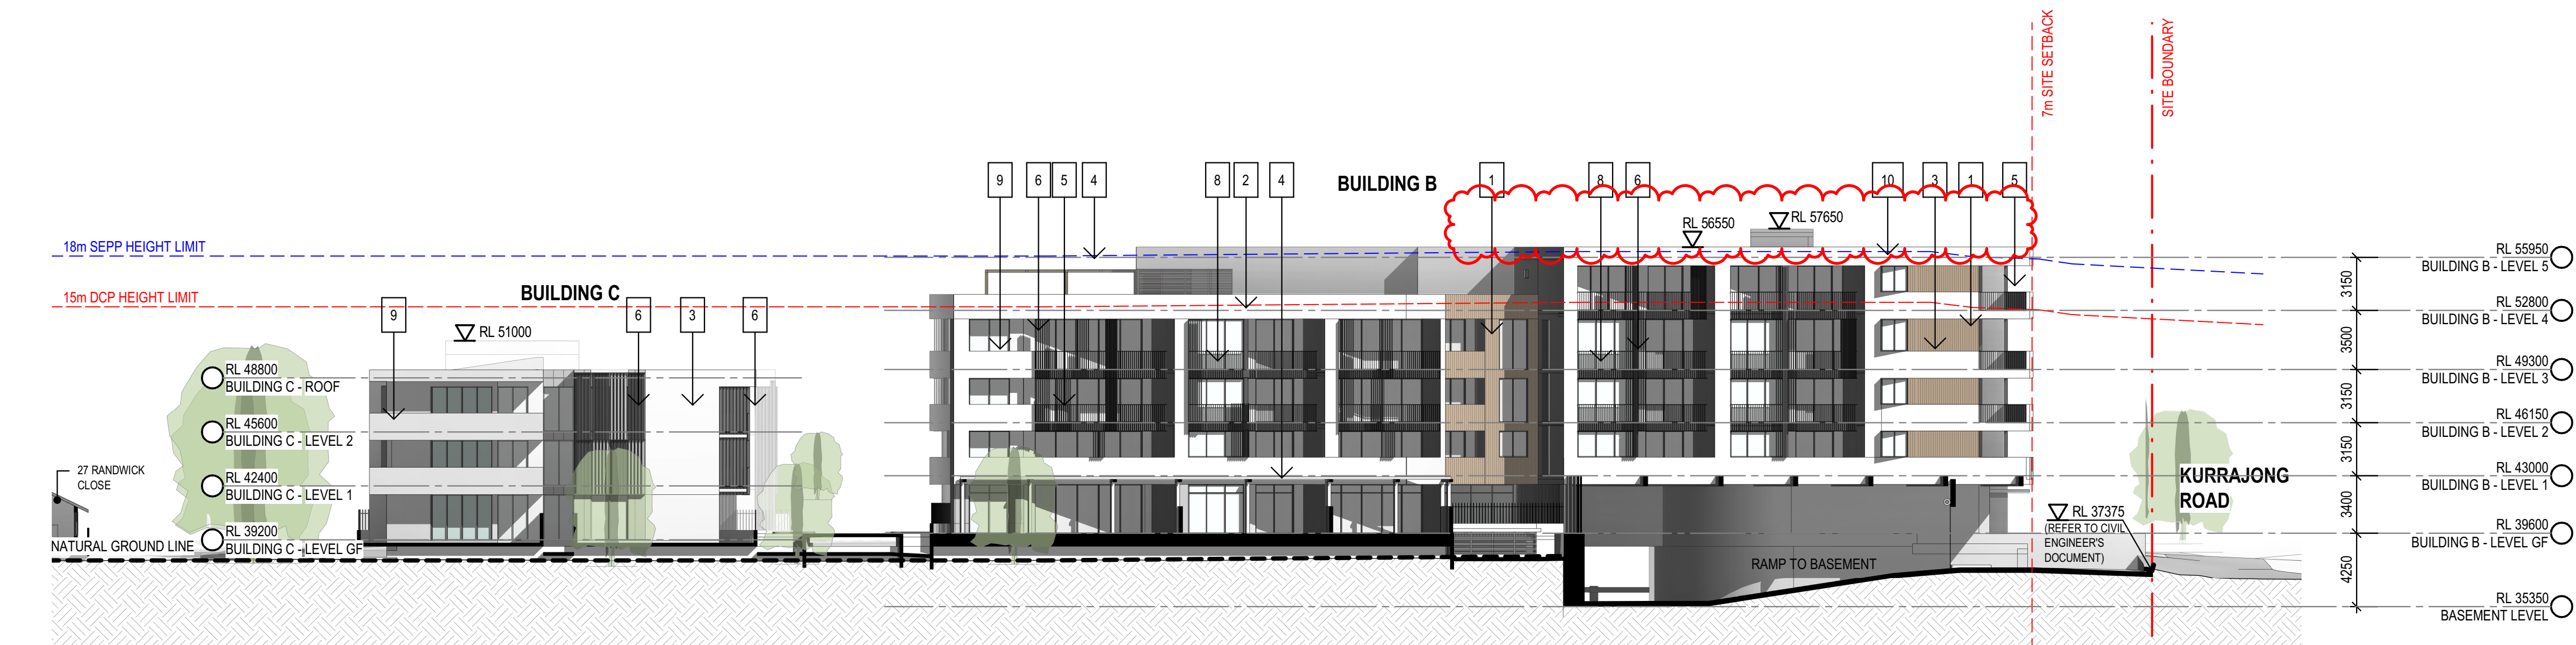

2 BUILDING B - EAST ELEVATION
SCALE 1 : 250

KEY PLAN

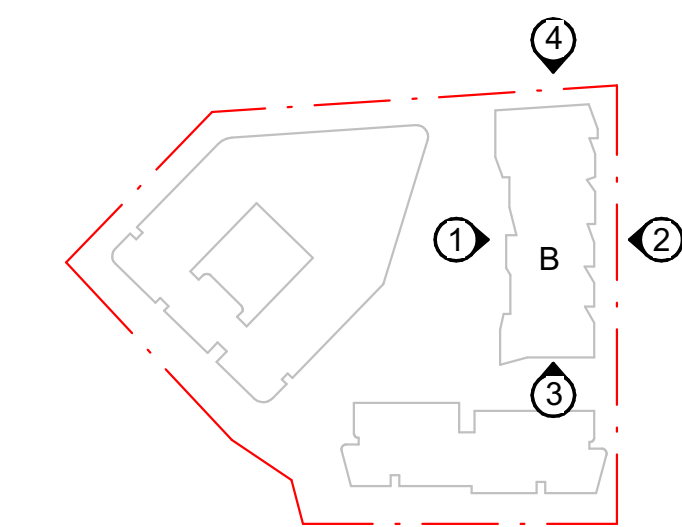

0 2 4 6 8 10 20 1:250

THIS DRAWING ISSUE HAS BEEN REVIEWED FOR

DEVELOPMENT APPLICATION

APPROVED BY: GA CHECKED BY: RP

CLIENT SUMMIT CARE



DRAWING ELEVATIONS - BLOCK B - 01

SHEET CREATED 04/10/19 SCALE @ A1 1 : 250 DRAWN JC

PROJECT No. 2016098 DRAWING No. DA-203 ISSUE B

PROJECT CASULA AGED CARE

Lot 1, Pier 8-9, 23 Hickson Road
Walsh Bay New South Wales 2000 Australia
T 61 2 9290 2722 F 61 2 9290 1150
E sydney@jacksonteece.com
Jackson Teece Chesterman Willis Pty Ltd
Trading as Jackson Teece
ABN 15 083 807 290
Nominated Architects: Damian Barker (8192), John Gow (6790), Daniel Hudson (8315)


JACKSON TEECE




1 - FEATURE CLADDING 2 - EXTERNAL CLADDING 3 - CONCRETE WALLS 4 - PERGOLAS 5 - FLAT BAR BALCONIES 6 - LOUVRES 7 - GLASS BALUSTRADE 8 - JULIETTE BALCONIES 9 - SOLID BALUSTRADE 10 - WINDOW SHROUDS

AMENDMENTS

ISSUE	DESCRIPTION	APPROVED	DATE
A	FOR DEVELOPMENT APPLICATION	RP	15/11/19
B	FOR DEVELOPMENT APPLICATION	RP	07/01/21

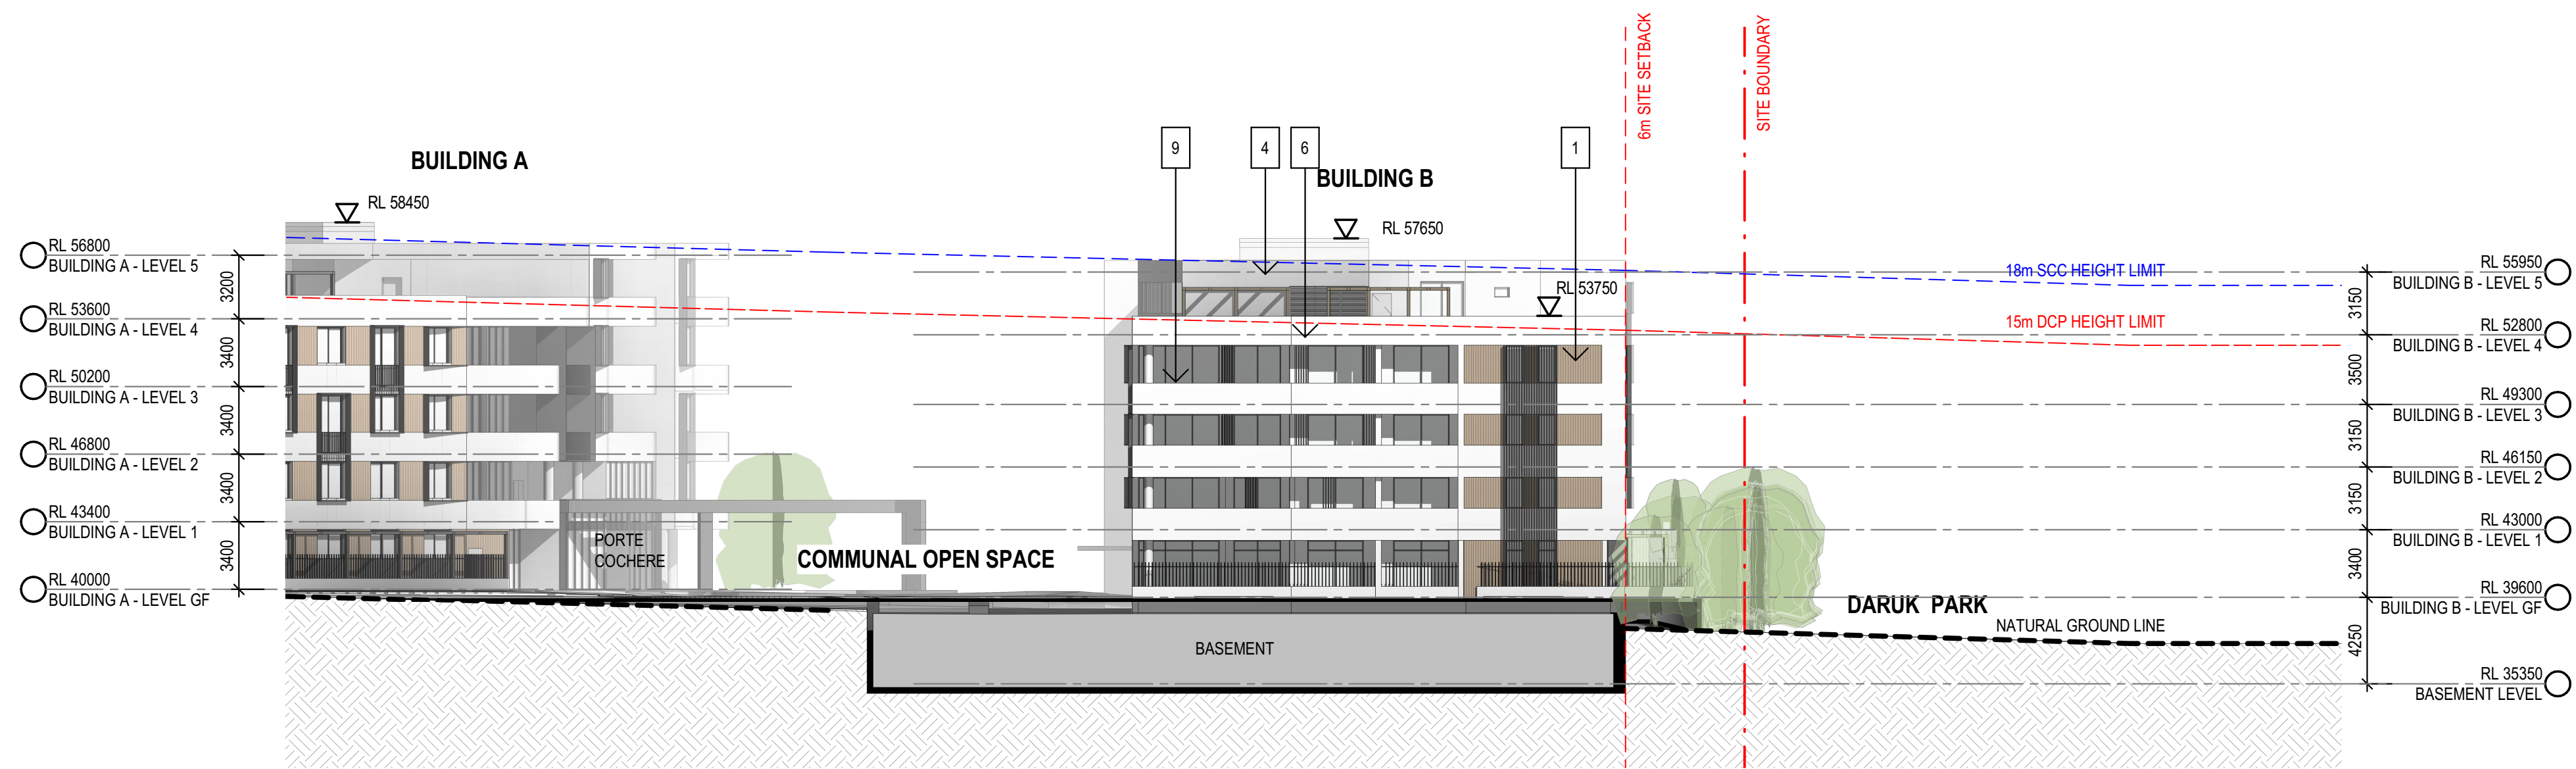


3 BUILDING B - SOUTH ELEVATION
SCALE 1 : 250

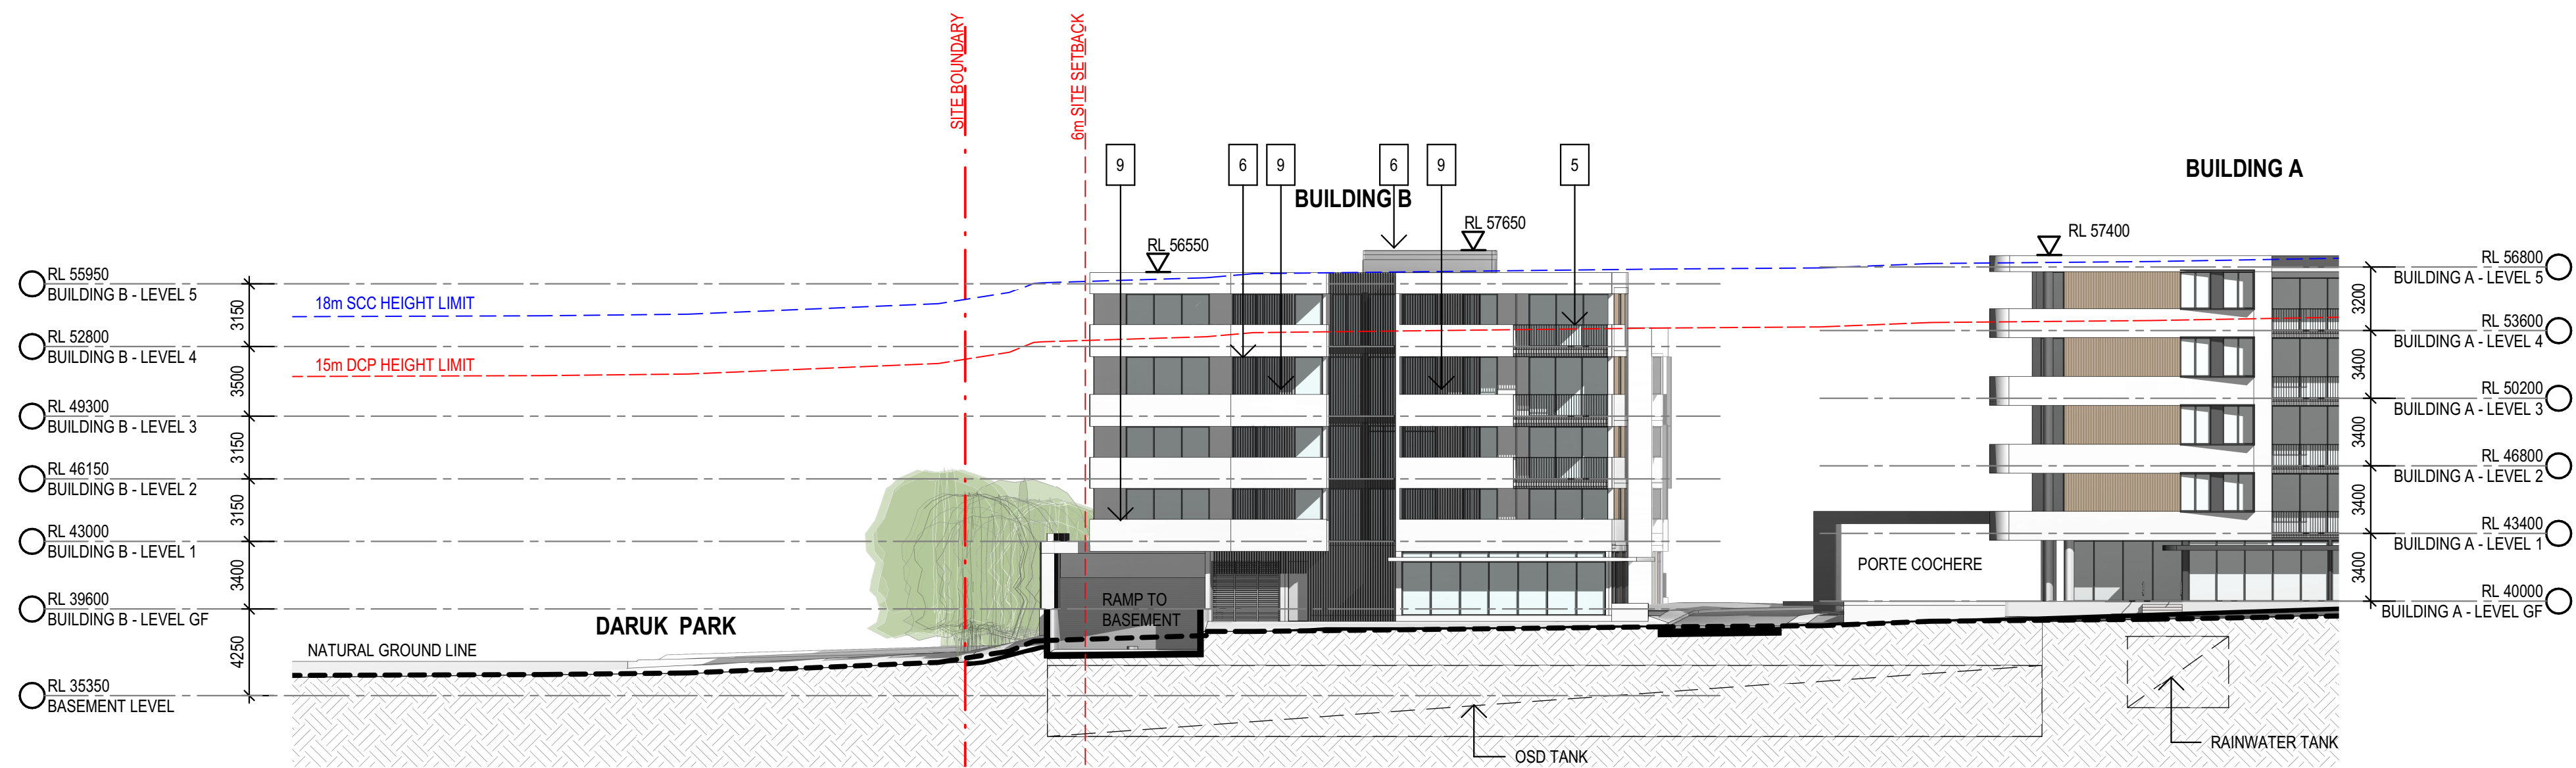

4 BUILDING B - NORTH ELEVATION
SCALE 1 : 250

KEY PLAN

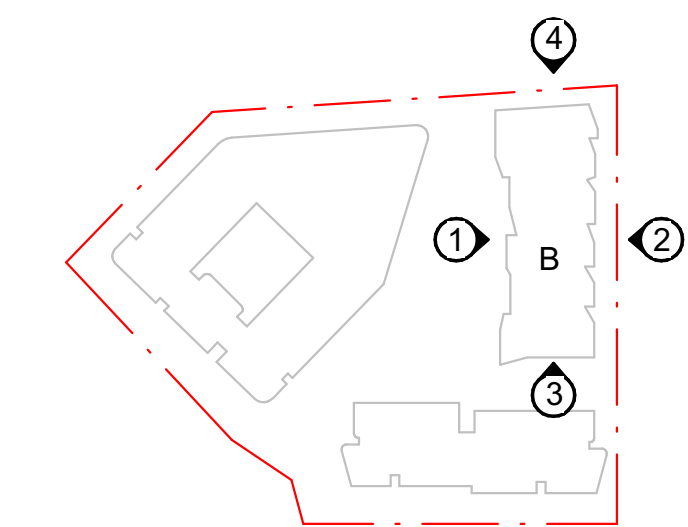

0 2 4 6 8 10 20
1:250

THIS DRAWING ISSUE HAS BEEN REVIEWED FOR

DEVELOPMENT APPLICATION

APPROVED BY: GA CHECKED BY: RP

CLIENT
SUMMIT CARE



DRAWING
ELEVATIONS - BLOCK B - 02


SHEET CREATED 06/02/16 SCALE @ A1 1 : 250 DRAWN JC

PROJECT No. 2016098 DRAWING No. DA-204 ISSUE B

PROJECT
CASULA AGED CARE

Lot 1, Pier 8-9, 23 Hickson Road
Walsh Bay New South Wales 2000 Australia
T 61 2 9290 2722 F 61 2 9290 1150
E sydney@jacksonteece.com
Jackson Teece Chesterman Willis Pty Ltd
Trading as Jackson Teece
ABN 15 683 807 290
Nominated Architects: Damian Barker (8192), John Gow (6790), Daniel Hudson (8315)

JACKSON TEECE

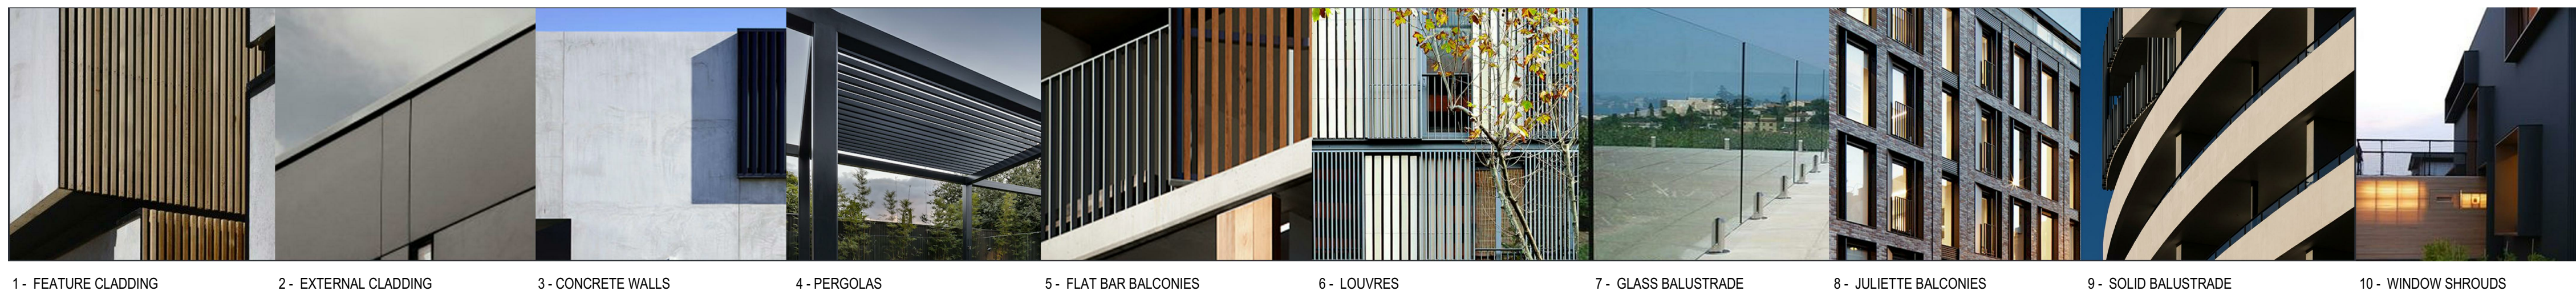


1 - FEATURE CLADDING 2 - EXTERNAL CLADDING 3 - CONCRETE WALLS 4 - PERGOLAS 5 - FLAT BAR BALCONIES 6 - LOUVRES 7 - GLASS BALUSTRADE 8 - JULIETTE BALCONIES 9 - SOLID BALUSTRADE 10 - WINDOW SHROUDS

AMENDMENTS


ISSUE	DESCRIPTION	APPROVED	DATE
A	FOR DEVELOPMENT APPLICATION	RP	15/11/19
B	FOR DEVELOPMENT APPLICATION	RP	07/01/21




1 BUILDING C - NORTH ELEVATION
SCALE 1 : 250

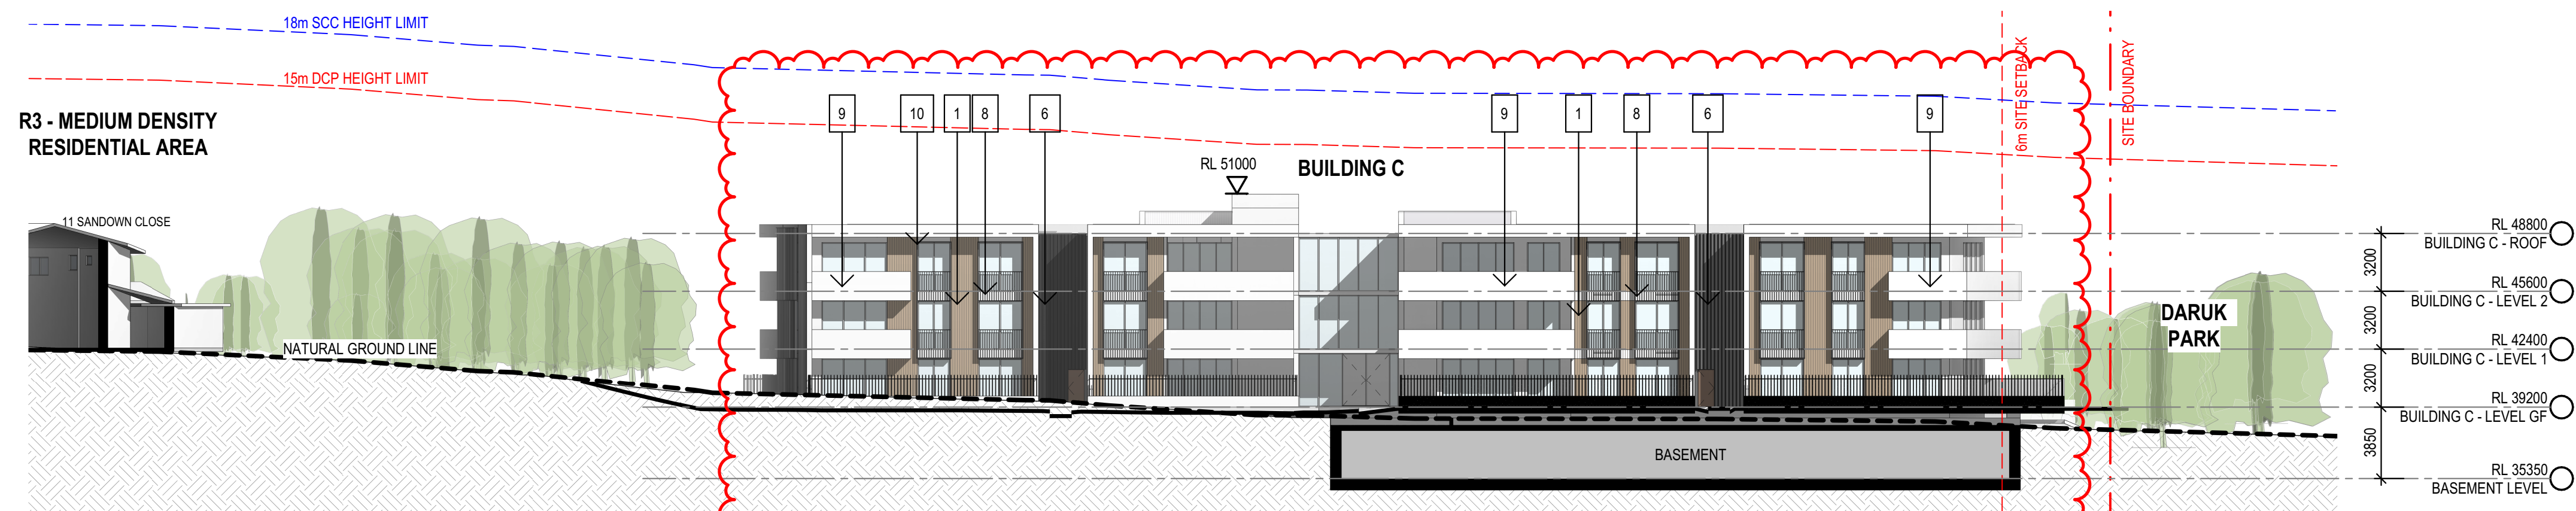

2 BUILDING C - SOUTH ELEVATION
SCALE 1 : 250

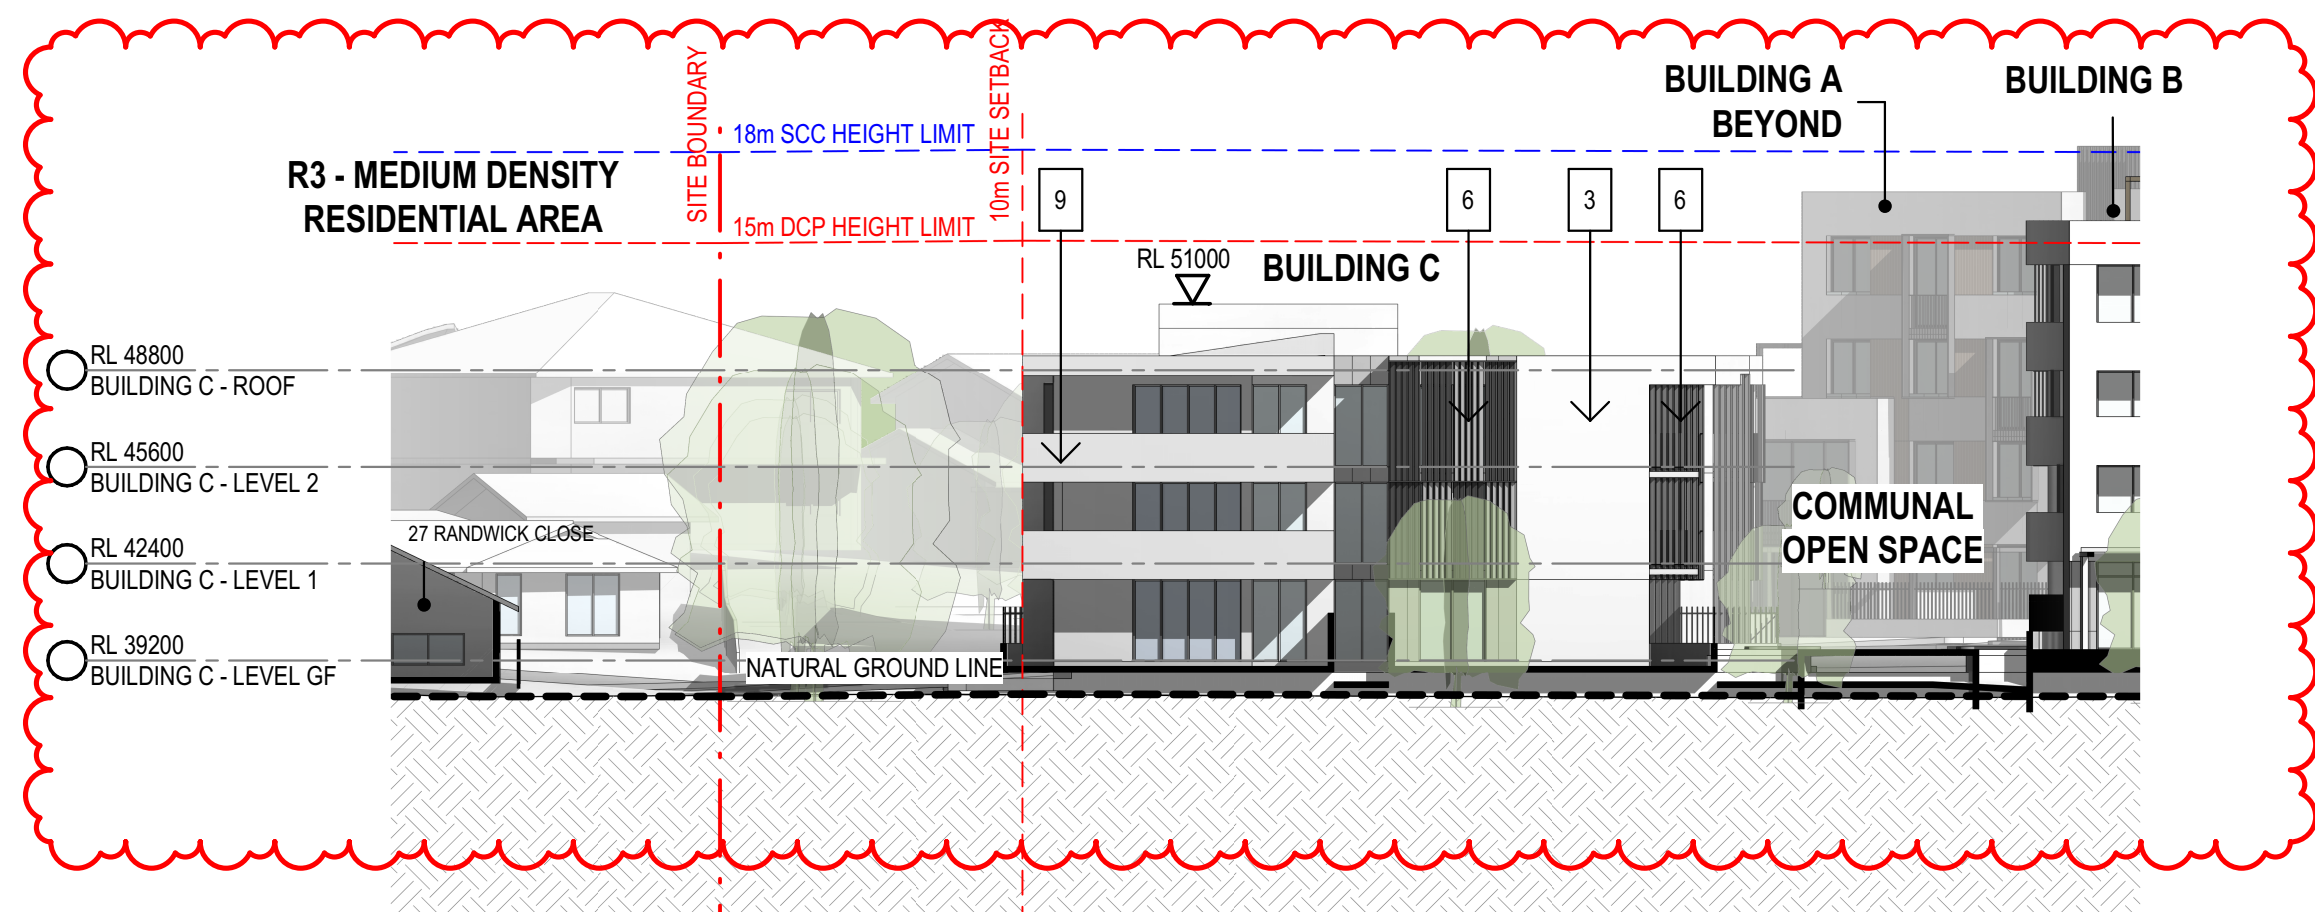


3 BUILDING C - EAST ELEVATION
SCALE 1 : 250

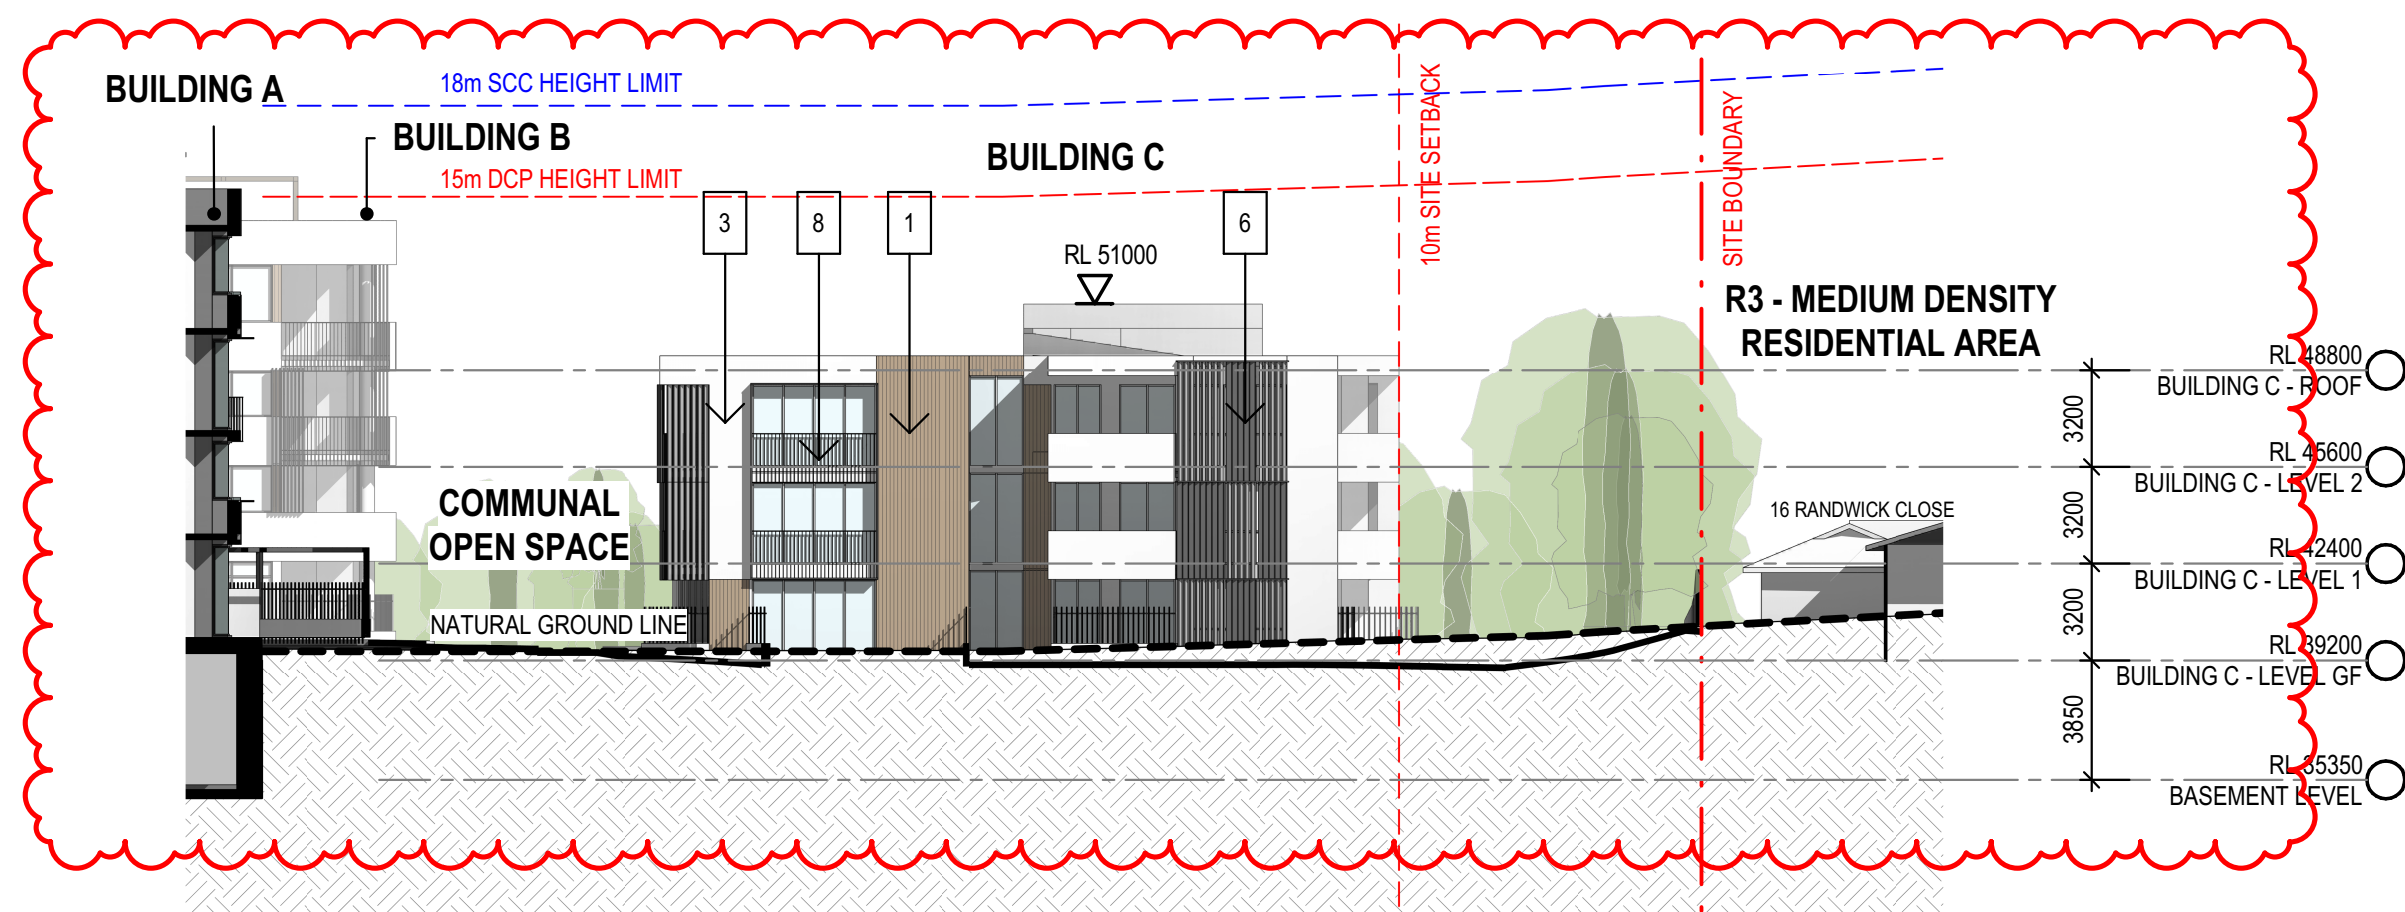

4 BUILDING C - WEST ELEVATION
SCALE 1 : 250

KEY PLAN

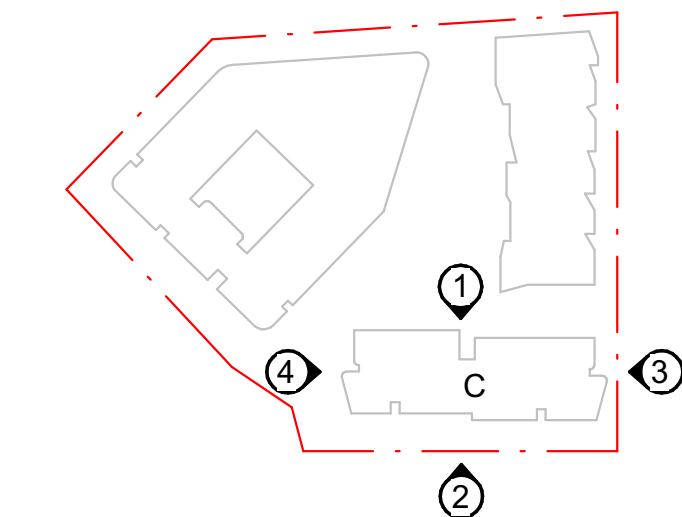

THIS DRAWING ISSUE HAS BEEN REVIEWED FOR
DEVELOPMENT APPLICATION

APPROVED BY: GA CHECKED BY: RP

CLIENT
SUMMIT CARE



DRAWING
ELEVATIONS - BLOCK C

SHEET CREATED 06/02/16 SCALE @ A1 1 : 250 DRAWN JC

PROJECT No. 2016098 DRAWING No. DA-205 ISSUE B

PROJECT
CASULA AGED CARE

Lot 1, Pier 8-9, 23 Hickson Road
Walsh Bay New South Wales 2000 Australia
T 61 2 9290 2722 F 61 2 9290 1150
E sydney@jacksonteece.com
Jackson Teece Chesterman Willis Pty Ltd
Trading as Jackson Teece
ABN 15 683 837 290
Nominated Architects: Damian Barker (8192), John Gow (6790), Daniel Hudson (8315)

JACKSON TEECE



1 - FEATURE CLADDING 2 - EXTERNAL CLADDING 3 - CONCRETE WALLS 4 - PERGOLAS 5 - FLAT BAR BALCONIES 6 - LOUVRES 7 - GLASS BALUSTRADE 8 - JULIETTE BALCONIES 9 - SOLID BALUSTRADE 10 - WINDOW SHROUDS