


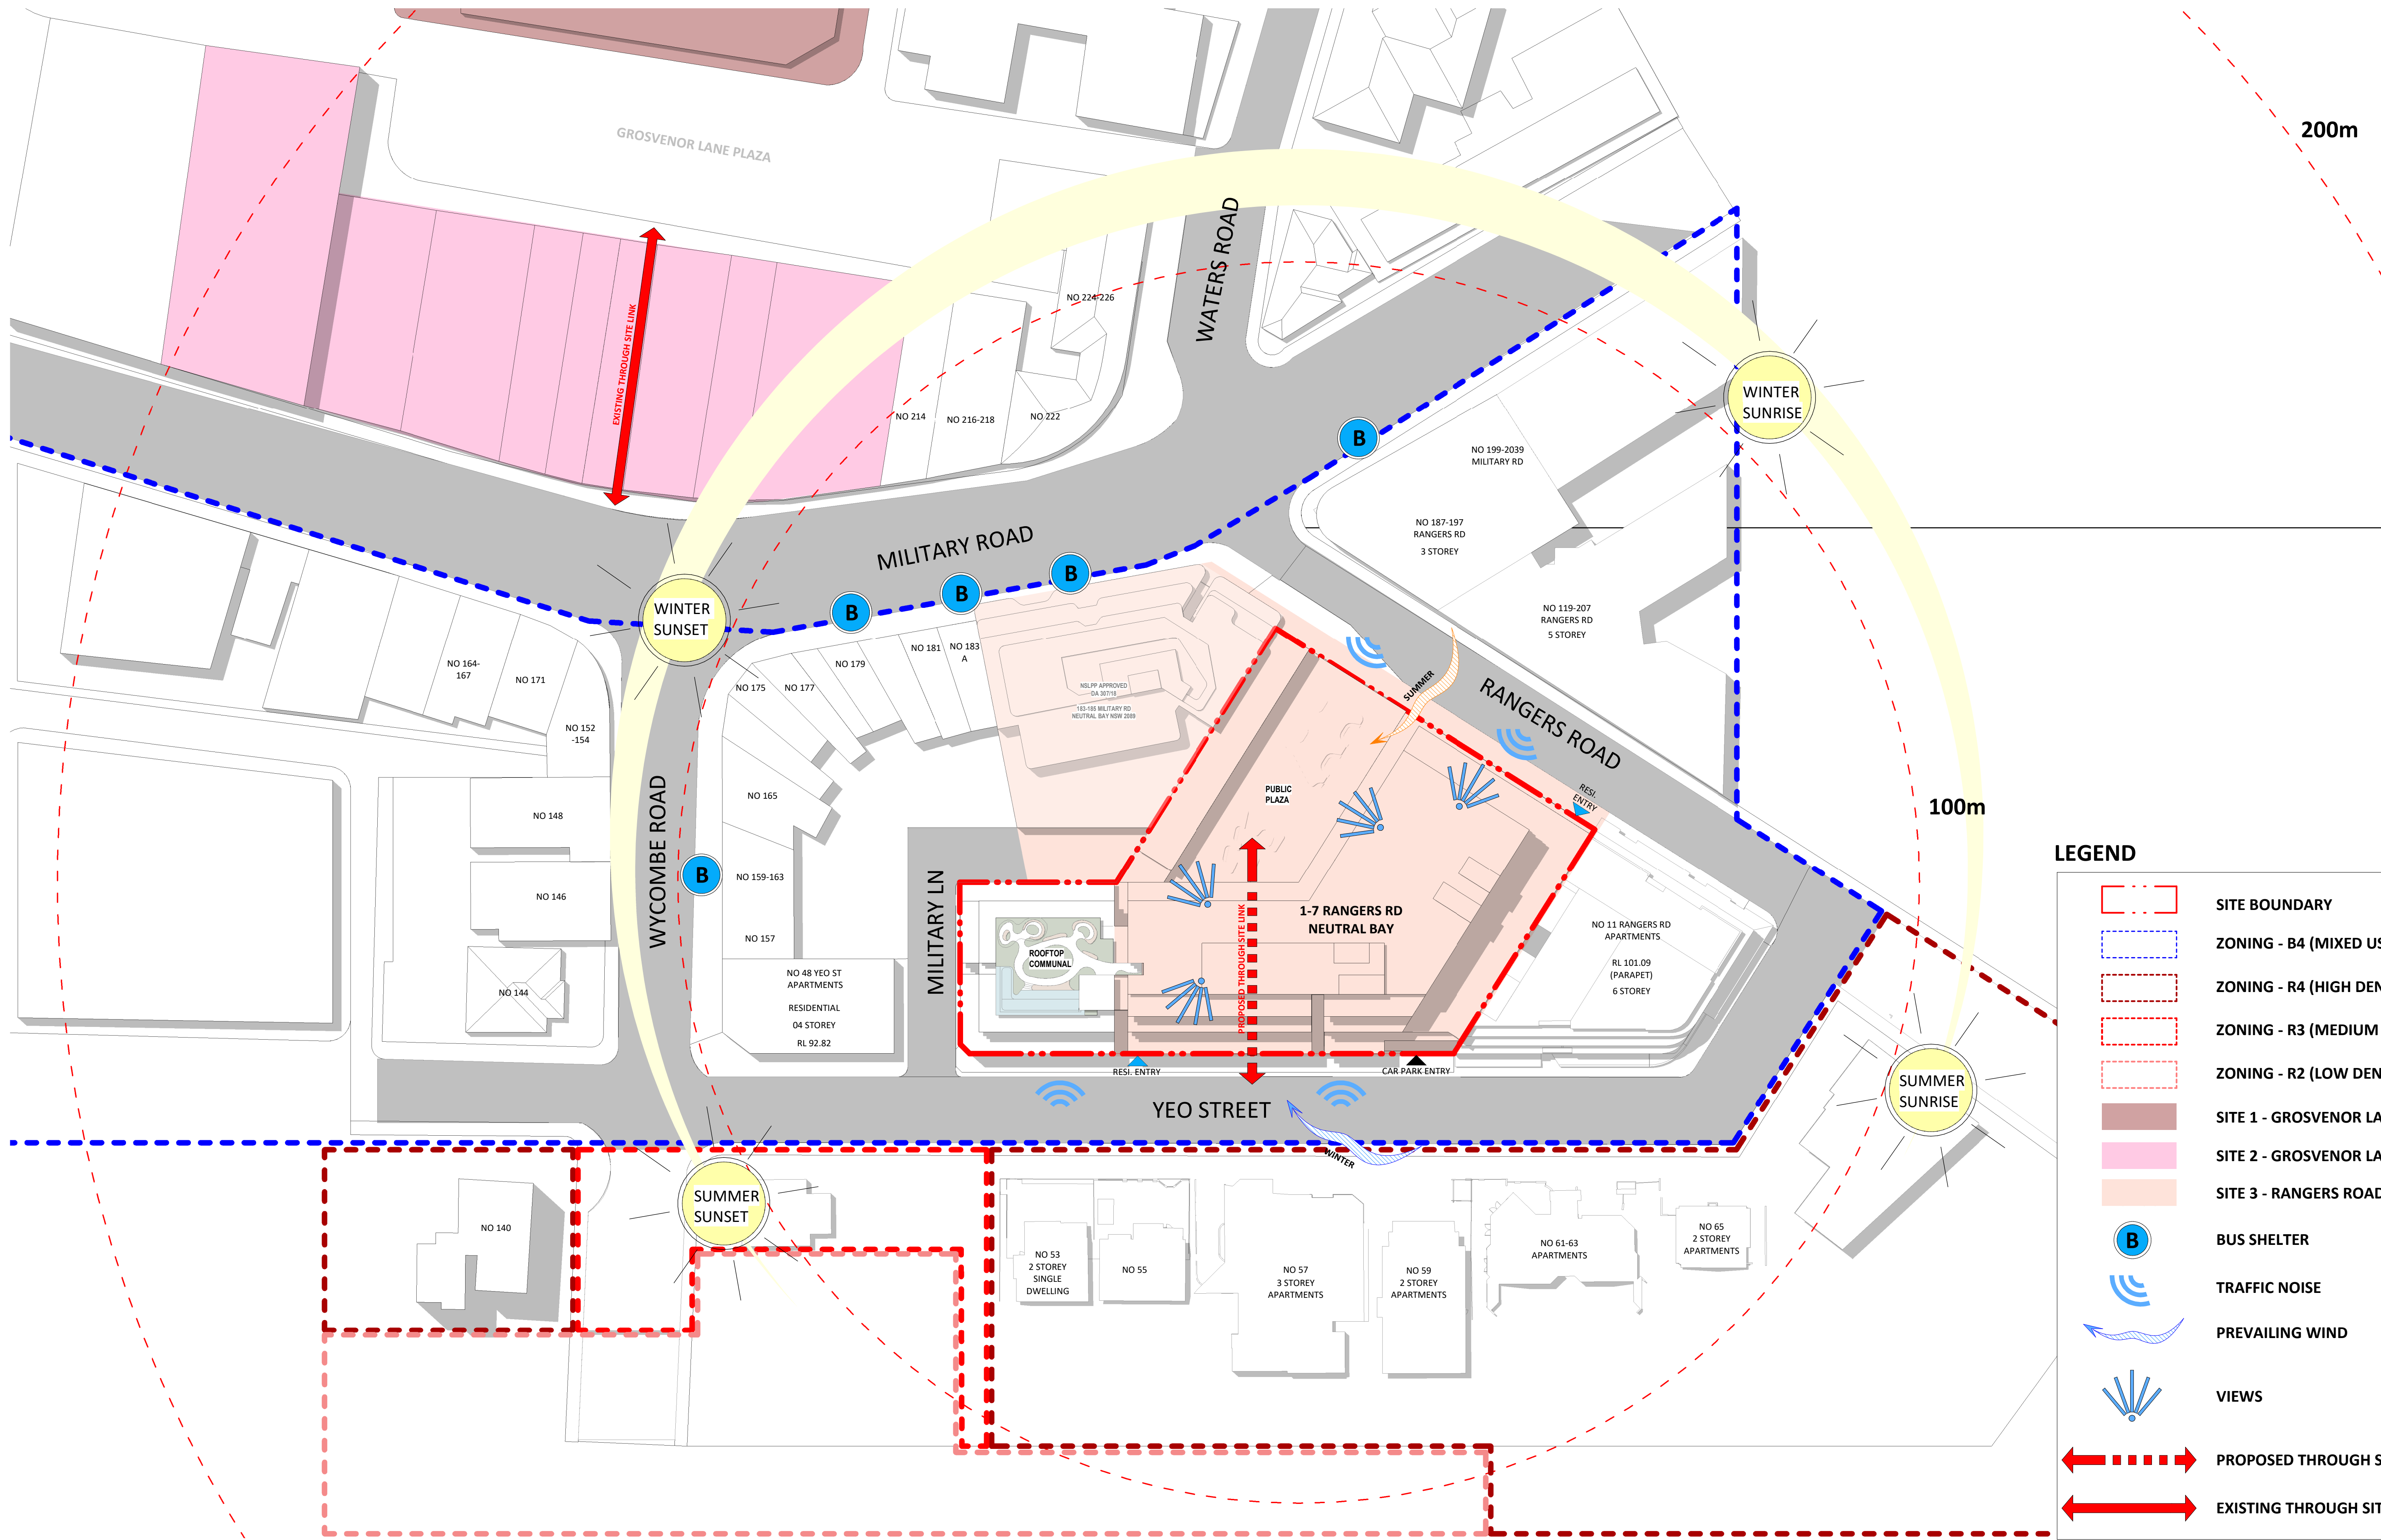

PROJECT
Rangers Road
1-11 Rangers Road, Neutral Bay

NO. REVISION
1 WIP For Information
2 PLANNING PROPOSAL ISSUE

DATE
24.01.21
11/03/22

QA STAMP

THIS DOCUMENT IS NOT SUITABLE OR APPROVED FOR CONSTRUCTION AT ANY TIME

STATUS
PLANNING PROPOSAL

DRAWING NUMBER
A0015
DRAWING TITLE
SITE ANALYSIS

A1 @ 1 : 500

0 25 m



CLIENT
Woolworths Group
1 Woolworths Way, Bella Vista, NSW, 2153

SUITE 41 & 42, LEVEL 4
61 MARLBOROUGH ST
SURRY HILLS, NSW 2010
T 02 9698 8510
ABN 63 151 365 896
NOMINATED ARCHITECT:
KOICHI TAKADA
NSW ARCHITECTS 6901
VIC ARCHITECTS 16173
OLD ARCHITECTS 5590
KOICHI TAKADA.COM

Koichi
Takada
Architects



PROJECT
Rangers Road
1-11 Rangers Road, Neutral Bay

NO.	REVISION
1	WIP For Information
2	AMENDED COORDINATION ISSUE
3	COORDINATION ISSUE
4	COORDINATION ISSUE
5	COORDINATION ISSUE
6	PLANNING PROPOSAL ISSUE

DATE
24.01.21
11.02.22
18/02/22
01/03/22
04/03/22
11/03/22

QA STAMP

THIS DOCUMENT IS NOT SUITABLE OR APPROVED FOR CONSTRUCTION AT ANY TIME

STATUS
PLANNING PROPOSAL

DRAWING NUMBER
A0020
DRAWING TITLE
SITE PLAN
SCALE
A1 @ 1 : 500

0 25 m



CLIENT
Woolworths Group
1 Woolworths Way, Bella Vista, NSW, 2153

SUITE 41 & 42, LEVEL 4
61 MARLBOROUGH ST
SURRY HILLS, NSW 2010
T 02 9698 8510
ABN 63 151 365 896
NOMINATED ARCHITECT:
KOICHI TAKADA
NSW ARCHITECTS 6901
VIC ARCHITECTS 16179
OLD ARCHITECTS 5590
KOICHI TAKADA.COM

**Koichi
Takada
Architects**

CAR PARKING SUMMARY

Level	B02	B03	B04	B05	GRAND TOTAL
Woolworths	75	57	-	-	132
Commercial	-	-	35	-	35
Retail	-	31	-	-	31
Public	-	-	65	-	65
Residential	-	-	-	87	87
Total	75	88	100	87	350



LEGEND

- Direct to boot - Pick up
- Supermarket Car Space
- Retail Car Space
- Commercial Car Space
- Public Car Space
- Residential Car Space

Rangers Road
1-11 Rangers Road, Neutral Bay

NO.	REVISION
1	WIP For Information
2	WORK IN PROGRESS
3	COORDINATION ISSUE
4	AMENDED COORDINATION ISSUE
5	COORDINATION ISSUE
6	COORDINATION ISSUE
7	COORDINATION ISSUE
8	PLANNING PROPOSAL ISSUE

DATE
24.01.21
04.02.22
07.02.22
11.02.22
18/02/22
01/03/22
09/03/22
11/03/22

QA STAMP

THIS DOCUMENT IS NOT SUITABLE OR APPROVED FOR CONSTRUCTION AT ANY TIME

STATUS

PLANNING PROPOSAL

DRAWING NUMBER

A0095

DRAWING TITLE

BASEMENT LEVEL 05 FLOOR PLAN

A3 @ 1 : 400



CLIENT

Woolworths Group
1 Woolworths Way, Bella Vista, NSW, 2153

SUITE 41 & 42, LEVEL 4
61 MARLBOROUGH ST.
SURRY HILLS, NSW 2010
T 02 9698 8510
ABN 63 131 365 896
NOMINATED ARCHITECT:
KOICHI TAKADA
NSW ARCHITECTS 6901
VIC ARCHITECTS 16179
QLD ARCHITECTS 5590
KOICHI TAKADA.COM

Koichi
Takada
Architects

CAR PARKING SUMMARY

Level	B02	B03	B04	B05	GRAND TOTAL
Woolworths	75	57	-	-	132
Commercial	-	-	35	-	35
Retail	-	31	-	-	31
Public	-	-	65	-	65
Residential	-	-	-	87	87
Total	75	88	100	87	350



Rangers Road
1-11 Rangers Road, Neutral Bay

NO.	REVISION	DATE
1	WIP For Information	24.01.21
2	WORK IN PROGRESS	04.02.22
3	COORDINATION ISSUE	07.02.22
4	AMENDED COORDINATION ISSUE	11.02.22
5	COORDINATION ISSUE	18/02/22
6	COORDINATION ISSUE	01/03/22
7	COORDINATION ISSUE	02/03/22
8	COORDINATION ISSUE	04/03/22
9	COORDINATION ISSUE	09/03/22
10	PLANNING PROPOSAL ISSUE	11/03/22

QA STAMP

THIS DOCUMENT IS NOT SUITABLE OR APPROVED FOR CONSTRUCTION AT ANY TIME

STATUS

PLANNING PROPOSAL

DRAWING NUMBER

A0096

DRAWING TITLE

BASEMENT LEVEL 04 FLOOR PLAN

A3 @ 1 : 400

0 10 m



CLIENT

Woolworths Group
1 Woolworths Way, Bella Vista, NSW, 2153

SUITE 41 & 42, LEVEL 4
61 MARLBOROUGH ST.
SURRY HILLS, NSW 2010
T 02 9698 8510
ABN 63 131 365 896
NOMINATED ARCHITECT:
KOICHI TAKADA
NSW ARCHITECTS 6901
VIC ARCHITECTS 16179
QLD ARCHITECTS 5590
KOICHI TAKADA.COM

Koichi
Takada
Architects

CAR PARKING SUMMARY

Level	B02	B03	B04	B05	GRAND TOTAL
Woolworths	75	57	-	-	132
Commercial	-	-	35	-	35
Retail	-	31	-	-	31
Public	-	-	65	-	65
Residential	-	-	-	87	87
Total	75	88	100	87	350




Rangers Road
1-11 Rangers Road, Neutral Bay

NO.	REVISION	DATE
1	WIP For Information	24.01.21
2	WORK IN PROGRESS	04.02.22
3	COORDINATION ISSUE	07.02.22
4	AMENDED COORDINATION ISSUE	11.02.22
5	COORDINATION ISSUE	18/02/22
6	COORDINATION ISSUE	01/03/22
7	COORDINATION ISSUE	02/03/22
8	COORDINATION ISSUE	04/03/22
9	COORDINATION ISSUE	09/03/22
10	PLANNING PROPOSAL ISSUE	11/03/22

QA STAMP
THIS DOCUMENT IS NOT SUITABLE OR APPROVED FOR CONSTRUCTION AT ANY TIME

STATUS
PLANNING PROPOSAL

DRAWING NUMBER
A0097
DRAWING TITLE
BASEMENT LEVEL 03 FLOOR PLAN

 

CLIENT
Woolworths Group
1 Woolworths Way, Bella Vista, NSW, 2153

SUITE 41 & 42, LEVEL 4
61 MARLBOROUGH ST.
SURRY HILLS, NSW 2010
T 02 9698 8510
ABN 63 131 365 896
NOMINATED ARCHITECT:
KOICHI TAKADA
NSW ARCHITECTS 6901
VIC ARCHITECTS 16179
QLD ARCHITECTS 5590
KOICHI TAKADA.COM

Koichi
Takada
Architects

CAR PARKING SUMMARY

Level	B02	B03	B04	B05	GRAND TOTAL
Woolworths	75	57	-	-	132
Commercial	-	-	35	-	35
Retail	-	31	-	-	31
Public	-	-	65	-	65
Residential	-	-	-	87	87
Total	75	88	100	87	350



Rangers Road
1-11 Rangers Road, Neutral Bay

NO.	REVISION
1	WIP For Information
2	WORK IN PROGRESS
3	COORDINATION ISSUE
4	AMENDED COORDINATION ISSUE
5	COORDINATION ISSUE
6	COORDINATION ISSUE
7	COORDINATION ISSUE
8	COORDINATION ISSUE
9	PLANNING PROPOSAL ISSUE

DATE
24.01.21
04.02.22
07.02.22
11.02.22
18/02/22
01/03/22
04/03/22
09/03/22
11/03/22

QA STAMP

THIS DOCUMENT IS NOT SUITABLE OR APPROVED FOR CONSTRUCTION AT ANY TIME

STATUS

PLANNING PROPOSAL

DRAWING NUMBER

A0098

DRAWING TITLE

BASEMENT LEVEL 02 FLOOR PLAN

A3 @ 1 : 400

0 10 m

CLIENT


Woolworths Group
1 Woolworths Way, Bella Vista, NSW, 2153

SUITE 41 & 42, LEVEL 4
61 MARLBOROUGH ST.
SURRY HILLS, NSW 2010
T 02 9698 8510
ABN 63 131 365 896
NOMINATED ARCHITECT:
KOICHI TAKADA
NSW ARCHITECTS 6901
VIC ARCHITECTS 16179
QLD ARCHITECTS 5590
KOICHI TAKADA.COM

Koichi
Takada
Architects

CAR PARKING SUMMARY

Level	B02	B03	B04	B05	GRAND TOTAL
Woolworths	75	57	-	-	132
Commercial	-	-	35	-	35
Retail	-	31	-	-	31
Public	-	-	65	-	65
Residential	-	-	-	87	87
Total	75	88	100	87	350

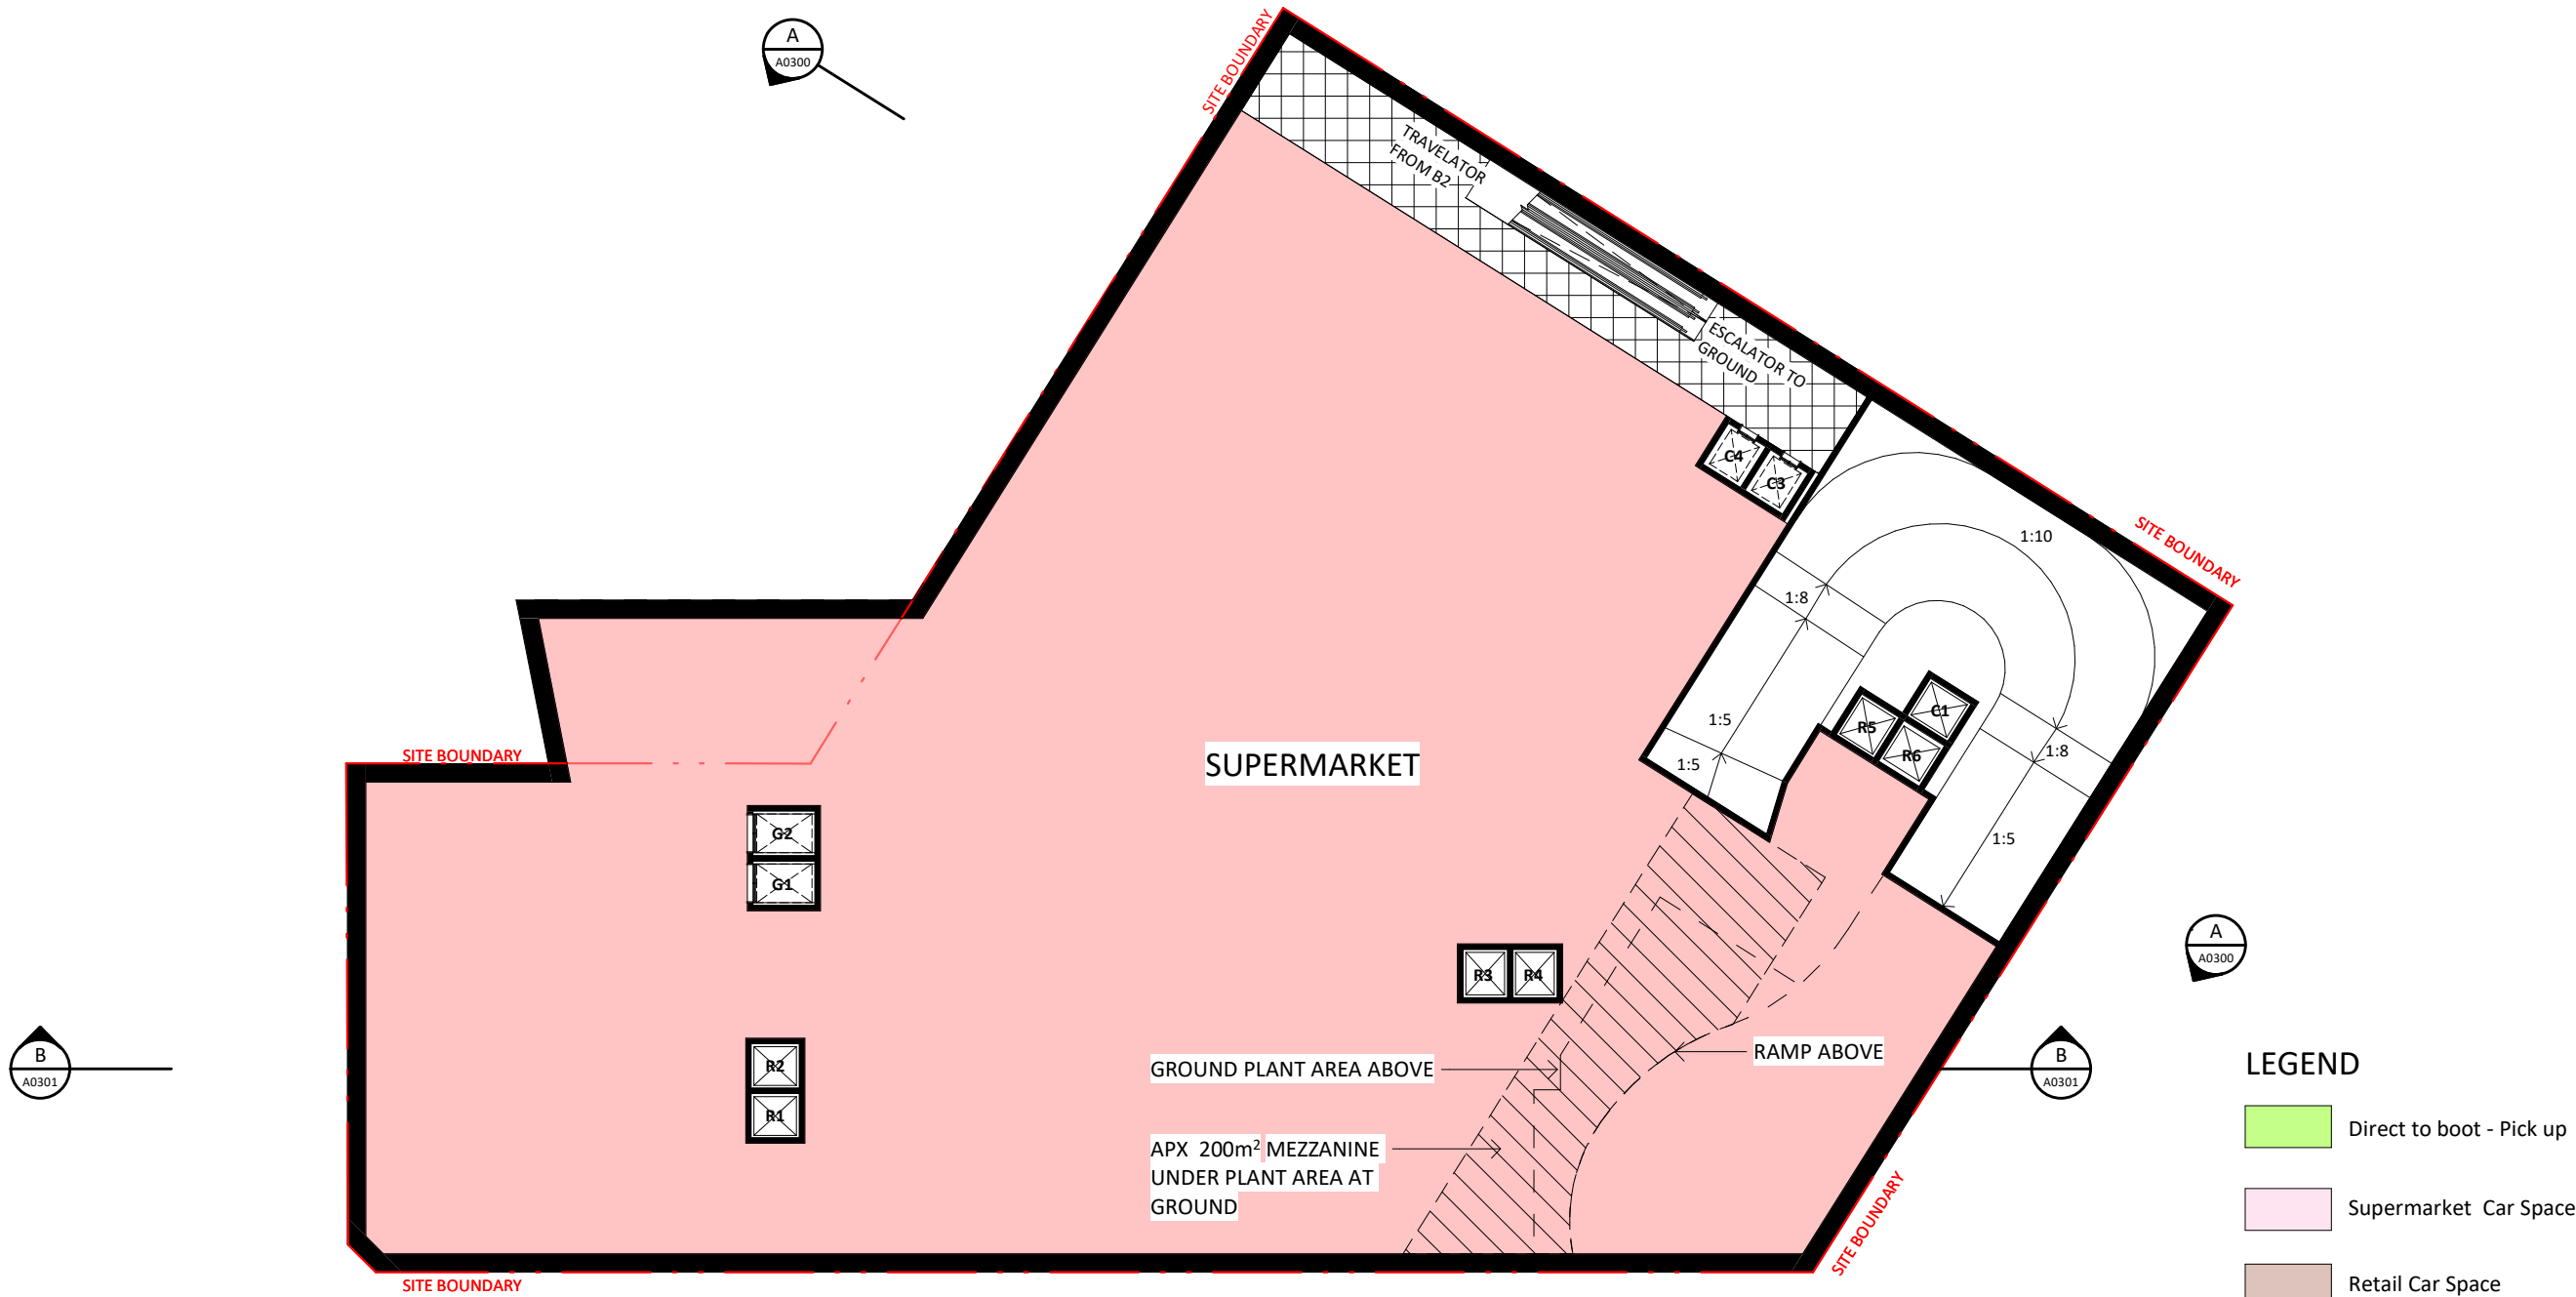

LEGEND

- Direct to boot - Pick up
- Supermarket Car Space
- Retail Car Space
- Commercial Car Space
- Public Car Space
- Residential Car Space

Rangers Road
1-11 Rangers Road, Neutral Bay

NO.	REVISION
1	W/P For Information
2	WORK IN PROGRESS
3	COORDINATION ISSUE
4	AMENDED COORDINATION ISSUE
5	COORDINATION ISSUE
6	COORDINATION ISSUE
7	COORDINATION ISSUE
8	PLANNING PROPOSAL ISSUE

DATE
24.01.21
04.02.22
07.02.22
11.02.22
18/02/22
01/03/22
04/03/22
11/03/22

QA STAMP

THIS DOCUMENT IS NOT SUITABLE OR APPROVED FOR CONSTRUCTION AT ANY TIME

STATUS

PLANNING PROPOSAL


DRAWING NUMBER

A0099

DRAWING TITLE

BASEMENT LEVEL 01 FLOOR PLAN

A3 @ 1 : 400

 


CLIENT

Woolworths Group
1 Woolworths Way, Bella Vista, NSW, 2153

SUITE 41 & 42, LEVEL 4
61 MARLBOROUGH ST.
SURRY HILLS, NSW 2010
T 02 9698 8510
ABN 63 131 365 896
NOMINATED ARCHITECT:
KOICHI TAKADA
NSW ARCHITECTS 6901
VIC ARCHITECTS 16179
QLD ARCHITECTS 5590
KOICHI TAKADA.COM

Koichi
Takada
Architects

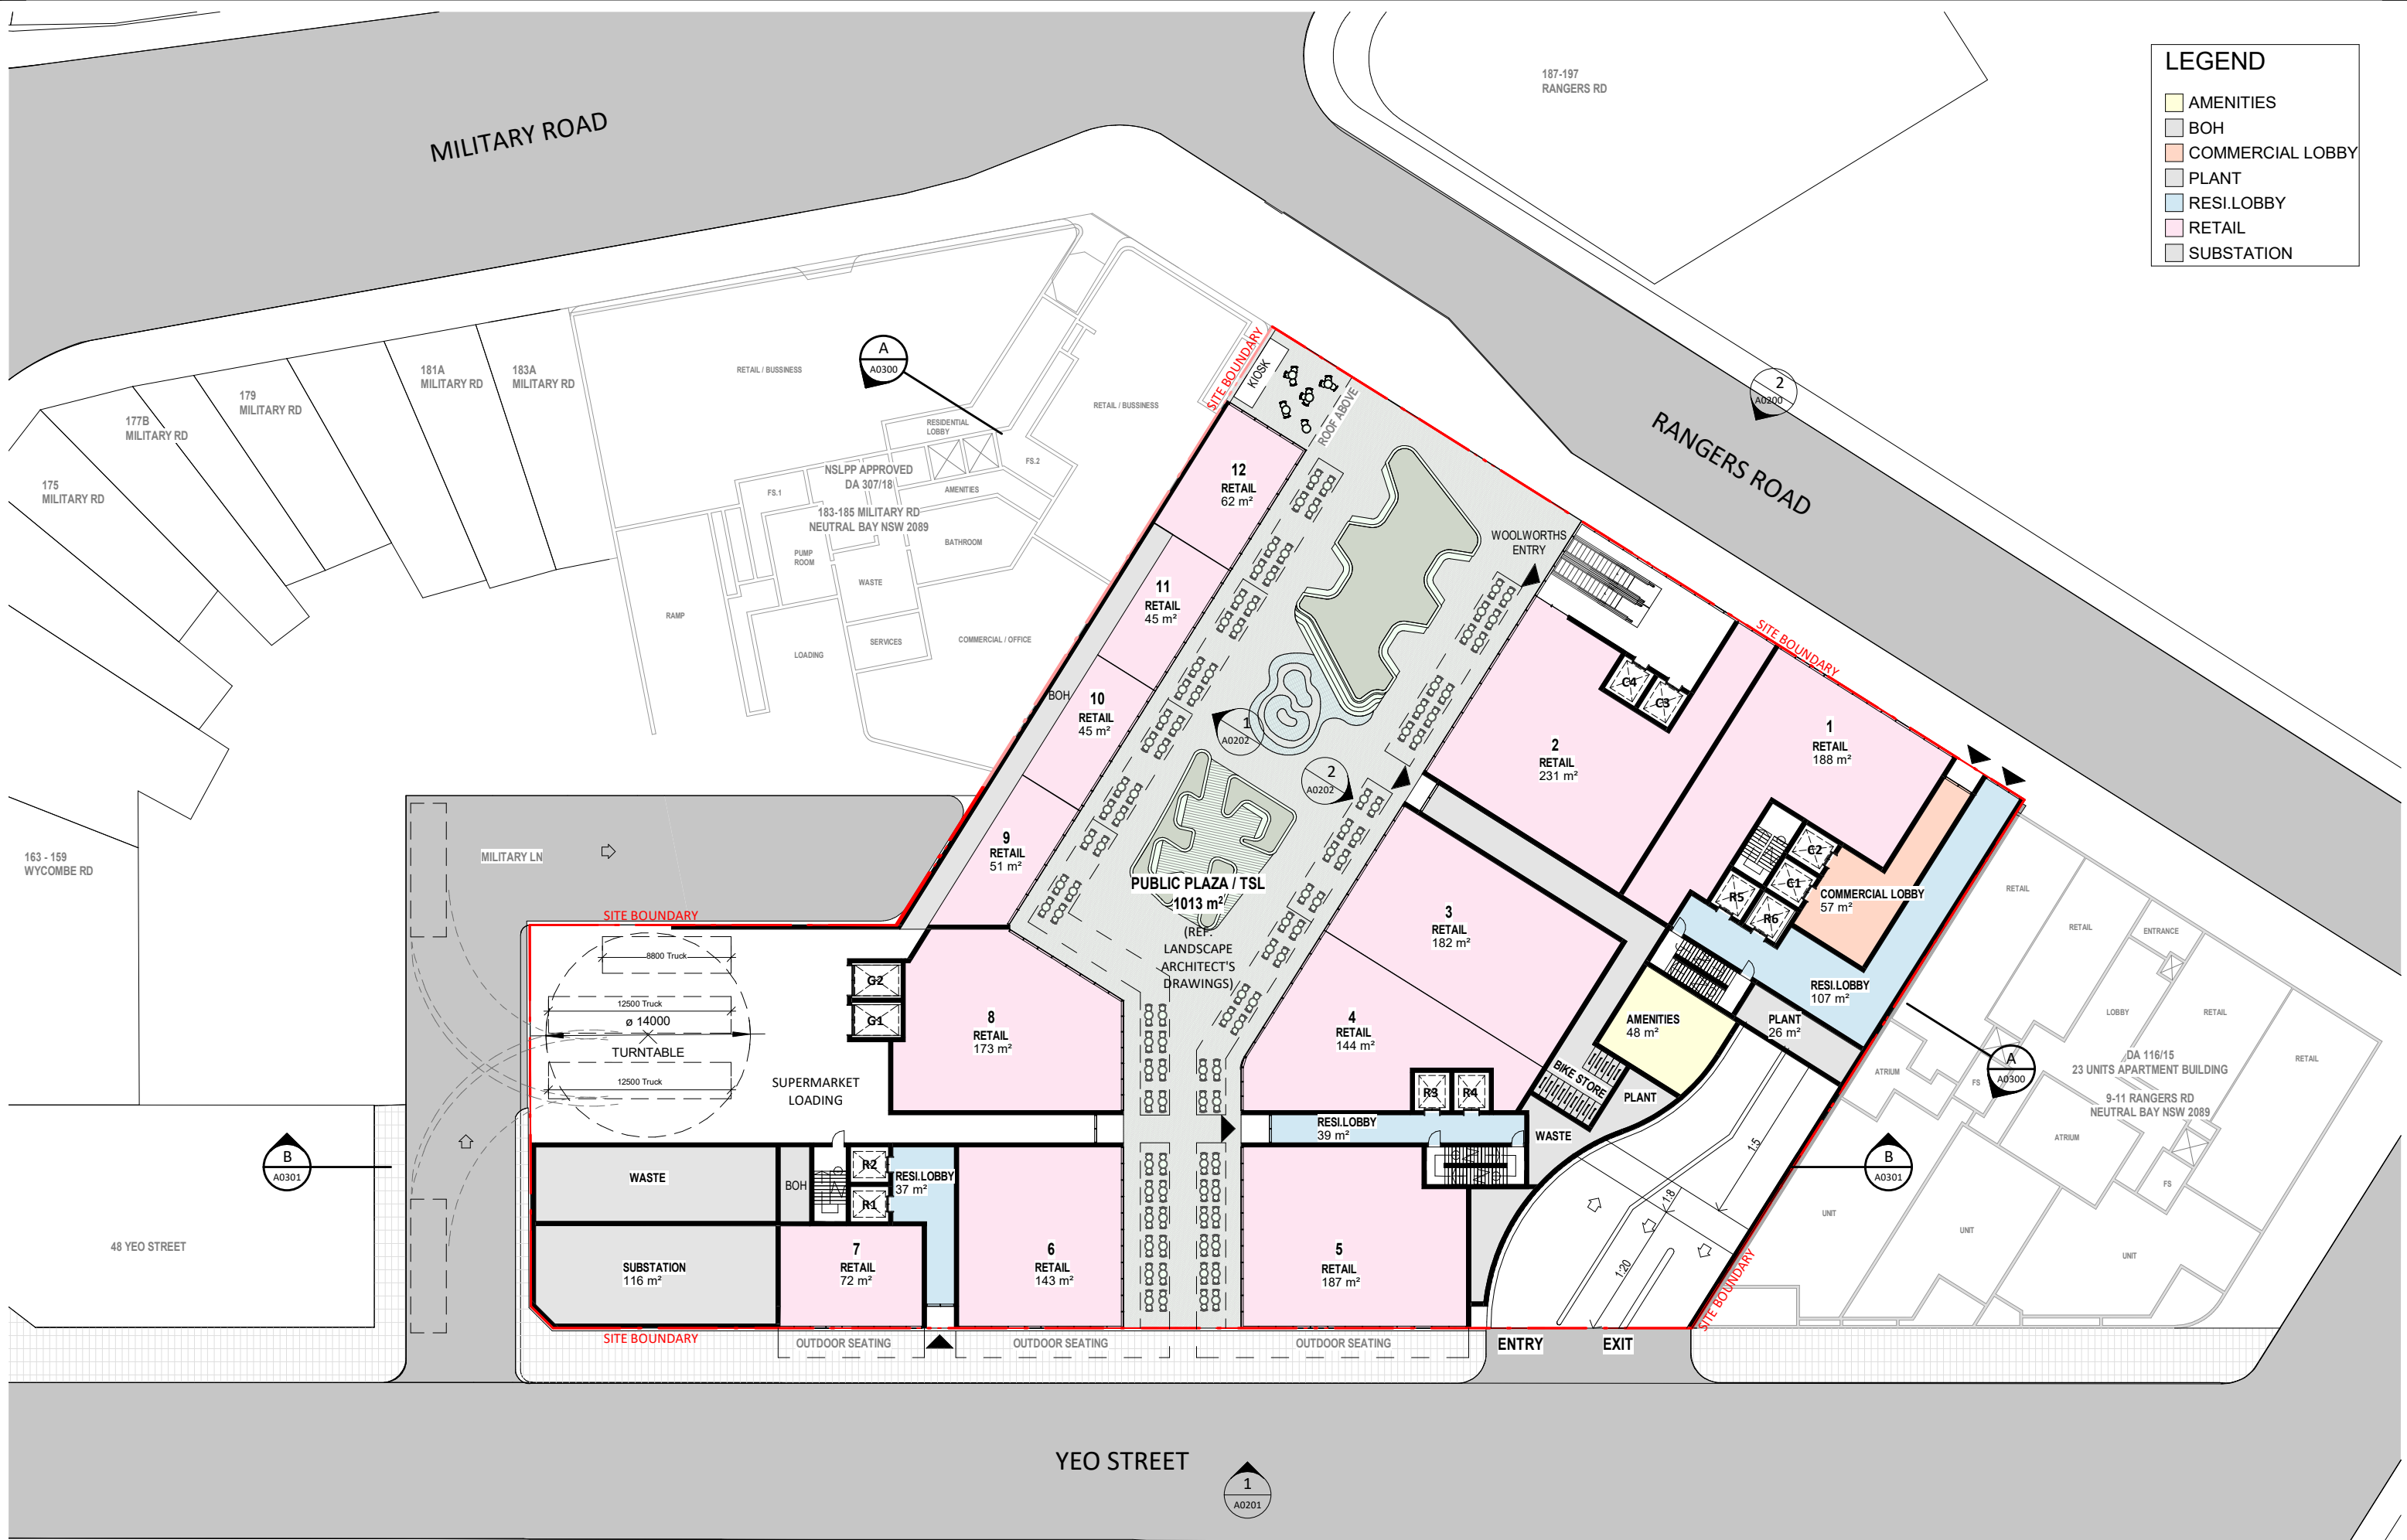

Rangers Road
1-11 Rangers Road, Neutral Bay

NO.	REVISION	DATE
1	WORK IN PROGRESS	04.02.22
2	COORDINATION ISSUE	07.02.22
3	AMENDED COORDINATION ISSUE	11.02.22
4	COORDINATION ISSUE	18.02.22
5	COORDINATION ISSUE	01.03.22
6	COORDINATION ISSUE	04.03.22
7	PLANNING PROPOSAL ISSUE	11.03.22

QA STAMP

THIS DOCUMENT IS NOT SUITABLE OR APPROVED FOR CONSTRUCTION AT ANY TIME

STATUS

PLANNING PROPOSAL

DRAWING NUMBER

A0100

DRAWING TITLE

GROUND FLOOR PLAN

SCALE

A3 @ 1 : 400

0 10 m



CLIENT

Woolworths Group
1 Woolworths Way, Bella Vista, NSW, 2153

SUITE 41 & 42, LEVEL 4
61 MARLBOROUGH ST.
SURRY HILLS, NSW 2010
T 02 9698 8510
ABN 63 131 365 896
NOMINATED ARCHITECT:
KOICHI TAKADA
NSW ARCHITECTS 6901
VIC ARCHITECTS 16179
QLD ARCHITECTS 5590
KOICHI TAKADA.COM

**Koichi
Takada
Architects**

MILITARY ROAD

LEGEND

- 1 BED
- 2 BED
- 3 BED
- BALC
- COMMERCIAL
- COMMUNAL
- RETAIL

RANGERS ROAD

YEO STREET

Rangers Road
1-11 Rangers Road, Neutral Bay

NO.	REVISION
1	WORK IN PROGRESS
2	COORDINATION ISSUE
3	AMENDED COORDINATION ISSUE
4	COORDINATION ISSUE
5	COORDINATION ISSUE
6	COORDINATION ISSUE
7	PLANNING PROPOSAL ISSUE

DATE
04.02.22
07.02.22
11.02.22
18.02.22
01.03.22
04.03.22
11.03.22

QA STAMP

THIS DOCUMENT IS NOT SUITABLE OR APPROVED FOR CONSTRUCTION AT ANY TIME

STATUS

PLANNING PROPOSAL

DRAWING NUMBER

A0101

DRAWING TITLE

LEVEL 01 FLOOR PLAN

SCALE

A3 @ 1 : 400

0 10 m

CLIENT

Woolworths Group
1 Woolworths Way, Bella Vista, NSW, 2153

SUITE 41 & 42, LEVEL 4
61 MARLBOROUGH ST.
SURRY HILLS, NSW 2010
T 02 9698 8510
ABN 63 131 365 896
NOMINATED ARCHITECT:
KOICHI TAKADA
NSW ARCHITECTS 6901
VIC ARCHITECTS 16179
QLD ARCHITECTS 5590
KOICHI TAKADA.COM

Koichi
Takada
Architects

LEGEND

- 1 BED
- 2 BED
- 3 BED
- BALC
- COMMERCIAL
- SERVICES
- TERRACE



Rangers Road
1-11 Rangers Road, Neutral Bay

NO.	REVISION	DATE
1	WORK IN PROGRESS	04.02.22
2	COORDINATION ISSUE	07.02.22
3	AMENDED COORDINATION ISSUE	11.02.22
4	COORDINATION ISSUE	18.02.22
5	COORDINATION ISSUE	01.03.22
6	COORDINATION ISSUE	04.03.22
7	PLANNING PROPOSAL ISSUE	11.03.22

QA STAMP

THIS DOCUMENT IS NOT SUITABLE OR APPROVED FOR CONSTRUCTION AT ANY TIME

STATUS

PLANNING PROPOSAL

DRAWING NUMBER

A0102

DRAWING TITLE

LEVEL 02 FLOOR PLAN

SCALE

A3 @ 1 : 400

0 10 m

CLIENT

Woolworths Group
1 Woolworths Way, Bella Vista, NSW, 2153

SUITE 41 & 42, LEVEL 4
61 MARLBOROUGH ST.
SURRY HILLS, NSW 2010
T 02 9698 8510
ABN 63 131 365 896
NOMINATED ARCHITECT:
KOICHI TAKADA
NSW ARCHITECTS 6901
VIC ARCHITECTS 16179
QLD ARCHITECTS 5590
KOICHI TAKADA.COM

Koichi
Takada
Architects

LEGEND

- 1 BED
- 2 BED
- 3 BED
- BALC
- COMMERCIAL
- SERVICES
- TERRACE



Rangers Road
1-11 Rangers Road, Neutral Bay

NO.	REVISION
1	WORK IN PROGRESS
2	COORDINATION ISSUE
3	AMENDED COORDINATION ISSUE
4	COORDINATION ISSUE
5	COORDINATION ISSUE
6	COORDINATION ISSUE
7	PLANNING PROPOSAL ISSUE

DATE
04/02/22
07/02/22
11/02/22
18/02/22
01/03/22
04/03/22
11/03/22

QA STAMP

THIS DOCUMENT IS NOT SUITABLE OR APPROVED FOR CONSTRUCTION AT ANY TIME

STATUS

PLANNING PROPOSAL

DRAWING NUMBER

A0103

DRAWING TITLE

LEVEL 03 FLOOR PLAN

SCALE

A3 @ 1 : 400

0 10 m

CLIENT

Woolworths Group
1 Woolworths Way, Bella Vista, NSW, 2153

SUITE 41 & 42, LEVEL 4
61 MARLBOROUGH ST.
SURRY HILLS, NSW 2010
T 02 9698 8510
ABN 63 131 365 896
NOMINATED ARCHITECT:
KOICHI TAKADA
NSW ARCHITECTS 6901
VIC ARCHITECTS 16179
QLD ARCHITECTS 5590
KOICHI TAKADA.COM

Koichi
Takada
Architects

☐ 2 BED
☐ 3 BED
☐ BALC
☐ SERVICES
☐ TERRACE



LEGEND

- 2 BED
- 3 BED
- BALC
- SERVICES



Rangers Road
1-11 Rangers Road, Neutral Bay

NO.	REVISION	DATE
1	WORK IN PROGRESS	04.02.22
2	COORDINATION ISSUE	07.02.22
3	AMENDED COORDINATION ISSUE	11.02.22
4	COORDINATION ISSUE	18/02/22
5	COORDINATION ISSUE	01/03/22
6	COORDINATION ISSUE	04/03/22
7	PLANNING PROPOSAL ISSUE	11/03/22

DATE

QA STAMP

THIS DOCUMENT IS NOT SUITABLE OR APPROVED FOR CONSTRUCTION AT ANY TIME

STATUS

PLANNING PROPOSAL

DRAWING NUMBER

A0105

DRAWING TITLE

LEVEL 05 FLOOR PLAN

SCALE

A3 @ 1 : 400

0 10 m



CLIENT

Woolworths Group
1 Woolworths Way, Bella Vista, NSW, 2153

SUITE 41 & 42, LEVEL 4
61 MARLBOROUGH ST.
SURRY HILLS, NSW 2010
T 02 9698 8510
ABN 63 131 365 896
NOMINATED ARCHITECT:
KOICHI TAKADA
NSW ARCHITECTS 6901
VIC ARCHITECTS 16179
QLD ARCHITECTS 5590
KOICHI TAKADA.COM

Koichi
Takada
Architects

LEGEND

- 2 BED
- 3 BED
- BALC
- SERVICES



Rangers Road
1-11 Rangers Road, Neutral Bay

NO.	REVISION
1	WORK IN PROGRESS
2	COORDINATION ISSUE
3	AMENDED COORDINATION ISSUE
4	COORDINATION ISSUE
5	COORDINATION ISSUE
6	COORDINATION ISSUE
7	PLANNING PROPOSAL ISSUE

DATE
04.02.22
07.02.22
11.02.22
18.02.22
01.03.22
04.03.22
11.03.22

QA STAMP

THIS DOCUMENT IS NOT SUITABLE OR APPROVED FOR CONSTRUCTION AT ANY TIME

STATUS

PLANNING PROPOSAL

DRAWING NUMBER

A0106

DRAWING TITLE

LEVEL 06 FLOOR PLAN

SCALE

A3 @ 1 : 400

0 10 m



CLIENT

Woolworths Group
1 Woolworths Way, Bella Vista, NSW, 2153

SUITE 41 & 42, LEVEL 4
61 MARLBOROUGH ST.
SURRY HILLS, NSW 2010
T 02 9698 8510
ABN 63 131 365 896
NOMINATED ARCHITECT:
KOICHI TAKADA
NSW ARCHITECTS 6901
VIC ARCHITECTS 16179
QLD ARCHITECTS 5590
KOICHI TAKADA.COM

Koichi
Takada
Architects

LEGEND

- 1 BED
- 2 BED
- 3 BED
- BALC
- SERVICES



Rangers Road
1-11 Rangers Road, Neutral Bay

NO.	REVISION
1	WORK IN PROGRESS
2	COORDINATION ISSUE
3	AMENDED COORDINATION ISSUE
4	COORDINATION ISSUE
5	COORDINATION ISSUE
6	COORDINATION ISSUE
7	PLANNING PROPOSAL ISSUE

DATE
04.02.22
07.02.22
11.02.22
18.02.22
01.03.22
04.03.22
11.03.22

QA STAMP
THIS DOCUMENT IS NOT SUITABLE OR APPROVED FOR CONSTRUCTION AT ANY TIME

STATUS
PLANNING PROPOSAL

DRAWING NUMBER
A0107
DRAWING TITLE
LEVEL 07 FLOOR PLAN
SCALE
A3 @ 1 : 400



CLIENT
Woolworths Group
1 Woolworths Way, Bella Vista, NSW, 2153

SUITE 41 & 42, LEVEL 4
61 MARLBOROUGH ST.
SURRY HILLS, NSW 2010
T 02 9698 8510
ABN 63 131 365 896
NOMINATED ARCHITECT:
KOICHI TAKADA
NSW ARCHITECTS 6901
VIC ARCHITECTS 16179
QLD ARCHITECTS 5590
KOICHI TAKADA.COM

Koichi
Takada
Architects

LEGEND

- 3 BED
- BALC
- SERVICES



Rangers Road
1-11 Rangers Road, Neutral Bay

NO.	REVISION	DATE
1	WORK IN PROGRESS	04.02.22
2	COORDINATION ISSUE	07.02.22
3	AMENDED COORDINATION ISSUE	11.02.22
4	COORDINATION ISSUE	18/02/22
5	COORDINATION ISSUE	01/03/22
6	COORDINATION ISSUE	04/03/22
7	PLANNING PROPOSAL ISSUE	11/03/22

DATE

QA STAMP

THIS DOCUMENT IS NOT SUITABLE OR APPROVED FOR CONSTRUCTION AT ANY TIME

STATUS

PLANNING PROPOSAL

DRAWING NUMBER

A0108

DRAWING TITLE

LEVEL 08 FLOOR PLAN

SCALE

A3 @ 1 : 400

0 10 m

CLIENT

Woolworths Group
1 Woolworths Way, Bella Vista, NSW, 2153

SUITE 41 & 42, LEVEL 4
61 MARLBOROUGH ST.
SURRY HILLS, NSW 2010
T 02 9698 8510
ABN 63 131 365 896
NOMINATED ARCHITECT:
KOICHI TAKADA
NSW ARCHITECTS 6901
VIC ARCHITECTS 16179
QLD ARCHITECTS 5590
KOICHI TAKADA.COM

Koichi
Takada
Architects

LEGEND

- 3 BED
- BALC
- SERVICES
- TERRACE



Rangers Road
1-11 Rangers Road, Neutral Bay

NO.	REVISION
1	COORDINATION ISSUE
2	COORDINATION ISSUE
3	PLANNING PROPOSAL ISSUE

DATE
01/03/22
04/03/22
11/03/22

QA STAMP

THIS DOCUMENT IS NOT SUITABLE OR APPROVED FOR CONSTRUCTION AT ANY TIME

STATUS

PLANNING PROPOSAL

DRAWING NUMBER

A0109

DRAWING TITLE

LEVEL 09 FLOOR PLAN

SCALE

A3 @ 1 : 400

0 10 m




CLIENT

Woolworths Group
1 Woolworths Way, Bella Vista, NSW, 2153

SUITE 41 & 42, LEVEL 4
61 MARLBOROUGH ST.
SURRY HILLS, NSW 2010
T 02 9698 8510
ABN 63 131 365 896
NOMINATED ARCHITECT:
KOICHI TAKADA
NSW ARCHITECTS 6901
VIC ARCHITECTS 16179
QLD ARCHITECTS 5590
KOICHI TAKADA.COM

Koichi
Takada
Architects

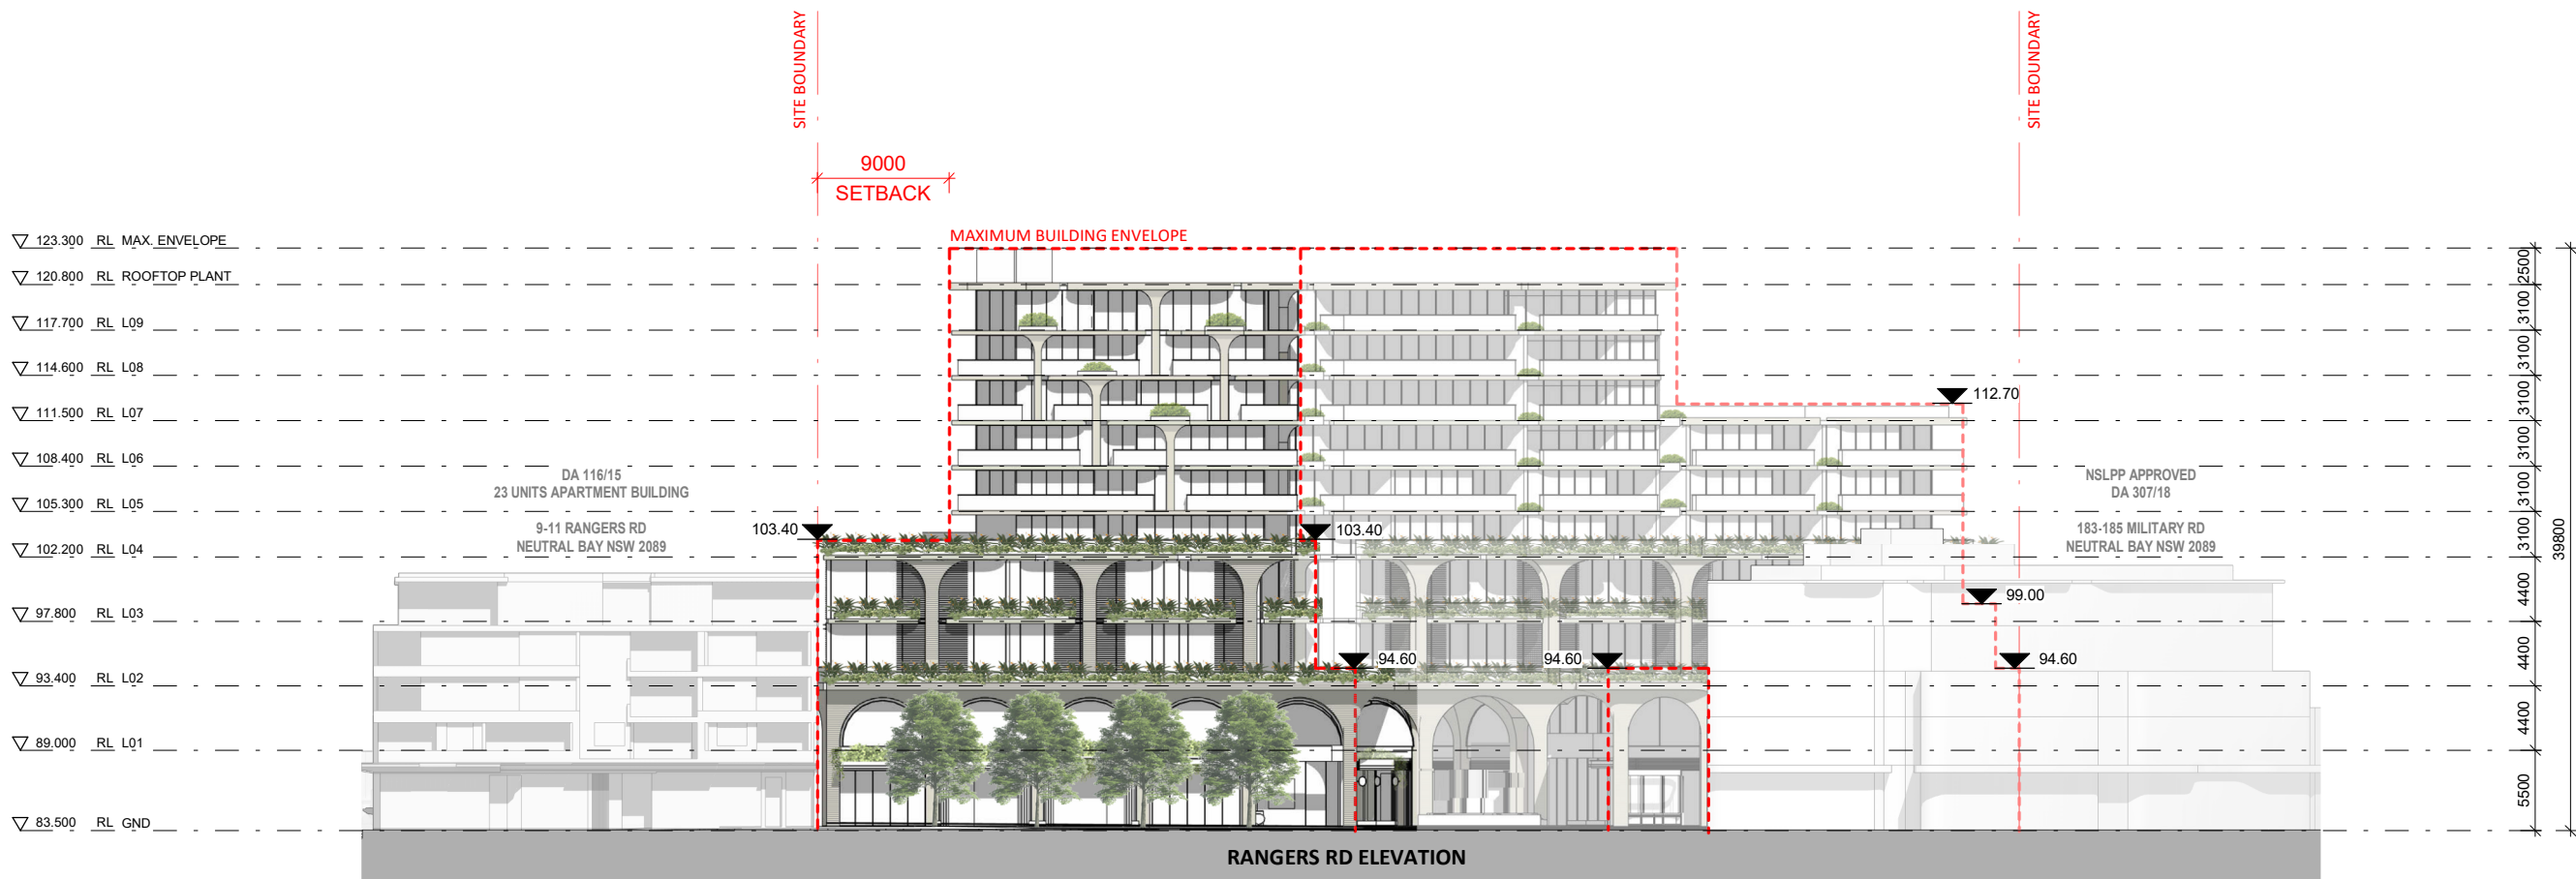

Rangers Road
1-11 Rangers Road, Neutral Bay

NO.	REVISION
1	WIP For Information
2	COORDINATION ISSUE
3	COORDINATION ISSUE
4	PLANNING PROPOSAL ISSUE

DATE
24.01.21
19/02/22
04/03/22
11/03/22

QA STAMP

THIS DOCUMENT IS NOT SUITABLE OR APPROVED FOR CONSTRUCTION AT ANY TIME

STATUS

PLANNING PROPOSAL

DRAWING NUMBER

A0200

DRAWING TITLE

ELEVATIONS 01

SCALE


A3 @ 1 : 500 0 12.5 m

CLIENT

Woolworths Group
1 Woolworths Way, Bella Vista, NSW, 2153

SUITE 41 & 42, LEVEL 4
61 MARLBOROUGH ST.
SURRY HILLS, NSW 2010
T 02 9698 8510
ABN 63 131 365 896
NOMINATED ARCHITECT:
KOICHI TAKADA
NSW ARCHITECTS 6901
VIC ARCHITECTS 16179
QLD ARCHITECTS 5590
KOICHI TAKADA.COM

Koichi
Takada
Architects

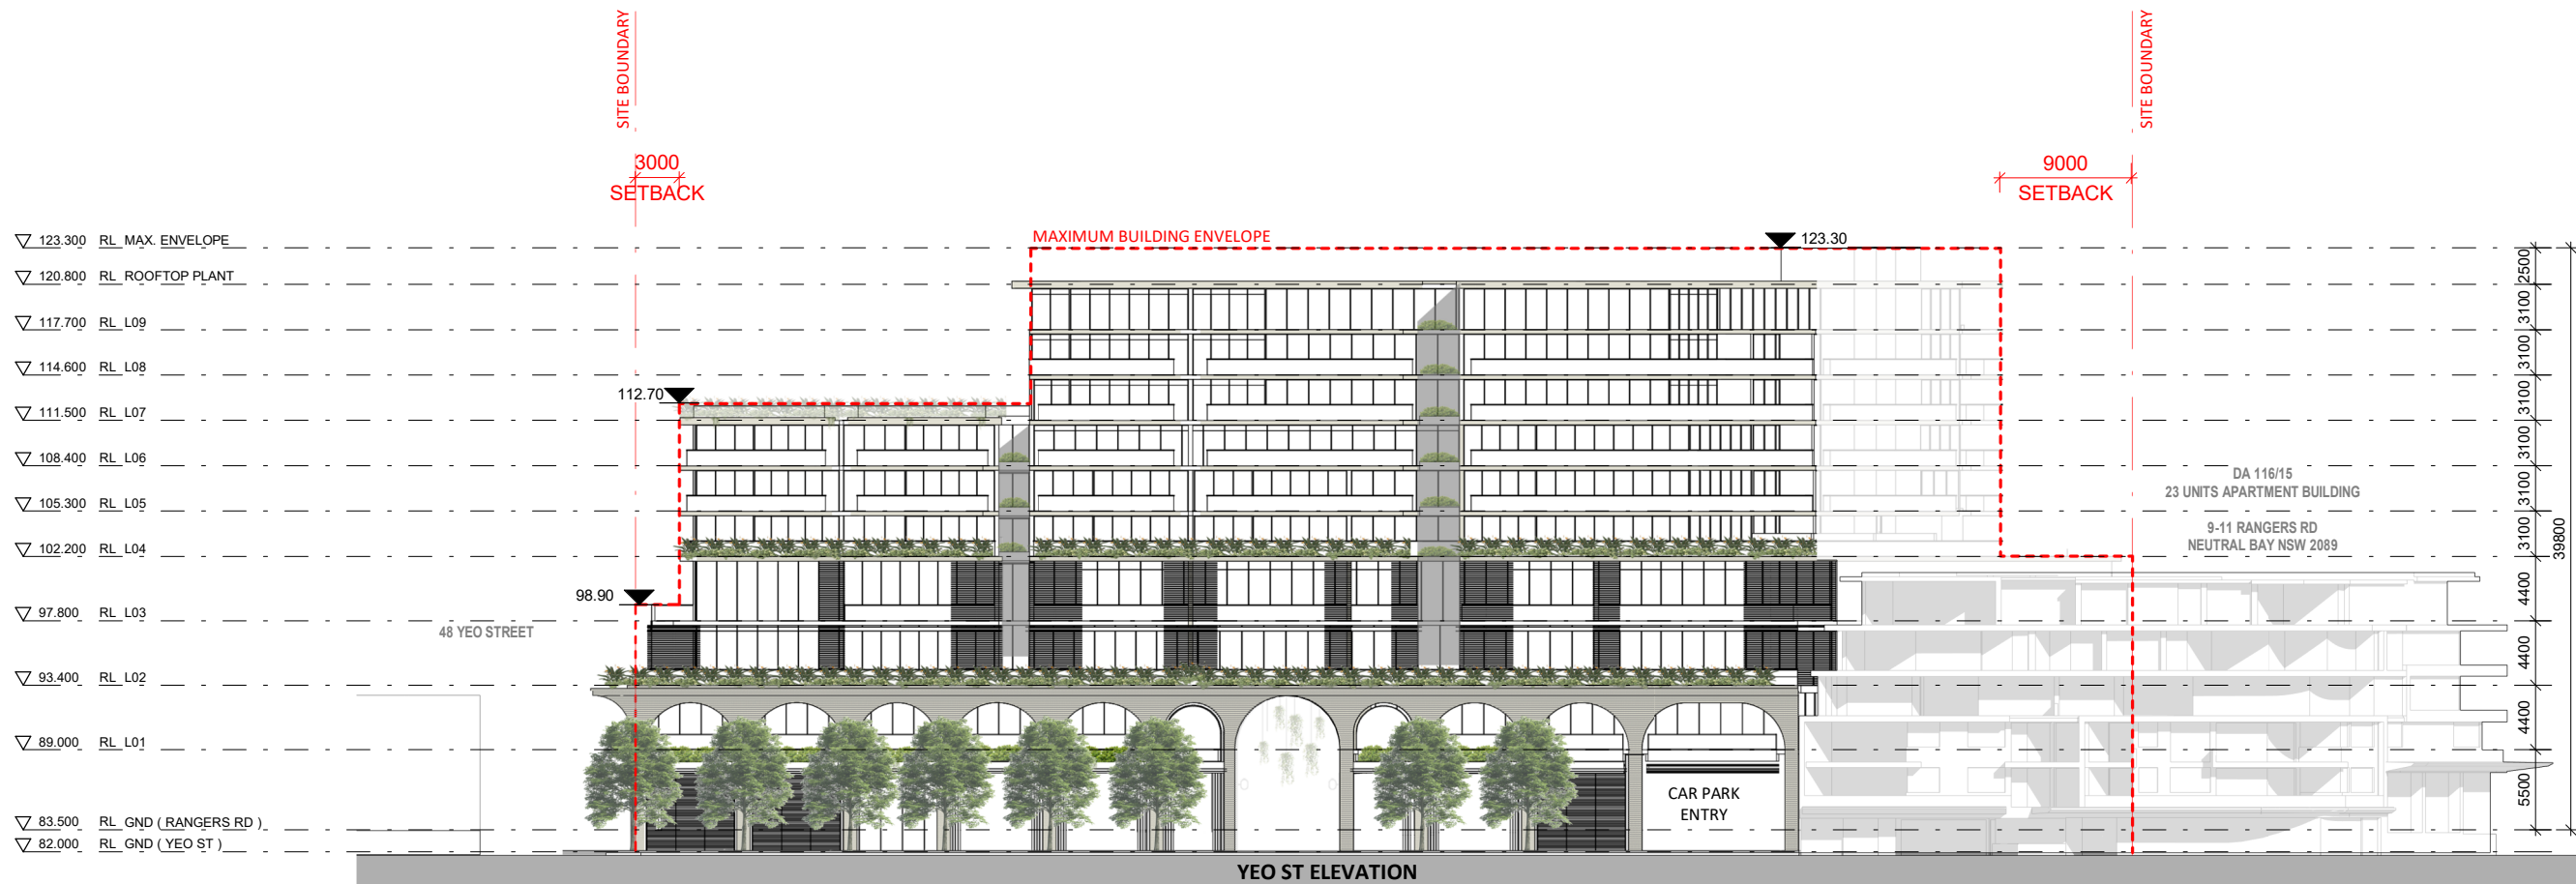

Rangers Road
1-11 Rangers Road, Neutral Bay

NO.	REVISION
1	WIP For Information
2	COORDINATION ISSUE
3	COORDINATION ISSUE
4	PLANNING PROPOSAL ISSUE

DATE
24.01.21
19/02/22
04/03/22
11/03/22

QA STAMP

THIS DOCUMENT IS NOT SUITABLE OR APPROVED FOR CONSTRUCTION AT ANY TIME

STATUS

PLANNING PROPOSAL

DRAWING NUMBER

A0201

DRAWING TITLE

ELEVATIONS 02

SCALE

A3 @ 1 : 500

0



12.5 m

CLIENT

Woolworths Group
1 Woolworths Way, Bella Vista, NSW , 2153

SUITE 41 & 42, LEVEL 4
61 MARLBOROUGH ST.
SURRY HILLS, NSW 2010
T 02 9698 8510
ABN 63 131 365 896
NOMINATED ARCHITECT:
KOICHI TAKADA
NSW ARCHITECTS 6901
VIC ARCHITECTS 16179
QLD ARCHITECTS 5590
KOICHI TAKADA.COM

Koichi
Takada
Architects

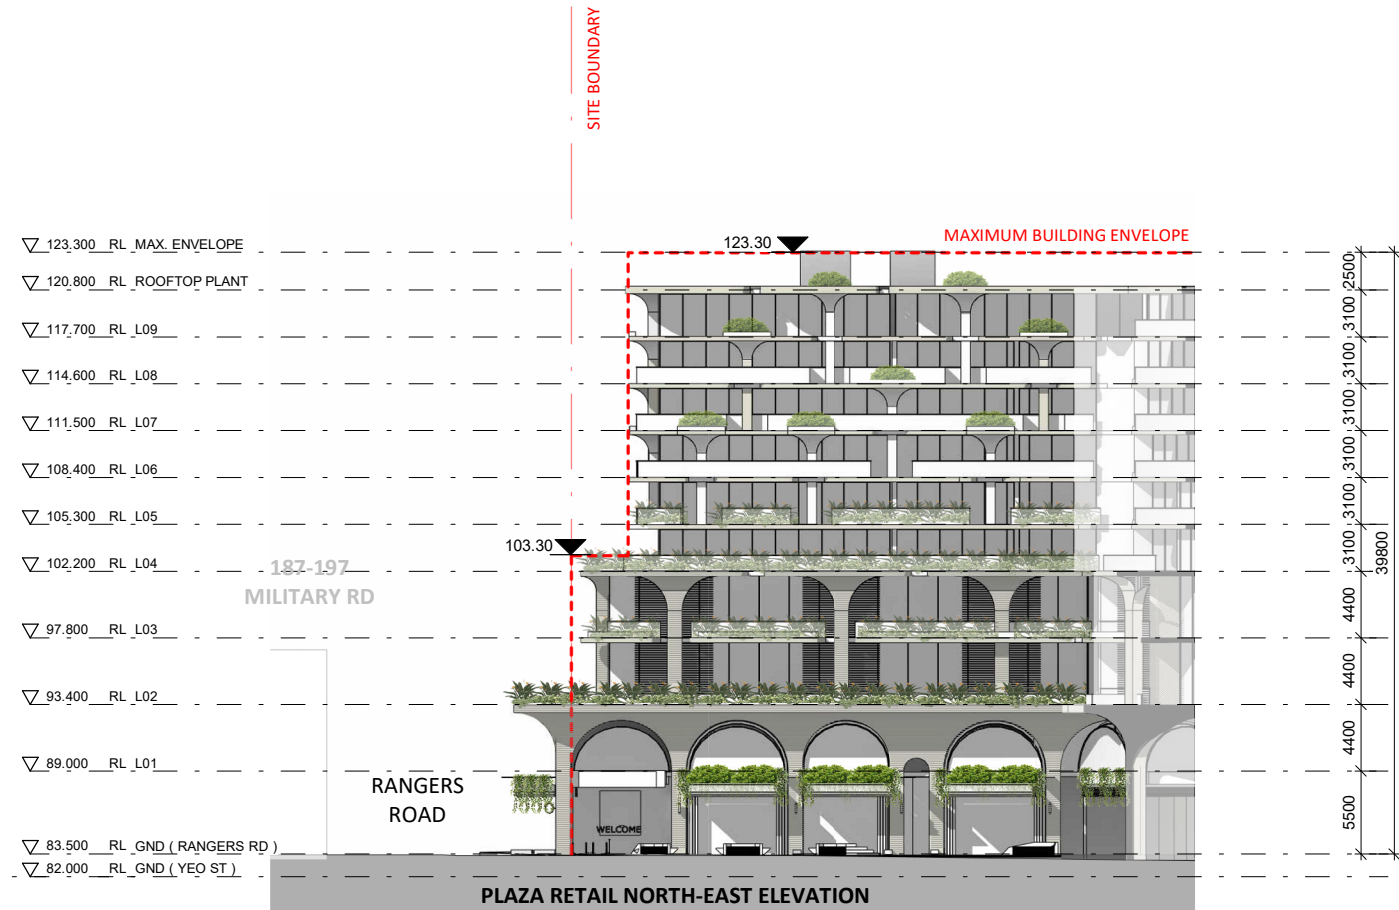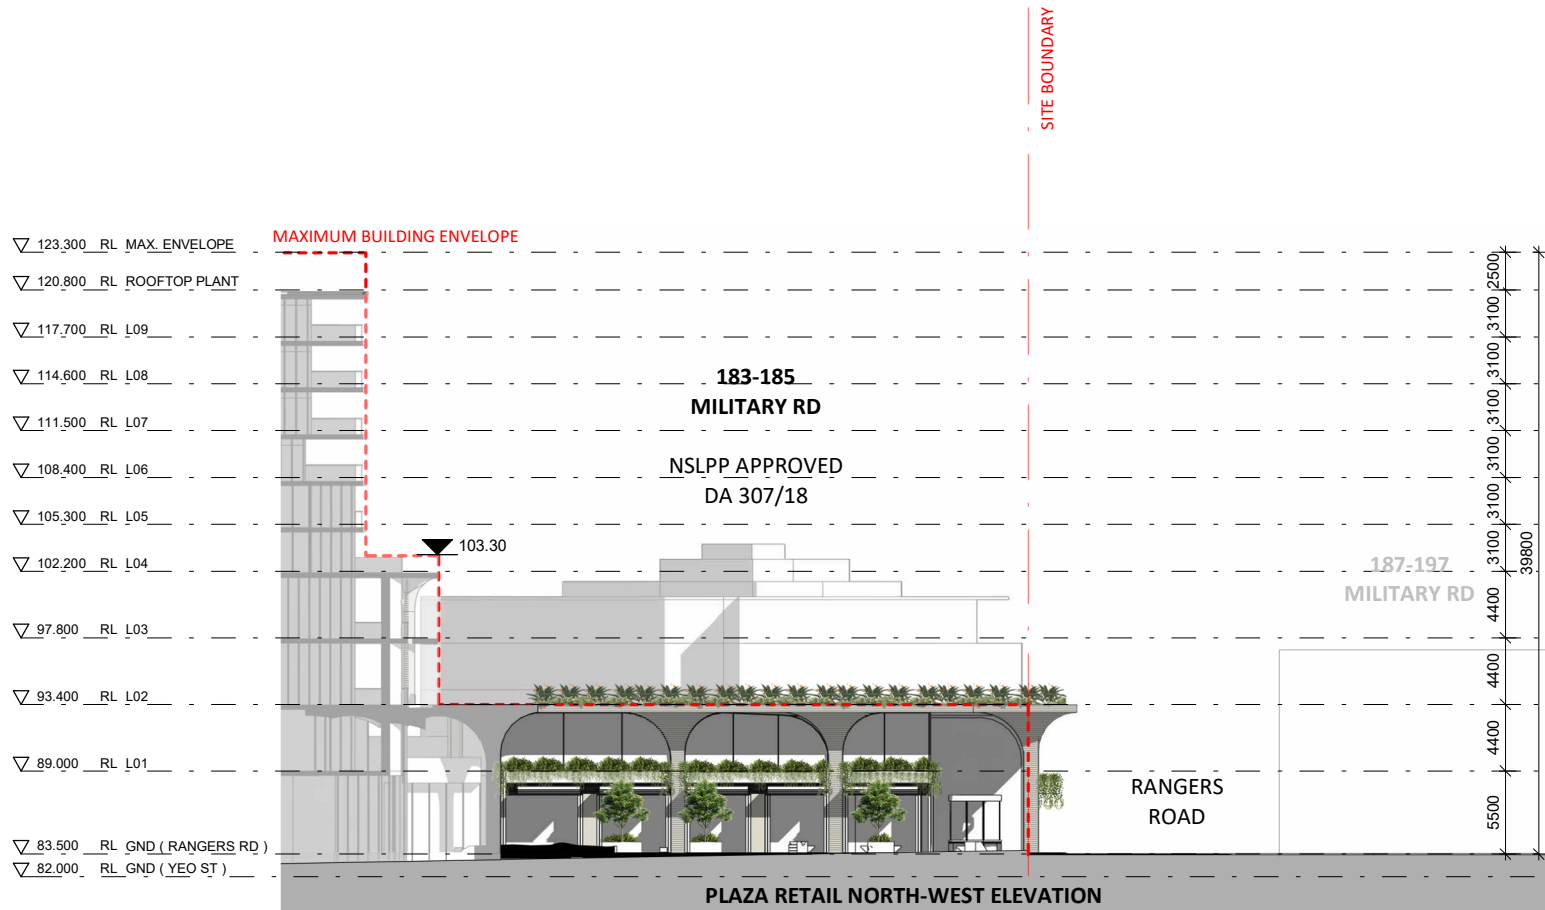

Rangers Road
1-11 Rangers Road, Neutral Bay

NO.	REVISION
1	WIP For Information
2	COORDINATION ISSUE
3	COORDINATION ISSUE
4	PLANNING PROPOSAL ISSUE

DATE
24.01.21
19/02/22
04/03/22
11/03/22

QA STAMP

THIS DOCUMENT IS NOT SUITABLE OR APPROVED FOR CONSTRUCTION AT ANY TIME

STATUS

PLANNING PROPOSAL

DRAWING NUMBER

A0202

DRAWING TITLE

ELEVATIONS 03

SCALE


A3 @ 1 : 500 0 12.5 m

CLIENT


Woolworths Group
1 Woolworths Way, Bella Vista, NSW , 2153

SUITE 41 & 42, LEVEL 4
61 MARLBOROUGH ST.
SURRY HILLS, NSW 2010
T 02 9698 8510
ABN 63 131 365 896
NOMINATED ARCHITECT:
KOICHI TAKADA
NSW ARCHITECTS 6901
VIC ARCHITECTS 16179
QLD ARCHITECTS 5590
KOICHI TAKADA.COM

Koichi
Takada
Architects

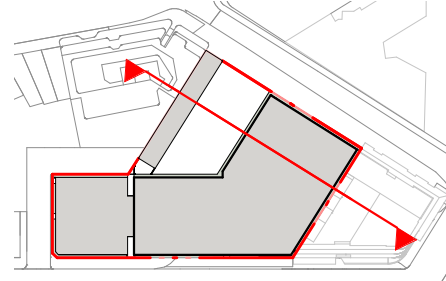

- KEY
- RESIDENTIAL
 - COMMERCIAL
 - SUPERMARKET
 - RETAIL

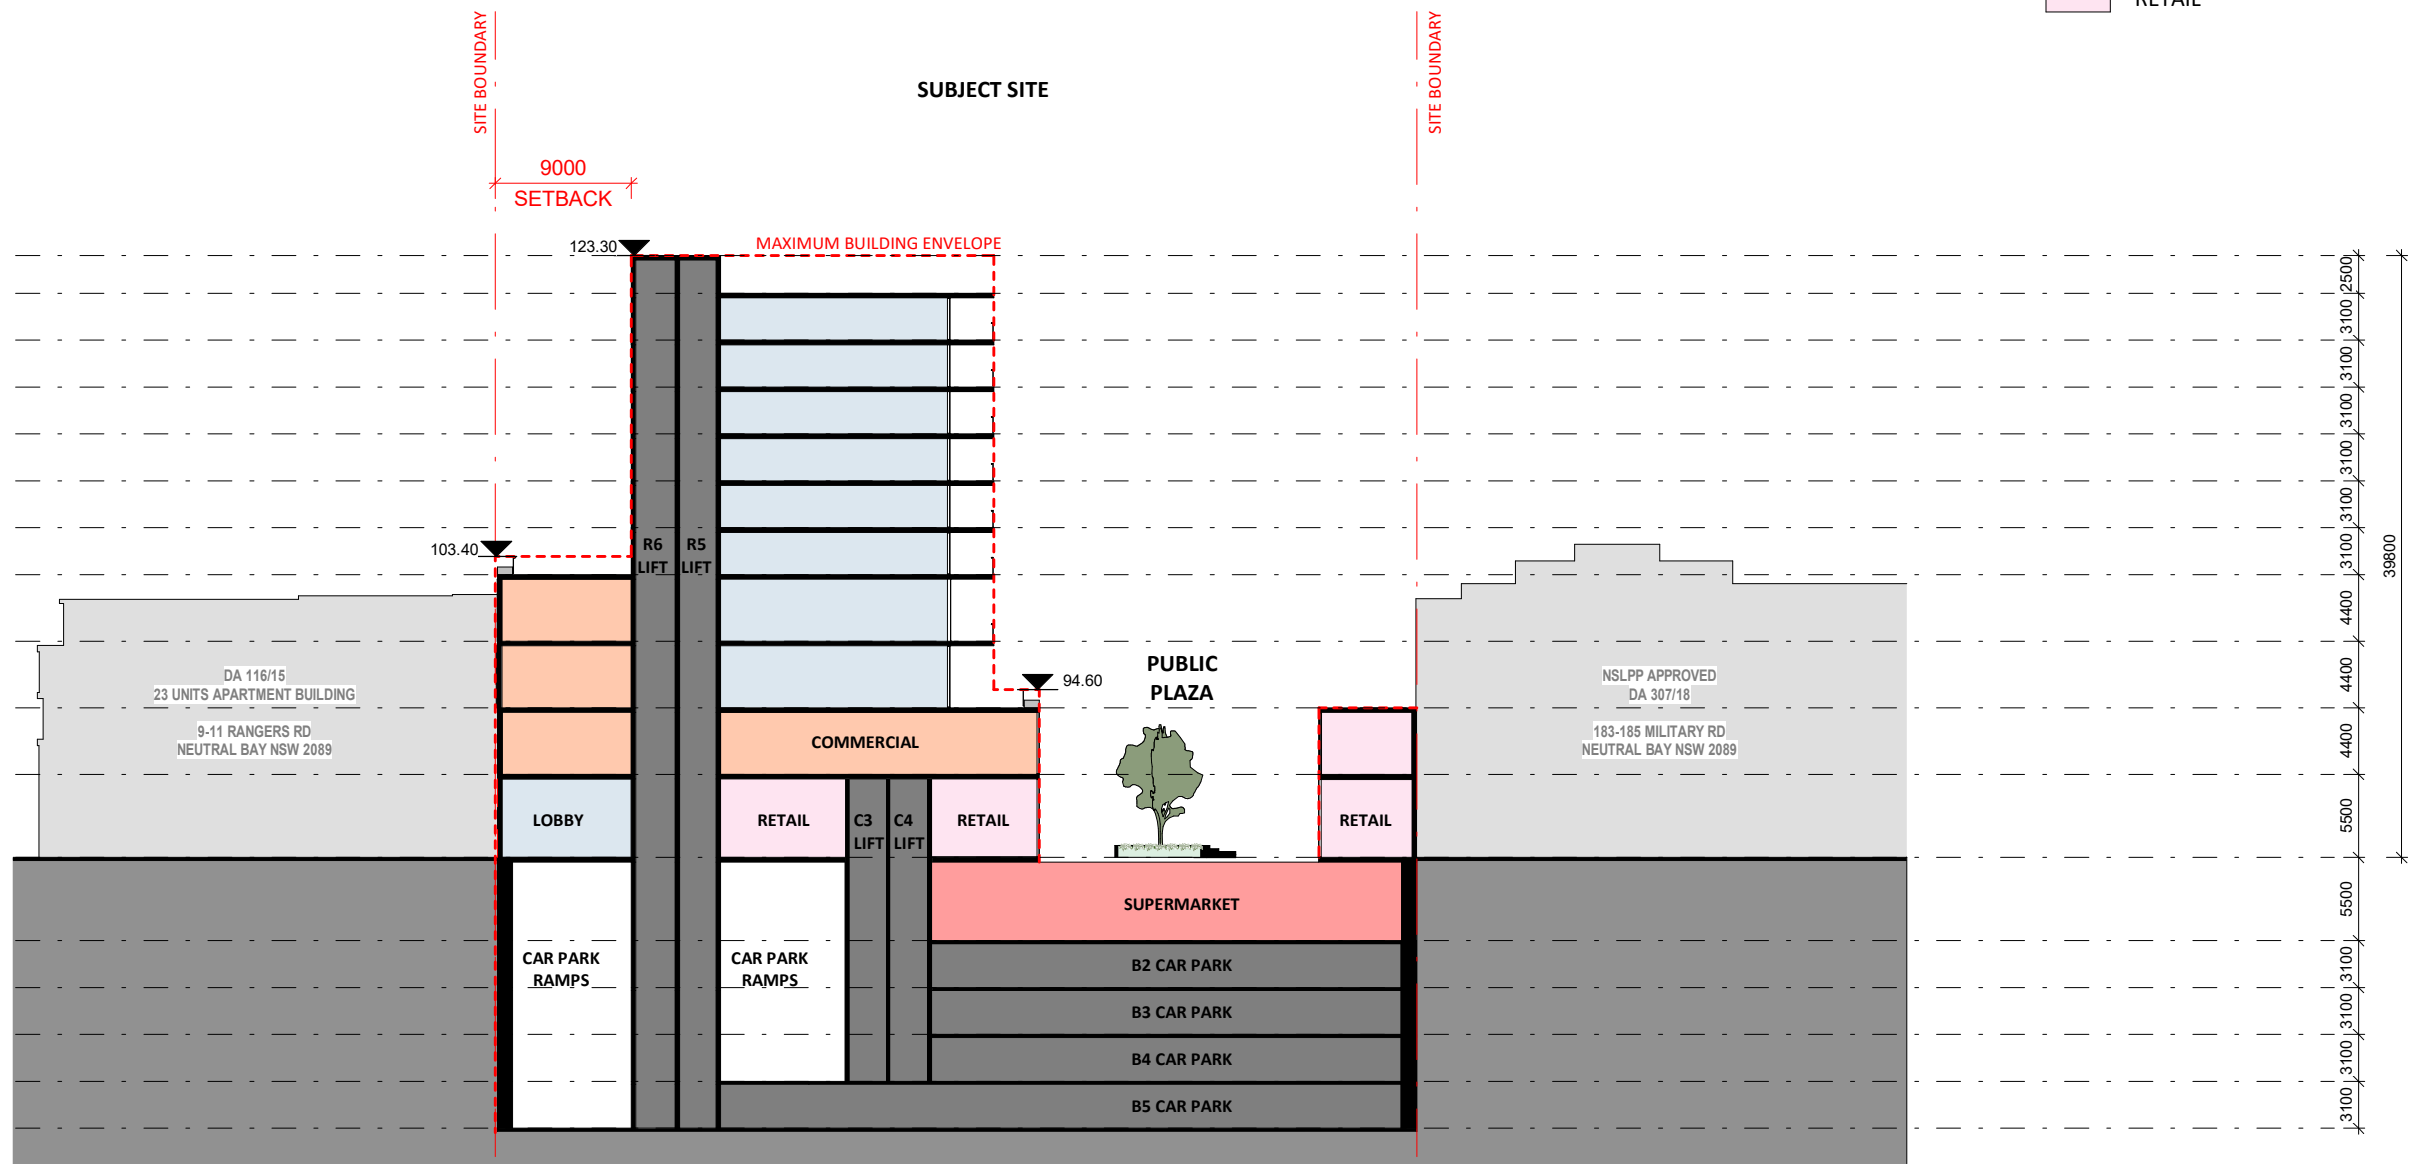

Rangers Road
1-11 Rangers Road, Neutral Bay

NO.	REVISION
1	WIP For Information
2	COORDINATION ISSUE
3	COORDINATION ISSUE
4	PLANNING PROPOSAL ISSUE

DATE
24.01.21
18/02/22
04/03/22
11/03/22

QA STAMP

THIS DOCUMENT IS NOT SUITABLE OR APPROVED FOR CONSTRUCTION AT ANY TIME

STATUS

PLANNING PROPOSAL

DRAWING NUMBER

A0300

DRAWING TITLE

SECTION A

SCALE

A3 @ As indicated




CLIENT


Woolworths Group
1 Woolworths Way, Bella Vista, NSW, 2153

SUITE 41 & 42, LEVEL 4
61 MARLBOROUGH ST.
SURRY HILLS, NSW 2010
T 02 9698 8510
ABN 63 131 365 896
NOMINATED ARCHITECT:
KOICHI TAKADA
NSW ARCHITECTS 6901
VIC ARCHITECTS 16179
QLD ARCHITECTS 5590
KOICHI TAKADA.COM

Koichi
Takada
Architects

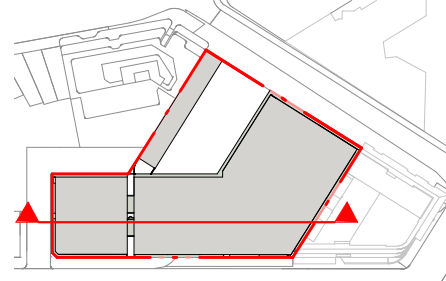

- KEY
- RESIDENTIAL
 - COMMERCIAL
 - SUPERMARKET
 - RETAIL

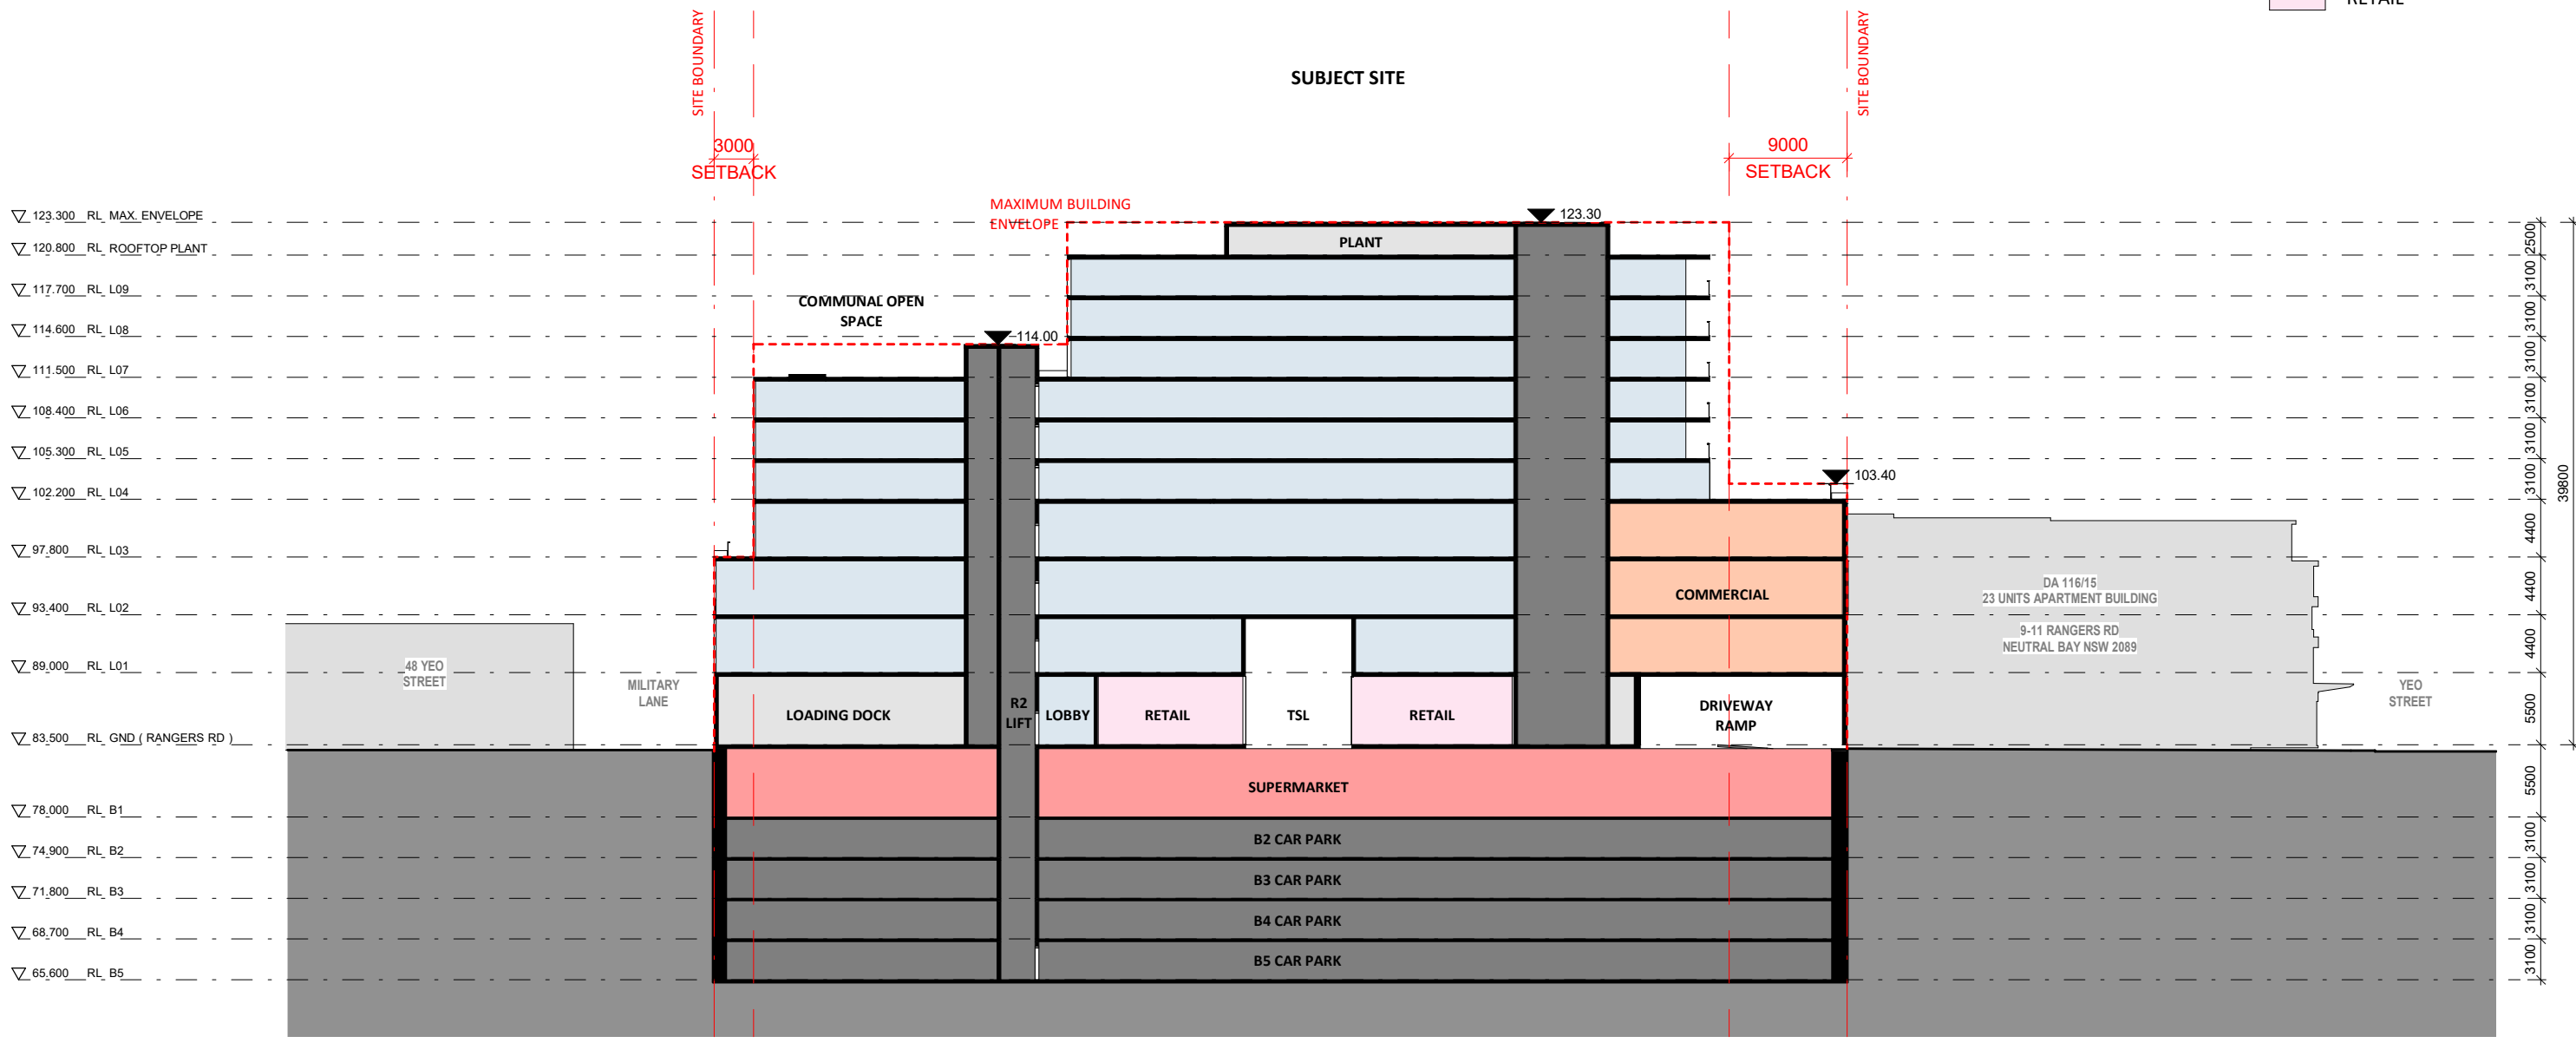

Rangers Road
1-11 Rangers Road, Neutral Bay

NO.	REVISION
1	W/P For Information
2	AMENDED COORDINATION ISSUE
3	COORDINATION ISSUE
4	COORDINATION ISSUE
5	PLANNING PROPOSAL ISSUE

DATE
24.01.21
11.02.22
18/02/22
04/03/22
11/03/22

QA STAMP

THIS DOCUMENT IS NOT SUITABLE OR APPROVED FOR CONSTRUCTION AT ANY TIME

STATUS

PLANNING PROPOSAL

DRAWING NUMBER

A0301

DRAWING TITLE

SECTION B

SCALE

A3 @ As indicated 0 12.5 m

CLIENT

Woolworths Group
1 Woolworths Way, Bella Vista, NSW, 2153

SUITE 41 & 42, LEVEL 4
61 MARLBOROUGH ST.
SURRY HILLS, NSW 2010
T 02 9698 8510
ABN 63 131 365 896
NOMINATED ARCHITECT:
KOICHI TAKADA
NSW ARCHITECTS 6901
VIC ARCHITECTS 16179
QLD ARCHITECTS 5590
KOICHI TAKADA.COM

Koichi
Takada
Architects



Rangers Road
1-11 Rangers Road, Neutral Bay

NO.	REVISION
1	COORDINATION ISSUE
2	PLANNING PROPOSAL ISSUE

DATE
04/03/22
11/03/22

QA STAMP

THIS DOCUMENT IS NOT SUITABLE OR APPROVED FOR CONSTRUCTION AT ANY TIME

STATUS

PLANNING PROPOSAL

DRAWING NUMBER

A0402

DRAWING TITLE


MASSING DIAGRAM - MASTERPLAN

CLIENT

Woolworths Group
1 Woolworths Way, Bella Vista, NSW, 2153

SUITE 41 & 42, LEVEL 4
61 MARLBOROUGH ST.
SURRY HILLS, NSW 2010
T 02 9698 8510
ABN 63 131 365 896
NOMINATED ARCHITECT:
KOICHI TAKADA
NSW ARCHITECTS 6901
VIC ARCHITECTS 16179
QLD ARCHITECTS 5590
KOICHIKAKADA.COM

Koichi
Takada
Architects

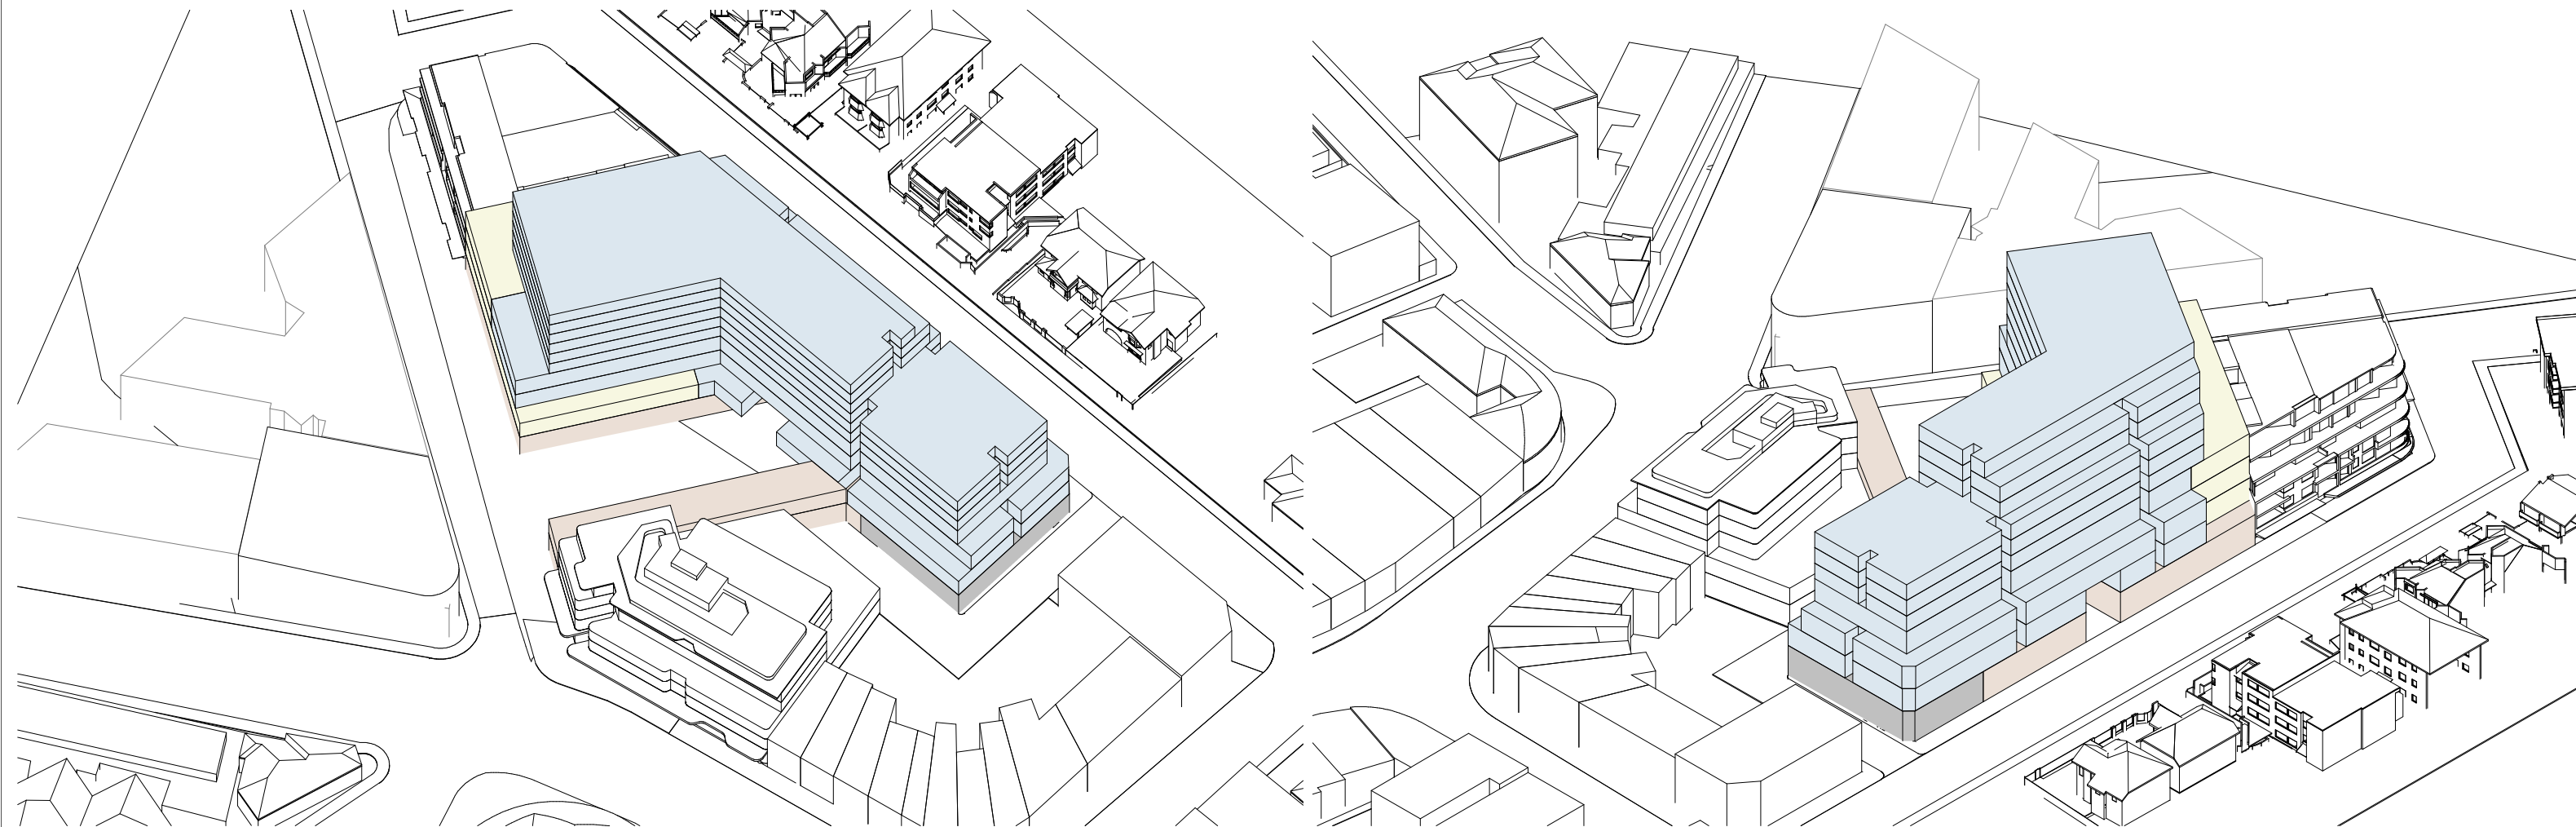

Rangers Road
1-11 Rangers Road, Neutral Bay

NO.	REVISION
1	COORDINATION ISSUE
2	PLANNING PROPOSAL ISSUE

DATE
04/03/22
11/03/22

QA STAMP

THIS DOCUMENT IS NOT SUITABLE OR APPROVED FOR CONSTRUCTION AT ANY TIME

STATUS

PLANNING PROPOSAL

DRAWING NUMBER

A0403

DRAWING TITLE


MASSING DIAGRAM - PROPOSAL

CLIENT


Woolworths Group
1 Woolworths Way, Bella Vista, NSW , 2153

SUITE 41 & 42, LEVEL 4
61 MARLBOROUGH ST.
SURRY HILLS, NSW 2010
T 02 9698 8510
ABN 63 131 365 896
NOMINATED ARCHITECT:
KOICHI TAKADA
NSW ARCHITECTS 6901
VIC ARCHITECTS 16179
QLD ARCHITECTS 5590
KOICHIKAKADA.COM


Koichi
Takada
Architects

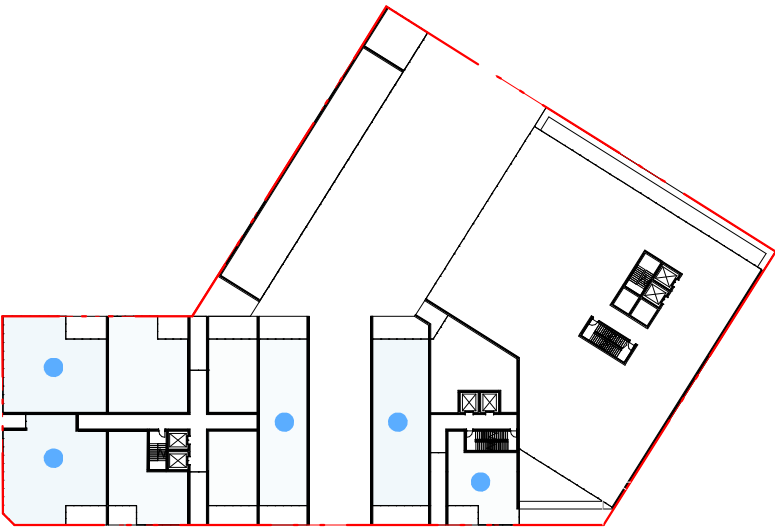

CROSS VENTILATION - LEVEL 01 (5/9)

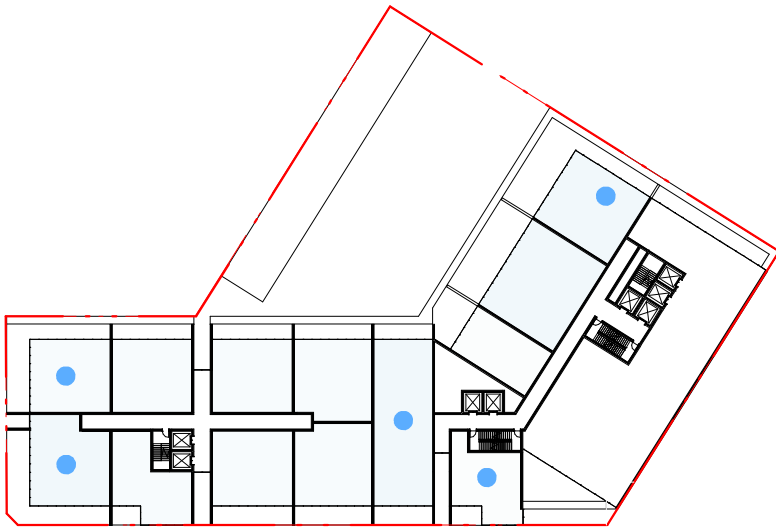

CROSS VENTILATION - LEVEL 02 (5/13)

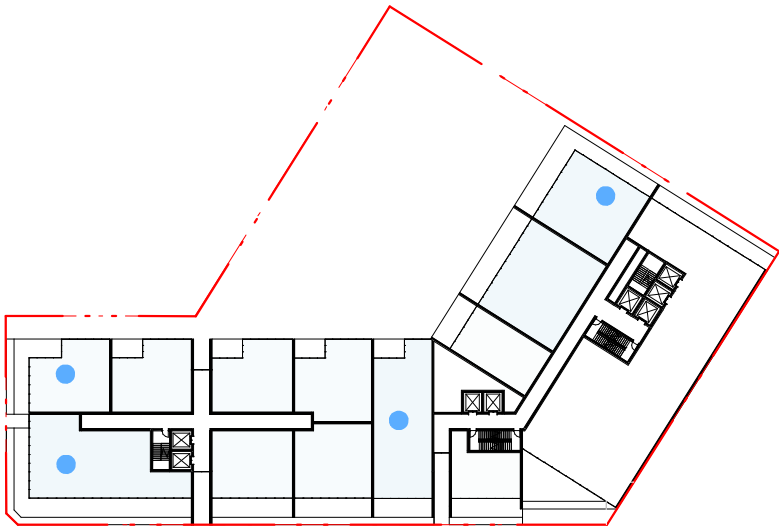

CROSS VENTILATION - LEVEL 03 (4/12)




CROSS VENTILATION - LEVEL 04 (8/13)




CROSS VENTILATION - LEVEL 05 (9/12)




CROSS VENTILATION - LEVEL 06 (9/12)

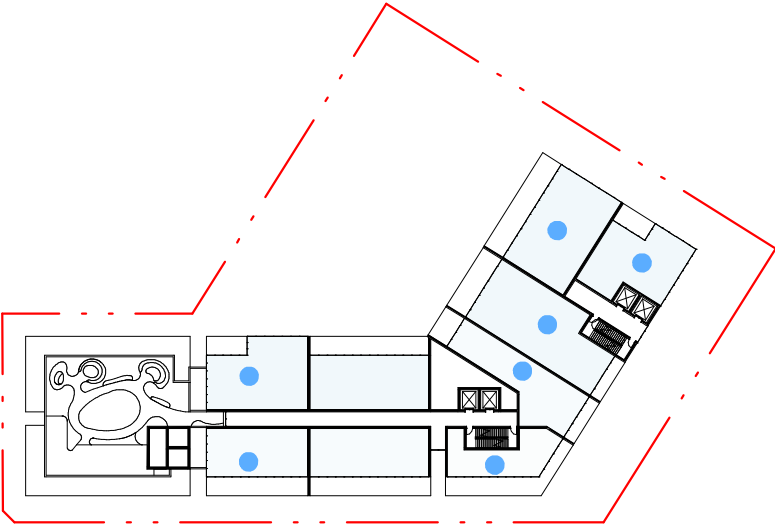

CROSS VENTILATION - LEVEL 07 (7/9)

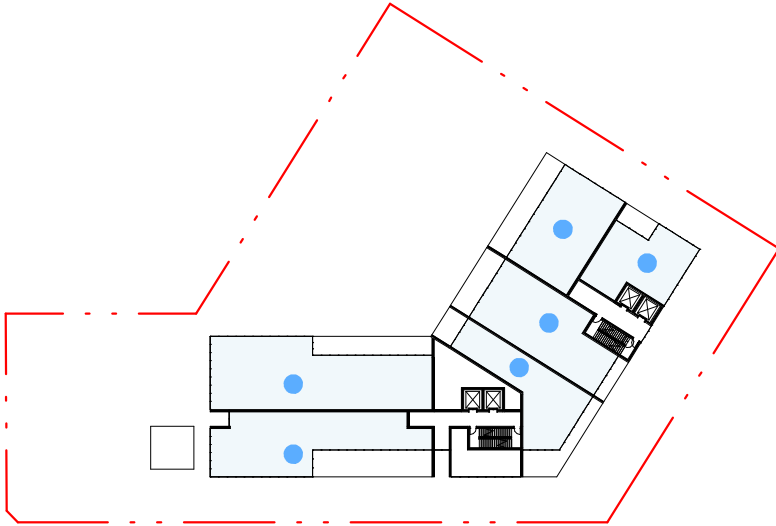

CROSS VENTILATION - LEVEL 08 (6/6)

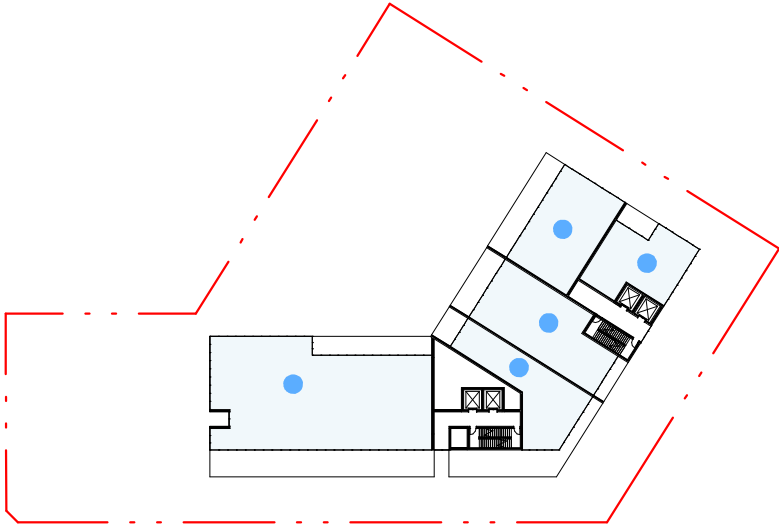

CROSS VENTILATION - LEVEL 09 (5/5)

CROSS VENTILATION MATRIX

	JPS/FAB	TOTAL UNITS	%
LEVEL 01	5	9	56 %
LEVEL 02	5	13	38 %
LEVEL 03	4	12	33 %
LEVEL 04	8	13	62 %
LEVEL 05	9	12	75 %
LEVEL 06	9	12	75 %
LEVEL 07	7	9	78 %
LEVEL 08	6	6	100 %
LEVEL 09	5	5	100 %
TOTAL	58	91	64 %

Rangers Road
1-11 Rangers Road, Neutral Bay

NO.	REVISION
1	WORK IN PROGRESS
2	COORDINATION ISSUE
3	AMENDED COORDINATION ISSUE
4	COORDINATION ISSUE
5	COORDINATION ISSUE
6	PLANNING PROPOSAL ISSUE

DATE
04.02.22
07.02.22
11.02.22
18.02.22
04/03/22
11/03/22

QA STAMP

THIS DOCUMENT IS NOT SUITABLE OR APPROVED FOR CONSTRUCTION AT ANY TIME

STATUS

PLANNING PROPOSAL

DRAWING NUMBER

A0410

DRAWING TITLE

CROSS VENTILATION DIAGRAMS

SCALE

A3 @ 1 : 1000

0 25 m




CLIENT


Woolworths Group
1 Woolworths Way, Bella Vista, NSW, 2153

SUITE 41 & 42, LEVEL 4
61 MARLBOROUGH ST.
SURRY HILLS, NSW 2010
T 02 9698 8510
ABN 63 131 365 896
NOMINATED ARCHITECT:
KOICHI TAKADA
NSW ARCHITECTS 6901
VIC ARCHITECTS 16179
QLD ARCHITECTS 5590
KOICHI TAKADA.COM

Koichi
Takada
Architects

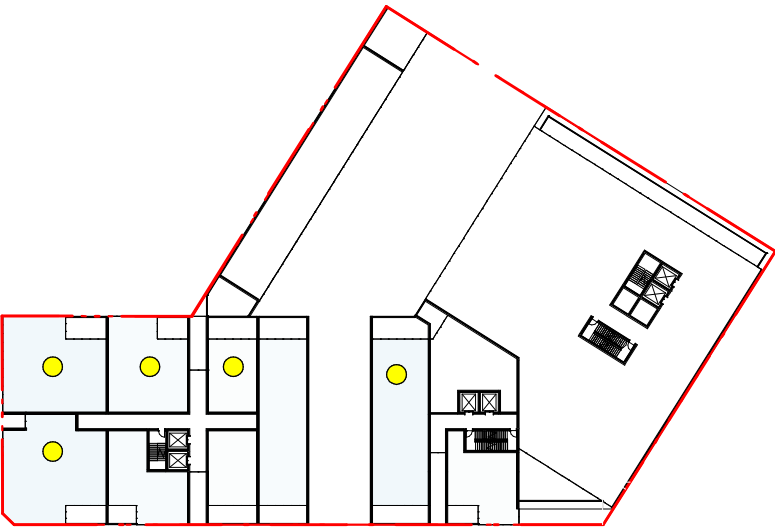

SOLAR ACCESS - LEVEL 01 (5/9)

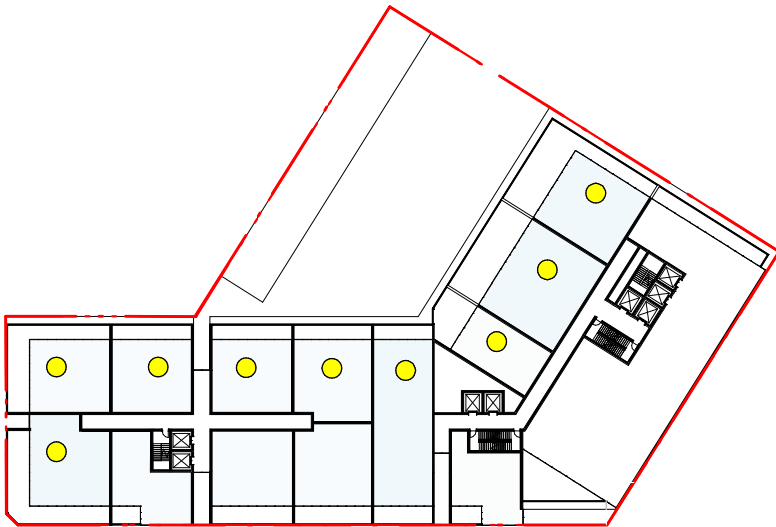

SOLAR ACCESS - LEVEL 02 (9/13)



SOLAR ACCESS - LEVEL 03 (9/12)



SOLAR ACCESS - LEVEL 04 (10/13)




SOLAR ACCESS - LEVEL 05 (10/12)




SOLAR ACCESS - LEVEL 06 (10/12)



SOLAR ACCESS - LEVEL 07 (7/9)

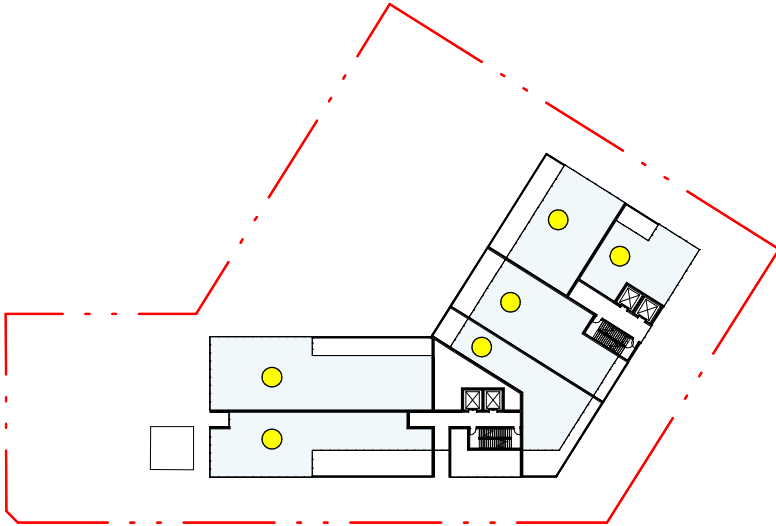

SOLAR ACCESS - LEVEL 08 (6/6)

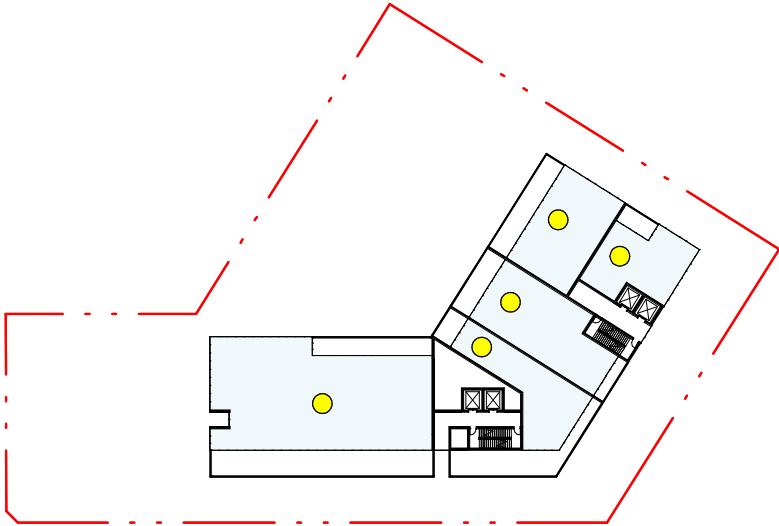

SOLAR ACCESS - LEVEL 09 (5/5)

SOLAR MATRIX

	JPS/FAB	TOTAL UNITS	%
LEVEL 01	5	9	56 %
LEVEL 02	9	13	69 %
LEVEL 03	9	12	75 %
LEVEL 04	10	13	77 %
LEVEL 05	10	12	83 %
LEVEL 06	10	12	83 %
LEVEL 07	7	9	78 %
LEVEL 08	6	6	100 %
LEVEL 09	5	5	100 %
TOTAL	71	91	78 %

Rangers Road
1-11 Rangers Road, Neutral Bay

NO.	REVISION
1	WORK IN PROGRESS
2	COORDINATION ISSUE
3	AMENDED COORDINATION ISSUE
4	COORDINATION ISSUE
5	COORDINATION ISSUE
6	PLANNING PROPOSAL ISSUE

DATE
04.02.22
07.02.22
11.02.22
18.02.22
04/03/22
11/03/22

QA STAMP

THIS DOCUMENT IS NOT SUITABLE OR APPROVED FOR CONSTRUCTION AT ANY TIME

STATUS

PLANNING PROPOSAL

DRAWING NUMBER

A0415

DRAWING TITLE

SOLAR ACCESS DIAGRAMS

SCALE

A3 @ 1 : 1000

0 2.5 m




CLIENT


Woolworths Group
1 Woolworths Way, Bella Vista, NSW, 2153

SUITE 41 & 42, LEVEL 4
61 MARLBOROUGH ST.
SURRY HILLS, NSW 2010
T 02 9698 8510
ABN 63 131 365 896
NOMINATED ARCHITECT:
KOICHI TAKADA
NSW ARCHITECTS 6901
VIC ARCHITECTS 16179
QLD ARCHITECTS 5590
KOICHI TAKADA.COM


Koichi
Takada
Architects

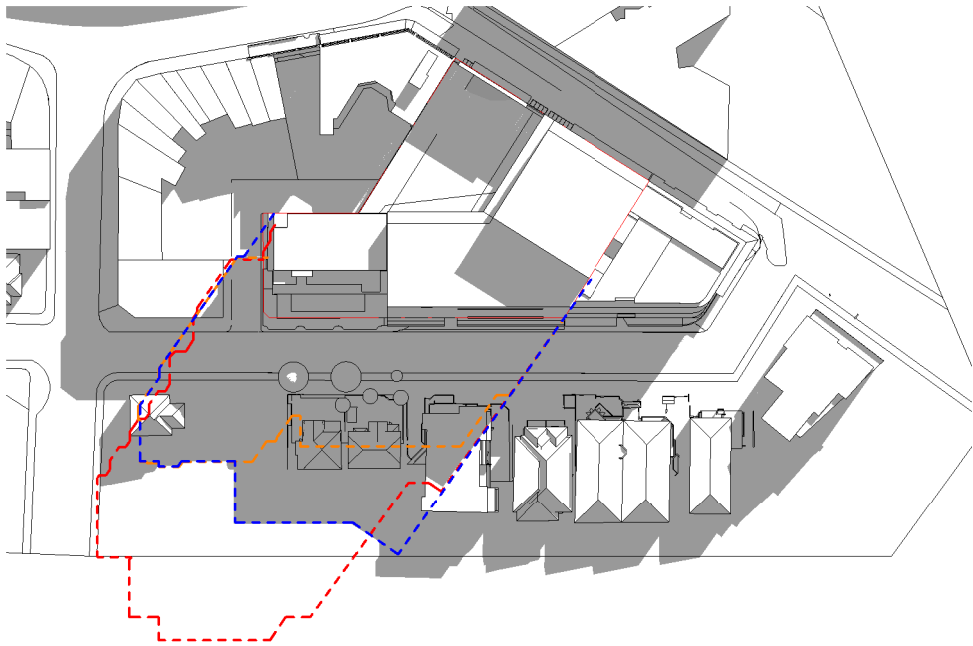


June21_0900_MASTERPLAN

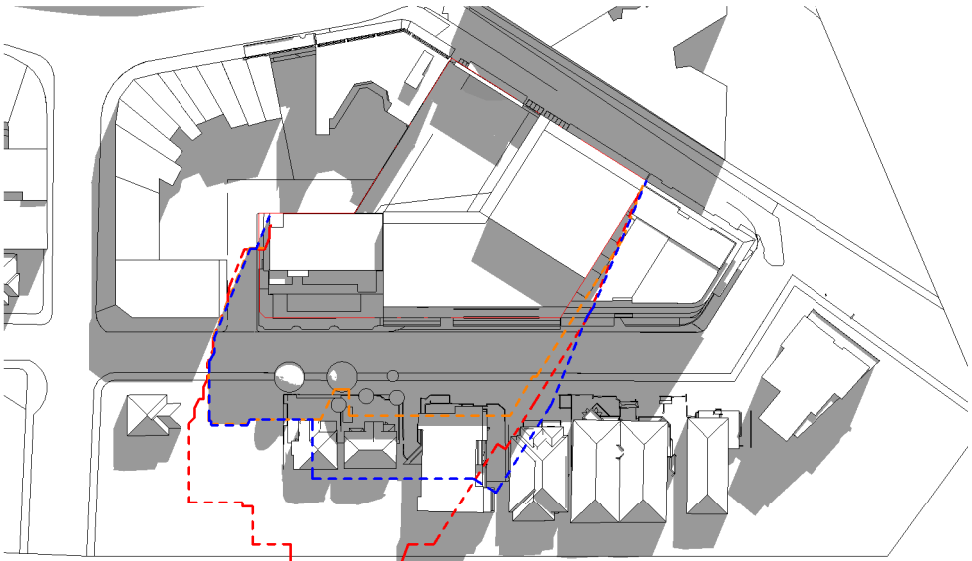


June21_1000_MASTERPLAN

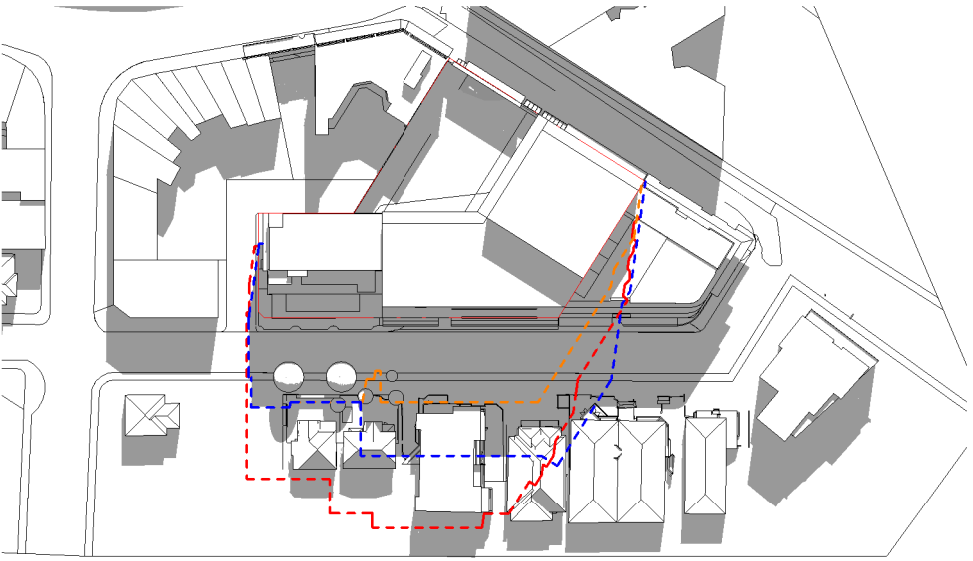


June21_1100_Option MASTERPLAN

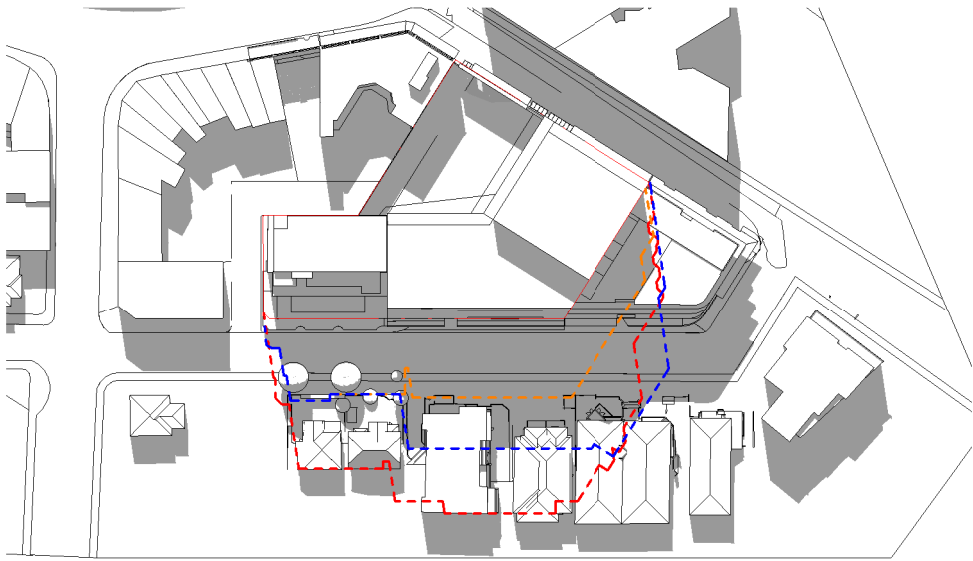

June21_1200_Option MASTERPLAN

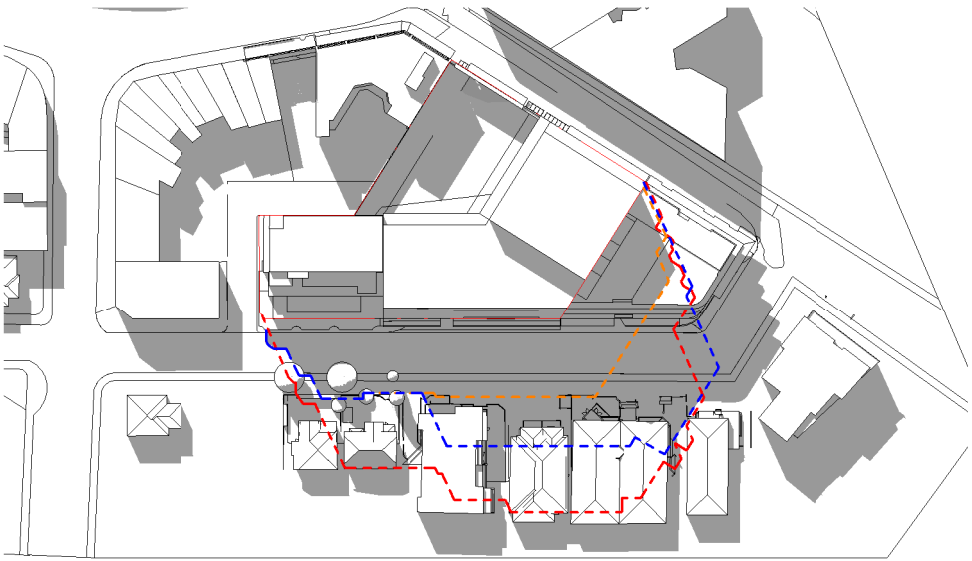

June21_1300_Option MASTERPLAN

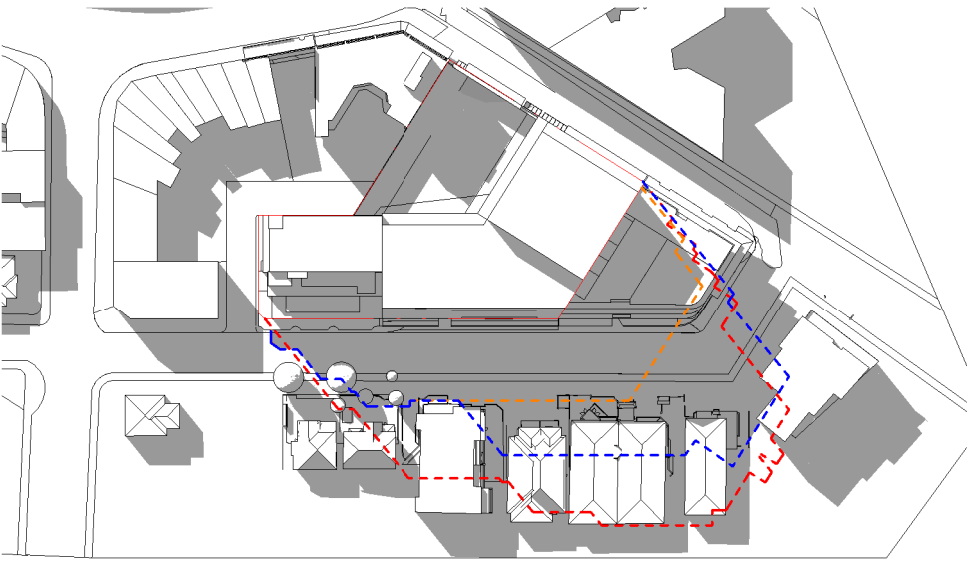

June21_1400_MASTERPLAN

- NOTE:**

ORANGE DASHED LINE INDICATES OUTLINE OF DCP MAX. ALLOWABLE MASSING SHADOW (50 YEO ST INCLUDED)
- NOTE:**

BLUE DASHED LINE INDICATES OUTLINE OF MASTERPLAN MASSING SHADOW (50 YEO ST INCLUDED)
- NOTE:**

RED DASHED LINE INDICATES OUTLINE OF PROPOSED MASSING SHADOW

Rangers Road
1-11 Rangers Road, Neutral Bay

NO.	REVISION	DATE
1	WORK IN PROGRESS	04.02.22
2	COORDINATION ISSUE	07.02.22
3	AMENDED COORDINATION ISSUE	11.02.22
4	COORDINATION ISSUE	18/02/22
5	COORDINATION ISSUE	04/03/22
6	PLANNING PROPOSAL ISSUE	11/03/22
7	RESPONSE TO RFI	29/03/22
8	RESPONSE TO RFI	27/04/22

QA STAMP

THIS DOCUMENT IS NOT SUITABLE OR APPROVED FOR CONSTRUCTION AT ANY TIME

STATUS

PLANNING PROPOSAL

DRAWING NUMBER

A0420

DRAWING TITLE

SHADOW DIAGRAM - MASTER PLAN

SCALE

A3 @ 1 : 2000

0 50 m




CLIENT


Woolworths Group
1 Woolworths Way, Bella Vista, NSW, 2153

SUITE 41 & 42, LEVEL 4
61 MARLBOROUGH ST
SURRY HILLS, NSW 2010
T 02 9698 8510
ABN 63 131 365 896
NOMINATED ARCHITECT:
KOICHI TAKADA
NSW ARCHITECTS 6901
VIC ARCHITECTS 16179
QLD ARCHITECTS 5590
KOICHI TAKADA.COM

Koichi
Takada
Architects

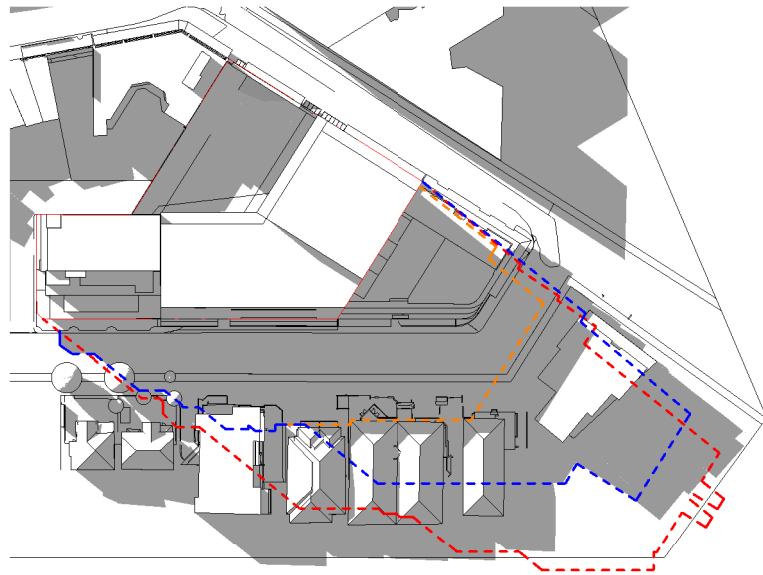

June21_1500_ MASTERPLAN

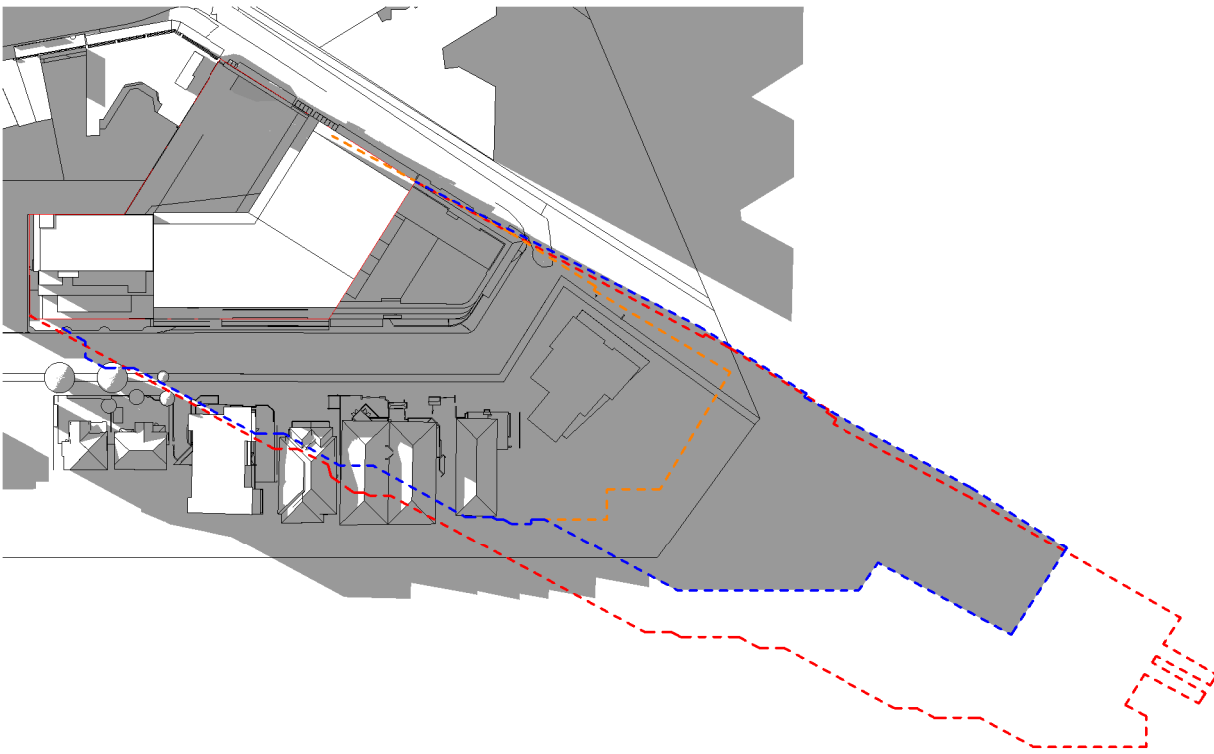


June21_1600_ MASTERPLAN

- NOTE:**


ORANGE DASHED LINE INDICATES OUTLINE OF DCP MAX. ALLOWABLE MASSING SHADOW (50 YEO ST INCLUDED)
- NOTE:**

BLUE DASHED LINE INDICATES OUTLINE OF MASTERPLAN MASSING SHADOW (50 YEO ST INCLUDED)
- NOTE:**


RED DASHED LINE INDICATES OUTLINE OF PROPOSED MASSING SHADOW

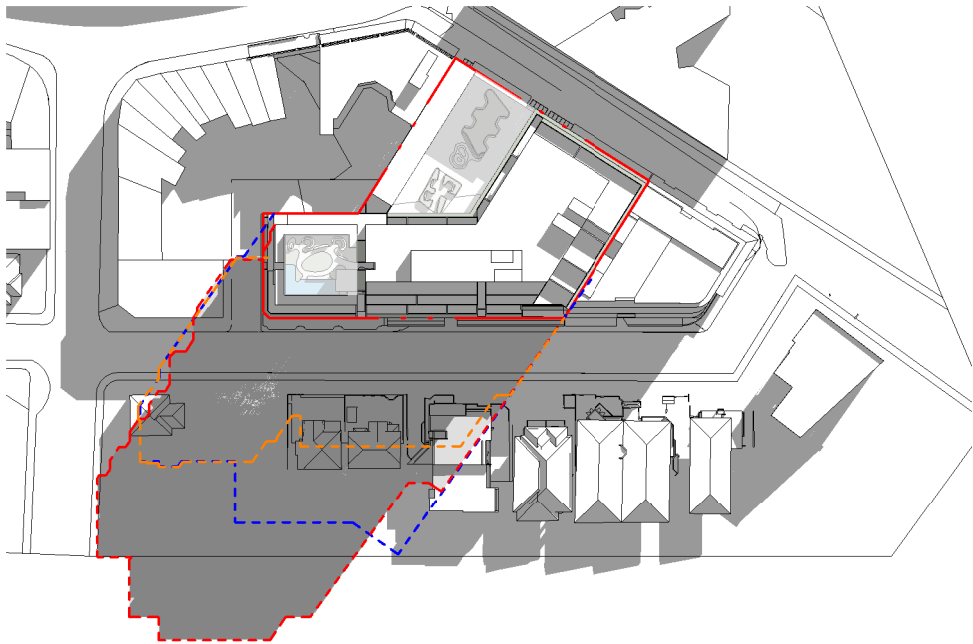


June21_0900_PROPOSAL

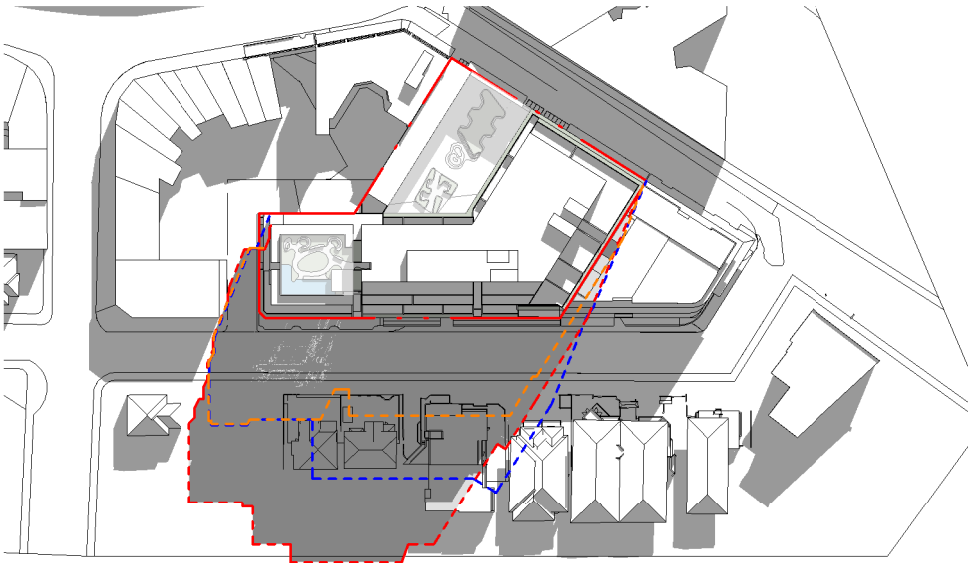


June21_1000_PROPOSAL

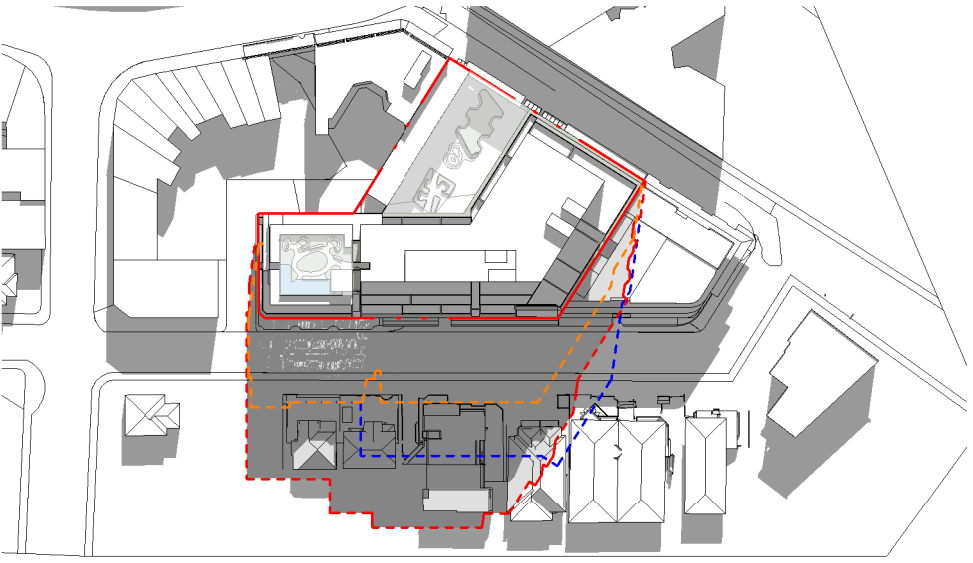


June21_1100_PROPOSAL

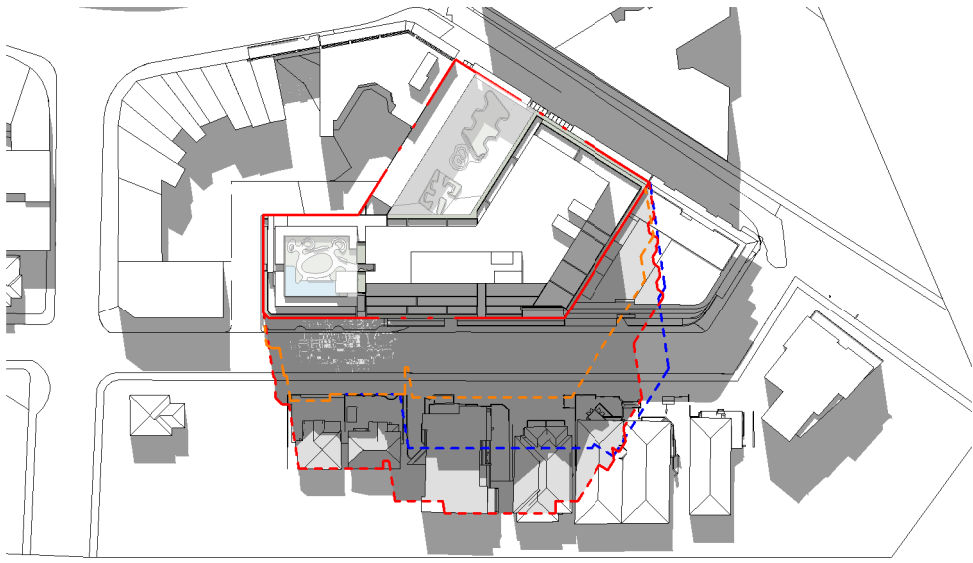

June21_1200_PROPOSAL

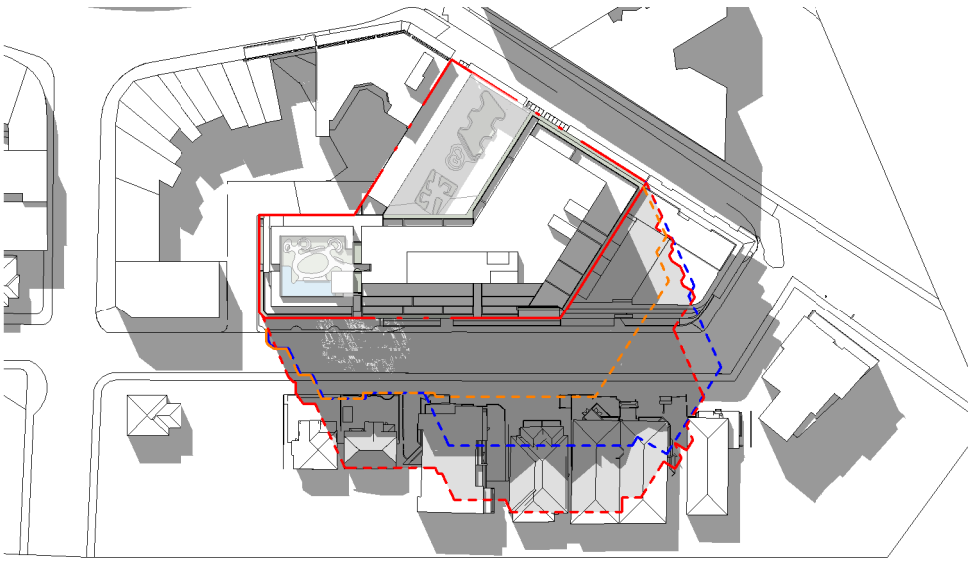

June21_1300_PROPOSAL

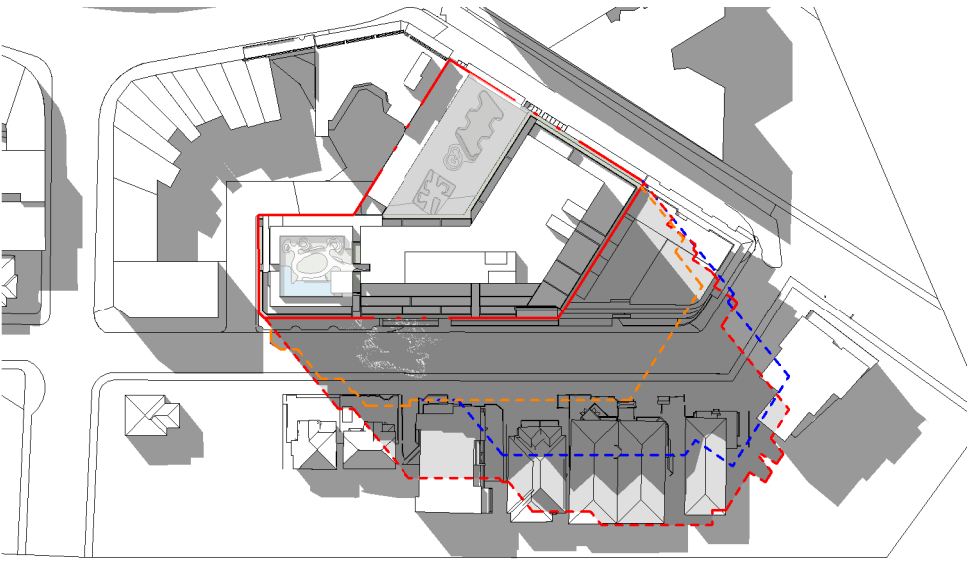

June21_1400_PROPOSAL

- NOTE:**

ORANGE DASHED LINE INDICATES OUTLINE OF DCP MAX. ALLOWABLE MASSING SHADOW (50 YEO ST INCLUDED)
- NOTE:**

BLUE DASHED LINE INDICATES OUTLINE OF MASTERPLAN MASSING SHADOW (50 YEO ST INCLUDED)
- NOTE:**

RED DASHED LINE INDICATES OUTLINE OF PROPOSED MASSING SHADOW

Rangers Road
1-11 Rangers Road, Neutral Bay

NO.	REVISION	DATE
1	WORK IN PROGRESS	04.02.22
2	COORDINATION ISSUE	07.02.22
3	AMENDED COORDINATION ISSUE	11.02.22
4	COORDINATION ISSUE	18/02/22
5	COORDINATION ISSUE	04/03/22
6	PLANNING PROPOSAL ISSUE	11/03/22
7	RESPONSE TO RFI	29/03/22
8	RESPONSE TO RFI	27/04/22

QA STAMP

THIS DOCUMENT IS NOT SUITABLE OR APPROVED FOR CONSTRUCTION AT ANY TIME

STATUS

PLANNING PROPOSAL

DRAWING NUMBER

A0421

DRAWING TITLE

SHADOW DIAGRAMS - PROPOSAL

SCALE

A3 @ 1 : 2000

0 50 m




CLIENT


Woolworths Group
1 Woolworths Way, Bella Vista, NSW, 2153

SUITE 41 & 42, LEVEL 4
61 MARLBOROUGH ST
SURRY HILLS, NSW 2010
T 02 9698 8510
ABN 63 131 365 896
NOMINATED ARCHITECT:
KOICHI TAKADA
NSW ARCHITECTS 6901
VIC ARCHITECTS 16179
QLD ARCHITECTS 5590
KOICHIKAKADA.COM

Koichi
Takada
Architects

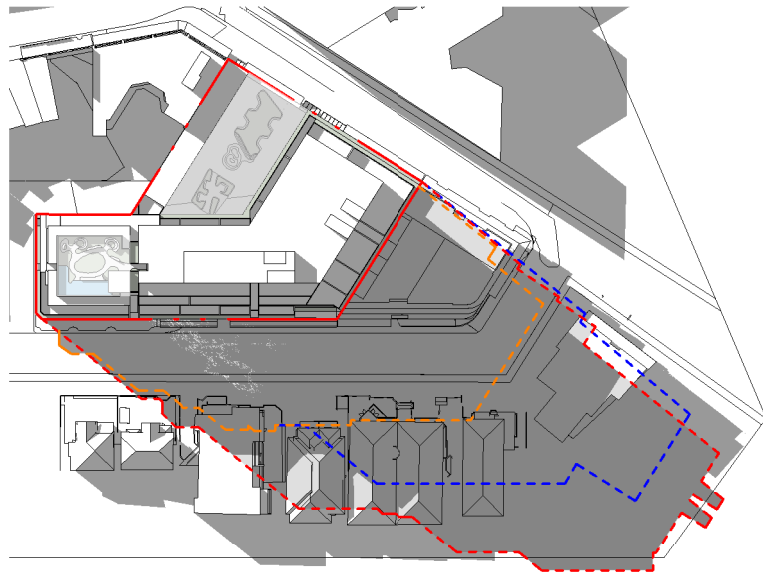

June21_1500_ PROPOSAL

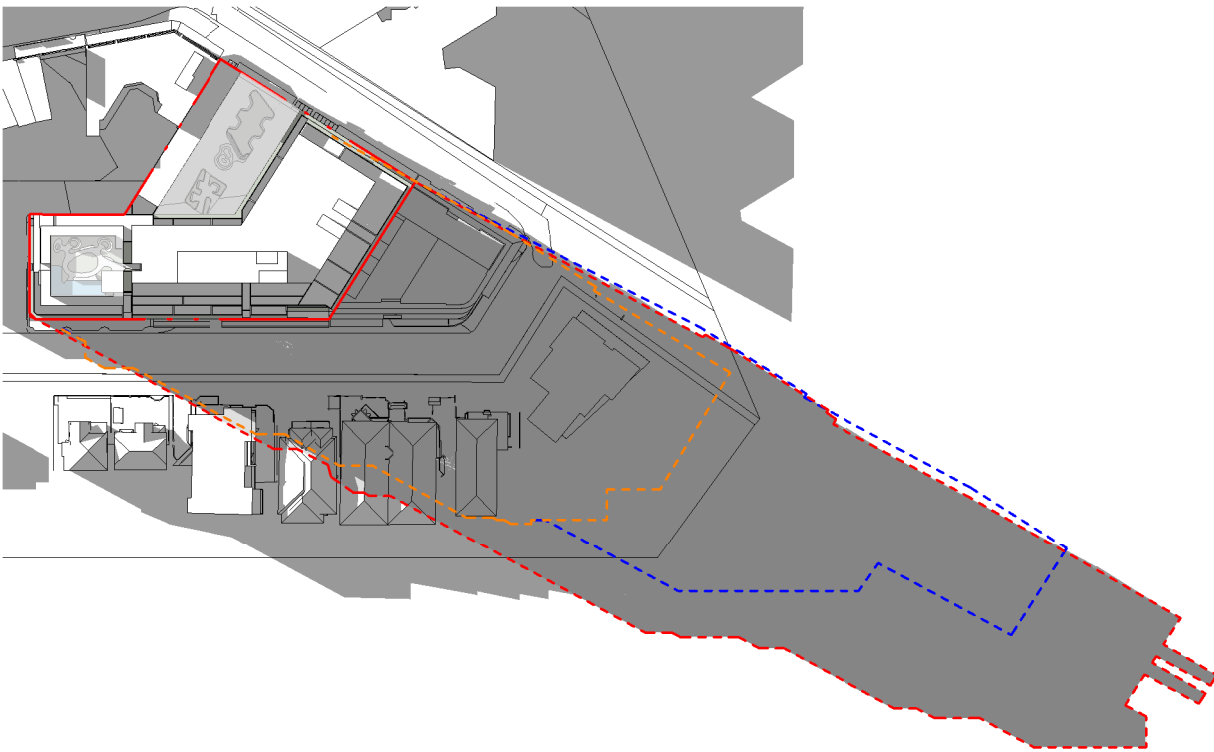

June21_1600_ PROPOSAL

- NOTE:**

ORANGE DASHED LINE INDICATES OUTLINE OF DCP MAX. ALLOWABLE MASSING SHADOW (50 YEO ST INCLUDED)
- NOTE:**

BLUE DASHED LINE INDICATES OUTLINE OF MASTERPLAN MASSING SHADOW (50 YEO ST INCLUDED)
- NOTE:**

RED DASHED LINE INDICATES OUTLINE OF PROPOSED MASSING SHADOW

Rangers Road
1-11 Rangers Road, Neutral Bay

NO.	REVISION
1	RESPONSE TO RFI

DATE
27/04/22

QA STAMP

THIS DOCUMENT IS NOT SUITABLE OR APPROVED FOR CONSTRUCTION AT ANY TIME

STATUS
PLANNING PROPOSAL

DRAWING NUMBER
A0421.1

DRAWING TITLE
SHADOW DIAGRAM - PROPOSAL


SCALE
A3 @ 1 : 2000

0 50 m


CLIENT
Woolworths Group
1 Woolworths Way, Bella Vista, NSW, 2153

SUITE 41 & 42, LEVEL 4
61 MARLBOROUGH ST.
SURRY HILLS, NSW 2010
T 02 9698 8510
ABN 63 131 365 896
NOMINATED ARCHITECT:
KOICHI TAKADA
NSW ARCHITECTS 6901
VIC ARCHITECTS 16179
QLD ARCHITECTS 5590
KOICHI TAKADA.COM

**Koichi
Takada
Architects**

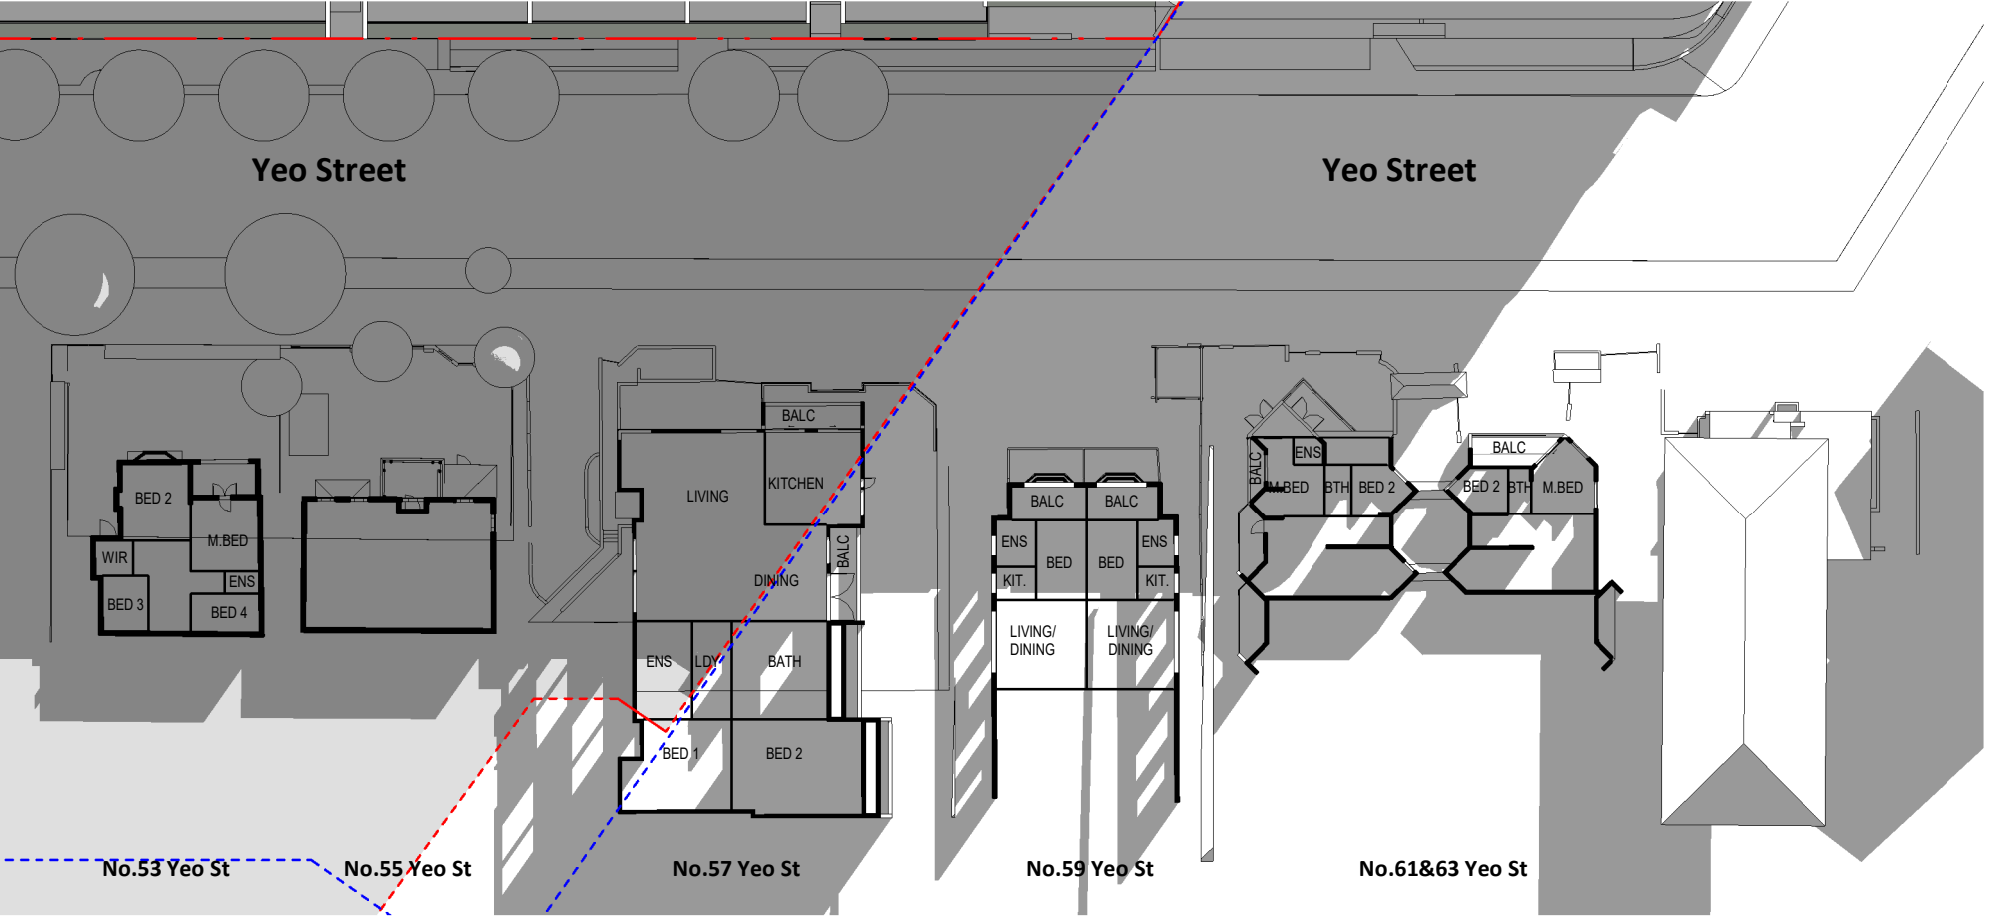

June21_0900_PROPOSAL_Yeo St Buildings

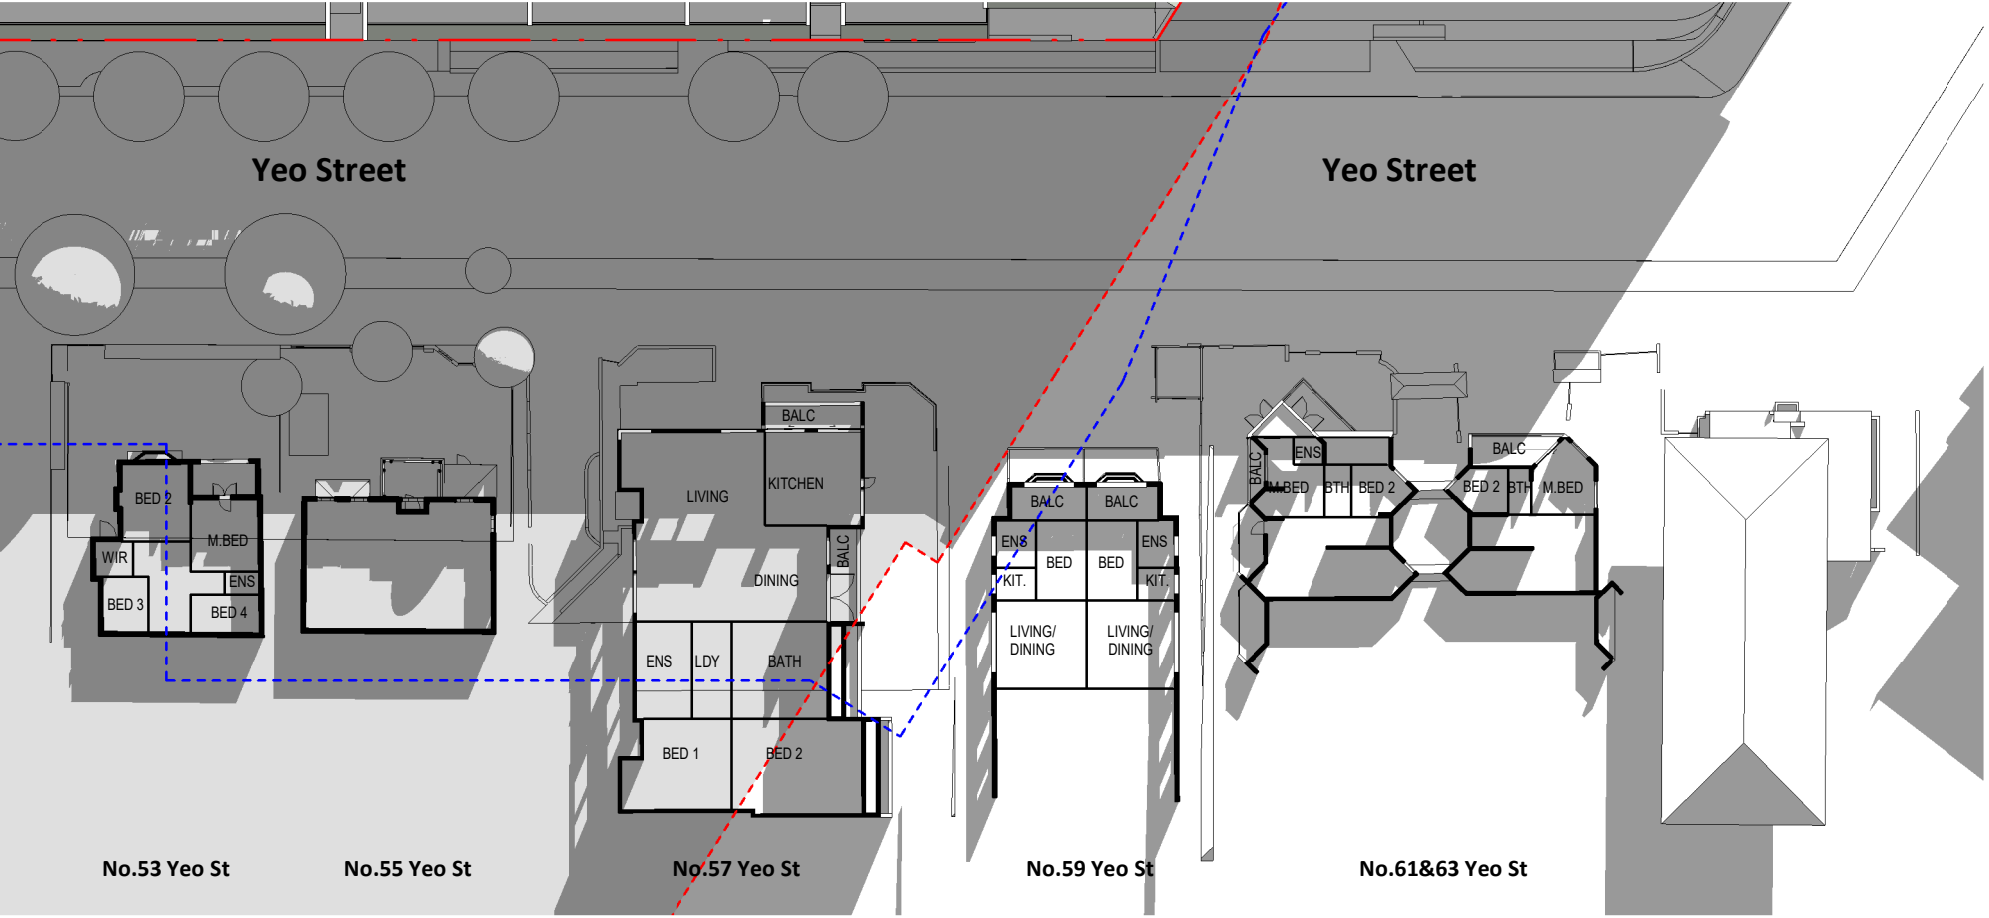

June21_1000_PROPOSAL_Yeo St Buildings

NOTE:
ORANGE DASHED LINE INDICATES
OUTLINE OF DCP MAX. ALLOWABLE
MASSING SHADOW (50 YEO ST
INCLUDED)

NOTE:
BLUE DASHED LINE INDICATES OUTLINE
OF MASTERPLAN MASSING SHADOW
(50 YEO ST INCLUDED)

NOTE:
RED DASHED LINE INDICATES OUTLINE
OF PROPOSED MASSING SHADOW

Rangers Road
1-11 Rangers Road, Neutral Bay

NO.	REVISION	DATE
1	WORK IN PROGRESS	04.02.22
2	COORDINATION ISSUE	07.02.22
3	AMENDED COORDINATION ISSUE	11.02.22
4	COORDINATION ISSUE	18/02/22
5	COORDINATION ISSUE	04/03/22
6	PLANNING PROPOSAL ISSUE	11/03/22

QA STAMP

THIS DOCUMENT IS NOT SUITABLE OR APPROVED FOR CONSTRUCTION AT ANY TIME


STATUS
PLANNING PROPOSAL

DRAWING NUMBER
A0422
DRAWING TITLE
SHADOW DIAGRAMS - PROPOSAL (Yeo St) 01
SCALE
A3 @ As indicated 0 2.5 m


CLIENT
Woolworths Group
1 Woolworths Way, Bella Vista, NSW, 2153

SUITE 41 & 42, LEVEL 4
61 MARLBOROUGH ST.
SURRY HILLS, NSW 2010
T 02 9698 8510
ABN 63 131 365 896
NOMINATED ARCHITECT:
KOICHI TAKADA
NSW ARCHITECTS 6901
VIC ARCHITECTS 16179
QLD ARCHITECTS 5590
KOICHI TAKADA.COM

Koichi
Takada
Architects

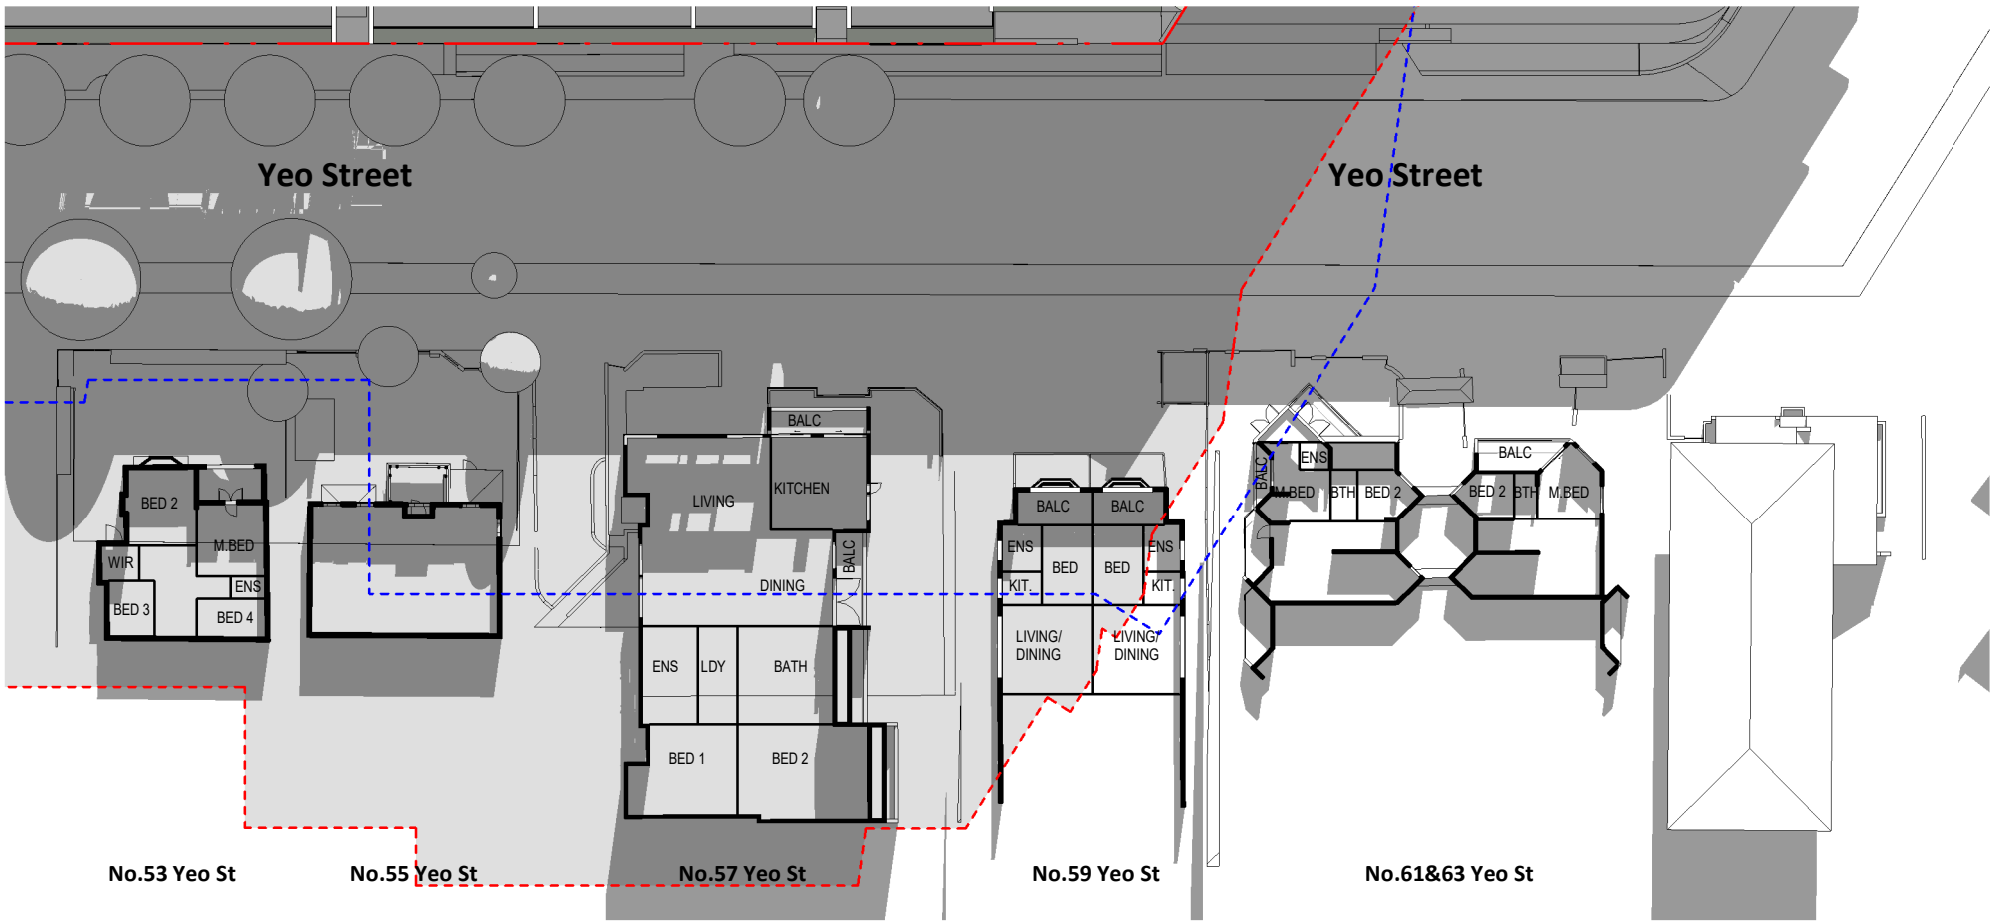

June21_1100_PROPOSAL_Yeo St Buildings

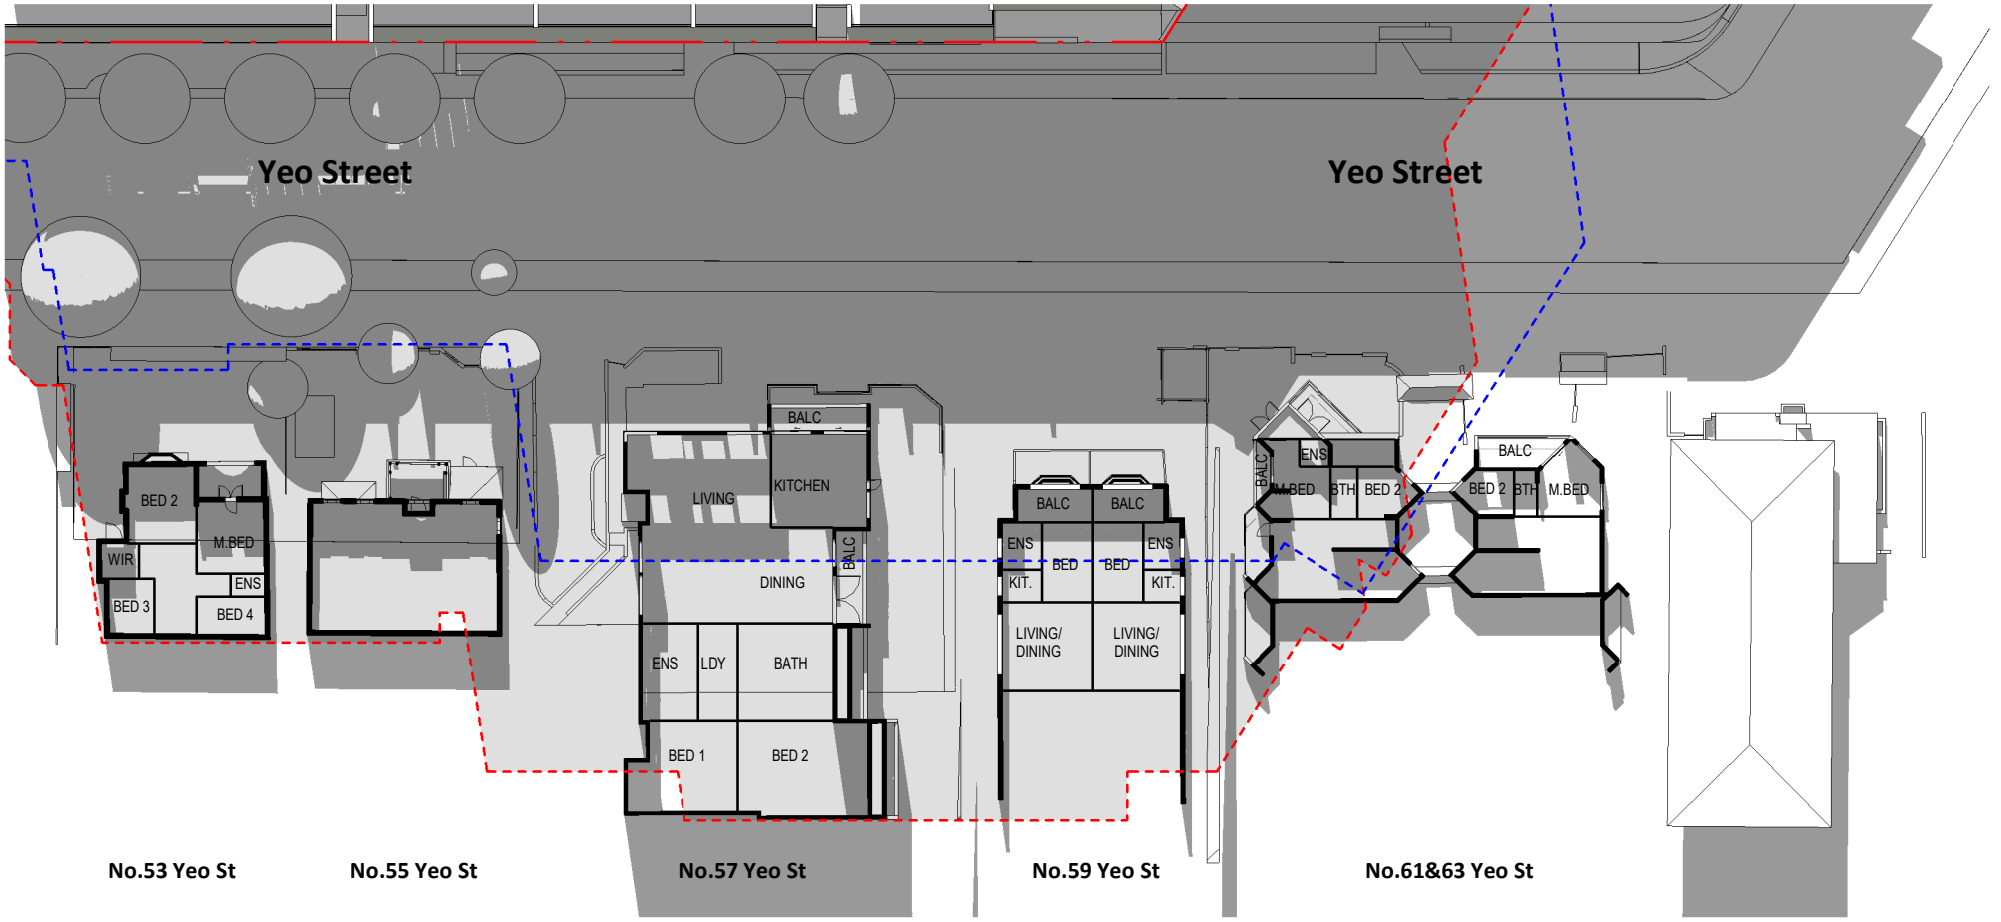

June21_1200_PROPOSAL_Yeo St Buildings

- NOTE:**

ORANGE DASHED LINE INDICATES OUTLINE OF DCP MAX. ALLOWABLE MASSING SHADOW (50 YEO ST INCLUDED)
- NOTE:**

BLUE DASHED LINE INDICATES OUTLINE OF MASTERPLAN MASSING SHADOW (50 YEO ST INCLUDED)
- NOTE:**

RED DASHED LINE INDICATES OUTLINE OF PROPOSED MASSING SHADOW

Rangers Road
1-11 Rangers Road, Neutral Bay

NO.	REVISION	DATE
1	WORK IN PROGRESS	04.02.22
2	COORDINATION ISSUE	07.02.22
3	AMENDED COORDINATION ISSUE	11.02.22
4	COORDINATION ISSUE	18/02/22
5	COORDINATION ISSUE	04/03/22
6	PLANNING PROPOSAL ISSUE	11/03/22

QA STAMP

THIS DOCUMENT IS NOT SUITABLE OR APPROVED FOR CONSTRUCTION AT ANY TIME

STATUS

PLANNING PROPOSAL

DRAWING NUMBER

A0423

DRAWING TITLE

SHADOW DIAGRAMS - PROPOSAL (Yeo St) 02

SCALE

A3 @ As indicated 0 2.5 m


CLIENT

Woolworths Group


1 Woolworths Way, Bella Vista, NSW, 2153

SUITE 41 & 42, LEVEL 4
61 MARLBOROUGH ST.
SURRY HILLS, NSW 2010
T 02 9698 8510
ABN 63 131 365 896
NOMINATED ARCHITECT:
KOICHI TAKADA
NSW ARCHITECTS 6901
VIC ARCHITECTS 16179
QLD ARCHITECTS 5590
KOICHI TAKADA.COM

Koichi
Takada
Architects

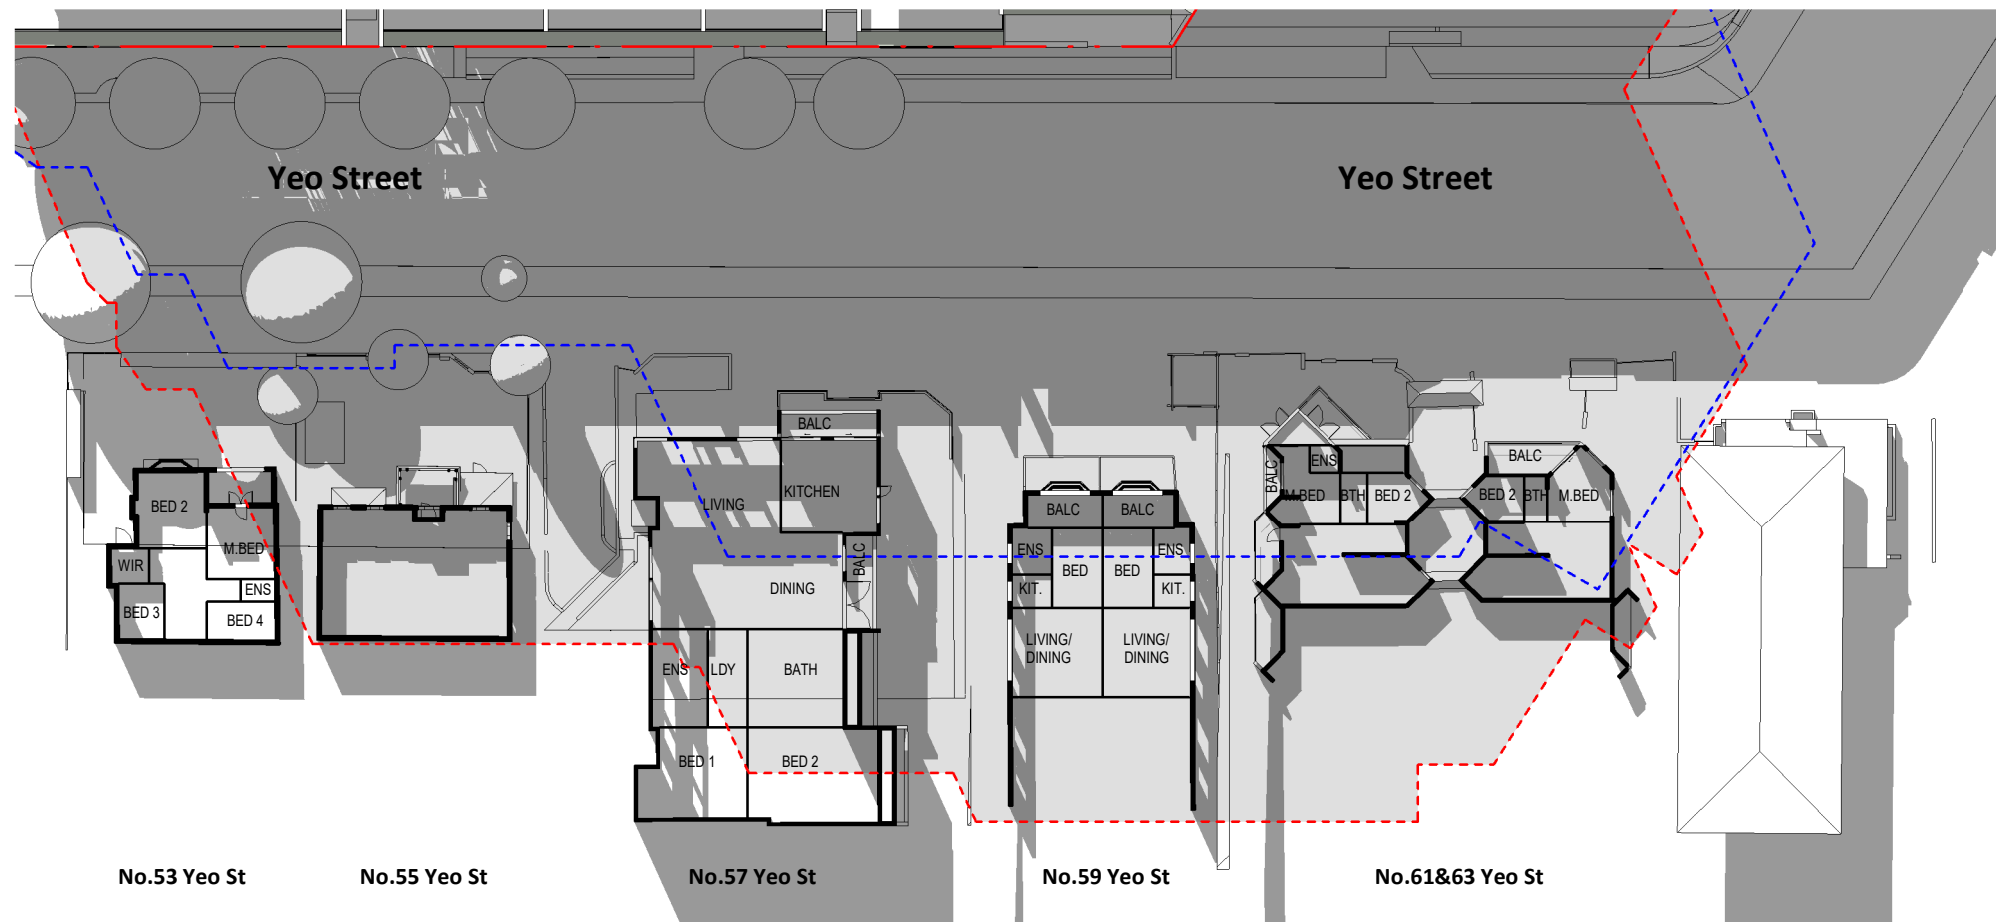

June21_1300_PROPOSAL_Yeo St Buildings

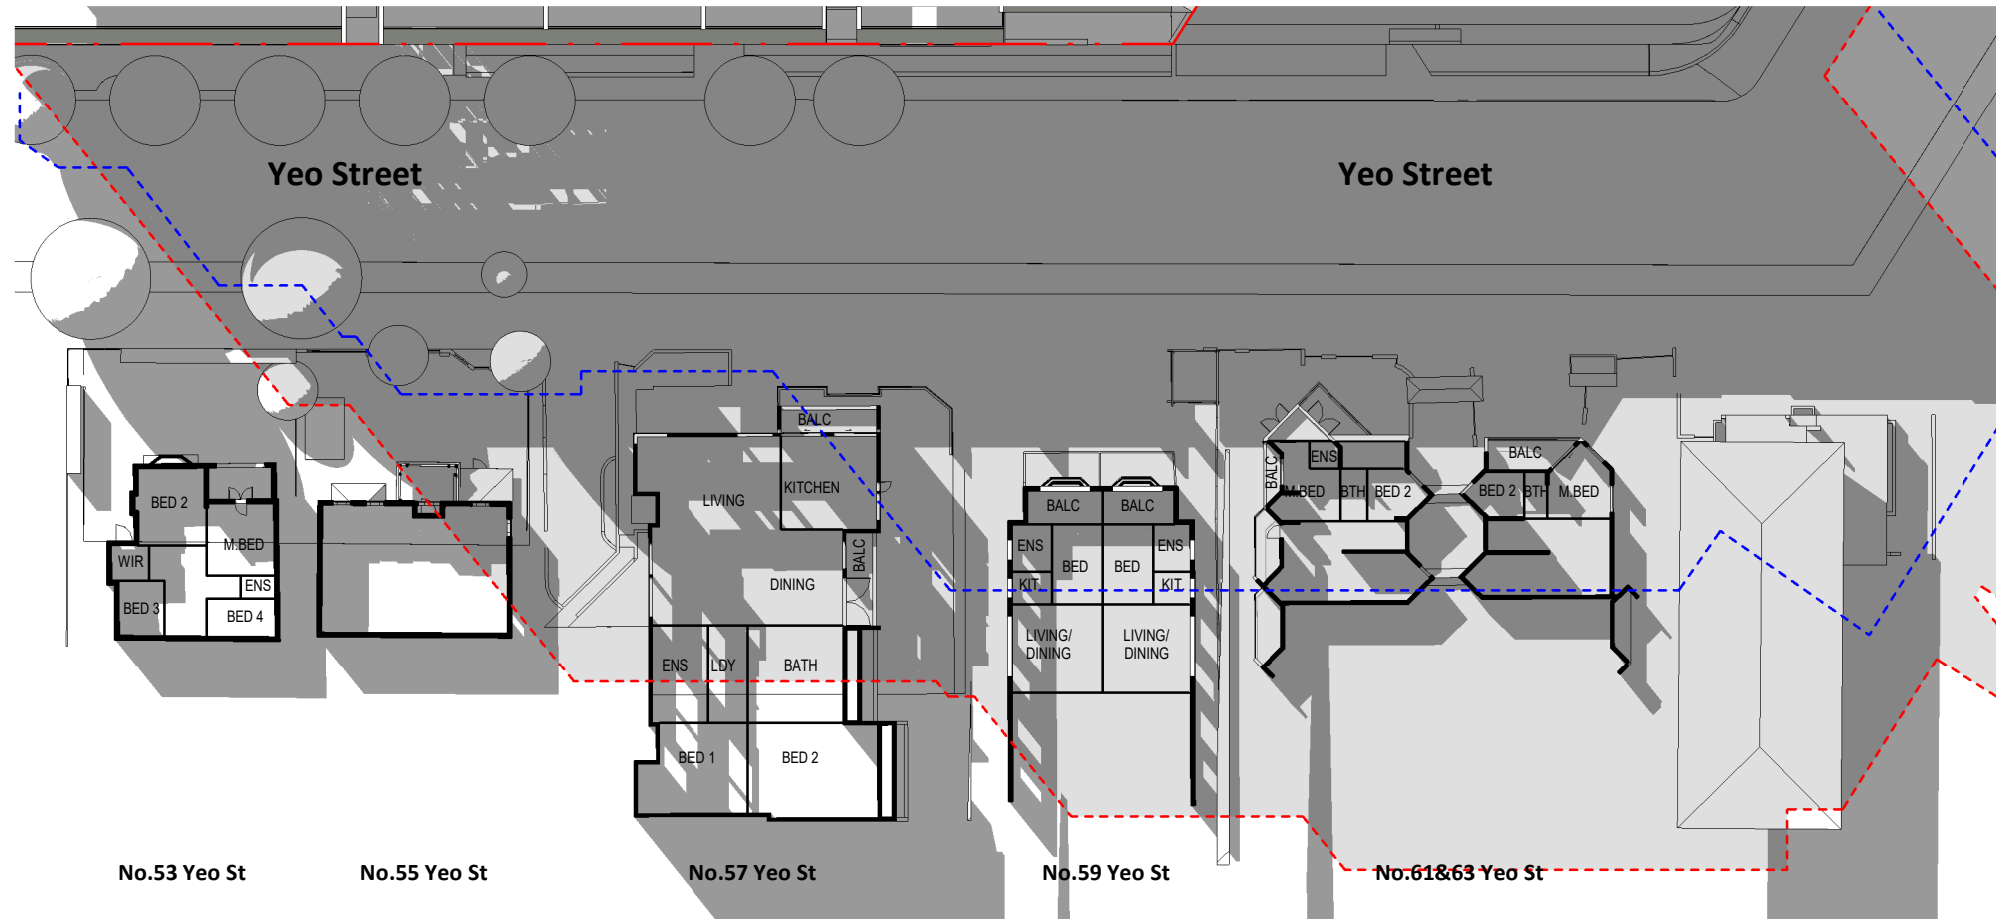

June21_1400_PROPOSAL_Yeo St Buildings

NOTE:
ORANGE DASHED LINE INDICATES
OUTLINE OF DCP MAX. ALLOWABLE
MASSING SHADOW (50 YEO ST
INCLUDED)

NOTE:
BLUE DASHED LINE INDICATES OUTLINE
OF MASTERPLAN MASSING SHADOW
(50 YEO ST INCLUDED)

NOTE:
RED DASHED LINE INDICATES OUTLINE
OF PROPOSED MASSING SHADOW

Rangers Road
1-11 Rangers Road, Neutral Bay

NO.	REVISION	DATE
1	WORK IN PROGRESS	04.02.22
2	COORDINATION ISSUE	07.02.22
3	AMENDED COORDINATION ISSUE	11.02.22
4	COORDINATION ISSUE	18/02/22
5	COORDINATION ISSUE	04/03/22
6	PLANNING PROPOSAL ISSUE	11/03/22

QA STAMP

THIS DOCUMENT IS NOT SUITABLE OR APPROVED FOR CONSTRUCTION AT ANY TIME

STATUS

PLANNING PROPOSAL

DRAWING NUMBER

A0424

DRAWING TITLE

SHADOW DIAGRAMS - PROPOSAL (Yeo St) 03

SCALE

A3 @ As indicated 0

2.5 m




CLIENT


Woolworths Group
1 Woolworths Way, Bella Vista, NSW, 2153

SUITE 41 & 42, LEVEL 4
61 MARLBOROUGH ST.
SURRY HILLS, NSW 2010
T 02 9698 8510
ABN 63 131 365 896
NOMINATED ARCHITECT:
KOICHI TAKADA
NSW ARCHITECTS 6901
VIC ARCHITECTS 16179
QLD ARCHITECTS 5590
KOICHI TAKADA.COM

**Koichi
Takada
Architects**

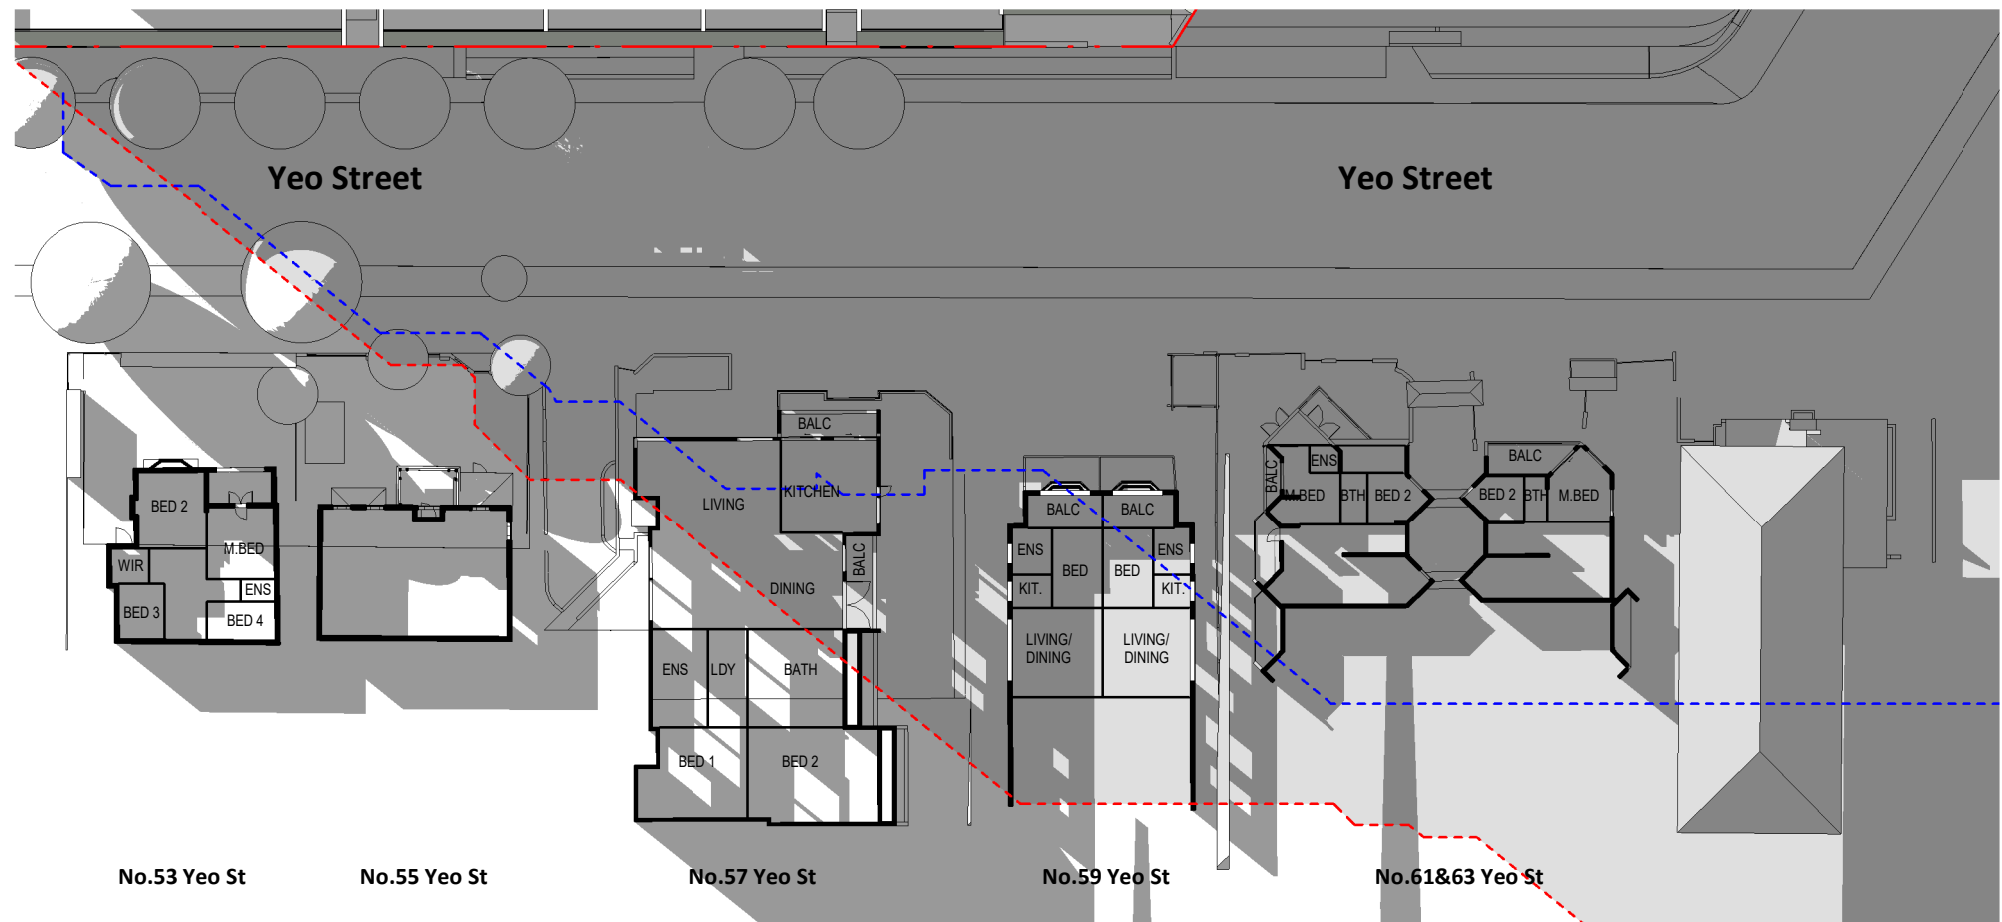

June21_1500_PROPOSAL_Yeo St Buildings

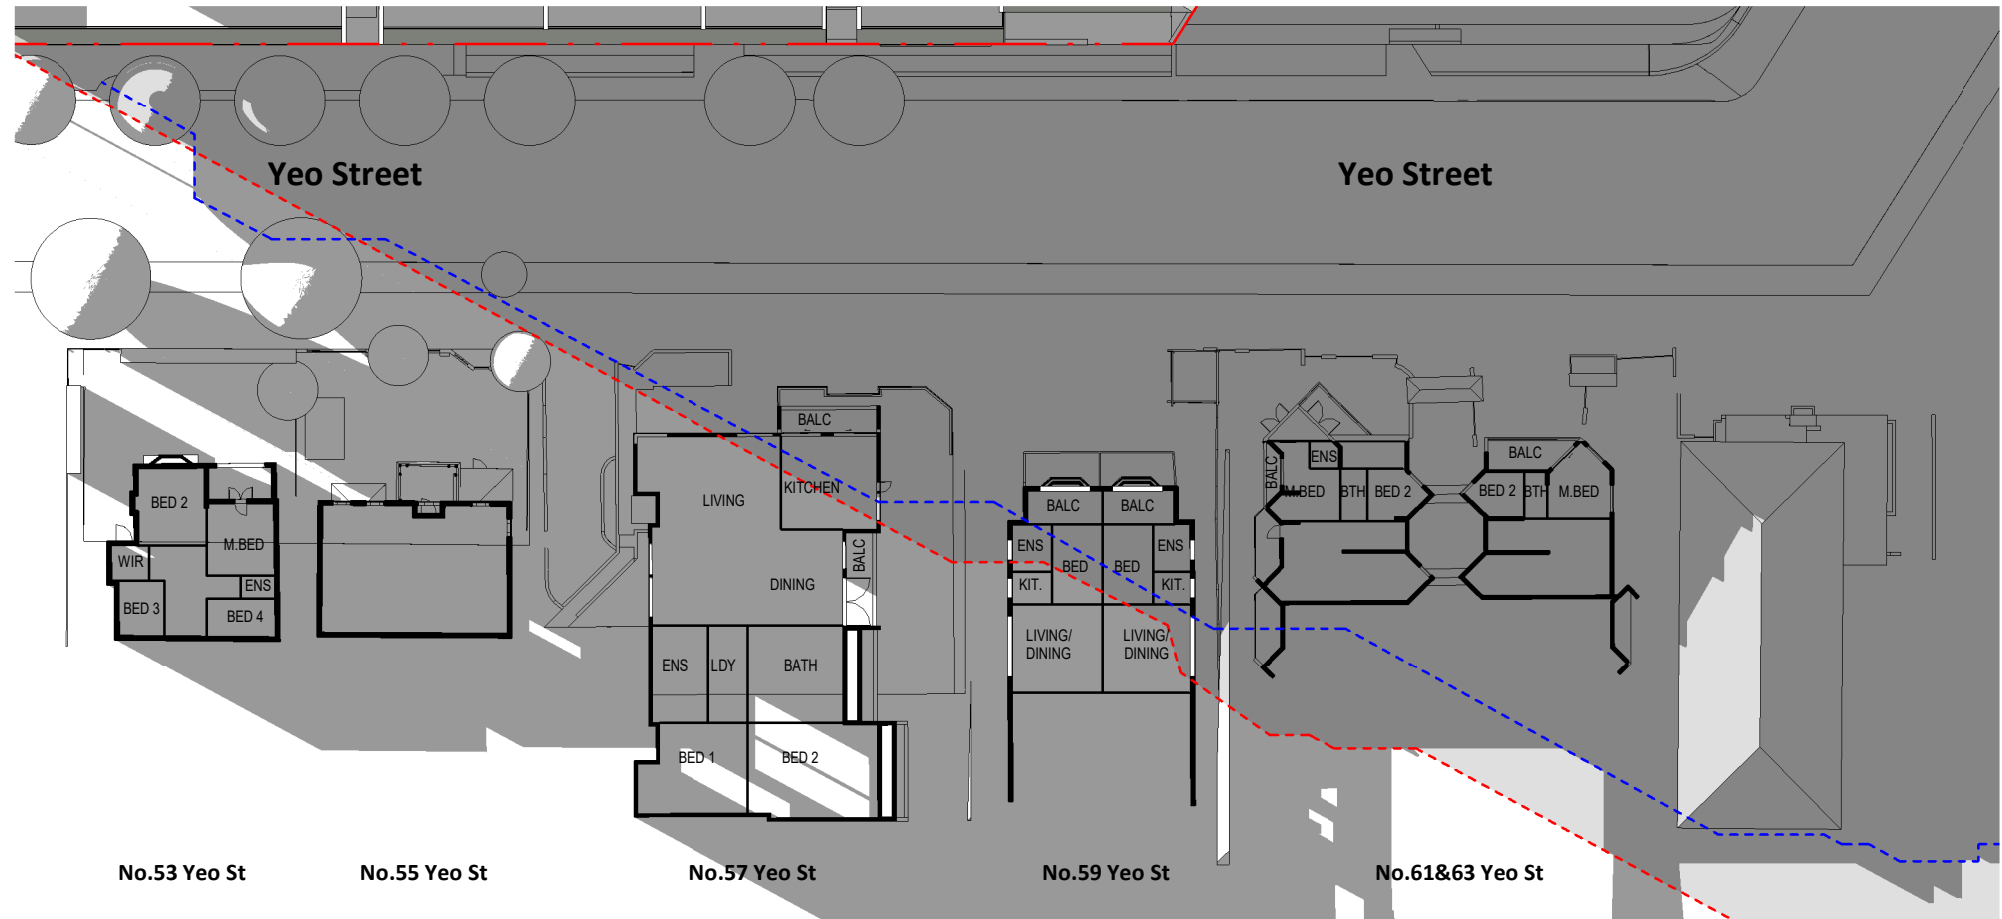

June21_1600_PROPOSAL_Yeo St Buildings

NOTE:
ORANGE DASHED LINE INDICATES
OUTLINE OF DCP MAX. ALLOWABLE
MASSING SHADOW (50 YEO ST
INCLUDED)

NOTE:
BLUE DASHED LINE INDICATES OUTLINE
OF MASTERPLAN MASSING SHADOW
(50 YEO ST INCLUDED)

NOTE:
RED DASHED LINE INDICATES OUTLINE
OF PROPOSED MASSING SHADOW

Rangers Road
1-11 Rangers Road, Neutral Bay

NO.	REVISION	DATE
1	WORK IN PROGRESS	04.02.22
2	COORDINATION ISSUE	07.02.22
3	AMENDED COORDINATION ISSUE	11.02.22
4	COORDINATION ISSUE	18/02/22
5	COORDINATION ISSUE	04/03/22
6	PLANNING PROPOSAL ISSUE	11/03/22

QA STAMP

THIS DOCUMENT IS NOT SUITABLE OR APPROVED FOR CONSTRUCTION AT ANY TIME

STATUS

PLANNING PROPOSAL

DRAWING NUMBER

A0425

DRAWING TITLE

SHADOW DIAGRAMS - PROPOSAL (Yeo St) 04

SCALE

A3 @ As indicated 0

2.5 m




CLIENT


Woolworths Group
1 Woolworths Way, Bella Vista, NSW, 2153

SUITE 41 & 42, LEVEL 4
61 MARLBOROUGH ST.
SURRY HILLS, NSW 2010
T 02 9698 8510
ABN 63 131 365 896
NOMINATED ARCHITECT:
KOICHI TAKADA
NSW ARCHITECTS 6901
VIC ARCHITECTS 16179
QLD ARCHITECTS 5590
KOICHI TAKADA.COM

**Koichi
Takada
Architects**

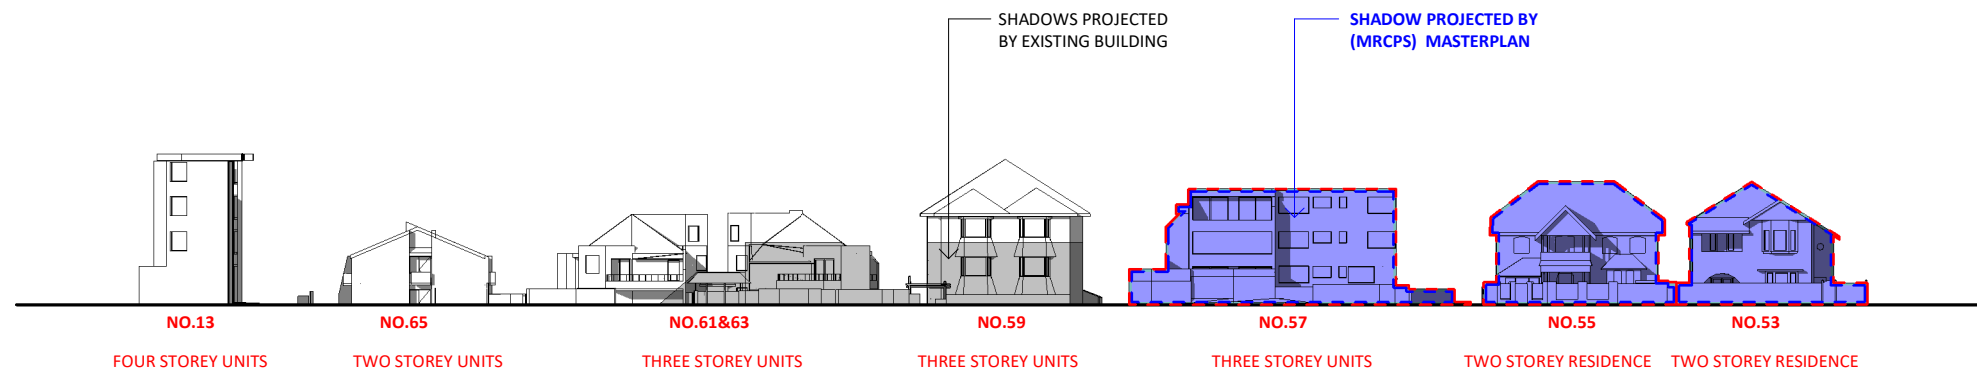

YEO STREET (LOOKING SOUTH) - SOLAR STUDY JUNE 21 - 0900

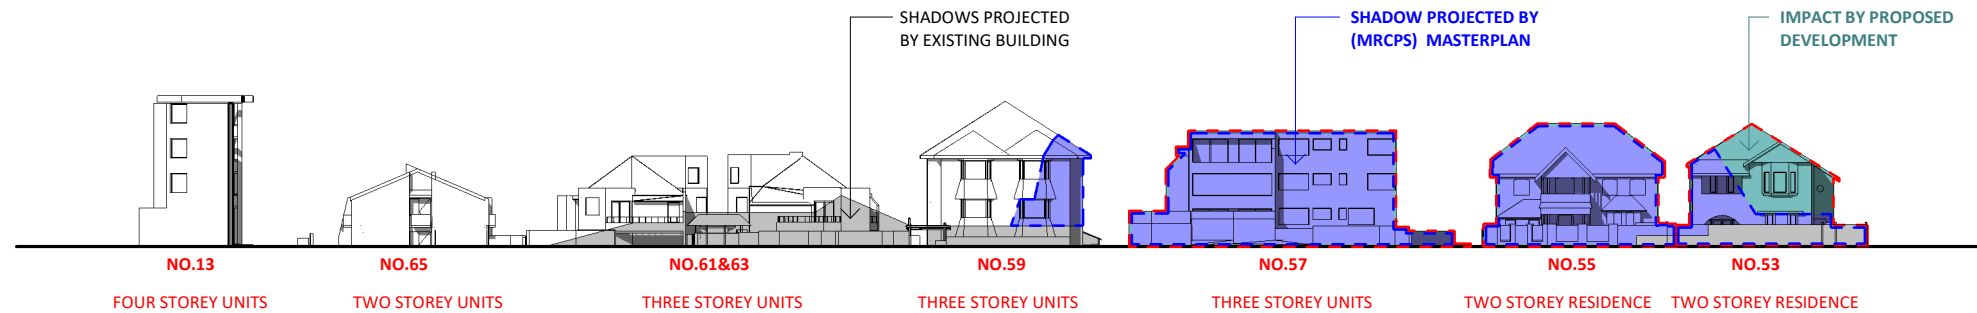

YEO STREET (LOOKING SOUTH) - SOLAR STUDY JUNE 21 - 1000



YEO STREET (LOOKING SOUTH) - SOLAR STUDY JUNE 21 - 1100



YEO STREET (LOOKING SOUTH) - SOLAR STUDY JUNE 21 - 1200

EXISTING BUILDING SHADOW

PROPOSED BUILDING SHADOW

MRCPS (MASTERPLAN)

REAR / SOUTH OF YEO STREET ELEVATIONS
OBTAINED FROM SURVEY DATED 6.12.21

Rangers Road
1-11 Rangers Road, Neutral Bay

NO.	REVISION
1	COORDINATION ISSUE
2	COORDINATION ISSUE
3	PLANNING PROPOSAL ISSUE

DATE
18/02/22
04/03/22
11/03/22

QA STAMP

THIS DOCUMENT IS NOT SUITABLE OR APPROVED FOR CONSTRUCTION AT ANY TIME

STATUS

PLANNING PROPOSAL

DRAWING NUMBER

A0426

DRAWING TITLE

ELEVATION SOLAR STUDY (South Yeo St) - 01

SCALE

A3 @ As indicated 0 2.5 m

CLIENT


Woolworths Group
1 Woolworths Way, Bella Vista, NSW, 2153

SUITE 41 & 42, LEVEL 4
61 MARLBOROUGH ST.
SURRY HILLS, NSW 2010
T 02 9698 8510
ABN 63 131 365 896
NOMINATED ARCHITECT:
KOICHI TAKADA
NSW ARCHITECTS 6901
VIC ARCHITECTS 16179
QLD ARCHITECTS 5590
KOICHI TAKADA.COM


Koichi
Takada
Architects



YEO STREET (LOOKING SOUTH) - SOLAR STUDY JUNE 21 - 1300

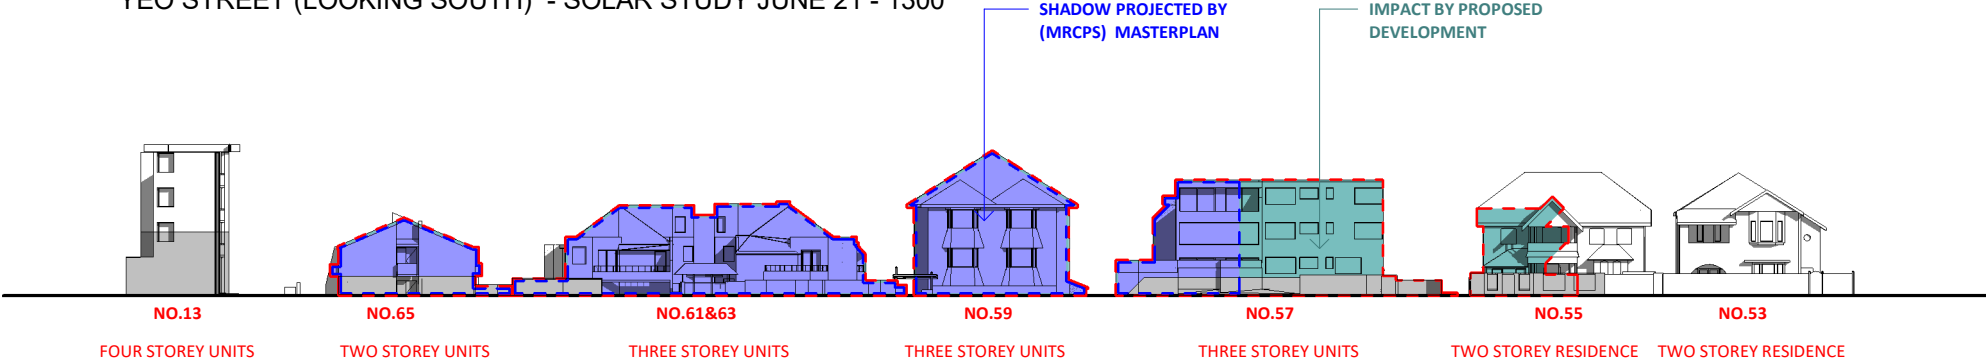

YEO STREET (LOOKING SOUTH) - SOLAR STUDY JUNE 21 - 1400

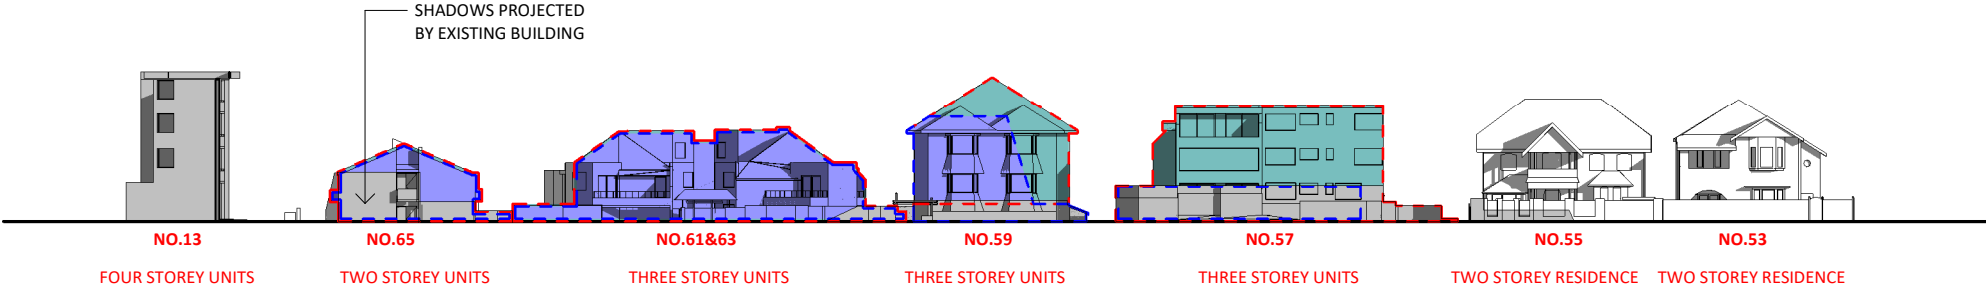

YEO STREET (LOOKING SOUTH) - SOLAR STUDY JUNE 21 - 1500

EXISTING BUILDING SHADOW

PROPOSED BUILDING SHADOW

MRCPS (MASTERPLAN)

REAR / SOUTH OF YEO STREET ELEVATIONS
OBTAINED FROM SURVEY DATED 6.12.21

Rangers Road
1-11 Rangers Road, Neutral Bay

NO.	REVISION
1	COORDINATION ISSUE
2	COORDINATION ISSUE
3	PLANNING PROPOSAL ISSUE

DATE
18/02/22
04/03/22
11/03/22

QA STAMP

THIS DOCUMENT IS NOT SUITABLE OR APPROVED FOR CONSTRUCTION AT ANY TIME

STATUS

PLANNING PROPOSAL

DRAWING NUMBER

A0427

DRAWING TITLE

ELEVATION SOLAR STUDY (South Yeo St) - 02

SCALE


A3 @ As indicated 0 2.5 m

CLIENT


Woolworths Group
1 Woolworths Way, Bella Vista, NSW, 2153

SUITE 41 & 42, LEVEL 4
61 MARLBOROUGH ST.
SURRY HILLS, NSW 2010
T 02 9698 8510
ABN 63 131 365 896
NOMINATED ARCHITECT:
KOICHI TAKADA
NSW ARCHITECTS 6901
VIC ARCHITECTS 16179
QLD ARCHITECTS 5590
KOICHI TAKADA.COM


Koichi
Takada
Architects

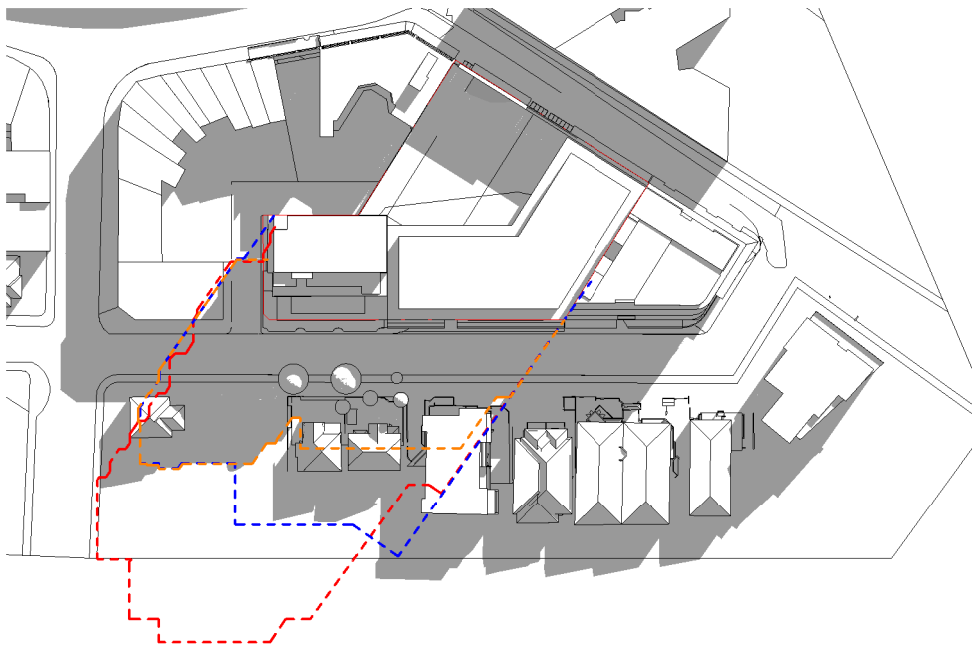


June21_0900_DCP MAX. ALLOWABLE

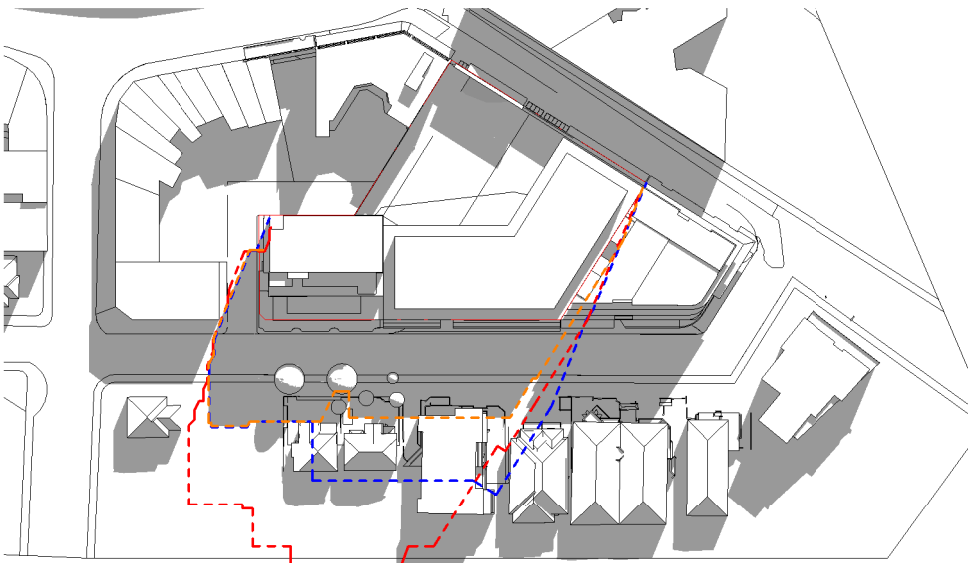


June21_1000_DCP MAX. ALLOWABLE

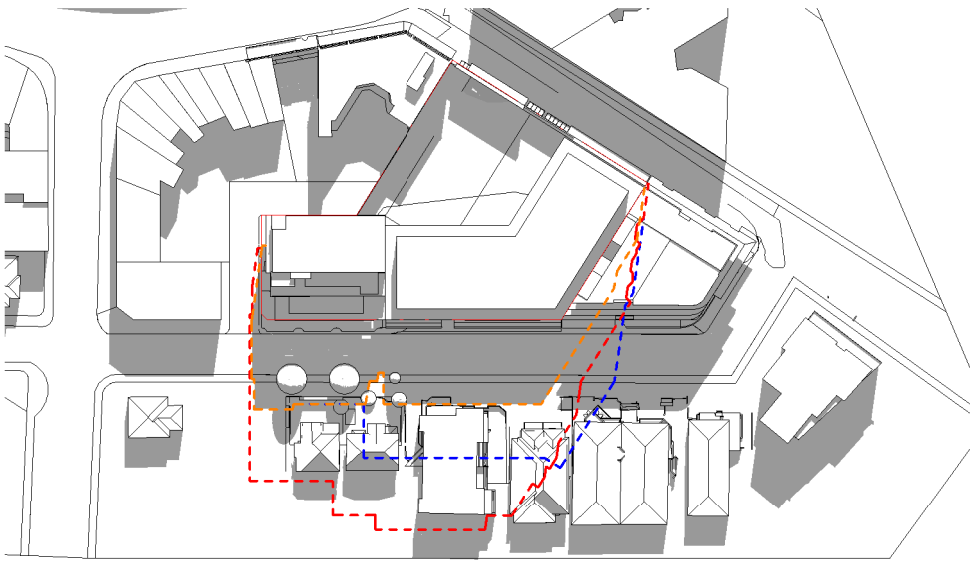


June21_1100_DCP MAX. ALLOWABLE

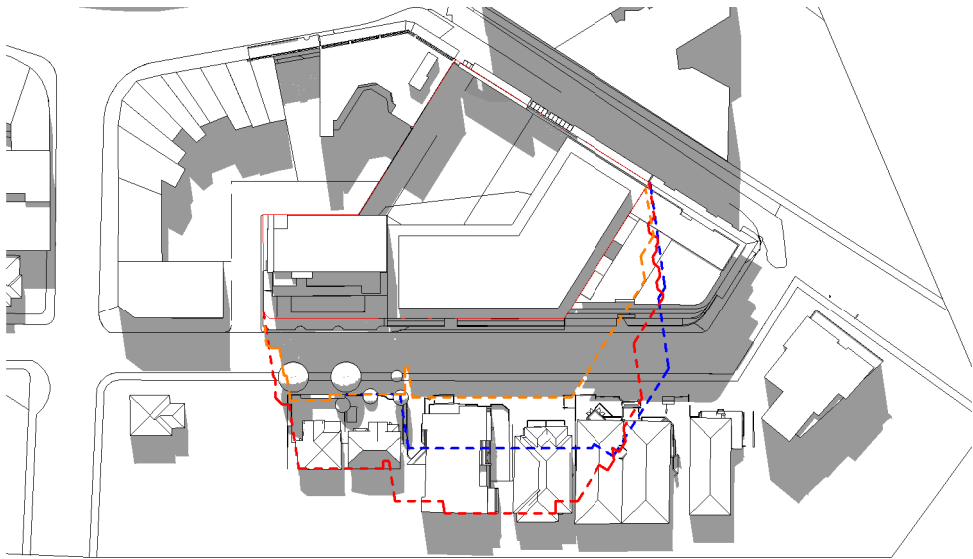

June21_1200_DCP MAX. ALLOWABLE

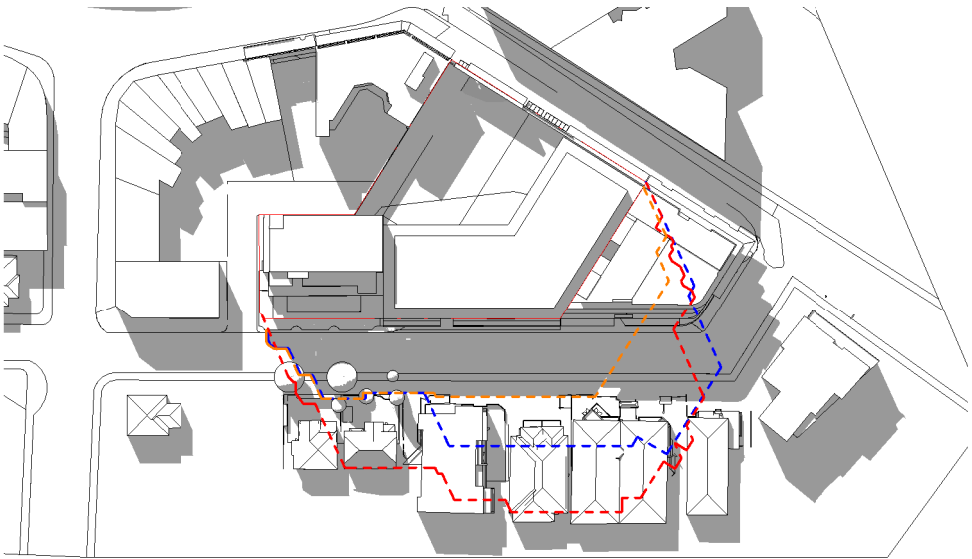

June21_1300_DCP MAX. ALLOWABLE

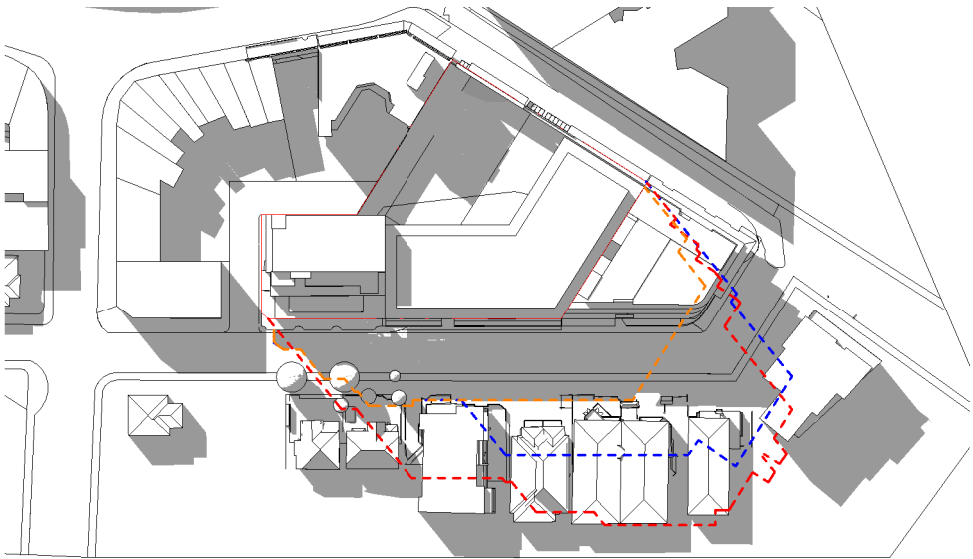

June21_1400_DCP MAX. ALLOWABLE

- NOTE:**

ORANGE DASHED LINE INDICATES OUTLINE OF DCP MAX. ALLOWABLE MASSING SHADOW (50 YEO ST INCLUDED)
- NOTE:**

BLUE DASHED LINE INDICATES OUTLINE OF MASTERPLAN MASSING SHADOW (50 YEO ST INCLUDED)
- NOTE:**

RED DASHED LINE INDICATES OUTLINE OF PROPOSED MASSING SHADOW

Rangers Road
1-11 Rangers Road, Neutral Bay

NO.	REVISION
1	RESPONSE TO RFI
2	RESPONSE TO RFI

DATE
26/03/22
27/04/22

QA STAMP

THIS DOCUMENT IS NOT SUITABLE OR APPROVED FOR CONSTRUCTION AT ANY TIME

STATUS

PLANNING PROPOSAL

DRAWING NUMBER

A0428

DRAWING TITLE

SHADOW DIAGRAM - DCP MAX. ALLOWABLE

SCALE

A3 @ 1 : 2000

0 50 m




CLIENT


Woolworths Group
1 Woolworths Way, Bella Vista, NSW, 2153

SUITE 41 & 42, LEVEL 4
61 MARLBOROUGH ST
SURRY HILLS, NSW 2010
T 02 9698 8510
ABN 63 131 365 896
NOMINATED ARCHITECT:
KOICHI TAKADA
NSW ARCHITECTS 6901
VIC ARCHITECTS 16179
QLD ARCHITECTS 5590
KOICHI TAKADA.COM

Koichi
Takada
Architects

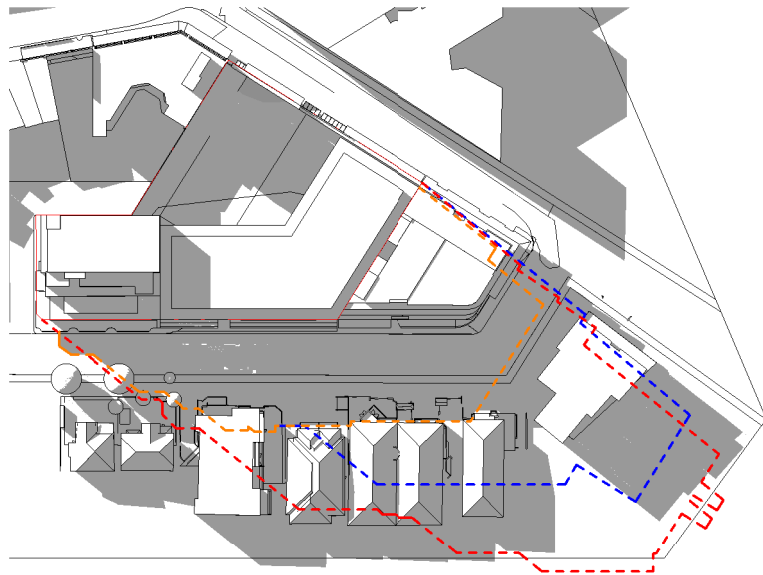

June21_1500_DCP MAX. ALLOWABLE

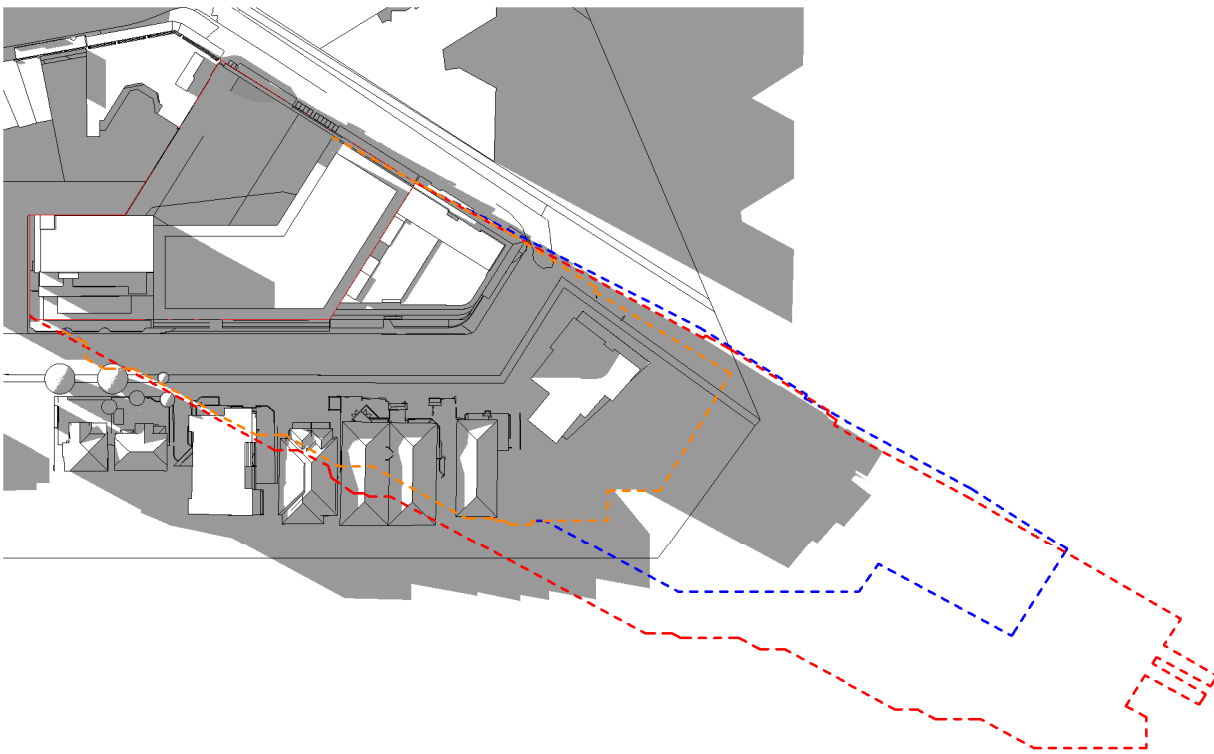

June21_1600_DCP MAX. ALLOWABLE

- NOTE:**
 ORANGE DASHED LINE INDICATES
 OUTLINE OF DCP MAX. ALLOWABLE
 MASSING SHADOW (50 YEO ST
 INCLUDED)
- NOTE:**
 BLUE DASHED LINE INDICATES OUTLINE
 OF MASTERPLAN MASSING SHADOW
 (50 YEO ST INCLUDED)
- NOTE:**
 RED DASHED LINE INDICATES OUTLINE
 OF PROPOSED MASSING SHADOW

Rangers Road
 1-11 Rangers Road, Neutral Bay

NO.	REVISION
1	RESPONSE TO RFI

DATE
 27/04/22

QA STAMP

THIS DOCUMENT IS NOT SUITABLE OR APPROVED FOR CONSTRUCTION AT ANY TIME

STATUS
 PLANNING PROPOSAL

DRAWING NUMBER
A0428.1
 DRAWING TITLE
SHADOW DIAGRAM - DCP MAX. ALLOWABLE
 SCALE
 A3 @ 1 : 2000


0 50 m




CLIENT
 Woolworths Group
 1 Woolworths Way, Bella Vista, NSW, 2153

SUITE 41 & 42, LEVEL 4
 61 MARLBOROUGH ST.
 SURRY HILLS, NSW 2010
 T 02 9698 8510
 ABN 63 131 365 896
 NOMINATED ARCHITECT:
 KOICHI TAKADA
 NSW ARCHITECTS 6901
 VIC ARCHITECTS 16179
 QLD ARCHITECTS 5590
 KOICHI TAKADA.COM


**Koichi
 Takada
 Architects**

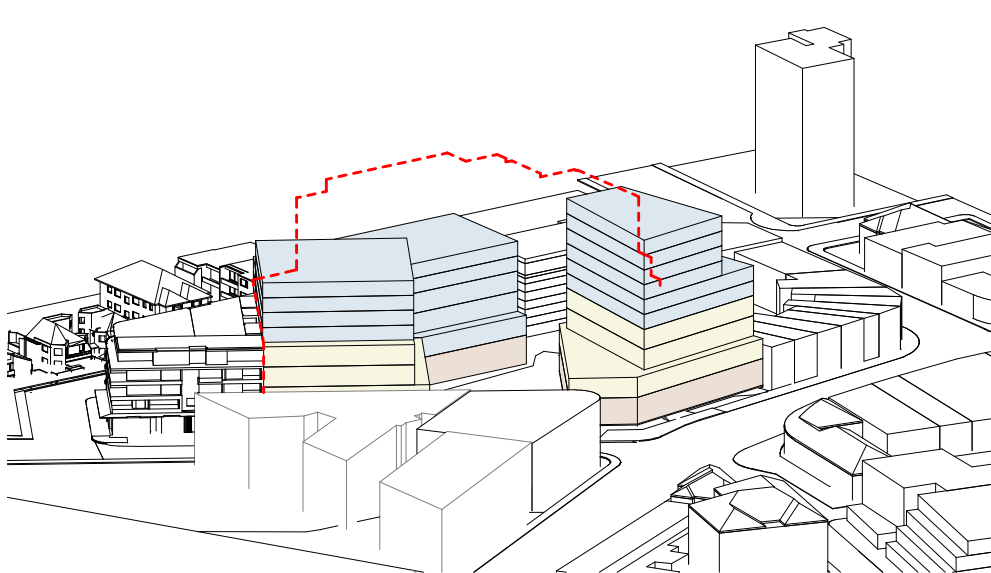


Sun_June21_0900 Master Plan

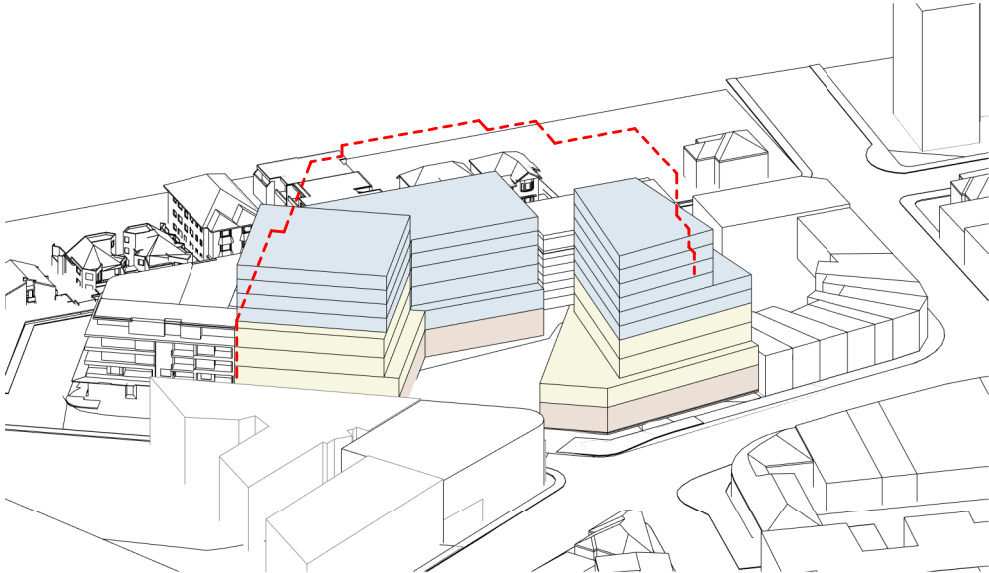


Sun_June21_1000 Master Plan

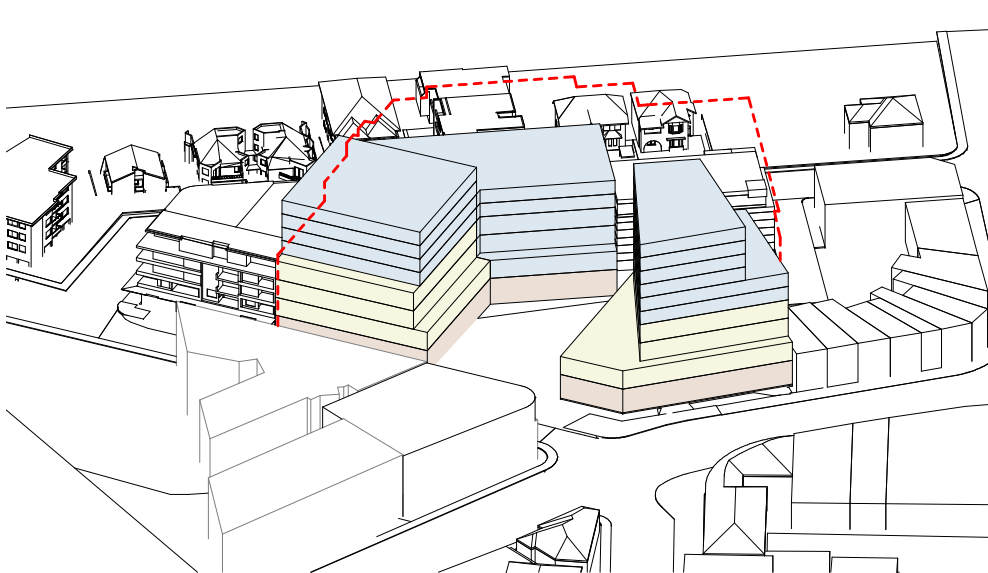


Sun_June21_1100 Master Plan

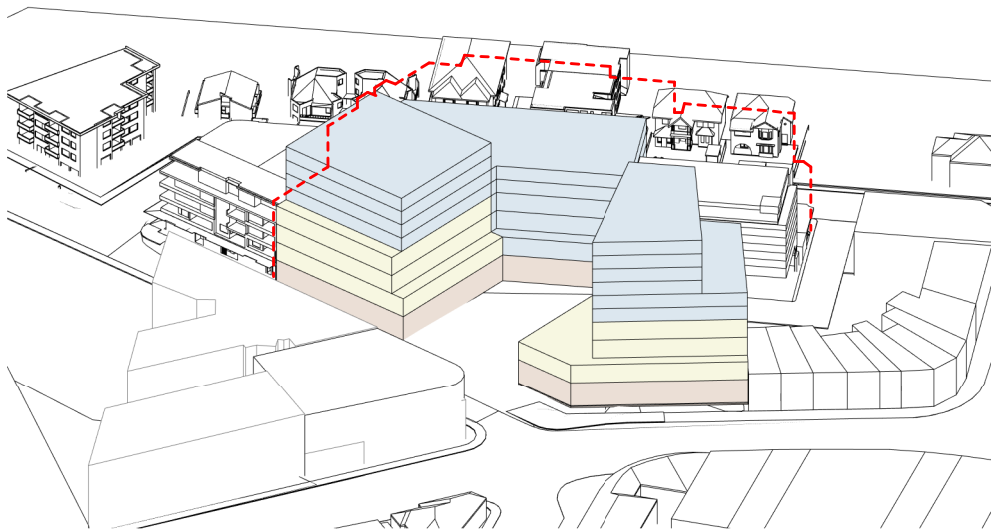


Sun_June21_1200 Master Plan

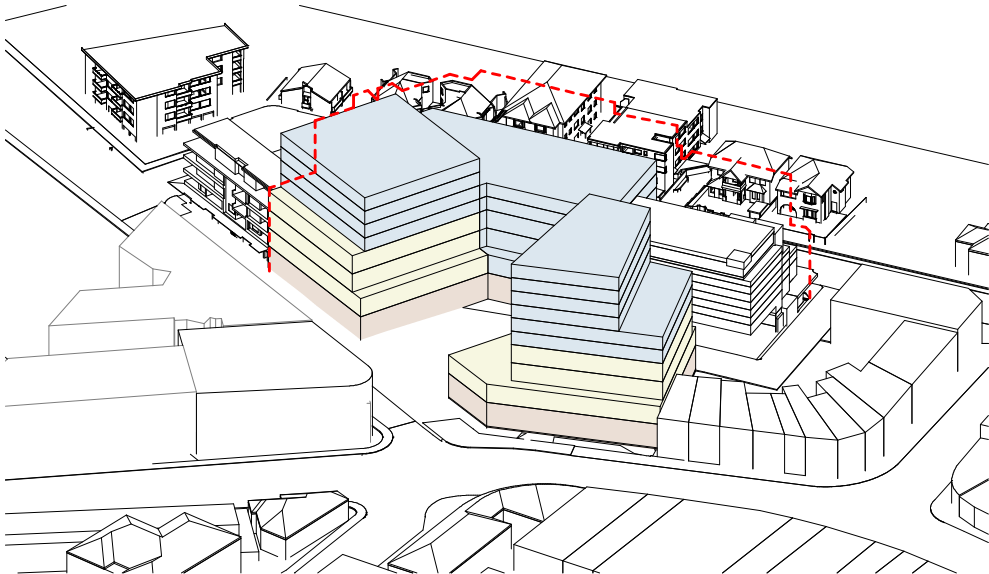


Sun_June21_1300 Master Plan

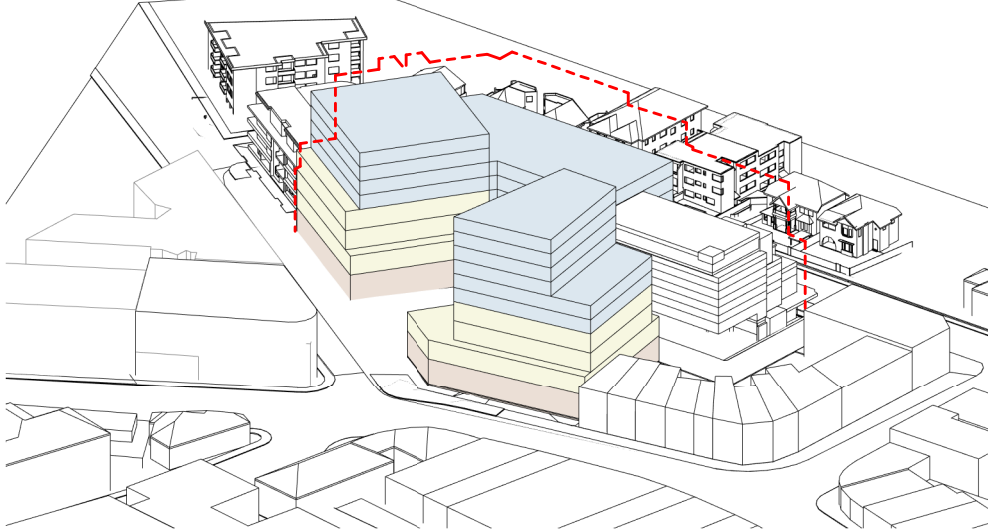

Sun_June21_1400 Master Plan

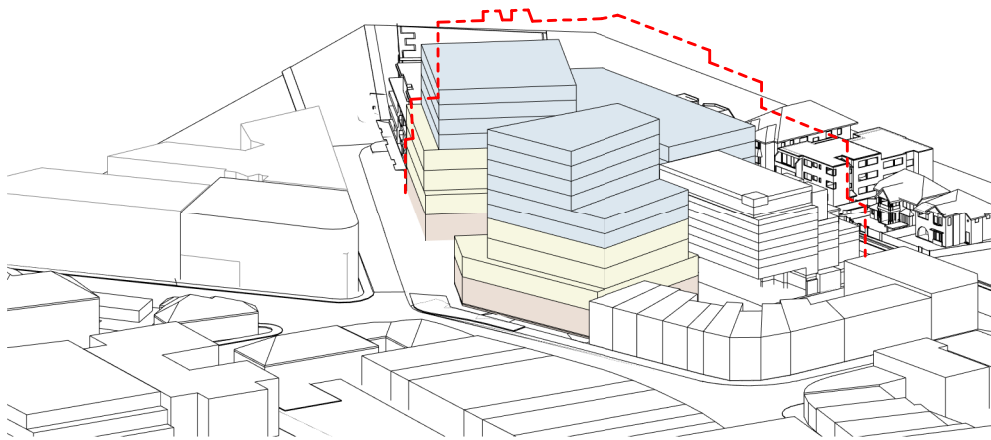

Sun_June21_1500 Master Plan

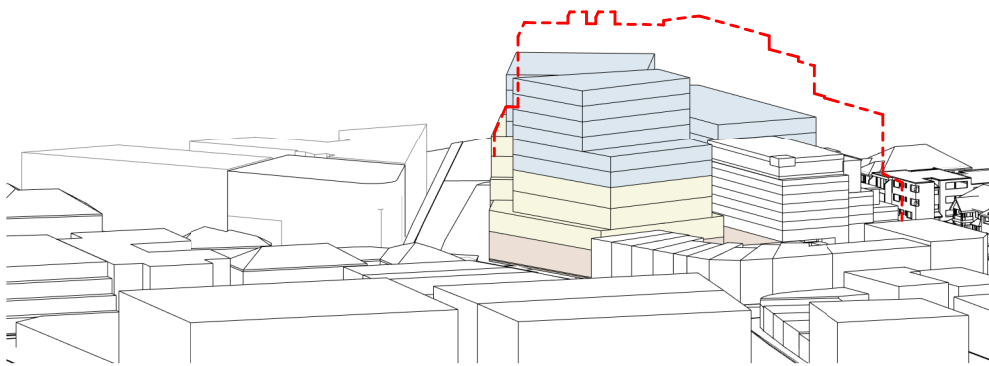

Sun_June21_1600 Master Plan

NOTE:
RED DASHED LINE INDICATES OUTLINE
OF PROPOSED MASSING

Rangers Road
1-11 Rangers Road, Neutral Bay

NO.	REVISION	DATE
1	WORK IN PROGRESS	04.02.22
2	COORDINATION ISSUE	07.02.22
3	AMENDED COORDINATION ISSUE	11.02.22
4	COORDINATION ISSUE	18/02/22
5	COORDINATION ISSUE	04/03/22
6	PLANNING PROPOSAL ISSUE	11/03/22

DATE

QA STAMP

THIS DOCUMENT IS NOT SUITABLE OR APPROVED FOR CONSTRUCTION AT ANY TIME

STATUS

PLANNING PROPOSAL

DRAWING NUMBER

A0430

DRAWING TITLE


SUN EYE VIEWS MASTERPLAN JUNE

CLIENT


Woolworths Group
1 Woolworths Way, Bella Vista, NSW, 2153

SUITE 41 & 42, LEVEL 4
61 MARLBOROUGH ST.
SURRY HILLS, NSW 2010
T 02 9698 8510
ABN 63 131 365 896
NOMINATED ARCHITECT:
KOICHI TAKADA
NSW ARCHITECTS 6901
VIC ARCHITECTS 16179
QLD ARCHITECTS 5590
KOICHI TAKADA.COM


**Koichi
Takada
Architects**

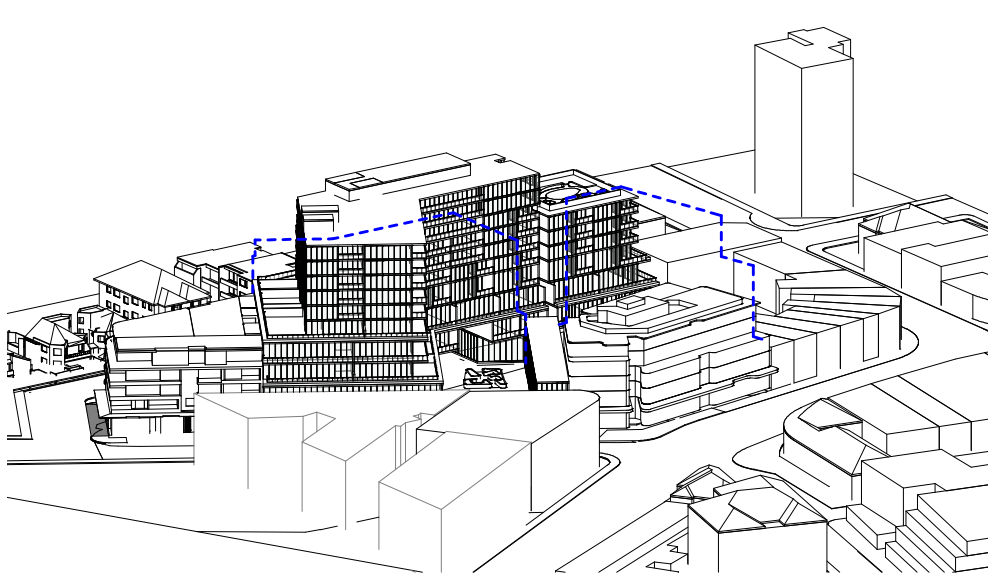


Sun_June21_0900 PROPOSED

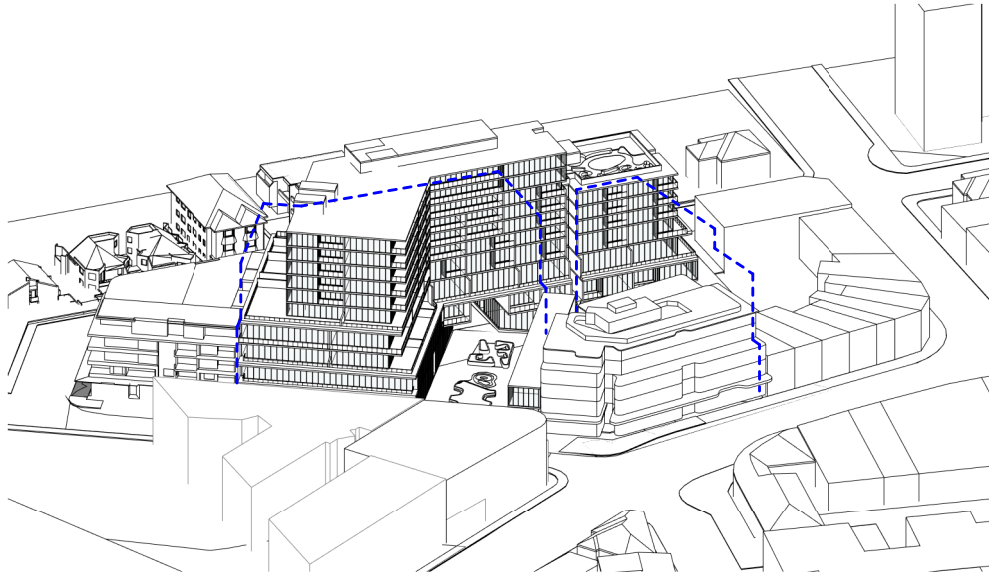


Sun_June21_1000 PROPOSED

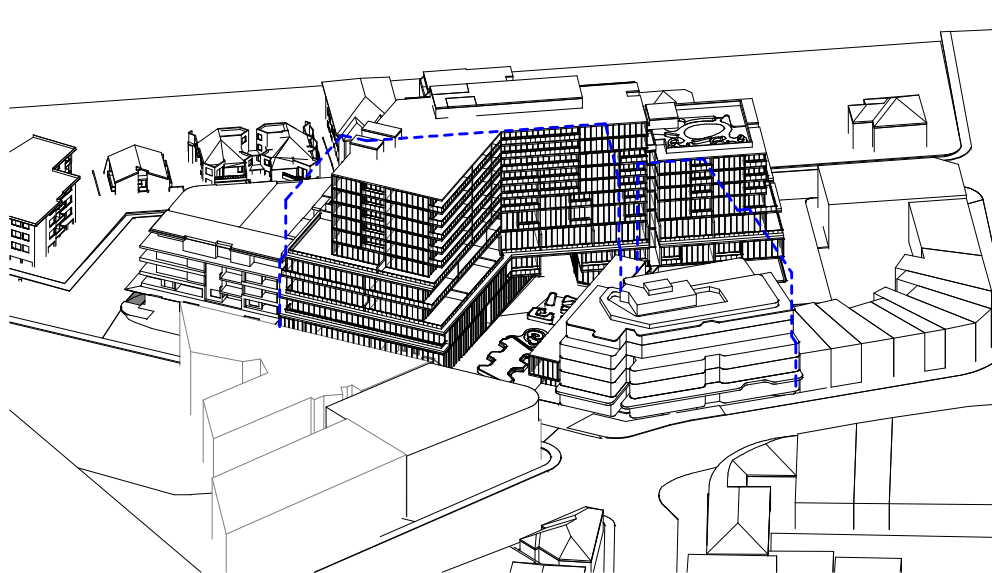


Sun_June21_1100 PROPOSED

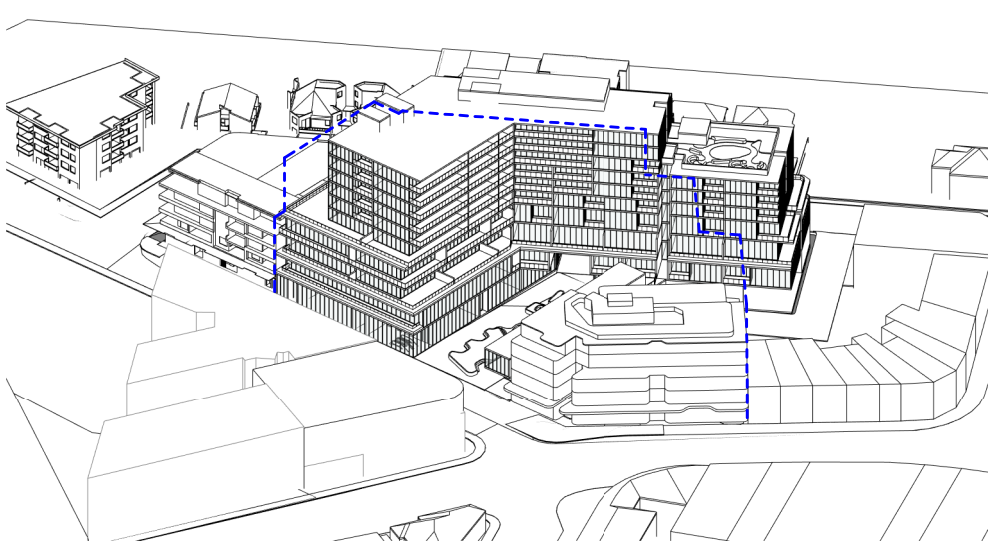


Sun_June21_1200 PROPOSED

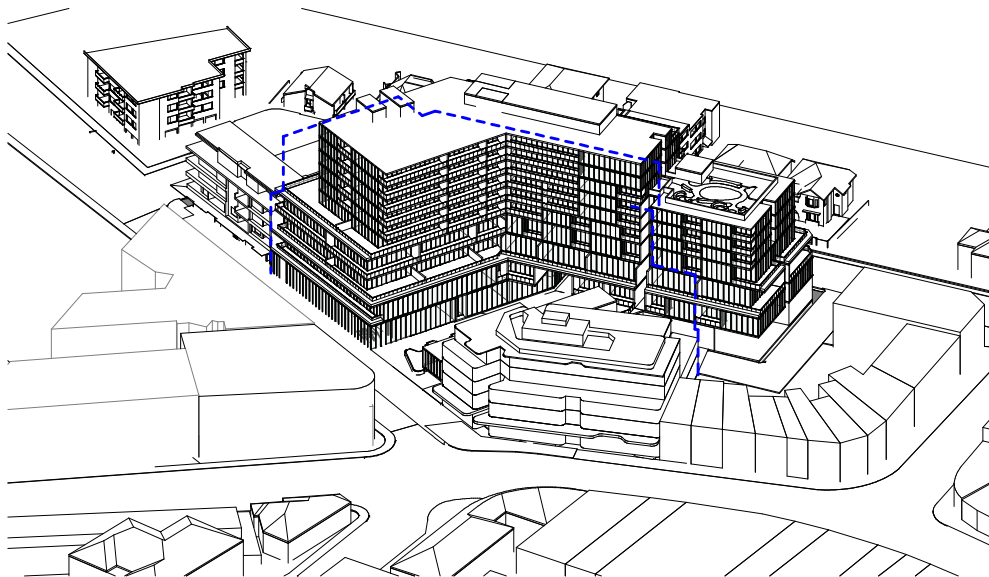


Sun_June21_1300 PROPOSED

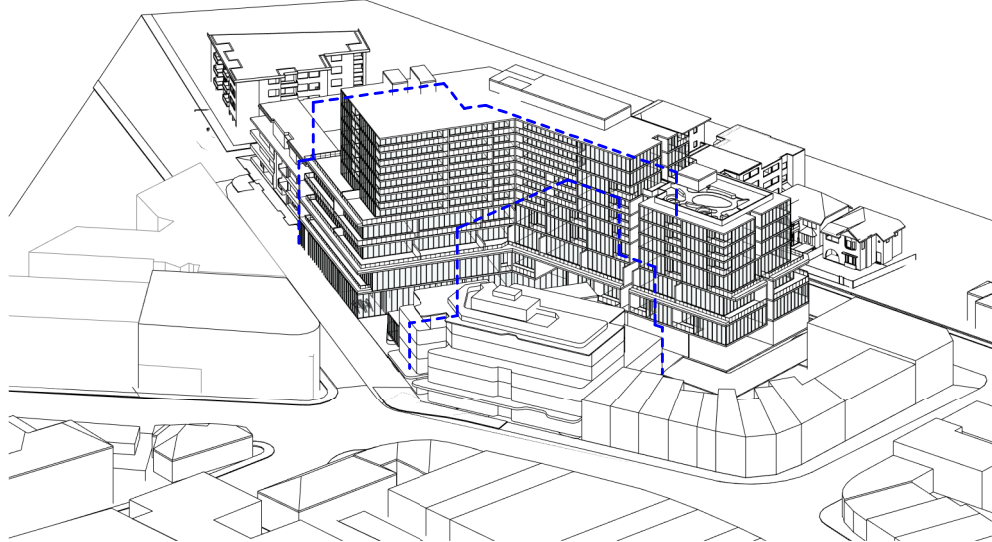

Sun_June21_1400 PROPOSED

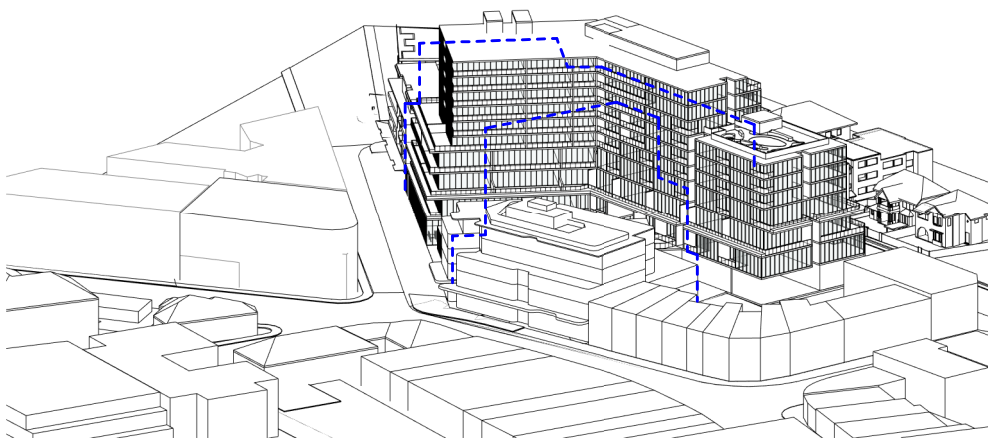

Sun_June21_1500 PROPOSED

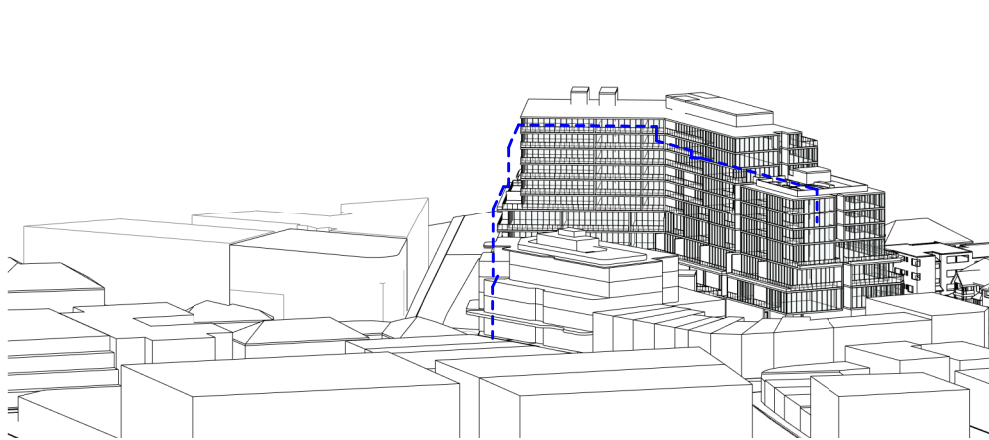

Sun_June21_1600 PROPOSED

NOTE:
 --- BLUE DASHED LINE INDICATES OUTLINE
 OF MASTER PLAN MASSING

Rangers Road
 1-11 Rangers Road, Neutral Bay

NO.	REVISION	DATE
1	WIP For Information	24.01.21
2	COORDINATION ISSUE	07.02.22
3	AMENDED COORDINATION ISSUE	11.02.22
4	COORDINATION ISSUE	18/02/22
5	COORDINATION ISSUE	04/03/22
6	PLANNING PROPOSAL ISSUE	11/03/22

DATE

QA STAMP

THIS DOCUMENT IS NOT SUITABLE OR APPROVED FOR CONSTRUCTION AT ANY TIME

STATUS

PLANNING PROPOSAL

DRAWING NUMBER

A0431

DRAWING TITLE


SUN EYE VIEWS - PROPOSAL

CLIENT


Woolworths Group
 1 Woolworths Way, Bella Vista, NSW, 2153

SUITE 41 & 42, LEVEL 4
 61 MARLBOROUGH ST.
 SURRY HILLS, NSW 2010
 T 02 9698 8510
 ABN 63 131 365 896
 NOMINATED ARCHITECT:
 KOICHI TAKADA
 NSW ARCHITECTS 6901
 VIC ARCHITECTS 16179
 QLD ARCHITECTS 5590
 KOICHI TAKADA.COM


**Koichi
 Takada
 Architects**

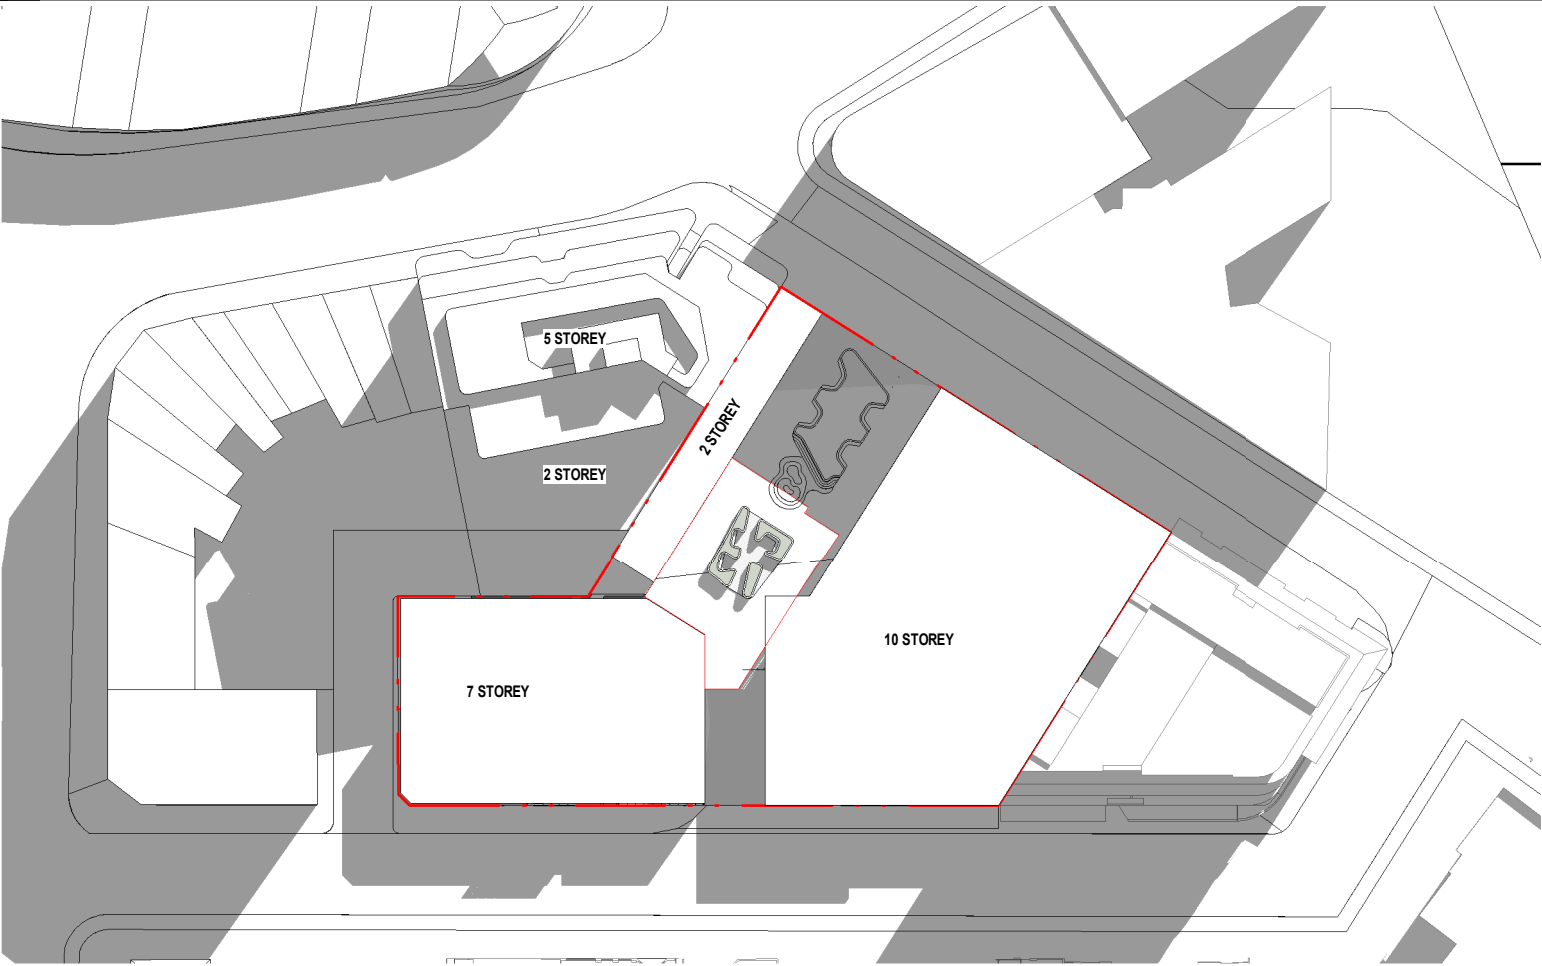


June21_0900_PROPOSAL_Shadow Diagram **396m² (39%) IN SUN (PUBLIC PLAZA 1020m²)**

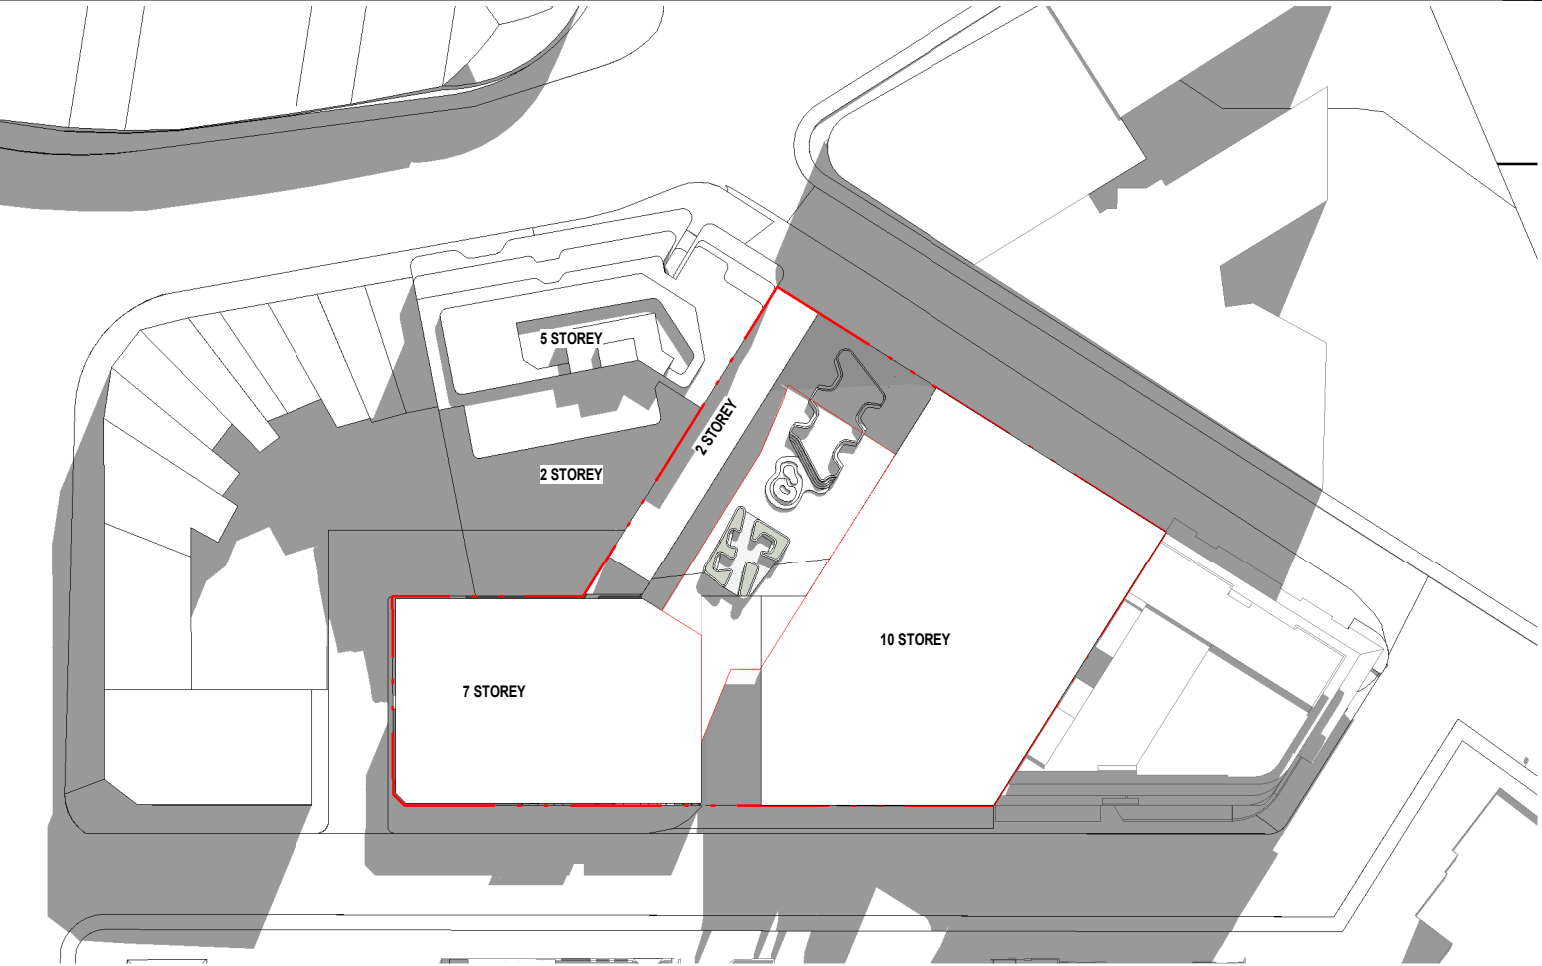

June21_1000_PROPOSAL_Shadow Diagram **559m² (55%) IN SUN (PUBLIC PLAZA 1020m²)**

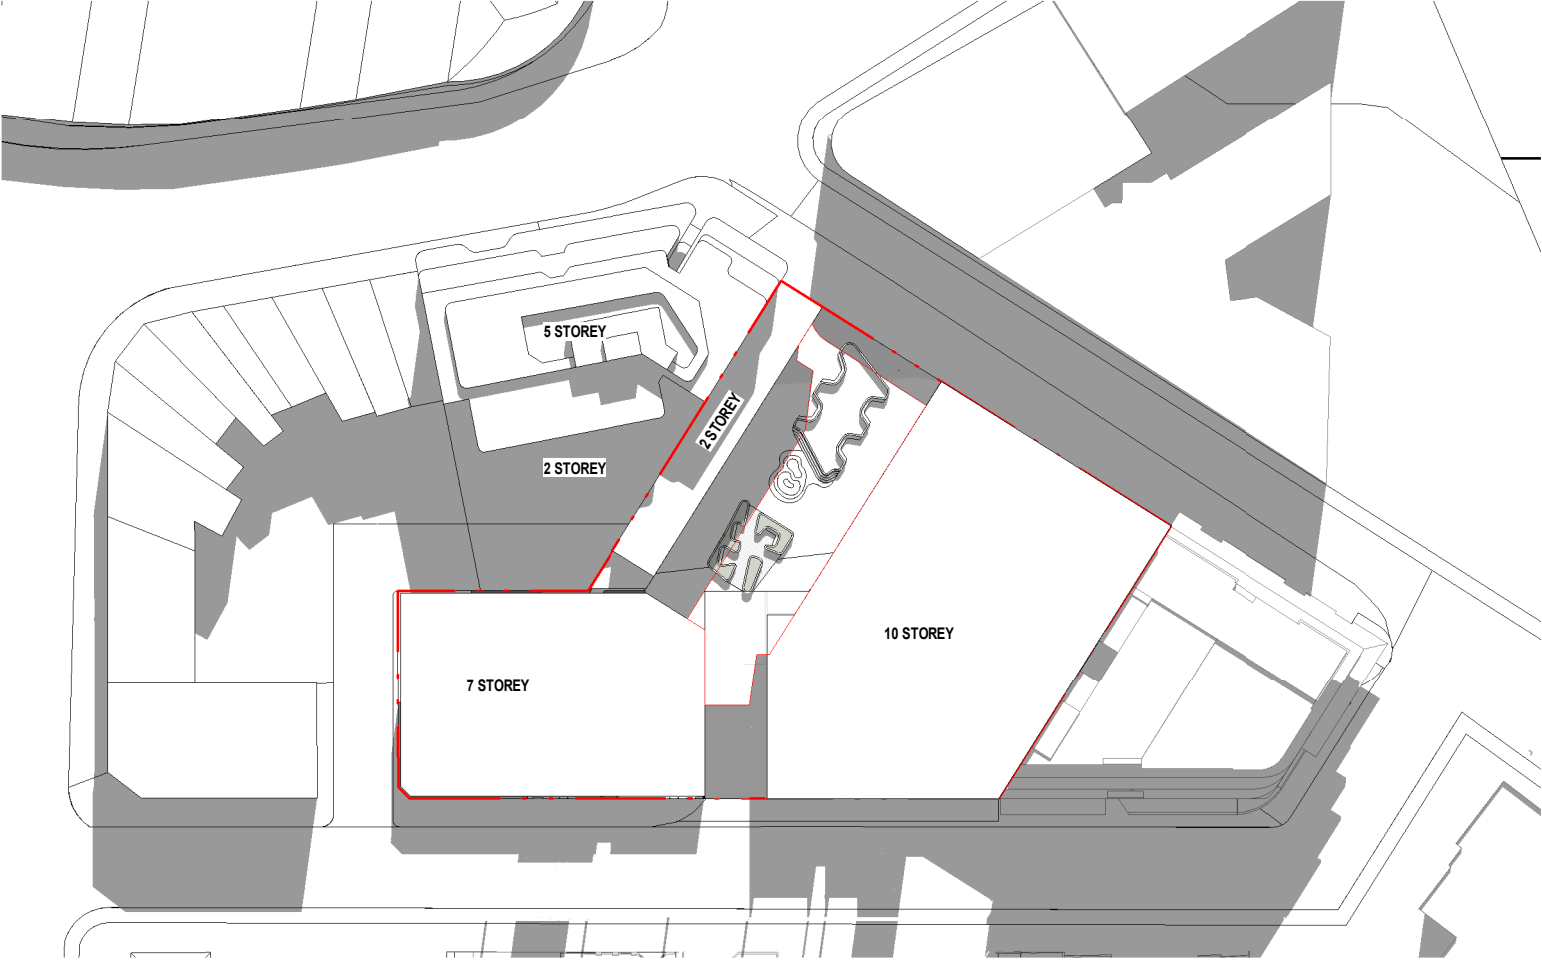

June21_1100_PROPOSAL_Shadow Diagram **569m² (56%) IN SUN (PUBLIC PLAZA 1020m²)**

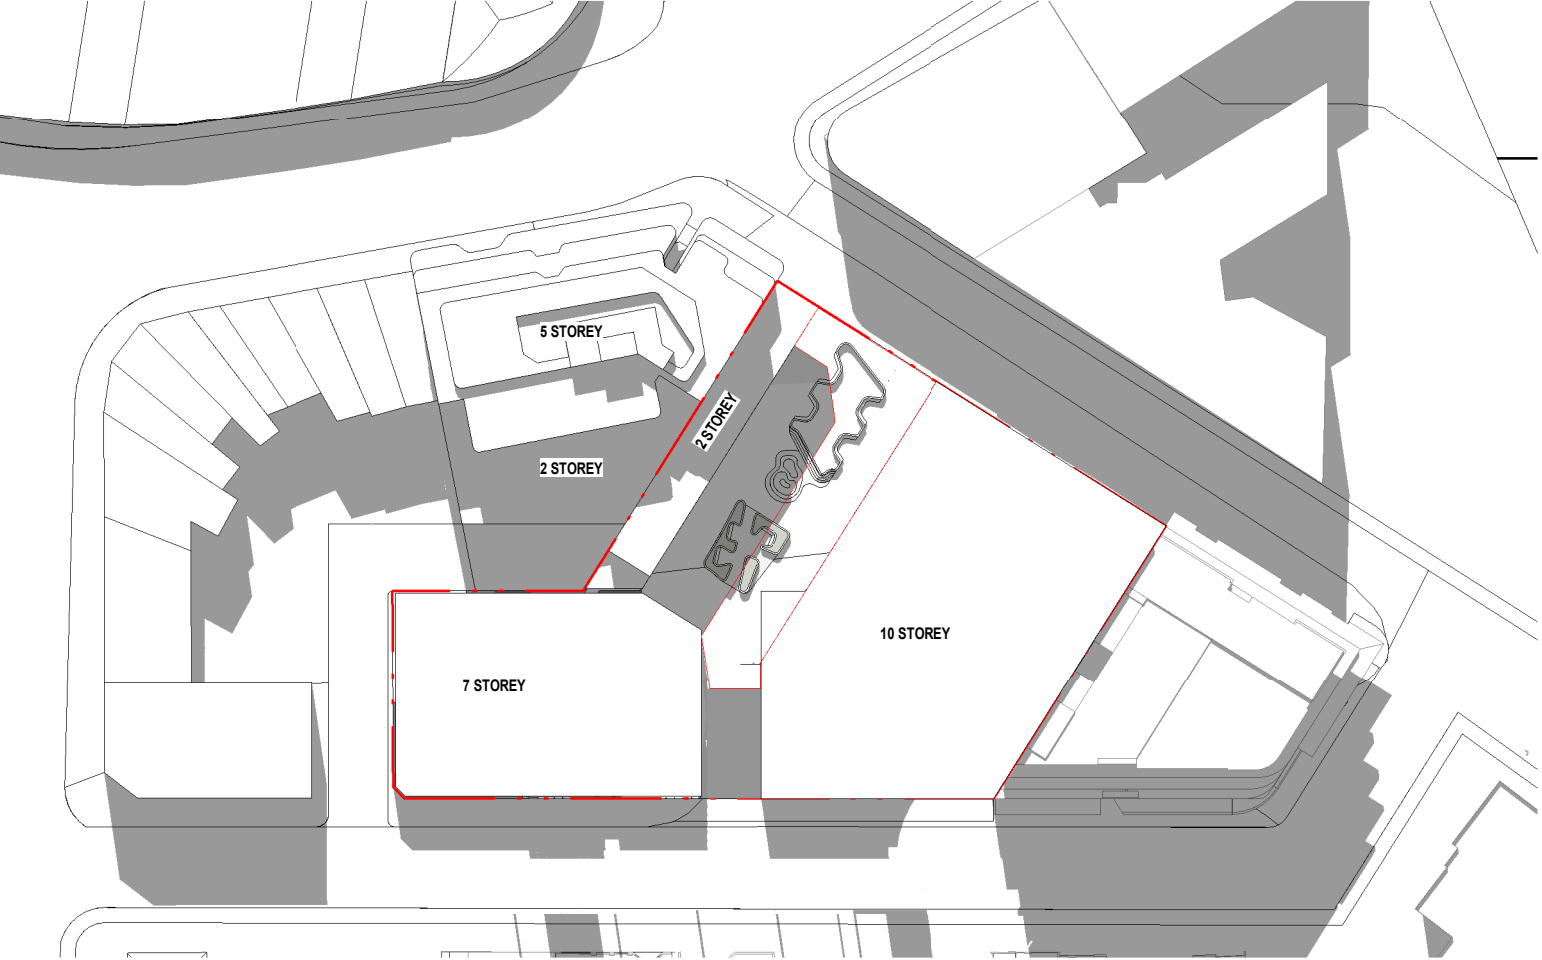

June21_1200_PROPOSAL_Shadow Diagram **489m² (48%) IN SUN (PUBLIC PLAZA 1020m²)**

Rangers Road
1-11 Rangers Road, Neutral Bay

NO.	REVISION
1	COORDINATION ISSUE
2	COORDINATION ISSUE
3	PLANNING PROPOSAL ISSUE

DATE
18/02/22
04/03/22
11/03/22

QA STAMP

THIS DOCUMENT IS NOT SUITABLE OR APPROVED FOR CONSTRUCTION AT ANY TIME

STATUS

PLANNING PROPOSAL

DRAWING NUMBER

A0440

DRAWING TITLE

SHADOW DIAGRAM - PROPOSAL PUBLIC
PLAZA

A3 @ 1 : 1000

0 25 m




CLIENT


Woolworths Group
1 Woolworths Way, Bella Vista, NSW, 2153

SUITE 41 & 42, LEVEL 4
61 MARLBOROUGH ST.
SURRY HILLS, NSW 2010
T 02 9698 8510
ABN 63 131 365 896
NOMINATED ARCHITECT:
KOICHI TAKADA
NSW ARCHITECTS 6901
VIC ARCHITECTS 16179
QLD ARCHITECTS 5590
KOICHI TAKADA.COM


Koichi
Takada
Architects

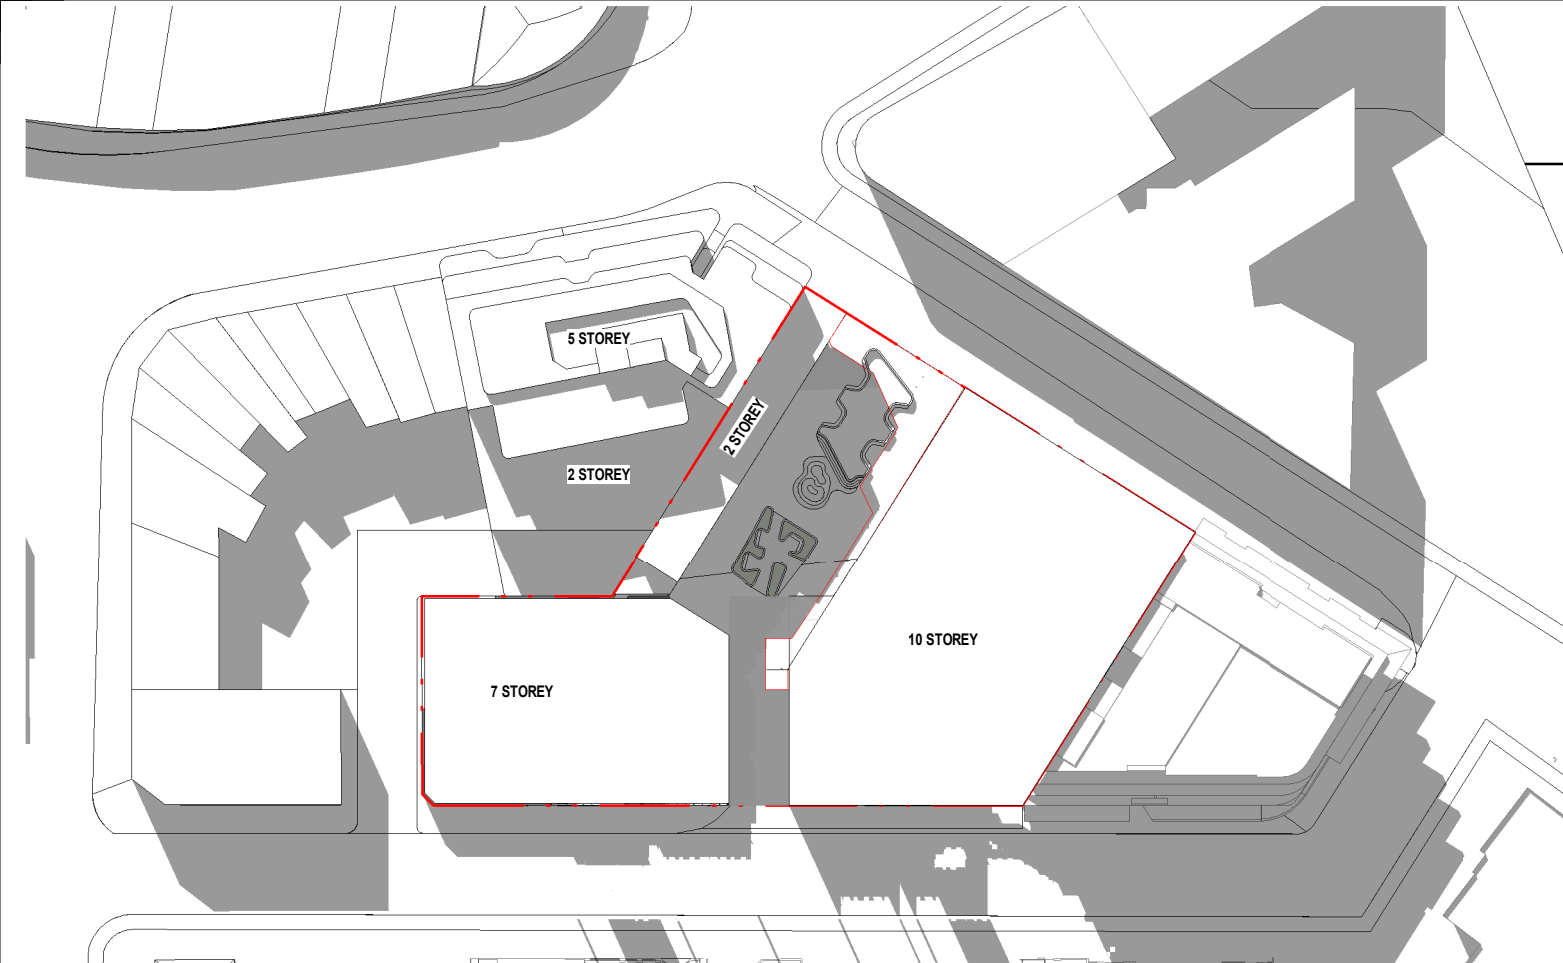


June21_1300_PROPOSAL_Shadow Diagram **228m² (23%) IN SUN (PUBLIC PLAZA 1020m²)**

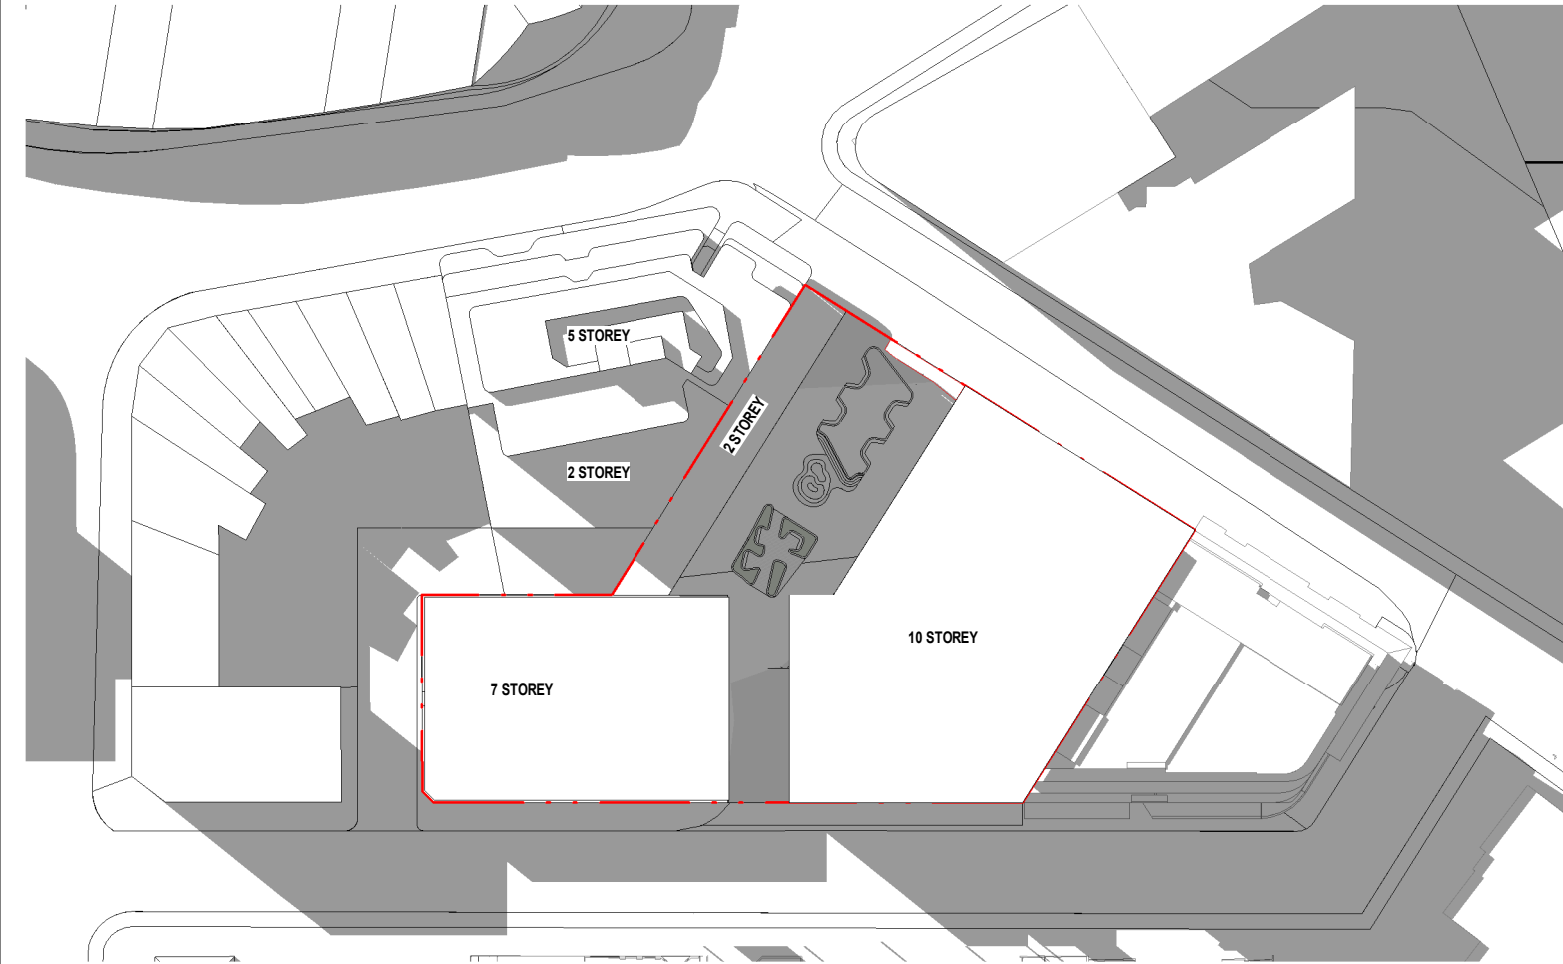

June21_1500_PROPOSAL_Shadow Diagram **21m² (2%) IN SUN (PUBLIC PLAZA 1020m²)**

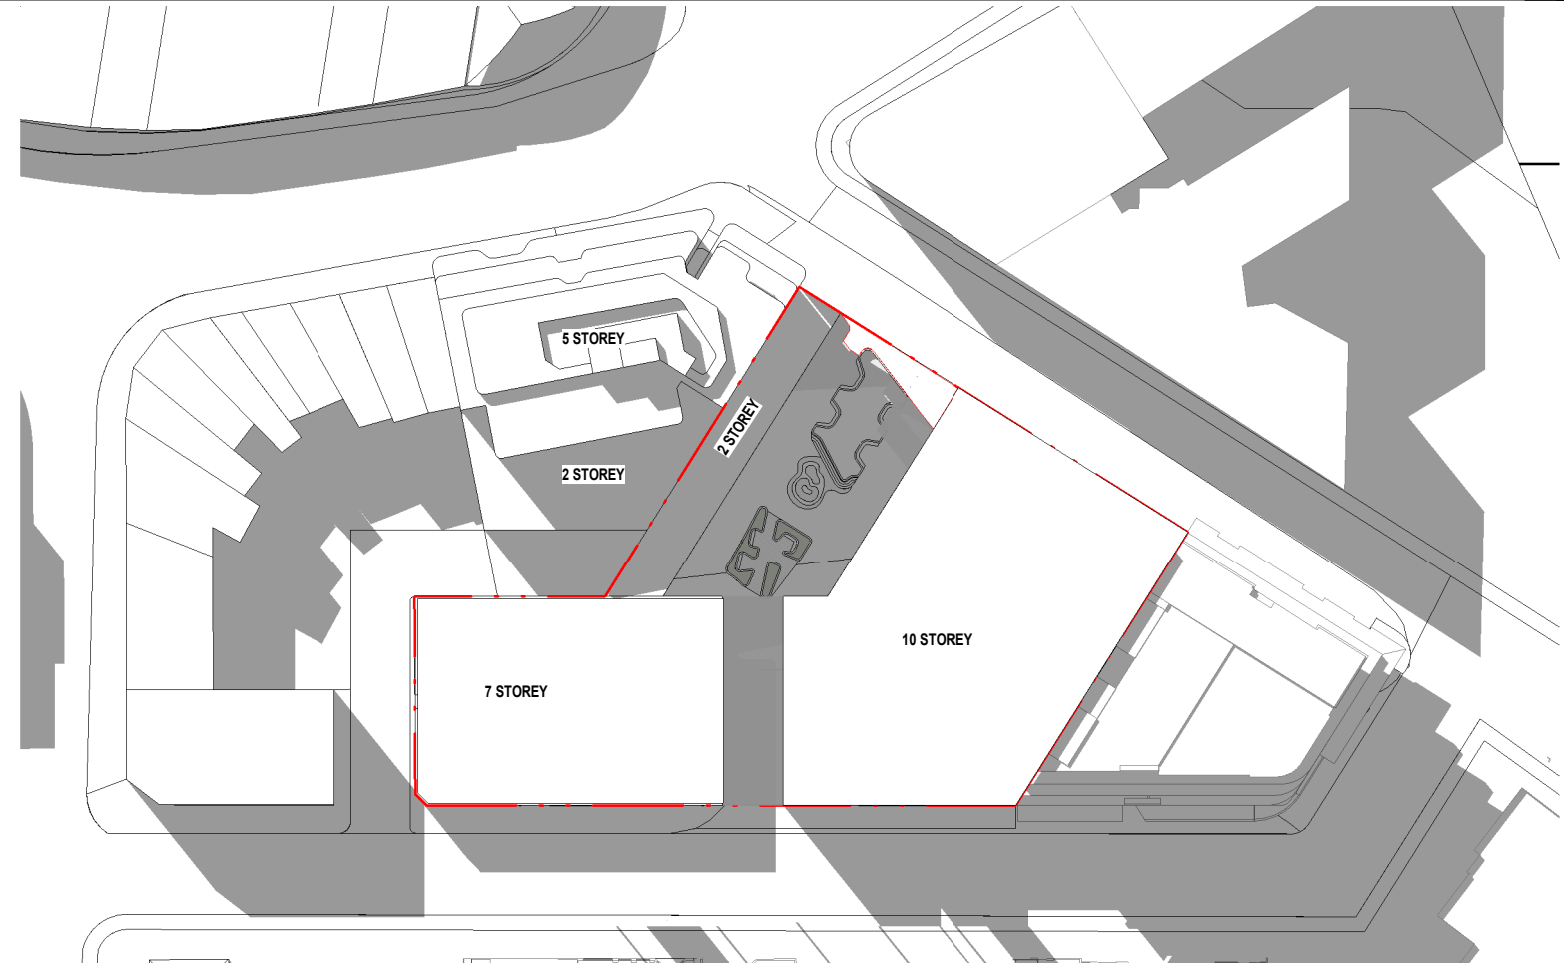

June21_1400_PROPOSAL_Shadow Diagram **63m² (6%) IN SUN (PUBLIC PLAZA 1020m²)**

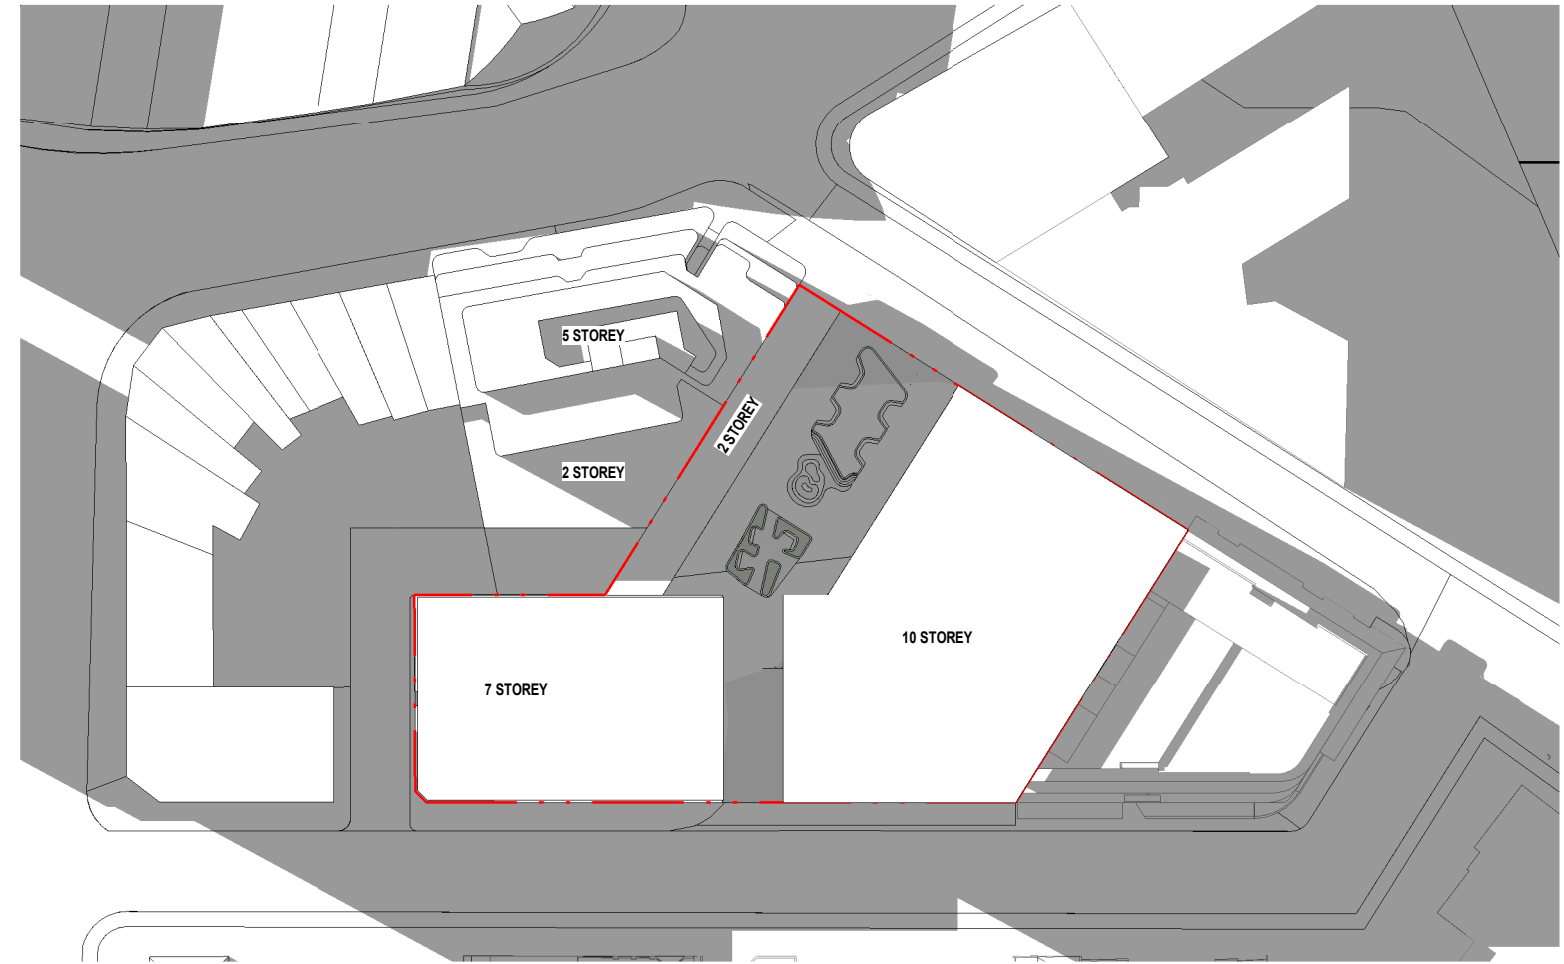

June21_1600_PROPOSAL_Shadow Diagram **0m² (0%) IN SUN (PUBLIC PLAZA 1020m²)**

Rangers Road
1-11 Rangers Road, Neutral Bay

NO.	REVISION
1	COORDINATION ISSUE
2	COORDINATION ISSUE
3	PLANNING PROPOSAL ISSUE

DATE
18/02/22
04/03/22
11/03/22

QA STAMP

THIS DOCUMENT IS NOT SUITABLE OR APPROVED FOR CONSTRUCTION AT ANY TIME

STATUS

PLANNING PROPOSAL

DRAWING NUMBER

A0441

DRAWING TITLE

SHADOW DIAGRAM - PROPOSAL PUBLIC
PLAZA

A3 @ 1 : 1000

0 2.5 m




CLIENT


Woolworths Group
1 Woolworths Way, Bella Vista, NSW, 2153

SUITE 41 & 42, LEVEL 4
61 MARLBOROUGH ST.
SURRY HILLS, NSW 2010
T 02 9698 8510
ABN 63 131 365 896
NOMINATED ARCHITECT:
KOICHI TAKADA
NSW ARCHITECTS 6901
VIC ARCHITECTS 16179
QLD ARCHITECTS 5590
KOICHI TAKADA.COM


Koichi
Takada
Architects

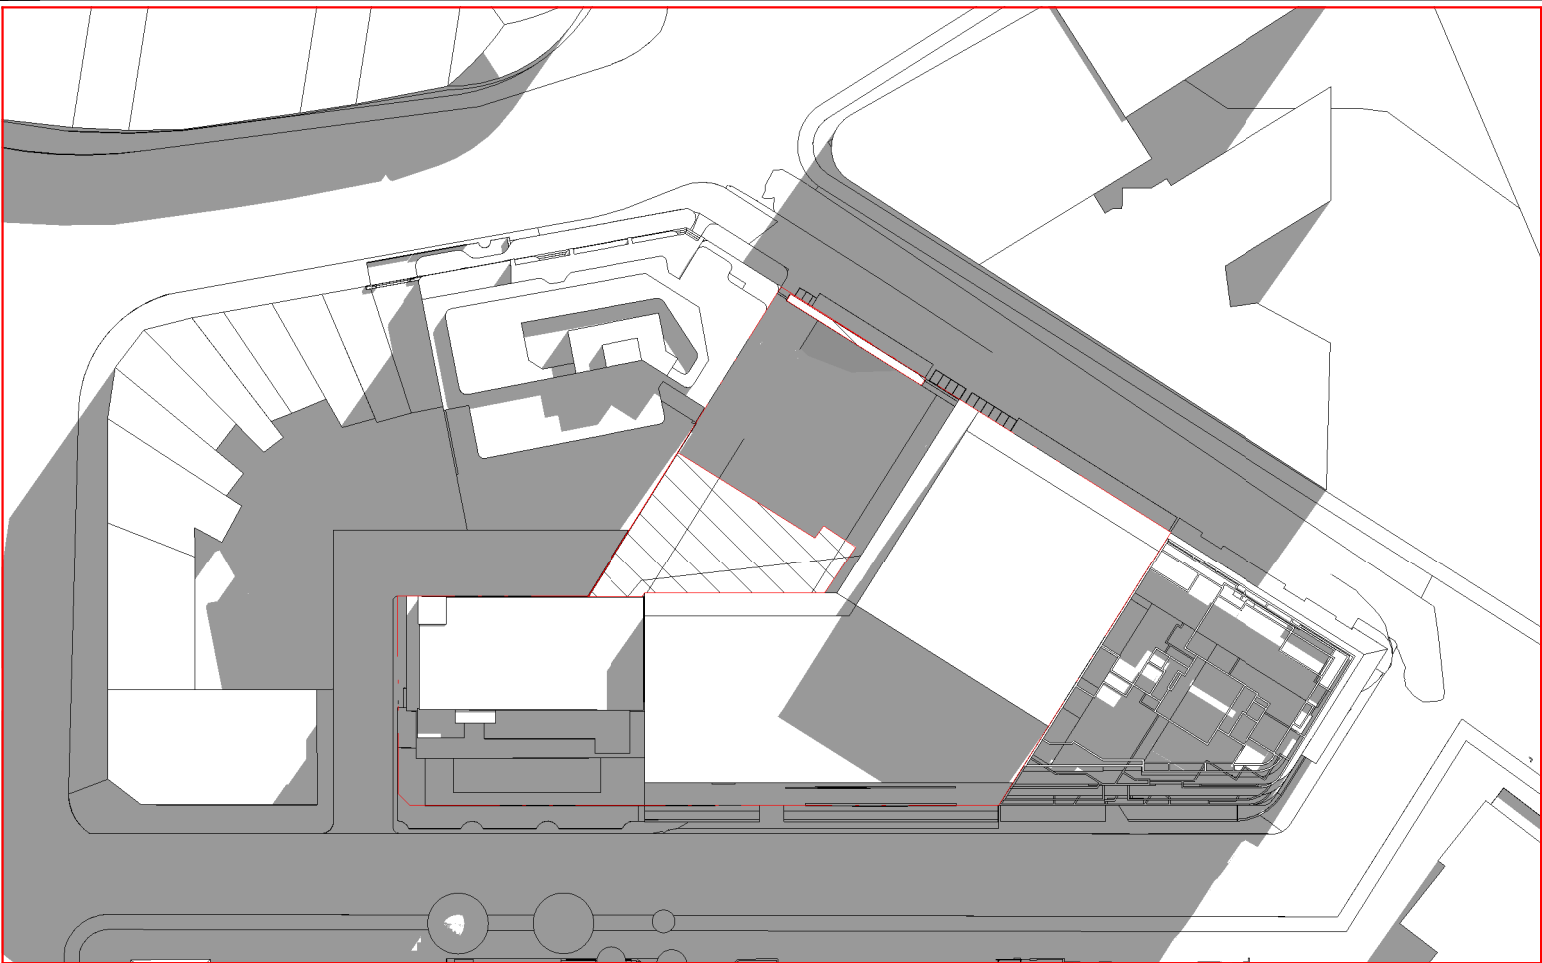


June21_0900_MASTERPLAN_Shadow Diagram **401m² (40%) IN SUN (PUBLIC PLAZA 1000m²)**

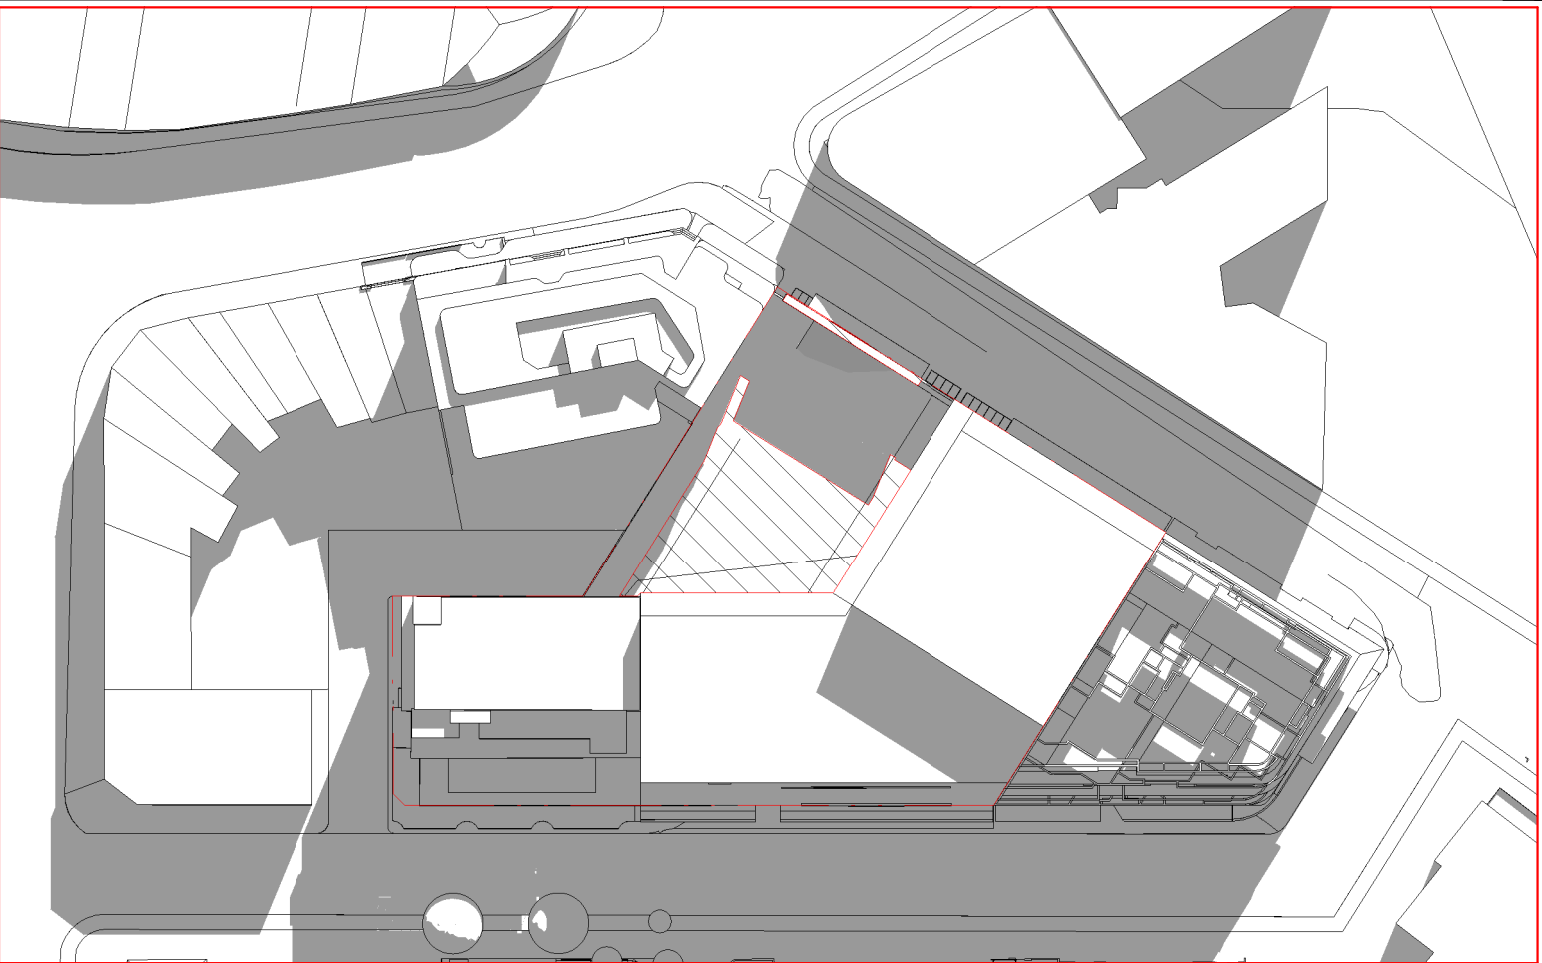

June21_1000_MASTERPLAN_Shadow Diagram **524m² (52%) IN SUN (PUBLIC PLAZA 1000m²)**

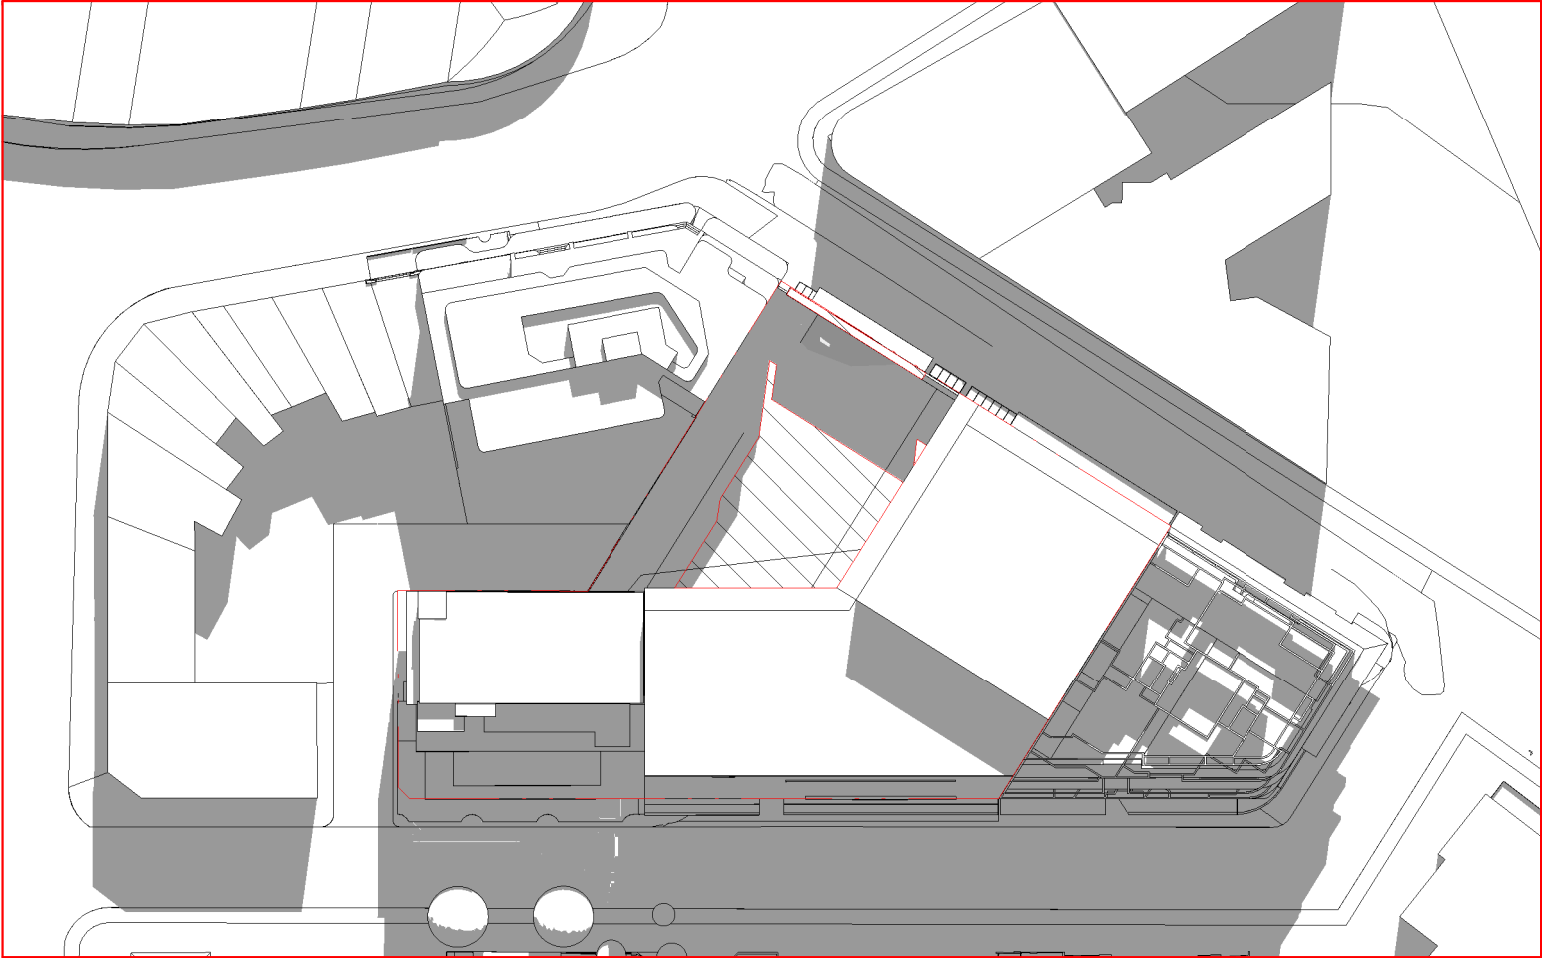

June21_1100_MASTERPLAN_Shadow Diagram **454m² (45%) IN SUN (PUBLIC PLAZA 1000m²)**

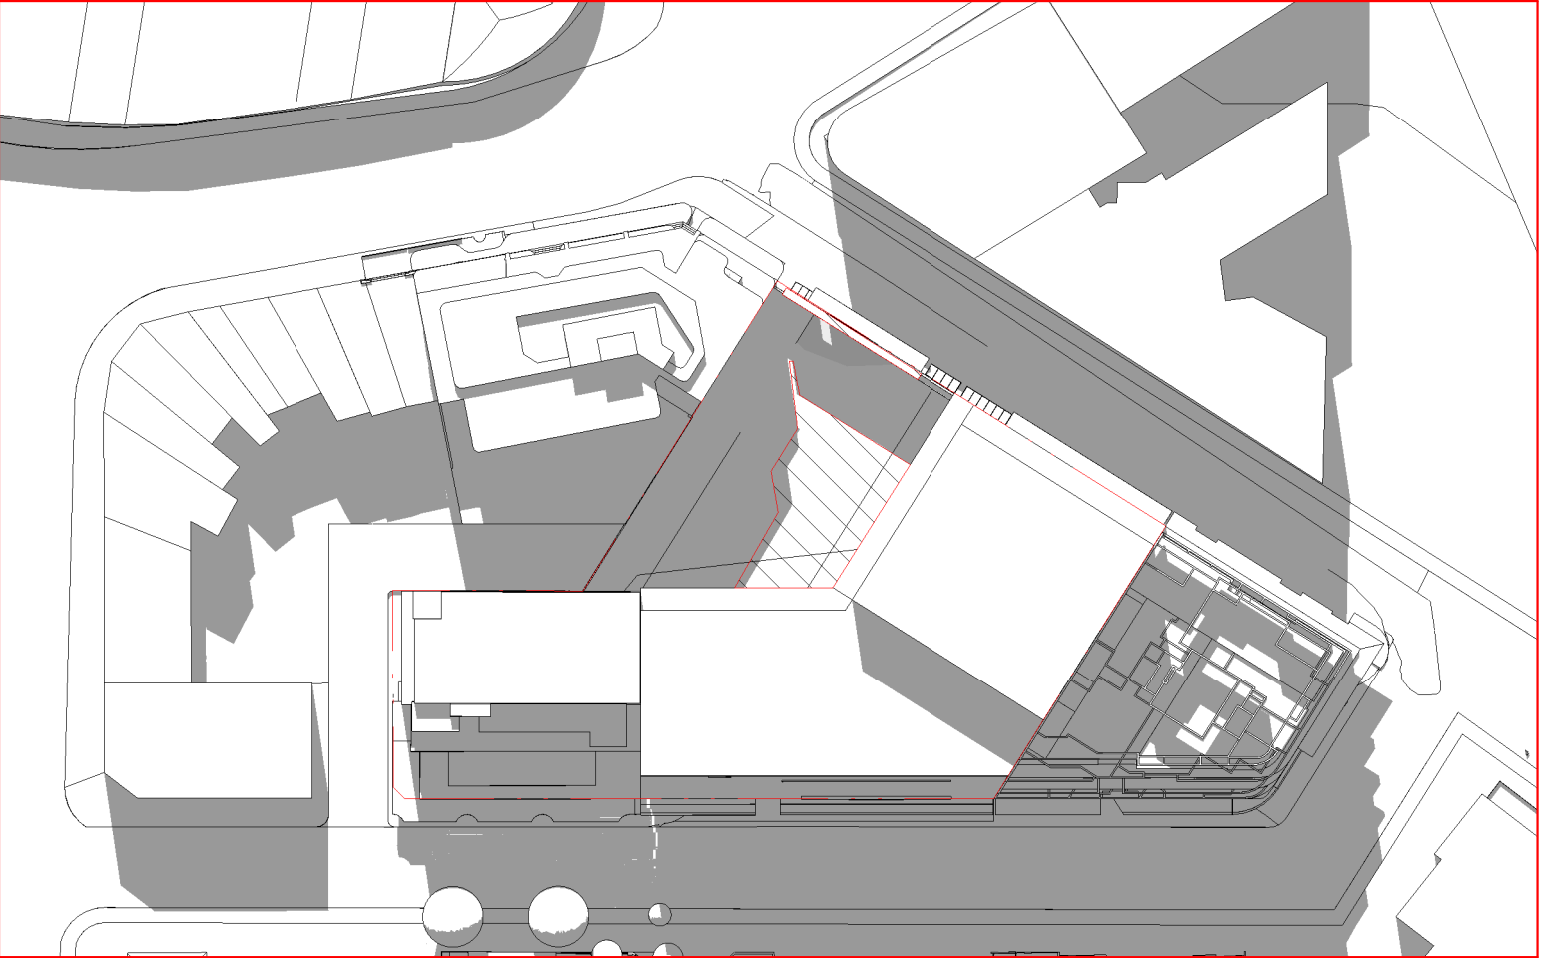

June21_1200_MASTERPLAN_Shadow Diagram **334m² (33%) IN SUN (PUBLIC PLAZA 1000m²)**

Rangers Road
1-11 Rangers Road, Neutral Bay

NO. 1
REVISION
COORDINATION ISSUE

DATE
18/02/22

QA STAMP

THIS DOCUMENT IS NOT SUITABLE OR APPROVED FOR CONSTRUCTION AT ANY TIME

STATUS
PLANNING PROPOSAL

DRAWING NUMBER
A0442
DRAWING TITLE
SHADOW DIAGRAM - MASTERPLAN PUBLIC PLAZA
A3 @ 1 : 1000


0 2.5 m




CLIENT
Woolworths Group
1 Woolworths Way, Bella Vista, NSW, 2153

SUITE 41 & 42, LEVEL 4
61 MARLBOROUGH ST.
SURRY HILLS, NSW 2010
T 02 9698 8510
ABN 63 131 365 896
NOMINATED ARCHITECT:
KOICHI TAKADA
NSW ARCHITECTS 6901
VIC ARCHITECTS 16179
QLD ARCHITECTS 5590
KOICHI TAKADA.COM


**Koichi
Takada
Architects**

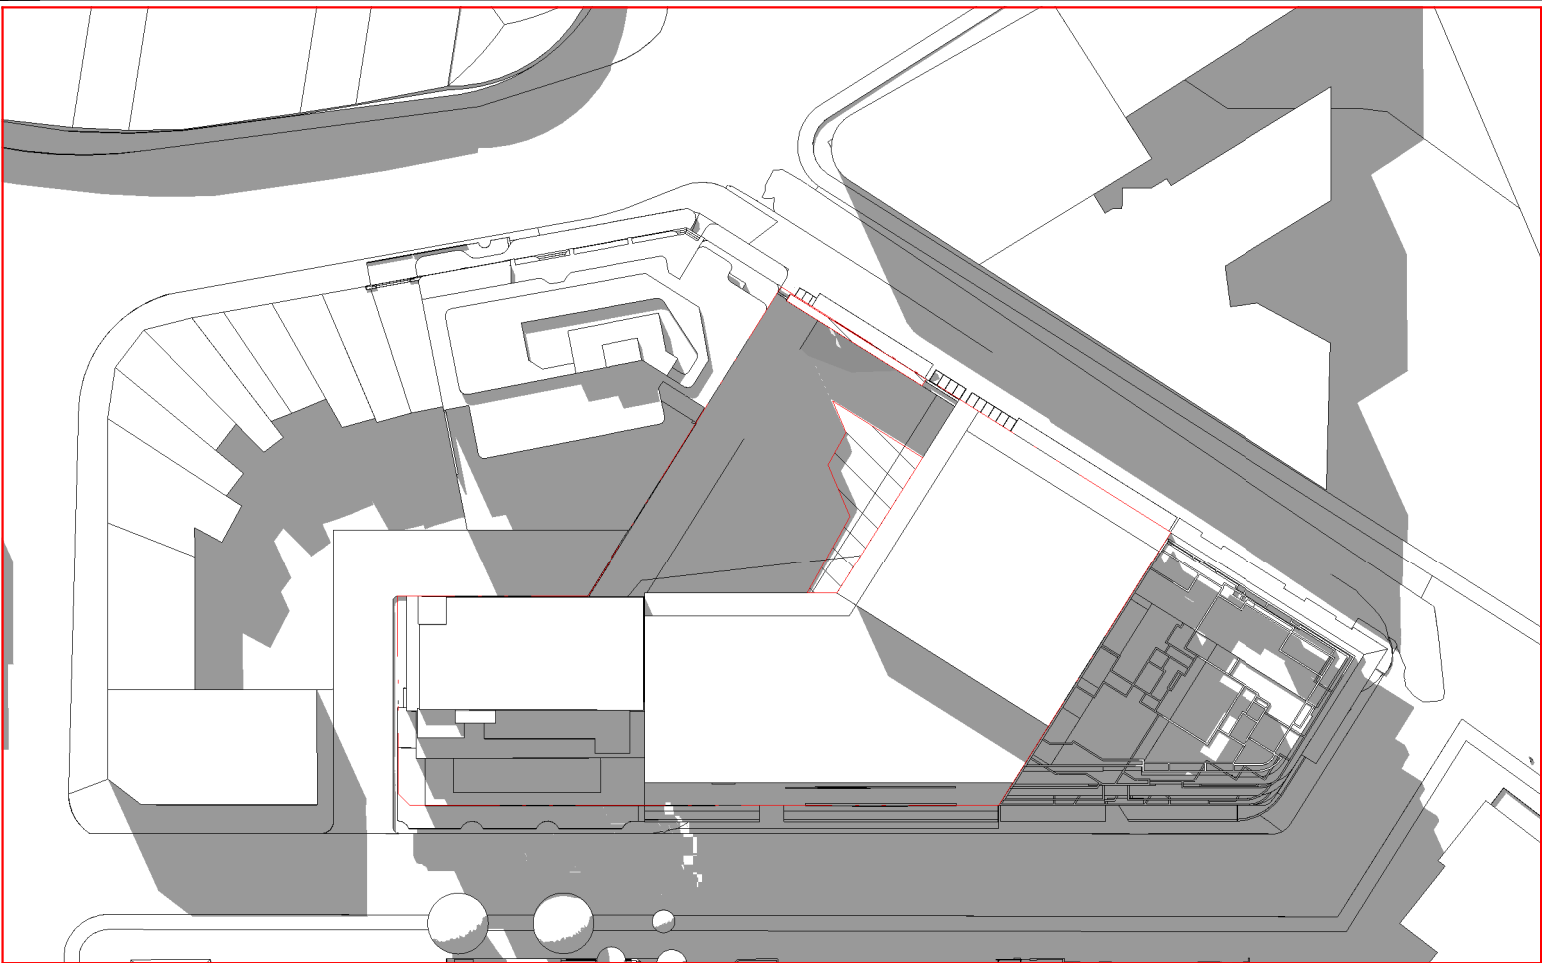


June21_1300_MASTERPLAN_Shadow Diagram **172m² (17%) IN SUN (PUBLIC PLAZA 1000m²)**

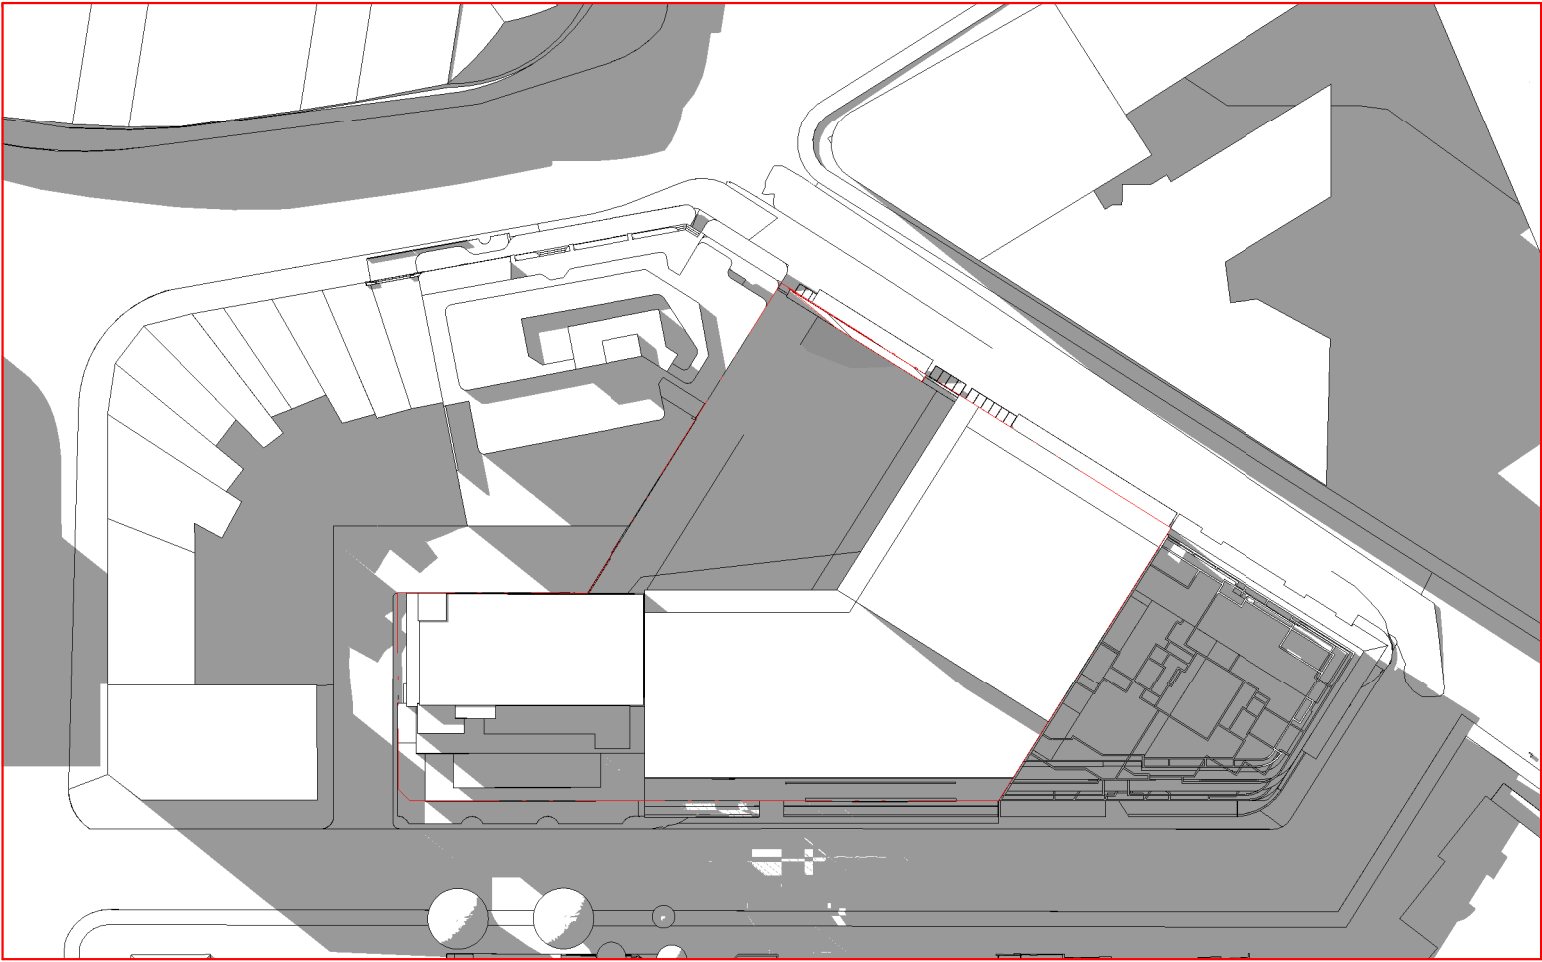

June21_1500_MASTERPLAN_Shadow Diagram **19m² (2%) IN SUN (PUBLIC PLAZA 1000m²)**

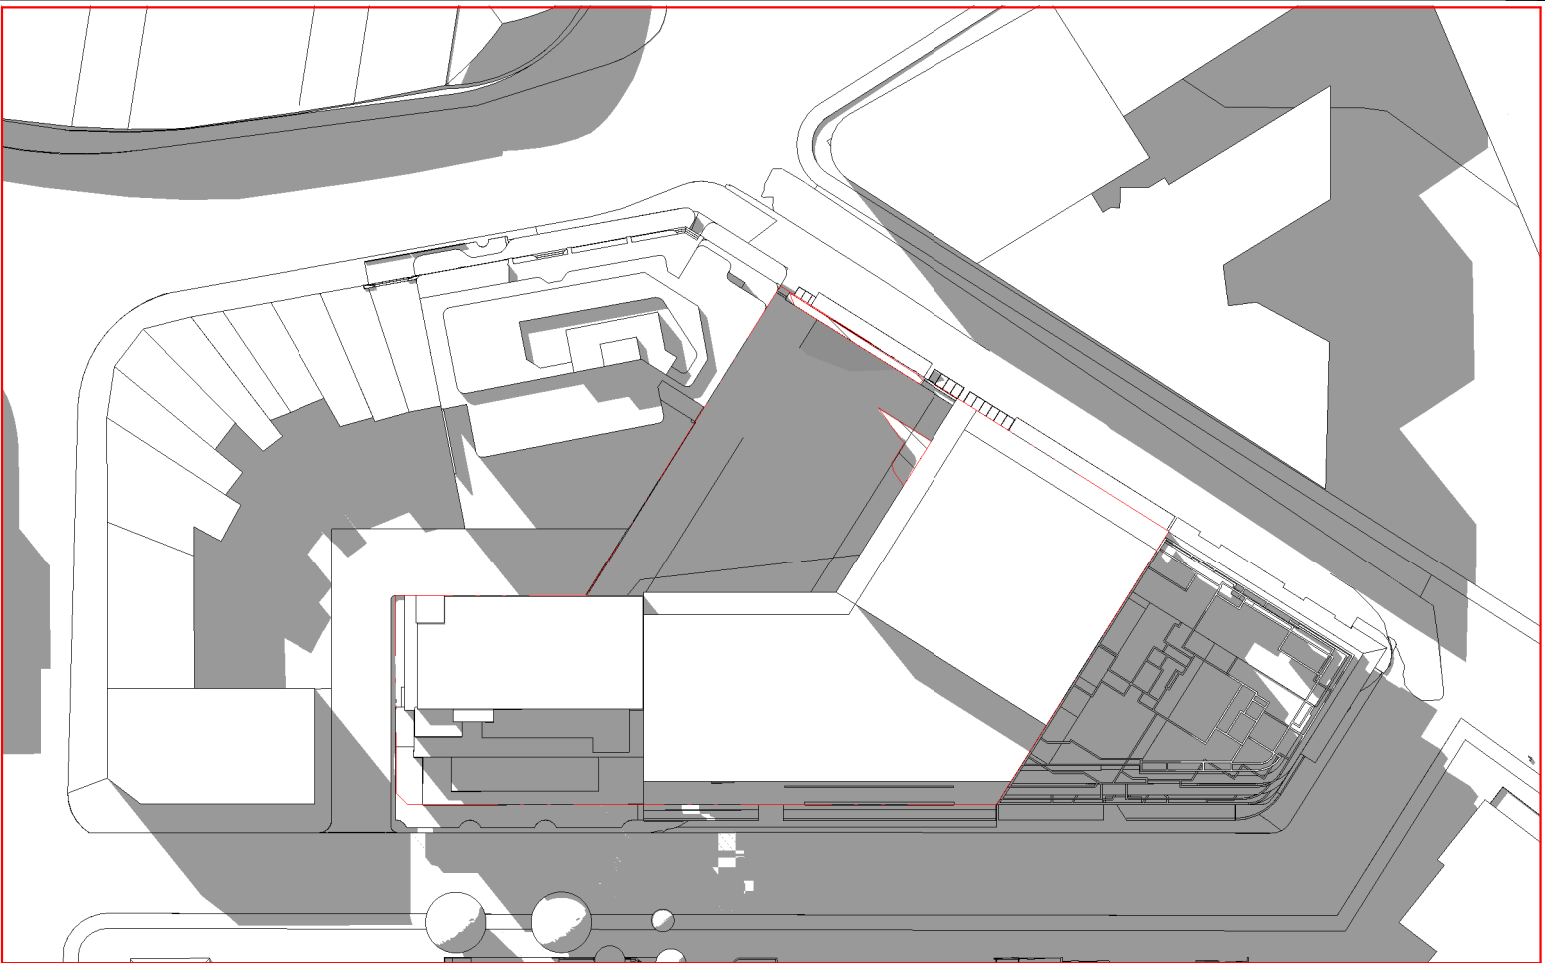

June21_1400_MASTERPLAN_Shadow Diagram **44m² (4%) IN SUN (PUBLIC PLAZA 1000m²)**

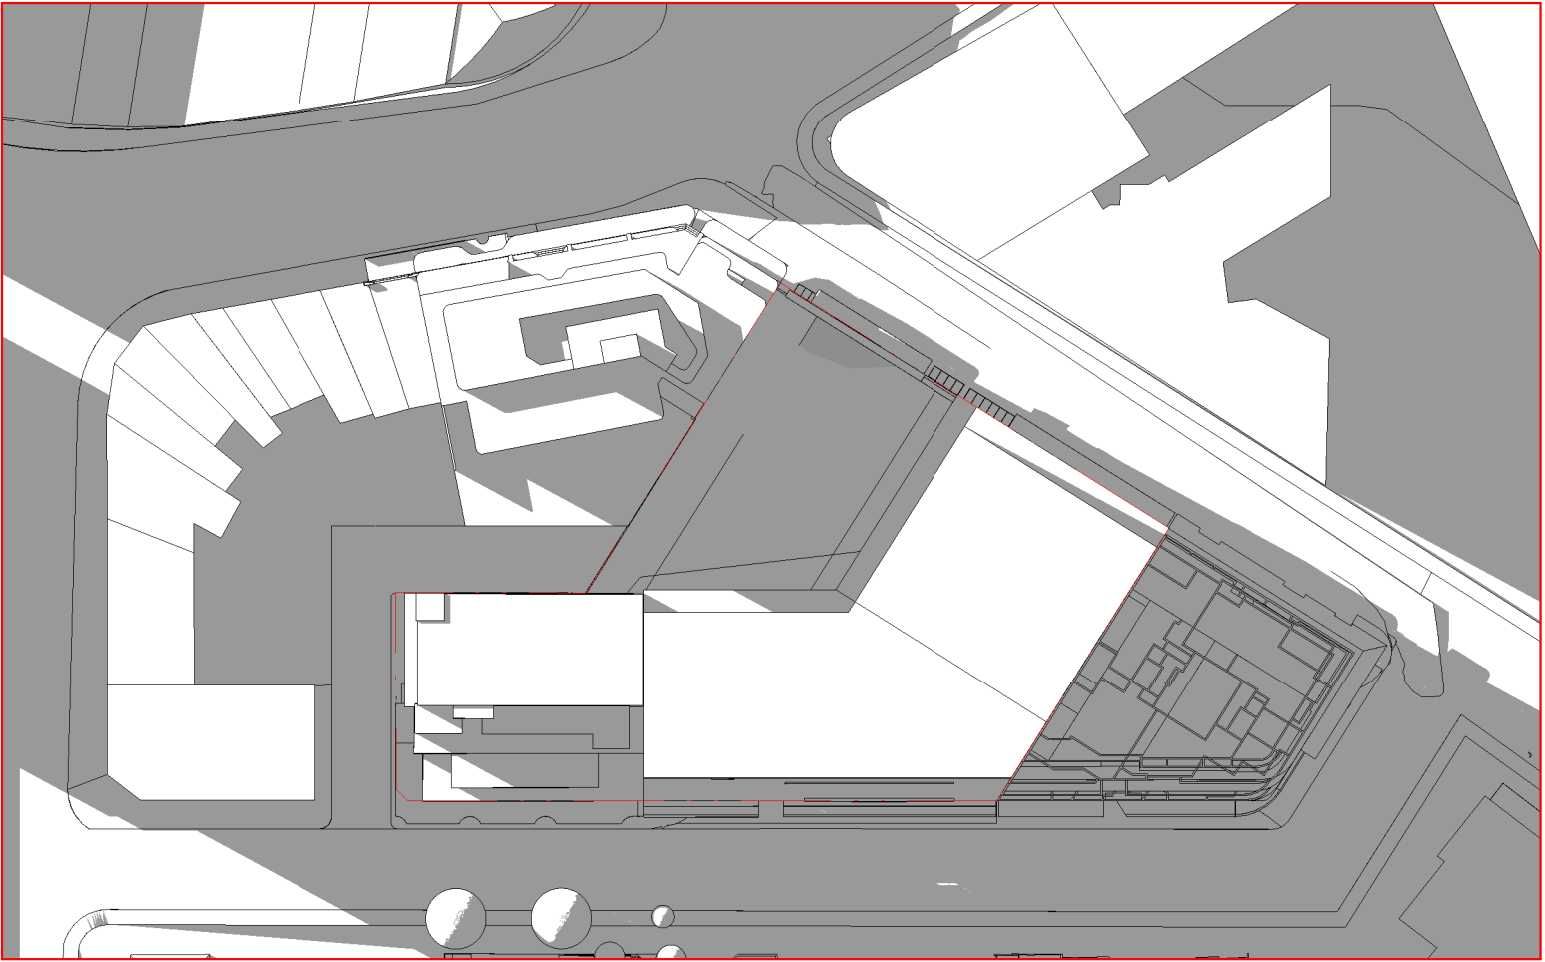

June21_1600_MASTERPLAN_Shadow Diagram **0m² (0%) IN SUN (PUBLIC PLAZA 1000m²)**

Rangers Road
1-11 Rangers Road, Neutral Bay

NO.	REVISION
1	COORDINATION ISSUE

DATE
18/02/22

QA STAMP
THIS DOCUMENT IS NOT SUITABLE OR APPROVED FOR CONSTRUCTION AT ANY TIME


STATUS
PLANNING PROPOSAL

DRAWING NUMBER	A0443
DRAWING TITLE	SHADOW DIAGRAM - MASTERPLAN PUBLIC PLAZA
A3 @ 1 : 1000	0 2.5 m


CLIENT	Woolworths Group
	1 Woolworths Way, Bella Vista, NSW, 2153

SUITE 41 & 42, LEVEL 4
61 MARLBOROUGH ST.
SURRY HILLS, NSW 2010
T 02 9698 8510
ABN 63 131 365 896
NOMINATED ARCHITECT:
KOICHI TAKADA
NSW ARCHITECTS 6901
VIC ARCHITECTS 16179
QLD ARCHITECTS 5590
KOICHI TAKADA.COM


Koichi
Takada
Architects

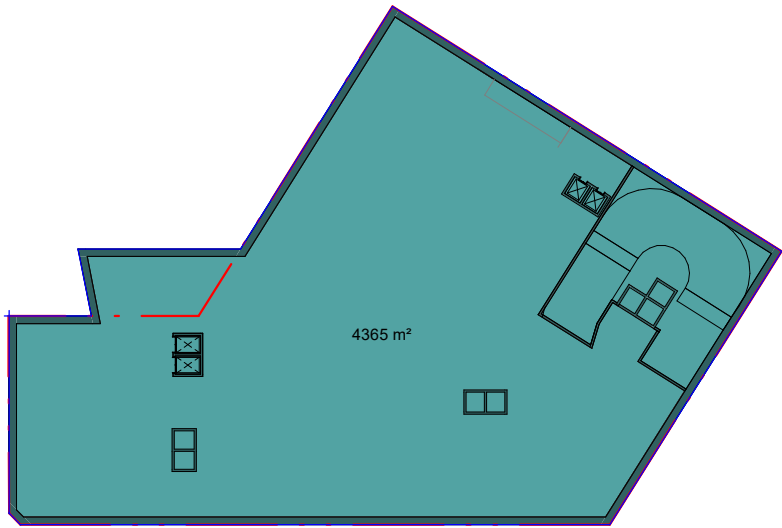


GBA - BASEMENT 01

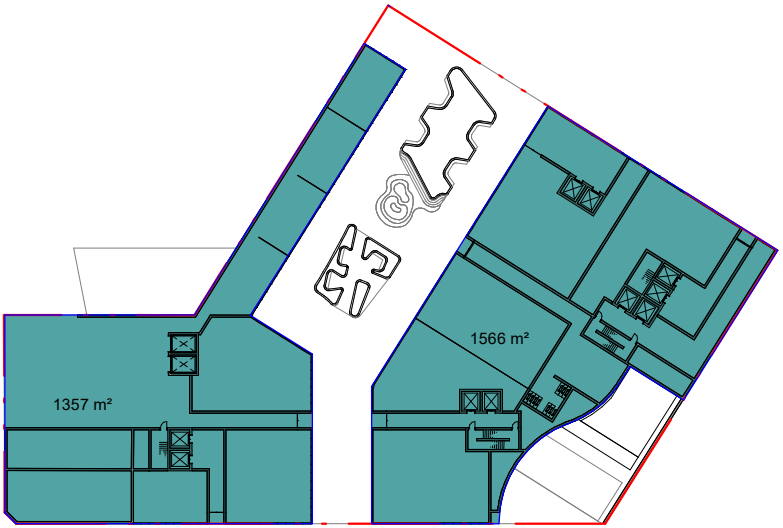

GBA - GROUND LEVEL

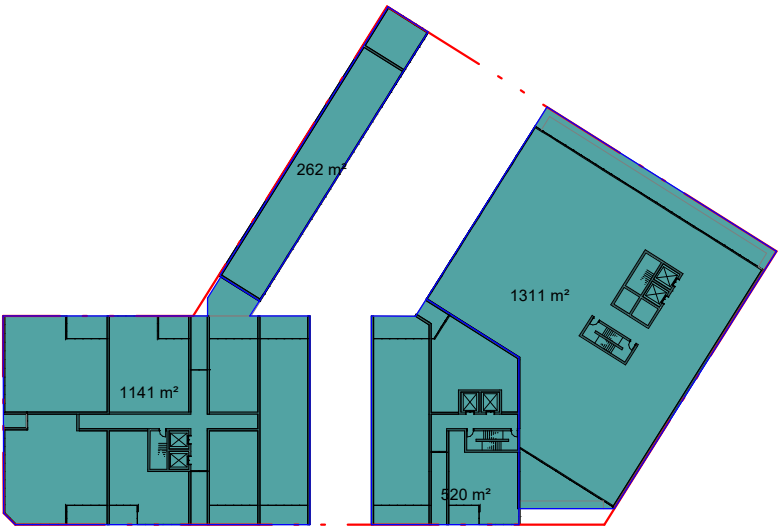


GBA - LEVEL 01

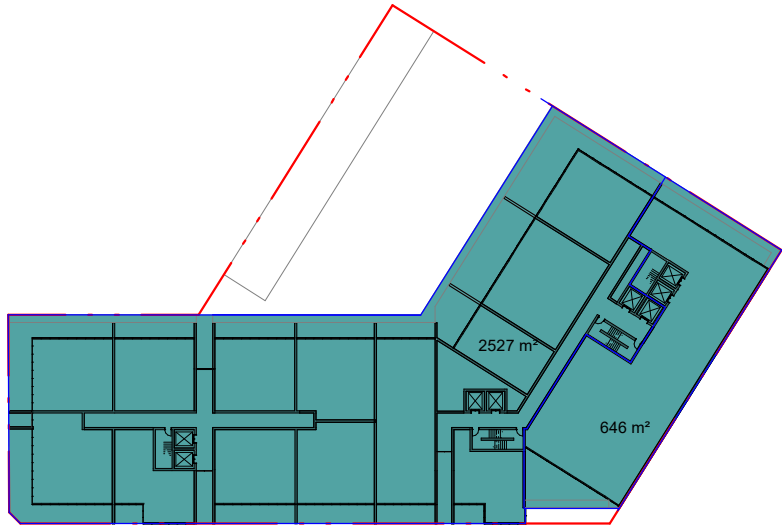


GBA - LEVEL 02




LEVEL 03 - GBA

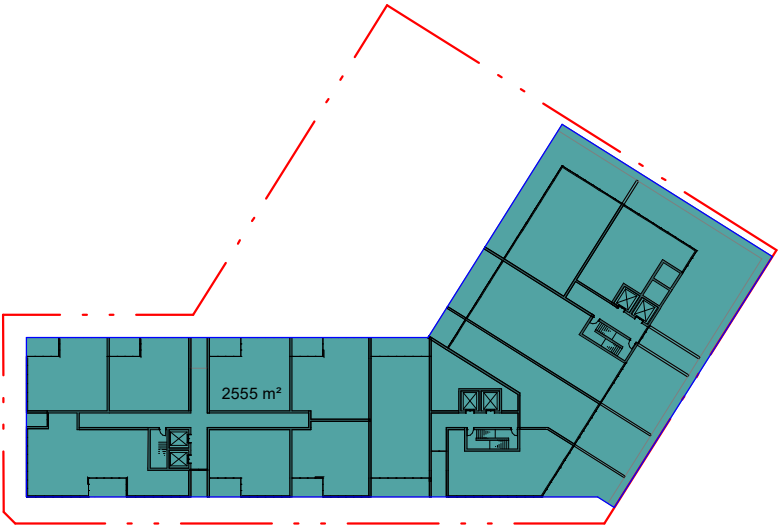


LEVEL 04 - GBA

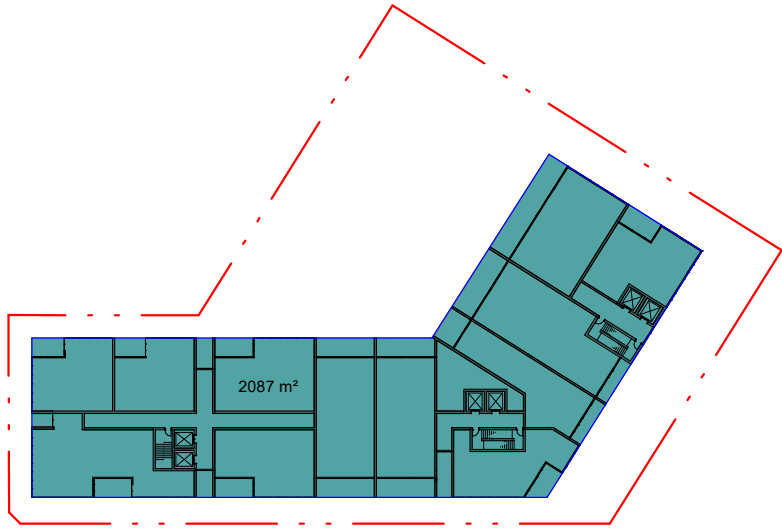

L05 - GBA

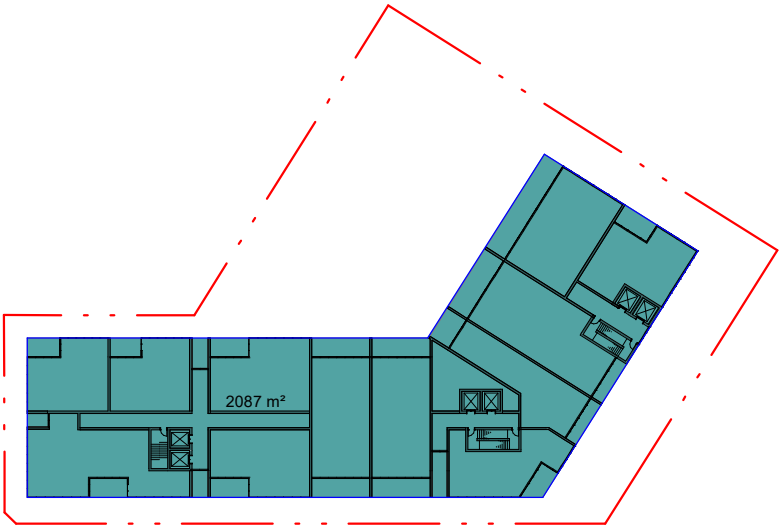

L06 - GBA

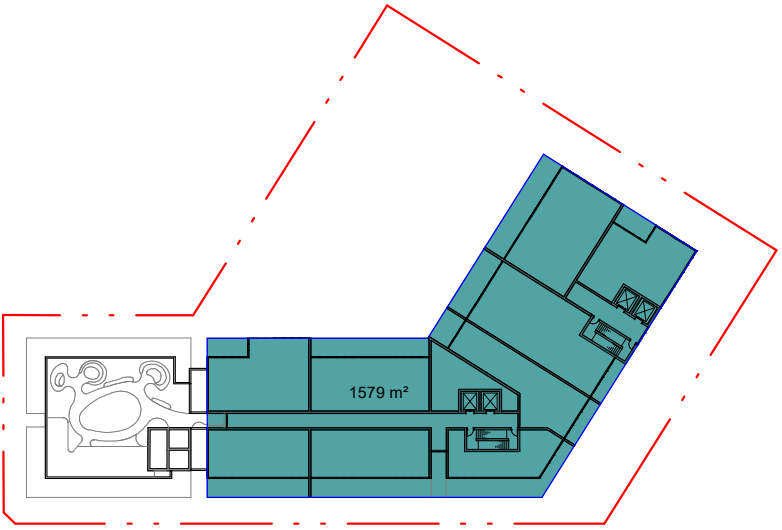

L07 - GBA

Rangers Road
1-11 Rangers Road, Neutral Bay

NO.	REVISION
1	WIP For Information
2	COORDINATION ISSUE
3	AMENDED COORDINATION ISSUE
4	COORDINATION ISSUE
5	COORDINATION ISSUE
6	PLANNING PROPOSAL ISSUE

DATE
24.01.21
07.02.22
11.02.22
18/02/22
04/03/22
11/03/22

QA STAMP

THIS DOCUMENT IS NOT SUITABLE OR APPROVED FOR CONSTRUCTION AT ANY TIME

STATUS

PLANNING PROPOSAL

DRAWING NUMBER

A0450

DRAWING TITLE

AREA PLANS - GBA 01

SCALE

A3 @ 1 : 1000

0 25 m



CLIENT


Woolworths Group
1 Woolworths Way, Bella Vista, NSW, 2153

SUITE 41 & 42, LEVEL 4
61 MARLBOROUGH ST.
SURRY HILLS, NSW 2010
T 02 9698 8510
ABN 63 131 365 896
NOMINATED ARCHITECT:
KOICHI TAKADA
NSW ARCHITECTS 6901
VIC ARCHITECTS 16179
QLD ARCHITECTS 5590
KOICHI TAKADA.COM

Koichi
Takada
Architects



L08 - GBA

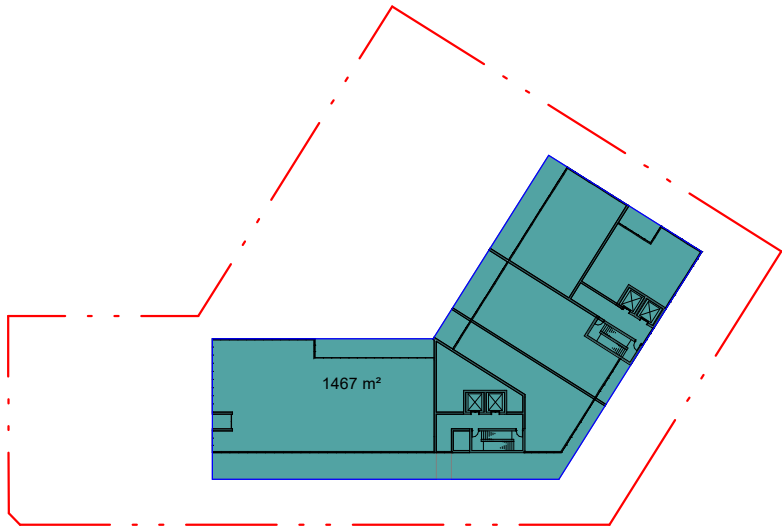

L09

AREA CALCULATIONS

FSR REQUIREMENTS			SITE LEGEND
SITE	AREA	NON-RES. FSR RQMNT'	TARGET
SITE 3A	3303	2 to 1	6606
SITE 3B	904	1.2 to 1	1084.8
TOTAL	4207		7690.8

GBA		
Level	RESIDENTIAL (m2)	NON-RESIDENTIAL (m2)
Basement	0	4365
GF	0	2923
Level 1	1661	1573
Level 2	2527	646
Level 3	2245	628
Level 4	2555	
Level 5	2087	
Level 6	2087	
Level 7	1579	
Level 8	1467	
Level 9	1467	
Level 10	0	
Level 11	0	
Total	17675	10135
Grand Total	27810	

GFA			
Level	RESIDENTIAL (m2)	RETAIL (m2)	COMMERCIAL (m2)
Basement	0	3311	0
GF	169	1629	61
Level 1	1296	217	1062
Level 2	1685	0	490
Level 3	1546	0	490
Level 4	1650	0	0
Level 5	1598	0	0
Level 6	1598	0	0
Level 7	1129	0	0
Level 8	1030	0	0
Level 9	981	0	0
Level 10	0	0	0
Level 11	0	0	0
Total	12682	5157	2103
Grand Total	19942		
GFA/GBA(%)	72%		

NSA			
Level	RESIDENTIAL (m2)	RETAIL (m2)	COMMERCIAL (m2)
Basement	0	3311	0
GF	0	1479	0
Level 1	1055	213	1024
Level 2	1479	0	484
Level 3	1337	0	484
Level 4	1482	0	0
Level 5	1425	0	0
Level 6	1425	0	0
Level 7	991	0	0
Level 8	956	0	0
Level 9	915	0	0
Level 10	0	0	0
Level 11	0	0	0
Total	11065	5003	1992
Grand Total	18060		
NSA/GFA(%)	91%		

FSR CALCULATIONS	
NON-RESIDENTIAL GFA	
AREA	7260
FSR TARGET	7690.8
DIFFERENCE	-431
ACTUAL	1 to 1.73
RESIDENTIAL GFA	
AREA	12682
FSR TARGET	N/A
DIFFERENCE	N/A
ACTUAL	1 to 3.01
TOTAL	
AREA	19942
FSR TARGET	N/A
DIFFERENCE	N/A
ACTUAL	1 to 4.74

Rangers Road
1-11 Rangers Road, Neutral Bay

NO.	REVISION
1	W/P For Information
2	COORDINATION ISSUE
3	AMENDED COORDINATION ISSUE
4	COORDINATION ISSUE
5	COORDINATION ISSUE
6	PLANNING PROPOSAL ISSUE

DATE
24.01.21
07.02.22
11.02.22
18/02/22
04/03/22
11/03/22

QA STAMP

THIS DOCUMENT IS NOT SUITABLE OR APPROVED FOR CONSTRUCTION AT ANY TIME

STATUS

PLANNING PROPOSAL

DRAWING NUMBER

A0451

DRAWING TITLE

AREA PLANS - GBA 02

SCALE

A3 @ As indicated 0


25 m

CLIENT


Woolworths Group
1 Woolworths Way, Bella Vista, NSW, 2153

SUITE 41 & 42, LEVEL 4
61 MARLBOROUGH ST.
SURRY HILLS, NSW 2010
T 02 9698 8510
ABN 63 131 365 896
NOMINATED ARCHITECT:
KOICHI TAKADA
NSW ARCHITECTS 6901
VIC ARCHITECTS 16179
QLD ARCHITECTS 5590
KOICHI TAKADA.COM


Koichi
Takada
Architects

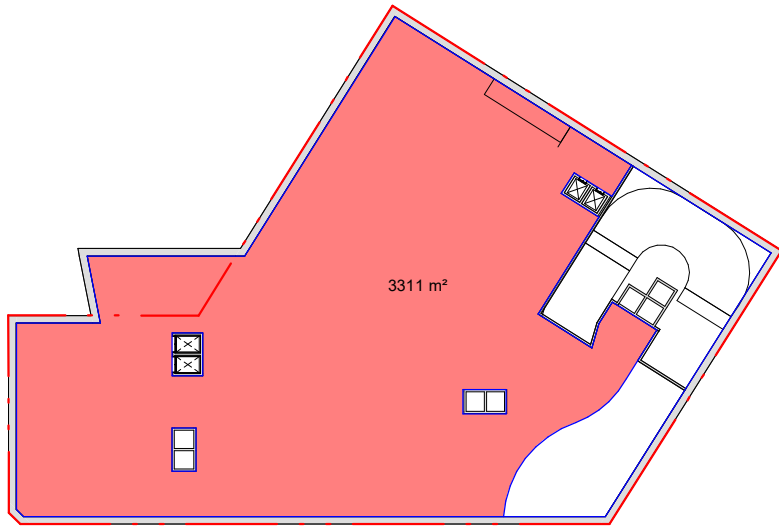


GFA - BASEMENT 01

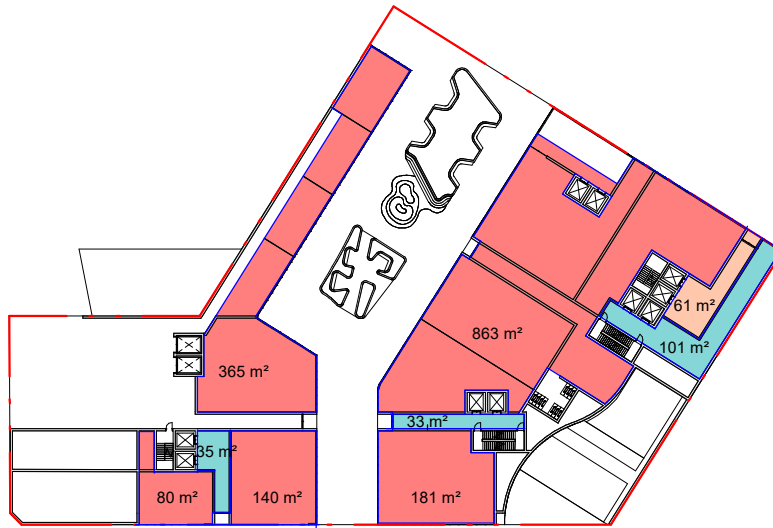

GFA - GROUND FLOOR

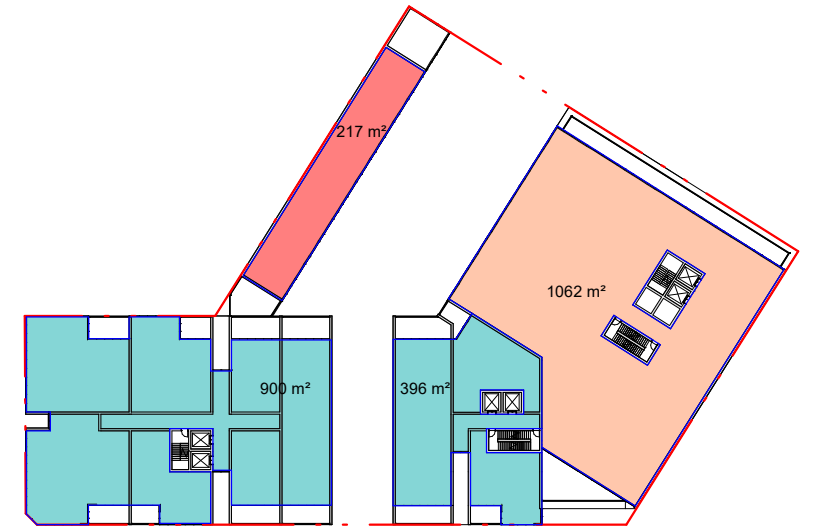

GFA - LEVEL 01

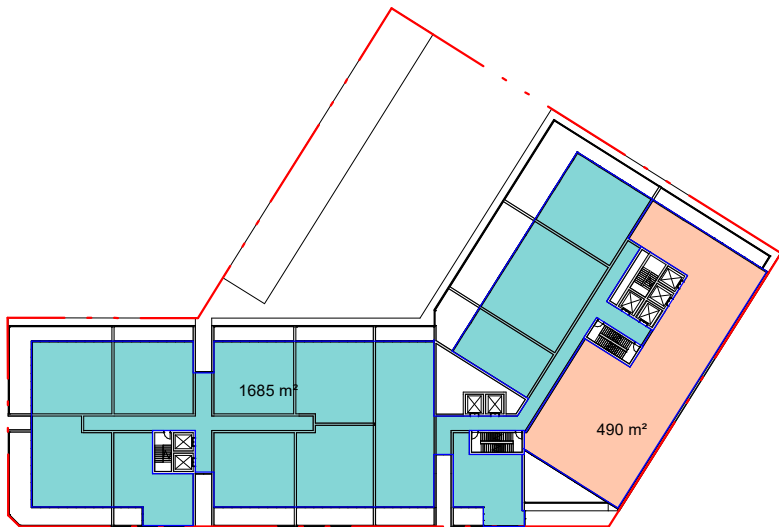

GFA - LEVEL 02



GFA - LEVEL 03




GFA - LEVEL 04



GFA - LEVEL 05



GFA - LEVEL 06

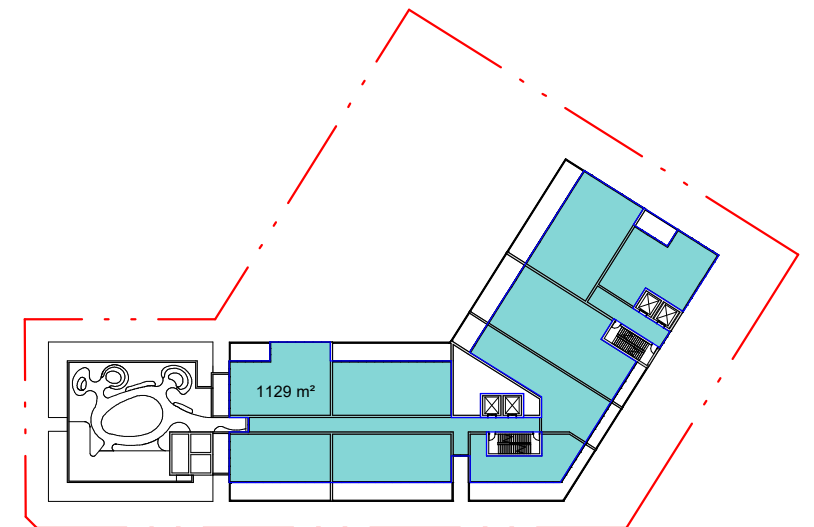

GFA - LEVEL 07

Rangers Road
1-11 Rangers Road, Neutral Bay

NO.	REVISION	DATE
1	WIP For Information	24.01.21
2	COORDINATION ISSUE	07.02.22
3	AMENDED COORDINATION ISSUE	11.02.22
4	REVISED AREA PLANS	16.02.22
5	COORDINATION ISSUE	19/02/22
6	COORDINATION ISSUE	04/03/22
7	PLANNING PROPOSAL ISSUE	11/03/22

QA STAMP

THIS DOCUMENT IS NOT SUITABLE OR APPROVED FOR CONSTRUCTION AT ANY TIME

STATUS

PLANNING PROPOSAL

DRAWING NUMBER


A0455

DRAWING TITLE

AREA PLANS - GFA 01

SCALE

A3 @ 1 : 1000

 


CLIENT


Woolworths Group
1 Woolworths Way, Bella Vista, NSW, 2153

SUITE 41 & 42, LEVEL 4
61 MARLBOROUGH ST.
SURRY HILLS, NSW 2010
T 02 9698 8510
ABN 63 131 365 896
NOMINATED ARCHITECT:
KOICHI TAKADA
NSW ARCHITECTS 6901
VIC ARCHITECTS 16179
QLD ARCHITECTS 5590
KOICHI TAKADA.COM

**Koichi
Takada
Architects**

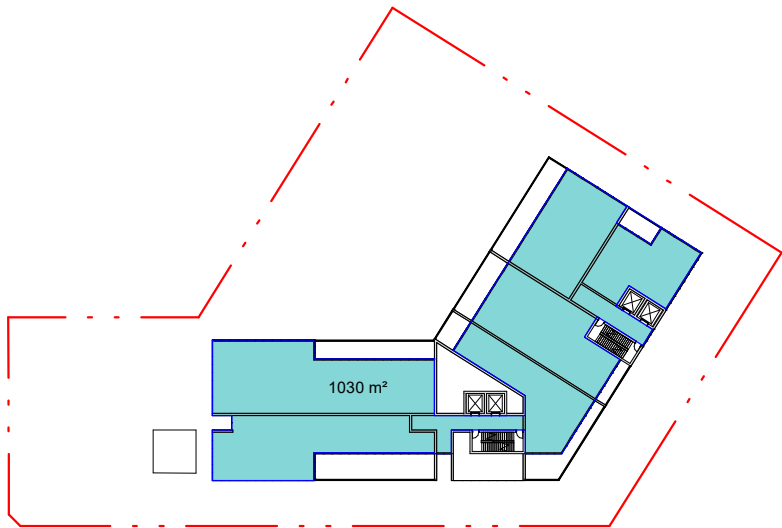

GFA - LEVEL 08

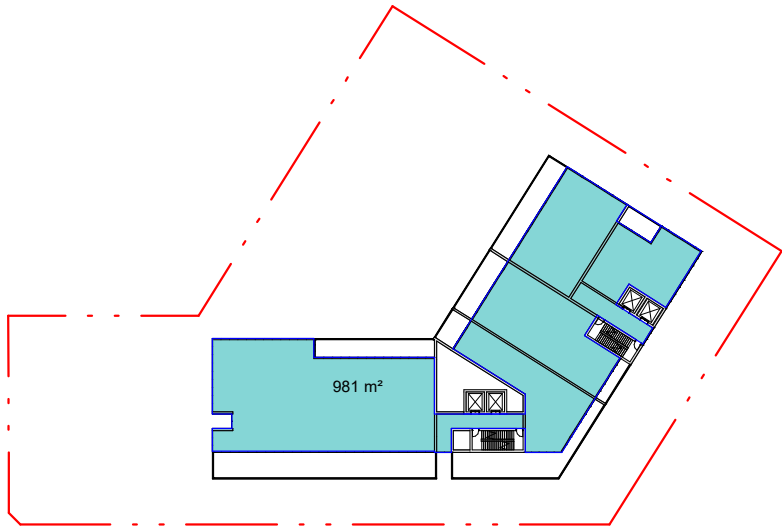

L09

AREA CALCULATIONS

FSR REQUIREMENTS			SITE LEGEND
SITE	AREA	NON-RES. FSR RQMNT'	TARGET
SITE 3A	3303	2 to 1	6606
SITE 3B	904	1.2 to 1	1084.8
TOTAL	4207		7690.8

GBA		
Level	RESIDENTIAL (m2)	NON-RESIDENTIAL (m2)
Basement	0	4365
GF	0	2923
Level 1	1661	1573
Level 2	2527	646
Level 3	2245	628
Level 4	2555	
Level 5	2087	
Level 6	2087	
Level 7	1579	
Level 8	1467	
Level 9	1467	
Level 10	0	
Level 11	0	
Total	17675	10135
Grand Total	27810	

GFA			
Level	RESIDENTIAL (m2)	RETAIL (m2)	COMMERCIAL (m2)
Basement	0	3311	0
GF	169	1629	61
Level 1	1296	217	1062
Level 2	1685	0	490
Level 3	1546	0	490
Level 4	1650	0	0
Level 5	1598	0	0
Level 6	1598	0	0
Level 7	1129	0	0
Level 8	1030	0	0
Level 9	981	0	0
Level 10	0	0	0
Level 11	0	0	0
Total	12682	5157	2103
Grand Total	19942		
GFA/GBA(%)	72%		

NSA			
Level	RESIDENTIAL (m2)	RETAIL (m2)	COMMERCIAL (m2)
Basement	0	3311	0
GF	0	1479	0
Level 1	1055	213	1024
Level 2	1479	0	484
Level 3	1337	0	484
Level 4	1482	0	0
Level 5	1425	0	0
Level 6	1425	0	0
Level 7	991	0	0
Level 8	956	0	0
Level 9	915	0	0
Level 10	0	0	0
Level 11	0	0	0
Total	11065	5003	1992
Grand Total	18060		
NSA/GFA(%)	91%		

FSR CALCULATIONS

NON-RESIDENTIAL GFA	
AREA	7260
FSR TARGET	7690.8
DIFFERENCE	-431
ACTUAL	1 to 1.73

RESIDENTIAL GFA	
AREA	12682
FSR TARGET	N/A
DIFFERENCE	N/A
ACTUAL	1 to 3.01

TOTAL	
AREA	19942
FSR TARGET	N/A
DIFFERENCE	N/A
ACTUAL	1 to 4.74

Rangers Road
1-11 Rangers Road, Neutral Bay

NO.	REVISION
1	WIP For Information
2	COORDINATION ISSUE
3	AMENDED COORDINATION ISSUE
4	REVISED AREA PLANS
5	COORDINATION ISSUE
6	COORDINATION ISSUE
7	PLANNING PROPOSAL ISSUE

DATE
24.01.21
07.02.22
11.02.22
16.02.22
18/02/22
04/03/22
11/03/22

QA STAMP

THIS DOCUMENT IS NOT SUITABLE OR APPROVED FOR CONSTRUCTION AT ANY TIME

STATUS

PLANNING PROPOSAL

DRAWING NUMBER

A0456

DRAWING TITLE

AREA PLANS - GFA 02

SCALE

A3 @ As indicated 0


25 m

CLIENT


Woolworths Group
1 Woolworths Way, Bella Vista, NSW, 2153

SUITE 41 & 42, LEVEL 4
61 MARLBOROUGH ST.
SURRY HILLS, NSW 2010
T 02 9698 8510
ABN 63 131 365 896
NOMINATED ARCHITECT:
KOICHI TAKADA
NSW ARCHITECTS 6901
VIC ARCHITECTS 16179
QLD ARCHITECTS 5590
KOICHI TAKADA.COM


Koichi
Takada
Architects

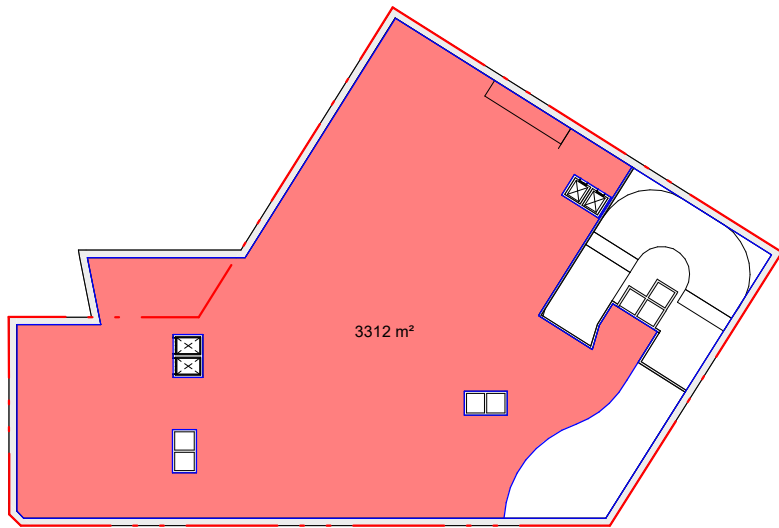

NSA - BASEMENT 01

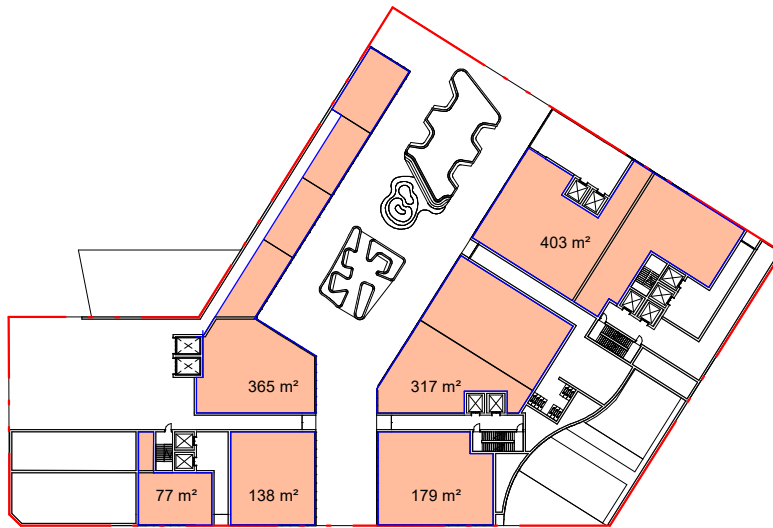

NSA - GROUND FLOOR

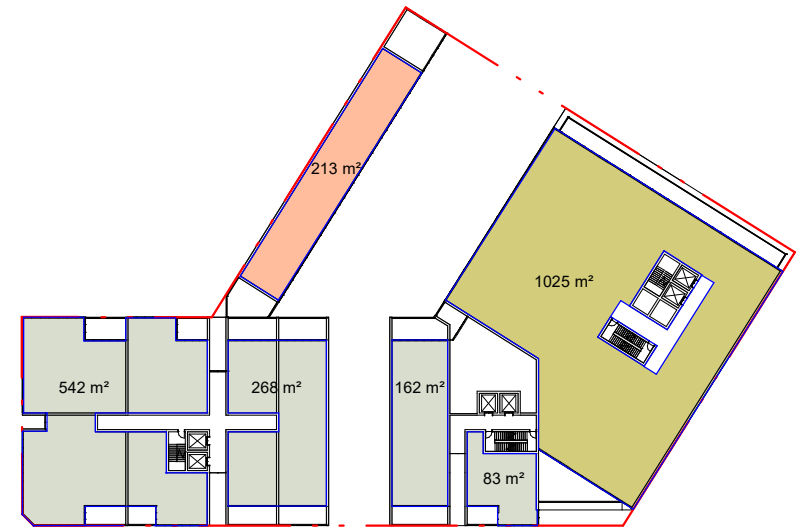


NSA - LEVEL 01



NSA - LEVEL 02



NSA - LEVEL 03

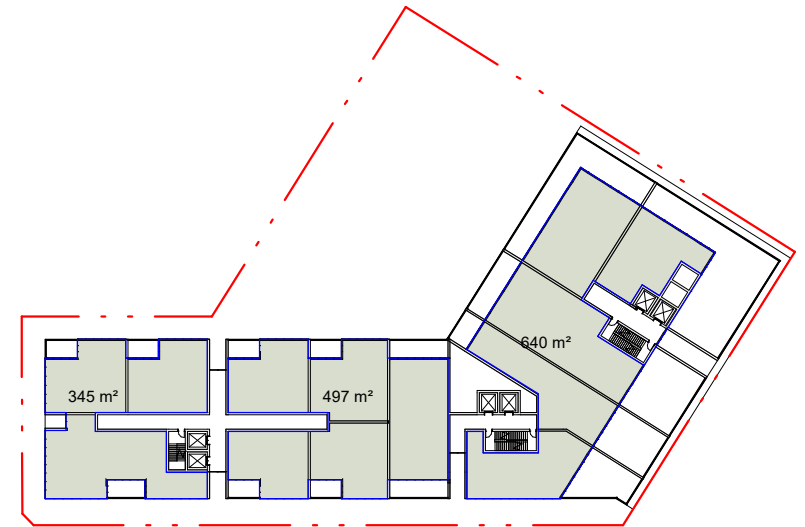


NSA - LEVEL 04



NSA - LEVEL 05



NSA - LEVEL 06

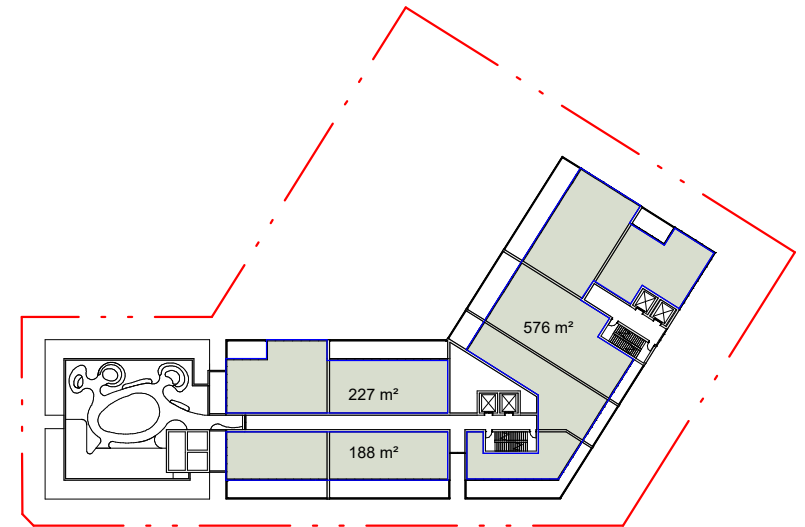

NSA - LEVEL 07

Rangers Road
1-11 Rangers Road, Neutral Bay

NO.	REVISION	DATE
1	WIP For Information	24.01.21
2	COORDINATION ISSUE	07.02.22
3	AMENDED COORDINATION ISSUE	11.02.22
4	COORDINATION ISSUE	18/02/22
5	COORDINATION ISSUE	04/03/22
6	PLANNING PROPOSAL ISSUE	11/03/22

QA STAMP

THIS DOCUMENT IS NOT SUITABLE OR APPROVED FOR CONSTRUCTION AT ANY TIME

STATUS

PLANNING PROPOSAL

DRAWING NUMBER

A0460

DRAWING TITLE

AREA PLANS - NSA 01

SCALE

A3 @ 1 : 1000

0 25 m




CLIENT


Woolworths Group
1 Woolworths Way, Bella Vista, NSW, 2153

SUITE 41 & 42, LEVEL 4
61 MARLBOROUGH ST.
SURRY HILLS, NSW 2010
T 02 9698 8510
ABN 63 131 365 896
NOMINATED ARCHITECT:
KOICHI TAKADA
NSW ARCHITECTS 6901
VIC ARCHITECTS 16179
QLD ARCHITECTS 5590
KOICHI TAKADA.COM

**Koichi
Takada
Architects**

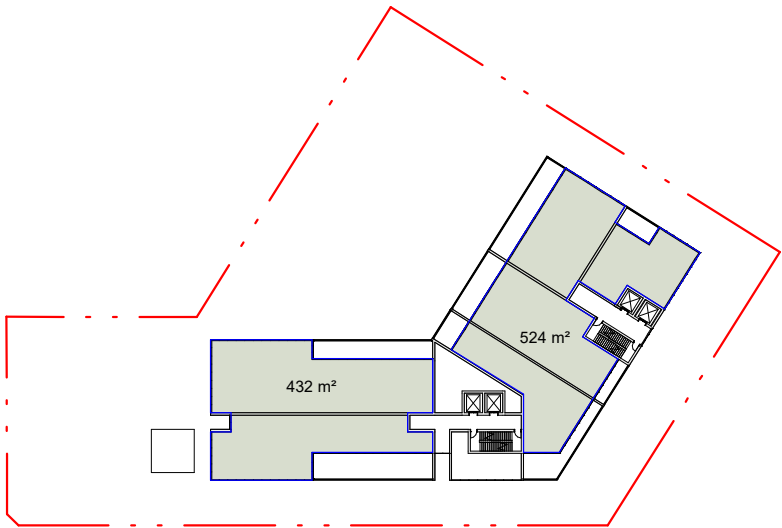

NSA - LEVEL 08

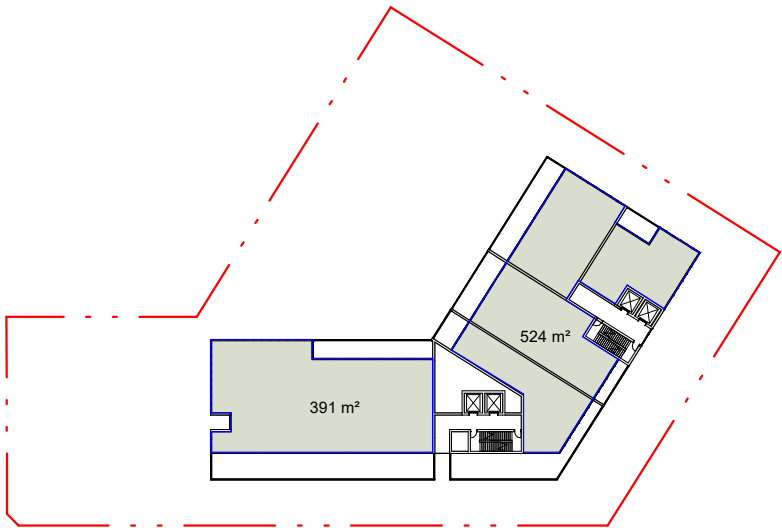

NSA - LEVEL L09

AREA CALCULATIONS

FSR REQUIREMENTS			SITE LEGEND
SITE	AREA	NON-RES. FSR RQMNT'	TARGET
SITE 3A	3303	2 to 1	6606
SITE 3B	904	1.2 to 1	1084.8
TOTAL	4207		7690.8

GBA		
Level	RESIDENTIAL (m2)	NON-RESIDENTIAL (m2)
Basement	0	4365
GF	0	2923
Level 1	1661	1573
Level 2	2527	646
Level 3	2245	628
Level 4	2555	
Level 5	2087	
Level 6	2087	
Level 7	1579	
Level 8	1467	
Level 9	1467	
Level 10	0	
Level 11	0	
Total	17675	10135
Grand Total	27810	

GFA			
Level	RESIDENTIAL (m2)	RETAIL (m2)	COMMERCIAL (m2)
Basement	0	3311	0
GF	169	1629	61
Level 1	1296	217	1062
Level 2	1685	0	490
Level 3	1546	0	490
Level 4	1650	0	0
Level 5	1598	0	0
Level 6	1598	0	0
Level 7	1129	0	0
Level 8	1030	0	0
Level 9	981	0	0
Level 10	0	0	0
Level 11	0	0	0
Total	12682	5157	2103
Grand Total	19942		
GFA/GBA(%)	72%		

NSA			
Level	RESIDENTIAL (m2)	RETAIL (m2)	COMMERCIAL (m2)
Basement	0	3311	0
GF	0	1479	0
Level 1	1055	213	1024
Level 2	1479	0	484
Level 3	1337	0	484
Level 4	1482	0	0
Level 5	1425	0	0
Level 6	1425	0	0
Level 7	991	0	0
Level 8	956	0	0
Level 9	915	0	0
Level 10	0	0	0
Level 11	0	0	0
Total	11065	5003	1992
Grand Total	18060		
NSA/GFA(%)	91%		

FSR CALCULATIONS

NON-RESIDENTIAL GFA	
AREA	7260
FSR TARGET	7690.8
DIFFERENCE	-431
ACTUAL	1 to 1.73

RESIDENTIAL GFA	
AREA	12682
FSR TARGET	N/A
DIFFERENCE	N/A
ACTUAL	1 to 3.01

TOTAL	
AREA	19942
FSR TARGET	N/A
DIFFERENCE	N/A
ACTUAL	1 to 4.74

Rangers Road
1-11 Rangers Road, Neutral Bay

NO.	REVISION
1	W/P For Information
2	COORDINATION ISSUE
3	AMENDED COORDINATION ISSUE
4	COORDINATION ISSUE
5	COORDINATION ISSUE
6	PLANNING PROPOSAL ISSUE

DATE
24.01.21
07.02.22
11.02.22
18/02/22
04/03/22
11/03/22

QA STAMP

THIS DOCUMENT IS NOT SUITABLE OR APPROVED FOR CONSTRUCTION AT ANY TIME

STATUS

PLANNING PROPOSAL

DRAWING NUMBER

A0461

DRAWING TITLE

AREA PLAN - NSA 02

SCALE

A3 @ As indicated 0

25 m

CLIENT

Woolworths Group
1 Woolworths Way, Bella Vista, NSW, 2153

SUITE 41 & 42, LEVEL 4
61 MARLBOROUGH ST.
SURRY HILLS, NSW 2010
T 02 9698 8510
ABN 63 131 365 896
NOMINATED ARCHITECT:
KOICHI TAKADA
NSW ARCHITECTS 6901
VIC ARCHITECTS 16179
QLD ARCHITECTS 5590
KOICHI TAKADA.COM

Koichi
Takada
Architects