


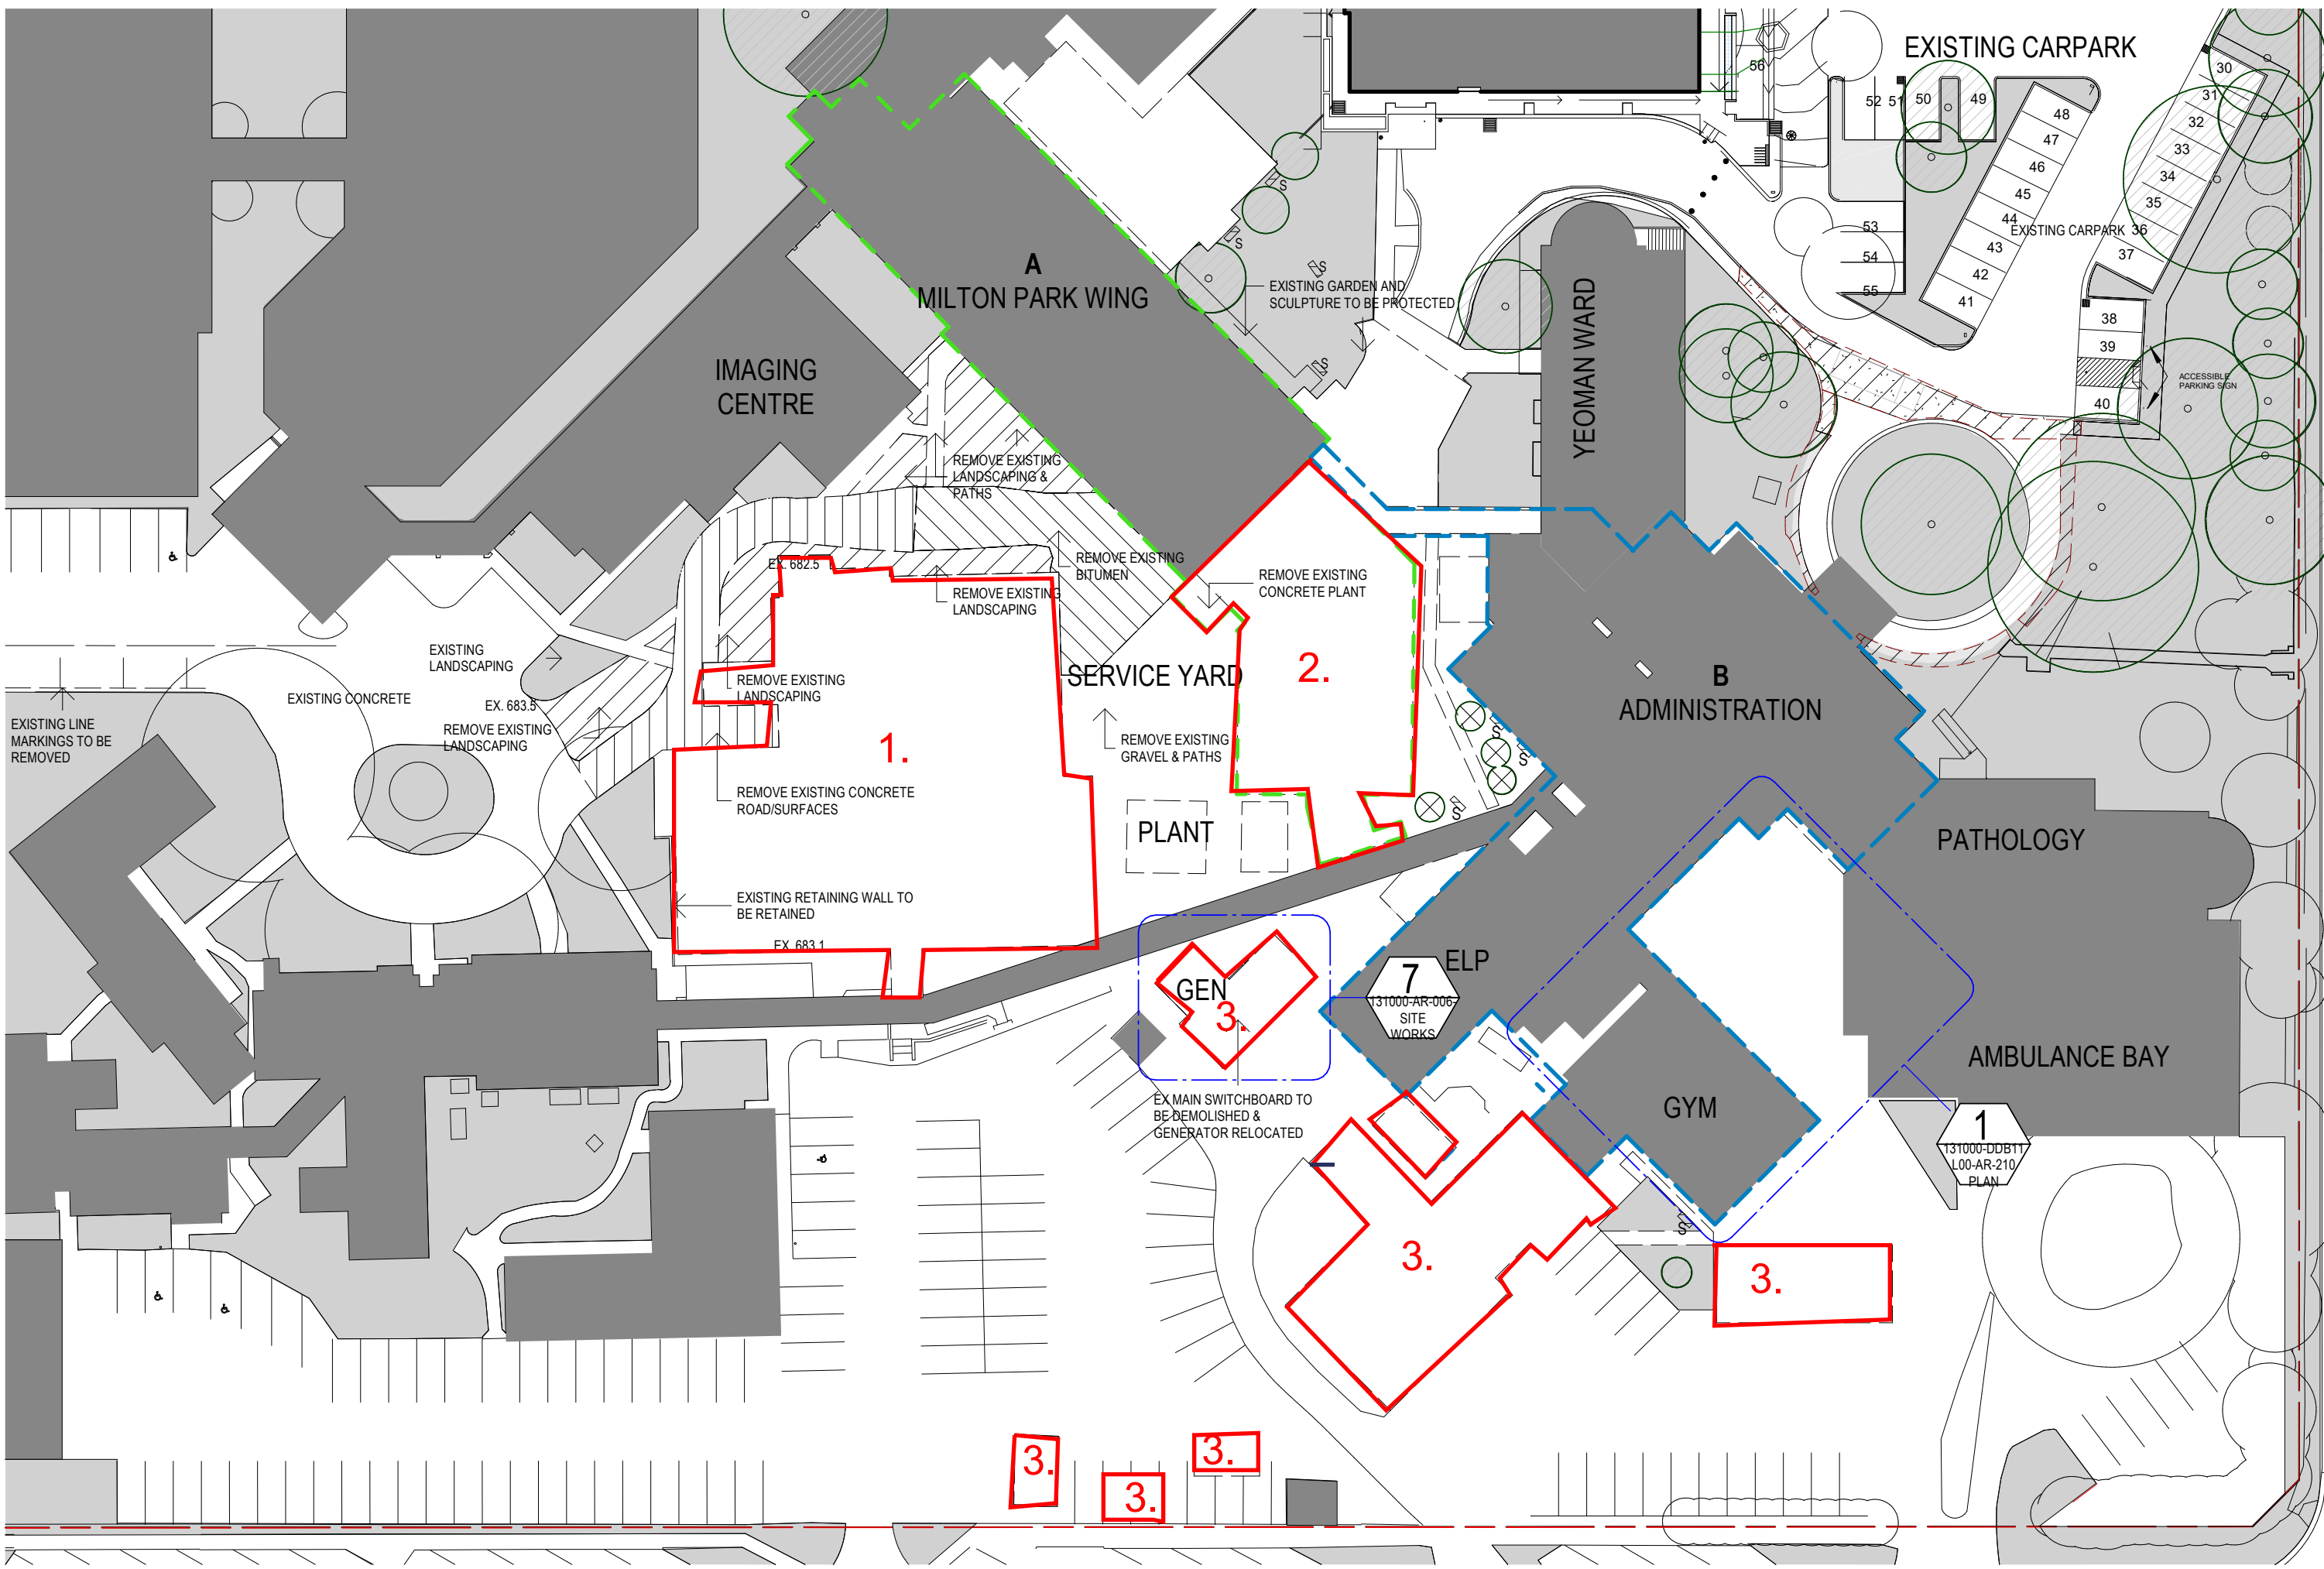

1 Site Plan - Demolition
1: 500

- LEGEND
- EXISTING BUILDINGS TO REMAIN
 - EXISTING LANDSCAPE TO REMAIN
 - EXISTING ROADS & PATHS TO REMAIN
 - EXISTING TREES TO BE PROTECTED
 - EXISTING PLANTS TO BE TRANSPLANTED
 - EXISTING SEATING TO BE SALVAGED
 - BUILDING/ PATH/ BRICK EDGE/ CH/ DRAIN TO BE DEMOLISHED
 - MILTON PARK BUILDING
 - ADMINISTRATION BUILDING (NOW CALLED OUTPATIENTS CENTRE)

NOTE: REFER TO MILTON PARK AND OUTPATIENTS CENTRE MODEL AND DRAWINGS FOR DEMOLITION WORKS HAPPENING WITHIN THE BUILDINGS

Demolition works under REF

1. Demolition of Watson Building
2. Partial Demolition of Milton Park Building
3. Demolition of minor buildings and structures




DETERMINED – APPROVAL

REF Approval No: 08/2023

Date: 24/2/2023

Signed by:

20309

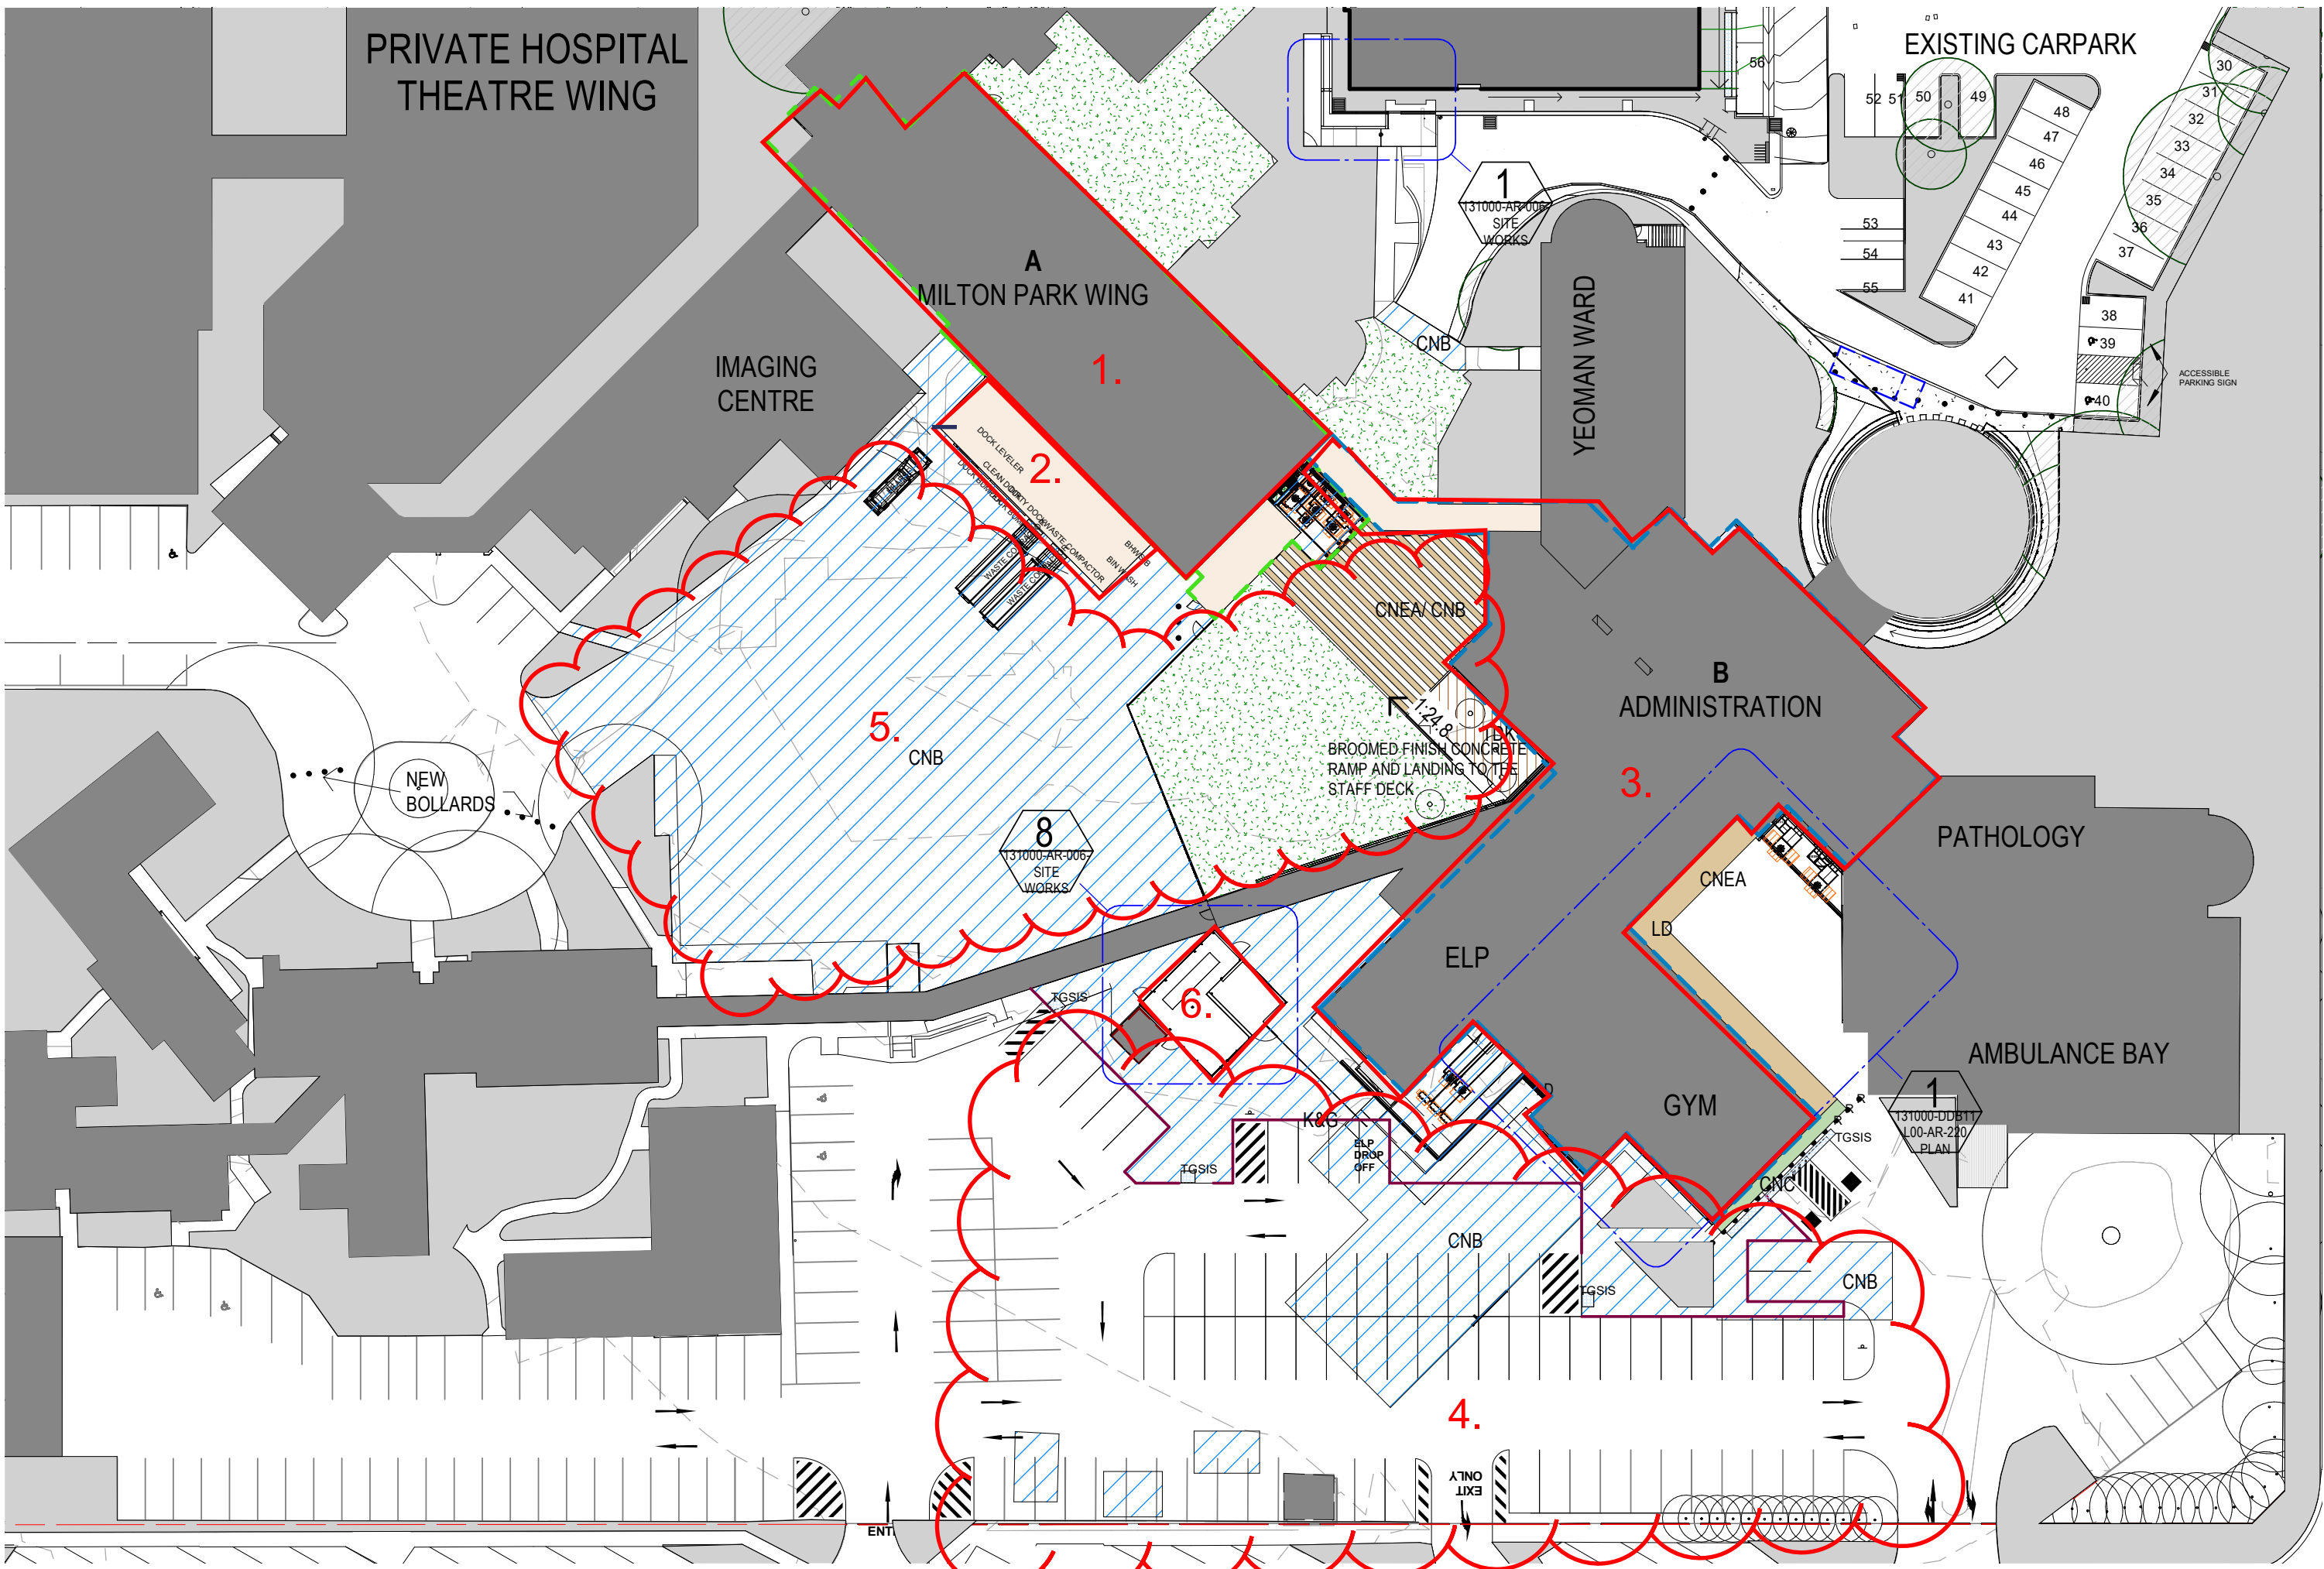

2 Site Plan - Proposed
1: 500


- LEGEND
- EXISTING BUILDINGS
 - NEW BUILDINGS
 - EXISTING LANDSCAPE
 - EXISTING ROADS & FOOTPATHS
 - EXISTING TREES
 - SITE BOUNDARY
 - NEW FOOTPATHS
 - NEW DROP OFF
 - NEW LANDSCAPE
 - CNEA/ CNB CONCRETE PAVING WITH EXPOSED AGGREGATE STRIPES. PATTERN TBC
 - CNEA EXPOSED AGGREGATE CONCRETE
 - CNB NEW SLAB/PAVEMENT/PATH REFER TO CIVIL DOCUMENTATION FOR TYPES
 - CNC COLOURED CONCRETE
 - BOLSS NEW SS BOLLARDS
 - BOLSSR NEW REMOVABLE SS BOLLARDS
 - LD LINEAR DRAIN
 - K&G KERB & GUTTER/ CONCRETE EDGE STRIP REFER TO CIVIL DOCUMENTATION
 - TDK TIMBER DECK
 - FC4 MECHANICAL ENCLOSURE. REFER TO THE CALLOUT
 - TGSIS STAINLESS STEEL TACTILES
 - MILTON PARK BUILDING
 - ADMINISTRATION BUILDING (NOW CALLED OUTPATIENTS CENTRE)

NOTE: REFER TO MILTON PARK AND OUTPATIENTS CENTRE MODEL AND DRAWINGS FOR PROPOSED WORKS HAPPENING WITHIN THE BUILDINGS

Contruction works proposed under REF

1. Refurbishment of Milton Park Building
2. Construction of new raised and covered loading dock
3. Refurbishment of Administration Building
4. Civil works resulting in an additional 41 parking spaces
5. Civil works including landscaping
6. Extension of existing structure to accommodate MSB

AMENDMENTS				ARCHITECT		CLIENT	PROJECT MANAGER	CONTRACTOR	PROJECT	DRAWING NUMBER	REV	ISSUE DATE
ISSUE	DATE	SUBJECT	ACTION	Conrad Gargett	Details	NSW Health Infrastructure	Capital Insight		BOWRAL & DISTRICT HOSPITAL REDEVELOPMENT	131000-AR-002-SITE REF 2		
				Conrad Gargett	Copyright Conrad Gargett. ACN 638 465 373 ABN 81 638 465 373	Level 14, 77 Pacific Hwy	Level 14, 77 Pacific Hwy		97-103 BOWRAL ST.,	DRAWING NAME		
				25-32 Pirrama Road	Do not scale this drawing and verify all dimensions and levels on site.	North Sydney NSW 2060	North Sydney NSW 2060		BOWRAL NSW 2576	SITE PLAN REF 2		
				Pymont NSW 2009	Nominated Architect : Lawrence Toaldis NSW Reg. 10255.	T +61 (02) 8353 8888	T +61 (02) 9978 5402			0m 10m 20m 30m 40m 50m		
					Nominated Architect : Laura Cockburn NSW Reg. 6360.					SCALE 1:500 @ B1		

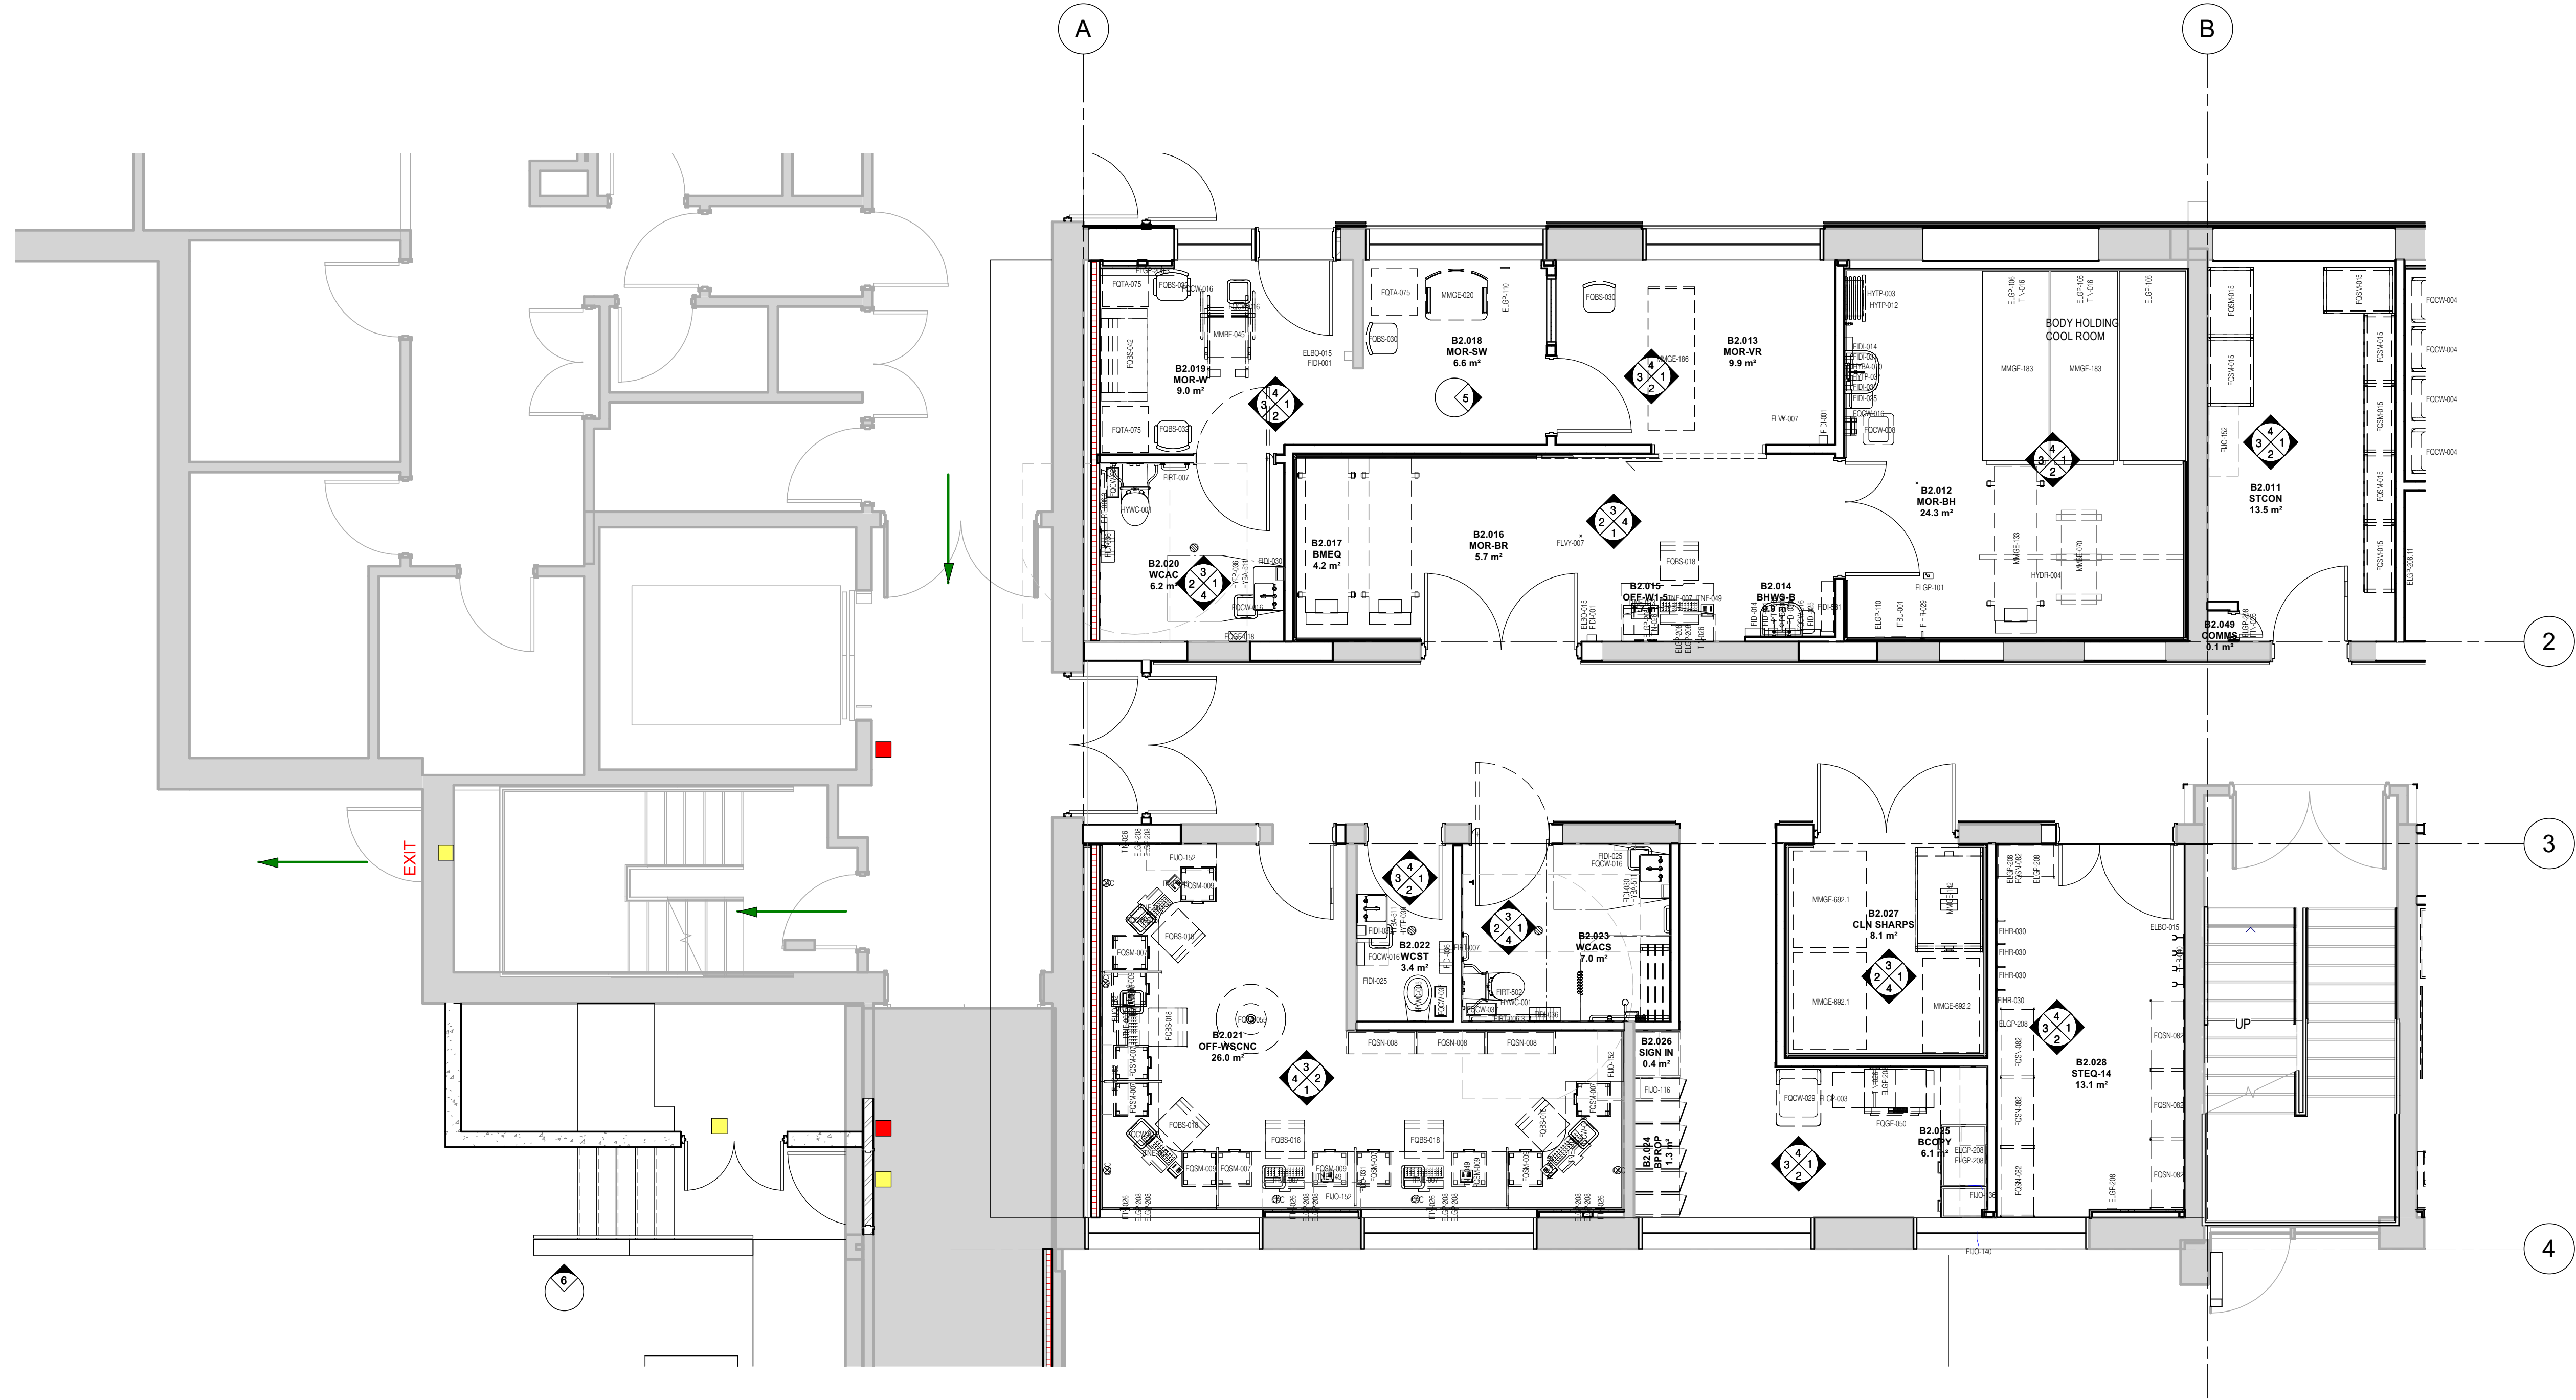

1 GROUND FLOOR ROOM LAYOUT PLAN Part 1
1:50



DETERMINED – APPROVAL

REF Approval No: 08/2023

Date: 24/2/2023

Signed by:

Lozog.

AMENDMENTS

ISSUE	DATE	SUBJECT	ACTION
1	22/02/22	ISSUED FOR INFORMATION	NM
2	14/06/22	DD REPORT ISSUE	NM
3	12/06/22	Issued For Tender	NS
4	26/06/22	Issued For Tender	NS

ARCHITECT

Conrad Gargett
Suite 110, Jones Bay Wharf
26-32 Pirrama Road
Pymont NSW 2009
T +61 (02) 8353 8888

Details

Copyright Conrad Gargett. ACN 638 465 373 ABN 81 638 465 373.
Do not scale this drawing and verify all dimensions and levels on site.
Nominated Architect: Lawrence Toaldis NSW Reg. 10255.
Nominated Architect: Laura Cockburn NSW Reg. 6360.

CLIENT

NSW Health Infrastructure
Level 14, 77 Pacific Hwy
North Sydney NSW 2060
T +61 (02) 9978 5402

PROJECT MANAGER

Capital Insight
Level 9, 76 Berry St
North Sydney NSW 2060
T +61 (02) 9955 2300

CONTRACTOR

PROJECT

BOWRAL & DISTRICT HOSPITAL REDEVELOPMENT
97-103 BOWRAL ST.,
BOWRAL NSW 2576

DRAWING NUMBER


131000-DOB2 -L00-AR-260.1 RLP

DRAWING NAME

GROUND FLOOR ROOM LAYOUT PLAN-Part 1

REV


4

 

0m 1m 2m 3m 4m 5m
SCALE 1:50 @ B1

ISSUE DATE

26/09/22

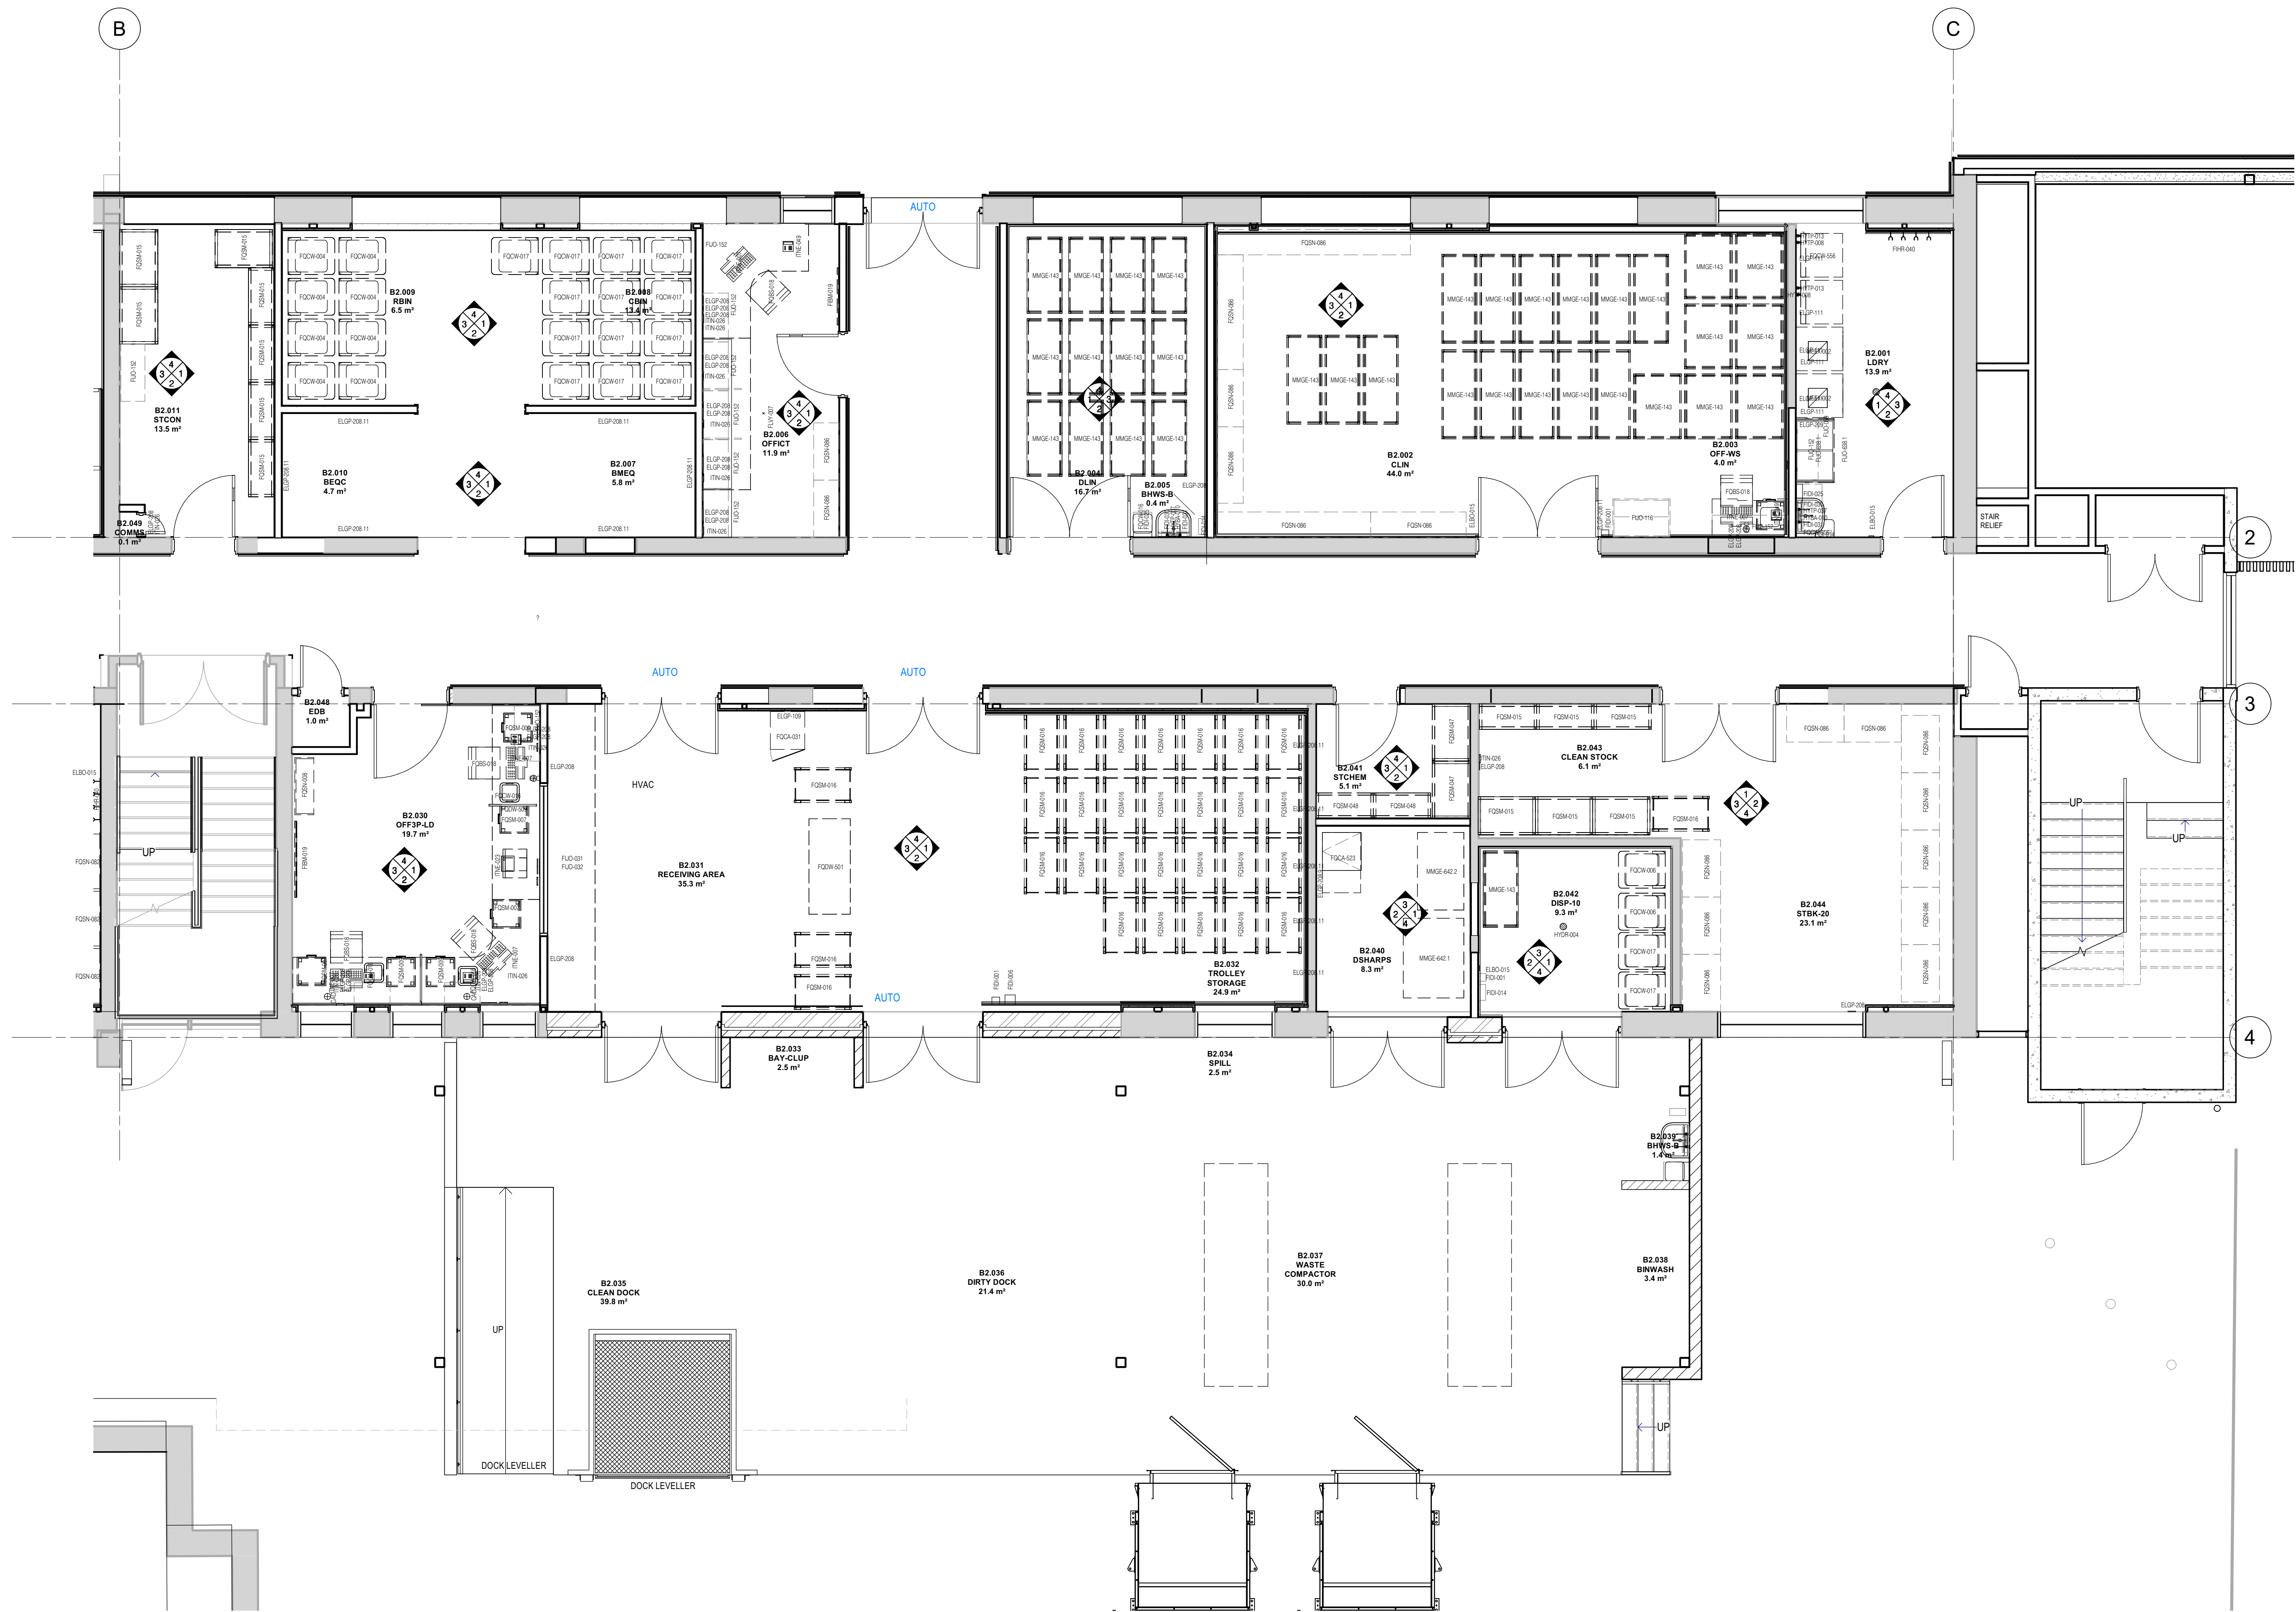

1 GROUND FLOOR ROOM LAYOUT PLAN_Part 2
1:50

 **Health Infrastructure**

DETERMINED – APPROVAL


REF Approval No: 08/2023

Date: 24/2/2023

Signed by: *20309*



1 Elevation 1 Demo
1:100

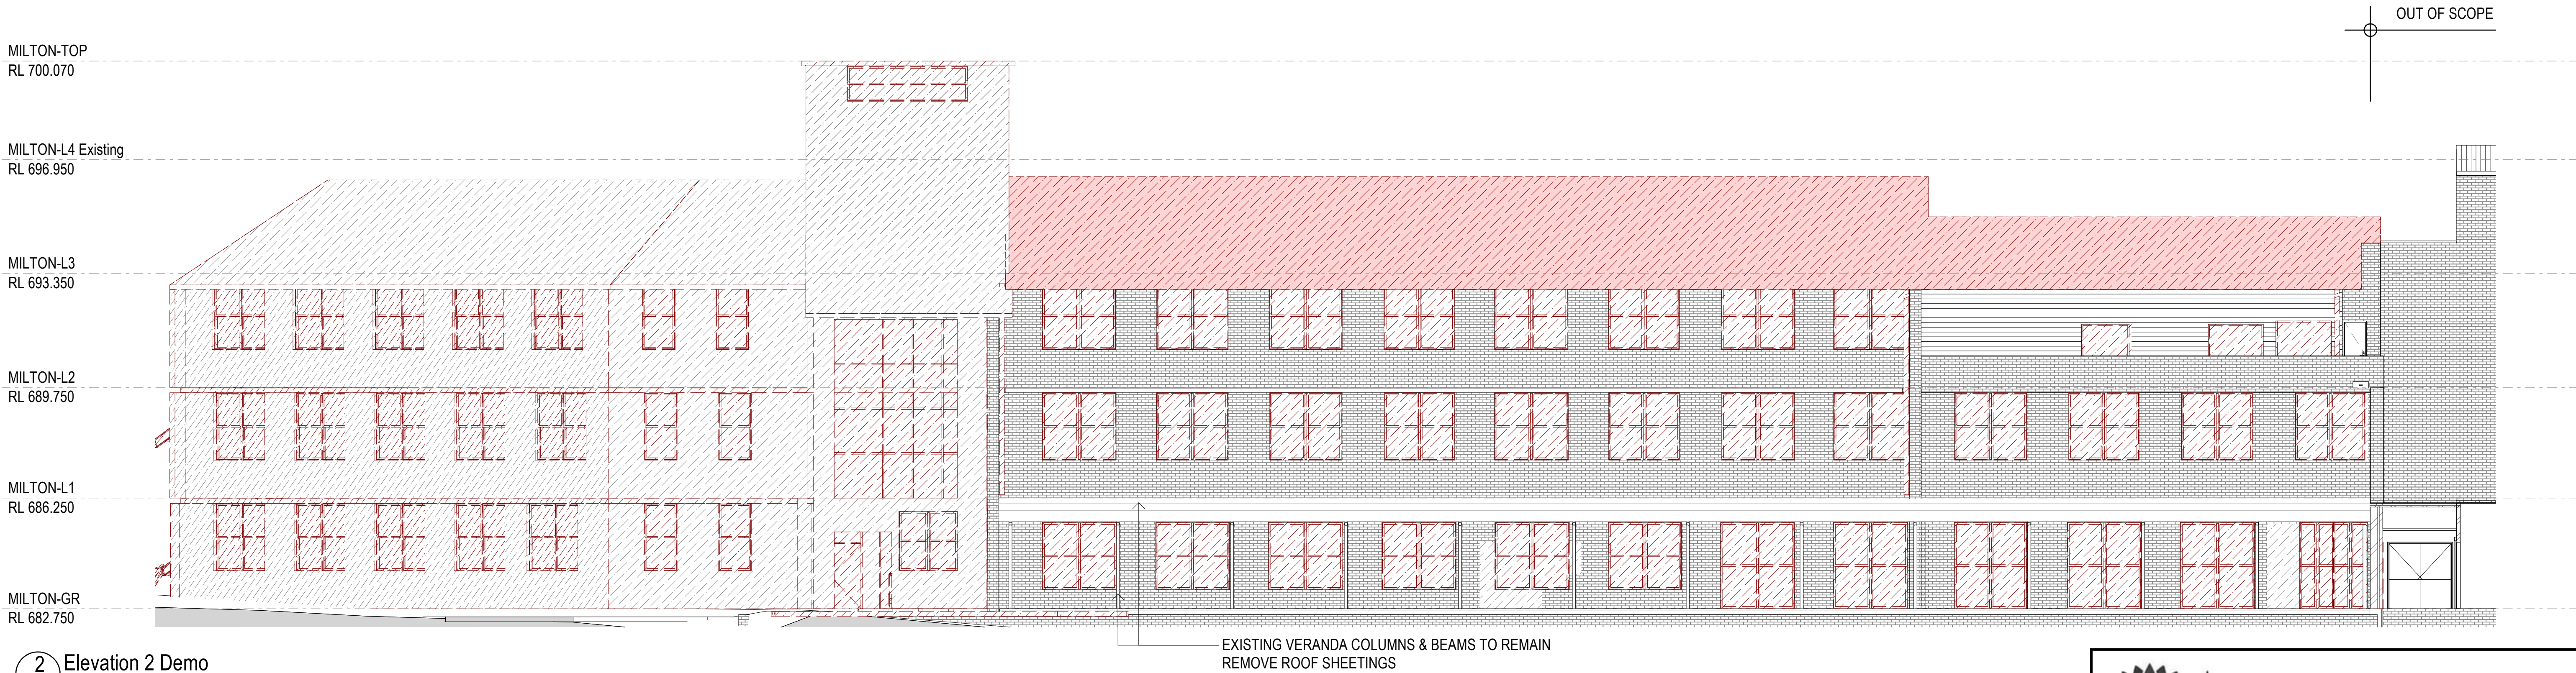

2 Elevation 2 Demo
1:100



DETERMINED – APPROVAL

REF Approval No: 08/2023

Date: 24/2/2023

Signed by:

L. O'Connell


LEGEND:

- REMOVE EXISTING WALLS, ROOF SHEETING AND WINDOW FRAMES
- EXISTING BRICKWORK TO REMAIN
- EXISTING WEATHERBOARD TO REMAIN AND PAINTED OVER
- ROOF SHEETING TO BE REPLACED ROOF STRUCTURE TO REMAIN

GENERAL NOTES:
- FOR ROOF FINISHES REFET TO PROPOSED ROOF PLAN.
- ALL THE BRICK IN BROWN IS EXISTING

- BLKPL BLOCKWORK POLISHED CONCRETE "CHARCOAL"
- BRKR EXISTING BRICKWORK
- CMS1 CLADDING SHEET METAL COLOUR "WOODLAND GREY"
- CWB EXISTING WEATHERBOARD CLADDING NEW PAINTED FINISH
- CAC1 CLADDING ALUMINIUM CASSETTE
- W1 WINDOW TYPE 1 - AFF100 DOUBLE GLAZED AL FRAMED
- W2 WINDOW TYPE 2 - AFF100C SINGLE & DOUBLE GLAZED AL FRAMED

- FC1 FIBRE CEMENT CLADDING CEMINTEL SURROUND 'WHITISH BASE'
- FC2 FIBRE CEMENT CLADDING CEMINTEL SURROUND 'GREENISH BASE'
- FC3 FIBRE CEMENT CLADDING CEMINTEL SURROUND 'BLACKISH BASE'
- CNPC EXISTING CONCRETE HOOD NEW PAINTED FINISH
- CNP EXISTING CONCRETE HOOD NEW PAINTED FINISH
- SCAL TIMBER LOOK-ALIKE SCREEN DECO WOOD COLOUR: NATURAL SPOTTED GUM
- SCMS METAL SLAT SCREEN/FENCE

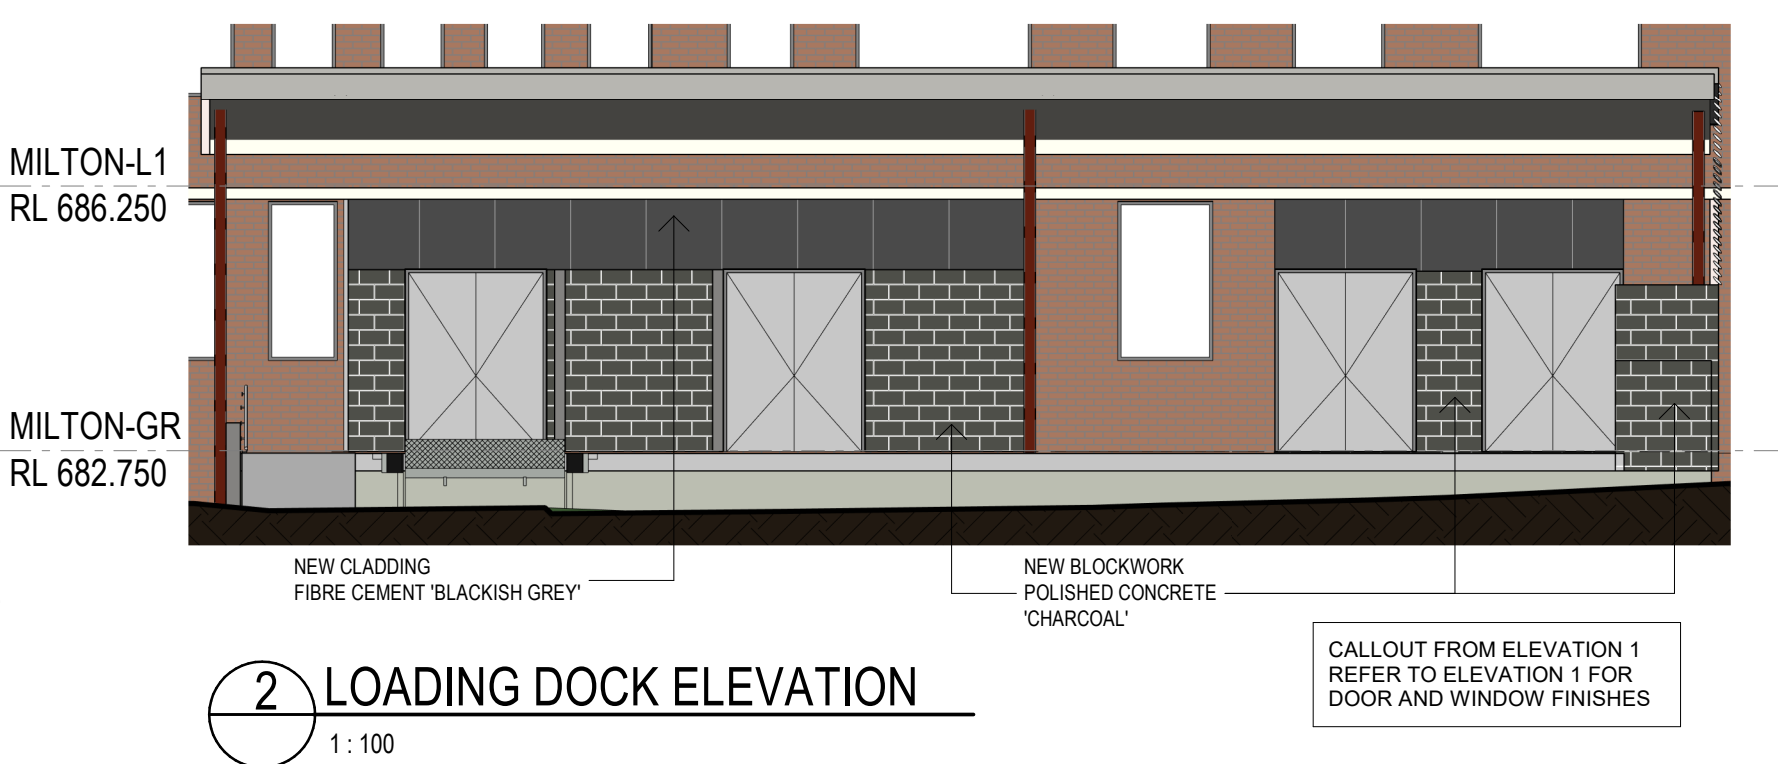



NSW Health
GOVERNMENT Infrastructure


DETERMINED – APPROVAL

REF Approval No: 08/2023

Date: 24/2/2023

Signed by: *20309*

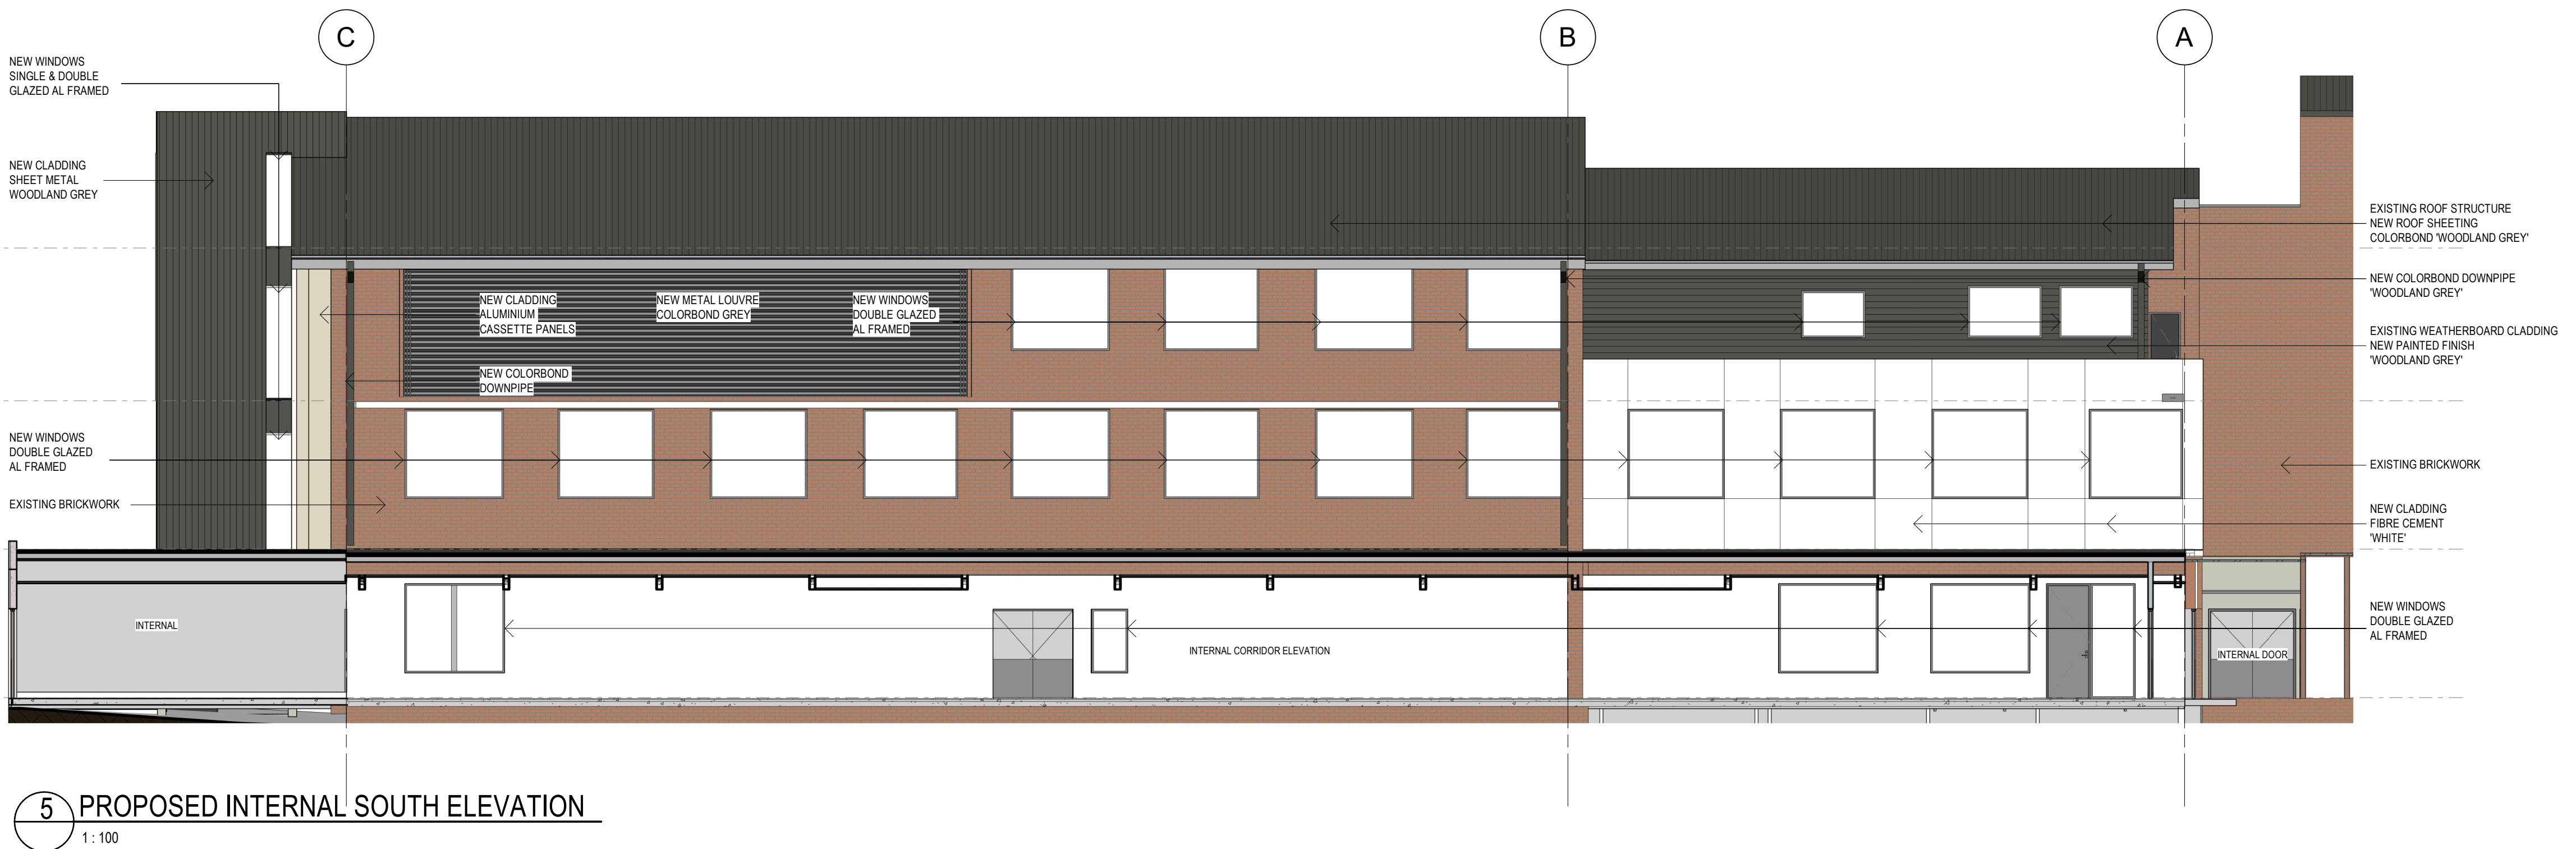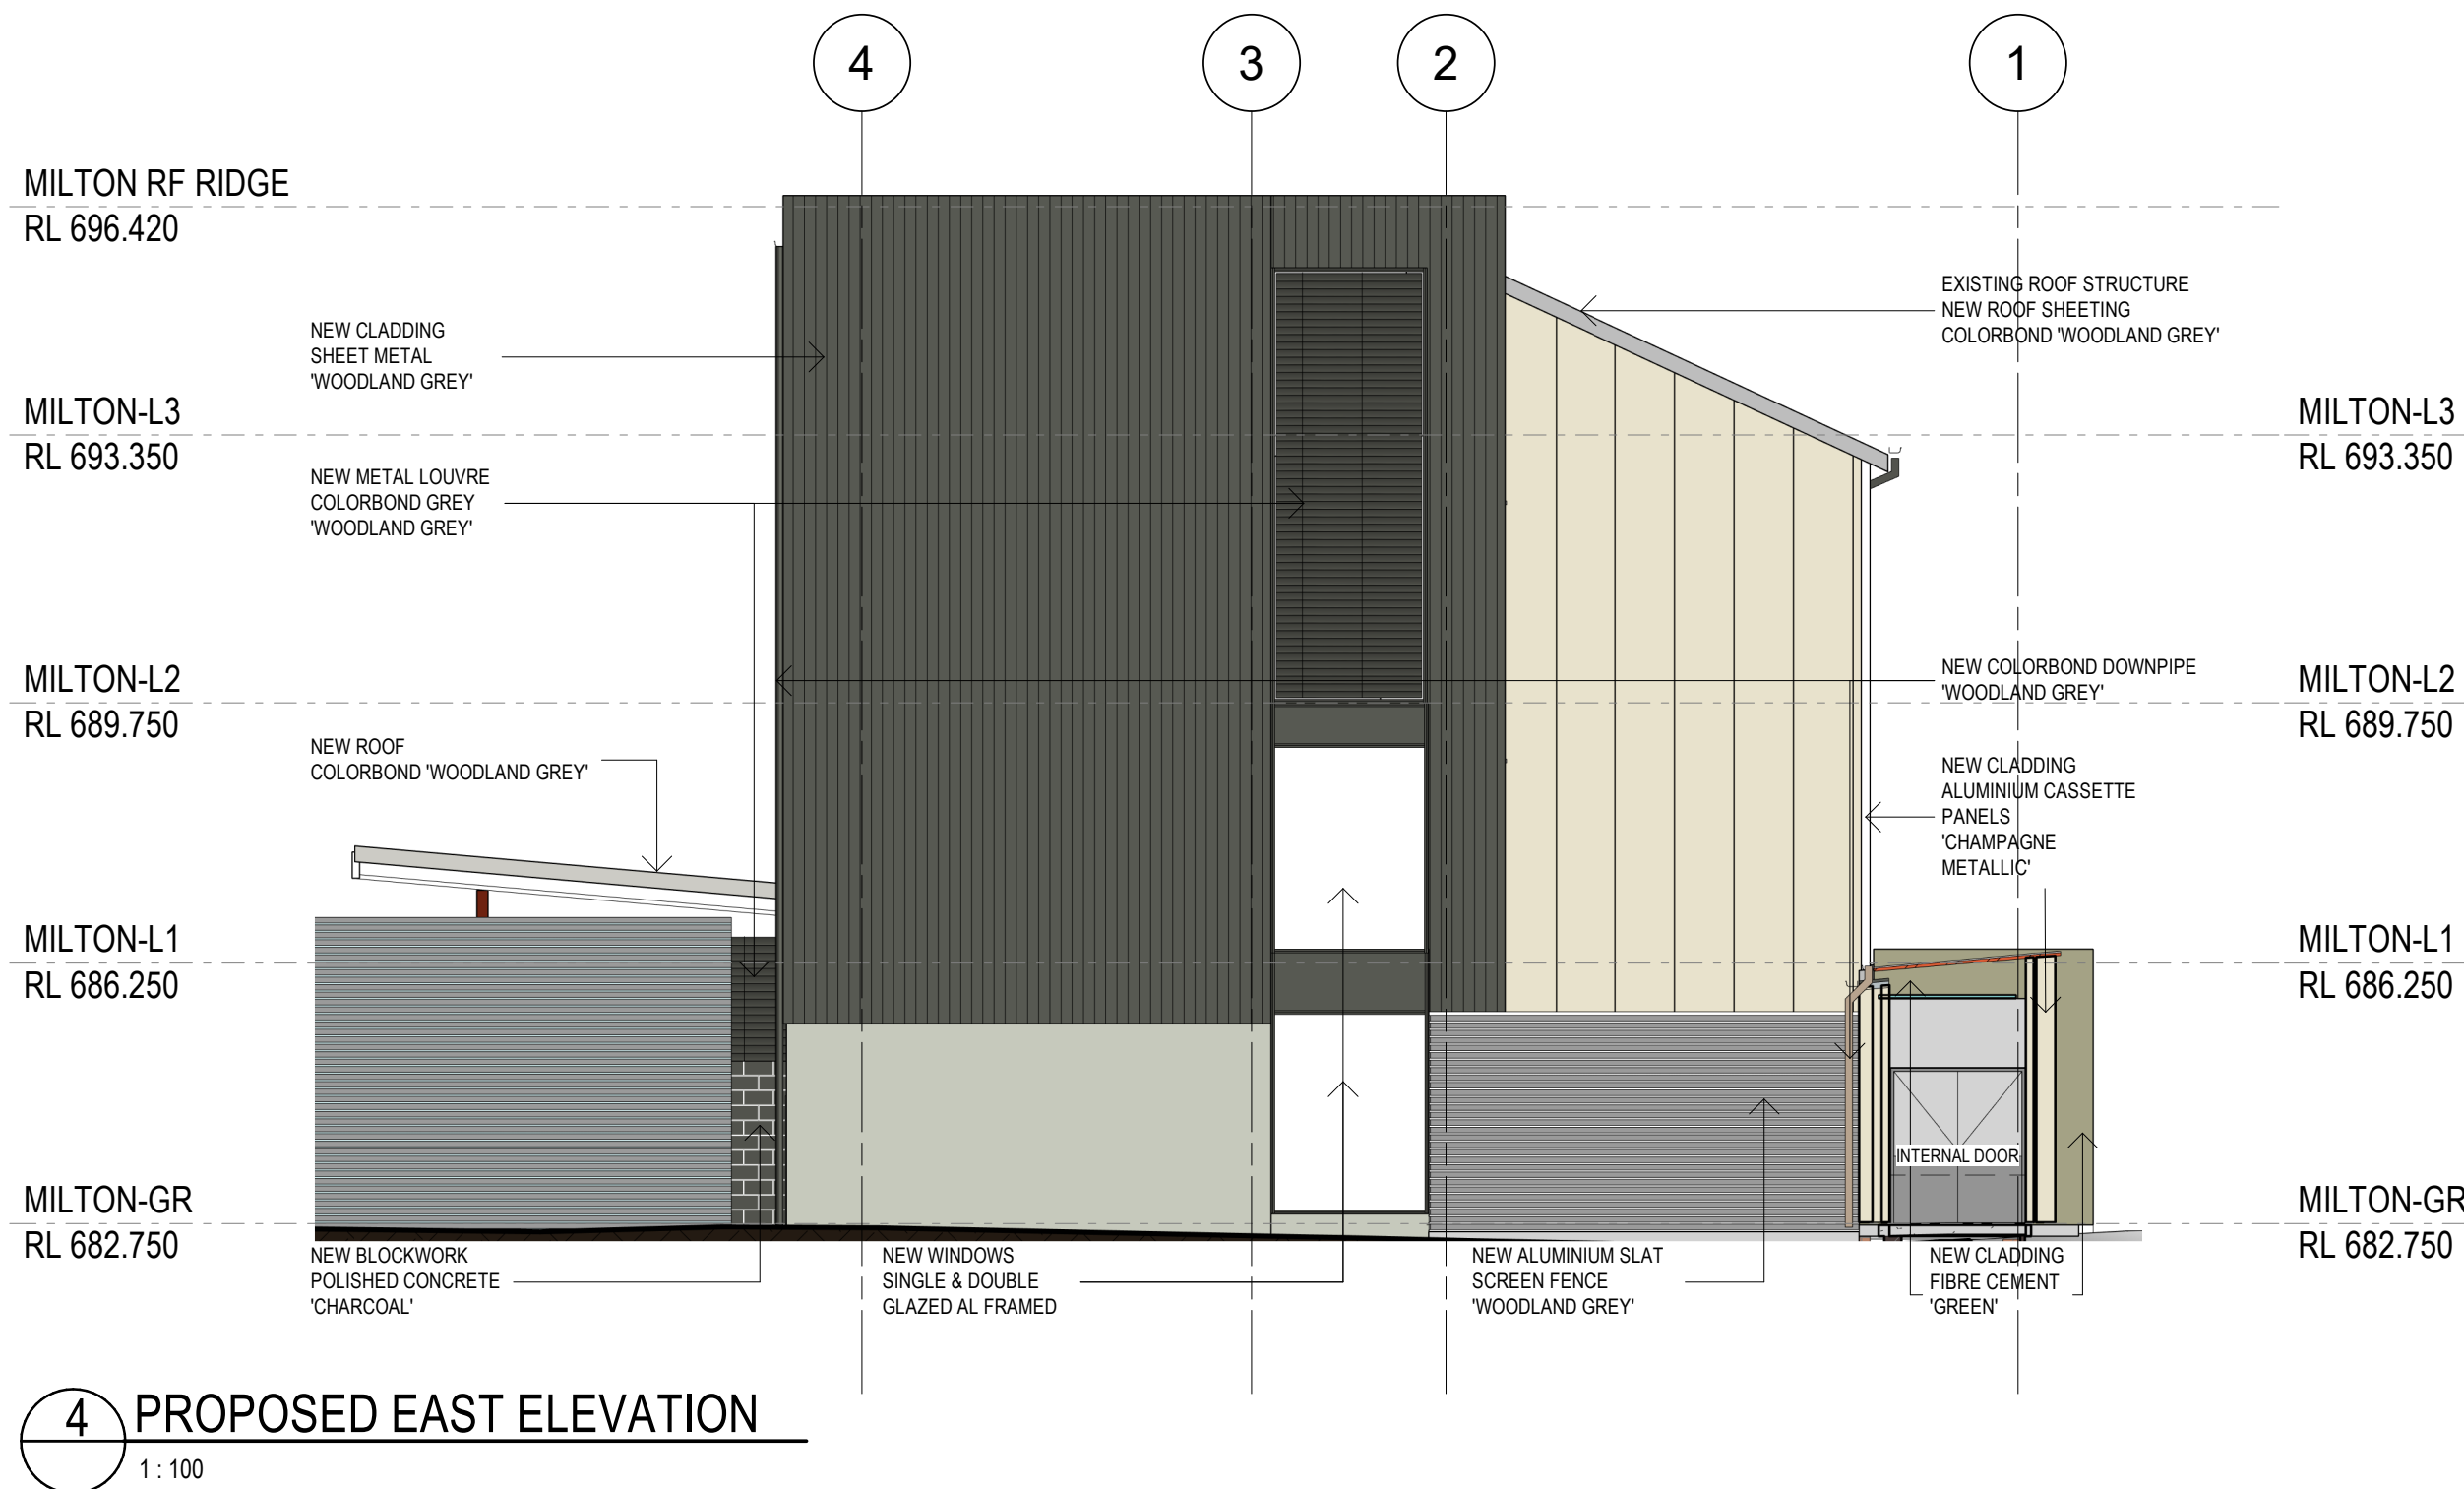

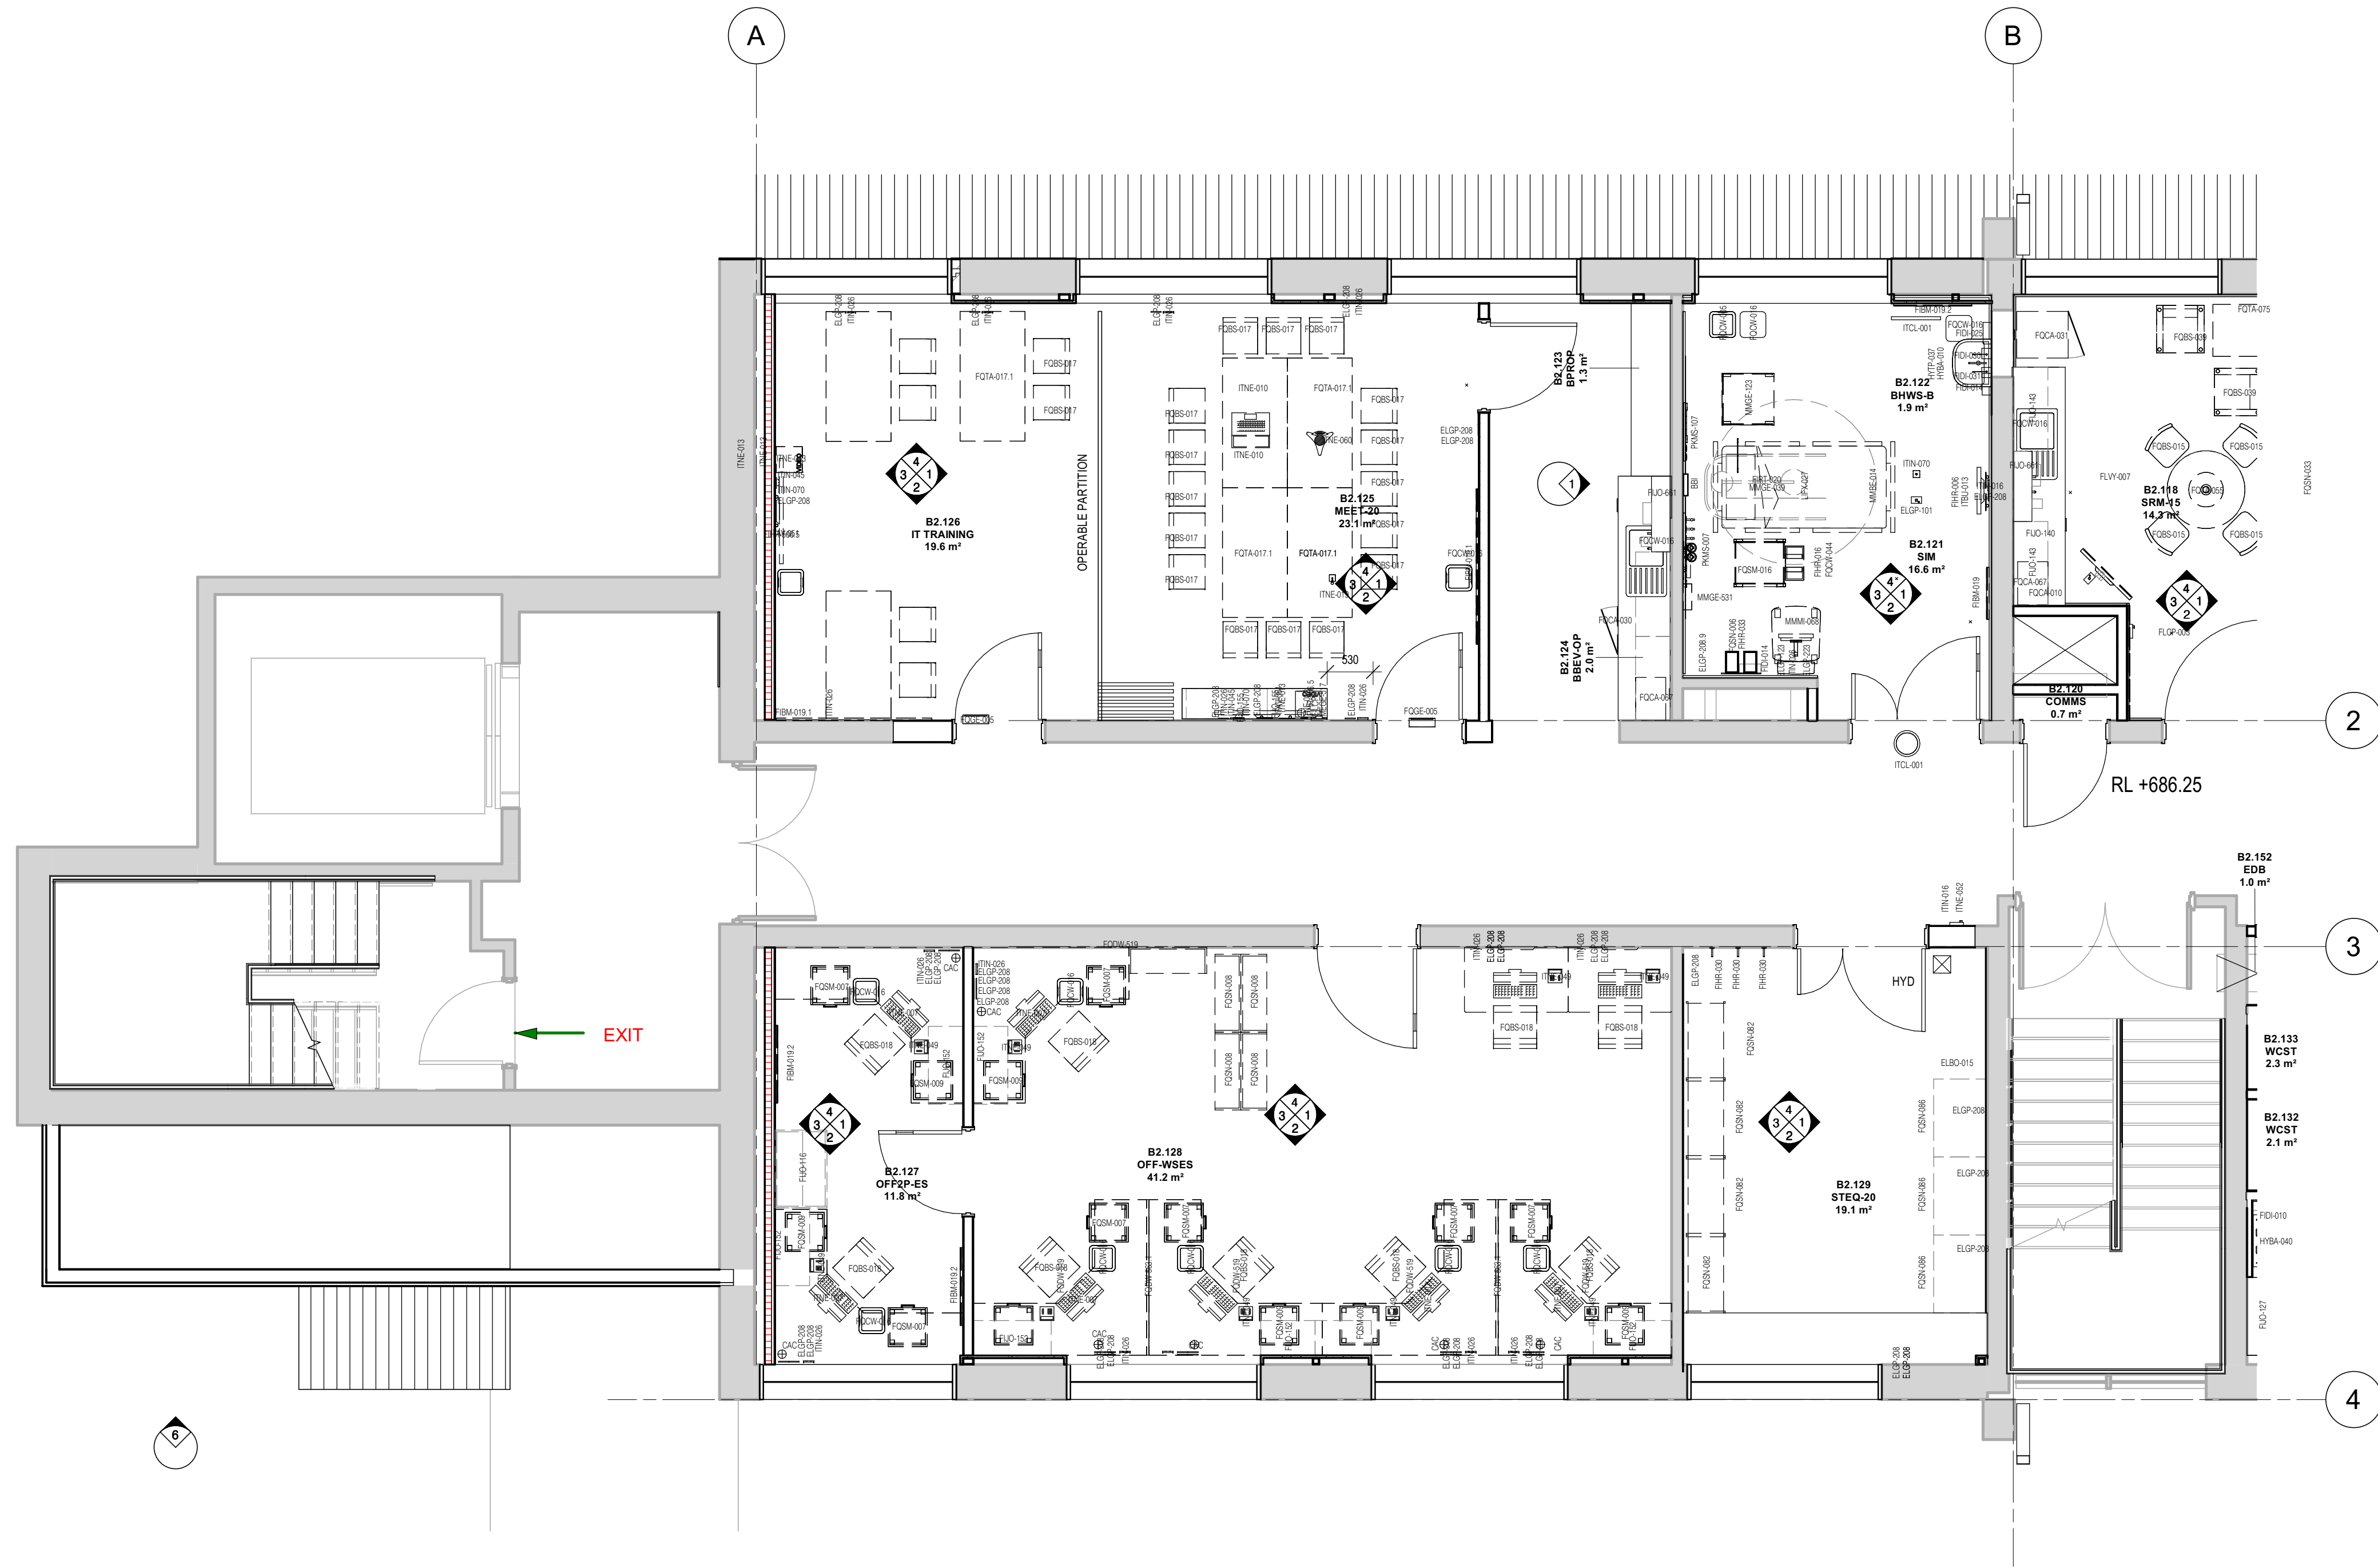

1 LEVEL 1 ROOM LAYOUT PLAN, Part 1
1:50
ELEVATIONS



DETERMINED – APPROVAL

REF Approval No: 08/2023

Date: 24/2/2023

Signed by:

20309

AMENDMENTS

ISSUE	DATE	SUBJECT	ACTN
1	22/02/23	ISSUED FOR INFORMATION	NI
2	24/02/23	ISSUED FOR INFORMATION	NI
3	24/02/23	ISSUED FOR INFORMATION	NI
4	24/02/23	ISSUED FOR INFORMATION	NI

ARCHITECT

Conrad Gargett

Suite 110, Jones Bay Wharf

25-32 Pirrama Road

Pymont NSW 2009

T +61 (02) 8353 8888

Details

Copyright Conrad Gargett. ACN 638 465 373 ABN 81 638 465 373

Do not scale this drawing and verify all dimensions and levels on site.

Nominated Architect: Lawrence Toaldis NSW Reg. 10255.

Nominated Architect: Laura Cockburn NSW Reg. 6360.

CLIENT

NSW Health

Infrastructure

Level 14, 77 Pacific Hwy

North Sydney NSW 2060

T +61 (02) 9978 5402

PROJECT MANAGER

Capital Insight

Level 9, 76 Berry St

North Sydney NSW 2060

T +61 (02) 9555 2300

CONTRACTOR

PROJECT

BOWRAL & DISTRICT HOSPITAL REDEVELOPMENT

97-103 BOWRAL ST.,

BOWRAL NSW 2576

DRAWING NUMBER


131000-DDB2 -L01-AR-26.1 RLP

DRAWING NAME

LEVEL 1 ROOM LAYOUT PLAN-Part 1

REV


4

 

0m 1m 2m 3m 4m 5m
SCALE 1:50 @ B1

ISSUE DATE

26/09/22

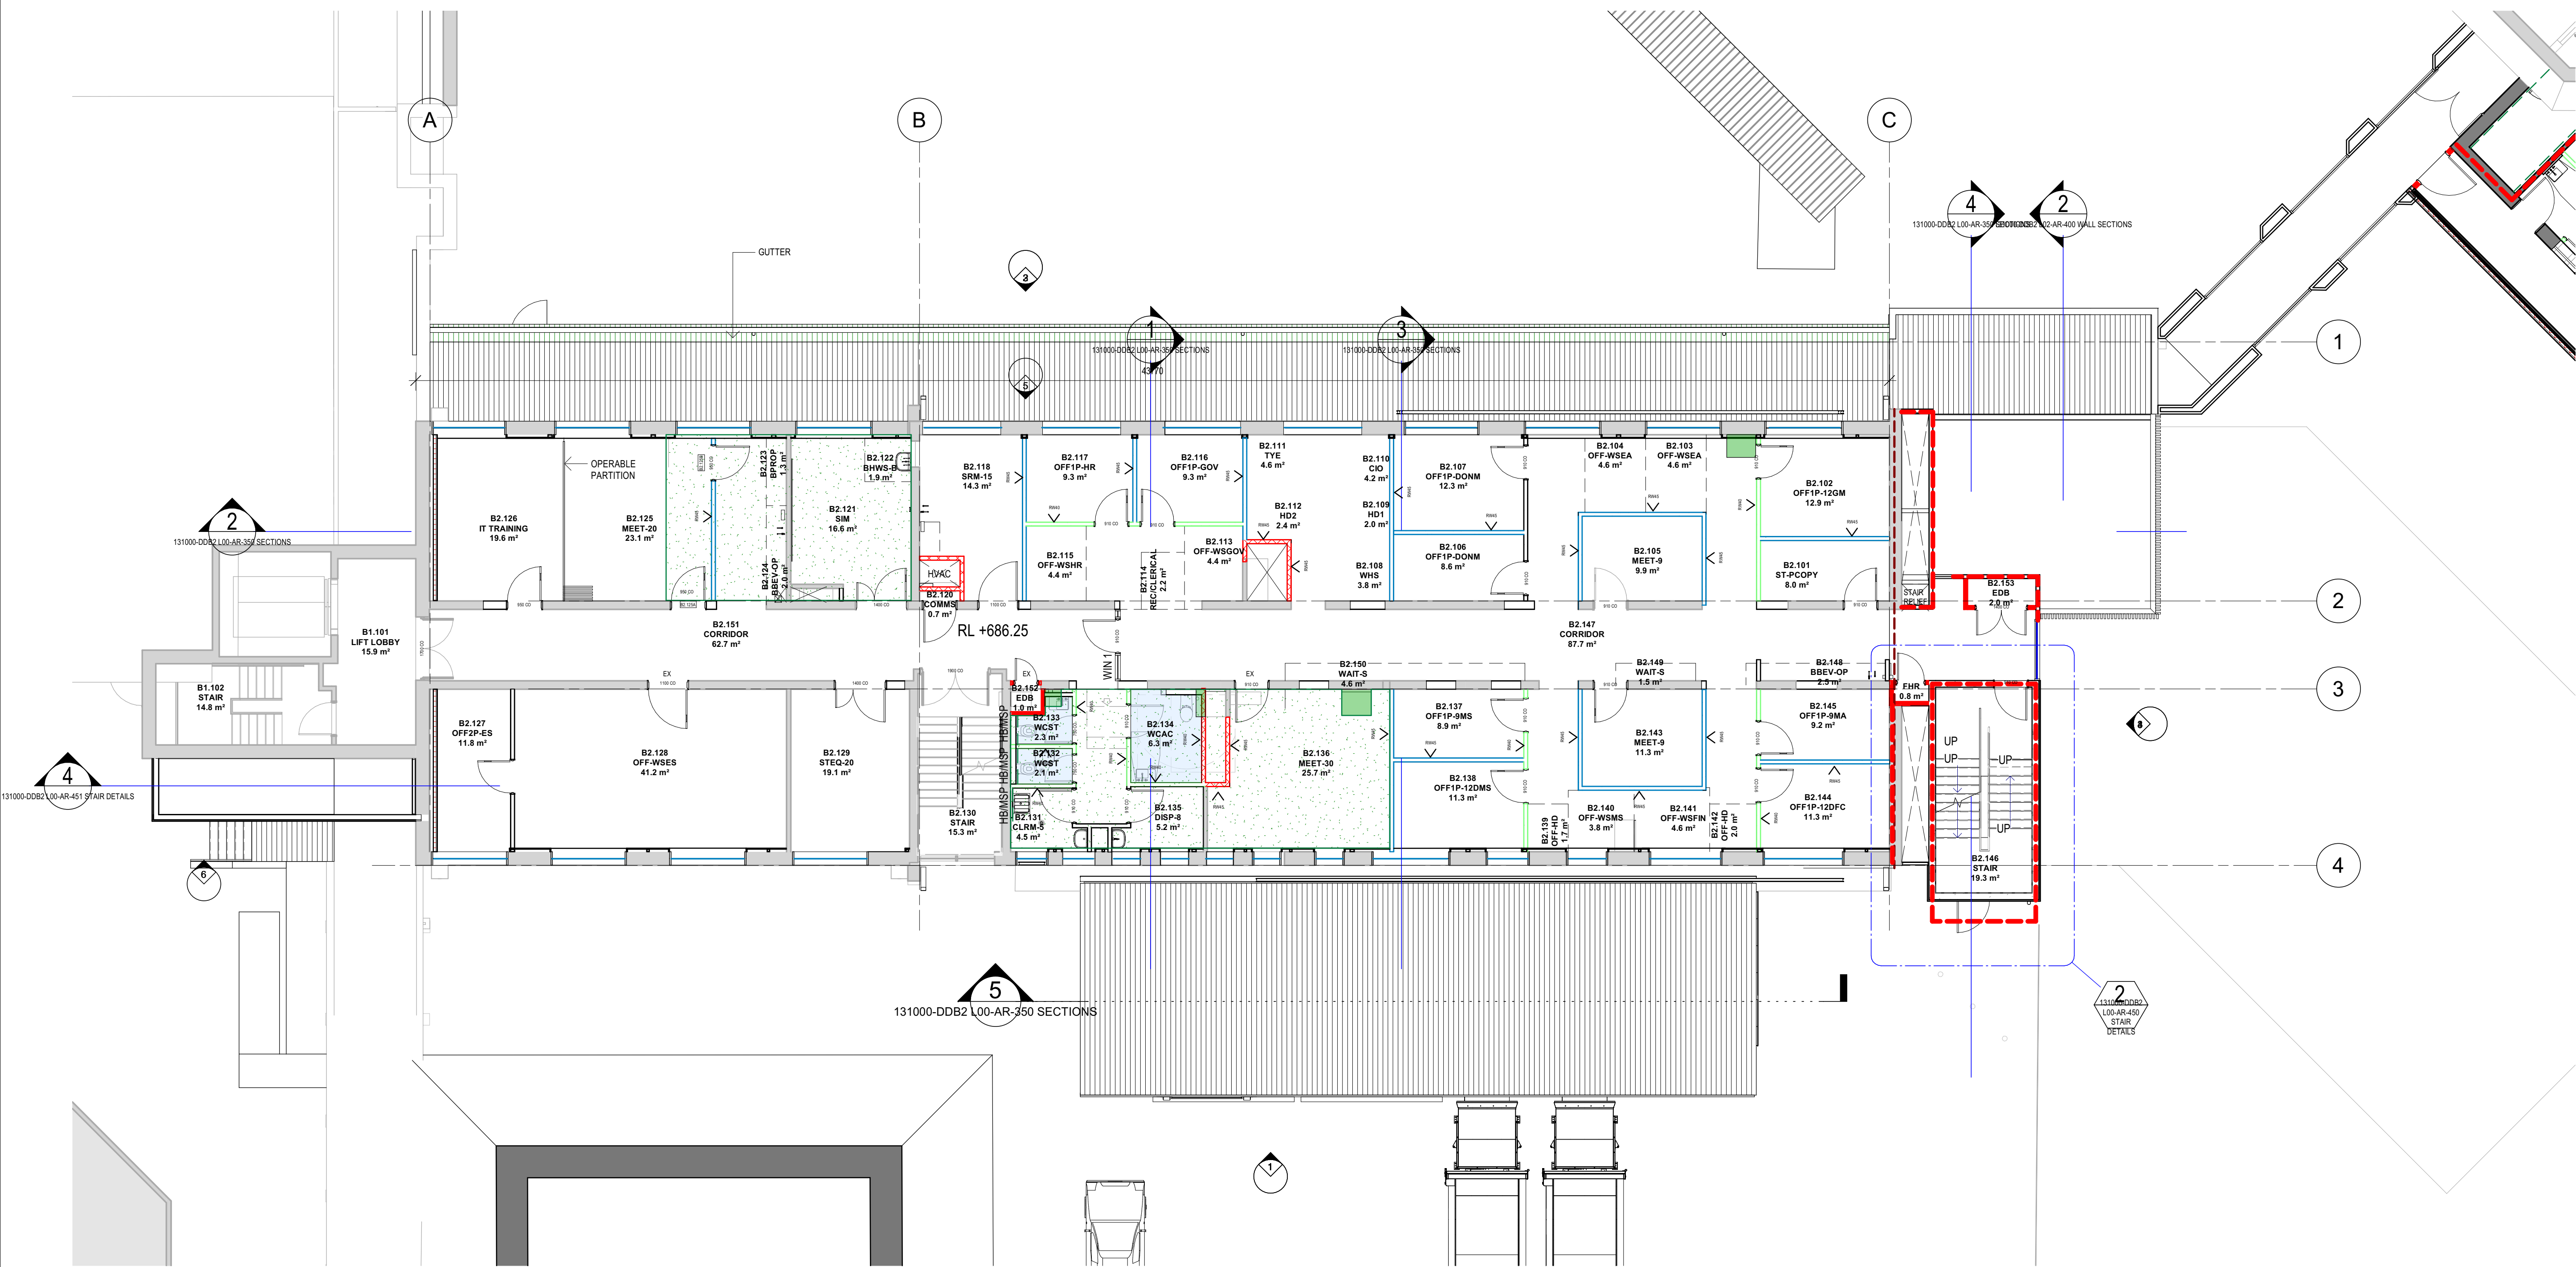

1 MILTON PARK L1 PROPOSED PLAN
1:100
ELEVATIONS

GENERAL NOTES

FOR TYPICAL ACUSTIC & OTHER PARTITION DETAILS REFER TO
2' DENOTES PARTITION LINING REFER TO 40000 FOR WALL TYPE LEGEND
REFER T DRAWING 43002 FOR THE DOOR C.O. SETOUT DETAIL
TOW - DENOTES HEIGHT TO TOP OF WALL

Door ribs on hinge side to be 100mm U.N.O.
Dimensions to the centerline of door on blockwork U.N.O.
WS - internal glazing plasterboard opening base
WH - internal glazing plasterboard opening head

WALL LEGEND	
	EXISTING BRICK WALLS RENDER & PAINT FINISH
	FACADE LINING & STRUCTURE
	MAIN CORRIDOR INFILL PARTITION
	90 MM POLISHED CONCRETE BLOCKWORK, BRICK VENEER WALL WITH 92 MM STEEL STUD PARTITION & THERMAL INSULATION
	90 MM POLISHED CONCRETE BLOCKWORK
	92mm STEEL STUD PARTITION
	2HR FIRE RATED PARTITION -120/120
	78mm THK 2HR FIRE RATED SPEEDPANEL
	CONCRETE 2HR FIRE RATED
	RW45 92mm STEEL STUD PARTITION
	RW40 92mm STEEL STUD PARTITION
	RW35 92mm STEEL STUD PARTITION
	AFF 100 NEW EXTERNAL DOUBLE GLAZED WALLS
	AFF 100 C NEW EXTERNAL DOUBLE & SINGLE GLAZED WINDOWS
	WIN 1 INTERNAL GLAZING TYPE 1
	WIN 2 INTERNAL GLAZING TYPE 2
	NEW BOXING FOR HANDWASH BAYS & OR MEDICAL GAS PANELS/REFER TYPICAL DETAIL
	13 MM PB ON 28 MM FURRING CHANNEL DRY LINING/REFER TO TYPICAL DETAILS
	FLOOR WASTE
	WATERPROOFING WAM
	NEW SLAB INFILL TO MATCH EXISTING SLAB LEVEL
	NEW TOPPING TO MATCH EXISTING FL



DETERMINED – APPROVAL

REF Approval No: 08/2023

Date: 24/2/2023

Signed by:

20309

AMENDMENTS	ARCHITECT
ISSUE DATE SUBJECT ACTION	Conrad Gargett
1 15/02/21 ISSUED FOR INFORMATION NM	Conrad Gargett
2 16/02/21 ISSUED FOR INFORMATION NM	Suite 110, Jones Bay Wharf
3 17/02/21 ISSUED FOR INFORMATION NM	25-32 Pirrama Road
4 21/02/21 ISSUED FOR INFORMATION NM	Pymont NSW 2009
5 16/03/21 ISSUED FOR INFORMATION NM	T +61 (02) 8353 8888
6 22/02/21 ISSUED FOR INFORMATION NM	
7 21/03/21 ISSUED FOR INFORMATION NM	
8 21/03/21 ISSUED FOR INFORMATION NM	
9 28/03/21 ISSUED FOR INFORMATION NM	

Details
Copyright Conrad Gargett. ACN 638 465 373 ABN 81 638 465 373
Do not scale this drawing and verify all dimensions and levels on site.
Nominated Architect: Lawrence Toaldis NSW Reg. 10255.
Nominated Architect: Laura Cockburn NSW Reg. 6360.

CLIENT
NSW Health Infrastructure
Level 14, 77 Pacific Hwy
North Sydney NSW 2060
T +61 (02) 9978 5402

PROJECT MANAGER
Capital Insight
Level 9, 76 Berry St
North Sydney NSW 2060
T +61 (02) 9955 2300

CONTRACTOR

PROJECT

BOWRAL & DISTRICT HOSPITAL REDEVELOPMENT

97-103 BOWRAL ST.,
BOWRAL NSW 2576

DRAWING NUMBER
131000-DOB2 L01-AR-221 Plan

DRAWING NAME
L1 PROPOSED PLAN

REV


9



0m 2m 4m 6m 8m 10m
SCALE 1:100 @ B1

ISSUE DATE

26/09/22

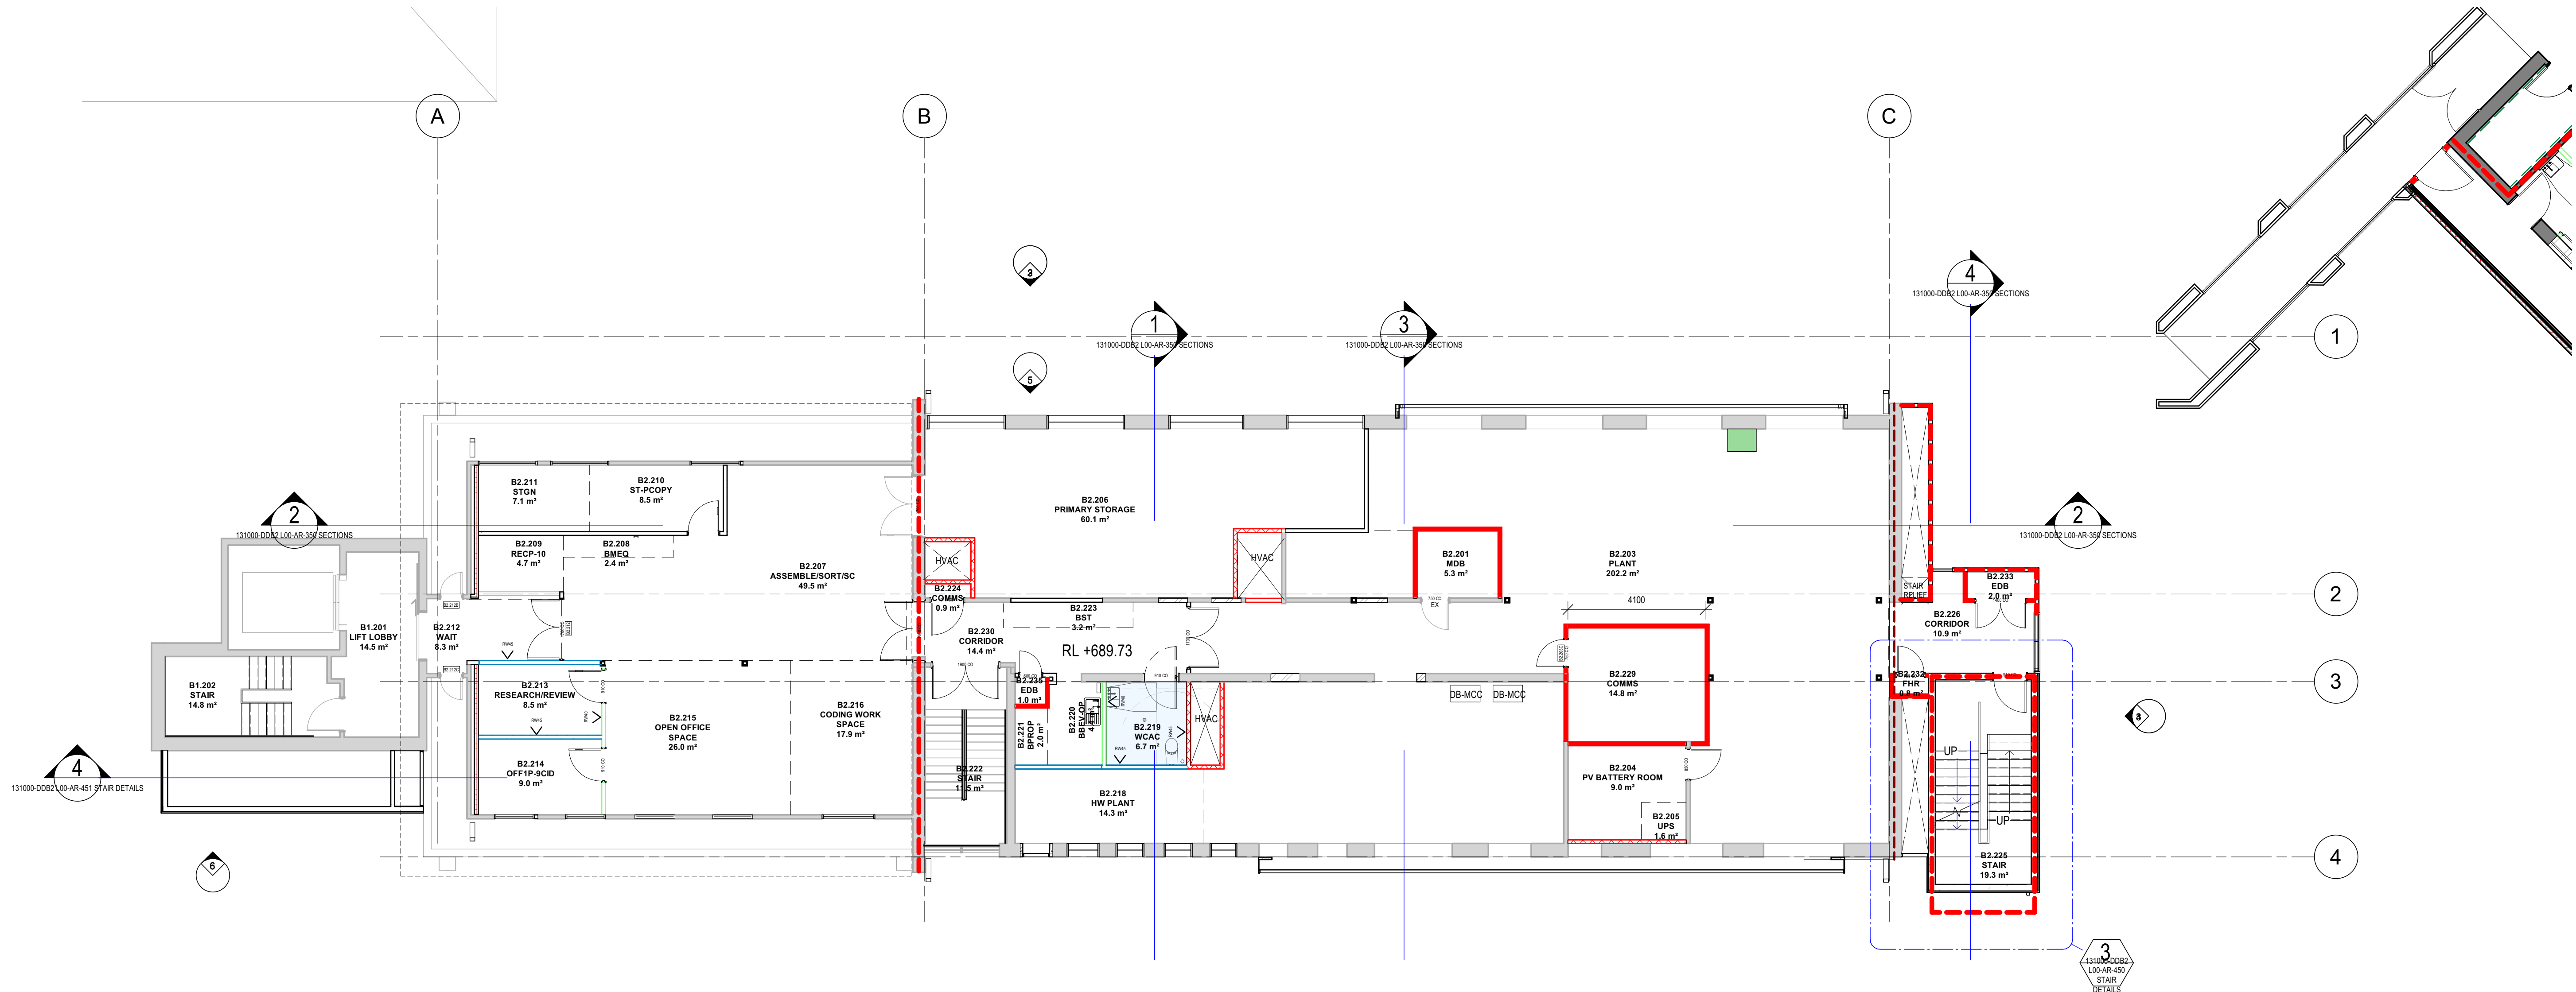

1 MILTON PARK L2 PROPOSED PLAN
1 : 100

GENERAL NOTES

FOR TYPICAL ACOUSTIC & OTHER PARTITION DETAILS REFER TO
'2' DENOTES PARTITION LINING REFER TO 40000 FOR WALL TYPE LEGEND
REFER T DRAWING 43002 FOR THE DOOR C.O. SETOUT DETAIL
TOW - DENOTES HEIGHT TO TOP OF WALL

Door ribs on hinge side to be 100mm U.N.O.
Dimensions to the corner of stud or blockwork U.N.O.
WS - internal glazing plasterboard opening base
WH - internal glazing plasterboard opening head

WALL LEGEND	
	EXISTING BRICK WALLS RENDER & PAINT FINISH
	FACADE LINING & STRUCTURE
	MAIN CORRIDOR INFILL PARTITION
	90 MM POLISHED CONCRETE BLOCKWORK
	90 MM POLISHED CONCRETE BLOCKWORK
	92mm STEEL STUD PARTITION
	2HR FIRE RATED PARTITION
	78mm THK 2HR FIRE RATED SPEEDPANEL
	CONCRETE 2HR FIRE RATED
	RW45 92mm STEEL STUD PARTITION
	RW40 92mm STEEL STUD PARTITION
	RW35 92mm STEEL STUD PARTITION
	NEW EXTERNAL DOUBLE GLAZED WALLS
	NEW EXTERNAL DOUBLE & SINGLE GLAZED WINDOWS
	INTERNAL GLAZING TYPE 1
	INTERNAL GLAZING TYPE 2
	NEW BOXING FOR HANDWASH BAYS &/OR MEDICAL GAS PANELS/REFER TYPICAL DETAIL
	13 MM PB ON 28 MM FURRING CHANNEL DRY LINING/REFER TO TYPICAL DETAILS
	FLOOR WASTE
	WATERPROOFING WAM
	NEW SLAB INFILL TO MATCH EXISTING SLAB LEVEL
	NEW TOPPING TO MATCH EXISTING FL



DETERMINED – APPROVAL


REF Approval No: 08/2023

Date: 24/2/2023

Signed by: *20309*

AMENDMENTS	ARCHITECT	CLIENT	PROJECT MANAGER	CONTRACTOR	PROJECT	DRAWING NUMBER	REV	ISSUE DATE
1 15/12/21 ISSUED FOR INFORMATION NM	Conrad Gargett	NSW Health Infrastructure	Capital Insight		BOWRAL & DISTRICT HOSPITAL REDEVELOPMENT	131000-DDB2 L02-AR-222 Plan		
2 14/02/22 ISSUED FOR INFORMATION NM	Conrad Gargett	NSW Health Infrastructure	Capital Insight		97-103 BOWRAL ST., BOWRAL NSW 2576			
3 13/02/22 ISSUED FOR INFORMATION NM	Conrad Gargett	NSW Health Infrastructure	Capital Insight					
4 21/02/22 ISSUED FOR INFORMATION NM	Conrad Gargett	NSW Health Infrastructure	Capital Insight					
5 16/03/22 ISSUED FOR INFORMATION NM	Conrad Gargett	NSW Health Infrastructure	Capital Insight					
6 22/02/22 ISSUED FOR INFORMATION NM	Conrad Gargett	NSW Health Infrastructure	Capital Insight					
7 21/03/22 ISSUED FOR INFORMATION NM	Conrad Gargett	NSW Health Infrastructure	Capital Insight					
8 21/03/22 ISSUED FOR INFORMATION NM	Conrad Gargett	NSW Health Infrastructure	Capital Insight					
9 28/02/22 ISSUED FOR INFORMATION NM	Conrad Gargett	NSW Health Infrastructure	Capital Insight					

Details Copyright Conrad Gargett. ACN 638 465 373 ABN 81 638 465 373 Do not scale this drawing and verify all dimensions and levels on site. Nominated Architect: Lawrence Toaldis NSW Reg. 10255. Nominated Architect: Laura Cockburn NSW Reg. 6360.	Client NSW Health Infrastructure Level 14, 77 Pacific Hwy North Sydney NSW 2060 T +61 (02) 9978 5402	Project Manager Capital Insight Level 9, 76 Berry St North Sydney NSW 2060 T +61 (02) 9955 2300	Contractor CONTRACTOR	Project BOWRAL & DISTRICT HOSPITAL REDEVELOPMENT 97-103 BOWRAL ST., BOWRAL NSW 2576	Drawing Number 131000-DDB2 L02-AR-222 Plan Drawing Name L2 PROPOSED PLAN	Revision 9 Scale 0m 2m 4m 6m 8m 10m SCALE 1:100 @ B1	Issue Date 26/09/22
---	--	---	--------------------------	---	---	--	------------------------

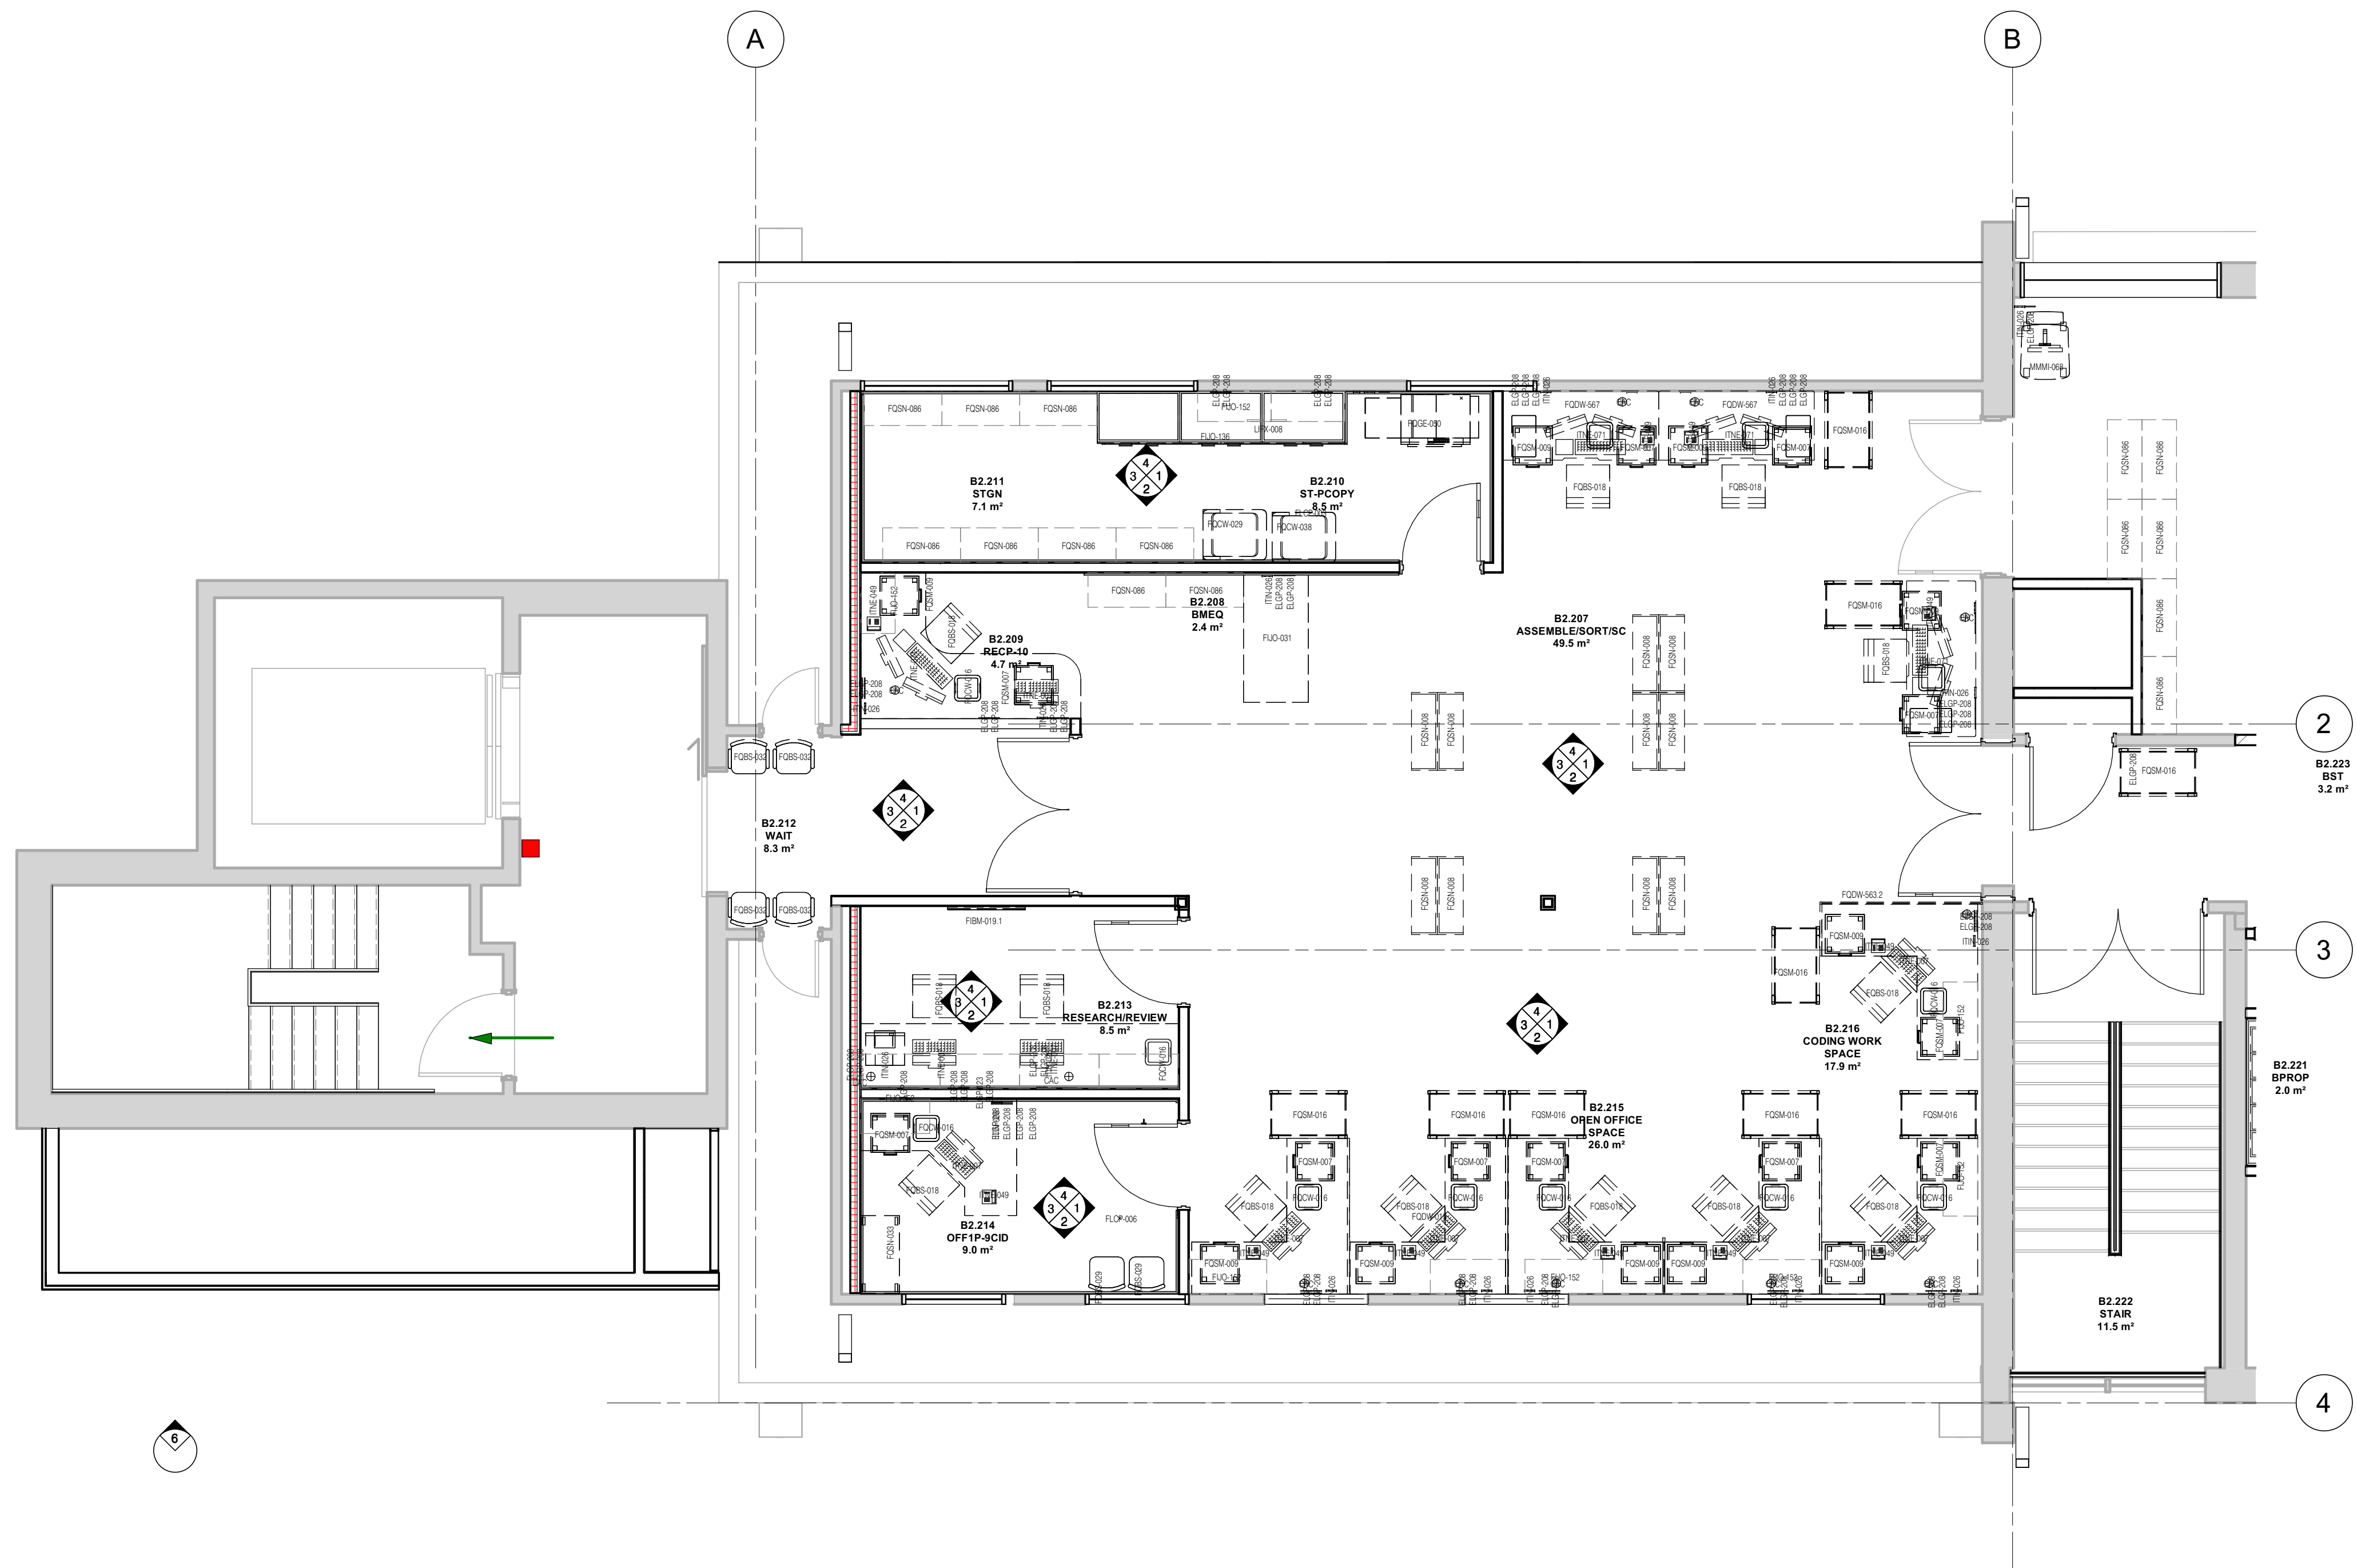

1 00-MILTON-L2-N proposed RLP - Part 2
1:50




DETERMINED – APPROVAL


REF Approval No: 08/2023

Date: 24/2/2023

Signed by: *20309*

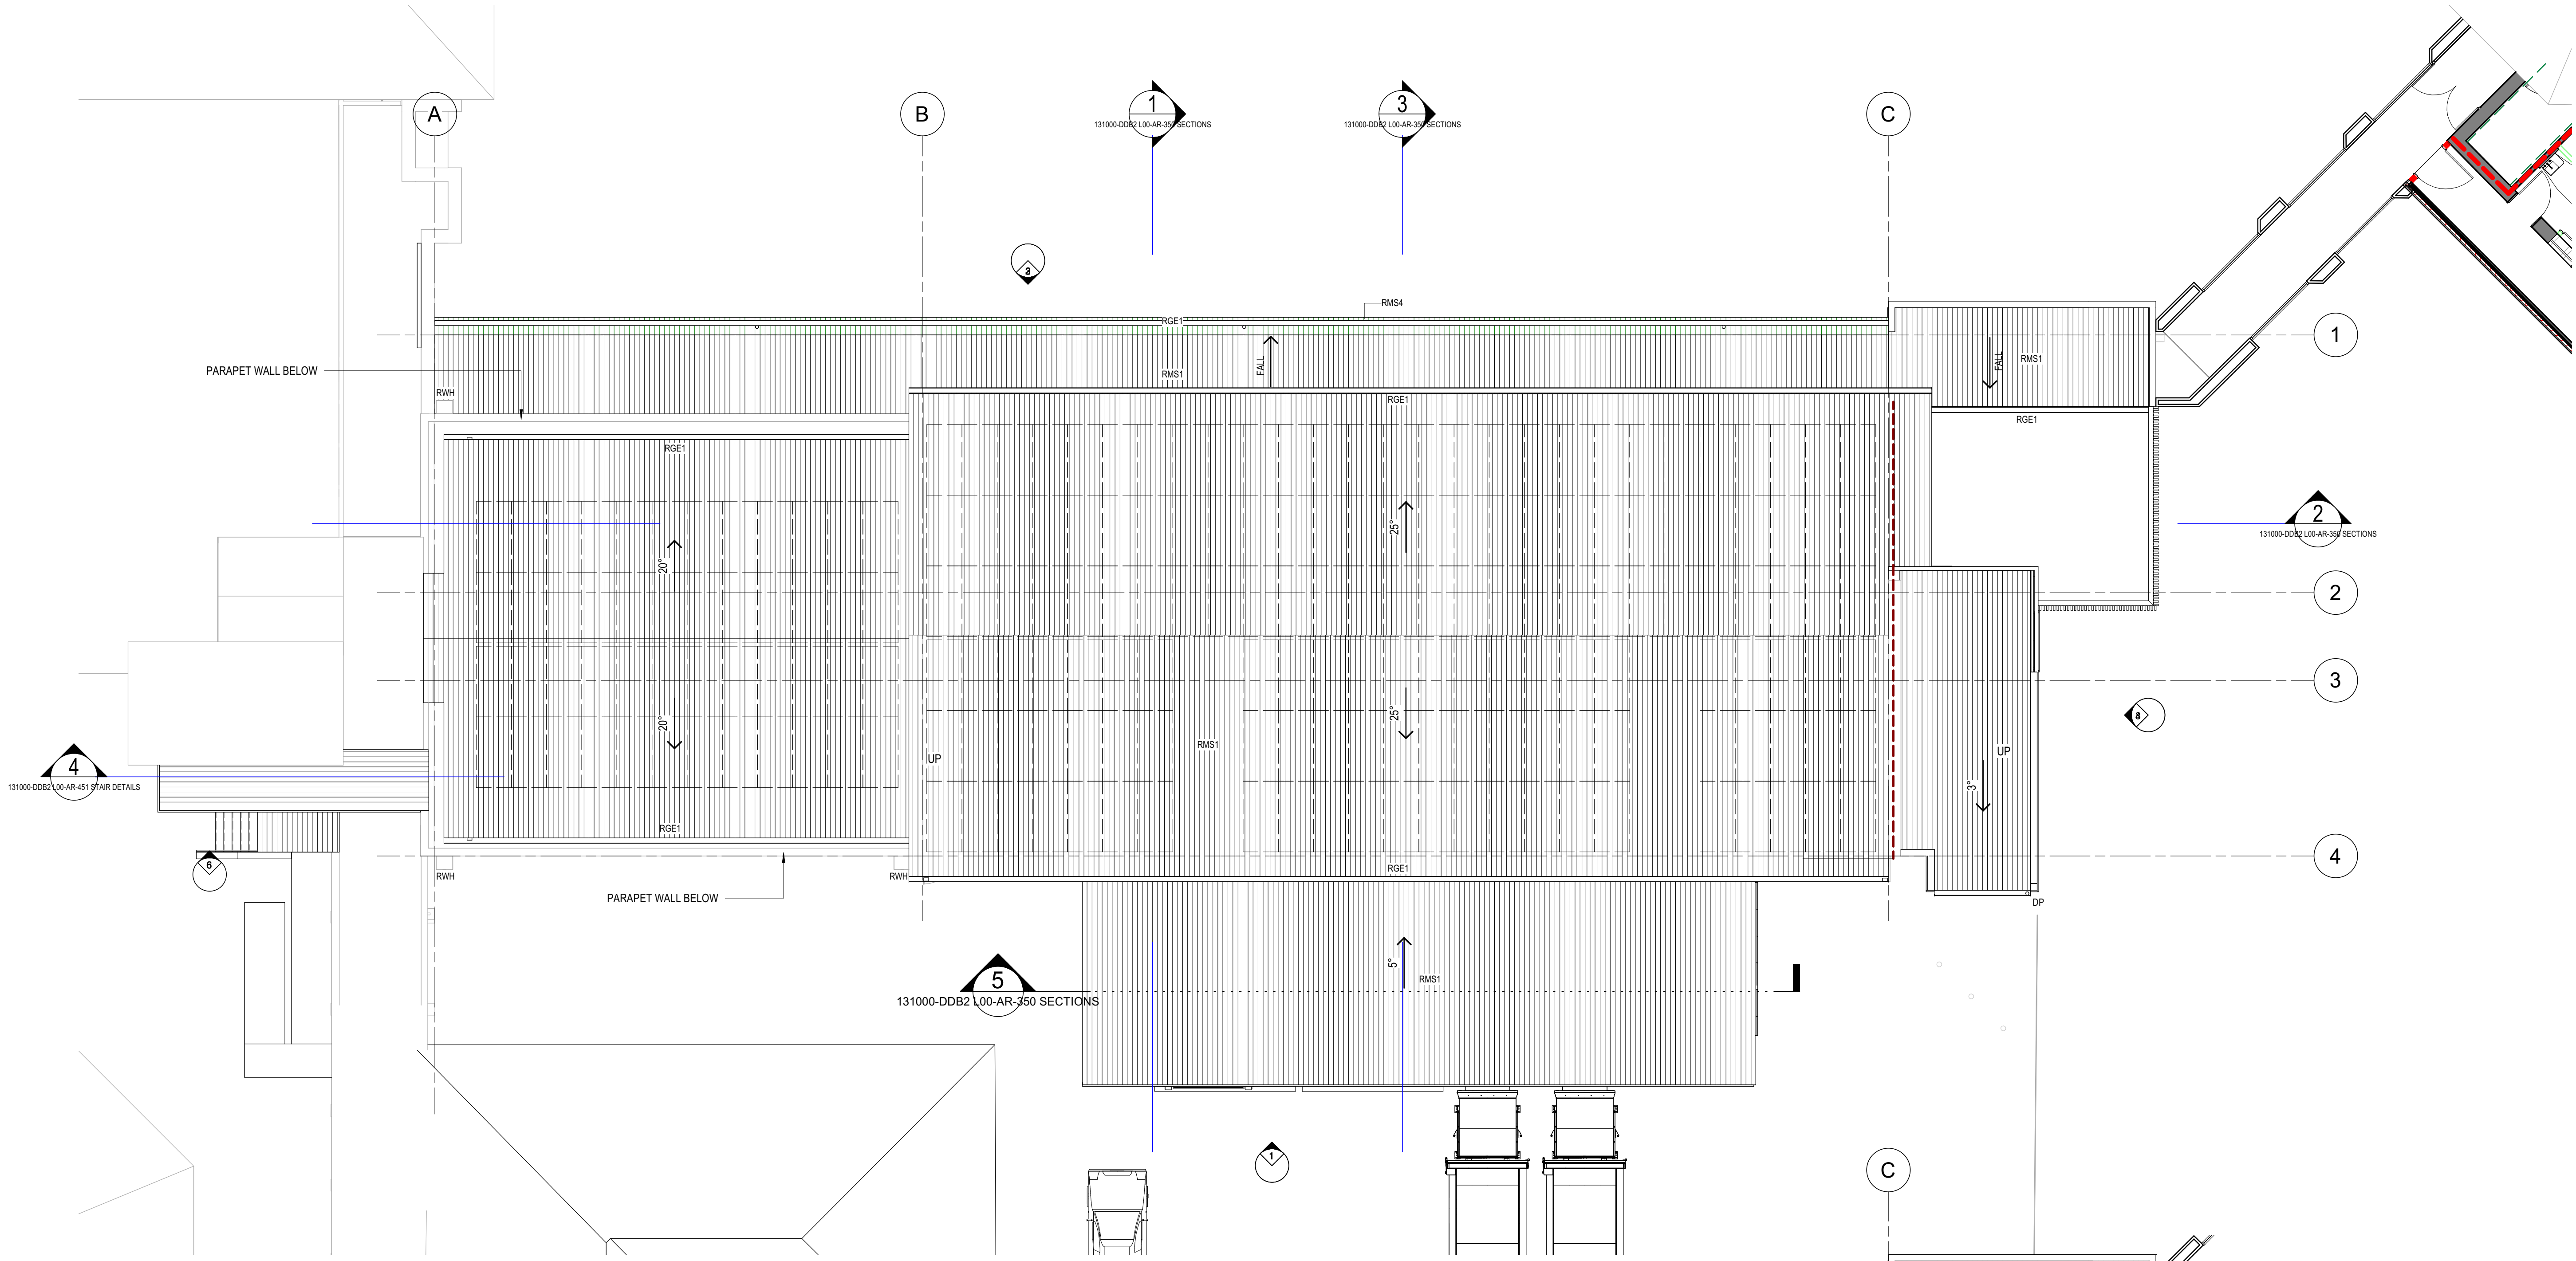

1 MILTON-Roof plan
1:100

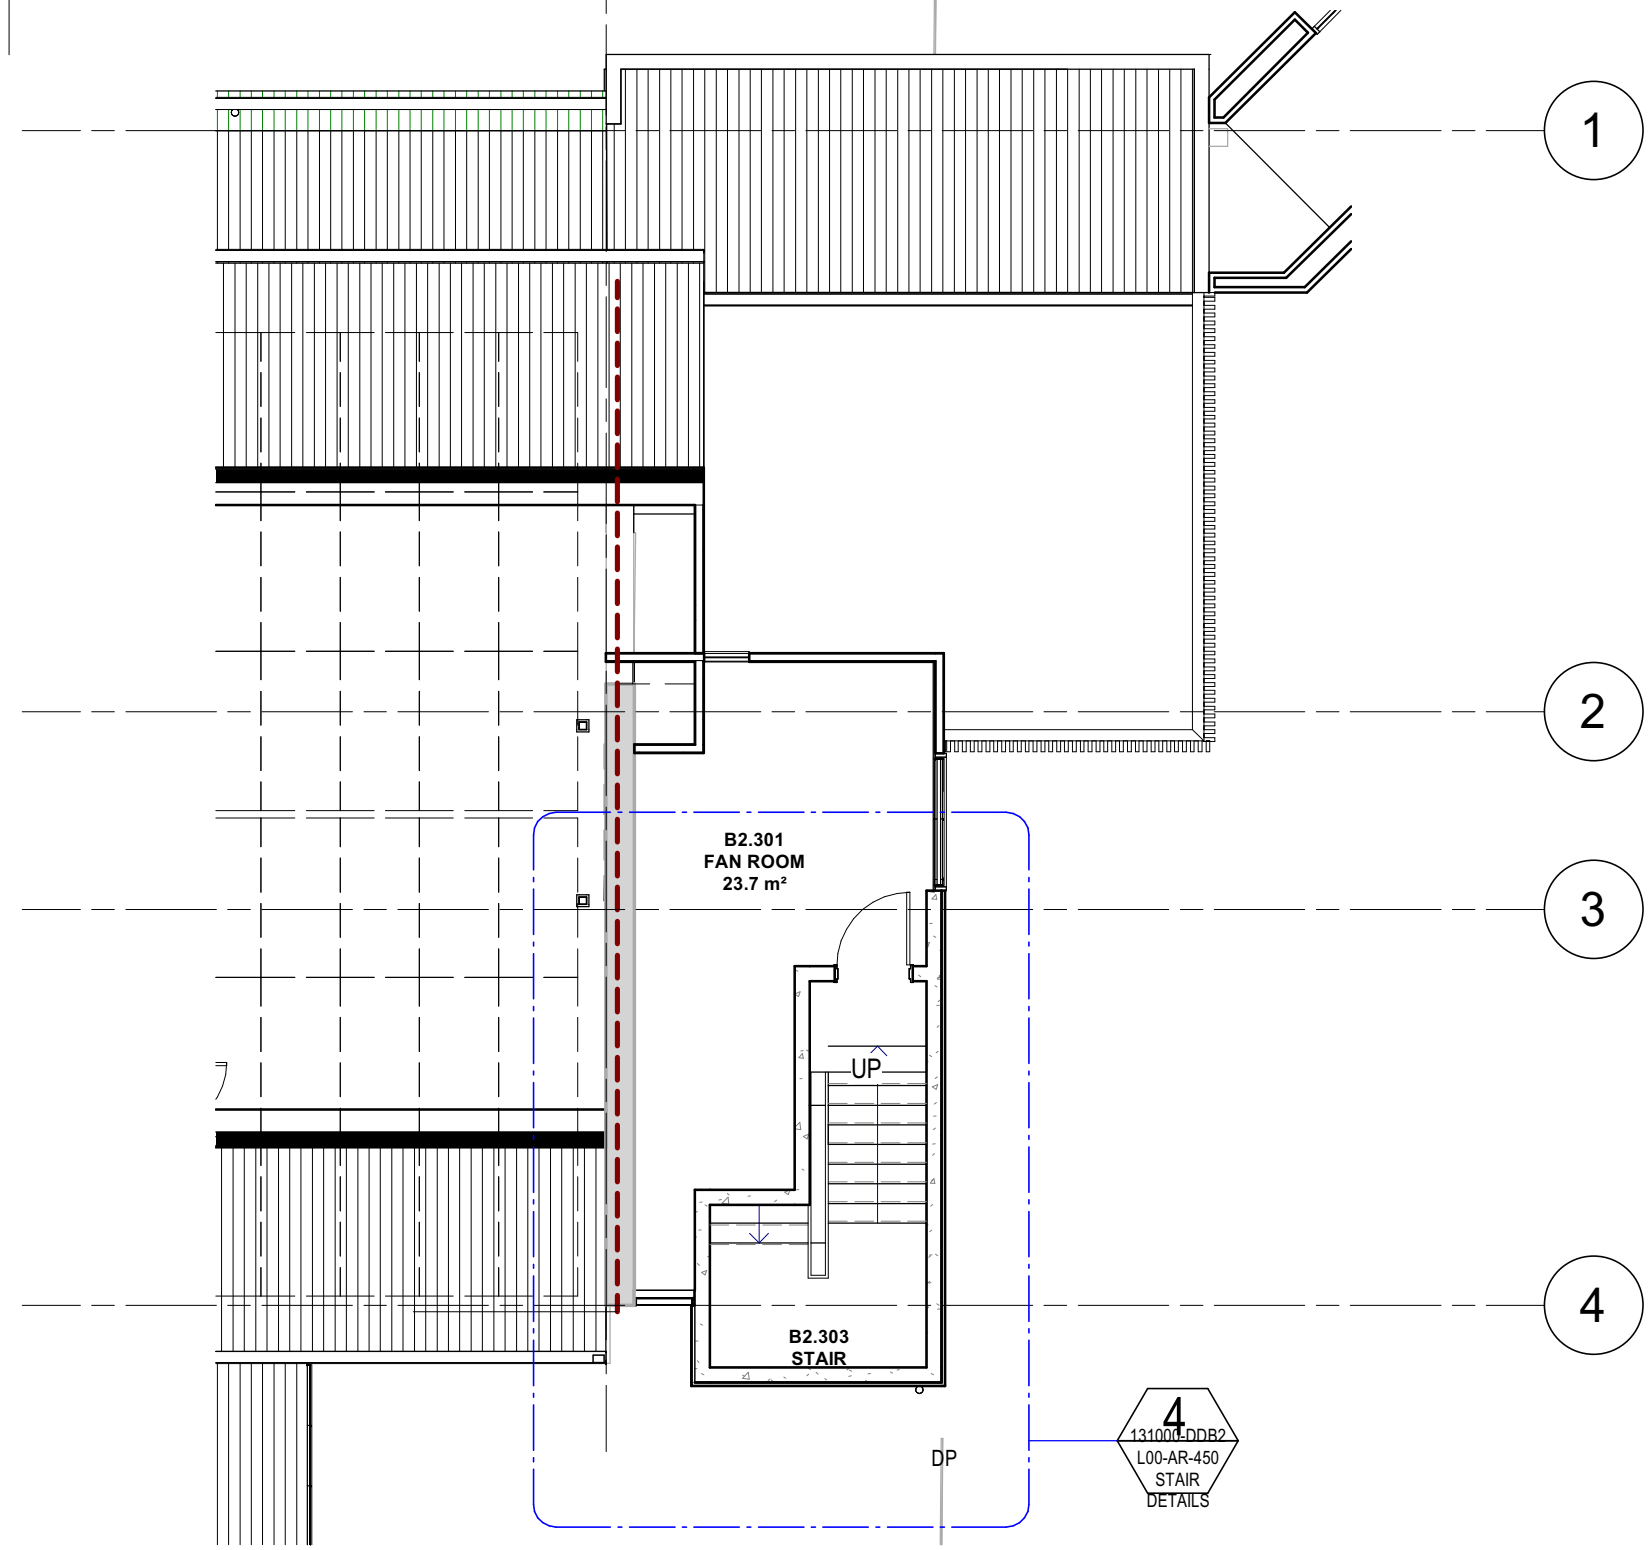

2 MILTON PARK L3 PROPOSED PLAN
1:100

LEGEND:

	EXISTING ROOF
	RMS1
	RMS4


LEGEND - ABBREVIATION	
CODE	DESCRIPTION
RGE1	ROOF GUTTER, EAVES, TYPE 1
RMS1	ROOFING, METAL SHEET, TYPE 1
RMS4	ROOFING, METAL SHEET, TYPE 4
RWH	RAINWATER HEAD

DETERMINED – APPROVAL

REF Approval No: 08/2023

Date: 24/2/2023

Signed by: *20309*

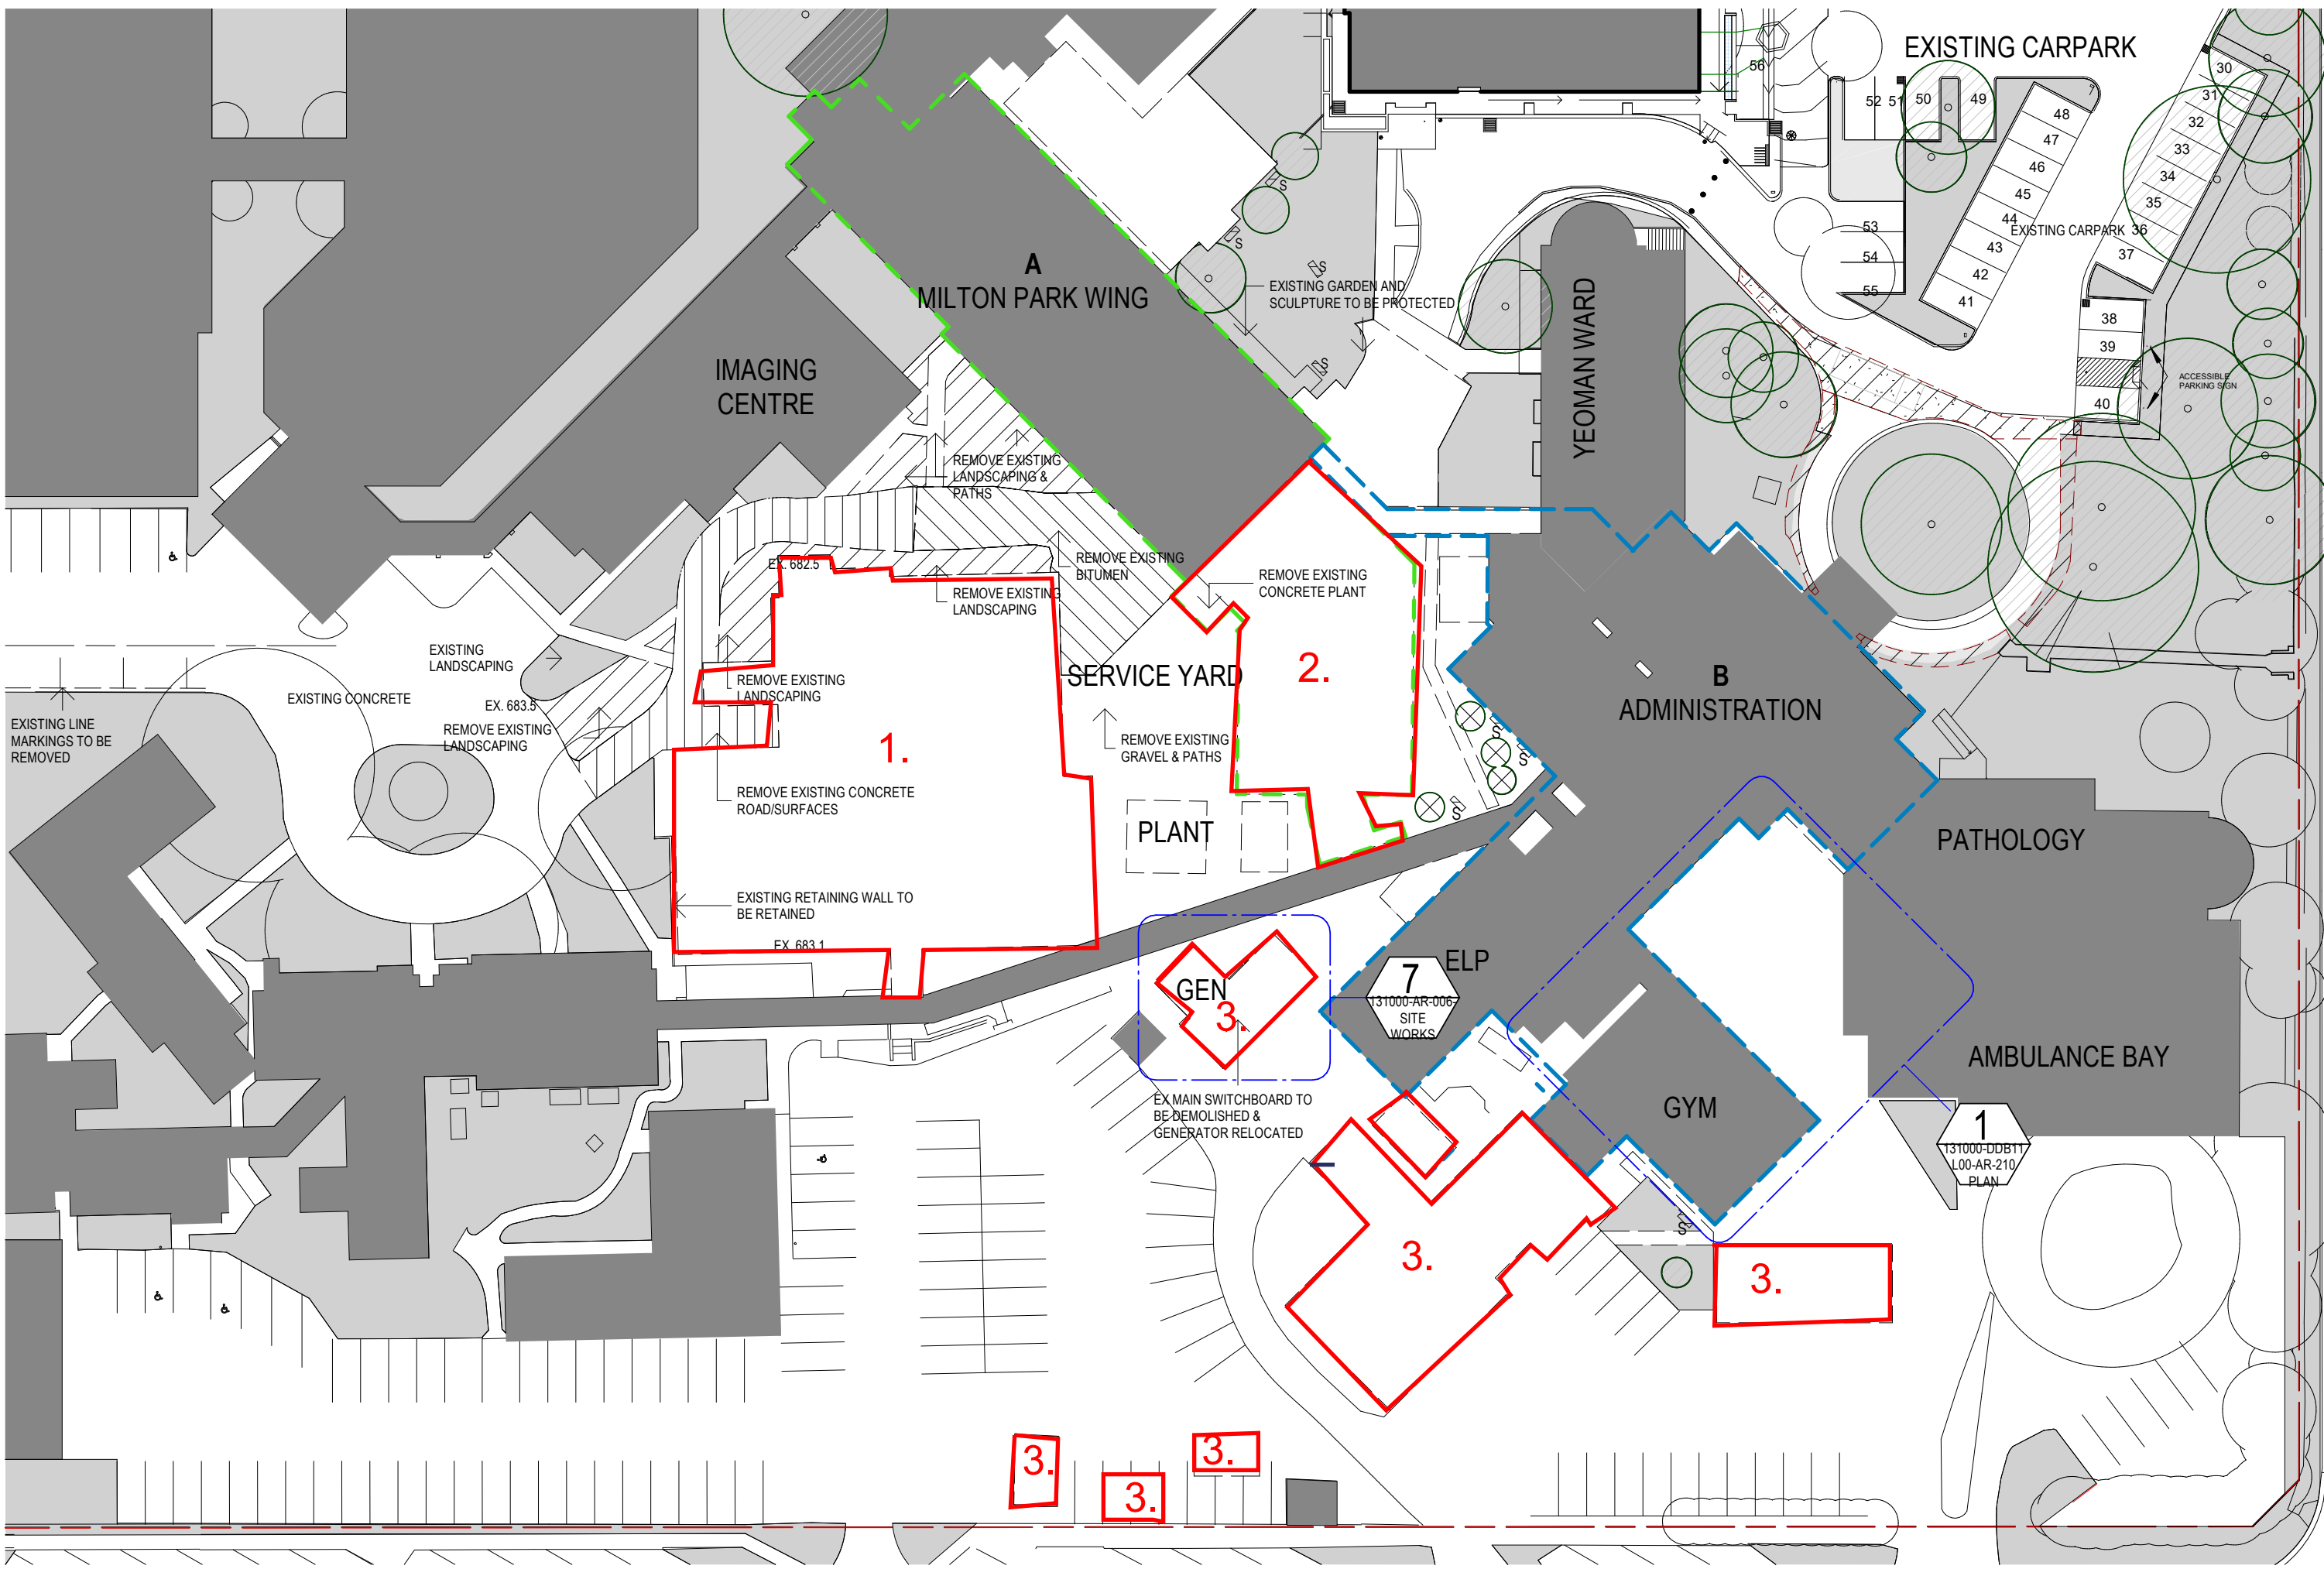


- LEGEND
- EXISTING BUILDINGS TO REMAIN
 - EXISTING LANDSCAPE TO REMAIN
 - EXISTING ROADS & PATHS TO REMAIN
 - EXISTING TREES TO BE PROTECTED
 - EXISTING PLANTS TO BE TRANSPLANTED
 - EXISTING SEATING TO BE SALVAGED
 - BUILDING/ PATH/ BRICK EDGE/ DISH DRAIN TO BE DEMILISHED
 - MILTON PARK BUILDING
 - ADMINISTRATION BUILDING (NOW CALLED OUTPATIENTS CENTRE)

NOTE: REFER TO MILTON PARK AND OUTPATIENTS CENTRE MODEL AND DRAWINGS FOR DEMOLITION WORKS HAPPENING WITHIN THE BUILDINGS

Demolition works under REF

1. Demolition of Watson Building
2. Partial Demolition of Milton Park Building
3. Demolition of minor buildings and structures

1 Site Plan - Demolition
1: 500

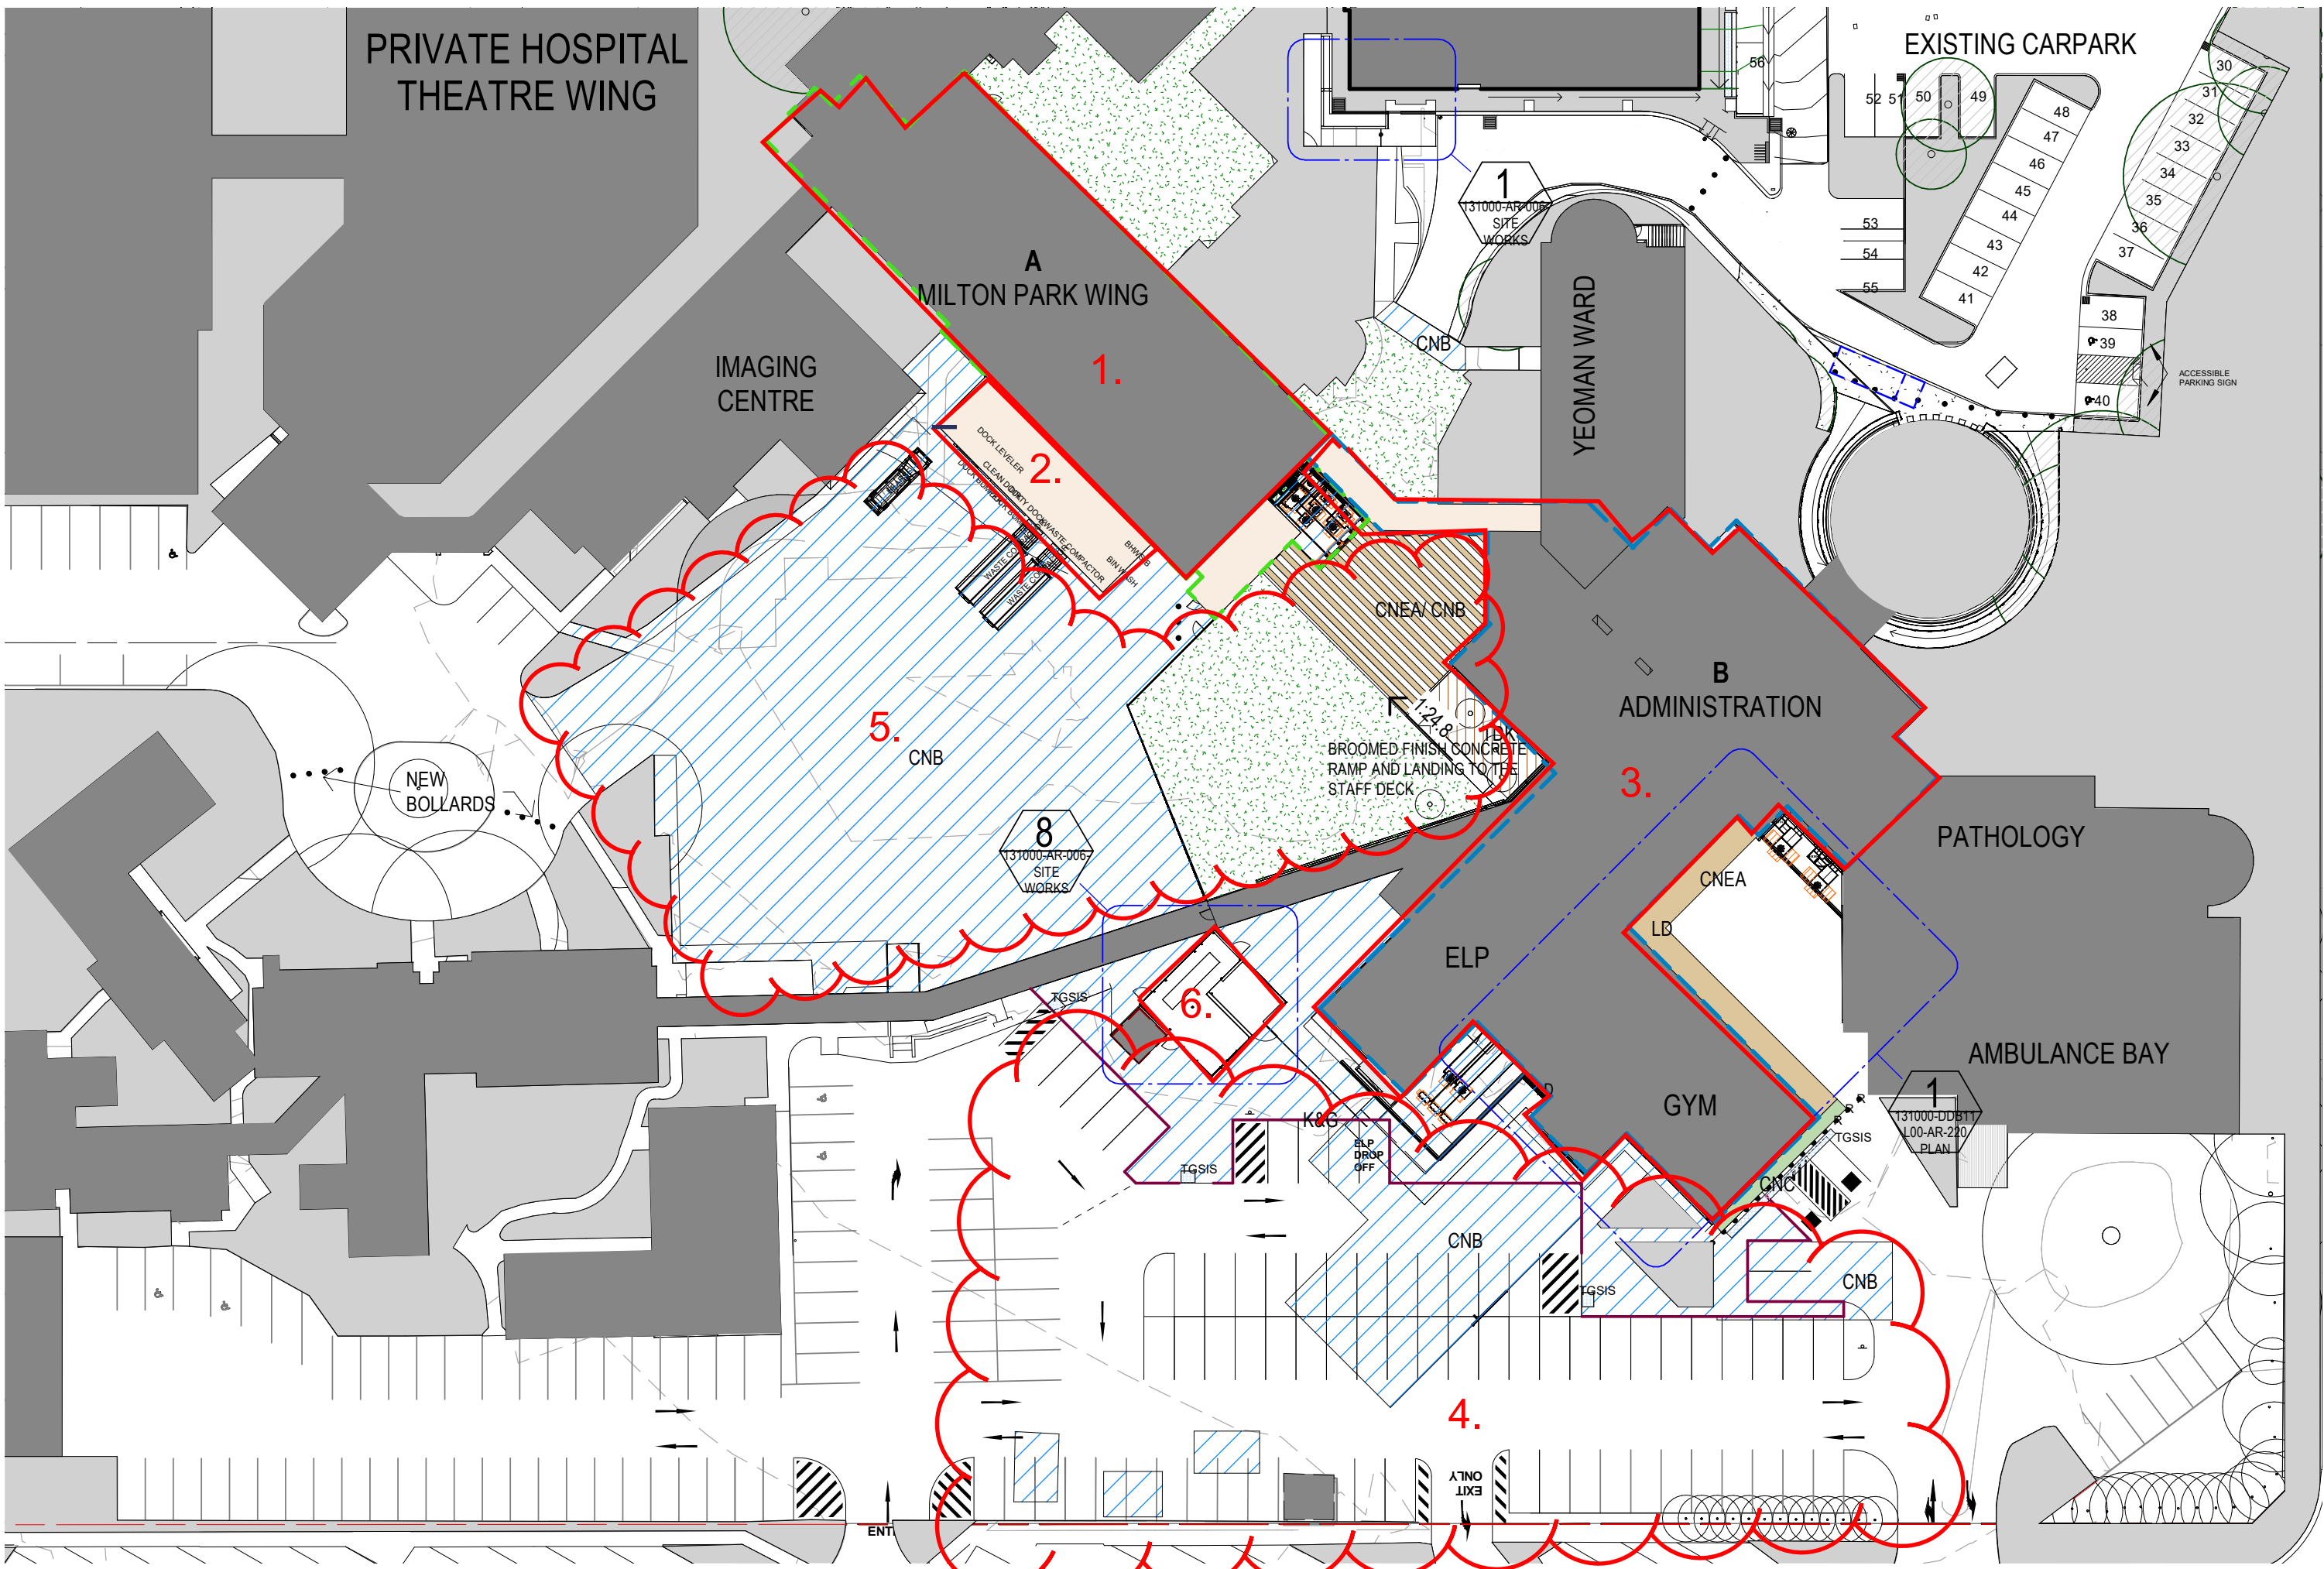

- LEGEND
- EXISTING BUILDINGS
 - NEW BUILDINGS
 - EXISTING LANDSCAPE
 - EXISTING ROADS & FOOTPATHS
 - EXISTING TREES
 - SITE BOUNDARY
 - NEW FOOTPATHS
 - NEW DROP OFF
 - NEW LANDSCAPE
 - CNEA/ CNB CONCRETE PAVING WITH EXPOSED AGGREGATE STRIPES. PATTERN TBC
 - CNEA EXPOSED AGGREGATE CONCRETE
 - CNB NEW SLAB/PAVEMENT/PATH REFER TO CIVIL DOCUMENTATION FOR TYPES
 - CNC COLOURED CONCRETE
 - BOLSS NEW SS BOLLARDS
 - BOLSSR NEW REMOVABLE SS BOLLARDS
 - LD LINEAR DRAIN
 - K&G KERB & GUTTER/ CONCRETE EDGE STRIP REFER TO CIVIL DOCUMENTATION
 - TDK TIMBER DECK
 - FC4 MECHANICAL ENCLOSURE. REFER TO THE CALLOUT
 - TGSIS STAINLESS STEEL TACTILES
 - MILTON PARK BUILDING
 - ADMINISTRATION BUILDING (NOW CALLED OUTPATIENTS CENTRE)

NOTE: REFER TO MILTON PARK AND OUTPATIENTS CENTRE MODEL AND DRAWINGS FOR PROPOSED WORKS HAPPENING WITHIN THE BUILDINGS

Contruction works proposed under REF

1. Refurbishment of Milton Park Building
2. Construction of new raised and covered loading dock
3. Refurbishment of Administration Building
4. Civil works resulting in an additional 41 parking spaces
5. Civil works including landscaping
6. Extension of existing structure to accommodate MSB

2 Site Plan - Proposed
1: 500



Health Infrastructure

DETERMINED – APPROVAL

REF Approval No: 08/2023


Date: 24/2/2023


Signed by: *Lozogh*

AMENDMENTS				ARCHITECT		CLIENT	PROJECT MANAGER	CONTRACTOR	PROJECT	DRAWING NUMBER	REV	ISSUE DATE
ISSUE	DATE	SUBJECT	ACTION	Conrad Gargett	Details	NSW Health Infrastructure	Capital Insight		BOWRAL & DISTRICT HOSPITAL REDEVELOPMENT	131000-AR-002-SITE REF 2		
				Conrad Gargett	Copyright Conrad Gargett. ACN 638 465 373 ABN 81 638 465 373	Level 14, 77 Pacific Hwy	Level 14, 77 Pacific Hwy		97-103 BOWRAL ST.,	DRAWING NAME		
				25-32 Pirrama Road	Do not scale this drawing and verify all dimensions and levels on site.	North Sydney NSW 2060	North Sydney NSW 2060		BOWRAL NSW 2576	SITE PLAN REF 2		
				Pymont NSW 2009	Nominated Architect: Lawrence Toaldis NSW Reg. 10255.	T +61 (02) 8353 8888	T +61 (02) 9978 5402					
				T +61 (02) 8353 8888	Nominated Architect: Laura Cockburn NSW Reg. 6360.							


0m10m20m30m40m50m

SCALE 1:500 @ B1

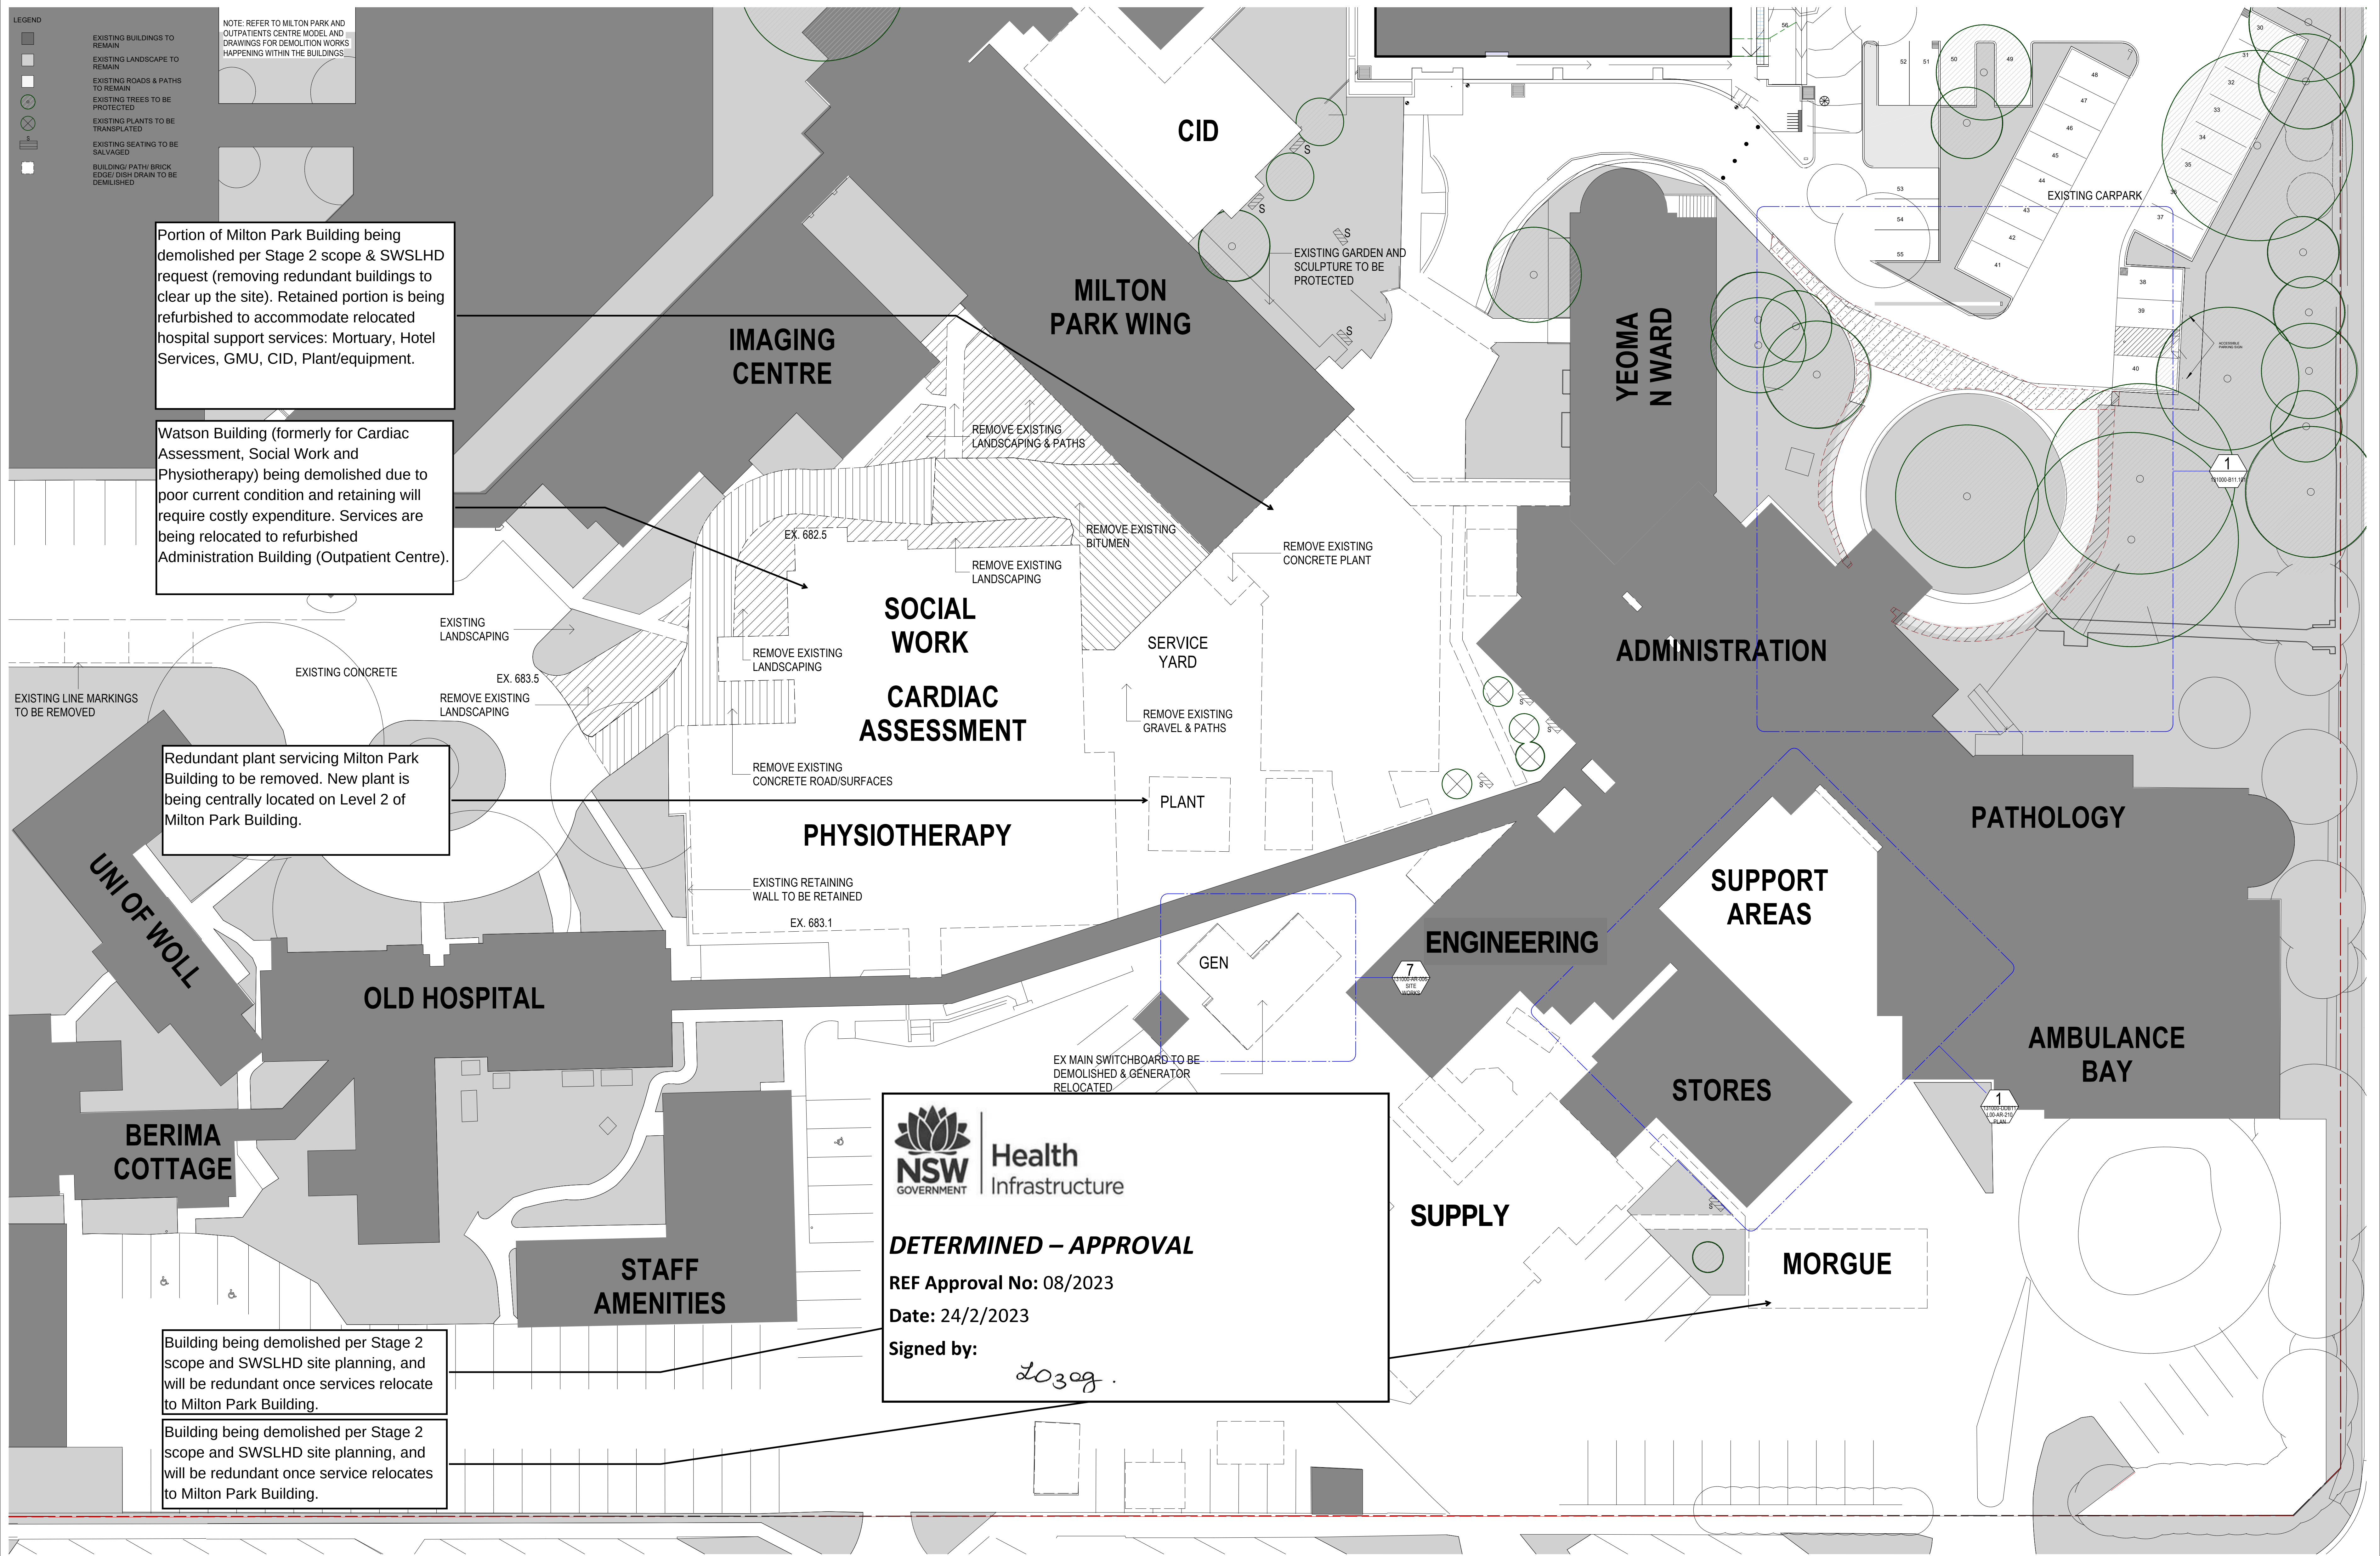


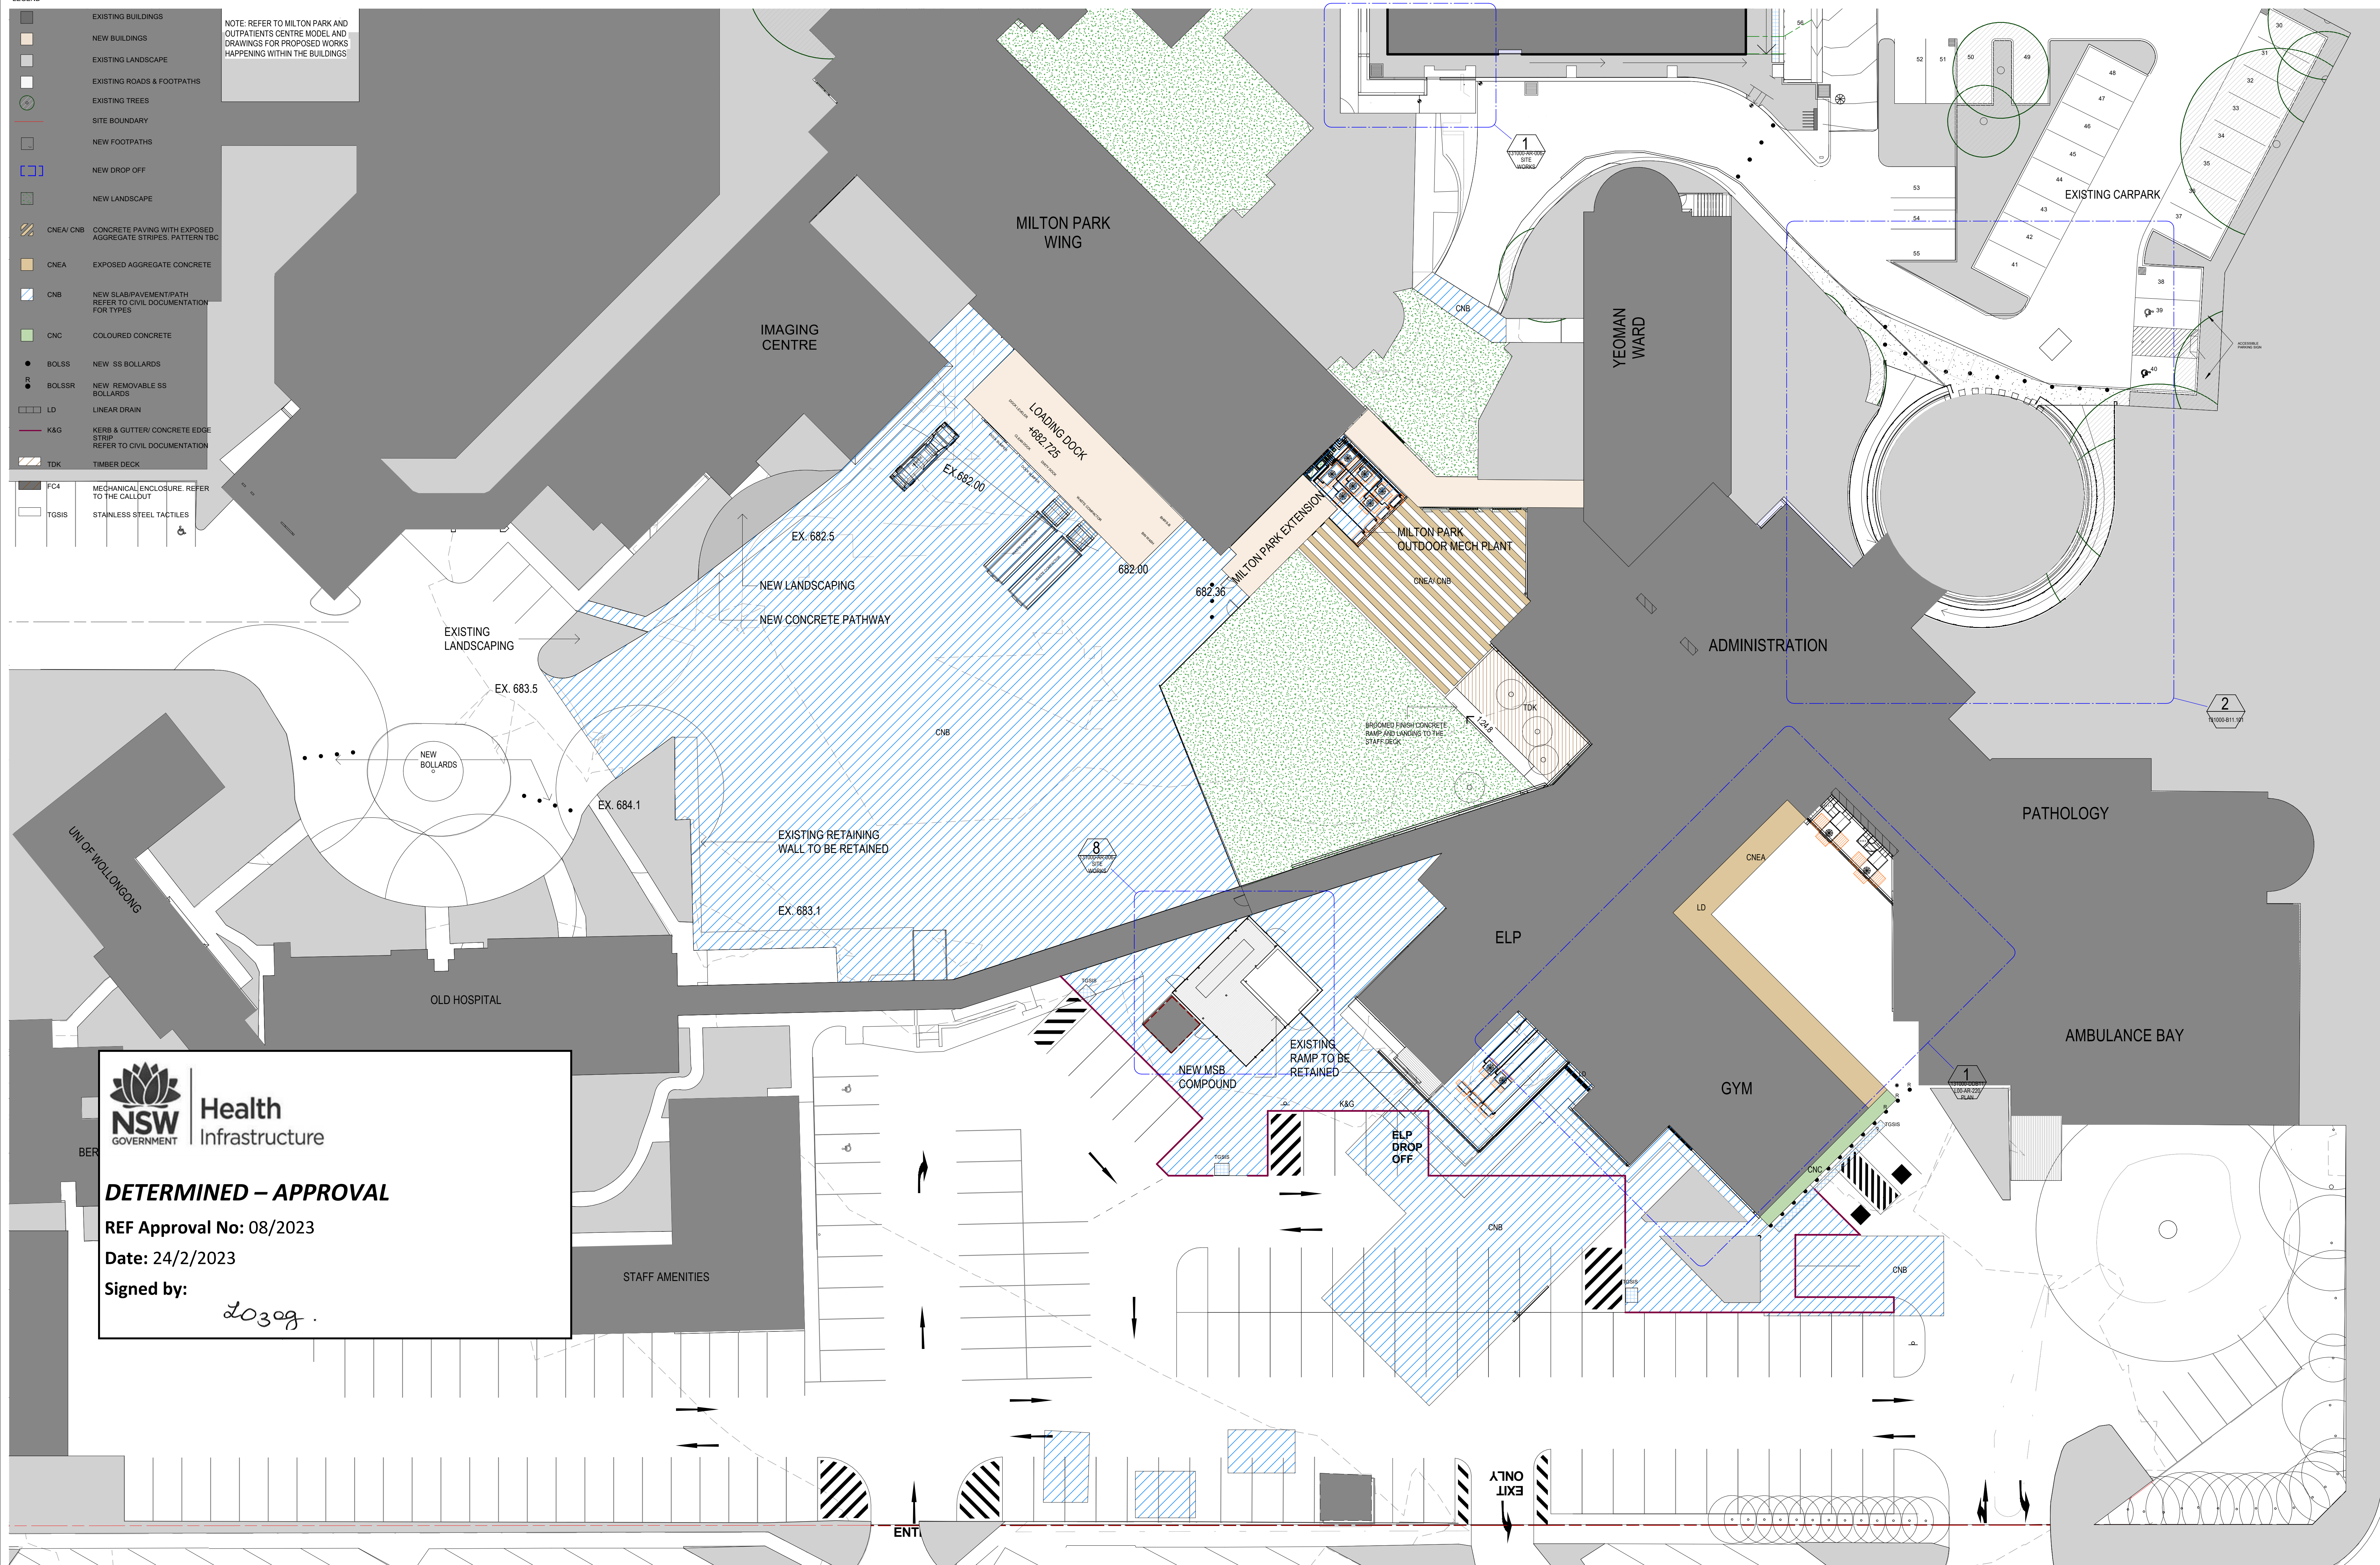


AMENDMENTS				ARCHITECT		CLIENT		PROJECT MANAGER		CONTRACTOR		PROJECT		DRAWING NUMBER		REV		ISSUE DATE																																			
<table><tr><th>ISSUE</th><th>DATE</th><th>SUBJECT</th><th>ACTION</th></tr><tr><td>1</td><td>21/10/22</td><td>ISSUED FOR SD REPORT</td><td>NM</td></tr><tr><td>2</td><td>22/10/22</td><td>ISSUED FOR CONSULTANT INFORMATION</td><td>NM</td></tr><tr><td>3</td><td>22/10/22</td><td>ISSUED FOR INFORMATION</td><td>NM</td></tr><tr><td>4</td><td>31/10/22</td><td>DO Report Issue</td><td>NM</td></tr><tr><td>5</td><td>12/11/22</td><td>Issued For Tender</td><td>NM</td></tr><tr><td>6</td><td>26/11/22</td><td>Issued For Tender</td><td>NM</td></tr><tr><td>7</td><td>21/12/22</td><td>Issued For Tender Addenda</td><td>NM</td></tr></table>				ISSUE	DATE	SUBJECT	ACTION	1	21/10/22	ISSUED FOR SD REPORT	NM	2	22/10/22	ISSUED FOR CONSULTANT INFORMATION	NM	3	22/10/22	ISSUED FOR INFORMATION	NM	4	31/10/22	DO Report Issue	NM	5	12/11/22	Issued For Tender	NM	6	26/11/22	Issued For Tender	NM	7	21/12/22	Issued For Tender Addenda	NM	Conrad Gargett Conrad Gargett Suite 110, Jones Bay Wharf 25-32 Pirrama Road Pymont NSW 2009 T +61 (02) 8353 8888		 Copyright Conrad Gargett. ACN 638 465 373 ABN 81 638 465 373 Do not scale this drawing and verify all dimensions and levels on site. Nominated Architect: Lawrence Toaldo NSW Reg. 10255. Nominated Architect: Laura Cockburn NSW Reg. 6360.		 Capital Insight Level 9, 76 Berry St North Sydney NSW 2060 T +61 (02) 9555 2300				BOWRAL & DISTRICT HOSPITAL REDEVELOPMENT 97-103 BOWRAL ST., BOWRAL NSW 2576		131000-AR-005-PROPOSED SITE PLAN		DRAWING NAME PROPOSED SITE PLAN (SOUTH)		7		 SCALE 1:200 @ B1 21/10/22	
ISSUE	DATE	SUBJECT	ACTION	
1	21/10/22	ISSUED FOR SD REPORT	NM	
2	22/10/22	ISSUED FOR CONSULTANT INFORMATION	NM	
3	22/10/22	ISSUED FOR INFORMATION	NM	
4	31/10/22	DO Report Issue	NM	
5	12/11/22	Issued For Tender	NM	
6	26/11/22	Issued For Tender	NM	
7	21/12/22	Issued For Tender Addenda	NM	

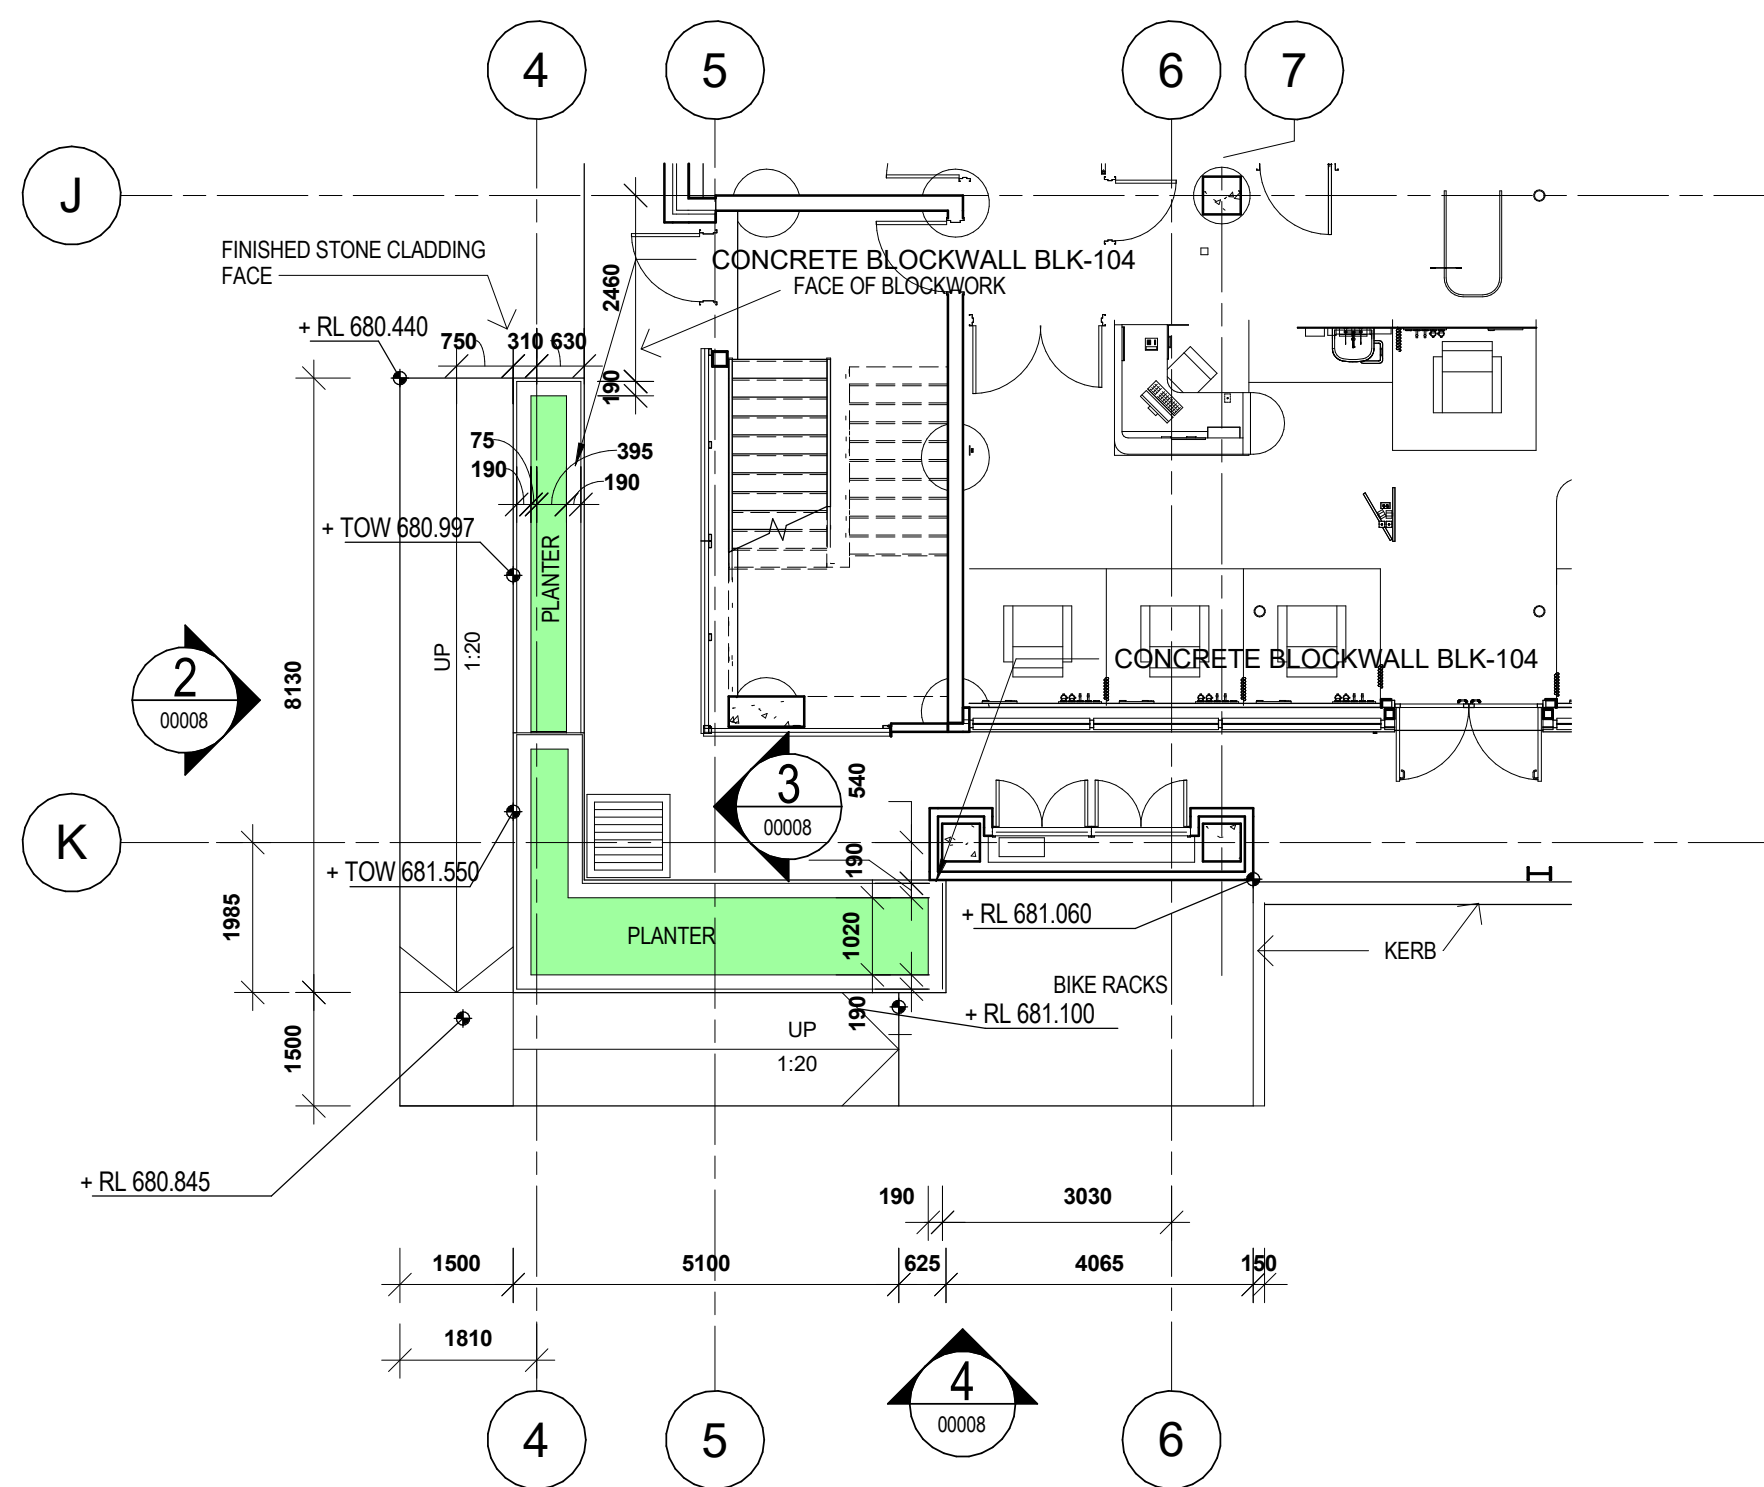


1 WEST PLANTER PLAN
13/000-AR-001-SITE REF 1 1:100

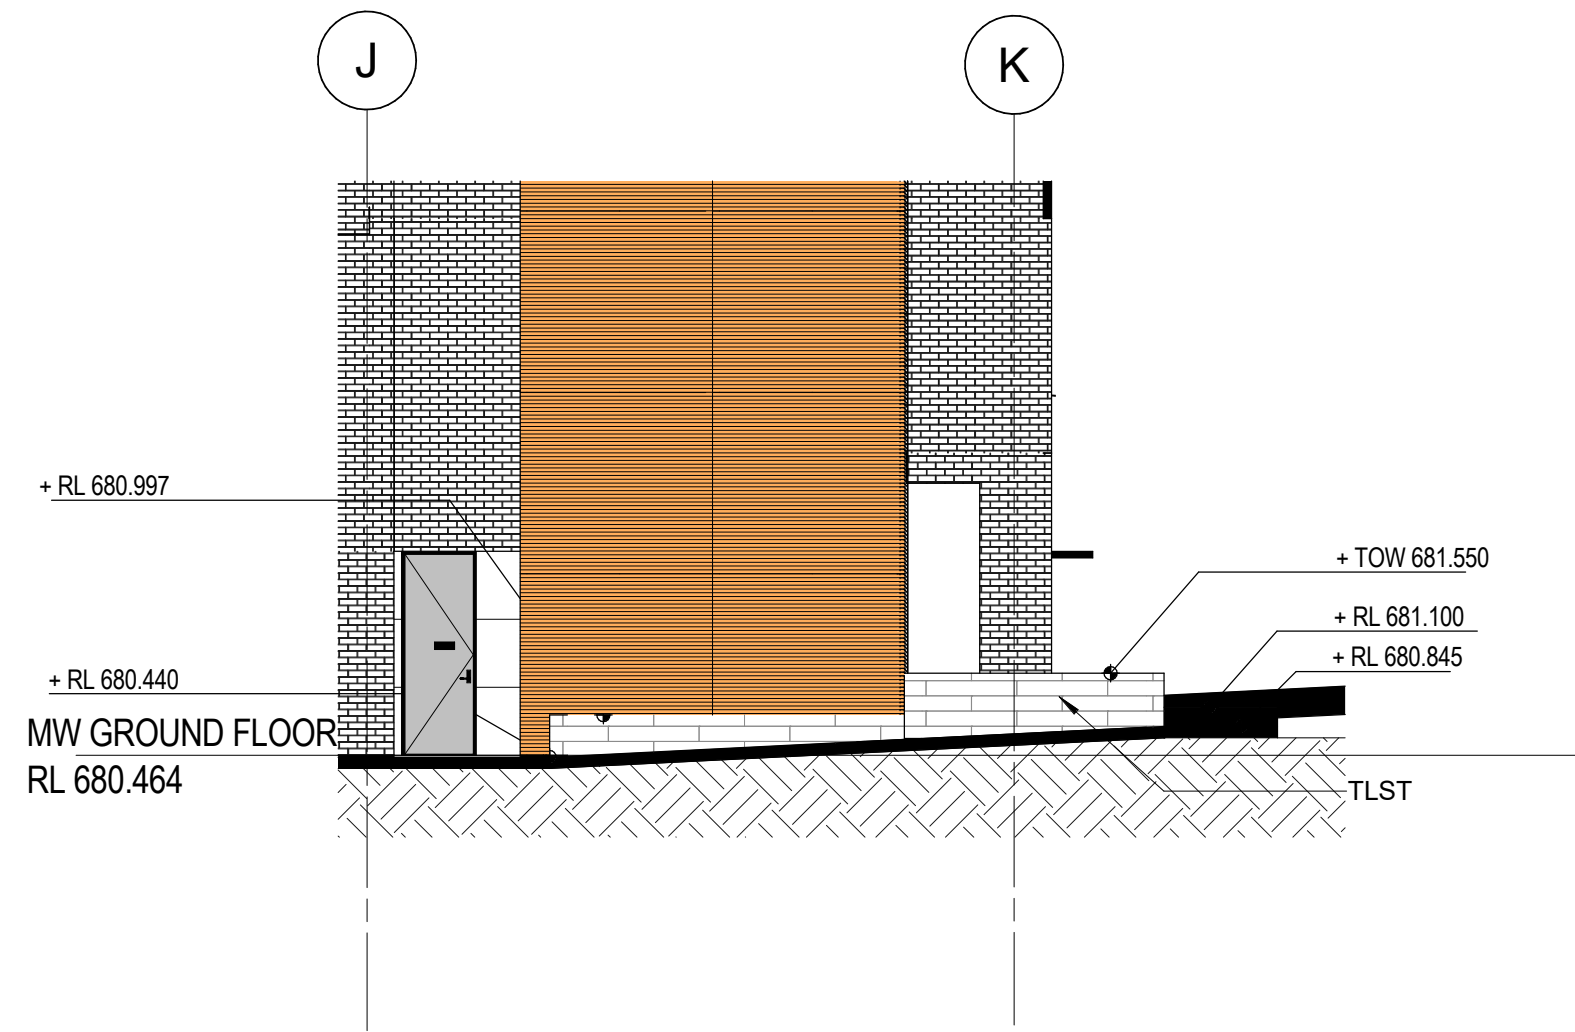


2 WEST PLANTER - ELEVATION
1:100

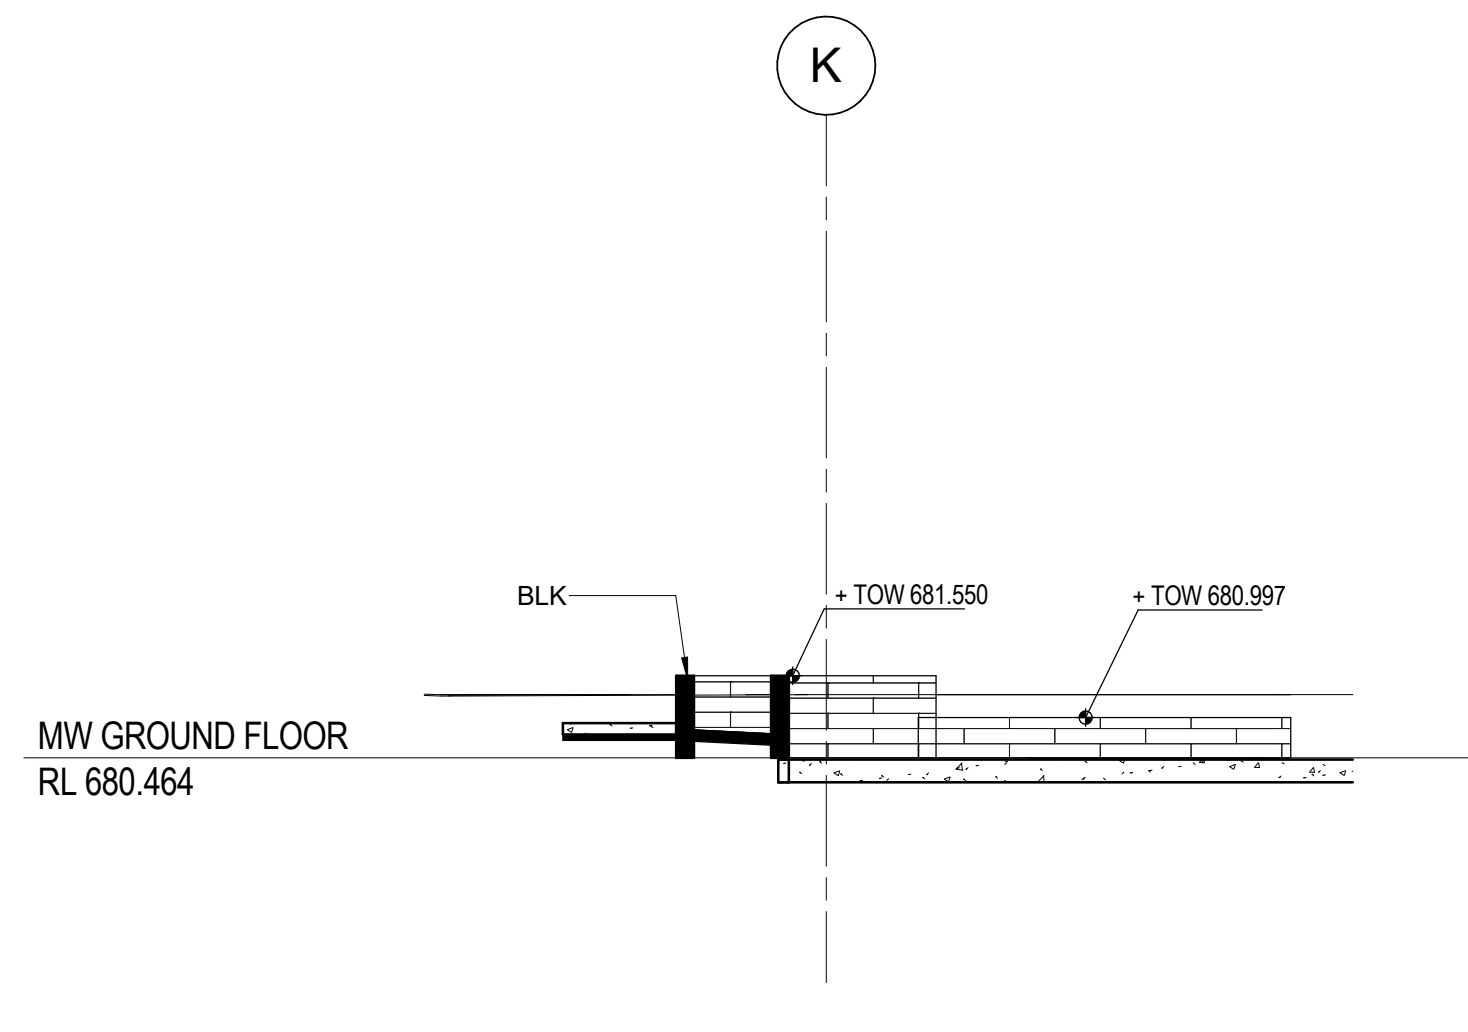


3 WEST PLANTER - ELEVATION
1:100

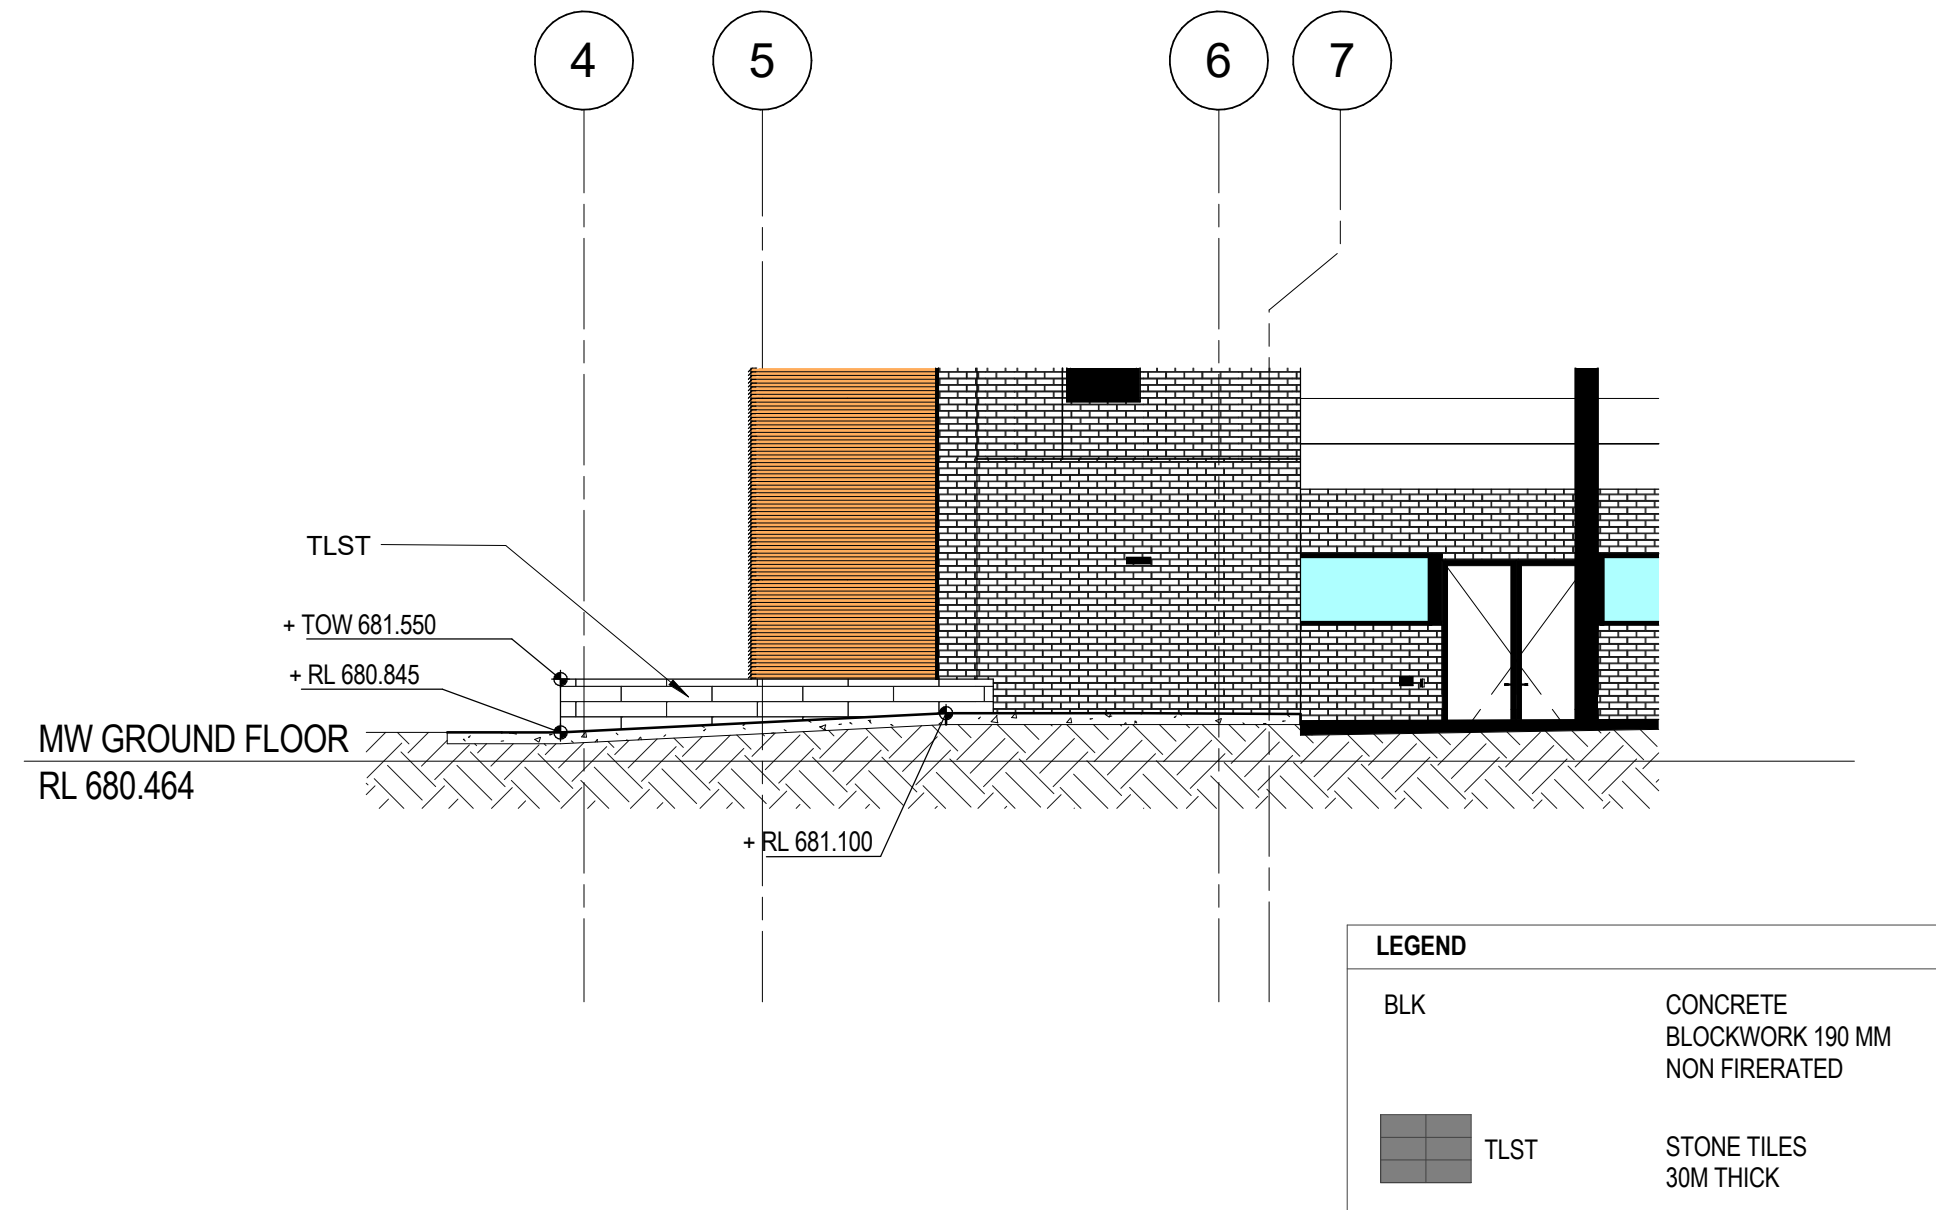


4 WEST PLANTER ELEVATION
1:100

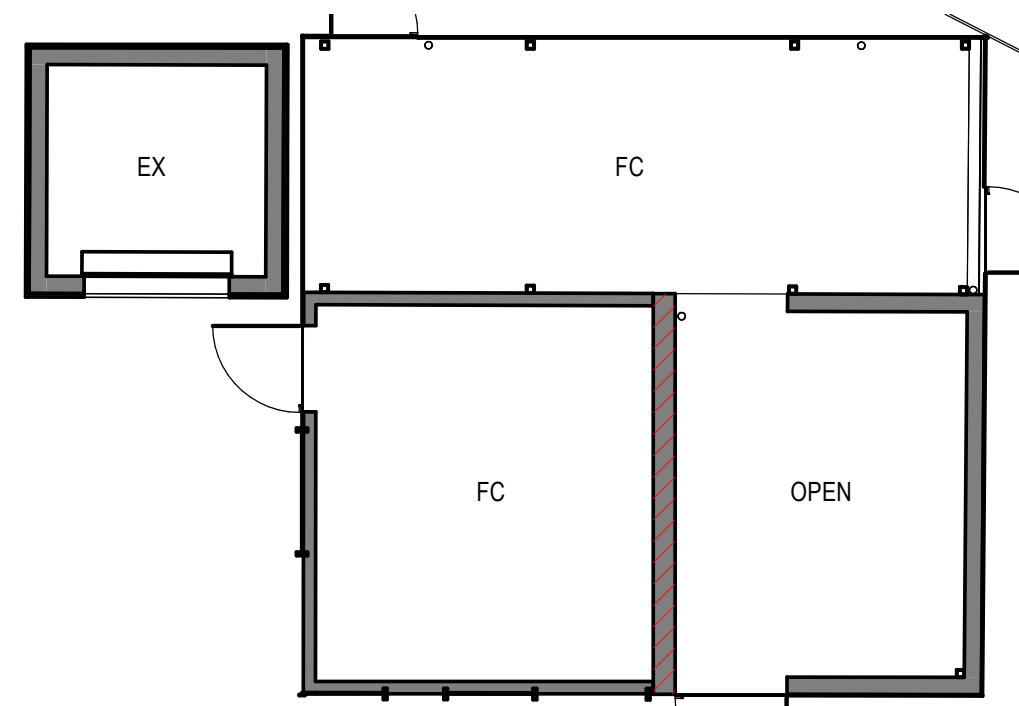


5 DD REFLECTED CEILING PLAN 100 - PROPOSED MSB
13/000-B11-MSB REF 1 1:100

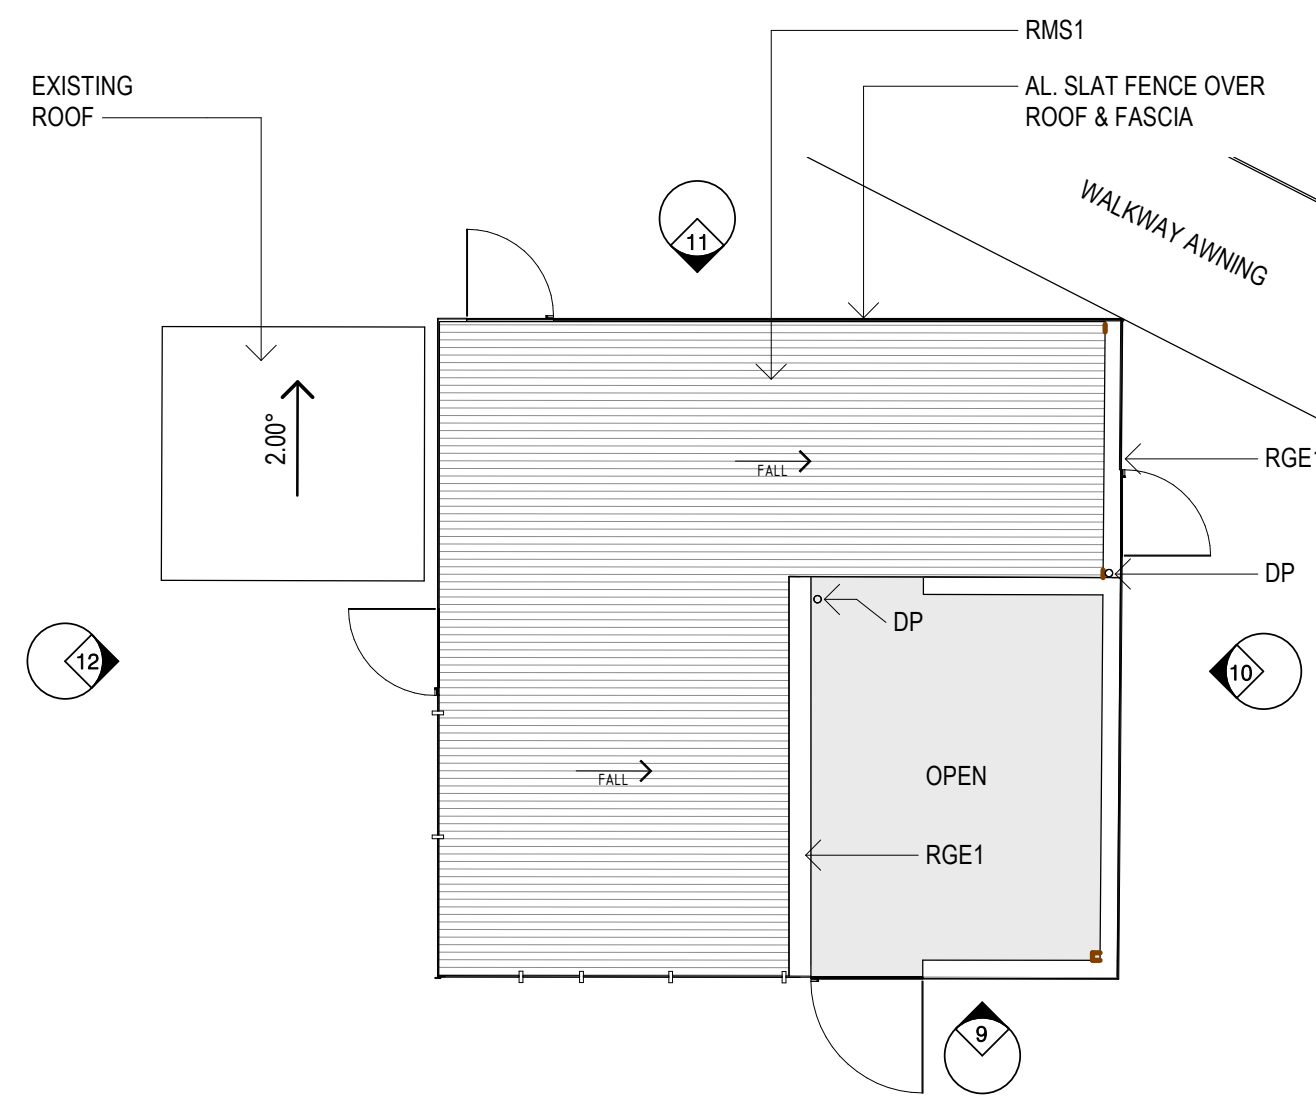


6 DD ROOF PLAN 100 - PROPOSED MSB
13/000-AR-001-SITE REF 1 1:100

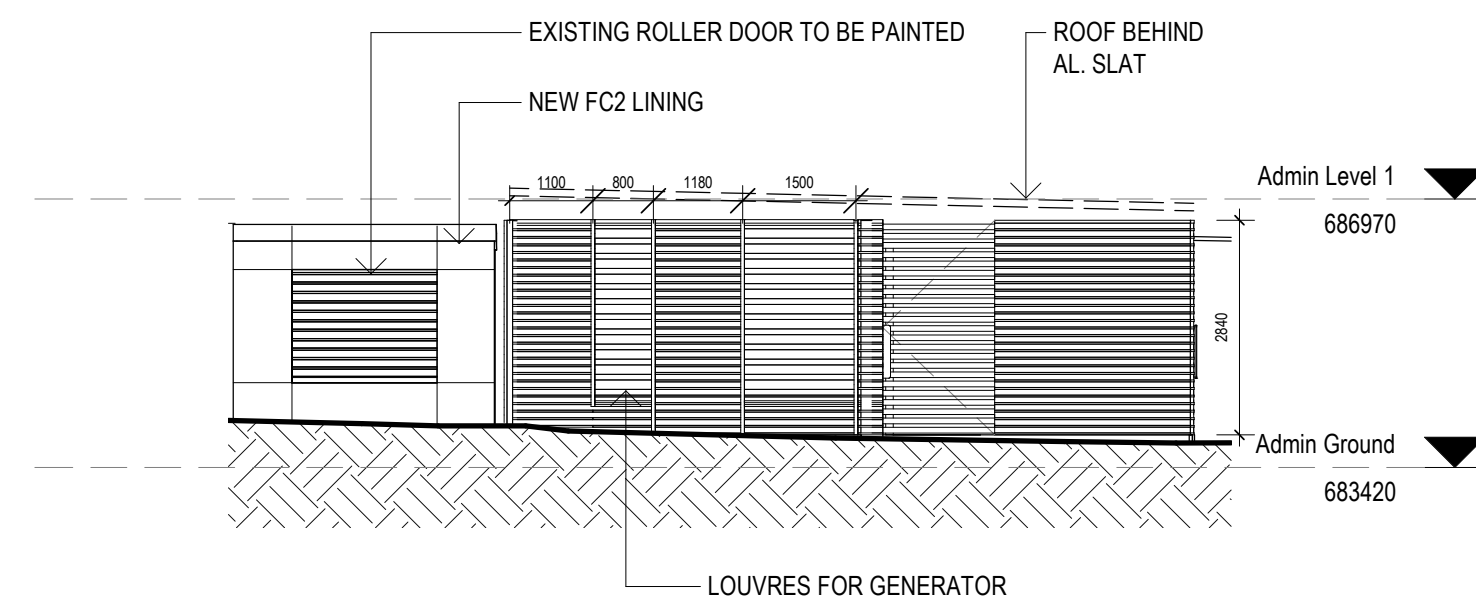


9 MSB ELEVATION 1
1:100

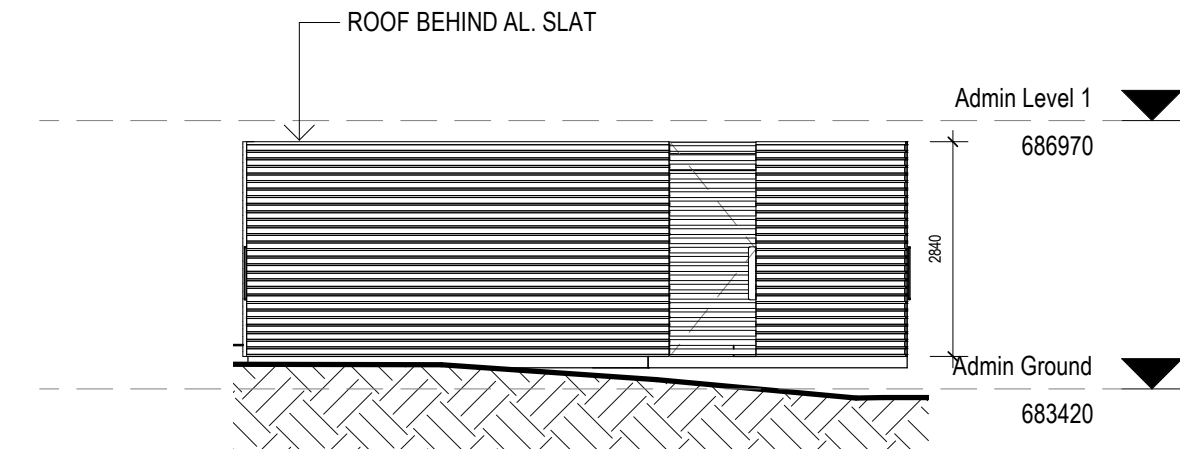


10 MSB ELEVATION 2
1:100

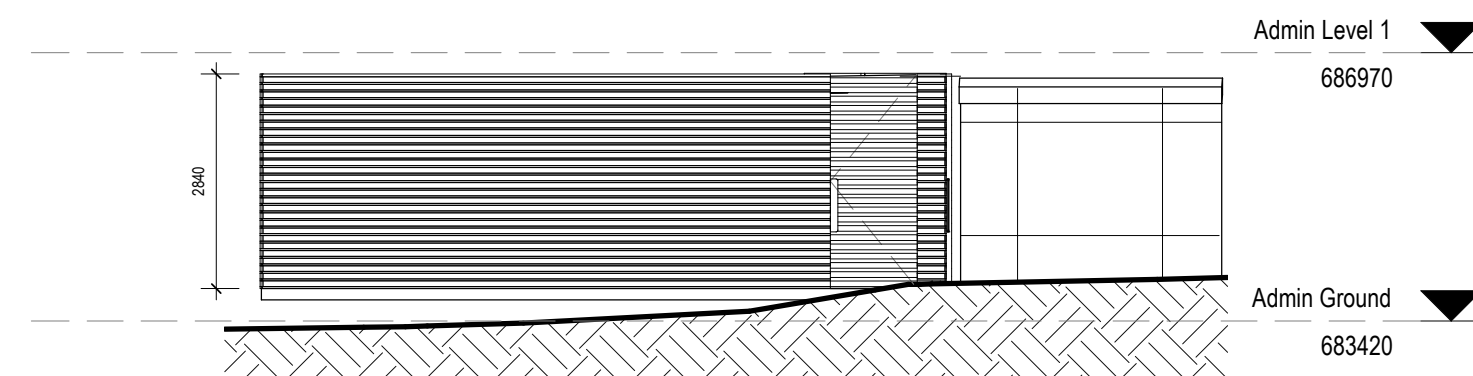


11 MSB ELEVATION 3
1:100

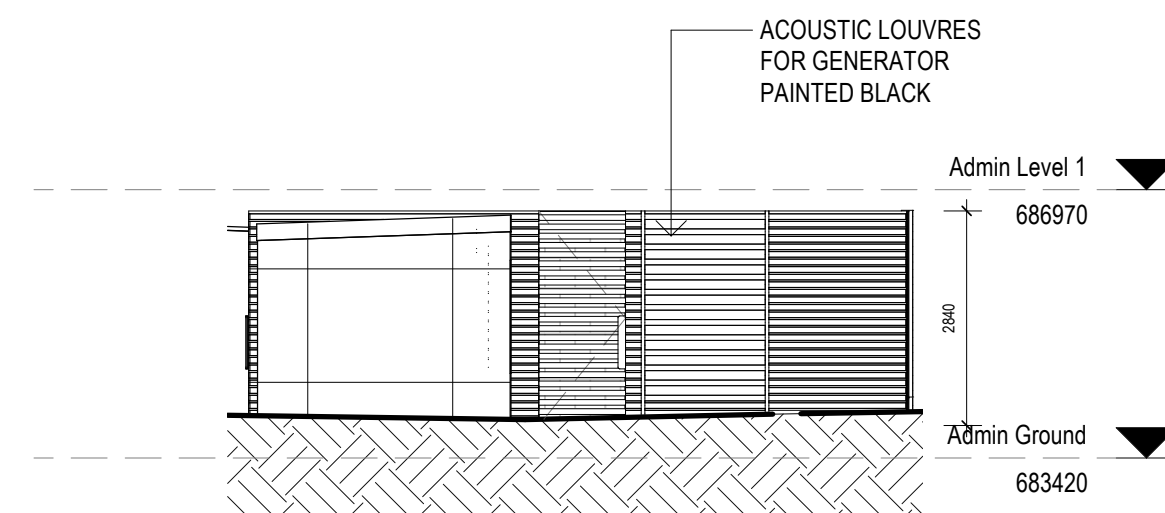

12 MSB ELEVATION 4
1:100

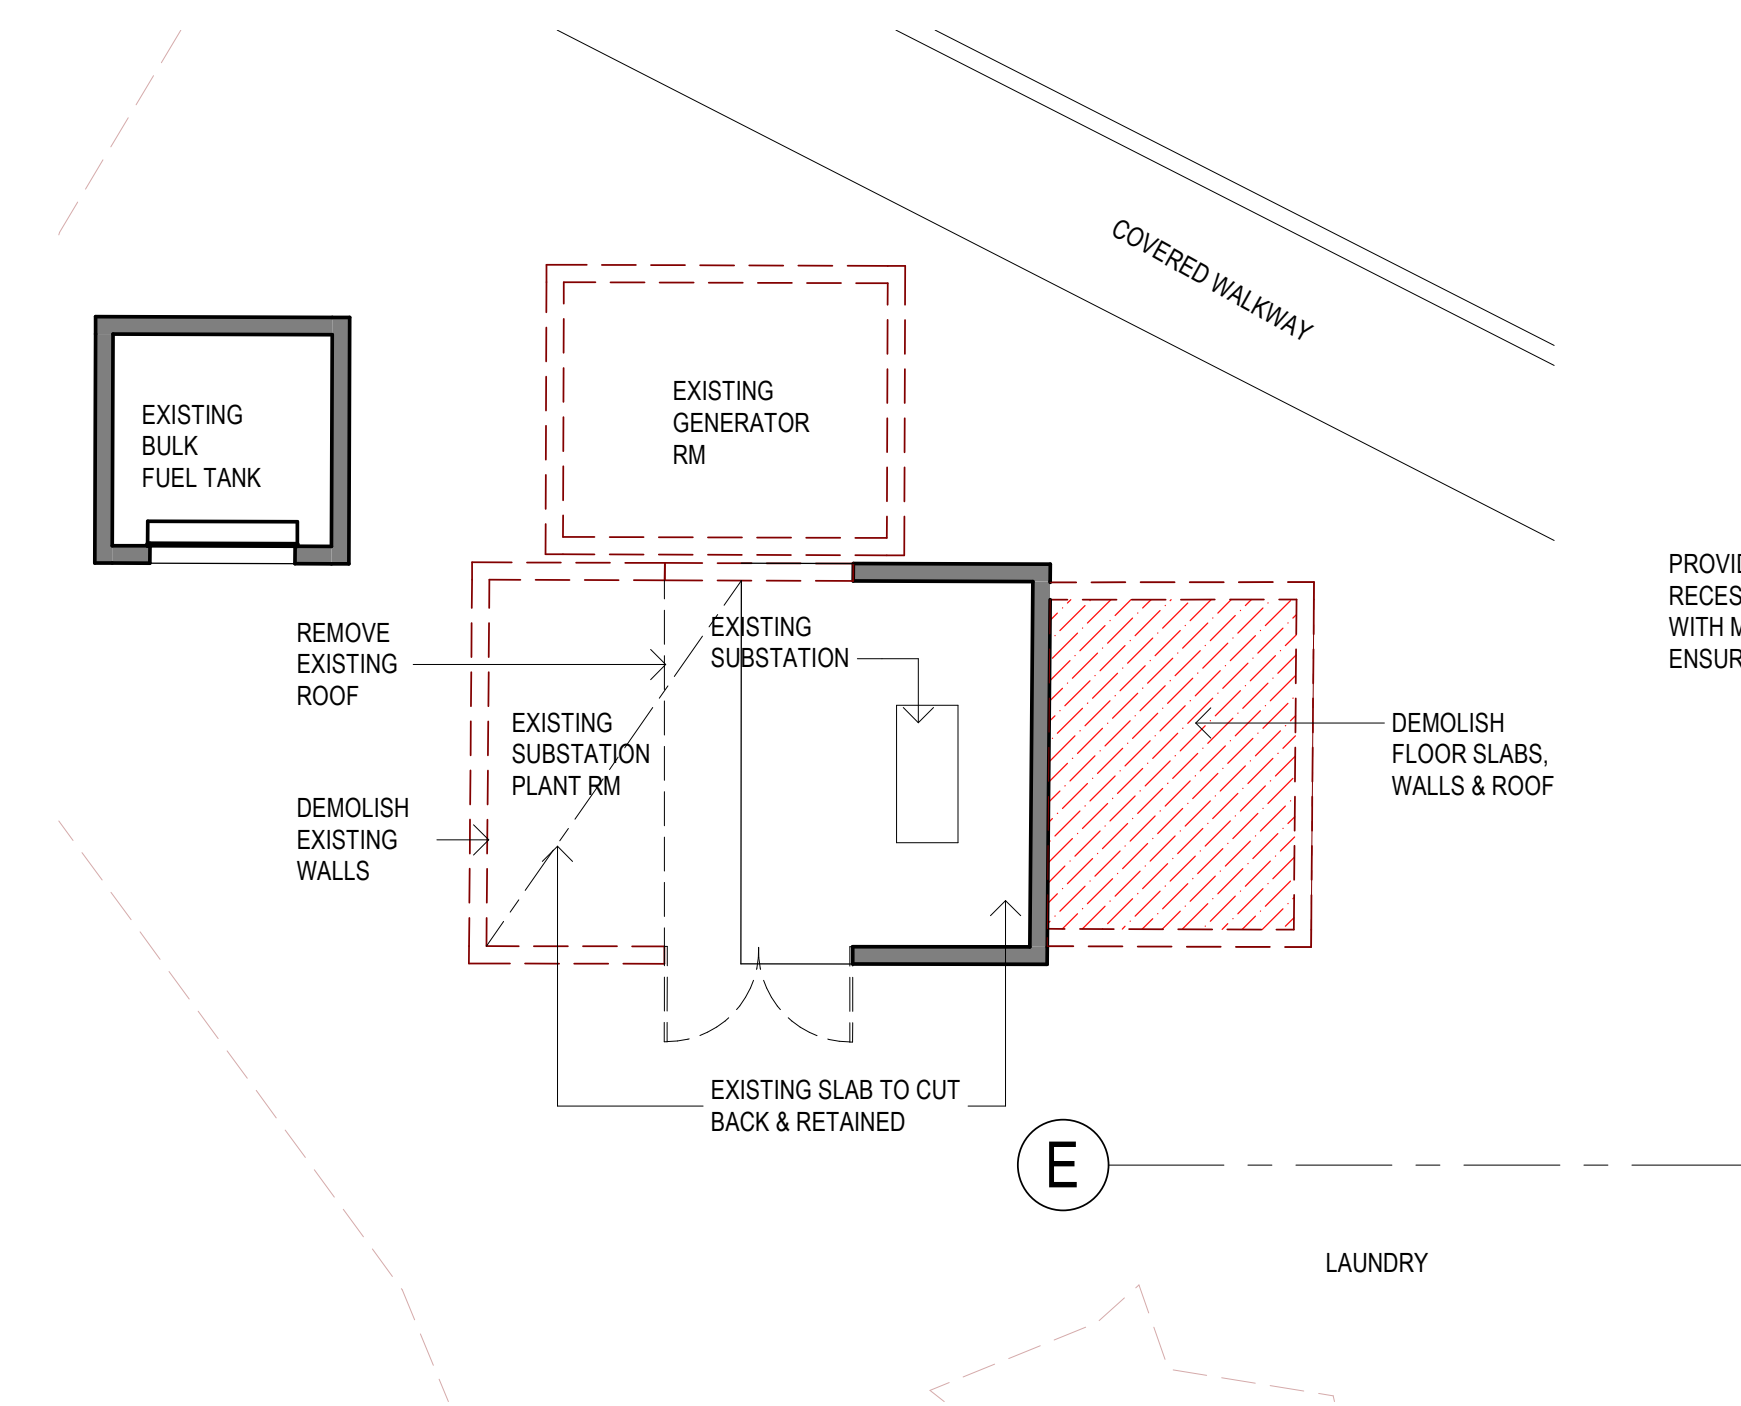

7 DD SITE PLAN 100 - DEMO EXISTING MSB
13/000-AR-001-SITE REF 1 1:100

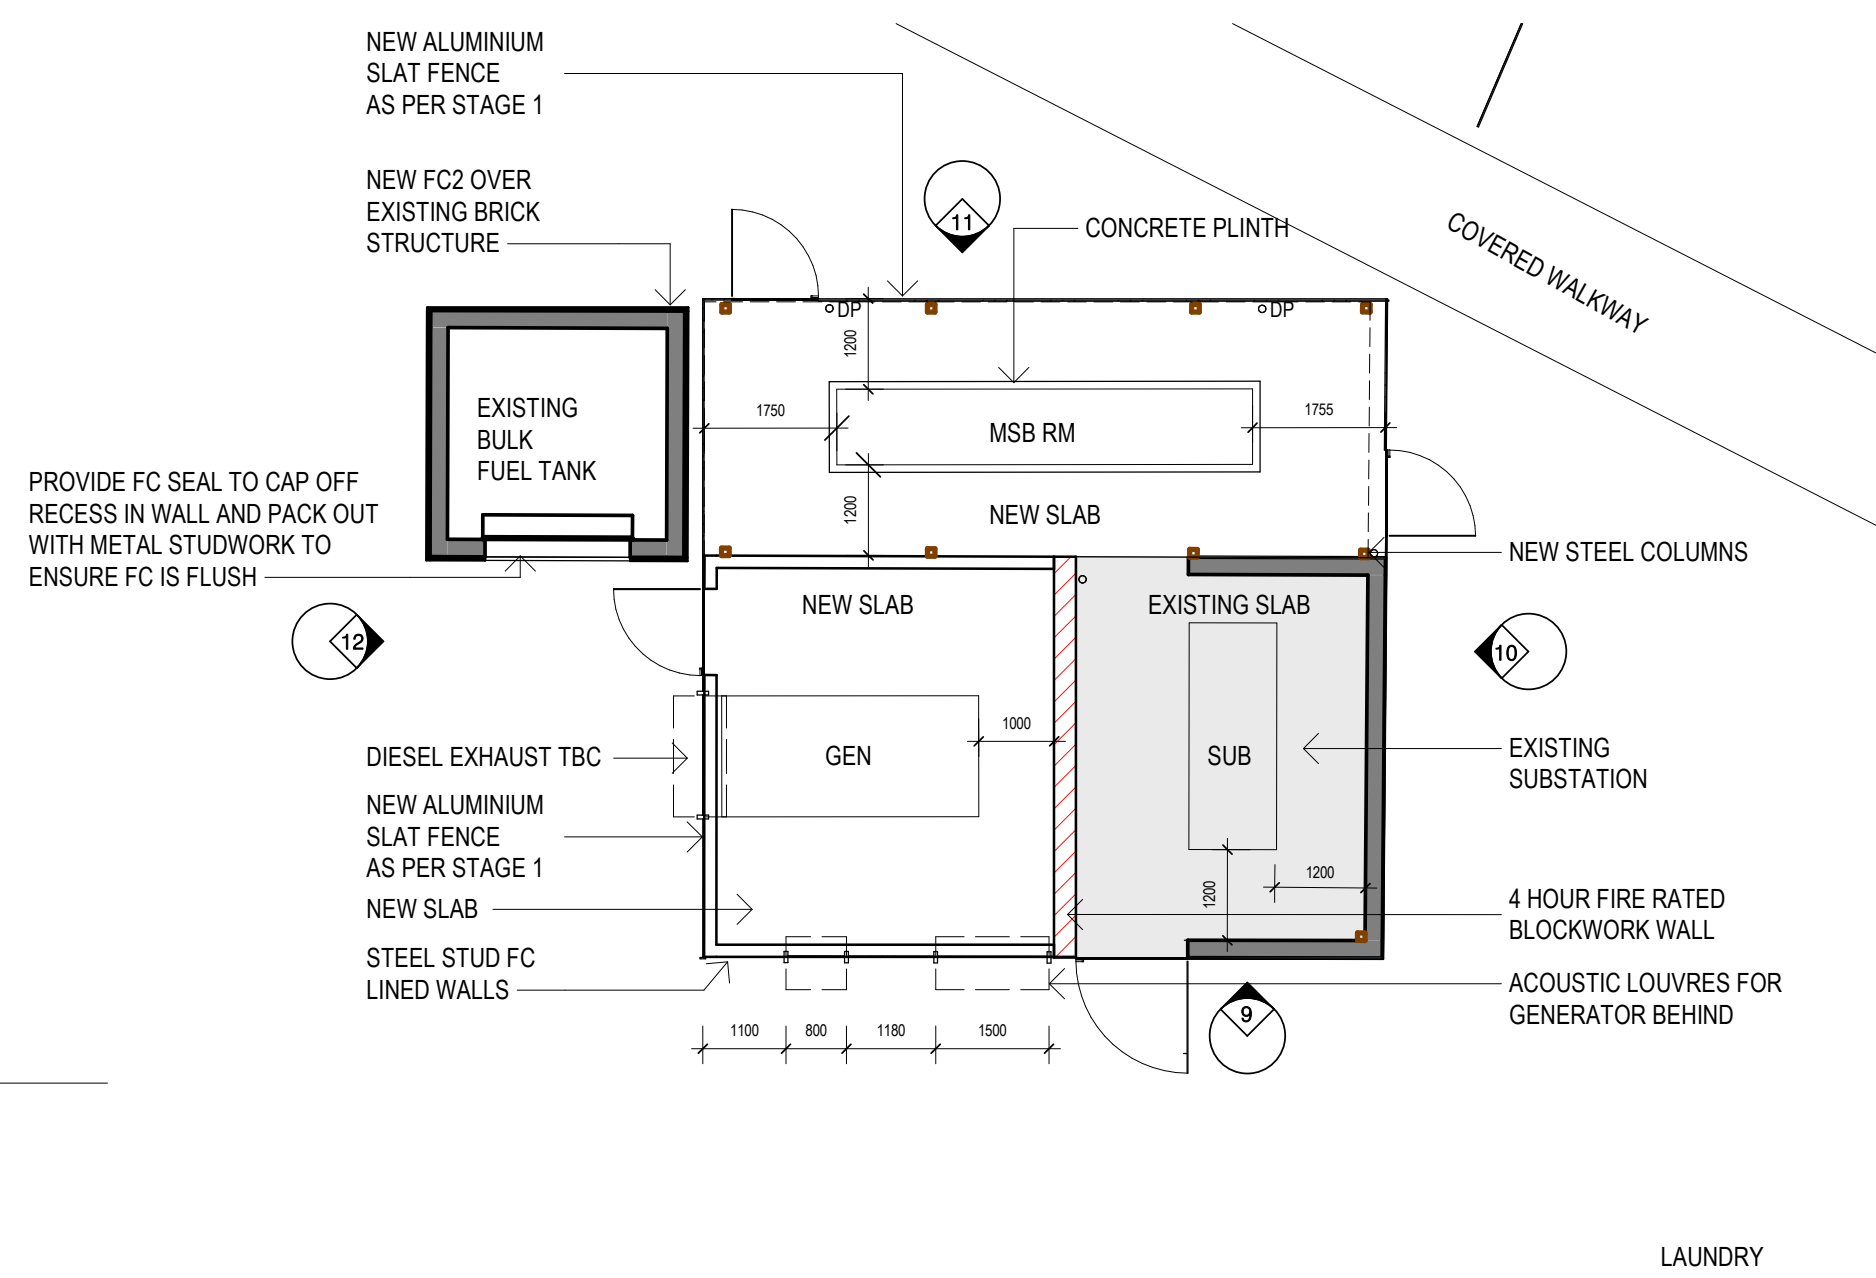

8 DD SITE PLAN 100 - PROPOSED MSB
13/000-AR-001-SITE REF 1 1:100

NSW Health
GOVERNMENT Infrastructure

DETERMINED – APPROVAL

REF Approval No: 08/2023

Date: 24/2/2023

Signed by: *20309*