



LOT 1 DP780801 & LOT 1 DP737576 PRINCES HIGHWAY / WINDWARD WAY MILTON

REVISION TABLE REVISION F DATED 23.07.20

- SHEET L01 - EXISTING VEGETATION**
- * updated APZ zones (as supplied by Travers Bushfire & Ecology)
 - * added Vegetation Impact Areas map (as supplied by Cumberland Ecology)
 - * additional notation regarding trees to be retained
 - * updating of tree inventory table
 - * added notation re power supply
- SHEET L02 - LANDSCAPE OBJECTIVES**
- * revision of plant species list as per Council comments
 - * updated APZ zones
 - * revision of Landscape Objectives categories to meet requirements of APZ, in particular:
 - Zone "L" - APZ Protection Area - Managed Parkland to Windward Way frontage
 - Zone "L" - APZ Protection Area - Managed Parkland to north of Apartment Buildings
 - Zone "M" - MUSR - EEC Area to NE of site
 - * updated plan to include accessible path system (as supplied by Access Consultant)
 - * revision of floor levels to Apartment Buildings to match accessibility recommendations
 - * revision of general notations as necessary
- SHEET L03 - CONCEPT MASTERPLAN - SOUTH**
- * updated APZ zones
 - * updated plan to include accessible path system (as supplied by Access Consultant)
 - * revision of street tree planting following path design updates
 - * revision of indicative planting to new and revised APZ zones
 - * revision of general notations as necessary
- SHEET L04 - CONCEPT MASTERPLAN - WEST**
- * updated APZ zones
 - * updated plan to include accessible path system (as supplied by Access Consultant)
 - * revision of street tree planting following path design updates
 - * revision of indicative planting to new and revised APZ zones
 - * revision of general notations as necessary
- SHEET L05 - CONCEPT MASTERPLAN - EAST**
- * updated APZ zones
 - * updated plan to include accessible path system (as supplied by Access Consultant)
 - * revision of street tree planting following path design updates
 - * revision of indicative planting to new and revised APZ zones
 - * revision of general notations as necessary
- SHEET L06 - minor changes to plant images where required**
- SHEET L07 - minor changes to plant images where required**
- SHEET L08 - minor changes to plant images where required**
- SHEET L09 - minor changes to plant images where required**
- SHEET L10 -**
- * updated "Bushfire Zone Requirements within Asset Protection Zones" to reflect requirements of RFS Terms of Approval dated 19th May 2020
 - * updated plan to include accessible path system (as supplied by Access Consultant)revision of general notations to typical sections as necessary to reflect APZ changes and path update information

F	REVISED DA ISSUE	23.07.20
E	REVISED DA ISSUE	28.08.19
D	REVISED DRIVEWAY ENTRANCE	08.10.18
C	REVISED DA ISSUE	18.04.18
B	REVISED DA ISSUE	12.05.17
A	DA ISSUE	25.11.16
Rev. no.	Description:	Date:
ARBORIST:	ALLIED TREE CONSULTANCY	
SURVEY:	RYGATE & WEST	
HYDRAULIC:	SAMANA BLUE ENGINEERING	
ARCHITECT:	STEPHEN JONES ASSOCIATES	
CLIENT:	ANNSCA PROPERTY GROUP P/L	



ZENITH
Landscape Designs
19 Araluen Place Sutherland
Ph: 95455200 Fax: 95455300
E: info@zenithlandscapes.com.au

LOT 1 DP780801 & LOT 1 DP737576
PRINCES HIGHWAY / WINDWARD WAY
MILTON
MILTON MEADOWS

TITLE:COVER PAGE

STATUS:DA

SCALES:1:1000

DRAWN:MAG

SHEET:



REVISION:

CHECKED:MFG

DRAWING No:16-3351

F

DATE:14.11.16

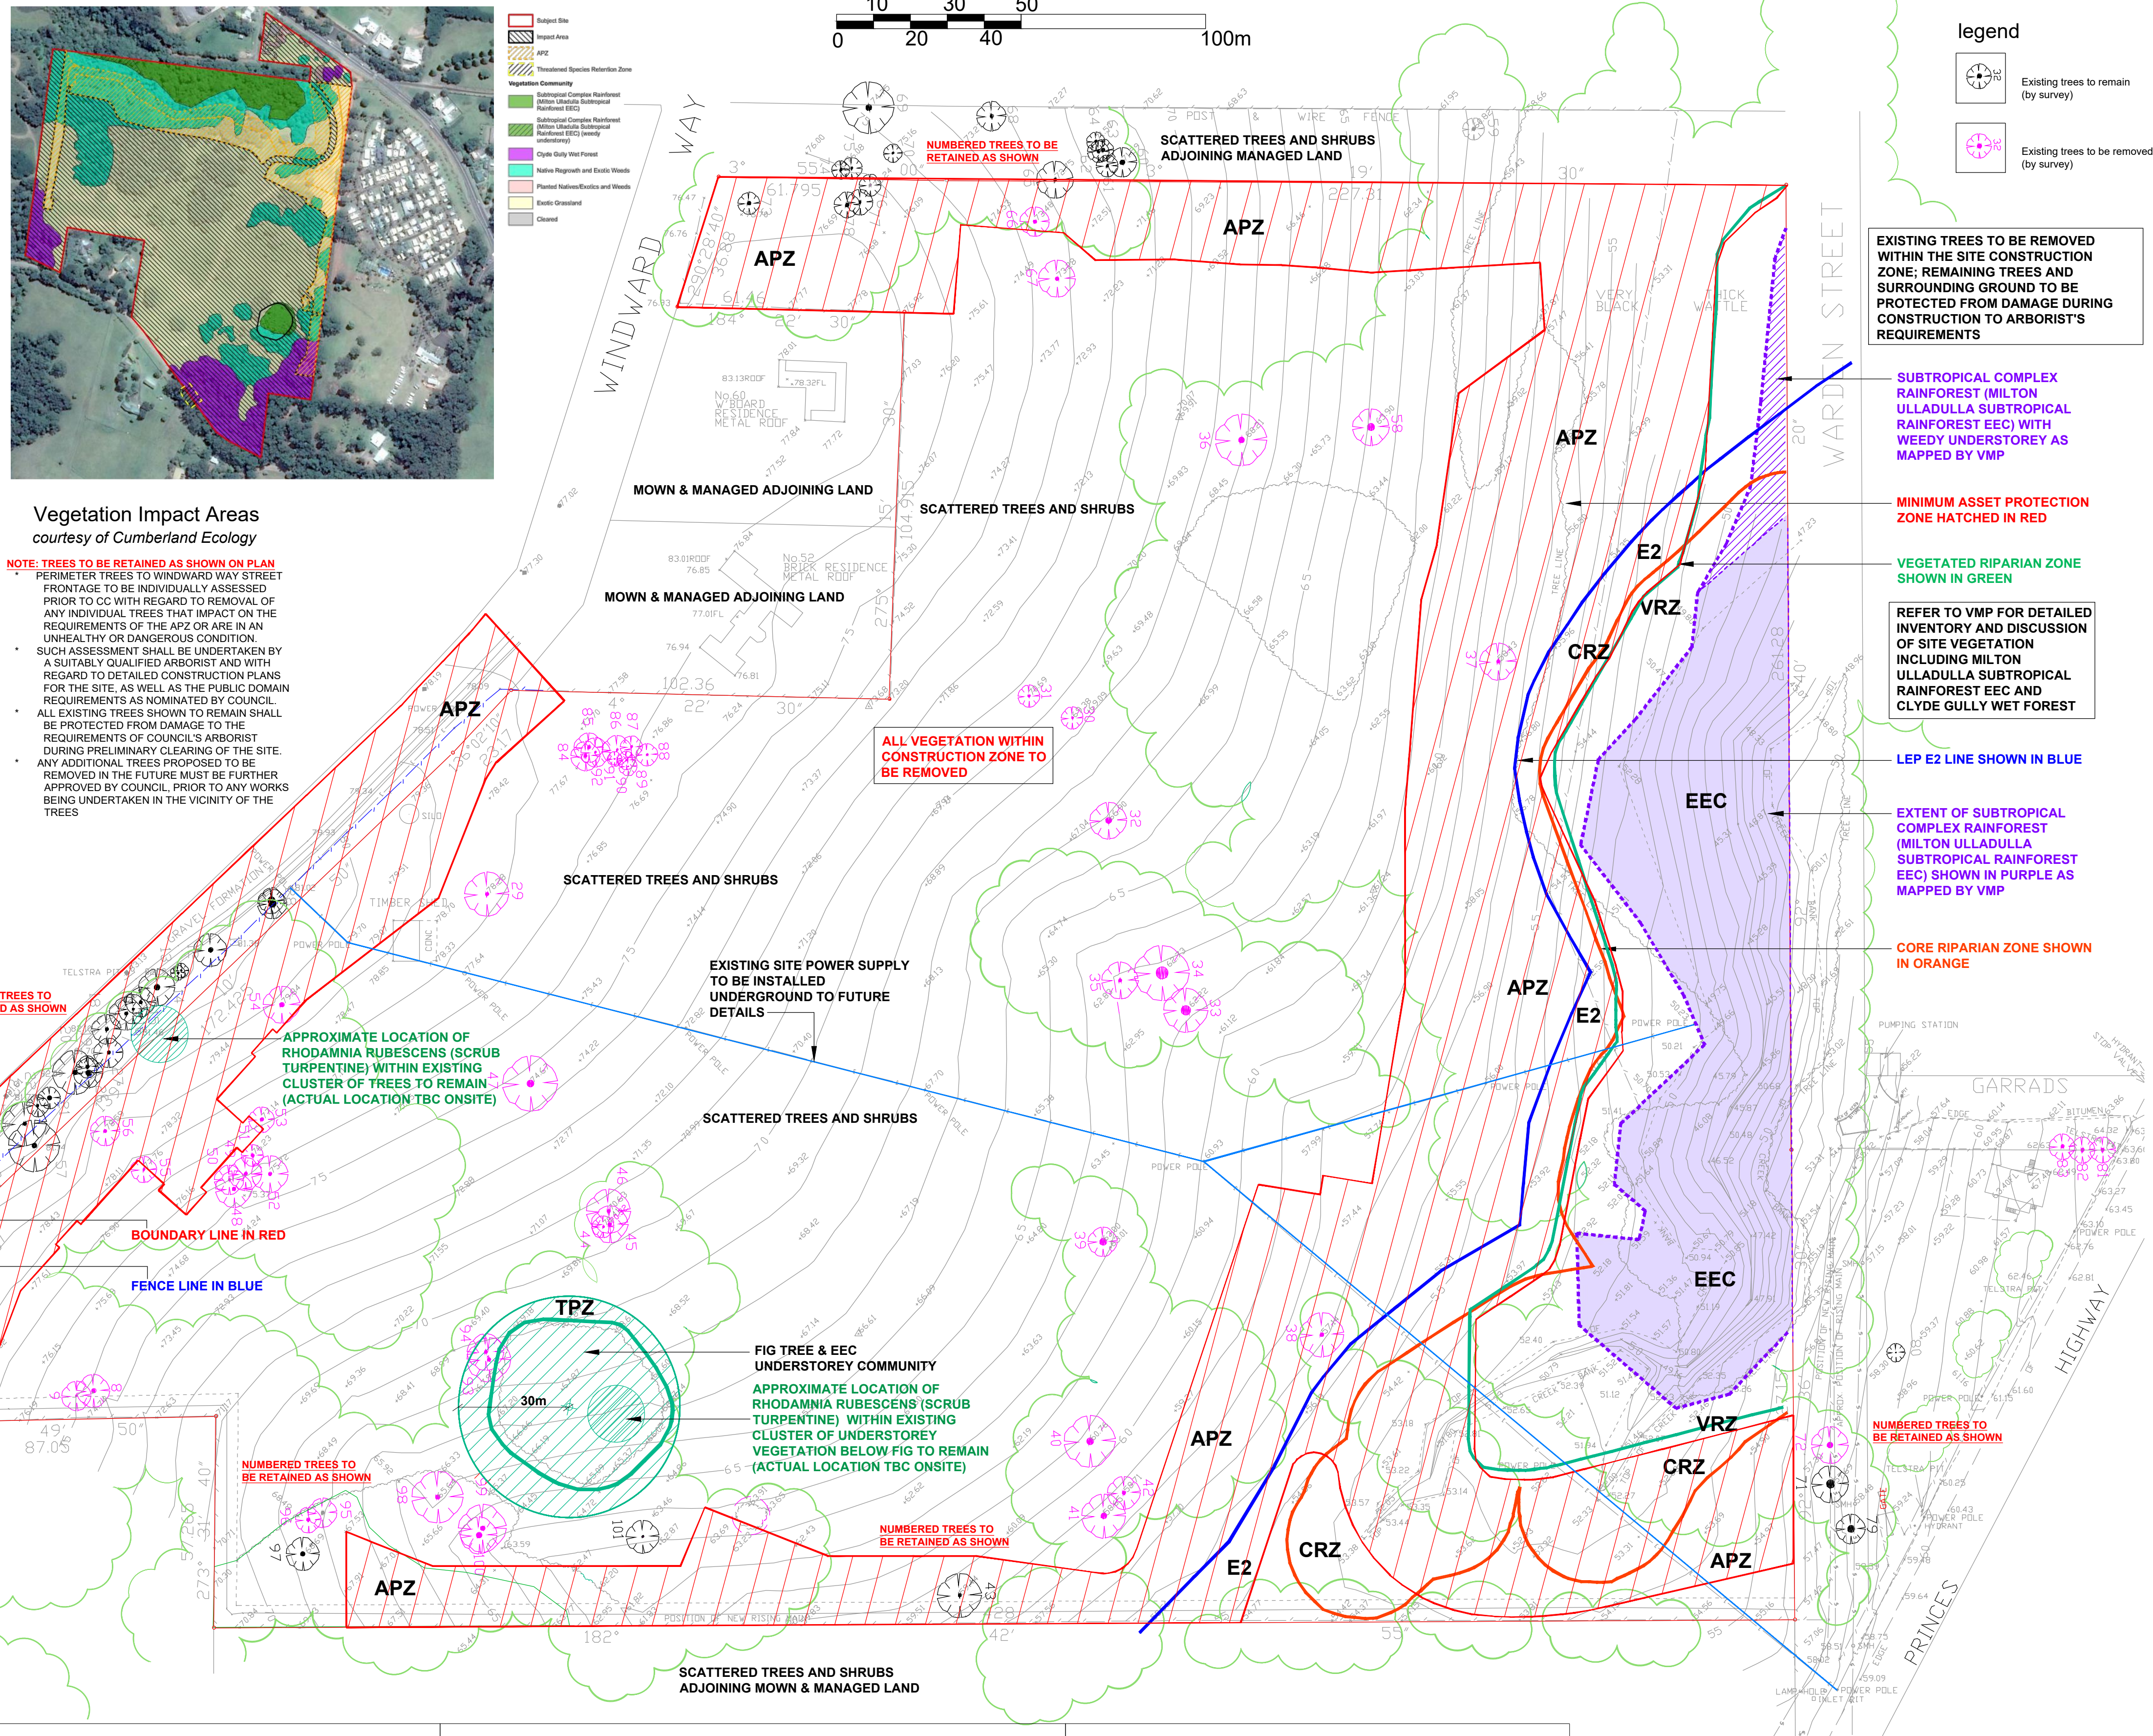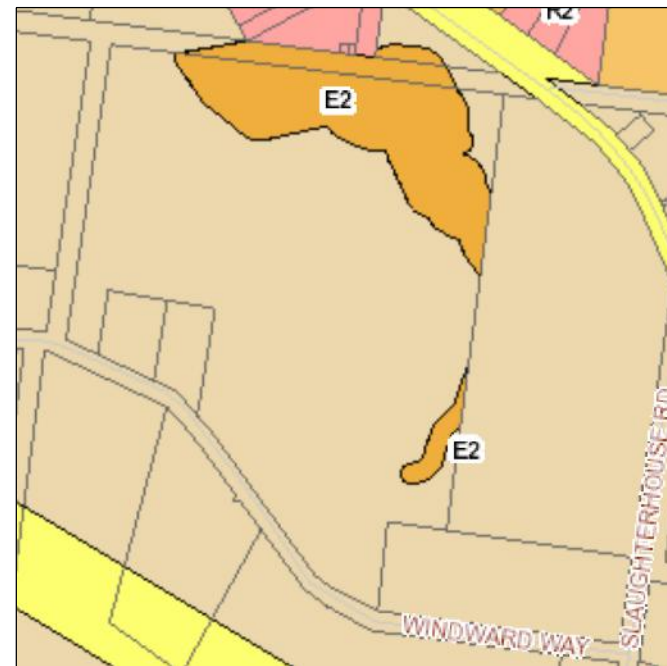

TREE INVENTORY

(as prepared by surveyor)

No.	DESCRIPTION	DIA.	SPREAD	HEIGHT
1	BLACKBUTT	0.7	7	12
2	GUM	0.7	6	10
3	GUM	0.95	5	12
4	GUM	0.4	4	8
5	GUM	0.8	8	9
6	GUM	0.6	8	10
7	GUM	0.25	6	8
8	GUM	1.1	8	15
9	GUM	0.4	8	8
10	ACACIA	0.2	4	4
11	GUM	1.2	9	5
12	GUM	0.3	4	12
13	GUM	0.4	5	7
14	GUM	1.5	10	13
15	GUM	0.8	8	5
16	GUM	0.4	4	6
17	GUM	0.9	9	11
18	GUM	0.9	6	10
19	GUM	0.9	6	12
20	GUM	1.1	12	10
21	GUM	1.1	6	12
22	GUM	0.6	6	12
23	GUM	0.9	12	12
24	GUM	1.3	10	10
25	GUM	0.8	8	8
26	GUM	1.4	8	12
27	GUM	0.9	8	10
28	2*GUMS	0.2	7	8
29	CDRAL	0.8	12	6
30	TREE	0.5	6	6
31	TREE	0.5	6	6
32	TREE	1.6	10	8
33	TREE	2.5	12	12
34	TREE	3.3	15	15
35	TREE	0.8	10	8
36	TREE	1.6	14	14
37	TREE	1.8	10	8
38	TREE	1.0	10	8
39	TREE	1.8	8	10
40	TREE	1.7	14	10
41	TREE	1.6	12	12
42	TREE	0.9	9	12
43	TREE	0.7	12	10
44	TREE	0.4	6	8
45	TREE	1.0	12	8
46	TREE	0.9	12	8
47	TREE	1.8	15	12
48	TREE	1.0	10	15
49	TREE	0.7	9	12
50	TREE	0.5	8	10
51	TREE	0.7	6	12
52	TREE	0.9	10	12
53	TREE	0.9	7	12
54	TREE	1.2	10	12
55	TREE	0.6	8	10
56	TREE	0.8	8	14
57	TREE	1.3	14	15
58	TREE	2.0	10	10
59	TREE	0.9	6	7
60	TREE	1.3	8	10
61	TREE	0.6	6	8
62	TREE	0.7	6	10
63	TREE	0.6	10	10
64	TREE	0.5	5	7
65	TREE	0.7	10	7
66	TREE	1.0	8	10
67	TREE	1.6	10	10
68	TREE	0.7	8	12
69	TREE	1.6	14	15
70	TREE	0.4	5	7
71	TREE	2.2	10	12
72	TREE	1.5	10	10
73	GUM	1.0	6	10
74	ACACIA	0.6	5	8
75	ACACIA	0.5	6	5
76	ACACIA	0.6	6	8
77	ACACIA	0.6	7	8
78	TREE	1.0	7	8
79	TREE	1.9	8	10
80	TREE	0.2	5	5
81	PINE	0.8	7	4
82	PINE	0.8	7	4
83	PINE	0.8	7	4
84	CDRAL	0.8	7	4
85	CDRAL	0.7	8	7
86	CDRAL	0.4	8	6
87	CDRAL	0.4	6	6
88	CDRAL	0.4	6	4
89	CDRAL	0.3	5	5
90	CDRAL	0.3	5	5
91	CDRAL	0.3	4	4
92	CDRAL	0.4	8	7
93	GUM	0.9	12	10
94	GUM	0.7	10	14
95	GUM	0.9	8	16
96	GUM	0.8	7	14
97	GUM	1.2	9	14
98	GUM	1.1	14	12
99	GUM	1.2	13	12
100	GUM	1.4	12	12
101	GUM	0.4	2	8

F	REVISED DA ISSUE	23.07.20
E	REVISED DA ISSUE	28.08.19
D	REVISED DRIVEWAY ENTRANCE	08.10.18
C	REVISED DA ISSUE	18.04.18
B	REVISED DA ISSUE	12.05.17
A	DA ISSUE	25.11.16
Rev. no.	Description:	Date:
ARBORIST:	ALLIED TREE CONSULTANCY	
SURVEY:	RYGATE & WEST	
HYDRAULIC:	SAMANA BLUE ENGINEERING	
ARCHITECT:	STEPHEN JONES ASSOCIATES	
CLIENT:	ANNSCA PROPERTY GROUP P/L	

 ZENITH Landscape Designs			
19 Araluen Place Sutherland Ph:95455200 Fax:95455300 E: info@zenithlandscapes.com.au			
LOT 1 DP780801 & LOT 1 DP737576 PRINCES HIGHWAY / WINDWARD WAY MILTON MILTON MEADOWS			
TITLE:		EXISTING VEGETATION	
STATUS:		DA	SCALES: 1:1000
DRAWN: MAG		SHEET: I OF 10	
CHECKED: MFG		DRAWING No.	
DATE: 14.11.16		46-3351 L01 F	



SAMPLE IMAGES



Milton town character



Milton town character



community parkland



street trees - main road



street frontages - secondary roads



silo landmark set in parkland



feature entry gardens




carpark gardens





residential care courtyards





residential care courtyards

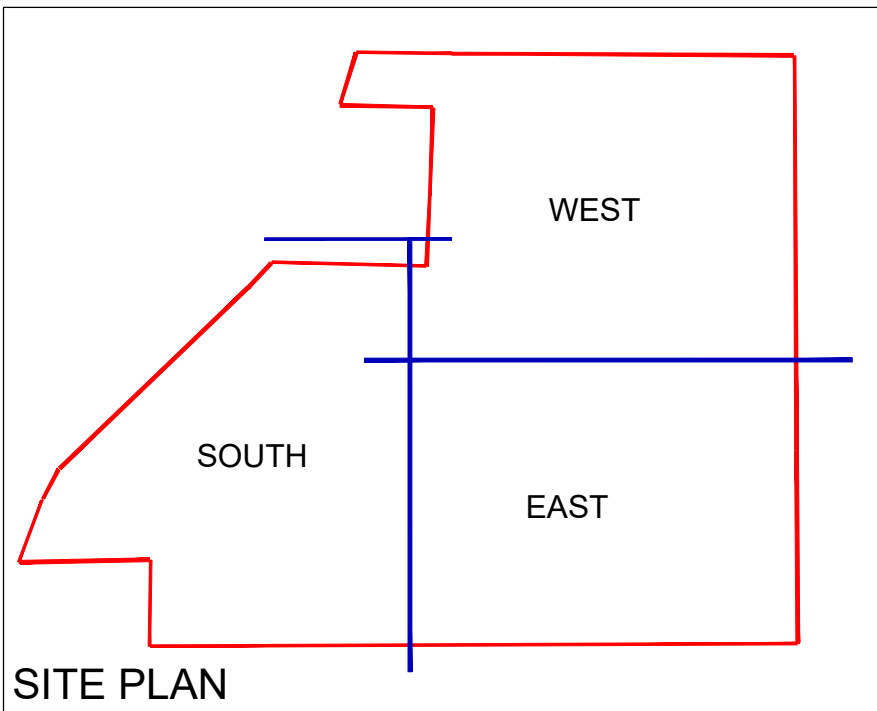

LANDSCAPE MASTERPLAN - SOUTH

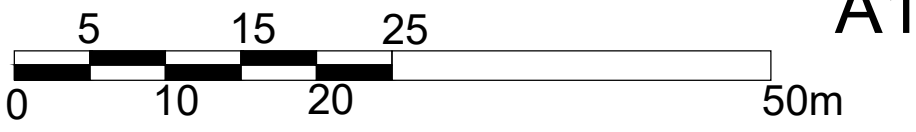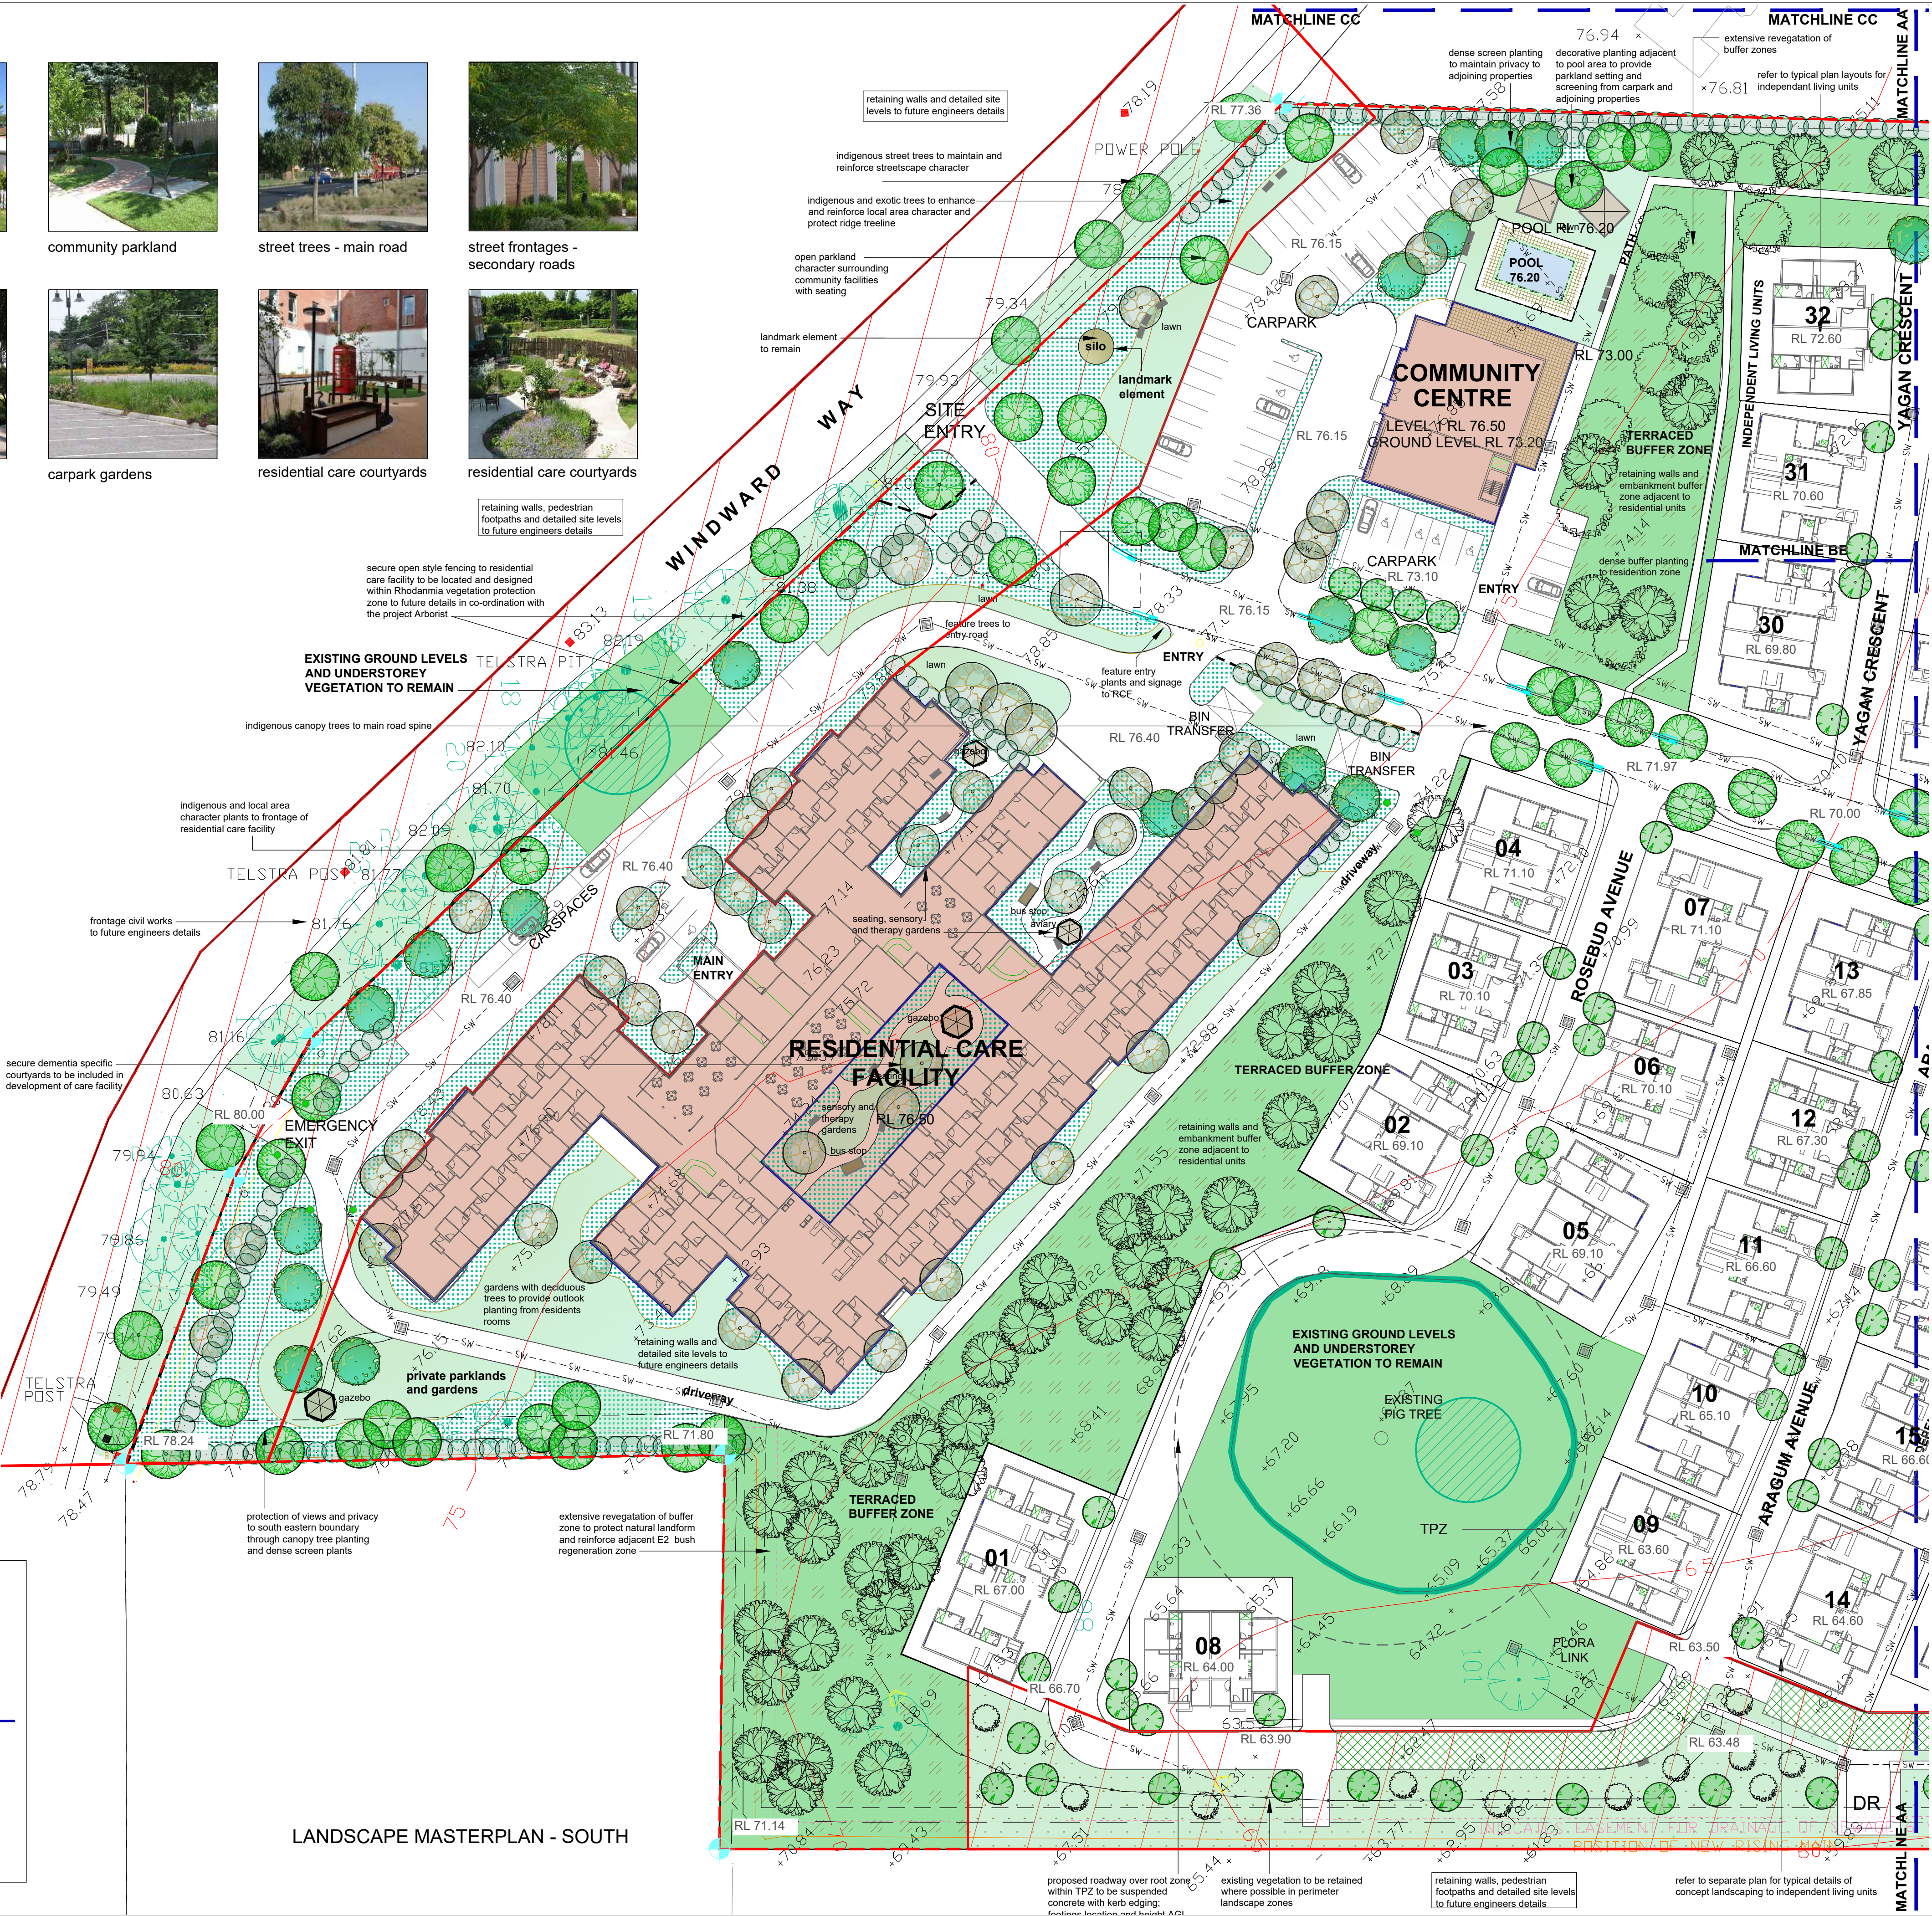

A1

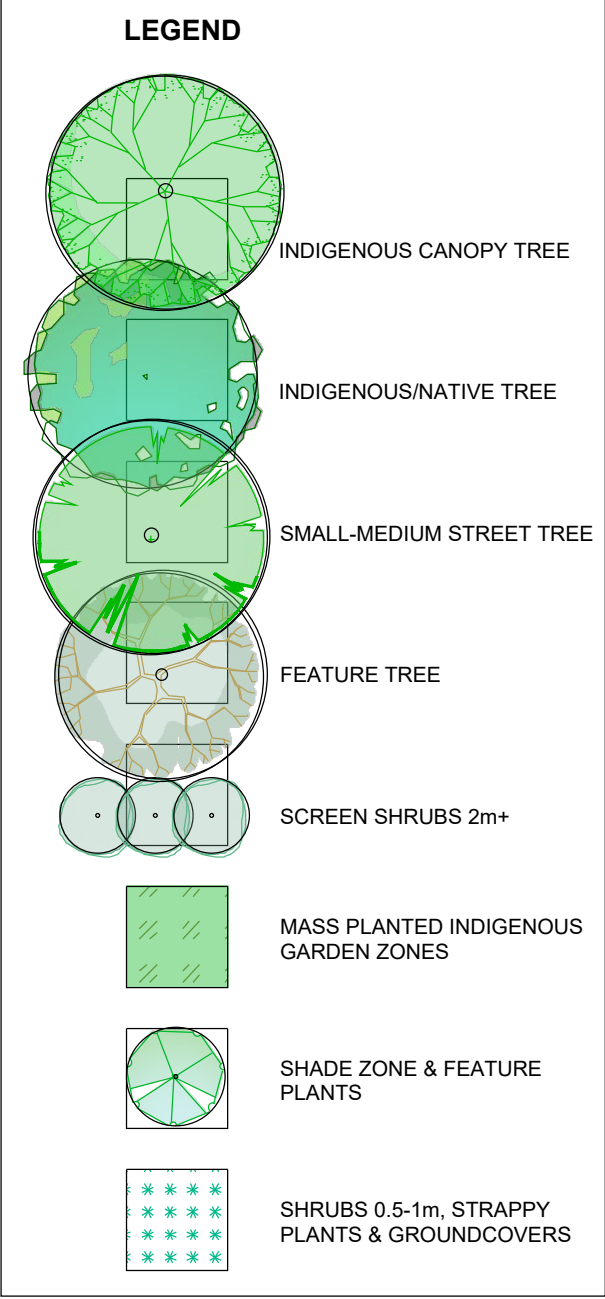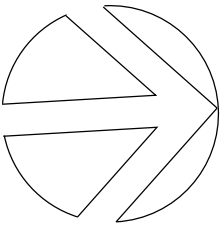

REFER ALSO TO VEGETATION MANAGEMENT PLAN AS PREPARED BY CUMBERLAND ECOLOGY AND BUSHFIRE PROTECTION ASSESSMENT AS PREPARED BY AUSTRALIAN BUSHFIRE PROTECTION PLANNERS P/L FOR PLANTING/VEGETATION MANAGEMENT REQUIREMENTS

DISCLAIMER
Every effort is made to ensure the accuracy of these documents, however they should be thoroughly checked before being issued to any other persons or authority or used for construction purposes. Any inaccuracies, omissions or discrepancies should be referred back to Zenith Landscape Designs immediately.
These drawings may be printed in whole. The drawings and parts thereof remain the intellectual property of Zenith Landscape Designs and may not be used in part or whole for any other purpose without the prior permission of Zenith Landscape Designs.

- NOTES
1. Vehicular pavement, fencing and built structure details shall be to Architect's specification.
 2. All surface and sub-surface drainage requirements shall be to Engineers details.
 3. Numeric dimensions should be taken in preference to scaling.
 4. All dimensions should be checked on-site prior to commencing construction.
 5. Contractors shall verify the location of all site features prior to commencing works.
 6. Soil testing has not been undertaken as part of the preparation of this design; Contractors shall determine the need for soil testing prior to any planting works.
 7. A search of underground services has not been undertaken as part of the preparation of this design; it is recommended that Contractors contact DIAL BEFORE YOU DIG ON 1100 prior to commencing any works.
 8. This plan is to be read in conjunction with the architectural and engineering plans

F	REVISED DA ISSUE	23.07.20
E	REVISED DA ISSUE	28.08.19
D	REVISED DRIVEWAY ENTRANCE	08.10.18
C	REVISED DA ISSUE	18.04.18
B	REVISED DA ISSUE	12.05.17
A	DA ISSUE	25.11.16
Rev. no.	Description:	Date:
ARBORIST:	ALLIED TREE CONSULTANCY	
SURVEY:	RYGATE & WEST	
HYDRAULIC:	SAMANA BLUE ENGINEERING	
ARCHITECT:	STEPHEN JONES ASSOCIATES	
CLIENT:	ANNSCA PROPERTY GROUP P/L	


19 Araluen Place Sutherland
Ph: 95455200 Fax: 95455300
E: info@zenithlandscapes.com.au

LOT 1 DP780801 & LOT 1 DP737576
PRINCES HIGHWAY / WINDWARD WAY
MILTON
MILTON MEADOWS

TITLE: CONCEPT MASTERPLAN
STATUS: DA
DRAWN: MAG
CHECKED: MFG
DATE: 14.11.16

SCALES: 1:500
SHEET: 3 OF 10
DRAWING No: 16-3351 L03

REVISION: F

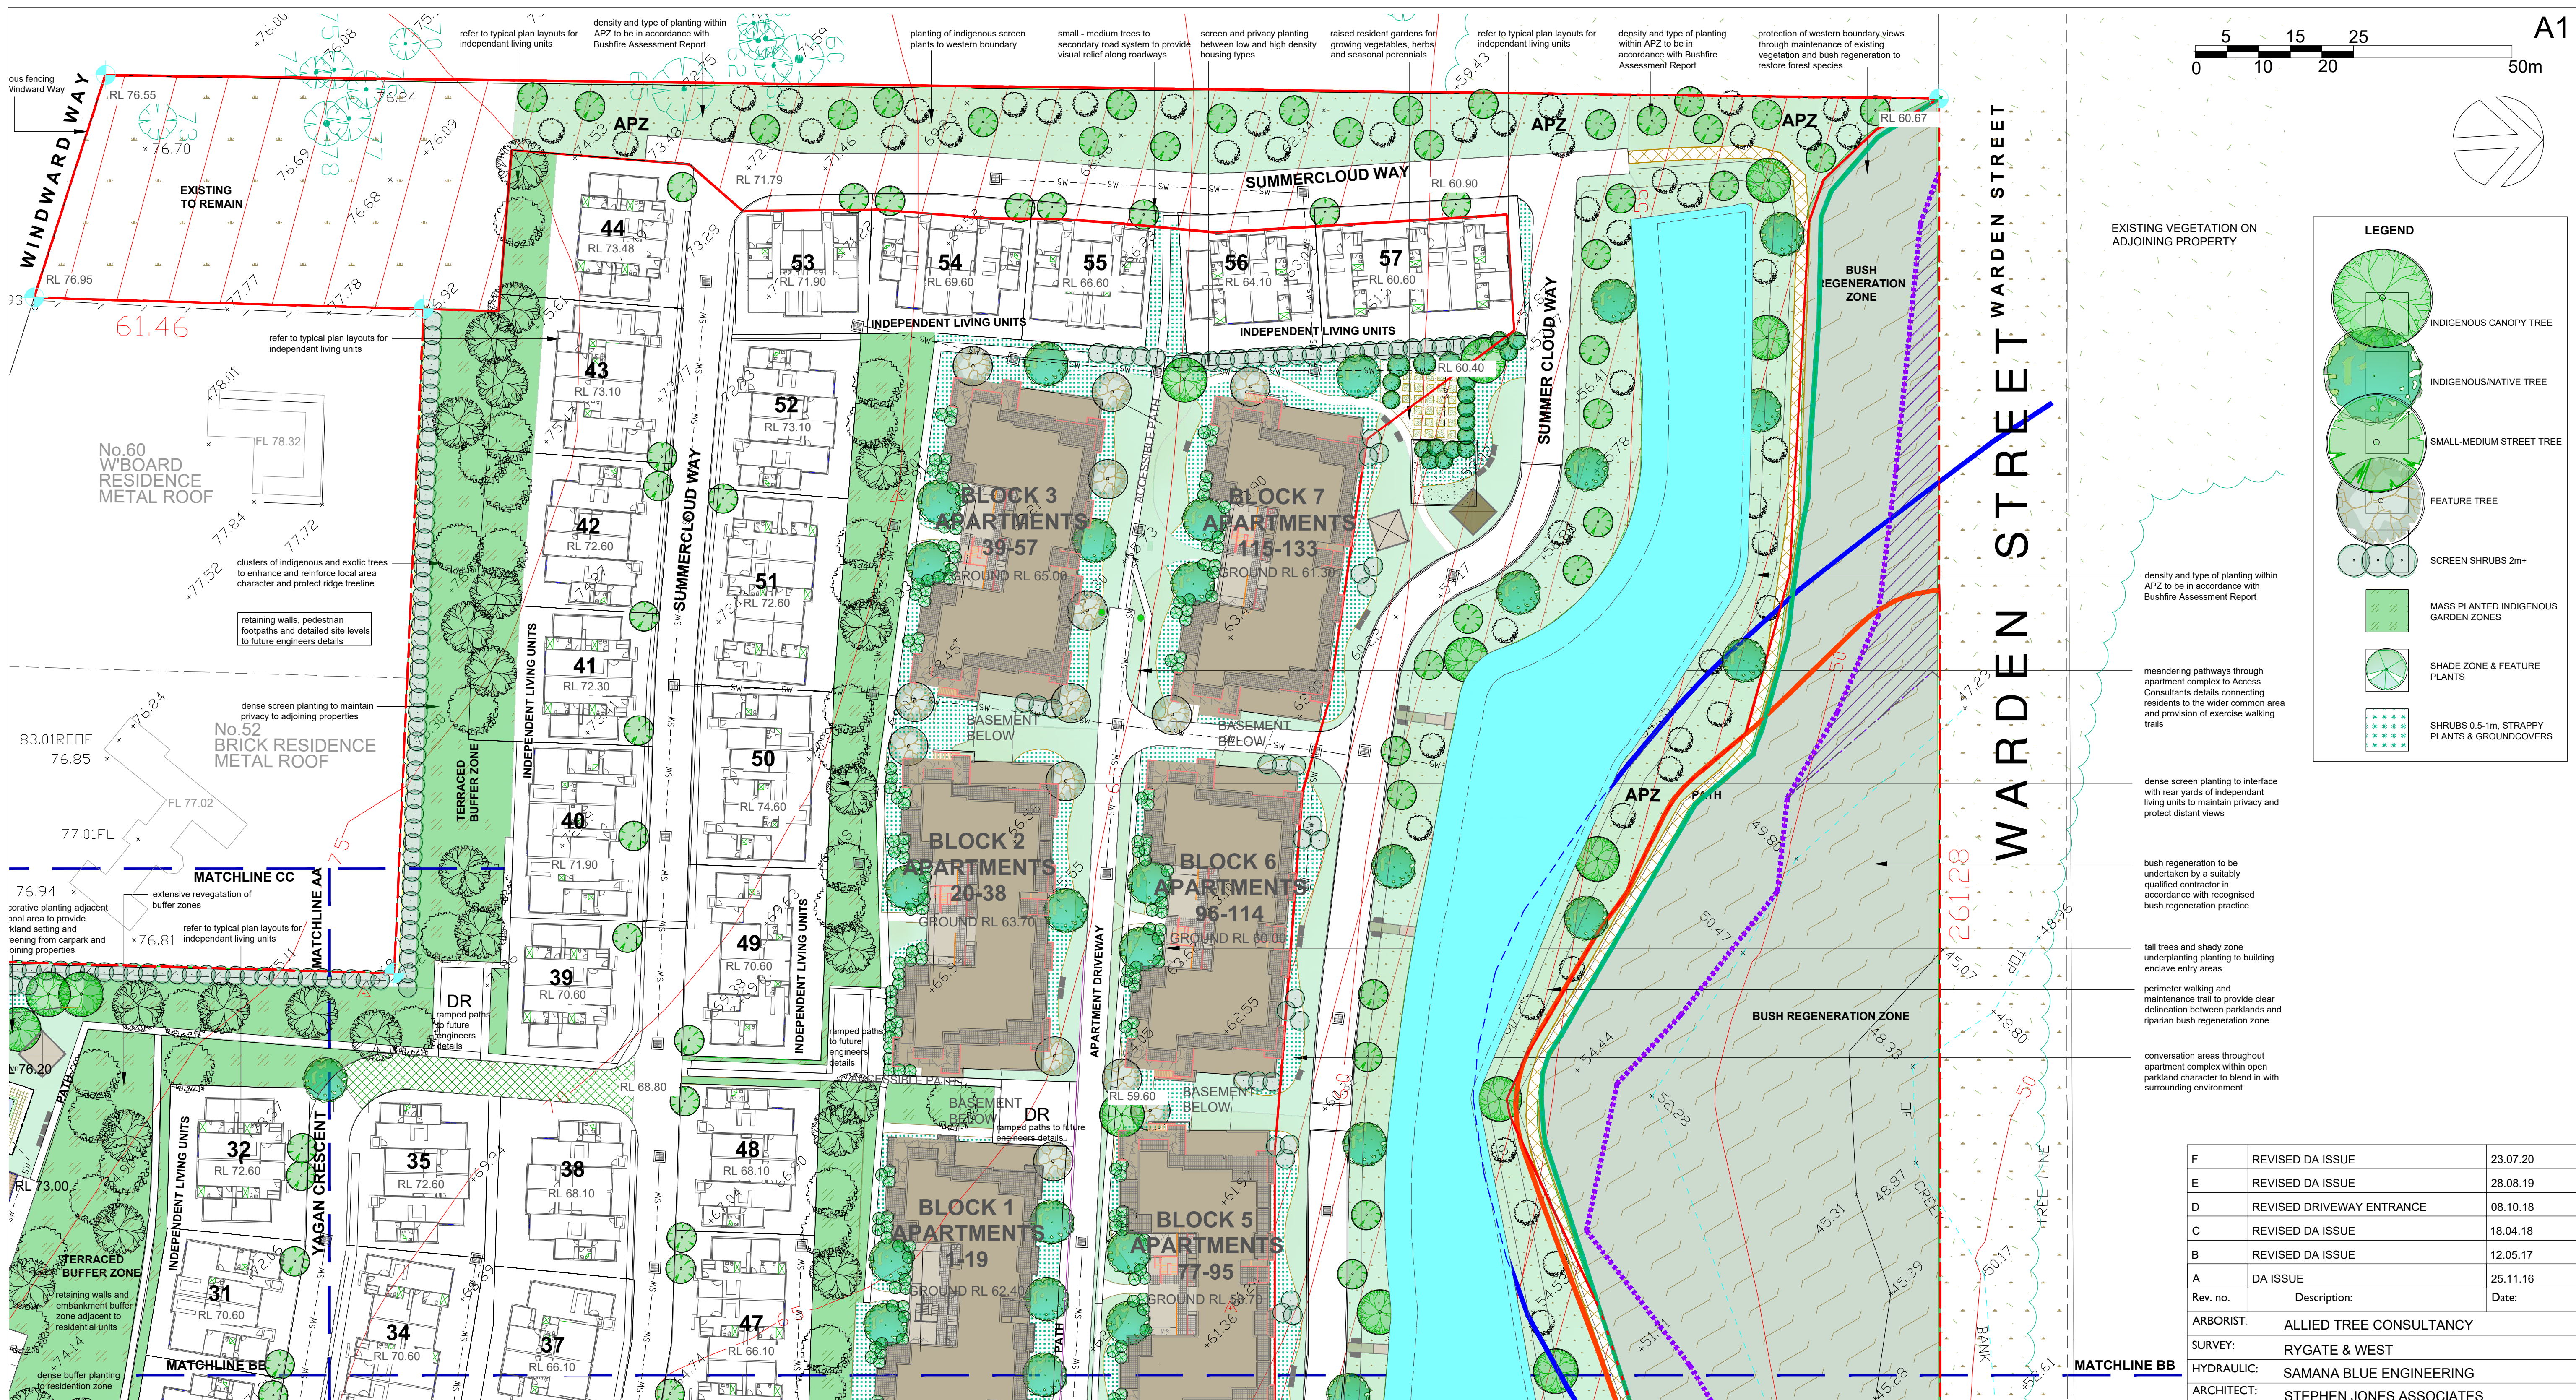

LANDSCAPE MASTERPLAN - WEST

SAMPLE IMAGES



apartment gardens



native gardens



native gardens




community gardens



bushland tracks



open space parkland

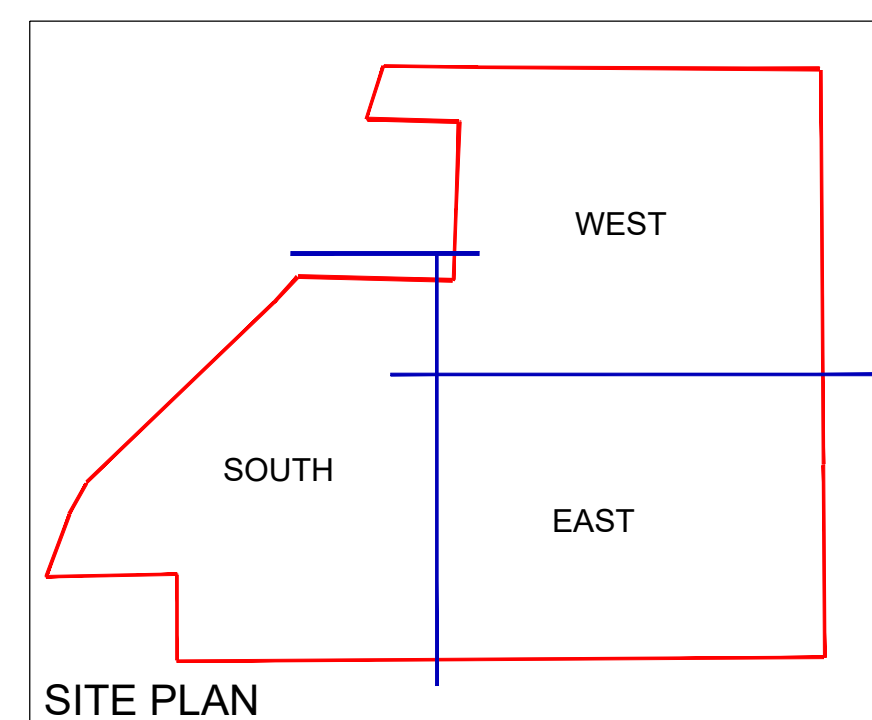

REFER ALSO TO VEGETATION MANAGEMENT PLAN AS PREPARED BY CUMBERLAND ECOLOGY AND BUSHFIRE PROTECTION ASSESSMENT AS PREPARED BY AUSTRALIAN BUSHFIRE PROTECTION PLANNERS P/L FOR PLANTING/VEGETATION MANAGEMENT REQUIREMENTS

DISCLAIMER
Every effort is made to ensure the accuracy of these documents, however they should be thoroughly checked before being issued to any other persons or authority or used for construction purposes. Any inaccuracies, omissions or discrepancies should be referred back to Zenith Landscape Designs immediately.

These drawings may be printed in whole. The drawings and parts thereof remain the intellectual property of Zenith Landscape Designs and may not be used in part or whole for any other purpose without the prior permission of Zenith Landscape Designs.

NOTES

1. Vehicular pavement, fencing and built structure details shall be to Architect's specification.
2. All surface and sub-surface drainage requirements shall be to Engineers details.
3. Numeric dimensions should be taken in preference to scaling.
4. All dimensions should be checked on-site prior to commencing construction.
5. Contractors shall verify the location of all site features prior to commencing works.
6. Soil testing has not been undertaken as part of the preparation of this design; Contractors shall determine the need for soil testing prior to any planting works.
7. A search of underground services has not been undertaken as part of the preparation of this design; it is recommended that Contractors contact DIAL BEFORE YOU DIG ON 1100 prior to commencing any works.
8. This plan is to be read in conjunction with the architectural and engineering plans



F	REVISED DA ISSUE	23.07.20
E	REVISED DA ISSUE	28.08.19
D	REVISED DRIVEWAY ENTRANCE	08.10.18
C	REVISED DA ISSUE	18.04.18
B	REVISED DA ISSUE	12.05.17
A	DA ISSUE	25.11.16
Rev. no.	Description:	Date:
ARBORIST:	ALLIED TREE CONSULTANCY	
SURVEY:	RYGATE & WEST	
HYDRAULIC:	SAMANA BLUE ENGINEERING	
ARCHITECT:	STEPHEN JONES ASSOCIATES	
CLIENT:	ANNSCA PROPERTY GROUP P/L	



19 Araluen Place Sutherland
Ph: 95455200 Fax: 95455300
E: info@zenithlandscapes.com.au

LOT 1 DP780801 & LOT 1 DP737576
PRINCES HIGHWAY / WINDWARD WAY
MILTON
MILTON MEADOWS

TITLE: CONCEPT MASTERPLAN			
STATUS: DA		SCALES: 1:500	
DRAWN: MAG		SHEET: 4 OF 10	REVISION:
CHECKED: MFG		DRAWING No.	F
DATE: 14 11 16		16-3351 L04	

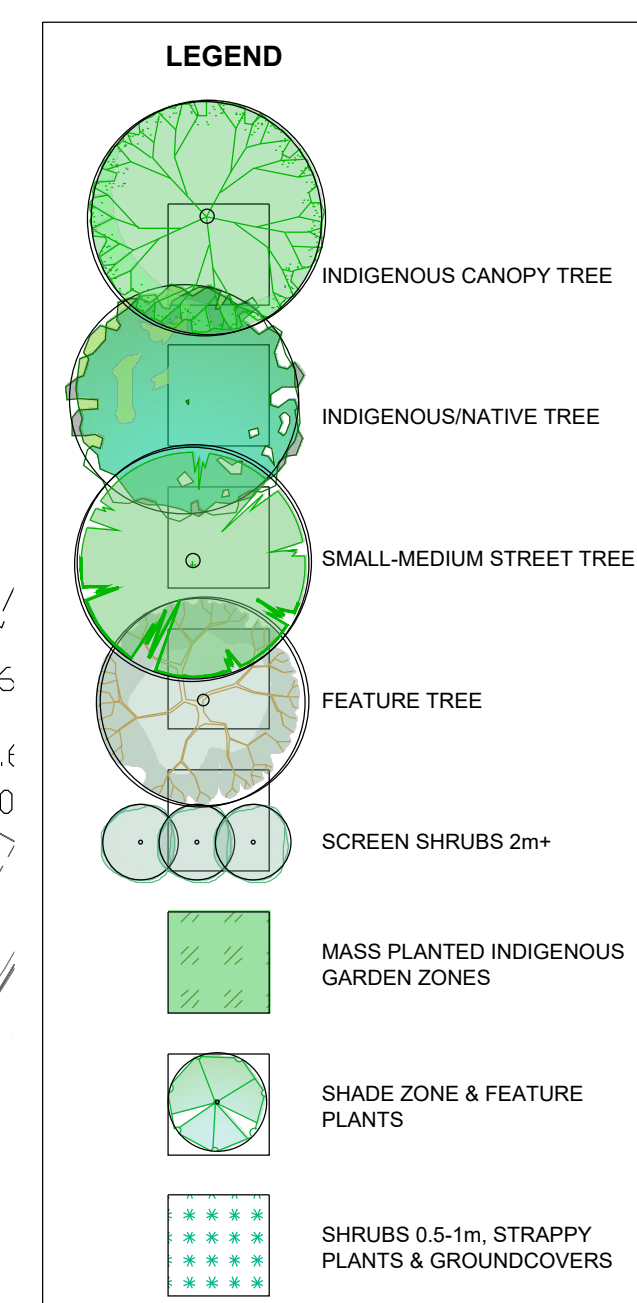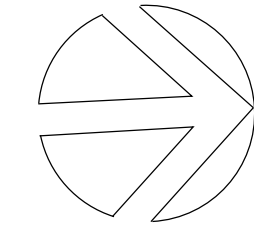

REFER ALSO TO VEGETATION MANAGEMENT PLAN AS PREPARED BY CUMBERLAND ECOLOGY AND BUSHFIRE PROTECTION ASSESSMENT AS PREPARED BY AUSTRALIAN BUSHFIRE PROTECTION PLANNERS P/L FOR PLANTING/VEGETATION MANAGEMENT REQUIREMENTS


DISCLAIMER Every effort is made to ensure the accuracy of these documents, however they should be thoroughly checked before being issued to any other persons or authority or used for construction purposes. Any inaccuracies, omissions or discrepancies should be referred back to Zenith Landscape Designs immediately.

These drawings maybe printed in whole. The drawings and parts thereof remain the intellectual property of Zenith Landscape Designs and may not be used in part or whole for any other purpose without the prior permission of Zenith Landscape Designs.

NOTES

1. Vehicular pavement, fencing and build structure details shall be to Architect's specification.
2. All surface and sub-surface drainage requirements shall be to Engineers detail.
3. Numeric dimensions should be taken in preference to scaling.
4. All dimensions should be checked on-site prior to commencing construction.
5. Contractors shall verify the location of all site features prior to commencing work. If any existing has not been undertaken as part of the preparation of this design, Contractors shall determine the need for soil testing prior to any planting works.
6. A search of underground services has not been undertaken as Contractors part of the preparation of this design; it is recommended that Contractors contact DIAL BEFORE YOU DIG ON 1100 prior to commencing any works.
8. This plan is to be read in conjunction with the architectural and engineering plans.

F	REVISED DA ISSUE	23.07.20
E	REVISED DA ISSUE	28.08.19
D	REVISED DRIVEWAY ENTRANCE	08.10.18
C	REVISED DA ISSUE	18.04.18
B	REVISED DA ISSUE	12.05.17
A	DA ISSUE	25.11.16
Rev. no.	Description:	Date:
ARBORIST:	ALLIED TREE CONSULTANCY	
SURVEY:	RYGATE & WEST	
HYDRAULIC:	SAMANA BLUE ENGINEERING	
ARCHITECT:	STEPHEN JONES ASSOCIATES	
CLIENT:	ANNSCA PROPERTY GROUP P/L	

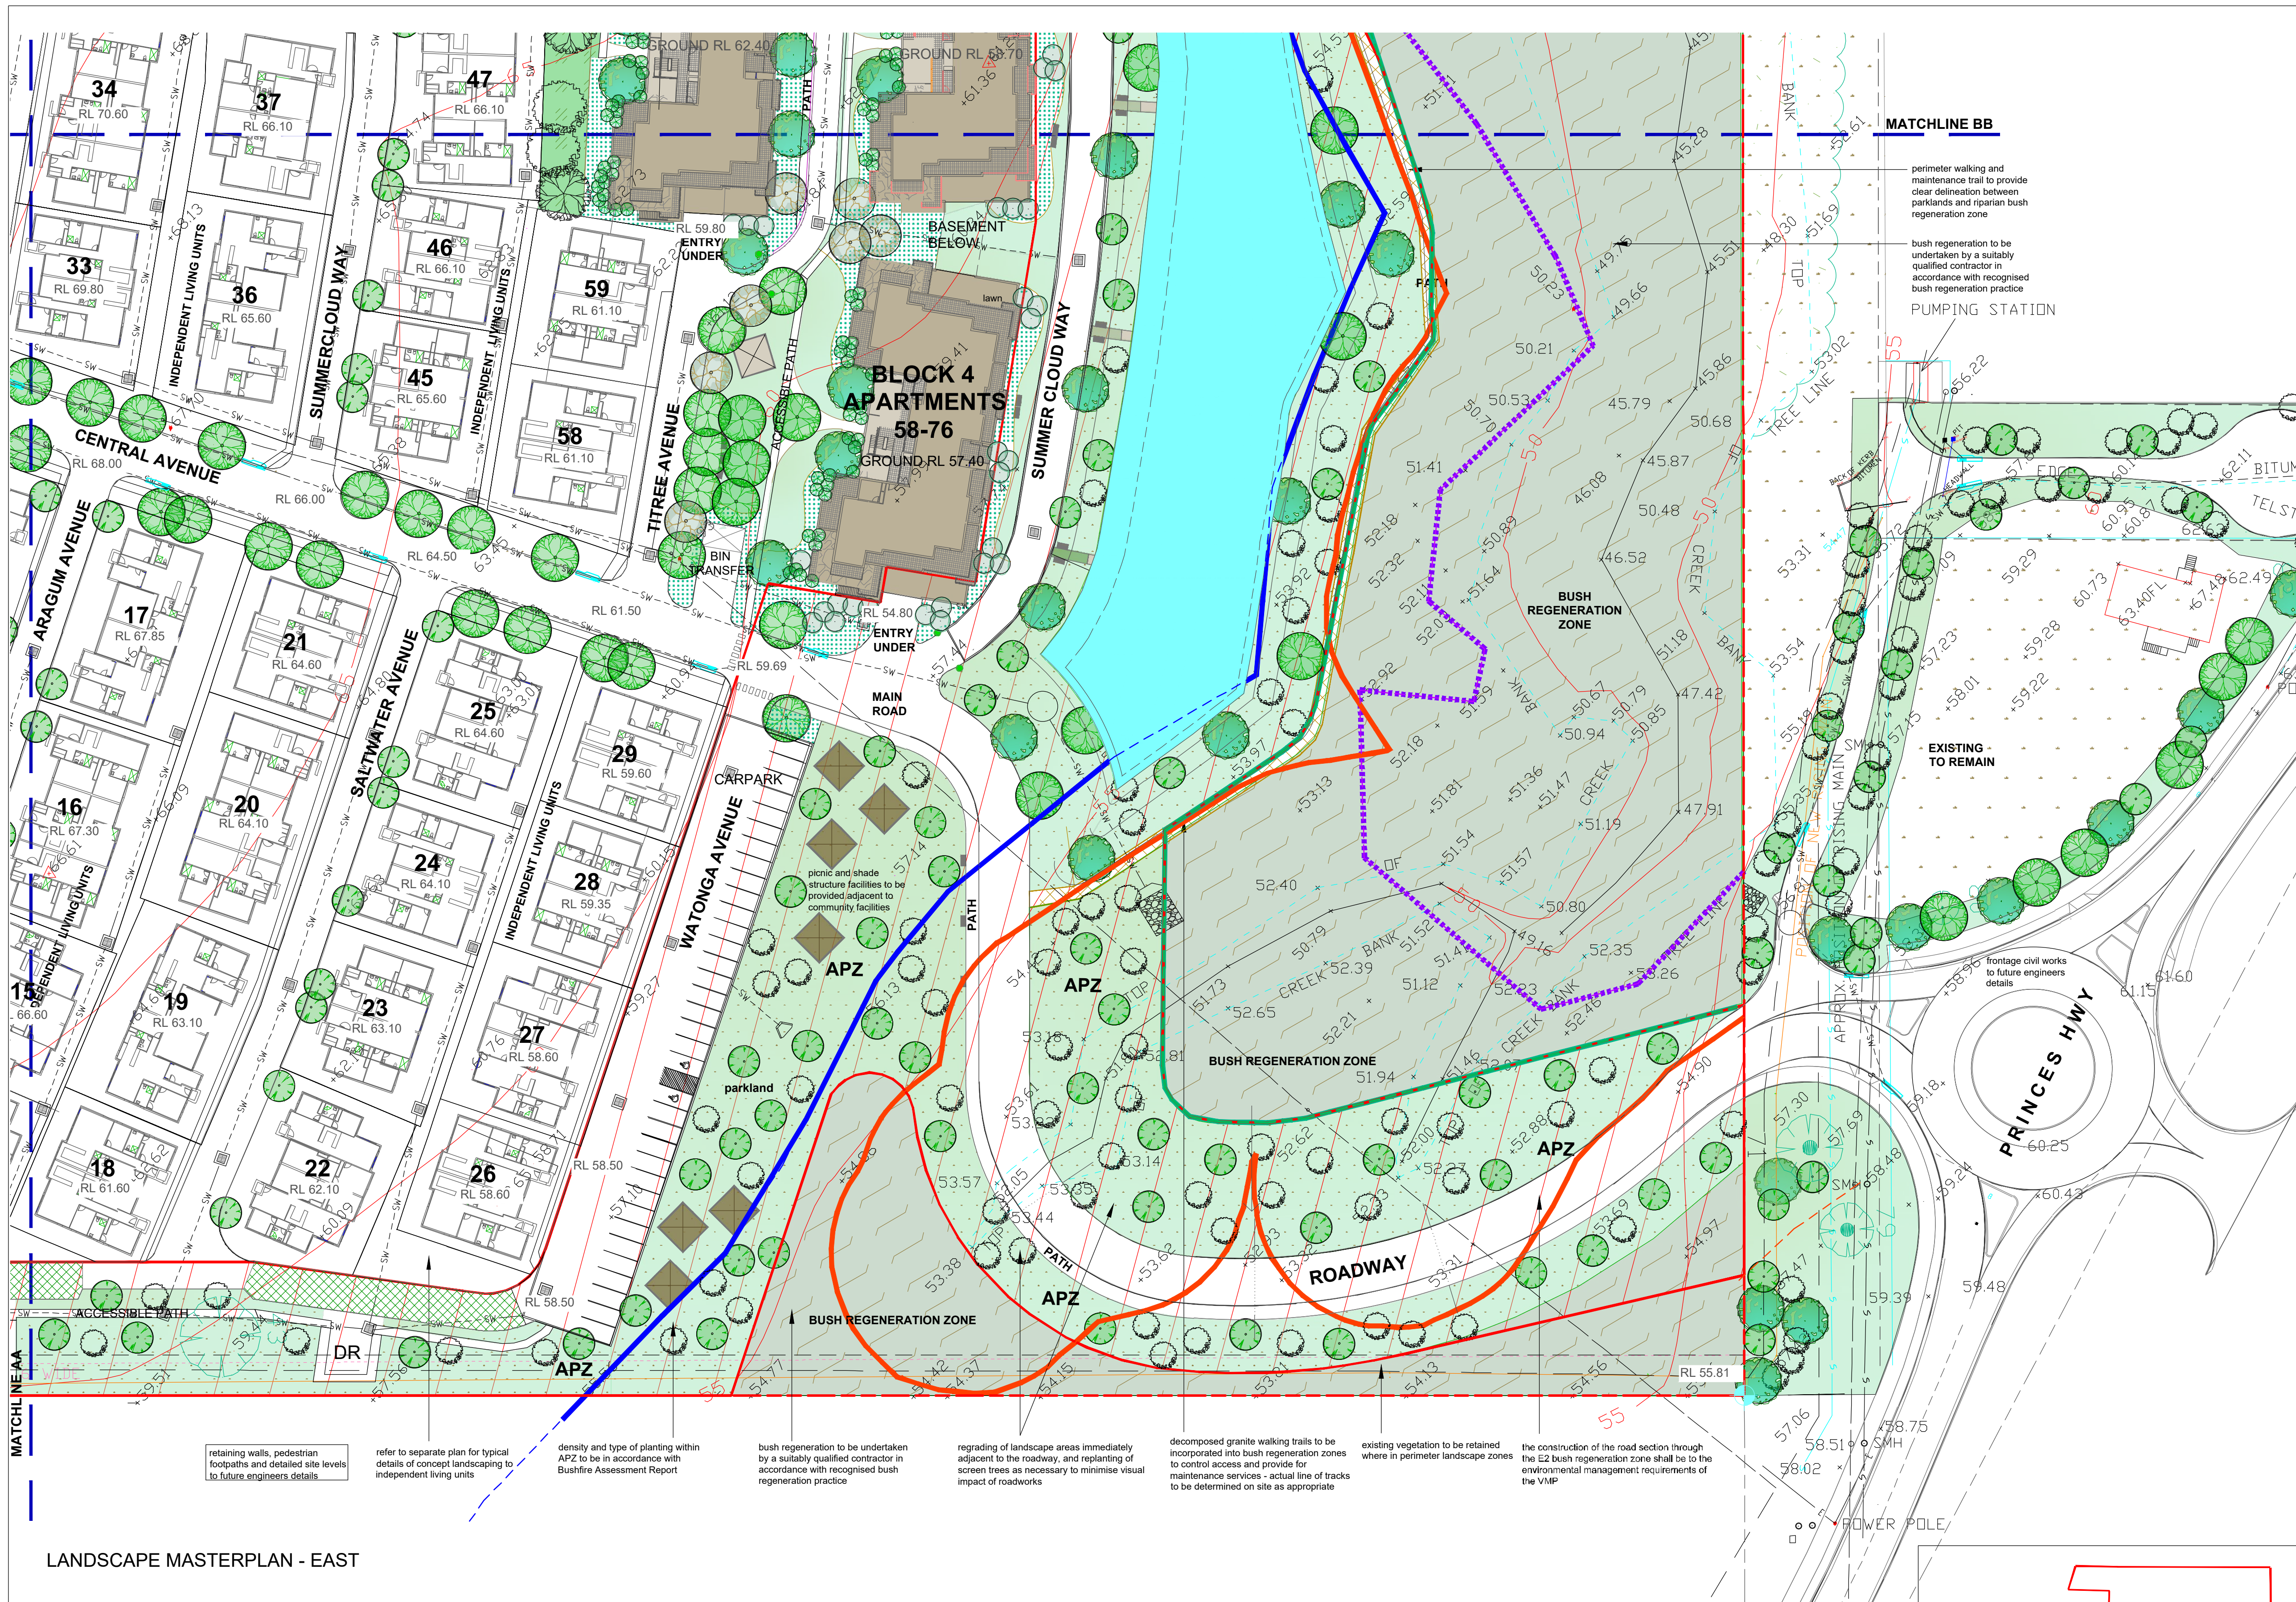

LANDSCAPE MASTERPLAN - EAST

SAMPLE IMAGES



parklands and gardens



viewing platform



OSD pond



parkland facilities




parkland facilities




bushland tracks




bush track

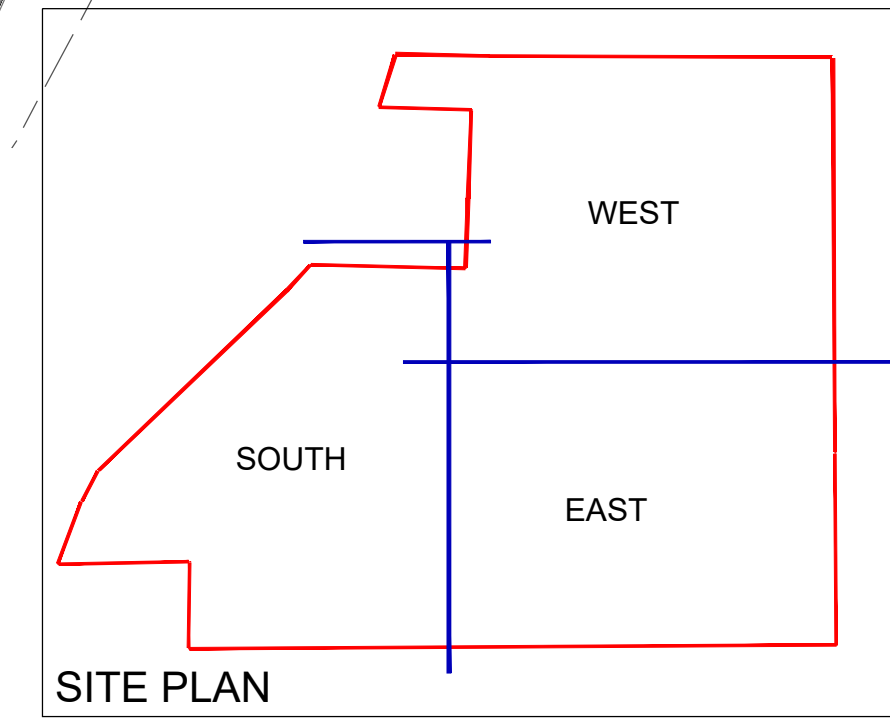

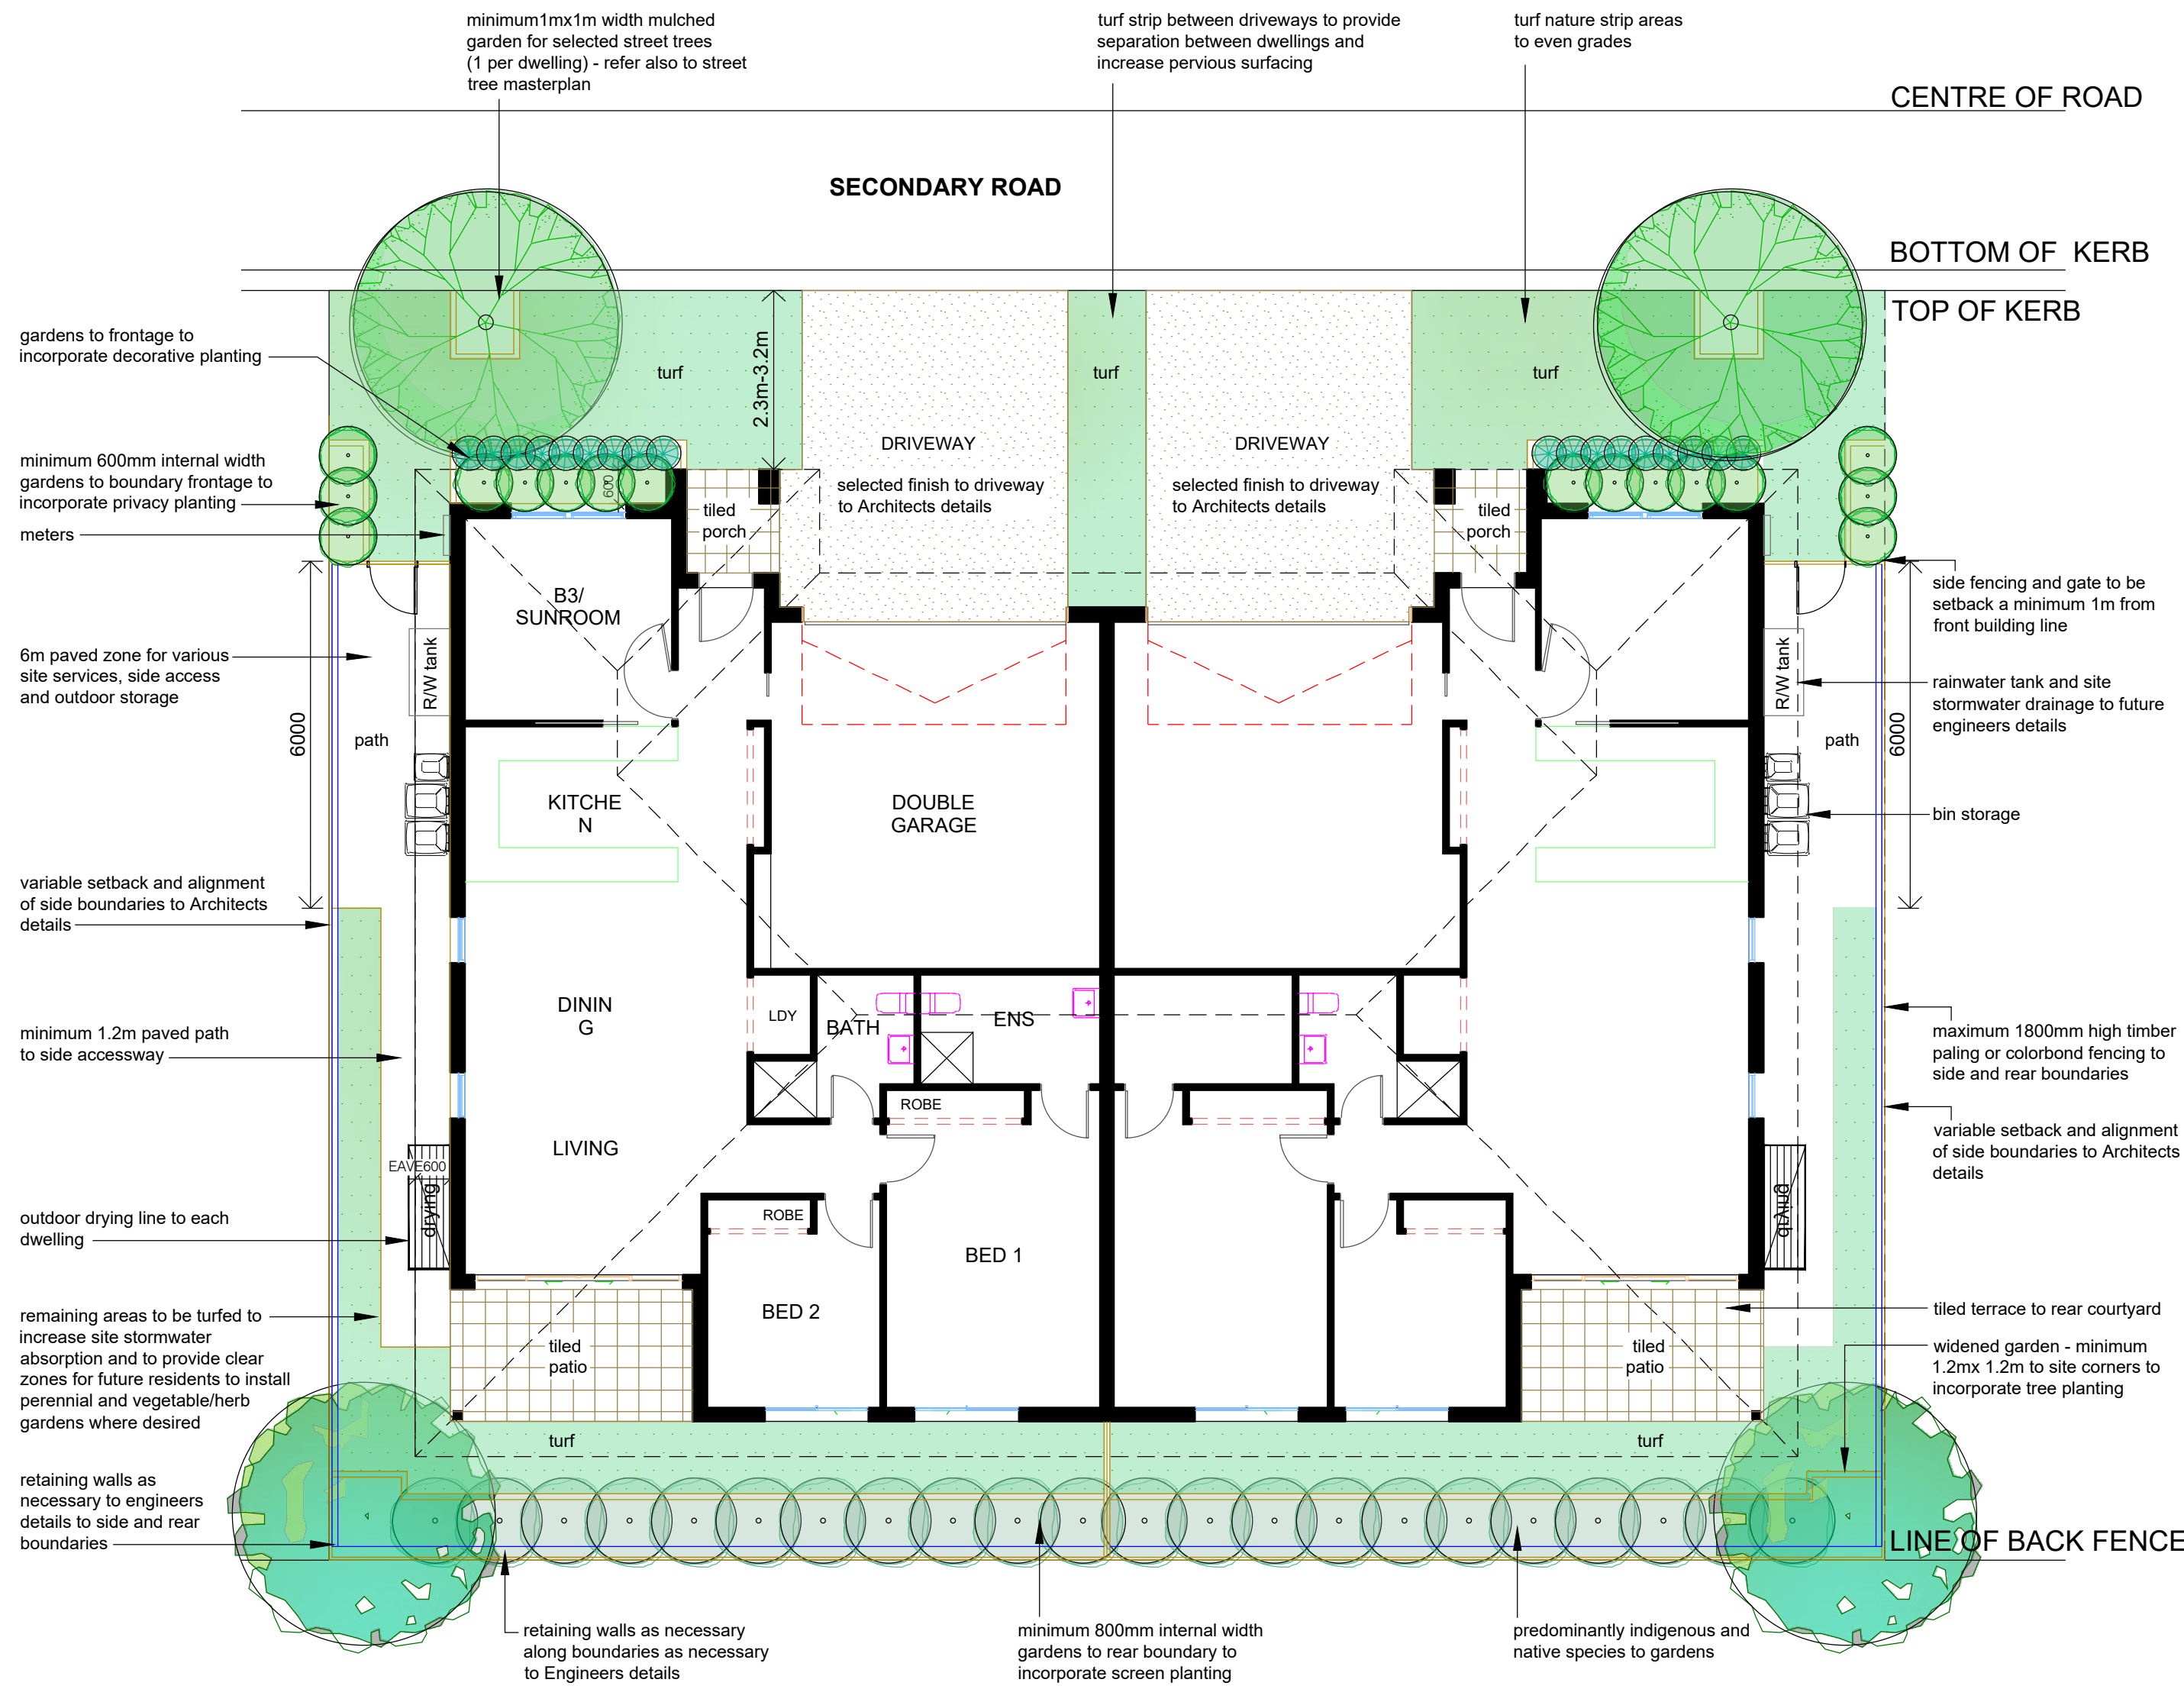

TYPICAL LANDSCAPE CONCEPT DUPLEX TYPE A

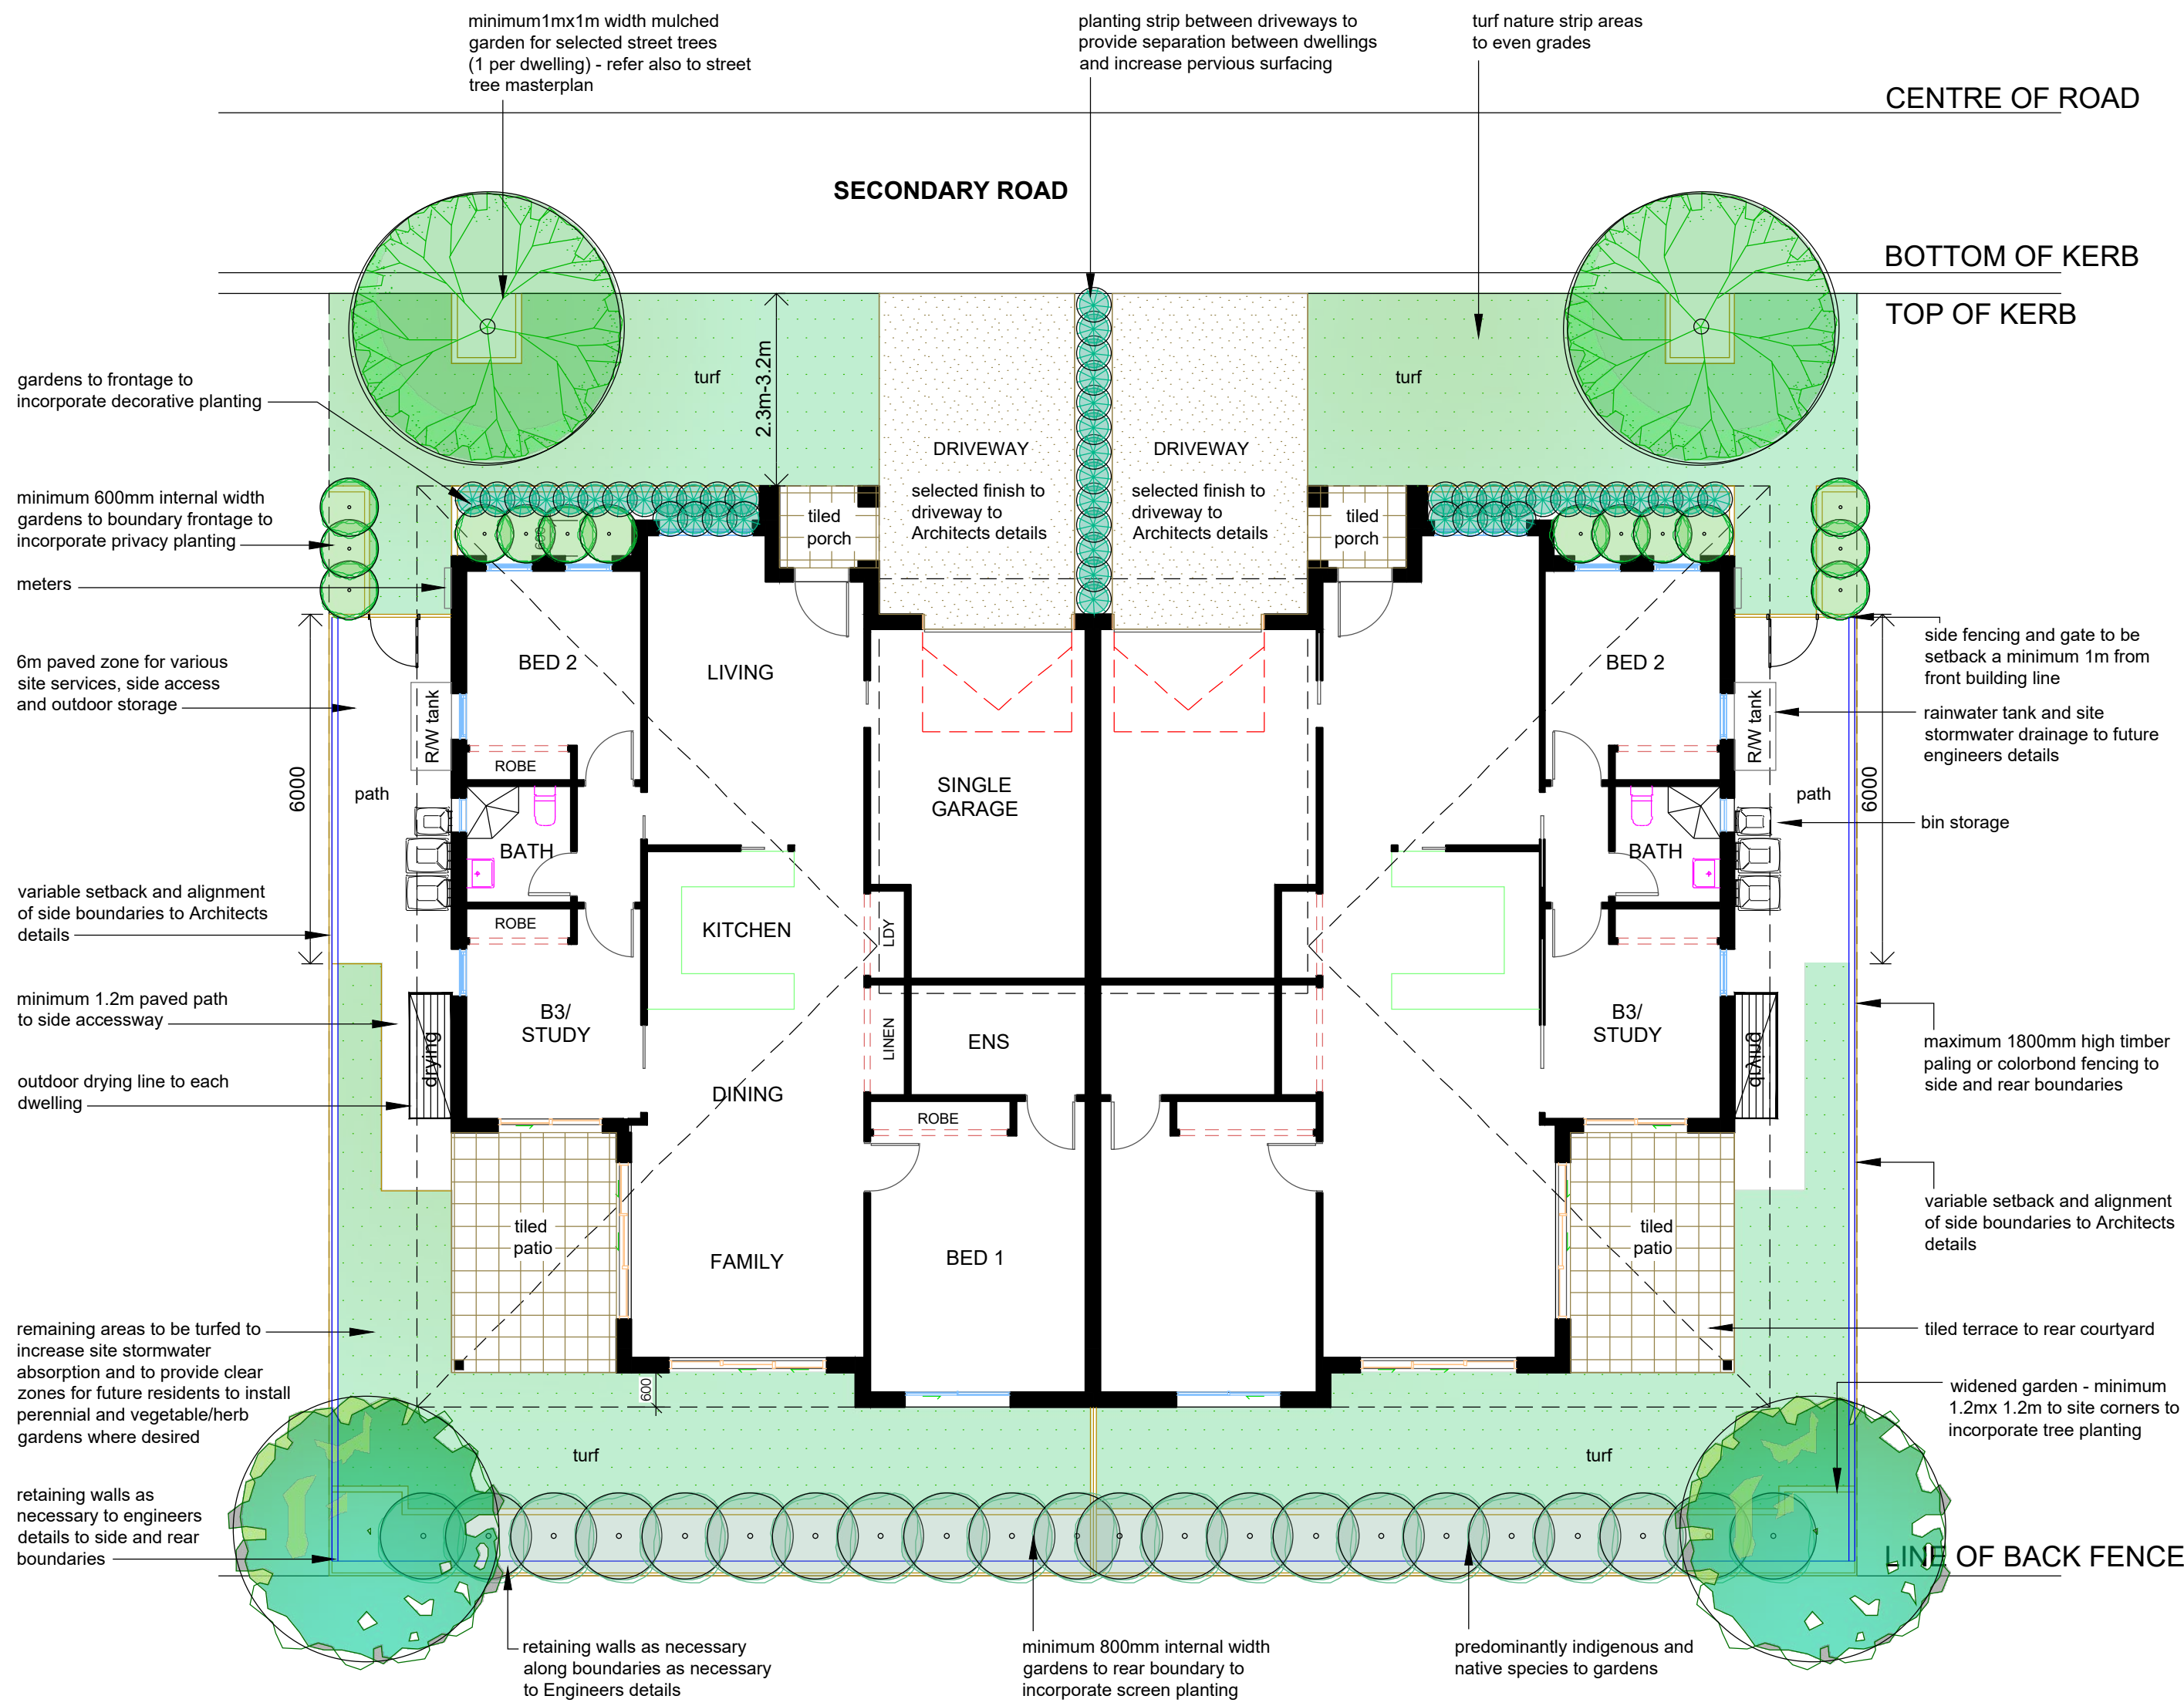

TYPICAL LANDSCAPE CONCEPT DUPLEX TYPE B

PLANT IMAGES



Weeping Myrtle



Grevillea 'Honey Gem'



Geebung




Native Indigo



Rock Daisy

LEGEND

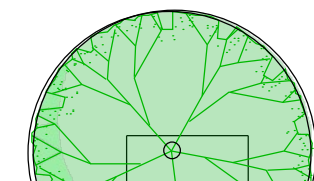


STREET TREE




NATIVE SCREEN TREE



SCREEN SHRUBS 2m+

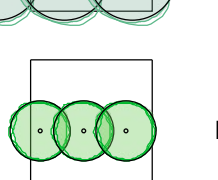

PRIVACY SHRUBS 1-1.5m

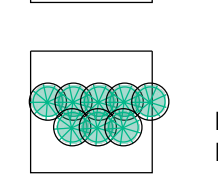

LOW GROWING STRAPPY PLANTS & GROUNDCOVERS

F	REVISED DA ISSUE	23.07.20
E	REVISED DA ISSUE	28.08.19
D	REVISED DRIVEWAY ENTRANCE	08.10.18
C	REVISED DA ISSUE	18.04.18
B	REVISED DA ISSUE	12.05.17
A	DA ISSUE	25.11.16
Rev. no.	Description:	Date:
ARBORIST:	ALLIED TREE CONSULTANCY	
SURVEY:	RYGATE & WEST	
HYDRAULIC:	SAMANA BLUE ENGINEERING	
ARCHITECT:	STEPHEN JONES ASSOCIATES	
CLIENT:	ANNSCA PROPERTY GROUP P/L	

ZENITH
Landscape Designs


19 Araluen Place Sutherland
Ph: 95455200 Fax: 95455300
E: info@zenithlandscapes.com.au

LOT 1 DP780801 & LOT 1 DP737576			
PRINCES HIGHWAY / WINDWARD WAY			
MILTON			
MILTON MEADOWS			
TITLE:	INDEPENDANT LIVING UNITS		
STATUS:	DA	SCALE:	1:100
DRAWN:	MAG	SHEET: 6 OF 10	REVISION: F
CHECKED:	MFG	DRAWING No.	
DATE:	14.11.16	16-3351 L06	


DISCLAIMER
Every effort is made to ensure the accuracy of these documents, however they should be thoroughly checked before being issued to any other persons or authority or used for construction purposes. Any inaccuracies, omissions or discrepancies should be referred back to Zenith Landscape Designs immediately.

These drawings may be printed in whole. The drawings and parts thereof remain the intellectual property of Zenith Landscape Designs and may not be used in part or whole for any other purpose without the prior permission of Zenith Landscape Designs.

- NOTES
1. Vehicular pavement, fencing and built structure details shall be to Architect's specification.
 2. All surface and sub-surface drainage requirements shall be to Engineers details.
 3. Numeric dimensions should be taken in preference to scaling.
 4. All dimensions should be checked on-site prior to commencing construction.
 5. Contractors shall verify the location of all site features prior to commencing works.
 6. Soil testing has not been undertaken as part of the preparation of this design; Contractors shall determine the need for soil testing prior to any planting works.
 7. A search of underground services has not been undertaken as part of the preparation of this design; it is recommended that Contractors contact DIAL BEFORE YOU DIG ON 1100 prior to commencing any works.
 8. This plan is to be read in conjunction with the architectural and engineering plans

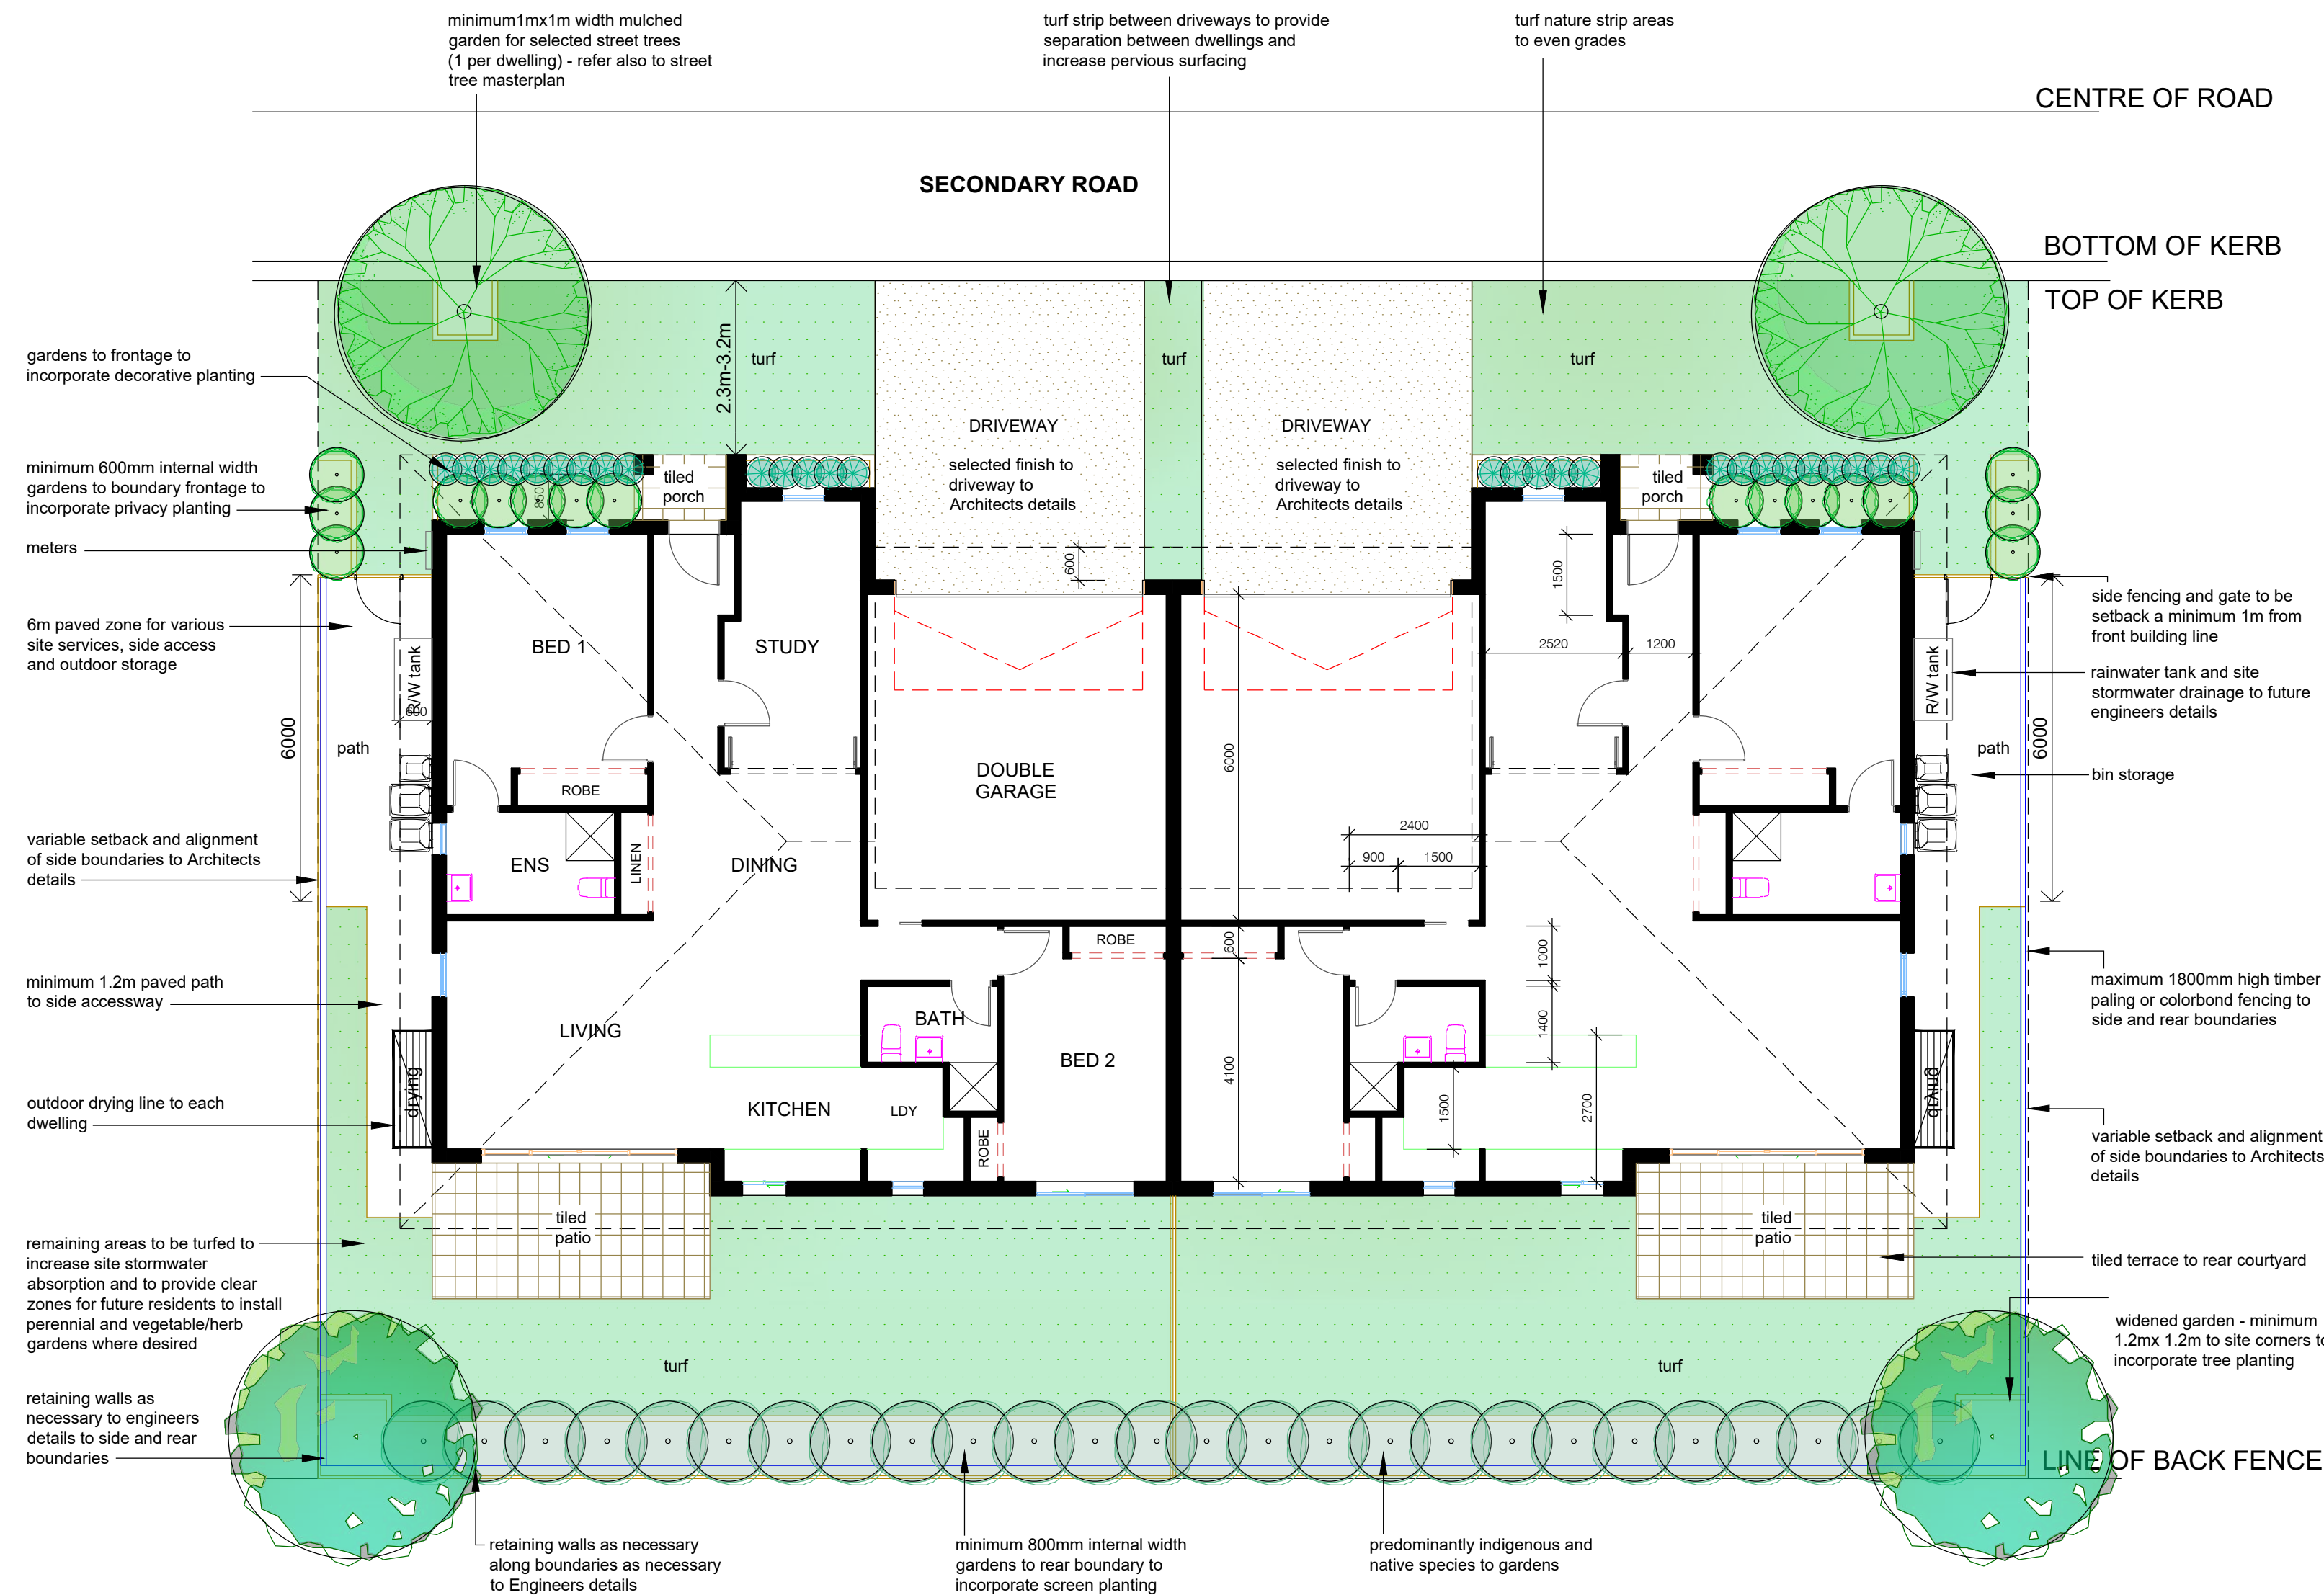

TYPICAL LANDSCAPE CONCEPT DUPLEX TYPE C

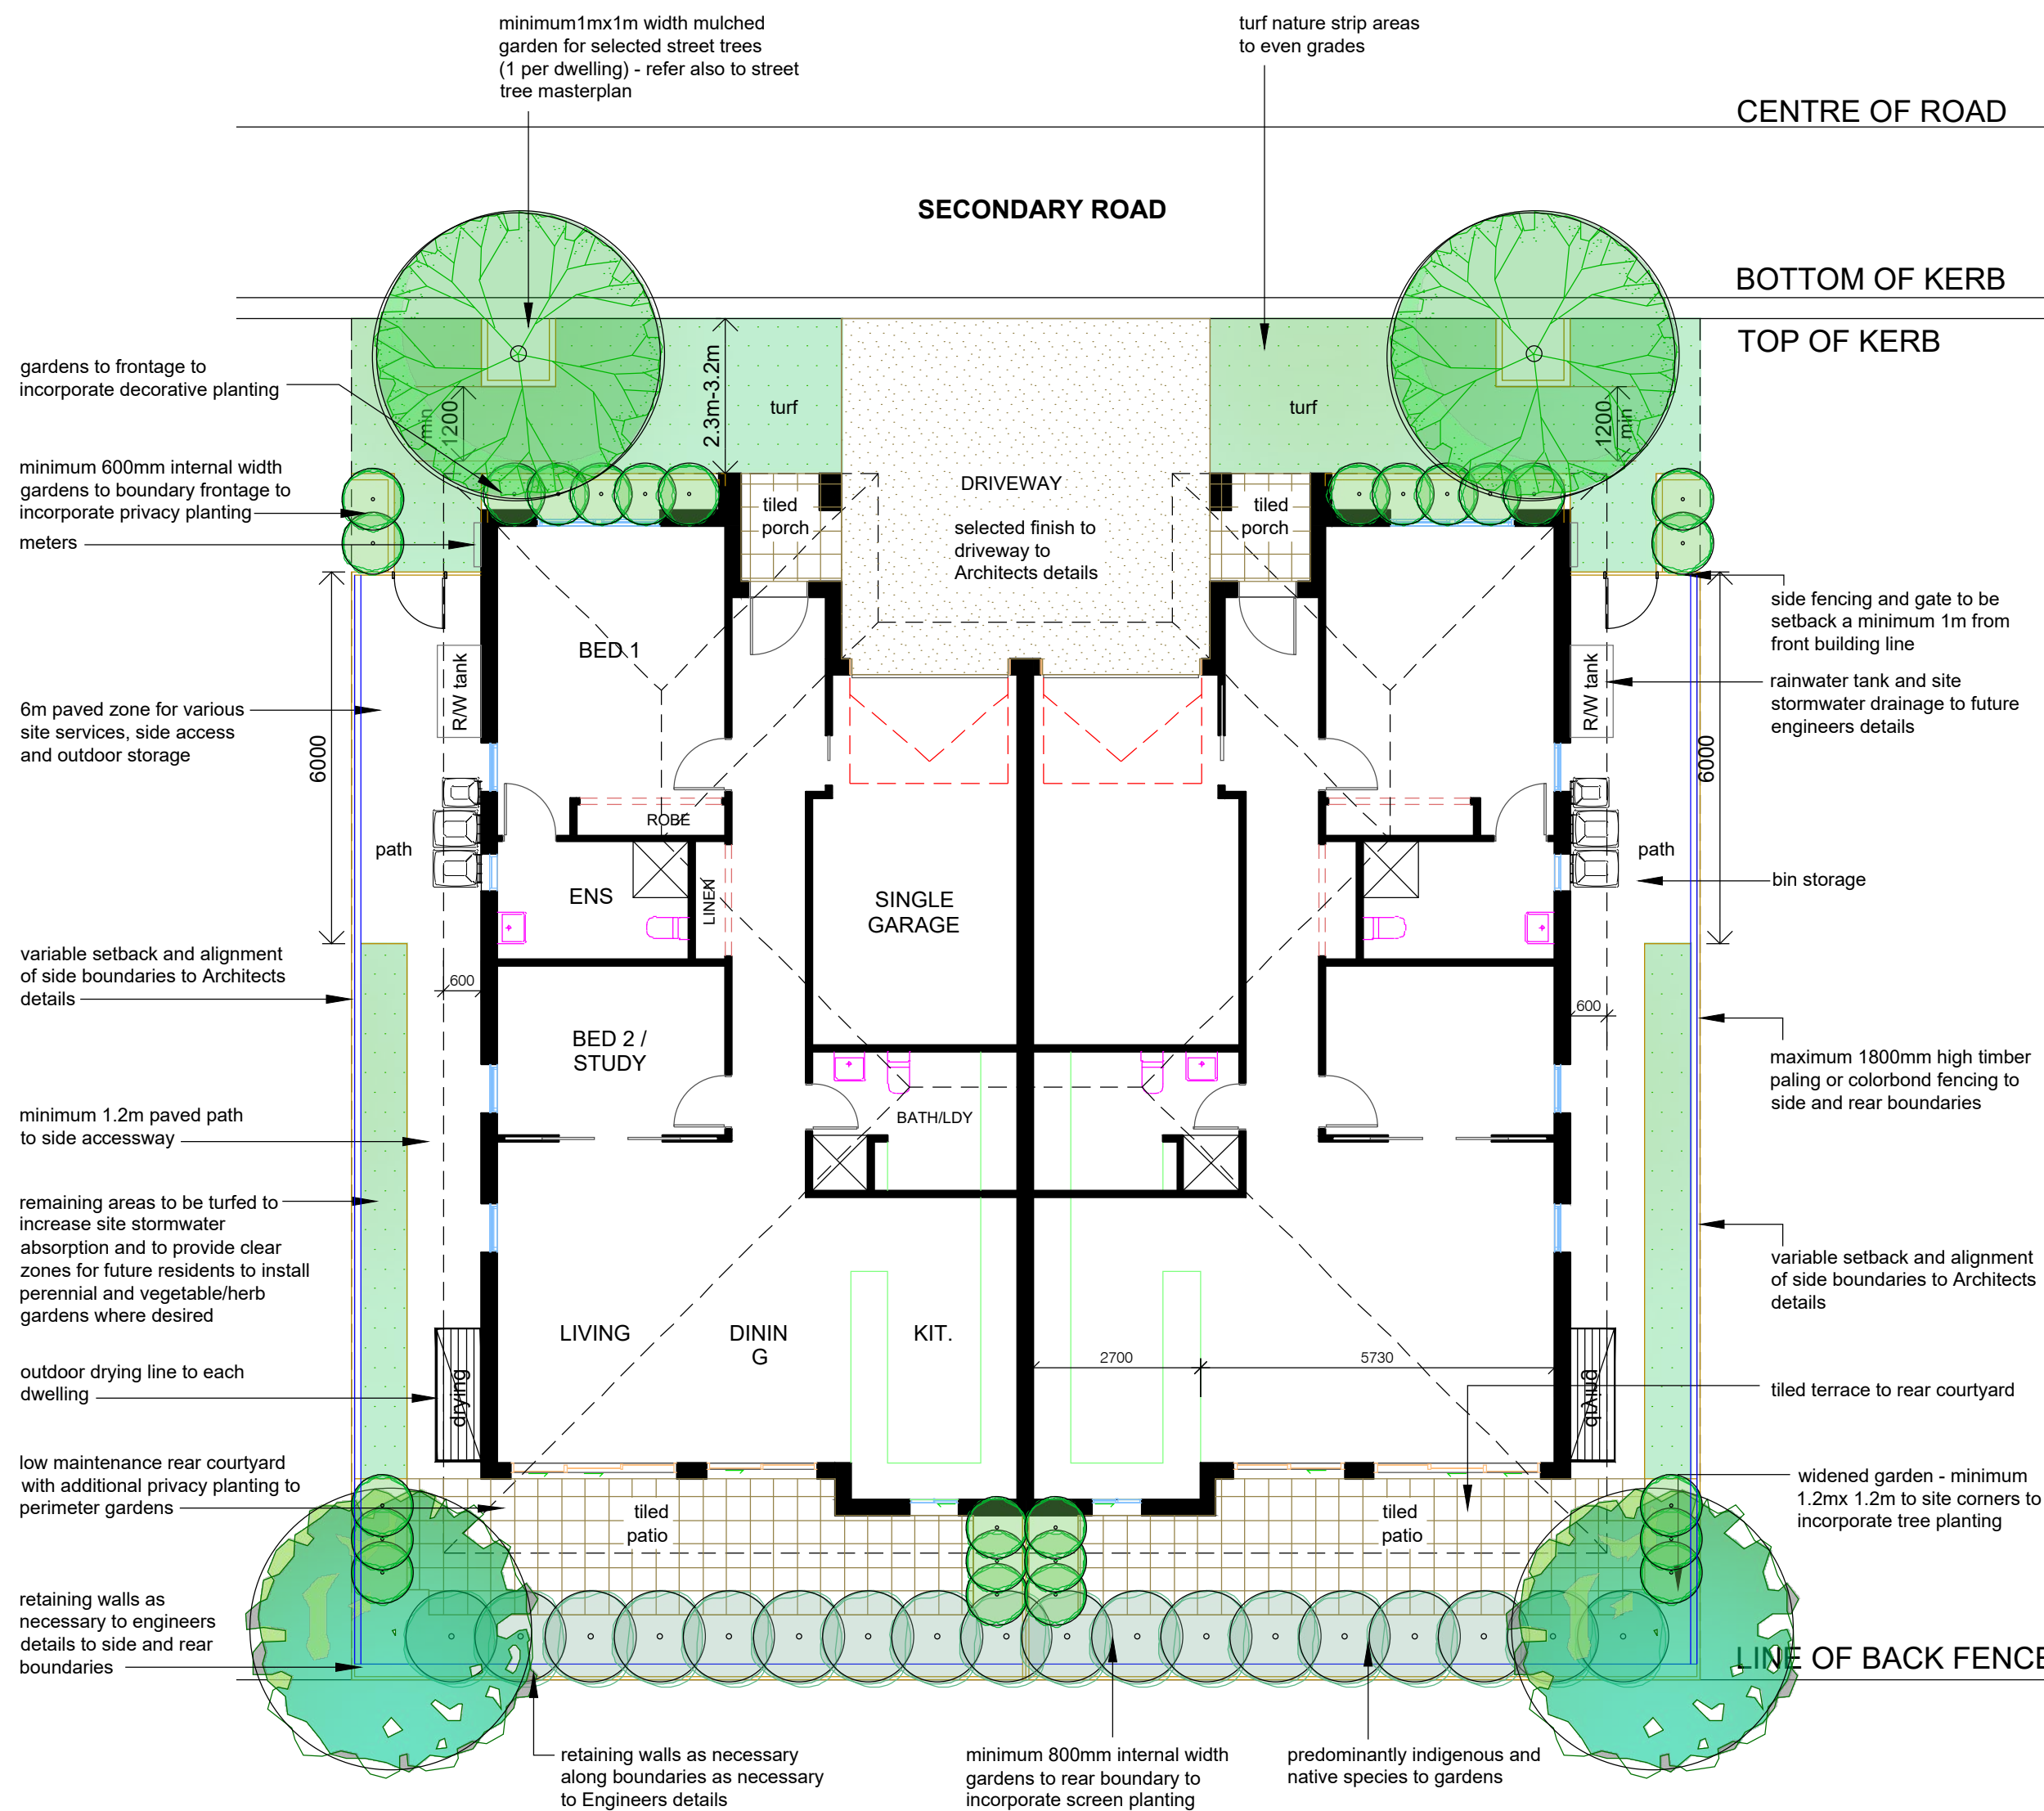

TYPICAL LANDSCAPE CONCEPT DUPLEX TYPE D

DISCLAIMER
Every effort is made to ensure the accuracy of these documents, however they should be thoroughly checked before being issued to any other persons or authority or used for construction purposes. Any inaccuracies, omissions or discrepancies should be referred back to Zenith Landscape Designs immediately.

These drawings may be printed in whole. The drawings and parts thereof remain the intellectual property of Zenith Landscape Designs and may not be used in part or whole for any other purpose without the prior permission of Zenith Landscape Designs.

- NOTES
1. Vehicular pavement, fencing and built structure details shall be to Architect's specification.
 2. All surface and sub-surface drainage requirements shall be to Engineers details.
 3. Numeric dimensions should be taken in preference to scaling.
 4. All dimensions should be checked on-site prior to commencing construction.
 5. Contractors shall verify the location of all site features prior to commencing works.
 6. Soil testing has not been undertaken as part of the preparation of this design; Contractors shall determine the need for soil testing prior to any planting works.
 7. A search of underground services has not been undertaken as part of the preparation of this design; it is recommended that Contractors contact DIAL BEFORE YOU DIG ON 1100 prior to commencing any works.
 8. This plan is to be read in conjunction with the architectural and engineering plans

PLANT IMAGES



Prickly Paperbark



Native Fuschia



Rasp Fern




Poa



Groundcover Grevillea


LEGEND

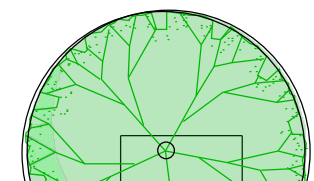


STREET TREE




NATIVE SCREEN TREE

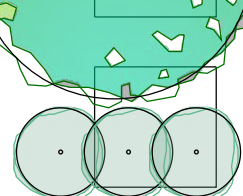

SCREEN SHRUBS 2m+

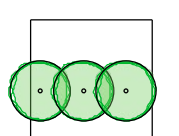

PRIVACY SHRUBS 1-1.5m

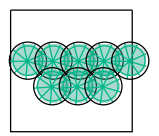

LOW GROWING STRAPPY PLANTS & GROUNDCOVERS

F	REVISED DA ISSUE	23.07.20
E	REVISED DA ISSUE	28.08.19
D	REVISED DRIVEWAY ENTRANCE	08.10.18
C	REVISED DA ISSUE	18.04.18
B	REVISED DA ISSUE	12.05.17
A	DA ISSUE	25.11.16
Rev. no.	Description:	Date:
ARBORIST:	ALLIED TREE CONSULTANCY	
SURVEY:	RYGATE & WEST	
HYDRAULIC:	SAMANA BLUE ENGINEERING	
ARCHITECT:	STEPHEN JONES ASSOCIATES	
CLIENT:	ANNSCA PROPERTY GROUP P/L	

ZENITH
Landscape Designs
19 Araluen Place Sutherland
Ph: 95455200 Fax: 95455300
E: info@zenithlandscapes.com.au

LOT 1 DP780801 & LOT 1 DP737576 PRINCES HIGHWAY / WINDWARD WAY MILTON MILTON MEADOWS		
TITLE:	INDEPENDANT LIVING UNITS	
STATUS:	DA	SCALES: 1:100
DRAWN:	MAG	SHEET: 7 OF 10
CHECKED:	MFG	DRAWING No: 16-3351 L07
DATE:	14.11.16	REVISION: F



F	REVISED DA ISSUE	23.07.20
E	REVISED DA ISSUE	28.08.19
D	REVISED DRIVEWAY ENTRANCE	08.10.18
C	REVISED DA ISSUE	18.04.18
B	REVISED DA ISSUE	12.05.17
A	DA ISSUE	25.11.16
Rev. no.	Description:	Date:
ARBORIST:	ALLIED TREE CONSULTANCY	
SURVEY:	RYGATE & WEST	
HYDRAULIC:	SAMANA BLUE ENGINEERING	
ARCHITECT:	STEPHEN JONES ASSOCIATES	
CLIENT:	ANNASC PROPERTY GROUP P/L	

 ZENITH Landscape Designs																								
19 Araluen Place, Sutherland Ph: 95455200 Fax: 95455300 E: info@zenithlandscapes.com.au																								
LOT 1 DP780801 & LOT 1 DP737576 PRINCES HIGHWAY / WINDWARD WAY MILTON MILTON MEADOWS																								
<table border="1" style="width: 100%; border-collapse: collapse;"> <tr> <td style="width: 20%;">TITLE:</td> <td colspan="3">INDEPENDANT LIVING UNITS</td> </tr> <tr> <td>STATUS:</td> <td style="width: 30%;">DA</td> <td style="width: 20%;">SCALES:</td> <td style="width: 30%;">1:100</td> </tr> <tr> <td>DRAWN:</td> <td>MAG</td> <td>SHEET: 8 OF 10</td> <td rowspan="2">REVISION:</td> </tr> <tr> <td>CHECKED:</td> <td>MFG</td> <td>DRAWING NO.</td> </tr> <tr> <td>DATE:</td> <td>14.11.16</td> <td colspan="2">16-3351 L08</td> </tr> <tr> <td colspan="3"></td> <td style="text-align: center; font-size: 2em;">F</td> </tr> </table>		TITLE:	INDEPENDANT LIVING UNITS			STATUS:	DA	SCALES:	1:100	DRAWN:	MAG	SHEET: 8 OF 10	REVISION:	CHECKED:	MFG	DRAWING NO.	DATE:	14.11.16	16-3351 L08					F
TITLE:	INDEPENDANT LIVING UNITS																							
STATUS:	DA	SCALES:	1:100																					
DRAWN:	MAG	SHEET: 8 OF 10	REVISION:																					
CHECKED:	MFG	DRAWING NO.																						
DATE:	14.11.16	16-3351 L08																						
			F																					

DISCLAIMER


Every effort is made to ensure the accuracy of these documents, however they should be thoroughly checked before being issued to any other persons or authority or used for construction purposes. Any inaccuracies, omissions or discrepancies should be referred back to Zenith Landscape Designs immediately.

These drawings may be printed in whole. The drawings and parts thereof remain the intellectual property of Zenith Landscape Designs and may not be used in part or whole for any other purpose without the prior permission of Zenith Landscape Designs.

NOTES

1. Vehicular pavement, fencing and built structure details shall be to Architect's specification.
2. All surface and sub-surface drainage requirements shall be to Engineers details.
3. Numeric dimensions should be taken in preference to scaling.
4. All dimensions should be checked on-site prior to commencing construction.
5. Contractors shall verify the location of all site features prior to commencing works.
6. Soil testing has not been undertaken as part of the preparation of this design; Contractors shall determine the need for soil testing prior to any planting works.
7. A search of underground services has not been undertaken as part of the preparation of this design; it is recommended that Contractors contact DIAL BEFORE YOU DIG ON 1100 prior to commencing any works.
8. This plan is to be read in conjunction with the architectural and engineering plans

LEGEND

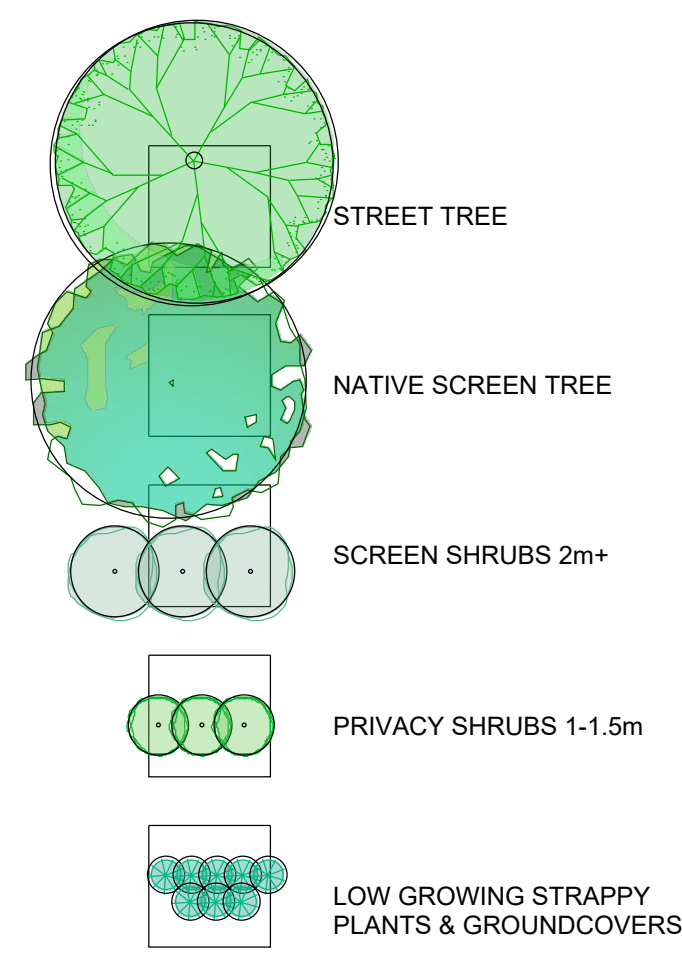

PLANT IMAGES



White Bottlebrush



Rice Flower




Lomandra 'Tanika'



Water Fern



Kangaroo Paw

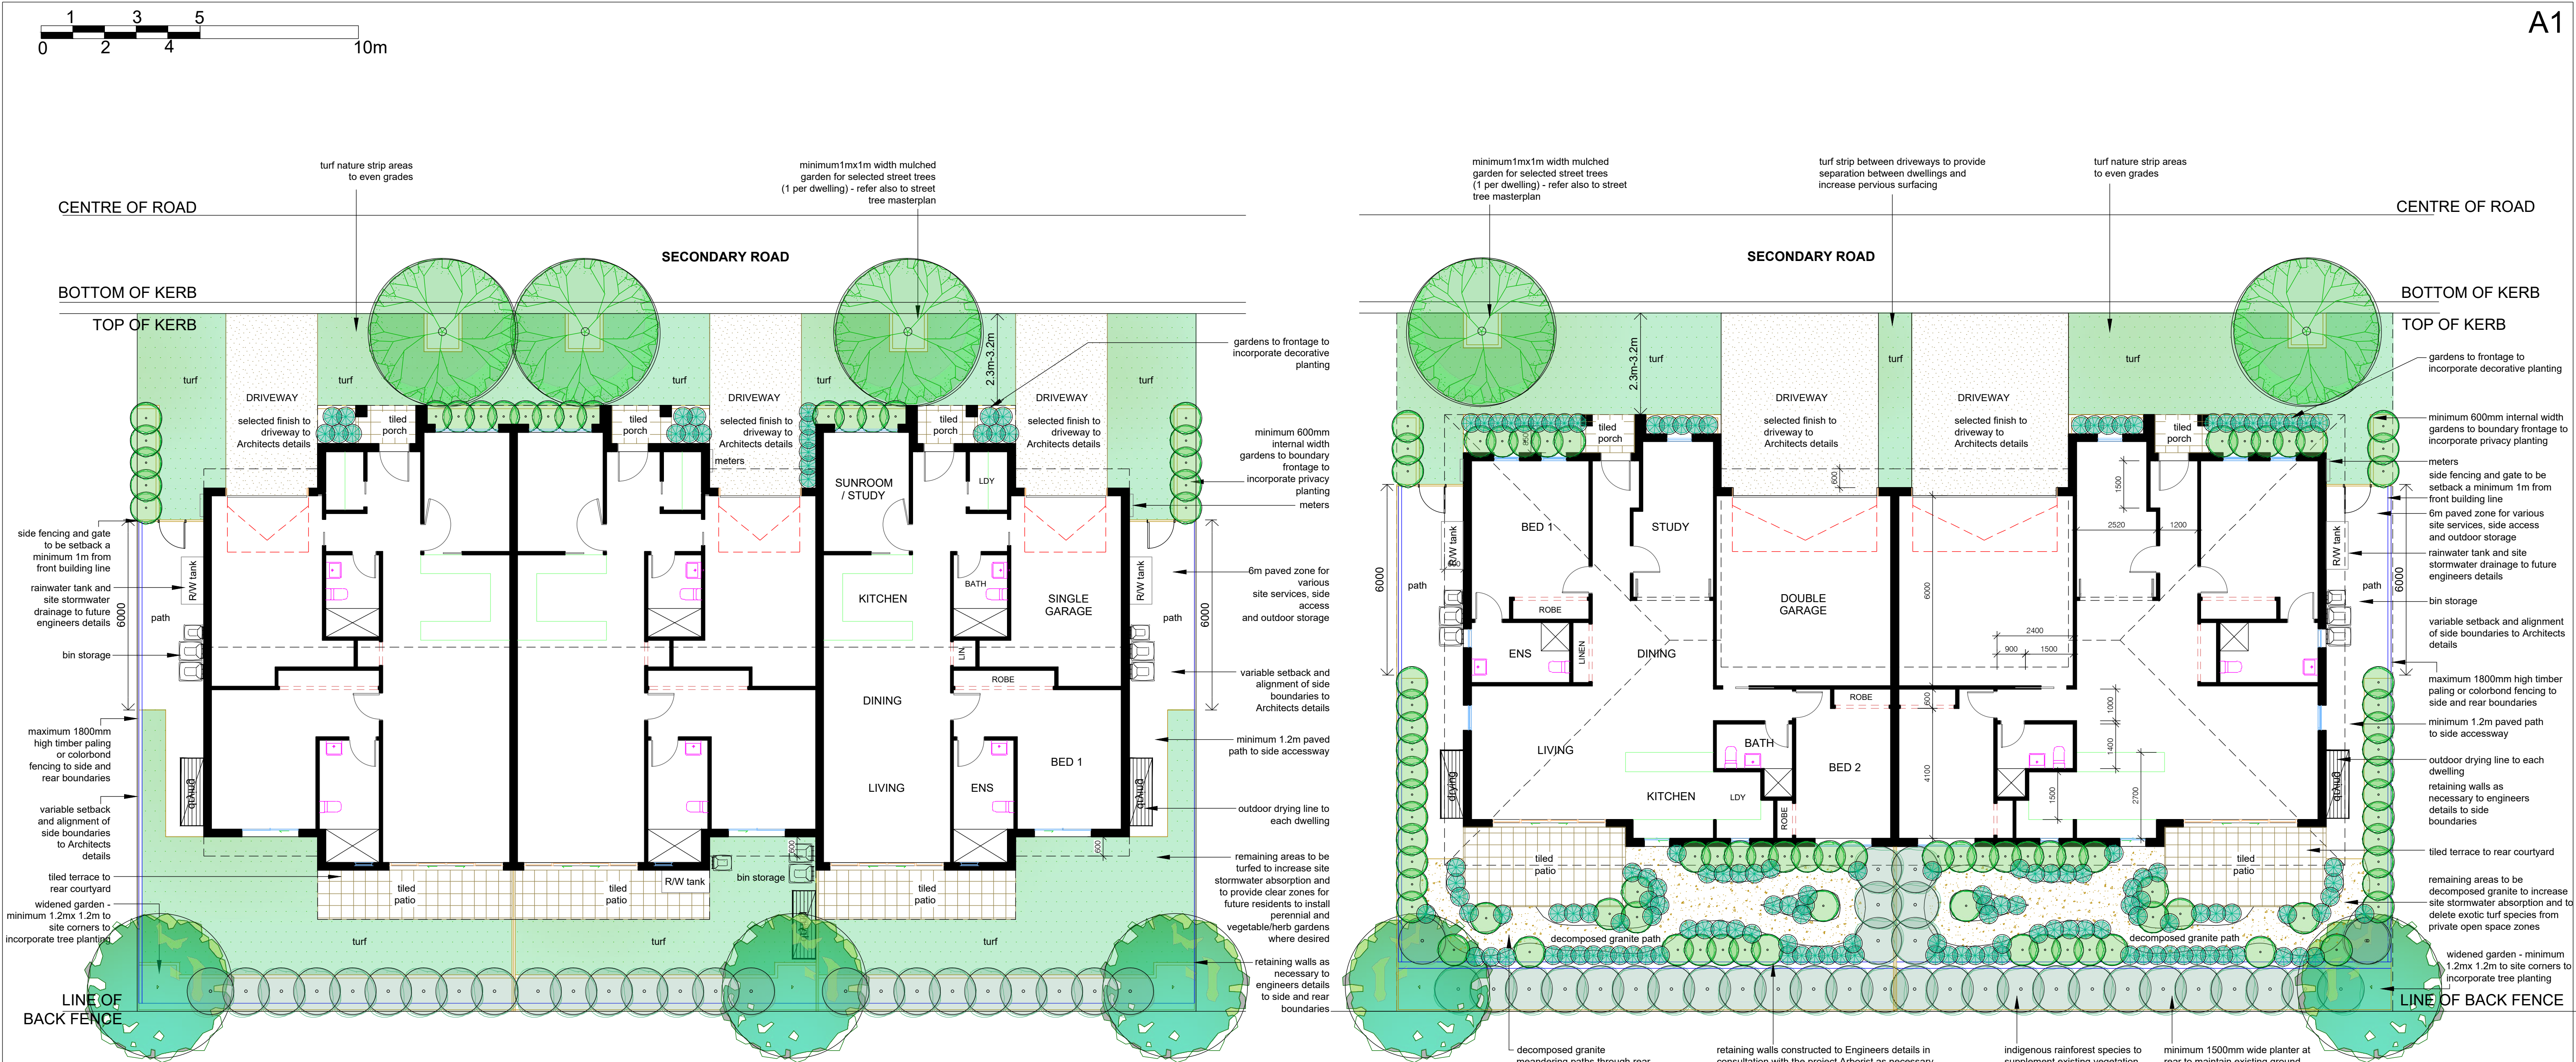


TYPICAL LANDSCAPE CONCEPT TRIPLEX TYPE 2

TYPICAL LANDSCAPE CONCEPT DUPLEX'S ADJACENT TO FIG TREE

DISCLAIMER
Every effort is made to ensure the accuracy of these documents, however they should be thoroughly checked before being issued to any other persons or authority or used for construction purposes. Any inaccuracies, omissions or discrepancies should be referred back to Zenith Landscape Designs immediately.

NOTES
1. Vehicular pavement, fencing and built structure details shall be to Architect's specification.
2. All surface and sub-surface drainage requirements shall be to Engineers details.
3. Numeric dimensions should be taken in preference to scaling.
4. All dimensions should be checked on-site prior to commencing construction.
5. Contractors shall verify the location of all site features prior to commencing works.
6. Soil testing has not been undertaken as part of the preparation of this design; Contractors shall determine the need for soil testing prior to any planting works.
7. A search of underground services has not been undertaken as part of the preparation of this design; it is recommended that Contractors contact DIAL BEFORE YOU DIG ON 1100 prior to commencing any works.
8. This plan is to be read in conjunction with the architectural and engineering plans

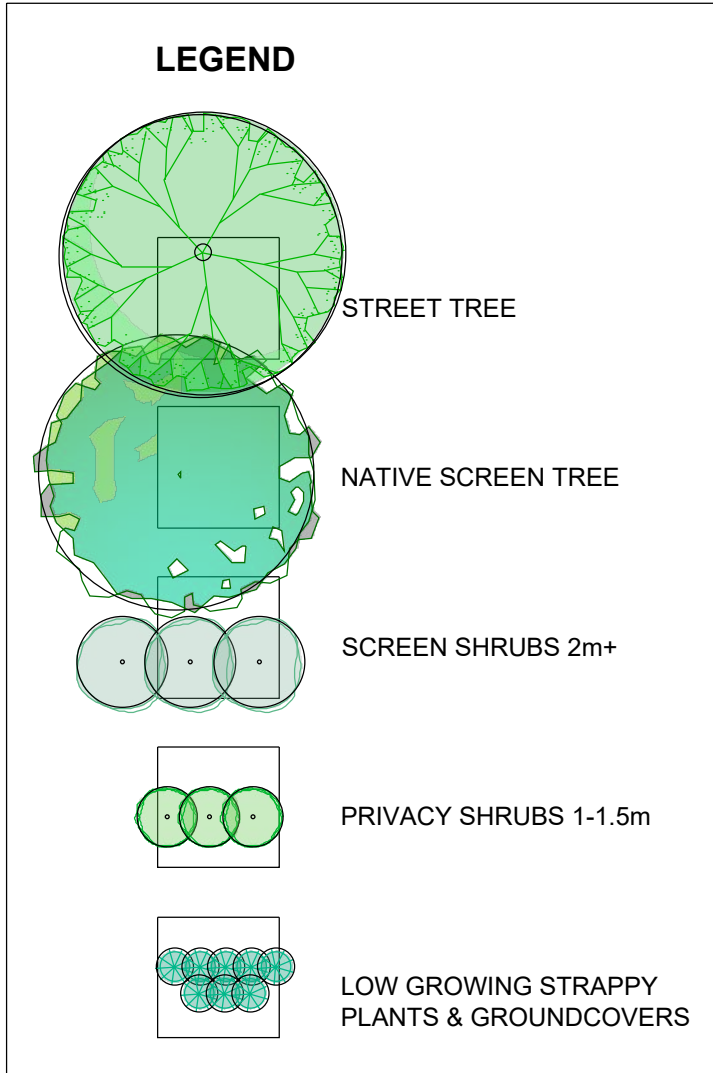

PLANT IMAGES



Coastal Tea Tree



Hairpin Banksia



Flax Lily



Creeping Boobialla



Native Violet

MAINTENANCE


- These works shall be in addition to the construction contract.
- The Contractor shall commence and fully implement the short term maintenance after Practical Completion has been confirmed by the Superintendent.
- The Contractor shall carry out maintenance works for a minimum period of 52 weeks
- Maintenance works shall include the following works :
 - Mow lawns and trim edges each 10 days in summer and each 14 days in winter.
 - Water all planting and lawn areas in order to ensure adequate soil moisture at all times.
 - Remove any weed growth from all planting areas.
 - Spray and control pests and diseases as required.
 - Replace plants which fail with plants of similar size and quality as originally planted.
 - Adjust ties to trees as necessary.
 - Make good any erosion or soil subsidence which may occur.
 - Maintain all mulched areas in a clean and tidy condition to the depth as originally specified.
 - Make good any defects or faults arising from defective workmanship.
- Advanced trees shall be individually inspected at least once a month in order to determine their health and vigor. Should the trees exhibit any signs of disease, pest infestation or poor growth then a qualified arborist shall be consulted within 14 days in order to determine the most appropriate course of action. Recommended treatment shall then be commenced within 7 days and shall continue until the problem is eliminated.
- When the maintenance period is completed the Contractor shall notify the Superintendent. The site shall then be inspected and if to the satisfaction of the Superintendent the responsibility will be handed over to the Client for on-going maintenance.

F	REVISED DA ISSUE	23.07.20
E	REVISED DA ISSUE	28.08.19
D	REVISED DRIVEWAY ENTRANCE	08.10.18
C	REVISED DA ISSUE	18.04.18
B	REVISED DA ISSUE	12.05.17
A	DA ISSUE	25.11.16
Rev. no.	Description:	Date:
ARBORIST:	ALLIED TREE CONSULTANCY	
SURVEY:	RYGATE & WEST	
HYDRAULIC:	SAMANA BLUE ENGINEERING	
ARCHITECT:	STEPHEN JONES ASSOCIATES	
CLIENT:	ANNSCA PROPERTY GROUP P/L	

ZENITH
Landscape Designs
19 Araluen Place Sutherland
Ph: 95455200 Fax: 95455300
E: info@zenithlandscapes.com.au

LOT 1 DP780801 & LOT 1 DP737576
PRINCES HIGHWAY / WINDWARD WAY
MILTON
MILTON MEADOWS



TITLE: **INDEPENDANT LIVING UNITS**
STATUS: **DA** SCALES: **1:100**
DRAWN: **MAG** SHEET: **9 OF 10** REVISION:
CHECKED: **MFG** DRAWING No: **16-3351 L09** **F**
DATE: **14.11.16**

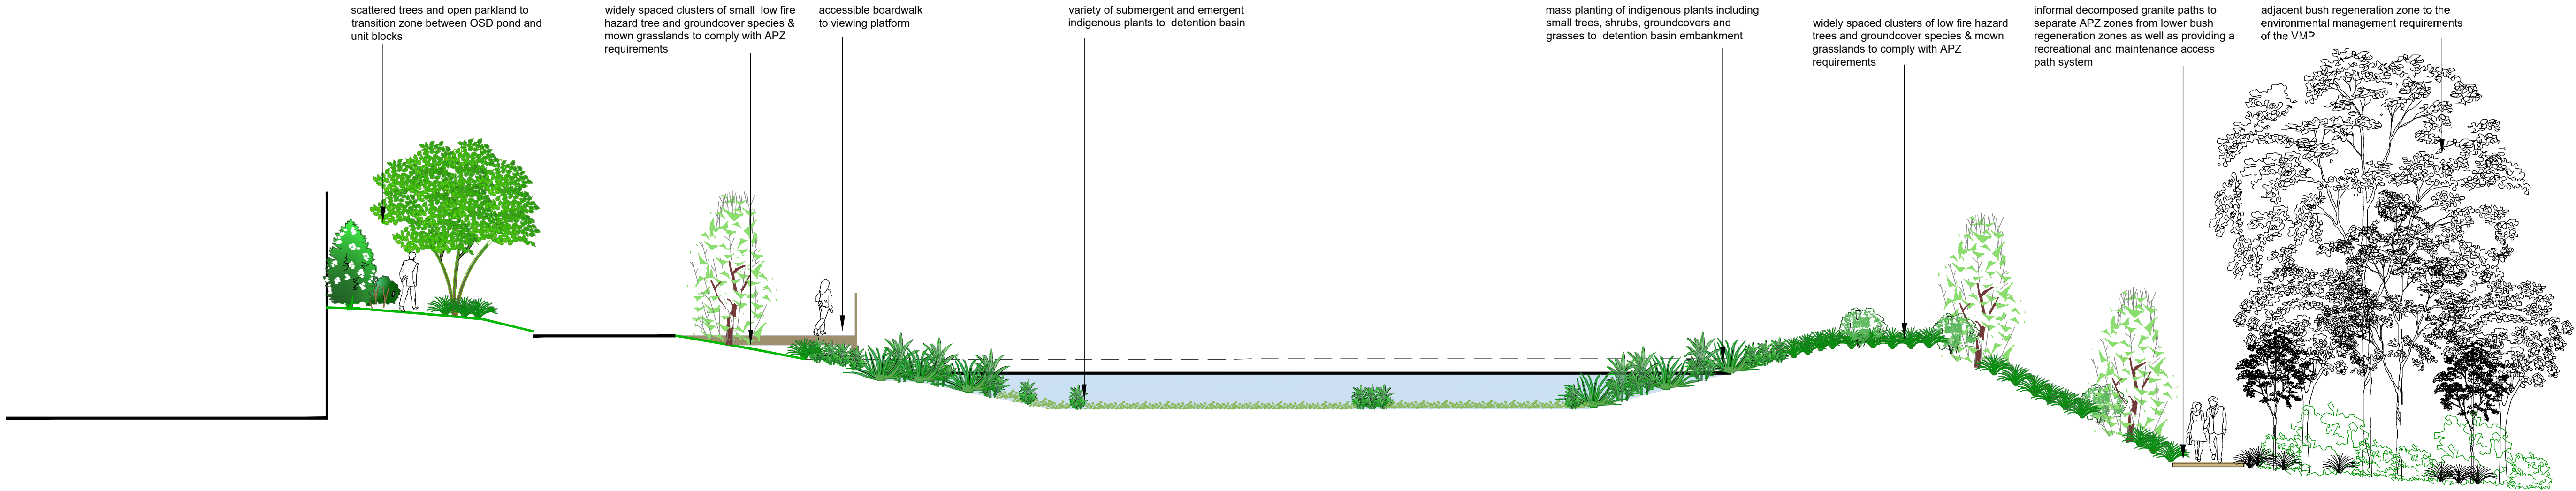

TYPICAL SECTION DETENTION BASIN

BUSHFIRE ZONE REQUIREMENTS WITHIN ASSET PROTECTION ZONES

- Landscape to the site is to comply with the principles of Table 7.4a of Planning for Bush Fire Protection 2019.
- In this regard the following landscaping principles are to be incorporated into the development:
- Grassed areas/mowed lawns/ or ground cover plantings being provided in close proximity to the building;
 - Grass should be kept mown (as a guide grass should be kept to no more than 100mm in height).
 - Restrict planting in the immediate vicinity of the building which may over time and if not properly maintained come in contact with the building;
 - clumps of shrubs should be separated from exposed windows and doors by a distance at least twice the height of the vegetation
 - leaves and vegetation debris should be removed from garden and landscape zones
 - Trees should not touch or overhang buildings;
 - lower limbs of trees should be removed up to a height of 2m above the ground
 - utilise non-flammable materials such as Scoria, pebbles and recycled crushed stone & bricks as mulch to landscaped gardens in close proximity to buildings;
 - Maximum tree canopy cover should be less than 15%, and maximum shrub cover less than 10%;
 - Planting should not provide a continuous canopy to the building (i.e. trees or shrubs should be isolated or located in small clusters with tree canopies separated by 2-5 metres);
 - large discontinuities or gaps should be provided in the vegetation to slow down or break the progress of fire towards buildings;
 - shrubs should not be located under trees;
 - When considering landscape species consideration needs to be given to estimated size of the plant at maturity;
 - Avoid species with rough fibrous bark, or which retain dead bark in long strips or retain dead material in their canopies;
 - Use smooth bark, evergreen tree species which generally do not carry a fire up the bark into the crown;
 - Avoid planting of deciduous species that may increase fuel at surface ground level;
 - Avoid climbing species to walls and pergolas;
 - Locate combustible materials such as woodchips/mulch, flammable fuel stores away from the building;
 - Locate combustible structures such as garden sheds, pergolas and materials such timber garden furniture way from the building; and
 - Use of fire retardant/low flammability vegetation species.

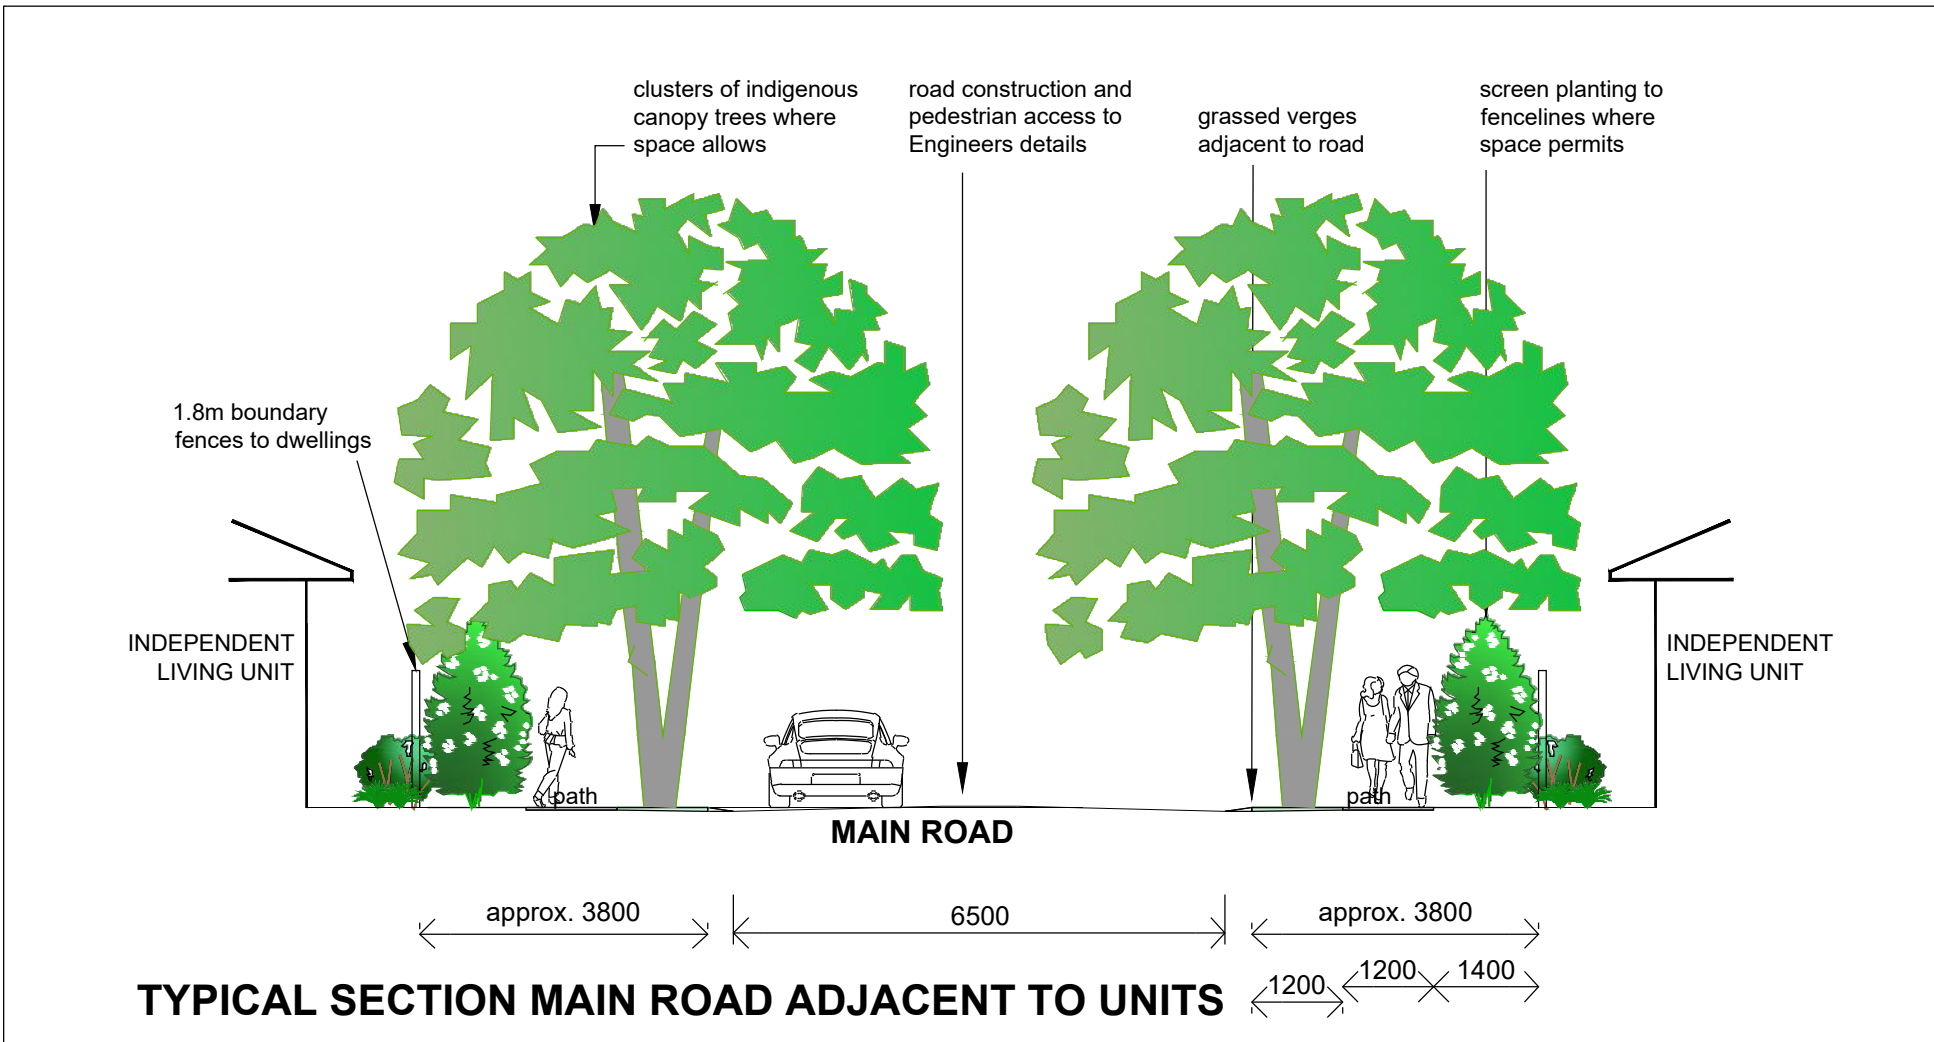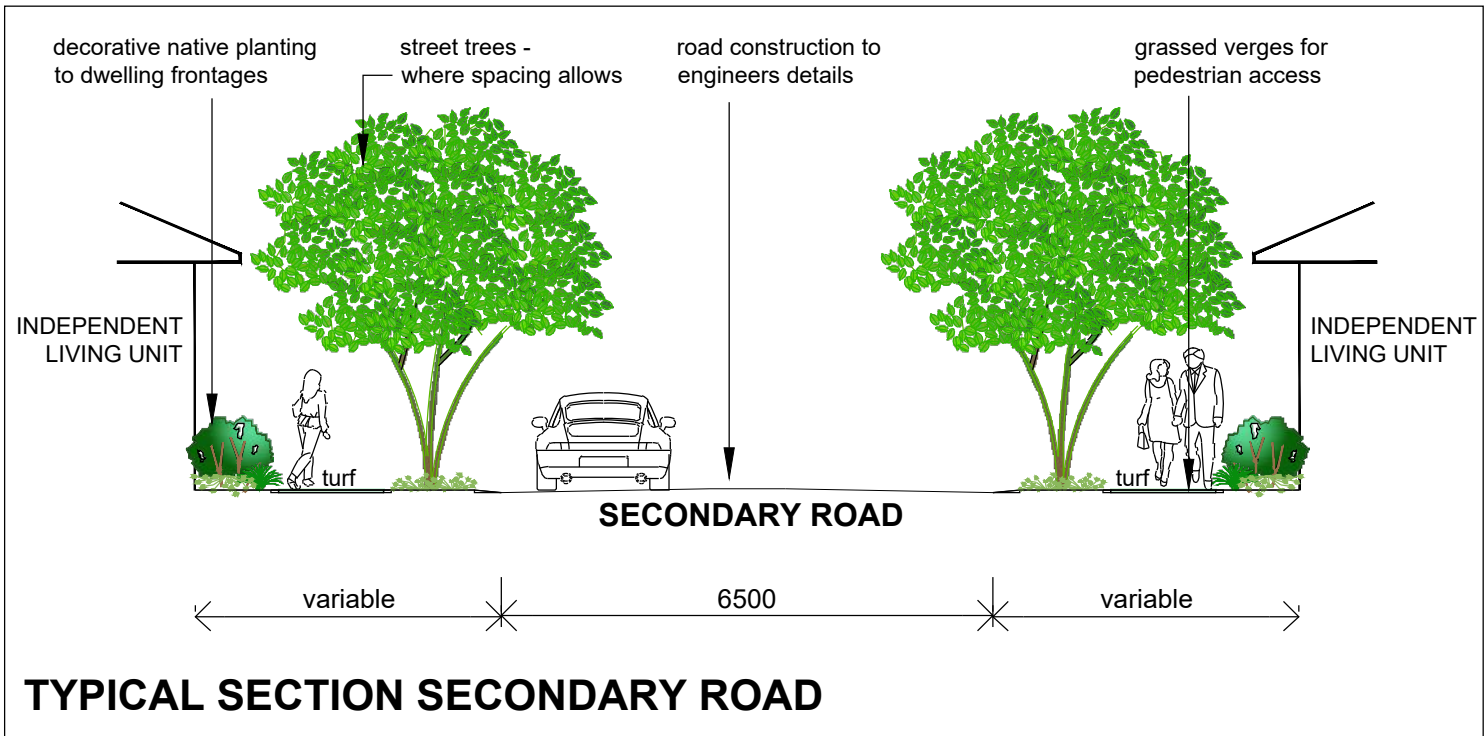

DISCLAIMER
Every effort is made to ensure the accuracy of these documents, however they should be thoroughly checked before being issued to any other persons or authority or used for construction purposes. Any inaccuracies, omissions or discrepancies should be referred back to Zenith Landscape Designs immediately.

These drawings may be printed in whole. The drawings and parts thereof remain the intellectual property of Zenith Landscape Designs and may not be used in part or whole for any other purpose without the prior permission of Zenith Landscape Designs.

- NOTES
1. Vehicular pavement, fencing and built structure details shall be to Architect's specification.
 2. All surface and sub-surface drainage requirements shall be to Engineers details.
 3. Numeric dimensions should be taken in preference to scaling.
 4. All dimensions should be checked on-site prior to commencing construction.
 5. Contractors shall verify the location of all site features prior to commencing works.
 6. Soil testing has not been undertaken as part of the preparation of this design;
 7. A search of underground services has not been undertaken as part of the preparation of this design; it is recommended that Contractors contact DIAL BEFORE YOU DIG ON 1100 prior to commencing any works.
 8. This plan is to be read in conjunction with the architectural and engineering plans

BUSH REGENERATION PRINCIPLES - SUMMARY

(in accordance with the Bradley method)

- Always begin working in areas with the best native vegetation, and later move into more weed-infested areas
- Create minimal disturbance
- Let the rate of regeneration of native plants determine the rate of weed removal

These three basic principles were developed with the aim of:

- Preventing the deterioration of good areas
- Improving the next best areas
- Holding the advantage gained
- Cautiously moving into the worst areas

Herbicide Use

If you choose to spray on site consider all potential impacts of this herbicide use including long-term effects and proximity to waterways.

Limitations in application of herbicide use apply when working near waterways.

If you choose to use herbicide (including non-spraying methods - see the following section) make sure that you are following the correct protocol for the use of the chemical you are using on the label and Material Safety Data Sheet (MSDS) included with the herbicide, and note that the type of herbicide required will vary with the type of weed you are controlling. When considering herbicide use with any weed you should also refer to the latest edition of the Noxious and Environmental Weed Control Handbook (8th NSW). This lists all herbicides currently registered for noxious weeds as well as the permits required for many environmental weeds. Herbicide must also be used in accordance with the Work Health and Safety Act 2011. Use of herbicide in a public area may also require notification via appropriate signage. Always follow the directions outlined on the labels and the MSDS of the products you are using, and always wear appropriate safety attire when in contact with poisons.

Weed Removal

Try to remove as little green waste as possible from your site, leaving parts of the plant which are not capable of reproducing/re-shooting on site to much down. You can do this by cutting the plant into small pieces and spreading where the weed once invaded to return nutrients to the soil. Bag and remove any seed heads, flowering or reproductive parts from the site to reduce the chance of further distribution. When planning weed control it is important to consider the rate at which you remove weeds in relation to your capabilities to control any weeds which might replace the weeds you intend to remove. Remember that many weeds can provide valuable habitat for native fauna when there is very little or no other native alternatives. Removing this vegetation can displace these animals. Consider removing weeds at a rate which allows new native habitat to re-establish to ensure habitat is available for native fauna. Make sure you are allowing time for native species to replace the weeds which you have removed, or your native plantings to establish. If you open up an area too much, you are creating prime conditions for new weeds, and often more invasive weed species to establish. Choosing an area of a manageable size to work with, consider whether the seed bank in the soil is likely to contain predominantly native or weed seed. This will indicate whether you will need to replace weeds by planting local indigenous species or if there is already a seed bank of natives ready to take the place of the weeds. Where working on a sloped site, it is valuable to work from the top of the slope to the bottom (where safe) over time. This is important as you need to consider how seed from weeds is being transported around your site. By removing weeds from the top of the slope, you are helping to reduce further seed being blown or washed down into the lower areas of your site, and not transporting weed seed upslope.

Maintaining the habitat

Monitor your site and habitat area regularly and pull out any weeds that may grow through the mulch. After a while the ground cover will spread and keep out weeds and the tree, shrub and grassy plant will provide shade to keep your weeds away.

LANDSCAPE GUIDELINES

1. GENERAL

- 1.1 The Contractor shall familiarise themselves with the site prior to tender.
- 1.2 The Contractor will be held responsible for any damage to utility services, pipes, building structures, paving surfaces, fencing, footways, kerbs, roads and existing plant material.
- 1.3 The site is to be left in a clean and tidy condition at the completion of works to the satisfaction of the Superintendent.
- 1.4 No work involving an extra shall be undertaken unless approval is first obtained from the Superintendent.
- 1.5 No substitute of material shall be made unless approval is given by the Superintendent.
- 1.6 The Contractor shall continuously maintain all areas of the Contract during progress of the works specified.

2. SITE PREPARATION

- 2.1 Prepared sub-grade is to be free of stones larger than 100mm diameter, cement, rubbish and any other foreign material that could hinder plant growth.
- 2.2 SITE PREPARATION
- 3.1 Once clear of weed growth, grass and debris, sub-grade should be cultivated to a minimum depth of 150mm incorporating "Dynamic Lifter" or equivalent at the manufacturers recommended rates.
- 3.2 Weeds shall be controlled by a combination of chemical and hand removal techniques.
4. PLANTING
- 4.1 All plant material is to be hardened off, disease and insect free and true to species, type and variety. Plants are to be well grown but not round and shall comply with Natspec - "Guide to Purchasing Landscape Trees".
- 4.2 All plants are to be removed from their containers prior to planting with as little disturbance to the root system as possible.
- 4.3 Planting shall not be carried out in dry soil or extreme weather conditions.
- 4.4 Plants should be planted at the same depth as the plants were in the containers and allow for a shallow saucer of soil to be formed around the plant to aid the penetration of water.
- 4.5 All plant material should be watered thoroughly immediately after planting.
- 4.6 The Contractor shall be responsible for the failure of plants during construction, except for acts of vandalism.
- 4.7 Labels shall be removed entirely from the plants.

5. STAKING

- 5.1 Ties should be firmly attached to the stakes, in a way to avoid damage to the stem while allowing a small degree of movement.
- 5.2 Turf areas should be cultivated before turfing by ripping or harrowing.
- 5.3 At the completion of turfing the whole area shall be thoroughly soaked and kept moist till the completion of landscape works.

6. MULCH

- 6.1 Mulch for all mass planted beds shall be "Droughtmaster" mulch as supplied by A.N.L. or similar.
- 6.2 SOIL MIXES
- 6.3 Soil mix for mass planted areas shall be 3 parts site soil to 1 part "Organic Garden Mix" as supplied by A.N.L. or equivalent.
- 6.4 Soil mix for planter boxes and planting over slab shall be "Planter Box Mix" as supplied by A.N.L. or equivalent.
- 6.5 Soil mix for street tree planting shall be 1 part site soil to 1 part "Organic Garden Mix" as supplied by A.N.L. or equivalent.





9. FEATURE GRAVEL

- 9.1 Feature gravel shall be 20mm Nepean River Gravel or similar laid to a minimum 50mm depth.

10. DECOMPOSED GRANITE

- 10.1 Decomposed Granite shall be max 5mm Decomposed Granite Gold as supplied by A.N.L. or similar spread to a depth of 100mm allowing 25% compaction and stabilised with 5% off-white cement

SAMPLE DETAILS

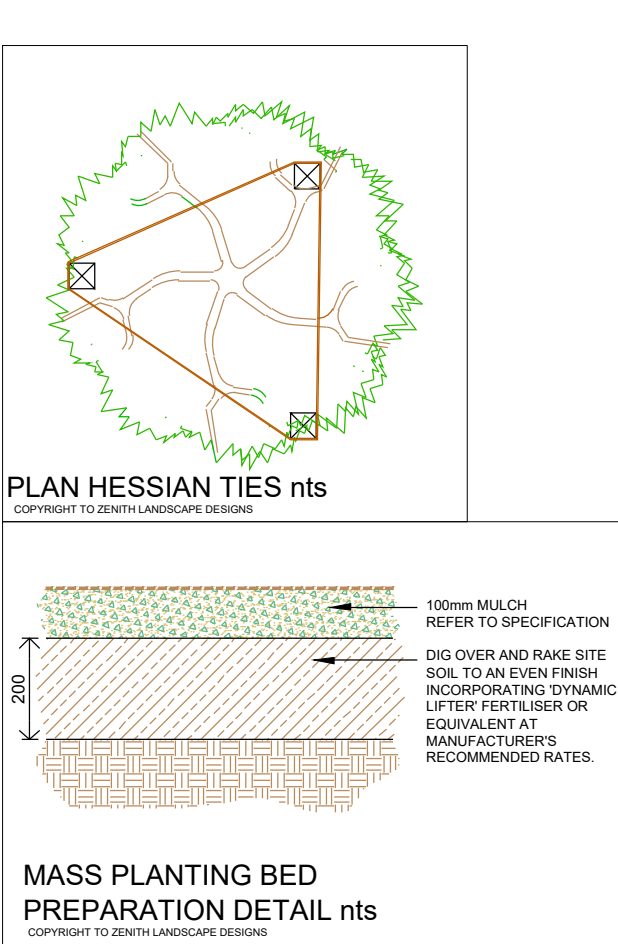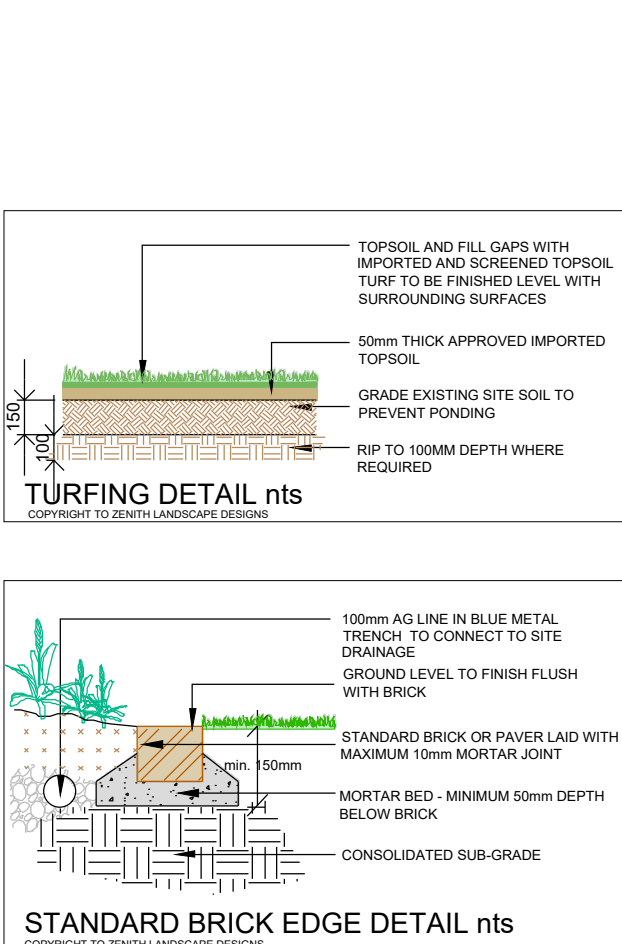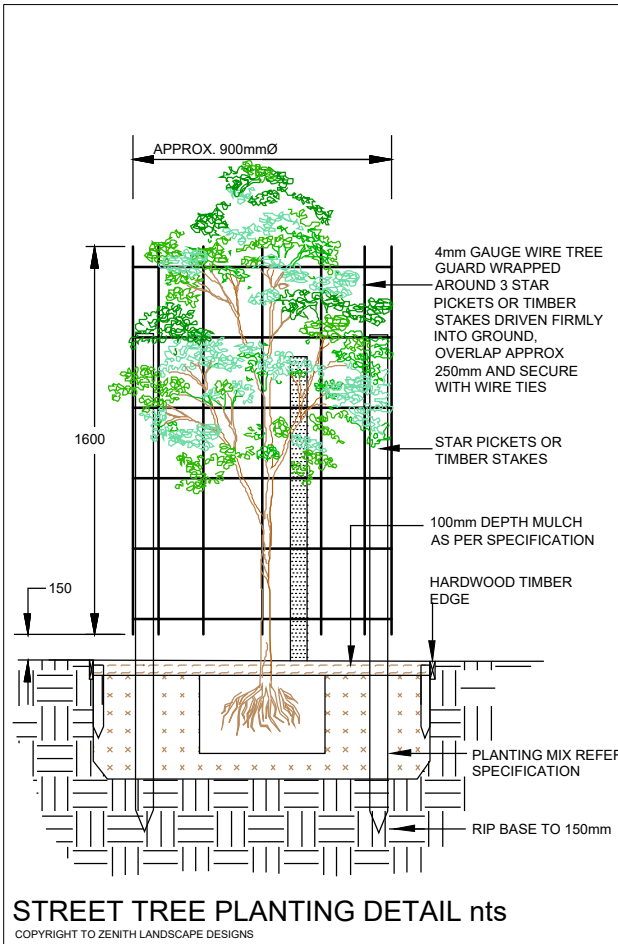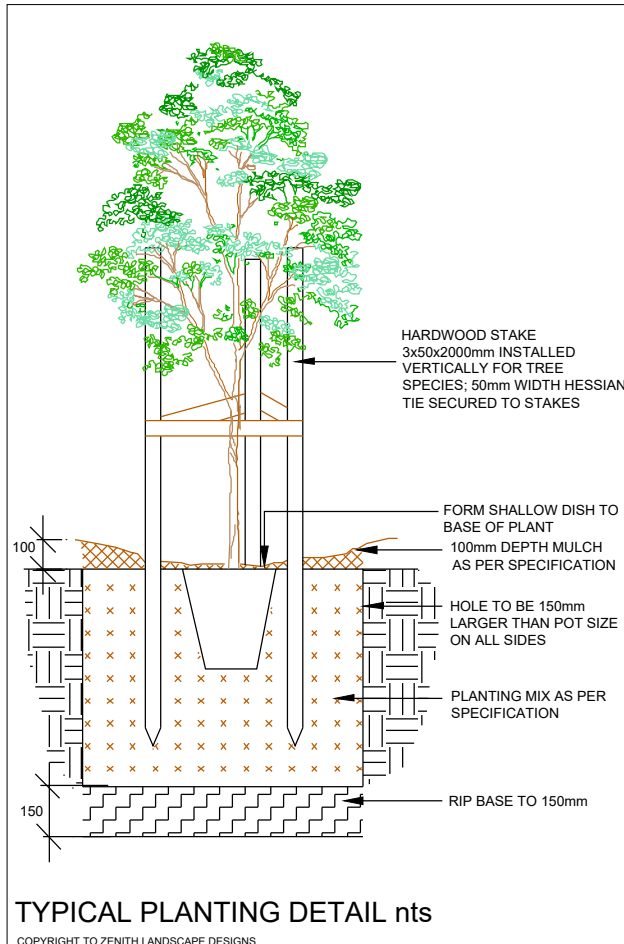

PLANT IMAGES



BLACKBUTT



SPOTTED GUM



TURPENTINE



CLARET ASH



CREPE MYRTLE



LILLY PILLY



BRUSH CHERRY



BOTTLEBRUSH



GREVILLEA



HOP BUSH



KANGAROO VINE

F	REVISED DA ISSUE	23.07.20
E	REVISED DA ISSUE	28.08.19
D	REVISED DRIVEWAY ENTRANCE	08.10.18
C	REVISED DA ISSUE	18.04.18
B	REVISED DA ISSUE	12.05.17
A	DA ISSUE	25.11.16
Rev. no.	Description:	Date:

ARBORIST:	ALLIED TREE CONSULTANCY
SURVEY:	RYGATE & WEST
HYDRAULIC:	SAMANA BLUE ENGINEERING
ARCHITECT:	STEPHEN JONES ASSOCIATES
CLIENT:	ANNISCA PROPERTY GROUP P/L

19 Araluen Place Sutherland
Ph: 95455200 Fax: 95455300
E: info@zenithlandscapes.com.au

LOT 1 DP780801 & LOT 1 DP737576
PRINCES HIGHWAY / WINDWARD WAY
MILTON
MILTON MEADOWS

TITLE: LANDSCAPE GUIDELINES	
STATUS: DA	SCALES: NTS
DRAWN: MAG	SHEET: 10 OF 10
CHECKED: MFG	DRAWING NO: 16-3351 L10
DATE: 14.11.16	REVISION: F