

BROADWATER PUBLIC SCHOOL

DRAWING LIST

ARCHITECTURAL

DRAWING NUMBER DRAWING NAME

- BRO - ARC - PP - DWG - 001 COVER SHEET
- BRO - ARC - PP - DWG - 003 SITE ANALYSIS PLAN
- BRO - ARC - PP - DWG - 010 PROPOSED SITE PLAN
- BRO - ARC - PP - DWG - 015 DEMOLITION PLAN
- BRO - ARC - PP - DWG - 100 UNDERCROFT FLOOR PLAN
- BRO - ARC - PP - DWG - 110 RAISED LEVEL FLOOR PLAN
- BRO - ARC - PP - DWG - 120 ROOF PLAN
- BRO - ARC - PP - DWG - 200 ELEVATIONS
- BRO - ARC - PP - DWG - 201 ELEVATIONS
- BRO - ARC - PP - DWG - 300 SECTIONS
- BRO - ARC - PP - DWG - 400 SHADOW DIAGRAMS
- BRO - ARC - PP - DWG - 500 RENDERS



AMENDMENTS			
REV	BY	DATE	DESCRIPTION
A	SG	14/07/2023	PRELIMINARY ISSUE
	SG	14/07/2023	ITEMS UNDER COORDINATION
B	SG	01/08/2023	ISSUE FOR COORDINATION
C	ML	10/08/2023	90% REF ISSUE
D	SG	16/08/2023	REF ISSUE
E	SG	20/10/2023	ISSUE FOR DA
F	SG	25/10/2023	ISSUE FOR DA



MODULAR DESIGN & CONSTRUCTION
Modscape
0393 166 020
STRUCTURAL & CIVIL
H&H Engineers
0423 222 338
SERVICES
JHA Consulting
0404 552 673
FIRE ENGINEERING AND ESD
E-Lab
0447 343 458

PLANNING
EPM
0294 528 300
ACCESSIBILITY AND BCA
MBC Group
0450 704 954
LANDSCAPE ARCHITECT
Taylor Brammer
0418 264 111
BUSHFIRE
Blackash Bushfire Consulting
0419 203 855

PEDAVOLI ARCHITECTS PTY LTD
LEVEL 2,
458-468 WATTLE STREET
ULTIMO NSW 2007 AUSTRALIA
T: +61 2 9291 0000
W: www.pedavoli.com.au
NOMINATED ARCHITECT:
VINCE PEDAVOLI
NSW ARB No. 5045

PEDAVOLI
ARCHITECTS

BROADWATER PUBLIC SCHOOL

9 BYRNES STREET BROADWATER NSW 2472

DRAWING NAME

COVER SHEET

OCTOBER 2023					REVISION
DRAWING NUMBER	PROJECT	DISCIPLINE	PHASE	TYPE	
BRO - ARC - PP - DWG - 001					F

LEGEND

Existing Buildings

Potential Acoustic Impact

Below Ground Electricity Services

Pedestrian Entry Points

High Fence

Existing Trees

Views

Sewer Services

High Significance Trees


BAL Flame Zone

BAL 40

BAL 29

BAL 19

BAL 12.5

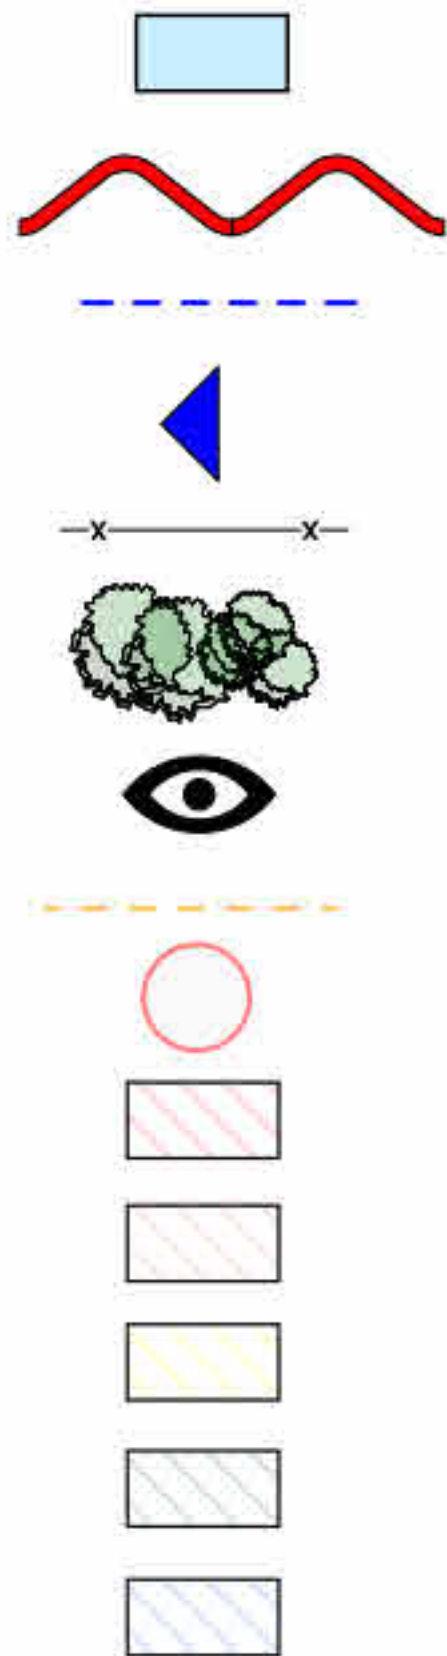

COOLING SUMMER AFTERNOON BREEZES



RICHMOND RIVER


BLACKWALL DRIVE

BYRNES STREET

RESIDENTIAL DWELLING

CANE FIELDS

RESIDENTIAL DWELLINGS

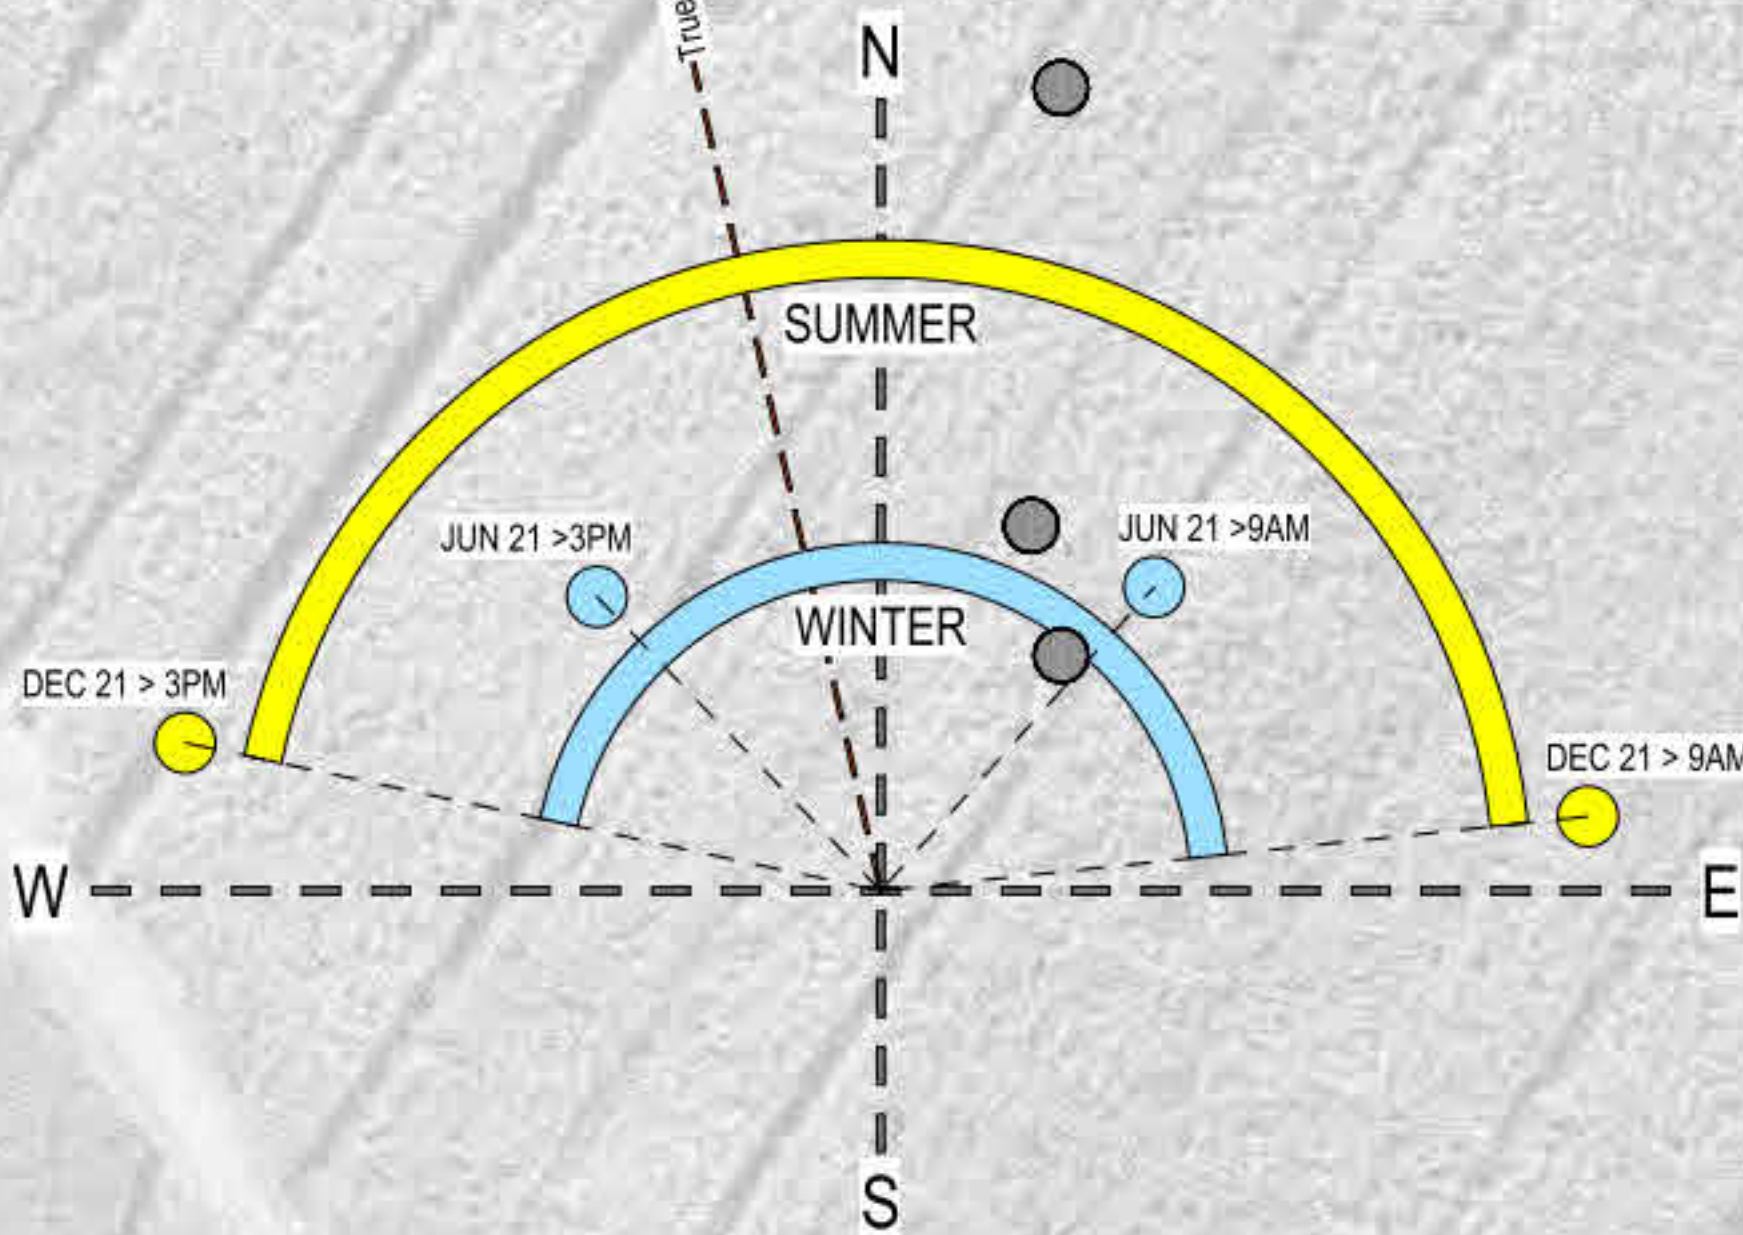

AMENDMENTS			
REV	BY	DATE	DESCRIPTION
A	SG	14/07/2023	PRELIMINARY ISSUE
B	SG	01/08/2023	ISSUE FOR COORDINATION
C	ML	10/08/2023	90% REF ISSUE
D	SG	18/08/2023	REF ISSUE
E	SG	20/10/2023	ISSUE FOR DA



MODULAR DESIGN & CONSTRUCTION
Modscape
0393 166 020
STRUCTURAL & CIVIL
H&H Engineers
0423 222 338
SERVICES
JHA Consulting
0404 552 673
FIRE ENGINEERING AND ESD
E-Lab
0447 343 458

PLANNING
EPM
0294 528 300
ACCESSIBILITY AND BCA
MBC Group
0450 704 954
LANDSCAPE ARCHITECT
Taylor Burner
0418 264 111
BUSHFIRE
Blackash Bushfire Consulting
0419 203 853

PEDAVOLI ARCHITECTS PTY LTD
LEVEL 2,
458-468 WATTLE STREET
ULTIMO NSW 2007 AUSTRALIA
T: +61 2 9291 0000
W: www.pedavoli.com.au
NOMINATED ARCHITECT:
VINCE PEDAVOLI
NSW ARB No. 5045

PEDAVOLI
ARCHITECTS


BROADWATER PUBLIC SCHOOL

9 BYRNES STREET BROADWATER NSW 2472

DRAWING NAME

SITE ANALYSIS PLAN

TRUE NORTH

 

SCALE @ A1				
OCTOBER 2023				
DRAWING NUMBER	PROJECT	DISCIPLINE	PHASE	TYPE
BRO - ARC - PP - DWG - 003				
SERIES NUMBER				REVISION
				E

LEGEND

- EXISTING BUILDING AND PAVING TO BE RETAINED
- PROPOSED BUILDING
- PROPOSED PAVING REFERR TO LANDSCAPE ARCHITECT'S & CIVIL ENG DRAWINGS
- EXISTING TREES TO BE RETAINED
REFER TO LANDSCAPE ARCHITECT'S DRAWINGS
- PROPOSED NEW TREES SHOWN IN BLUE OUTLINE
REFER TO LANDSCAPE ARCHITECT'S DRAWINGS
- EXISTING NEIGHBOURING TREES INDICATIVE ONLY

- 1 RAIN WATER TANKS
- 2 PROPOSED HYDRANT BOOSTER ASSEMBLY AND WATER METER
- 3 PROPOSED YARNING CIRCLE. REFER TO LANDSCAPE ARCHITECT'S DRAWINGS
- 4 PROPOSED SANDED AREA AND PLAY EQUIPMENT WITH SHADE SAILS, REFER TO LANDSCAPE ARCHITECT'S DRAWINGS
- 5 NEW LEVEL TURFED SPORTS FIELD, REFER TO LANDSCAPE ARCHITECT'S DRAWINGS
- 6 RELOCATED HERITAGE BELL
- 7 PROPOSED GROWING GARDENS, REFER TO LANDSCAPE ARCHITECT'S DRAWINGS
- 8 EXISTING HALF BASKETBALL COURT RETAINED AND RESURFACED, REFER TO LANDSCAPE ARCHITECT'S DRAWINGS
- 9 EXISTING HALF NETBALL COURT RETAINED AND RESURFACED, REFER TO LANDSCAPE ARCHITECT'S DRAWINGS
- 10 EXISTING GA SHED
- 11 DUAL FIRE HYDRANT
- 12 SEATING SPACE, REFER TO LANDSCAPE ARCHITECT'S DRAWINGS
- 13 IN GROUND SEWER PUMP STATION AS PER HYDRAULIC DRAWINGS
- 14 WASTE MANAGEMENT AREA
- 15 SCHOOL SIGNAGE

GFA CALCULATION	
NAME	AREA
UNDERCROFT LEVEL	
AMENITIES / STORE BLOCK	81.03 m²
RAISED LEVEL	
GLS BLOCK GFA	405.00 m²
ADMIN / LIBRARY BLOCK GFA	270.00 m²
	675.00 m²
	756.03 m²



AMENDMENTS			
REV	BY	DATE	DESCRIPTION
B	SG	14/07/2023	ITEMS UNDER COORDINATION
B	SG	01/08/2023	ISSUE FOR COORDINATION
C	ML	10/08/2023	90% REF ISSUE
D	SG	19/08/2023	REF ISSUE
E	ML	21/08/2023	REF ISSUE
F	AC	25/09/2023	REF ISSUE
G	SG	20/10/2023	ISSUE FOR DA
H	SG	25/10/2023	ISSUE FOR DA



MODULAR DESIGN & CONSTRUCTION
Modscape
0393 166 020
STRUCTURAL & CIVIL
H&H Engineers
0423 222 338
SERVICES
J&K Consulting
0404 552 673
FIRE ENGINEERING AND ESD
E-Lab
0447 343 458

PLANNING
EPM
0294 528 300
ACCESSIBILITY AND BCA
MBC Group
0450 704 954
LANDSCAPE ARCHITECT
Taylor Dummer
0418 264 111
BUSHFIRE
Blackash Bushfire Consulting
0419 203 853

PEDAVOLI ARCHITECTS PTY LTD
LEVEL 2,
458-468 WATTLE STREET
ULTIMO NSW 2007 AUSTRALIA
T: +61 2 9291 0000
W: www.pedavoli.com.au
NOMINATED ARCHITECT:
VINCE PEDAVOLI
NSW ARB No. 5045

PEDAVOLI
ARCHITECTS


BROADWATER PUBLIC SCHOOL

9 BYRNES STREET BROADWATER NSW 2472

DRAWING NAME

PROPOSED SITE PLAN

TRUE NORTH

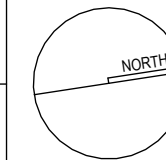


0 2500 5000 7500 10000 12500 25000

SCALE 1: 250 @ A1

OCTOBER 2023

DRAWING NUMBER	REVISION
PROJECT DISCIPLINE PHASE TYPE SERIES NUMBER	
BRO - ARC - PP - DWG - 010	H

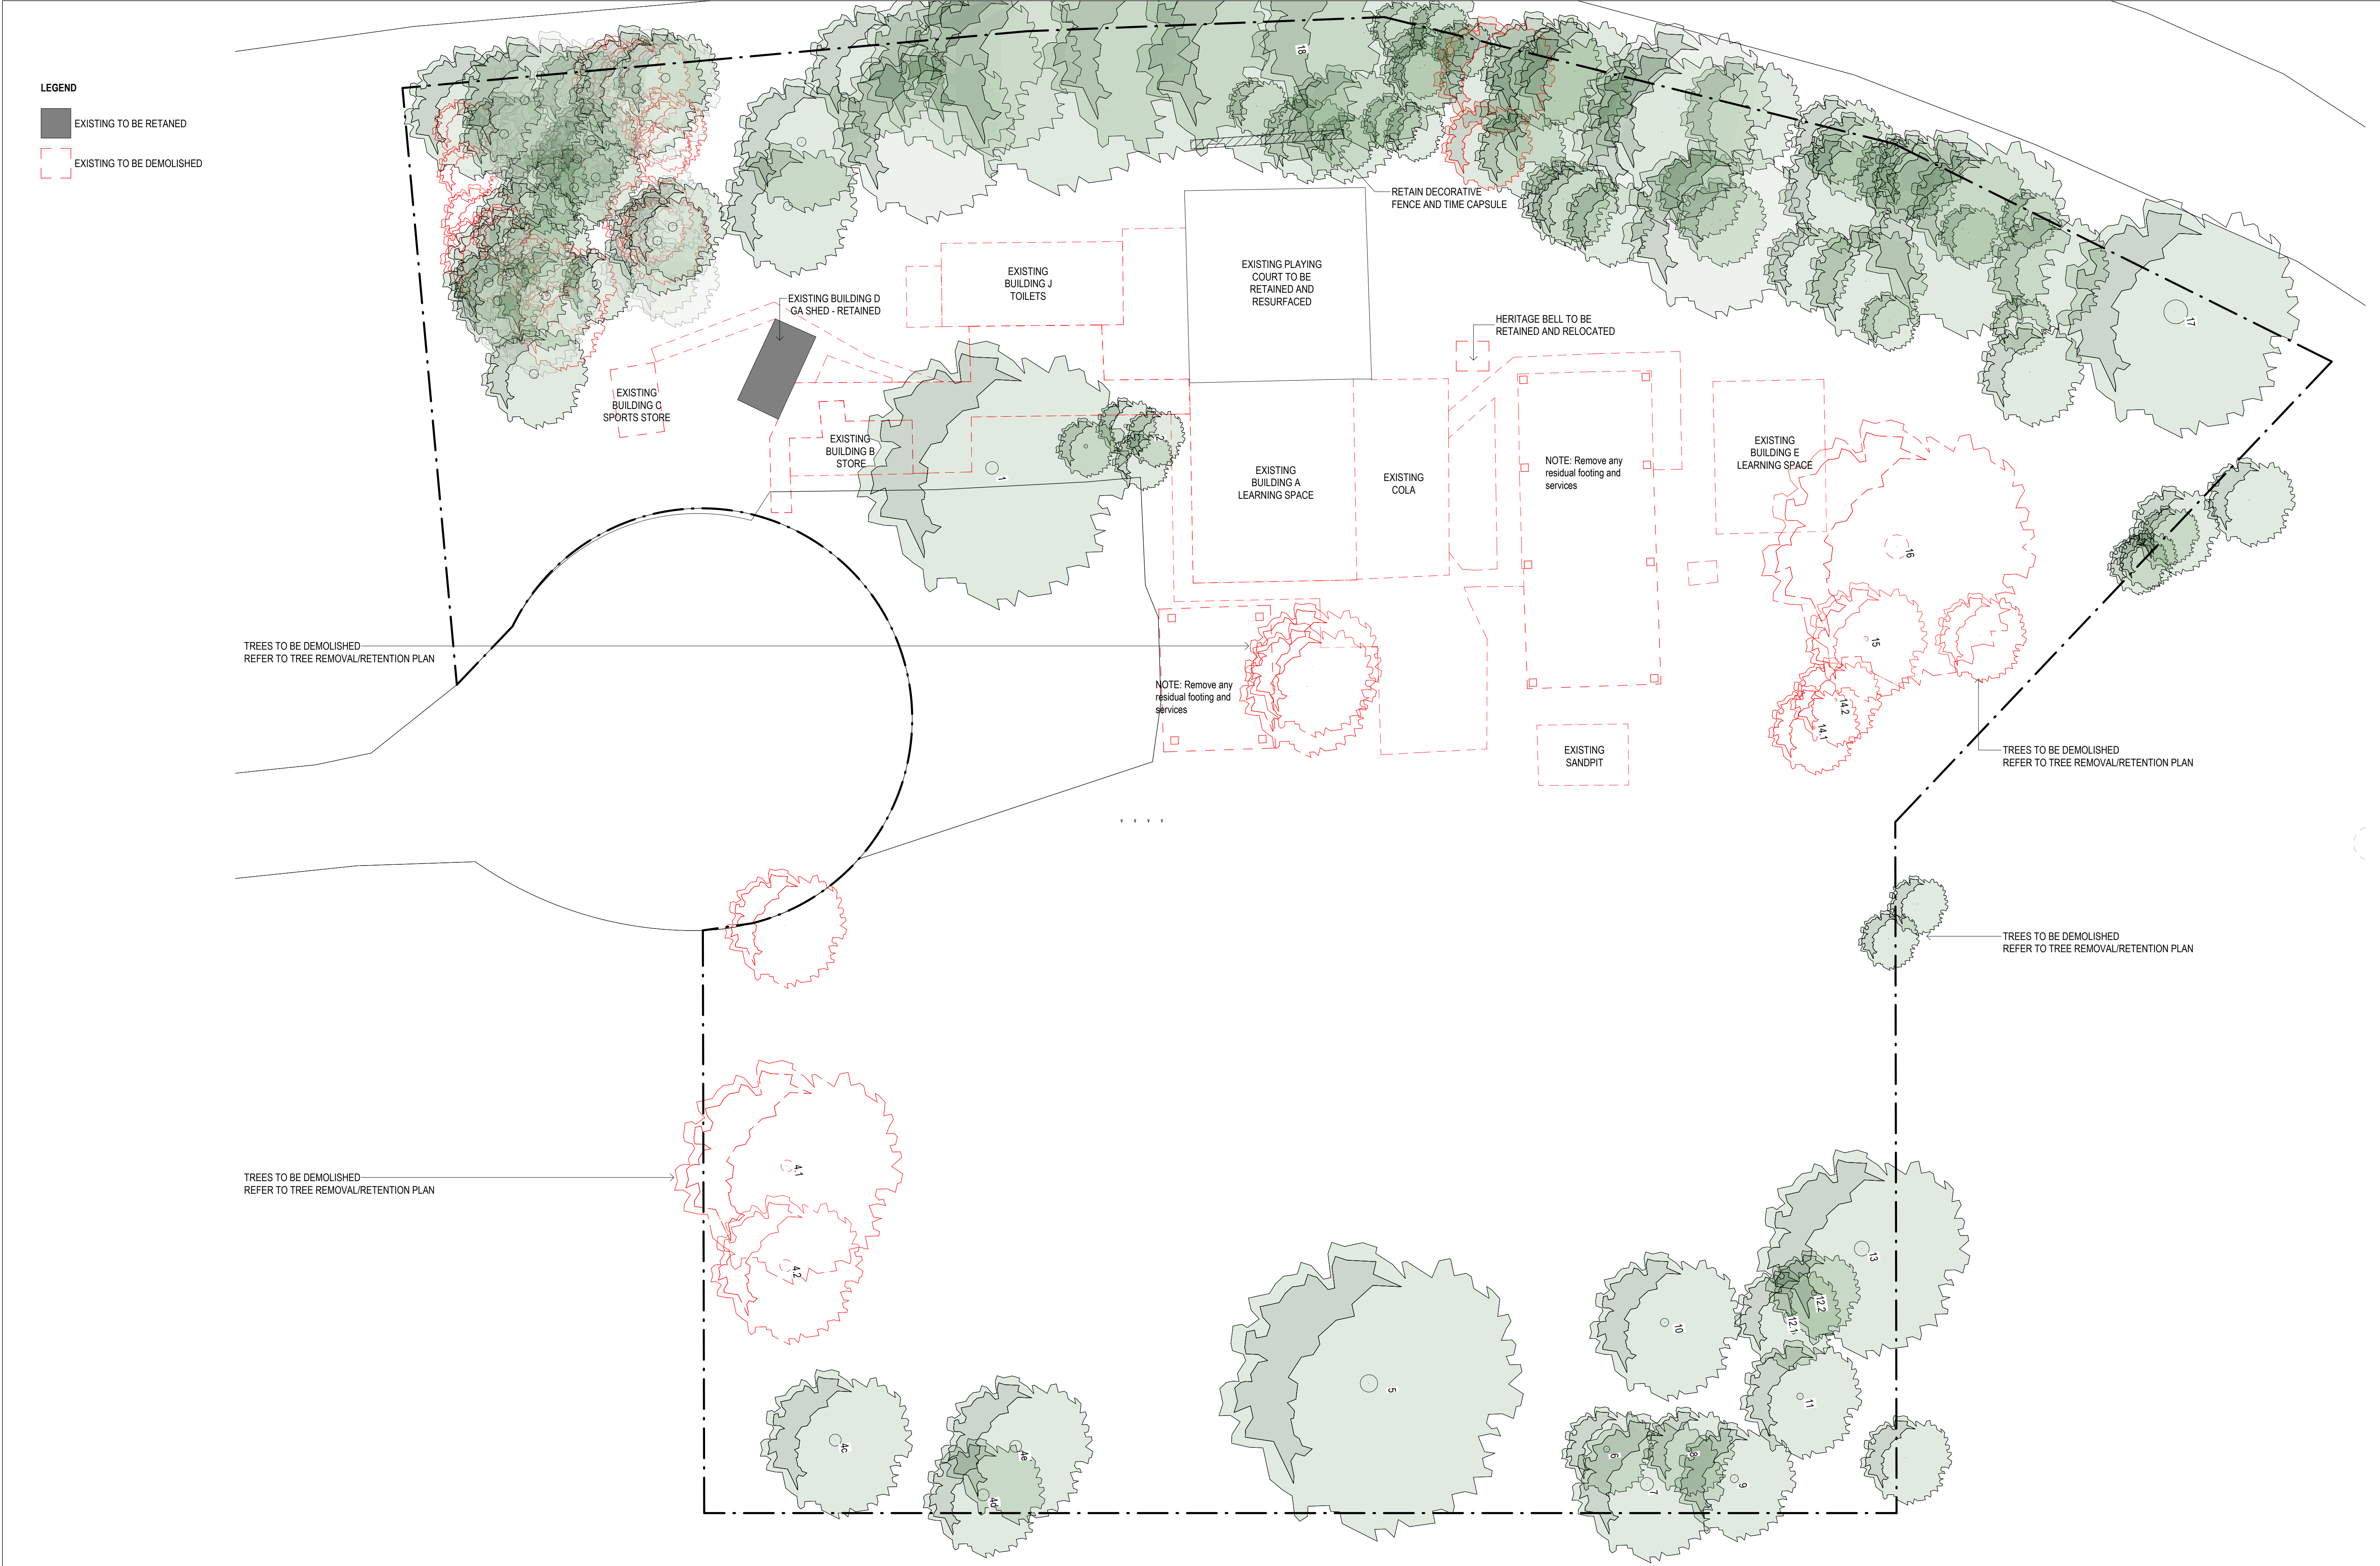

AMENDMENTS			
REV	BY	DATE	DESCRIPTION
A	SG	14/07/2023	PRELIMINARY ISSUE
	SG	14/07/2023	ITEMS UNDER COORDINATION
B	SG	01/08/2023	ISSUE FOR COORDINATION
C	ML	10/08/2023	90% REF ISSUE
D	SG	18/08/2023	REF ISSUE
E	SG	20/10/2023	ISSUE FOR DA




MODULAR DESIGN & CONSTRUCTION
Modscape
0393 166 020
STRUCTURAL & CIVIL
H&H Engineers
0423 222 338
SERVICES
JHA Consulting
0404 552 673
FIRE ENGINEERING AND ESD
E-Lab
0447 343 458

PLANNING
EPM
0294 528 300
ACCESSIBILITY AND BCA
MBC Group
0450 704 954
LANDSCAPE ARCHITECT
Taylor Sumner
0418 264 111
BUSHFIRE
Blackash Bushfire Consulting
0419 203 853

PEDAVOLI ARCHITECTS PTY LTD
LEVEL 2,
455-468 WATTLE STREET
ULTIMO NSW 2007 AUSTRALIA
T: +61 2 9291 0000
W: www.pedavoli.com.au
NOMINATED ARCHITECT:
VINCE PEDAVOLI
NSW ARB No: 5045

PEDAVOLI
ARCHITECTS


BROADWATER PUBLIC SCHOOL
9 BYRNES STREET BROADWATER NSW 2472
DRAWING NAME
DEMOLITION PLAN

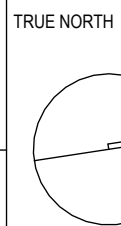

0 2000 4000 6000 8000 10000 20000					SCALE 1: 200 @ A1
					OCTOBER 2023
DRAWING NUMBER	PROJECT	DISCIPLINE	PHASE	TYPE	SERIES NUMBER
	BRO - ARC - PP - DWG - 015				
					REVISION
					E

LEGEND

- GLS
- ADMIN & STAFF
- LIBRARY
- AMENITIES
- CANTEEN
- STORAGE & SERVICES
- EXISTING BUILDING

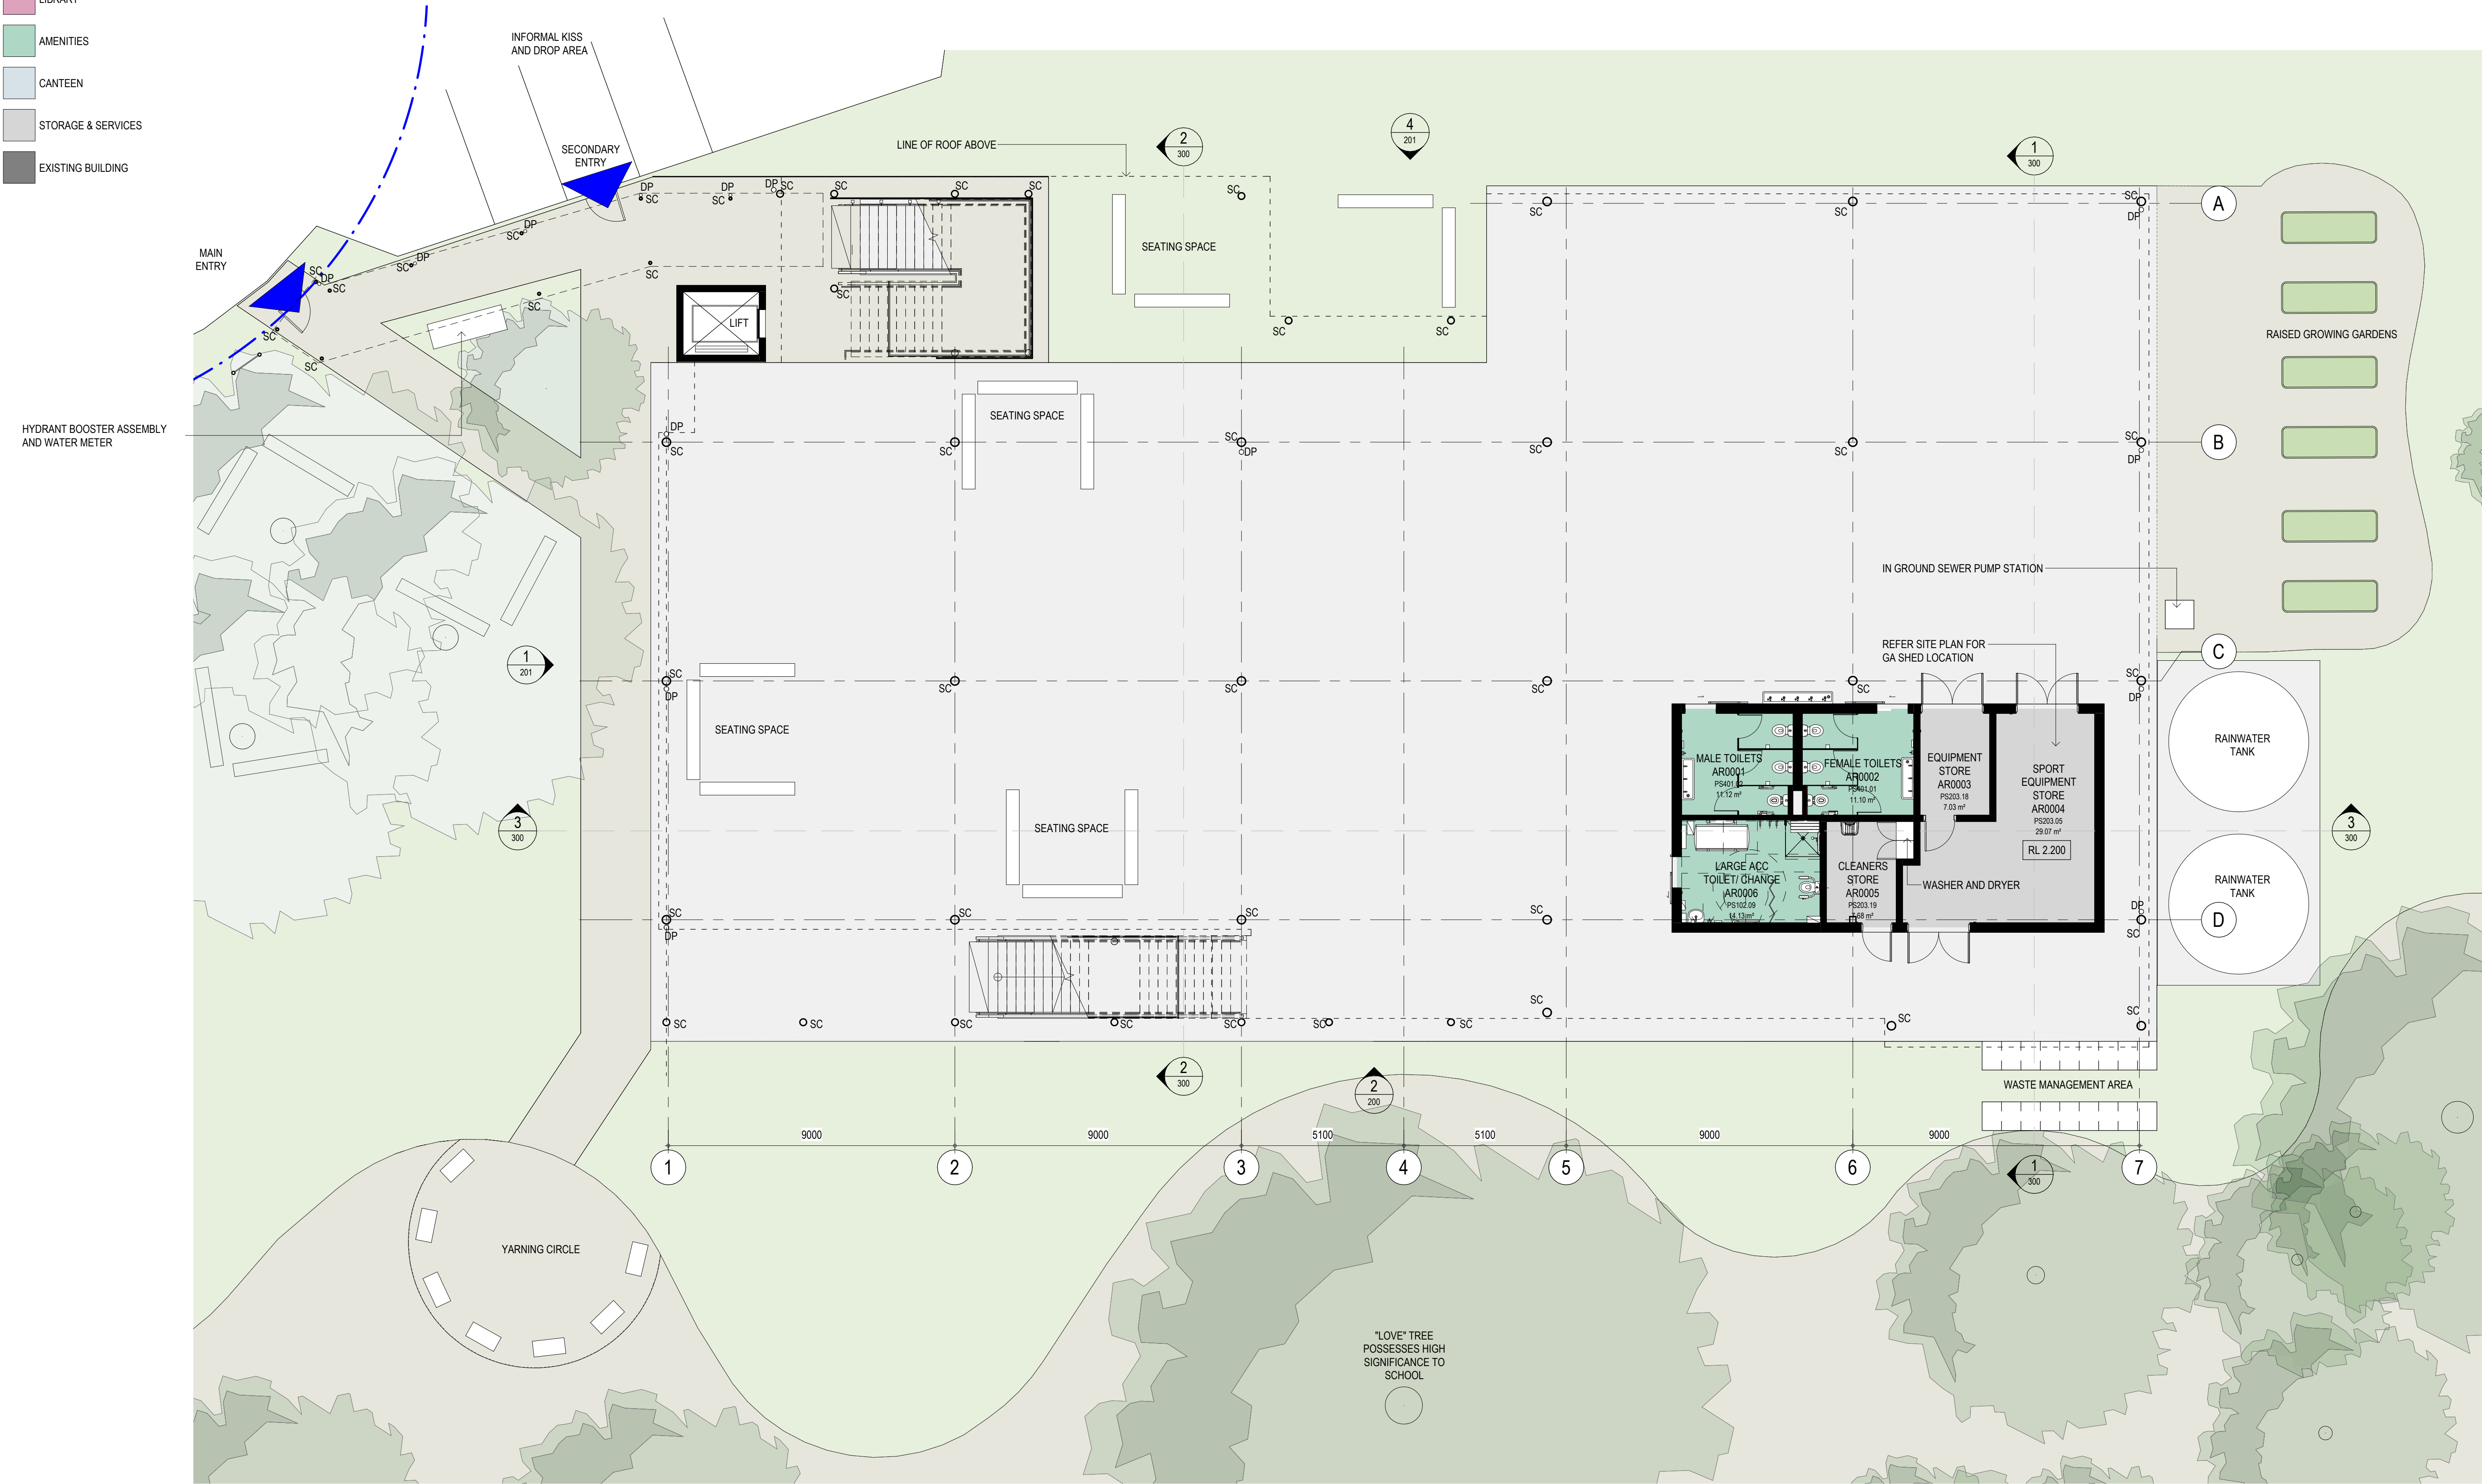

REV	BY	DATE	DESCRIPTION
A	SG	14/07/2023	PRELIMINARY ISSUE
B	SG	14/07/2023	ITEMS UNDER COORDINATION
C	ML	01/08/2023	ISSUE FOR COORDINATION
D	SG	10/08/2023	90% REF ISSUE
E	AC	25/09/2023	REF ISSUE
F	SG	20/10/2023	ISSUE FOR DA
G	SG	25/10/2023	ISSUE FOR DA



MODULAR DESIGN & CONSTRUCTION
Modscape
0393 166 020
STRUCTURAL & CIVIL
H&H Engineers
0423 222 338
SERVICES
JHA Consulting
0404 552 673
FIRE ENGINEERING AND ESD
E-Lab
0447 343 458

PLANNING
EPM
0294 528 300
ACCESSIBILITY AND BCA
MBC Group
0450 704 954
LANDSCAPE ARCHITECT
Taylor Burmer
0418 264 111
BUSHFIRE
Blackash Bushfire Consulting
0419 203 653

PEDAVOLI ARCHITECTS PTY LTD
LEVEL 2,
455-468 WATTLE STREET
ULTIMO NSW 2007 AUSTRALIA
T: +61 2 9291 0000
W: www.pedavoli.com.au
NOMINATED ARCHITECT:
VINCE PEDAVOLI
NSW ARB No. 5045

PEDAVOLI
ARCHITECTS


BROADWATER PUBLIC SCHOOL

9 BYRNES STREET BROADWATER NSW 2472

DRAWING NAME

UNDERCROFT FLOOR PLAN

TRUE NORTH

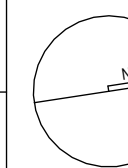

0 1000 2000 3000 4000 5000 10000

SCALE 1:100 @ A1


OCTOBER 2023

DRAWING NUMBER PROJECT DISCIPLINE PHASE TYPE SERIES NUMBER

BRO - ARC - PP - DWG - 100

REVISION

G

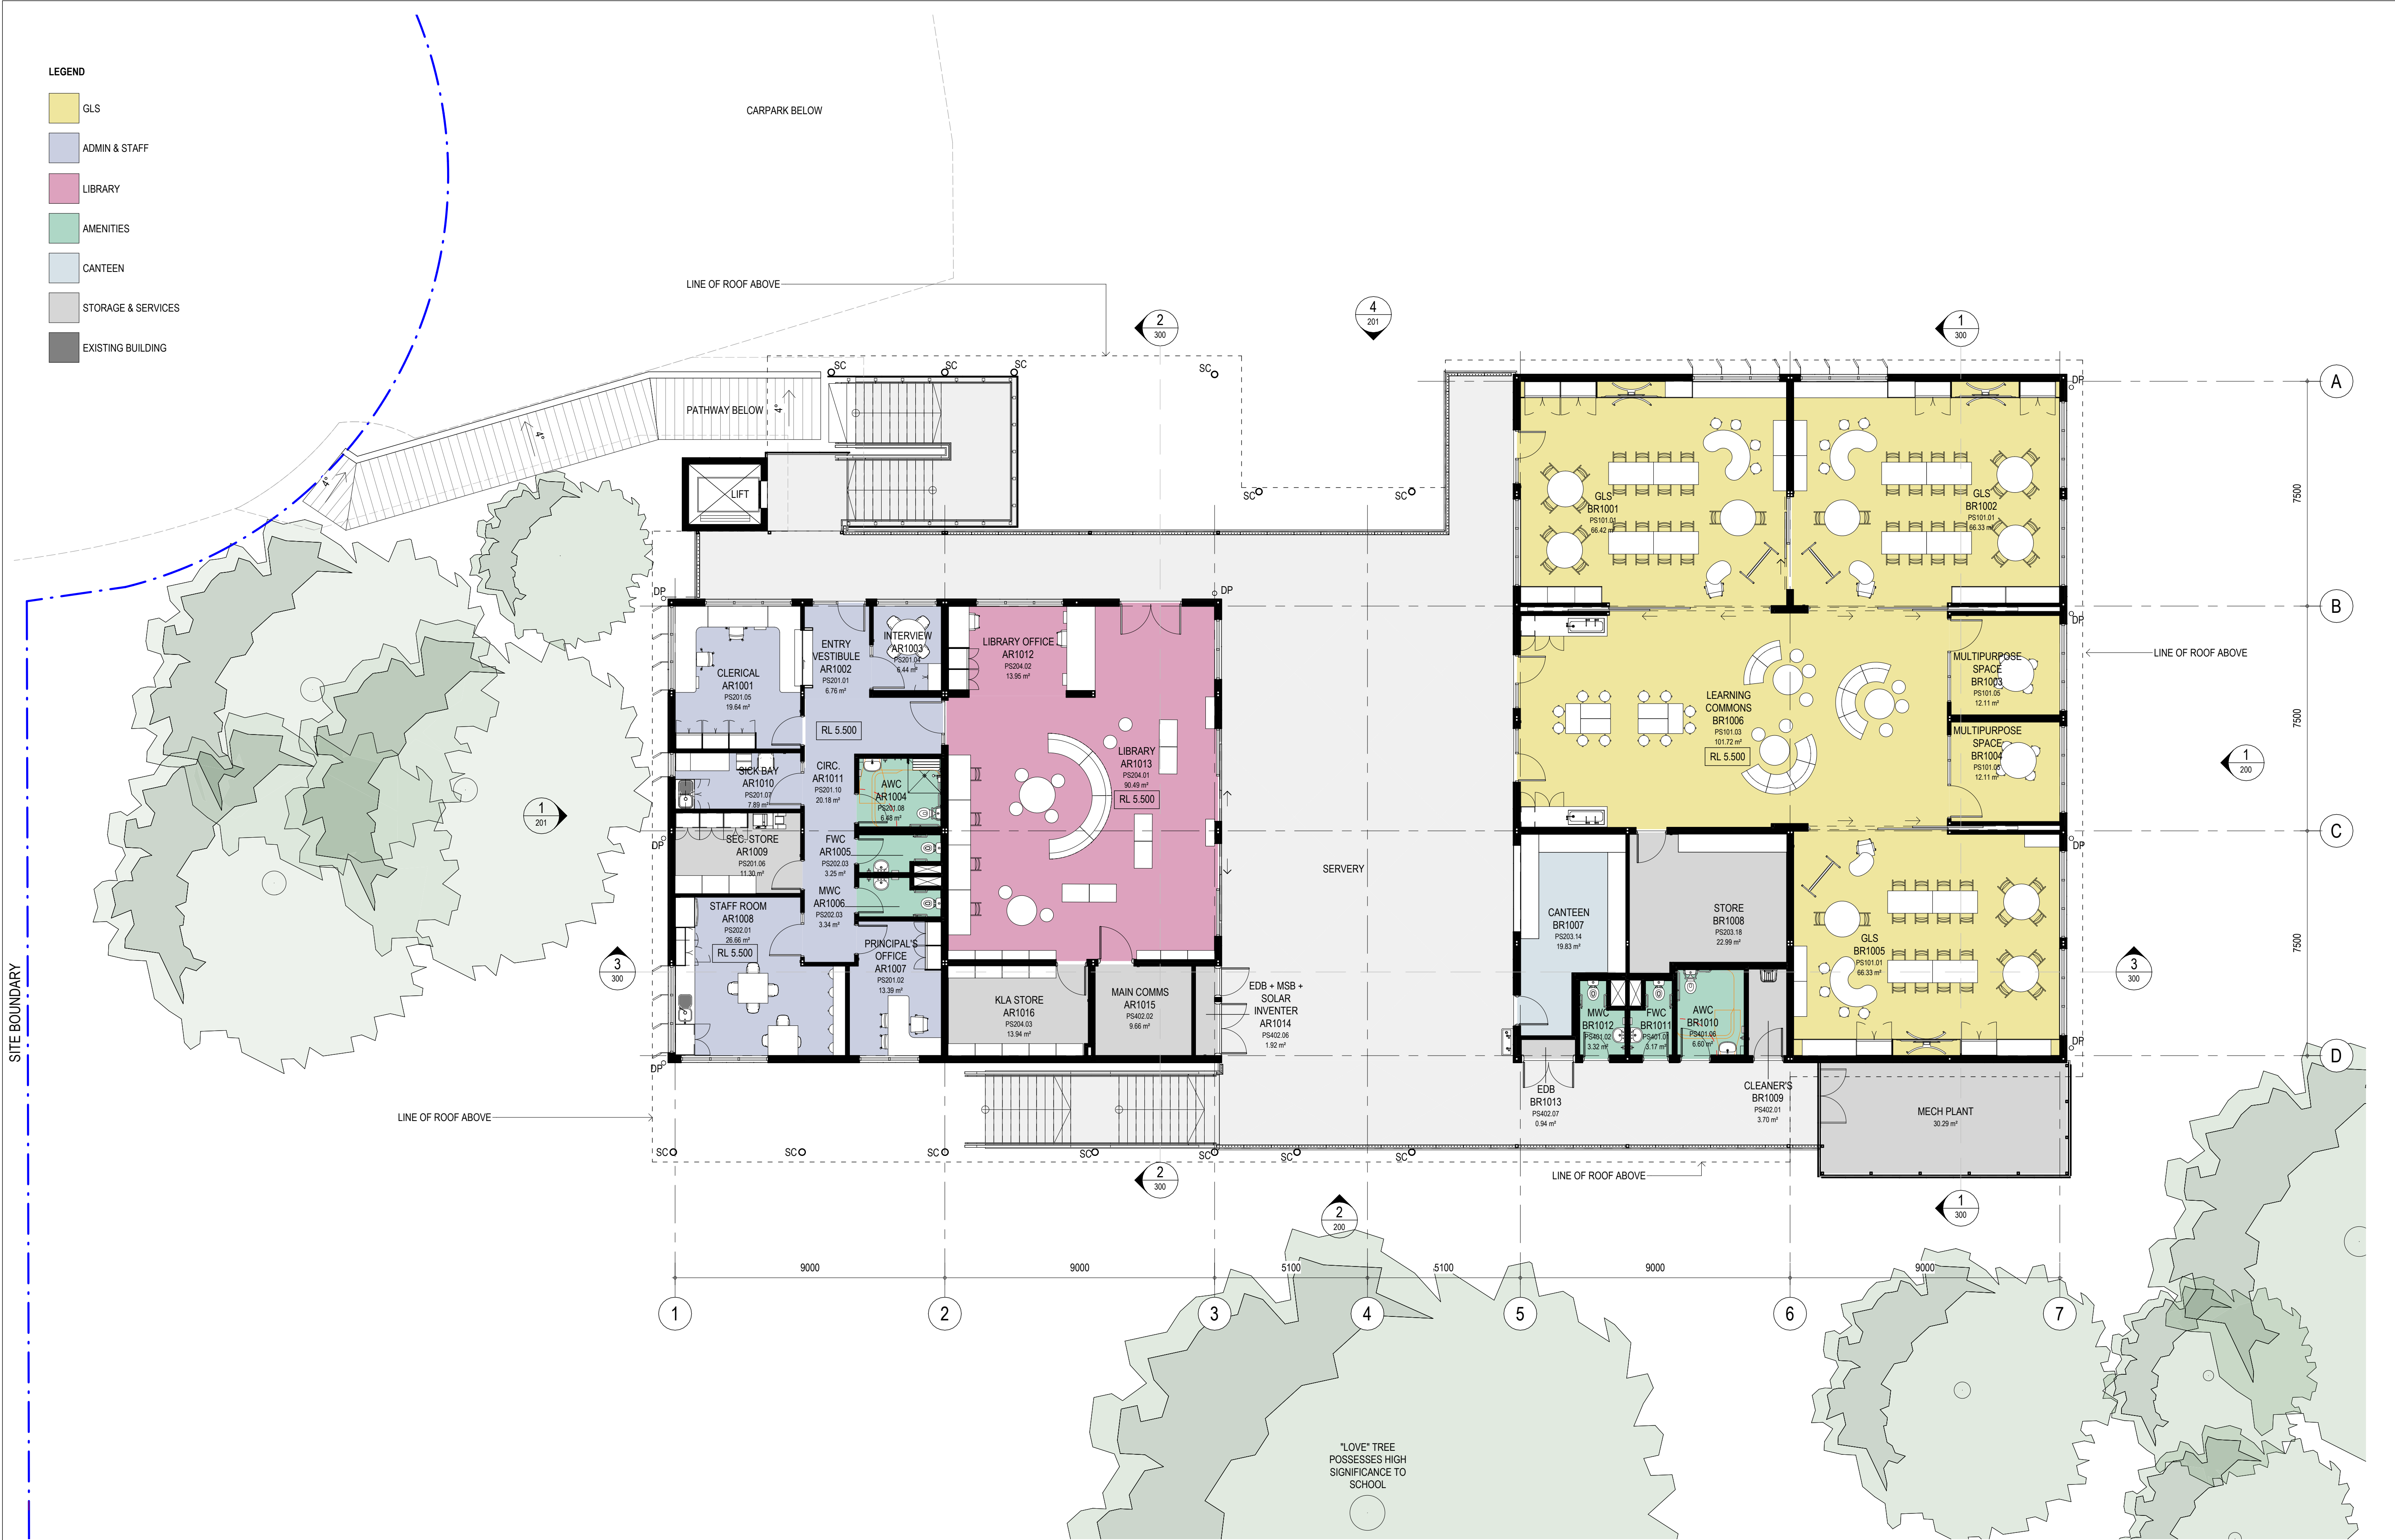

AMENDMENTS			
REV	BY	DATE	DESCRIPTION
A	SG	14/07/2023	PRELIMINARY ISSUE
B	SG	14/07/2023	ITEMS UNDER COORDINATION
C	SG	01/08/2023	ISSUE FOR COORDINATION
D	ML	10/08/2023	90% REF ISSUE
E	SG	16/08/2023	REF ISSUE
F	AC	25/09/2023	REF ISSUE
G	SG	20/10/2023	ISSUE FOR DA
H	SG	25/10/2023	ISSUE FOR DA




MODULAR DESIGN & CONSTRUCTION
Modscape
0393 166 020
STRUCTURAL & CIVIL
H&H Engineers
0423 222 338
SERVICES
JHA Consulting
0404 552 673
FIRE ENGINEERING AND ESD
E-Lab
0447 343 458

PLANNING
EPM
0294 528 300
ACCESSIBILITY AND BCA
MBC Group
0450 704 954
LANDSCAPE ARCHITECT
Taylor Sumner
0419 264 111
BUSHFIRE
Blackash Bushfire Consulting
0419 203 653


PEDAVOLI ARCHITECTS PTY LTD
LEVEL 2,
455-468 WATLIE STREET
ULTIMO NSW 2007 AUSTRALIA
T: +61 2 9291 0000
W: www.pedavoli.com.au
NOMINATED ARCHITECT:
VINCE PEDAVOLI
NSW ARB No. 5045



BROADWATER PUBLIC SCHOOL
9 BYRNES STREET BROADWATER NSW 2472
DRAWING NAME
RAISED LEVEL FLOOR PLAN

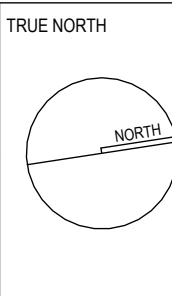

0 1000 2000 3000 4000 5000 10000					SCALE 1:100 @ A1
OCTOBER 2023					
DRAWING NUMBER	PROJECT	DISCIPLINE	PHASE	TYPE	SERIES NUMBER
BRO - ARC - PP - DWG - 110					
REVISION					G

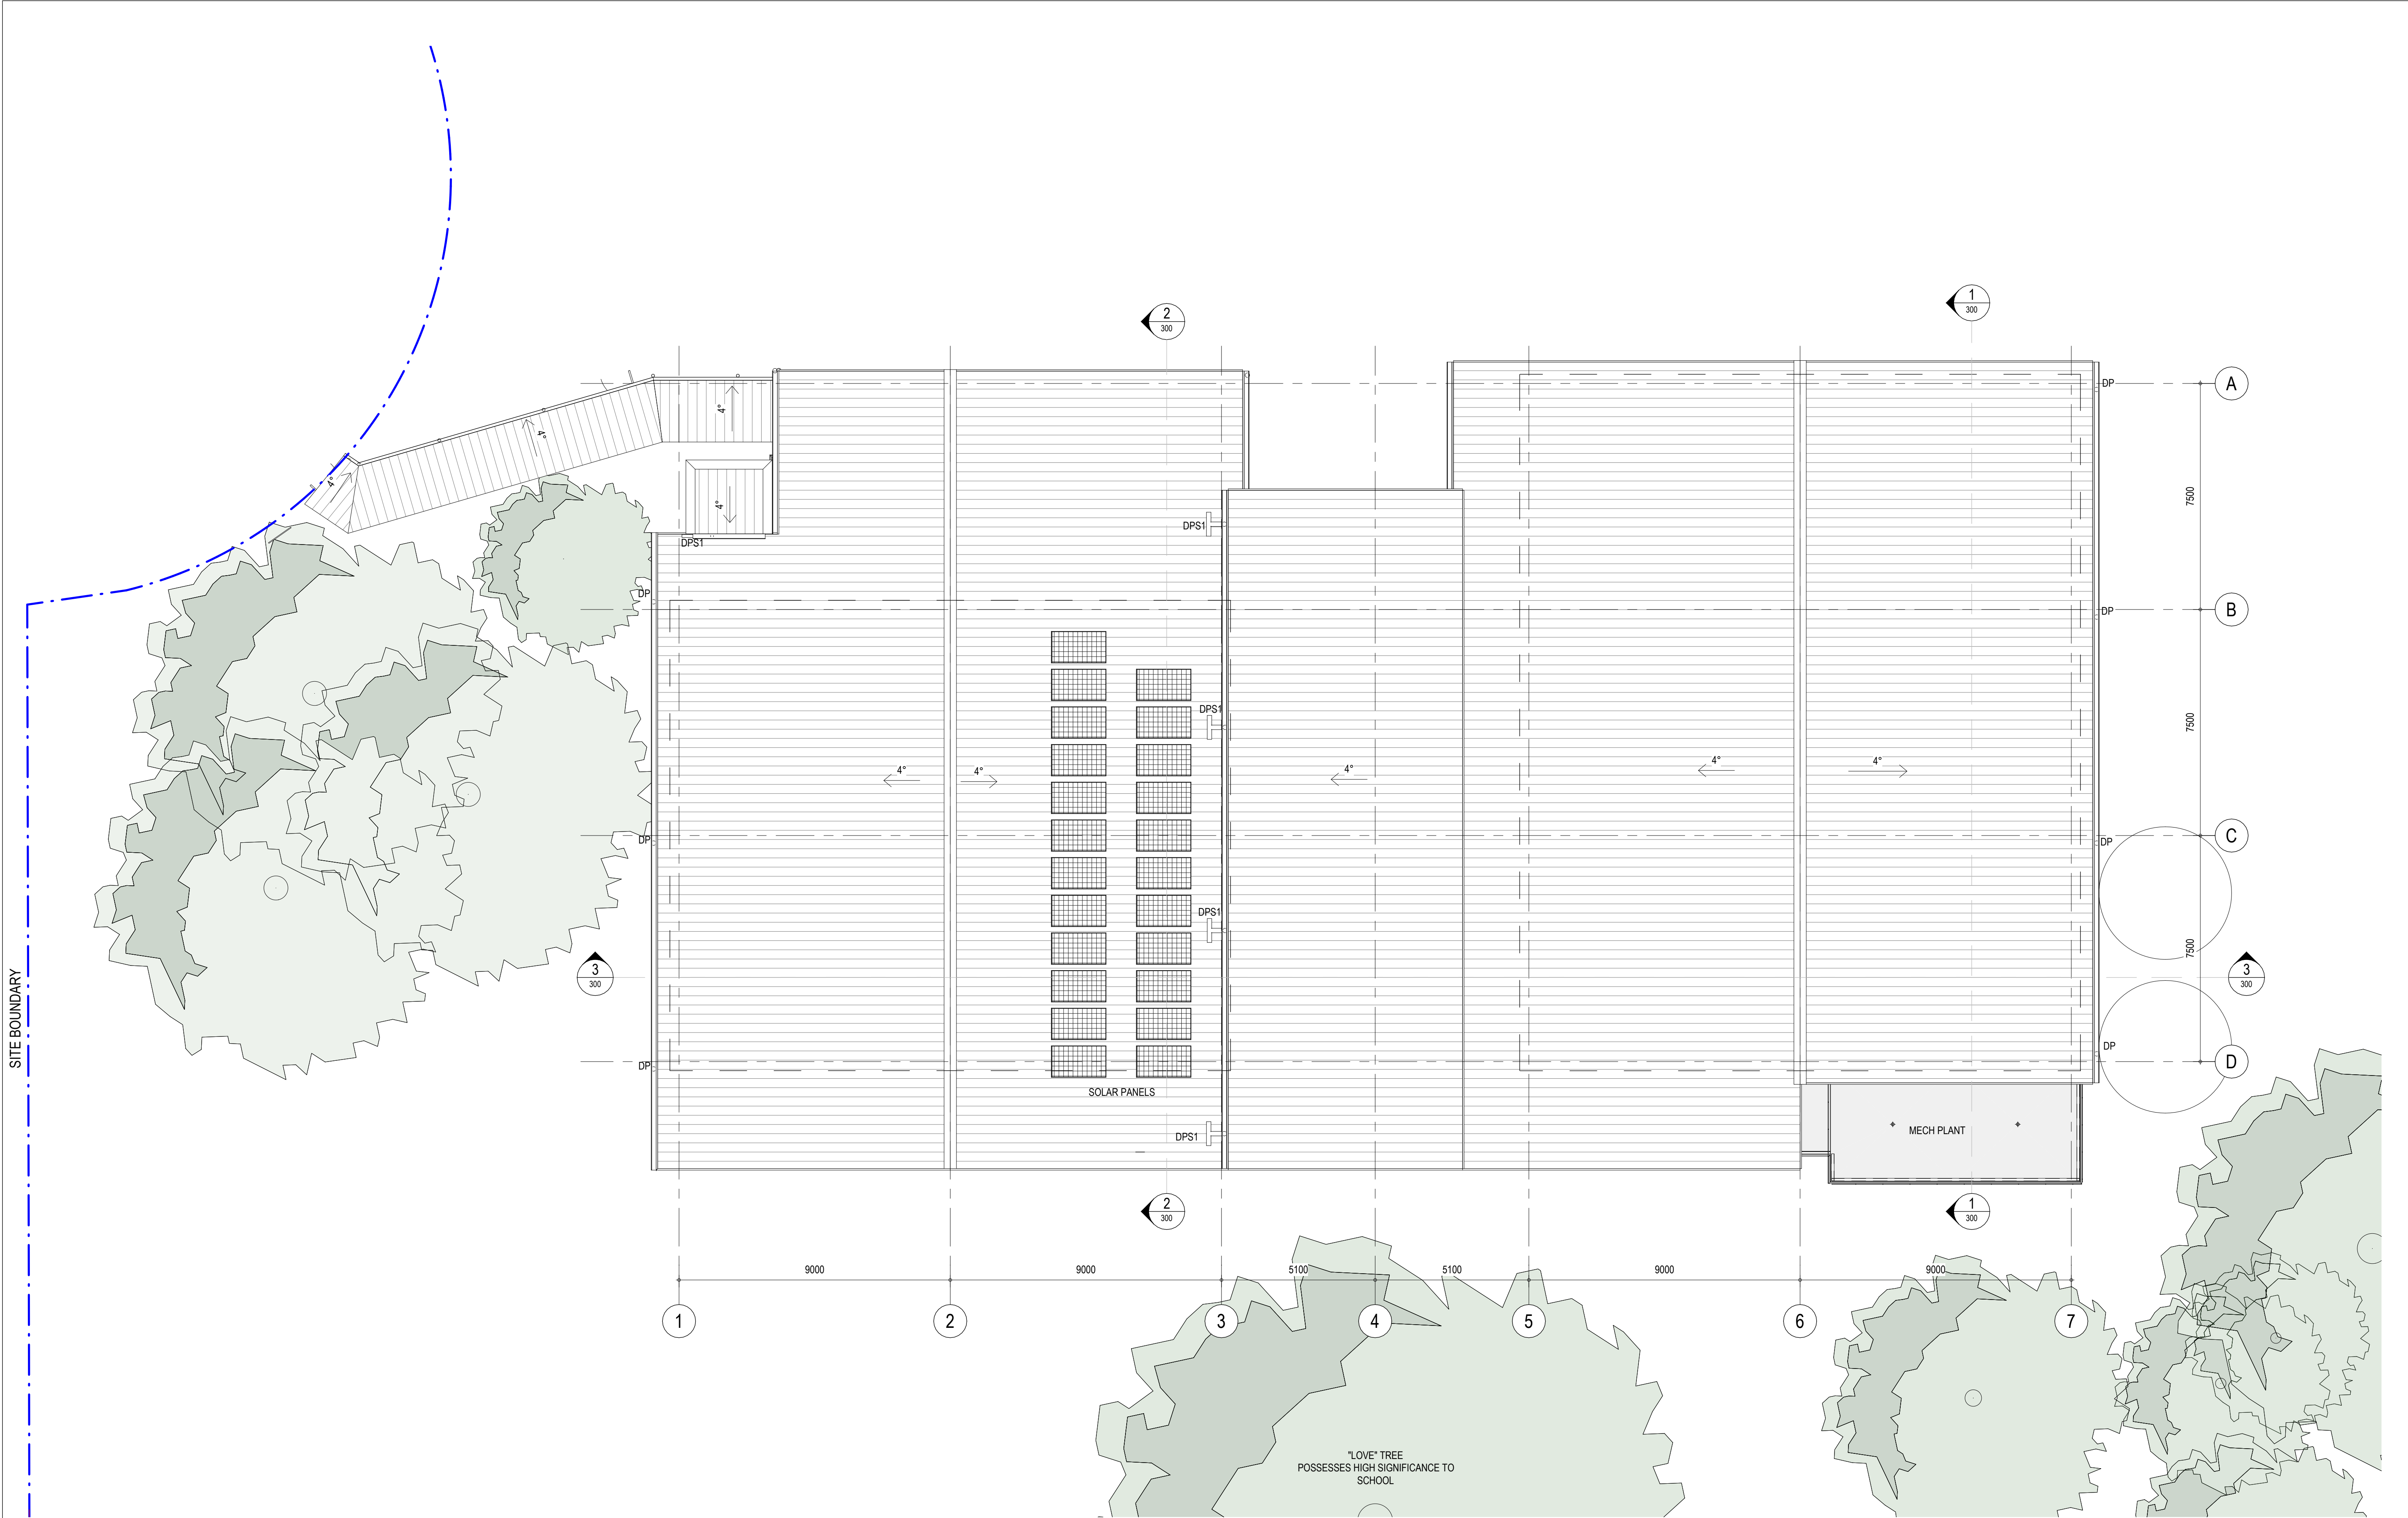

AMENDMENTS			
REV	BY	DATE	DESCRIPTION
A	SG	14/07/2023	PRELIMINARY ISSUE
B	SG	14/07/2023	ITEMS UNDER COORDINATION
C	SG	01/08/2023	ISSUE FOR COORDINATION
D	ML	10/08/2023	90% REF ISSUE
E	SG	18/08/2023	REF ISSUE
F	AC	25/09/2023	REF ISSUE
G	SG	20/10/2023	ISSUE FOR DA
H	SG	25/10/2023	ISSUE FOR DA




MODULAR DESIGN & CONSTRUCTION
Modscape
0393 166 020
STRUCTURAL & CIVIL
H&H Engineers
0423 222 338
SERVICES
JHA Consulting
0404 552 673
FIRE ENGINEERING AND ESD
E-Lab
0447 343 458

PLANNING
EPM
0294 528 300
ACCESSIBILITY AND BCA
MBC Group
0450 704 954
LANDSCAPE ARCHITECT
Taylor Brammer
0418 264 111
BUSHFIRE
Blackash Bushfire Consulting
0419 203 853

PEDAVOLI ARCHITECTS PTY LTD
LEVEL 2,
455-468 WATTLE STREET
ULTIMO NSW 2007 AUSTRALIA
T: +61 2 9291 0000
W: www.pedavoli.com.au
NOMINATED ARCHITECT:
VINCE PEDAVOLI
NSW ARB No. 5045

PEDAVOLI
ARCHITECTS


BROADWATER PUBLIC SCHOOL
9 BYRNES STREET BROADWATER NSW 2472
DRAWING NAME
ROOF PLAN

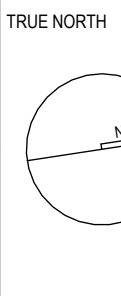


0 1000 2000 3000 4000 5000 10000					SCALE 1: 100 @ A1
OCTOBER 2023					REVISION
DRAWING NUMBER	PROJECT	DISCIPLINE	PHASE	TYPE	SERIES NUMBER
BRO - ARC - PP - DWG - 120					
G					




NORTH ELEVATION 1
110

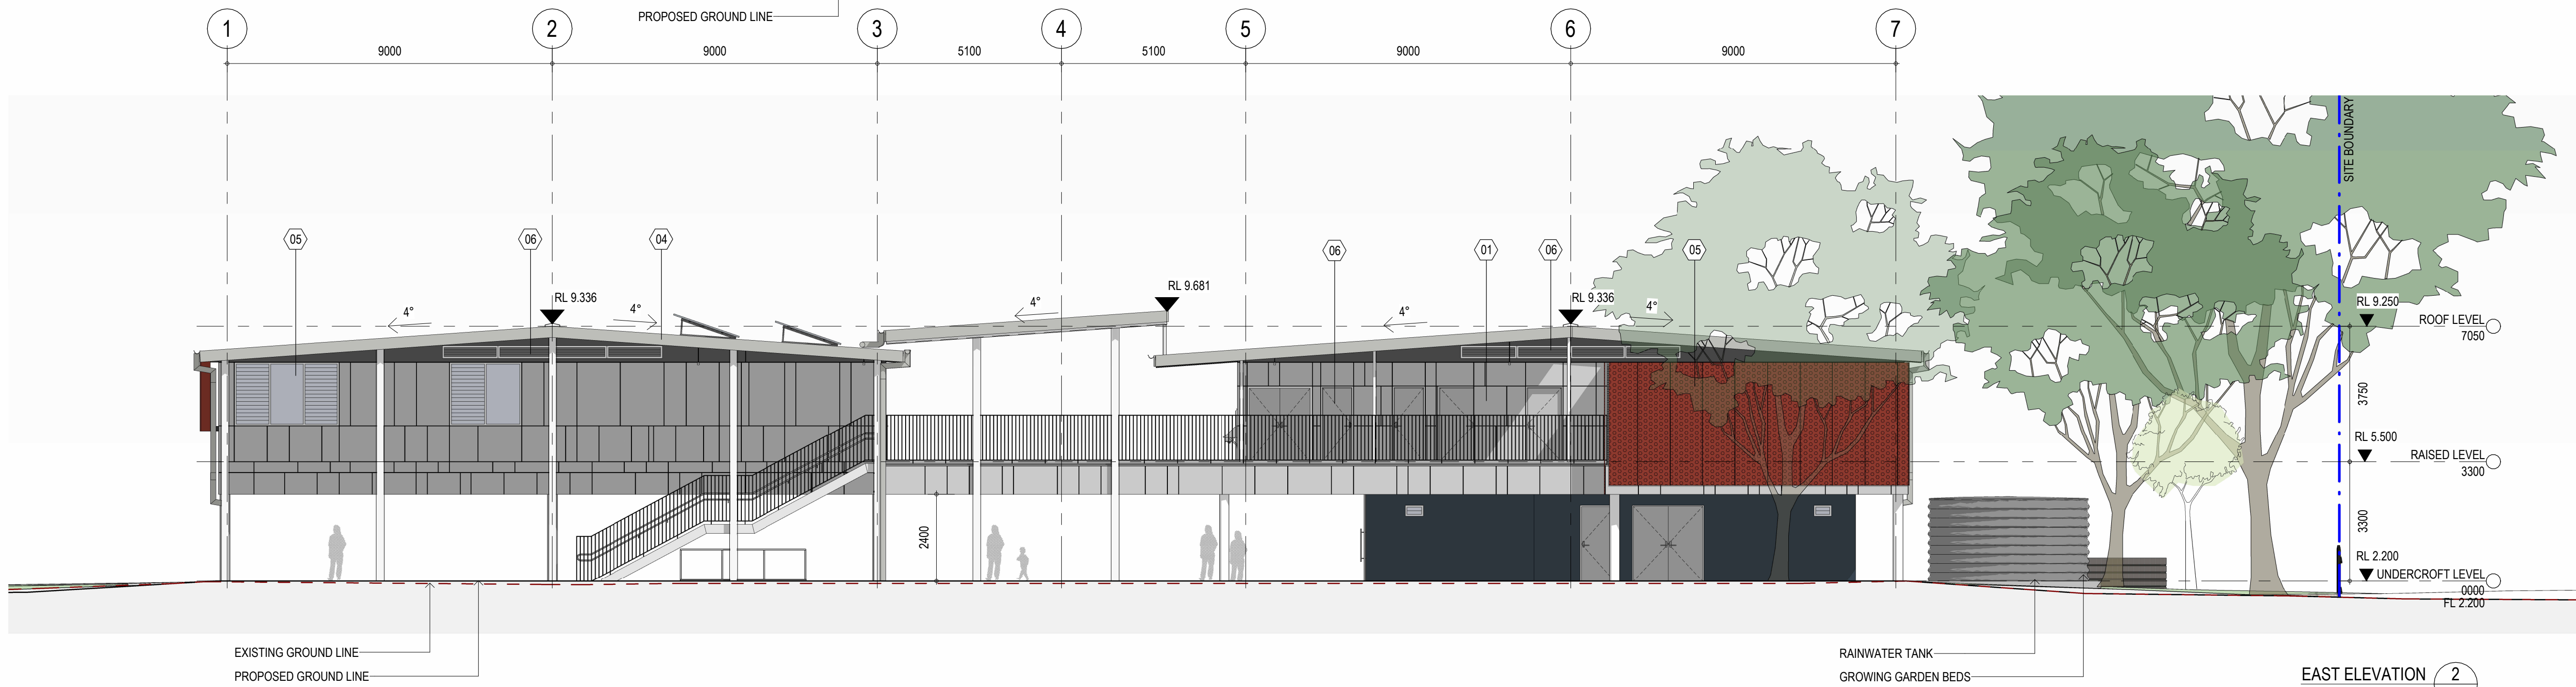

EAST ELEVATION 2
1:100 100

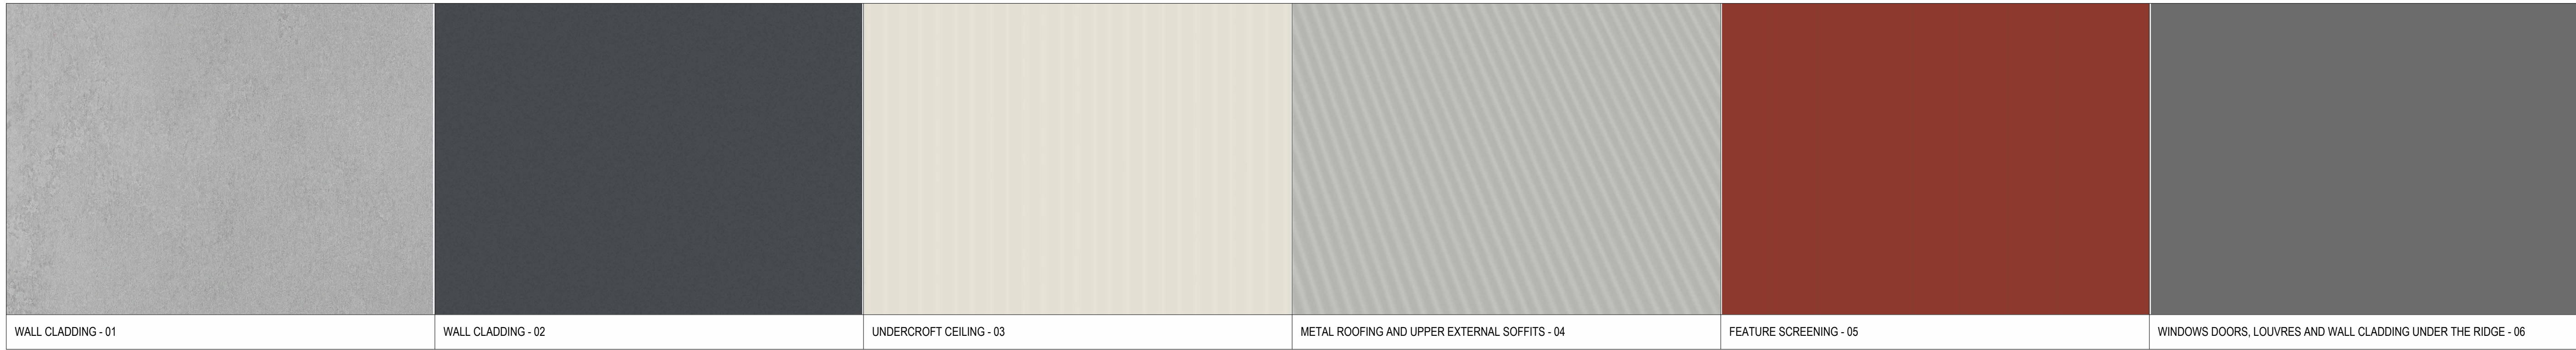

AMENDMENTS			
REV	BY	DATE	DESCRIPTION
A	SG	14/07/2023	PRELIMINARY ISSUE
B	SG	14/07/2023	ITEMS UNDER COORDINATION
C	SG	01/08/2023	ISSUE FOR COORDINATION
D	ML	10/08/2023	90% REF ISSUE
E	SG	16/08/2023	REF ISSUE
F	AC	25/09/2023	REF ISSUE
G	SG	20/10/2023	ISSUE FOR DA
H	SG	25/10/2023	ISSUE FOR DA

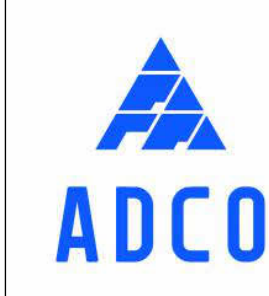


MODULAR DESIGN & CONSTRUCTION	
Modscape 0393 166 020	EPDM 0294 528 300
STRUCTURAL & CIVIL H&H Engineers 0423 222 338	ACCESSIBILITY AND BCA MBC Group 0450 704 954
SERVICES JHA Consulting 0404 552 673	LANDSCAPE ARCHITECT Taylor Brammer 0418 264 111
FIRE ENGINEERING AND ESD E-Lab 0447 343 458	BUSHFIRE Blackash Bushfire Consulting 0419 203 853

PEDAVOLI ARCHITECTS PTY LTD LEVEL 2, 455-468 WATTE STREET ULTIMO NSW 2007 AUSTRALIA T: +61 2 9291 0000 W: www.pedavoli.com.au NOMINATED ARCHITECT: VINCE PEDAVOLI NSW ARB No. 5045
--



BROADWATER PUBLIC SCHOOL	
9 BYRNES STREET BROADWATER NSW 2472	
DRAWING NAME	
ELEVATIONS	


0 1000 2000 3000 4000 5000 10000				
SCALE 1:100 @ A1				
OCTOBER 2023				
DRAWING NUMBER				
PROJECT	DISCIPLINE	PHASE	TYPE	SERIES NUMBER
BRO - ARC	PP	DWG	200	
				REVISION
				G

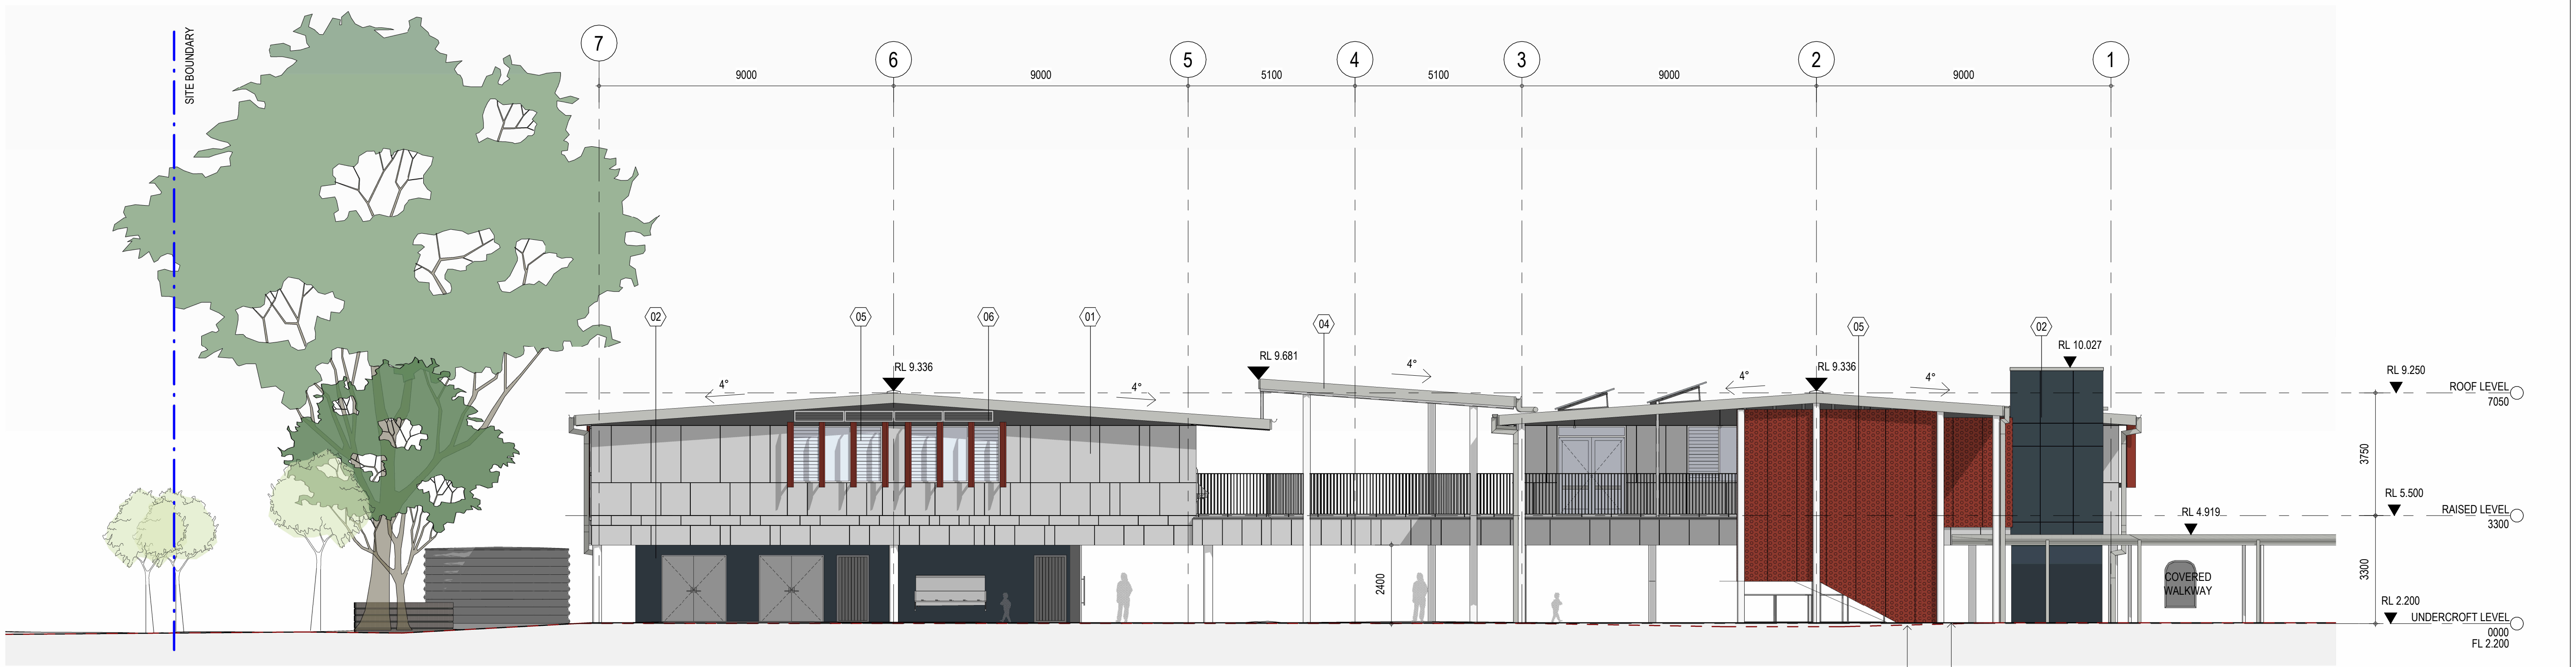

WEST ELEVATION 4
1:100



SOUTH ELEVATION 1
100

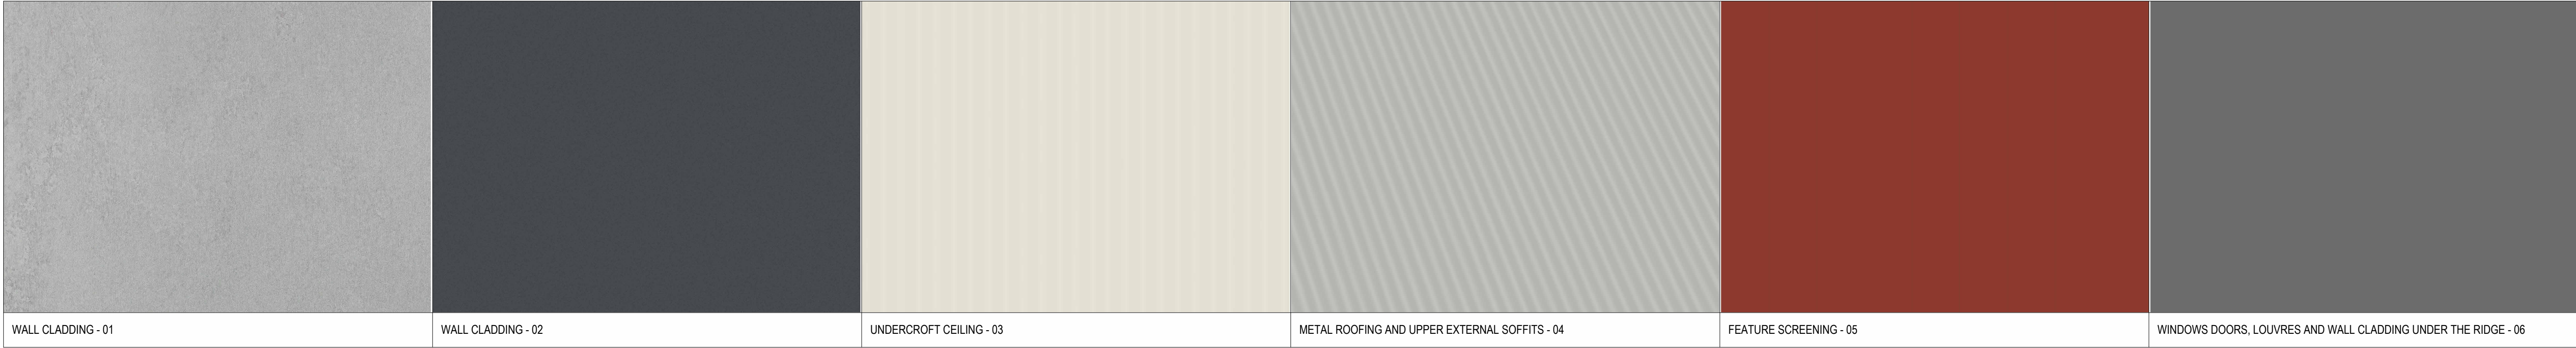

AMENDMENTS			
REV	BY	DATE	DESCRIPTION
A	SG	14/07/2023	PRELIMINARY ISSUE
B	SG	14/07/2023	ITEMS UNDER COORDINATION
C	SG	01/08/2023	ISSUE FOR COORDINATION
D	ML	10/08/2023	90% REF ISSUE
E	SG	18/08/2023	REF ISSUE
F	AC	25/09/2023	REF ISSUE
G	SG	20/10/2023	ISSUE FOR DA
H	SG	25/10/2023	ISSUE FOR DA





MODULAR DESIGN & CONSTRUCTION Modscape 0393 166 020 STRUCTURAL & CIVIL H&H Engineers 0423 222 338	PLANNING EPM 0294 528 300 ACCESSIBILITY AND BCA MBC Group 0450 704 954	PEDAVOLI ARCHITECTS PTY LTD LEVEL 2, 455-468 WATTLE STREET ULTIMO NSW 2007 AUSTRALIA T: +61 2 9291 0000 W: www.pedavoli.com.au
SERVICES JHA Consulting 0404 552 673 FIRE ENGINEERING AND ESD E-Lab 0447 343 458	LANDSCAPE ARCHITECT Taylor Brummer 0418 264 111 BUSHFIRE Blackash Bushfire Consulting 0419 203 853	NOMINATED ARCHITECT: VINCE PEDAVOLI NSW ARB No. 5045



BROADWATER PUBLIC SCHOOL			
9 BYRNES STREET BROADWATER NSW 2472			
DRAWING NAME			
ELEVATIONS			

0 1000 2000 3000 4000 5000 10000			
SCALE 1:100 @ A1			
OCTOBER 2023			
DRAWING NUMBER			
PROJECT	DISCIPLINE	PHASE	TYPE
BRO - ARC	PP	DWG	201
REVISION			G

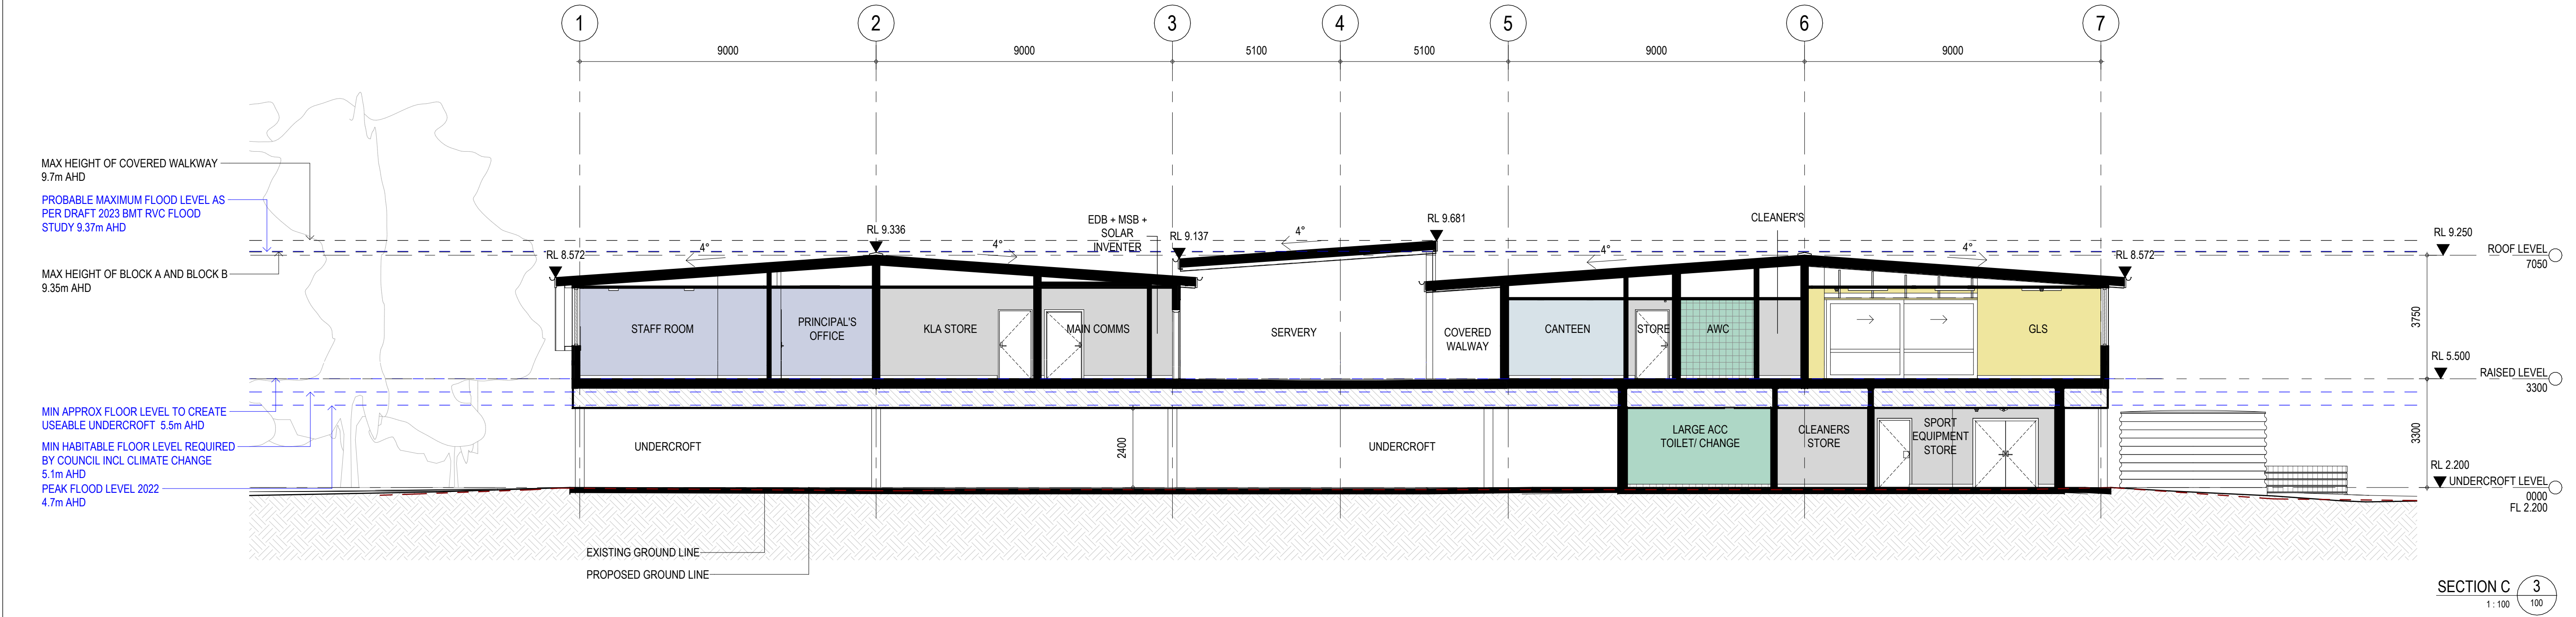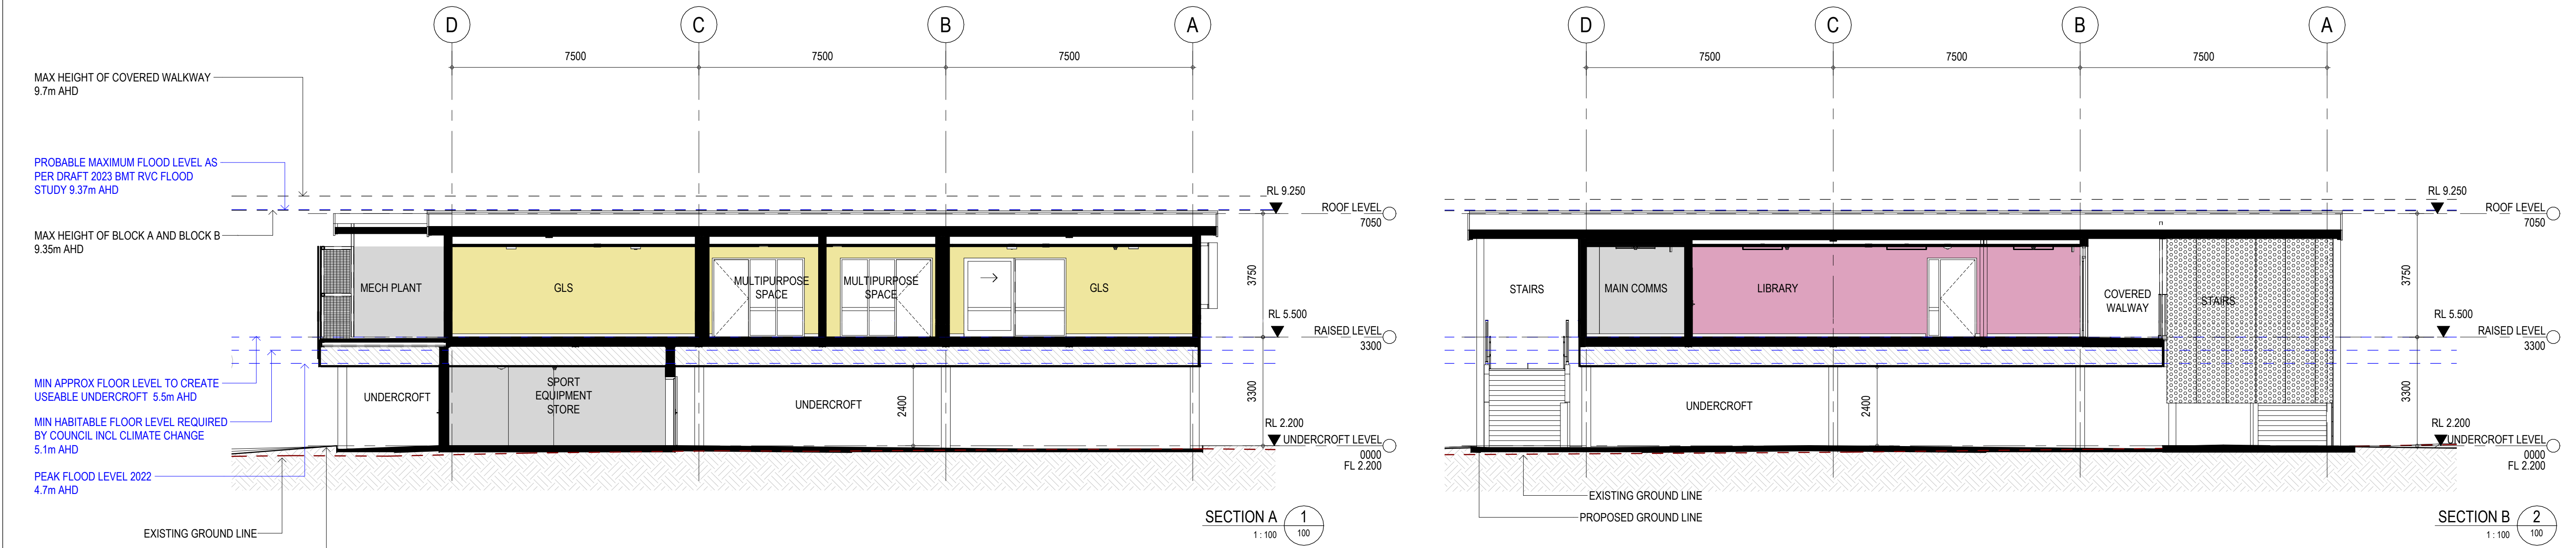

AMENDMENTS				
REV	BY	DATE	DESCRIPTION	
A	SG	14/07/2023	PRELIMINARY ISSUE	
B	SG	14/07/2023	ITEMS UNDER COORDINATION	
C	SG	01/08/2023	ISSUE FOR COORDINATION	
D	ML	10/08/2023	90% REF ISSUE	
E	SG	16/08/2023	REF ISSUE	
F	AC	25/09/2023	REF ISSUE	
G	SG	20/10/2023	ISSUE FOR DA	
H	SG	08/01/2024	ISSUE FOR DA	



MODULAR DESIGN & CONSTRUCTION
Modscape
0393 166 020
STRUCTURAL & CIVIL
H&H Engineers
0423 222 338
SERVICES
JHA Consulting
0404 552 673
FIRE ENGINEERING AND ESD
E-Lab
0447 343 458

PLANNING
EPM
0294 528 300
ACCESSIBILITY AND BCA
MBC Group
0450 704 954
LANDSCAPE ARCHITECT
Taylor Sumner
0419 264 111
BUSHPRE
Blackash Bushfire Consulting
0419 203 653

PEDAVOLI ARCHITECTS PTY LTD
LEVEL 2,
455-468 WATTLE STREET
ULTIMO NSW 2007 AUSTRALIA
T: +61 2 9291 0000
W: www.pedavoli.com.au
NOMINATED ARCHITECT:
VINCE PEDAVOLI
NSW ARB No. 5045

PEDAVOLI
ARCHITECTS

BROADWATER PUBLIC SCHOOL

9 BYRNES STREET BROADWATER NSW 2472

DRAWING NAME

SECTIONS

SCALE 1:100 @ A1					08/01/2024	
DRAWING NUMBER					REVISION	
PROJECT	DISCIPLINE	PHASE	TYPE	SERIES NUMBER	G	
BRO - ARC - PP - DWG - 300						



SHADOW DIAGRAM - 21 JUNE 9am 1
1: 500 01_101




SHADOW DIAGRAM - 21 JUNE 12pm 2
1: 500 01_101



SHADOW DIAGRAM - 21 JUNE 3pm 3
1: 500 01_101

AMENDMENTS			
REV	BY	DATE	DESCRIPTION
A	SG	14/07/2023	PRELIMINARY ISSUE
B	SG	14/07/2023	ITEMS UNDER COORDINATION
C	SG	01/08/2023	ISSUE FOR COORDINATION
D	ML	10/08/2023	90% REF ISSUE
E	SG	18/08/2023	REF ISSUE
F	AC	25/09/2023	REF ISSUE
G	SG	20/10/2023	ISSUE FOR DA
H	SG	25/10/2023	ISSUE FOR DA

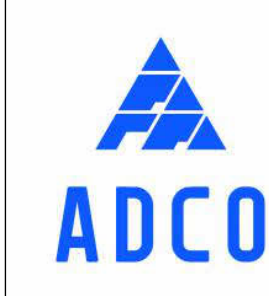


MODULAR DESIGN & CONSTRUCTION
Modscape
0393 166 020
STRUCTURAL & CIVIL
H&H Engineers
0423 222 338
SERVICES
JHA Consulting
0404 552 673
FIRE ENGINEERING AND ESD
E-Lab
0447 343 458

PLANNING
EPM
0294 528 300
ACCESSIBILITY AND BCA
MBC Group
0450 704 954
LANDSCAPE ARCHITECT
Taylor Sumner
0418 264 111
BUSHFIRE
Blackash Bushfire Consulting
0419 203 853

PEDAVOLI ARCHITECTS PTY LTD
LEVEL 2,
455-468 WATTLE STREET
ULTIMO NSW 2007 AUSTRALIA
T: +61 2 9291 0000
W: www.pedavoli.com.au
NOMINATED ARCHITECT:
VINCE PEDAVOLI
NSW ARB No. 5045



BROADWATER PUBLIC SCHOOL
9 BYRNES STREET BROADWATER NSW 2472
DRAWING NAME
SHADOW DIAGRAMS

 

0 5000 10000 15000 20000 25000 30000					SCALE 1: 500 @ A1	
OCTOBER 2023						
DRAWING NUMBER						REVISION
PROJECT	DISCIPLINE	PHASE	TYPE	SERIES NUMBER		
BRO - ARC - PP - DWG - 400						G



AMENDMENTS			
REV	BY	DATE	DESCRIPTION
A	SG	14/07/2023	PRELIMINARY ISSUE
B	SG	14/07/2023	ITEMS UNDER COORDINATION
C	SG	01/08/2023	ISSUE FOR COORDINATION
D	SG	10/08/2023	90% REF ISSUE
E	SG	18/08/2023	REF ISSUE
F	AC	25/09/2023	REF ISSUE
G	SG	20/10/2023	ISSUE FOR DA
G	SG	25/10/2023	ISSUE FOR DA



MODULAR DESIGN & CONSTRUCTION
Modscape
0393 166 020
STRUCTURAL & CIVIL
H&H Engineers
0423 222 338
SERVICES
J&H Consulting
0404 552 673
FIRE ENGINEERING AND ESD
E-Lab
0447 343 458

PLANNING
EPM
0294 528 300
ACCESSIBILITY AND BCA
MBC Group
0450 704 954
LANDSCAPE ARCHITECT
Taylor Skarner
0418 264 111
BUSHFIRE
Blackash Bushfire Consulting
0419 203 655

PEDAVOLI ARCHITECTS PTY LTD
LEVEL 2,
455-468 WATLIE STREET
ULTIMO NSW 2007 AUSTRALIA
T: +61 2 9291 0000
W: www.pedavoli.com.au
NOMINATED ARCHITECT:
VINCE PEDAVOLI
NSW ARB No. 5045



BROADWATER PUBLIC SCHOOL
9 BYRNES STREET BROADWATER NSW 2472
DRAWING NAME
RENDERS

OCTOBER 2023					REVISION G
DRAWING NUMBER	PROJECT	DISCIPLINE	PHASE	TYPE	
	BRO - ARC - PP - DWG - 500				