

DEVELOPMENT APPLICATION

BELLFIELD COLLEGE
PRIMARY SCHOOL

39 BEAMES AVENUE,
MOUNT DRUITT, NSW, 2770

Sheet List		
Sheet Number	Sheet Name	Current Revision
DA001	FRONT PAGE	3
DA002	SITE ANALYSIS	3
DA003	EXISTING SITE PLAN	3
DA004	DEMOLITION SITE PLAN STAGE 1 CONSTRUCTION WORKS	3
DA005	SITE PLAN STAGE 1 CONSTRUCTION WORKS	8
DA006	DEMOLITION SITE PLAN STAGE 2 CONSTRUCTION WORKS	6
DA007	SITE PLAN STAGE 2 BASEMENT CONSTRUCTION WORKS	13
DA007a	SITE PLAN STAGE 2 LOWER GROUND FLOOR CONSTRUCTION WORKS	2
DA008	SITE PLAN STAGE 2 GROUND FLOOR CONSTRUCTION WORKS	6
DA009	PLAN STAGE 2 LEVEL 1 & 2 FLOOR CONSTRUCTION WORKS	6
DA009a	DEMOLITION SITE PLAN STAGE 3 CONSTRUCTION WORKS	2
DA010	OVERALL SITE PLAN	9
DA011	GENERAL FLOOR PLAN BASEMENT	6
DA012	GENERAL FLOOR PLAN LOWER GROUND	13
DA013	GENERAL FLOOR PLAN GROUND FLOOR	12
DA014	GENERAL FLOOR PLAN LEVEL 1 FLOOR	9
DA015	ROOF PLAN	9

Sheet List		
Sheet Number	Sheet Name	Current Revision
DA017	SECTIONS	5
DA018	ELEVATIONS	6
DA019	SITE CUT & FILL DIAGRAM	2
DA020	DETAILED FLOOR PLAN LOWER GROUND (1 of 2)	3
DA021	DETAILED FLOOR PLAN LOWER GROUND (2 of 2)	3
DA022	DETAILED FLOOR PLAN GROUND (1 of 2)	3
DA023	DETAILED FLOOR PLAN GROUND (2 of 2)	3
DA024	DETAILED FLOOR PLAN LEVEL 1 (1 of 2)	3
DA025	DETAILED FLOOR PLAN LEVEL 1 (2 of 2)	3
DA030	GFA PLANS	2
DA031	MATERIAL SCHEDULE	4
DA040	3D BLOCK MODELS	4
DA050	SHADOW DIAGRAMS JUNE 21 9AM	2
DA051	SHADOW DIAGRAMS JUNE 21 MIDDAY	2
DA052	SHADOW DIAGRAMS JUNE 21 3PM	2
DA060	3D VISUALISATIONS	2



3	17.03.2023	Amended DA
2	29.06.2022	For DA
1	19.04.2021	Issue to Planner
Issue	Date	Subject

Architect
ALLEANZA
ARCHITECTURE

Sydney
P: 02 8039 8822
A: L1 695-699 George Street
Sydney NSW 2000
W: www.alleanza.com.au

Newcastle
P: 02 4040 9778
A: 797 Hunter Street
Newcastle NSW 2302

Nominated Architect: Charles Glanville NSW Registration No. 3130
Project

Bellfield College -
Primary School

Address
39 Beames Avenue, Rooty Hill

Client
Bellfield College

DEVELOPMENT APPLICATION

Scale:	As noted
Sheet size:	A1
Drawn:	GM
Checked:	GM
Verified:	CG

Sheet

FRONT PAGE

20126	DA001	3
Project_no.	Sheet_no.	Issue



3	17.03.2023	Amended DA	PA
2	29.06.2022	For DA	
1	19.04.2021	Issue to Planner	
Issue	Date	Subject	

Architect
ALLEANZA
ARCHITECTURE

Sydney
P: 02 8039 8822
A: L1 695-699 George Street
Sydney NSW 2000
W: www.alleanza.com.au

Newcastle
P: 02 4040 9778
A: 797 Hunter Street
Newcastle NSW 2302


Nominated Architect: Charles Glanville NSW Registration No. 3130
Project

Bellfield College -
Primary School

Address
39 Beames Avenue, Rooty Hill

Client
Bellfield College

DEVELOPMENT APPLICATION

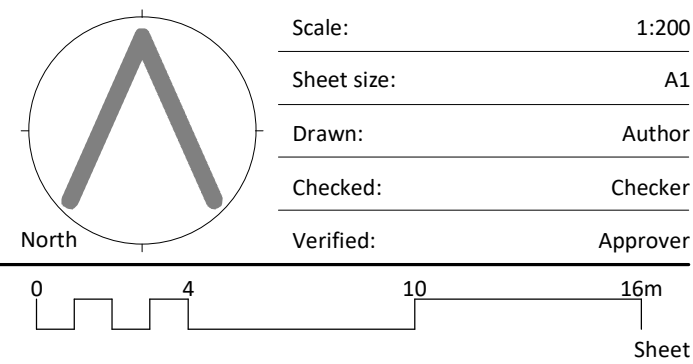

Scale:	1:200
Sheet size:	A1
Drawn:	Author
Checked:	Checker
Verified:	Approver

SITE ANALYSIS

20126	DA002	3
Project_no.	Sheet_no.	Issue



3	17.03.2023	Amended DA
2	29.06.2022	For DA
1	19.04.2021	Issue to Planner
Issue	Date	Subject

Architect
ALLEANZA
ARCHITECTURE

Sydney
P: 02 8039 8822
A: L1 695-699 George Street
Sydney NSW 2000
W: www.alleanza.com.au

Newcastle
P: 02 4040 9778
A: 797 Hunter Street
Newcastle NSW 2302


Nominated Architect: Charles Glanville NSW Registration No. 3130
Project

**Bellfield College -
Primary School**

Address
39 Beames Avenue, Rooty Hill

Client
Bellfield College


DEVELOPMENT APPLICATION

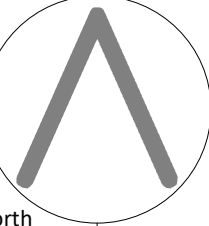 North	Scale:	As noted
	Sheet size:	A1
	Drawn:	Author
	Checked:	Checker
	Verified:	Approver

Sheet

EXISTING SITE PLAN

20126	DA003	3
Project_no.	Sheet_no.	Issue

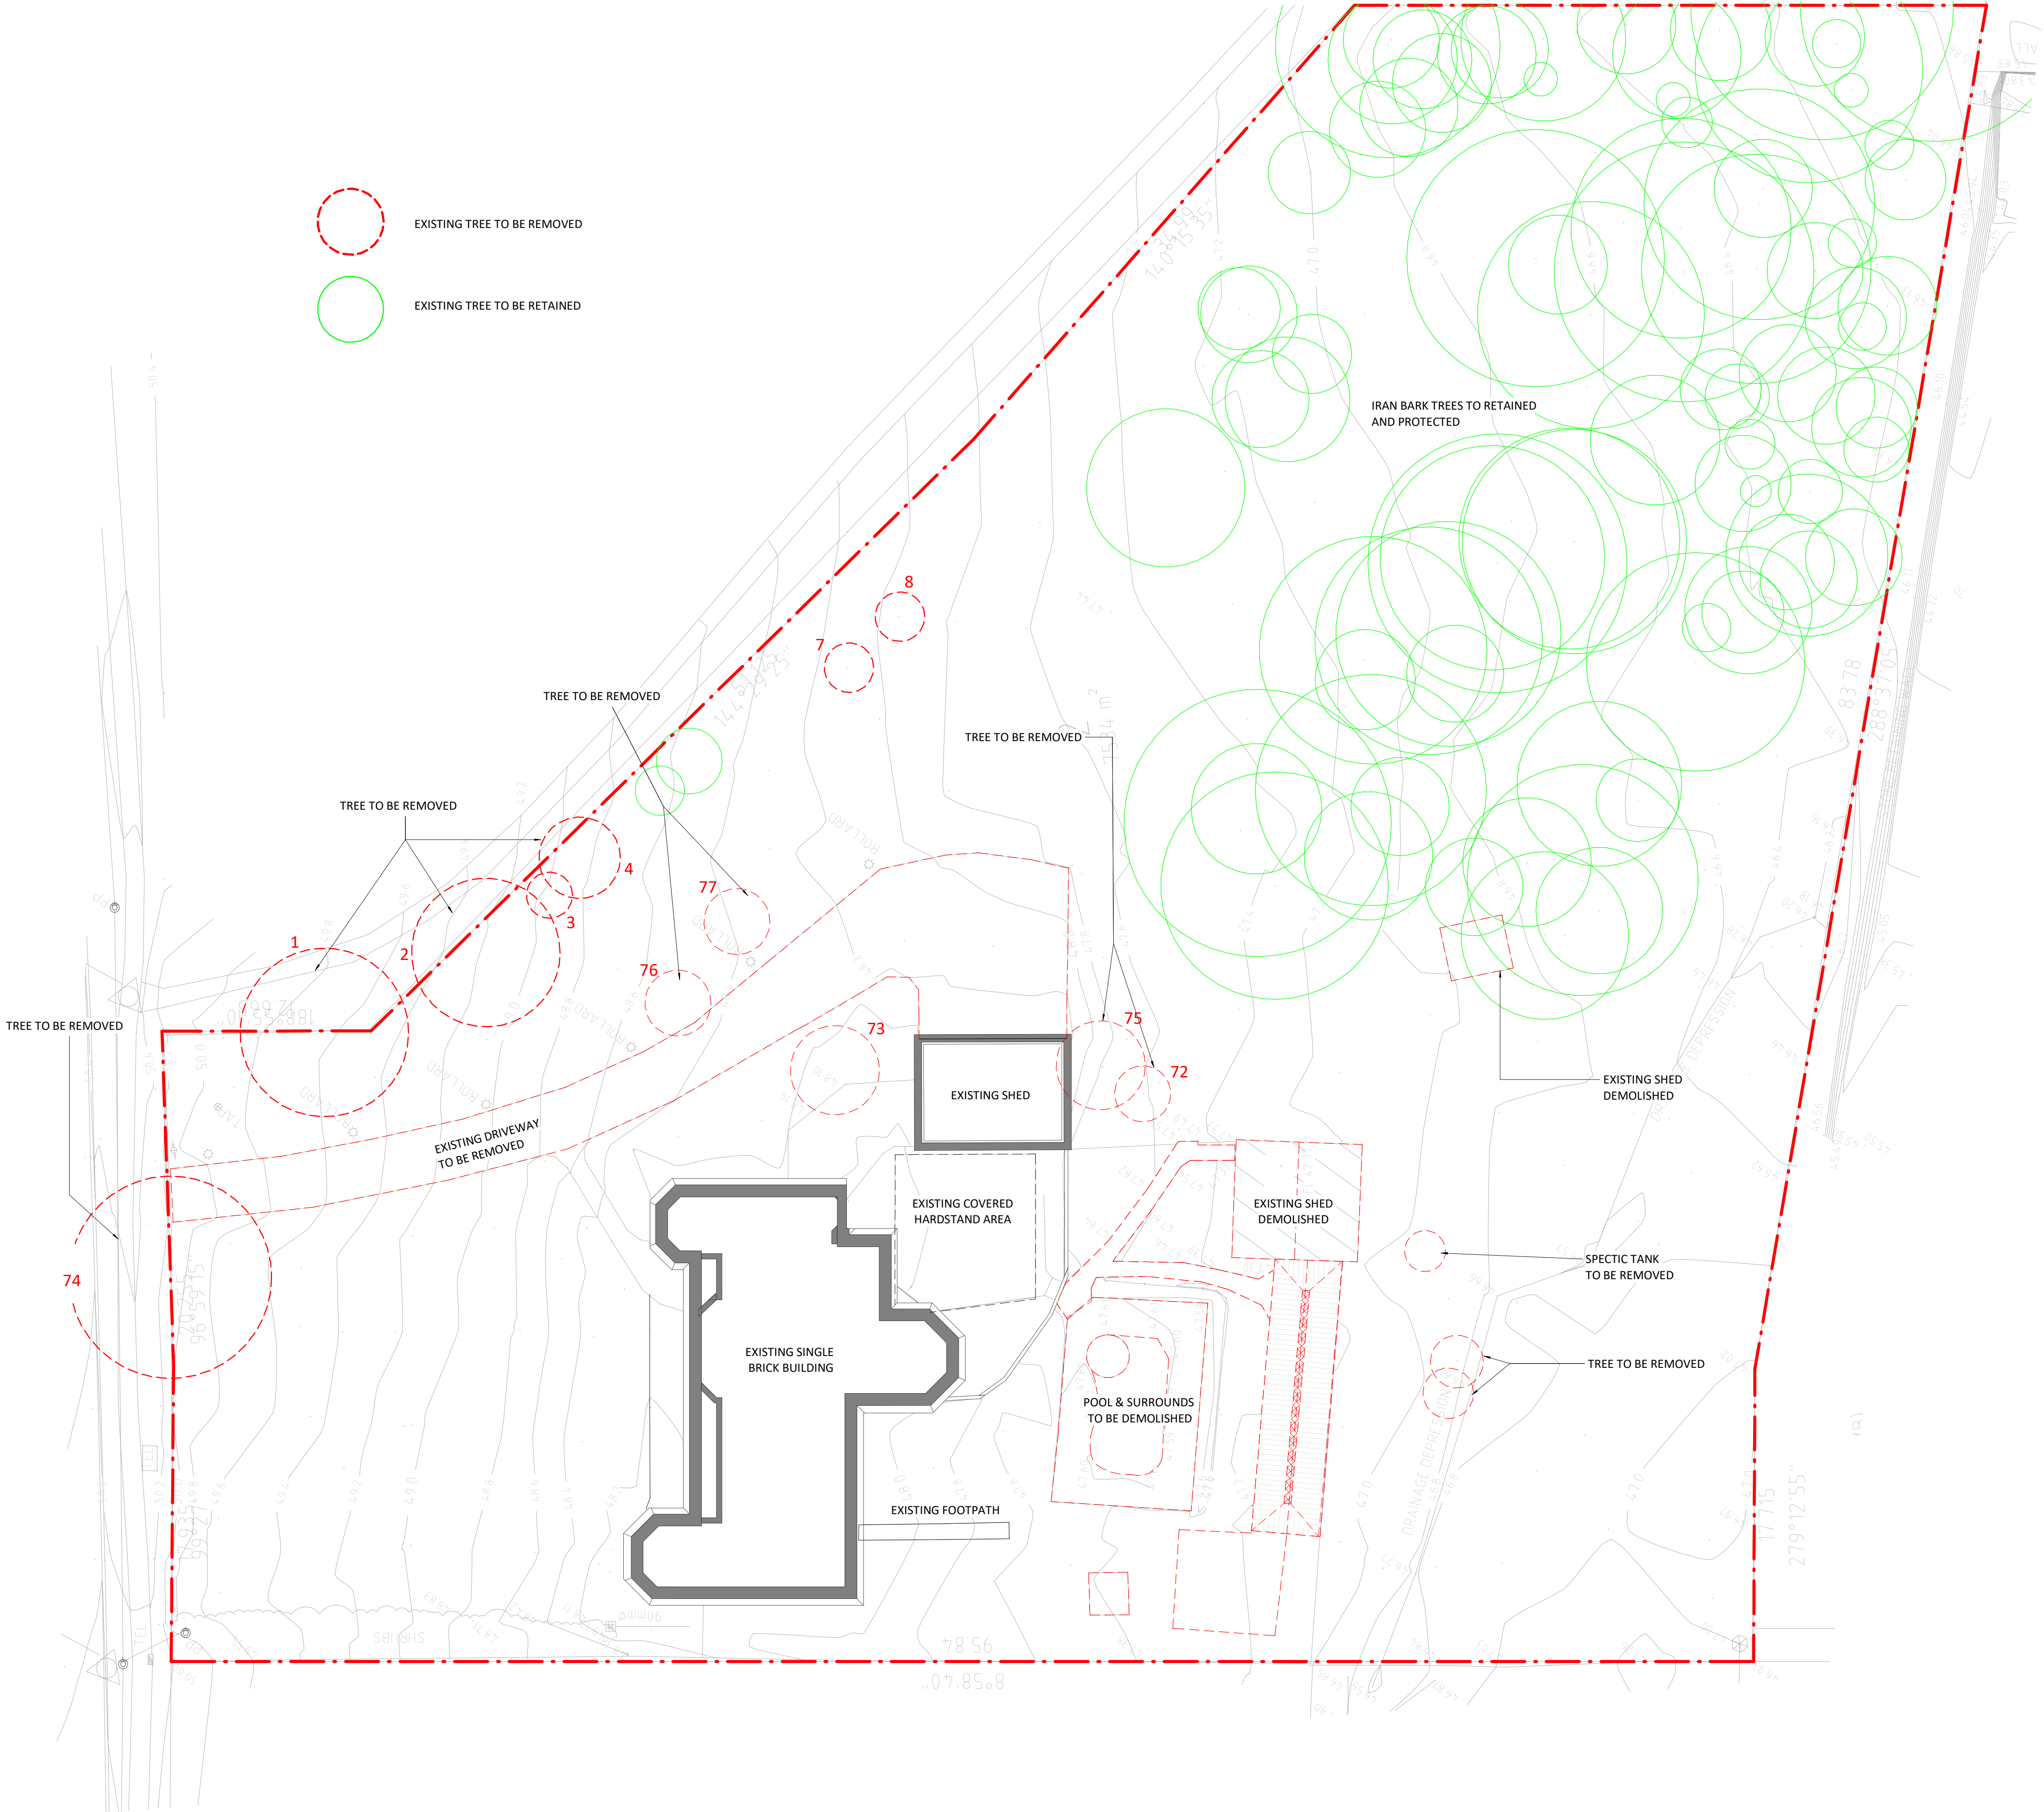

3	17.03.2023	Amended DA	
2	29.06.2022	For DA	
1	30.03.2022	for information	
Issue	Date	Subject	PA

Architect
ALLEANZA
ARCHITECTURE

Sydney
P: 02 8039 8822
A: L1 695-699 George Street
Sydney NSW 2000
W: www.alleanza.com.au

Newcastle
P: 02 4040 9778
A: 797 Hunter Street
Newcastle NSW 2302

Nominated Architect: Charles Glanville NSW Registration No. 3130
Project

Bellfield College -
Primary School

Address
39 Beames Avenue, Rooty Hill

Client
Bellfield College

DEVELOPMENT APPLICATION

	Scale:	
	Sheet size:	A1
	Drawn:	GM
	Checked:	GM
	Verified:	CG

DEMOLITION SITE PLAN STAGE
1 CONSTRUCTION WORKS

20126	DA004	3
Project_no.	Sheet_no.	Issue



Stage 1 Demountable & Student Numbers		
Demountable Phasing	Year	Student No.s
Phase 1		
GLA 01	Kindergarten	25
GLA 02	Year 1	25
GLA 03	Year 2	25
Toilets		
	Phase Total	75 Students
Phase 2		
GLA 04	Year 3	25
GLA 05	Year 4	25
GLA 06		
	Phase 1+2 Total	125
Phase 3		
GLA 06	Year 5	25
GLA 07	Year 6	25
	Total	175 Students 10 Staff members

8	17.03.2023	Amended DA	
7	14.03.2023	For Coordination	
6	29.06.2022	For DA	
5	11.05.2022	for coordination	
4	10.05.2022	for coordination	
3	30.03.2022	for information	
2	24.03.2022	for information	
1	21.02.2022	for information	
Issue	Date	Subject	PA

Architect
ALLEANZA
ARCHITECTURE

Sydney
P: 02 8039 8822
A: L1 695-699 George Street
Sydney NSW 2000
W: www.alleanza.com.au

Newcastle
P: 02 4040 9778
A: 797 Hunter Street
Newcastle NSW 2302


Nominated Architect: Charles Glanville NSW Registration No. 3130

Project
**Bellfield College -
Primary School**

Address
39 Beames Avenue, Rooty Hill


Client
Bellfield College

DEVELOPMENT APPLICATION

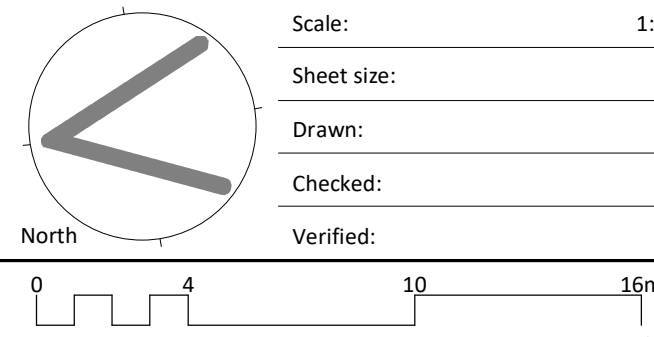

**SITE PLAN STAGE 1
CONSTRUCTION WORKS**

20126	DA005	8
Project_no.	Sheet_no.	Issue

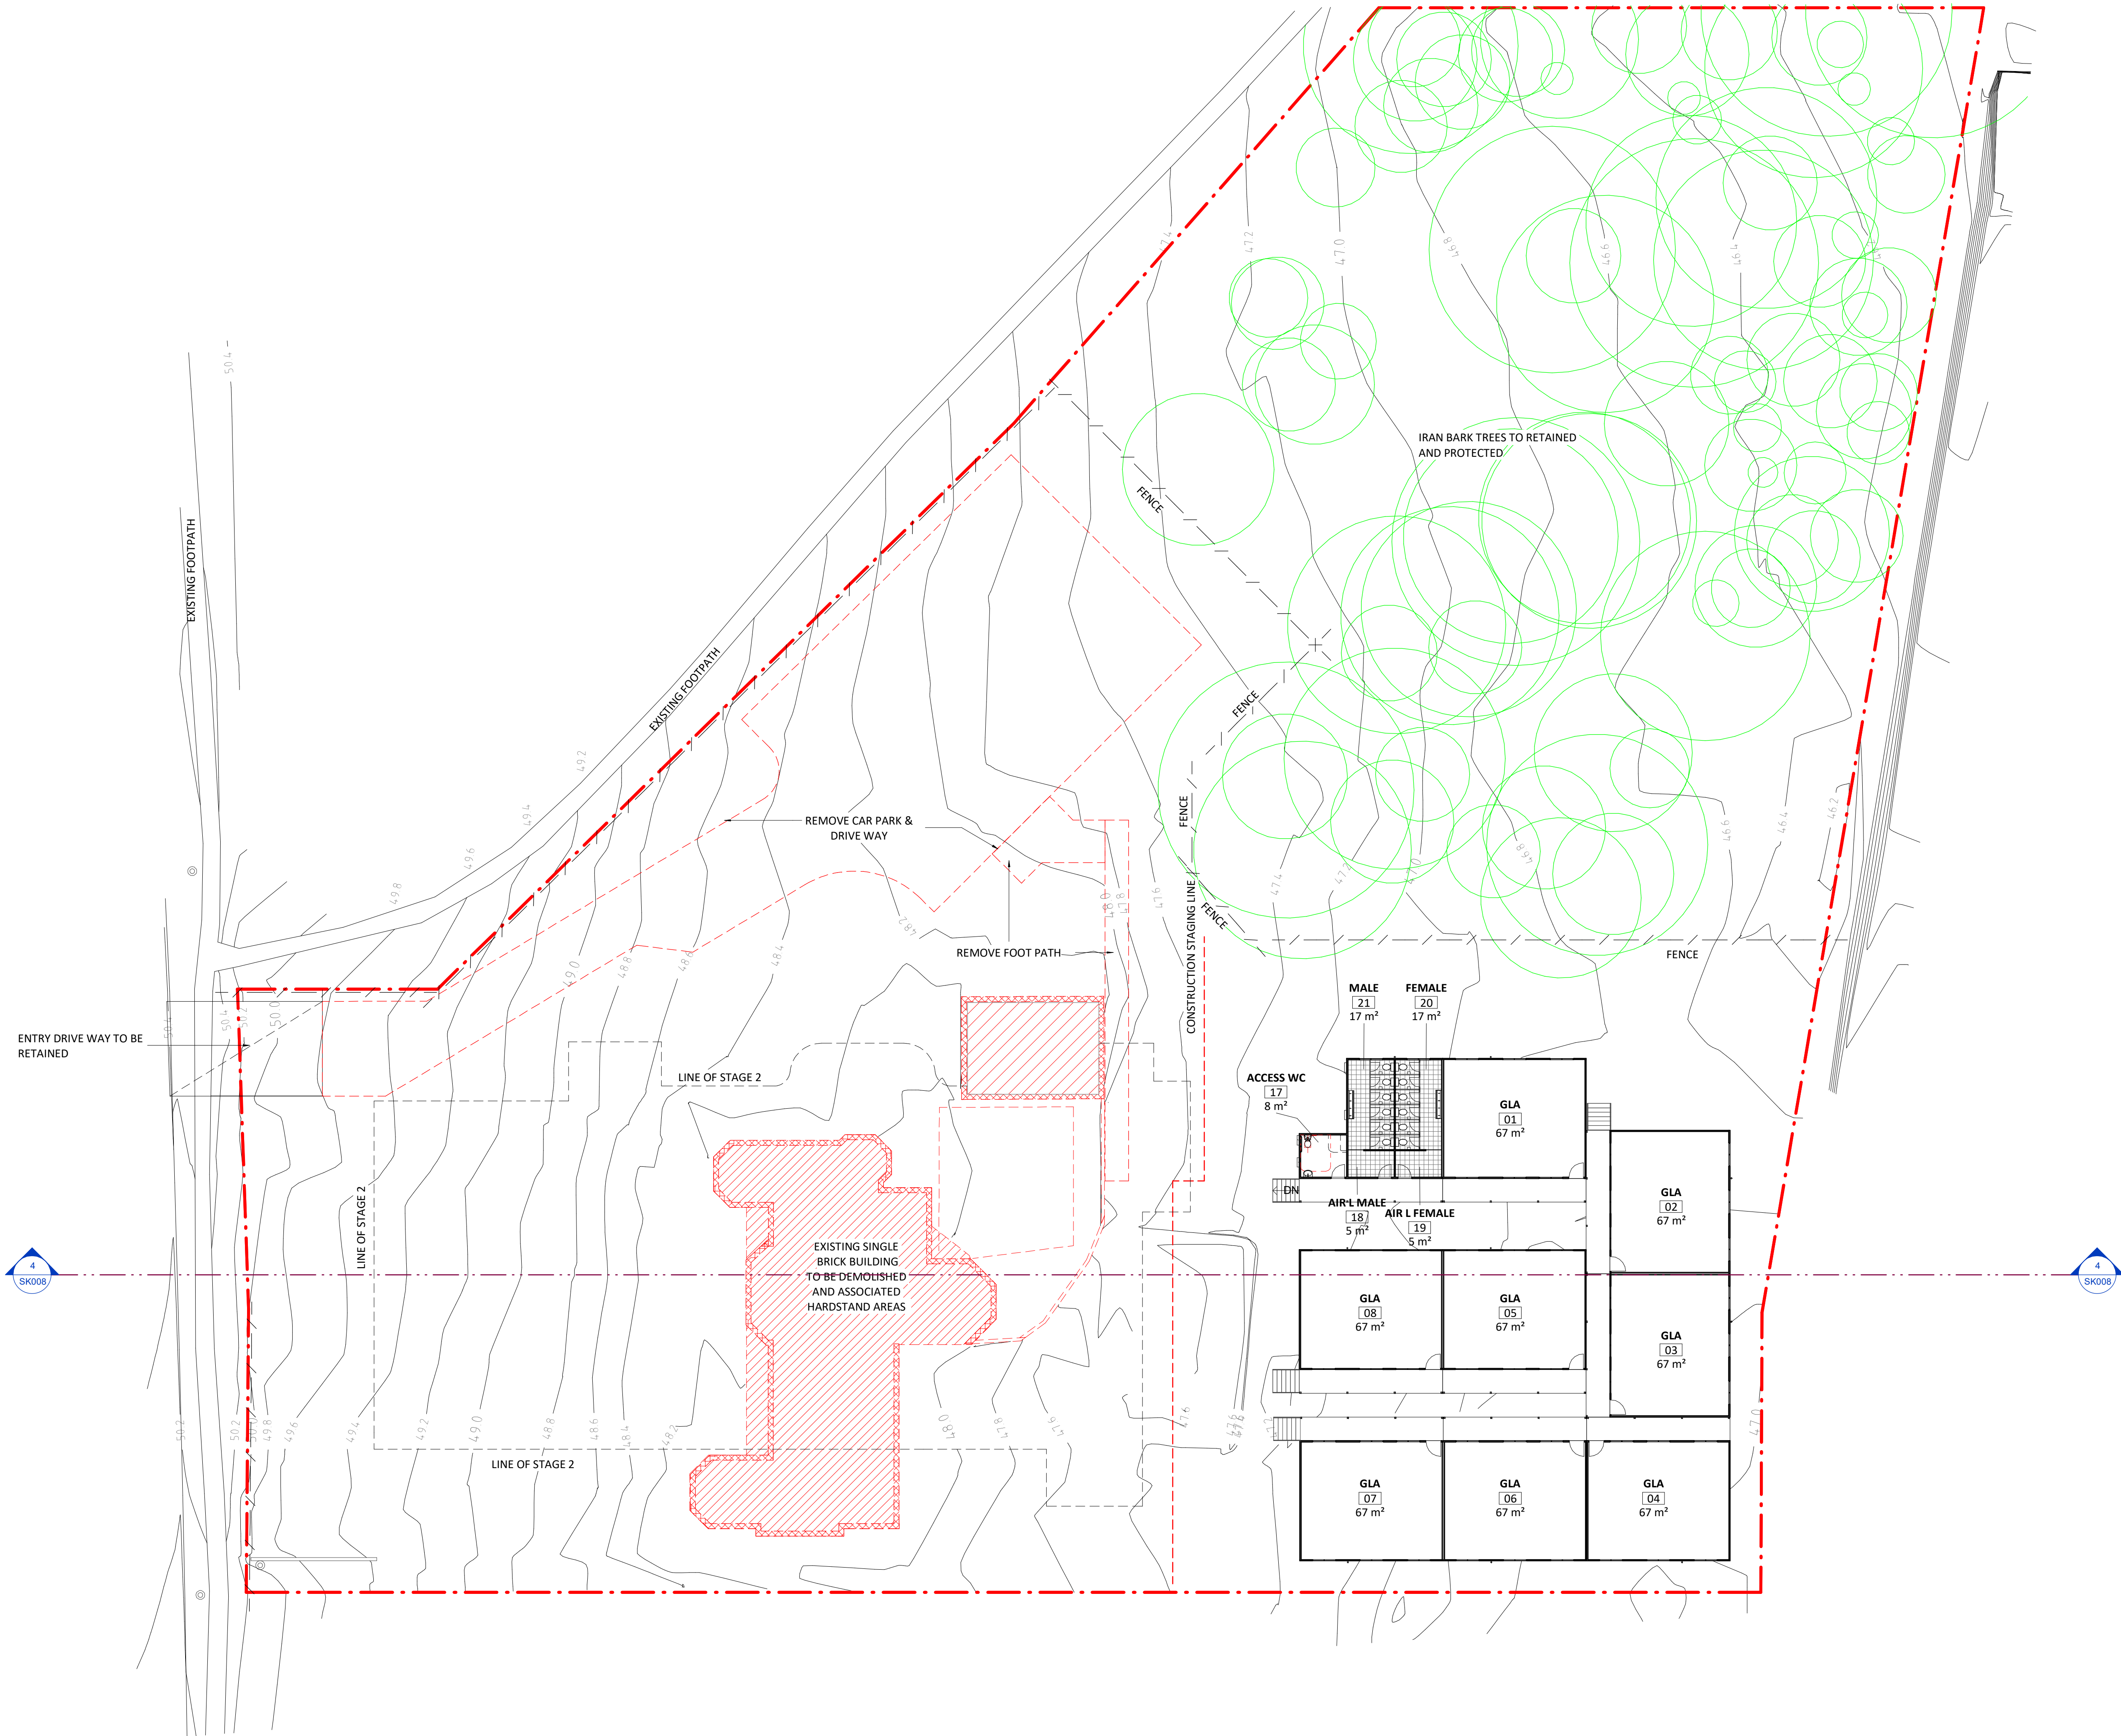

6	17.03.2023	Amended DA	
5	14.03.2023	For Coordination	
4	29.06.2022	For DA	
3	10.05.2022	for coordination	
2	30.03.2022	for information	
1	12.05.2021	for information	
Issue	Date	Subject	PA

Architect
ALLEANZA
ARCHITECTURE

Sydney
P: 02 8039 8822
A: L1 695-699 George Street
Sydney NSW 2000
W: www.alleanza.com.au

Newcastle
P: 02 4040 9778
A: 797 Hunter Street
Newcastle NSW 2302

Nominated Architect: Charles Glanville NSW Registration No. 3130
Project

Bellfield College -
Primary School

Address
39 Beames Avenue, Rooty Hill

Client
Bellfield College


DEVELOPMENT APPLICATION

Scale:	1:200
Sheet size:	A1
Drawn:	GM
Checked:	GM
Verified:	CG

North
0 4 10 16m
Sheet

DEMOLITION SITE PLAN STAGE
2 CONSTRUCTION WORKS

20126	DA006	6
Project_no.	Sheet_no.	Issue

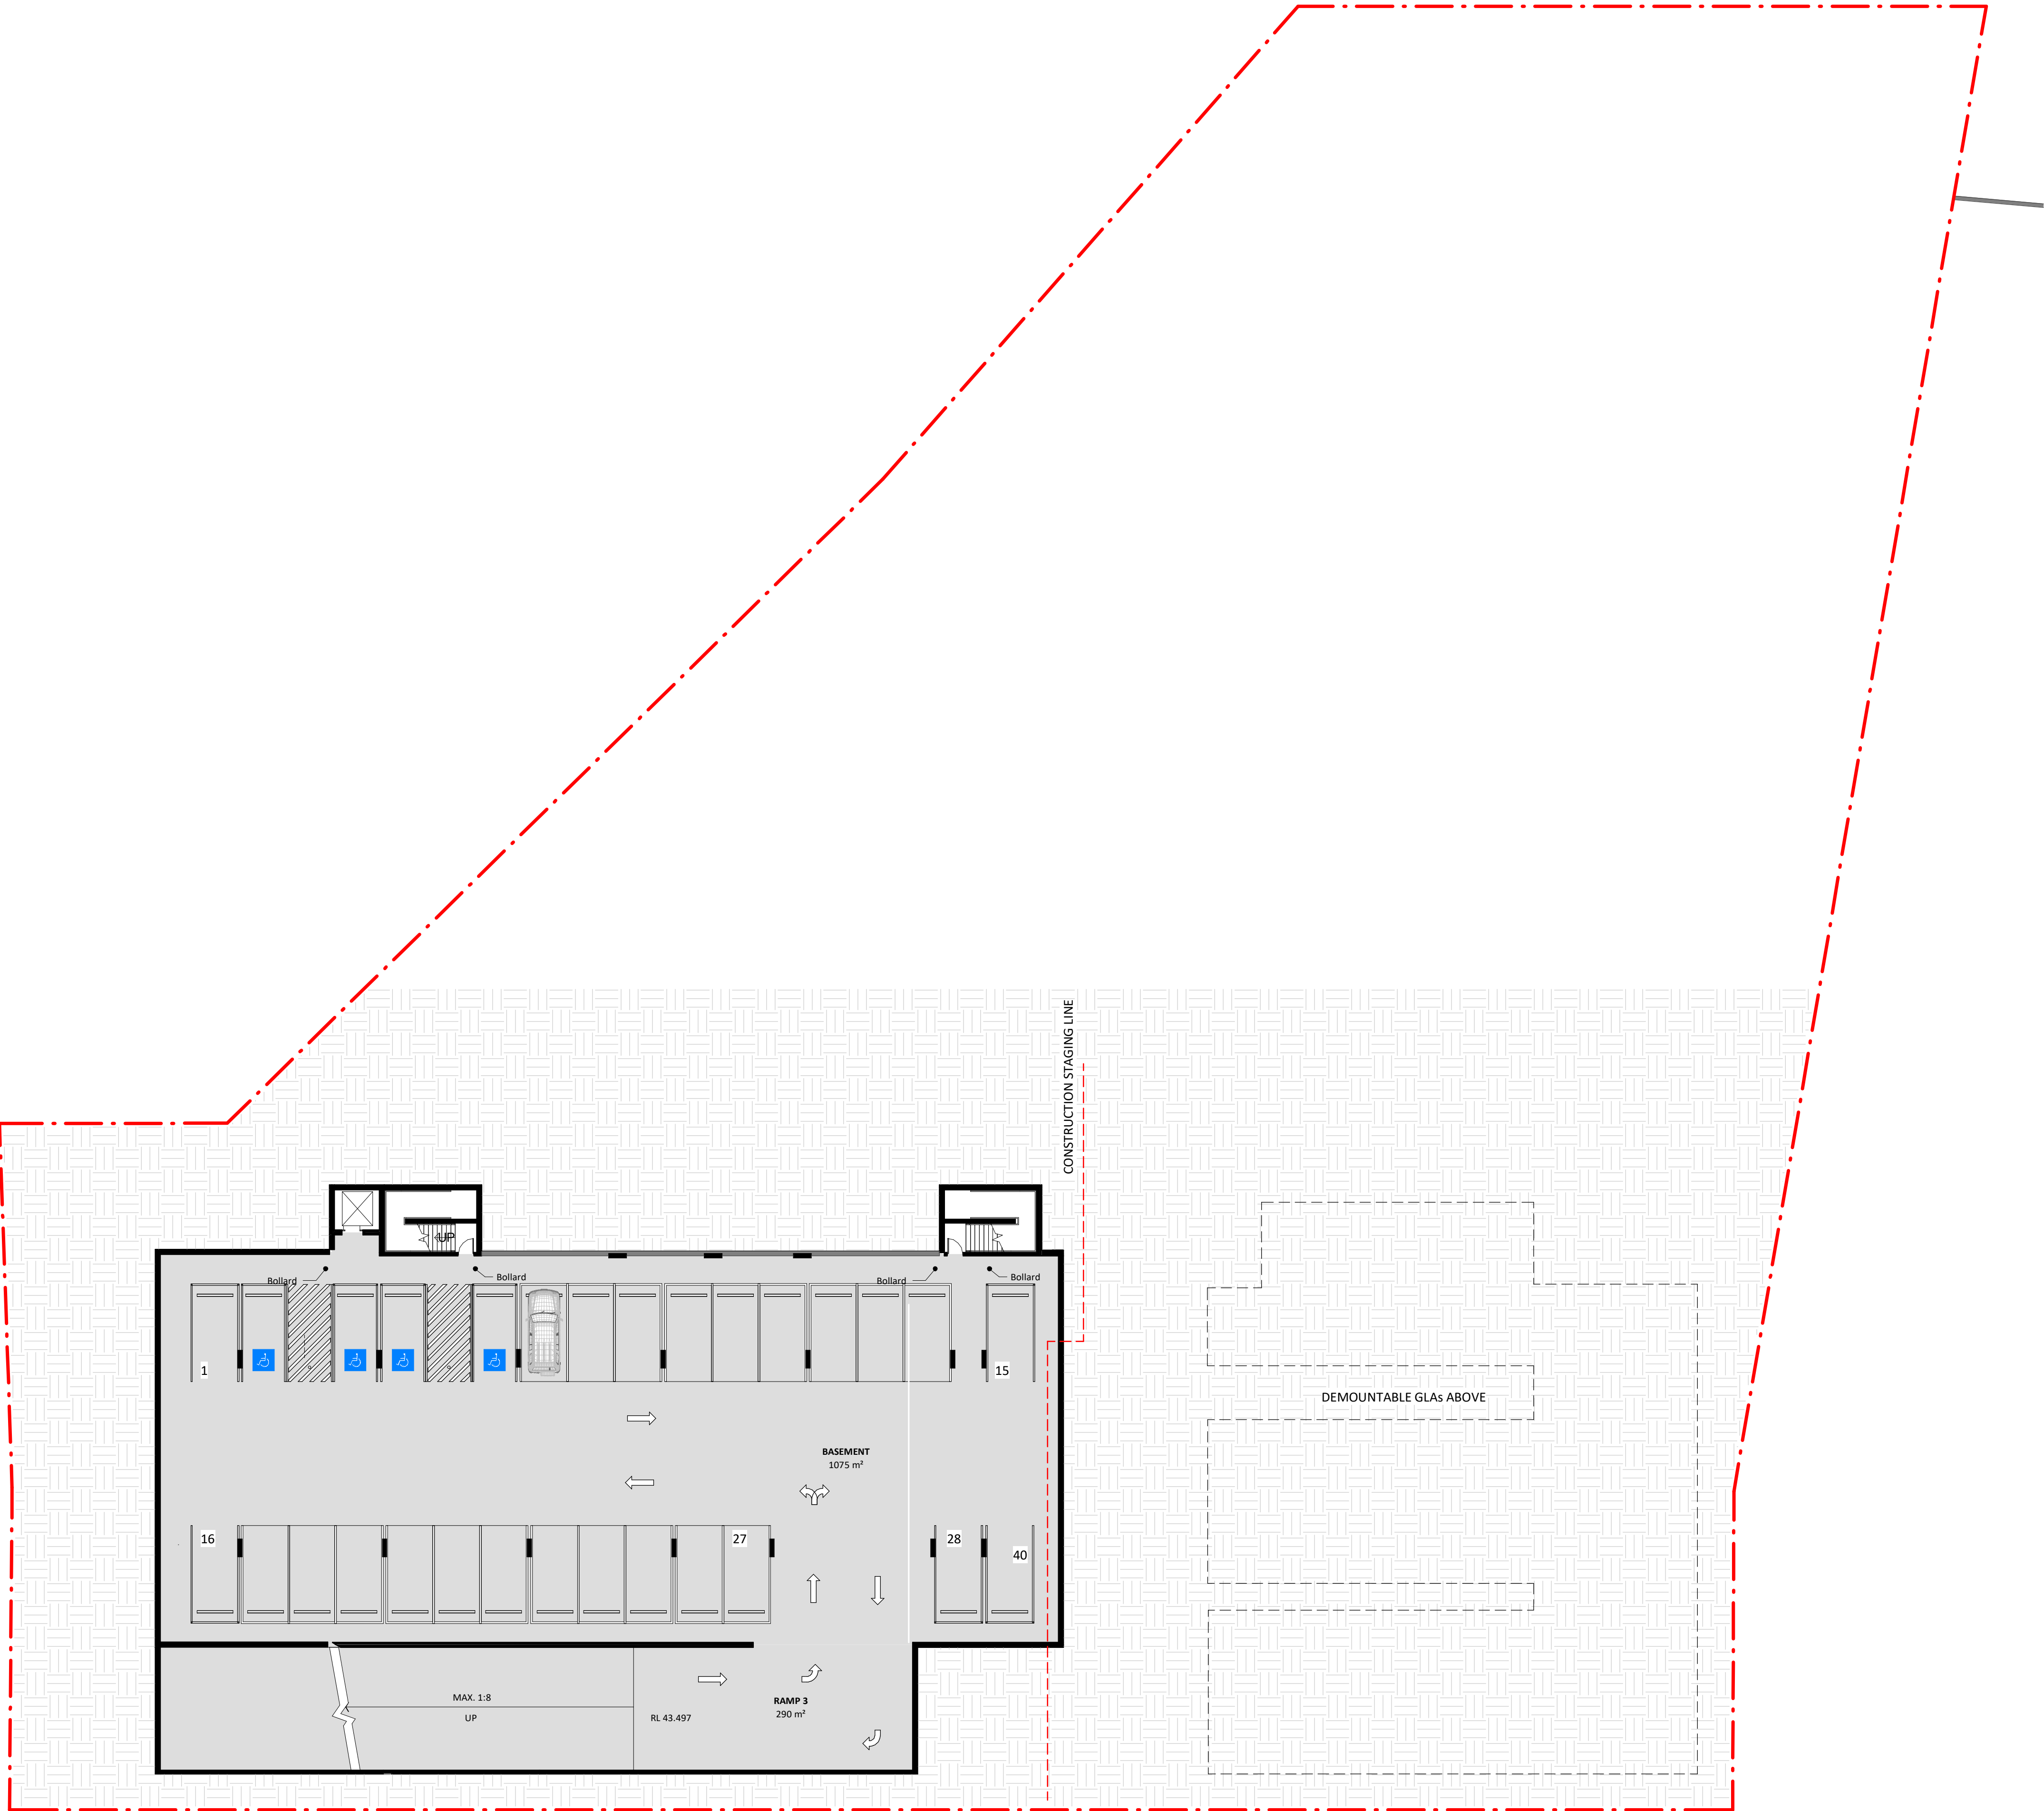

13	17.03.2023	Amended DA	
12	14.03.2023	For Coordination	
11	10.03.2023	coordination	
10	29.06.2022	For DA	
9	11.05.2022	for coordination	
8	10.05.2022	for coordination	
7	30.03.2022	for information	
6	22.03.2022	coordination	
Issue	Date	Subject	PA

Architect
ALLEANZA
ARCHITECTURE

Sydney P: 02 8039 8822 A: L1 695-699 George Street Sydney NSW 2000 W: www.alleanza.com.au	Newcastle P: 02 4040 9778 A: 797 Hunter Street Newcastle NSW 2302
--	---

Nominated Architect: Charles Glanville NSW Registration No. 3130
Project

**Bellfield College -
Primary School**

Address
39 Beames Avenue, Rooty Hill

Client
Bellfield College


DEVELOPMENT APPLICATION

	Scale:	1:200
	Sheet size:	A1
	Drawn:	GM
	Checked:	GM
North	Verified:	CG



**SITE PLAN STAGE 2 BASEMENT
CONSTRUCTION WORKS**

20126 Project_no.	DA007 Sheet_no.	13 Issue
-----------------------------	---------------------------	--------------------

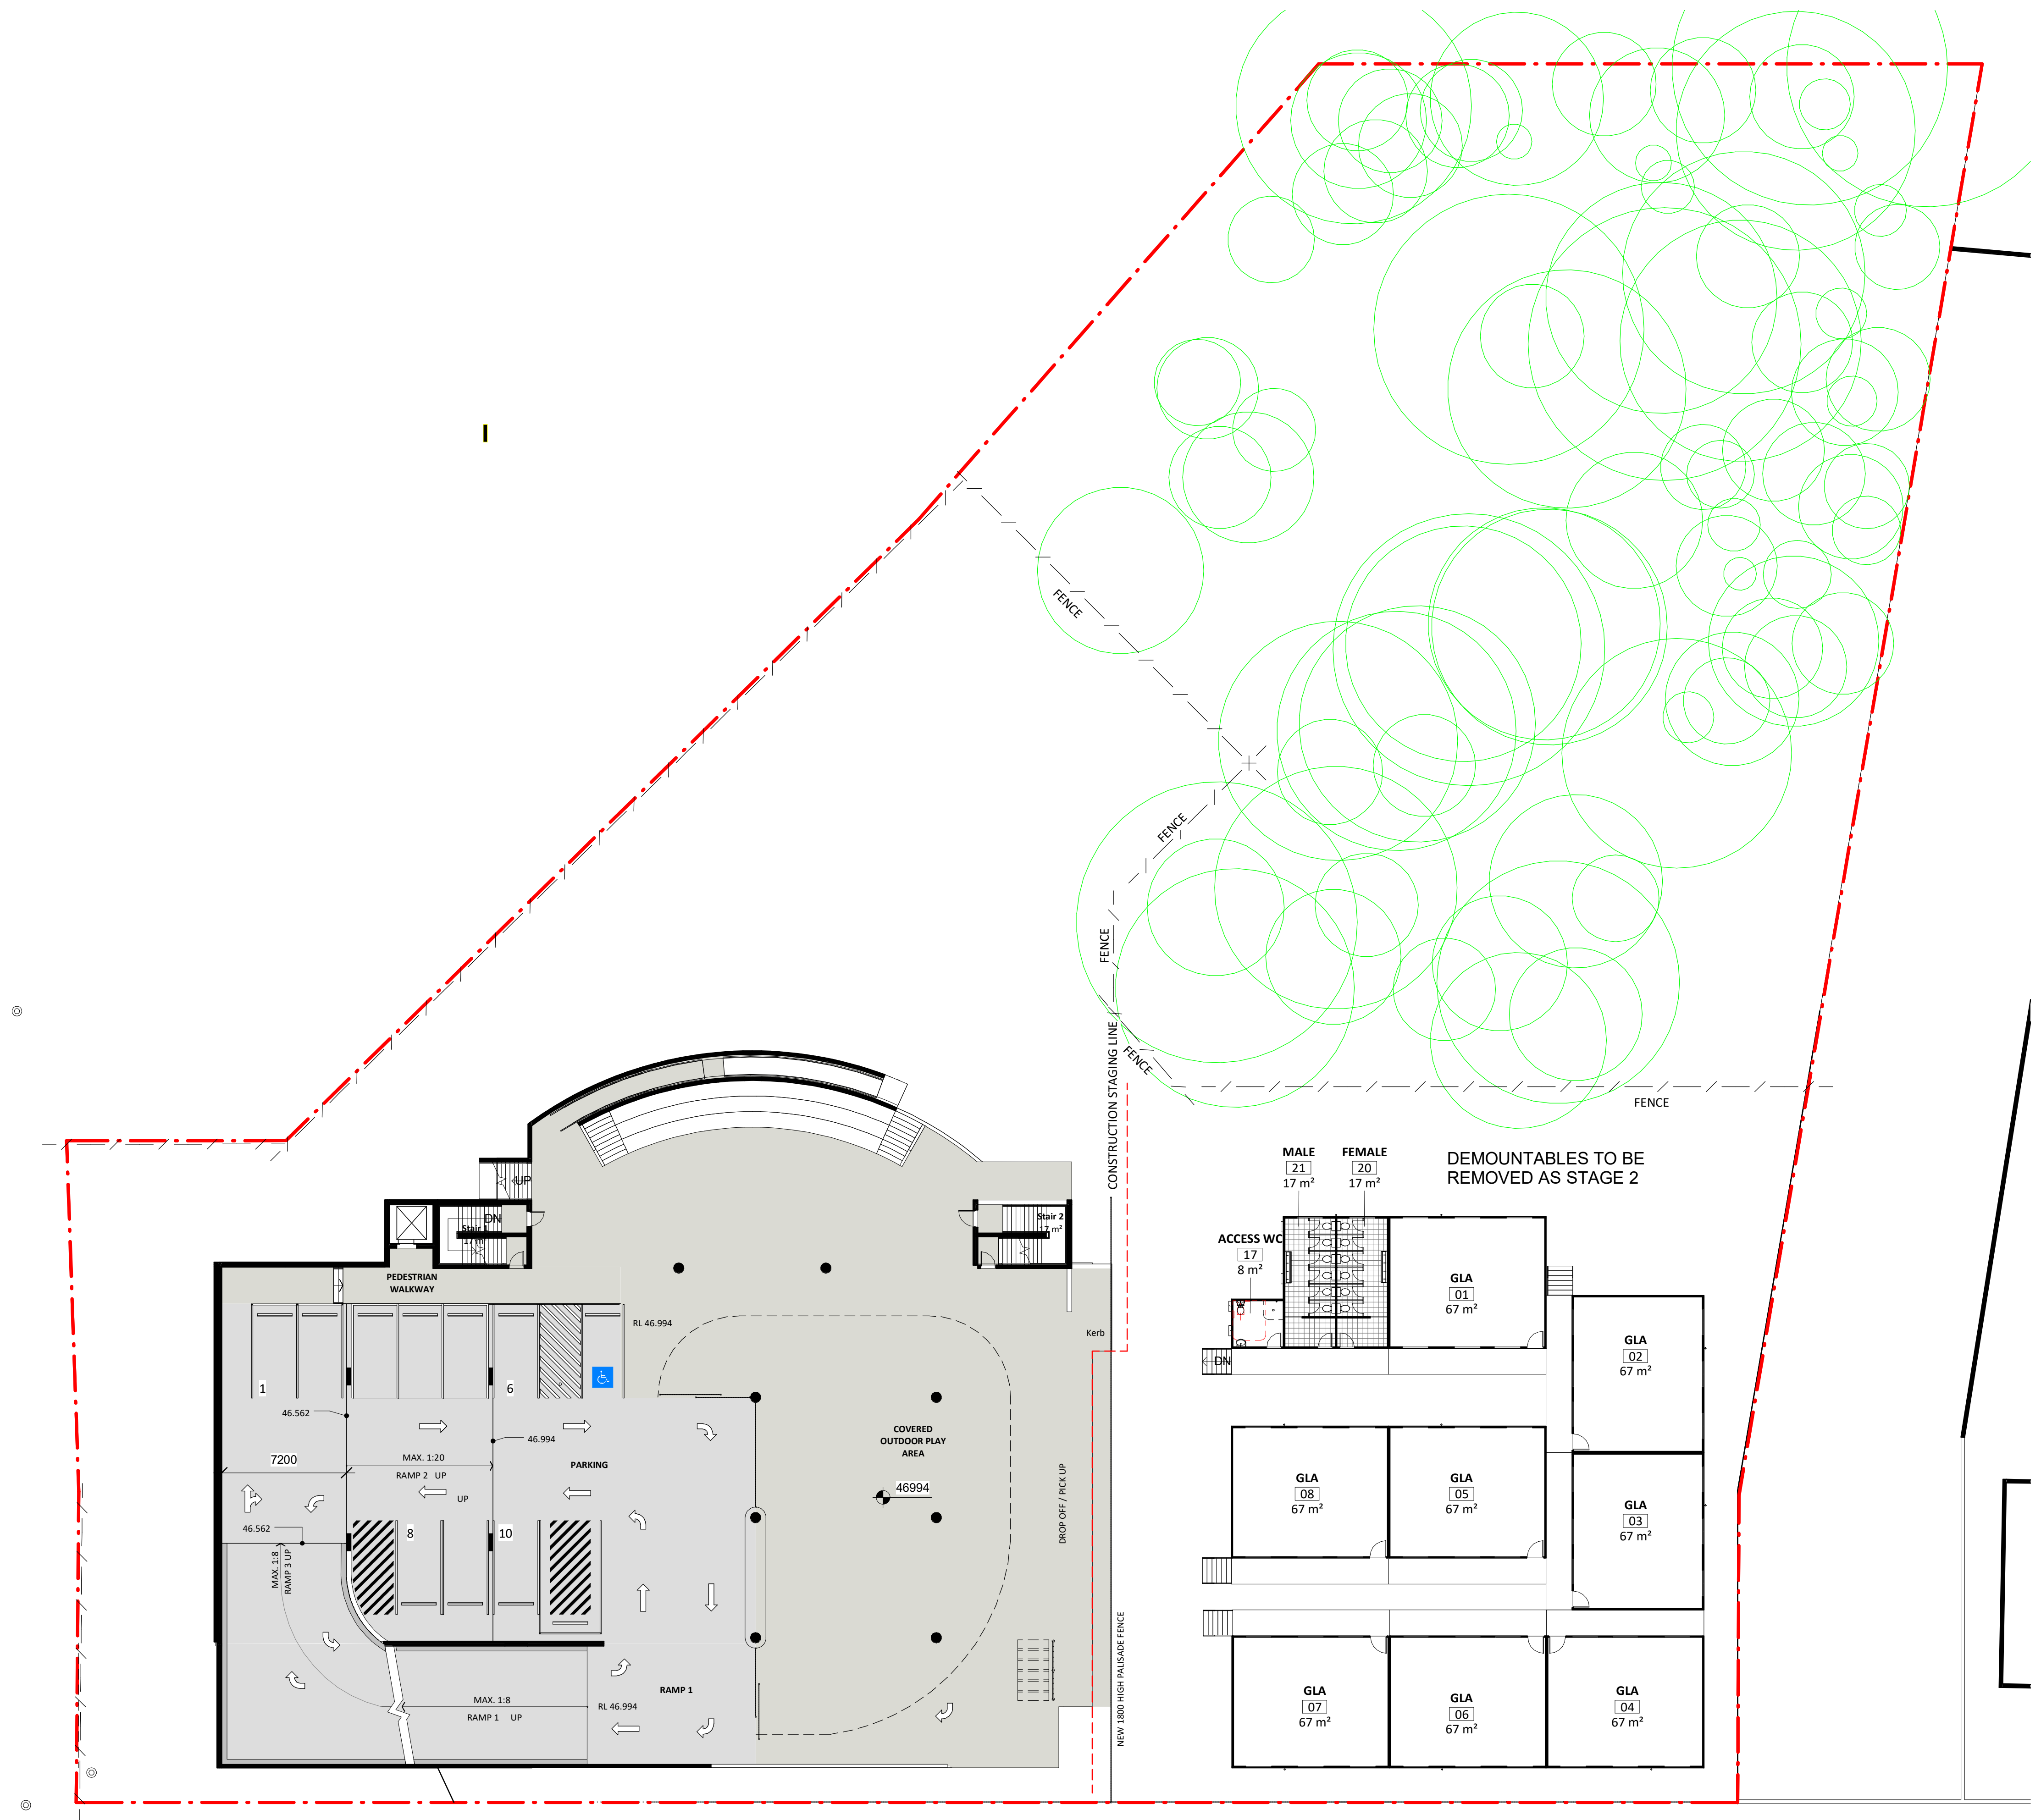

2	17.03.2023	Amended DA	
1	14.03.2023	For Coordination	
Issue	Date	Subject	PA

Architect
ALLEANZA
ARCHITECTURE

Sydney
P: 02 8039 8822
A: L1 695-699 George Street
Sydney NSW 2000
W: www.alleanza.com.au

Newcastle
P: 02 4040 9778
A: 797 Hunter Street
Newcastle NSW 2302

Nominated Architect: Charles Glanville NSW Registration No. 3130
Project

Bellfield College -
Primary School

Address
39 Beames Avenue, Rooty Hill

Client
Bellfield College

DEVELOPMENT APPLICATION

	Scale:	As noted
	Sheet size:	A1
	Drawn:	Author
	Checked:	Checker
	Verified:	Approver

SITE PLAN STAGE 2 LOWER
GROUND FLOOR
CONSTRUCTION WORKS

20126	DA007a	2
Project_no.	Sheet_no.	Issue



6	17.03.2023	Amended DA	
5	14.03.2023	For Coordination	
4	10.03.2023	coordination	
3	29.06.2022	For DA	
2	30.03.2022	for information	
1	09.04.2021	coordination	
Issue	Date	Subject	PA

Architect
ALLEANZA
ARCHITECTURE

Sydney
P: 02 8039 8822
A: L1 695-699 George Street
Sydney NSW 2000
W: www.alleanza.com.au

Newcastle
P: 02 4040 9778
A: 797 Hunter Street
Newcastle NSW 2302

Nominated Architect: Charles Glanville NSW Registration No. 3130


Project
**Bellfield College -
Primary School**

Address
39 Beames Avenue, Rooty Hill

Client
Bellfield College


DEVELOPMENT APPLICATION

Scale:	1:200
Sheet size:	A1
Drawn:	GM
Checked:	GM
Verified:	CG

 


**SITE PLAN STAGE 2 GROUND
FLOOR CONSTRUCTION WORKS**

20126	DA008	6
Project_no.	Sheet_no.	Issue

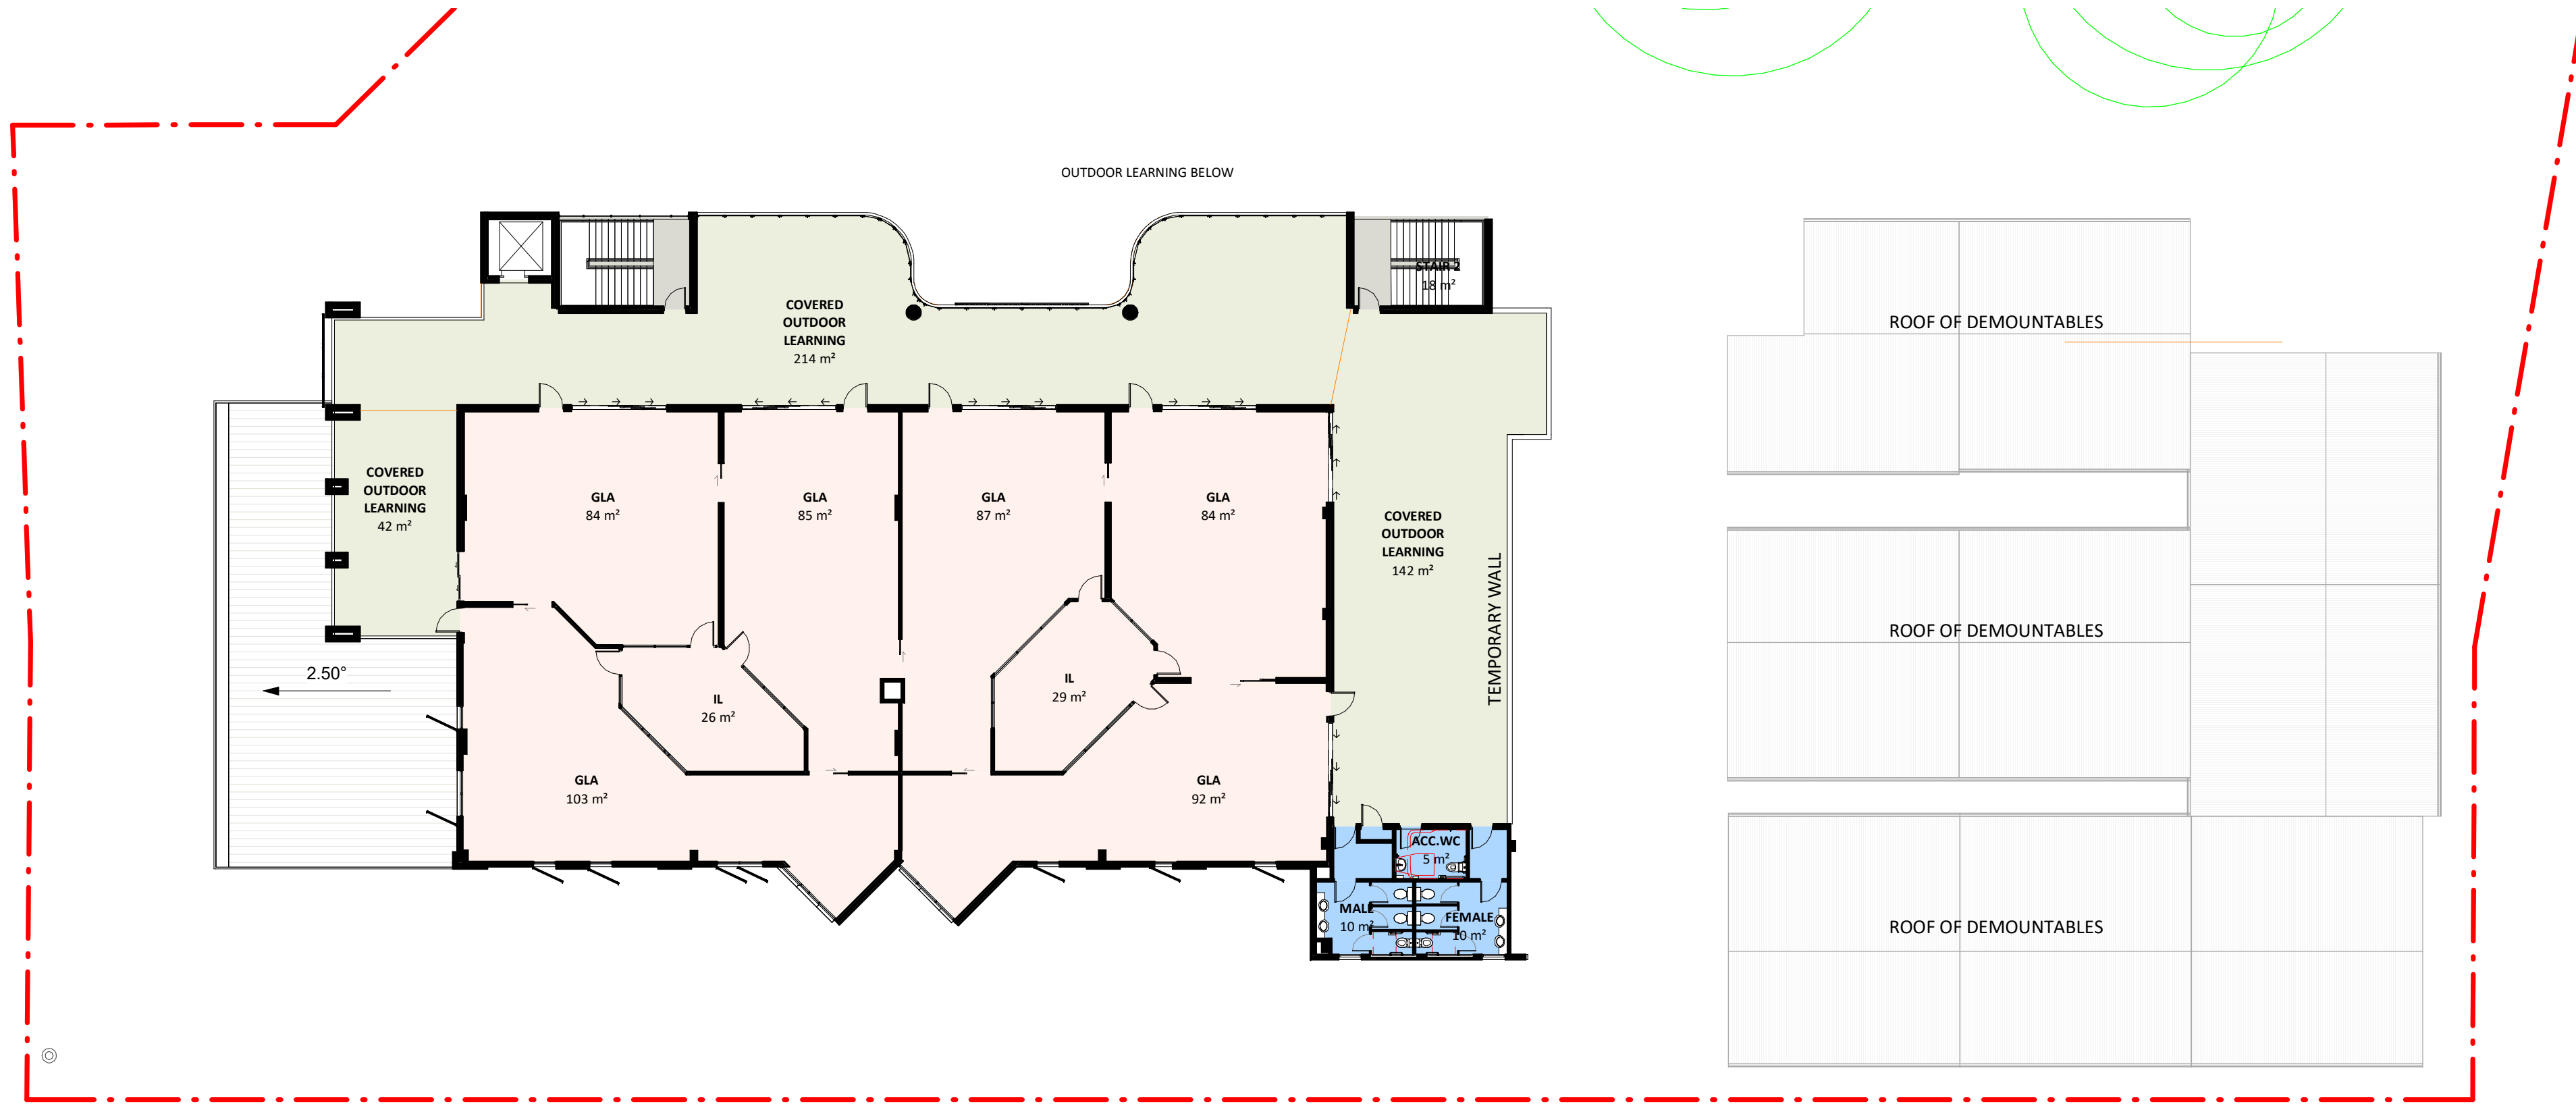

1 LEVEL 1 Stage 2
1 : 200

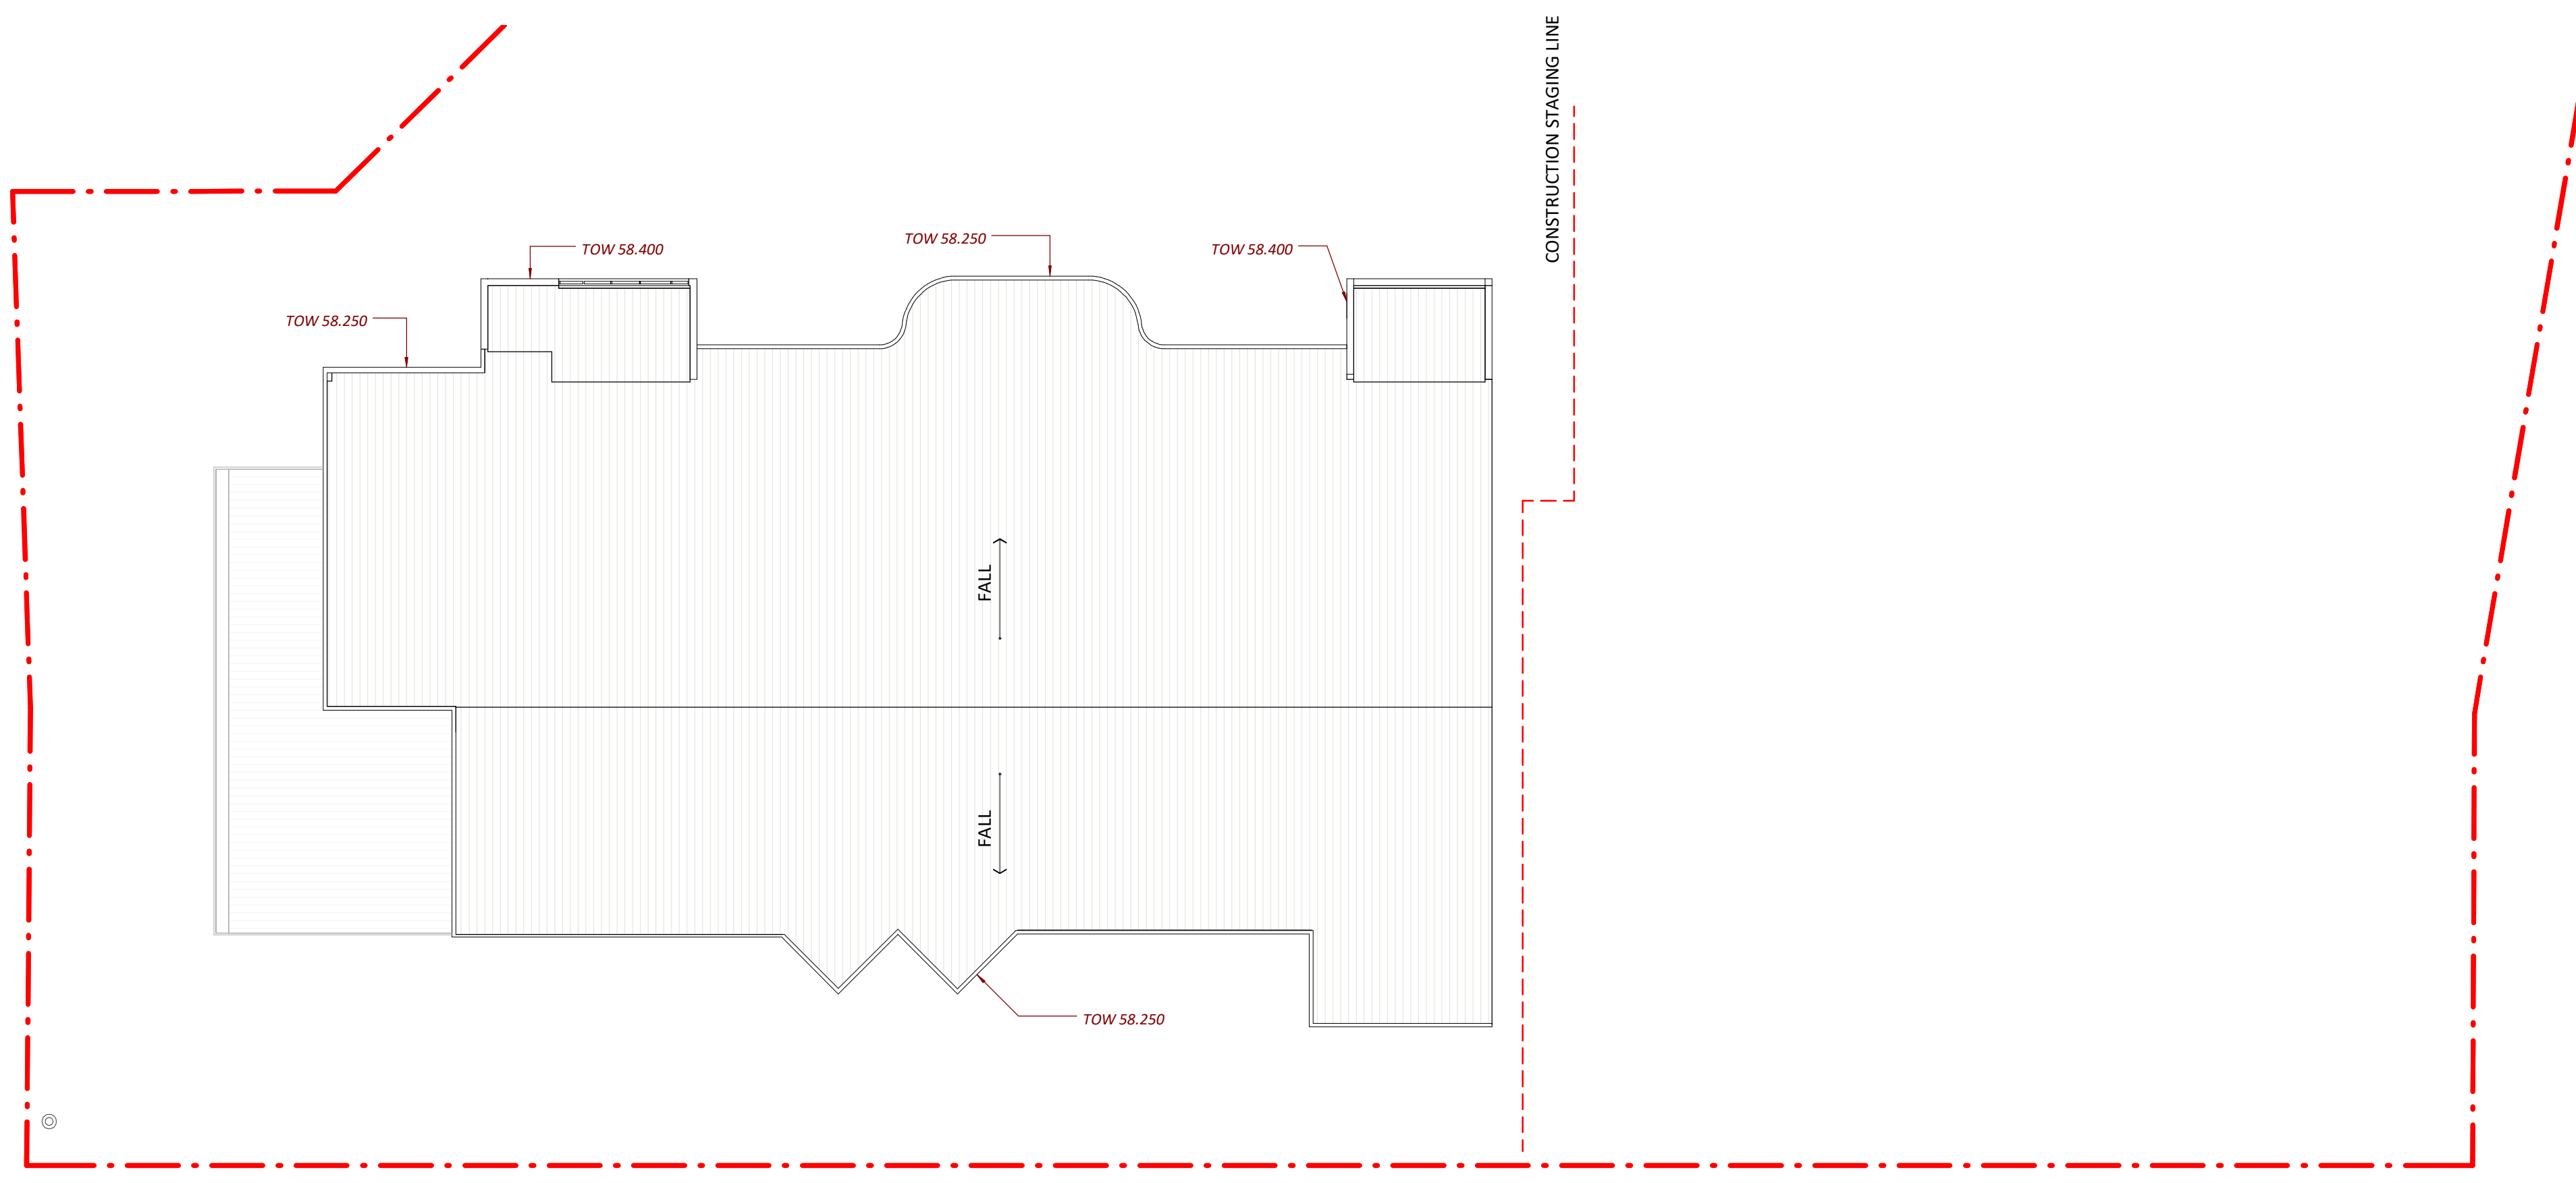

2 LEVEL 2 Stage 2
1 : 200

Issue	Date	Subject	PA
6	17.03.2023	Amended DA	
5	14.03.2023	For Coordination	
4	10.03.2023	coordination	
3	29.06.2022	For DA	
2	30.03.2022	for information	
1	09.04.2021	coordination	

Architect

ALLEANZA
ARCHITECTURE

Sydney
P: 02 8039 8822
A: L1 695-699 George Street
Sydney NSW 2000
W: www.alleanza.com.au

Newcastle
P: 02 4040 9778
A: 797 Hunter Street
Newcastle NSW 2302

Nominated Architect: Charles Glanville NSW Registration No. 3130

Project

**Bellfield College -
Primary School**

Address

39 Beames Avenue, Rooty Hill

Client

Bellfield College

DEVELOPMENT APPLICATION

Scale: 1:200
Sheet size: A1
Drawn: GM
Checked: GM
Verified: CG


North

0 4 10 16m

Sheet

**PLAN STAGE 2 LEVEL 1 & 2
FLOOR CONSTRUCTION WORKS**

Project_no.	Sheet_no.	Issue
20126	DA009	6

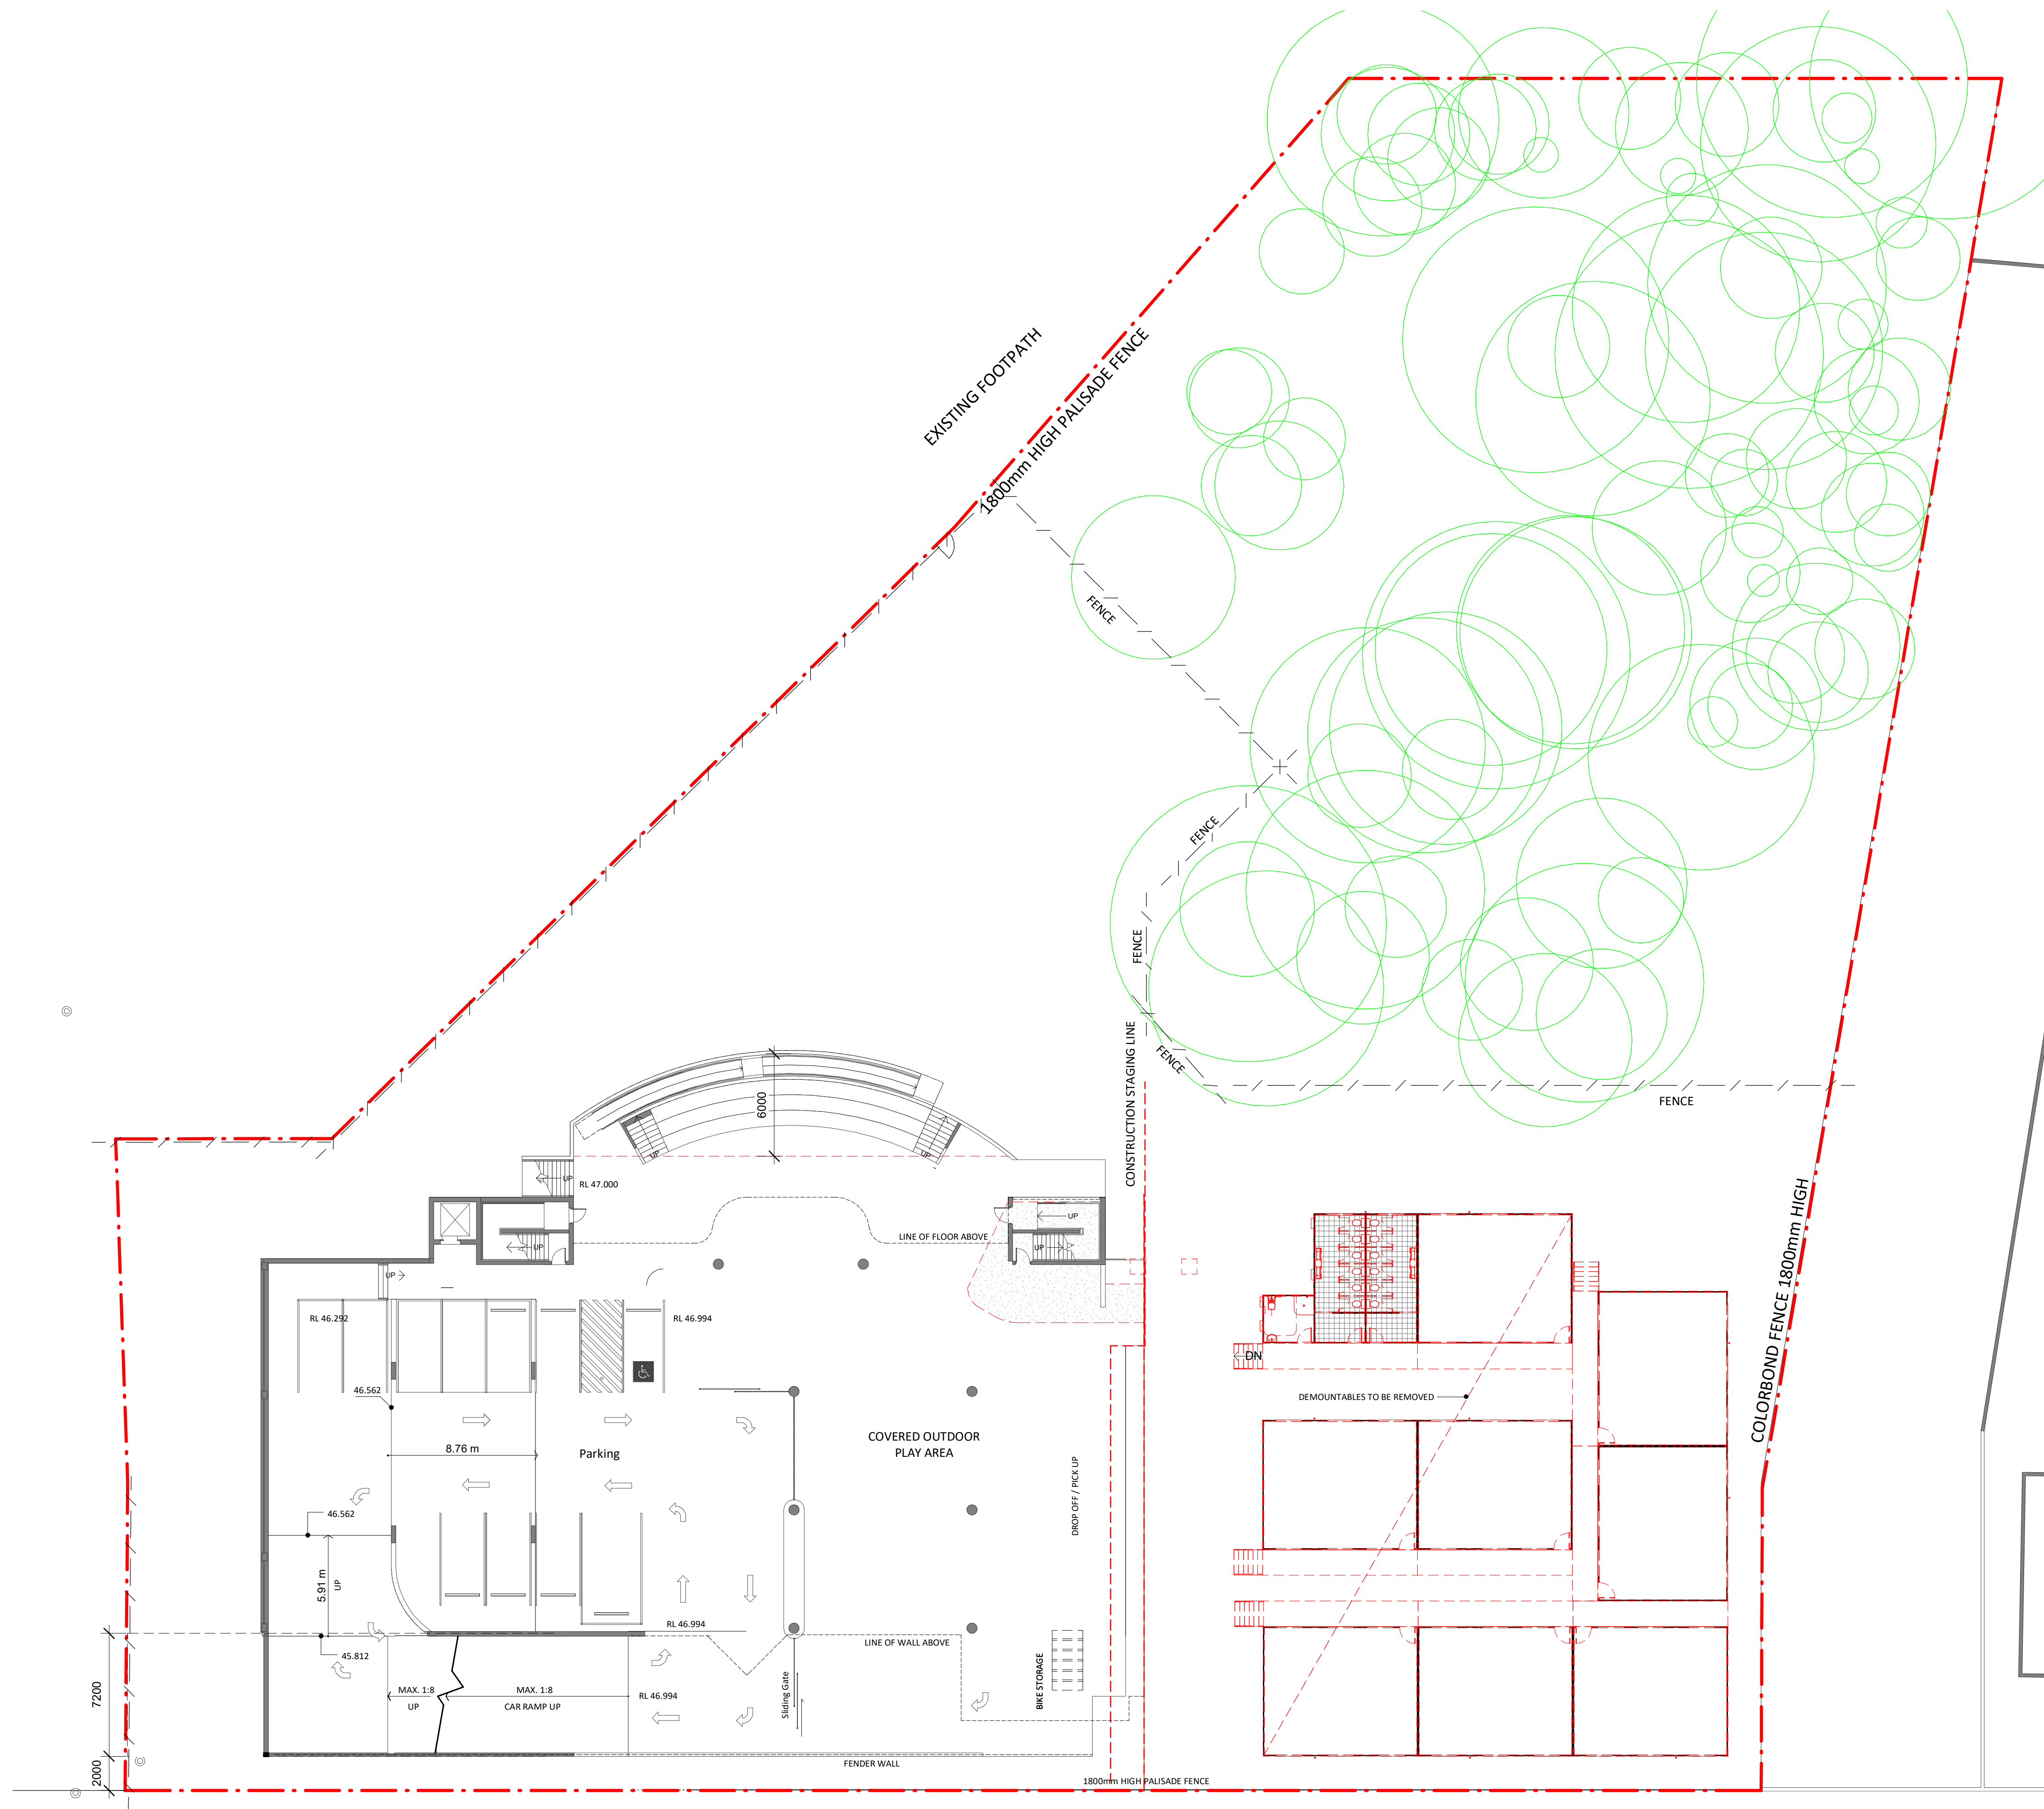

2	17.03.2023	Amended DA	
1	14.03.2023	For Coordination	
Issue	Date	Subject	PA

Architect
ALLEANZA
ARCHITECTURE

Sydney
P: 02 8039 8822
A: L1 695-699 George Street
Sydney NSW 2000
W: www.alleanza.com.au

Newcastle
P: 02 4040 9778
A: 797 Hunter Street
Newcastle NSW 2302


Nominated Architect: Charles Glanville NSW Registration No. 3130
Project

Bellfield College -
Primary School

Address
39 Beames Avenue, Rooty Hill

Client
Bellfield College


DEVELOPMENT APPLICATION

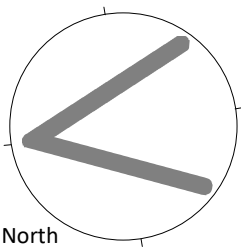

Scale:	As noted
Sheet size:	A1
Drawn:	Author
Checked:	Checker
Verified:	Approver

DEMOLITION SITE PLAN STAGE
3 CONSTRUCTION WORKS

20126	DA009a	2
Project_no.	Sheet_no.	Issue

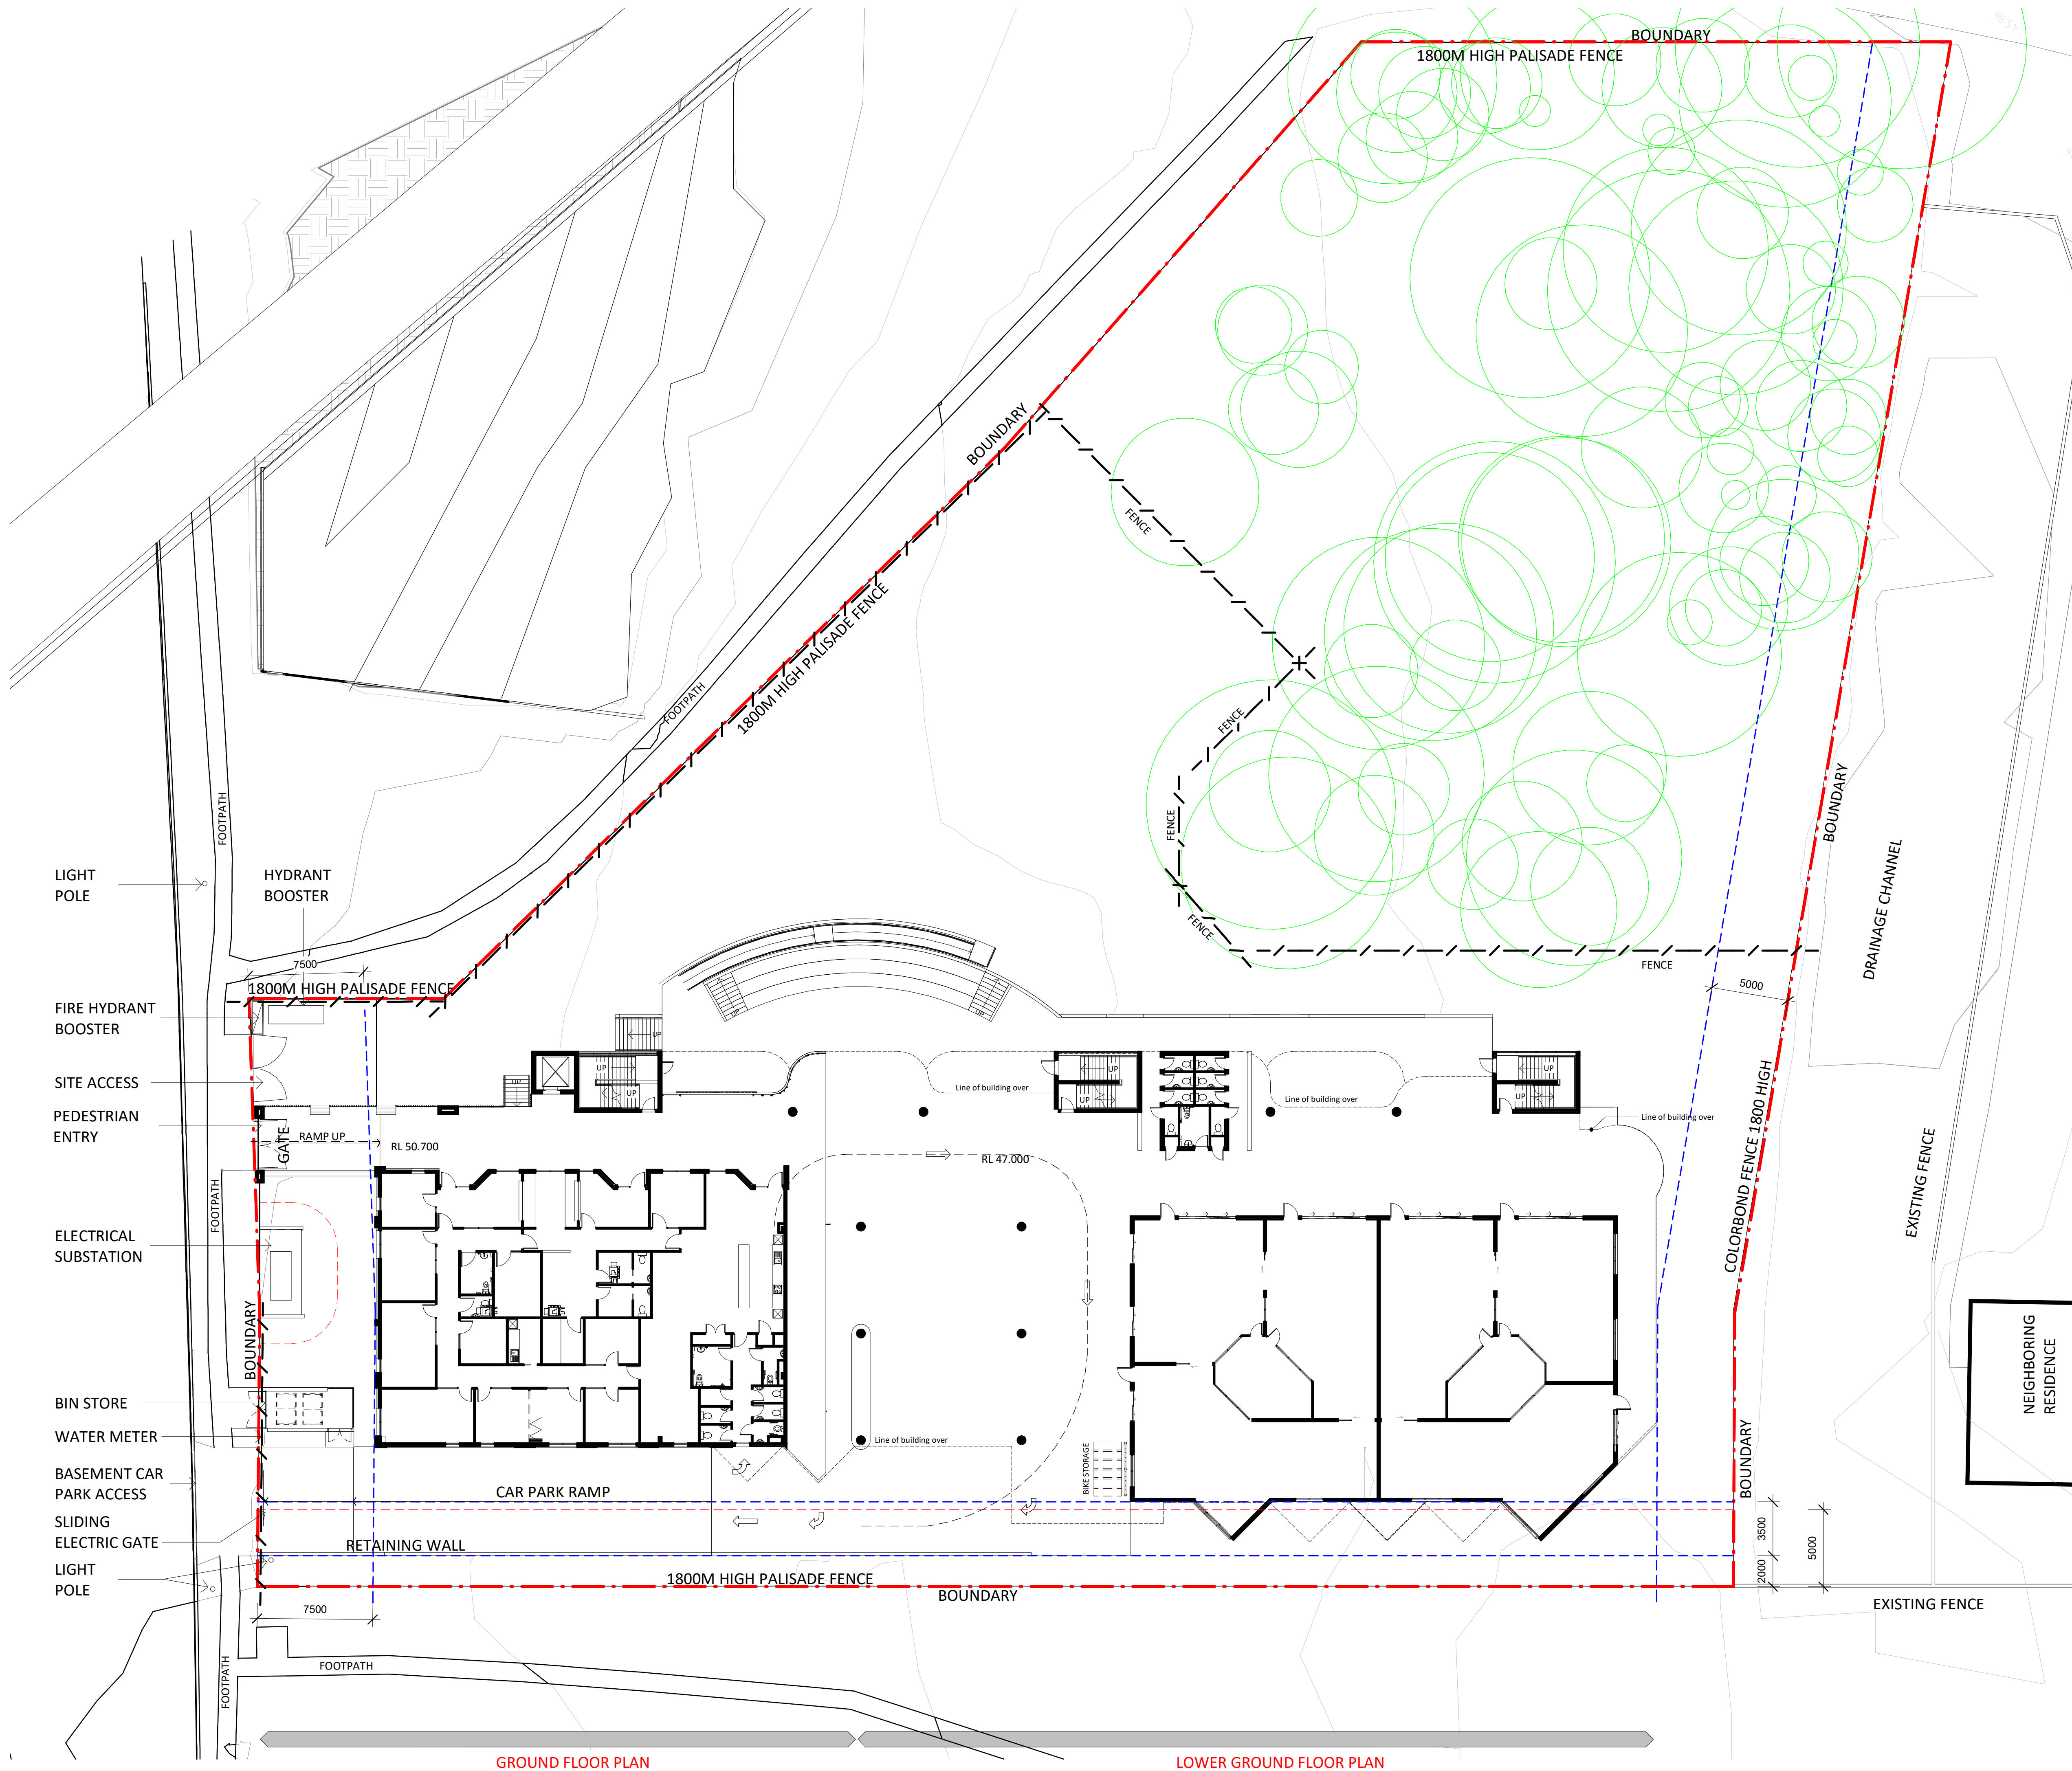

Issue	Date	Subject	PA
9	17.03.2023	Amended DA	
8	16.03.2023	For Coordination	
7	14.03.2023	For Coordination	
6	13.03.2023	For Coordination	
5	10.03.2023	coordination	
4	29.06.2022	For DA	
3	17.05.2022	for coordination	
2	05.04.2022	for coordination	

ALLEANZA
ARCHITECTURE

Sydney
P: 02 8039 8822
A: L1 695-699 George Street
Sydney NSW 2000
W: www.alleanza.com.au

Newcastle
P: 02 4040 9778
A: 797 Hunter Street
Newcastle NSW 2302


Nominated Architect: Charles Glanville NSW Registration No. 3130

**Bellfield College -
Primary School**

39 Beames Avenue, Rooty Hill


Bellfield College

DEVELOPMENT APPLICATION

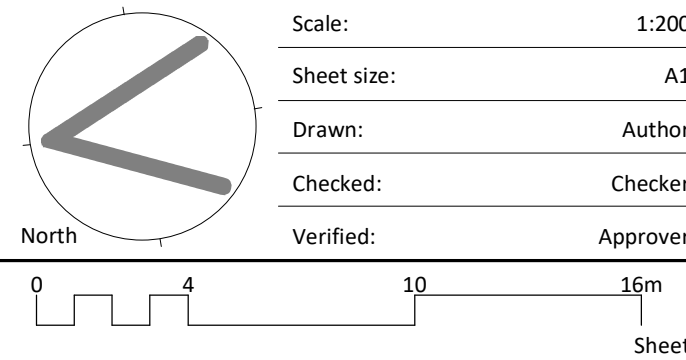

OVERALL SITE PLAN

20126	DA010	9
Project_no.	Sheet_no.	Issue

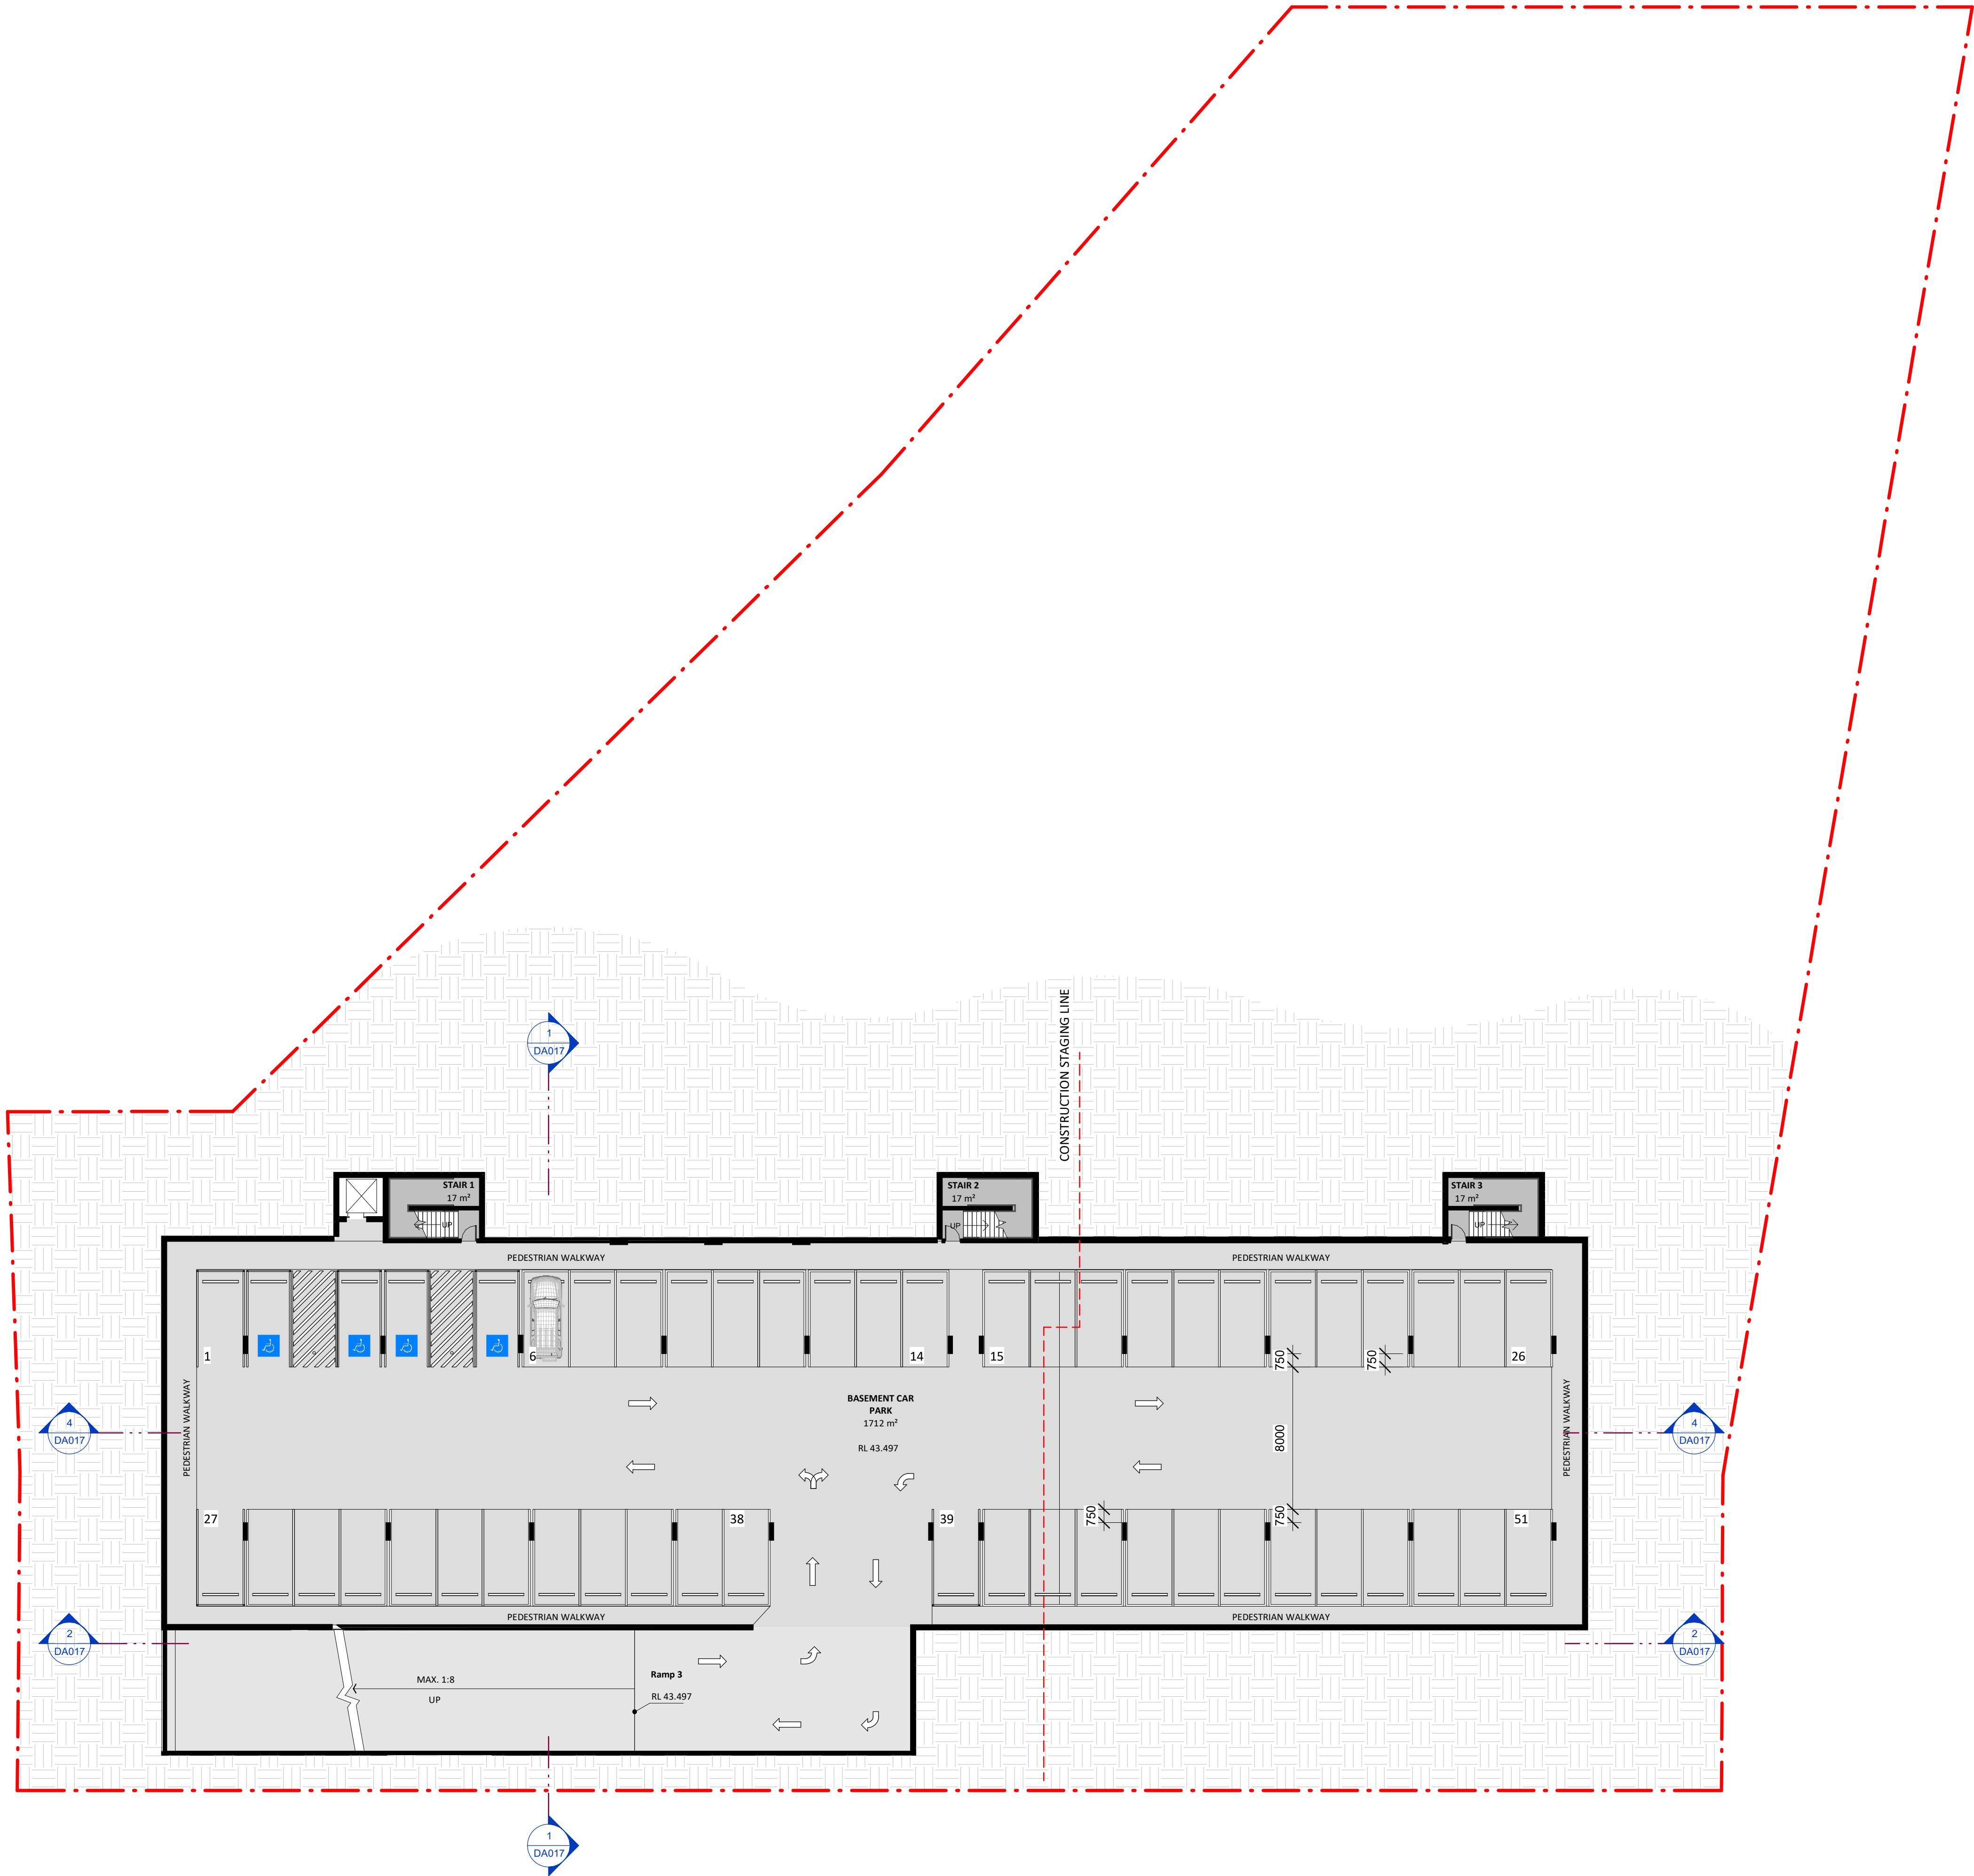

6	17.03.2023	Amended DA
5	16.03.2023	For Coordination
4	14.03.2023	For Coordination
3	10.03.2023	coordination
2	07.03.2023	Issue to Traffic Eng
1	09.04.2021	coordination
Issue	Date	Subject

PA

Architect
ALLEANZA
ARCHITECTURE

Sydney P: 02 8039 8822 A: L1 695-699 George Street Sydney NSW 2000 W: www.alleanza.com.au	Newcastle P: 02 4040 9778 A: 797 Hunter Street Newcastle NSW 2302
--	---

Nominated Architect: Charles Glanville NSW Registration No. 3130
Project

**Bellfield College -
Primary School**

Address

39 Beames Avenue, Rooty Hill

Client

Bellfield College


DEVELOPMENT APPLICATION

	Scale:	1:200
	Sheet size:	A1
	Drawn:	Author
	Checked:	Checker
North	Verified:	Approver



**GENERAL FLOOR PLAN
BASEMENT**

20126 Project_no.	DA011 Sheet_no.	6 Issue
-----------------------------	---------------------------	-------------------

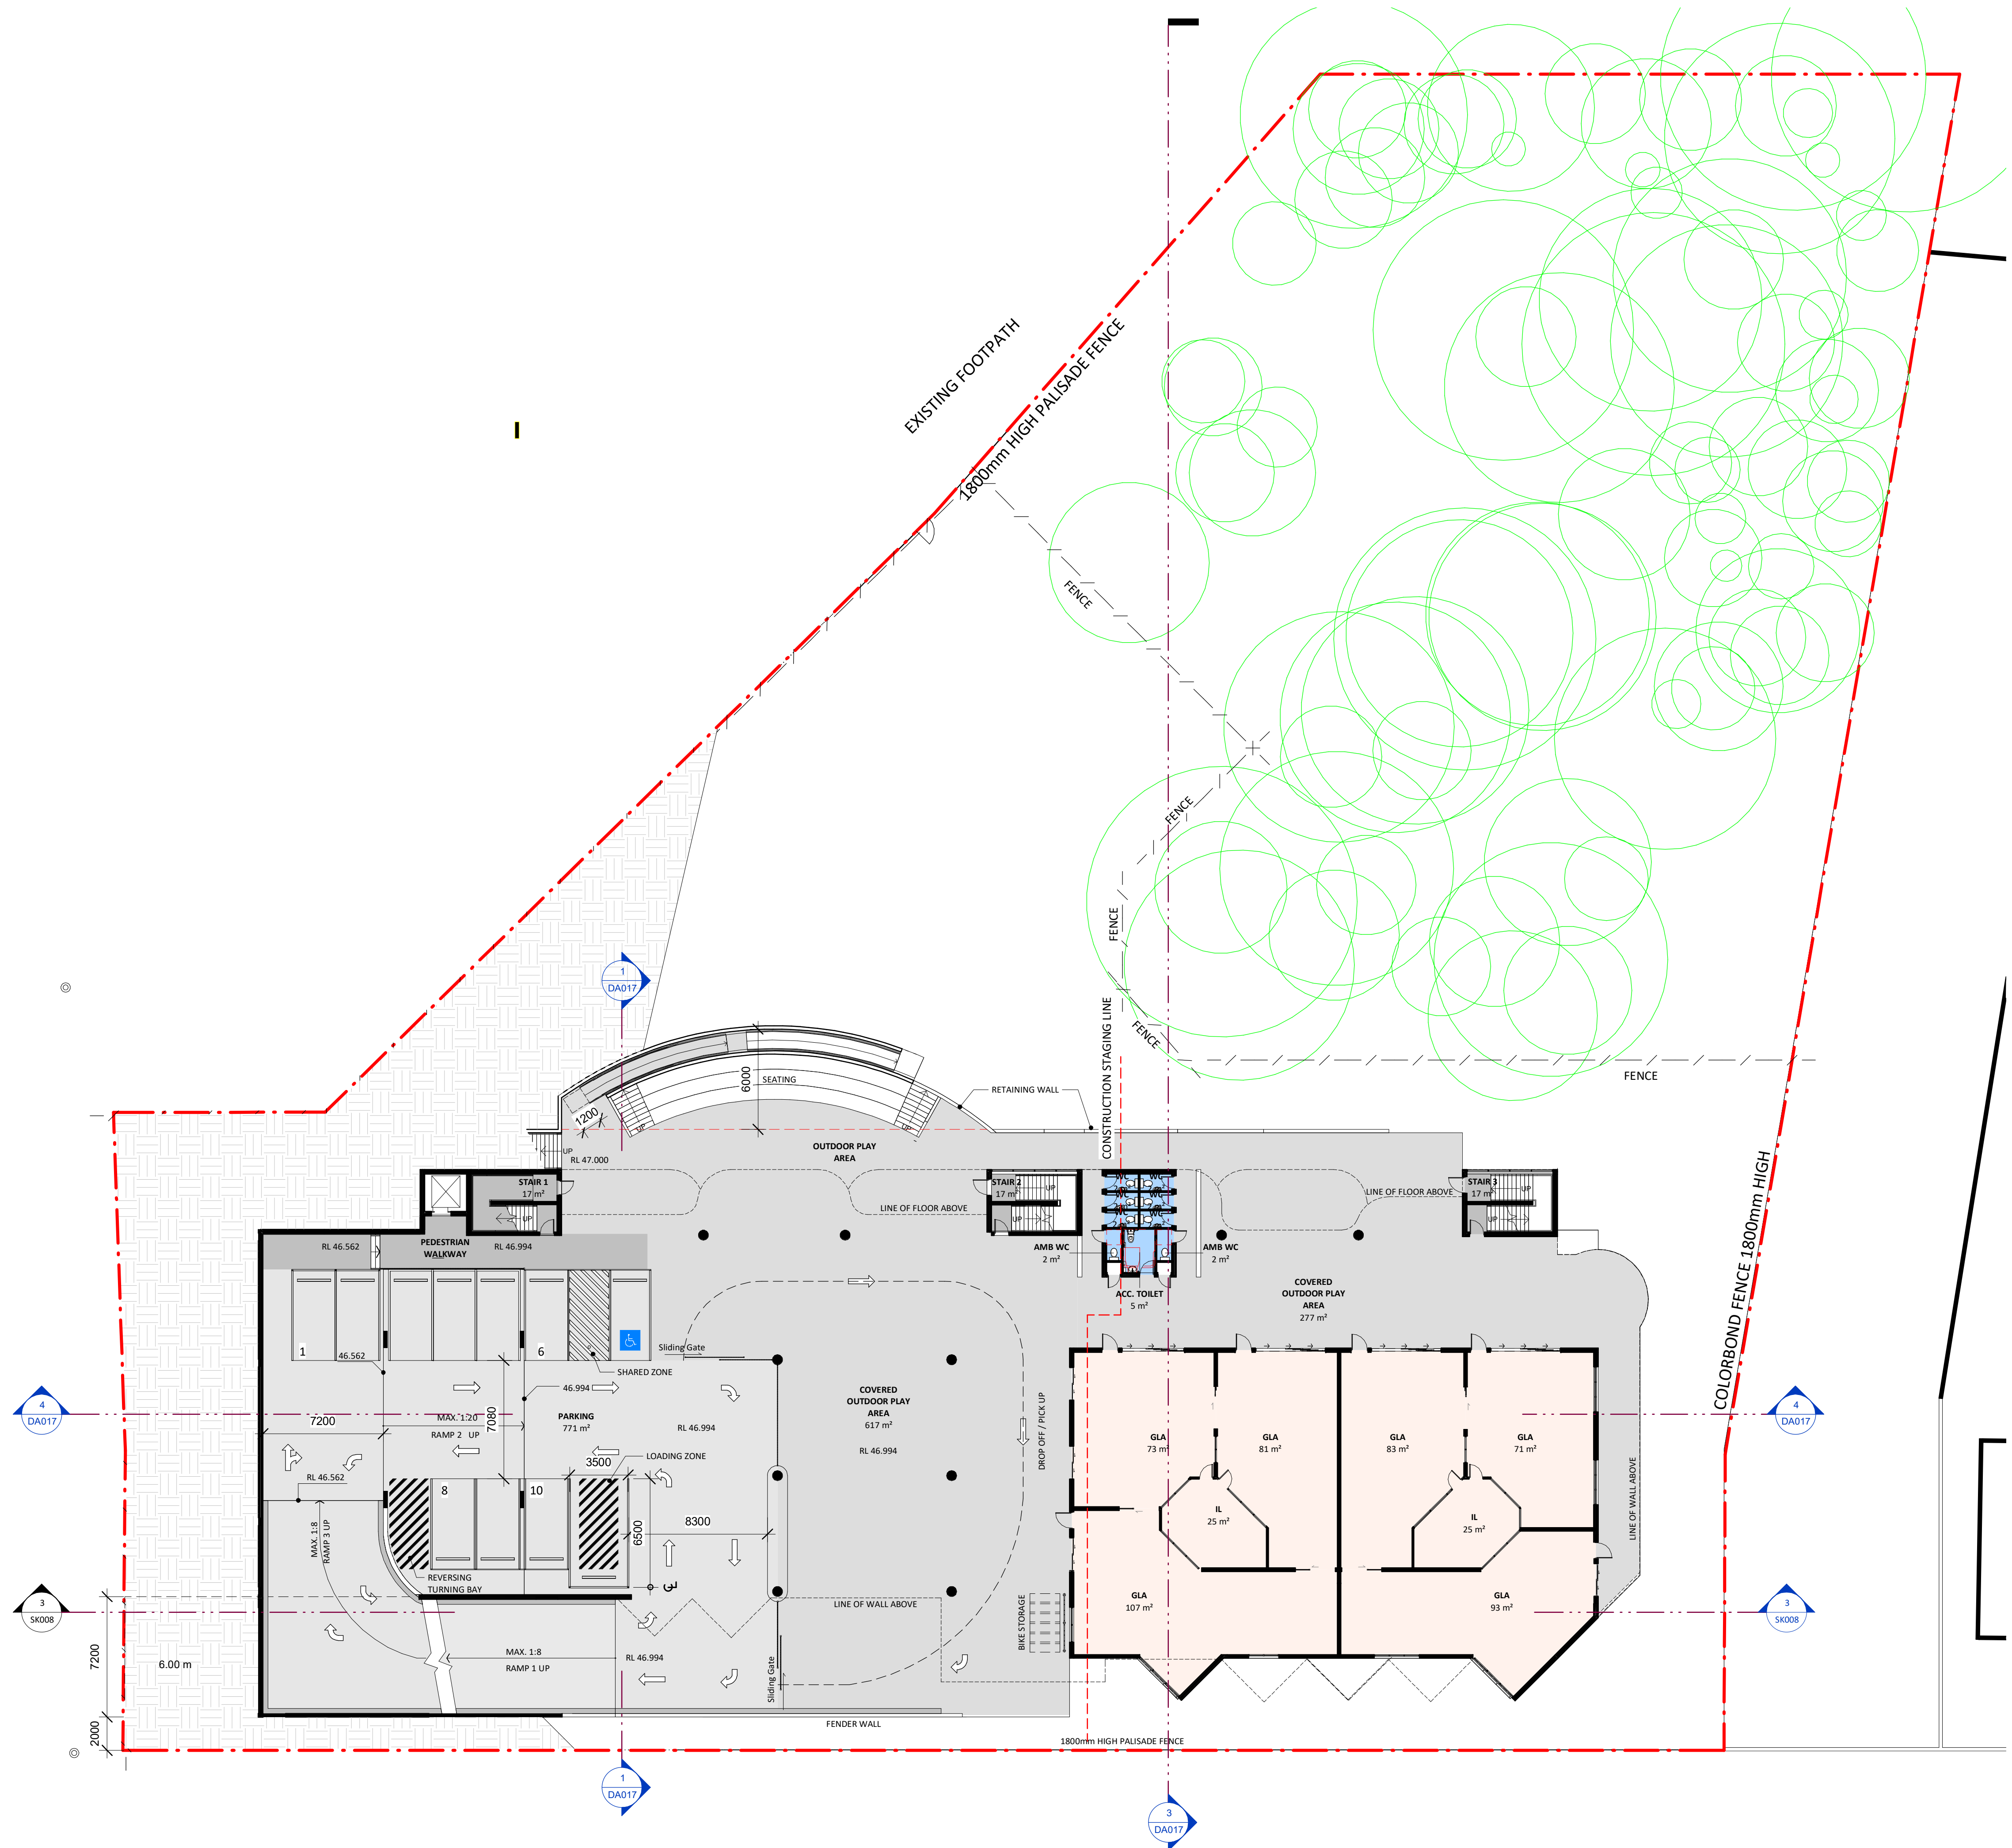

Issue	Date	Subject	PA
13	17.03.2023	Amended DA	
12	16.03.2023	For Coordination	
11	14.03.2023	For Coordination	
10	10.03.2023	coordination	
9	07.03.2023	Issue to Traffic Eng	
8	29.06.2022	For DA	
7	11.05.2022	for coordination	
6	10.05.2022	for coordination	

Architect
ALLEANZA
ARCHITECTURE

Sydney
P: 02 8039 8822
A: L1 695-699 George Street
Sydney NSW 2000
W: www.alleanza.com.au

Newcastle
P: 02 4040 9778
A: 797 Hunter Street
Newcastle NSW 2302

Nominated Architect: Charles Glanville NSW Registration No. 3130

Project
**Bellfield College -
Primary School**

Address
39 Beames Avenue, Rooty Hill

Client
Bellfield College

DEVELOPMENT APPLICATION

Scale: 1:200
Sheet size: A1
Drawn: GM
Checked: GM
Verified: CG


North
0 4 10 16m
Sheet

**GENERAL FLOOR PLAN LOWER
GROUND**

20126
Project_no.

DA012
Sheet_no.

13
Issue

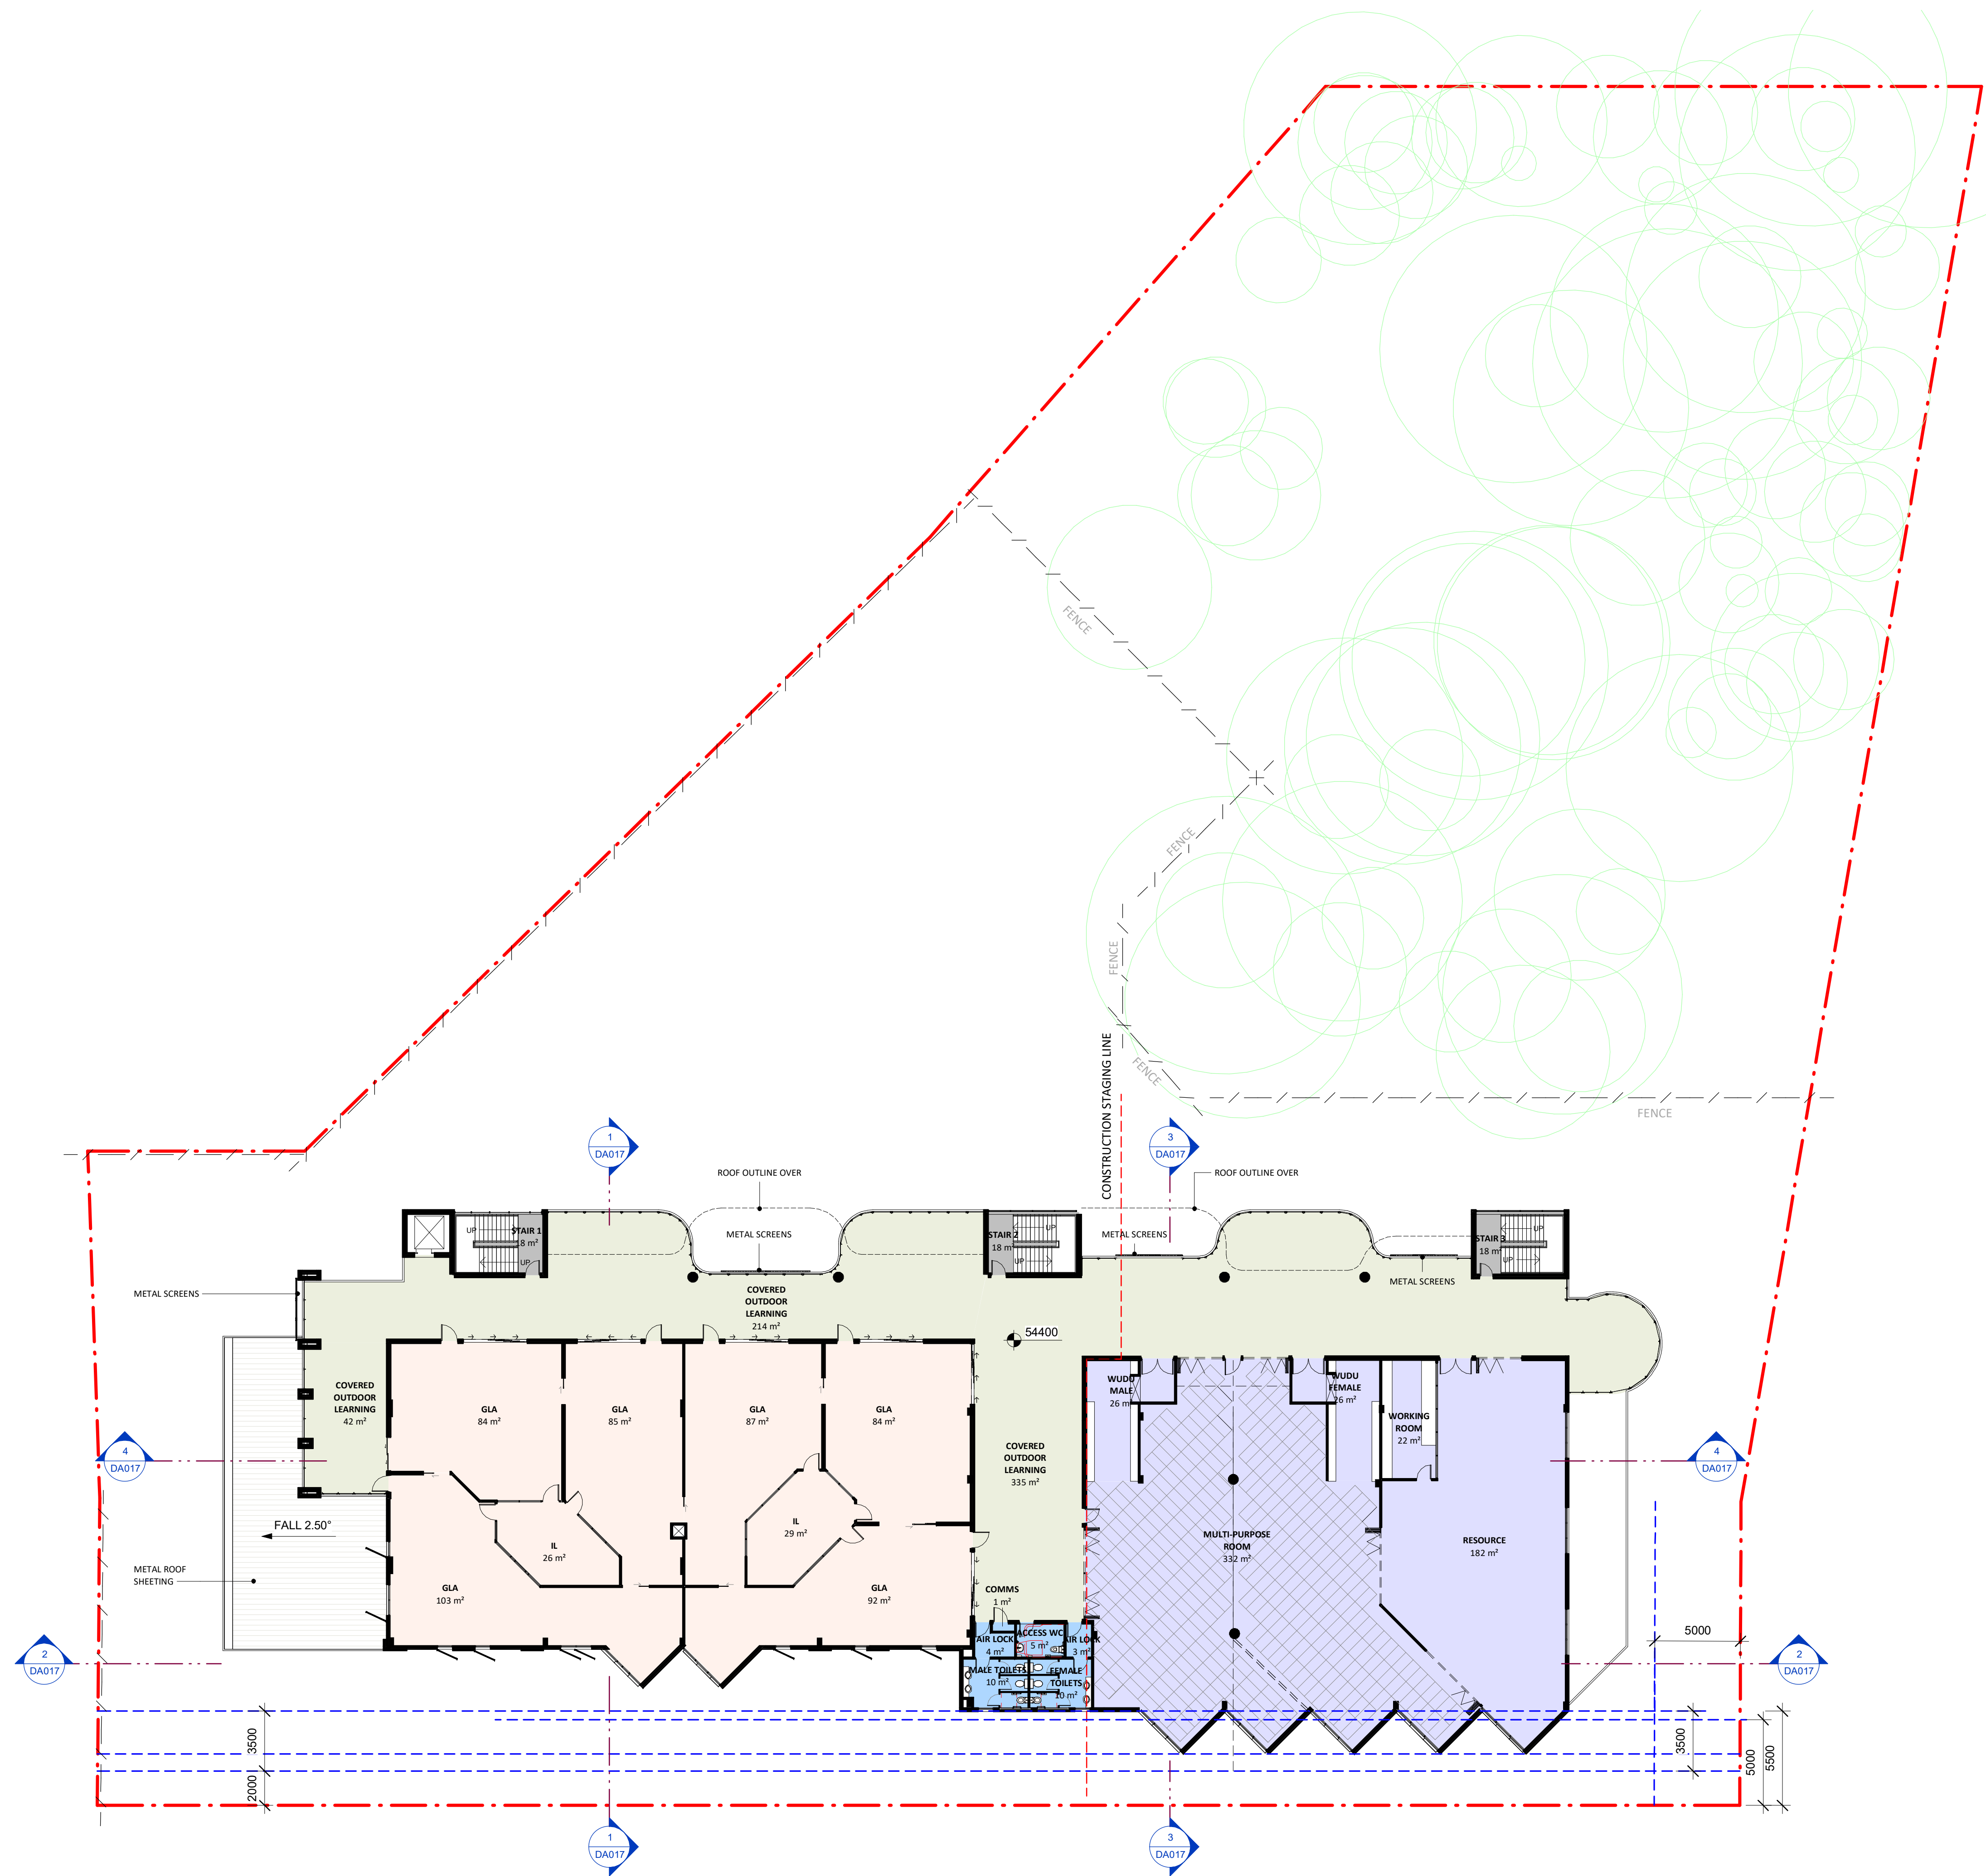

9	17.03.2023	Amended DA	
8	14.03.2023	For Coordination	
7	10.03.2023	coordination	
6	29.06.2022	For DA	
5	30.03.2022	for information	
4	07.02.2022	coordination	
3	18.01.2022	coordination	
2	19.04.2021	Issue to Planner	
Issue	Date	Subject	PA

Architect
ALLEANZA
ARCHITECTURE

Sydney P: 02 8039 8822 A: L1 695-699 George Street Sydney NSW 2000 W: www.alleanza.com.au	Newcastle P: 02 4040 9778 A: 797 Hunter Street Newcastle NSW 2302
--	---

Nominated Architect: Charles Glanville NSW Registration No. 3130
Project


**Bellfield College -
Primary School**

Address
39 Beames Avenue, Rooty Hill

Client
Bellfield College


DEVELOPMENT APPLICATION

Scale:	1:200
Sheet size:	A1
Drawn:	GM
Checked:	GM
Verified:	CG

 

**GENERAL FLOOR PLAN LEVEL 1
FLOOR**

20126 Project_no.	DA014 Sheet_no.	9 Issue
-----------------------------	---------------------------	-------------------

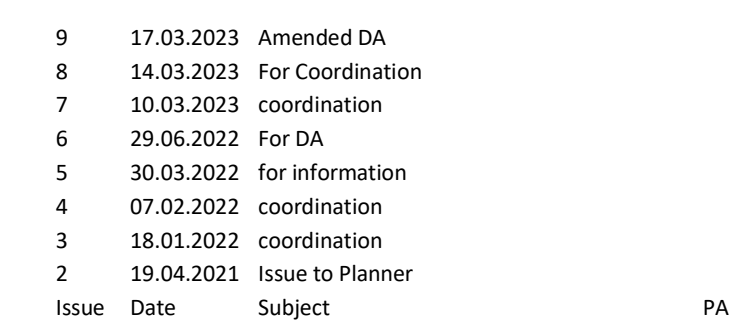


ALLEANZA
ARCHITECTURE

Nominated Architect: Charles Glanville NSW Registration No. 3130


_____ Address

Client


	Scale:	
	Sheet size:	A1
	Drawn:	GM
	Checked:	GM
	Verified:	CG

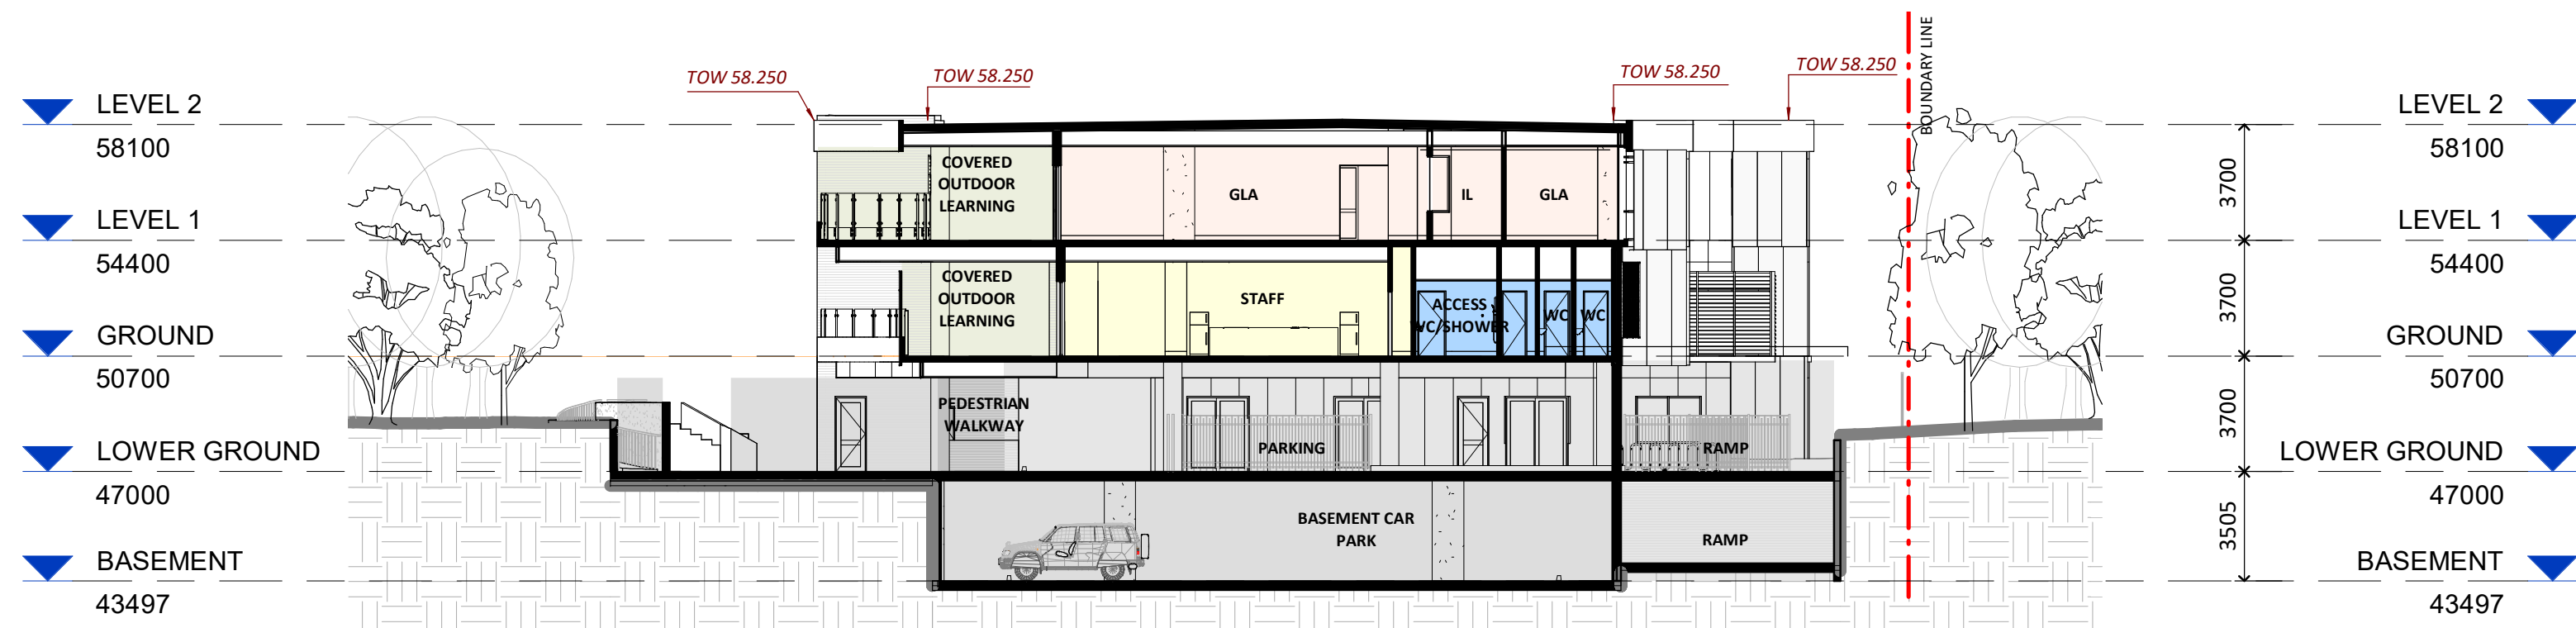


1 CROSS SECTION 1
1 : 200

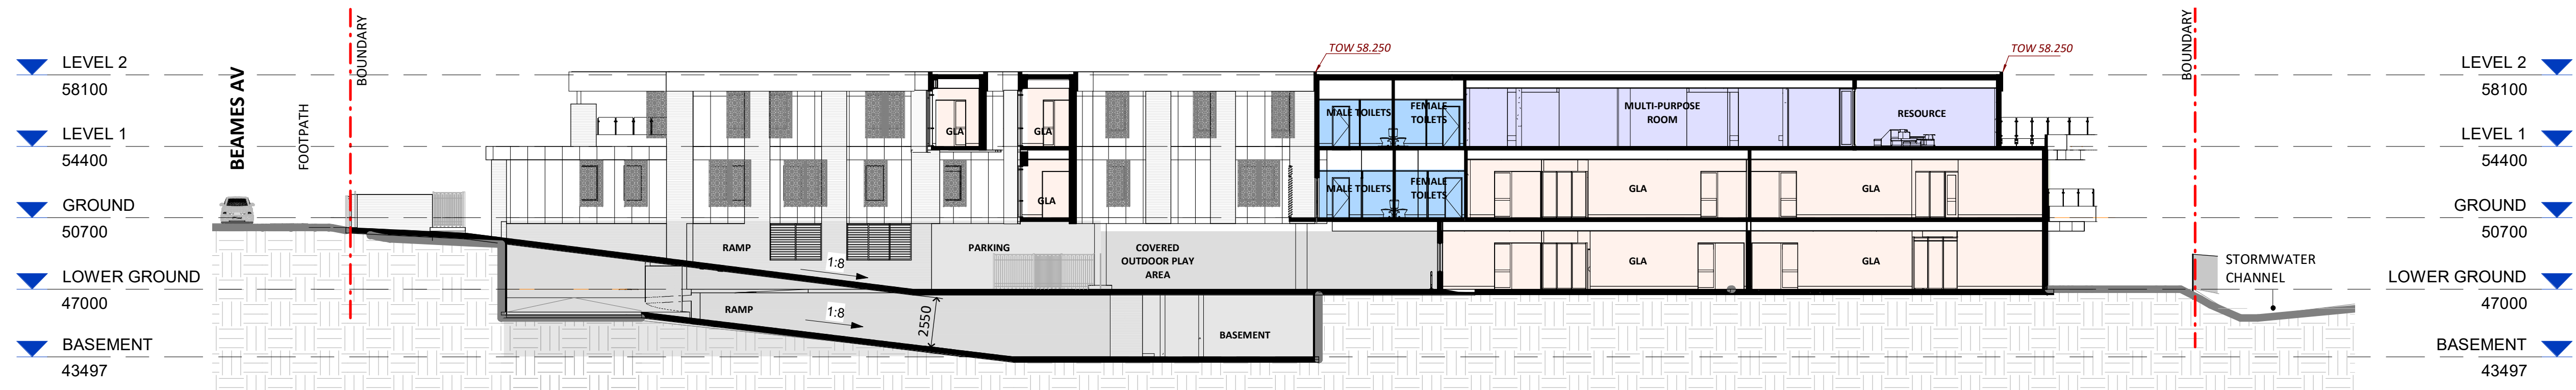

2 LONG SECTION 1
1 : 200

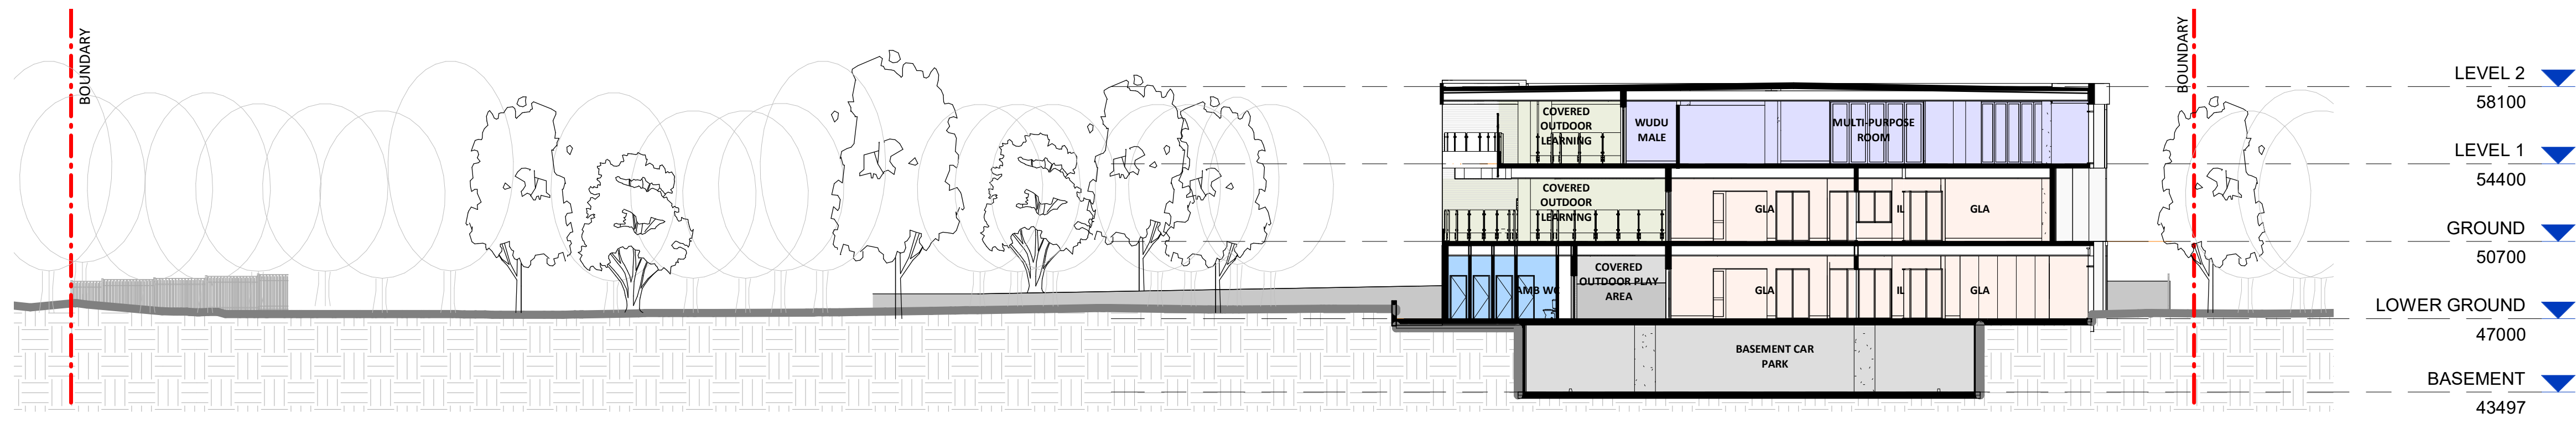

3 CROSS SECTION 2
1 : 200

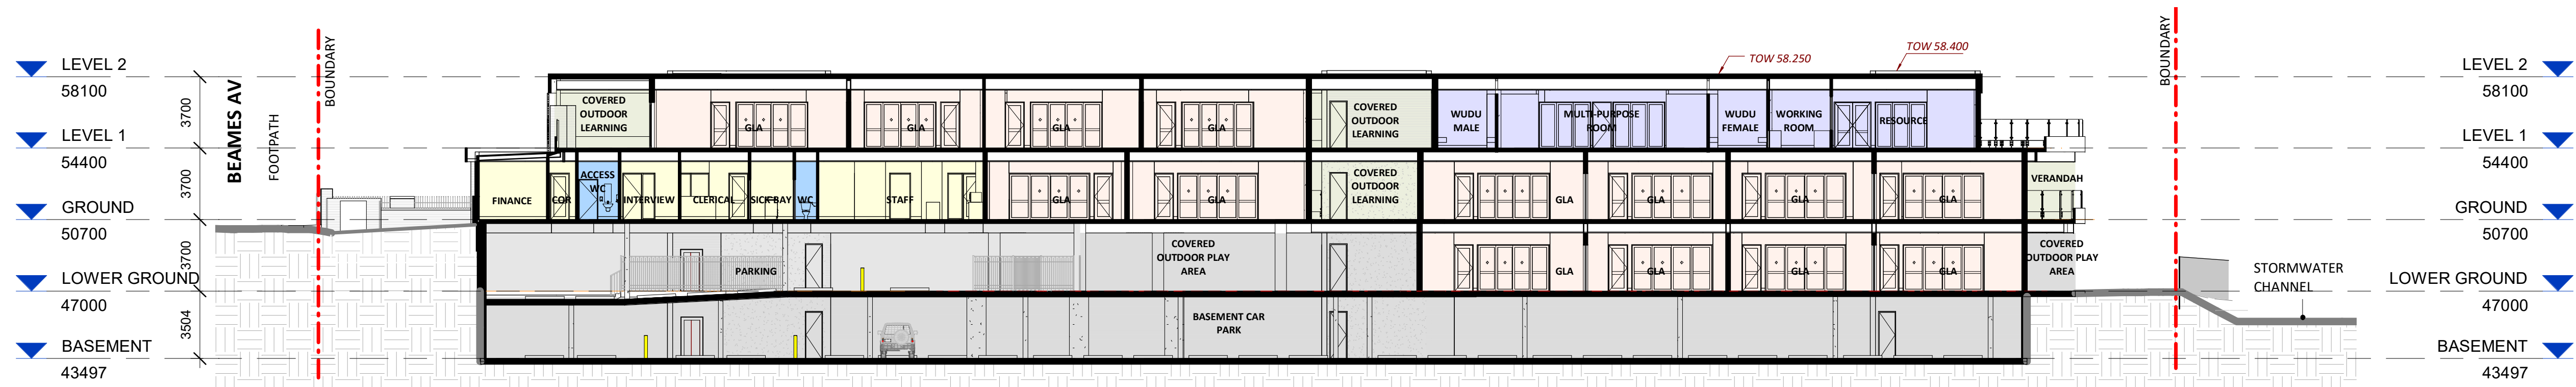

4 LONG SECTION 2
1 : 200

5	17.03.2023	Amended DA
4	14.03.2023	For Coordination
3	09.02.2022	coordination
2	18.01.2022	coordination
1	19.04.2021	Issue to Planner
Issue	Date	Subject

Architect

ALLEANZA
ARCHITECTURE

Sydney
P: 02 8039 8822
A: L1 695-699 George Street
Sydney NSW 2000
W: www.alleanza.com.au

Newcastle
P: 02 4040 9778
A: 797 Hunter Street
Newcastle NSW 2302

Nominated Architect: Charles Glanville NSW Registration No. 3130

**Bellfield College -
Primary School**

Address
39 Beames Avenue, Rooty Hill


Client
Bellfield College

DEVELOPMENT APPLICATION


Scale:	1:200
Sheet size:	A1
Drawn:	Author
Checked:	Checker
Verified:	Approver

0	4	10	16m
Sheet			


SECTIONS		
20126	DA017	5
Project_no.	Sheet_no.	Issue

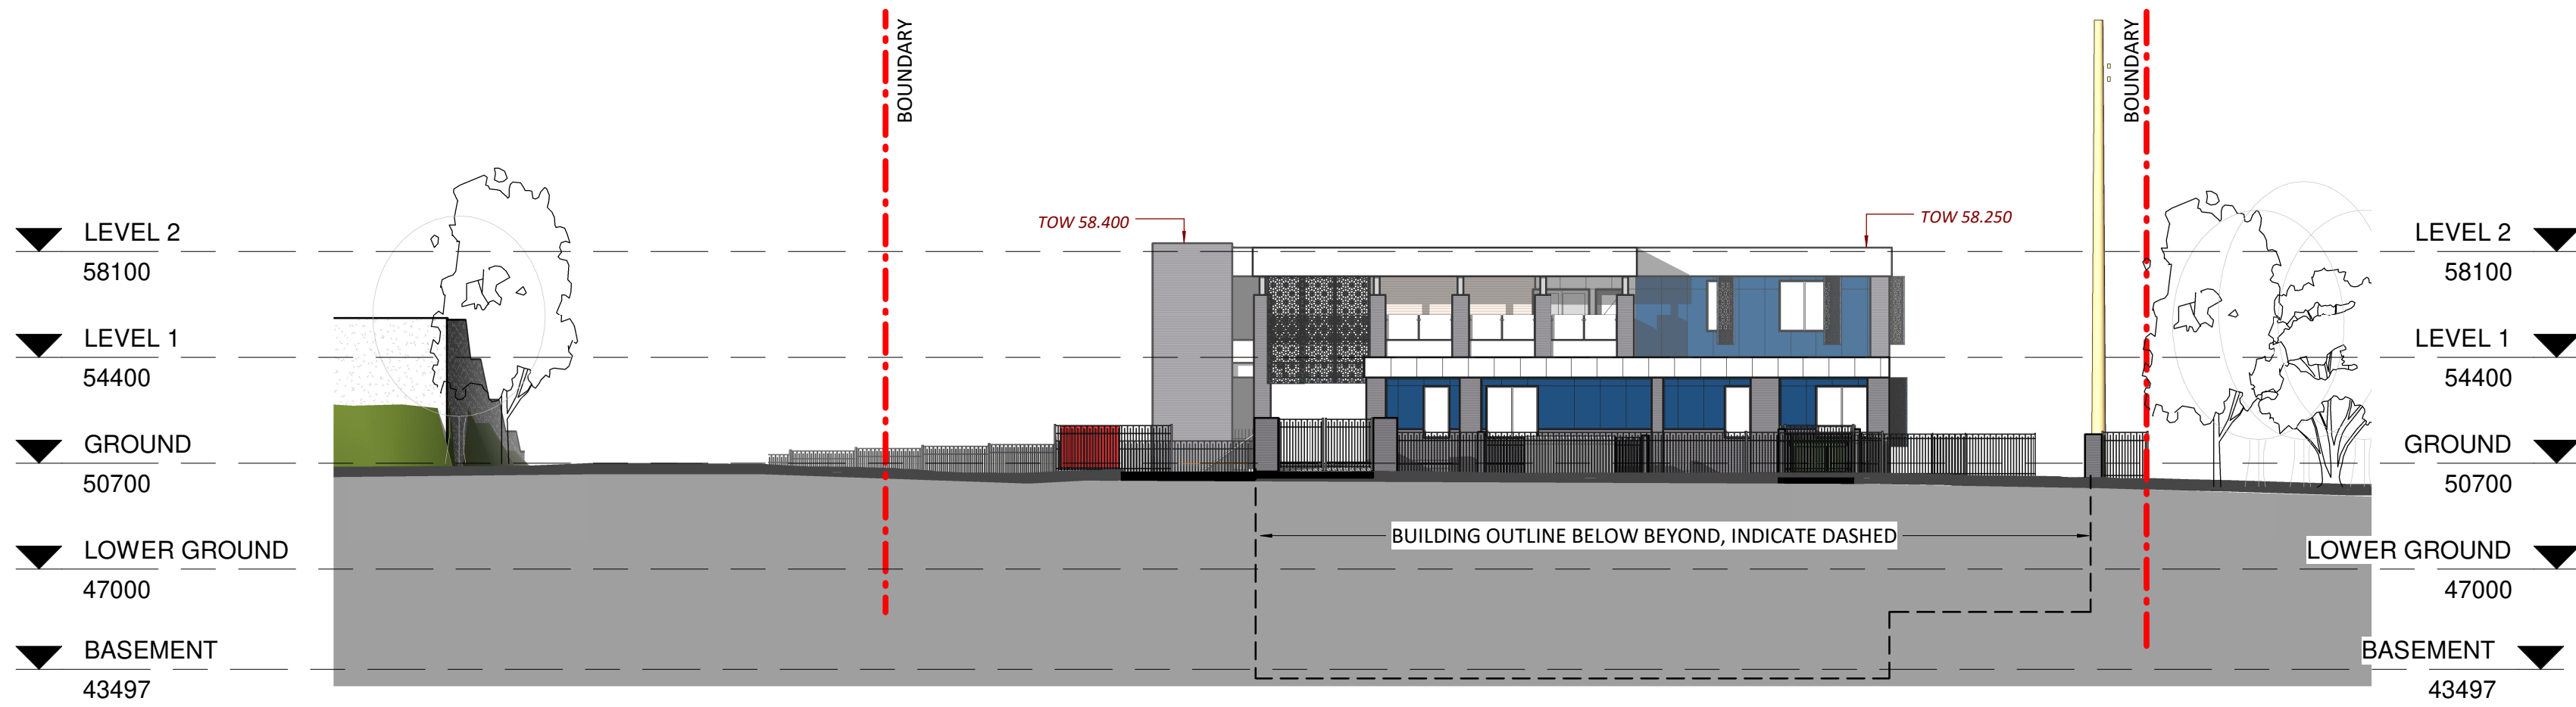


2 North Elevation (Street Elevation)
1 : 200

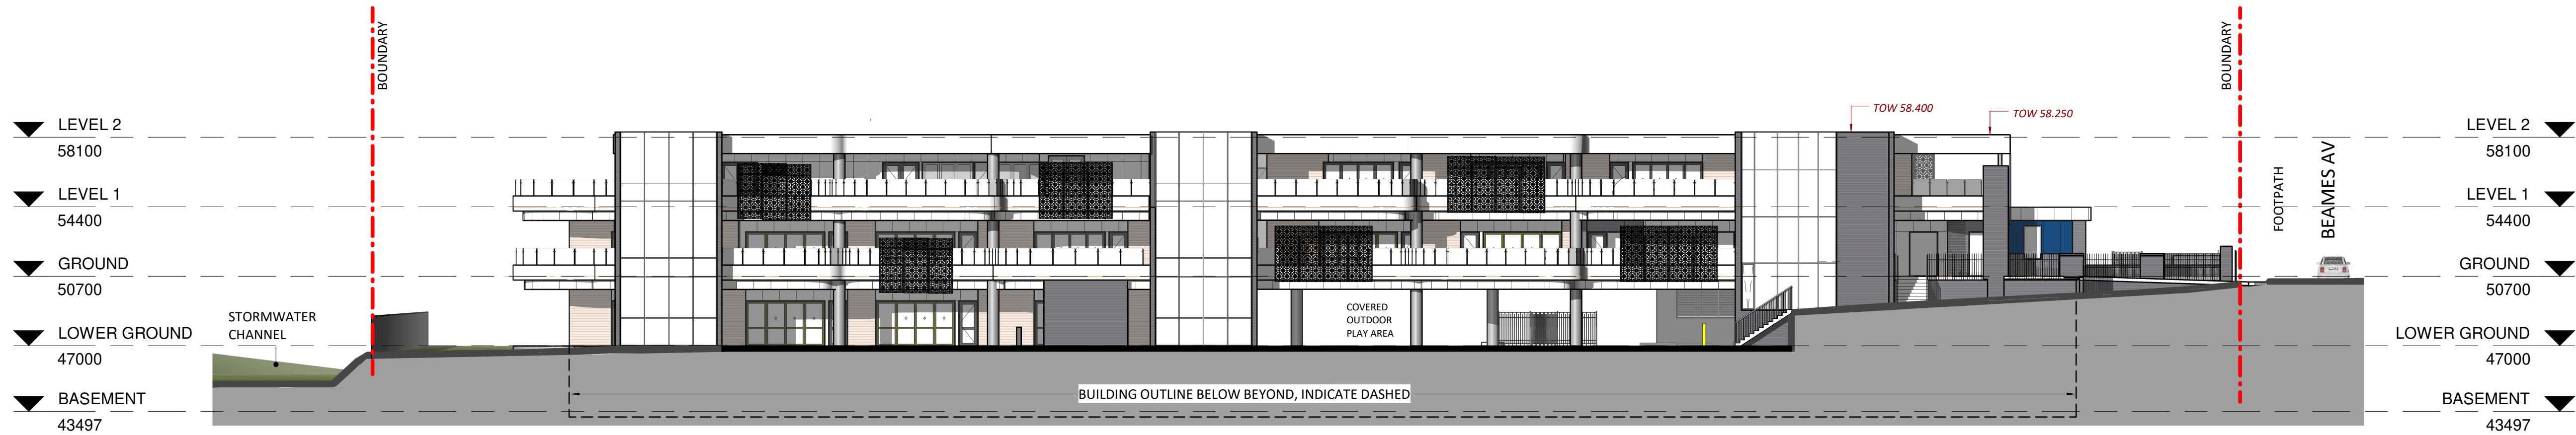

1 East Elevation
1 : 200

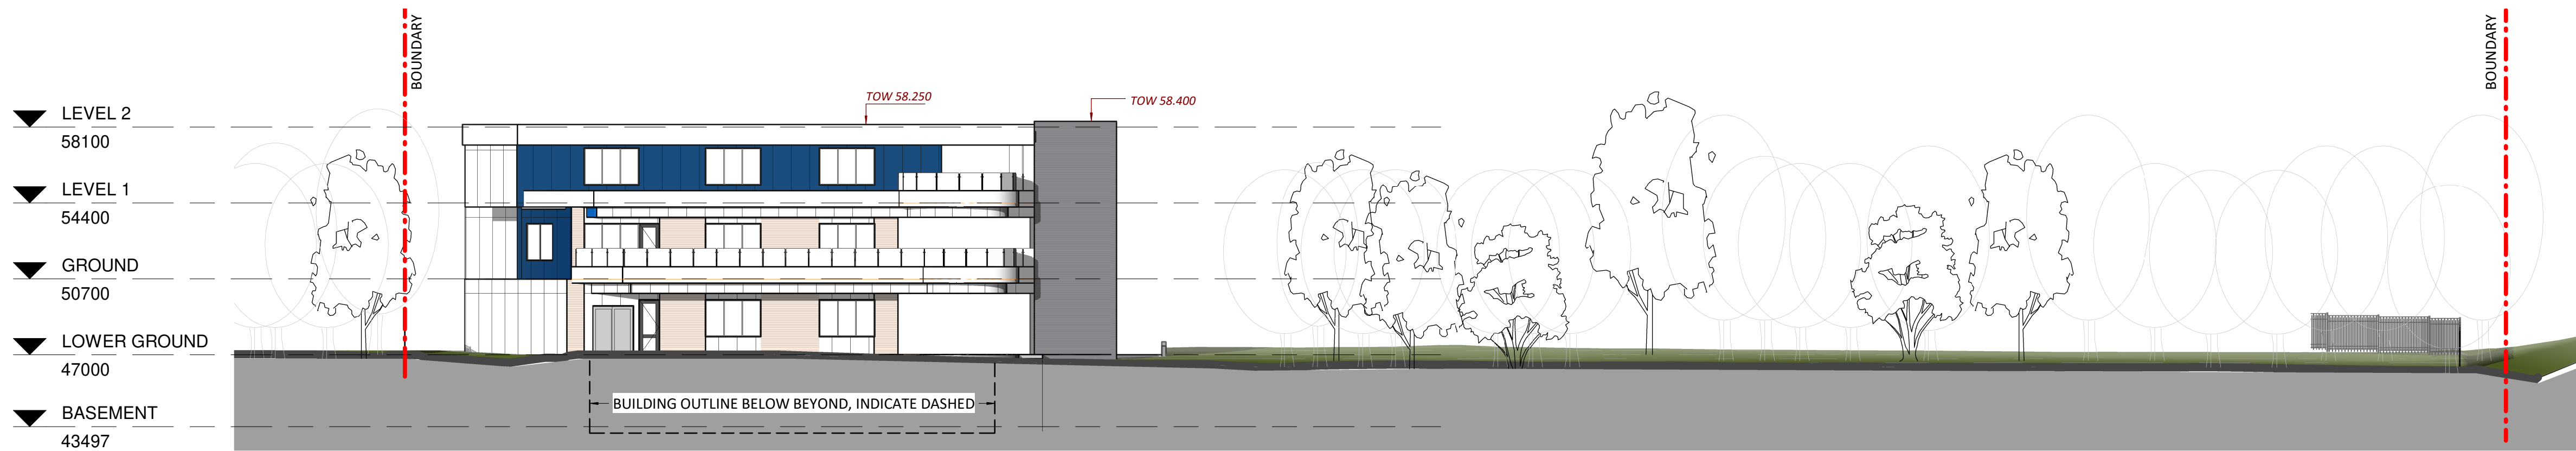

4 South Elevation
1 : 200

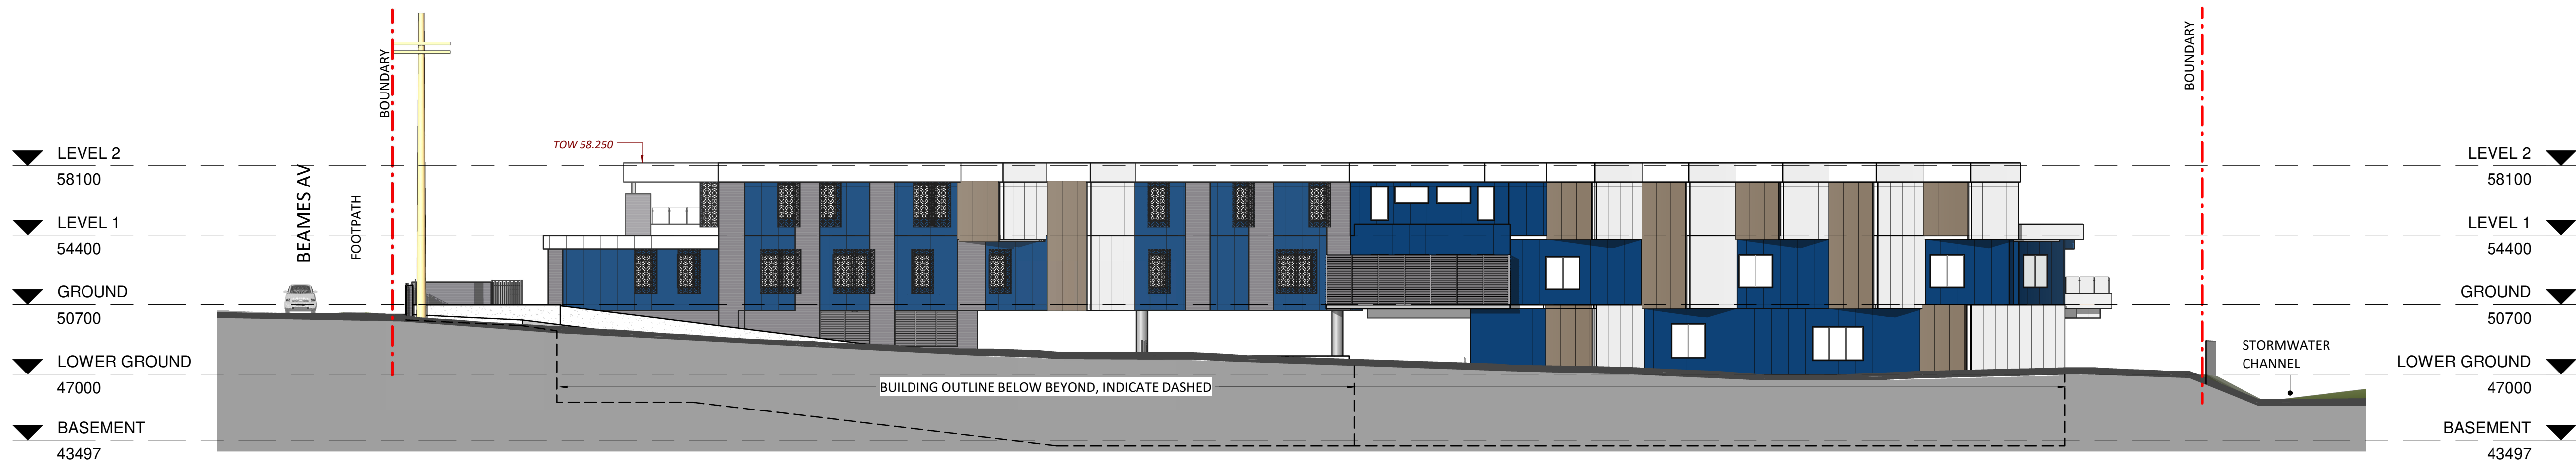

3 West Elevation
1 : 200

6	17.03.2023	Amended DA
5	14.03.2023	For Coordination
4	29.06.2022	For DA
3	09.02.2022	coordination
2	18.01.2022	coordination
1	19.04.2021	Issue to Planner
Issue	Date	Subject

Architect

ALLEANZA
ARCHITECTURE

Sydney
P: 02 8039 8822
A: L1 695-699 George Street
Sydney NSW 2000
W: www.alleanza.com.au

Newcastle
P: 02 4040 9778
A: 797 Hunter Street
Newcastle NSW 2302

Nominated Architect: Charles Glanville NSW Registration No. 3130
Project

Bellfield College -
Primary School

Address

39 Beames Avenue, Rooty Hill

Client

Bellfield College

DEVELOPMENT APPLICATION

Scale:	1:200
Sheet size:	A1
Drawn:	Author
Checked:	Checker
Verified:	Approver

0 4 10 16m
Sheet



2	17.03.2023	Amended DA	PA
1	29.06.2022	For DA	
Issue	Date	Subject	

Architect

ALLEANZA
ARCHITECTURE

Sydney
P: 02 8039 8822
A: L1 695-699 George Street
Sydney NSW 2000
W: www.alleanza.com.au

Newcastle
P: 02 4040 9778
A: 797 Hunter Street
Newcastle NSW 2302

Nominated Architect: Charles Glanville NSW Registration No. 3130
Project

**Bellfield College -
Primary School**

Address

39 Beames Avenue, Rooty Hill

Client

Bellfield College

DEVELOPMENT APPLICATION


Scale:	1:200
Sheet size:	A1
Drawn:	Author
Checked:	Checker
Verified:	Approver

0 4 10 16m

Sheet

SITE CUT & FILL DIAGRAM

20126	DA019	2
Project_no.	Sheet_no.	Issue

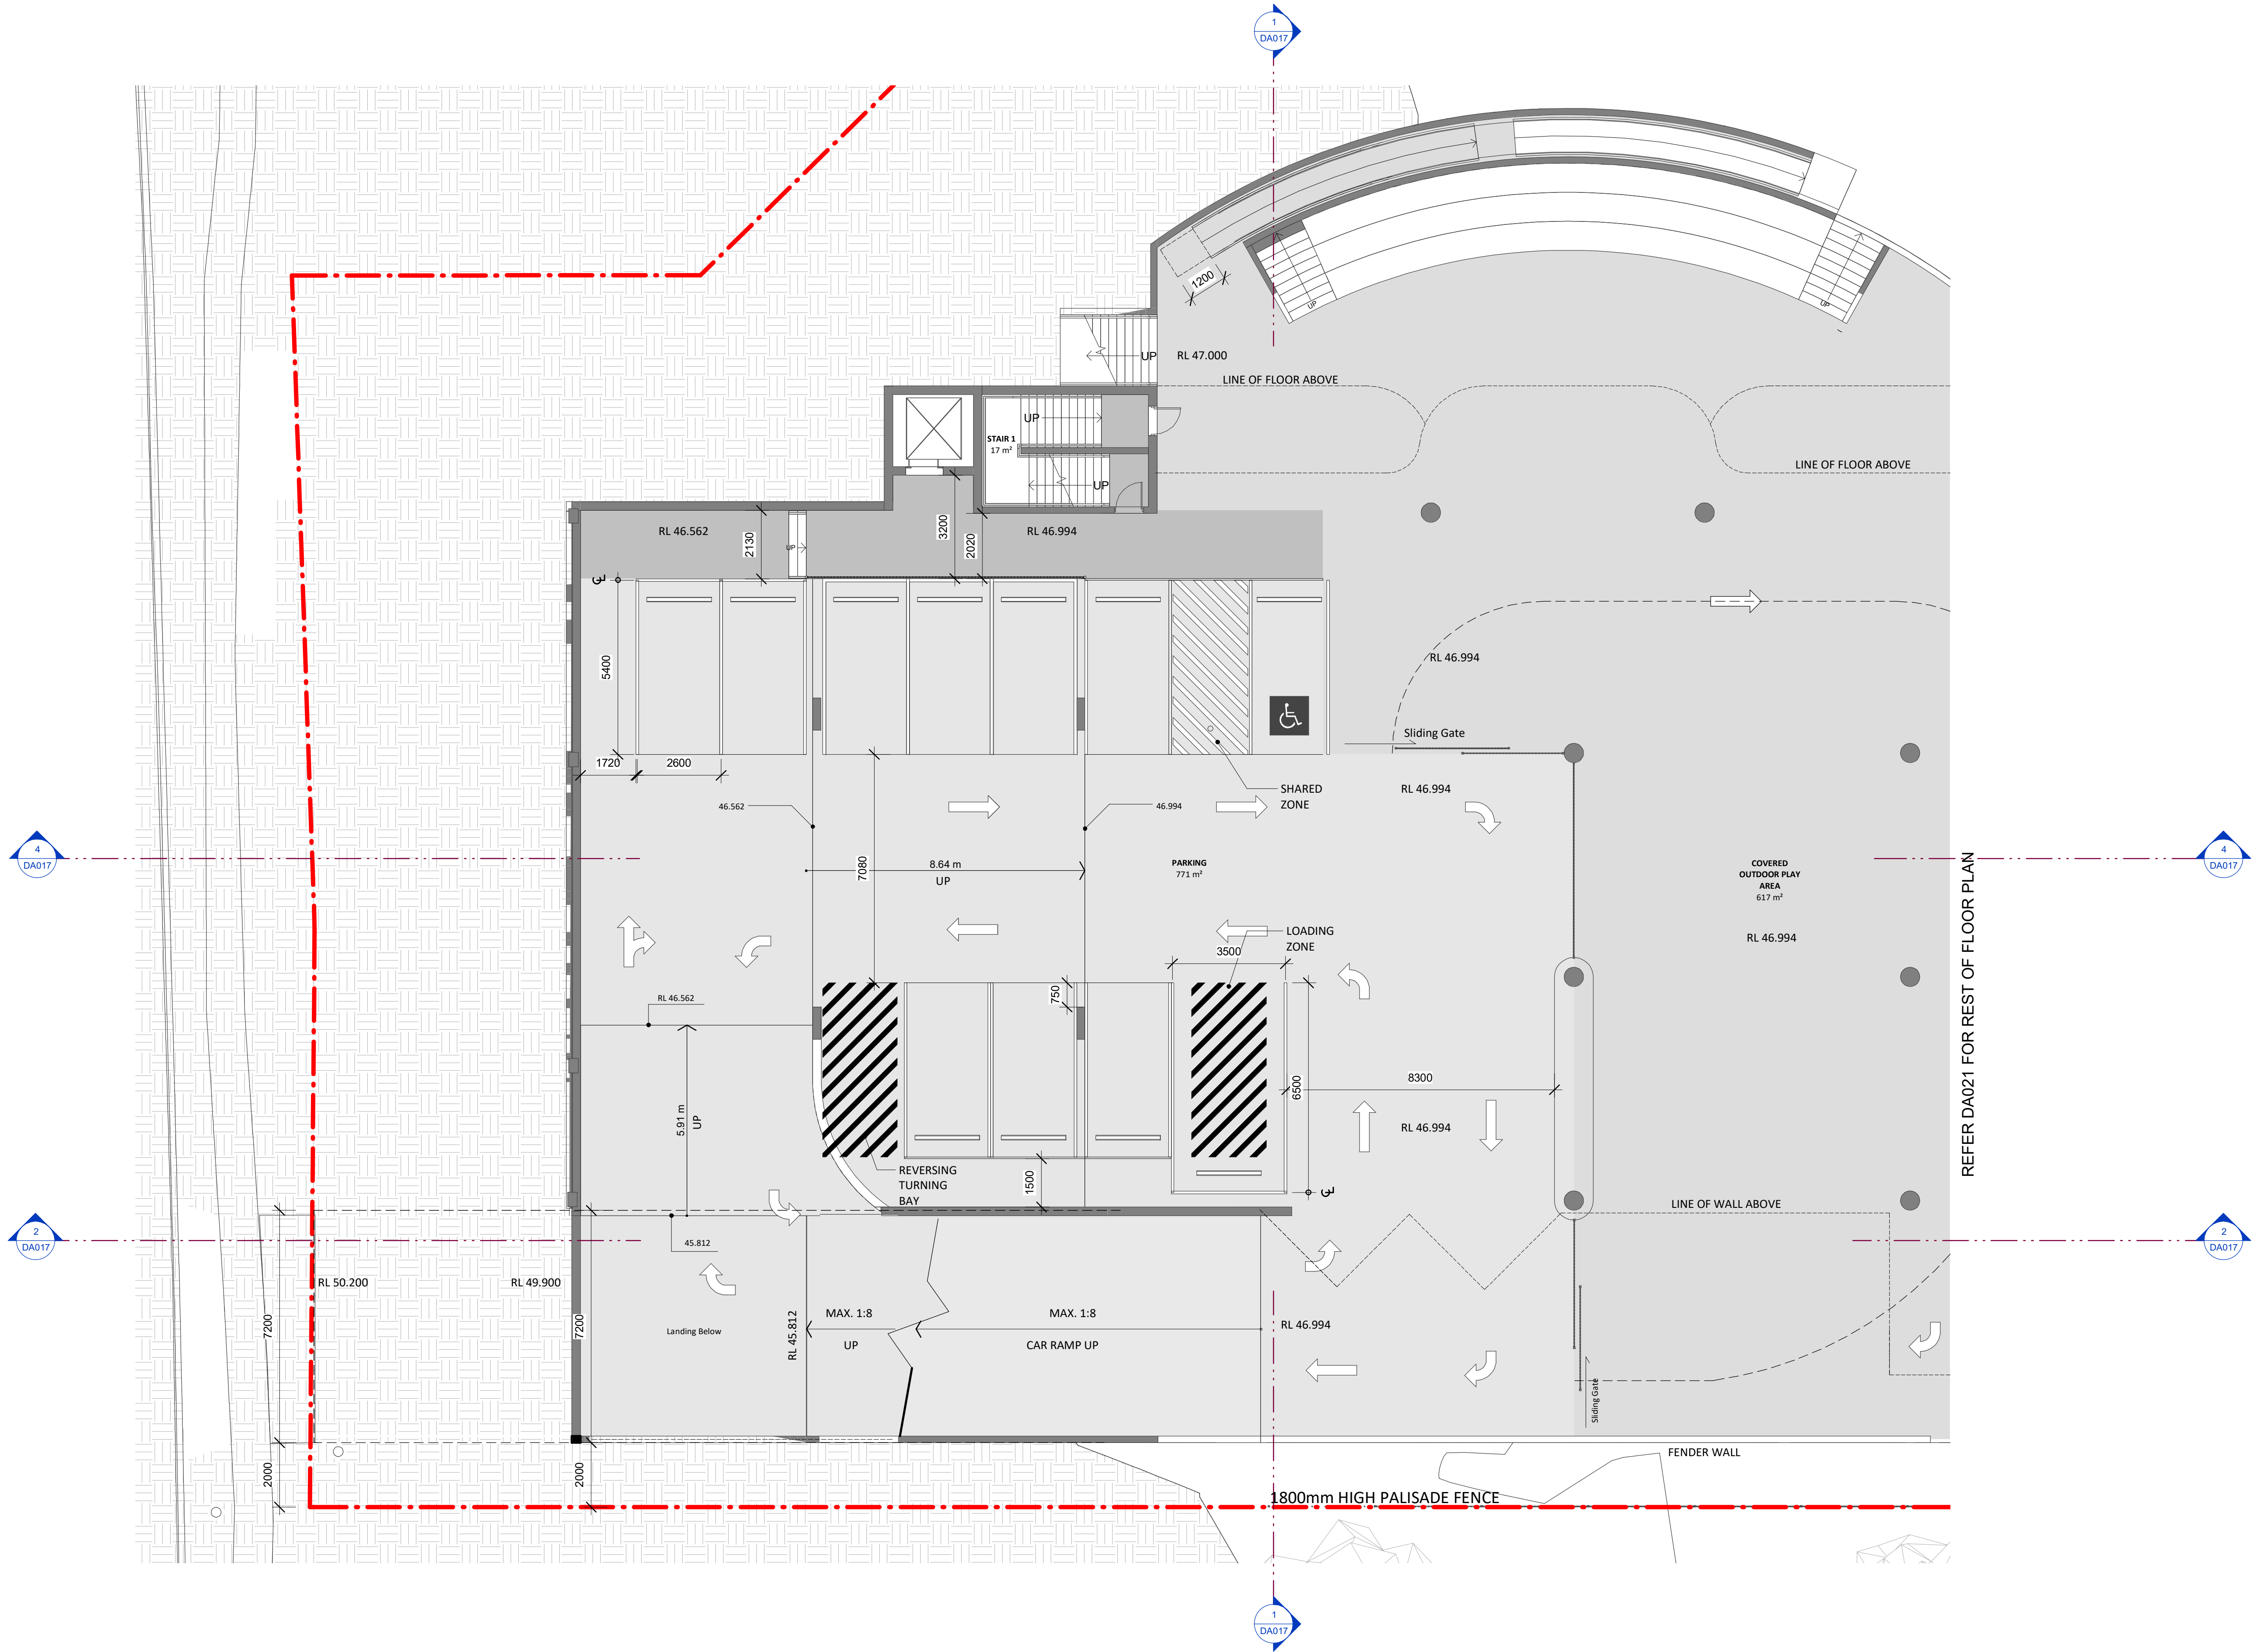

Note:
Contractor to check and verify all dimensions on site prior to commencement of work or preparation of shop drawings.
Do not scale this drawing.

Copyright Alleanza Architecture Pty Ltd unless otherwise agreed in writing. This document may only be used for the express purpose and project for which it has been created and must not be used by any other person or for any other purpose.

Architect
ALLEANZA
ARCHITECTURE

P: 02 8039 8822 W: www.alleanza.com.au
A: L1 695-699 George Street, Sydney NSW 2000
Nominated Architect: Charles Glanville NSW Registration No. 3130

Client
Bellfield College

Project
**Bellfield College -
Primary School**

Address
**39 Beames Avenue, Rooty
Hill**

Issue Date Subject
1 07.02.2022 coordination
2 29.06.2022 For DA
3 17.03.2023 Amended DA

P.A.


0 2 5 8m

Scale: 1 : 100
Sheet size: A1
Drawn: Author
Checked: Checker
Verified: Approver

North

DEVELOPMENT APPLICATION
DETAILED FLOOR PLAN
LOWER GROUND (1 of 2)

20126 DA020 3
Project_no. Sheet_no. Issue

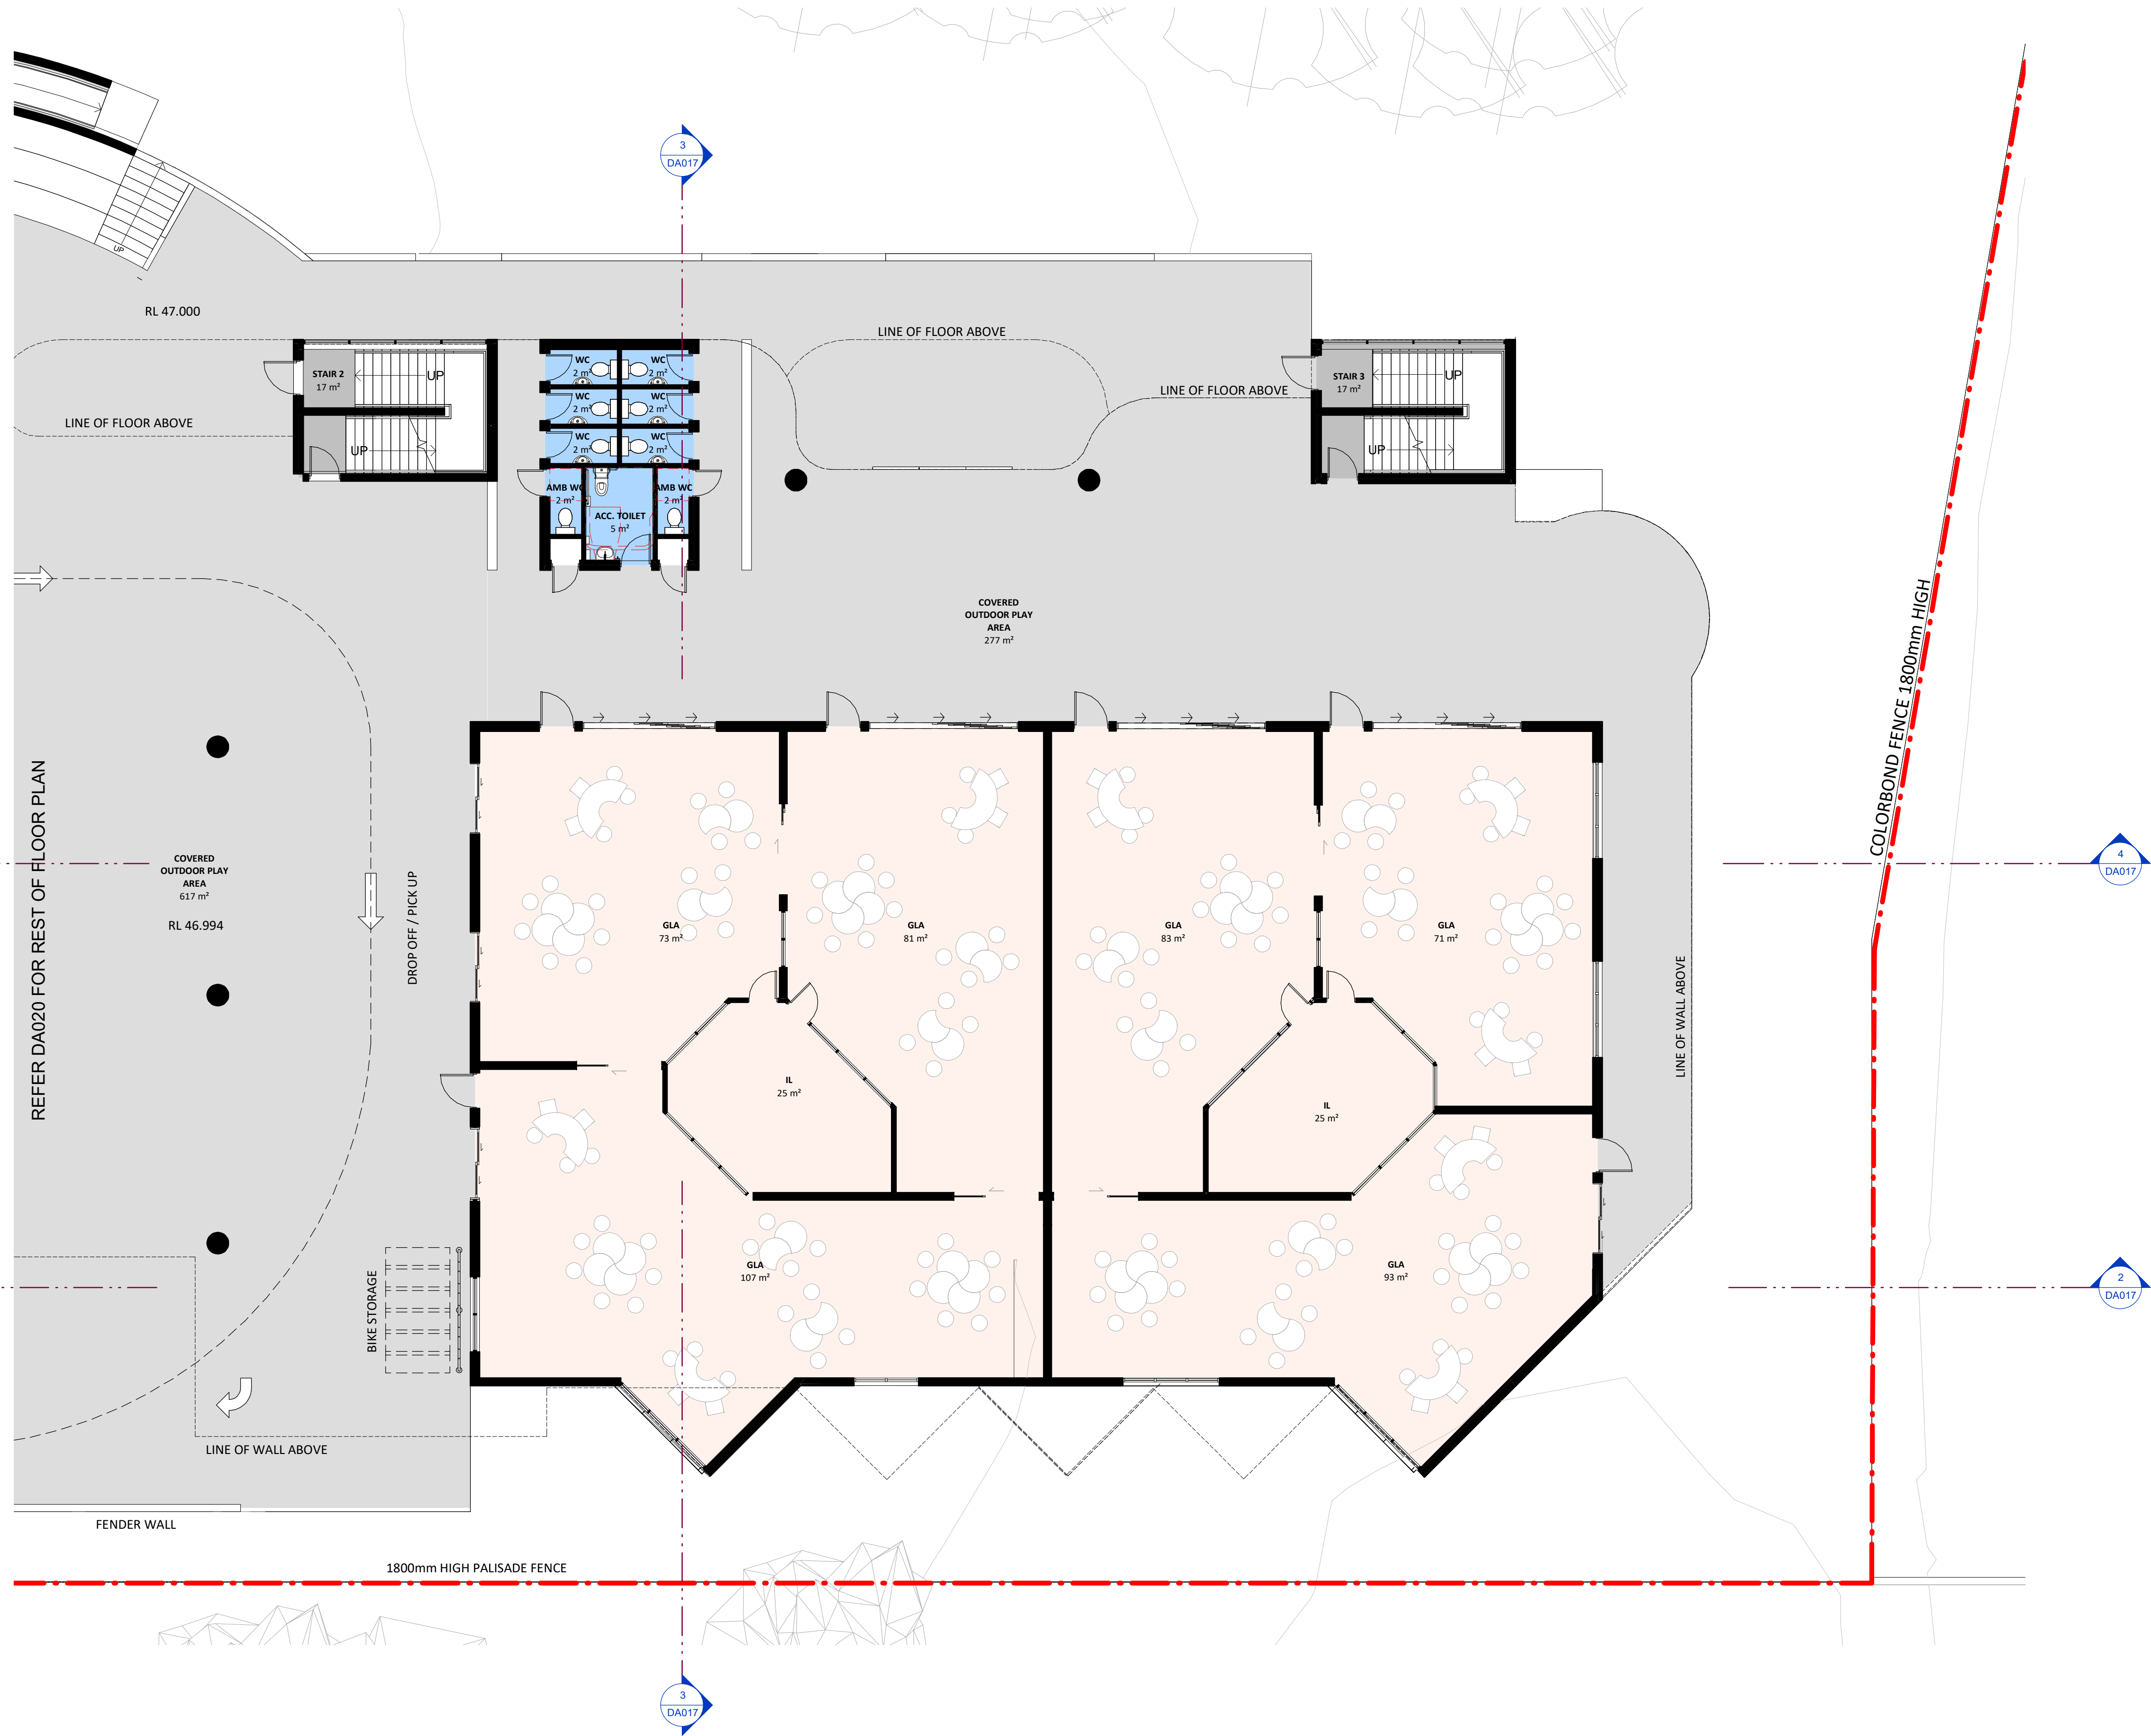

Note:
Contractor to check and verify all dimensions on site prior to commencement of work or preparation of shop drawings.
Do not scale this drawing.

Copyright Alleanza Architecture Pty Ltd unless otherwise agreed in writing. This document may only be used for the express purpose and project for which it has been created and must not be used by any other person or for any other purpose.

Architect

ALLEANZA
ARCHITECTURE

P: 02 8039 8822 W: www.alleanza.com.au
A: L1 695-699 George Street, Sydney NSW 2000
Nominated Architect: Charles Glanville NSW Registration No. 3130

Client

Bellfield College

Project


Bellfield College -
Primary School

Address

39 Beames Avenue, Rooty
Hill

Issue	Date	Subject
1	07.02.2022	coordination
2	29.06.2022	For DA
3	17.03.2023	Amended DA


P.A.

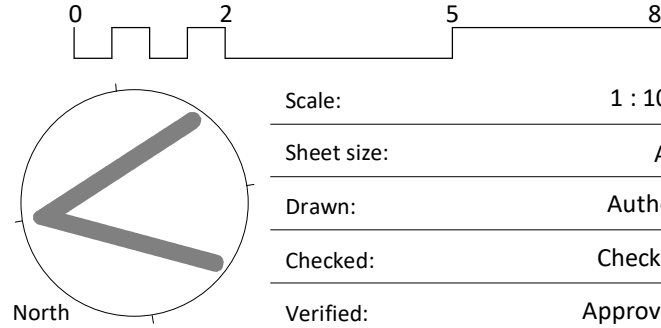

DEVELOPMENT APPLICATION

DETAILED FLOOR PLAN
LOWER GROUND (2 of 2)

20126	DA021	3
Project_no.	Sheet_no.	Issue

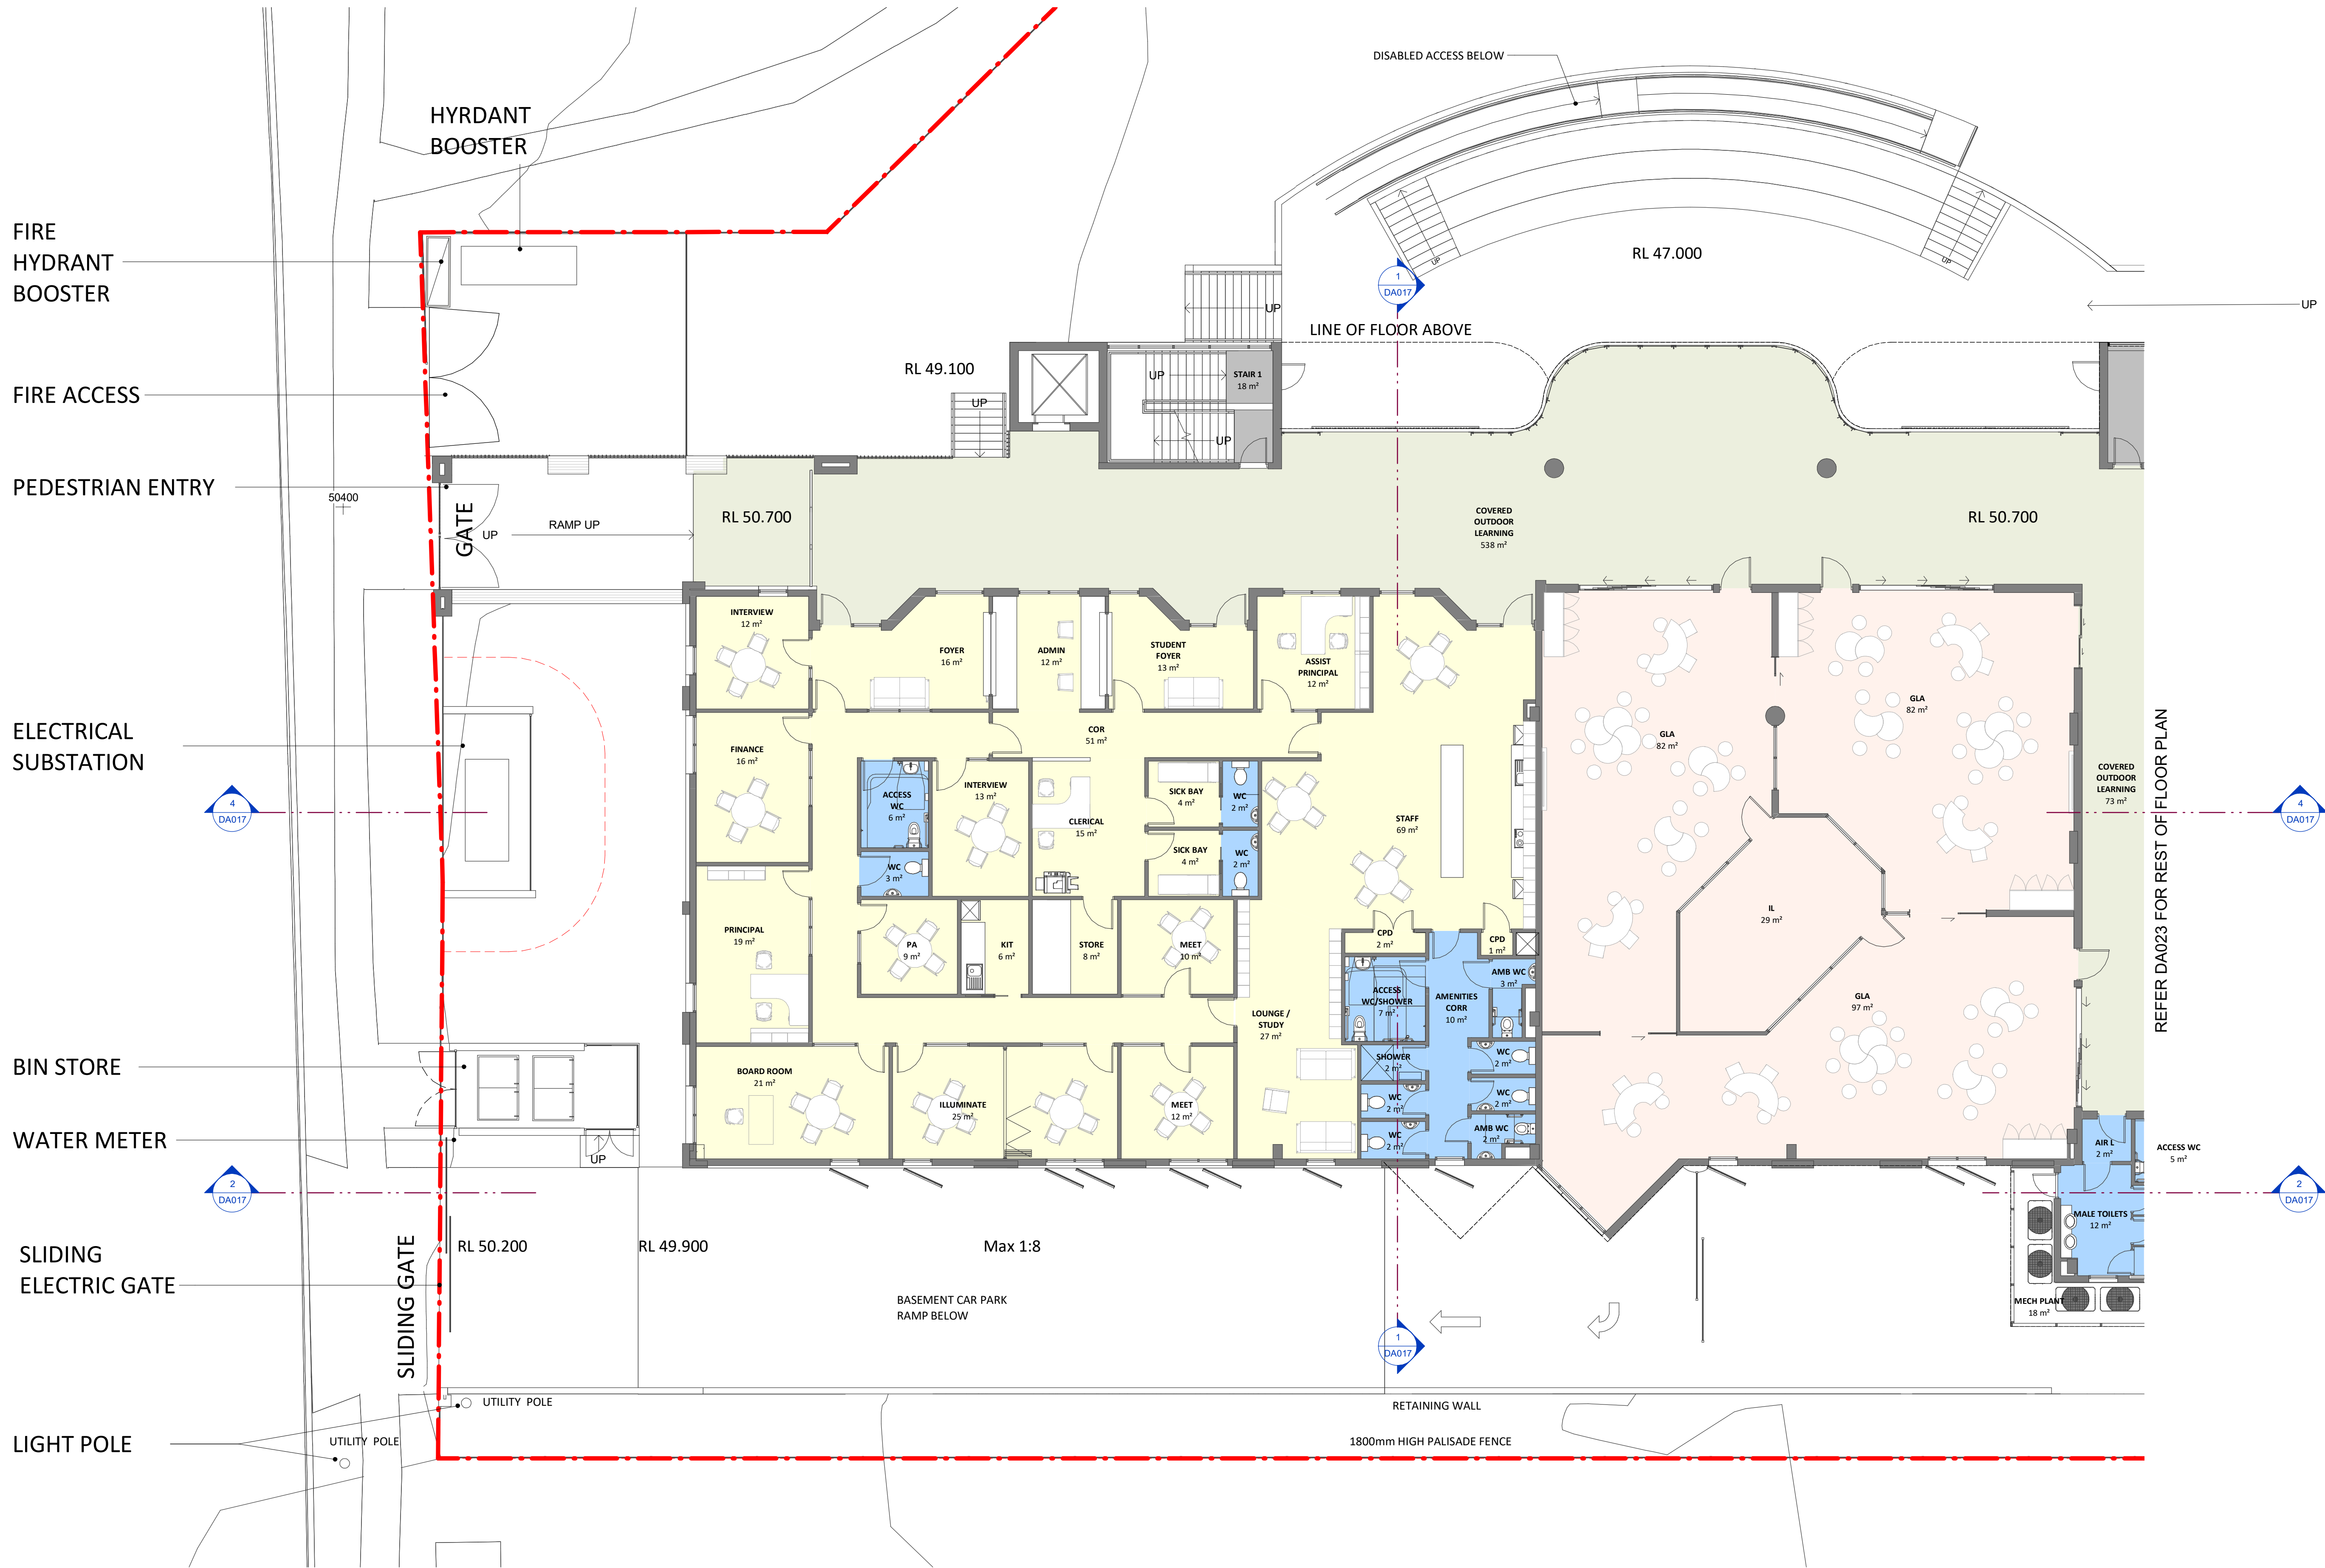

Note:
Contractor to check and verify all dimensions on site prior to commencement of work or preparation of shop drawings.
Do not scale this drawing.

Copyright Alleanza Architecture Pty Ltd unless otherwise agreed in writing. This document may only be used for the express purpose and project for which it has been created and must not be used by any other person or for any other purpose.

Architect

ALLEANZA
ARCHITECTURE

P: 02 8039 8822 W: www.alleanza.com.au
A: L1 695-699 George Street, Sydney NSW 2000
Nominated Architect: Charles Glanville NSW Registration No. 3130

Client

Bellfield College

Project

Bellfield College -
Primary School

Address

39 Beames Avenue, Rooty
Hill

Issue


1 07.02.2022 coordination
2 29.06.2022 For DA
3 17.03.2023 Amended DA

Subject

coordination
For DA
Amended DA

P.A.

0 2 5 8m

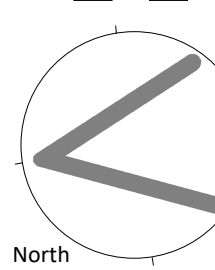

Scale: 1 : 100
Sheet size: A1
Drawn: GM
Checked: GM
Verified: CG


DEVELOPMENT APPLICATION

DETAILED FLOOR PLAN
GROUND (1 of 2)

20126
Project_no.

DA022
Sheet_no.

3
Issue

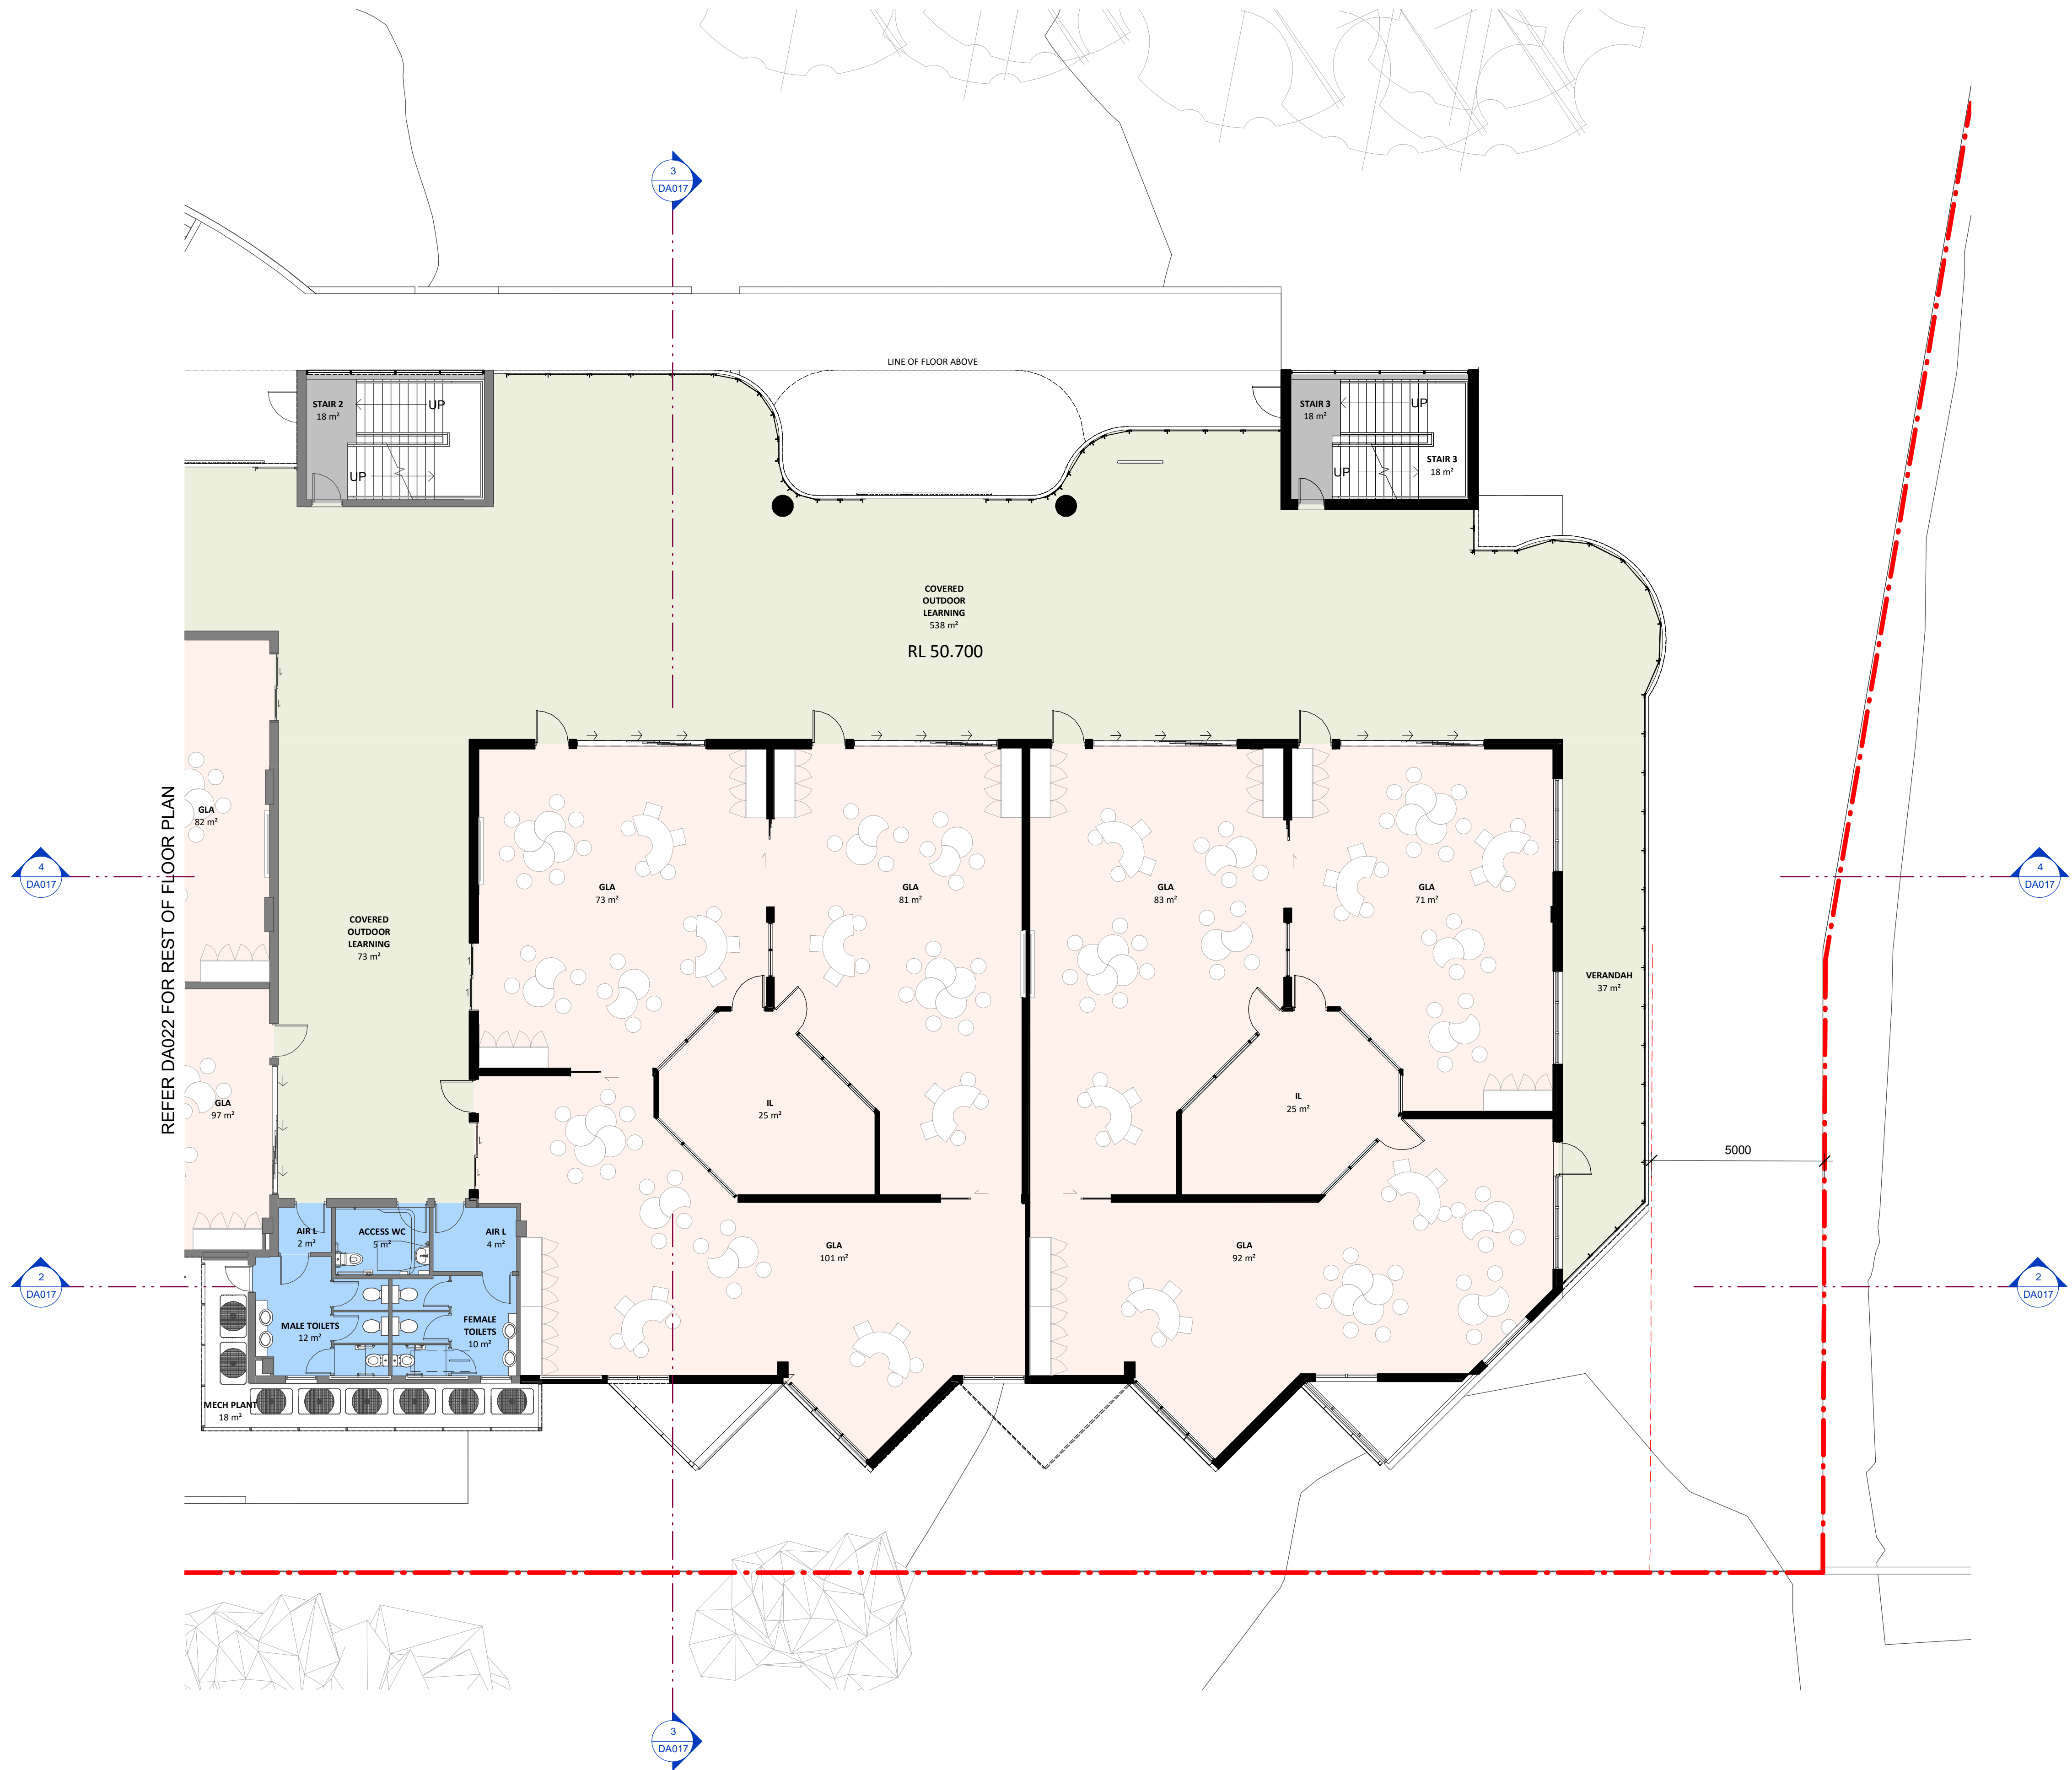

Note:
Contractor to check and verify all dimensions on site prior to commencement of work or preparation of shop drawings.
Do not scale this drawing.

Copyright Alleanza Architecture Pty Ltd unless otherwise agreed in writing. This document may only be used for the express purpose and project for which it has been created and must not be used by any other person or for any other purpose.

Architect

ALLEANZA
ARCHITECTURE

P: 02 8039 8822 W: www.alleanza.com.au
A: L1 695-699 George Street, Sydney NSW 2000
Nominated Architect: Charles Glanville NSW Registration No. 3130

Client

Bellfield College

Project

Bellfield College -
Primary School

Address


39 Beames Avenue, Rooty
Hill

Issue

1 07.02.2022 coordination
2 29.06.2022 For DA
3 17.03.2023 Amended DA

Subject


P.A.

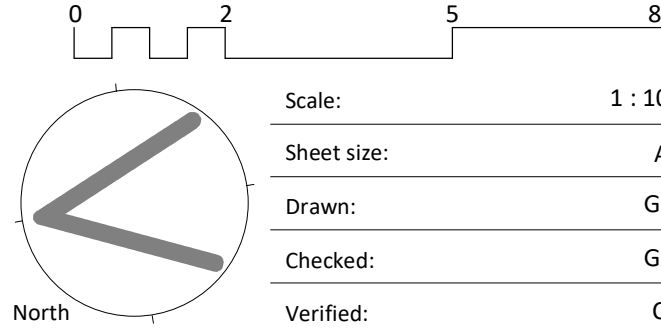

DEVELOPMENT APPLICATION

DETAILED FLOOR PLAN
GROUND (2 of 2)

20126 DA023 3
Project_no. Sheet_no. Issue

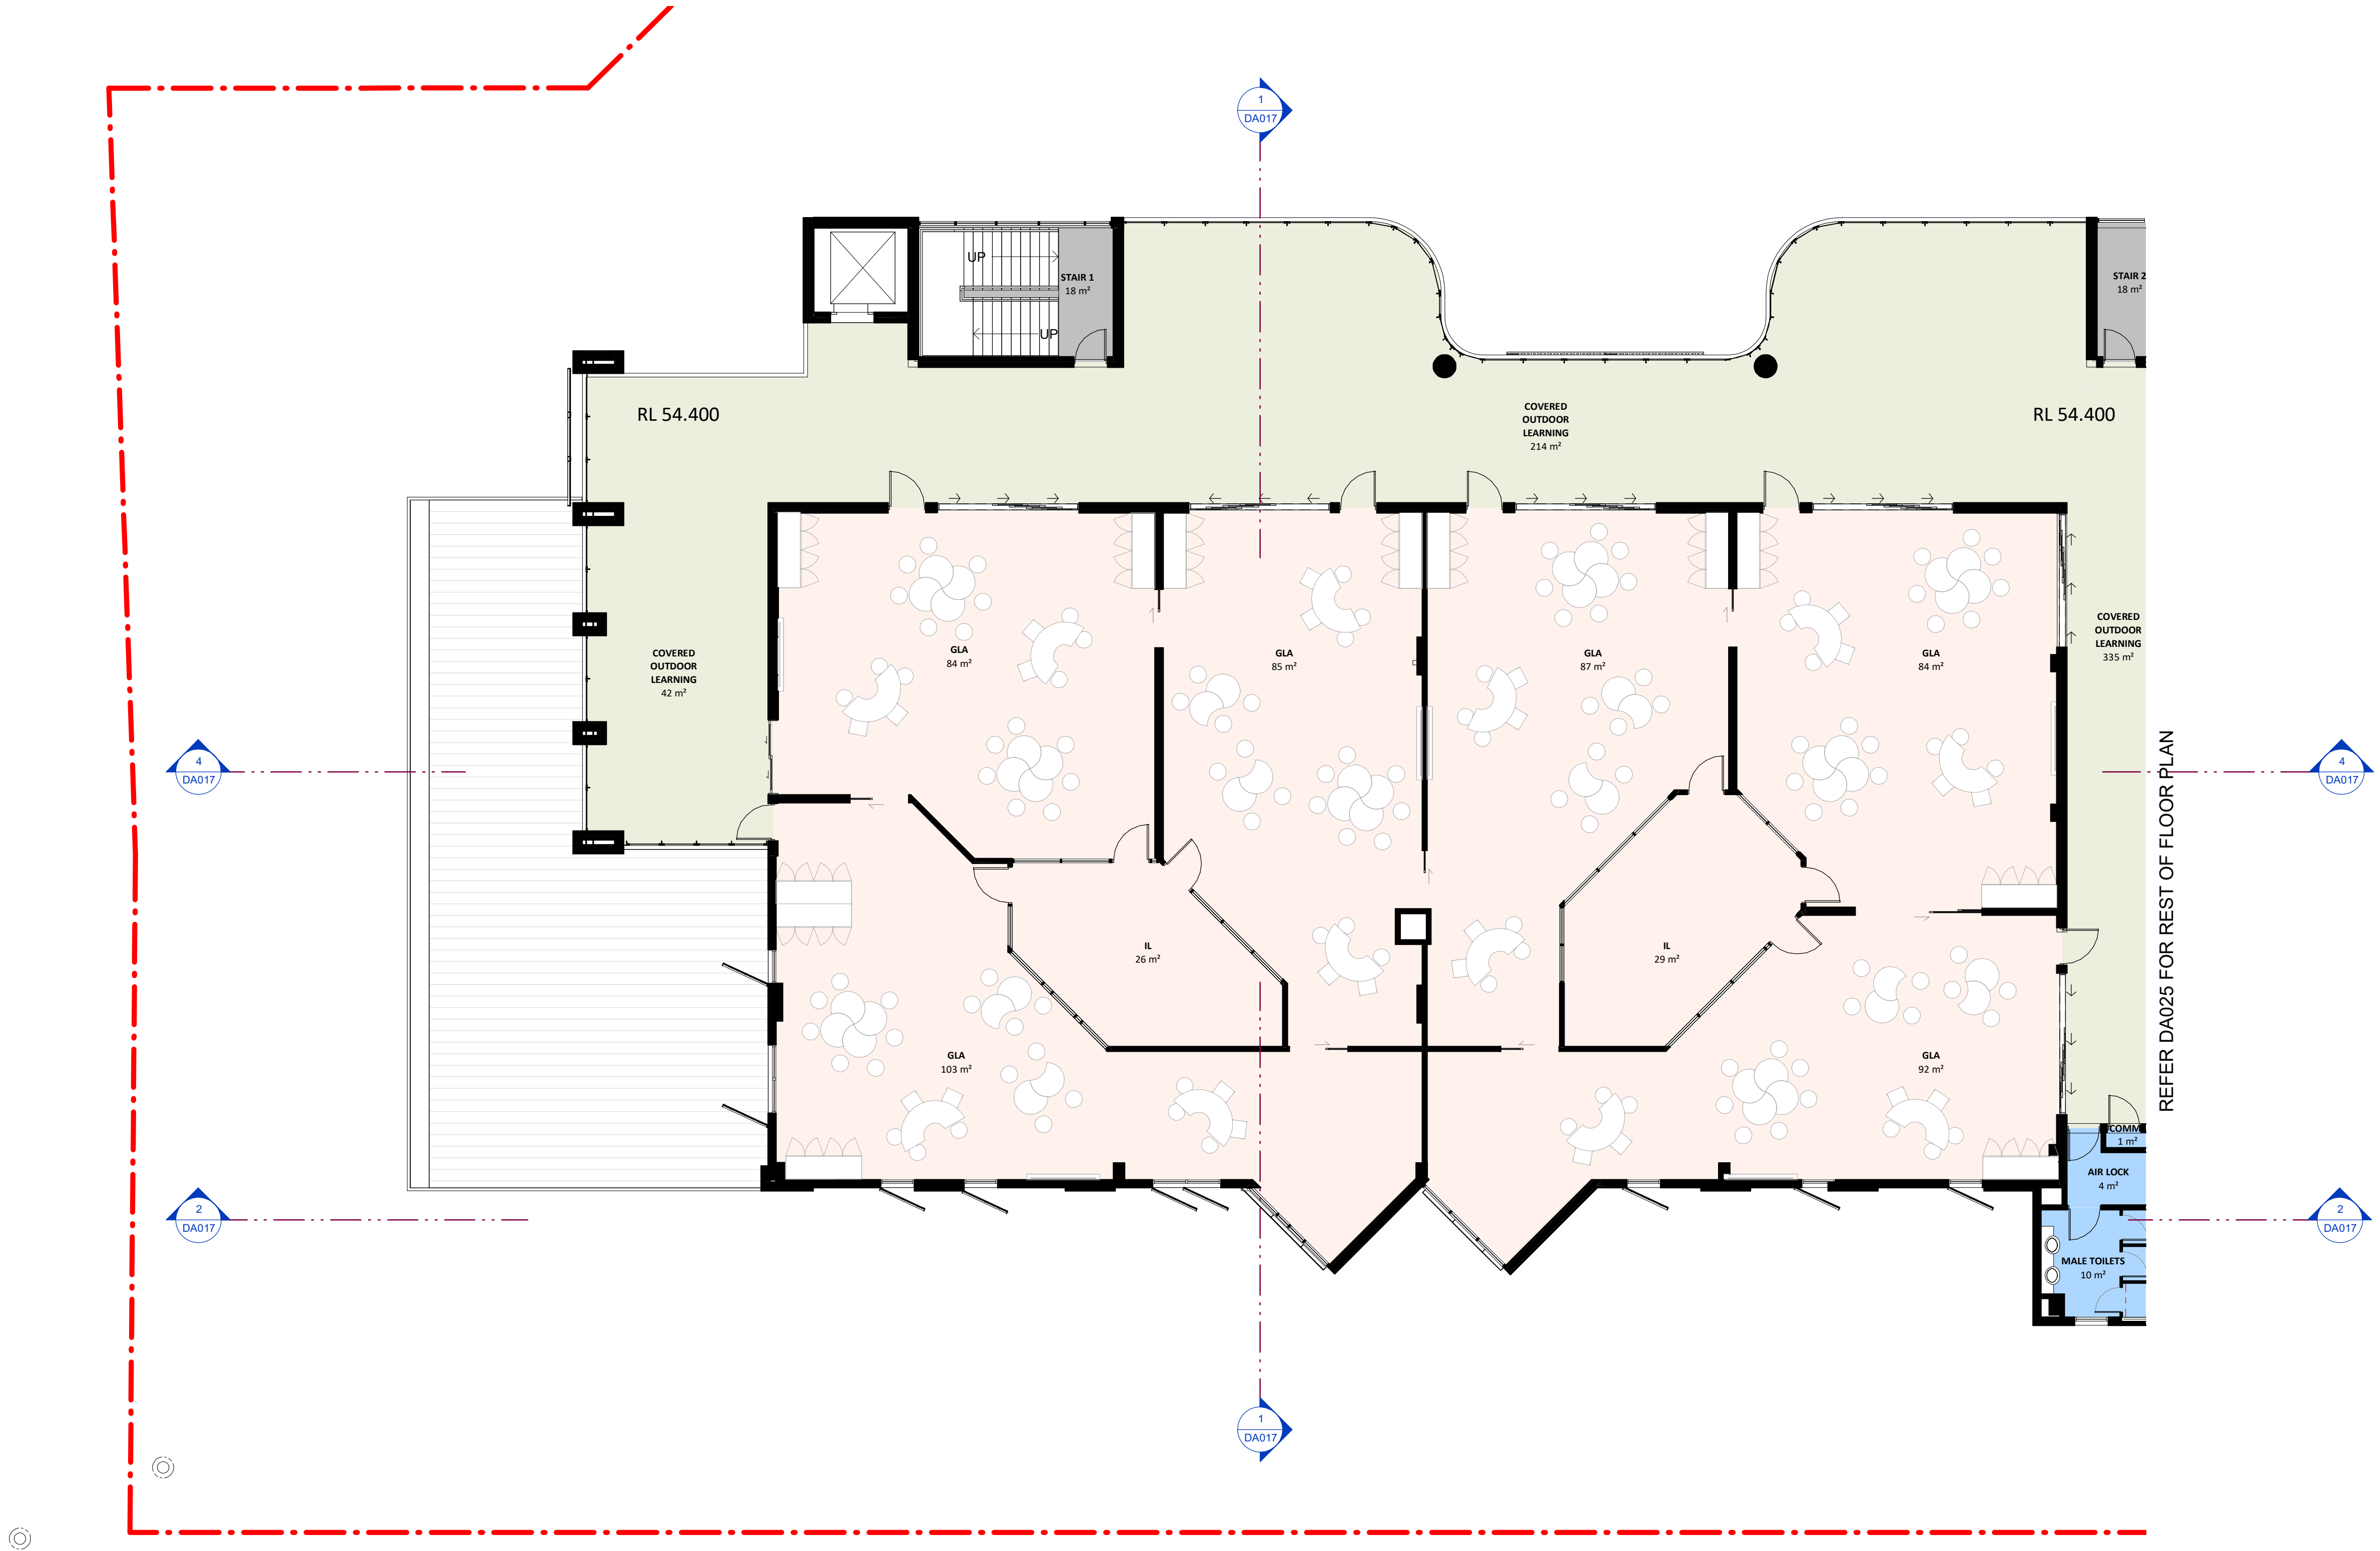

Note:
Contractor to check and verify all dimensions on site prior to commencement of work or preparation of shop drawings.
Do not scale this drawing.

Copyright Alleanza Architecture Pty Ltd unless otherwise agreed in writing. This document may only be used for the express purpose and project for which it has been created and must not be used by any other person or for any other purpose.

Architect
ALLEANZA
ARCHITECTURE

P: 02 8039 8822 W: www.alleanza.com.au
A: L1 695-699 George Street, Sydney NSW 2000
Nominated Architect: Charles Glanville NSW Registration No. 3130

Client
Bellfield College

Project
**Bellfield College -
Primary School**

Address
**39 Beames Avenue, Rooty
Hill**

Issue	Date	Subject
1	07.02.2022	coordination
2	29.06.2022	For DA
3	17.03.2023	Amended DA

P.A.

0 2 5 8m

North

Scale: 1 : 100

Sheet size: A1

Drawn: Author

Checked: Checker

Verified: Approver


DEVELOPMENT APPLICATION

DETAILED FLOOR PLAN

LEVEL 1 (1 of 2)

20126 DA024 3

Project_no. Sheet_no. Issue

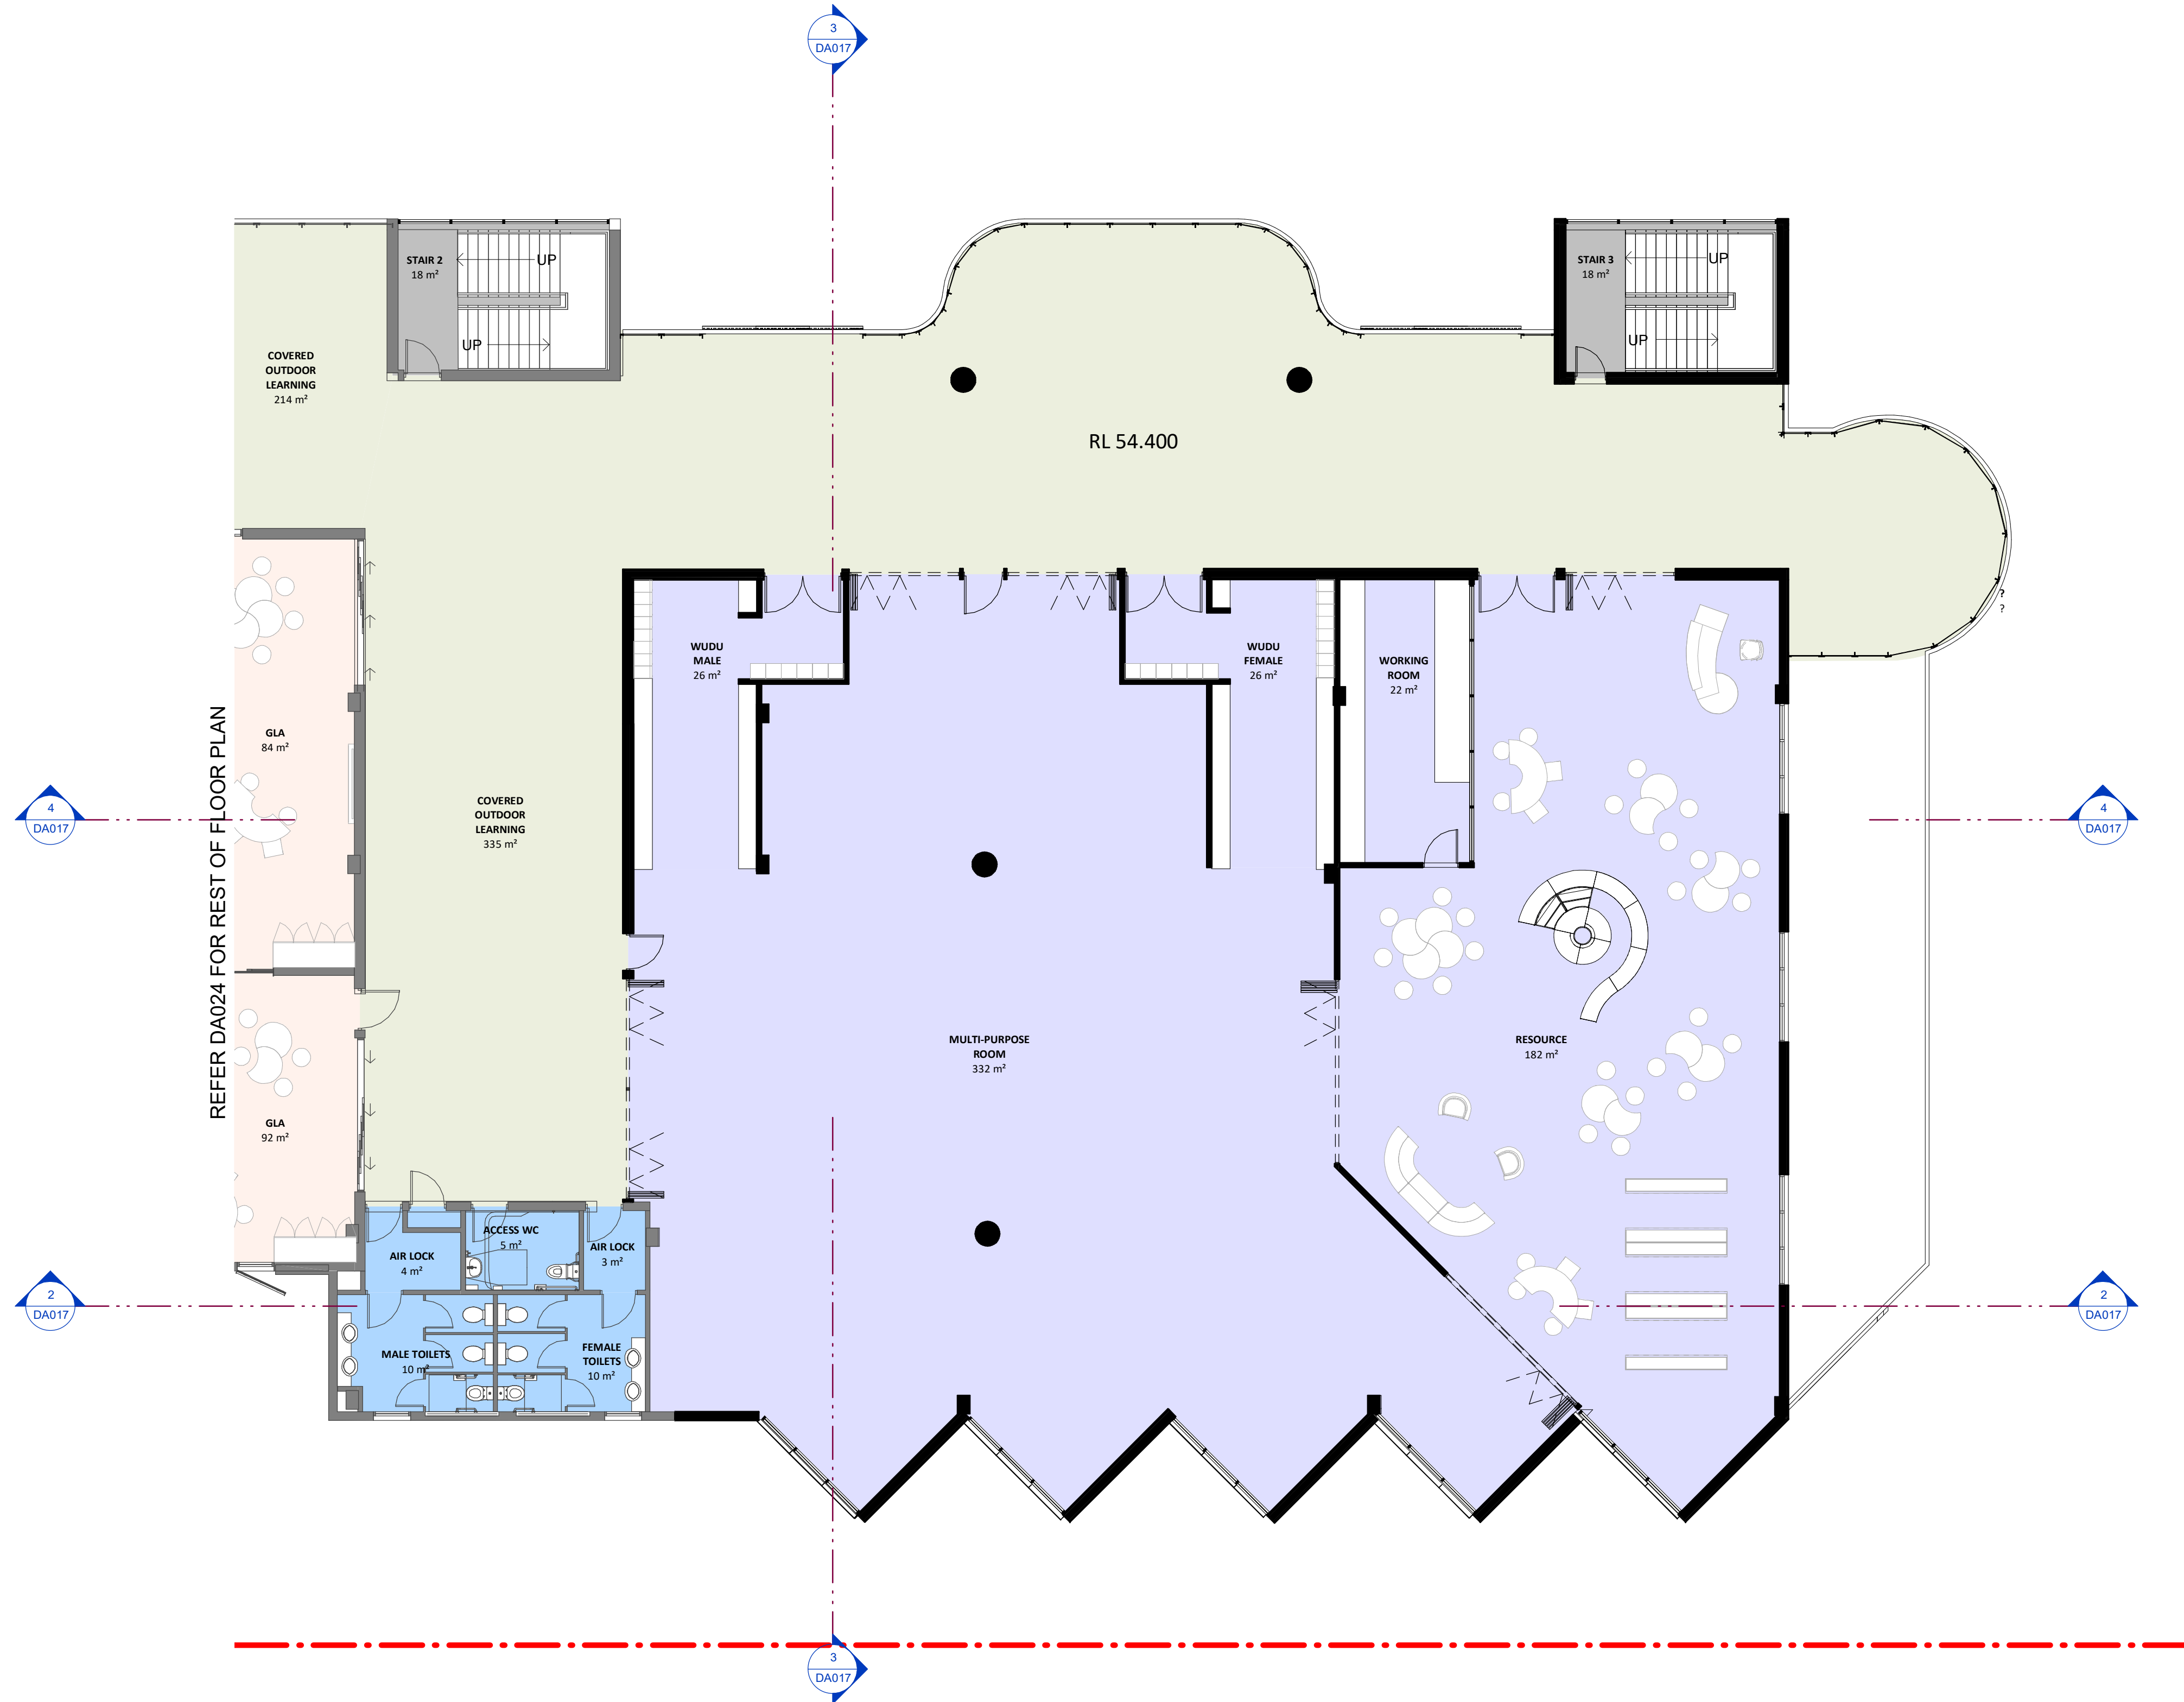

Note:
Contractor to check and verify all dimensions on site prior to commencement of work or preparation of shop drawings.
Do not scale this drawing.

Copyright Alleanza Architecture Pty Ltd unless otherwise agreed in writing. This document may only be used for the express purpose and project for which it has been created and must not be used by any other person or for any other purpose.

Architect

ALLEANZA
ARCHITECTURE

P: 02 8039 8822 W: www.alleanza.com.au
A: L1 695-699 George Street, Sydney NSW 2000
Nominated Architect: Charles Glanville NSW Registration No. 3130

Client

Bellfield College

Project

Bellfield College -
Primary School

Address


39 Beames Avenue, Rooty
Hill

Issue

1 07.02.2022 coordination
2 29.06.2022 For DA
3 17.03.2023 Amended DA

Subject

P.A.

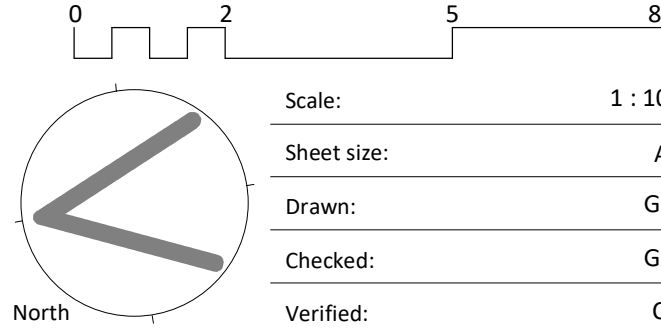

DEVELOPMENT APPLICATION


DETAILED FLOOR PLAN

LEVEL 1 (2 of 2)

20126
Project_no.


DA025
Sheet_no.

3
Issue

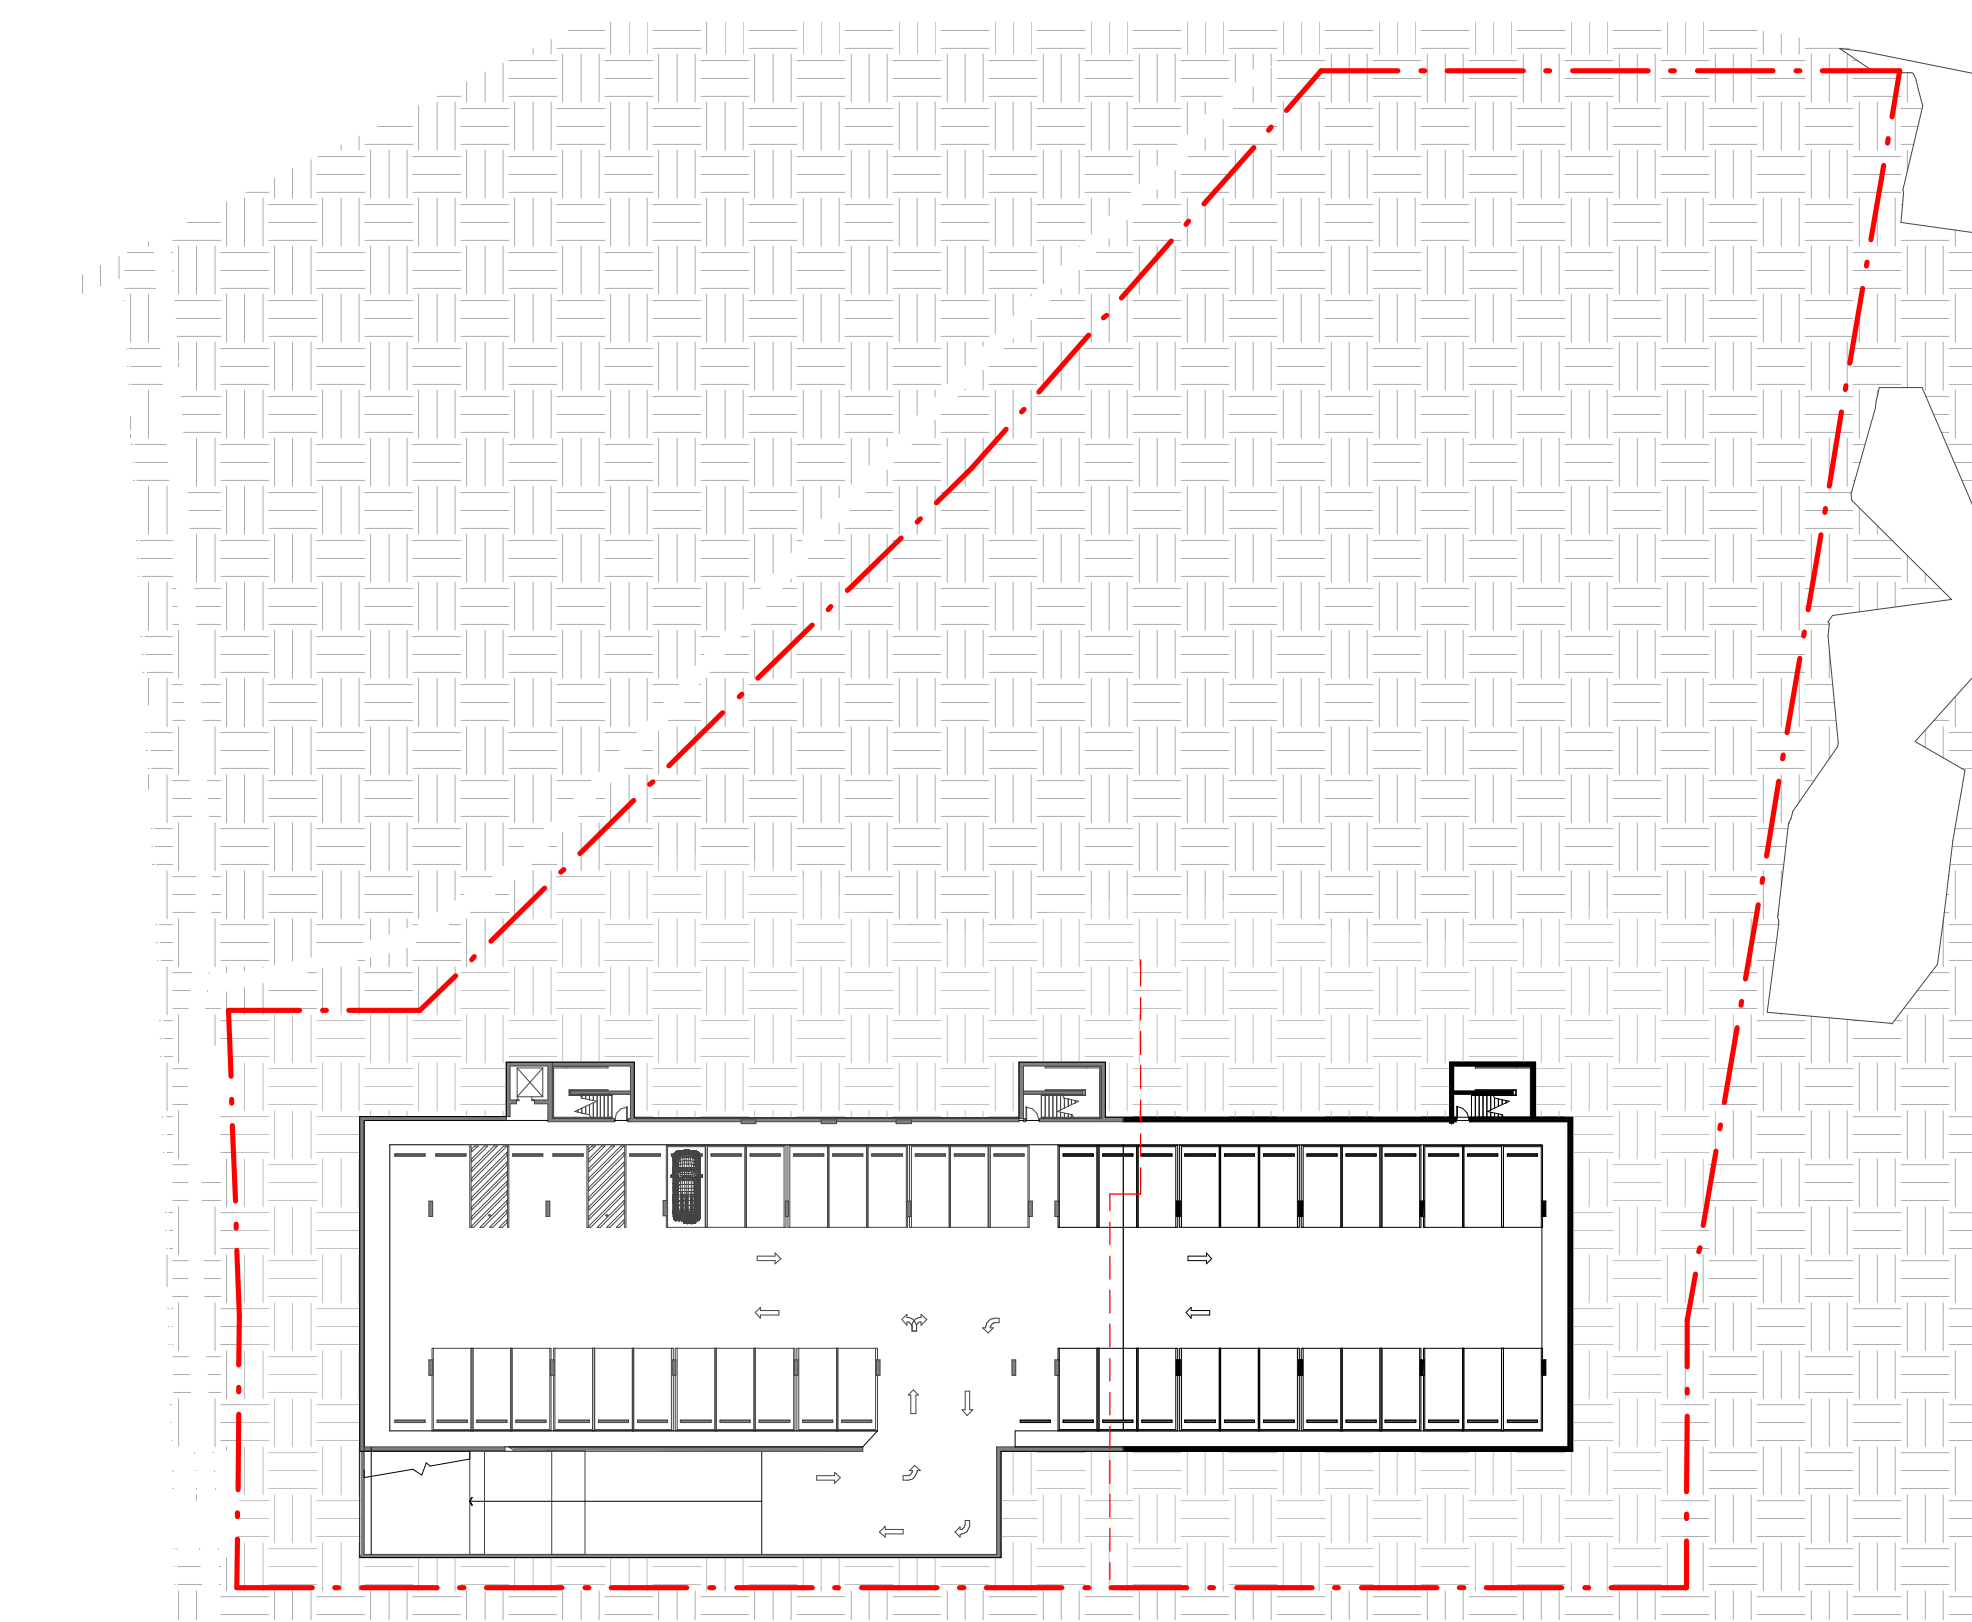

BASEMENT GFA PLAN

1 : 500

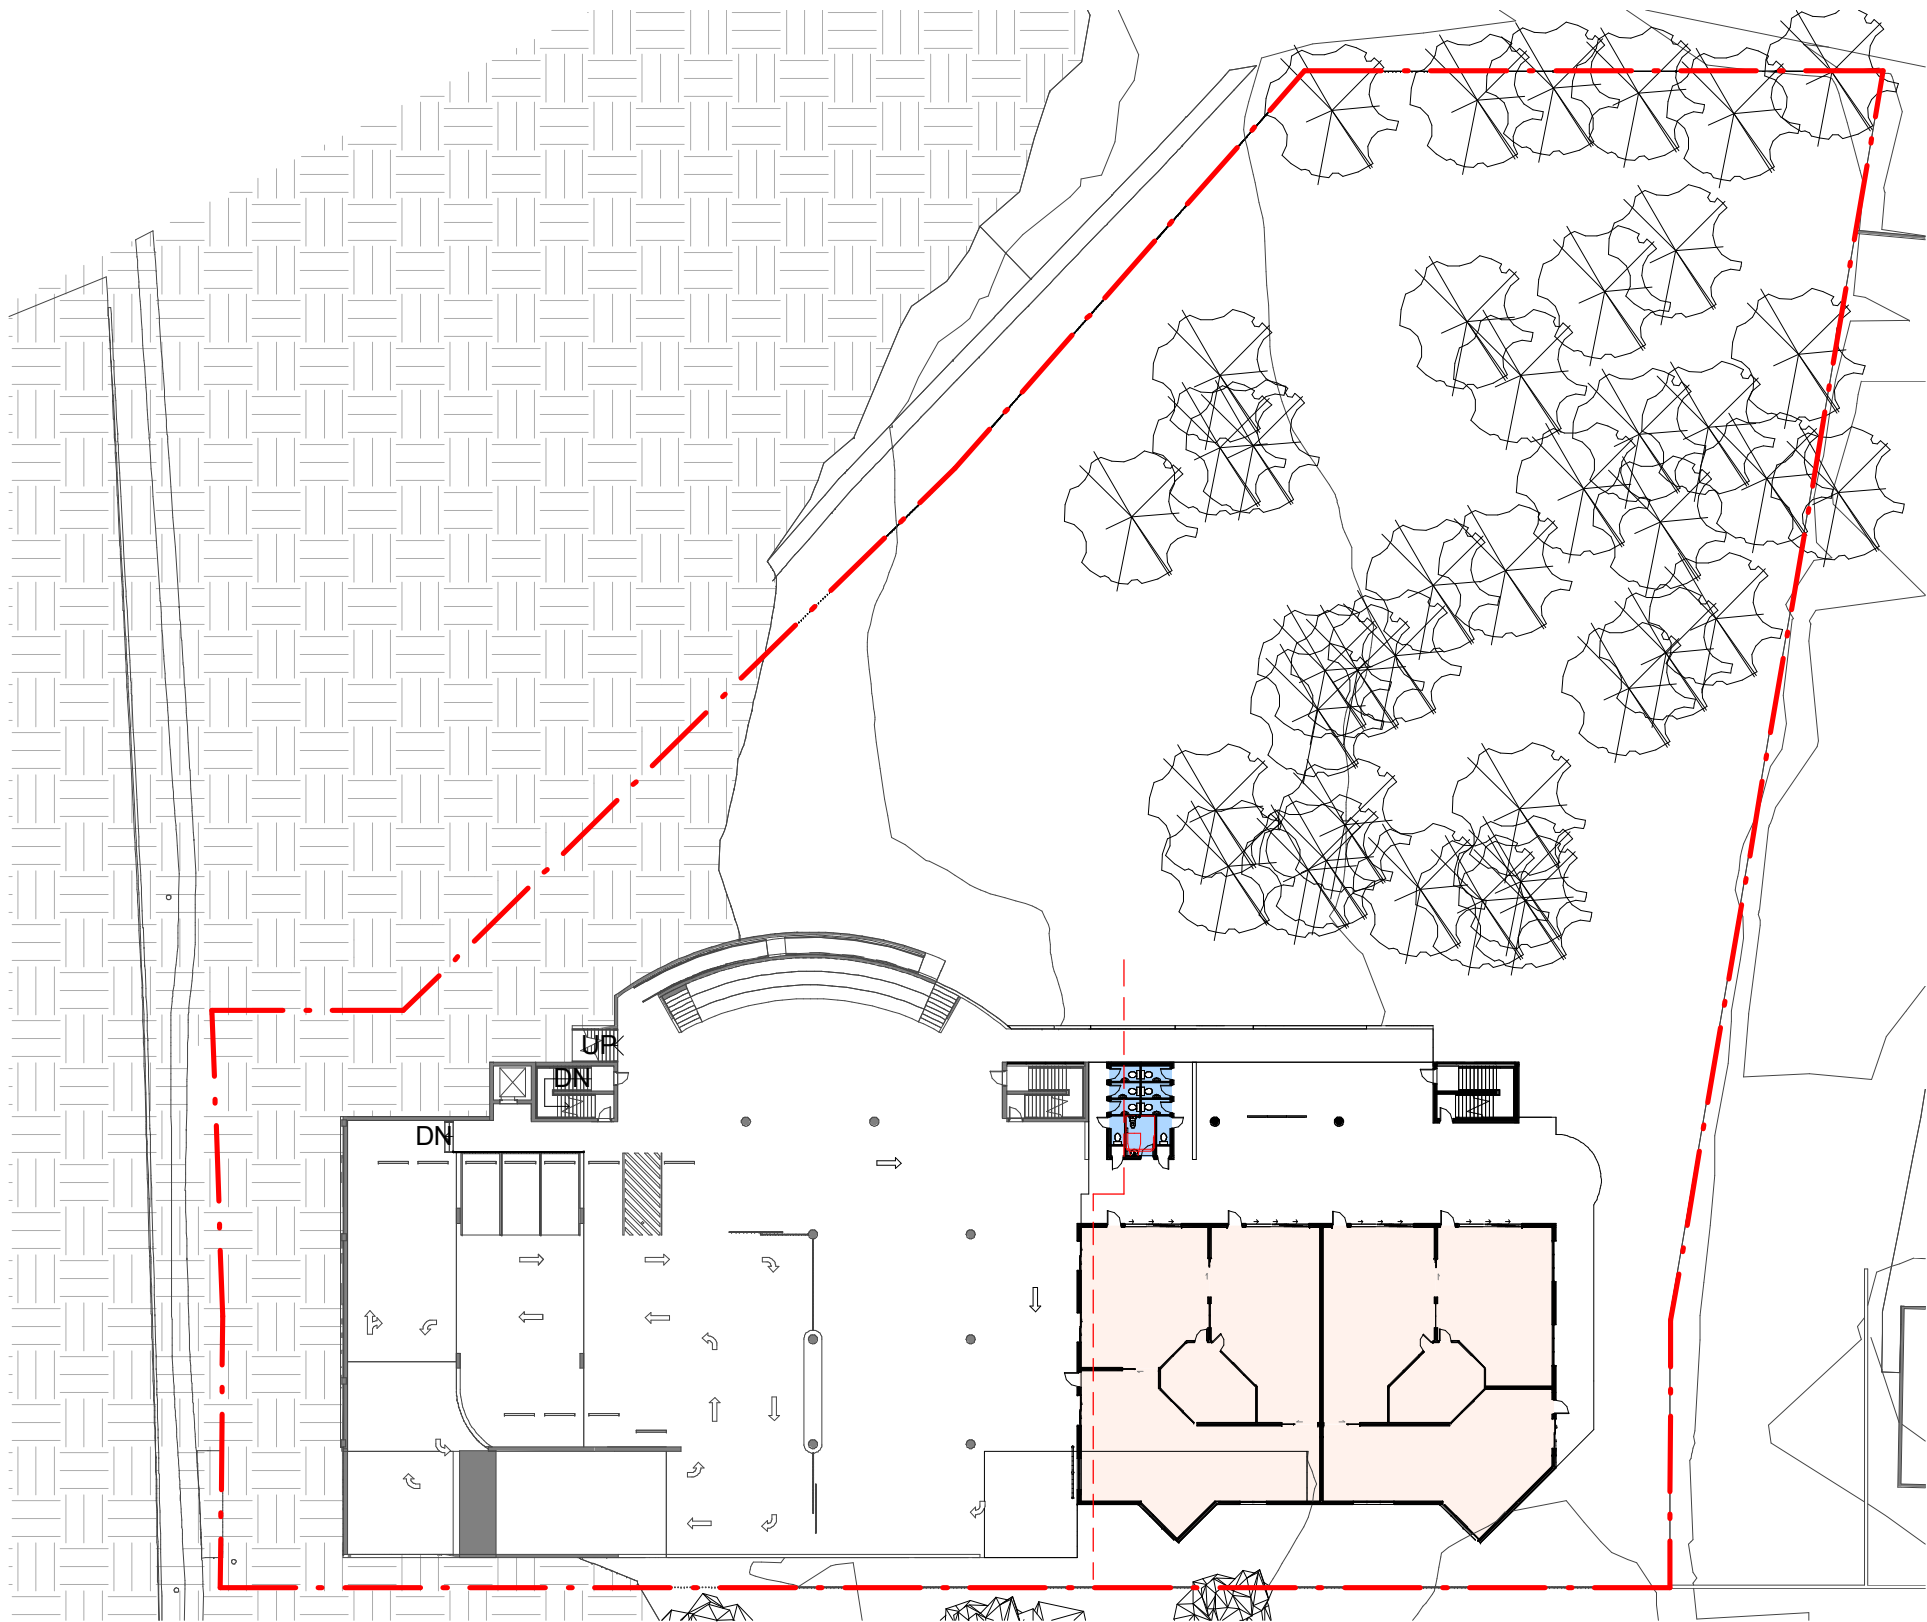


LOWER GROUND GFA PLAN

1 : 500



GROUND GFA PLAN

1 : 500

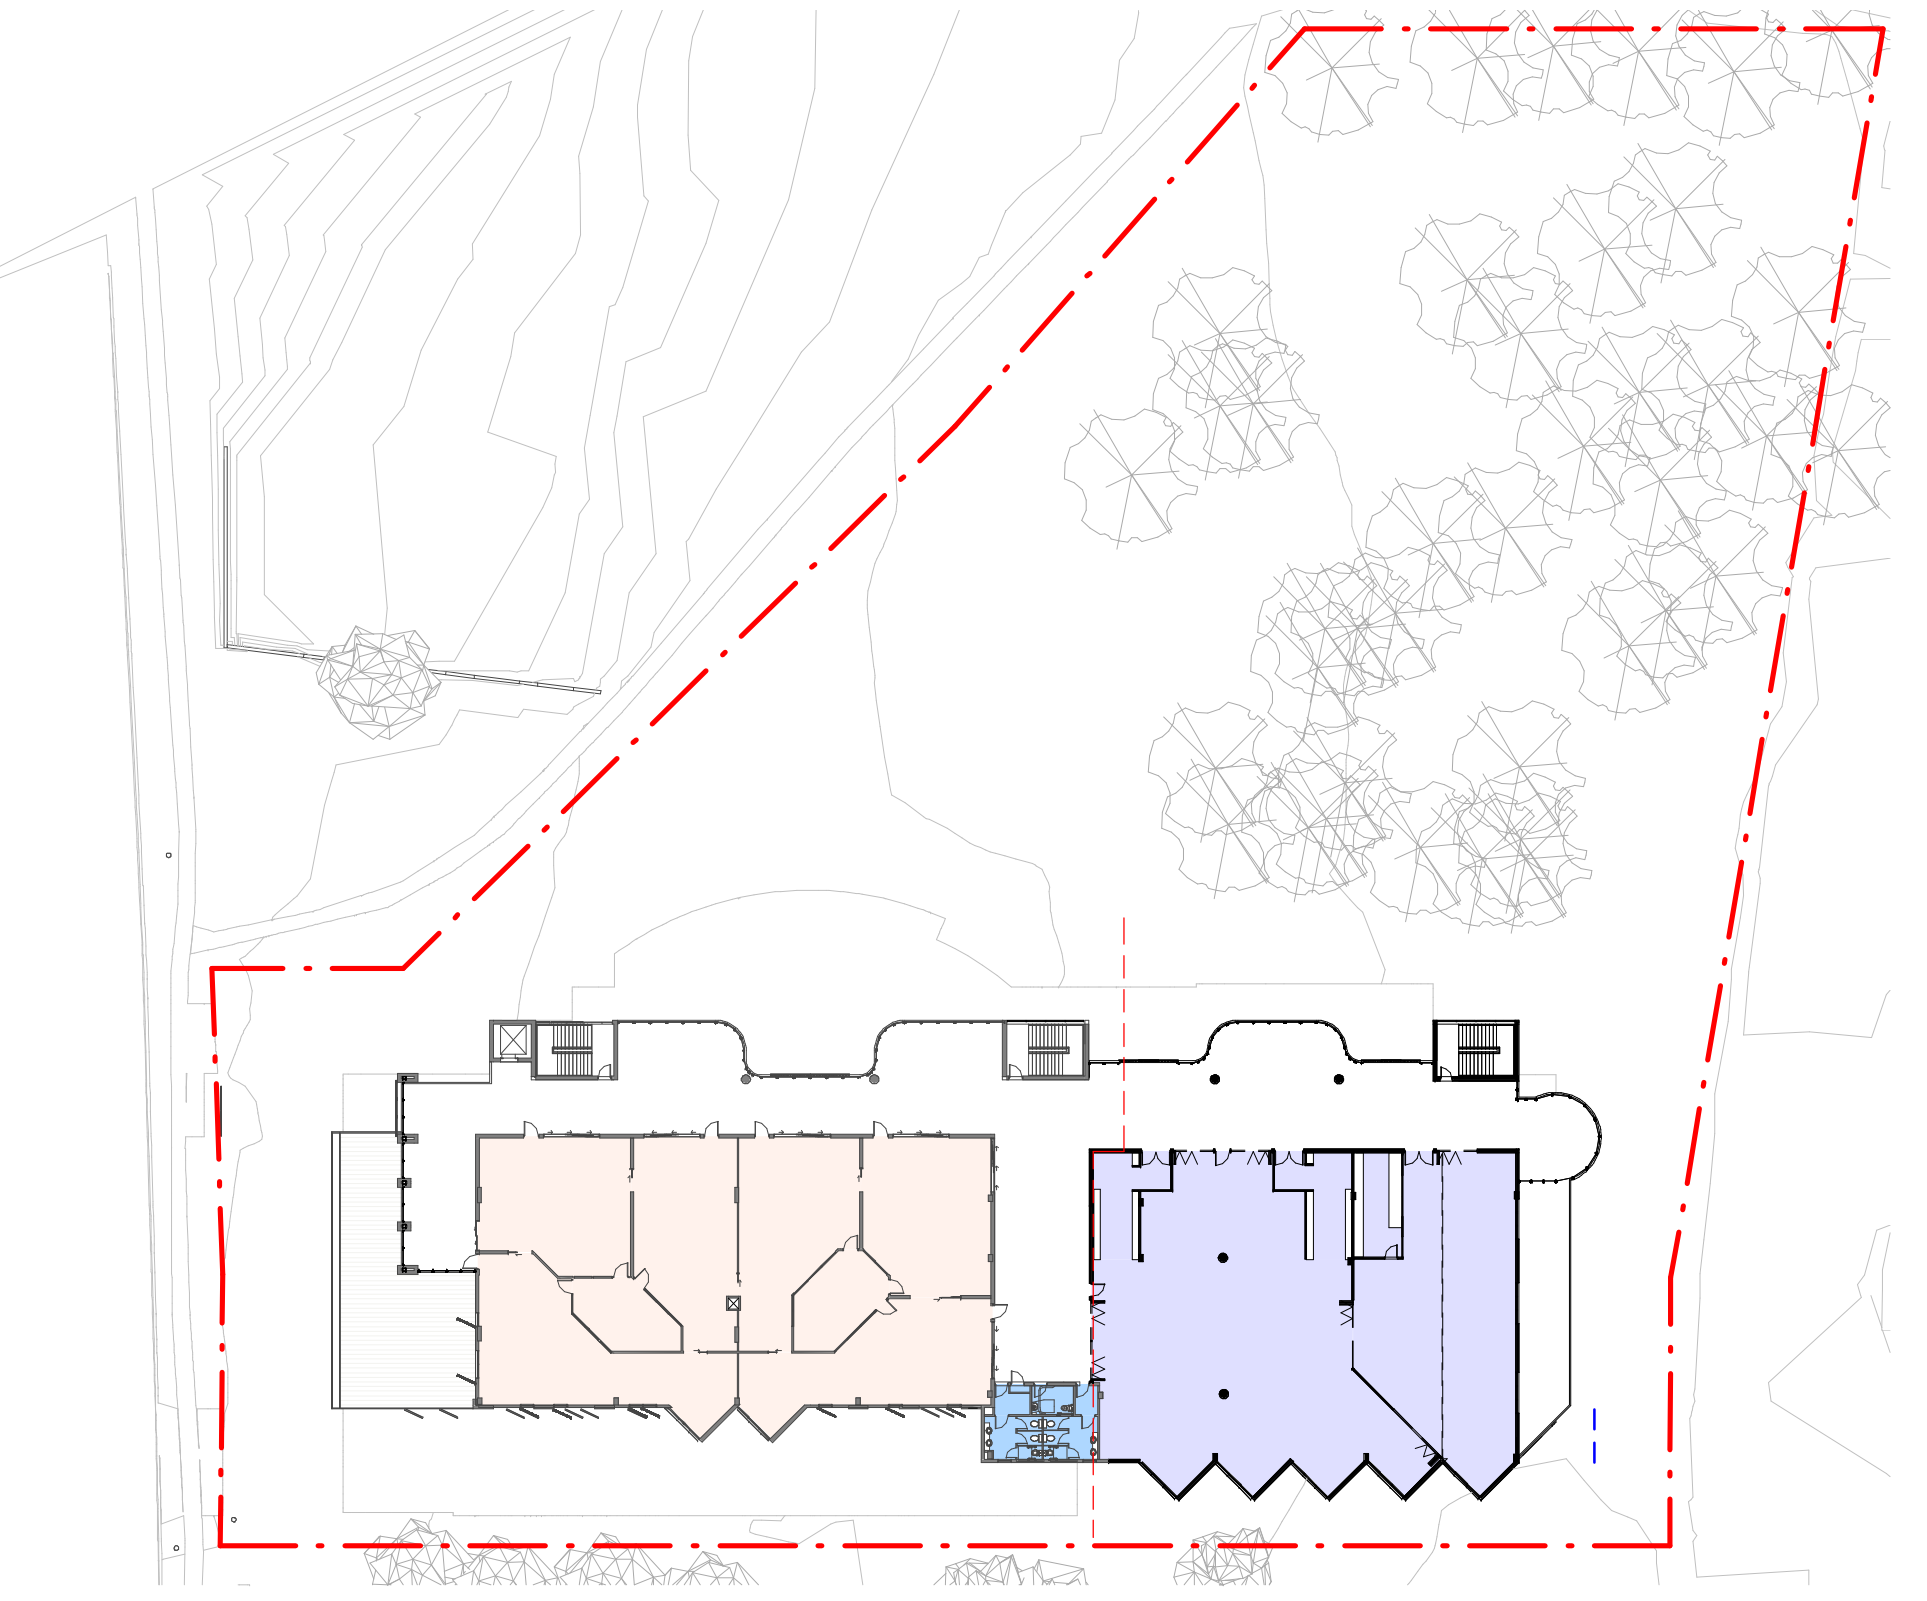

LEVEL 1 GFA PLAN

1 : 500

GFA Schedule	
Level	Area
LOWER GROUND	579 m ²
GROUND	1315 m ²
LEVEL 1	1217 m ²
Grand total: 91	3112 m ²



6. DETAILED MATERIAL ELVATION (WEST ELEVATION)



1. SCREENS TYPE 1

2. BRICK TYPE 1




3. SCREEN TYPE 2



4. BRICK TYPE 2

5. LIGHT WEIGHT CLADDING TYPE 1

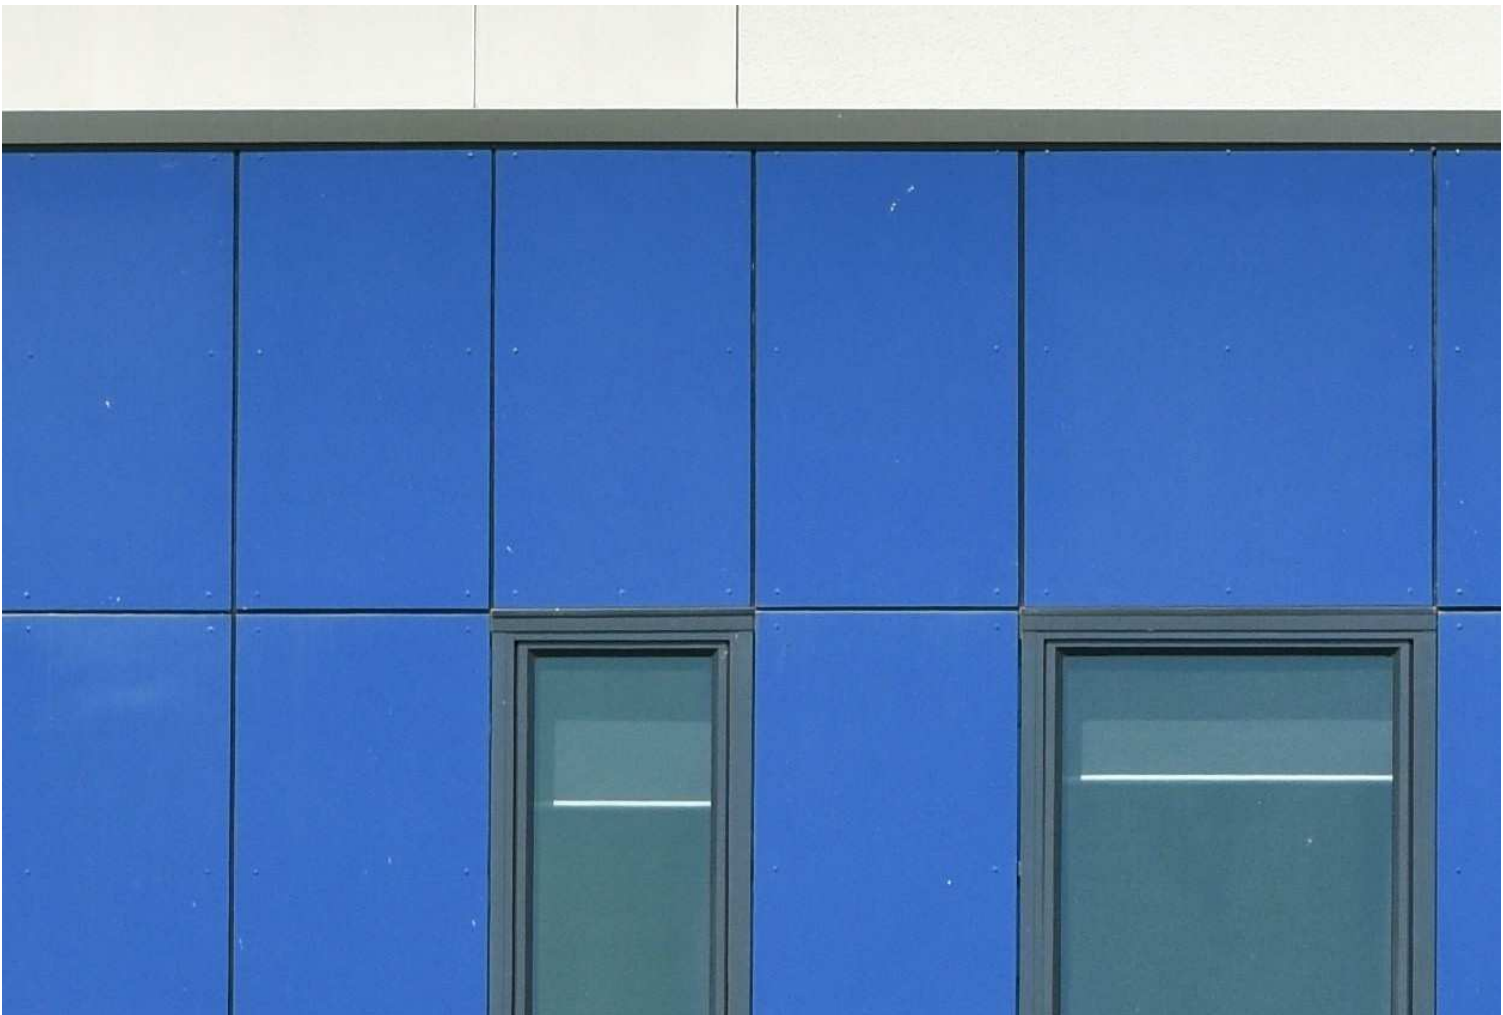

6. LIGHT WEIGHT CLADDING TYPE 2

7. WINDOW FRAME

4	17.03.2023	Amended DA	PA
3	29.06.2022	For DA	
2	18.01.2022	coordination	
1	19.04.2021	Issue to Planner	
Issue	Date	Subject	

Architect
ALLEANZA
ARCHITECTURE

Sydney
P: 02 8039 8822
A: L1 695-699 George Street
Sydney NSW 2000
W: www.alleanza.com.au

Newcastle
P: 02 4040 9778
A: 797 Hunter Street
Newcastle NSW 2302

Nominated Architect: Charles Glanville NSW Registration No. 3130
Project

**Bellfield College -
Primary School**

Address
39 Beames Avenue, Rooty Hill

Client
Bellfield College


DEVELOPMENT APPLICATION

Scale:	NTS
Sheet size:	A1
Drawn:	Author
Checked:	Checker
Verified:	Approver

Sheet

MATERIAL SCHEDULE

20126	DA031	4
Project_no.	Sheet_no.	Issue

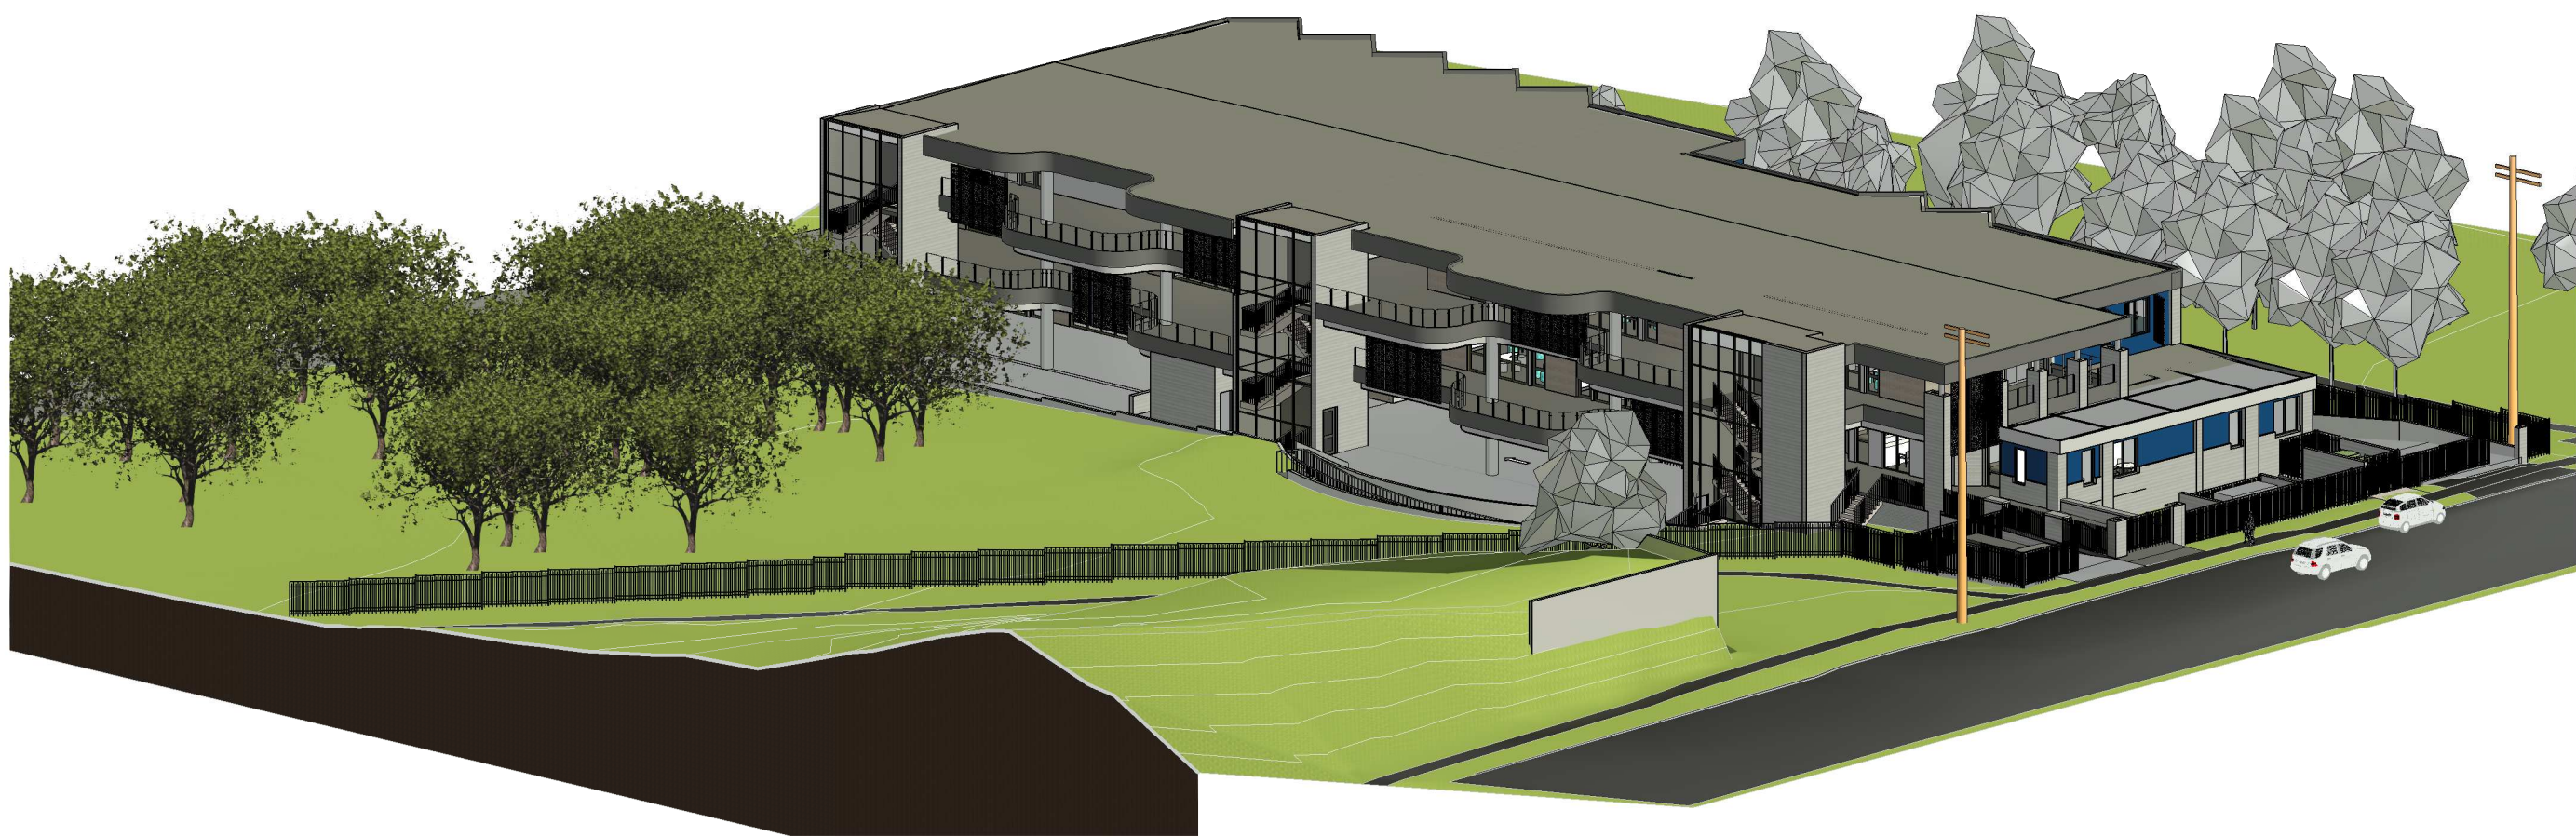


1 3D BLOCK MODEL



3 3D BLOCK MODEL



2 3D BLOCK MODEL

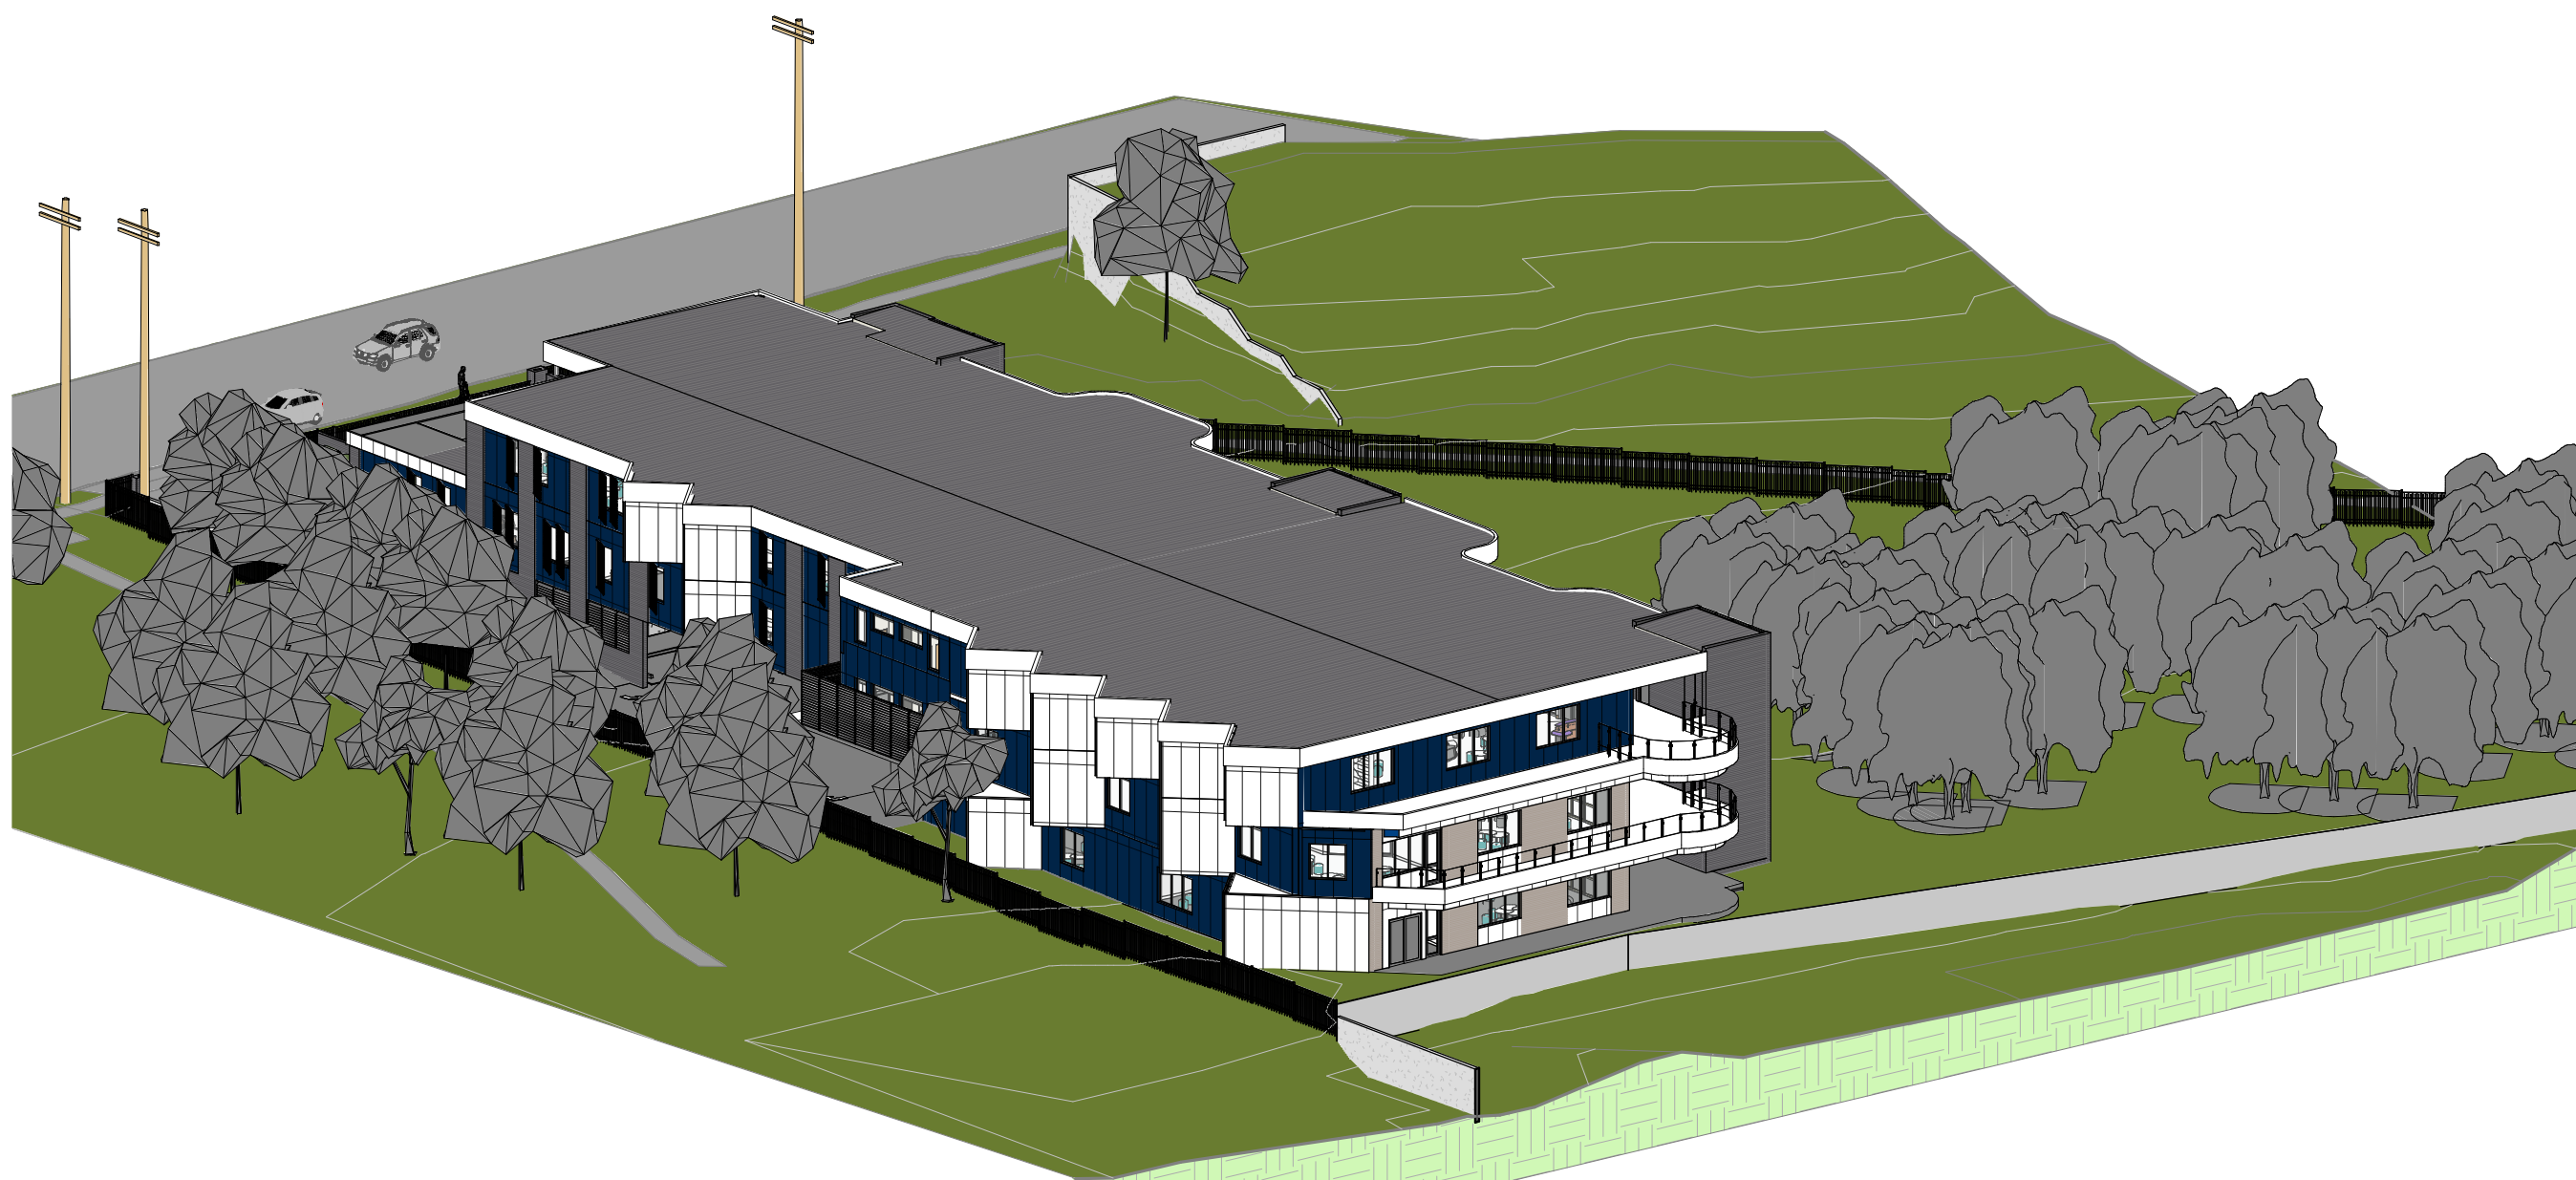

4 3D BLOCK MODEL

4	17.03.2023	Amended DA
3	29.06.2022	For DA
2	18.01.2022	coordination
1	19.04.2021	Issue to Planner
Issue	Date	Subject

PA

Architect

ALLEANZA
ARCHITECTURE

Sydney
P: 02 8039 8822
A: L1 695-699 George Street
Sydney NSW 2000
W: www.alleanza.com.au

Newcastle
P: 02 4040 9778
A: 797 Hunter Street
Newcastle NSW 2302

Nominated Architect: Charles Glanville NSW Registration No. 3130
Project

**Bellfield College -
Primary School**

Address

39 Beames Avenue, Rooty Hill

Client

Bellfield College


DEVELOPMENT APPLICATION

Scale:	NTS
Sheet size:	A1
Drawn:	Author
Checked:	Checker
Verified:	Approver

Sheet

3D BLOCK MODELS

20126	DA040	4
Project_no.	Sheet_no.	Issue

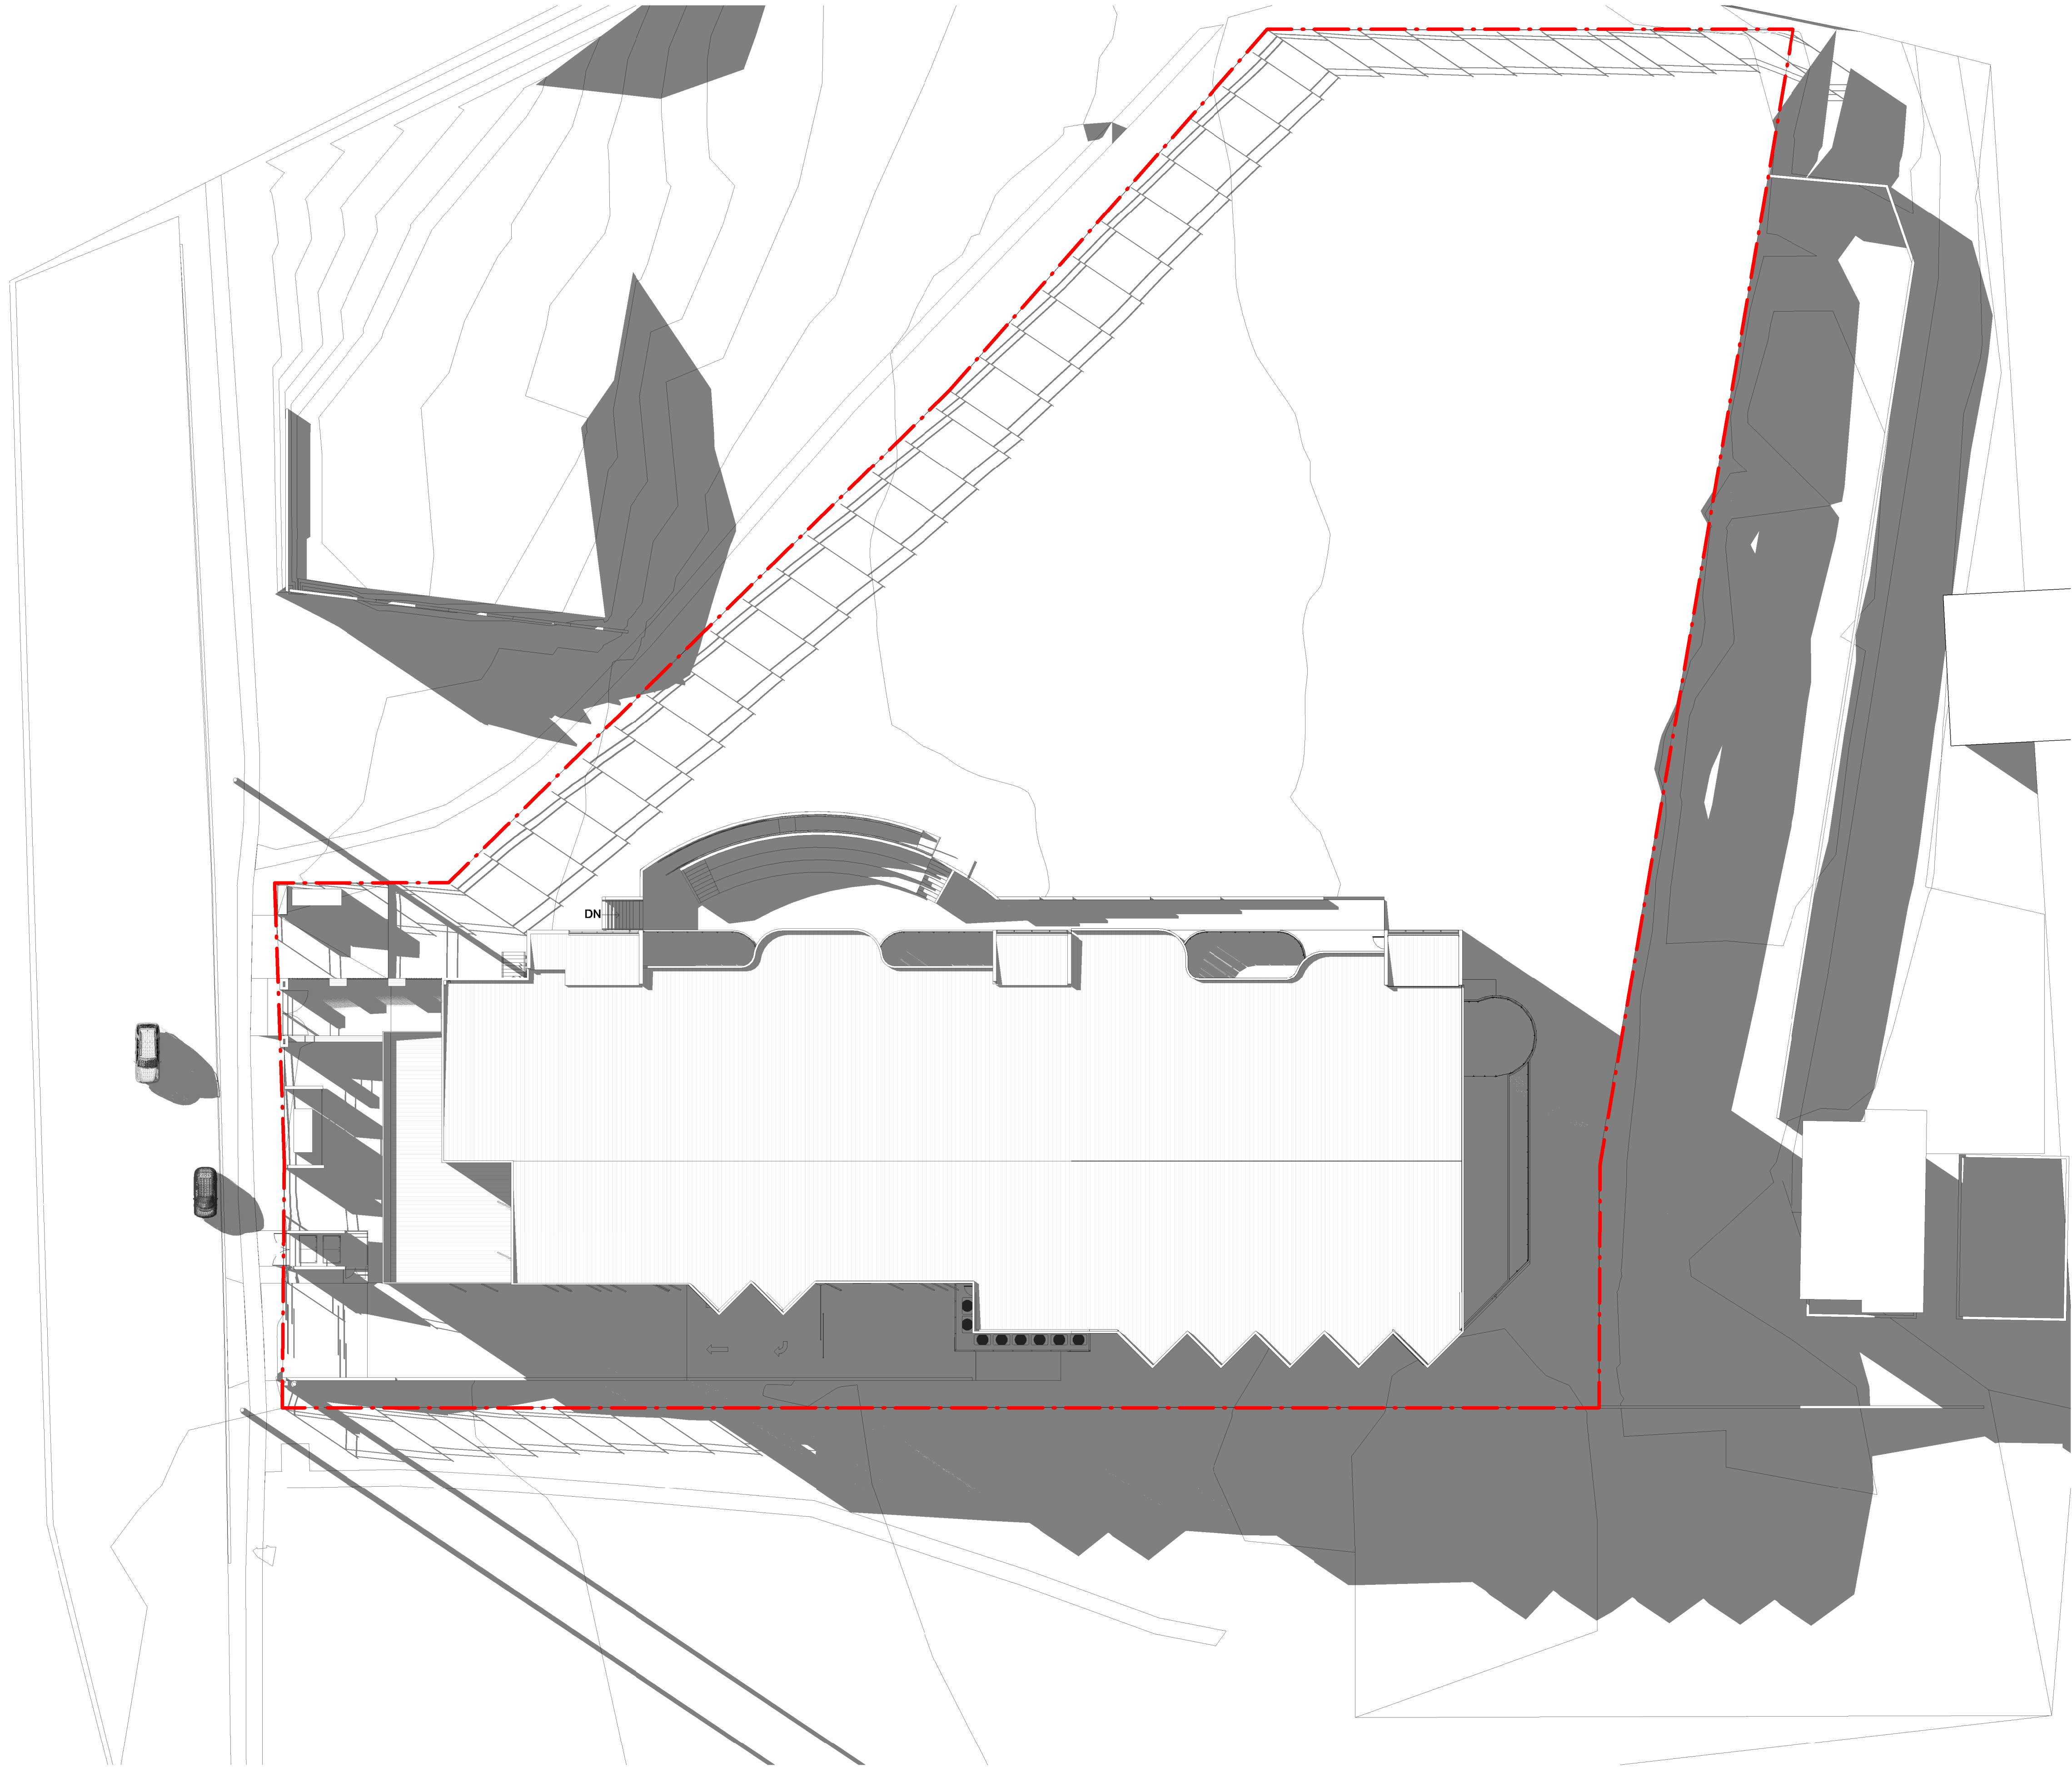

2	17.03.2023	Amended DA
1	29.06.2022	For DA
Issue	Date	Subject

PA

Architect

ALLEANZA
ARCHITECTURE

Sydney P: 02 8039 8822 A: L1 695-699 George Street Sydney NSW 2000 W: www.alleanza.com.au	Newcastle P: 02 4040 9778 A: 797 Hunter Street Newcastle NSW 2302
--	---

Nominated Architect: Charles Glanville NSW Registration No. 3130
Project

**Bellfield College -
Primary School**

Address

39 Beames Avenue, Rooty Hill

Client

Bellfield College


DEVELOPMENT APPLICATION

Scale:	1:200
Sheet size:	A1
Drawn:	Author
Checked:	Checker
Verified:	Approver

North
0 4 16m
Sheet

**SHADOW DIAGRAMS JUNE 21
9AM**

20126 Project_no.	DA050 Sheet_no.	2 Issue
-----------------------------	---------------------------	-------------------

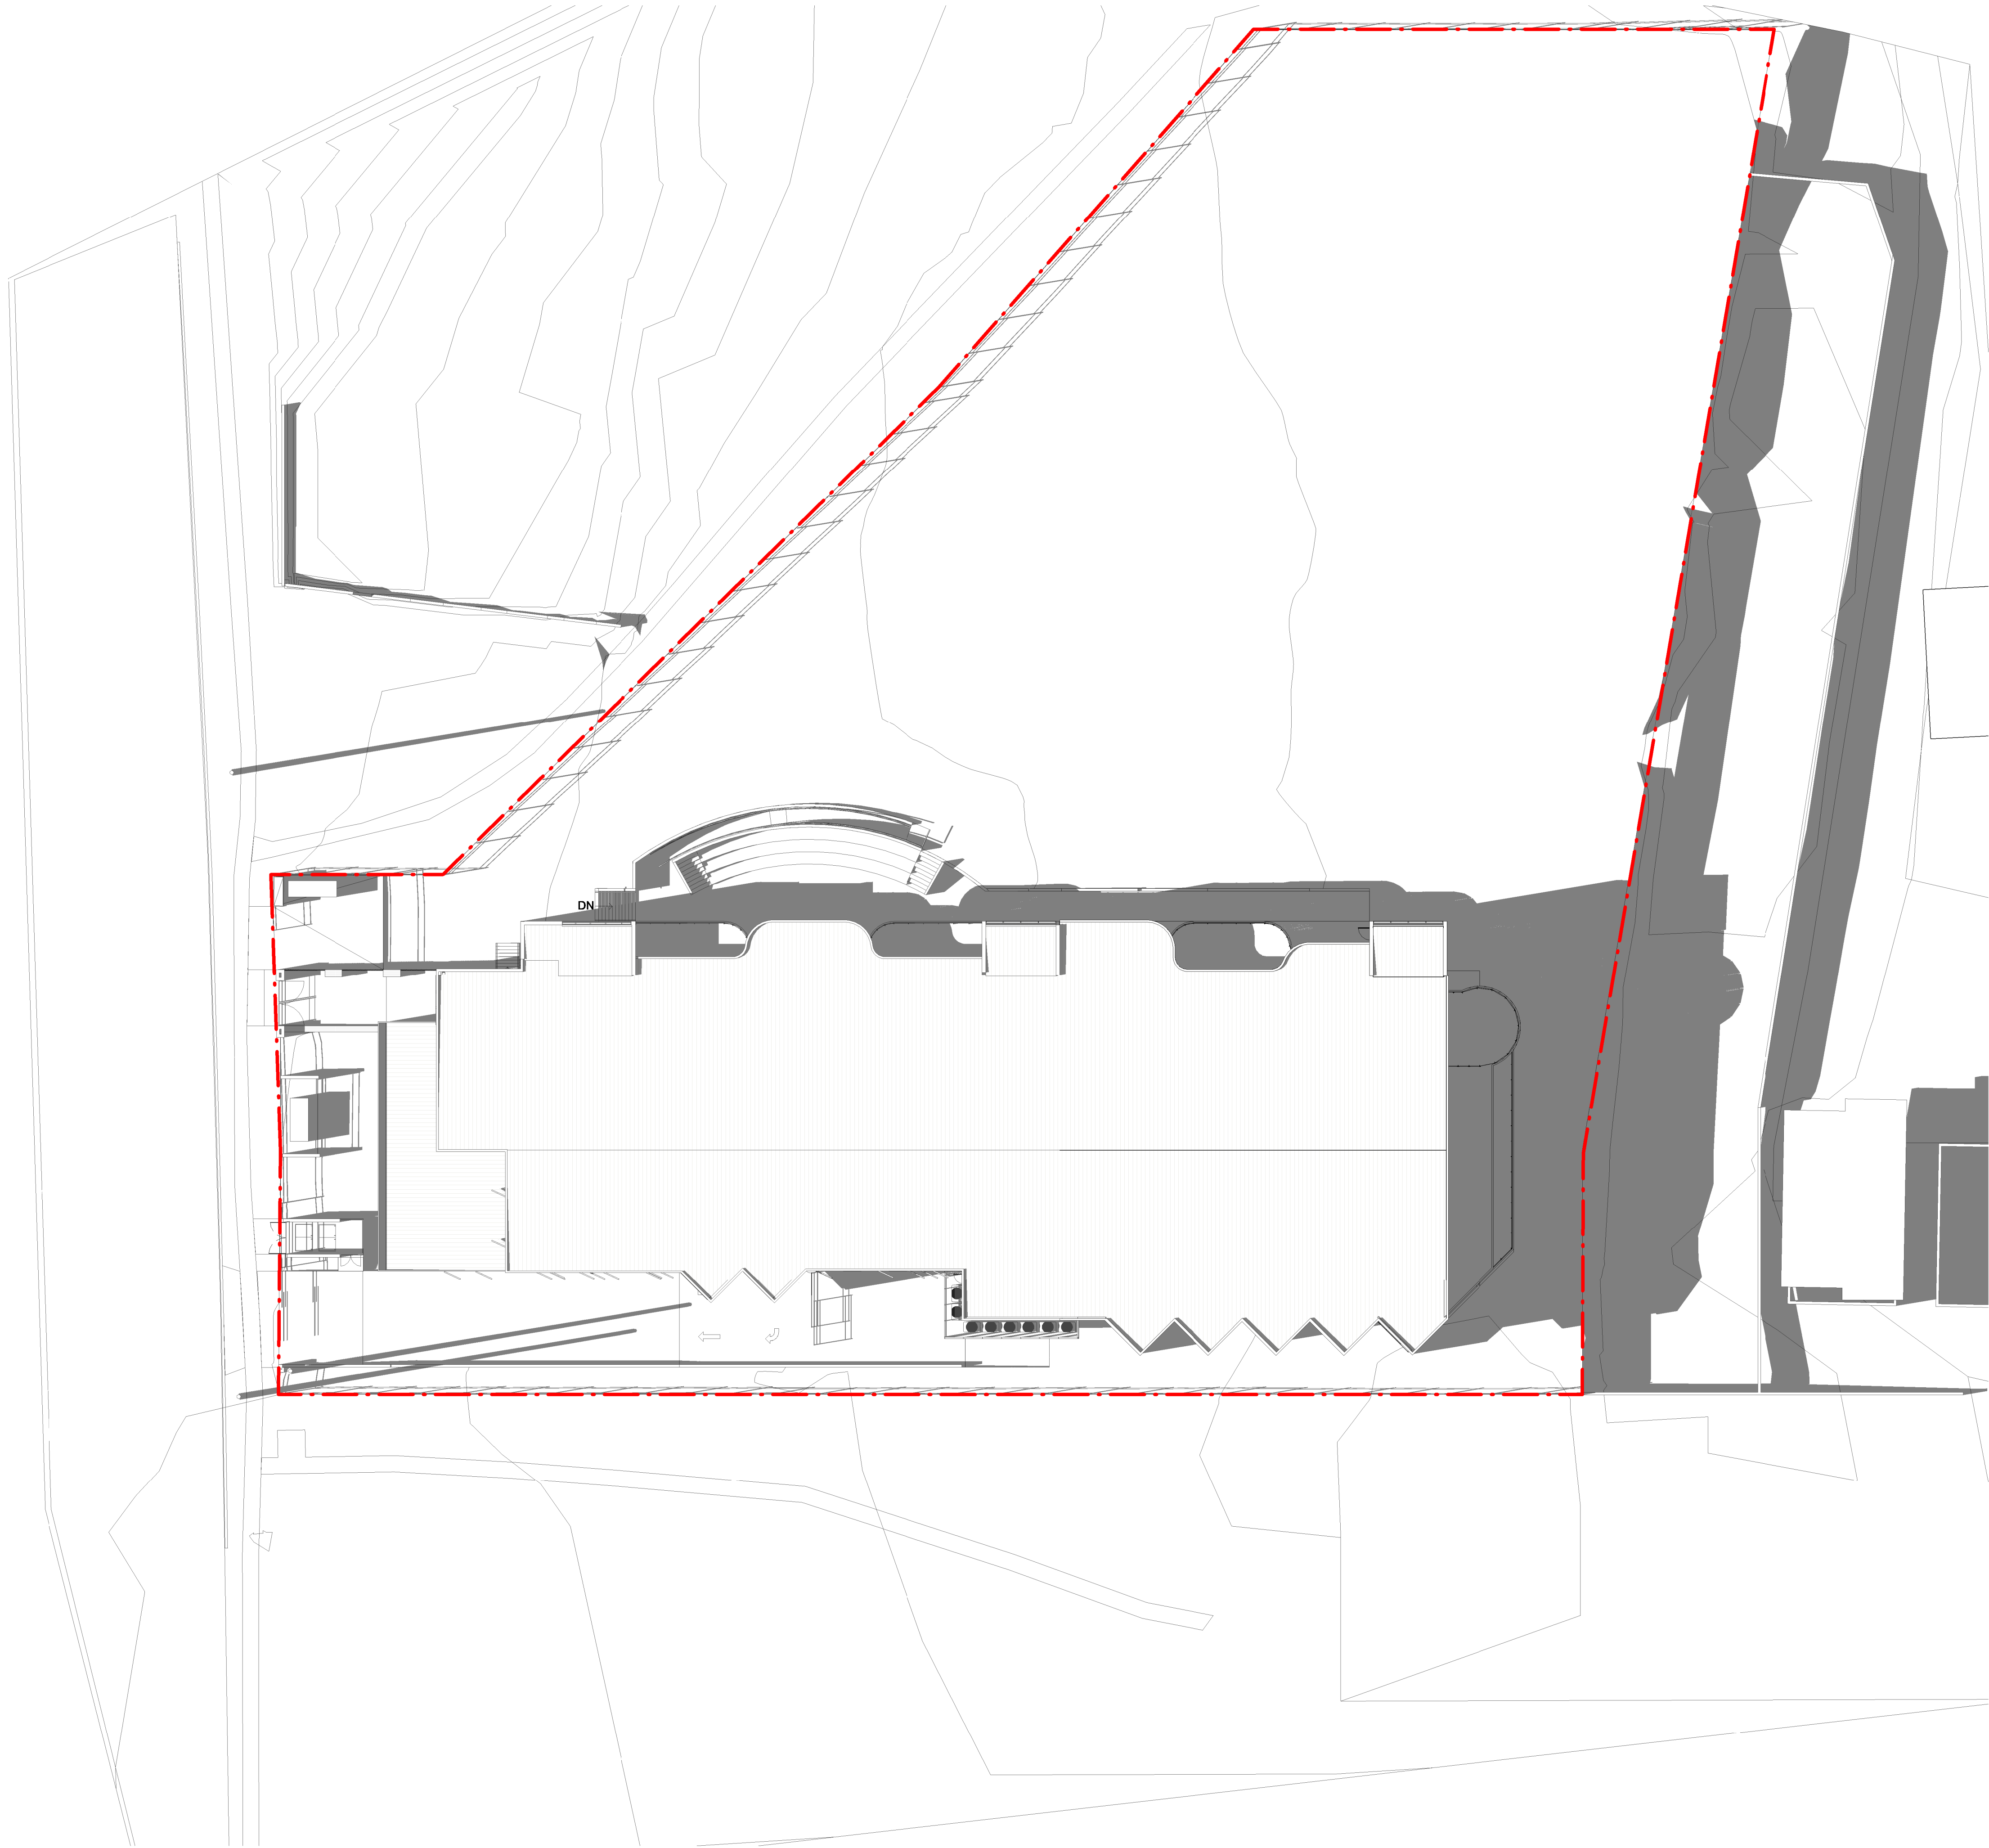

2	17.03.2023	Amended DA	
1	29.06.2022	For DA	
Issue	Date	Subject	PA

Architect
ALLEANZA
ARCHITECTURE

Sydney P: 02 8039 8822 A: L1 695-699 George Street Sydney NSW 2000 W: www.alleanza.com.au	Newcastle P: 02 4040 9778 A: 797 Hunter Street Newcastle NSW 2302
--	---

Nominated Architect: Charles Glanville NSW Registration No. 3130
Project

**Bellfield College -
Primary School**

Address
39 Beames Avenue, Rooty Hill

Client
Bellfield College


DEVELOPMENT APPLICATION

	Scale:	1:200
	Sheet size:	A1
	Drawn:	Author
	Checked:	Checker
	Verified:	Approver

0 4 10 16m
Sheet

**SHADOW DIAGRAMS JUNE 21
MIDDAY**

20126 Project_no.	DA051 Sheet_no.	2 Issue
-----------------------------	---------------------------	-------------------

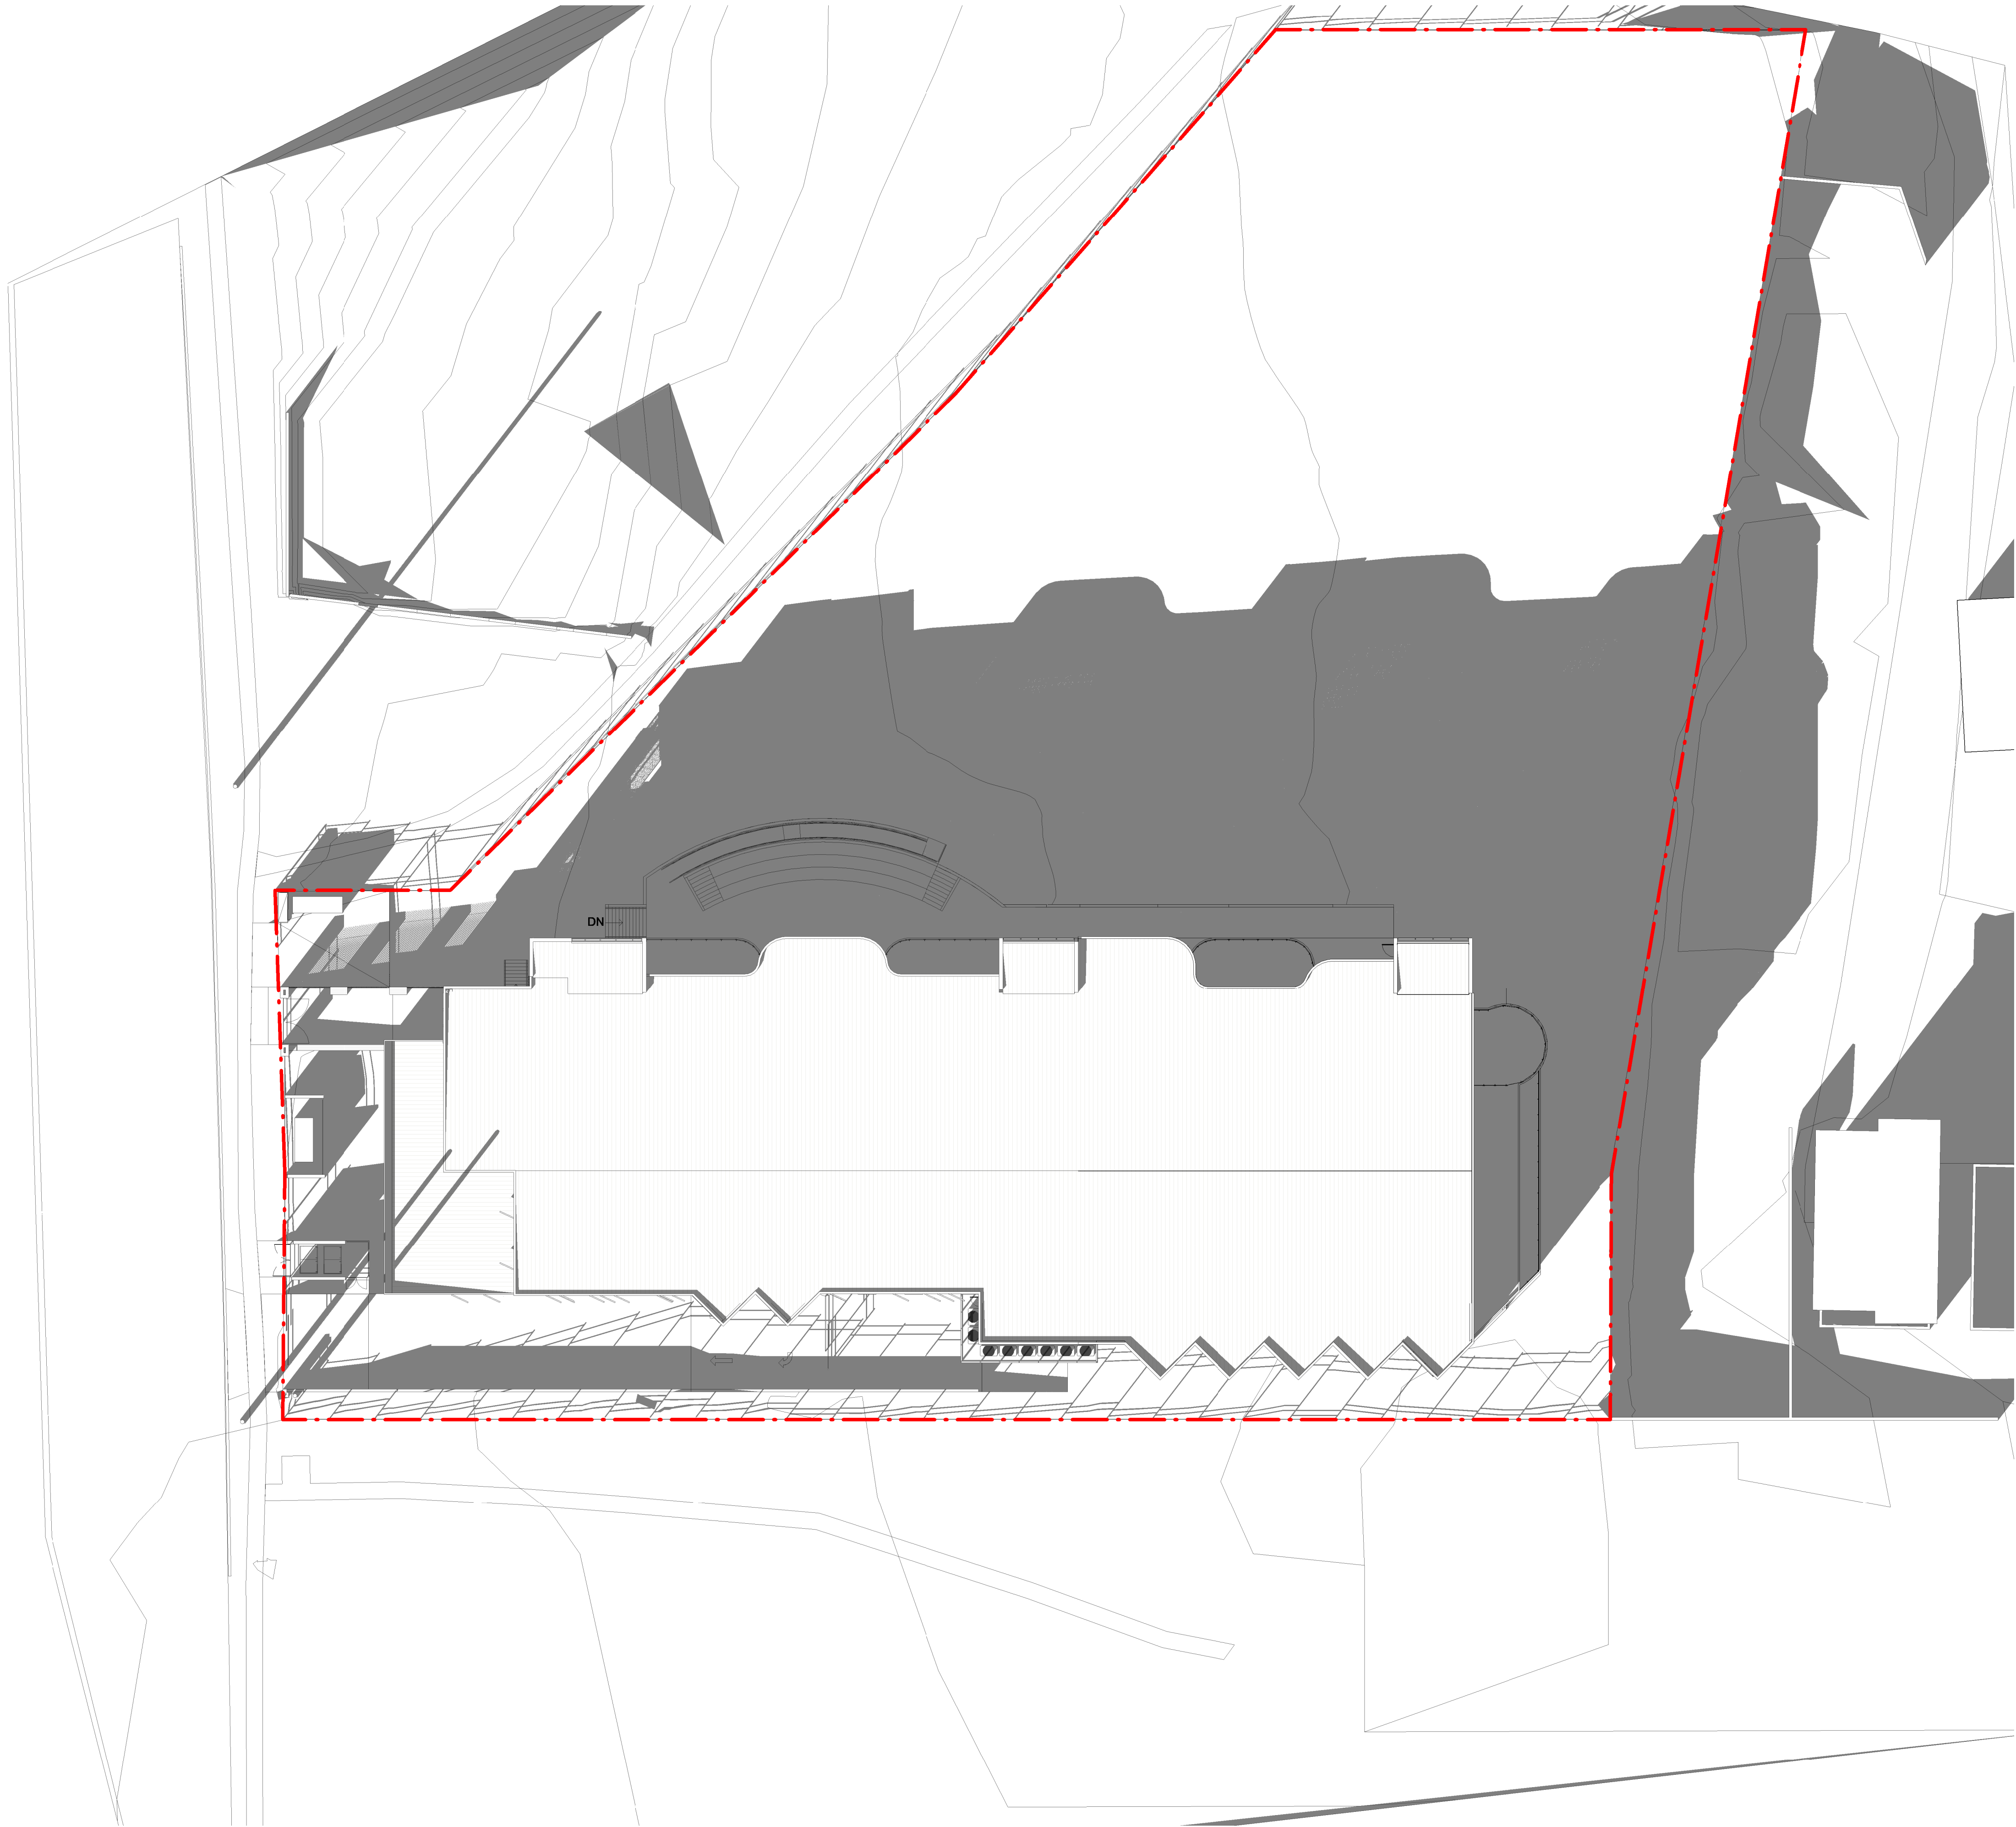

2	17.03.2023	Amended DA	
1	29.06.2022	For DA	
Issue	Date	Subject	PA

Architect
ALLEANZA
ARCHITECTURE

Sydney
P: 02 8039 8822
A: L1 695-699 George Street
Sydney NSW 2000
W: www.alleanza.com.au

Newcastle
P: 02 4040 9778
A: 797 Hunter Street
Newcastle NSW 2302

Nominated Architect: Charles Glanville NSW Registration No. 3130
Project

**Bellfield College -
Primary School**

Address
39 Beames Avenue, Rooty Hill

Client
Bellfield College

DEVELOPMENT APPLICATION

Scale:	1:200
Sheet size:	A1
Drawn:	Author
Checked:	Checker
Verified:	Approver

North
0 4 16m
Sheet

**SHADOW DIAGRAMS JUNE 21
3PM**

20126	DA052	2
Project_no.	Sheet_no.	Issue



3D Visualisation Beames Ave Pedestrian Entry



3D Visualisation Beames Ave Vehicle Entry

2	17.03.2023	Amended DA	
1	29.06.2022	For DA	
Issue	Date	Subject	PA

Architect
ALLEANZA
ARCHITECTURE

Sydney
P: 02 8039 8822
A: L1 695-699 George Street
Sydney NSW 2000
W: www.alleanza.com.au

Newcastle
P: 02 4040 9778
A: 797 Hunter Street
Newcastle NSW 2302

Nominated Architect: Charles Glanville NSW Registration No. 3130
Project

**Bellfield College -
Primary School**

Address
39 Beames Avenue, Rooty Hill

Client
Bellfield College

DEVELOPMENT APPLICATION

Scale:	NTS
Sheet size:	A1
Drawn:	GM
Checked:	GM
Verified:	CG

Sheet

3D VISUALISATIONS

20126	DA060	2
Project_no.	Sheet_no.	Issue