


2-8 PYMBLE AVE
Pymble, NSW 2073

LANDSCAPE DOCUMENTATION FOR CONSTRUCTION

SITE PLAN

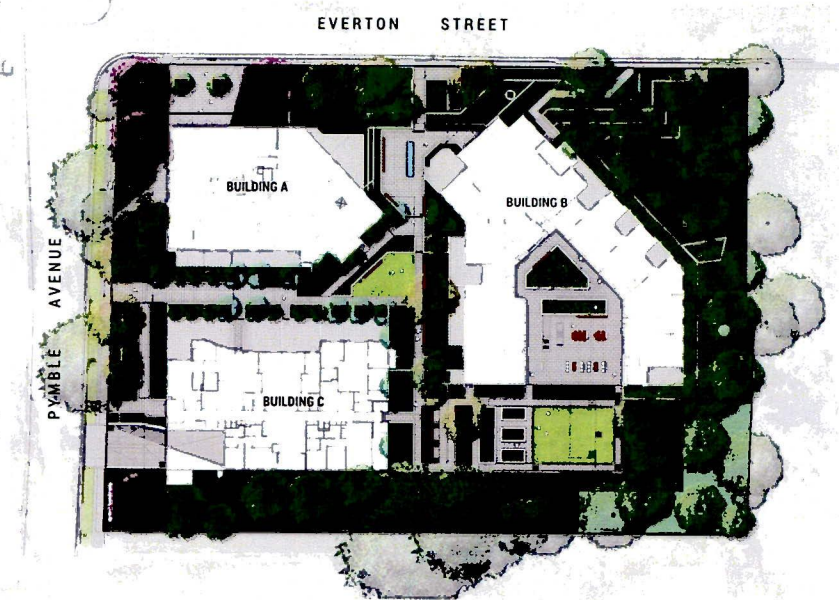

NOTE


- 1. This drawing is intended for tender purposes only and is not intended to be used for construction.
- 2. Contractor to inspect the existing site condition prior to commencing works and ensure that all services are accurately located prior to the commencement of construction works. Any discrepancies are to be brought to the attention of the Landscape Architect prior to construction.
- 3. Do not scale drawings. Refer to figured dimensions only.
- 4. Dial before you dig. Location of underground services to be proven on site and protected if necessary prior to construction.
- 5. All work is to confirm to relevant Australian standards and other applicable codes.
- 6. Pit locations are indicative only and are to be confirmed on site.

DRAWING REGISTER

DRAWING NUMBER	DRAWING NAME	SCALE / DRAWING SIZE
LCC-00	LANDSCAPE COVER SHEET	NOT TO SCALE
LCC-01	LANDSCAPE MASTERPLAN	1:200 / A1
LCC-02	LEVELS,FENCES AND WALLS	1:200 / A1
LCC-03	EXISTING TREE PLAN	1:200 / A1
LCC-04	PROPOSED TREE PLAN	1:200 / A1
LCC-05	EXTERNAL FINISHES PLAN	1:200 / A1
LCC-06	DETAILED PLANTING PLAN 1	1:100 / A1
LCC-07	DETAILED PLANTING PLAN 2	1:100 / A1
LCC-08	DETAILED PLANTING PLAN 3	1:100 / A1
LCC-09	DETAILED PLANTING PLAN 4	1:100 / A1
LCC-10	PLANTING SCHEDULE	-
LCC-11	LANDSCAPE DEEP SOIL PLAN	1:200 / A1

Ku-ring-gai Council
23 SEP 2019
Received

Landscape Architect	Client	Architect	Engineer	Note Verify all dimensions on site before commencing work. Report all discrepancies to Landscape Architect prior to construction. Figured dimensions to be taken in preference to scaled drawings. All work is to conform to relevant Australian standards and other codes as applicable. Location of underground services to be proven on site and protected if necessary prior to construction. Dial before you dig. Plant species and quantities shown are indicative only and are subject to change based on future project requirements.	<table><tr><th>Issue</th><th>Date</th><th>Description</th><th>Drawn</th><th>Checked</th></tr><tr><td>A</td><td>12.12.18</td><td>For Construction Certificate</td><td>CJ</td><td>RL</td></tr><tr><td>B</td><td>10.07.19</td><td>Section 4.55</td><td>ML</td><td>RL</td></tr><tr><td>C</td><td>15.06.19</td><td>For Construction</td><td>ML</td><td>RL</td></tr><tr><td>D</td><td>09.09.19</td><td>For Approval</td><td>ML</td><td>RL</td></tr><tr><td>E</td><td>23.09.19</td><td>For Approval</td><td>ML</td><td>RL</td></tr><tr><td> </td><td> </td><td> </td><td> </td><td> </td></tr><tr><td> </td><td> </td><td> </td><td> </td><td> </td></tr><tr><td> </td><td> </td><td> </td><td> </td><td> </td></tr></table>	Issue	Date	Description	Drawn	Checked	A	12.12.18	For Construction Certificate	CJ	RL	B	10.07.19	Section 4.55	ML	RL	C	15.06.19	For Construction	ML	RL	D	09.09.19	For Approval	ML	RL	E	23.09.19	For Approval	ML	RL																Drawing Title	<table><tr><td>Date</td><td>Job Number</td><td>Drawn</td><td>Checked</td><td>Drawing Number</td></tr><tr><td>23-Sep-19</td><td>20180316</td><td>ML</td><td>RL</td><td>LCC-00</td></tr><tr><td colspan="4">Project</td><td>North</td></tr><tr><td colspan="4">2-8 Pymble Avenue</td><td rowspan="2"></td></tr><tr><td colspan="4">Pymble NSW</td></tr><tr><td colspan="4">Scale</td><td>Rev</td></tr><tr><td colspan="4"> </td><td>E</td></tr></table>	Date	Job Number	Drawn	Checked	Drawing Number	23-Sep-19	20180316	ML	RL	LCC-00	Project				North	2-8 Pymble Avenue					Pymble NSW				Scale				Rev					E
Issue	Date	Description	Drawn		Checked	
A	12.12.18	For Construction Certificate	CJ		RL	
B	10.07.19	Section 4.55	ML		RL	
C	15.06.19	For Construction	ML		RL	
D	09.09.19	For Approval	ML	RL	
E	23.09.19	For Approval	ML	RL	
Date	Job Number	Drawn	Checked	Drawing Number	
23-Sep-19	20180316	ML	RL	LCC-00	
Project				North	
2-8 Pymble Avenue	
Pymble NSW	
Scale				Rev	
				E	
Landscape Architect GROUND INK Suite 201, 75 Archer St, Chatswood NSW 2067 Ph. (02) 9411 3279 www.groundink.com.au ABN 55 163 025 456 ACN 163 025 456 © Ground Ink Pty Ltd This design and drawing is protected by copyright.	Client GROWTHBUILT BUILDING ON GROWTH Level 9, 100 William St, Sydney NSW 2000 Ph. (02) 9212 7811 www.growthbuilt.com.au	Architect DKO 119 Redfern Street, Redfern NSW 2016 Ph. (02) 8346 4500 https://www.dko.com.au	Engineer ADG Suite 1301, Level 13, 20 Berry Street North Sydney NSW 2060 Ph. (02) 8928 5400 https://www.adgca.com	Drawing Title	LANDSCAPE COVER SHEET	

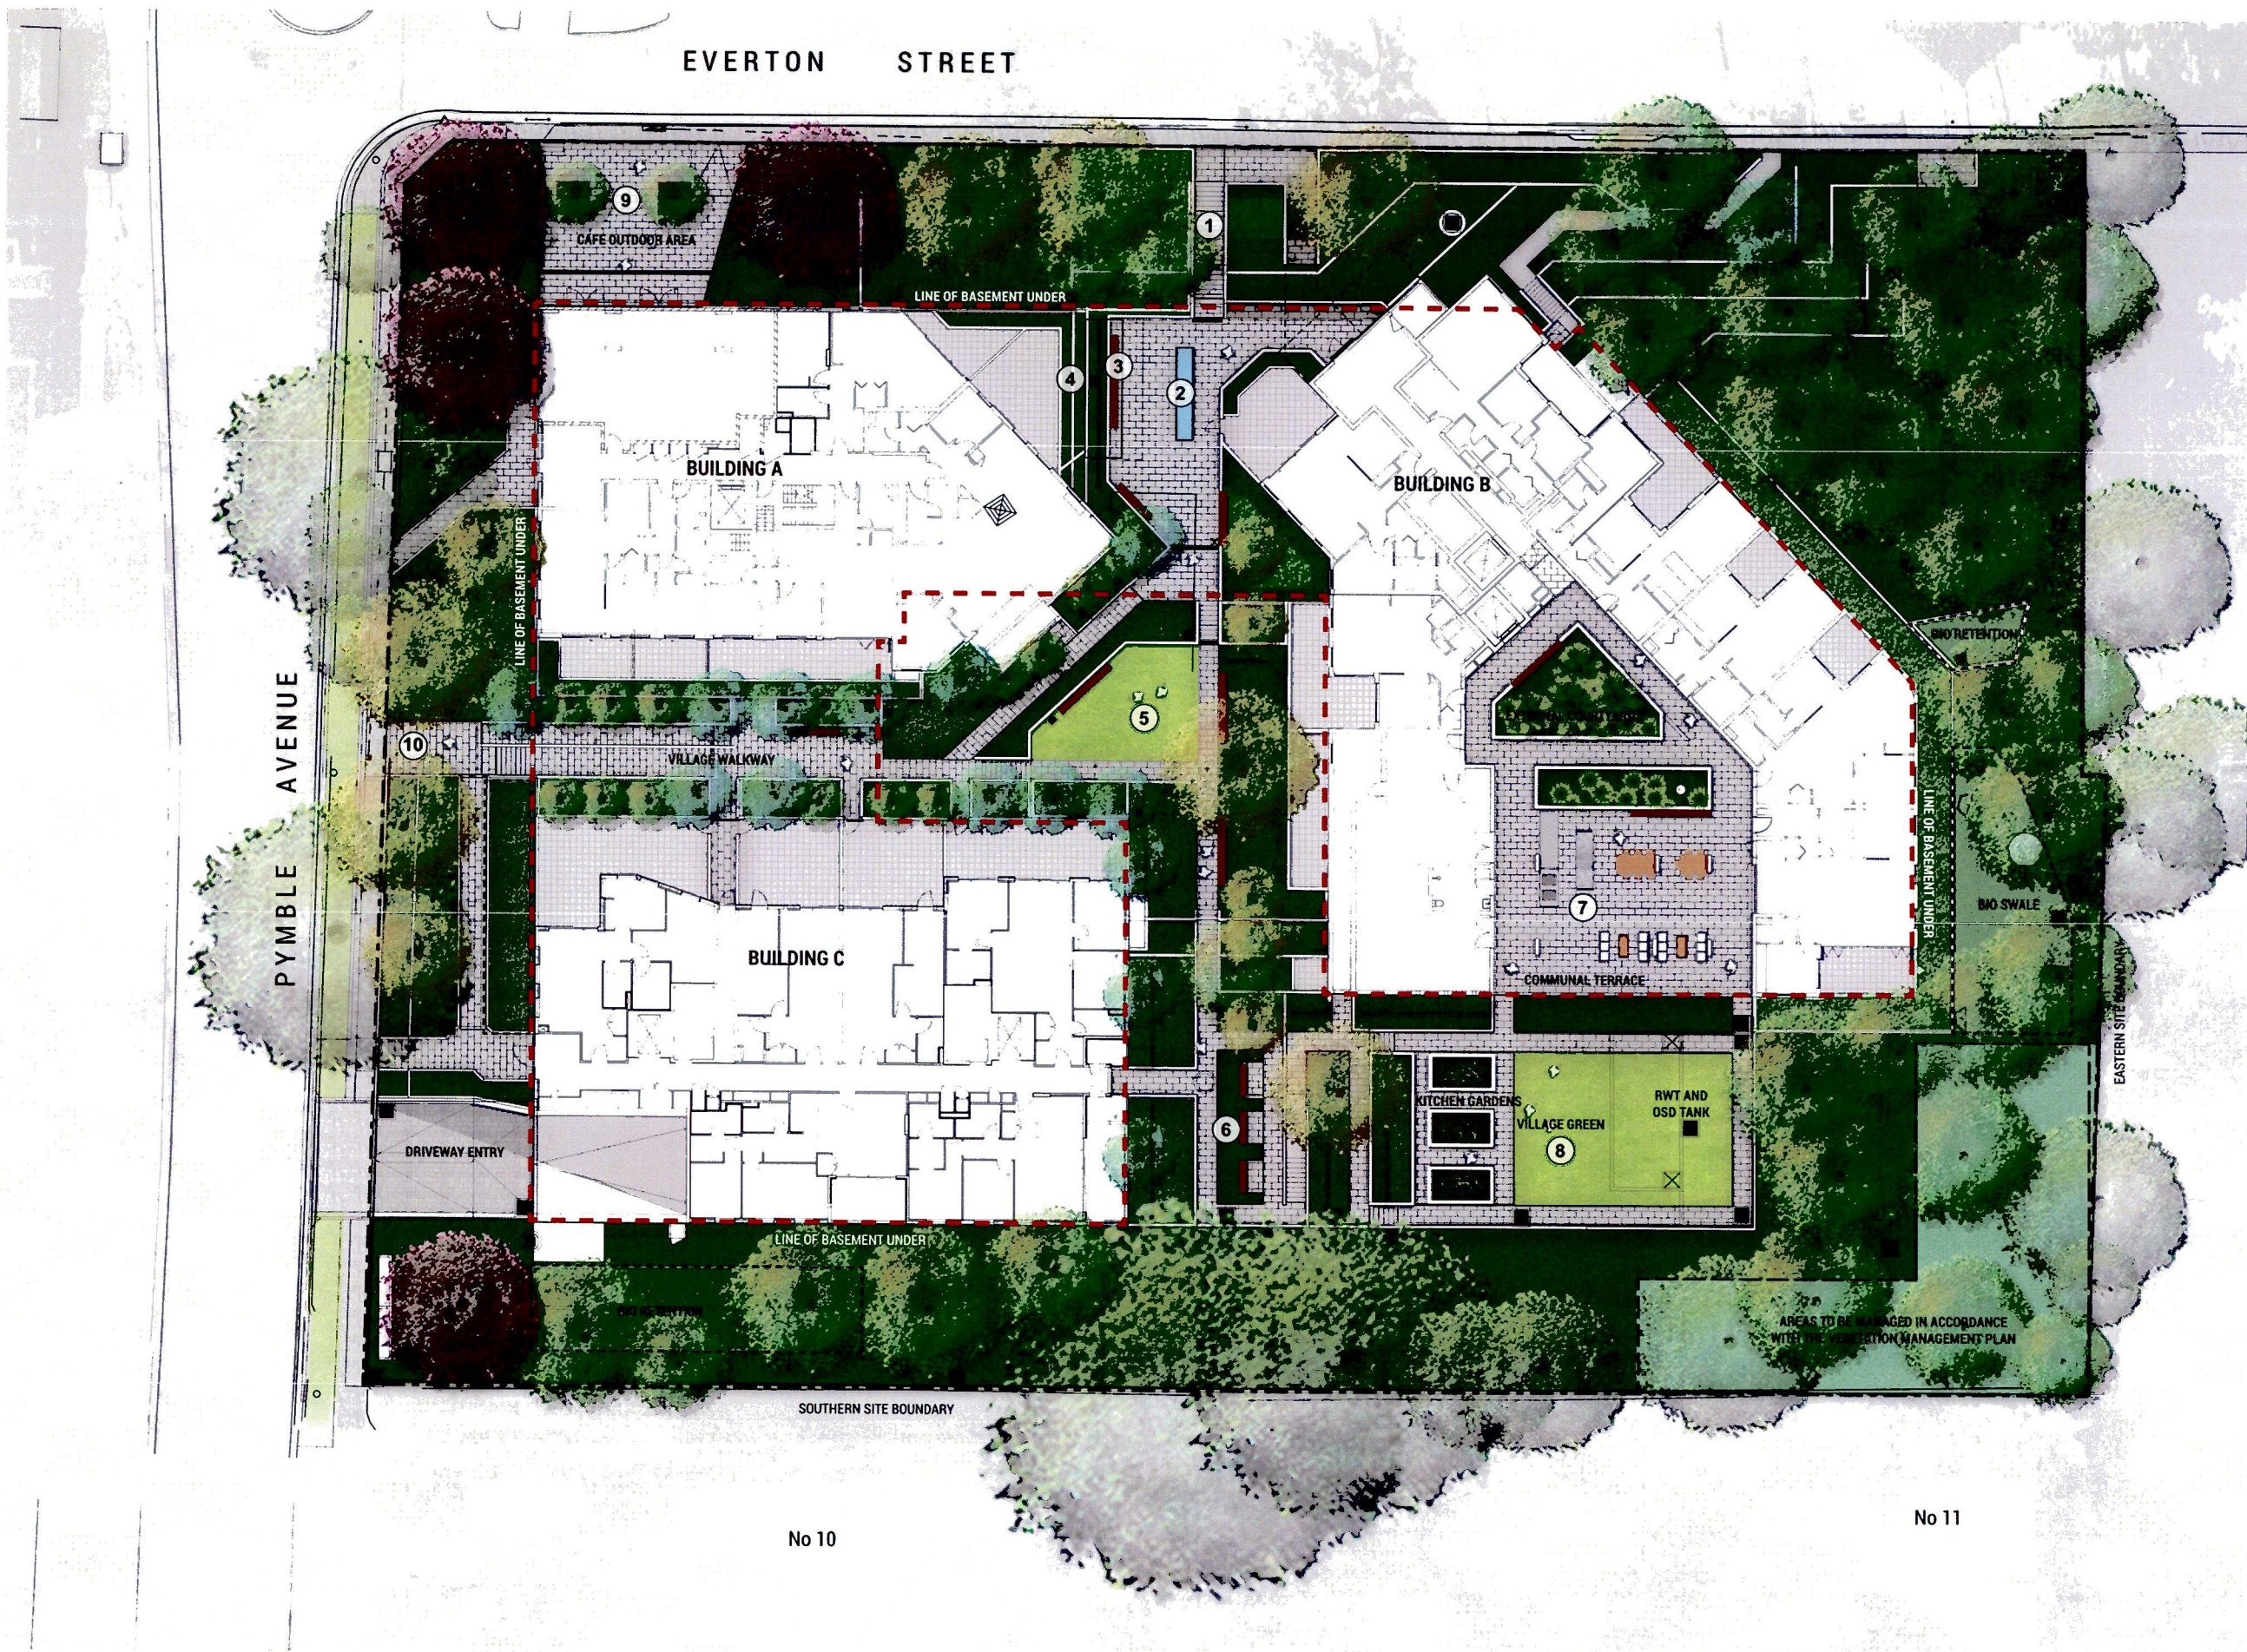


LEGEND

- 1 Everton Street entry
- 2 Water feature
- 3 Arbor with climbers
- 4 Planter boxes
- 5 Central courtyard
- 6 Belvedere
- 7 Communal BBQ Area
- 8 Village green with synthetic turf and kitchen gardens
- 9 Alternative cafe entry to Everton street with proposed feature trees
- 10 Pymble avenue entry with feature tree accentuating access

Ku-ring-gai Council
23 SEP 2019
Received

EVERTON STREET

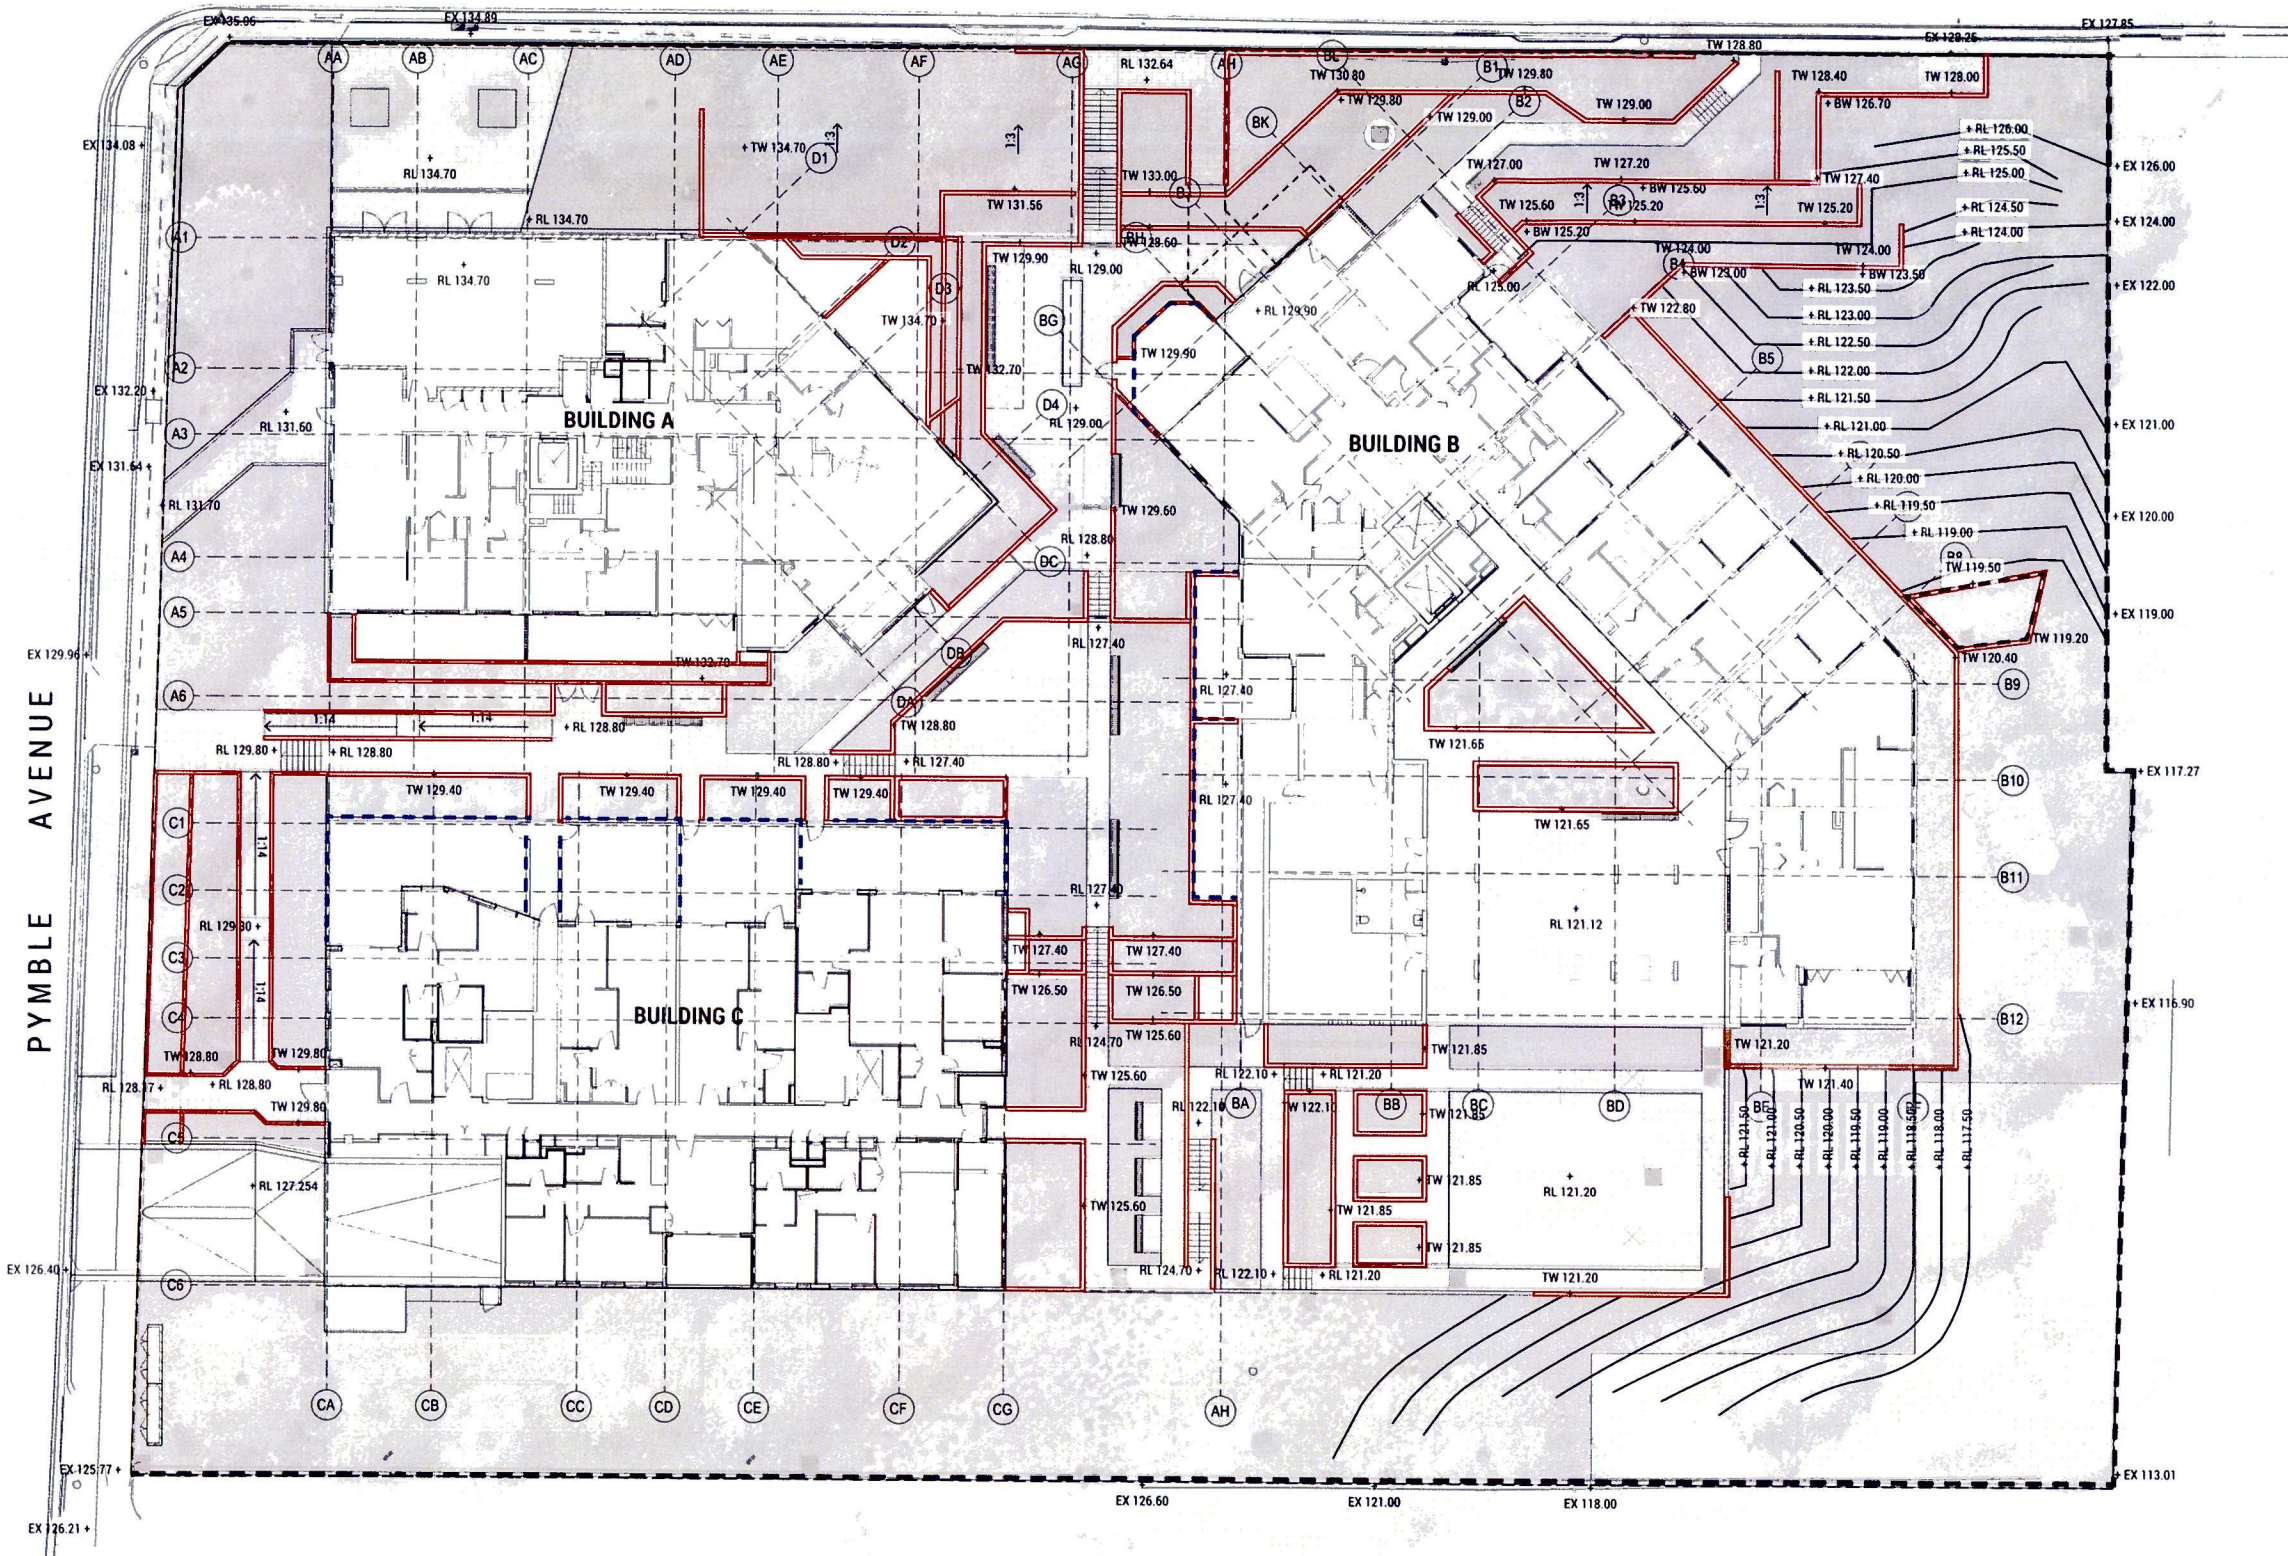

LEGEND

- EX Existing spot levels
- RL Proposed spot levels
- FFL Finished floor level
- TW Top of wall level
- BW Bottom of wall level
- 1:14 Grade (Fall direction)
- Concrete rendered retaining wall
- Concrete retaining wall with Sandstone cladding
- Privacy screen fence
- Site boundary security fence
- 1500mm high pool fence around Bio-retention
- 500mm proposed contour lines

Ku-ring-gai Council

23 SEP 2019

Received

No 10

No 11

Landscape Architect

GROUND INK

Suite 201, 75 Archer St, Chatswood NSW 2067 Ph. (02) 9411 3279
www.groundink.com.au ABN 55 163 025 456 ACN 163 025 456

Client

GROWTHBUILT
BUILDING ON GROWTH

Level 9, 100 William St,
Sydney, NSW 2000
Ph. (02) 9212 7811
www.growthbuilt.com.au

Architect

D K O

119 Redfern Street, Redfern NSW 2016
Ph. (02) 9344 4500
https://www.dko.com.au

Engineer

ADG

Suite 1301, Level 13, 20 Berry Street
North Sydney NSW 2060
Ph. (02) 8908 5400
https://www.adg.com

Note

Verify all dimensions on site before commencing work. Report all discrepancies to Landscape Architect prior to construction. Figured dimensions to be taken in preference to scaled drawings. All work is to conform to relevant Australian standards and other codes as applicable. Location of underground services to be proven on site and protected if necessary prior to construction. Dial before you dig. Plant species and quantities shown are indicative only and are subject to change based on future project requirements.


Issue	Date	Description	Drawn	Checked
A	12/12/18	For Construction Certificate	CJ	RL
B	10/07/19	Section 4.55	ML	RL
C	15/08/19	For Construction	ML	RL
D	09/09/19	For Approval	ML	RL
E	23/09/19	For Approval	ML	RL

Drawing Title

LEVELS, FENCES & WALLS PLAN

Date	Job Number	Drawn	Checked	Drawing Number
23-Sep-19	20180316	ML	RL	LCC-02
Project				
2-8 Pymble Avenue				
Pymble NSW				
Scale				
1:200 / A1				
0 2 4 6m				
Rev				
E				

EVERTON STREET

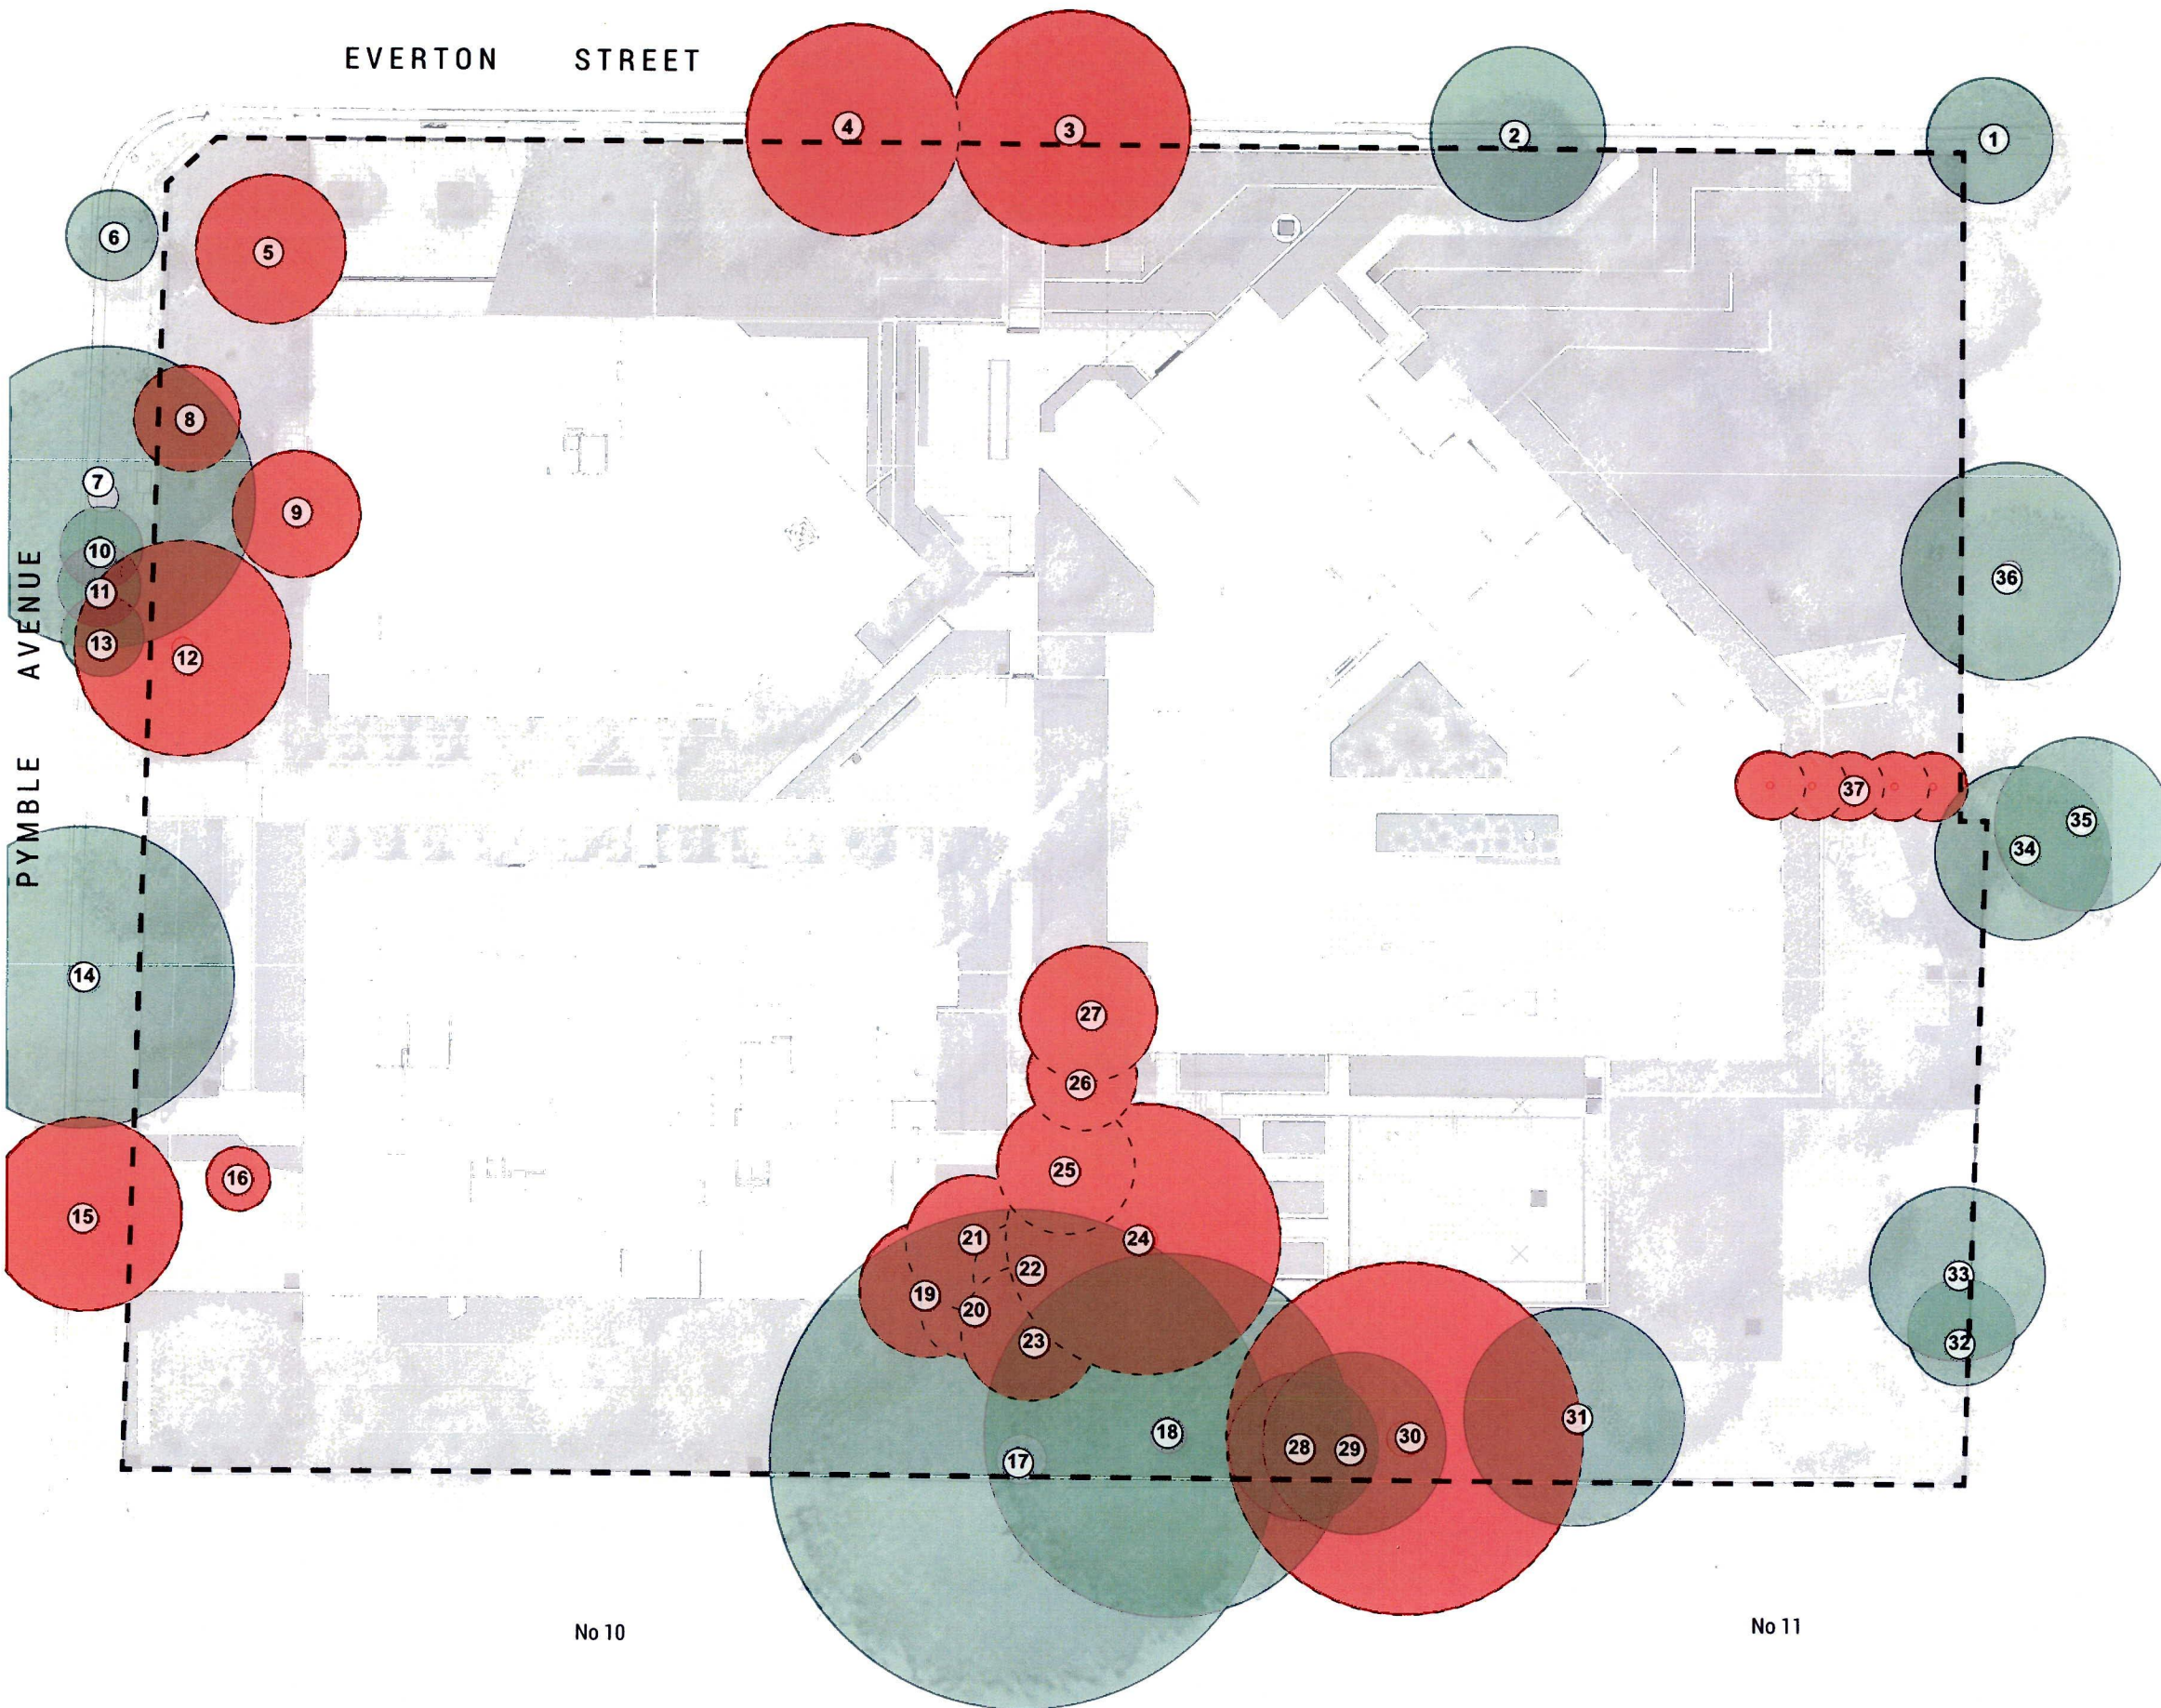


EXISTING TREE SCHEDULE


ID	BOTANICAL NAME	COMMON NAME	EXISTING HEIGHT*	PROPOSED ACTION
1	<i>Syzygium paniculatum</i>	Magenta Lilly Pilly	10m	Retain
2	<i>Eucalyptus racemosa</i>	Scribbly Gum	15m	Retain
3	<i>Corymbia citriodora</i>	Lemon-scented Gum	14m	Remove
4	<i>Jacaranda mimosifolia</i>	Jacaranda	10m	Remove
5	<i>Cedrus deodara</i>	Deodar Cedar	12m	Remove
6	<i>Tristanopsis laurina</i>	Water Gum	6m	Retain
7	<i>Melaleuca quinquenervia</i>	Broad-leaved Paperbark	8m	Retain
8	<i>Callistemon viminalis</i>	Weeping Bottlebrush	7m	Remove
9	<i>Melaleuca armillaris</i>	Bracelet Honey-Myrtle	5m	Remove
10	<i>Melaleuca quinquenervia</i>	Broad-leaved Paperbark	10m	Retain
11	<i>Melaleuca quinquenervia</i>	Broad-leaved Paperbark	12m	Retain
12	<i>Picea pungens</i>	Blue spruce	10m	Remove
13	<i>Liquidambar styraciflua</i>	Sweet Gum	8m	Retain
14	<i>Lophostemon confertus</i>	Brushbox	12m	Retain
15	<i>Lophostemon confertus</i>	Brushbox	12m	Remove
16	<i>Magnolia grandiflora</i>	Southern Magnolia	3m	Remove
17	<i>Cinnamomum camphora</i>	Camphor Laurel	25m	Retain
18	<i>Syzygium paniculatum</i>	Magenta Lilly Pilly	20m	Retain
19	<i>Brachychiton acerifolius</i>	Illawarra Flame Tree	16m	Remove
20	<i>Syzygium jambos</i>	Rose Apple	12m	Remove
21	<i>Syzygium jambos</i>	Rose Apple	8m	Remove
22	<i>Grevillea robusta</i>	Silky Oak	30m	Remove
23	<i>Grevillea robusta</i>	Silky Oak	30m	Remove
24	<i>Jacaranda mimosifolia</i>	Jacaranda	18m	Remove
25	<i>Syzygium jambos</i>	Rose Apple	8m	Remove
26	<i>Jacaranda mimosifolia</i>	Jacaranda	10m	Remove
27	<i>Brachychiton acerifolius</i>	Illawarra Flame Tree	10m	Remove
28	<i>Celtis sinensis</i>	Chinese Hackberry	10m	Retain
29	<i>Acer negundo</i>	Box elder	8m	Retain
30	<i>Jacaranda mimosifolia</i>	Jacaranda	14m	Remove
31	<i>Cedrus deodara</i>	Deodar Cedar	22m	Retain
32	<i>Corymbia maculata</i>	Spotted Gum	12m	Retain
33	<i>Corymbia maculata</i>	Spotted Gum	18m	Retain
34	<i>Cedrus deodara</i>	Deodar Cedar	22m	Retain
35	<i>Grevillea robusta</i>	Silky Oak	24m	Retain
36	<i>Cedrus deodara</i>	Deodar Cedar	26m	Retain
37	<i>Sx Cupressus Leylandii</i> Leighton's Green	Leighton's Green Conifer	8m	Remove

* Note: Existing tree heights sourced from Arboricultural Impact Assessment prepared by ADVANCED TREESCAPE CONSULTING dated 27.04.2015

LEGEND

 

Existing tree to be retained

 

Existing tree to be removed

Ku-ring-gai Council
23 SEP 2019
Received

Landscape Architect
GROUND INK
Suite 201, 75 Archer St, Chatswood NSW 2067 Ph. (02) 9411 3279
www.groundink.com.au ABN 55 163 025 456 ACN 163 025 456
© Ground Ink Pty Ltd this design and drawing is protected by copyright

Client
GROWTHBUILT
BUILDING ON GROWTH
Level 9, 100 William St,
Sydney, NSW 2000
Ph. (02) 9212 7811
www.growthbuilt.com.au

Architect
D K O
119 Redfern Street, Redfern NSW 2016
Ph. (02) 8346 4500
https://www.dko.com.au

Engineer
ADG
Suite 1301, Level 13, 20 Berry Street
North Sydney NSW 2060
Ph. (02) 8908 5400
https://www.adgce.com

Note


Verify all dimensions on site before commencing work. Report all discrepancies to Landscape Architect prior to construction. Figured dimensions to be taken in preference to scaled drawings. All work is to conform to relevant Australian standards and other codes as applicable. Location of underground services to be proven on site and protected if necessary prior to construction. Dial before you dig. Plant species and quantities shown are indicative only and are subject to change based on future project requirements.

Issue	Date	Description	Drawn	Checked
A	12.12.18	For Construction Certificate	CJ	RL
B	10.07.19	Section 4.55	ML	RL
C	15.08.19	For Construction	ML	RL
D	09.09.19	For Approval	ML	RL
E	23.09.19	For Approval	ML	RL


Drawing Title

EXISTING TREE
PLAN

Date	Job Number	Drawn	Checked	Drawing Number
23-Sep-19	20180316	ML	RL	LCC-03
Project 2-8 Pymble Avenue Pymble NSW				
Scale 1:200 / A1 0 2 4 6m				
Rev E				North

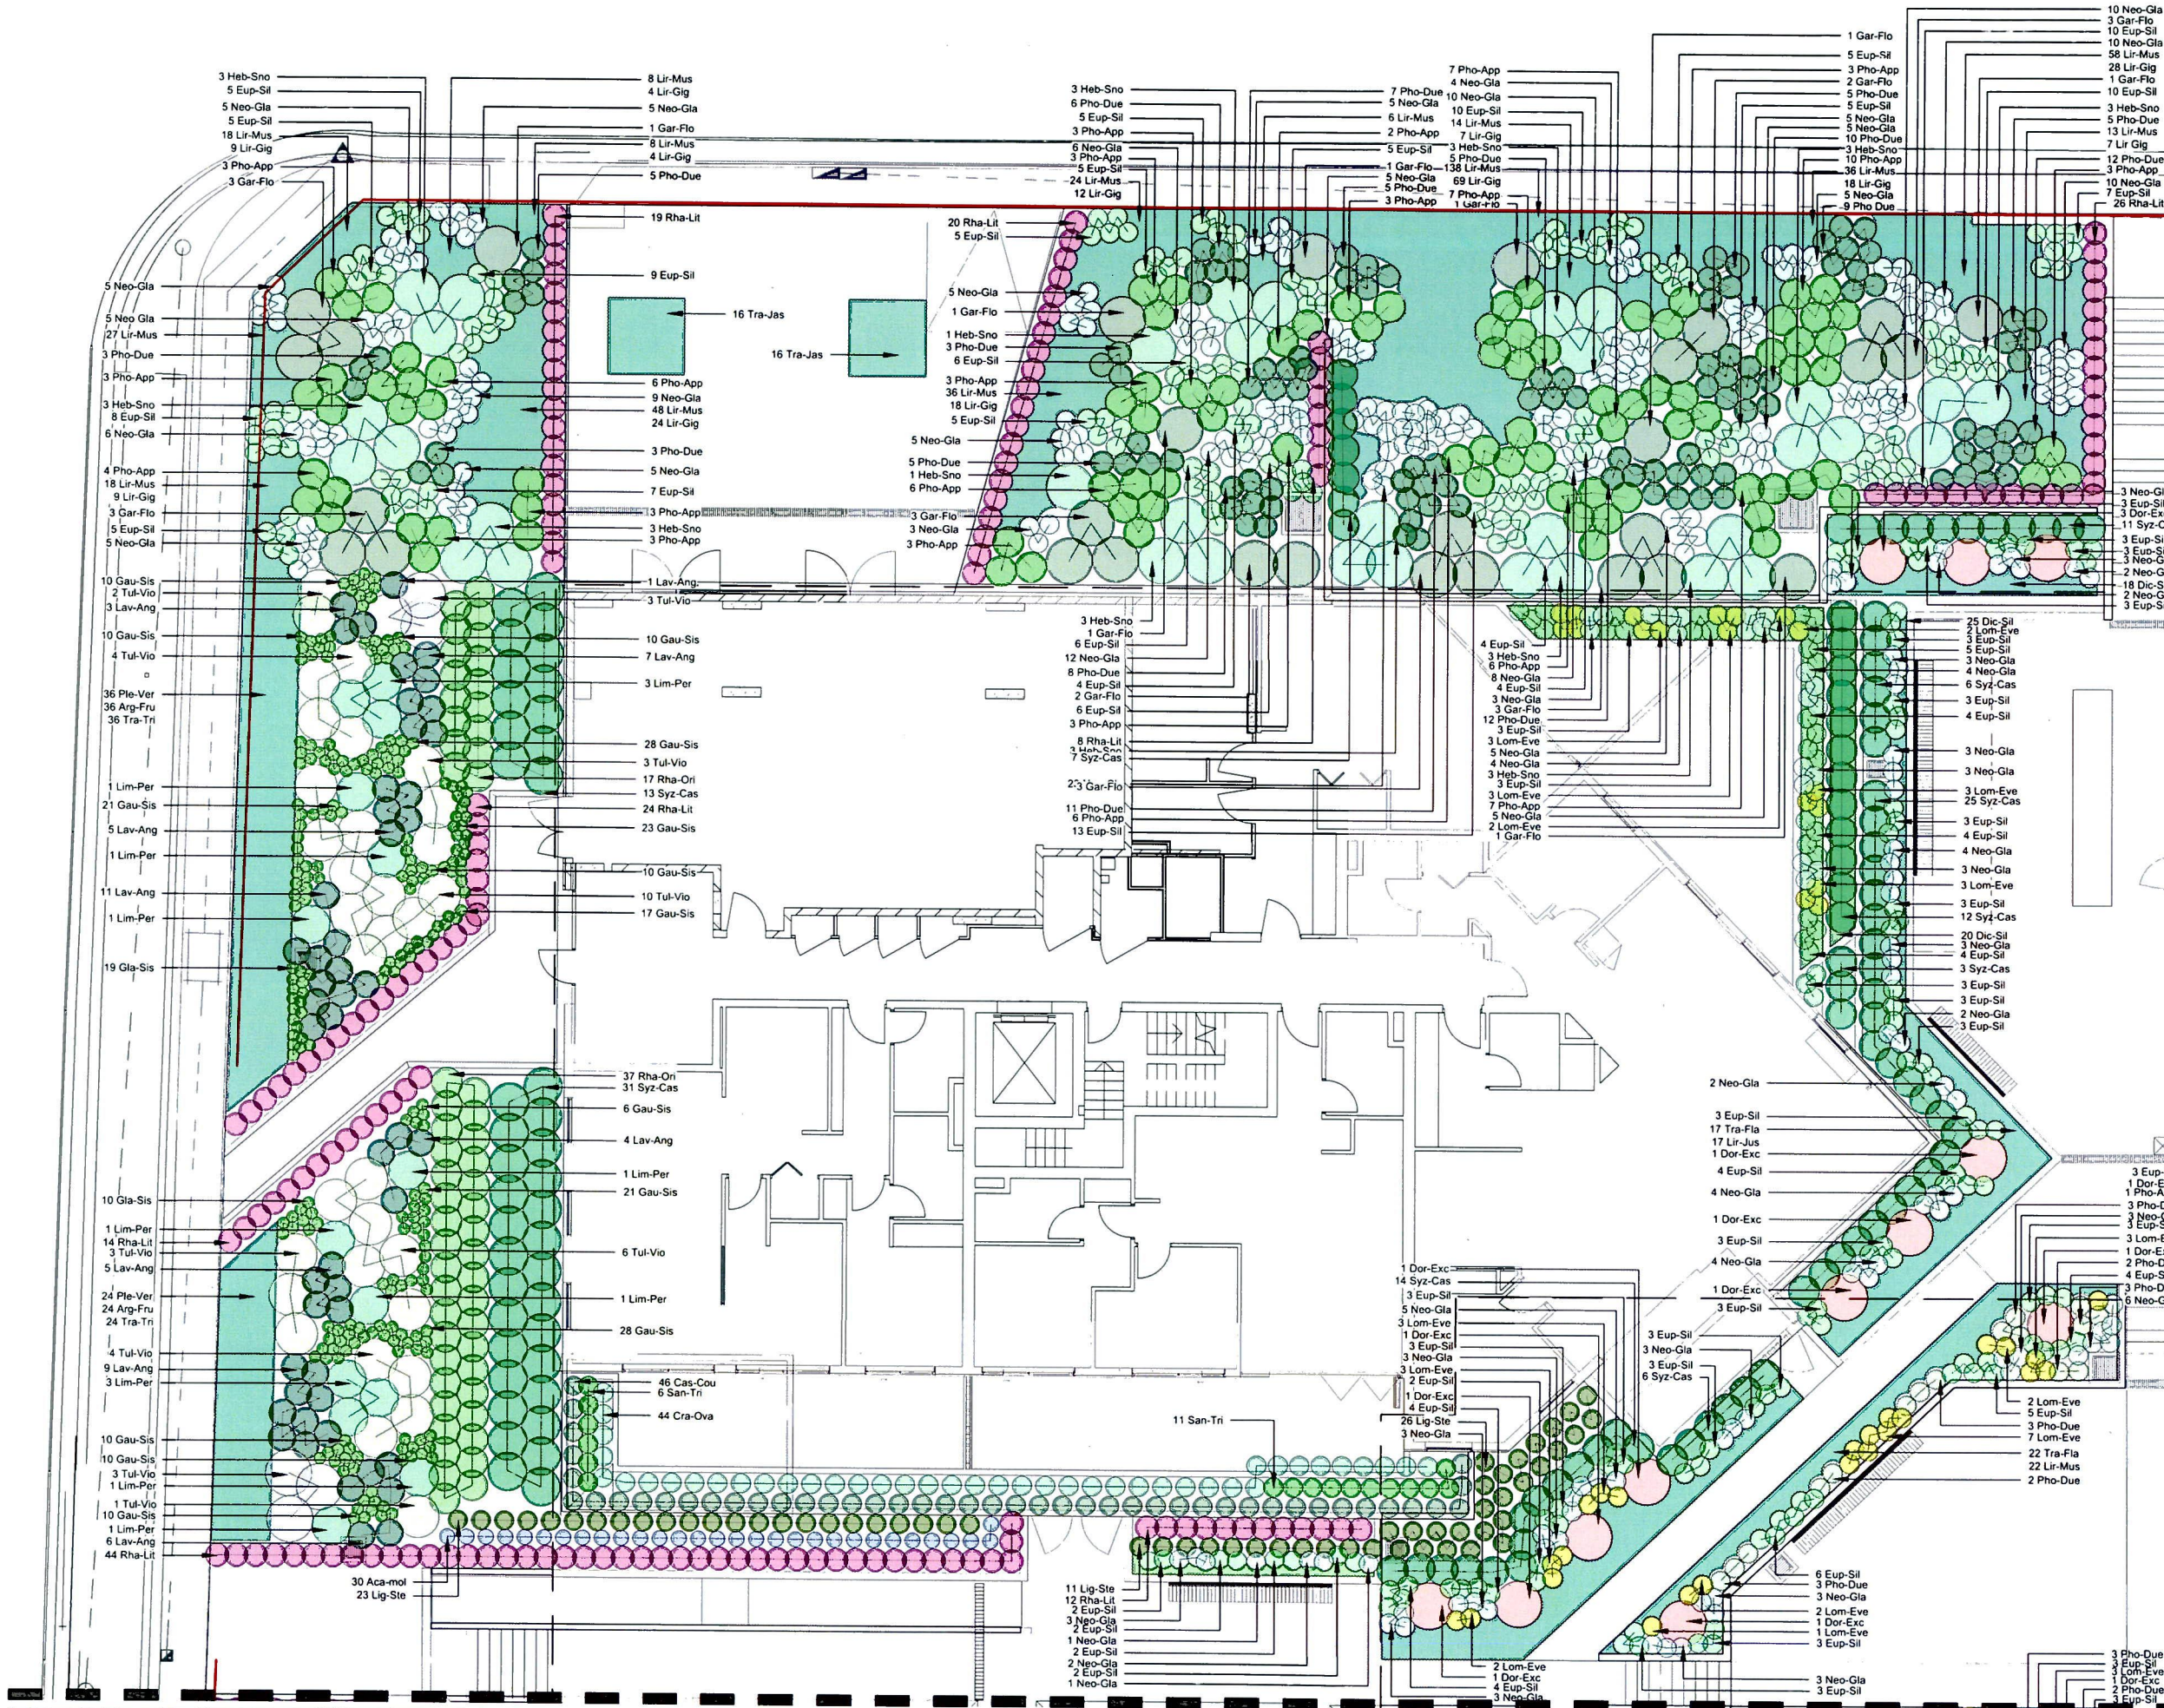

KEY PLAN

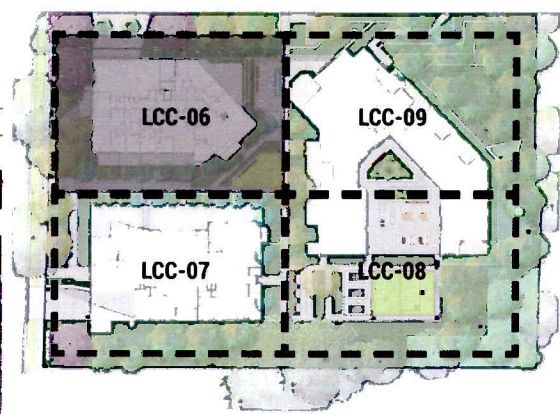

REFER TO LCC-09


REFER TO LCC-07

Ku-ring-gai Council
23 SEP 2019
Received

Landscape Architect GROUND INK Suite 201, 75 Archer St, Chatswood NSW 2067 Ph. (02) 9411 3279 www.groundink.com.au ABN 55 163 025 456 ACN 163 025 456 © Ground Ink Pty Ltd This design and drawing is protected by copyright.	Client GROWTHBUILT BUILDING ON GROWTH Level 9, 100 William St, Sydney NSW 2009 Ph. (02) 9212 7811 www.growthbuilt.com.au	Architect DKO 119 Redfern Street, Redfern NSW 2016 Ph. (02) 8344 4500 https://www.dko.com.au	Engineer ADG Suite 1301, Level 13, 20 Berry Street North Sydney NSW 2060 Ph. (02) 8968 5400 https://www.adgco.com	Note Verify all dimensions on site before commencing work. Report all discrepancies to Landscape Architect prior to construction. Figured dimensions to be taken in preference to scaled drawings. All work is to conform to relevant Australian standards and other codes as applicable. Location of underground services to be proven on site and protected if necessary prior to construction. Dial before you dig. Plant species and quantities shown are indicative only and are subject to change based on future project requirements.	<table border="1"><thead><tr><th>Issue</th><th>Date</th><th>Description</th><th>Drawn</th><th>Checked</th></tr></thead><tbody><tr><td>A</td><td>12.12.18</td><td>For Construction Certificate</td><td>CJ</td><td>RL</td></tr><tr><td>B</td><td>10.07.19</td><td>Section 4.55</td><td>ML</td><td>RL</td></tr><tr><td>C</td><td>15.08.19</td><td>For Construction</td><td>ML</td><td>RL</td></tr><tr><td>D</td><td>09.09.19</td><td>For Approval</td><td>ML</td><td>RL</td></tr><tr><td>E</td><td>23.09.19</td><td>For Approval</td><td>ML</td><td>RL</td></tr></tbody></table>	Issue	Date	Description	Drawn	Checked	A	12.12.18	For Construction Certificate	CJ	RL	B	10.07.19	Section 4.55	ML	RL	C	15.08.19	For Construction	ML	RL	D	09.09.19	For Approval	ML	RL	E	23.09.19	For Approval	ML	RL	<table border="1"><thead><tr><th colspan="5">Drawing Title</th></tr><tr><th>Date</th><th>Job Number</th><th>Drawn</th><th>Checked</th><th>Drawing Number</th></tr></thead><tbody><tr><td>23-Sep-19</td><td>20180316</td><td>ML</td><td>RL</td><td>LCC-06</td></tr><tr><td colspan="5">Project</td></tr><tr><td colspan="5">2-8 Pymble Avenue</td></tr><tr><td colspan="5">Pymble NSW</td></tr><tr><td colspan="5">Scale</td></tr><tr><td colspan="5">1:100 / A1</td></tr><tr><td>0</td><td>1</td><td>2</td><td>3</td><td>4</td></tr><tr><td colspan="5">5m</td></tr><tr><td colspan="5">Rev</td></tr><tr><td colspan="5">E</td></tr></tbody></table>	Drawing Title					Date	Job Number	Drawn	Checked	Drawing Number	23-Sep-19	20180316	ML	RL	LCC-06	Project					2-8 Pymble Avenue					Pymble NSW					Scale					1:100 / A1					0	1	2	3	4	5m					Rev					E				
Issue	Date	Description	Drawn	Checked	
A	12.12.18	For Construction Certificate	CJ	RL	
B	10.07.19	Section 4.55	ML	RL	
C	15.08.19	For Construction	ML	RL	
D	09.09.19	For Approval	ML	RL	
E	23.09.19	For Approval	ML	RL	
Drawing Title	
Date	Job Number	Drawn	Checked	Drawing Number	
23-Sep-19	20180316	ML	RL	LCC-06	
Project	
2-8 Pymble Avenue	
Pymble NSW	
Scale	
1:100 / A1	
0	1	2	3	4	
5m	
Rev	
E	

DETAILED PLANTING
PLAN 1

KEY PLAN

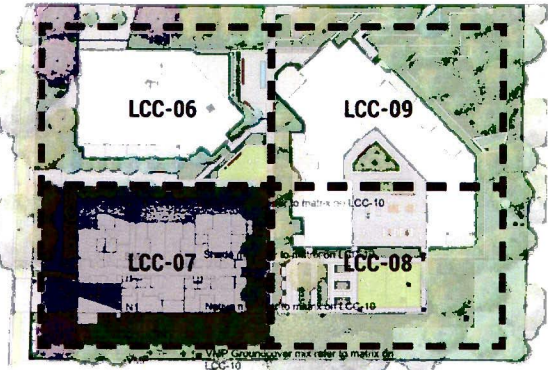


Note: Refer to Plant Matrix and Planting schedule on LCC-10

LEGEND

- B1 Bio-retention refer to matrix on LCC-10
- SMN Shade mix refer to matrix on LCC-10
- N1 Native mix refer to matrix on LCC-10
- VMP VMP Groundcover mix refer to matrix on LCC-10

Note: Refer to Plant Matrix and Planting schedule on LCC-10

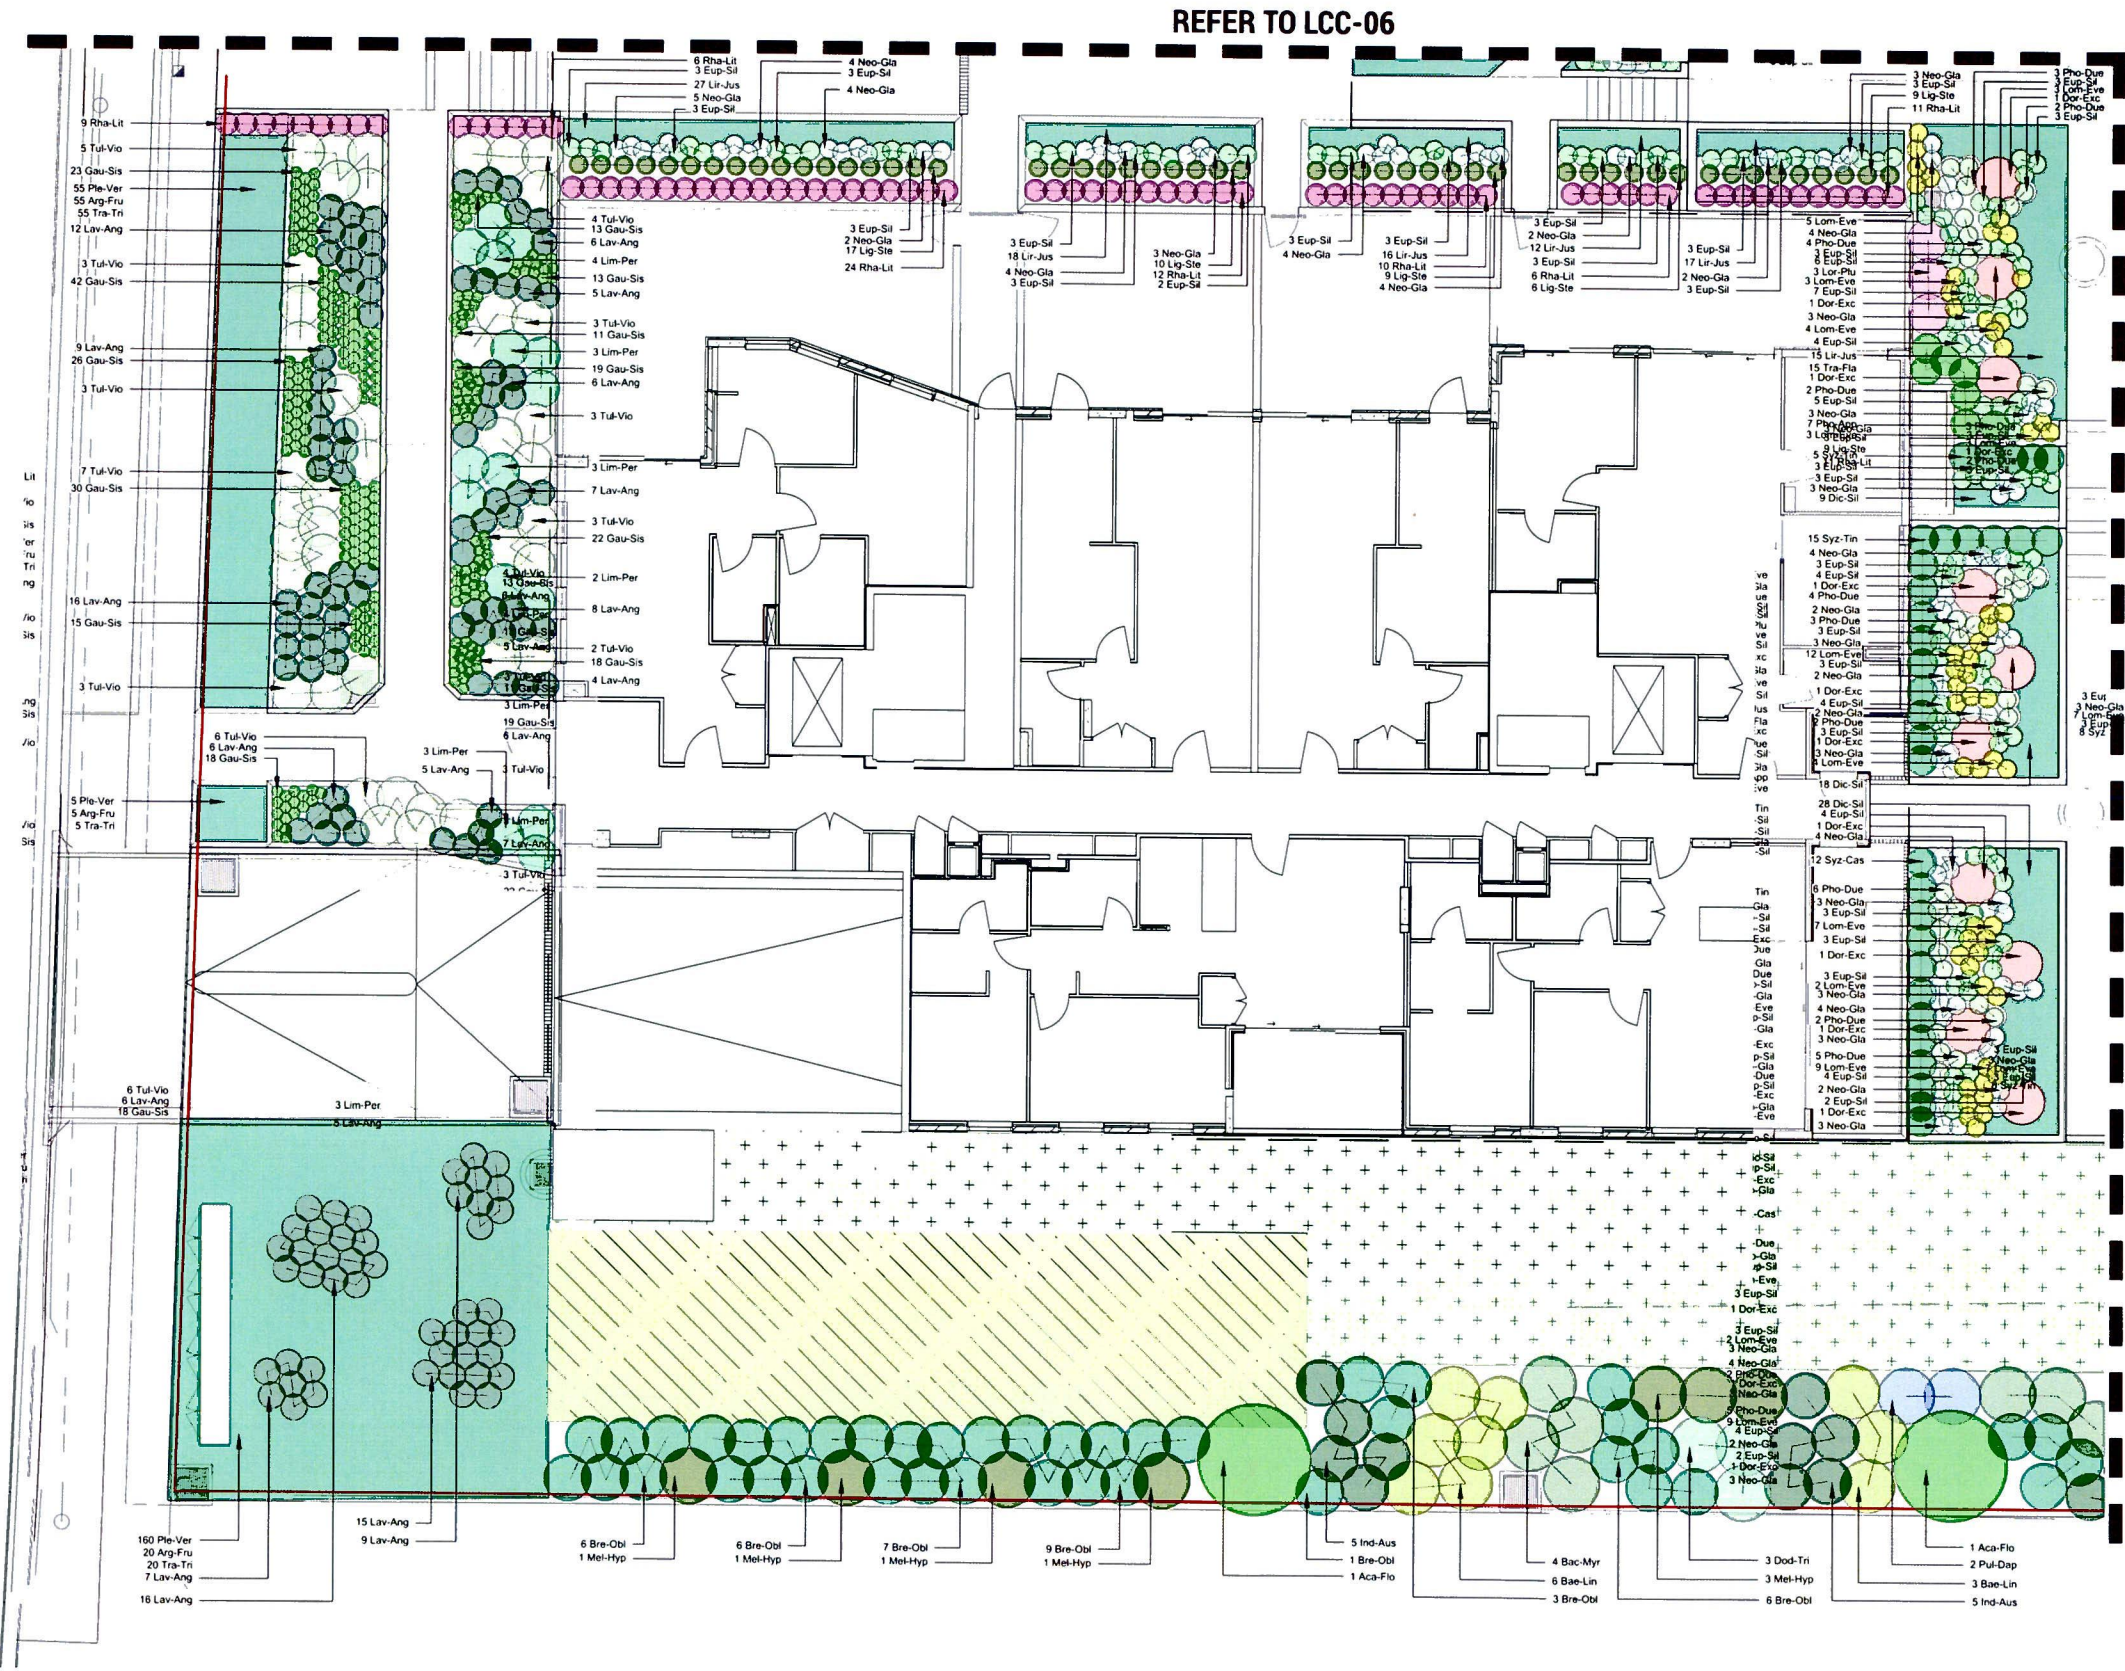

Ku-ring-gai Council
23 SEP 2019
Received

Landscape Architect

GROUND INK

Suite 201, 75 Archer St, Chatswood NSW 2067 Ph. (02) 9411 3279
www.groundink.com.au ABN 55 163 025 456 ACN 163 025 456
© Ground Ink Pty Ltd This design and drawing is protected by copyright.

Client

GROWTHBUILT
BUILDING ON GROWTH

Level 9, 100 William St,
Sydney NSW 2000
Ph. (02) 9212 7811
www.growthbuilt.com.au

Architect

DKO

119 Redfern Street, Redfern NSW 2016
Ph. (02) 9346 4500
https://www.dko.com.au

Engineer

ADG

Suite 1301, Level 13, 20 Berry Street,
North Sydney NSW 2060
Ph. (02) 8908 5400
www.adg.com.au

Note

Verify all dimensions on site before commencing work. Report all discrepancies to Landscape Architect prior to construction. Figured dimensions to be taken in preference to scaled drawings.

All work is to conform to relevant Australian standards and other codes as applicable.

Location of underground services to be proven on site and protected if necessary prior to construction. Dial before you dig.

Plant species and quantities shown are indicative only and are subject to change based on future project requirements.


Issue	Date	Description	Drawn	Checked
A	12.12.18	For Construction Certificate	CI	RL
B	10.07.19	Section 4.55	ML	RL
C	15.08.19	For Construction	ML	RL
D	09.09.19	For Approval	ML	RL
E	23.09.19	For Approval	ML	RL

Drawing Title

**DETAILED PLANTING
PLAN 2**

Date	Job Number	Drawn	Checked	Drawing Number
23-Sep-19	20180316	ML	RL	LCC-07
Project	2-8 Pymble Avenue			North
	Pymble NSW			
Scale	1:100 / A1			Rev
0	1 2 3 4 5m			E

KEY PLAN

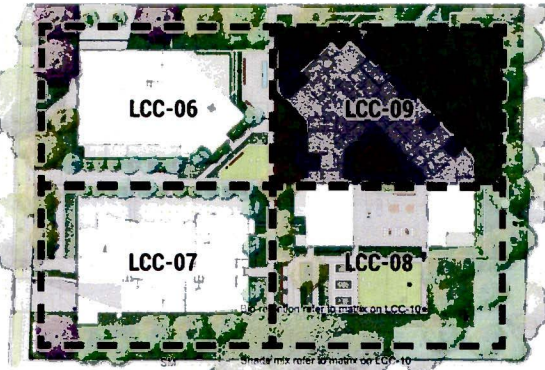


N1 Native mix refer to matrix on LCC-10

VMP VMP Groundcover mix refer to matrix on LCC-10

LEGEND

- B1 Bio-retention refer to matrix on LCC-10
- SM Shade mix refer to matrix on LCC-10
- N1 Native mix refer to matrix on LCC-10
- VMP VMP Groundcover mix refer to matrix on LCC-10

Note: Refer to Plant Matrix and Planting schedule on LCC-10

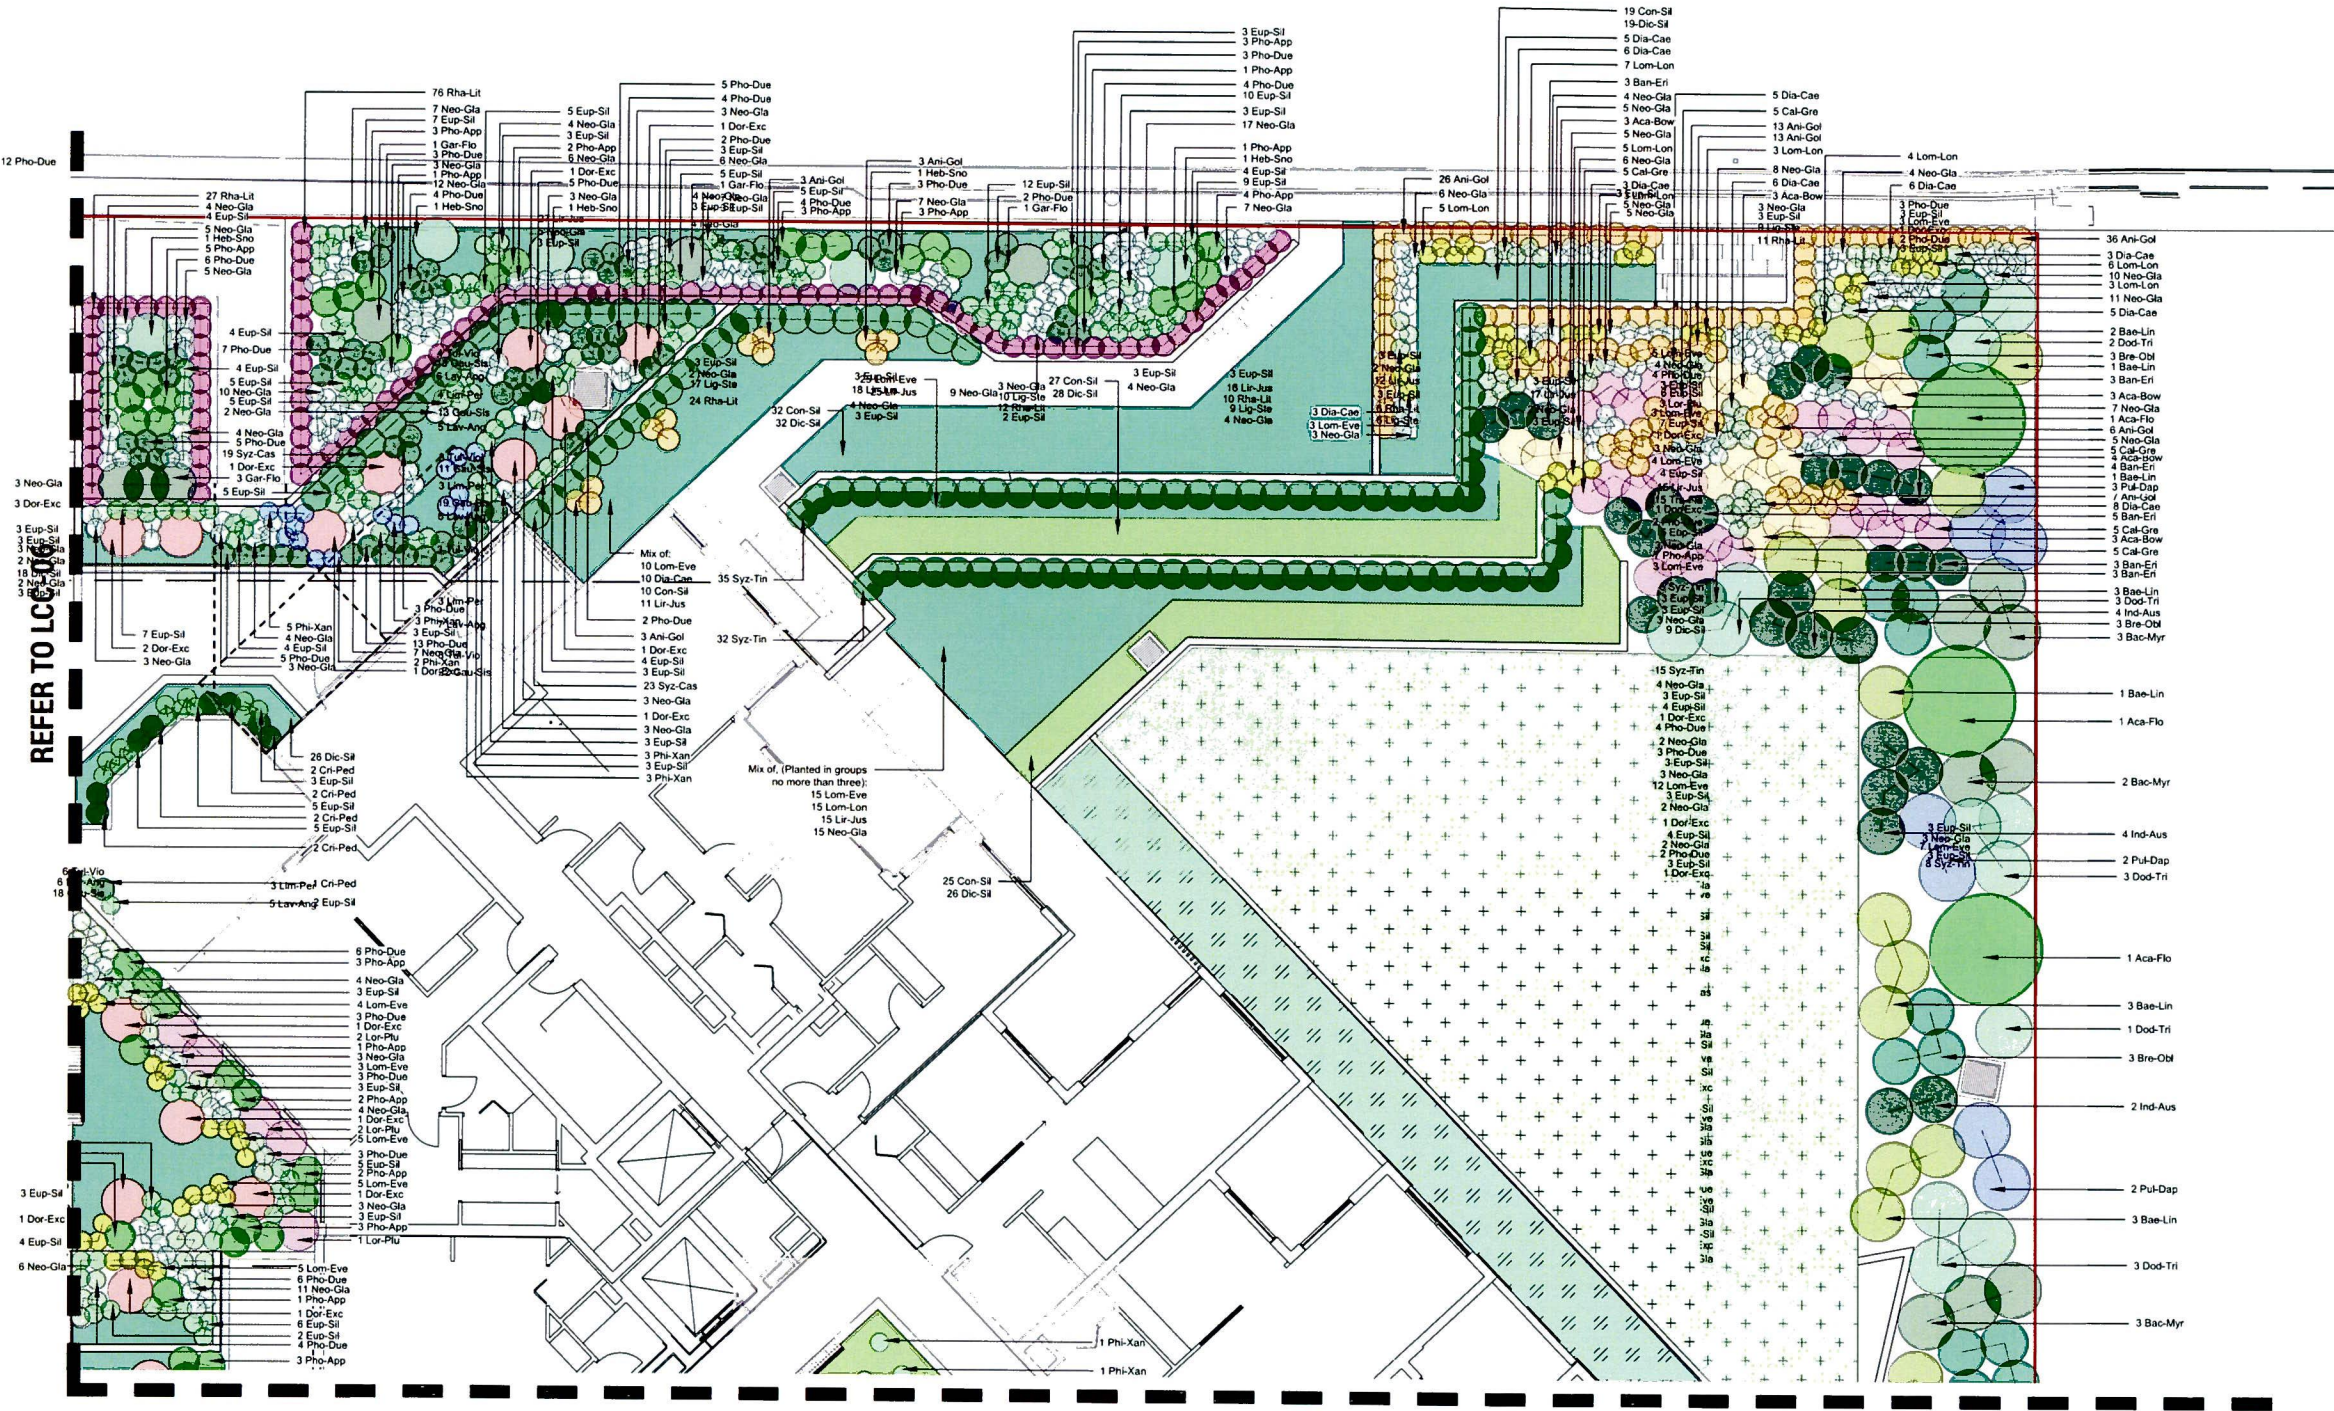

REFER TO LCC-08

Ku-ring-gai Council
23 SEP 2019
Received

Landscape Architect

GROUND INK

Suite 201, 75 Archer St, Chatswood NSW 2067 Ph. (02) 9411 3279
www.groundink.com.au ABN 55 163 025 456 ACN 163 025 456

© Ground Ink Pty Ltd this design and drawing is protected by copyright.

Client

GROWTHBUILT
BUILDING ON GROWTH

Level 9, 100 William St,
Sydney, NSW 2009
Ph. (02) 9212 7811
www.growthbuilt.com.au

6 Bre-Obi
1 Mel-Hyp

Architect

DKO

119 Redfern Street, Redfern NSW 2016
Ph. (02) 8344 4444
https://www.dko.com.au

1 Bre-Obi
1 Mel-Hyp

Engineer

ADG

Suite 1301, Level 13, 20 Berry Street
North Sydney NSW 2060
Ph. (02) 8908 5400
www.adgca.com

1 Bre-Obi
1 Mel-Hyp

Note

Verify all dimensions on site before commencing work. Report all discrepancies to Landscape Architect prior to construction. Figured dimensions to be taken in preference to scaled drawings.

All work is to conform to relevant Australian standards and other codes as applicable.

Location of underground services to be proven on site and protected if necessary prior to construction. Dial before you dig.


Plant species and quantities shown are indicative only and are subject to change based on future project requirements.

Issue	Date	Description	Drawn	Checked
A	12.12.18	For Construction Certificate	CJ	RL
B	10.07.19	Section 4.55	ML	RL
C	15.08.19	For Construction	ML	RL
D	09.09.19	For Approval	ML	RL
E	23.09.19	For Approval	ML	RL

Drawing Title

**DETAILED PLANTING
PLAN 4**


Date	Job Number	Drawn	Checked	Drawing Number
23-Sep-19	20180316	ML	RL	LCC-09
Project	2-8 Pymble Avenue			North
	Pymble NSW			
Scale	1:100 / A1			Rev
0 1 2 3 4 5m				E

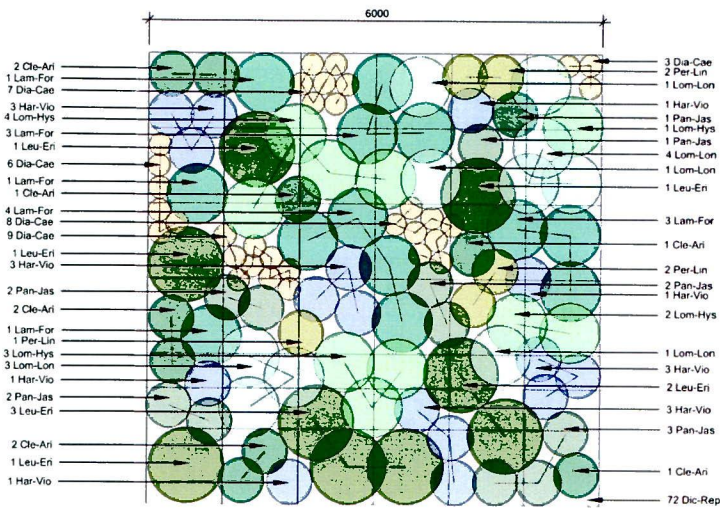

1 PLANT MATRIX 1 - NATIVE PLANT MIX

TYPICAL PLAN


1: 10 / A1

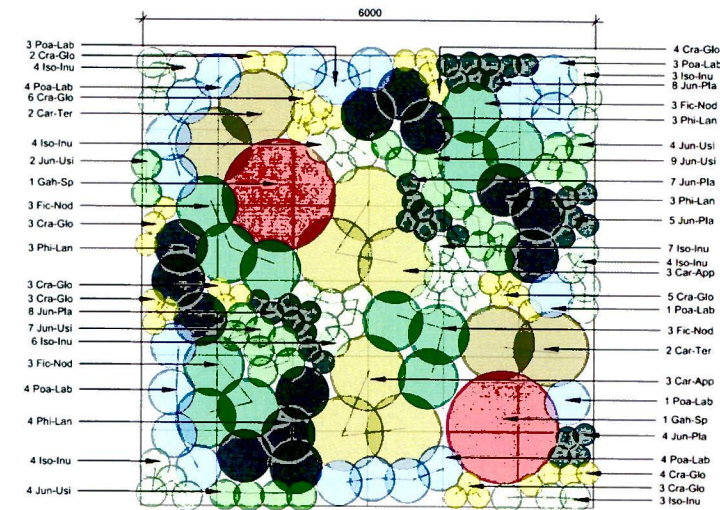

2 PLANT MATRIX 2 - BIORETENTION MIX

TYPICAL PLAN


1: 10 / A1

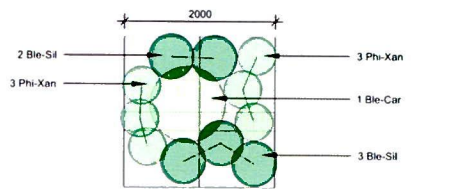

3 PLANT MATRIX 3 - SHADE MIX

TYPICAL PLAN

1: 10 / A1

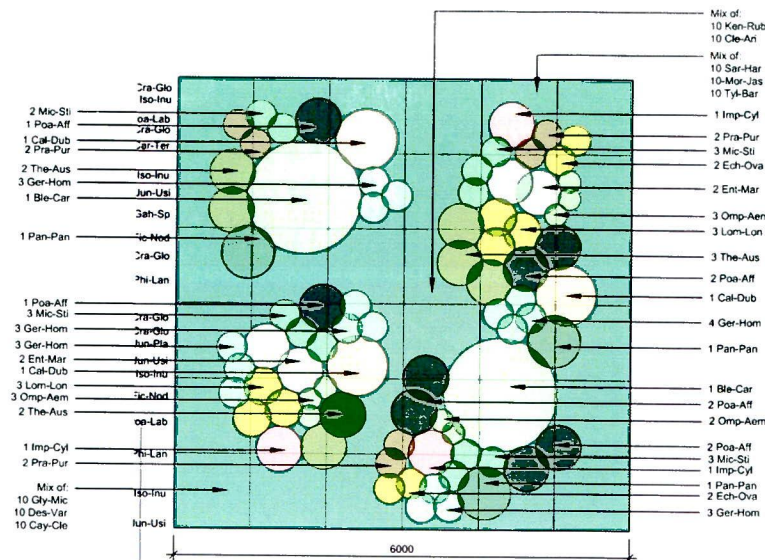

4 PLANT MATRIX 4 - VMP MIX

TYPICAL PLAN

1: 10 / A1

Code	Botanical Name	Common Name	Native	Mature Height	Size	Centres	Quantity
Bio Retention Mix 1							
Car-App	Carex appressa	Tall Sedge	✓	1.2m	140mm	400mm	96
Car-Ter	Carex tereticaulis	Rush Sedge	✓	0.7m	140mm	400mm	64
Cra-Glo	Craspedia globosa	Billy Buttons	✓	1m	140mm	400mm	528
Fic-Nod	Ficinia nodosa	Knobby Club-rush	✓	1m	140mm	400mm	192
Gah-Sp	Gahnia sp.	Copperleaf	✓	2m	140mm	400mm	32
Iso-Inu	Isolepis inudata	Swamp Club-rush	✓	0.5m	140mm	400mm	560
Jun-Pla	Juncus planifolius	Broadleaf Rush	✓	0.5m	140mm	400mm	512
Jun-Usi	Juncus usitatus	Common Rush	✓	1.2m	140mm	400mm	416
Phi-Lan	Philydrium lanuginosum	Woolly Waterlilies	✓	0.7m	140mm	400mm	208
Poa-Lab	Poa labillardieri	Tussock Grass	✓	1m	140mm	400mm	320

Code	Botanical Name	Common Name	Native	Mature Height	Install	Centres	Quantity
Shrubs							
Aca-Bow	Acacia 'Bower Beauty'	River Wattle	✓	1m	200mm	400mm	16
Aca-Flo	Acacia floribunda	Sydney Golden Wattle	✓	8m	200mm	400mm	13
Aca-Mol	Acanthus mollis	Oyster plant	✓	1.5m	200mm	400mm	30
Aca-Spi	Acanthus spinosus	Spiny Bear's Breech	✓	1.5m	200mm	400mm	30
Arg-Fru	Argyranthemum frutescens	Marguerite Daisy	✓	0.9m	200mm	2/m2	140
Bac-Myr	Backhousia myrtifolia	Cinnamon Myrtle	✓	3m	200mm	400mm	23
Bae-Lin	Baeckea linifolia	Flax-leaf Heath Myrtle	✓	2m	200mm	400mm	33
Ban-Lit	Banksia ericifolia	Heath-leaved Banksia	✓	2m	200mm	400mm	21
Ble-Car	Blechnum cartilagineum	Gristle Fern	✓	1.5m	140mm	400mm	28
Ble-Sil	Blechnum 'Silver Lady'	-	✓	1m	200mm	400mm	167
Bre-Obl	Breynia oblongifolia	Coffee bush	✓	3m	140mm	400mm	98
Bur-Spi	Bursaria spinosa	Sweet Bursaria	✓	4m	200mm	400mm	4
Cal-Gre	Callistemon 'Great Balls of Fire'	Bottlebrush	✓	3m	200mm	400mm	25
Cle-Ari	Clematis aristata	Wild Clematis	✓	6m	140mm	400mm	724
Cra-Ova	Crassula ovata 'Gollum'	Jade Plant	✓	0.4m	200mm	550mm	44
Cri-Ped	Crinum pedunculatum	Swamp Lily	✓	3m	300mm	400mm	9
Dod-Tri	Dodonaea triquetra	Hop bush	✓	3m	200mm	400mm	20
Dor-Exc	Doryanthes excelsa	Gymea Lily	✓	3m	300mm	400mm	40
Ech-Can	Echium candicans	Pride of Madeira	✓	1.5m	200mm	400mm	12
Eup-Sil	Euphorbia 'Silver Swan'	Wilcott	✓	0.5m	200mm	400mm	584
Gar-Flo	Gardenia florida	Cape Jasmine	✓	1m	140mm	400mm	36
Gau-Sis	Gaura 'Siskiyow Pink'	Beeblossom	✓	0.6m	200mm	400mm	494
Har-Vio	Hardenbergia violacea	False sarsapilla	✓	2m	140mm	400mm	1056
Heb-Sno	Hebe 'Snowdrift'	Shrubby Veronica	✓	1.5m	200mm	400mm	40
Ind-Aus	Indigofera australis	Australian Indigo	✓	2m	140mm	400mm	42
Lam-For	Lambertia formosa	Mountain devil	✓	2m	200mm	400mm	858
Lav-Ang	Lavandula angustifolia	English Lavender	✓	0.9m	200mm	400mm	183

Code	Botanical Name	Common Name	Native	Mature Height	Install	Centres	Quantity
Shrubs							
Leu-Eri	Leucopogon ericoides	Pink Beard Heath	✓	0.9m	200mm	400mm	594
Leu-Jun	Leucopogon juniperus	Prickly beard heath	✓	1m	200mm	400mm	20
Lig-Jap	Ligularia stenoccephala	Leopard Plant	✓	1m	200mm	400mm	250
Lim-Per	Limonium perezii	Perennial Statice	✓	0.6m	140mm	400mm	30
Lor-Plu	Loropetalum 'Plum Gorgeous'	-	✓	1.5m	300mm	400mm	17
Mel-Hyp	Melaleuca hypericifolia	Hillock Bush	✓	2m	200mm	400mm	10
Neo-Gla	Neomarrha glauca	Sprague	✓	0.5m	140mm	400mm	678
Per-Lin	Persoonia linearis	Narrow-leaved geebung	✓	3m	140mm	400mm	330
Pit-Rev	Pittosporum revolutum	Wild Yellow Jasmine	✓	3m	200mm	400mm	16
Phi-Xan	Phylodendron 'Xanadu'	Xanadu	✓	0.5m	200mm	400mm	238
Pho-App	Phormium 'Apple Green'	Apple Green Flax	✓	1m	200mm	400mm	168
Pho-Due	Phormium 'Duet'	Duet Flax	✓	0.6m	200mm	400mm	268
Ple-Ple	Plectranthus argentatus	Silver Spurflower	✓	1m	200mm	500mm	60
Pla-For	Platylabium formosum	Handsome Flat Pea	✓	1.2m	200mm	400mm	22
Pol-Sam	Polyscias sambucifolia	Elderberry Panax	✓	3m	200mm	500mm	4
Pul-Dap	Pultenaea daphnoides	Narrow-leaved bush pea	✓	2m	140mm	400mm	27
Rha-Lit	Rhaphiolepis 'Little Bliss'	Indian Hawthorn	✓	1m	300mm	500mm	338
Rha-Ori	Rhaphiolepis 'Oriental Pearl'	Indian Hawthorn	✓	1m	300mm	600mm	54
San-Tri	Sansevieria trifasciata	Snake Plant	✓	0.6m	200mm	500mm	17
Sig-Ori	Sigesbeckia orientalis	St Paul's Wort	✓	0.8m	200mm	400mm	34
Syz-Cas	Syzygium 'Cascade'	Cascade Lilly Pilly	✓	3m	300mm	800mm	182
Syz-Tin	Syzygium 'Tiny Trev'	Lilly Pilly	✓	1m	300mm	400mm	118
Tul-Vio	Tulbaghia violacea	Society Garlic	✓	0.5m	200mm	500mm	80
Zie-Smi	Zieria smithii	Sandfly Zieria	✓	2m	200mm	400mm	28
Grasses							
Ani-Gol	Anigozanthos 'Gold Velvet'	Kangaroo Paw	✓	0.6m	140mm	400mm	113
Cal-Dub	Calochlaena dubia	Rainbow Fern	✓	1.5m	140mm	400mm	39
Con-Sil	Conostylis 'Siversunrise'	Grey Cottonheads	✓	0.4m	140mm	400mm	113
Dia-Cae	Dianella caerulea	Tufted Lily	✓	0.6m	140mm	400mm	2238
Ech-Ova	Echinopogon ovatus	Forest Hedgehog Grass	✓	1.5m	140mm	400mm	53
Ent-Mar	Entolasia marginata	Bordered Panic Grass	✓	2m	140mm	400mm	53
Ger-Hom	Geranium homeanum	Northern Cranesbill	✓	0.7m	140mm	400mm	208
Imp-Cyl	Imperata cylindrica	Blady Grass	✓	1.2m	140mm	400mm	39
Lir-Gig	Liriope gigantea	Giant Lily Turf	✓	0.6m	140mm	400mm	202
Lir-Jus	Liriope 'Just Right'	Lilyturf	✓	0.5m	140mm	300mm	198
Lir-Mus	Liriope muscari	Lily Turf	✓	0.3m	140mm	400mm	474
Lom-Eve	Lomandra 'Evergreen Baby'	Basket Grass	✓	0.45m	140mm	400mm	205
Lom-Hys	Lomandra hystrix	Mat-rush	✓	1m	140mm	400mm	660
Lom-Lon	Lomandra longifolia	Spiny mat-rush	✓	1m	140mm	400mm	789
Mic-Sti	Microlaena stipoides	Weeping Grass	✓	0.7m	140mm	400mm	143
Opl-Aem	Oplismenus aemulus	Australian Basket Grass	✓	0.3m	140mm	400mm	104
Poa-Aff	Poa affinis	Tussock Grass	✓	0.6m	140mm	400mm	104
Pra-Pur	Pratia purpurascens	Whiteroot	✓	0.2m	140mm	400mm	78
The-Aus	Themeda australis	Kangaroo Grass	✓	1.5m	140mm	400mm	91
Groundcovers & Climbers							
Cas-Cou	Casuarina 'Cousin It'	Sheoak	✓	0.15m	200mm	600mm	46
Cay-Cle	Cayratia clematidea	Native Grape	✓	0.3m	140mm	400mm	130
Des-Var	Desmodium varians	Slender Tick Trefoil	✓	0.5m	140mm	400mm	130
Dic-Rep	Dichondra repens	Kidney Weed	✓	0.2m	140mm	400mm	4752
Dic-Sil	Dichondra 'Silver Falls'	-	✓	0.2m	140mm	400mm	292
Gar-Oso	Gardenia 'O So Fine'	-	✓	0.3m	200mm	400mm	116
Gly-Mic	Glycine microphylla	Small Leaf Glycine	✓	0.3m	140mm	400mm	130
Ken-Rub	Kennedia rubicunda	Dusky Coral Pea	✓	0.2m	140mm	400mm	130
Mor-Jas	Morinda jasminoides	Morinda	✓	0.1m	140mm	400mm	130
Pan-Pan	Pandorea pandorana	Wonga wonga vine	✓	2m	140mm	400mm	699
Ple-Ver	Plectranthus verticillatus	Swedish Ivy	✓	0.4m	140mm	2/m2	280
Sar-Har	Sarcopetalum harveyanum	Pearl Vine	✓	0.3m	140mm	400mm	130
Tra-Fla	Trachelospermum 'Flat Mat'	Star Jasmine	✓	0.2m	200mm	400mm	88
Tra-Jas	Trachelospermum jasminoides	Chinese star jasmine	✓	0.3m	140mm	400mm	84
Tra-Tri	Trachelospermum 'Tricolour'	Tricolour Jasmine	✓	0.3m	200mm	400mm	140
Tyl-Bar	Tylophora barbata	Bearded Tylophora	✓	0.2m	140mm	400mm	130

Kuring-gai Council
23 SEP 2019
Received

Note


Verify all dimensions on site before commencing work. Report all discrepancies to Landscape Architect prior to construction. Figure dimensions to be taken in preference to scaled drawings. All work is to conform to relevant Australian standards and other codes as applicable. Location of underground services to be proven on site and protected if necessary prior to construction. Dial before you dig. Plant species and quantities shown are indicative only and are subject to change based on future project requirements.

Issue	Date	Description	Drawn	Checked
A	12.12.18	For Construction Certificate	CI	RL
B	10.07.19	Section 4.55	ML	RL
C	15.08.19	For Construction	ML	RL
D	09.09.19	For Approval	ML	RL
E	23.09.19	For Approval	ML	RL

Drawing Title

PLANT MATRIX & PLANT SCHEDULE

Date	Job Number	Drawn	Checked	Drawing Number
23-Sep-19	20180316	ML	RL	LCC-10
Project				
2-8 Pymble Avenue Pymble NSW				
Scale				
NOT TO SCALE				
Rev				
E				

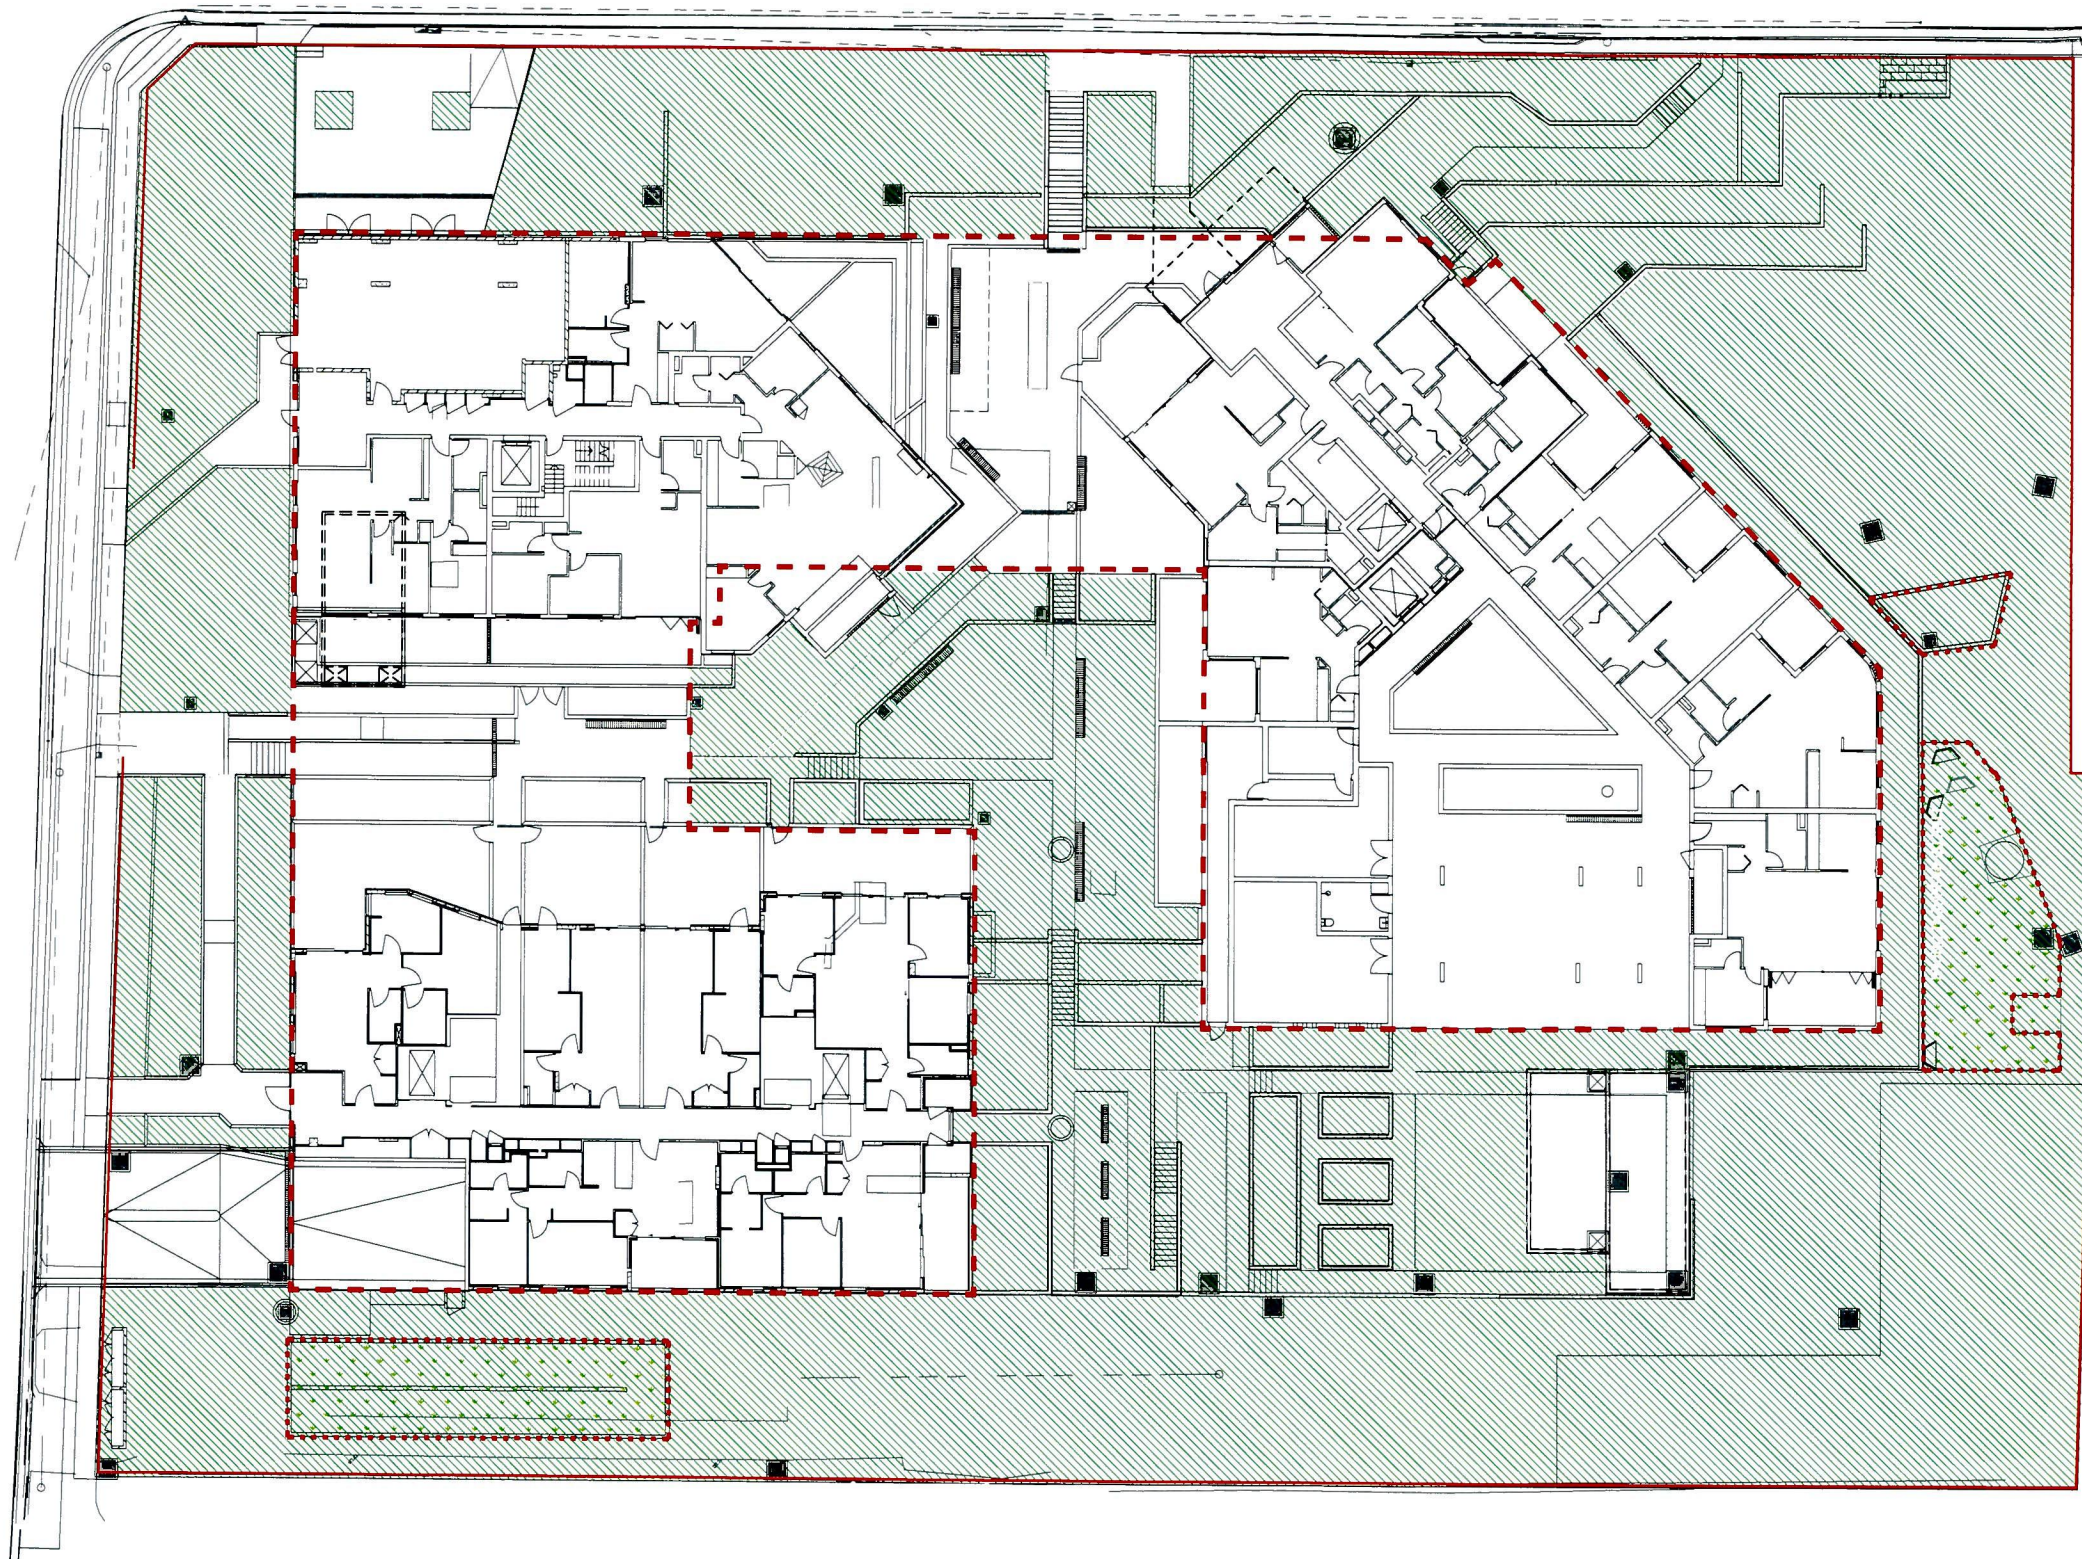

DEEP SOIL CALCULATIONS

Total site area = 7879m²

Required deep soil = 50%



Total deep soil area = 3910.7m² (50%)

Bio-retention and Bio-swale Area = 223.4m² (2.8%)

Line of Basement under

Ku-ring-gai Council
23 SEP 2019
Received

Landscape Architect

GROUND INK

Suite 201, 75 Archer St, Chatswood NSW 2067 Ph. (02) 9411 3279
www.groundink.com.au ABN 55 163 025 456 ACN 163 025 456
© Ground Ink Pty Ltd This design and drawing is protected by copyright.

Client

GROWTHBUILT
BUILDING ON GROWTH

Level 9, 100 William St,
Sydney, NSW 2009
Ph. (02) 9212 7811
www.growthbuilt.com.au

Architect

D K O

119 Redfern Street, Redfern NSW 2016
Ph. (02) 8346 4500
https://www.dko.com.au

Engineer

ADG

Suite 1301, Level 13, 20 Berry Street,
North Sydney NSW 2060
Ph. (02) 8908 5406
https://www.adgce.com

Note

Verify all dimensions on site before commencing work. Report all discrepancies to Landscape Architect prior to construction. Figured dimensions to be taken in preference to scaled drawings.
All work is to conform to relevant Australian standards and other codes as applicable.
Location of underground services to be proven on site and protected if necessary prior to construction. Dial before you dig.
Plant species and quantities shown are indicative only and are subject to change based on future project requirements.

Issue	Date	Description	Drawn	Checked
A	12.12.18	For Construction Certificate	CJ	RL
B	10.07.19	Section 4.55	ML	RL
C	15.08.19	For Construction	ML	RL
D	09.09.19	For Approval	ML	RL
E	23.09.19	For Approval	ML	RL

Drawing Title

**LANDSCAPE DEEP SOIL
PLAN**

Date	Job Number	Drawn	Checked	Drawing Number
23-Sep-19	20180316	ML	RL	LCC-11
Project				
2-8 Pymble Avenue				
Pymble NSW				
Scale				
1:200 / A1				
0 2 4 6m				
Rev				
E				