


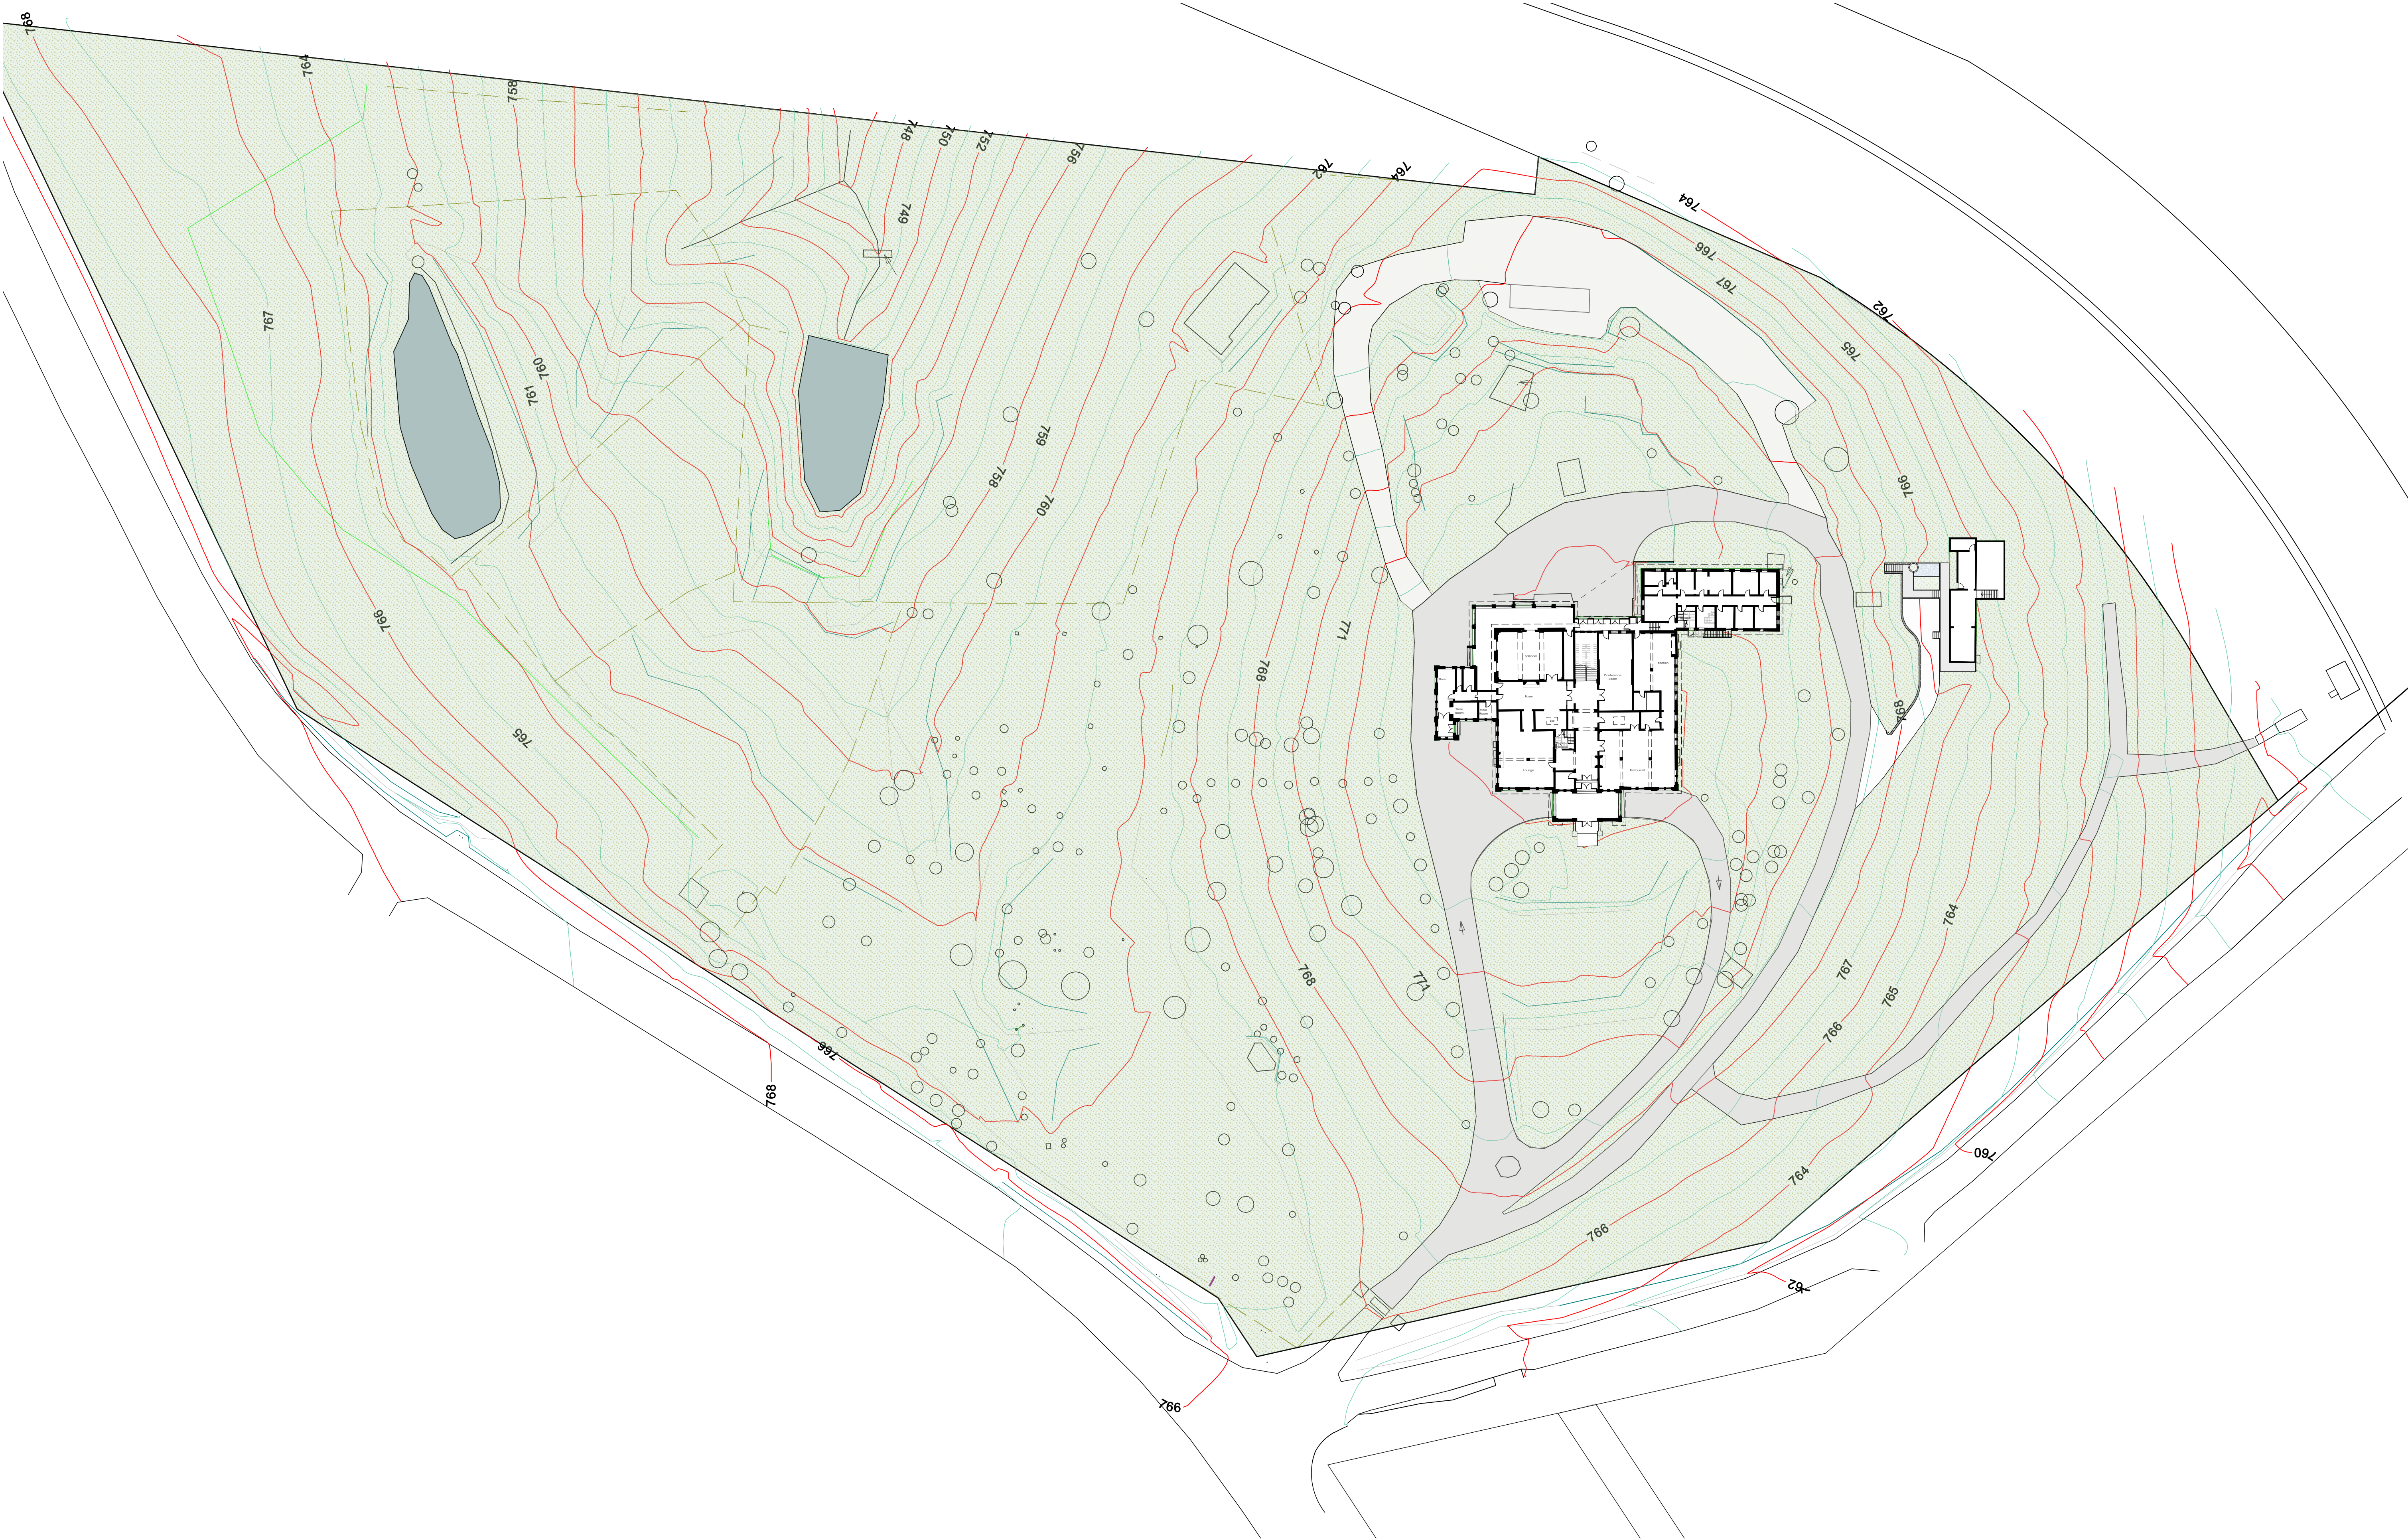


CLIENT
AEA Property

PROJECT NO.
18x015

ADDRESS
1 Fountandale Road

DRAWN BY
IP

CHECKED
GS

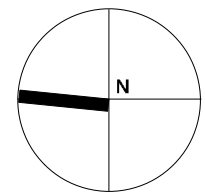

AMENDMENTS

REVISION	DATE	DESCRIPTION
----------	------	-------------

ISSUE

NO.	DATE	AMENDMENT	ISSUED TO / PURPOSE
-----	------	-----------	---------------------

TITLE
MASTERPLAN
(Existing)

SCALE
1:500 @ A1

TYPE	NUMBER	AMENDMENT
PURPOSE	1.01	
DA		



CLIENT
AEA Property

PROJECT NO.
18x015

DRAWN BY
IP

ADDRESS
1 Fountandale Road

CHECKED
GS

Any variation of these drawings requires written permission from X.PACE

X.PACE Registered Architect: Goran Stojanovic _registration No 694
ABN 88 079 781 570

Unit 201, 50 Marshall Street, Surry Hills NSW 2010

T 61.2.9358.1333 F 61.2.9358.1344 e-mail mail@xpace.com.au

© Copyright - All rights reserved. No part of this design to be altered or reproduced without written permission


AMENDMENTS		
REVISION	DATE	DESCRIPTION

ISSUE			
No.	DATE	AMEND/REV	ISSUED TO / PURPOSE

TITLE
MASTERPLAN
(Proposed)
SCALE
1:500 @ A1

TYPE	NUMBER	AMEND?
	1.01	
PURPOSE	PLOT DATE	
DA	Plot Date	

The Robertson Hotel

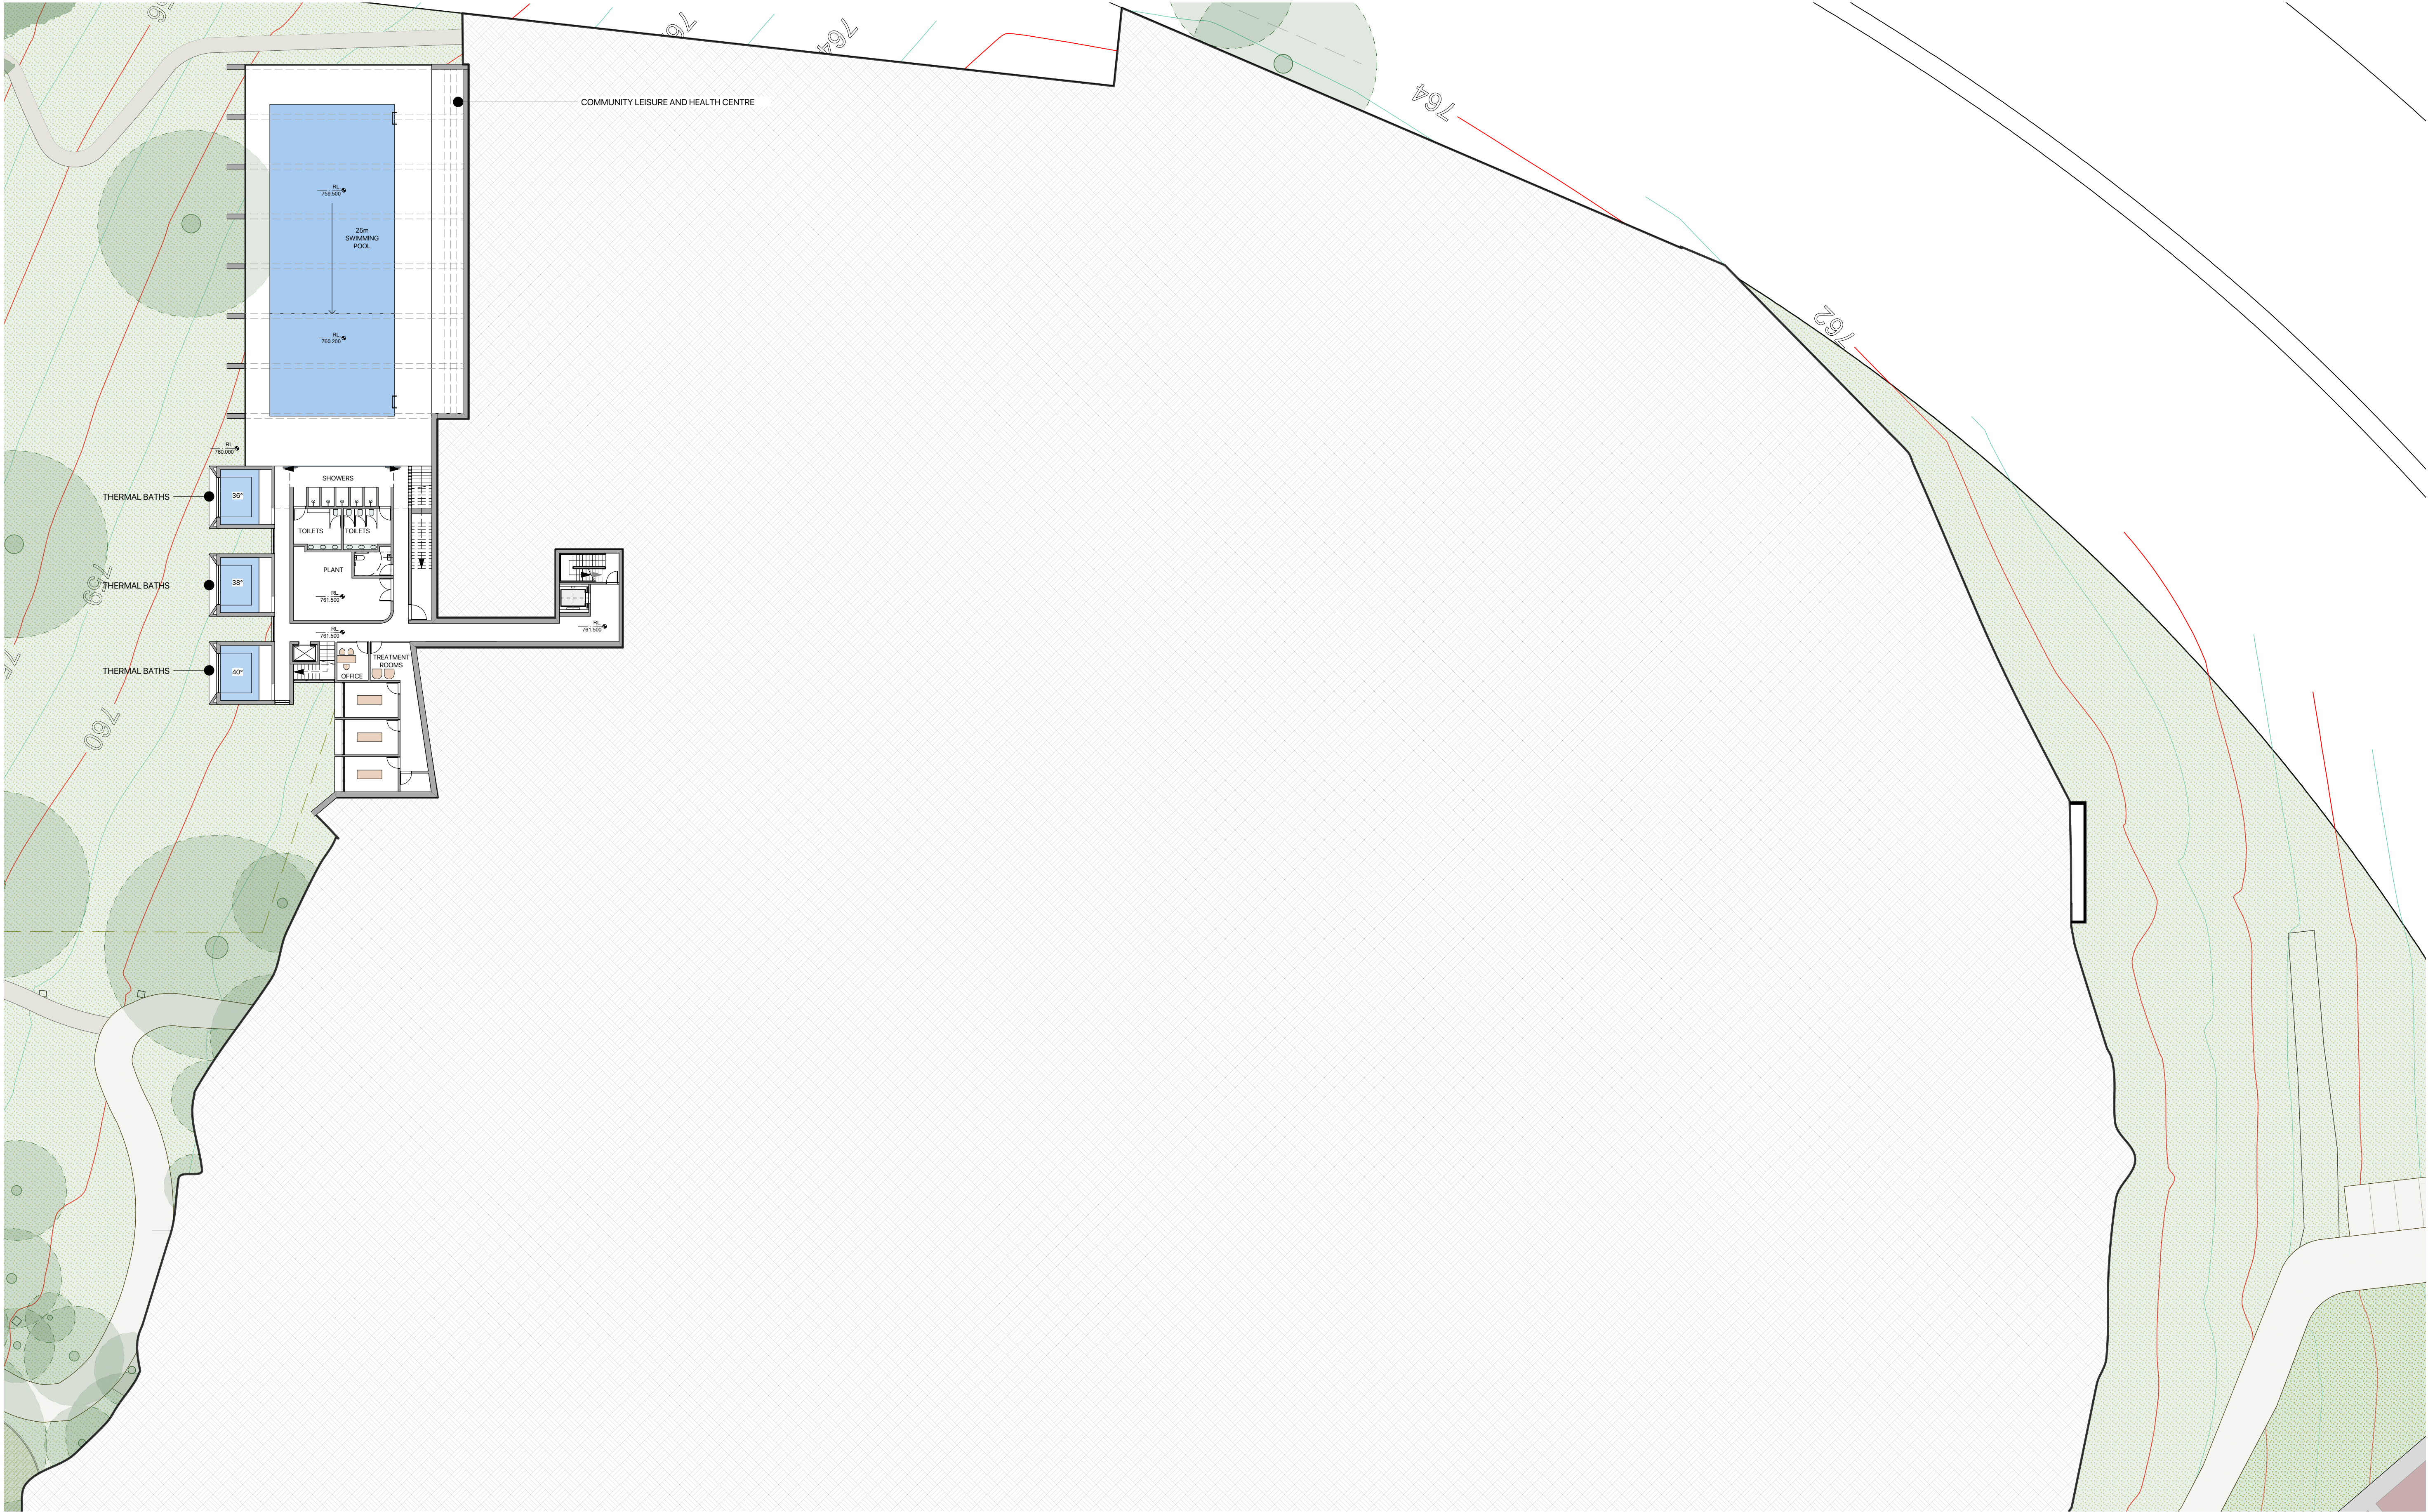


CLIENT
AEA Property

PROJECT NO.
18x015

ADDRESS
1 Fountandale Road

DRAWN BY
IP

CHECKED
GS

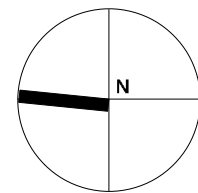

AMENDMENTS

REVISION DATE DESCRIPTION

ISSUE

NO. DATE AMENDT REV ISSUED TO / PURPOSE

TITLE
Southern Section_Level 1

SCALE
1:250 @ A1

TYPE	NUMBER	AMENDT
PURPOSE	1.03	
DA		PLOT DATE

Plot Date

X.PACE

Any variation of these drawings requires written permission from X.PACE
Registered Architect: Goran Stojanovic, registration No 6949
ABN 88 079 781 570

Unit 201, 50 Marshall Street, Surry Hills NSW 2010

T 61.2.9358.1333 F 61.2.9358.1344

e-mail mail@xpace.com.au

© Copyright - All rights reserved. No part of this design to be altered or reproduced without written permission

The Robertson Hotel



CLIENT
AEA Property

PROJECT NO.
18x015

ADDRESS
1 Fountandale Road

DRAWN BY
IP

CHECKED
GS

Any variation of these drawings requires written permission from X.PACE


X.PACE

Registered Architect: Goran Stojanovic, registration No 6949
ABN 88 079 781 570

Unit 201, 50 Marshall Street, Surry Hills NSW 2010

T 61.2.9358.1333 F 61.2.9358.1344 e-mail mail@xpace.com.au

© Copyright - All rights reserved. No part of this design to be altered or reproduced without written permission

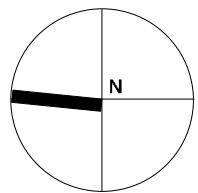

AMENDMENTS

REVISION DATE DESCRIPTION

ISSUE

NO. DATE AMENDMENT REV. ISSUED TO / PURPOSE

TITLE
Southern Section_Level 2

SCALE
1:250 @ A1

TYPE	NUMBER	AMENDMENT
PURPOSE	1.04	
DA		Plot Date

The Robertson Hotel



CLIENT
AEA Property

PROJECT NO.
18x015

ADDRESS
1 Fountandale Road

DRAWN BY
IP

CHECKED
GS

Any variation of these drawings requires written permission from X.PACE


X.PACE

Registered Architect: Goran Stojanovic, registration No 6949
ABN 88 079 781 570

Unit 201, 50 Marshall Street, Surry Hills NSW 2010

T 61.2.9358.1333 F 61.2.9358.1344 e-mail mail@xpace.com.au

© Copyright - All rights reserved. No part of this design to be altered or reproduced without written permission

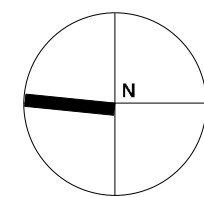

AMENDMENTS
REVISION DATE DESCRIPTION

ISSUE
NO. DATE AMENDMENT REV ISSUED TO / PURPOSE

TITLE
Southern Section_Level 3

SCALE
1:250 @ A1

TYPE	NUMBER	AMENDMENT
PURPOSE	1.05	
DATE		

The Robertson Hotel



CLIENT
AEA Property

PROJECT NO.
18x015

ADDRESS
1 Fountandale Road

DRAWN BY
IP

CHECKED
GS

Any variation of these drawings requires written permission from X.PACE


X.PACE

Registered Architect: Goran Stojanovic, registration No 6949
ABN 88 079 781 570

Unit 201, 50 Marshall Street, Surry Hills NSW 2010

T 61.2.9358.1333 F 61.2.9358.1344 e-mail mail@xpace.com.au

© Copyright - All rights reserved. No part of this design to be altered or reproduced without written permission

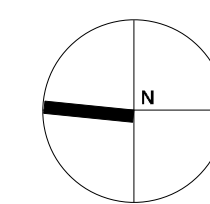

AMENDMENTS
REVISION DATE DESCRIPTION

ISSUE
NO. DATE AMEND REV ISSUED TO / PURPOSE

TITLE
Southern Section_Level 3

SCALE
1:250 @ A1

TYPE	NUMBER	AMEND
PURPOSE	1.06	
DA		PLOT DATE

The Robertson Hotel



CLIENT
AEA Property

PROJECT NO.
18x015

DRAWN BY
IP

ADDRESS
1 Fountandale Road

CHECKED
GS

Any variation of these drawings requires written permission from X.PACE


X.PACE

Registered Architect: Goran Stojanovic, registration No 6949
ABN 88 079 781 570

Unit 201, 50 Marshall Street, Surry Hills NSW 2010

T 61.2.9358.1333 F 61.2.9358.1344 e-mail mail@xpace.com.au

© Copyright - All rights reserved. No part of this design to be altered or reproduced without written permission

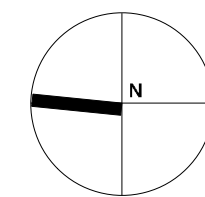

AMENDMENTS
REVISION DATE DESCRIPTION

ISSUE
NO. DATE AMENDMENT REV ISSUED TO / PURPOSE

TITLE
Southern Section_Level 4

SCALE
1:250 @ A1

TYPE	NUMBER	AMENDMENT
PURPOSE	1.06	
DATE		

The Robertson Hotel



CLIENT
AEA Property

PROJECT NO.
18x015

ADDRESS
1 Fountandale Road

DRAWN BY
IP

CHECKED
GS

Any variation of these drawings requires written permission from X.PACE

X.PACE


Registered Architect: Goran Stojanovic, registration No 6949
ABN 88 079 781 570

Unit 201, 50 Marshall Street, Surry Hills NSW 2010

T 61.2.9358.1333 F 61.2.9358.1344

e-mail mail@xpace.com.au

© Copyright - All rights reserved. No part of this design to be altered or reproduced without written permission

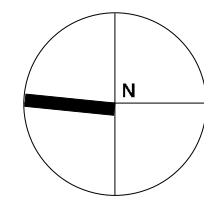

AMENDMENTS
REVISION DATE DESCRIPTION

ISSUE
NO. DATE AMENDT REV ISSUED TO / PURPOSE

TITLE
Southern Section_Level 5

SCALE
1:250 @ A1

TYPE	NUMBER	AMENDT
PURPOSE	1.07	
DA		Plot Date

The Robertson Hotel



CLIENT
AEA Property

PROJECT NO.
18x015

DRAWN BY
IP

ADDRESS
1 Fountandale Road

CHECKED
GS

Any variation of these drawings requires written permission from X.PACE


X.PACE

Registered Architect: Goran Stojanovic, registration No 6949
ABN 88 079 781 570

Unit 201, 50 Marshall Street, Surry Hills NSW 2010

T 61.2.9358.1333 F 61.2.9358.1344 e-mail mail@xpace.com.au

© Copyright - All rights reserved. No part of this design to be altered or reproduced without written permission

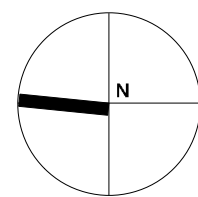

AMENDMENTS
REVISION DATE DESCRIPTION


ISSUE
NO. DATE AMENDT REV ISSUED TO / PURPOSE

TITLE
Southern Section_Level 6

SCALE
1:250 @ A1

TYPE	NUMBER	AMENDT
PURPOSE	1.08	
DA		PLOT DATE

The Robertson Hotel

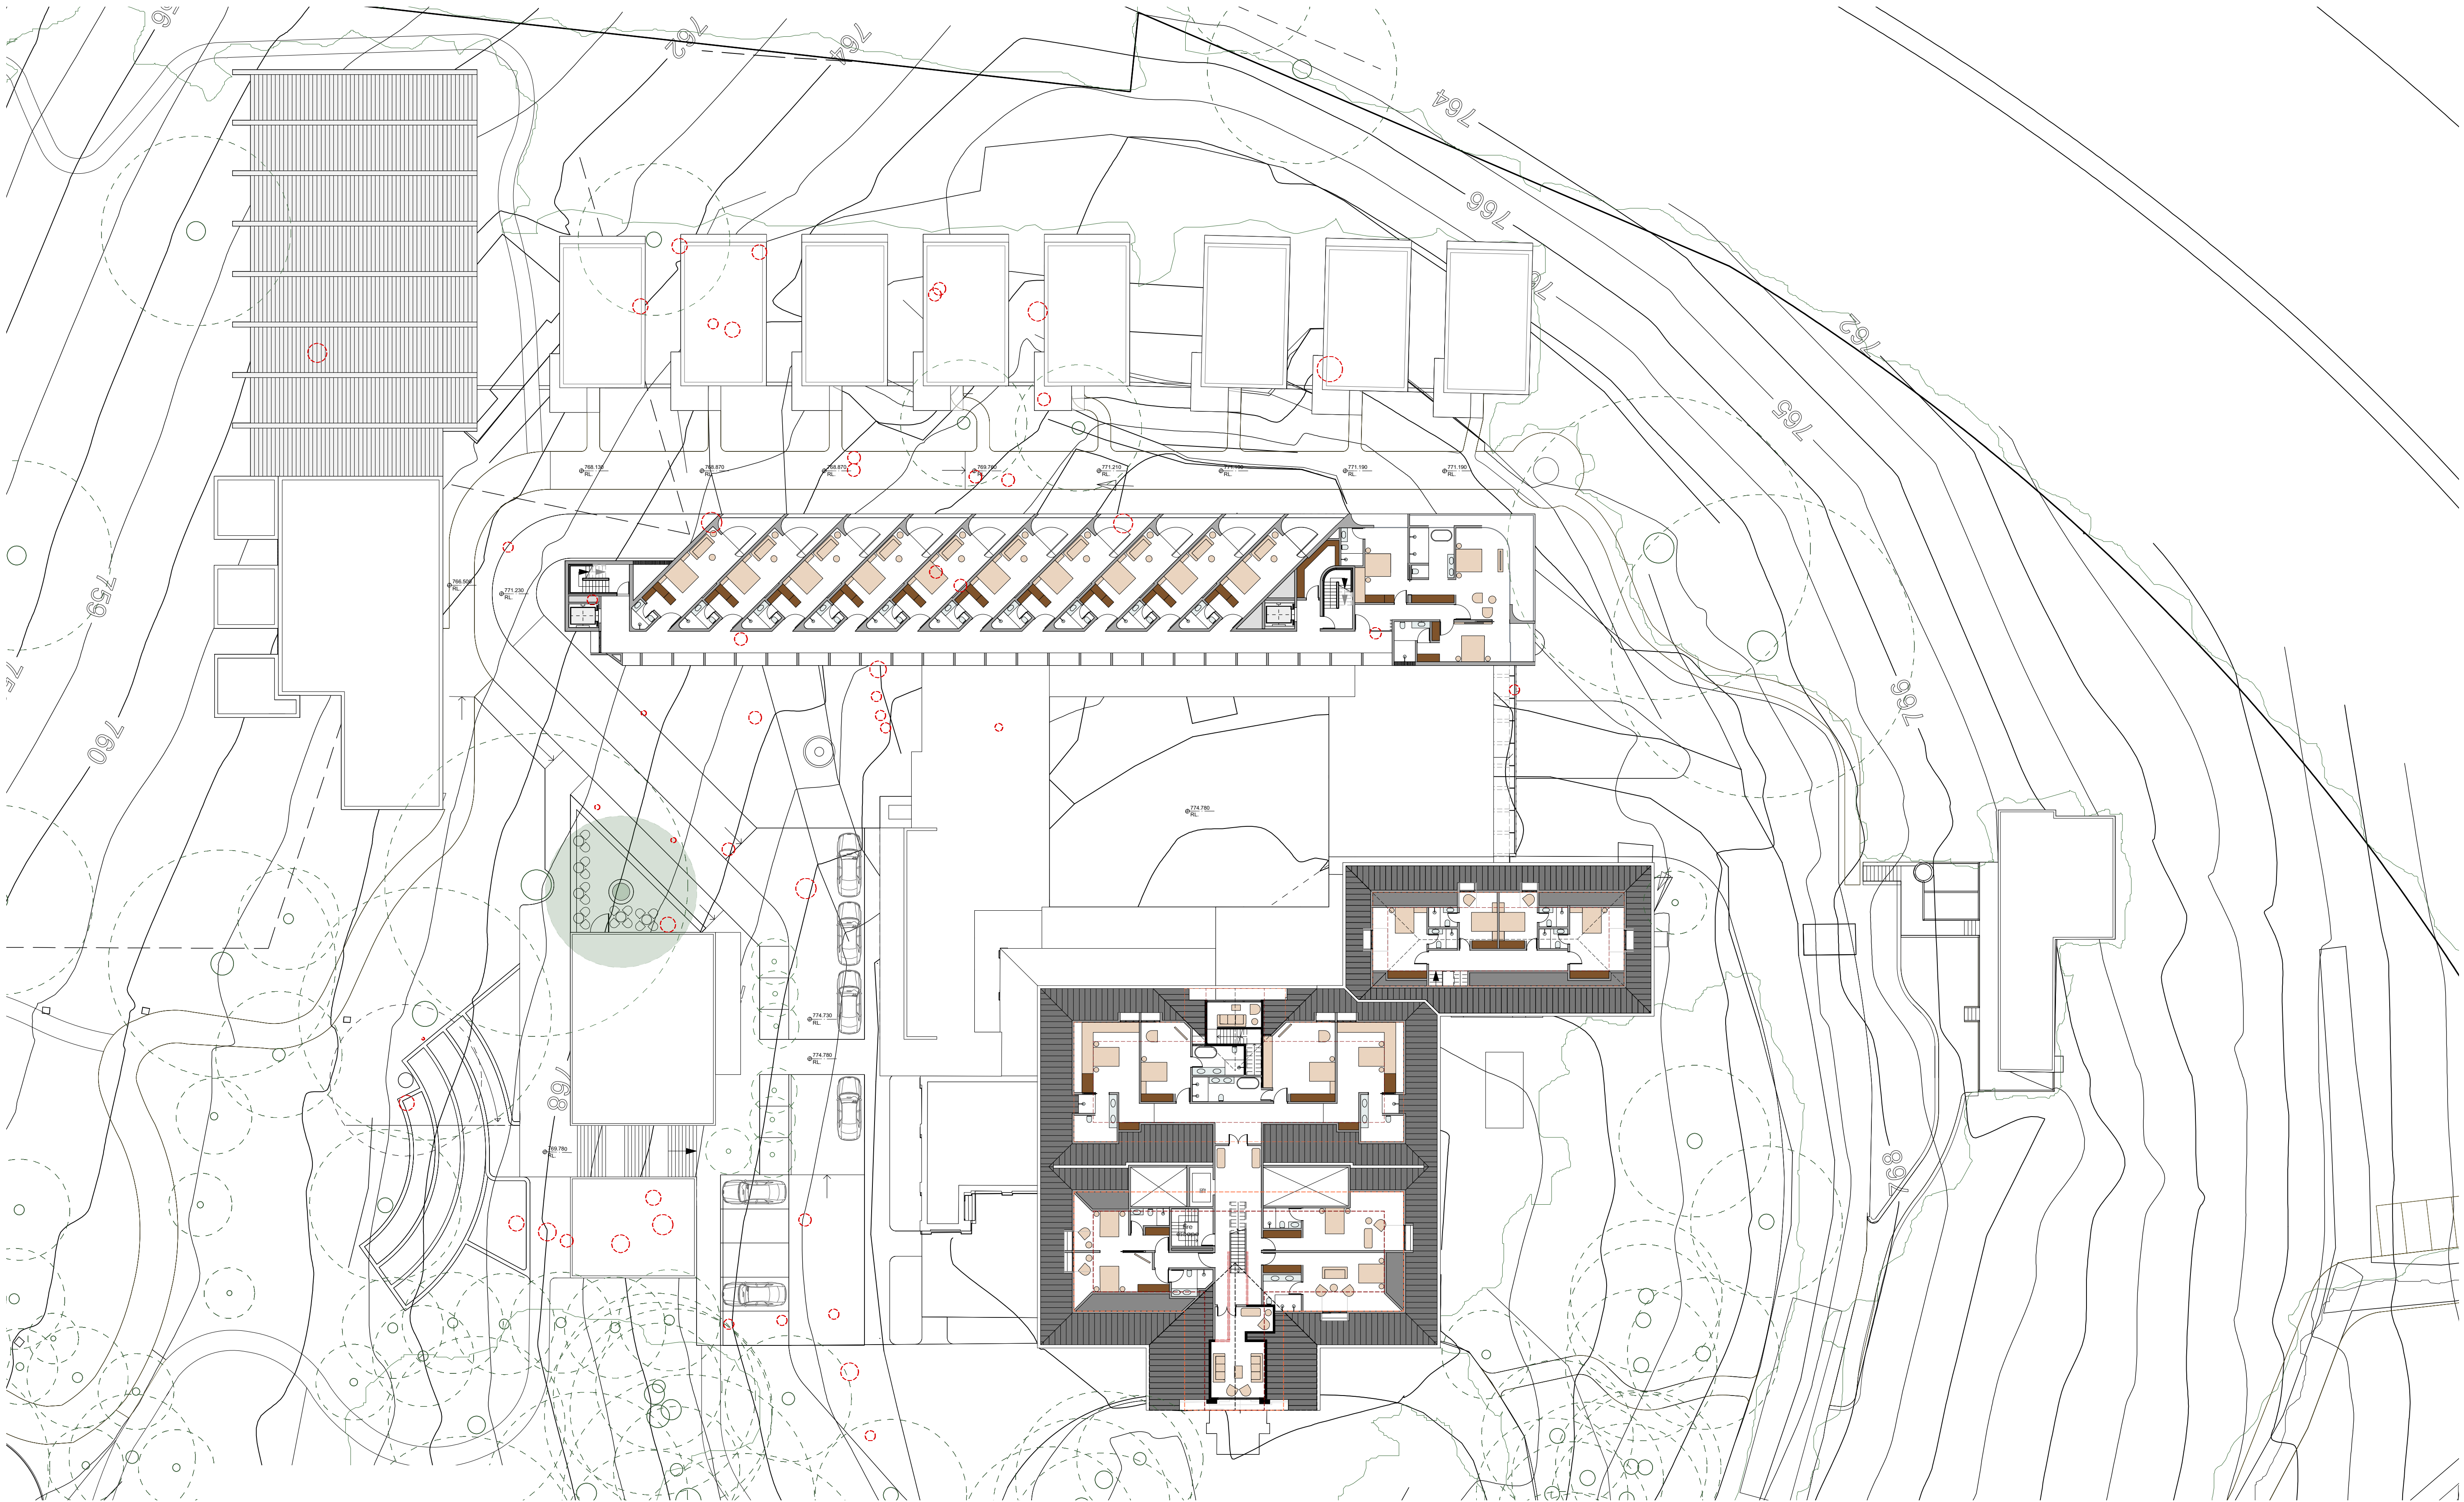

CLIENT
AEA Property

PROJECT NO.
18x015

DRAWN BY
IP

ADDRESS
1 Fountandale Road

CHECKED
GS

Any variation of these drawings requires written permission from X.PACE


X.PACE

Registered Architect: Goran Stojanovic, registration No 6949
ABN 88 079 781 570

Unit 201, 50 Marshall Street, Surry Hills NSW 2010

T 61.2.9358.1333 F 61.2.9358.1344 e-mail mail@xpace.com.au

© Copyright - All rights reserved. No part of this design to be altered or reproduced without written permission

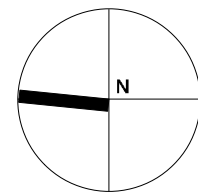

AMENDMENTS
REVISION DATE DESCRIPTION


ISSUE
NO. DATE AMENDT REV ISSUED TO / PURPOSE

TITLE
Southern Section_Level 7

SCALE
1:250 @ A1

TYPE	NUMBER	AMENDT
PURPOSE	1.09	
DA		PLOT DATE

The Robertson Hotel

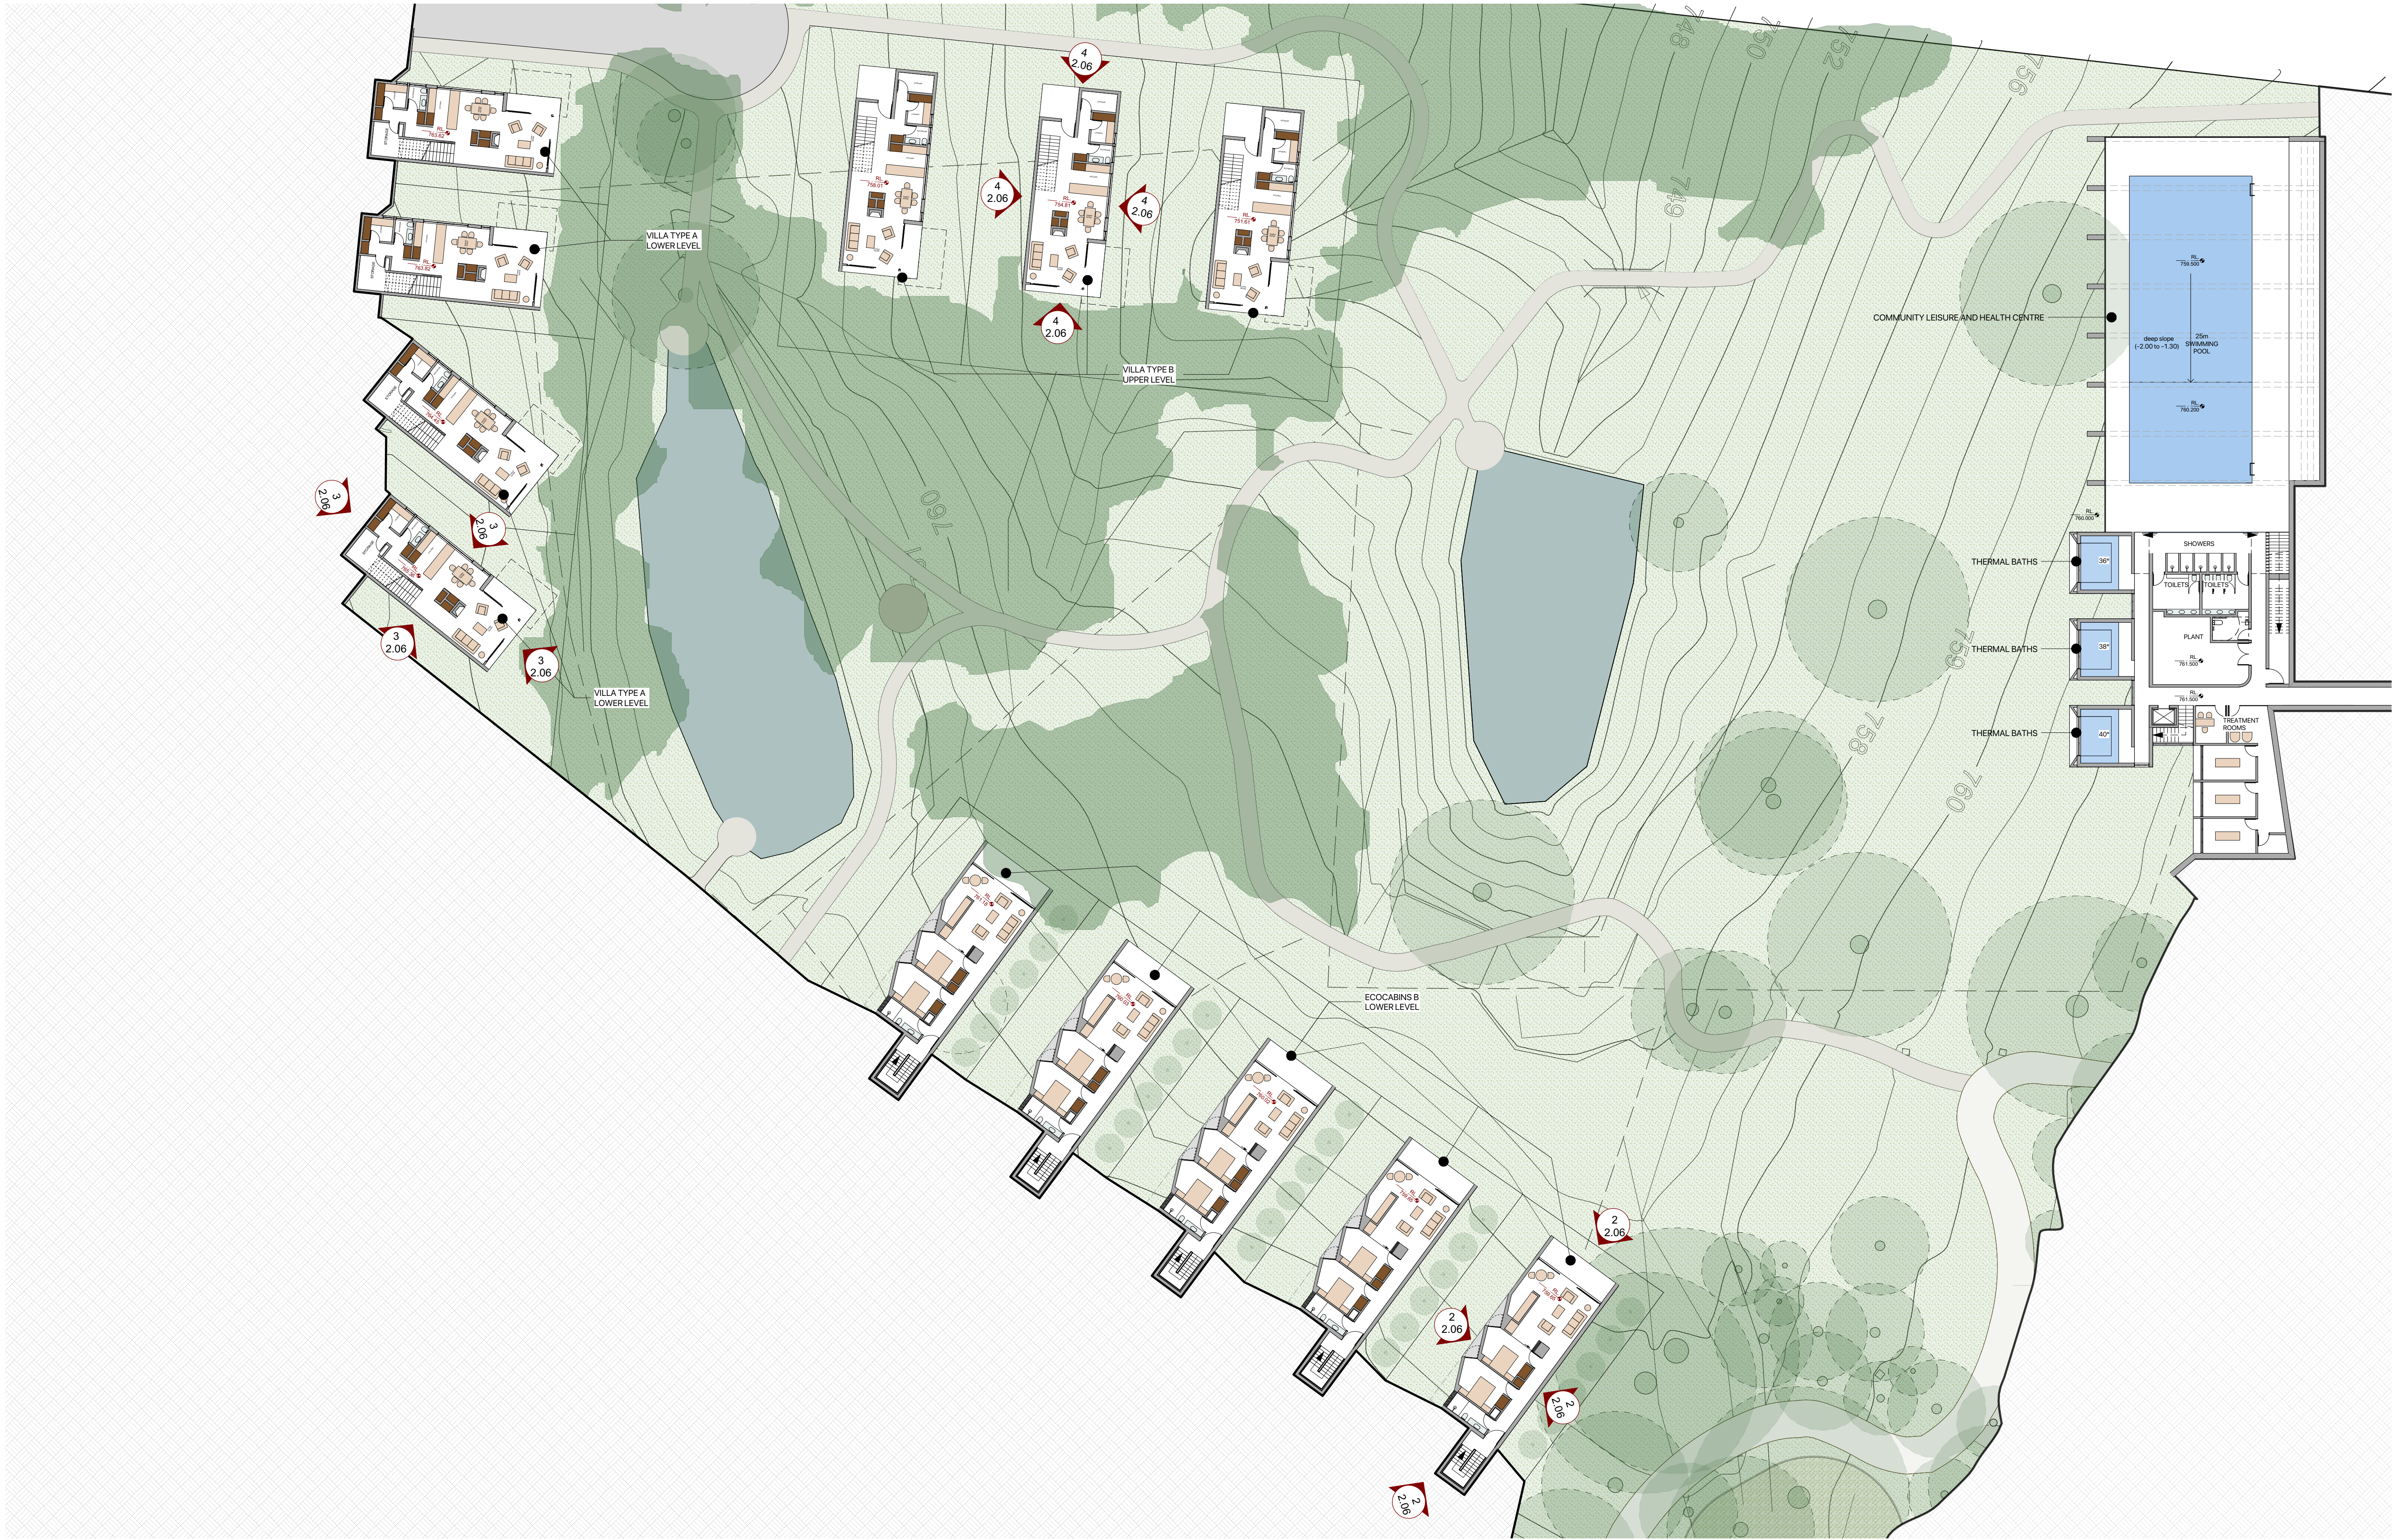

CLIENT
AEA Property

PROJECT NO.
18x015

ADDRESS
1 Fountandale Road

DRAWN BY
IP

CHECKED
GS

AMENDMENTS
REVISION DATE DESCRIPTION

ISSUE
NO. DATE AMENDT REV ISSUED TO / PURPOSE

TITLE
NORTHERN SECTION
LEVEL 1
SCALE
1:250 @ A1

TYPE	NUMBER	AMENDT
PURPOSE	1.10	
DA		

Any variation of these drawings requires written permission from X.PACE

X.PACE

Registered Architect: Goran Stojanovic, registration No 6949
ABN 88 079 781 570

Unit 201, 50 Marshall Street, Surry Hills NSW 2010

T 61.2.9358.1333 F 61.2.9358.1344

e-mail mail@xpace.com.au

© Copyright - All rights reserved. No part of this design to be altered or reproduced without written permission

The Robertson Hotel



CLIENT
AEA Property

PROJECT NO.
18x015

ADDRESS
1 Fountandale Road

DRAWN BY
IP+ES

CHECKED
GS

Any variation of these drawings requires written permission from X.PACE


X.PACE

Registered Architect: Goran Stojanovic, registration No 6949
ABN 88 079 781 570

Unit 201, 50 Marshall Street, Surry Hills NSW 2010

T 61.2.9358.1333 F 61.2.9358.1344 e-mail mail@xpace.com.au

© Copyright - All rights reserved. No part of this design to be altered or reproduced without written permission

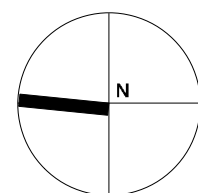

AMENDMENTS

REVISION DATE DESCRIPTION

ISSUE

NO. DATE AMENDMENT ISSUED TO / PURPOSE

TITLE
NORTHERN SECTION
LEVEL 2

SCALE
1:250 @ A1

TYPE	NUMBER	AMENDMENT
PURPOSE	1.11	
DATE		

The Robertson Hotel



CLIENT
AEA Property

PROJECT NO.
18x015

ADDRESS
1 Fountandale Road

DRAWN BY
IP+ES

CHECKED
GS

Any variation of these drawings requires written permission from X.PACE


X.PACE

Registered Architect: Goran Stojanovic, registration No 6949
ABN 88 079 781 570

Unit 201, 50 Marshall Street, Surry Hills NSW 2010

T 61.2.9358.1333 F 61.2.9358.1344 e-mail mail@xpace.com.au

© Copyright - All rights reserved. No part of this design to be altered or reproduced without written permission

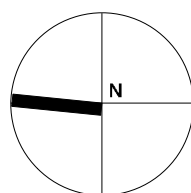

AMENDMENTS

REVISION DATE DESCRIPTION

ISSUE



NO. DATE AMENDMENT REV ISSUED TO / PURPOSE


TITLE
NORTHERN SECTION
LEVEL 3

SCALE
1:250 @ A1


TYPE	NUMBER	AMENDMENT
	1.12	
PURPOSE		PLOT DATE
DA		Plot Date

The Robertson Hotel

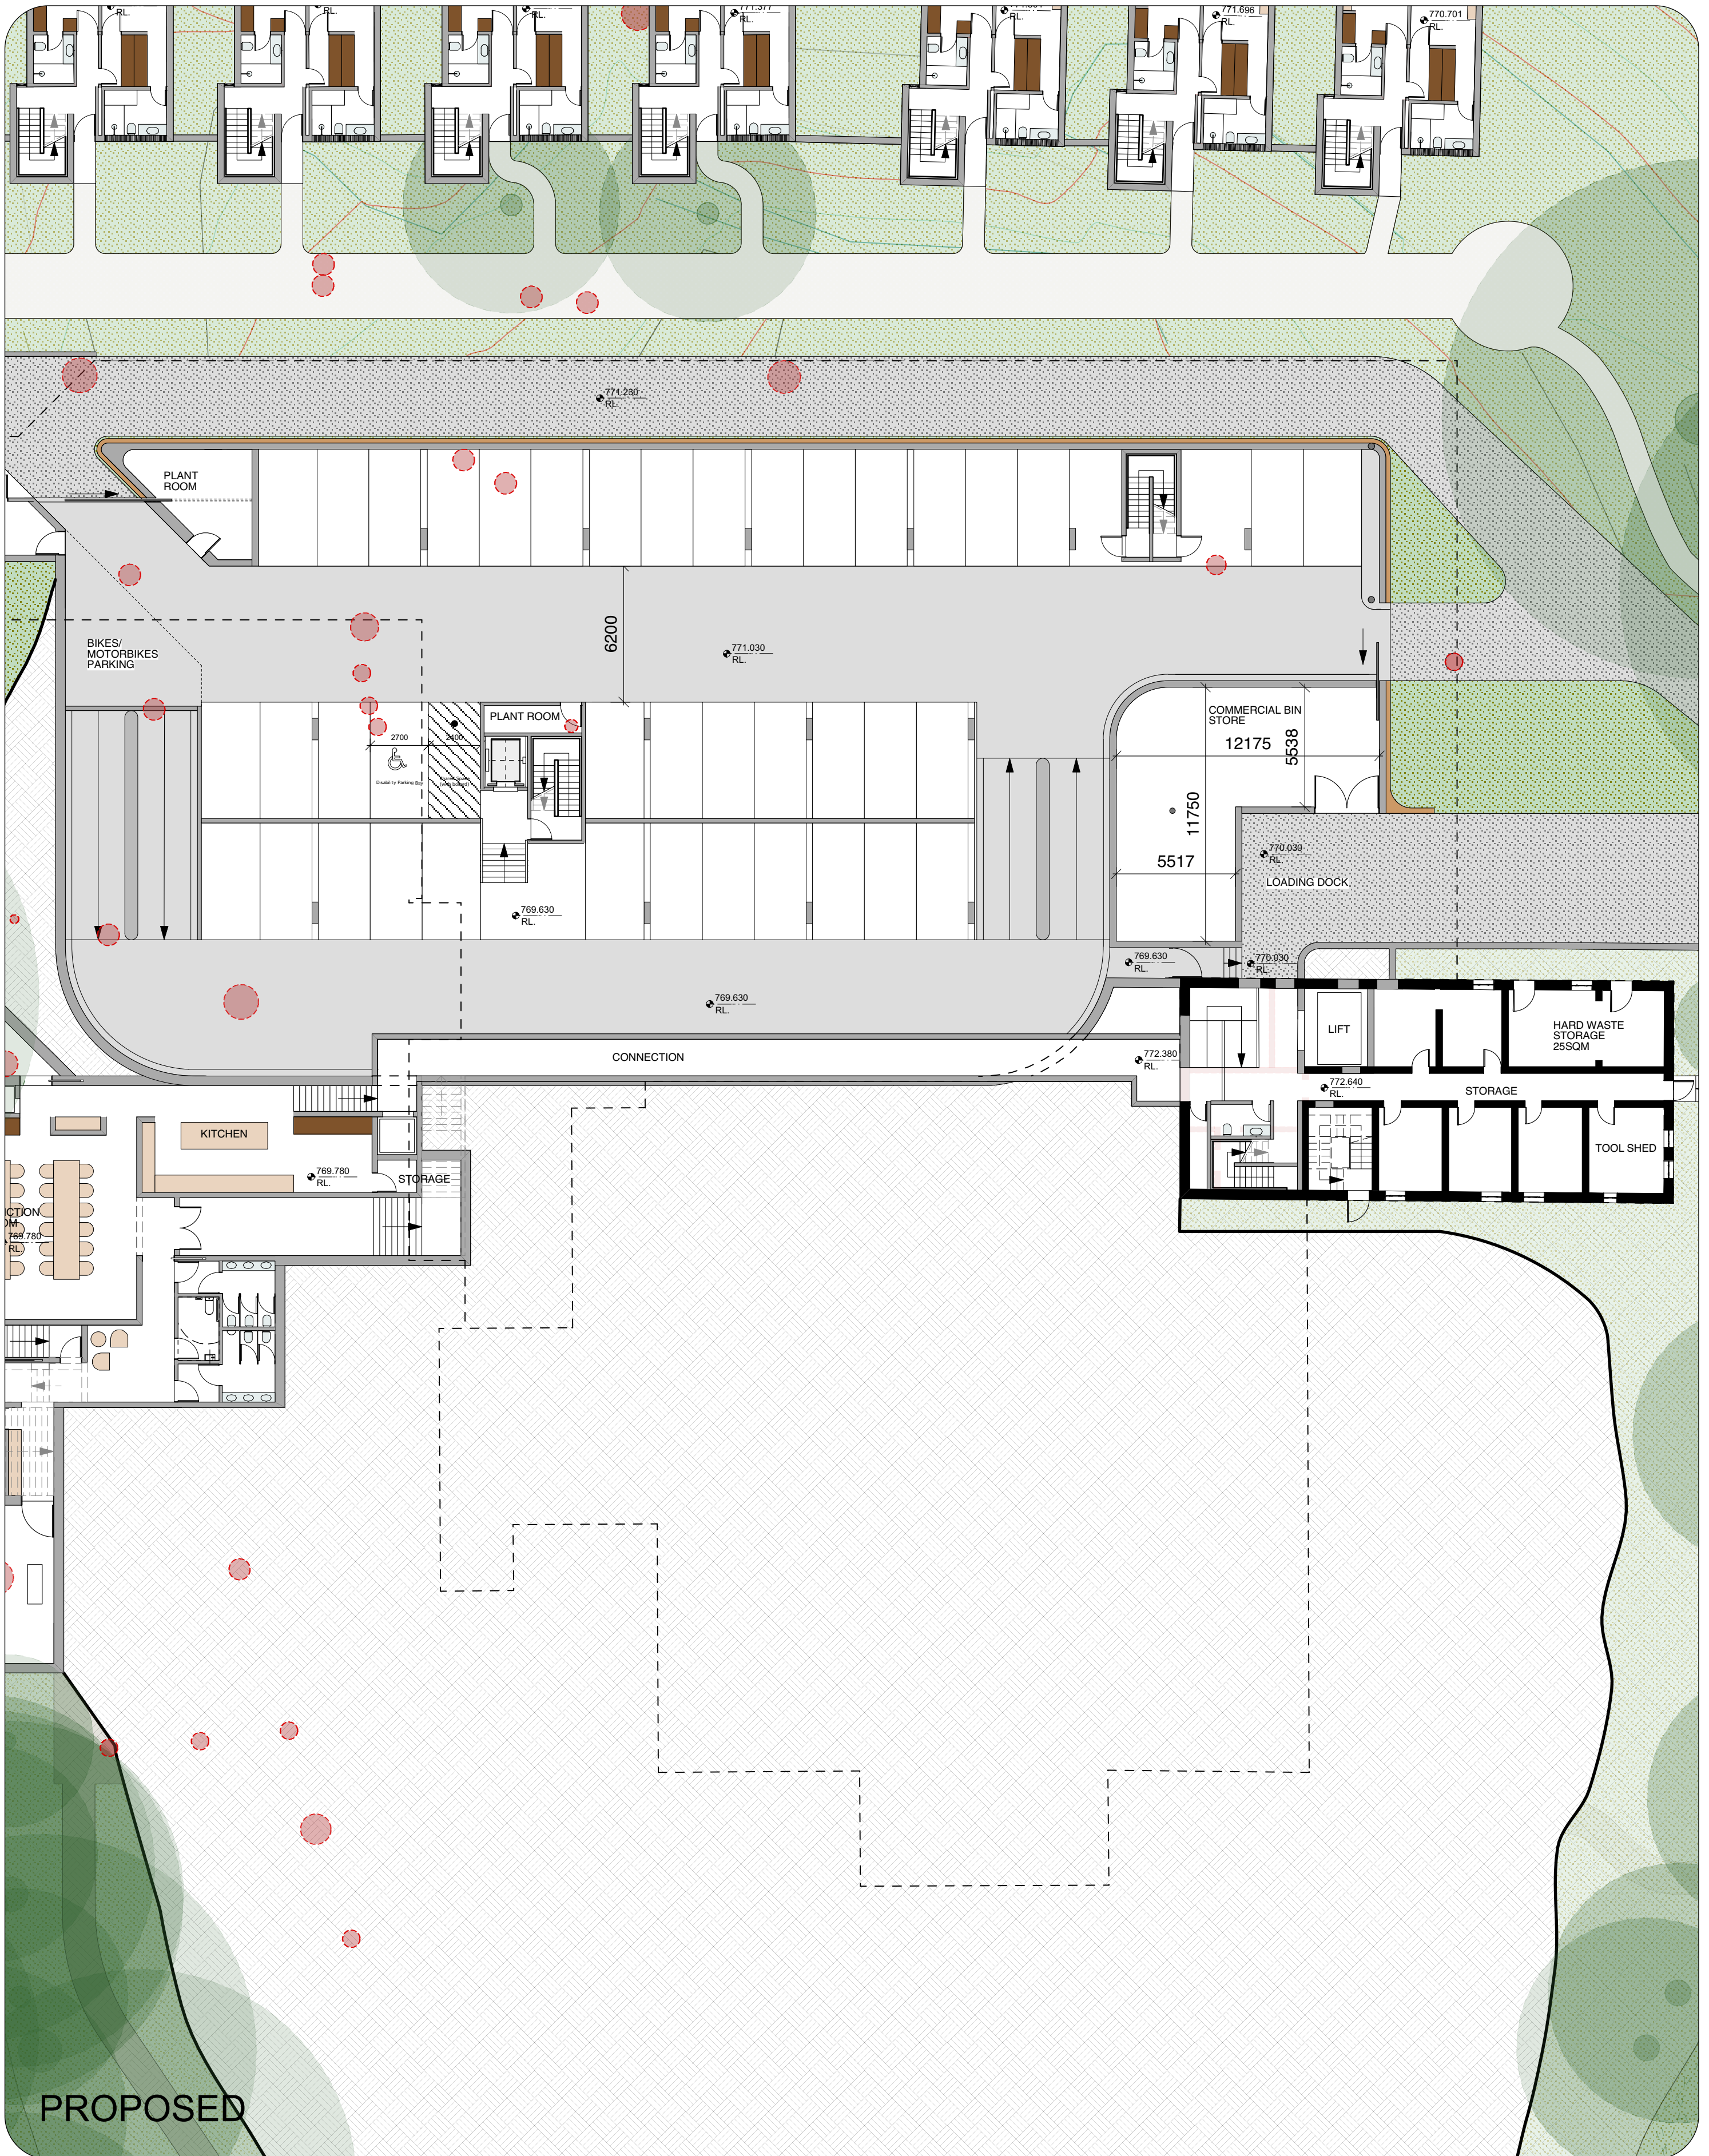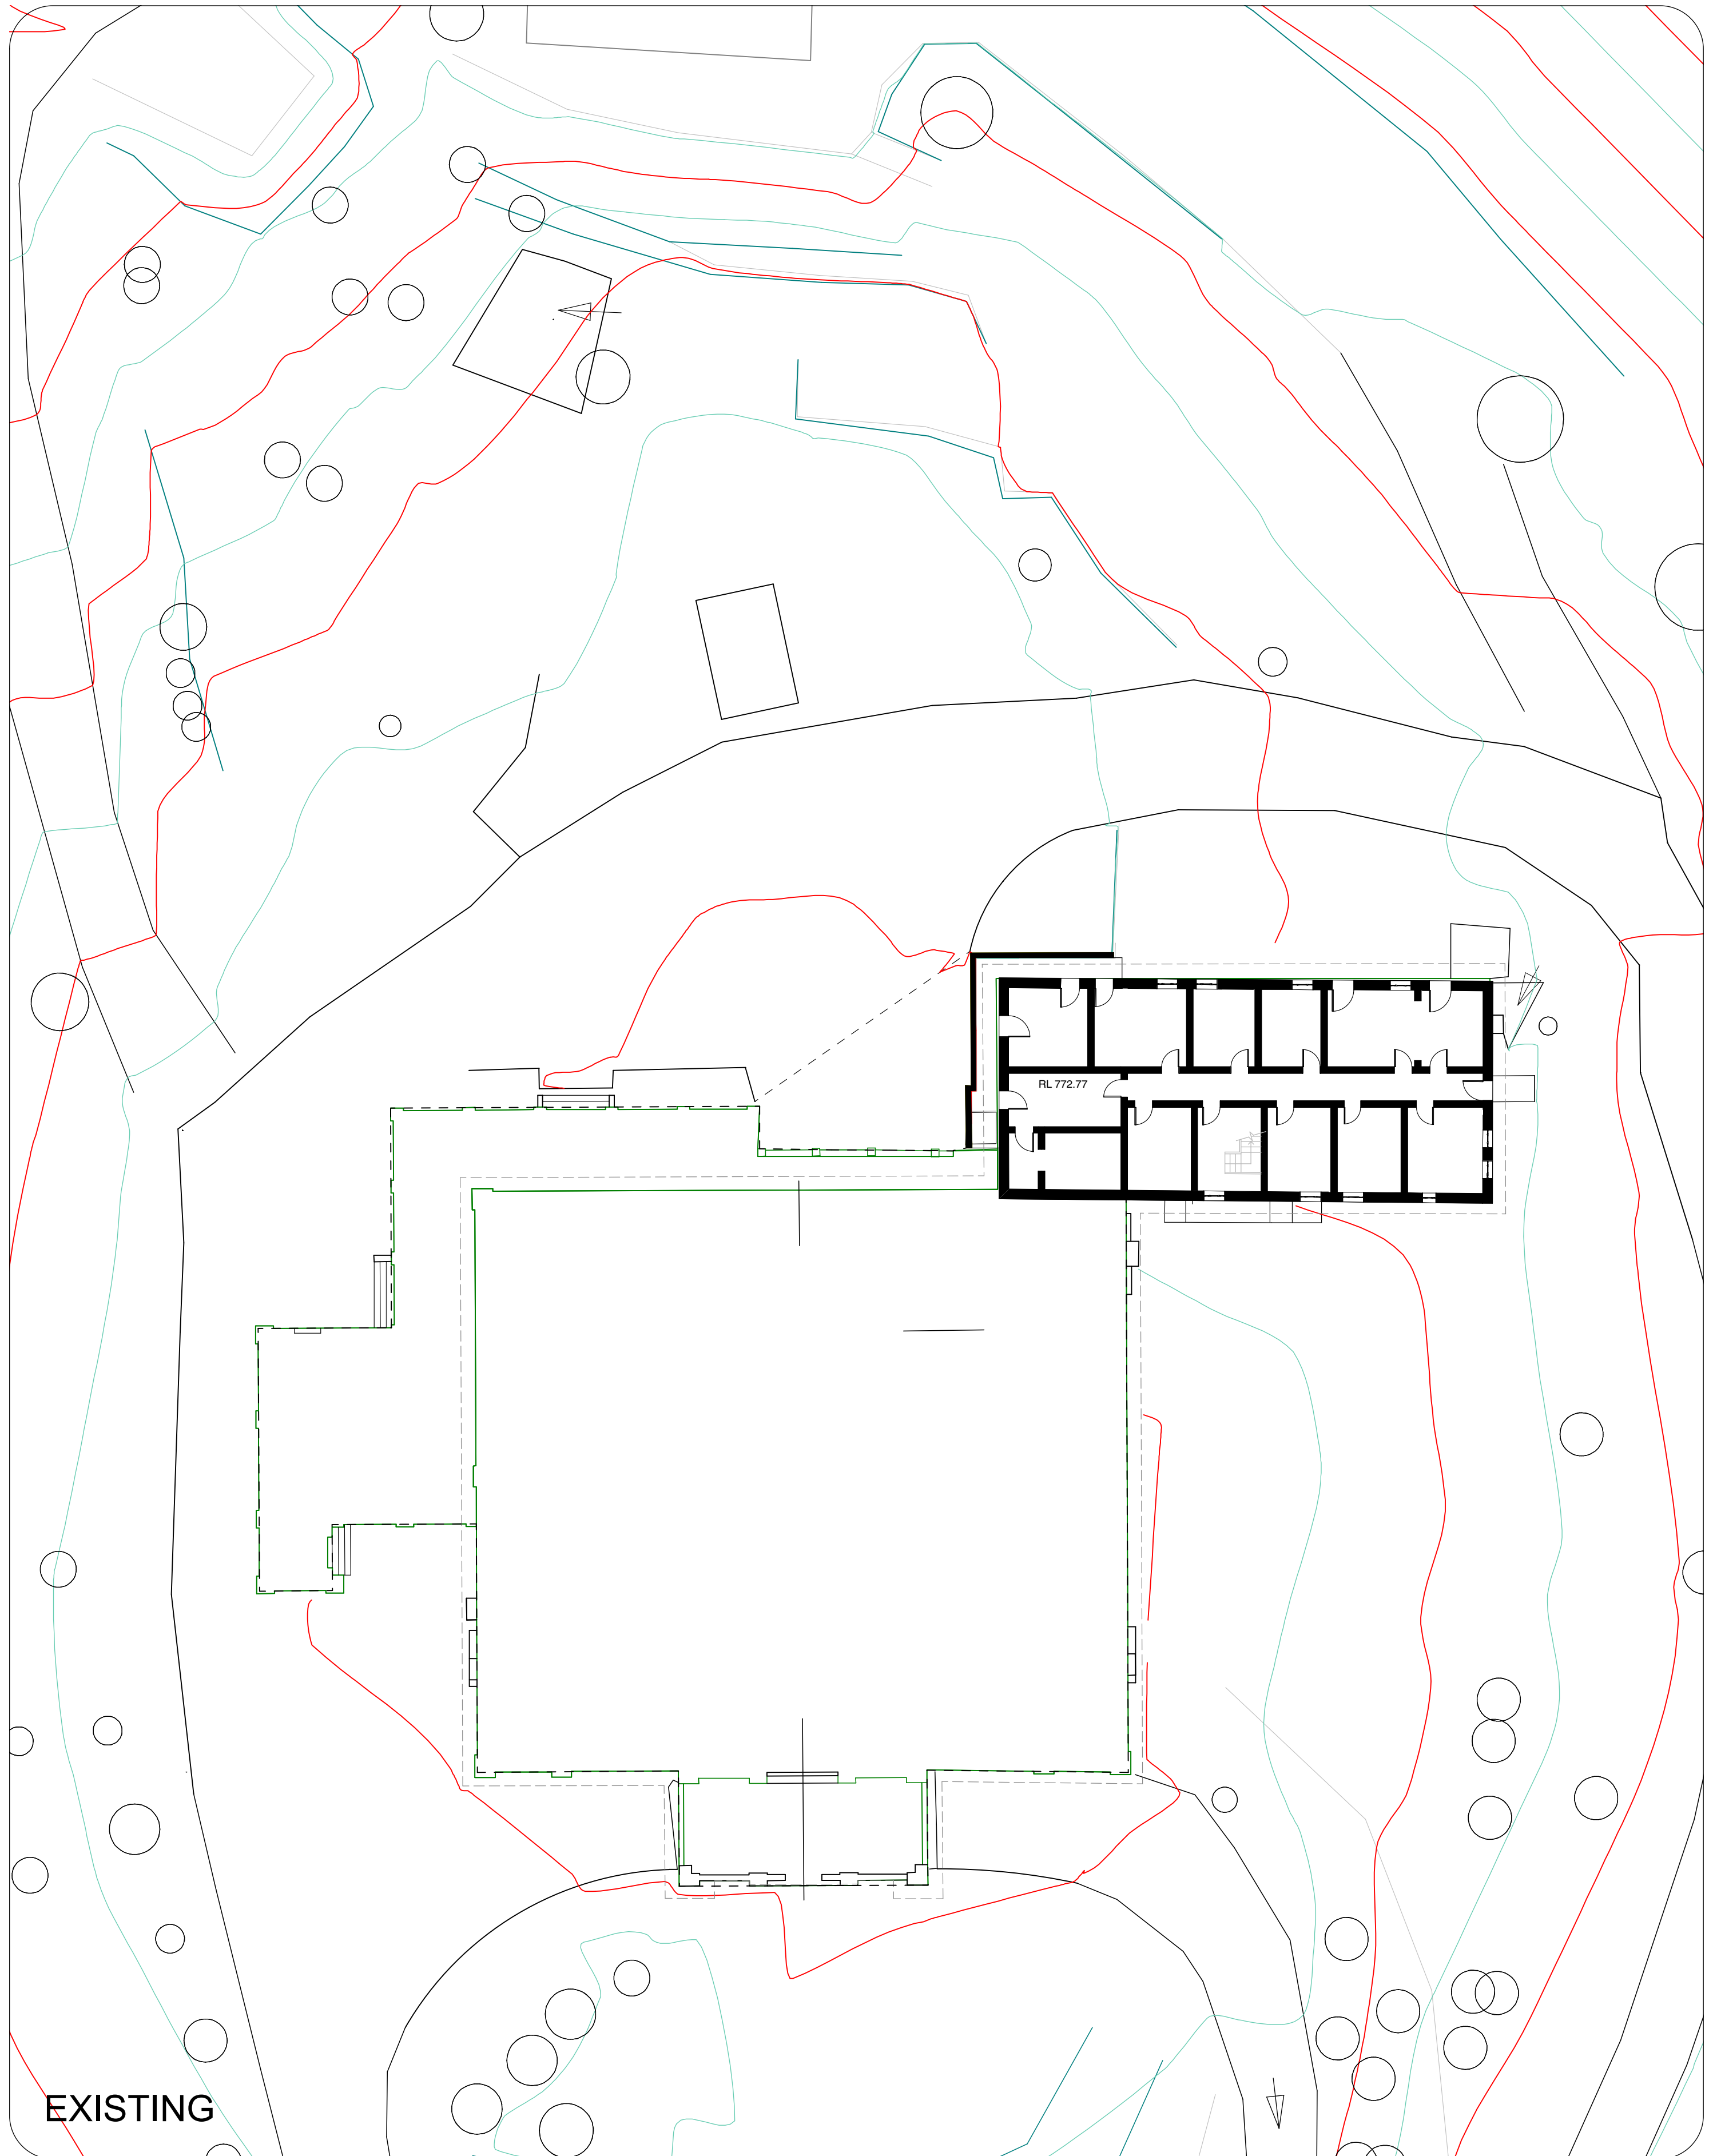

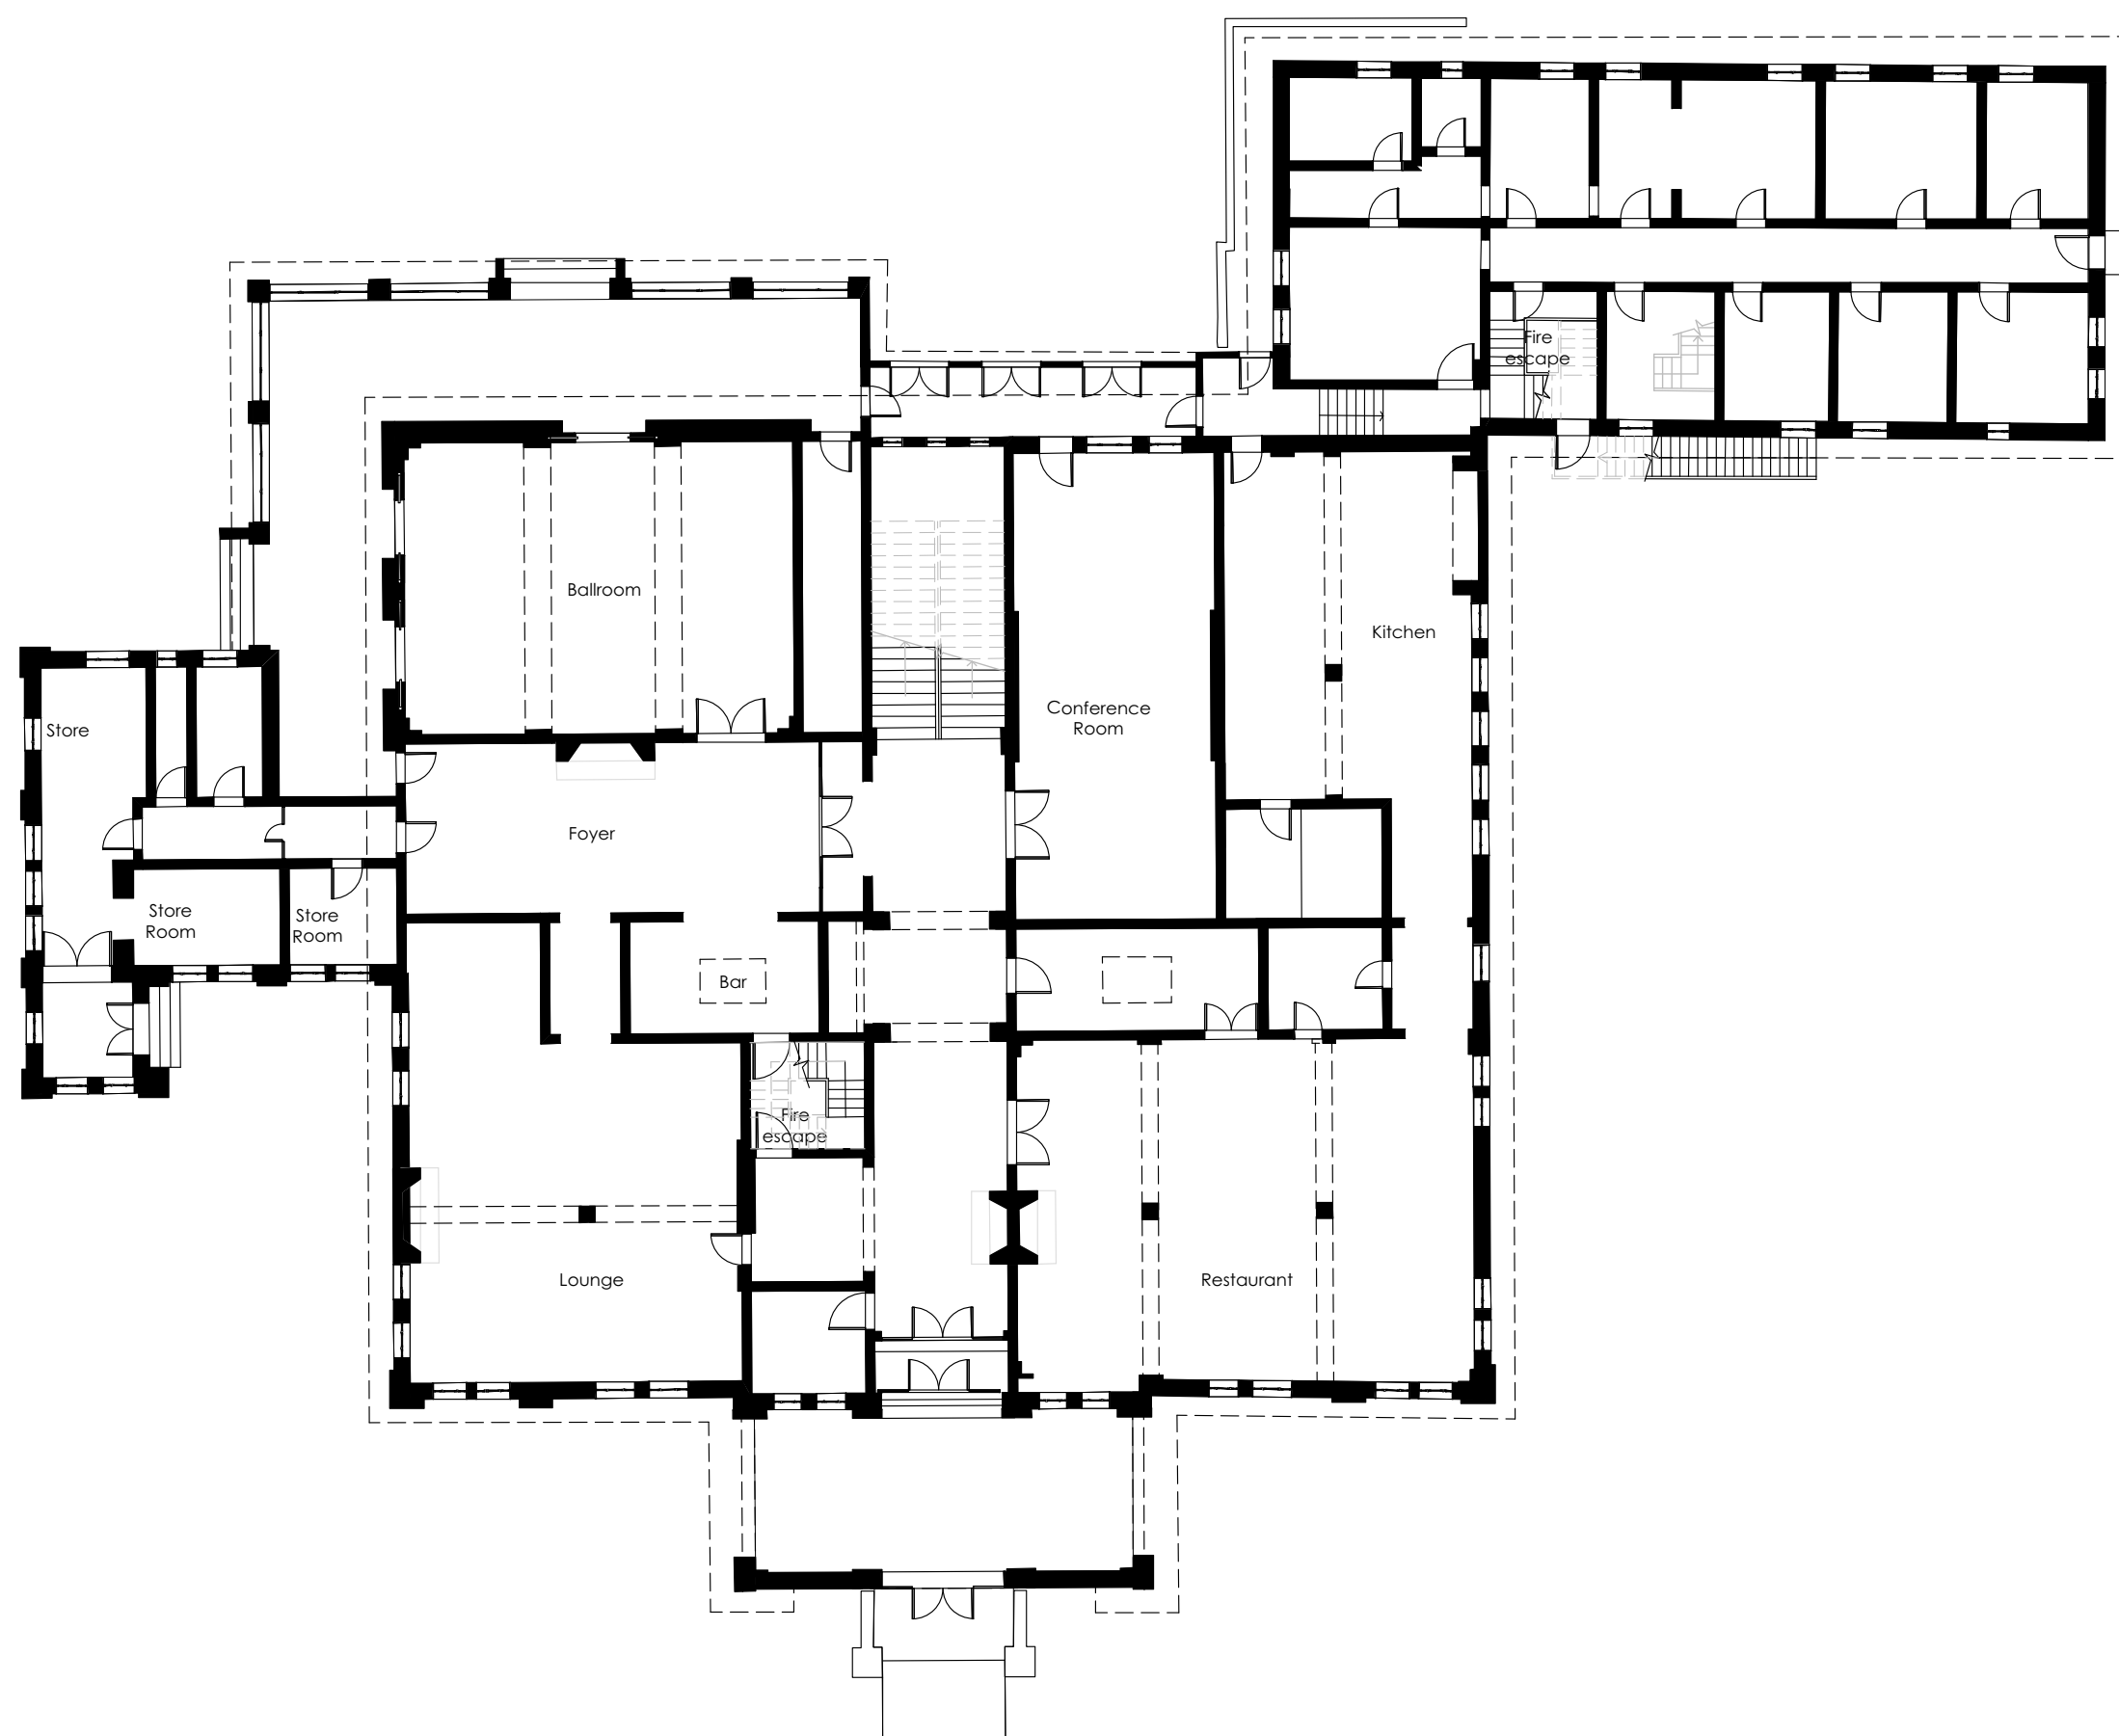

EXISTING

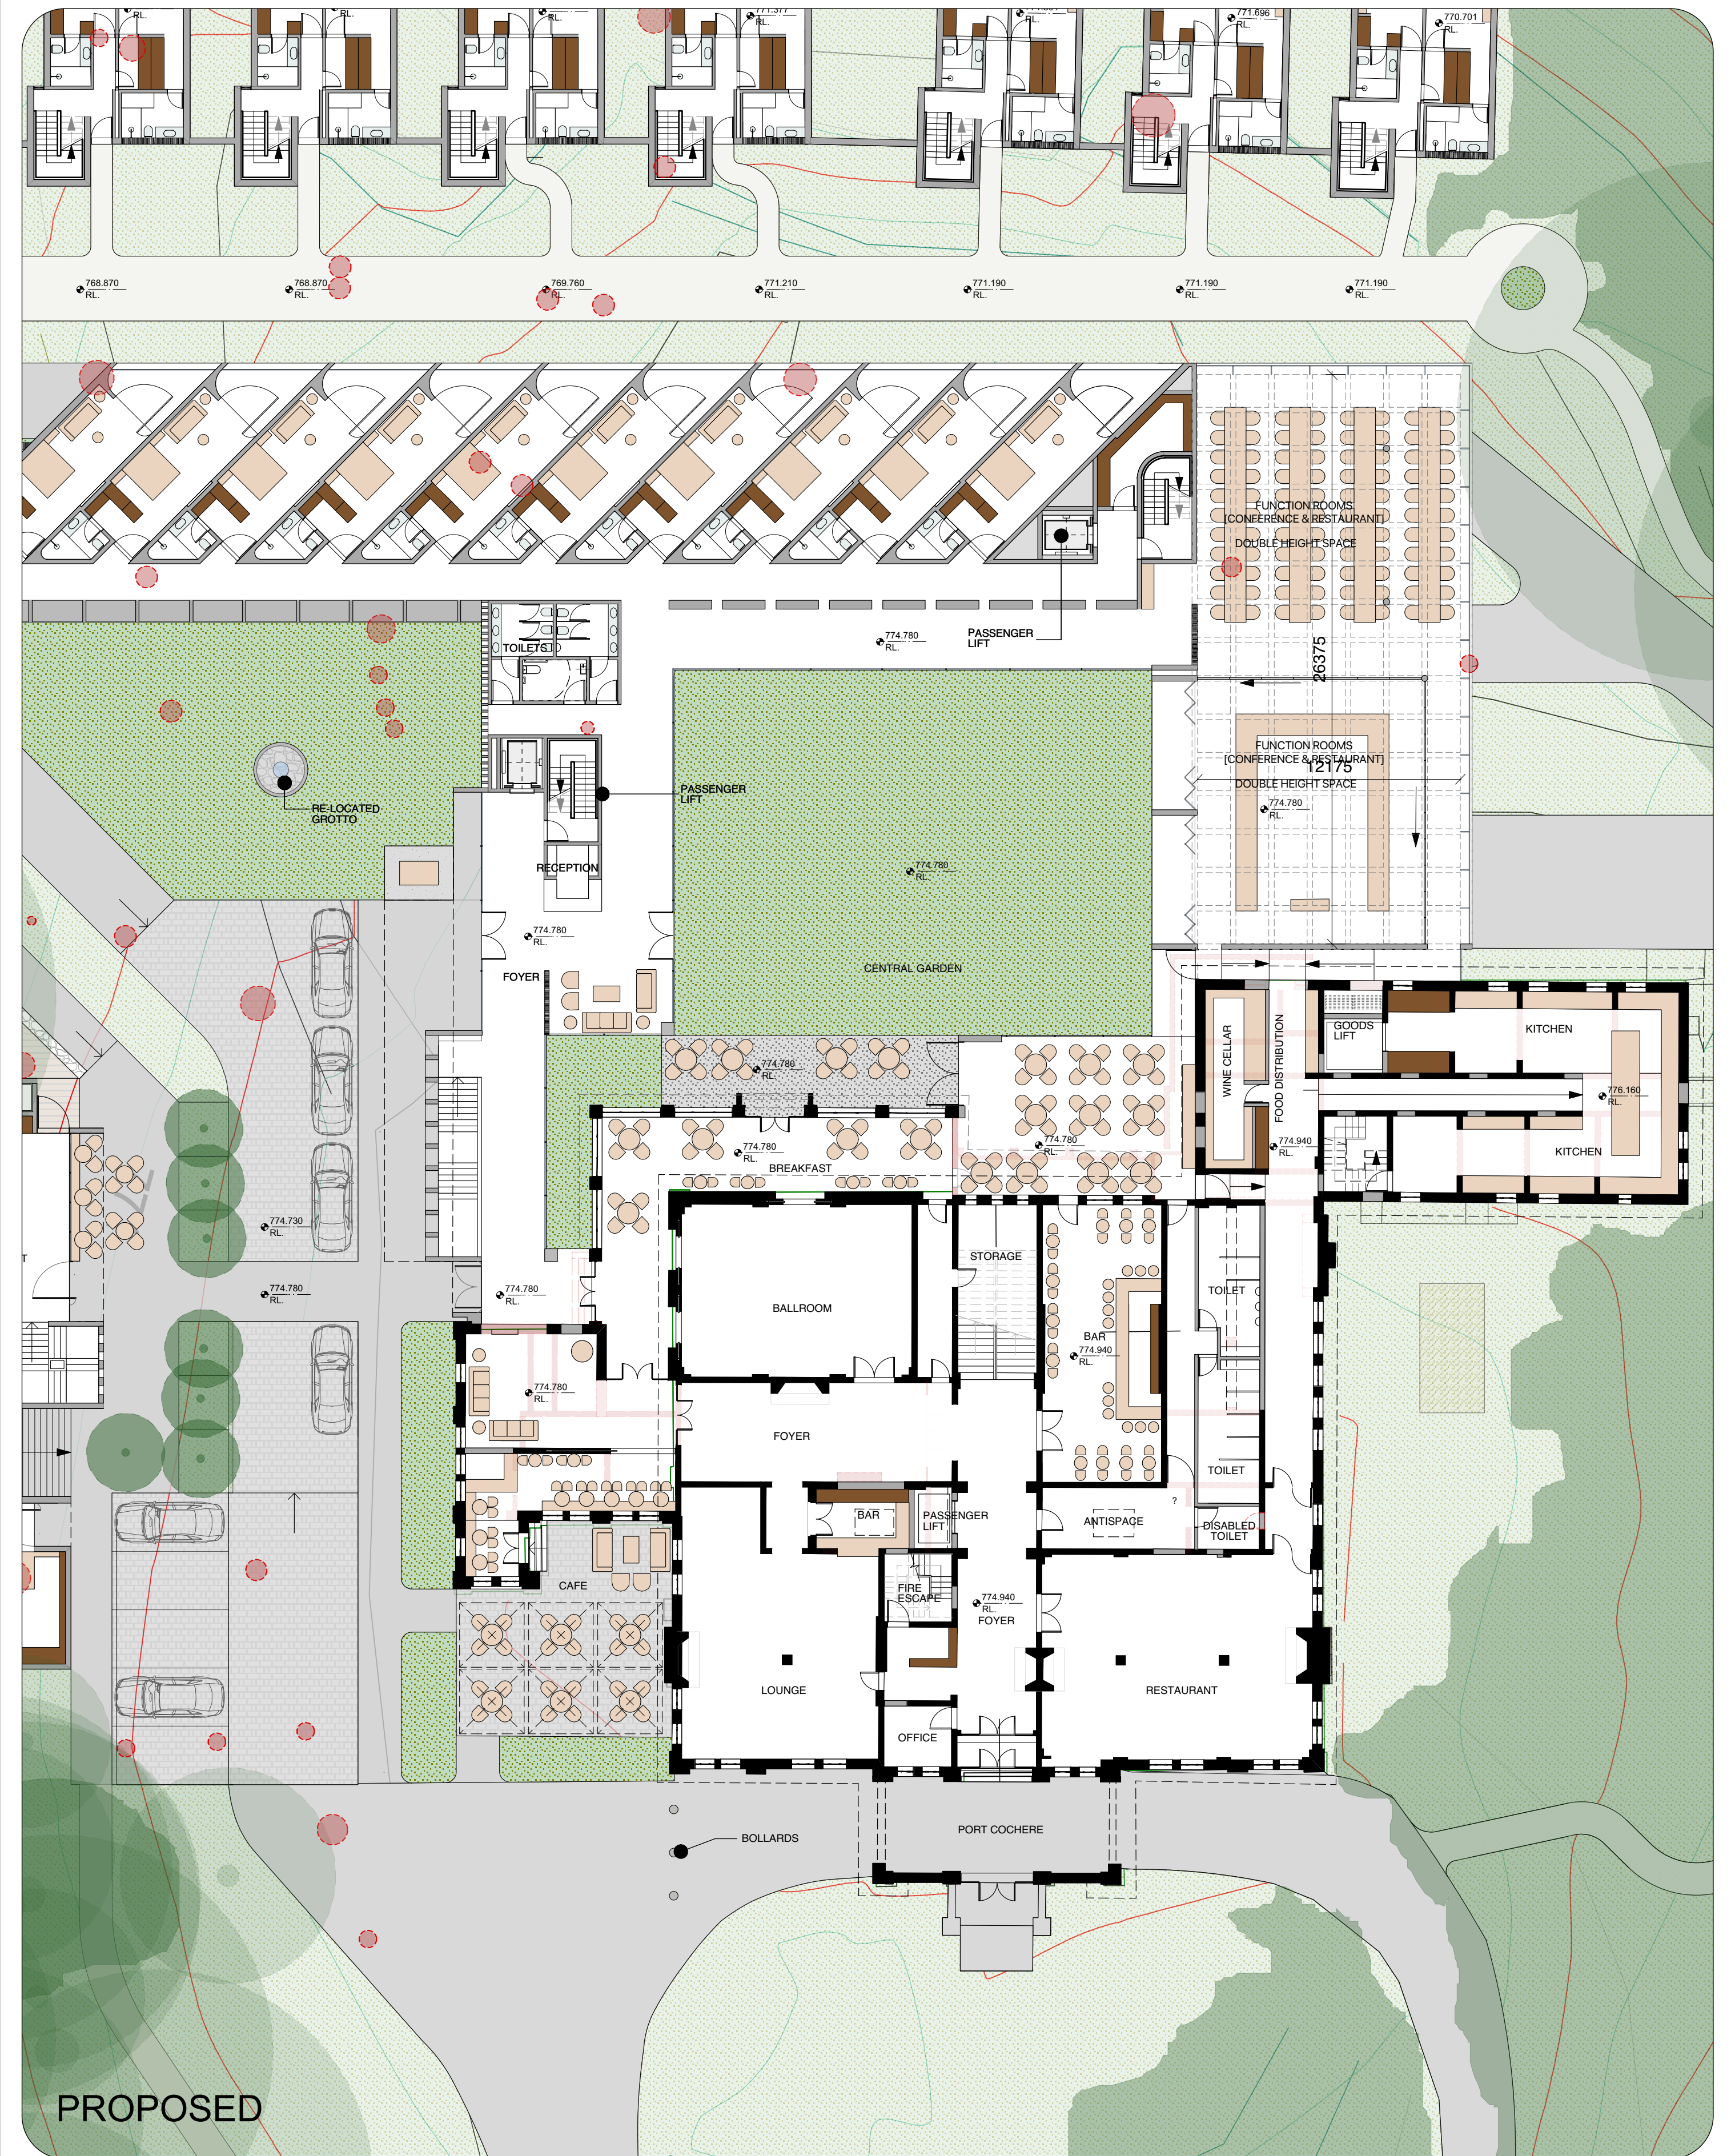

PROPOSED

CLIENT
AEA Property

PROJECT NO.
18x015

DRAWN BY
IP

ADDRESS
1 Fountandale Road

CHECKED
GS

Any variation of these drawings requires written permission from X.PACE

X.PACE


Registered Architect: Goran Stojanovic, registration No 6949
ABN 88 079 781 570

Unit 201, 50 Marshall Street, Surry Hills NSW 2010

T 61.2.9358.1333 F 61.2.9358.1344

e-mail mail@xpace.com.au

© Copyright - All rights reserved. No part of this design to be altered or reproduced without written permission

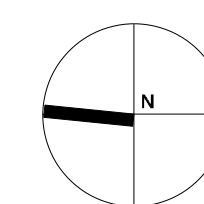


AMENDMENTS
REVISION DATE DESCRIPTION

ISSUE
NO. DATE AMEND/REV ISSUED TO / PURPOSE

TITLE
HOTEL LEVEL 2
EXISTING + PROPOSED
SCALE
1:200 @ A1

TYPE	NUMBER	AMEND
PURPOSE	1.14	
DA		Plot Date

The Robertson Hotel

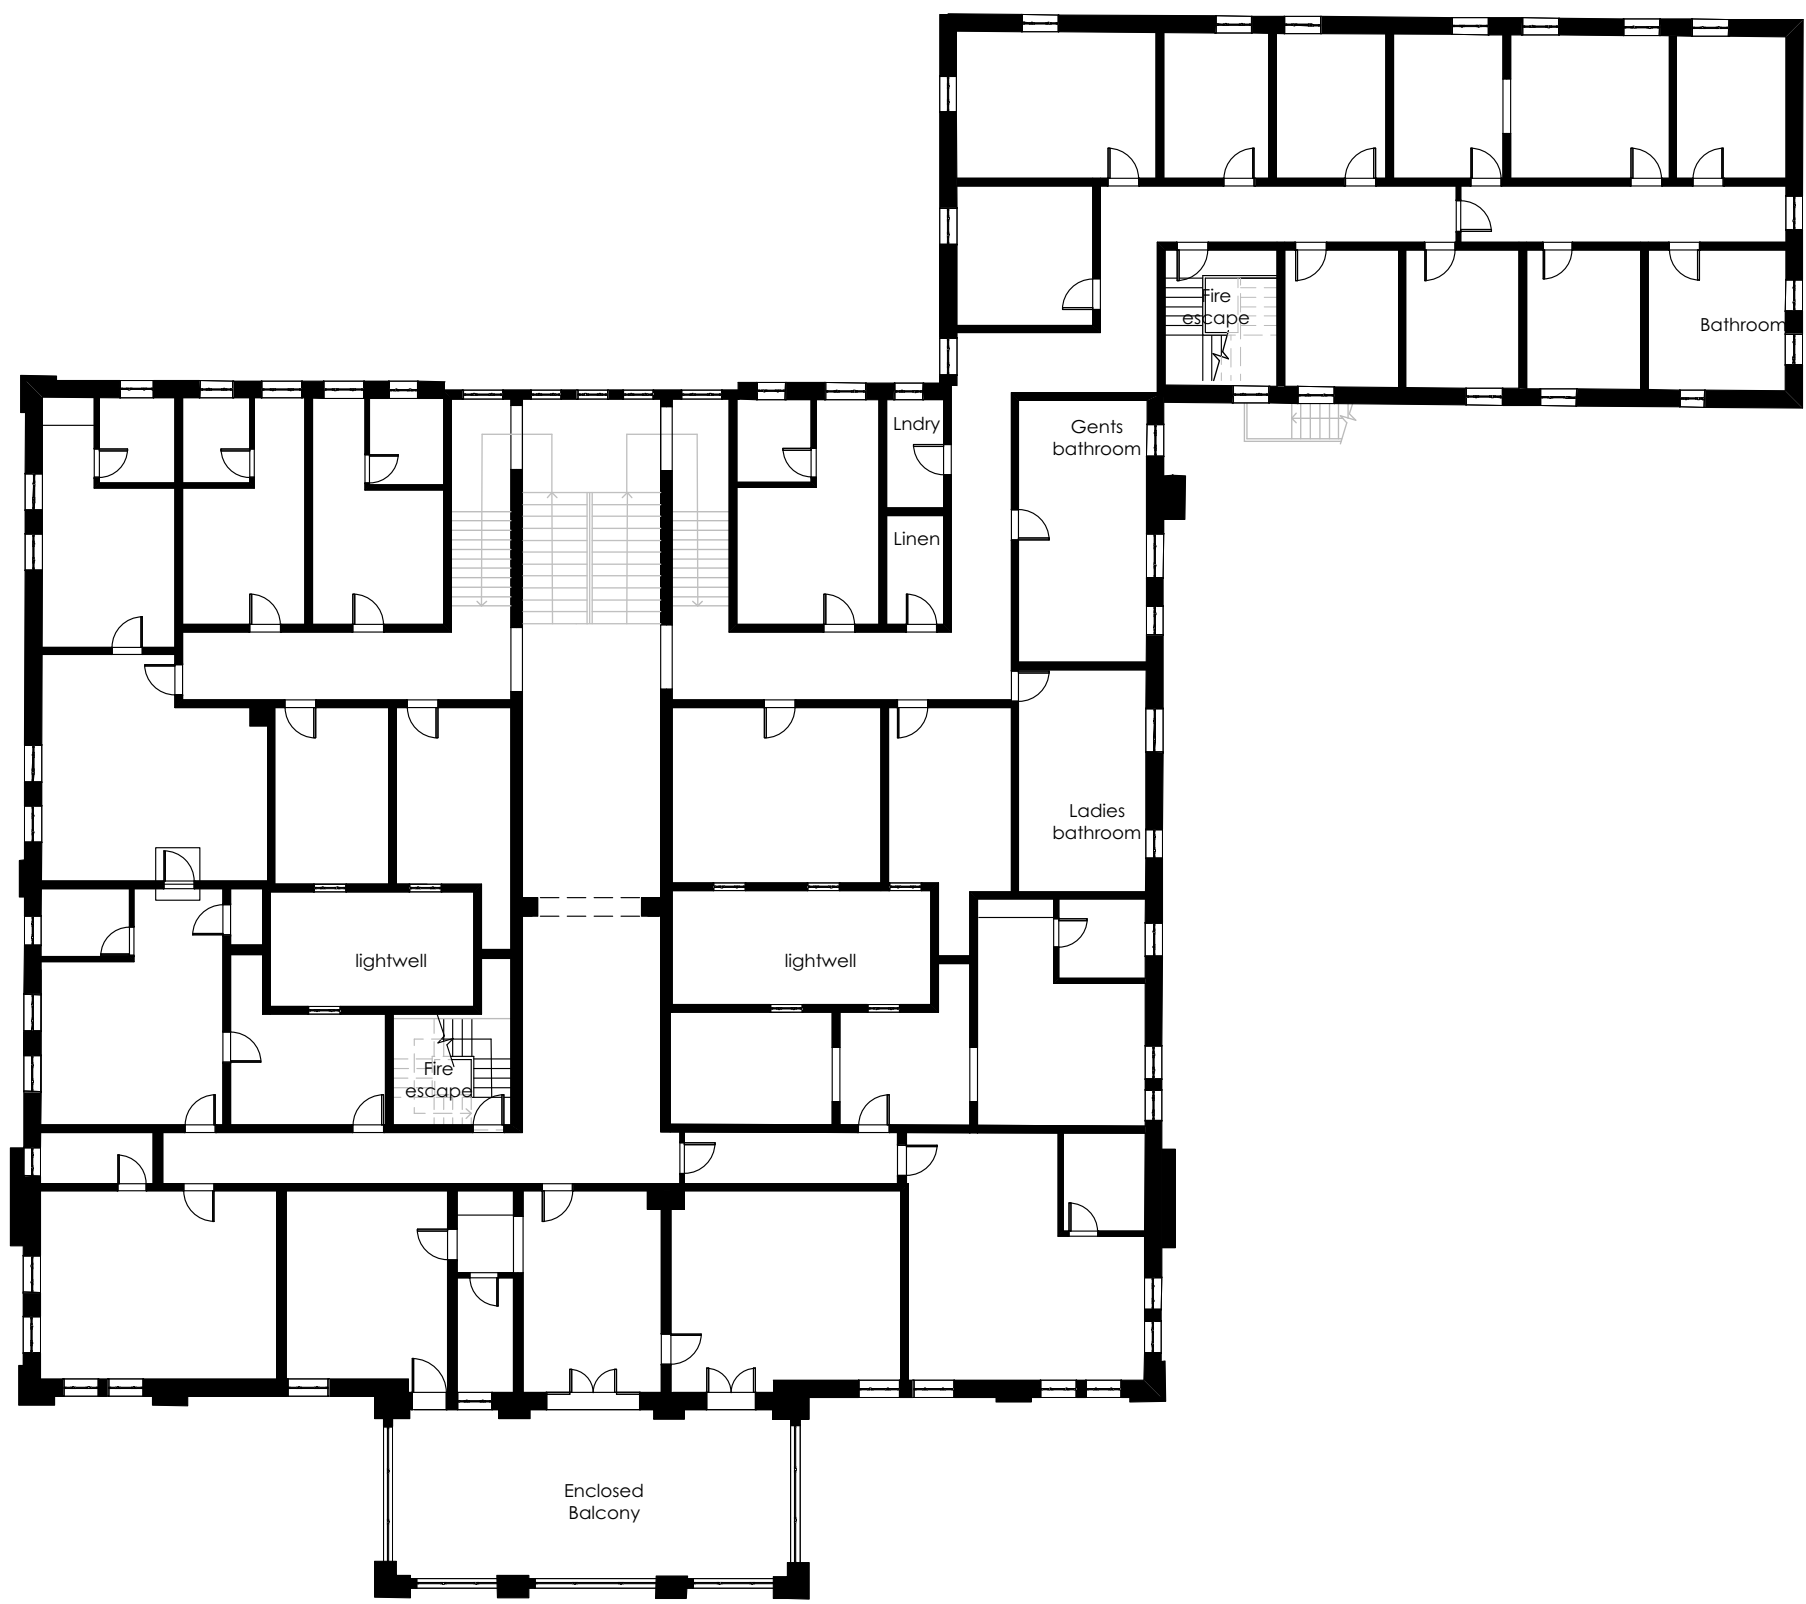

FIRST FLOOR PLAN

EXISTING



PROPOSED

CLIENT
AEA Property

PROJECT NO.
18x015

DRAWN BY
IP

ADDRESS
1 Fountandale Road

CHECKED
GS


Any variation of these drawings requires written permission from X.PACE

REGISTERED ARCHITECT: GORAN STOJANOVIC, REGISTRATION NO 6949

ABN 88 079 781 570

Unit 201, 50 Marshall Street, Surry Hills NSW 2010 T 61.2.9358.1333 F 61.2.9358.1344 e-mail mail@xpace.com.au

© Copyright - All rights reserved. No part of this design to be altered or reproduced without written permission

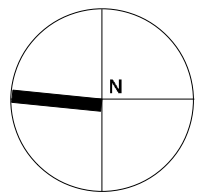

AMENDMENTS

REVISION DATE DESCRIPTION


ISSUE

NO. DATE AMENDMENT REV ISSUED TO / PURPOSE

TITLE
HOTEL LEVEL 3
EXISTING + PROPOSED

SCALE
1:200 @ A1

TYPE	NUMBER	AMENDMENT
PURPOSE	1.15	
DA		Plot Date

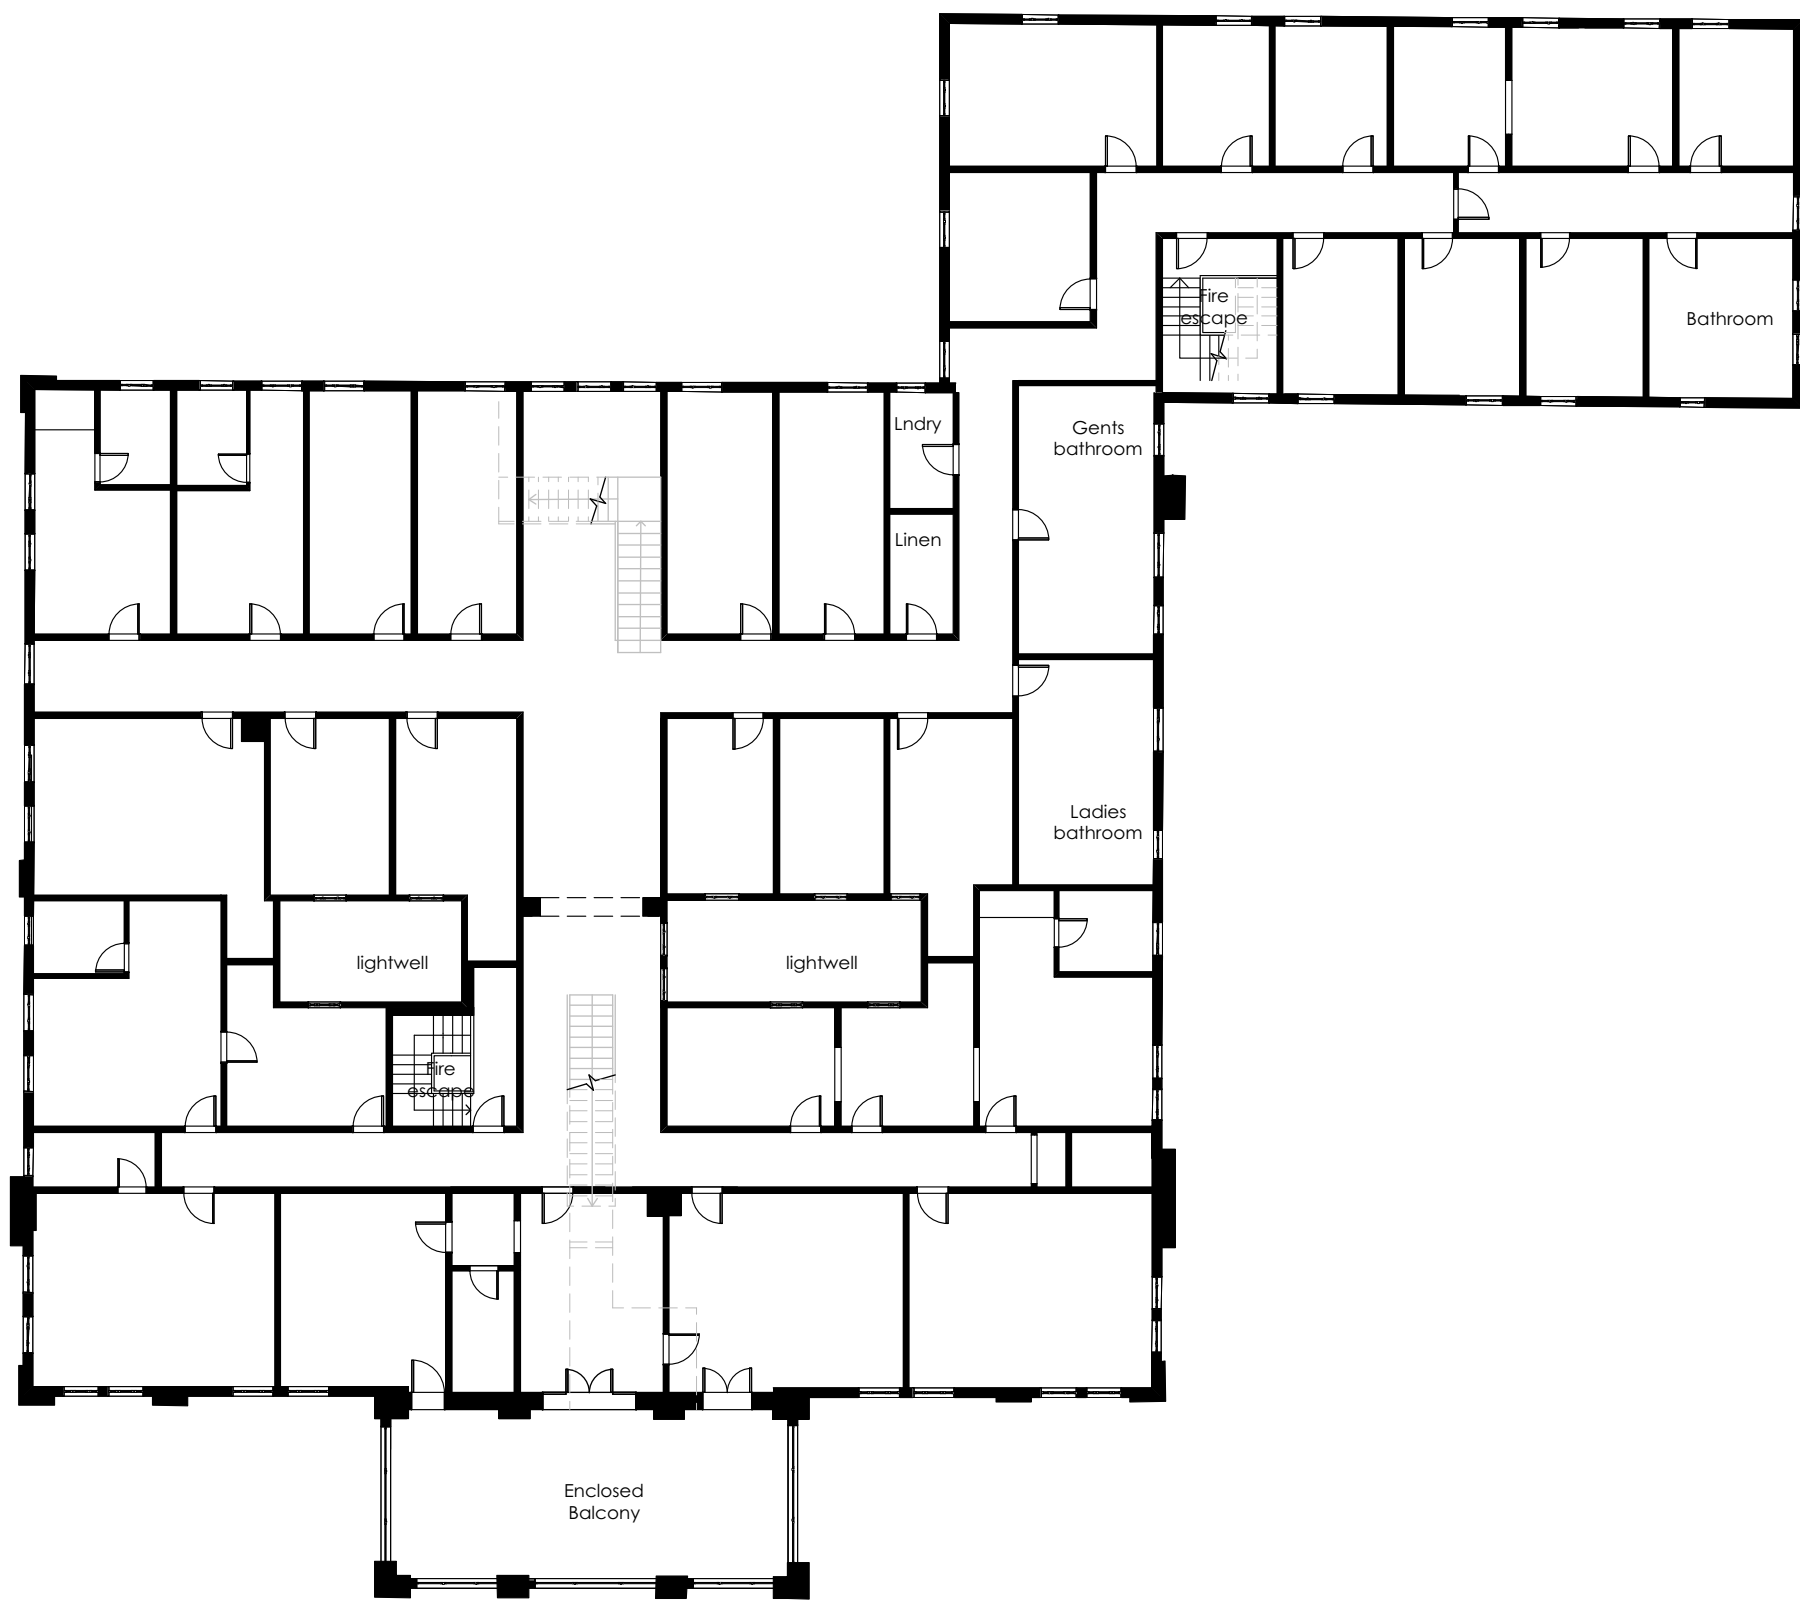


SECOND FLOOR PLAN


EXISTING



PROPOSED

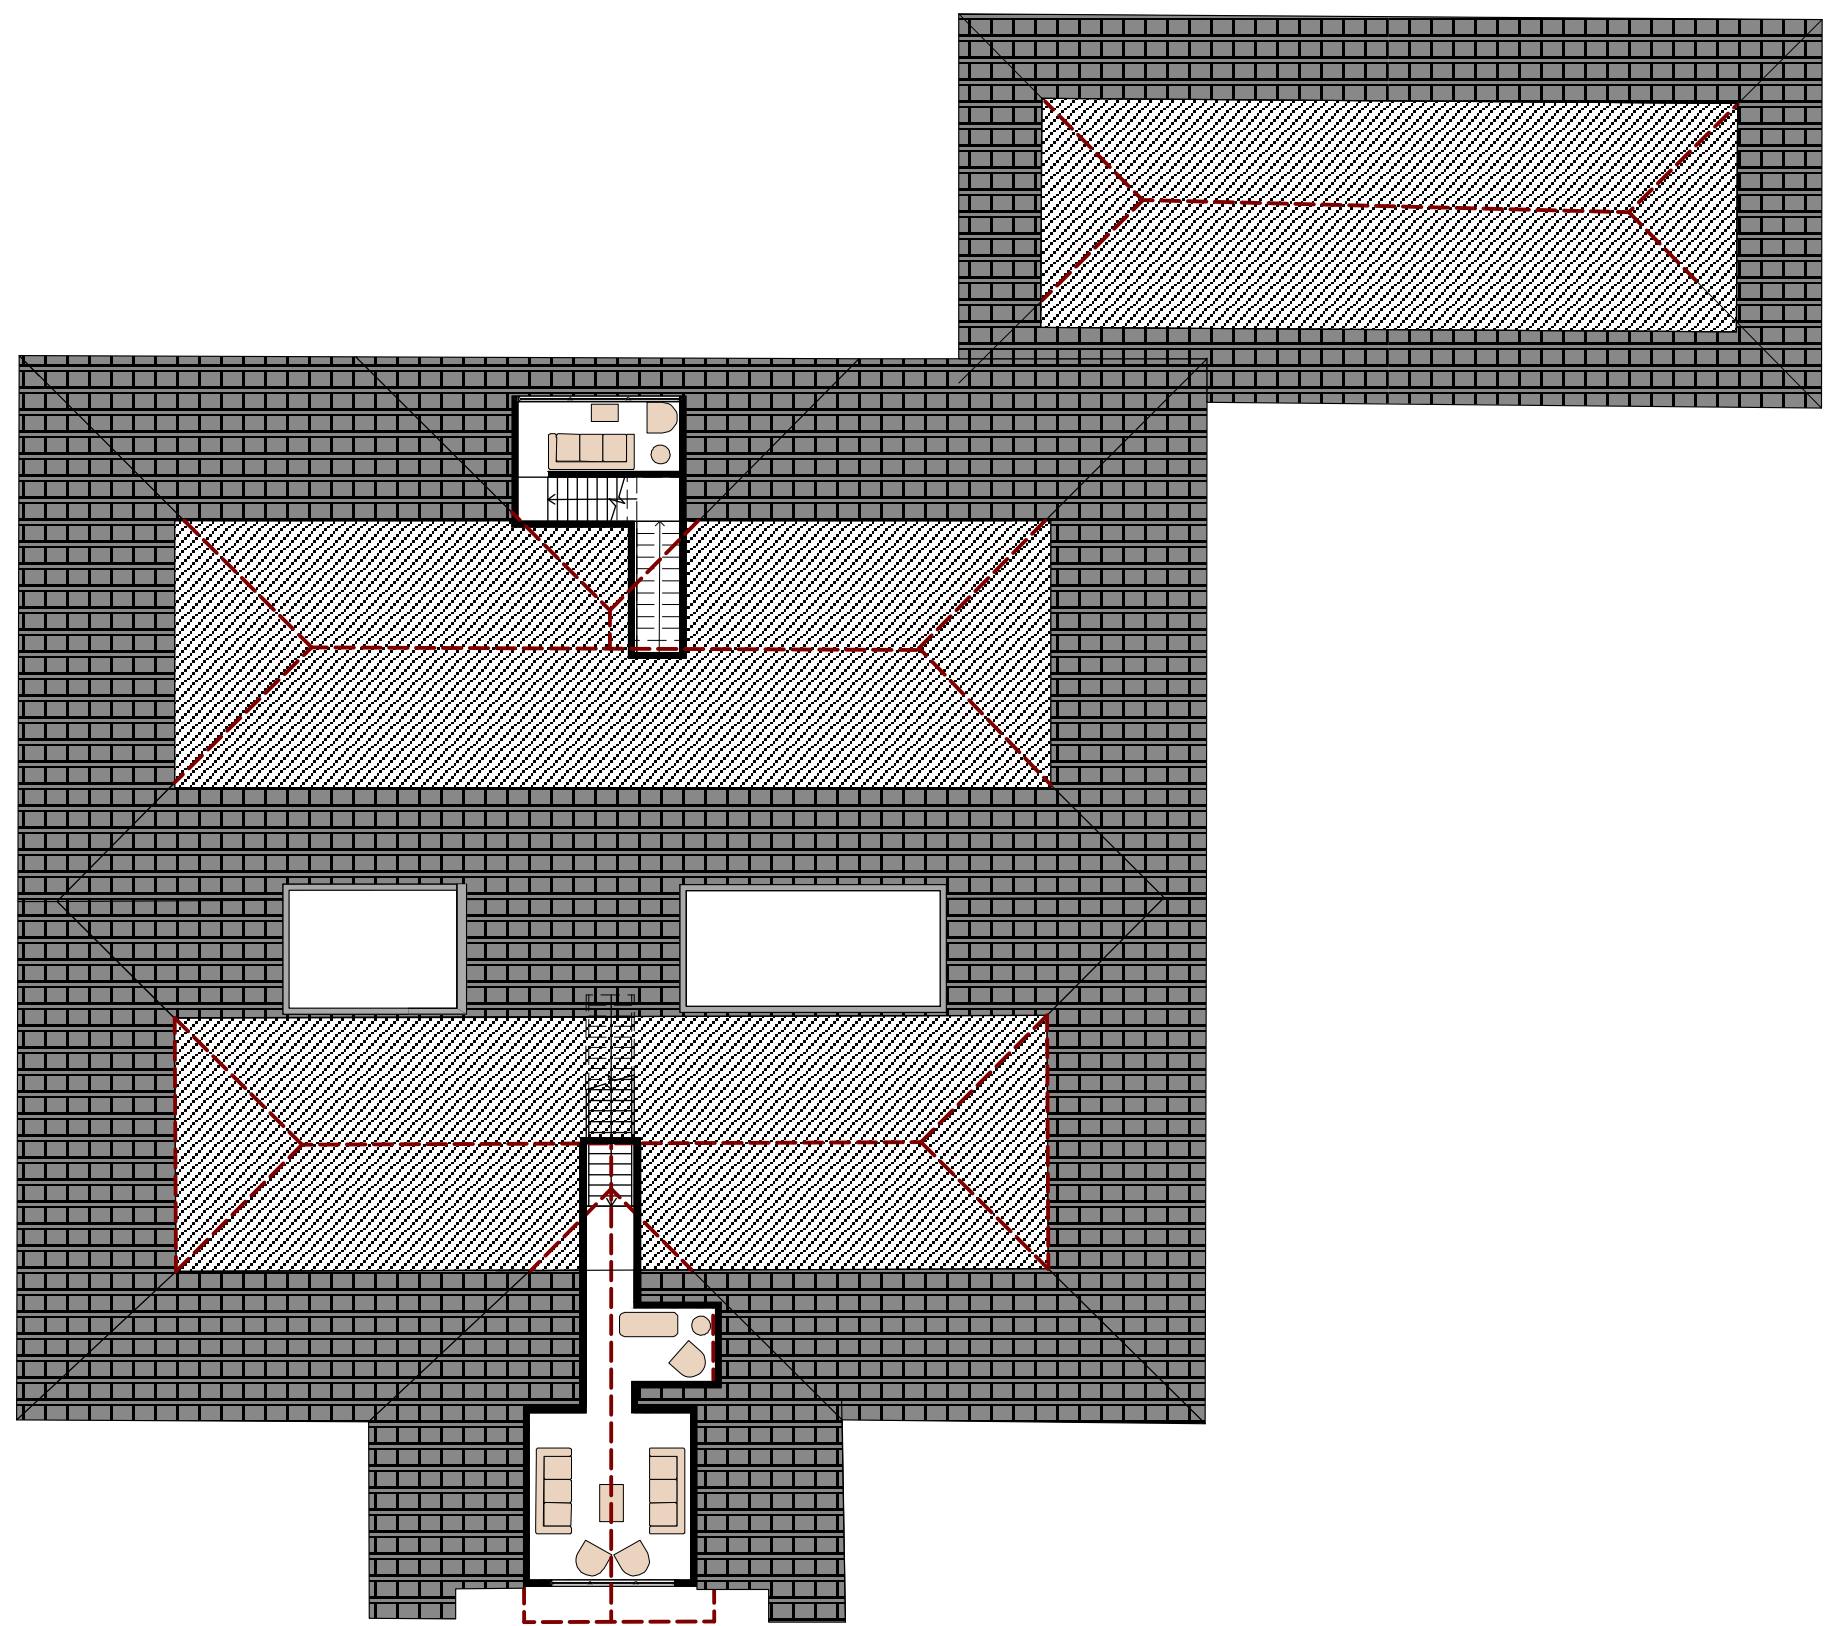

EXISTING

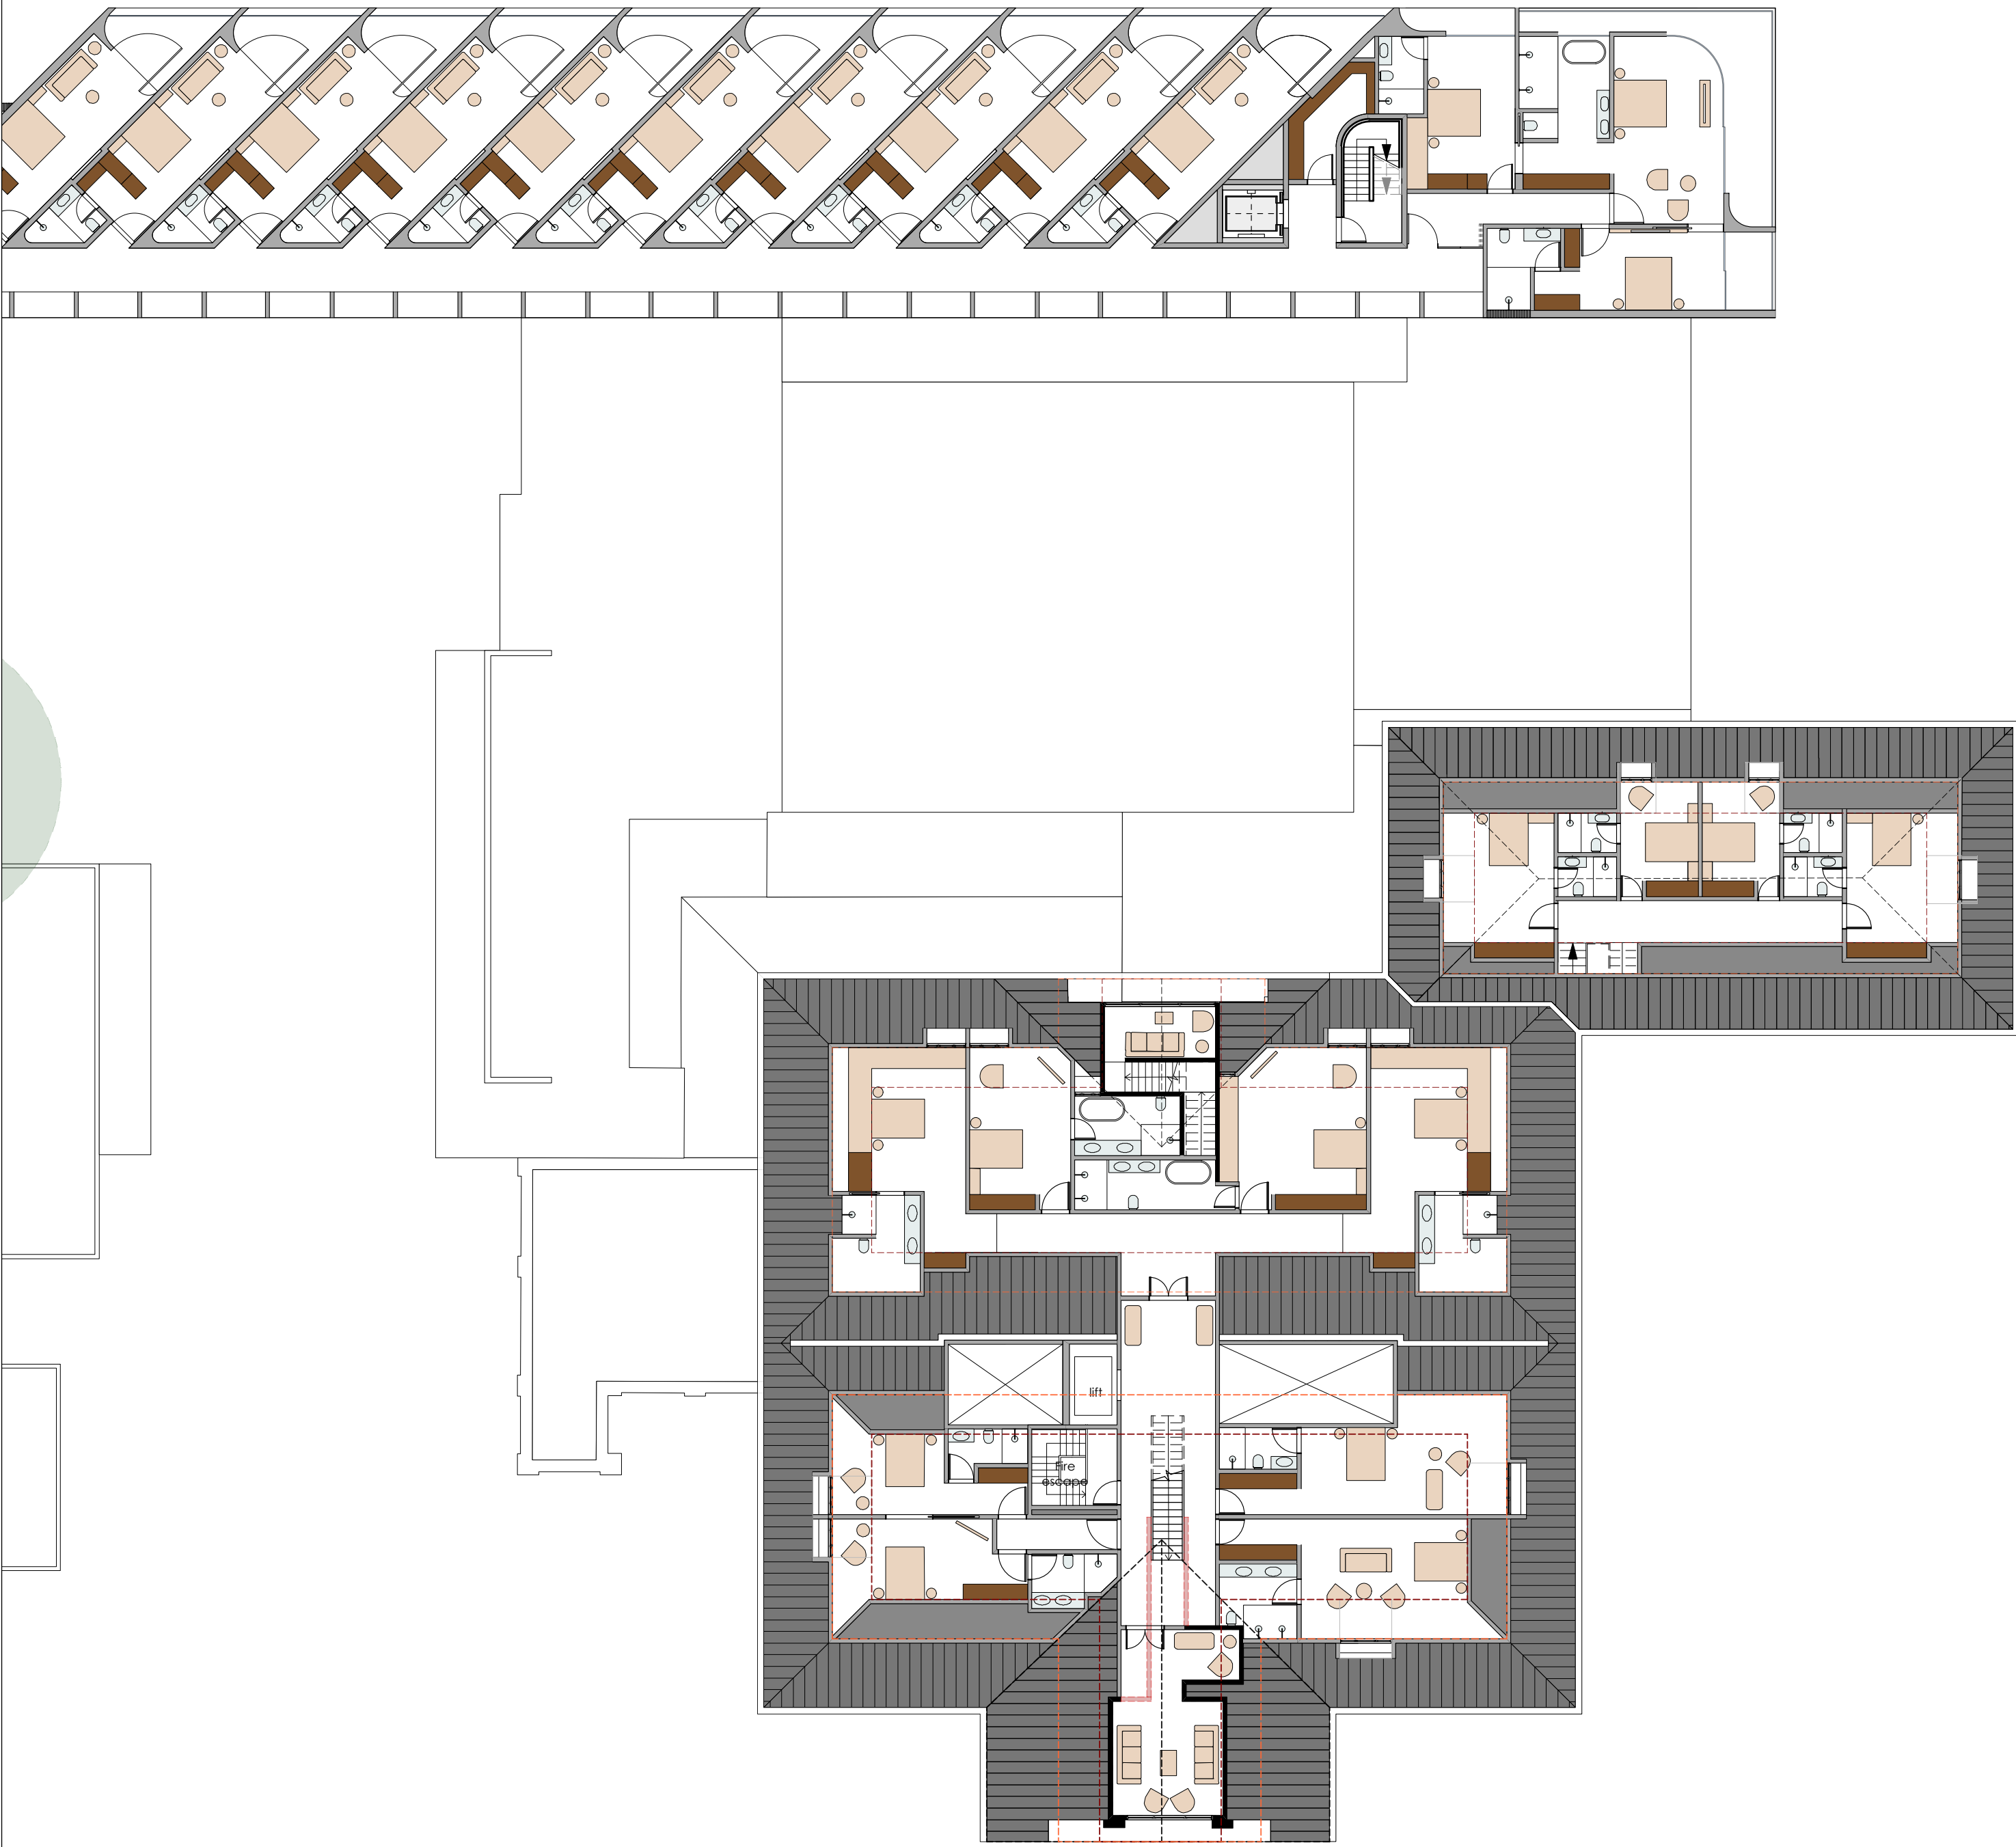

PROPOSED


CLIENT
AEA Property

PROJECT NO.
18x015

ADDRESS
1 Fountandale Road

DRAWN BY
IP

CHECKED
GS

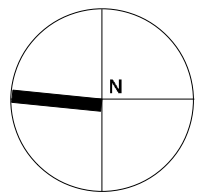

AMENDMENTS

REVISION DATE DESCRIPTION


ISSUE

NO. DATE AMEND REV ISSUED TO / PURPOSE

TITLE
HOTEL LEVEL 5
EXISTING + PROPOSED

SCALE
1:200 @ A1

TYPE	NUMBER	AMEND
PURPOSE	1.17	
DA		PLOT DATE

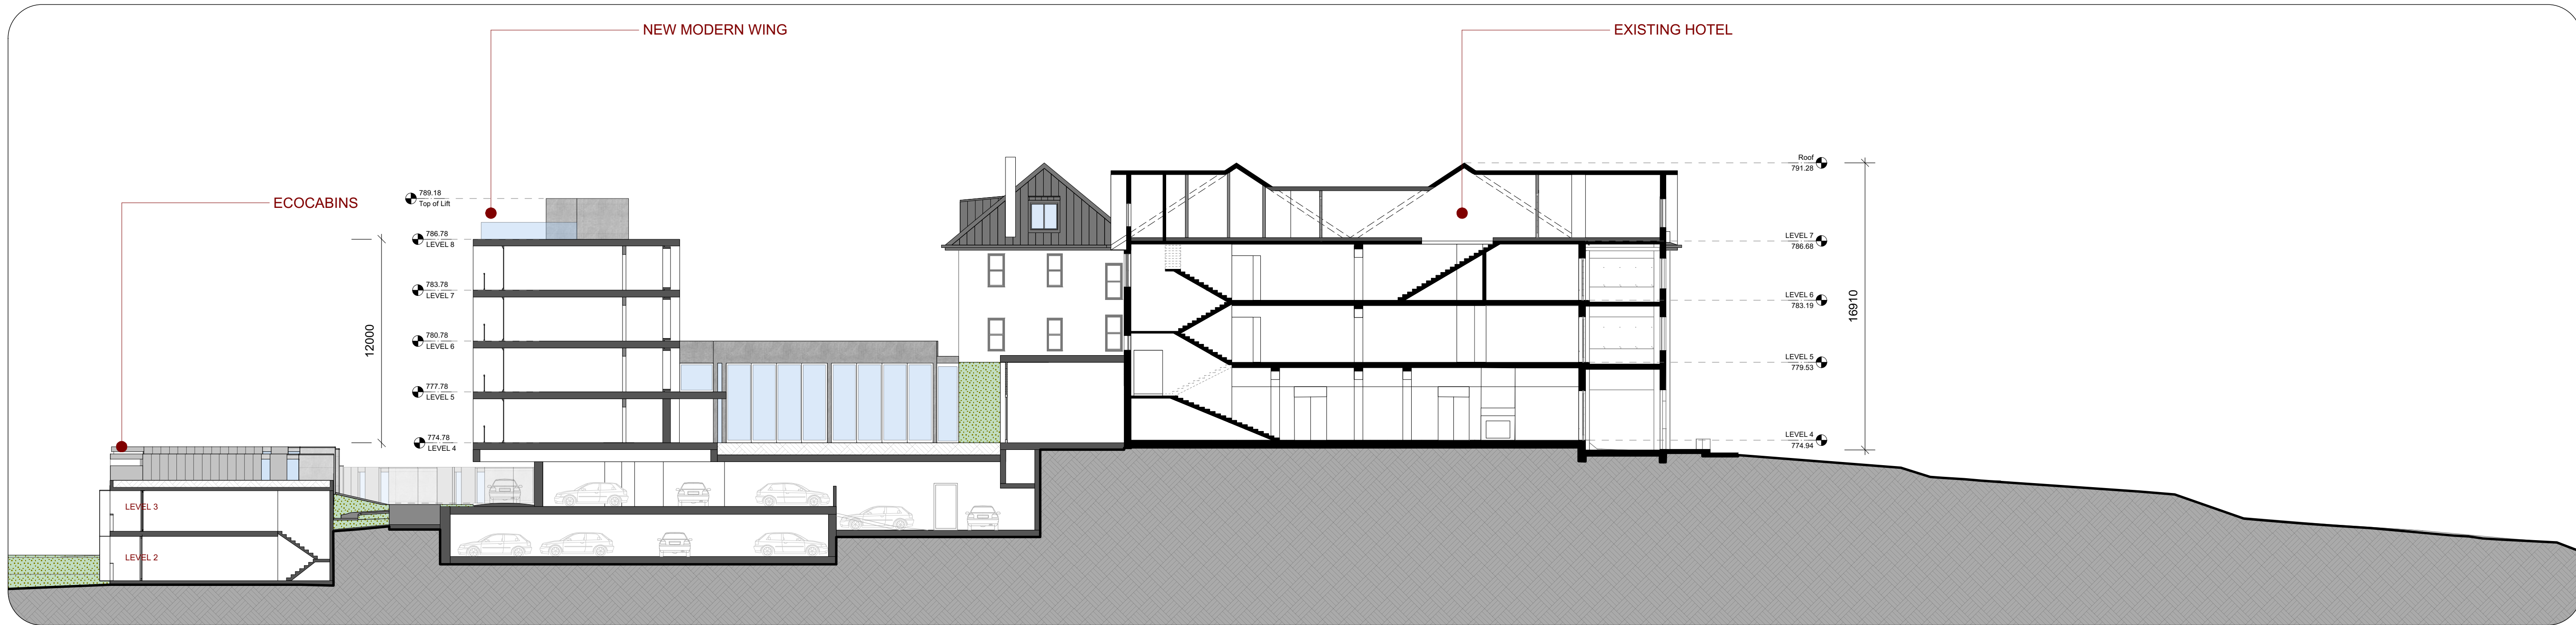


PROPOSED A-A SECTION



PROPOSED B-B SECTION




ELEVATION 1

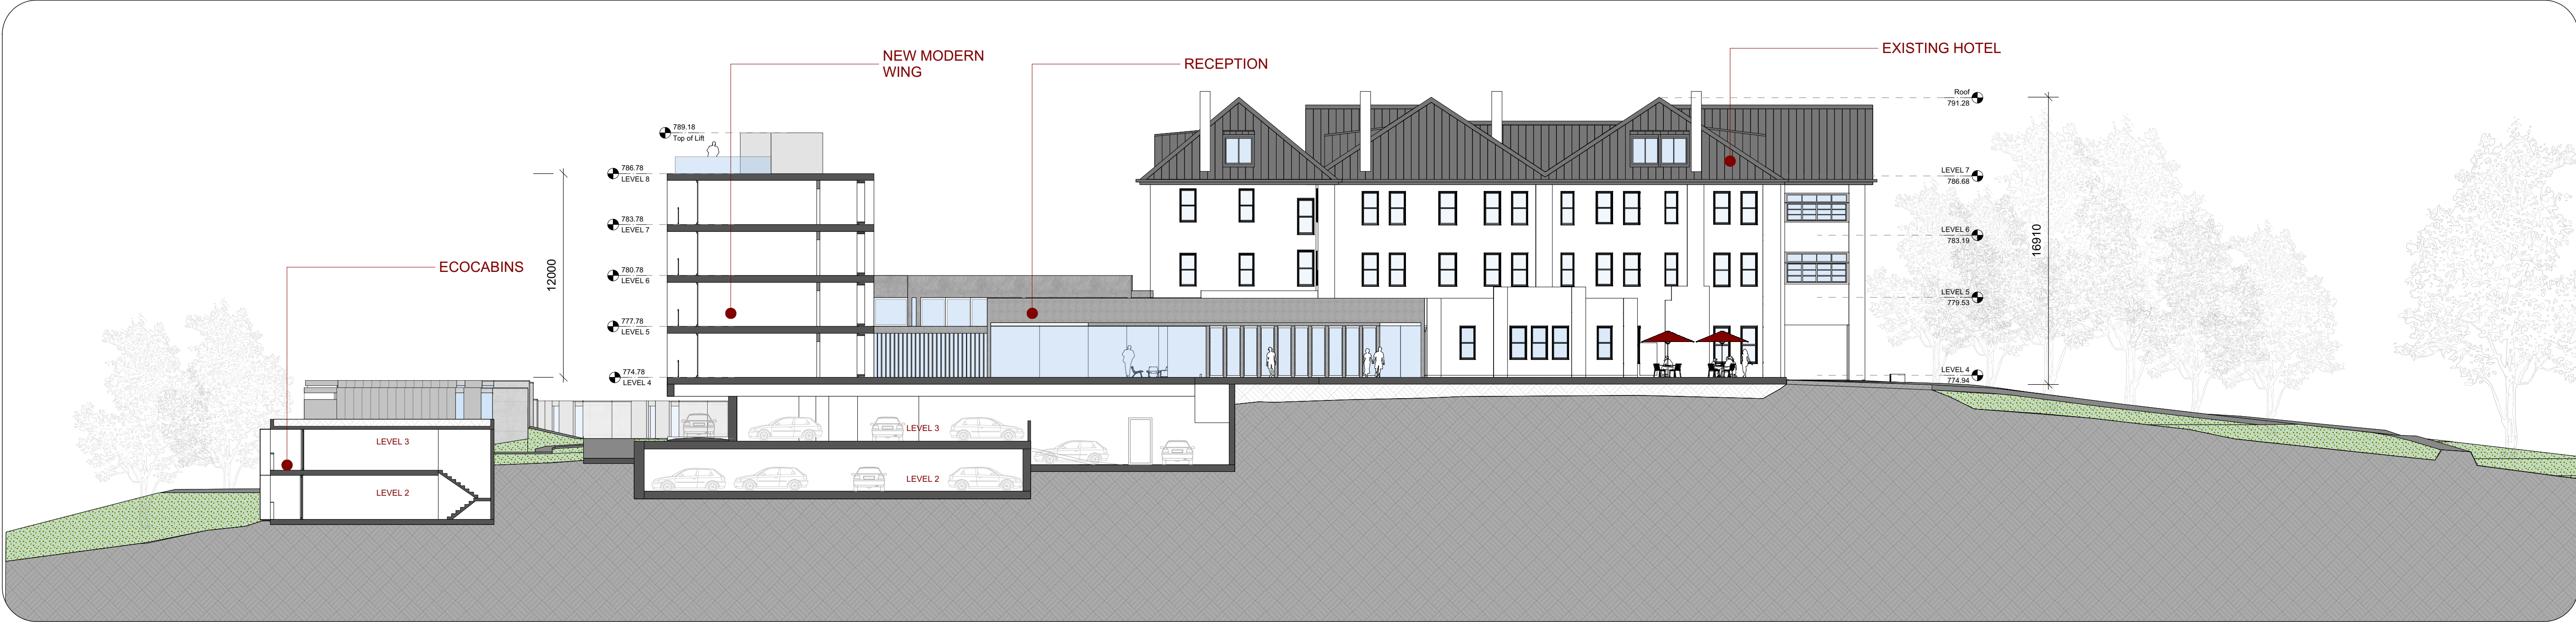

ELEVATION 2




ELEVATION 3

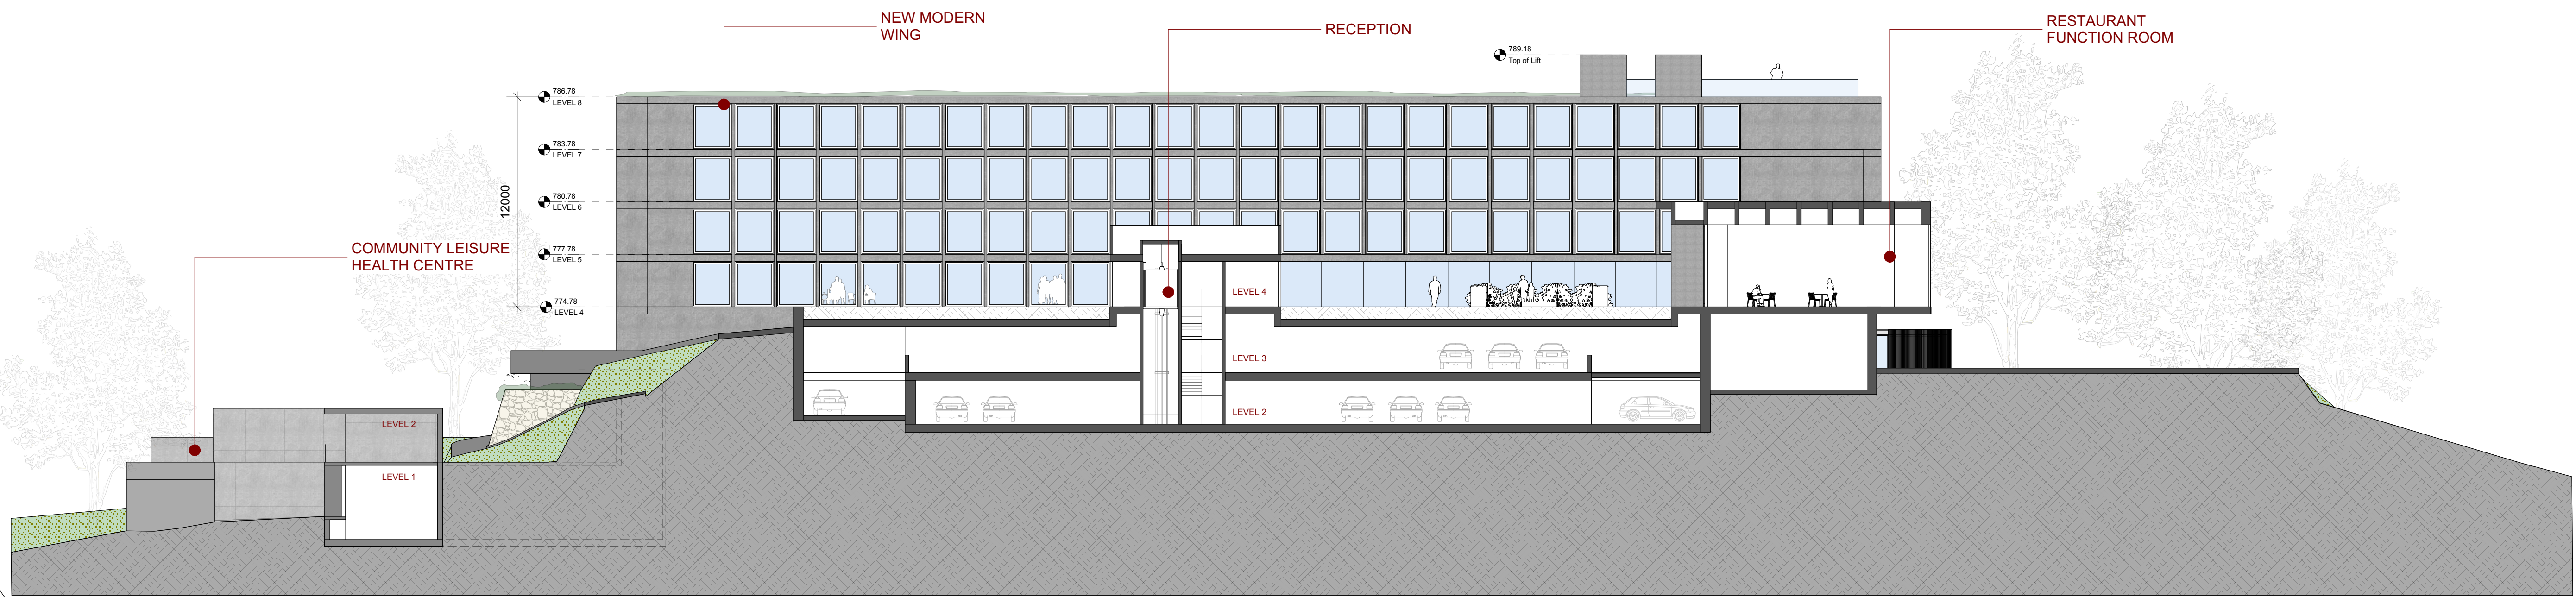


ELEVATION 4




ELEVATION 5

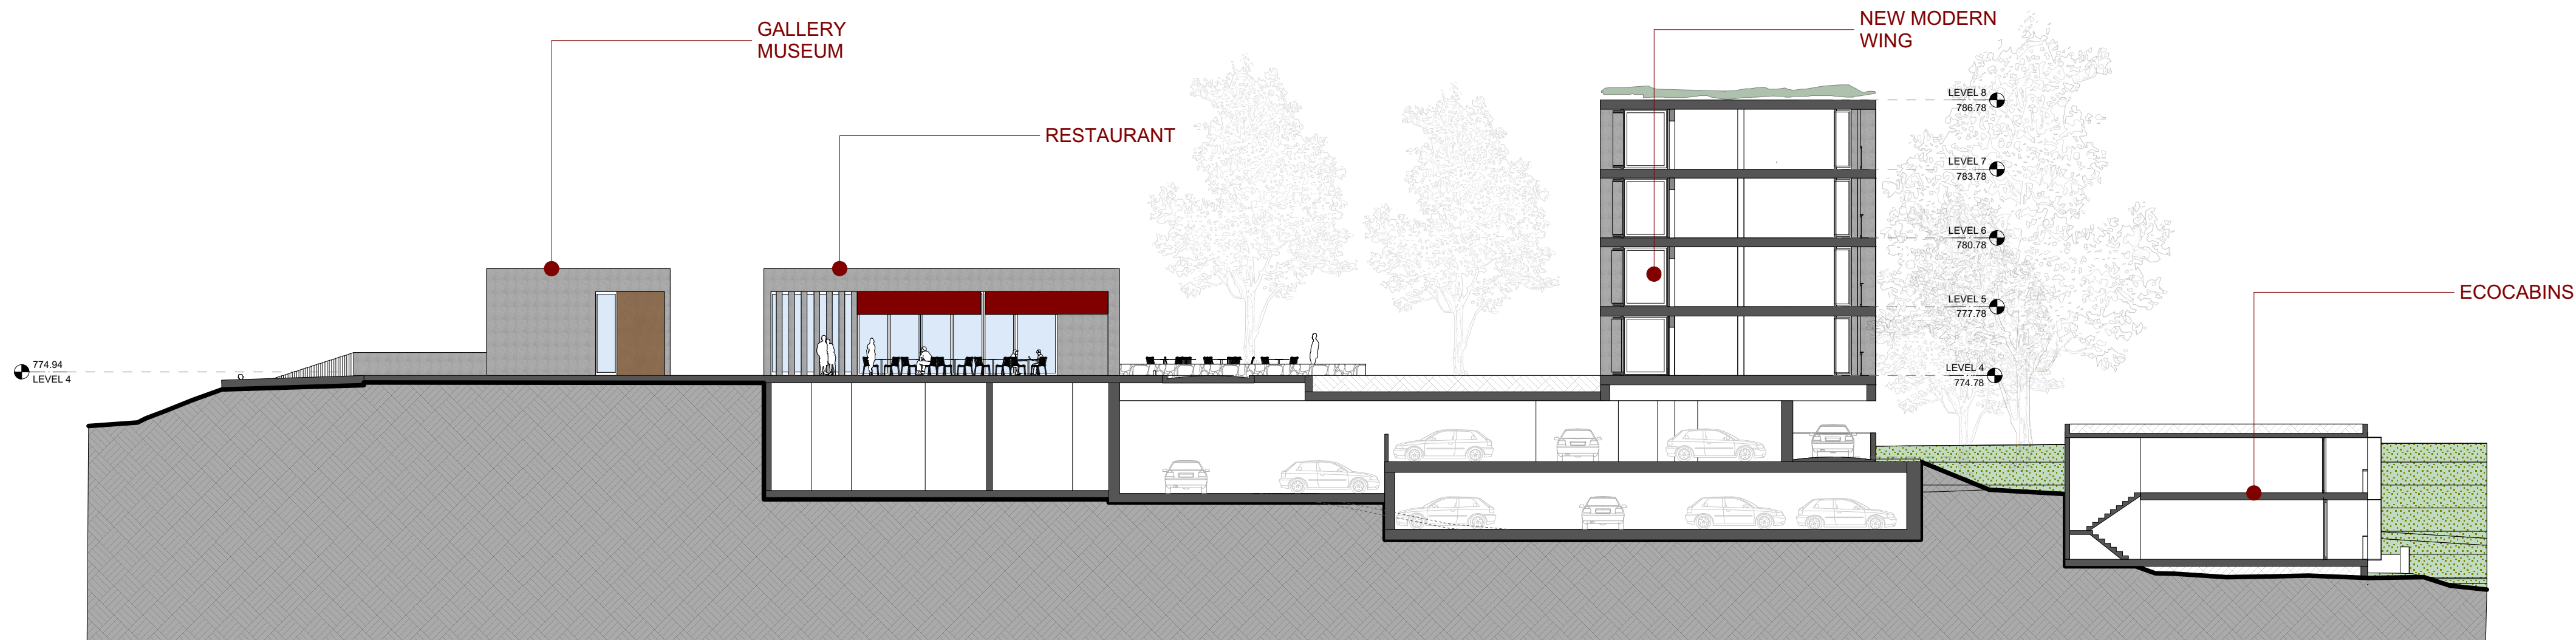





ELEVATION 6

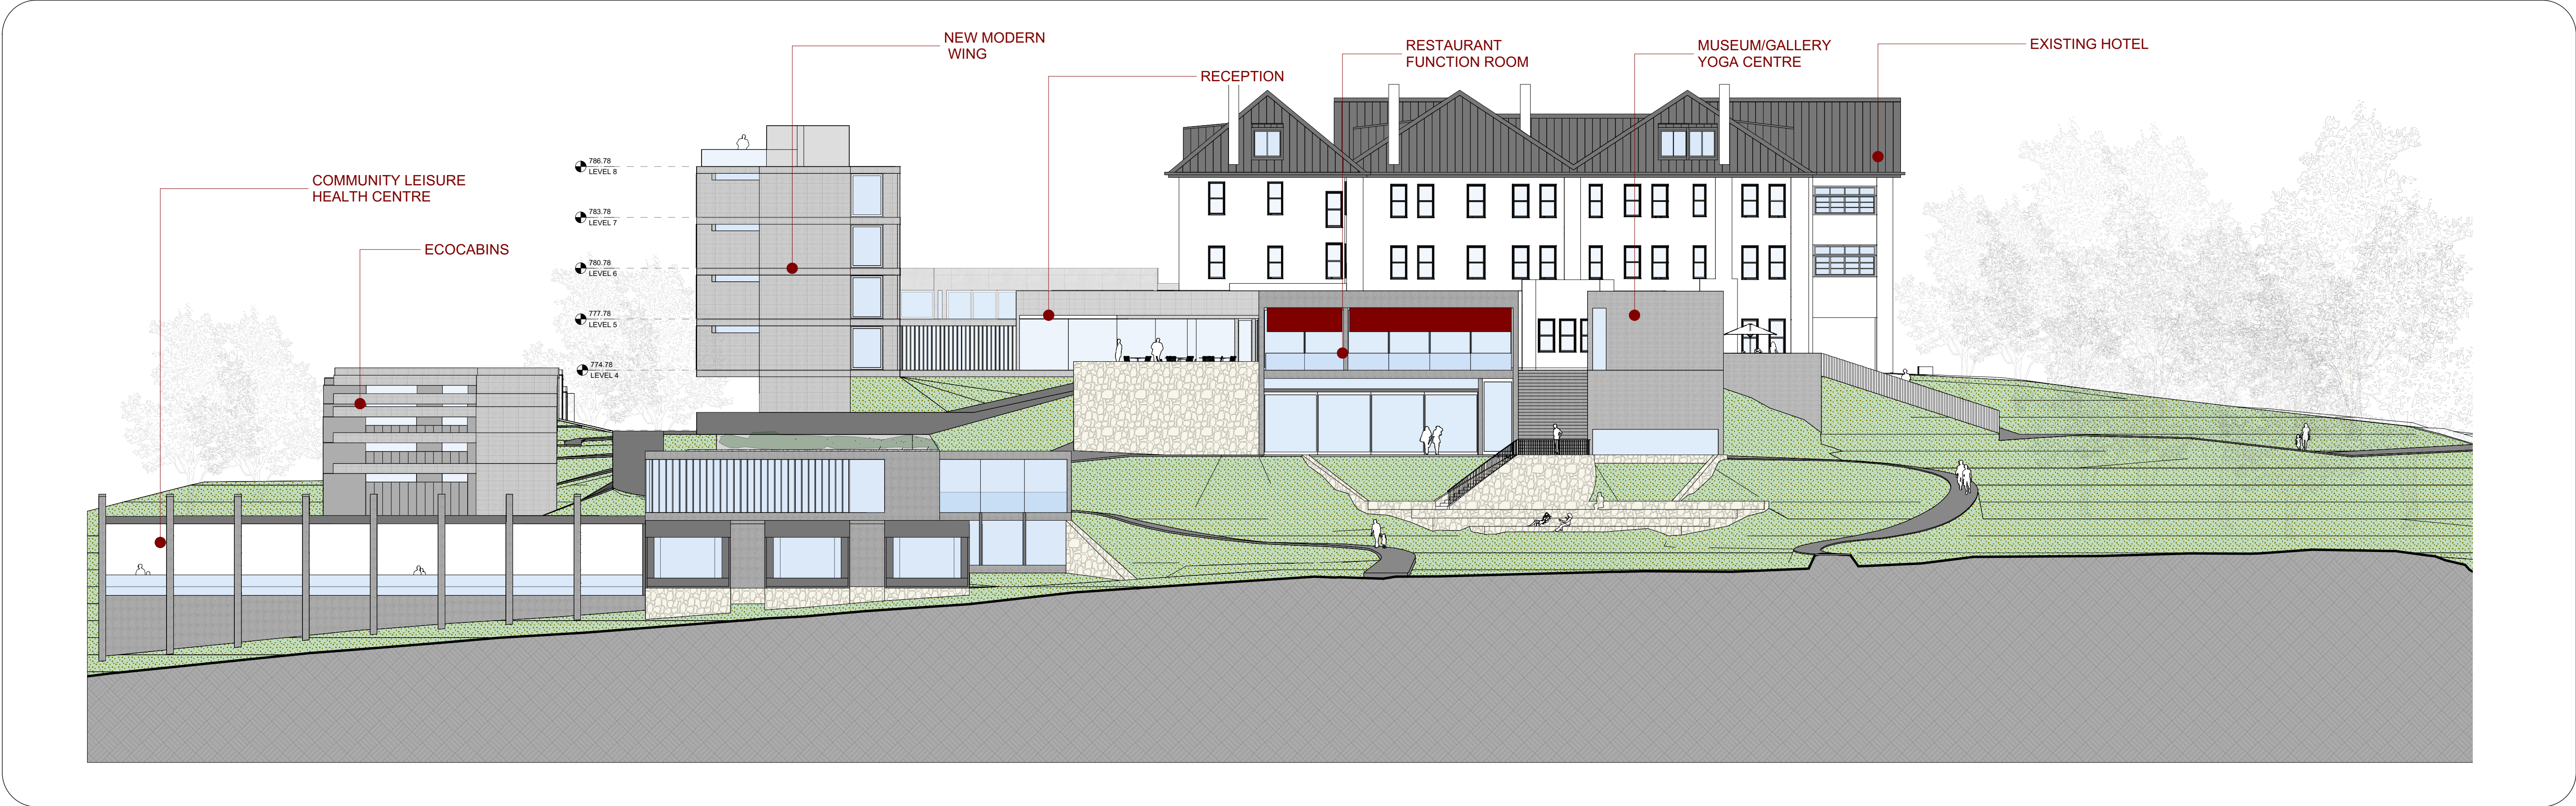





ELEVATION 7

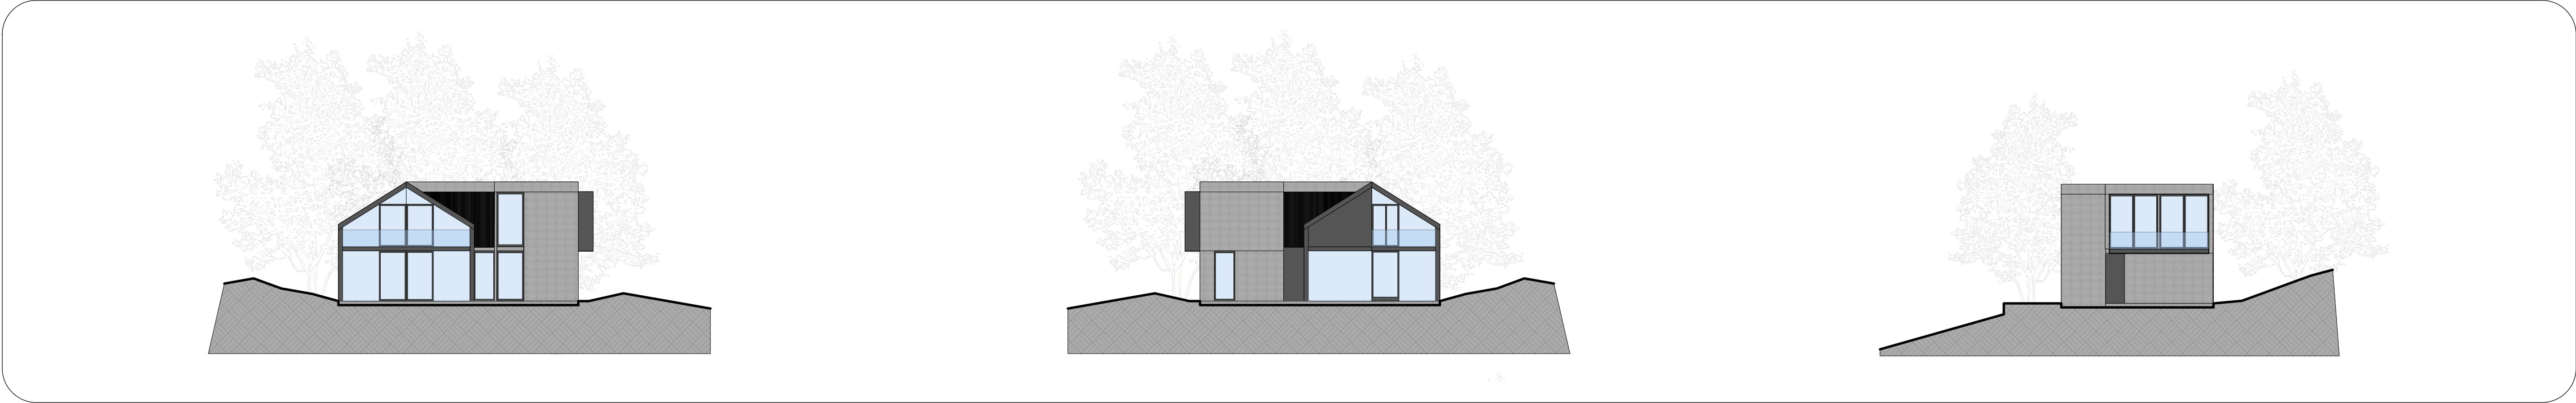



ECOVILLAS RECEPTION

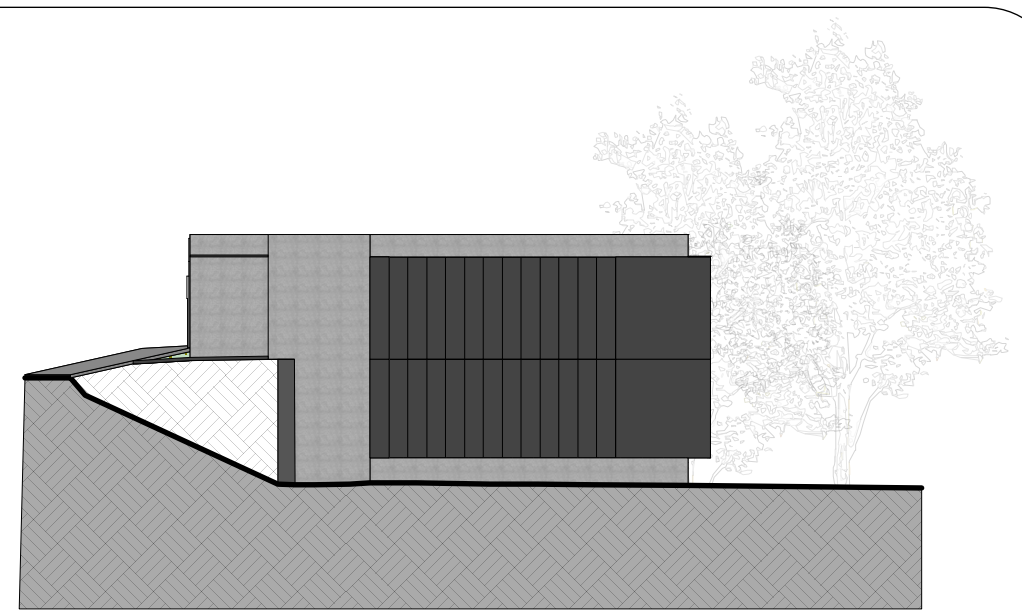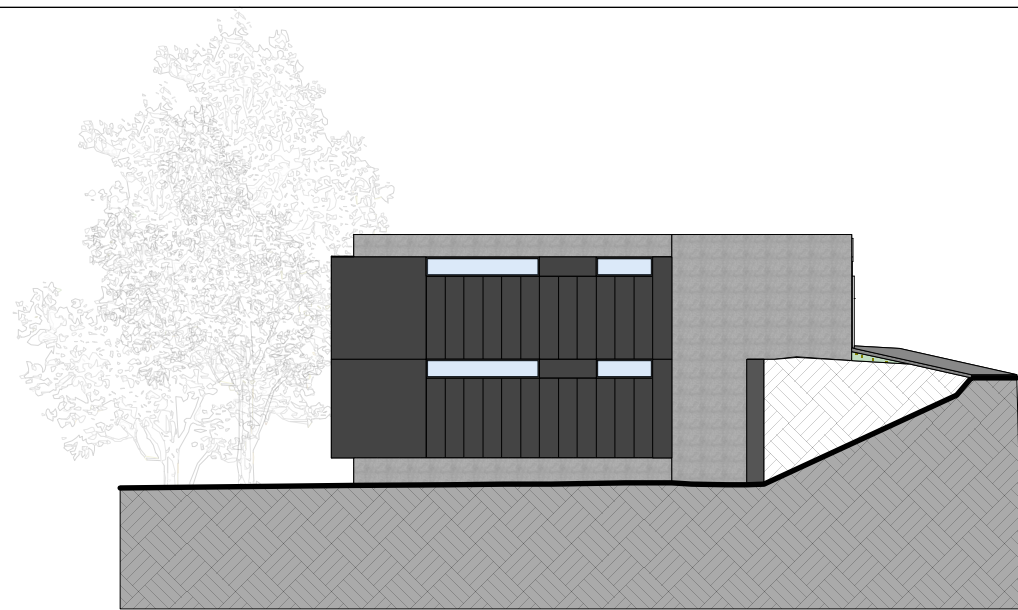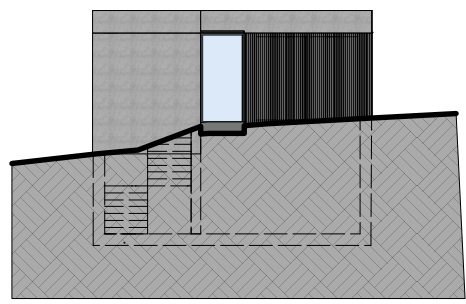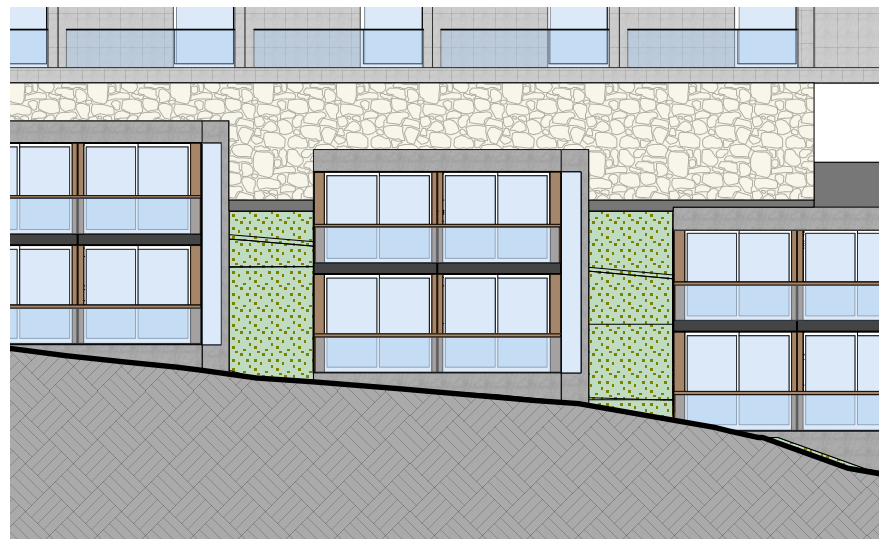


1: ECOCABINS A

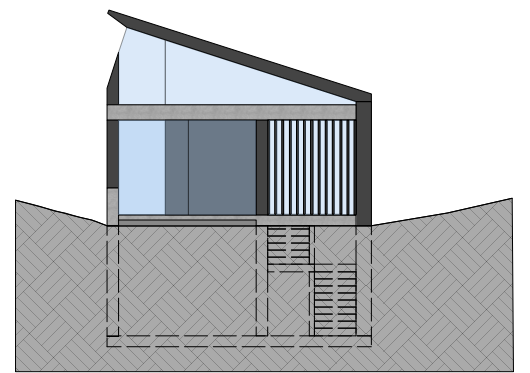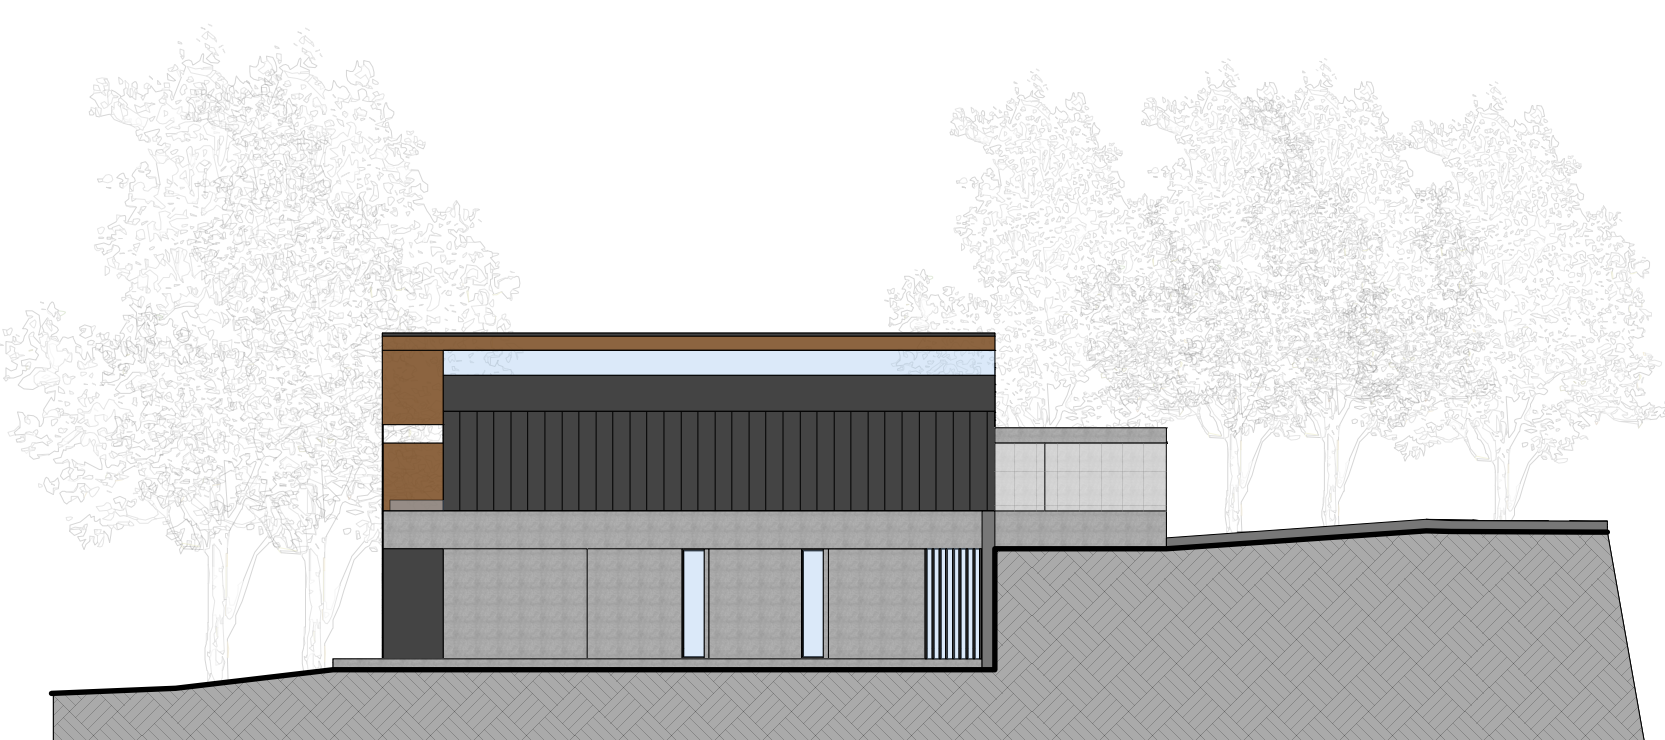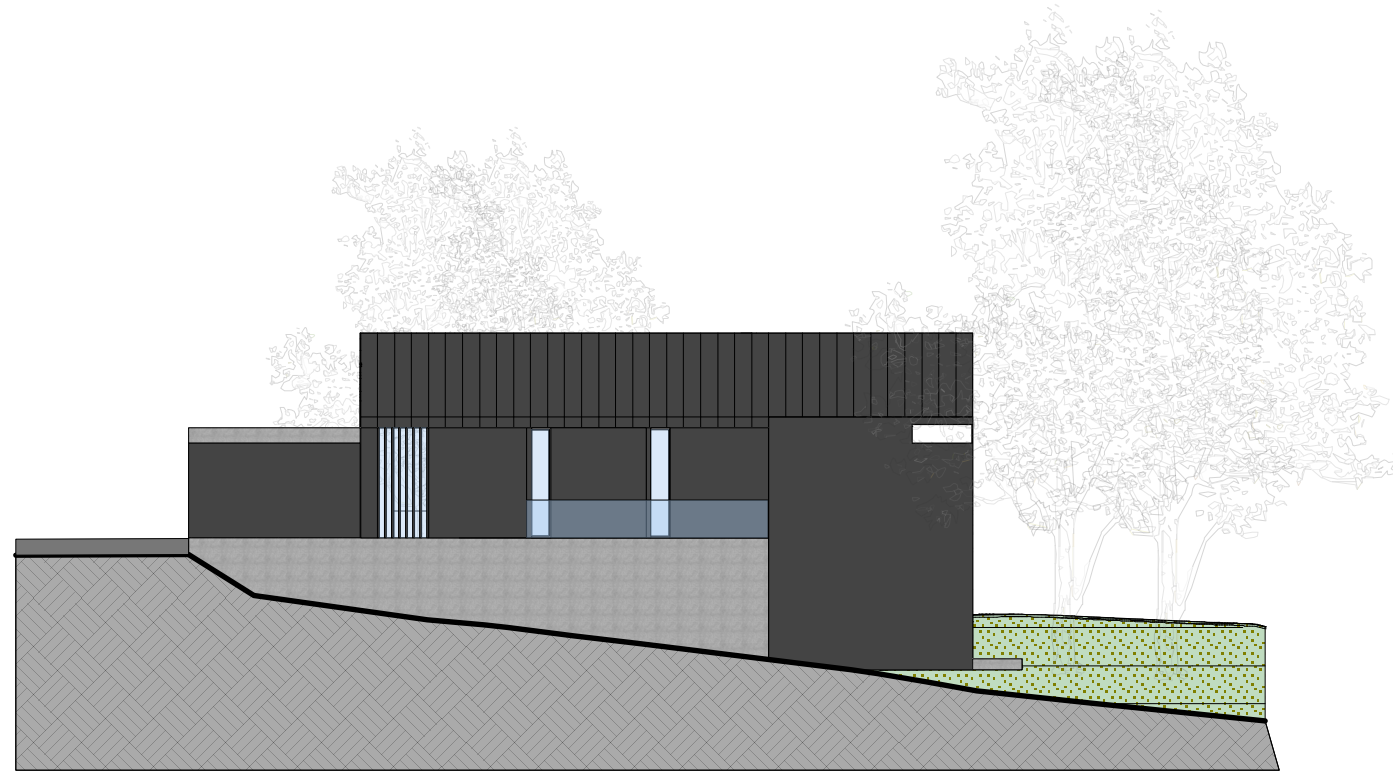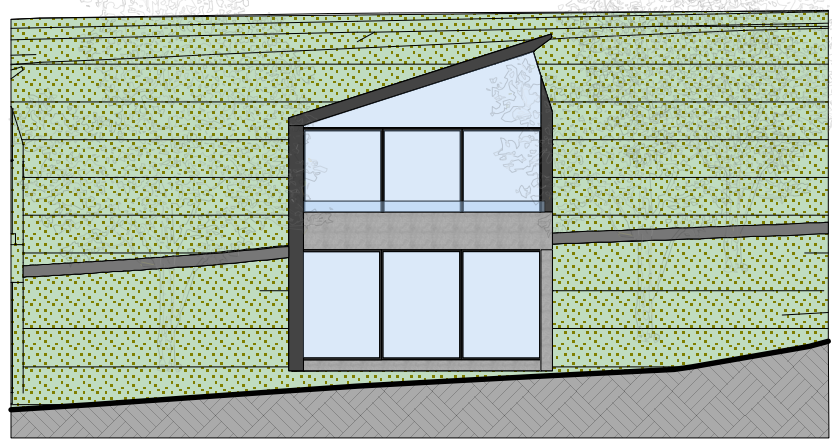

2: ECOCABINS B

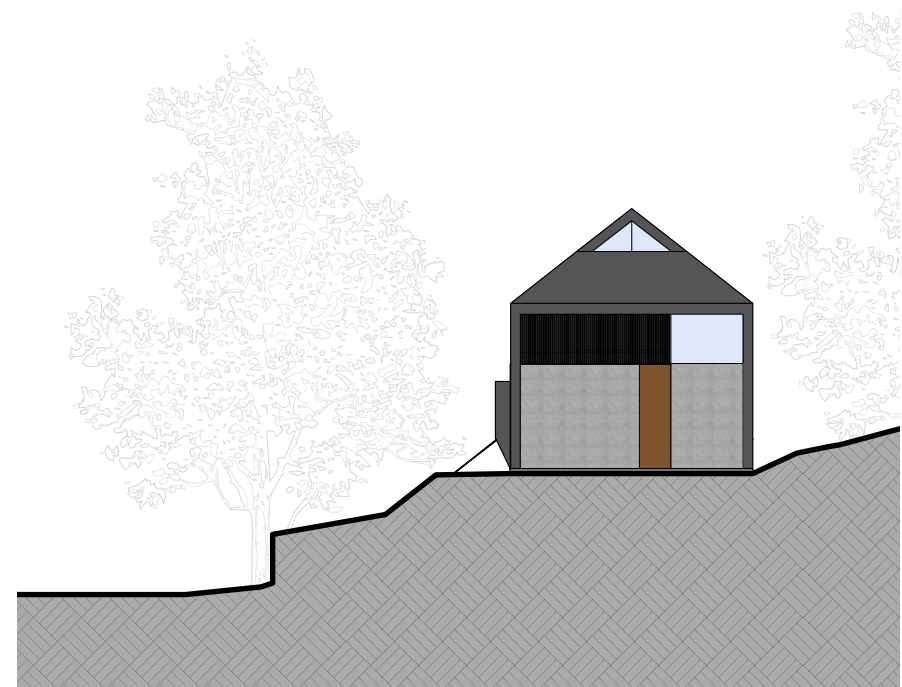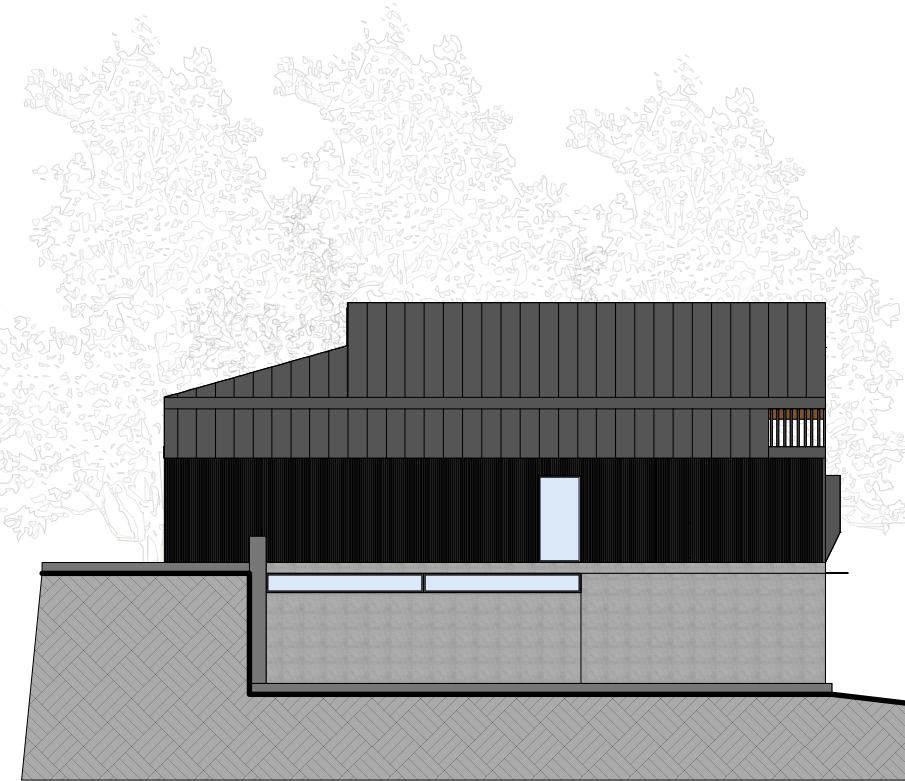

3: ECOVILLAS A

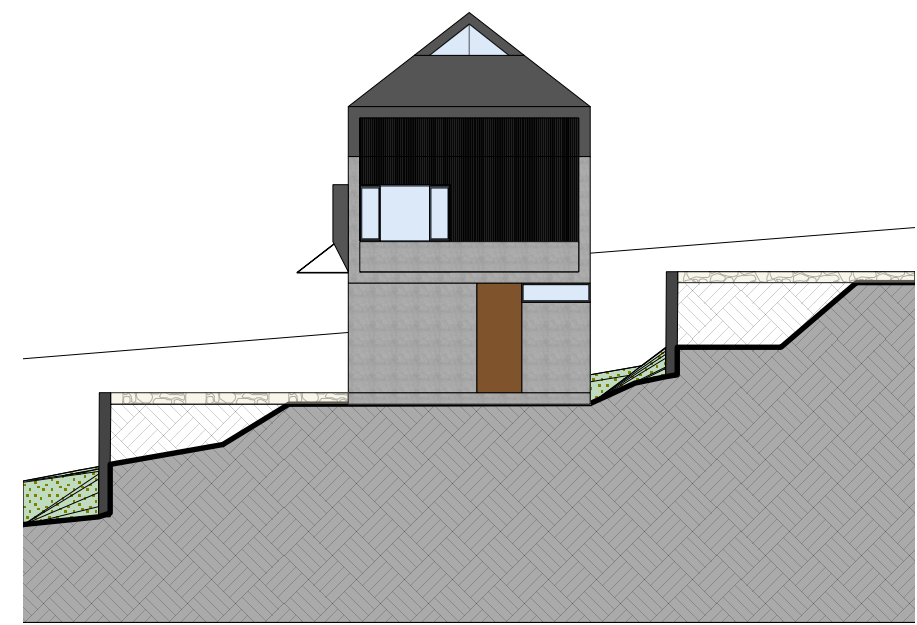

4: ECOVILLAS B

CLIENT
AEA Property

PROJECT NO.
18x015

DRAWN BY
IP

ADDRESS
1 Fountandale Road

CHECKED
GS

AMENDMENTS
REVISION DATE DESCRIPTION

ISSUE
NO. DATE AMENDMENT ISSUED TO / PURPOSE

TITLE
SITE ELEVATIONS
PROPOSED

SCALE
1:200 @ A1

TYPE	NUMBER	AMENDMENT
PURPOSE	2.06	
DA		

Any variation of these drawings requires written permission from X.PACE

X.PACE Registered Architect: Goran Stojanovic, registration No 6949
ABN 88 079 781 570 Unit 201, 50 Marshall Street, Surry Hills NSW 2010 T 61.2.9358.1333 F 61.2.9358.1344 e-mail mail@xpace.com.au

© Copyright - All rights reserved. No part of this design to be altered or reproduced without written permission

The Robertson Hotel