

NEW HIGH SCHOOL FOR SCHOFIELDS AND TALLAWONG

GUNTAWONG ROAD, TALLAWONG NSW 2155

ISSUE FOR REF


PLANNING DOCUMENTATION



DRAWING LIST

|                              |                                       |
|------------------------------|---------------------------------------|
| 0                            |                                       |
| STHS-DJRD-00-00-REF-A-0000   | COVER & DRAWING LIST                  |
| 1                            |                                       |
| 0000 - SITE                  |                                       |
| STHS-DJRD-00-00-REF-A-0100   | SITE SURVEY AND DEPOSITED PLAN        |
| STHS-DJRD-00-00-REF-A-0101   | EXISTING SITE PLAN                    |
| STHS-DJRD-00-00-REF-A-0102   | DEMOLITION PLAN                       |
| STHS-DJRD-00-00-REF-A-0103   | SITE PLAN                             |
| STHS-DJRD-00-00-REF-A-0110   | BOUNDARY ADJUSTMENT PLAN              |
| STHS-DJRD-00-00-REF-A-0111   | TREE RETENTION PLAN                   |
| STHS-DJRD-00-00-REF-A-0200   | SITE CONTEXT                          |
| STHS-DJRD-00-00-REF-A-0201   | SITE CONSTRAINTS                      |
| STHS-DJRD-00-00-REF-A-0202   | SITE OPPORTUNITIES                    |
| STHS-DJRD-00-00-REF-A-0203   | SITE ANALYSIS                         |
| STHS-DJRD-00-00-REF-A-0230   | SHADOW DIAGRAMS                       |
| STHS-DJRD-00-00-REF-A-0250   | OVERALL LOWER GROUND FLOOR PLAN       |
| STHS-DJRD-00-00-REF-A-0251   | OVERALL GROUND FLOOR PLAN             |
| STHS-DJRD-00-00-REF-A-0252   | OVERALL LEVEL 1 FLOOR PLAN            |
| STHS-DJRD-00-00-REF-A-0253   | OVERALL LEVEL 2 FLOOR PLAN            |
| STHS-DJRD-00-00-REF-A-0254   | OVERALL ROOF PLAN                     |
| STHS-DJRD-00-00-REF-A-0260   | GFA AREA CALCULATIONS                 |
| STHS-DJRD-00-00-REF-A-0300   | CANOPY - TYPICAL DETAILS SHEET 1      |
| STHS-DJRD-00-00-REF-A-0301   | CANOPY - TYPICAL DETAILS SHEET 2      |
| STHS-DJRD-00-00-REF-A-0350   | ENTRY SIGNAGE                         |
| STHS-DJRD-00-00-REF-A-8601   | 3D IMAGES - AERIAL                    |
| STHS-DJRD-00-00-REF-A-8602   | 3D IMAGES - ENTRY & EXTERIOR FINISHES |
| 22                           |                                       |
| 1000 - GA PLANS              |                                       |
| STHS-DJRD-B00A-GF-REF-A-1010 | BUILDING A - GROUND FLOOR PLAN        |
| STHS-DJRD-B00A-L1-REF-A-1011 | BUILDING A - LEVEL 1 FLOOR PLAN       |
| STHS-DJRD-B00A-L2-REF-A-1012 | BUILDING A - LEVEL 2 FLOOR PLAN       |
| STHS-DJRD-B00A-RF-REF-A-1013 | BUILDING A - ROOF PLAN                |
| STHS-DJRD-B00B-GF-REF-A-1020 | BUILDING B - GROUND FLOOR PLAN        |
| STHS-DJRD-B00B-L1-REF-A-1021 | BUILDING B - LEVEL 1 FLOOR PLAN       |
| STHS-DJRD-B00B-L2-REF-A-1022 | BUILDING B - LEVEL 2 FLOOR PLAN       |
| STHS-DJRD-B00B-RF-REF-A-1023 | BUILDING B - ROOF PLAN                |
| STHS-DJRD-B00C-GF-REF-A-1030 | BUILDING C - GROUND FLOOR PLAN        |
| STHS-DJRD-B00C-L1-REF-A-1031 | BUILDING C - LEVEL 1 FLOOR PLAN       |
| STHS-DJRD-B00C-L2-REF-A-1032 | BUILDING C - LEVEL 2 FLOOR PLAN       |
| STHS-DJRD-B00C-RF-REF-A-1033 | BUILDING C - ROOF PLAN                |
| STHS-DJRD-B00D-GF-REF-A-1040 | BUILDING D - GROUND FLOOR PLAN        |
| STHS-DJRD-B00D-L1-REF-A-1041 | BUILDING D - LEVEL 1 FLOOR PLAN       |
| STHS-DJRD-B00D-RF-REF-A-1042 | BUILDING D - ROOF PLAN                |
| 15                           |                                       |
| 3000 - ELEVATIONS            |                                       |
| STHS-DJRD-00-00-REF-A-3001   | SITE ELEVATIONS                       |
| STHS-DJRD-B00A-ZZ-REF-A-3011 | BUILDING A - ELEVATIONS - SHEET 1     |
| STHS-DJRD-B00A-ZZ-REF-A-3012 | BUILDING A - ELEVATIONS - SHEET 2     |
| STHS-DJRD-B00B-ZZ-REF-A-3021 | BUILDING B - ELEVATIONS - SHEET 1     |
| STHS-DJRD-B00B-ZZ-REF-A-3022 | BUILDING B - ELEVATIONS - SHEET 2     |
| STHS-DJRD-B00C-ZZ-REF-A-3031 | BUILDING C - ELEVATIONS - SHEET 1     |
| STHS-DJRD-B00C-ZZ-REF-A-3032 | BUILDING C - ELEVATIONS - SHEET 2     |
| STHS-DJRD-B00D-ZZ-REF-A-3041 | BUILDING D - ELEVATIONS - SHEET 1     |
| STHS-DJRD-B00D-ZZ-REF-A-3042 | BUILDING D - ELEVATIONS - SHEET 2     |
| 9                            |                                       |
| 4000 - SECTIONS              |                                       |
| STHS-00-00-REF-A-4001        | SITE SECTIONS                         |
| STHS-DJRD-B00A-ZZ-REF-A-4011 | BUILDING A - SECTIONS - SHEET 1       |
| STHS-DJRD-B00B-ZZ-REF-A-4021 | BUILDING B - SECTIONS - SHEET 1       |
| STHS-DJRD-B00C-ZZ-REF-A-4031 | BUILDING C - SECTIONS - SHEET 1       |
| STHS-DJRD-B00D-ZZ-REF-A-4041 | BUILDING D - SECTIONS - SHEET 1       |
| STHS-DJRD-B00D-ZZ-REF-A-4042 | BUILDING D - SECTIONS - SHEET 2       |
| 6                            |                                       |



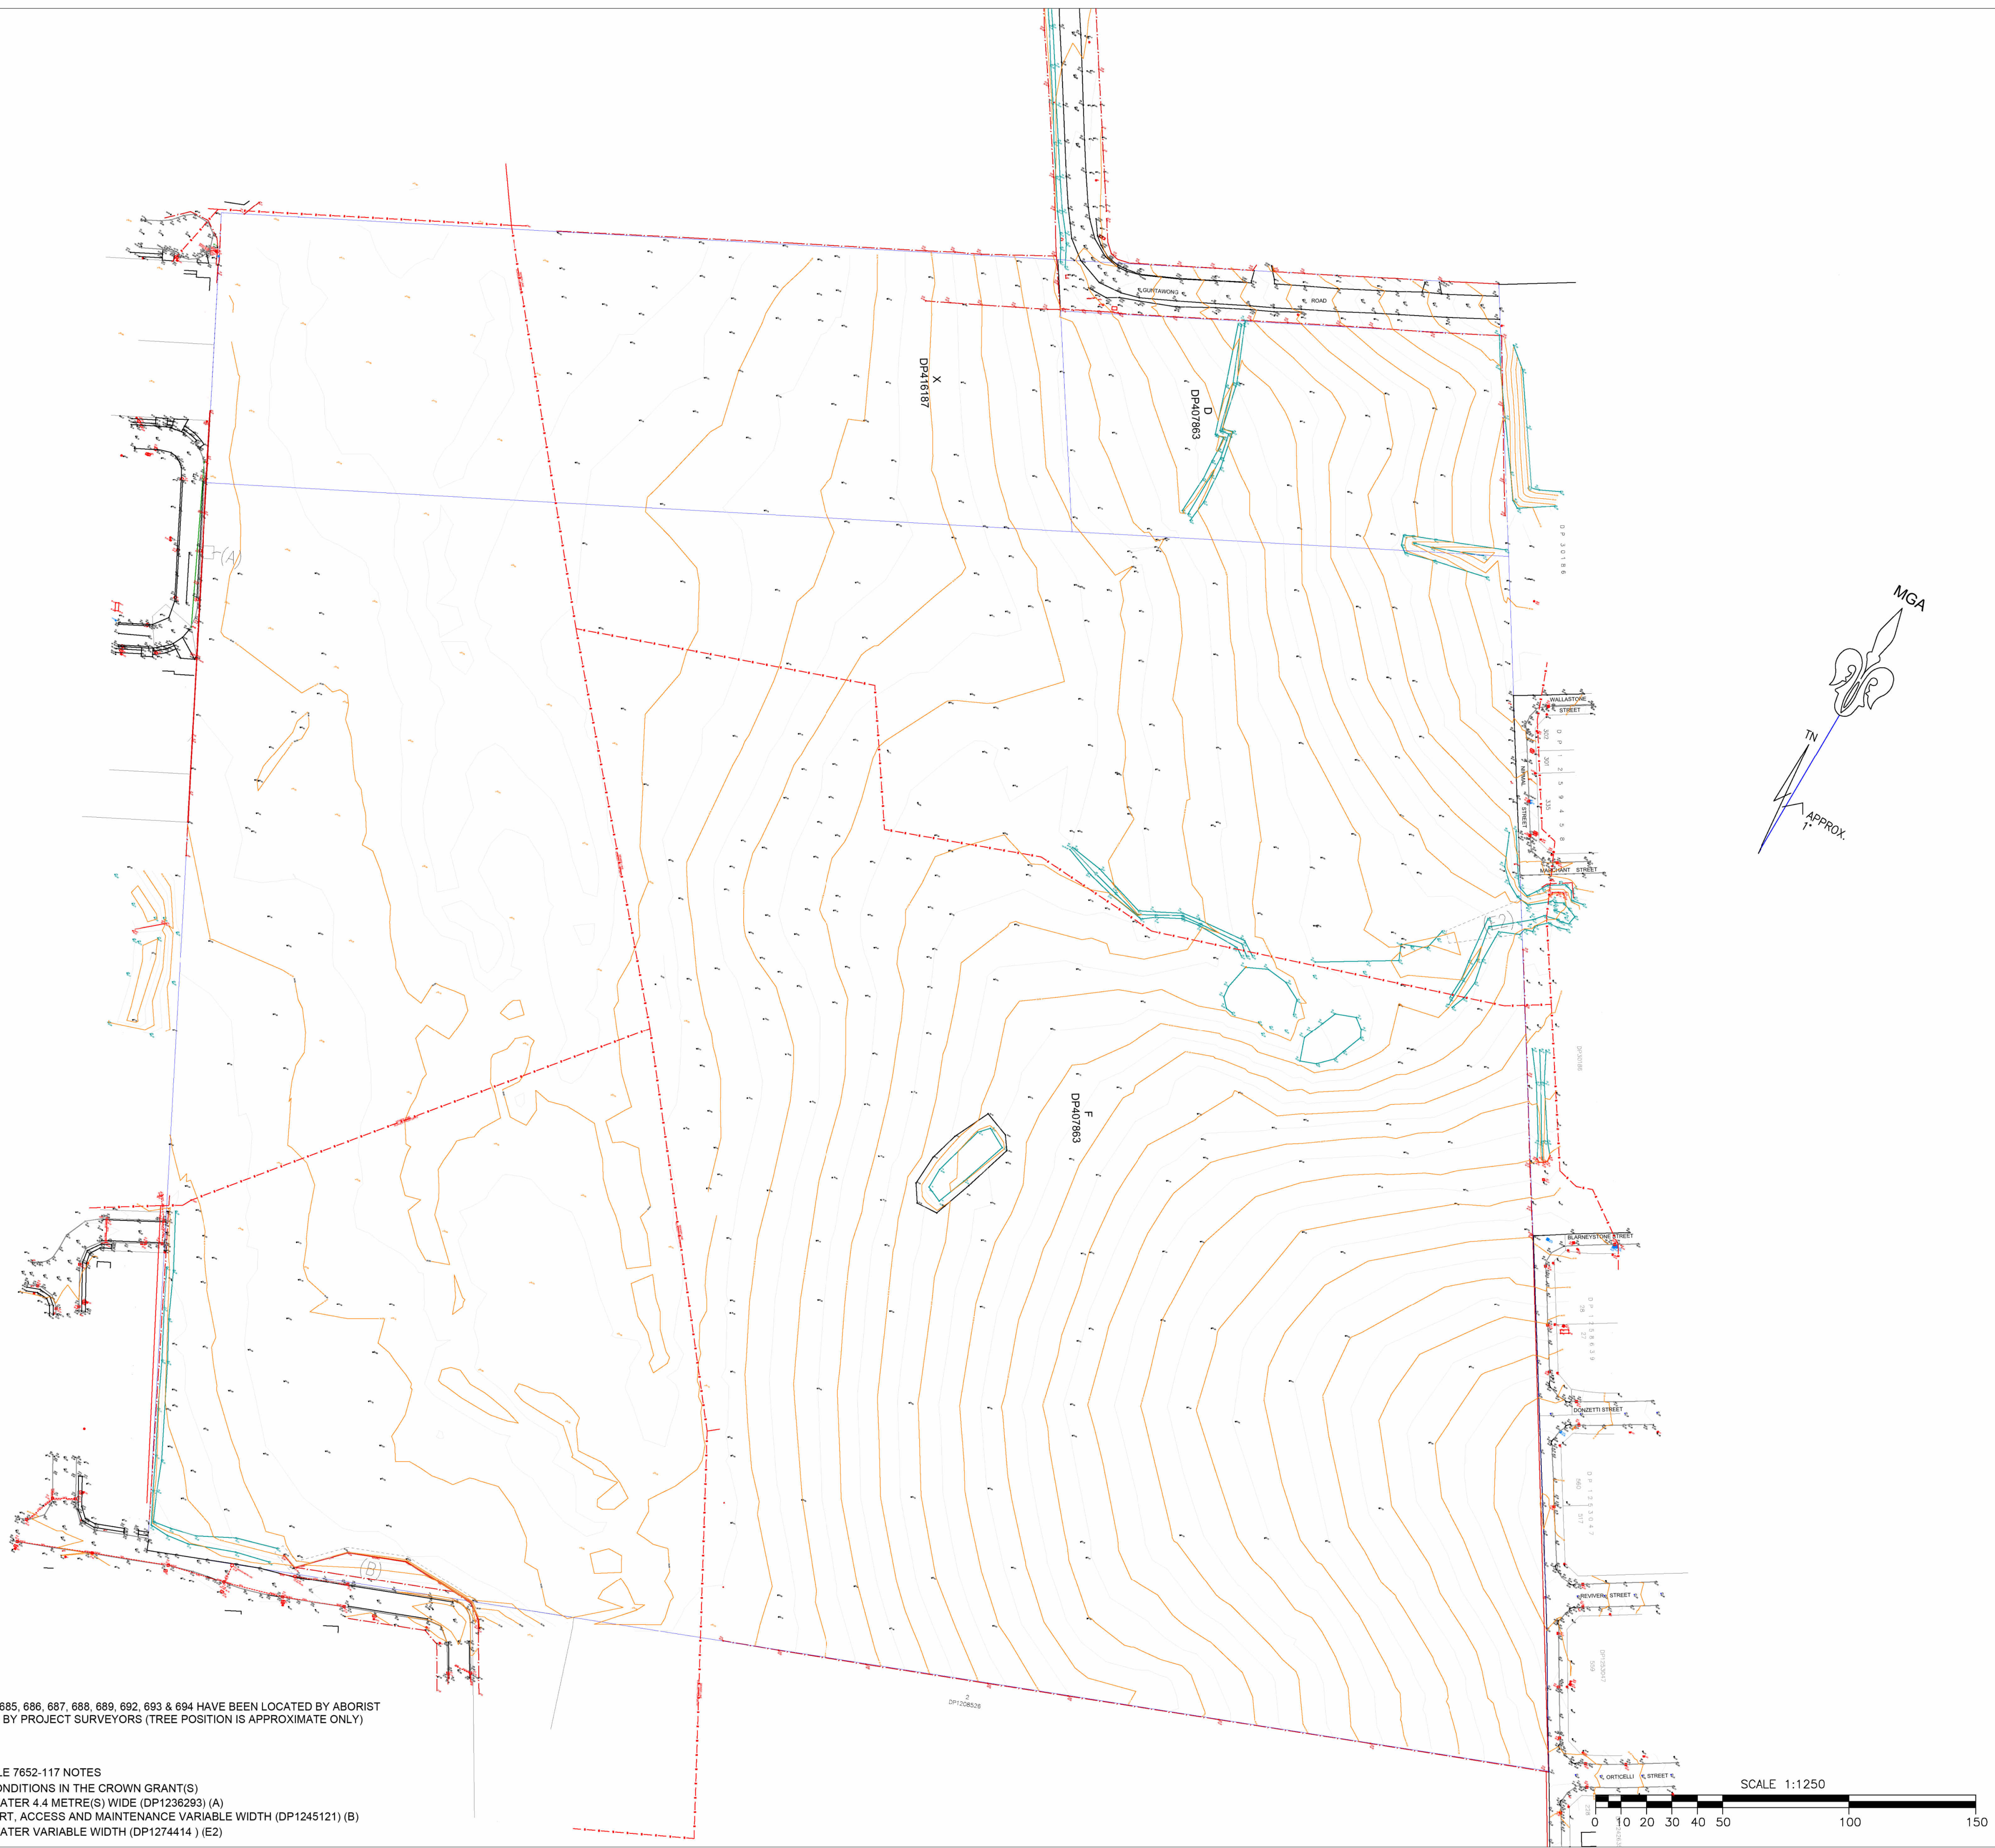

\* TREE NUMBERED : 682, 683, 684, 685, 686, 687, 688, 689, 692, 693 & 694 HAVE BEEN LOCATED BY ABORIST AND HAVE NOT BEEN SURVEYED BY PROJECT SURVEYORS (TREE POSITION IS APPROXIMATE ONLY)

- \* THE AUTO CONSOL TITLE 7652-117 NOTES
1. RESERVATIONS AND CONDITIONS IN THE CROWN GRANT(S)
  2. EASEMENT TO DRAIN WATER 4.4 METRE(S) WIDE (DP1236293) (A)
  3. EASEMENT FOR SUPPORT, ACCESS AND MAINTENANCE VARIABLE WIDTH (DP1245121) (B)
  4. EASEMENT TO DRAIN WATER VARIABLE WIDTH (DP1274414) (E2)

NOTES :

- \* BOUNDARIES HAVE NOT BEEN DEFINED BY SURVEY AND ARE DIAGRAMMATIC ONLY
- \* LAND DIMENSIONS AND AREAS HAVE BEEN COMPILED FROM PLANS OBTAINED FROM LPMA
- \* BEARINGS RELATE TO MGA NORTH NORTH ORIGINATING FROM GNSS OBSERVATION
- \* VISIBLE, ACCESSIBLE SERVICES ONLY HAVE BEEN LOCATED. THIS PLAN DOES NOT PURPORT TO SHOW UNDERGROUND SERVICES
- \* THE EXISTENCE OF UNDERGROUND SERVICES HAS NOT BEEN ESTABLISHED.
- \* EXISTENCE OF SERVICES MUST BE VERIFIED BY CONTACTING DIAL BEFORE YOU DIG (DBYD) 1100.COM.AU
- \* CRITICAL SERVICES MUST BE EXPOSED AND LOCATED
- \* NEIGHBOURING HOUSES, WINDOWS AND ROOF POSITIONS ARE APPROXIMATELY ONLY
- \* FLOOR LEVELS GENERALLY SURVEYED AT DOOR THRESHOLDS. INTERNAL ROOMS NOT SURVEYED.
- \* CONTOURS SHOWN ARE INDICATIVE OF LAND FORM. SPOT LEVELS SHOULD TAKE PRECEDENCE.
- \* REFER TO FACE OF PLAN FOR SUBJECT TITLE NOTATIONS.
- \* THIS TITLEBLOCK IS AN INTEGRAL PART OF THIS DRAWING AND SHOULD NOT BE REMOVED.
- \* LEVELS SHOWN IN ORANGE HAVE BEEN OBTAIN FROM LIDAR DATA AND ARE APPROXIMATE ONLY
- \* NOT ALL TREES HAVE BEEN LOCATED
- \* ONLY TREES TAGGED BY THE ARBORIST HAVE BEEN MEASURED

TREE - RETENTION VALUE B  
TREE - RETENTION VALUE A  
TREE - RETENTION VALUE U  
TREE - RETENTION VALUE C

POSITION OF TREES SHOWN  
BY HATCHED LINE IS APPROXIMATE ONLY



LEGEND

- ELP - ELECTRIC LIGHT POLE  
HYD - HYDRANT  
TW - TOP WALL  
TK - TOP KERB  
TG - TOP GUTTER  
PP - POWER POLE  
SMH - SEWER MANHOLE  
SP - SIGN POST  
SV - STOP VALVE  
TEL - TELSTRA PIT  
VC - VEHICLE CROSSING  
WM - WATER METER

© PROJECT SURVEYORS - 2019  
REPRODUCTION WITHOUT WRITTEN  
APPROVAL IS STRICTLY PROHIBITED

SHEET 1 OF 14 DETAIL SURVEY

CLIENT : LANDCOM

JOB REF. : 5182  
DRAWING No. 5182-DETAIL  
SURVEYOR: ANNA P  
CHECKED: JONATHAN S  
REGISTERED LAND SURVEYOR  
DATE: 30.6.2022  
DATUM: A.H.D.  
ORIGIN: PM 43374 RL 38.274  
REFERENCE SYSTEM: GDA 2020

PLAN OF: GUNTAWONG ROAD  
SUBURB

BEING: LOT D & F IN DP407863  
LOT X DP416187

SHOWING: GENERAL DETAIL AND  
SITE LEVELS

PURPOSE: ARCHITECTURAL DESIGN  
COUNCIL SUBMISSION

BELLA VISTA

PO Box 7419 BAULKHAM HILLS NSW 2153  
SUITE 405, LEVEL 4 14 LEXINGTON DRIVE,  
BELLA VISTA NSW 2153  
PHONE : 9056 1900  
email: office@projectsurveyors.com.au

www.projectsurveyors.com.au



Professional Innovative... Results.

| ISSUE | DATE       | SUBJECT                     | AUTHORISED | LANDSCAPE ARCHITECT                                                             | PROJECT MANAGER                                                               | CLIENT                                                                     | PROJECT   | DESCRIPTION                                                                                              |
|-------|------------|-----------------------------|------------|---------------------------------------------------------------------------------|-------------------------------------------------------------------------------|----------------------------------------------------------------------------|---|---|
| 01    | 22/11/2024 | FINAL DRAFT ISSUE FOR REF   | TD         | <br>Level 3-5 Bapst Street<br>Sydney NSW 2010<br>T + 61 2 8332 5600             | <br>Level 15, 207 Kent Street, Sydney<br>NSW 2000<br>T + 1800 462 651         | <br>                                                                       | NEW HIGH SCHOOL FOR SCHOFIELDS AND TALLAWONG<br>GUNTAWONG ROAD, TALLAWONG NSW 2155   | SITE SURVEY AND DEPOSITED PLAN                                                                           |
| 02    | 09/12/2024 | UPDATED DRAFT ISSUE FOR REF | TD         |                                                                                 |                                                                               |                                                                            |   |   |
| 03    | 20/12/2024 | ISSUE FOR REF               | TD         |                                                                                 |                                                                               |                                                                            |   |   |
| 04    | 20/01/2025 | ISSUE FOR REF               | TD         |                                                                                 |                                                                               |                                                                            |   |   |
|       |            |                             |            | <br><br>Level 6/9-13 Cadellagh Street,<br>Sydney NSW 2000<br>T + 61 2 9667 1200 | <br><br>Level 20, 66 Goulburn Street,<br>Sydney NSW 2000<br>T + 61 2 959 1312 | <br><br>Level 6/73 Miter St North Sydney<br>NSW 2060<br>T + 61 2 9439 7288 | DISCLAIMER<br>This drawing should be read in conjunction with all the standard notes & abbreviations in the drawing pack, relevant contracts, specifications and drawings. Dimensions are in millimetres. Levels are metres. Do not scale off drawings. Use figured dimensions only. Check dimensions on Site. Report discrepancies immediately. | PROJECT No: 24-411<br>DRAWING No: STHS-DJRD-00-00-REF-A-0100<br>REVISION: 04                             |
|       |            |                             |            |                                                                                 |                                                                               |                                                                            | SCALE @ A1<br>DATE PRINTED: 21/01/2025 10:57:34 AM   | PURPOSE OF ISSUE: ISSUE FOR REF<br>STATUS: S4<br>DRAWN BY: CT<br>SHEET SIZE: A1<br>ORIGIN DATE: 22/11/24 |















| ISSUE |            | DATE                        | SUBJECT | AUTHORISED | LANDSCAPE ARCHITECT                                                                                      | PROJECT MANAGER                                                                | CLIENT                                                                    | PROJECT   | DESCRIPTION   |
|-------|------------|-----------------------------|---------|------------|---|--------------------------------------------------------------------------------|---------------------------------------------------------------------------|---|---|
| 01    | 22/11/2024 | FINAL DRAFT ISSUE FOR REF   | TD      |            | SITE IMAGE<br>Landscape Architects<br>Level 3-5 Baptist Street<br>Preston VIC 3073<br>T + 61 3 8332 5600 | TSA Riley<br>Level 15, 207 Kent Street, Sydney<br>NSW 2000<br>T + 1300 462 651 | NSW GOVERNMENT<br>Education<br>School Infrastructure                      | NEW HIGH SCHOOL FOR SCHOFIELDS AND TALLAWONG<br>GUNTAWONG ROAD, TALLAWONG NSW 2155                                                                                   | SITE PLAN   |
| 02    | 26/11/2024 | FINAL DRAFT ISSUE FOR REF   | TD      |            |   |                                                                                |                                                                           |   |   |
| 03    | 09/12/2024 | UPDATED DRAFT ISSUE FOR REF | TD      |            | SERVICES<br>STEENSEN VARMING<br>Level 6/9-13 Cadogan Street,<br>Sydney NSW 2000<br>T + 02 9667 1200      | WSO                                                                            | STRUCTURE & CIVIL<br>TTW                                                  | ARCHITECT<br>djrd<br>architects<br>T +61 2 9110 2953<br>MGR: 18 941 921 989<br>Nominated Architects<br>Andrew Hissell: 6552<br>Daniel Steenkamp: 6162<br>djrd.com.au | DISCLAIMER<br>This drawing should be read in conjunction with all the standard notes & abbreviations in the drawing pack, relevant contracts, specifications and drawings. Dimensions are in millimetres. Levels are metres. Do not scale off drawings. Use figured dimensions only. Check dimensions on Site. Report discrepancies immediately. |
| 04    | 18/12/2024 | UPDATED SITE PLAN           | TD      |            |   |                                                                                |                                                                           |   |   |
| 05    | 20/12/2024 | ISSUE FOR REF               | TD      |            | Level 6/73 Miller St, North Sydney<br>Sydney NSW 2060<br>T + 02 9559 1312                                | Level 20, 66 Goudurn Street,<br>Sydney NSW 2000<br>T + 02 9559 1312            | Level 6/73 Miller St, North Sydney<br>Sydney NSW 2060<br>T + 02 9559 1312 | SCALE As indicated @ A1<br>DATE PRINTED: 30/01/2025 10:04:18 AM   | PROJECT No 24-411<br>DRAWING No STHS-DJRD-00-00-REF-A-0103<br>REVISION 10<br>PURPOSE OF ISSUE STATUS DRAWN BY SHEET SIZE ORIGIN DATE<br>ISSUE FOR REF S4 NWF A1 22/11/24   |
| 06    | 08/01/2025 | ISSUE FOR REF               | TD      |            |   |                                                                                |                                                                           |   |   |
| 07    | 10/01/2025 | ISSUE FOR REF               | TD      |            | Level 6/9-13 Cadogan Street,<br>Sydney NSW 2000<br>T + 02 9667 1200                                      | Level 20, 66 Goudurn Street,<br>Sydney NSW 2000<br>T + 02 9559 1312            | Level 6/73 Miller St, North Sydney<br>Sydney NSW 2060<br>T + 02 9559 1312 | 30/01/2025 10:04:18 AM   | ISSUE FOR REF S4 NWF A1 22/11/24   |
| 08    | 16/01/2025 | ISSUE FOR ARBORIST          | TD      |            |   |                                                                                |                                                                           |   |   |
| 09    | 20/01/2025 | ISSUE FOR REF               | TD      |            | Level 6/9-13 Cadogan Street,<br>Sydney NSW 2000<br>T + 02 9667 1200                                      | Level 20, 66 Goudurn Street,<br>Sydney NSW 2000<br>T + 02 9559 1312            | Level 6/73 Miller St, North Sydney<br>Sydney NSW 2060<br>T + 02 9559 1312 | 30/01/2025 10:04:18 AM   | ISSUE FOR REF S4 NWF A1 22/11/24   |
| 10    | 29/01/2025 | ISSUE FOR REF               | GB      |            |   |                                                                                |                                                                           |   |   |




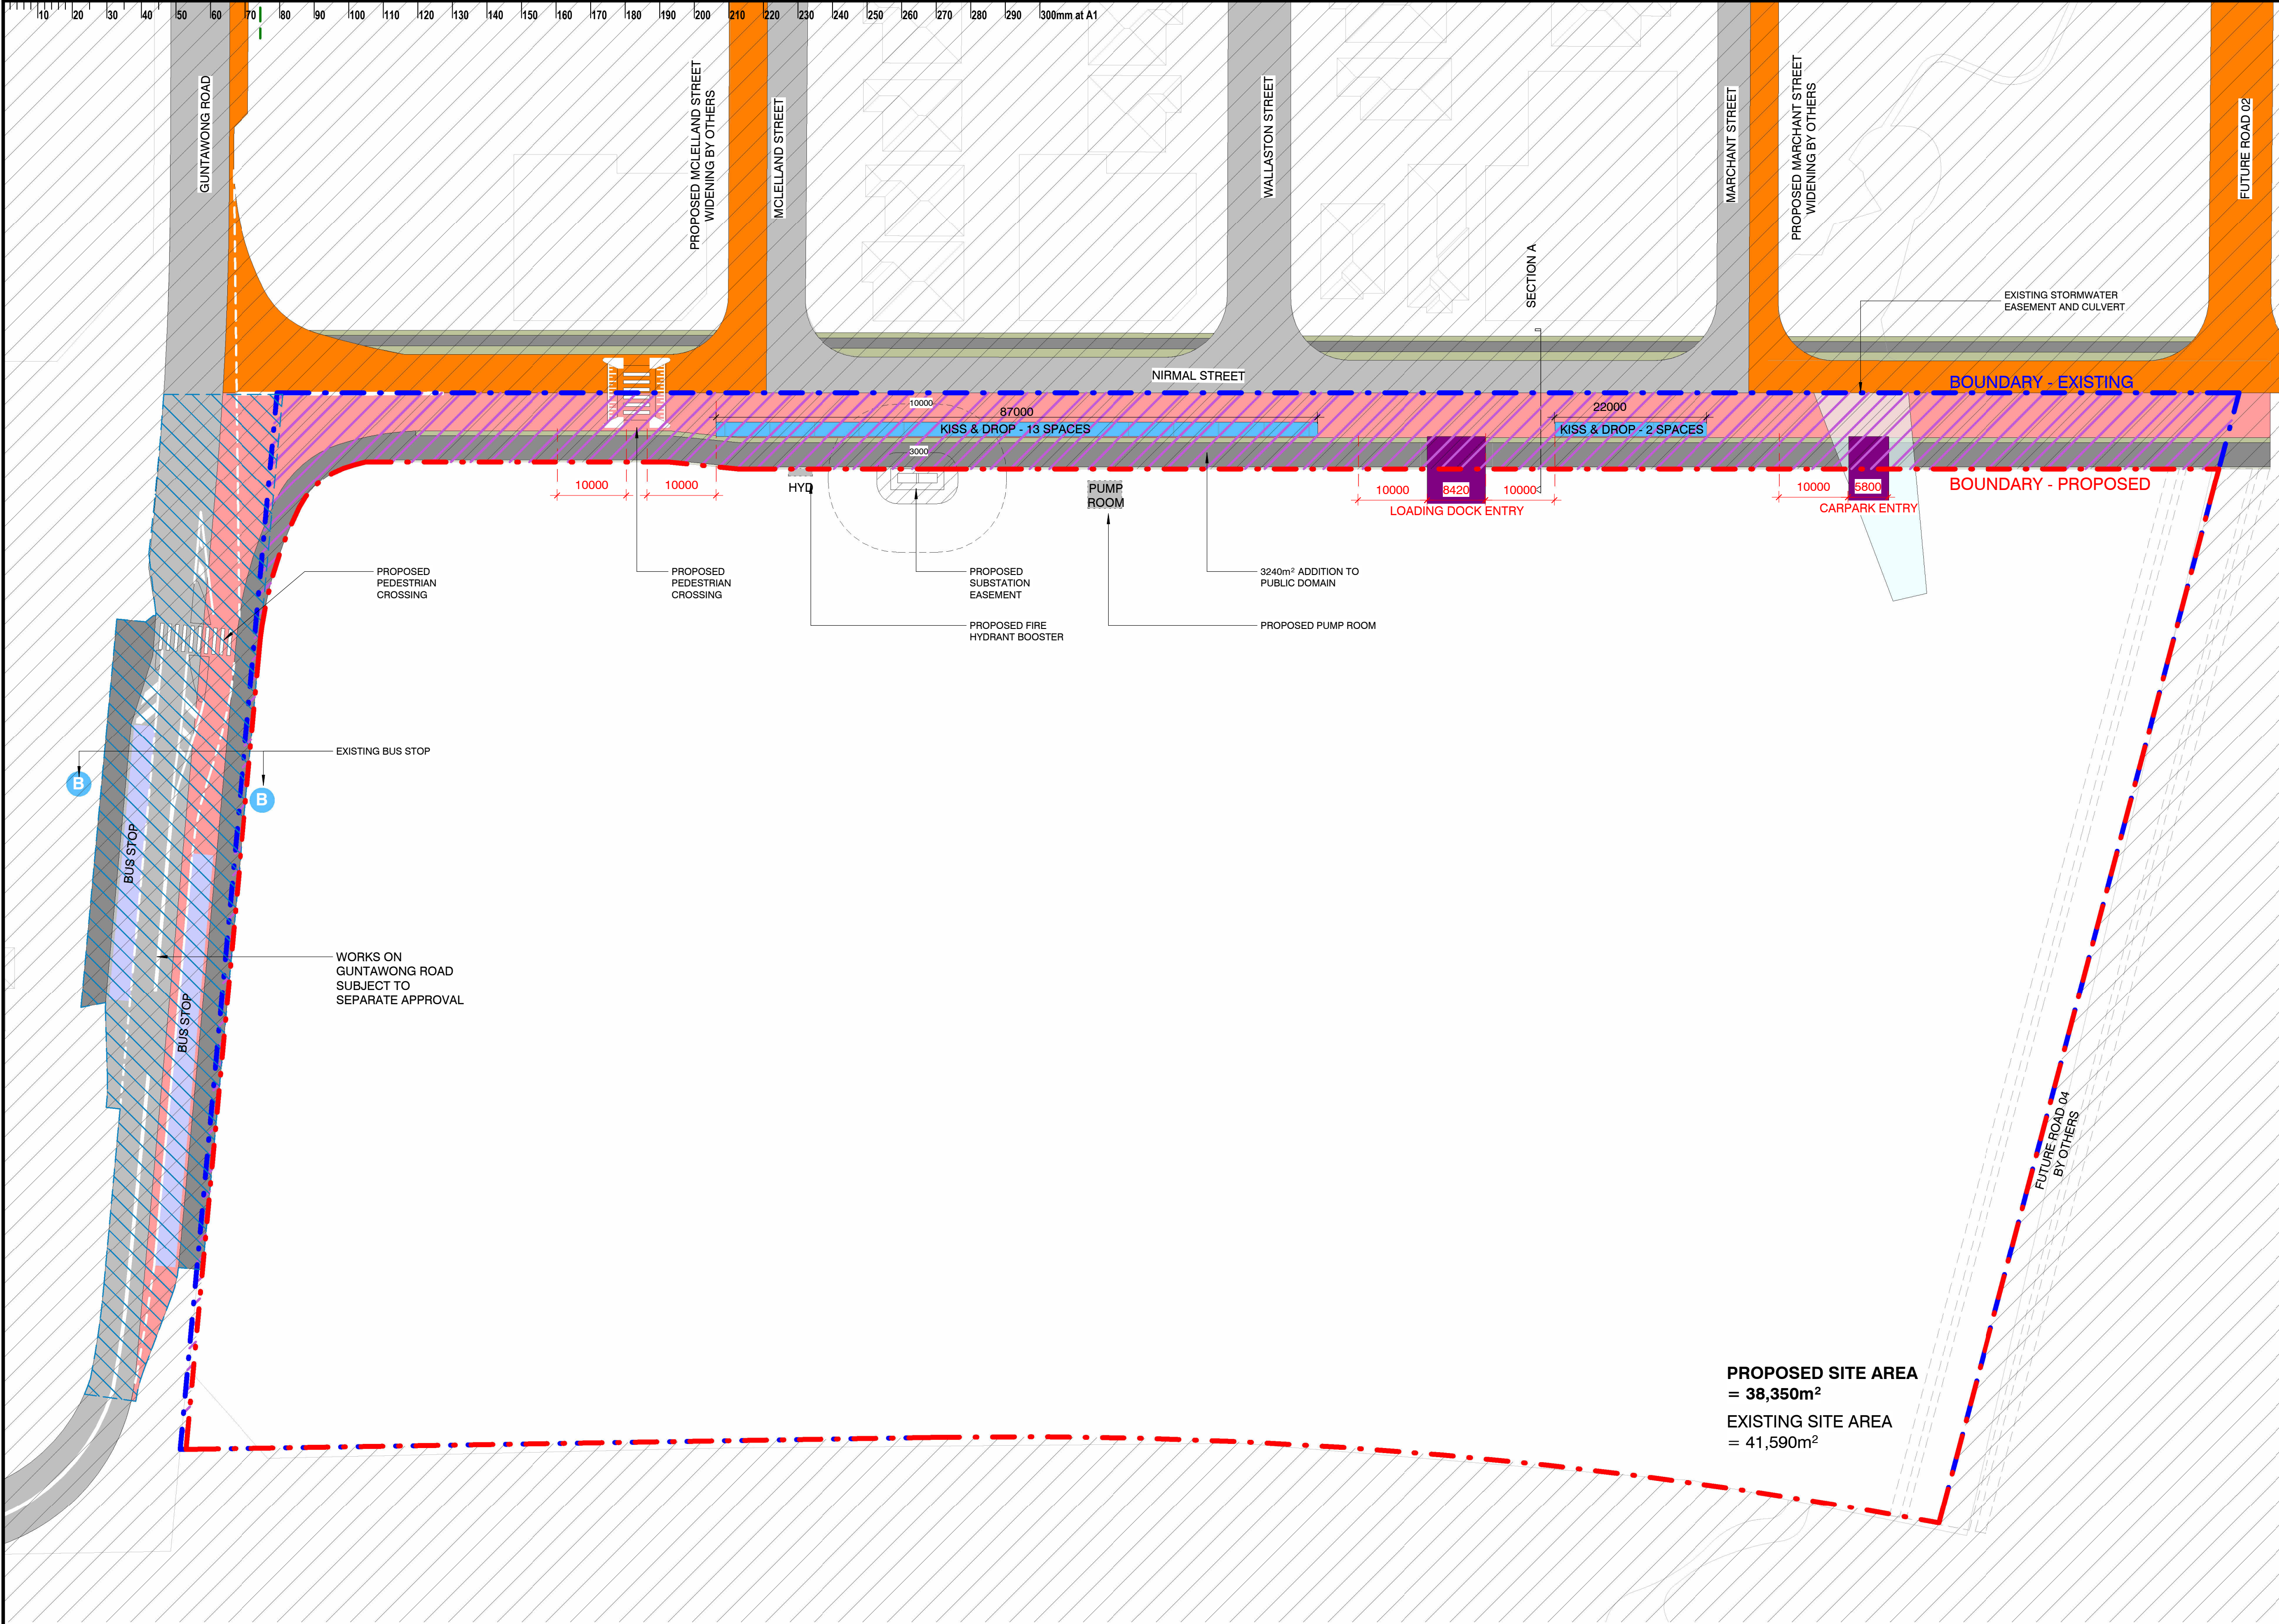

- EXISTING ROAD
- ROAD CONSTRUCTION BY OTHERS
- NEW ROAD REQUIRED
- ZEBRA CROSSING
- KISS AND DROP
- BUS ZONE - 2 BAYS (40m & 60m)
- FOOTPATH
- VERGE
- AREA OUT OF SCOPE
- WORKS SUBJECT TO SEPARATE APPROVAL
- PROPOSED ADDITION TO PUBLIC DOMAIN
- VEHICLE ENTRY
- BUS STOP

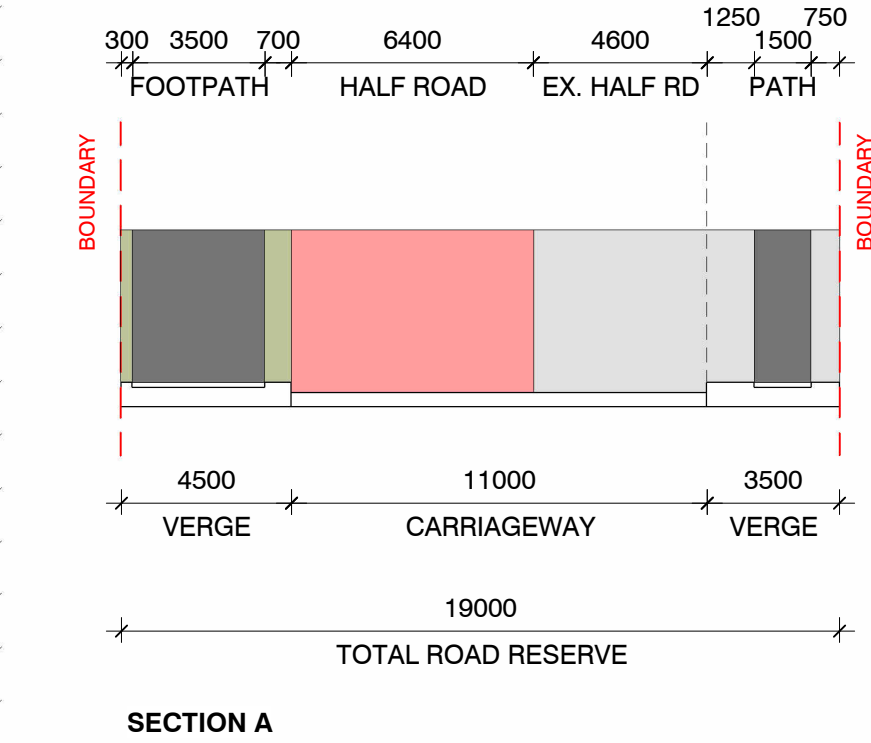

ROAD SECTIONS - SECTION A - 19m ROAD
 
| ISSUE            |            | DATE                        | SUBJECT    | AUTHORISED  | LANDSCAPE ARCHITECT   | PROJECT MANAGER   | CLIENT   | PROJECT   | DESCRIPTION   |                  |        |          |            |             |               |    |    |    |          |
|------------------|------------|-----------------------------|------------|-------------|---|---|---|---|---|------------------|--------|----------|------------|-------------|---------------|----|----|----|----------|
| 01               | 22/11/2024 | FINAL DRAFT ISSUE FOR REF   |            | TD          | <br>Level 3-5 Baptist Street,<br>Raffin, 2216<br>P + 01 2 532 5500   | <br>Level 15, 207 Kent Street, Sydney<br>NSW 2000<br>P + 01 2 422 651        | <br> | NEW HIGH SCHOOL FOR SCHOFIELDS AND TALLAWONG<br><br>GUNTAWONG ROAD, TALLAWONG NSW 2155                                                                               | BOUNDARY ADJUSTMENT PLAN   |                  |        |          |            |             |               |    |    |    |          |
| 02               | 09/12/2024 | UPDATED DRAFT ISSUE FOR REF | TD         |             |   |   |   |   |   |                  |        |          |            |             |               |    |    |    |          |
| 03               | 20/12/2024 | ISSUE FOR REF               | TD         |             |   |   |   |   |   |                  |        |          |            |             |               |    |    |    |          |
| 04               | 20/01/2025 | ISSUE FOR REF               | TD         |             |   |   |   |   |   |                  |        |          |            |             |               |    |    |    |          |
| 05               | 29/01/2025 | ISSUE FOR REF               | GB         |             |   |   |   |   |   |                  |        |          |            |             |               |    |    |    |          |
|                  |            |                             |            |             | SERVICES   |   | STRUCTURE & CIVIL   | ARCHITECT   |   |                  |        |          |            |             |               |    |    |    |          |
|                  |            |                             |            |             | <br>Level 6/9-13 Castlereagh Street,<br>Sydney NSW 2000<br>P + (02) 9967 2280                                                                                         | <br>Level 20, 66 Goulburn Street,<br>Sydney NSW 2000<br>P + (02) 9439 1312 | <br>Level 6/73 Miller St, North Sydney<br>NSW 2060<br>P + (02) 9439 7288                 | <br>63 Myrtle Street<br>Cherrybrook NSW 2008<br>Sydney Australia<br>djrd.com.au | DISCLAIMER<br><br>This drawing should be read in conjunction with all the standard notes & abbreviations in the drawing pack, relevant contracts, specifications and drawings. Dimensions are in millimetres. Levels are metres. Do not scale off drawings. Use figured dimensions only. Check dimensions on Site. Report discrepancies immediately. |                  |        |          |            |             |               |    |    |    |          |
|                  |            
|                  |            |                             |            |             | <br>1:500<br><br>SCALE As indicated @ A1<br>DATE PRINTED: 30/01/2025 10:04:28 AM |   |   |   |   |                  |        |          |            |             |               |    |    |    |          |
|                  |            |                             |            |             | <table><tr><td>PURPOSE OF ISSUE</td><td>STATUS</td><td>DRAWN BY</td><td>SHEET SIZE</td><td>ORIGIN DATE</td></tr><tr><td>ISSUE FOR REF</td><td>S4</td><td>CT</td><td>A1</td><td>22/11/24</td></tr></table>                                                  |   |   |   |   | PURPOSE OF ISSUE | STATUS | DRAWN BY | SHEET SIZE | ORIGIN DATE | ISSUE FOR REF | S4 | CT | A1 | 22/11/24 |
| PURPOSE OF ISSUE | STATUS     | DRAWN BY                    | SHEET SIZE | ORIGIN DATE |   |   |   |   |   |                  |        |          |            |             |               |    |    |    |          |
| ISSUE FOR REF    | S4         | CT                          | A1         | 22/11/24    |   |   |   |   |   |                  |        |          |            |             |               |    |    |    |          |












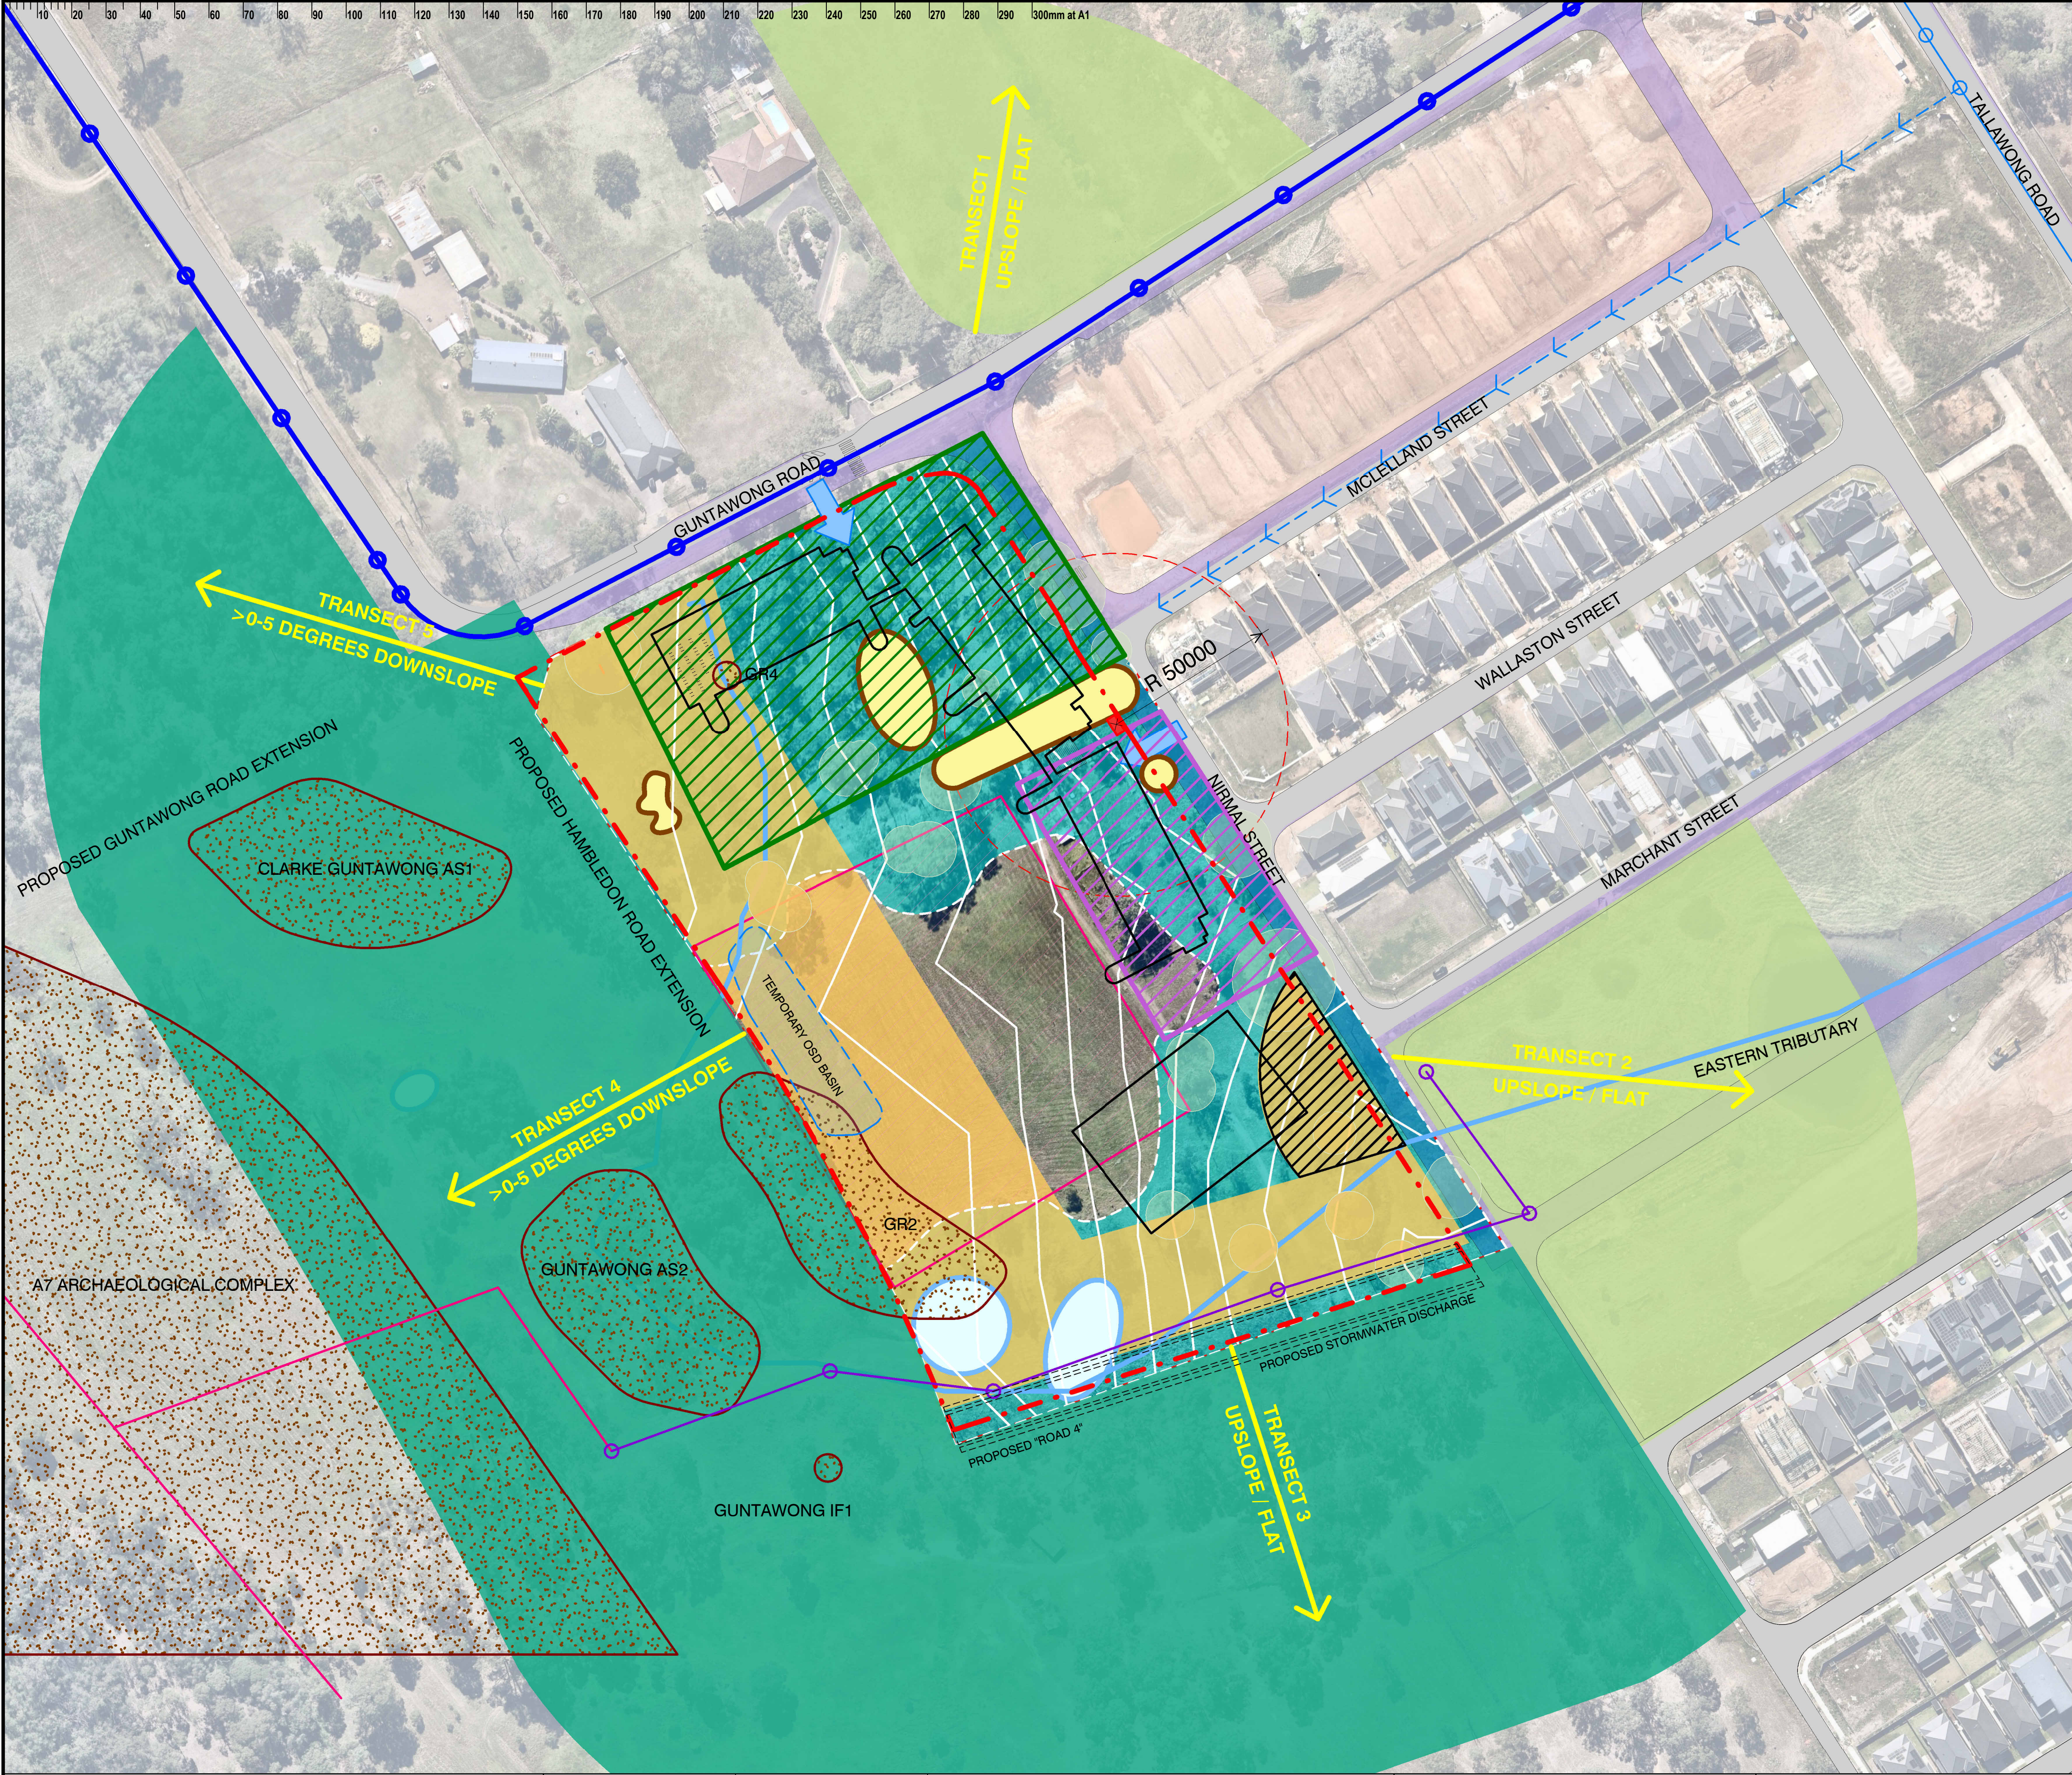

- CEEC VEGETATION  
PCT 3320 Cumberland Shale Plains Woodland
- WOODLAND
- GRASSLAND
- REQUIRED SFPP APZ (36-50m)
- PROVISIONAL FLOOD RISK ZONES  
Low Flood Risk  
Medium Flood Risk  
High Flood Risk
- STOCKPILE
- DAM
- EQUINE LIVESTOCK GARAGE
- FORMER RESIDENCE
- PLANNED NEW STREETS & EXENTIONS  
Nirmal Street, Guntawong Road, Hambledon Road
- PROPOSED SITE ENTRY  
Guntawong Road & Nirmal Street
- SEWER + WATER  
750mm diameter Water Main (Guntawong Road)  
Proposed connection to site (location TBC)  
Authority Sewer Line  
Extension Authority Sewer Line
- PROPOSED SUBSTATION  
50m radius indicates location of new services core
- ABORIGINAL ARCHAEOLOGICAL SITES
- RETENTION VALUE A - TREES

BUSHFIRE PRONE LAND

- VEGETATION CATEGORY 1
- VEGETATION CATEGORY 2
- VEGETATION CATEGORY 3
- VEGETATION BUFFER

| ISSUE |            | DATE                        | SUBJECT | AUTHORISED | LANDSCAPE ARCHITECT   | PROJECT MANAGER                                                                                              | CLIENT   | PROJECT   | DESCRIPTION   |
|-------|------------|-----------------------------|---------|------------|---|---|---|---|---|
| 01    | 22/11/2024 | FINAL DRAFT ISSUE FOR REF   | TD      |            | <div><div>SITE IMAGE</div><div>Landscape Architects</div><div>Level 3-5 Baptist Street,<br/>Sydney NSW 2000<br/>P: 02 912 8332<br/>T: 02 912 8332 5600</div></div> | <div><div>TSA Riley</div><div>Level 15, 207 Kent Street,<br/>Sydney NSW 2000<br/>T: 02 9430 6511</div></div> | <div><div>NSW GOVERNMENT</div><div>Education</div><div>School Infrastructure</div></div>                            | NEW HIGH SCHOOL FOR SCHOFIELDS AND TALLAWONG<br>GUNTAWONG ROAD, TALLAWONG NSW 2155   | SITE CONSTRAINTS   |
| 02    | 09/12/2024 | UPDATED DRAFT ISSUE FOR REF | TD      |            |   |   |   |   |   |
| 03    | 20/12/2024 | ISSUE FOR REF               | TD      |            |   |   |   |   |   |
| 04    | 20/01/2025 | ISSUE FOR REF               | TD      |            |   |   |   |   |   |
|       |            |                             |         |            | SERVICES   | STRUCTURE & CIVIL                                                                                            | ARCHITECT   | DISCLAIMER   |   |
|       |            |                             |         |            | <div><div>STEENSEN VARMING</div><div>Level 6/9-13 Castlemore Street,<br/>Sydney NSW 2000<br/>T: 02 9587 2200</div></div>                                           | <div><div>TTW</div><div>Level 20, 66 Goulburn Street,<br/>Sydney NSW 2000<br/>T: 02 9258 1312</div></div>    | <div><div>djrd architects</div><div>Level 6/73 Miller St, North Sydney<br/>NSW 2060<br/>T: 02 9439 7288</div></div> | <div><div>This drawing should be read in conjunction with all the standard notes &amp; abbreviations in the drawing pack, relevant contracts, specifications and drawings. Dimensions are in millimetres. Levels are metres. Do not scale off drawings. Use figured dimensions only. Check dimensions on site. Report discrepancies immediately.</div></div> |   |
|       |            |                             |         |            |   |   |   | <div><div>DATE PRINTED:</div><div>21/01/2025 11:01:32 AM</div></div>   |   |
|       |            |                             |         |            |   |   |   | <div><div>SCALE</div><div>As indicated @ A1</div></div>   |   |
|       |            |                             |         |            |   |   |   | <div><div>PURPOSE OF ISSUE</div><div>STATUS</div><div>DRAWN BY</div><div>SHEET SIZE</div><div>ORIGIN DATE</div></div>   | <div><div>PROJECT No</div><div>24-411</div></div> <div><div>DRAWING No</div><div>STHS-DJRD-00-00-REF-A-0201</div></div> <div><div>REVISION</div><div>04</div></div> |





- BUSHLAND
- GRASSLAND
- REQUIRED SFPP APZ (36-50m)
- TEMPORARY GRASSLAND APZ
- PLANNED NEW STREETS & EXENTIONS  
Nirmal Street, Guntawong Road,
- PROMINENT SITE CORNER FOR COMMUNITY CONNECTIONS  
Guntawong Road & Nirmal Street
- LANDSCAPE LEARNING CONNECTIONS  
To trees, Country and creek
- PROPOSED SITE ENTRY  
Guntawong Road & Nirmal Street
- PROPOSED PEDESTRIAN CROSSING  
Guntawong Road & Marchant Street (RTA)
- PROPOSED KISS 'N' DROP  
Nirmal Street
- EXISTING BUS STOP  
Guntawong Road
- CREEKLINE  
First Ponds Creek

| ISSUE |            |                             | DATE | SUBJECT | AUTHORISED | LANDSCAPE ARCHITECT   | PROJECT MANAGER                                                                      | CLIENT                                                                | PROJECT   | DESCRIPTION        |                            |          |
|-------|------------|-----------------------------|------|---------|------------|---|--------------------------------------------------------------------------------------|-----------------------------------------------------------------------|---|--------------------|----------------------------|----------|
| 01    | 22/11/2024 | FINAL DRAFT ISSUE FOR REF   |      |         | TD         | <br>Level 3-5 Baptist Street<br>Sydney NSW 2155<br>P: 02 912 8332 5600<br>T: 02 912 8332 5600   | <b>TSA Riley</b><br>Level 15, 207 Kent Street, Sydney<br>NSW 2000<br>T: 1300 462 651 | <br><b>Education</b><br>School Infrastructure                         | NEW HIGH SCHOOL FOR SCHOFIELDS AND TALLAWONG<br>GUNTAWONG ROAD, TALLAWONG NSW 2155                                | SITE OPPORTUNITIES |                            |          |
| 02    | 09/12/2024 | UPDATED DRAFT ISSUE FOR REF |      |         | TD         |   |                                                                                      |                                                                       |   |                    |                            |          |
| 03    | 20/12/2024 | ISSUE FOR REF               |      |         | TD         |   |                                                                                      |                                                                       |   |                    |                            |          |
| 04    | 20/01/2025 | ISSUE FOR REF               |      |         | TD         |   |                                                                                      |                                                                       |   |                    |                            |          |
|       |            |                             |      |         |            | SERVICES   |                                                                                      | STRUCTURE & CIVIL                                                     |   | PROJECT No         | DRAWING No                 | REVISION |
|       |            |                             |      |         |            | <br>Level 6/9-13 Castlereagh Street,<br>Sydney NSW 2000<br>T: 02 9557 2200   | <br>Level 20, 66 Goulburn Street,<br>Sydney NSW 2000<br>T: 02 9557 1312              | <br>Level 6/73 Miller St, North Sydney<br>NSW 2060<br>T: 02 9439 7288 | <br>T: 02 9310 2552<br>M: 02 943 921 969<br>Nominated Architects<br>Andrew Hopwell 6552<br>Daniel Beekwilder 6152 | 24-411             | STHS-DJRD-00-00-REF-A-0202 | 04       |
|       |            |                             |      |         |            | DISCLAIMER<br>This drawing should be read in conjunction with all the standard notes & abbreviations in the drawing pack, relevant contracts, specifications and drawings. Dimensions are in millimetres. Levels are metres. Do not scale off drawings. Use figured dimensions only. Check dimensions on Site. Report discrepancies immediately. |                                                                                      |                                                                       |   |                    |                            |          |
|       |            |                             |      |         |            | SCALE<br>0 10 20 30 50<br>As indicated @ A1   |                                                                                      |                                                                       | DATE PRINTED: 21/01/2025 11:01:43 AM                                                                              |                    |                            |          |
|       |            |                             |      |         |            | PURPOSE OF ISSUE   |                                                                                      |                                                                       | STATUS   |                    |                            |          |
|       |            |                             |      |         |            | ISSUE FOR REF   |                                                                                      |                                                                       | S4 CT A1 22/11/24                                                                                                 |                    |                            |          |









1 9am Summer  
1:1500

2 12pm Summer  
1:1500




3 3pm Summer  
1:1500



4 9am Winter  
1:1500

5 12pm Winter  
1:1500

6 3pm Winter  
1:1500
 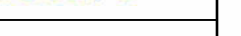 
| ISSUE   | DATE       | SUBJECT                     | AUTHORISED | LANDSCAPE ARCHITECT   | PROJECT MANAGER   | CLIENT   | PROJECT   | DESCRIPTION   |   |   |
|---|------------|-----------------------------|------------|---|---|---|---|---|---|---|
| 01   | 22/11/2024 | FINAL DRAFT ISSUE FOR REF   | TD         | <br><br>Level 3-5 Baptist Street<br>Parramatta, 2150<br>T + 61 2 8332 5600 | <b>TSA Riley</b><br><br>Level 15, 207 Kent Street, Sydney<br>NSW 2000<br>T + 1300 462 651                                                                           | <br><b>Education</b><br>School Infrastructure                                | NEW HIGH SCHOOL FOR SCHOFIELDS AND TALLAWONG<br><br>GUNTAWONG ROAD, TALLAWONG NSW 2155   | SHADOW DIAGRAMS   |   |   |
| 02   | 09/12/2024 | UPDATED DRAFT ISSUE FOR REF | TD         |   |   |   |   |   |   |   |
| 03   | 20/12/2024 | ISSUE FOR REF               | TD         |   |   |   |   |   |   |   |
| 04   | 20/01/2025 | ISSUE FOR REF               | TD         |   |   |   |   |   |   |   |
|   |            |                             |            | SERVICES   |   | STRUCTURE & CIVIL   |   |   |   |   |
|   |            |                             |            | <b>STEENSEN VARMING</b><br><br>Level 8/9-13 Cadogan Street,<br>Sydney NSW 2000<br>T + (02) 9557 2200                                                          | <br><br>Level 20, 66 Goulburn Street,<br>Sydney NSW 2000<br>T + (02) 9557 1312 | <br><br>Level 6/73 Miller St, North Sydney<br>NSW 2060<br>T + (02) 9439 7288 | <br><br>T +612 9319 2955<br>ABN: 48 942 921 969<br>Nominated Architects:<br>Andrea Howell 1592<br>Carol Swenker 6102<br><br>63 Myrtle Street<br>Chippendale NSW 2008<br>Sydney Australia<br>djrd.com.au | <br><br>DISCLAIMER<br><br>This drawing should be read in conjunction with all the standard notes & abbreviations in the drawing pack, relevant contracts, specifications and drawings. Dimensions are in millimetres. Levels are metres. Do not scale off drawings. Use figured dimensions only. Check dimensions on Site. Report discrepancies immediately. |   |   |
| <br>1:1500<br><br>SCALE 1: 1500 @ A1<br><br>DATE PRINTED: 21/01/2025 11:05:42 AM |            |                             |            |   |   |   |   | <br><br>PROJECT No<br><b>24-411</b><br><br>PURPOSE OF ISSUE<br><b>ISSUE FOR REF</b>   | <br><br>DRAWING No<br><b>STHS-DJRD-00-00-REF-A-0230</b><br><br>STATUS<br><b>S4</b><br><br>DRAWN BY<br><b>NWF</b><br><br>SHEET SIZE<br><b>A1</b> | <br><br>REVISION<br><b>04</b><br><br>ORIGIN DATE<br><b>22/11/24</b> |










| ISSUE |            | DATE                        | SUBJECT | AUTHORISED   |   | LANDSCAPE ARCHITECT   |   | PROJECT MANAGER   |   | CLIENT   |                                                     | PROJECT |  | DESCRIPTION |  |
|-------|------------|-----------------------------|---------|---|---|---|---|---|---|---|-----------------------------------------------------|---------|--|-------------|--|
| 01    | 22/11/2024 | FINAL DRAFT ISSUE FOR REF   |         | TD   | <br>Level 3-5 Baptist Street<br>Sydney NSW 2010<br>T + 61 2 8332 5600    | <br>Level 15, 207 Kent Street, Sydney<br>NSW 2000<br>T + 190 482 651           | <br>Education<br>School Infrastructure   | <br>ARCHITECT<br>djird architects   | <p>DISCLAIMER</p> <p>This drawing should be read in conjunction with all the standard notes &amp; abbreviations in the drawing pack, relevant contracts, specifications and drawings. Dimensions are in millimetres. Levels are metres. Do not scale off drawings. Use figured dimensions only. Check dimensions on Site. Report discrepancies immediately.</p> | <p>PROJECT</p> <p>NEW HIGH SCHOOL FOR SCHOIELDS AND TALLAWONG</p> <p>GUNTAWONG ROAD, TALLAWONG NSW 2155</p> | <p>DESCRIPTION</p> <p>OVERALL GROUND FLOOR PLAN</p> |         |  |             |  |
| 02    | 09/12/2024 | UPDATED DRAFT ISSUE FOR REF | TD      |   |   |   |   |   |   |   |                                                     |         |  |             |  |
| 03    | 18/12/2024 | UPDATED SITE PLAN           | TD      |   |   |   |   |   |   |   |                                                     |         |  |             |  |
| 04    | 20/12/2024 | ISSUE FOR REF               | TD      |   |   |   |   |   |   |   |                                                     |         |  |             |  |
| 05    | 08/01/2025 | ISSUE FOR REF               | TD      | <p>SERVICES</p> <p>STEENSEN VARMING</p><br>Level 6/9-13 Cadogan Street,<br>Sydney NSW 2000<br>T + 612 9667 2200 | <br>Level 20, 66 Goudoum Street,<br>Sydney NSW 2000<br>T + 612 9598 1312 | <br>Level 6/73 Miller St, North Sydney<br>Sydney NSW 2060<br>T + 612 9439 7288 | <p>ARCHITECT</p> <p>djird architects</p><br>T + 61 2 9310 2653<br>M + 61 2 943 921 989<br>Nominated Architects<br>Andrew Hoptwell 6552<br>Daniel Steenkamp 6152<br>63 Myrtle Street<br>Cherrybrook NSW 2008<br>Sydney Australia<br>djird.com.au | <p>DISCLAIMER</p> <p>This drawing should be read in conjunction with all the standard notes &amp; abbreviations in the drawing pack, relevant contracts, specifications and drawings. Dimensions are in millimetres. Levels are metres. Do not scale off drawings. Use figured dimensions only. Check dimensions on Site. Report discrepancies immediately.</p> | <p>PROJECT</p> <p>NEW HIGH SCHOOL FOR SCHOIELDS AND TALLAWONG</p> <p>GUNTAWONG ROAD, TALLAWONG NSW 2155</p>   | <p>DESCRIPTION</p> <p>OVERALL GROUND FLOOR PLAN</p>                                                         |                                                     |         |  |             |  |
| 06    | 10/01/2025 | ISSUE FOR REF               | TD      |   |   |   |   |   |   |   |                                                     |         |  |             |  |
| 07    | 20/01/2025 | ISSUE FOR REF               | TD      |   |   |   |   |   |   |   |                                                     |         |  |             |  |
| 08    | 29/01/2025 | ISSUE FOR REF               | GB      |   |   |   |   |   |   |   |                                                     |         |  |             |  |
|       |            |                             |         |   |   |   |   |   |   |   |                                                     |         |  |             |  |
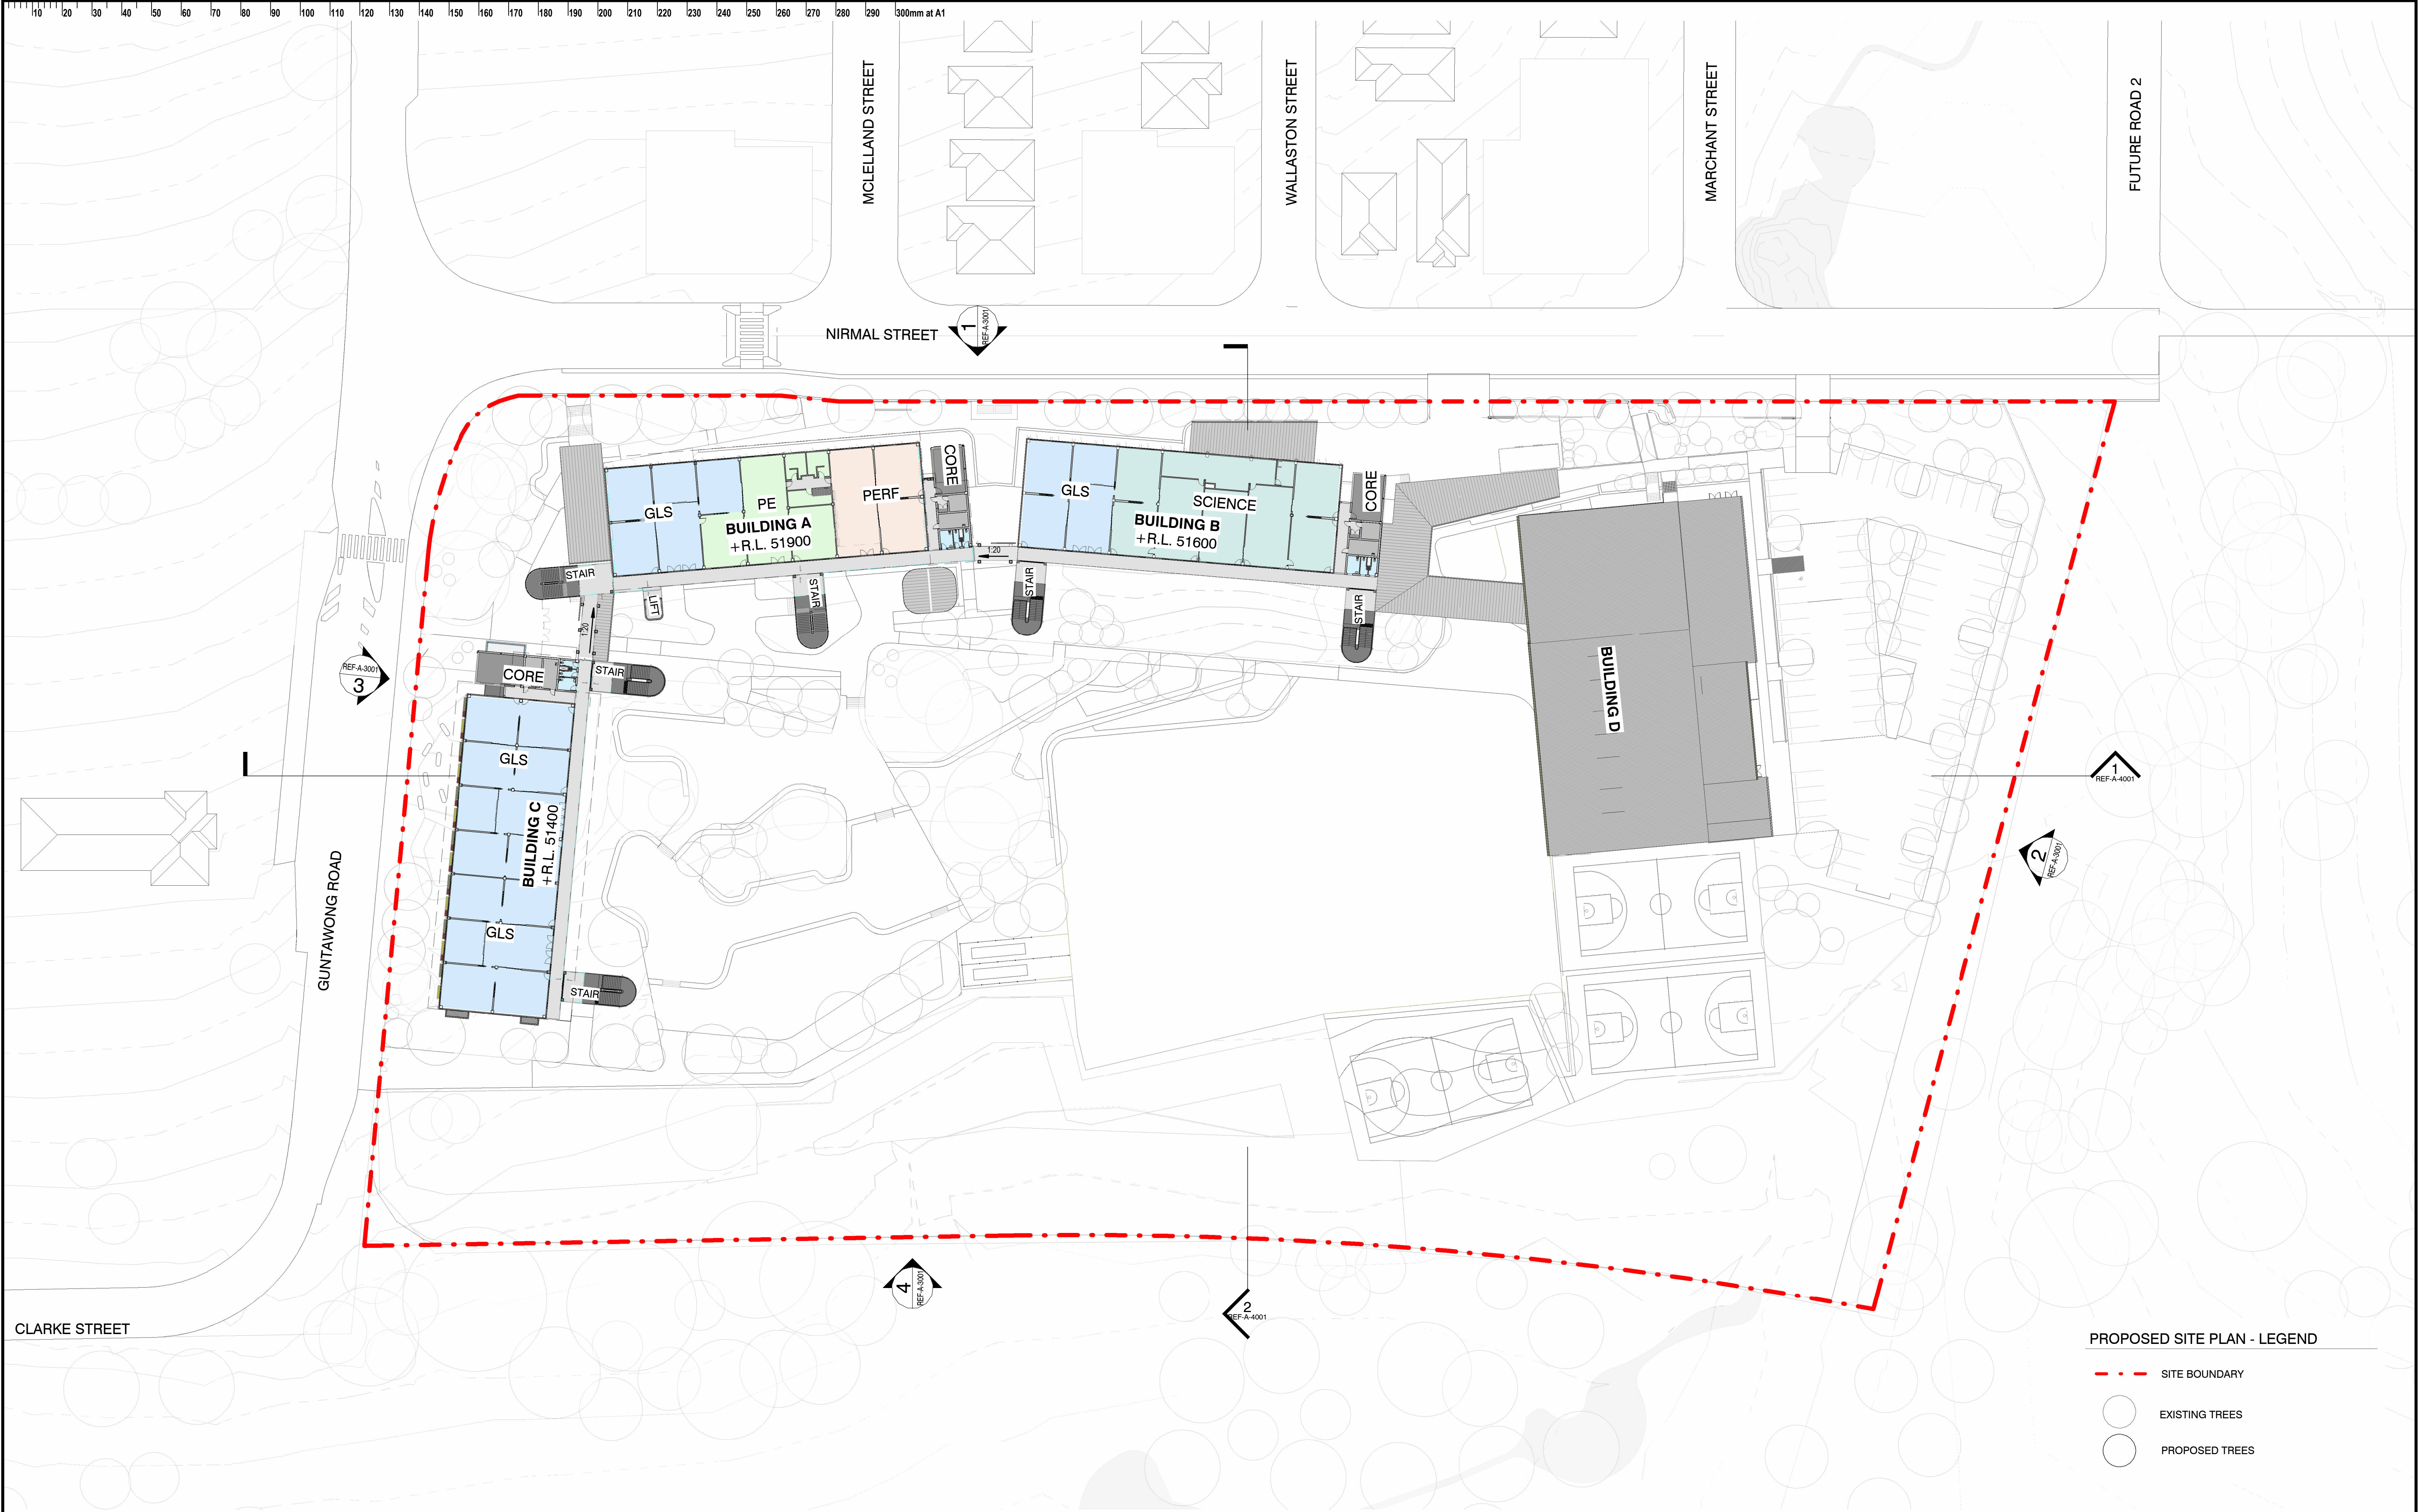

| ISSUE |            | DATE                        | SUBJECT | AUTHORISED | LANDSCAPE ARCHITECT   | PROJECT MANAGER   | CLIENT   | PROJECT   | DESCRIPTION   |        |          |            |             |
|-------|------------|-----------------------------|---------|------------|---|---|---|---|---|--------|----------|------------|-------------|
| 01    | 22/11/2024 | FINAL DRAFT ISSUE FOR REF   |         | TD         | <br>Level 3-5 Baptist Street<br>Sydney NSW 2010<br>P + 61 2 8332 5600           | <br>Level 15, 207 Kent Street, Sydney<br>NSW 2000<br>P + 1300 482 561        | <br> | NEW HIGH SCHOOL FOR SCHOFIELDS AND TALLAWONG<br>GUNTAWONG ROAD, TALLAWONG NSW 2155   | OVERALL LEVEL 2 FLOOR PLAN   |        |          |            |             |
| 02    | 09/12/2024 | UPDATED DRAFT ISSUE FOR REF |         | TD         |   |   |   |   |   |        |          |            |             |
| 03    | 20/12/2024 | ISSUE FOR REF               |         | TD         |   |   |   |   |   |        |          |            |             |
| 04    | 10/01/2025 | ISSUE FOR REF               |         | TD         |   |   |   |   |   |        |          |            |             |
| 05    | 20/01/2025 | ISSUE FOR REF               |         | TD         |   |   |   |   |   |        |          |            |             |
|       |            |                             |         |            | SERVICES   |   | STRUCTURE & CIVIL   | ARCHITECT   |   |        |          |            |             |
|       |            |                             |         |            | <br>Level 6/9-13 Castlereagh Street,<br>Sydney NSW 2000<br>P + (02) 9667 2200 | <br>Level 20, 66 Goulburn Street,<br>Sydney NSW 2000<br>P + (02) 9398 1312 | <br>Level 6/73 Miller St, North Sydney,<br>Sydney NSW 2060<br>P + (02) 9439 7288         | <br>T +612 9319 2955<br>M: 08 945 921 969<br>Nominated Architects:<br>Andrew Hopwell 6592<br>Daniel Beekwilder 6192 | DISCLAIMER<br>This drawing should be read in conjunction with all the standard notes & abbreviations in the drawing pack, relevant contracts, specifications and drawings. Dimensions are in millimetres. Levels are metres. Do not scale off drawings. Use figured dimensions only. Check dimensions on Site. Report discrepancies immediately. |        |          |            |             |
|       |            |                             |         |            |   |   |   |   |   |        |          |            |             |
|       |            |                             |         |            | <br>SCALE As indicated @ A1                                                   |   |   |   |   |        |          |            |             |
|       |            |                             |         |            | <br>DATE PRINTED: 21/01/2025 11:09:04 AM                                      |   |   |   |   |        |          |            |             |
|       |            |                             |         |            | PURPOSE OF ISSUE   |   |   |   |   | STATUS | DRAWN BY | SHEET SIZE | ORIGIN DATE |
|       |            |                             |         |            | FINAL DRAFT ISSUE   |   |   |   |   | S2     | NWF      | A1         | 22/11/24    |






| ISSUE | DATE       | SUBJECT                     | AUTHORISED | LANDSCAPE ARCHITECT   | PROJECT MANAGER   | CLIENT   |   |   |  | PROJECT                                                                                | DESCRIPTION   |
|-------|------------|-----------------------------|------------|---|---|---|---|---|--|----------------------------------------------------------------------------------------|---|
| 01    | 22/11/2024 | FINAL DRAFT ISSUE FOR REF   | TD         | <br>Level 3-5 Baptist Street<br>Preston, VIC<br>T + 61 2 8332 5600 | <b>TSA Riley</b><br><br>Level 15, 207 Kent Street, Sydney<br>NSW 2000<br>T + 1300 482 651                                                                             | <br><b>Education</b><br>School Infrastructure                                | <br>1:500<br>0 5 10 15 25<br>SCALE As indicated @ A1<br>DATE PRINTED: 21/01/2025 11:10:05 AM                                                                                                |   |  | NEW HIGH SCHOOL FOR SCHOFIELDS AND TALLAWONG<br><br>GUNTAWONG ROAD, TALLAWONG NSW 2155 | OVERALL ROOF PLAN   |
| 02    | 09/12/2024 | UPDATED DRAFT ISSUE FOR REF | TD         |   |   |   |   |   |  |                                                                                        |   |
| 03    | 20/12/2024 | ISSUE FOR REF               | TD         |   |   |   |   |   |  |                                                                                        |   |
| 04    | 10/01/2025 | ISSUE FOR REF               | TD         |   |   |   |   |   |  |                                                                                        |   |
| 05    | 20/01/2025 | ISSUE FOR REF               | TD         |   |   |   |   |   |  |                                                                                        |   |
|       |            |                             |            | SERVICES   |   | STRUCTURE & CIVIL   | ARCHITECT   |   |  |                                                                                        |   |
|       |            |                             |            | <b>STEENES VARMING</b><br><br>Level B9-13 Cornerbank Street,<br>Sydney NSW 2000<br>T + (02) 9439 2200                                                 | <br><br>Level 20, 66 Gloucester Street,<br>Sydney NSW 2000<br>T + (02) 9299 1312 | <br><br>Level 6/72 Miller St, North Sydney<br>NSW 1585<br>T + (02) 9439 7288 | <br>T +612 9210 2955<br>ABN: 48 942 521 969<br>Name(s): Andrew<br>Andrew Humeel 6552<br>David Shepherd 6192<br><br>61 Myths Road<br>Cherrydale NSW 2008<br>Sydney Australia<br>djrcd.com.au | DISCLAIMER<br><br>This drawing should be read in conjunction with all the standard notes & abbreviations in the drawing pack, relevant contracts, specifications and drawings. Dimensions are in millimetres. Levels are metres. Do not scale off drawings. Use figured dimensions only. Check dimensions on Site. Report discrepancies immediately. |  |                                                                                        |   |
|       |            |                             |            |   |   |   |   |   |  |                                                                                        |   |
|       |            |                             |            |   |   |   |   | <br>1:500<br>0 5 10 15 25<br>SCALE As indicated @ A1<br>DATE PRINTED: 21/01/2025 11:10:05 AM   |  |                                                                                        | <div>PROJECT NoDRAWING NoREVISION<br/>24-411STHS-DJRD-00-00-REF-A-025405<br/>PURPOSE OF ISSUESTATUSDRAWN BYSHEET SIZEORIGIN DATE<br/>FINAL DRAFT ISSUES2NWF A122/11/24</div> |



10 20 30 40 50 60 70 80 90 100 110 120 130 140 150 160 170 180 190 200 210 220 230 240 250 260 270 280 290 300mm at A1

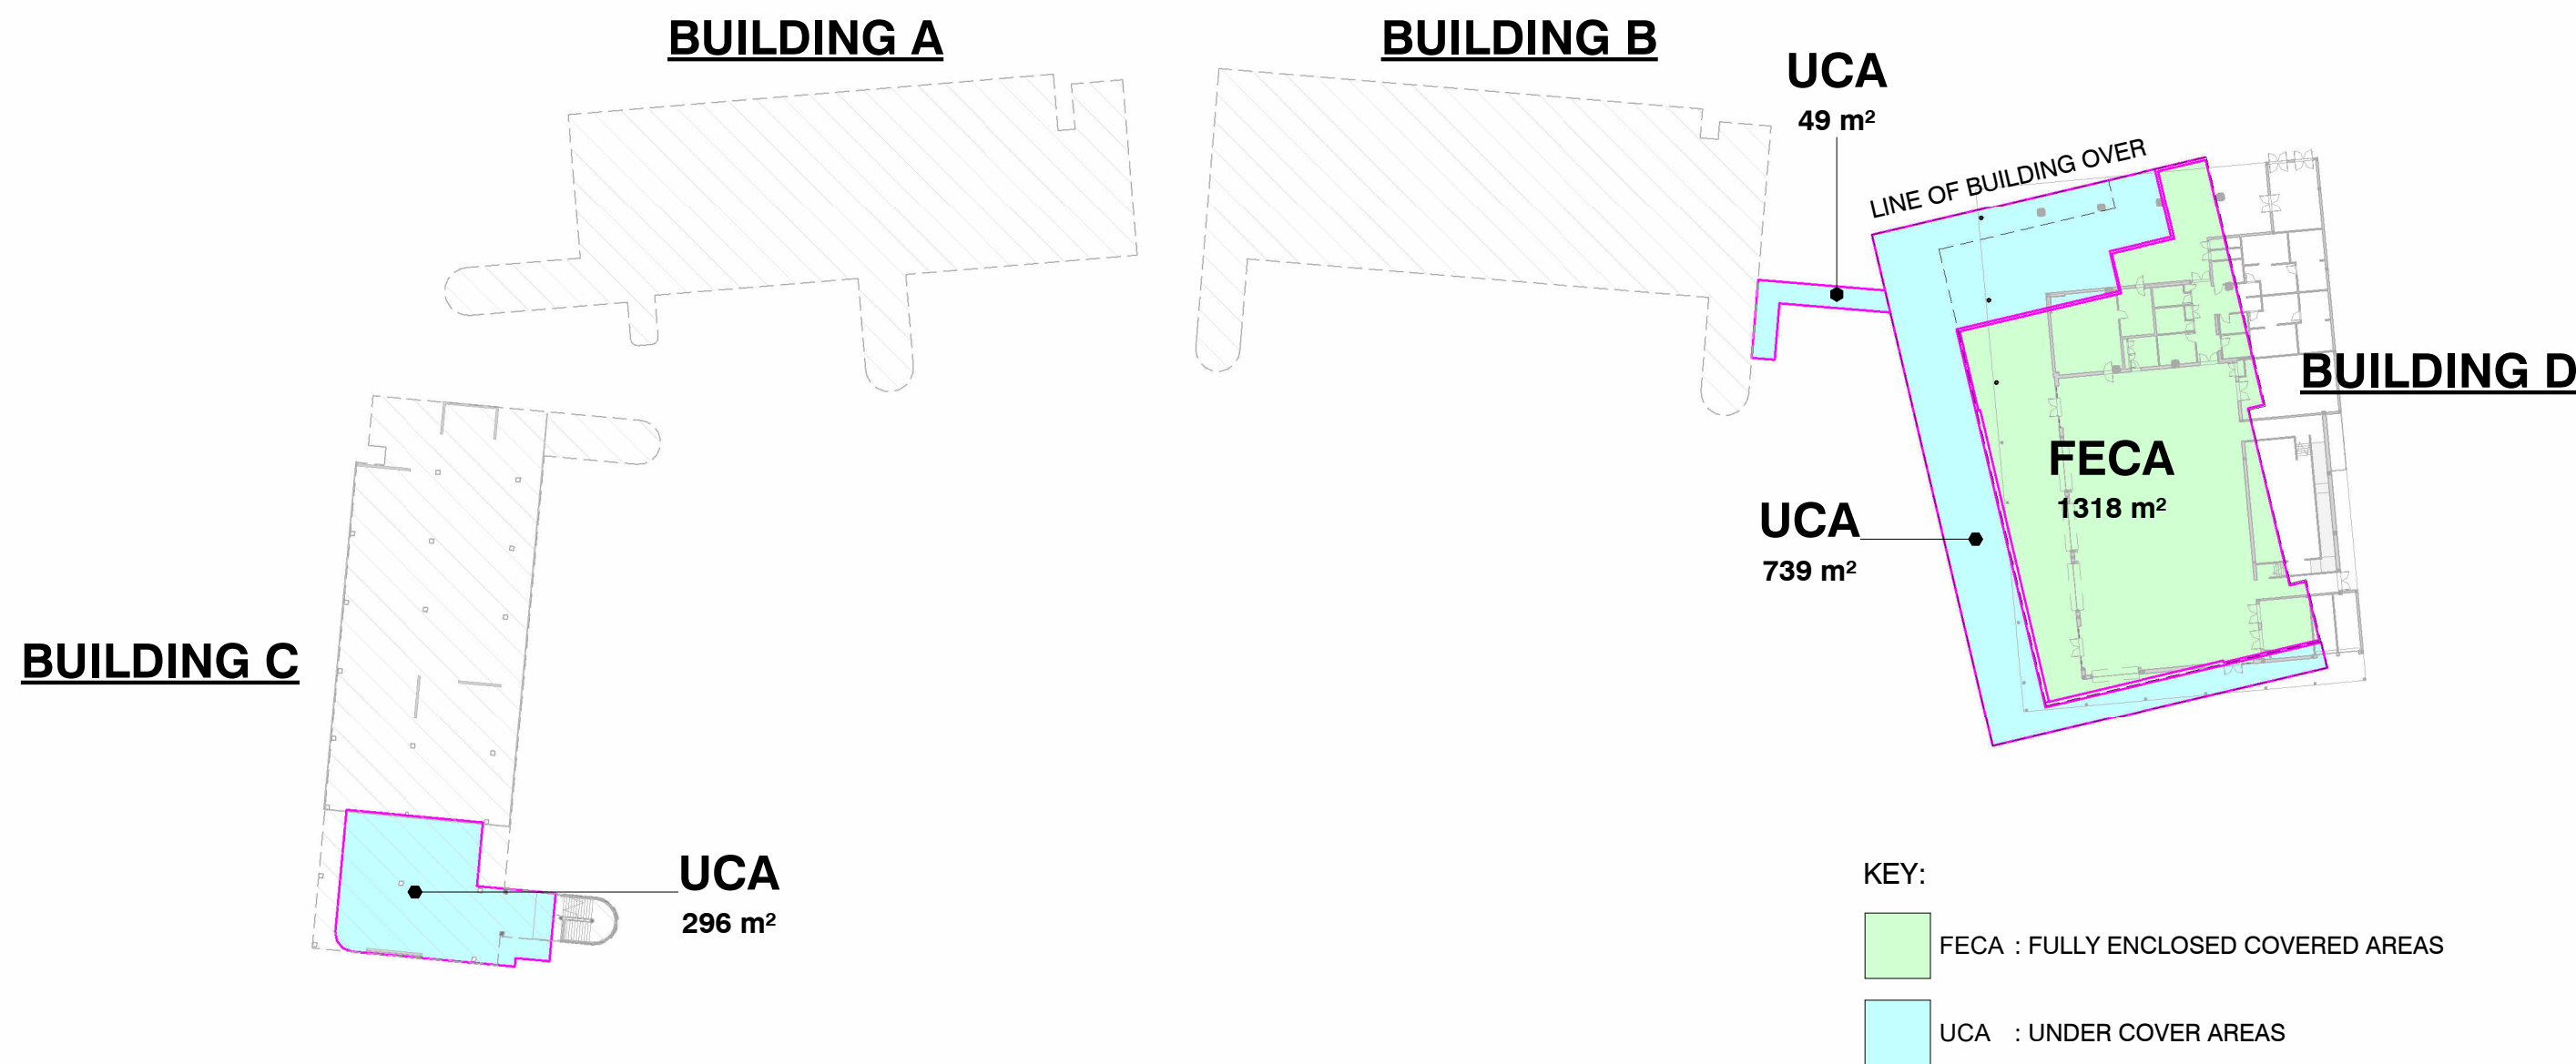


KEY:

FECA : FULLY ENCLOSED COVERED AREAS

UCA : UNDER COVER AREAS

| LGF AREA SCHEDULE |                     |
|-------------------|---------------------|
| Project Zone      | Area                |
| FECA              |                     |
| BUILDING D        | 1318 m <sup>2</sup> |
| UCA               |                     |
| BUILDING C        | 296 m <sup>2</sup>  |
| BUILDING D        | 739 m <sup>2</sup>  |
| COVERED LINKS     | 49 m <sup>2</sup>   |
| Grand total: 5    | 2402 m <sup>2</sup> |

2 LOWER GROUND FLOOR AREA PLAN  
1 : 750

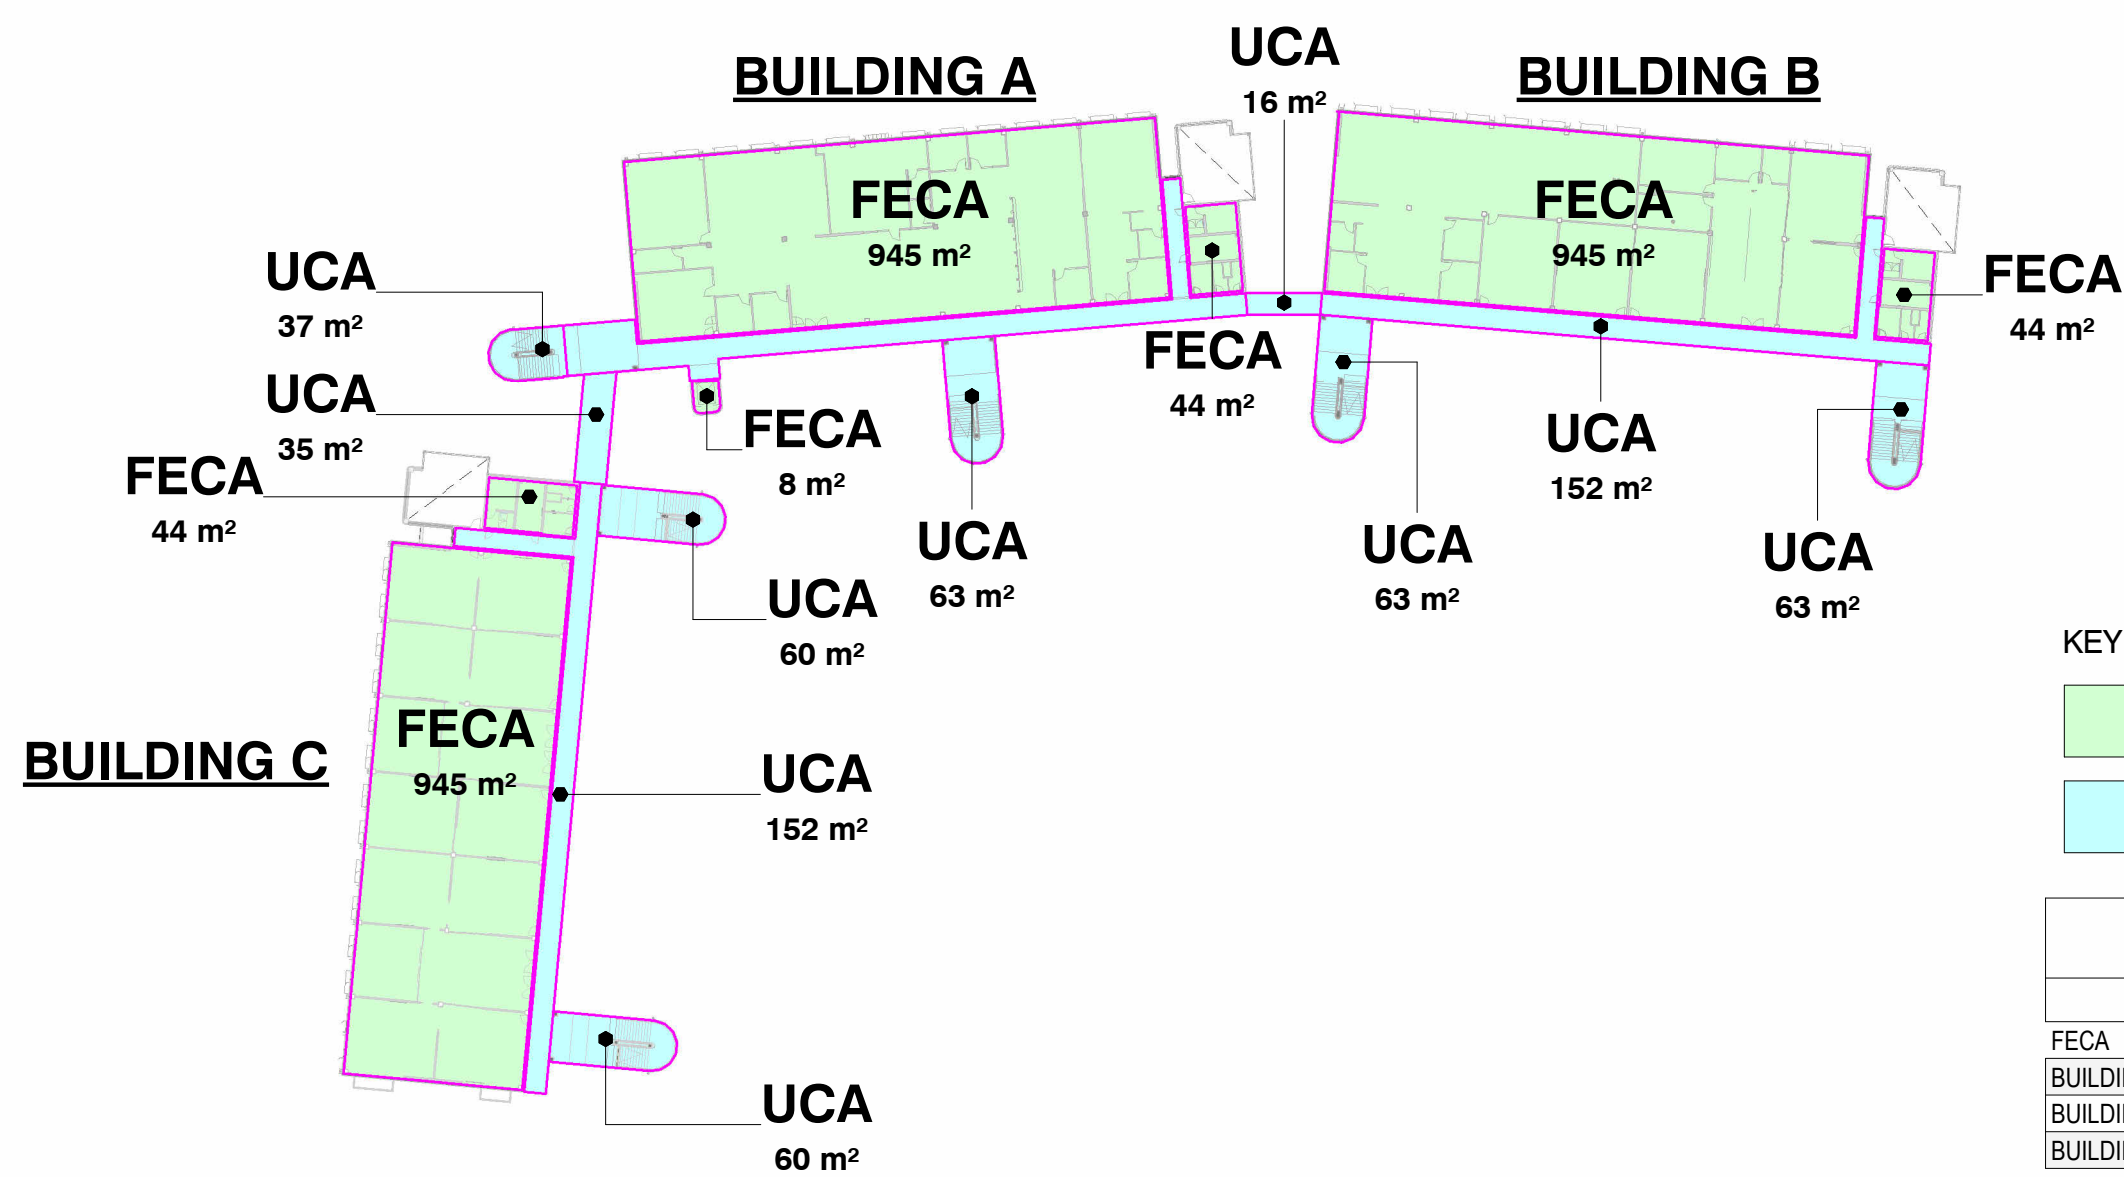


KEY:

FECA : FULLY ENCLOSED COVERED AREAS

UCA : UNDER COVER AREAS

| L1 AREA SCHEDULE |                     |
|------------------|---------------------|
| Project Zone     | Area                |
| FECA             |                     |
| BUILDING A       | 953 m <sup>2</sup>  |
| BUILDING B       | 1078 m <sup>2</sup> |
| BUILDING C       | 945 m <sup>2</sup>  |
| UCA              |                     |
| BUILDING A       | 295 m <sup>2</sup>  |
| BUILDING B       | 278 m <sup>2</sup>  |
| BUILDING C       | 272 m <sup>2</sup>  |
| COVERED LINKS    | 51 m <sup>2</sup>   |
| Grand total: 18  | 3872 m <sup>2</sup> |

3 LEVEL 1 AREA PLAN  
1 : 750

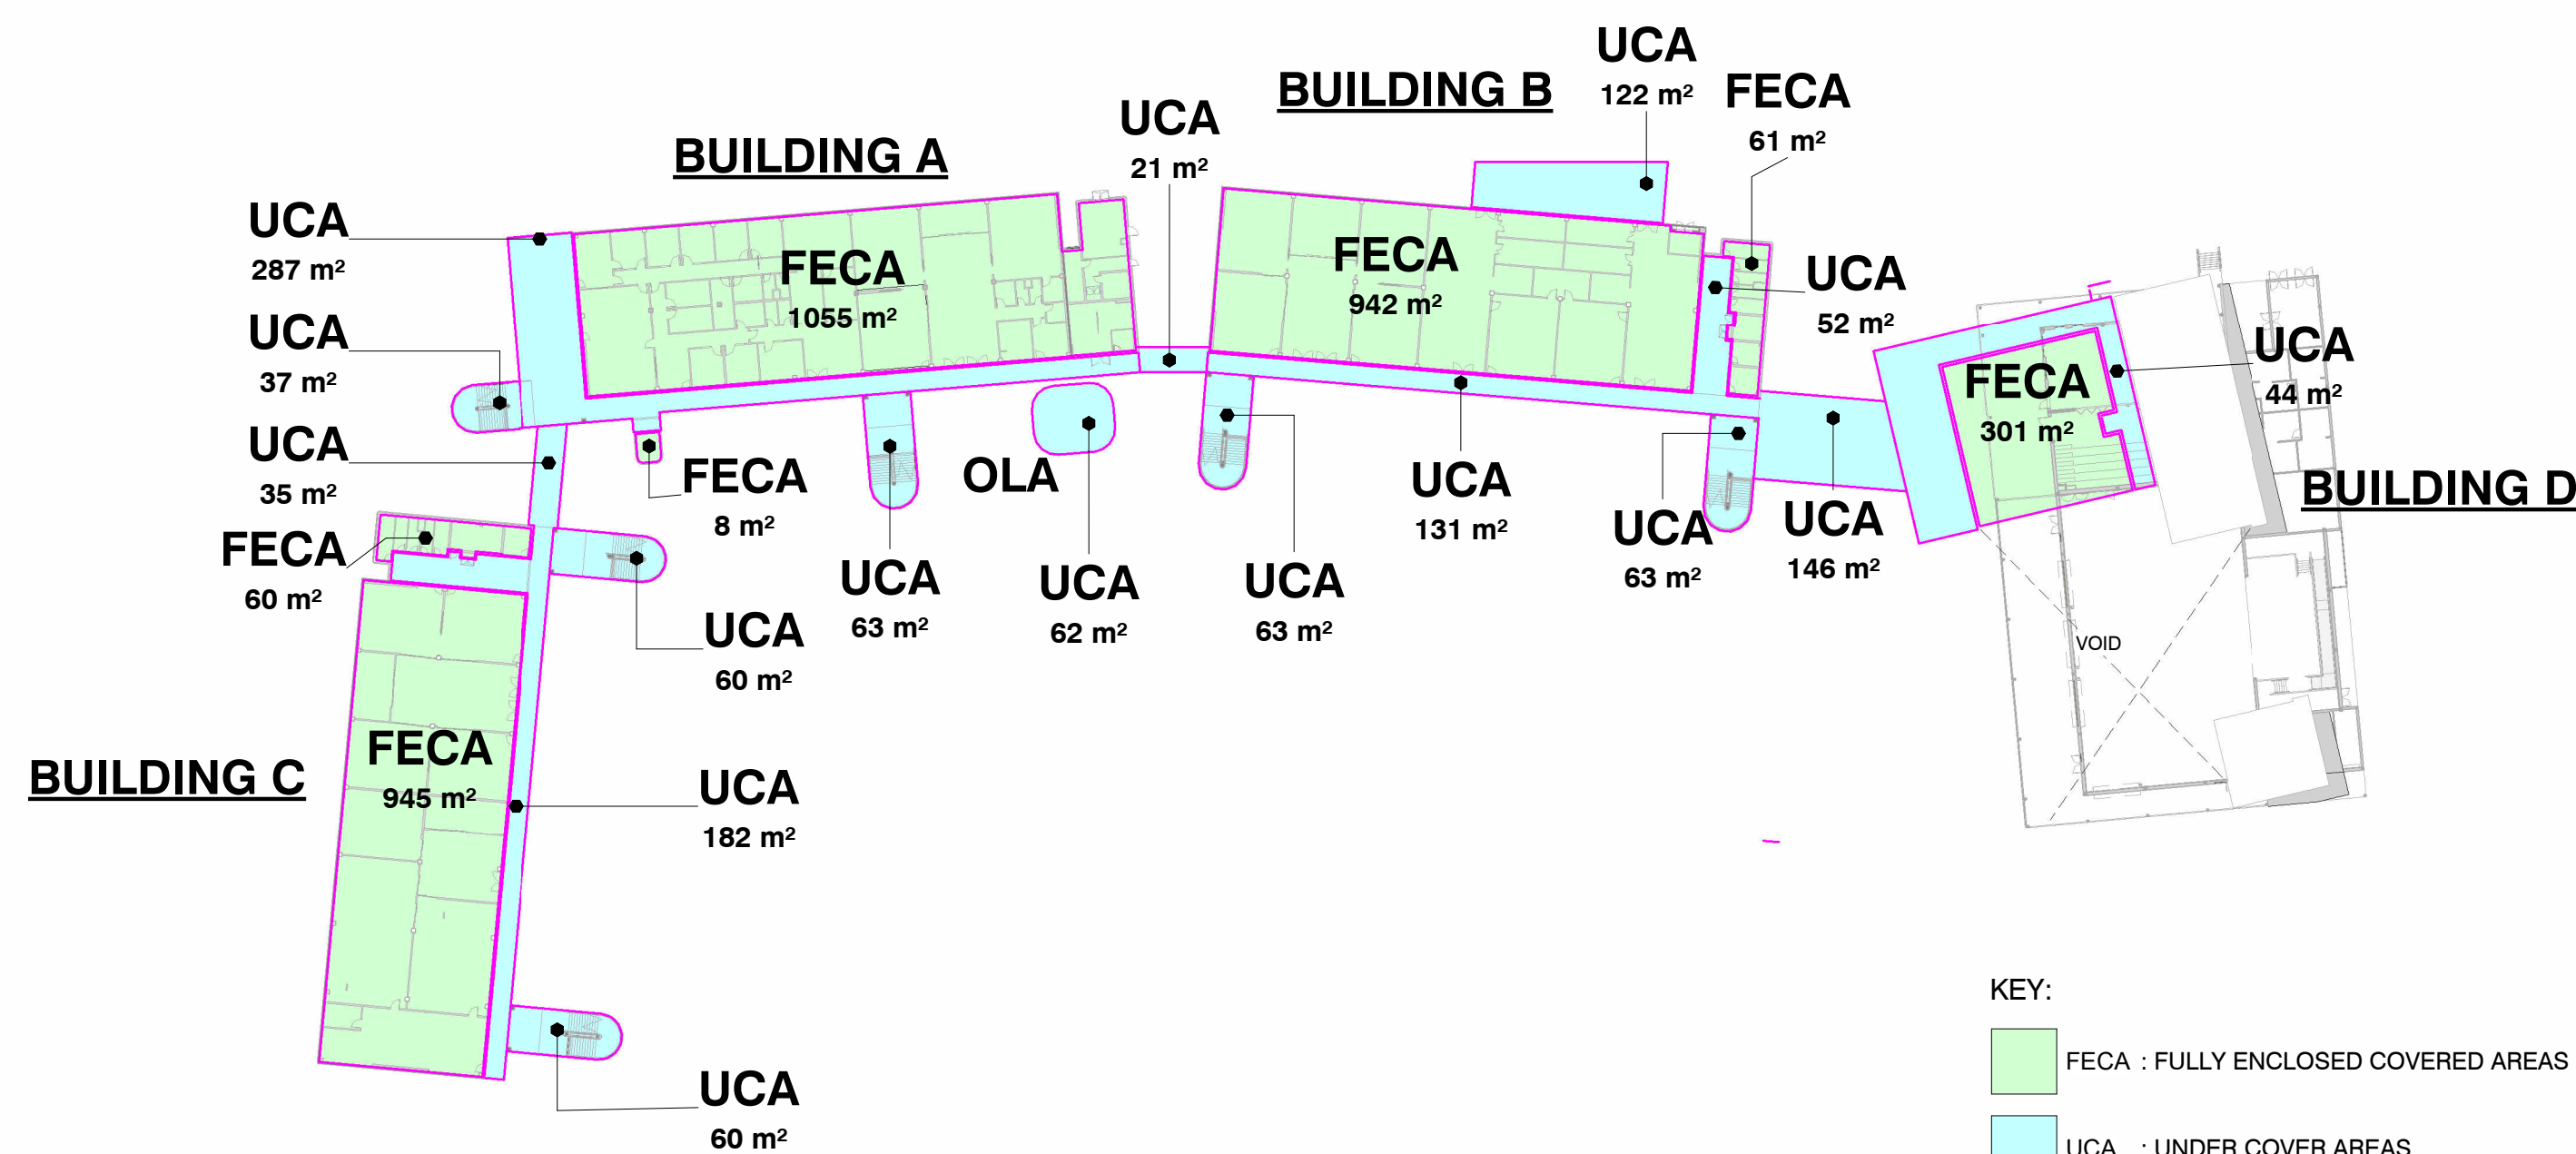


KEY:

FECA : FULLY ENCLOSED COVERED AREAS

UCA : UNDER COVER AREAS

| GF AREA SCHEDULE              |                     |
|-------------------------------|---------------------|
| Project Zone                  | Area                |
| FECA                          |                     |
| BUILDING A                    | 1063 m <sup>2</sup> |
| BUILDING B                    | 1002 m <sup>2</sup> |
| BUILDING C                    | 1005 m <sup>2</sup> |
| BUILDING D                    | 301 m <sup>2</sup>  |
| UCA                           |                     |
| BUILDING A                    | 387 m <sup>2</sup>  |
| BUILDING B                    | 430 m <sup>2</sup>  |
| BUILDING C                    | 302 m <sup>2</sup>  |
| BUILDING D                    | 244 m <sup>2</sup>  |
| COVERED LINKS                 | 201 m <sup>2</sup>  |
| COVERED OUTDOOR LEARNING AREA | 62 m <sup>2</sup>   |
| Grand total: 24               | 5000 m <sup>2</sup> |

1 GROUND FLOOR AREA PLAN  
1 : 750

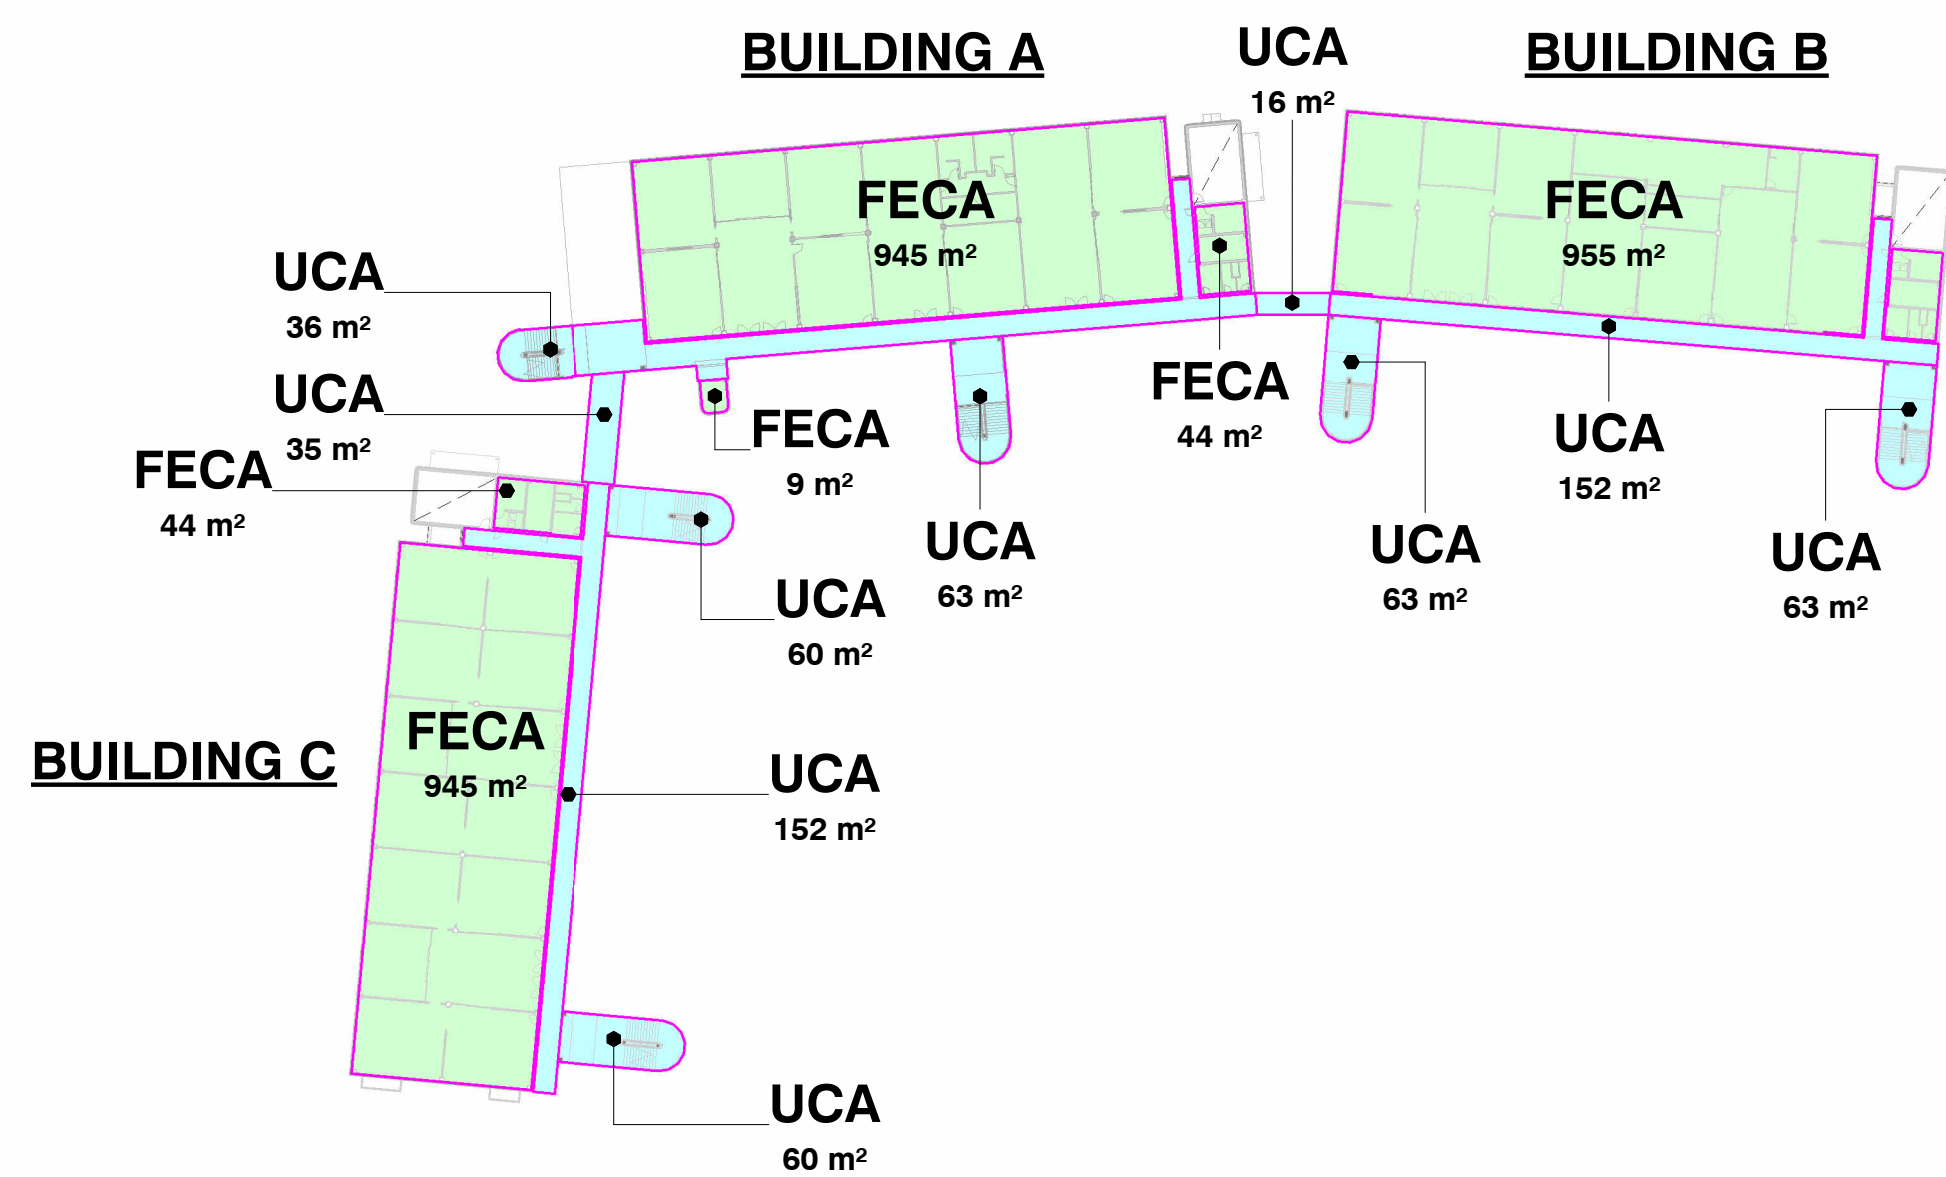

KEY:

FECA : FULLY ENCLOSED COVERED AREAS

UCA : UNDER COVER AREAS

| L2 AREA SCHEDULE |                     |
|------------------|---------------------|
| Project Zone     | Area                |
| FECA             |                     |
| BUILDING A       | 954 m <sup>2</sup>  |
| BUILDING B       | 1088 m <sup>2</sup> |
| BUILDING C       | 945 m <sup>2</sup>  |
| UCA              |                     |
| BUILDING A       | 295 m <sup>2</sup>  |
| BUILDING B       | 278 m <sup>2</sup>  |
| BUILDING C       | 272 m <sup>2</sup>  |
| COVERED LINKS    | 51 m <sup>2</sup>   |
| Grand total: 18  | 3882 m <sup>2</sup> |



4 LEVEL 2 AREA PLAN  
1 : 750

| ISSUE | DATE       | SUBJECT                     | AUTHORISED | LANDSCAPE ARCHITECT                                                         | PROJECT MANAGER                                                                       | CLIENT                                                                         | PROJECT   | DESCRIPTION   |
|-------|------------|-----------------------------|------------|-----------------------------------------------------------------------------|---------------------------------------------------------------------------------------|--------------------------------------------------------------------------------|---|---|
| 01    | 26/11/2024 | FINAL DRAFT ISSUE FOR REF   | TD         | <br>Level 3-5 Baptist Street,<br>Sydney NSW 2010<br>T + 61 2 8332 5600      | <b>TSA Riley</b><br>Level 15, 207 Kent Street, Sydney<br>NSW 2000<br>T + 1300 462 651 | <br><br>                                                                       | NEW HIGH SCHOOL FOR SCHOFIELDS AND TALLAWONG<br>GUNTAWONG ROAD, TALLAWONG NSW 2155   | GFA AREA CALCULATIONS   |
| 02    | 09/12/2024 | UPDATED DRAFT ISSUE FOR REF | TD         |                                                                             |                                                                                       |                                                                                |   |   |
| 03    | 20/12/2024 | ISSUE FOR REF               | TD         |                                                                             |                                                                                       |                                                                                |   |   |
| 04    | 20/01/2025 | ISSUE FOR REF               | TD         |                                                                             |                                                                                       |                                                                                |   |   |
|       |            |                             |            | SERVICES                                                                    |                                                                                       | STRUCTURE & CIVIL                                                              |   |   |
|       |            |                             |            | <br>Level 6/9-13 Castlereagh Street,<br>Sydney NSW 2000<br>T + 02 9667 2200 | <br>Level 20, 66 Goulburn Street,<br>Sydney NSW 2000<br>T + 02 9559 1312              | <br>Level 6/73 Miller St, North Sydney<br>NSW 2060<br>T + 02 9439 1288         | <br>T + 61 2 9319 2653<br>M + 61 2 941 921 969<br>Nominated Architects<br>Andrew Howell 6552<br>Daniel Steenkamp 6152<br>63 Myrtle Street<br>Cherrybrook NSW 2008<br>Sydney Australia<br>djird.com.au | DISCLAIMER<br>This drawing should be read in conjunction with all the standard notes & abbreviations in the drawing pack, relevant contracts, specifications and drawings. Dimensions are in millimetres. Levels are metres. Do not scale off drawings. Use figured dimensions only. Check dimensions on Site. Report discrepancies immediately. |
|       |            |                             |            |                                                                             |                                                                                       | <br>0 5 10 15 25<br>SCALE 1 : 750 @ A1<br>DATE PRINTED: 21/01/2025 11:10:55 AM |   | PURPOSE OF ISSUE<br>ISSUE FOR REF   |
|       |            |                             |            |                                                                             |                                                                                       | PROJECT No<br>24-411                                                           |   | DRAWING No<br>STHS-DJRD-00-00-REF-A-0260   |
|       |            |                             |            |                                                                             |                                                                                       | STATUS<br>S4                                                                   |   | REVISION<br>04   |
|       |            |                             |            |                                                                             |                                                                                       | DRAWN BY<br>SF                                                                 |   | ORIGIN DATE<br>11/26/24   |
|       |            |                             |            |                                                                             |                                                                                       | SHEET SIZE<br>A1                                                               |   |   |






02 ENTRY 3D

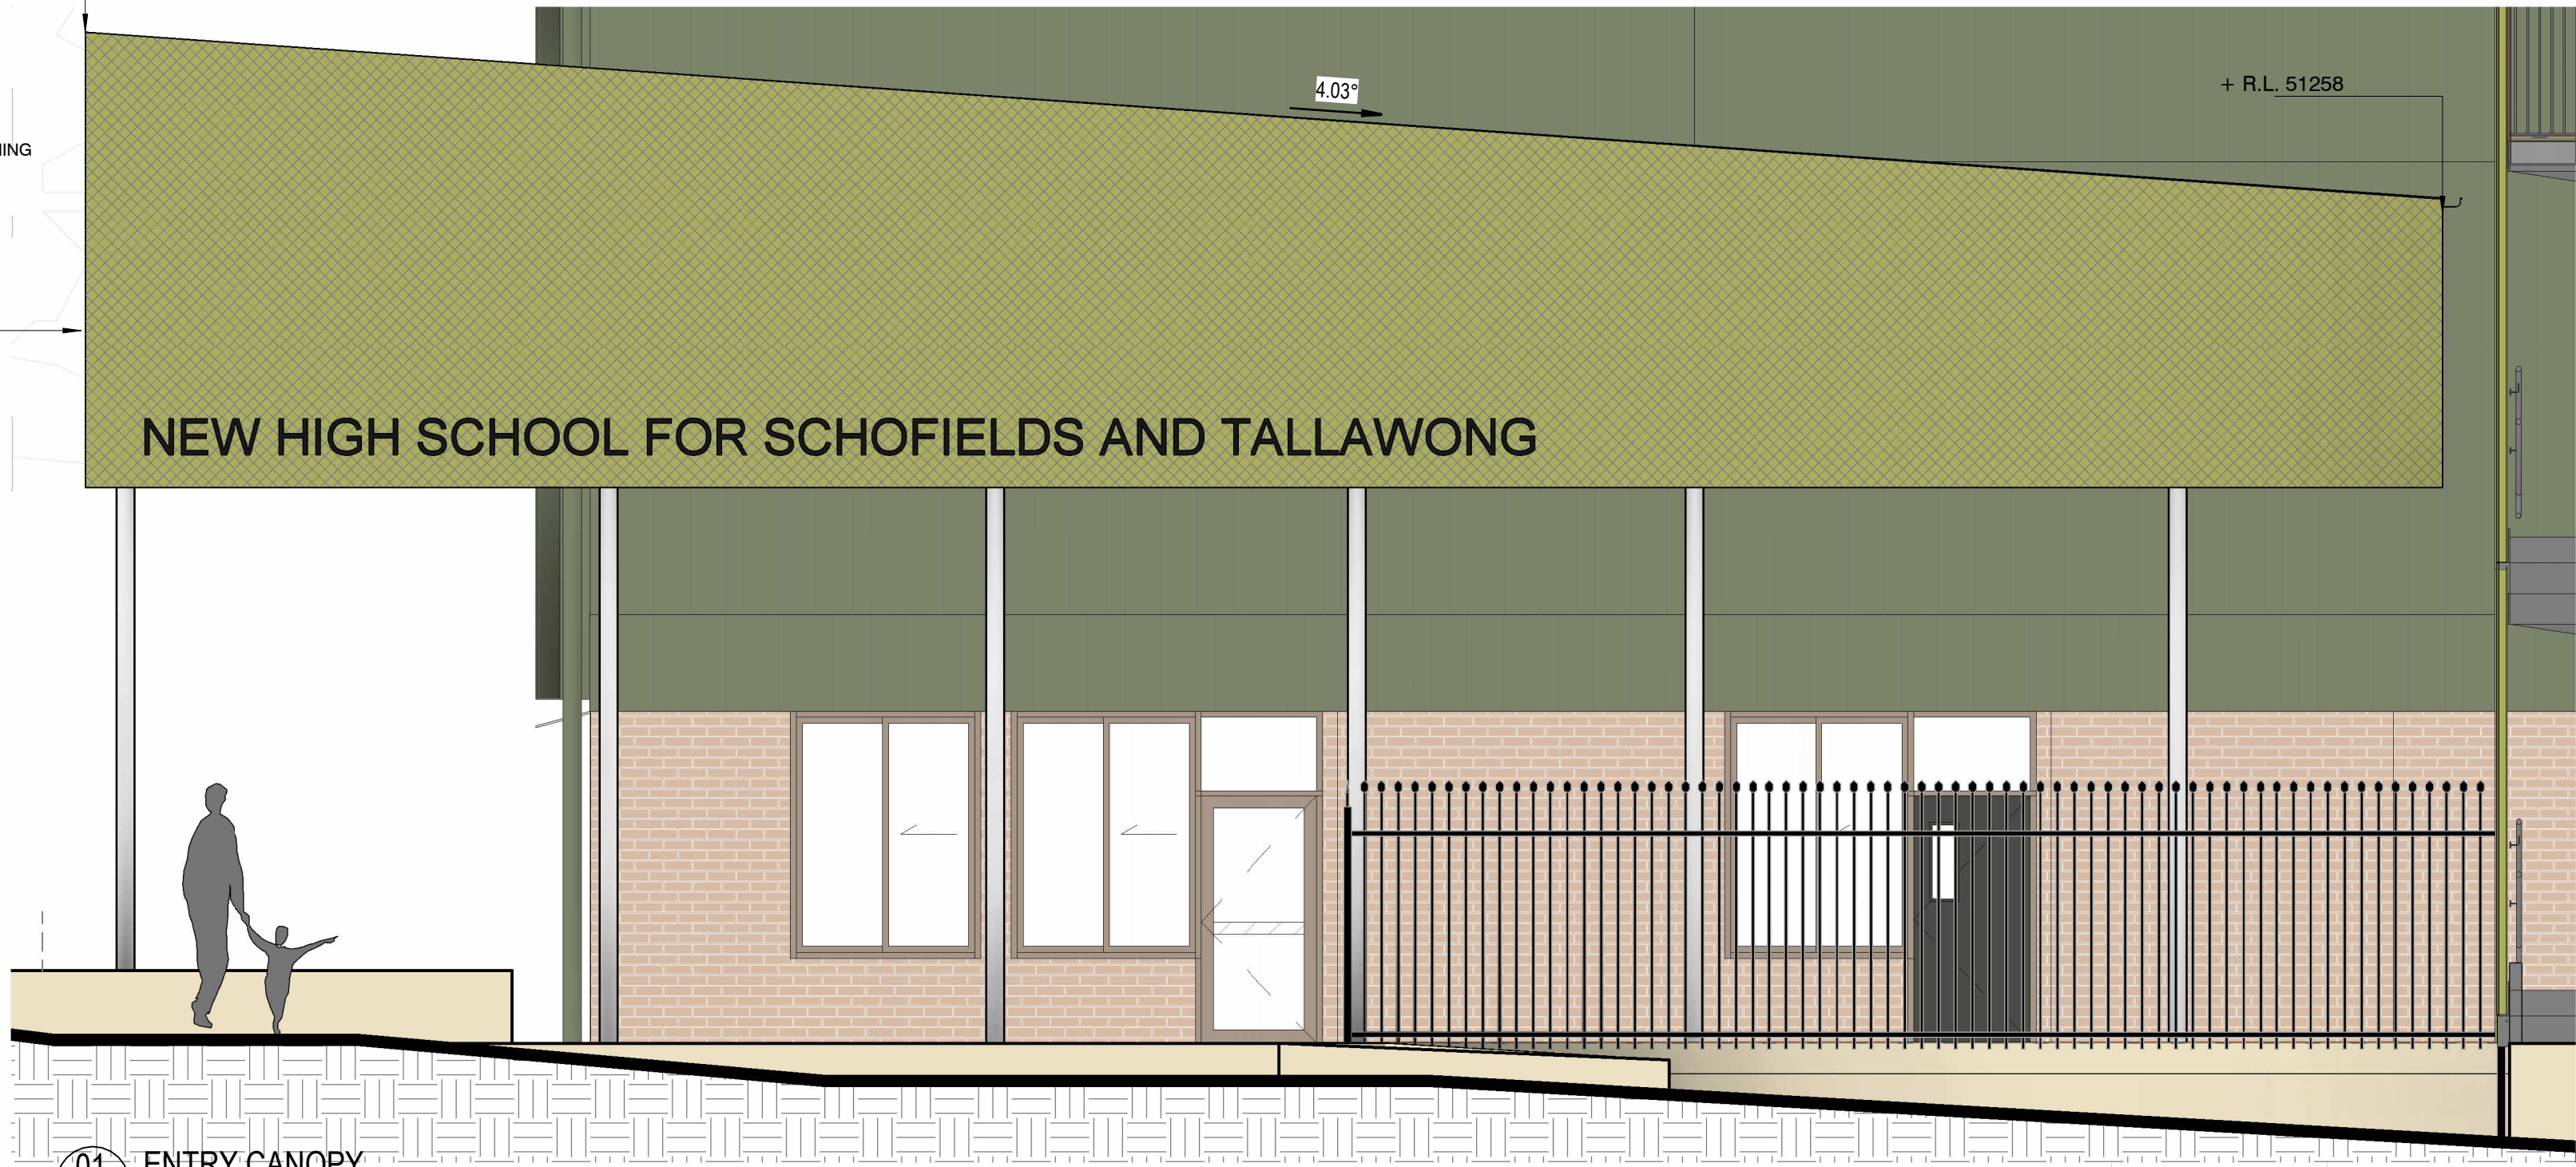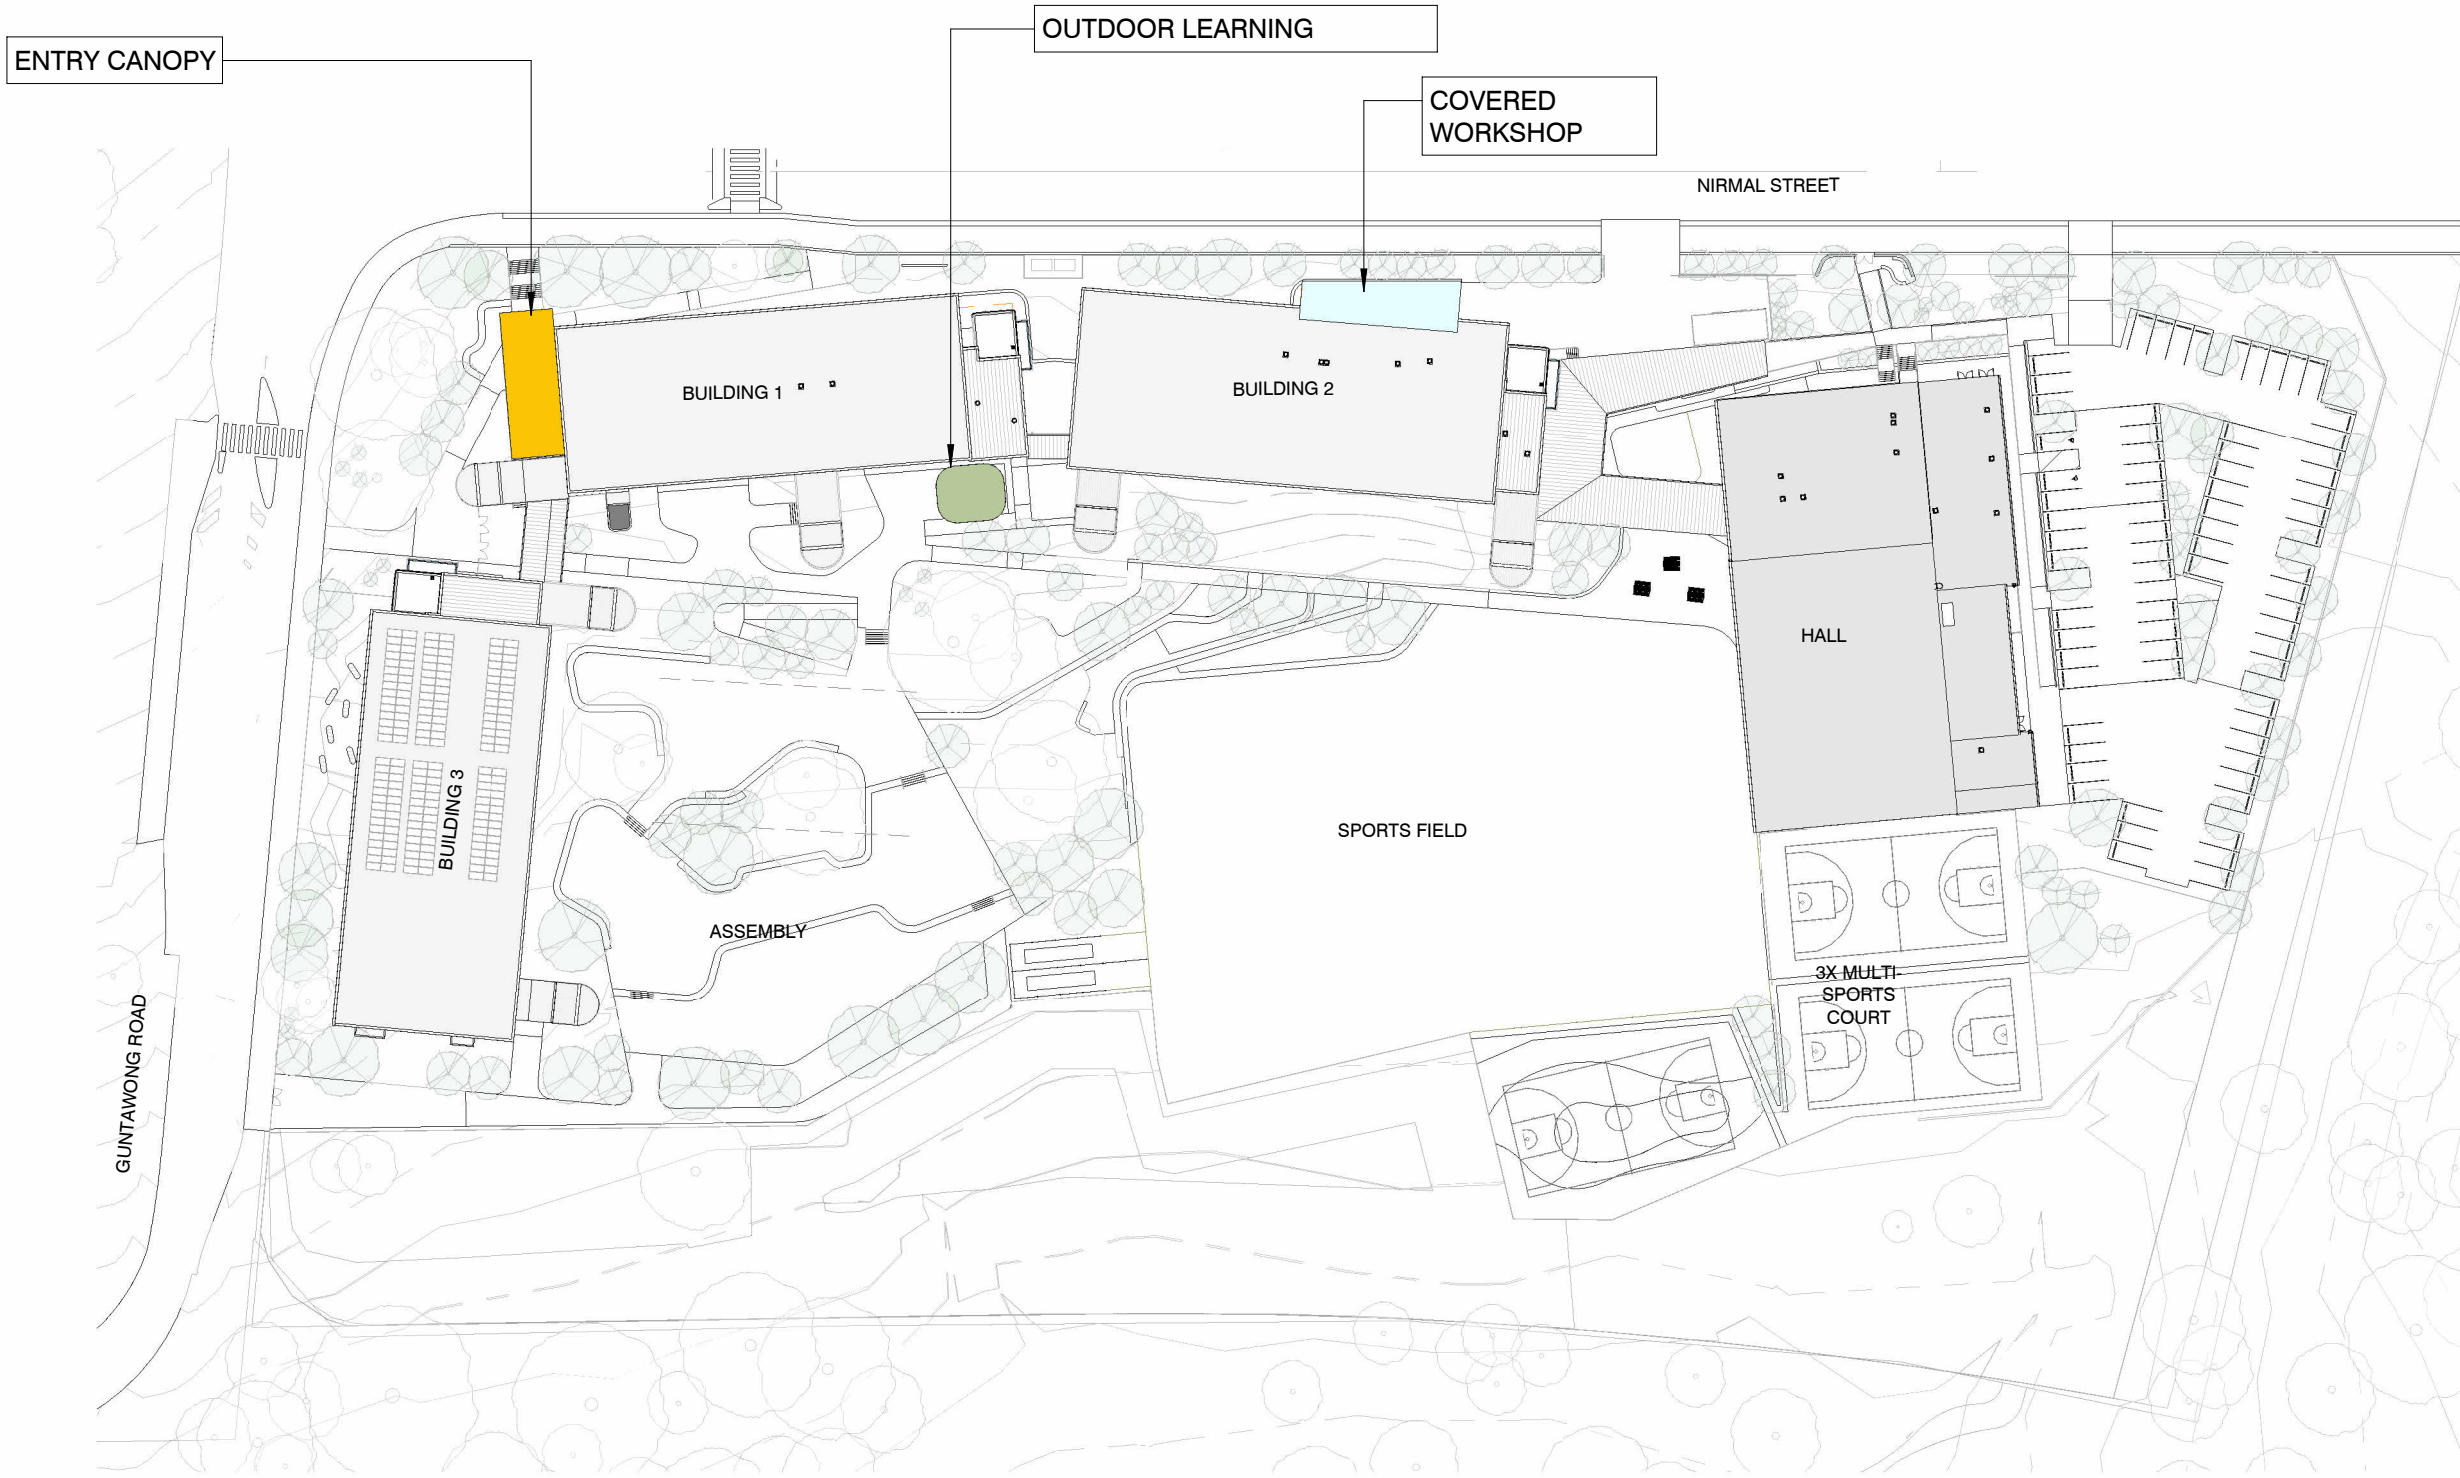


01 ENTRY CANOPY  
1:50




04 OUTDOOR LEARNING 3D

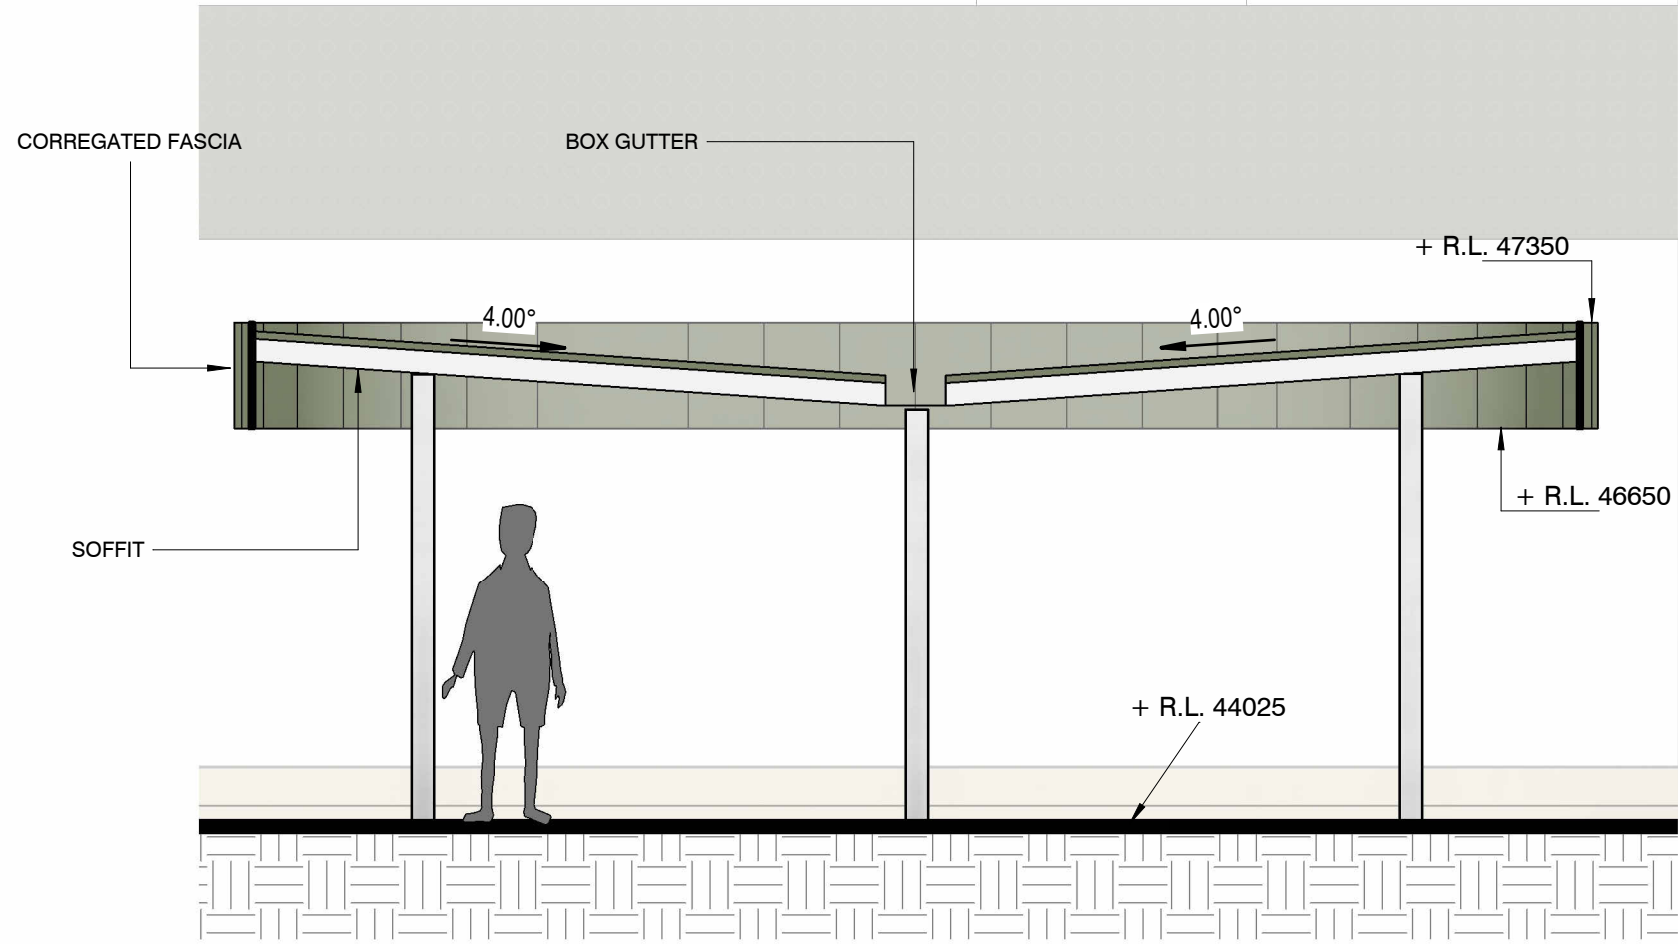

03 OUTDOOR LEARNING SECTION  
1:50

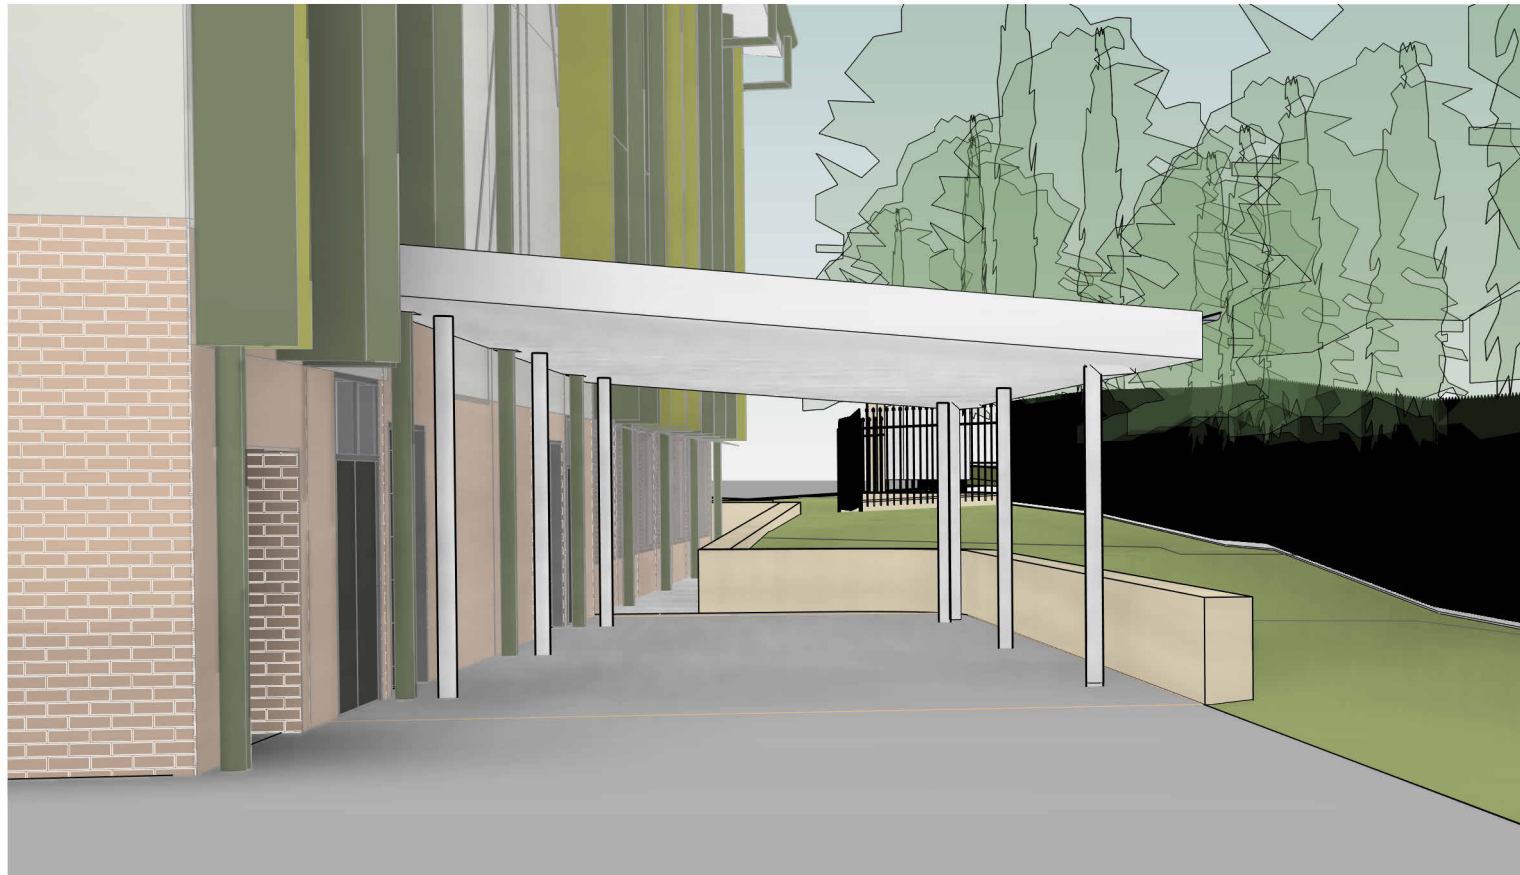


06 WOOD AND METAL COVERED LEARNING AREA 3D

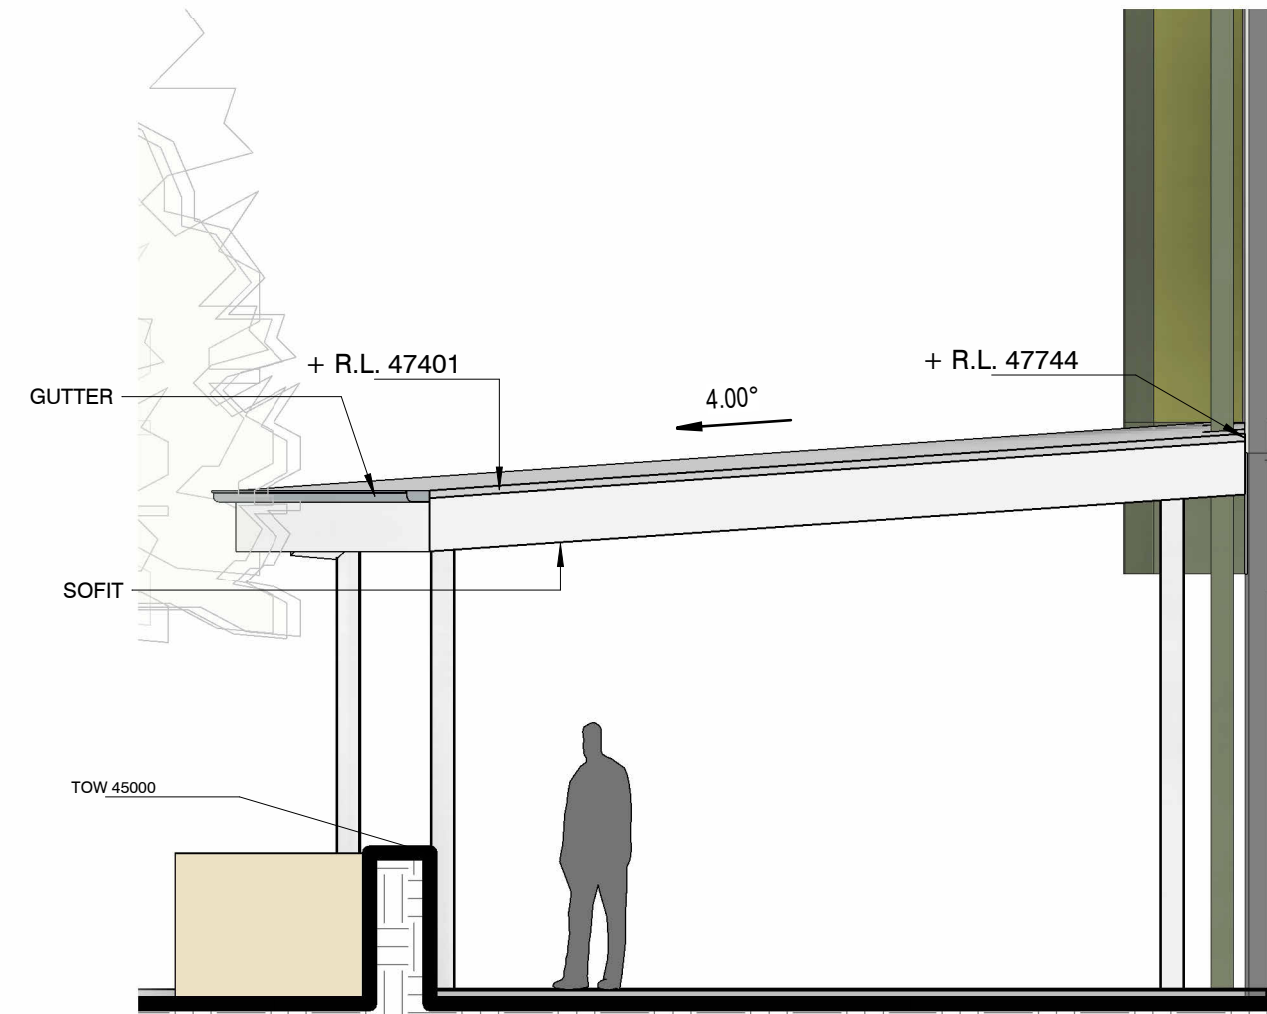



05 WOOD AND METAL COVERED LEARNING AREA SECTION  
1:50

| ISSUE | DATE       | SUBJECT                     | AUTHORISED | LANDSCAPE ARCHITECT                                                                                                | PROJECT MANAGER                                                                         | CLIENT   | PROJECT   | DESCRIPTION   |
|-------|------------|-----------------------------|------------|---|-----------------------------------------------------------------------------------------|---|---|---|
| 01    | 22/11/2024 | FINAL DRAFT ISSUE FOR REF   | TD         | <b>SITE IMAGE</b><br>Landscape Architects<br>Phyllis: 2016<br>T + 61 2 8332 5600                                   | <b>TSA Riley</b><br>Level 15, 201 Kent Street, Sydney<br>NSW 2000<br>T + 61 2 8332 5600 | <b>NSW GOVERNMENT</b><br><b>Education</b><br>School Infrastructure                                                | NEW HIGH SCHOOL FOR SCHOFIELDS AND TALLAWONG<br>GUNTAWONG ROAD, TALLAWONG NSW 2155   | CANOPY - TYPICAL DETAILS SHEET 1   |
| 02    | 09/12/2024 | UPDATED DRAFT ISSUE FOR REF | TD         |   |                                                                                         |   |   |   |
| 03    | 20/12/2024 | ISSUE FOR REF               | TD         |   |                                                                                         |   |   |   |
| 04    | 20/01/2025 | ISSUE FOR REF               | TD         |   |                                                                                         |   |   |   |
|       |            |                             |            | <b>SERVICES</b><br><b>STEENSEN VARMING</b><br>Level 6/9-13 Cadell Street,<br>Sydney NSW 2000<br>T + 61 2 9667 2200 | <b>WSO</b><br>Level 20, 66 Goulburn Street,<br>Sydney NSW 2000<br>T + 61 2 9556 1312    | <b>STRUCTURE &amp; CIVIL</b><br><b>TTW</b><br>Level 6/73 Miller St North Sydney<br>NSW 2060<br>T + 61 2 9439 7288 | <b>ARCHITECT</b><br><b>djrd</b><br>architects<br>T + 61 2 9310 2553<br>MGR: 61 945 921 969<br>Nominated Architects<br>Andrew Hignell: 6552<br>Daniel Steenkamp: 6162<br>63 Myrtle Street<br>Cherrybrook NSW 2008<br>Sydney Australia<br>djrd.com.au | <b>DISCLAIMER</b><br>This drawing should be read in conjunction with all the standard notes & abbreviations in the drawing pack, relevant contracts, specifications and drawings. Dimensions are in millimetres. Levels are metres. Do not scale off drawings. Use figured dimensions only. Check dimensions on Site. Report discrepancies immediately. |
|       |            |                             |            |   |                                                                                         | <b>PROJECT</b><br>NEW HIGH SCHOOL FOR SCHOFIELDS AND TALLAWONG<br>GUNTAWONG ROAD, TALLAWONG NSW 2155              |   | <b>DESCRIPTION</b><br>CANOPY - TYPICAL DETAILS SHEET 1   |
|       |            |                             |            |   |                                                                                         | <b>PROJECT No</b><br>24-411                                                                                       |   | <b>DRAWING No</b><br>STHS-DJRD-00-00-REF-A-0300   |
|       |            |                             |            |   |                                                                                         | <b>REVISION</b><br>04                                                                                             |   |   |
|       |            |                             |            |   |                                                                                         | <b>PURPOSE OF ISSUE</b><br>ISSUE FOR REF                                                                          |   | <b>STATUS</b><br>S4   |
|       |            |                             |            |   |                                                                                         | <b>DRAWN BY</b><br>AD                                                                                             |   | <b>SHEET SIZE</b><br>A1   |
|       |            |                             |            |   |                                                                                         | <b>ORIGIN DATE</b><br>22/11/24                                                                                    |   |   |
|       |            |                             |            |   |                                                                                         | <b>DATE PRINTED:</b><br>21/01/2025 11:13:46 AM                                                                    |   |   |




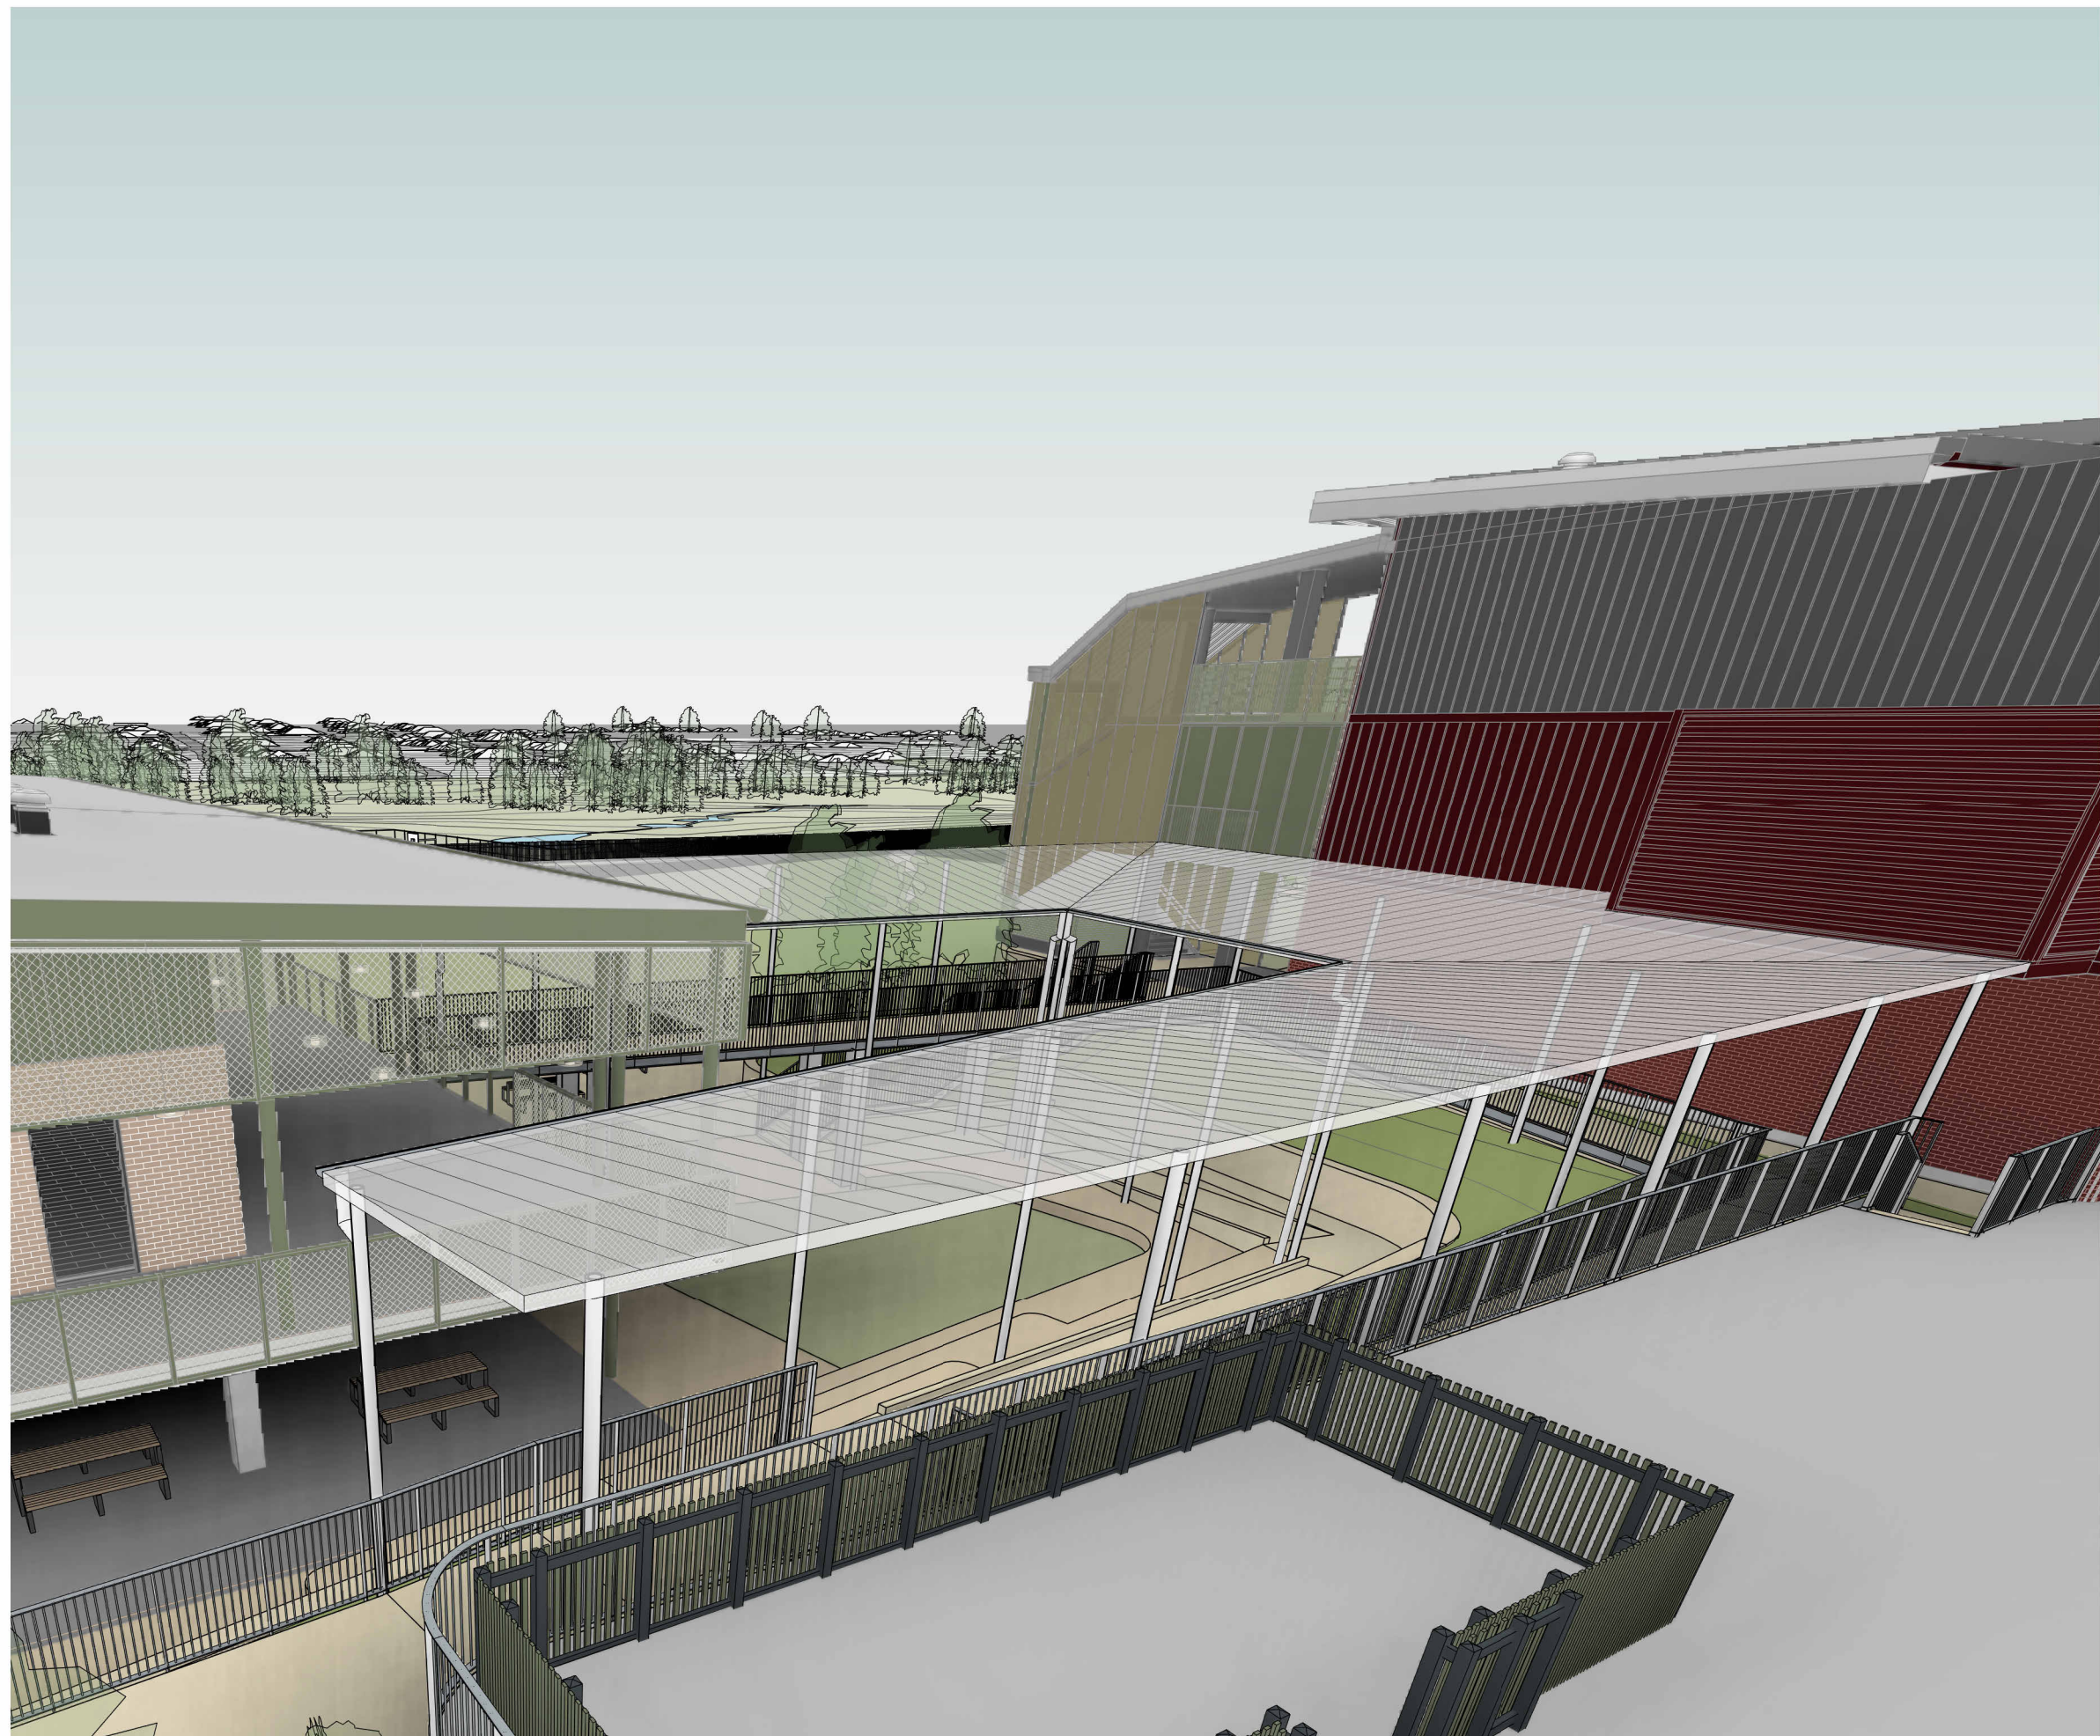


1 LINK BRIDGE BUILDING B + D\_3D\_REF

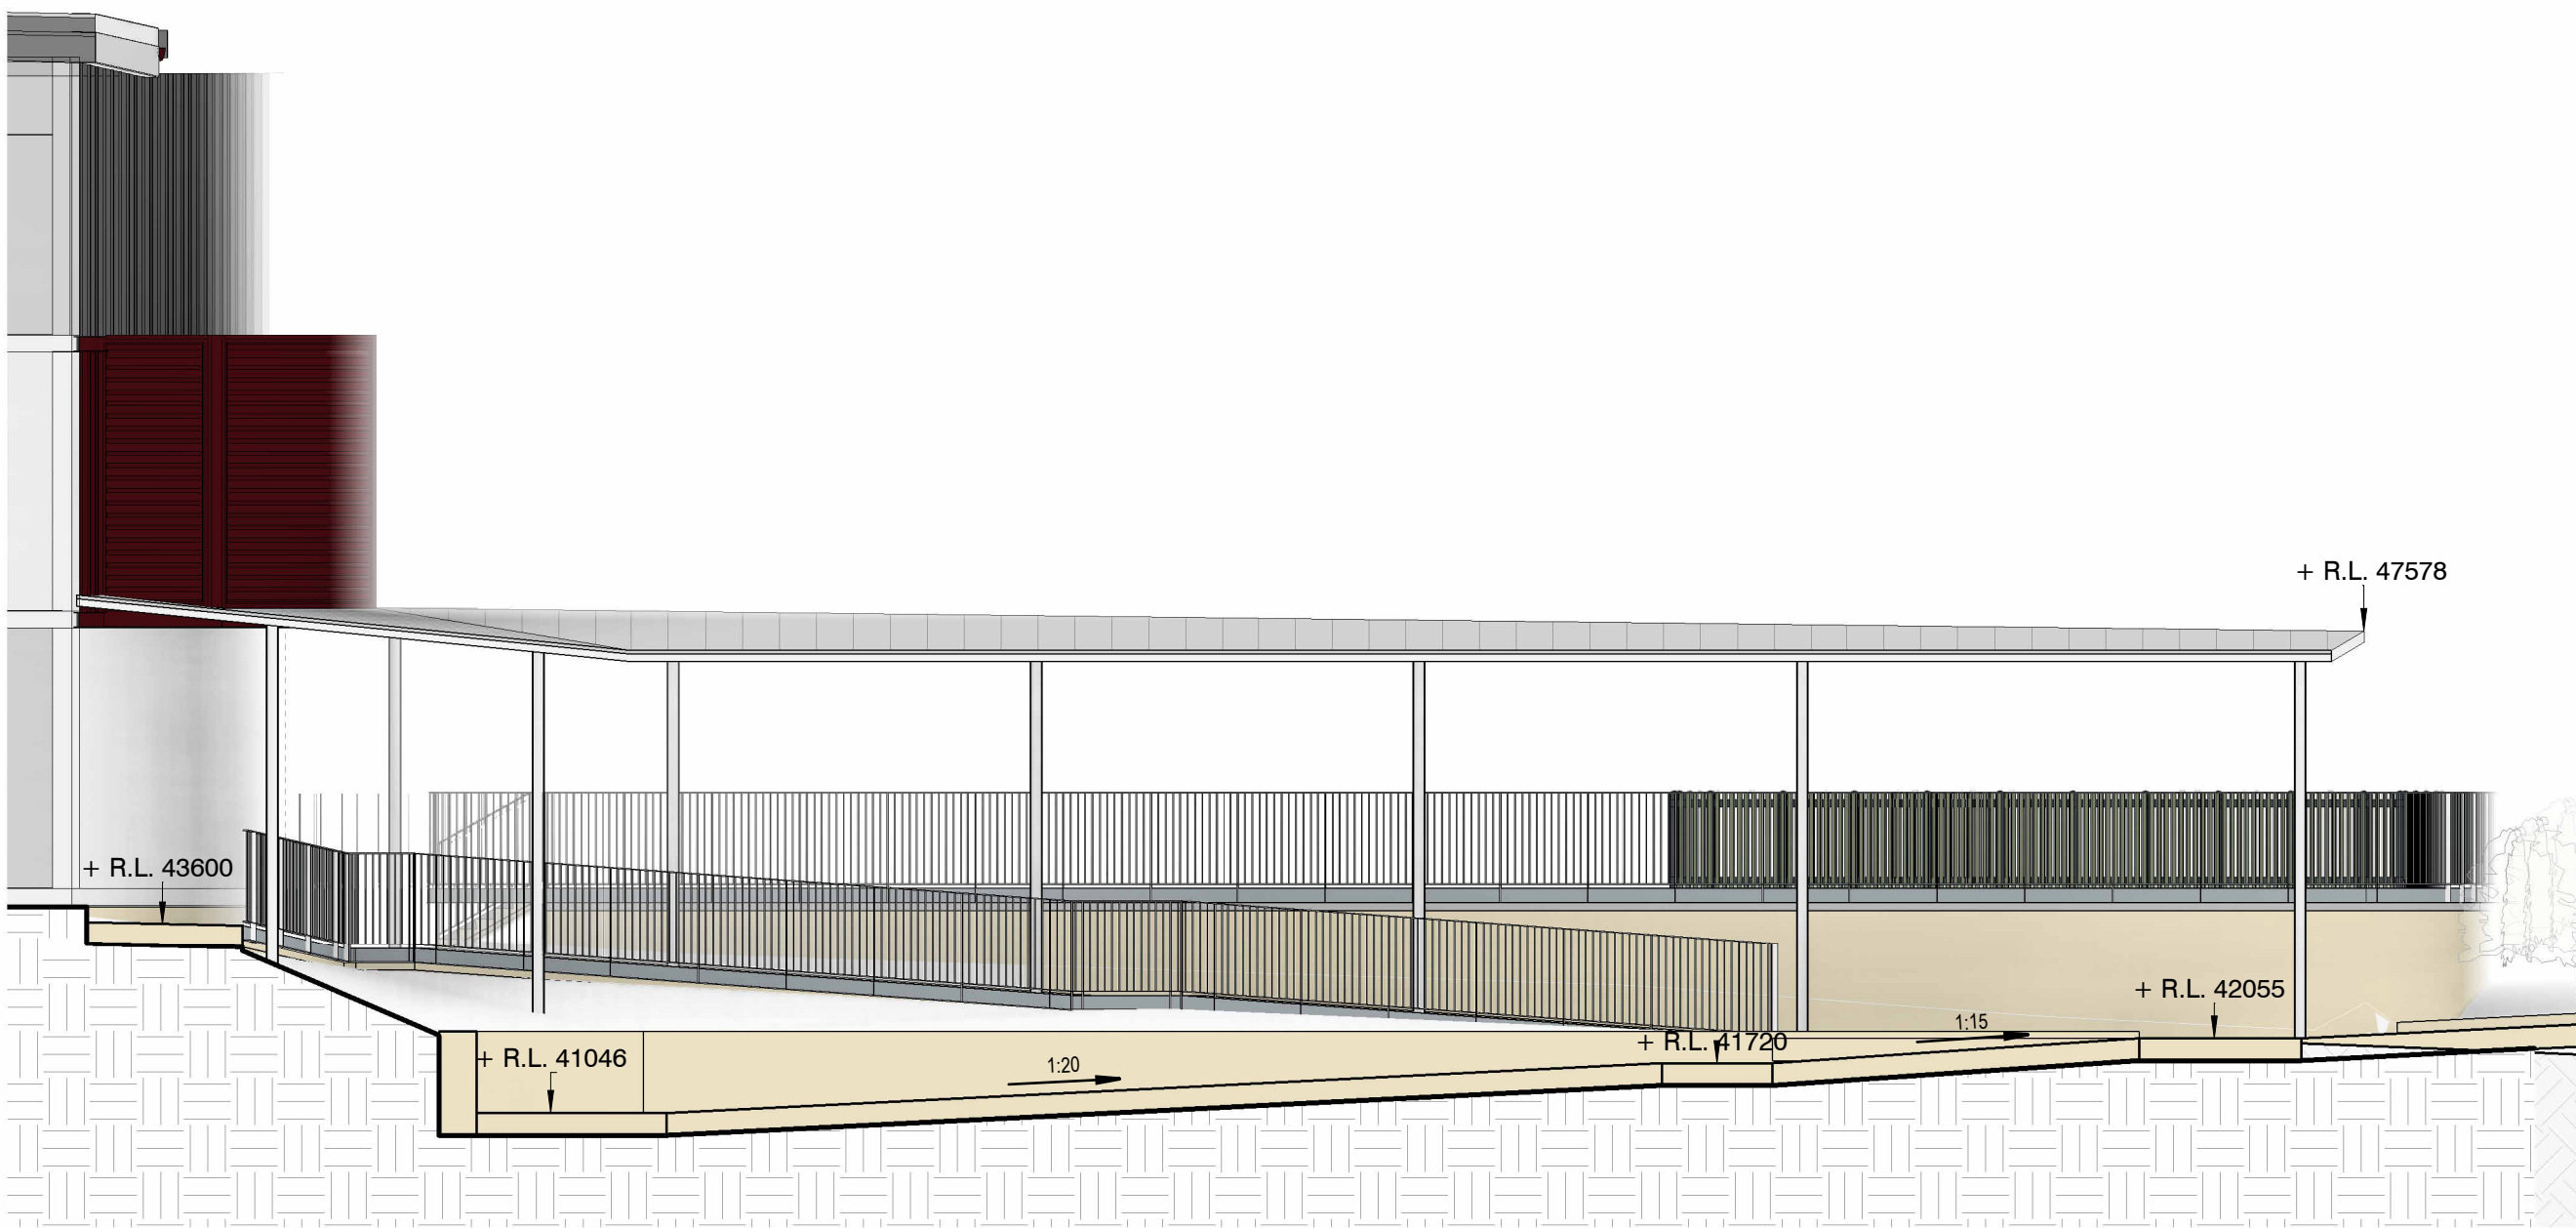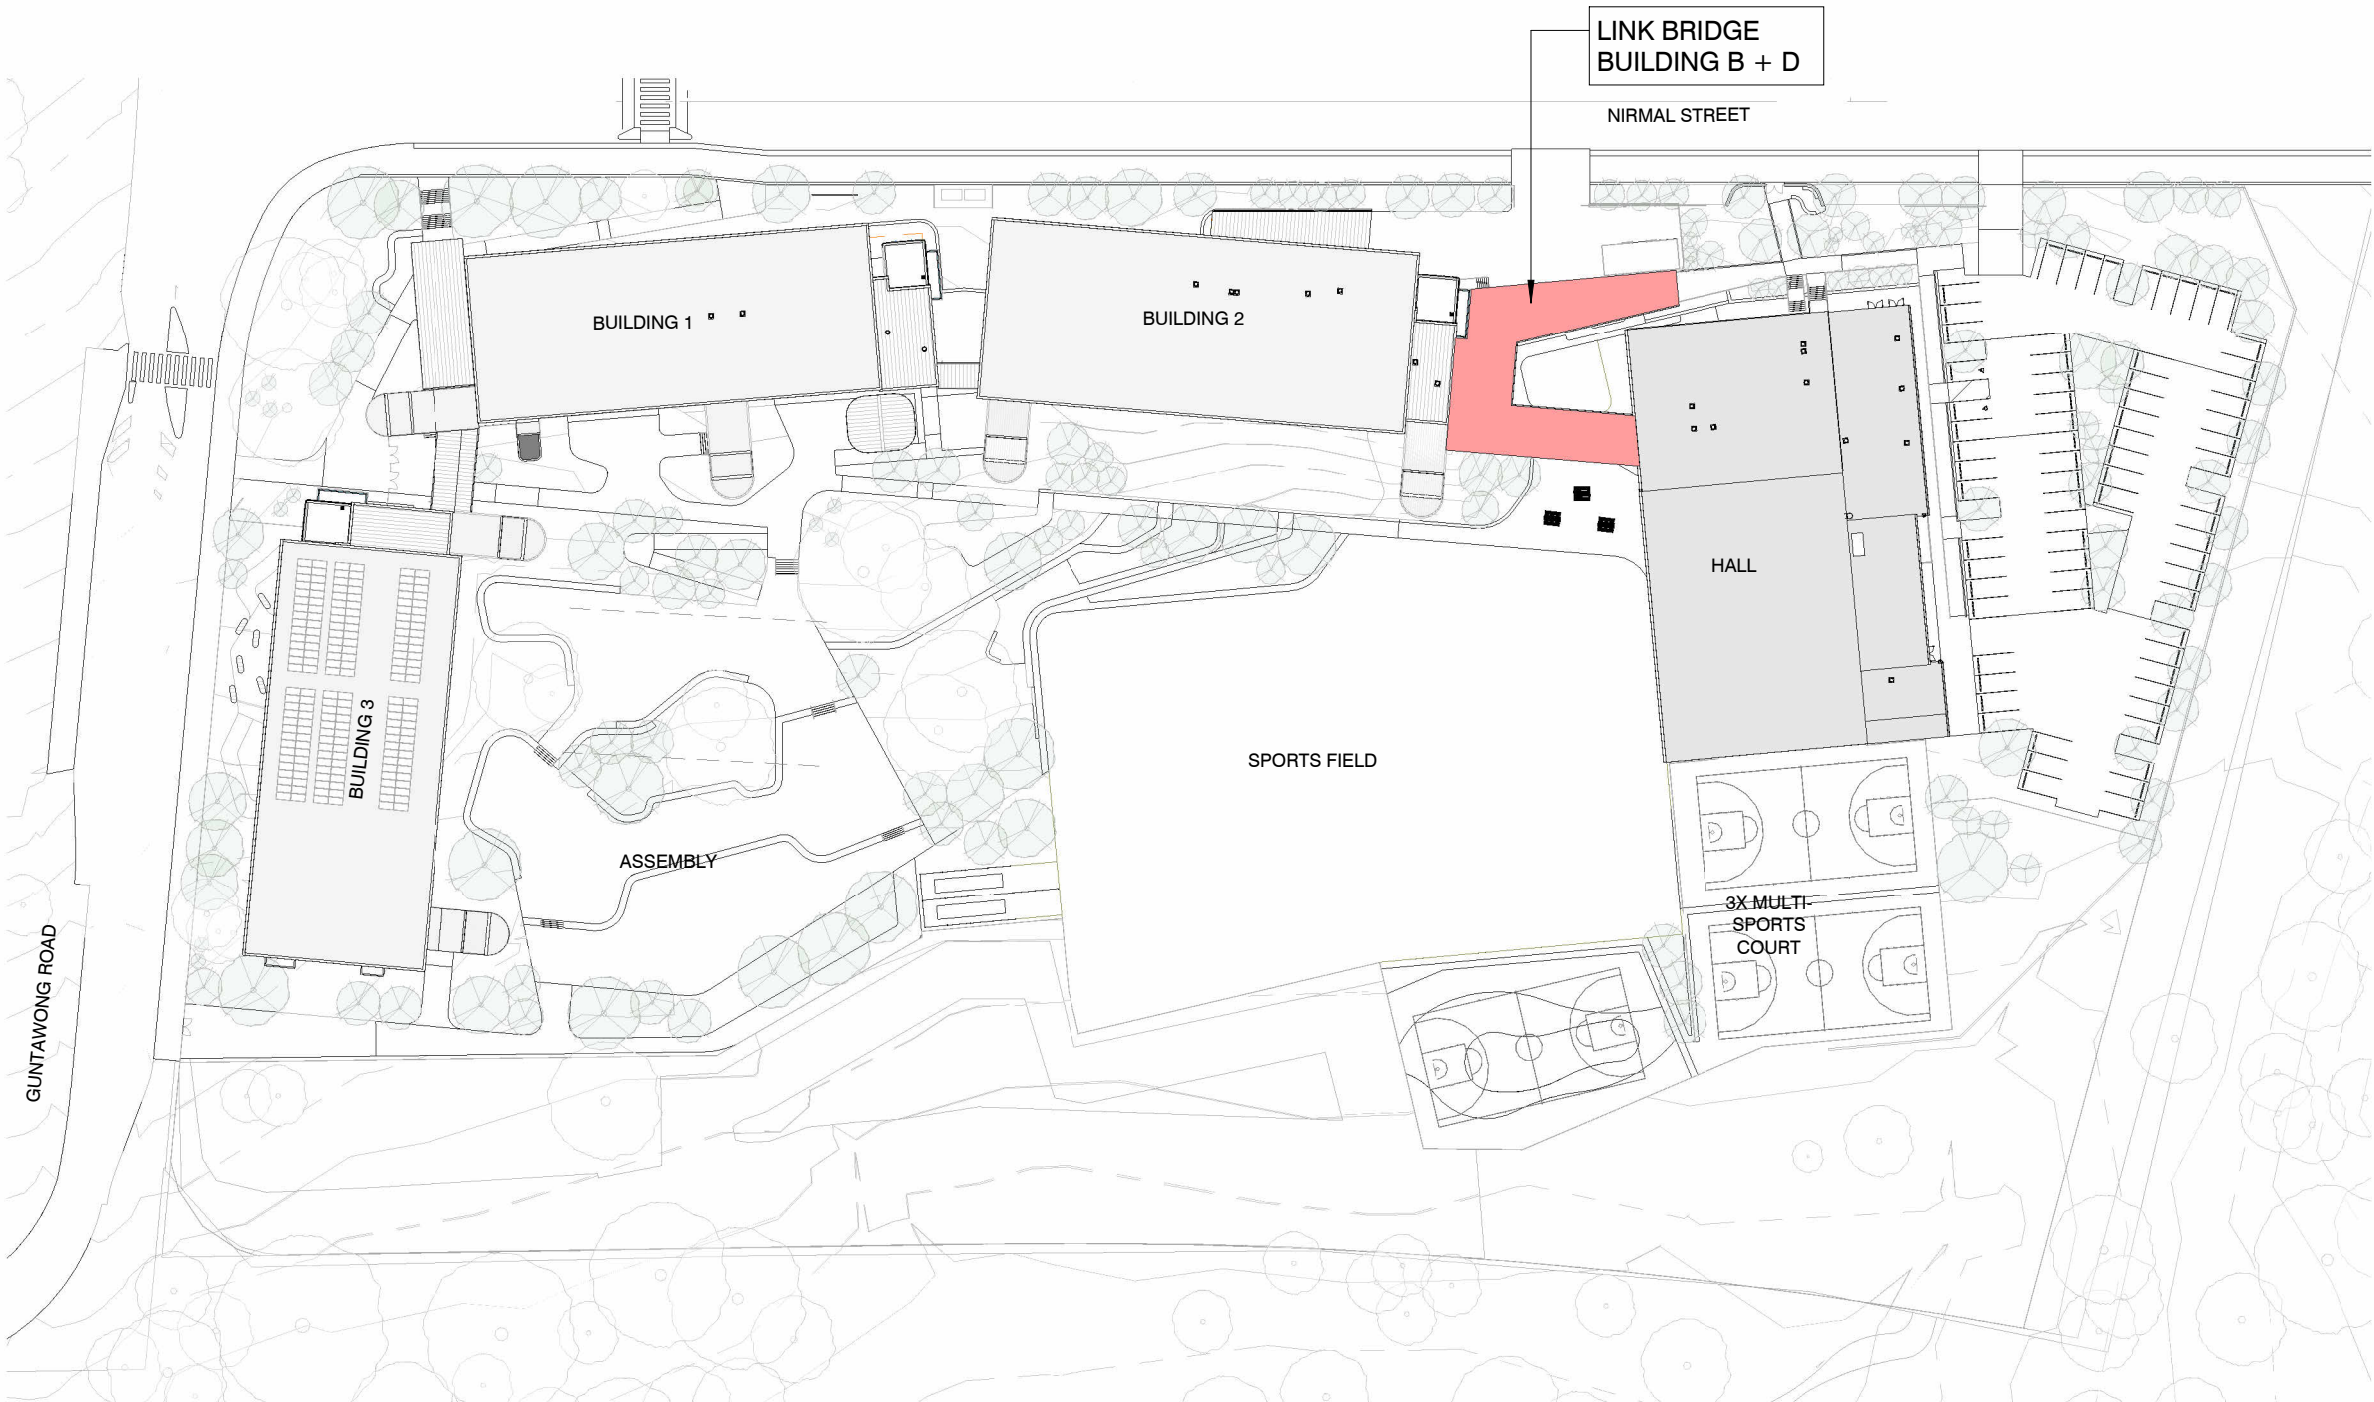

2 LINK BRIDGE BUILDING B+D\_SECTION 03 REF  
262300 1:100

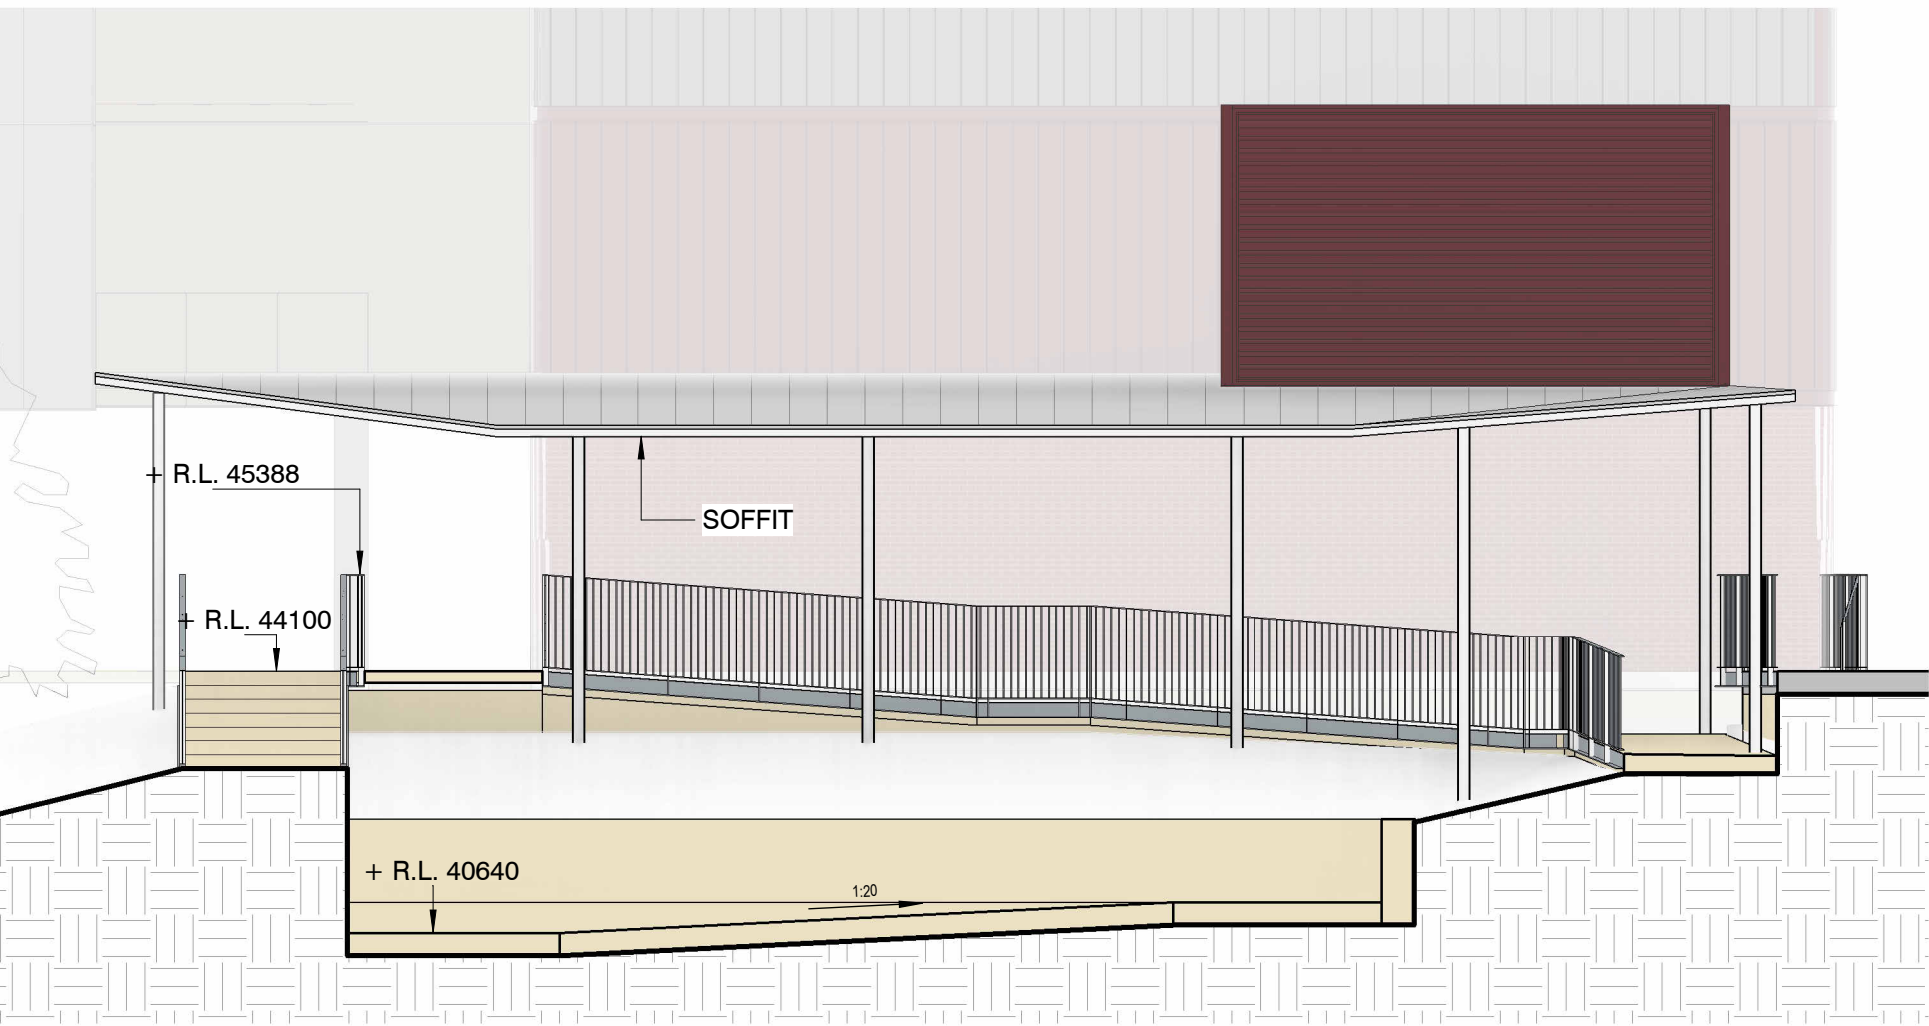

3 LINK BRIDGE BUILDING B+D\_SECTION 02 REF  
262300 1:100

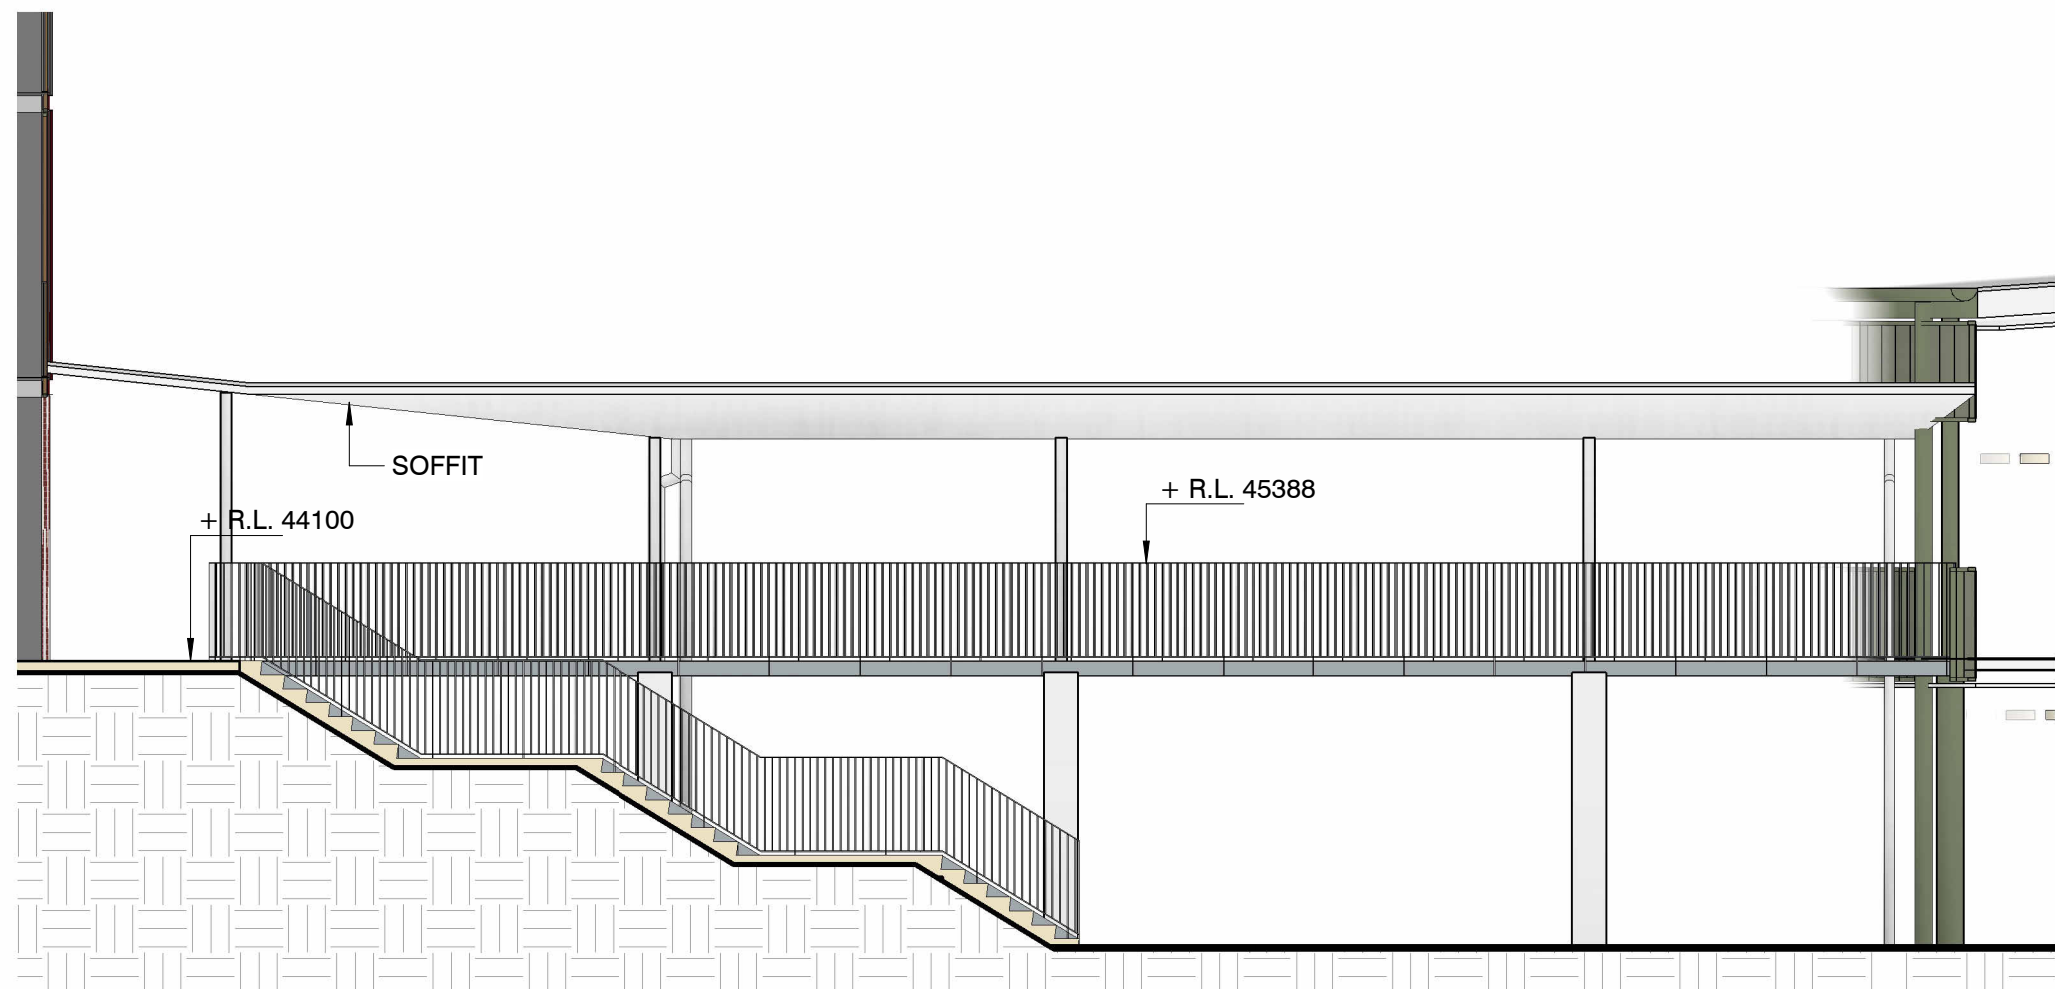


4 LINK BRIDGE BUILDING B+D\_SECTION 01 REF  
262300 1:100

| ISSUE | DATE       | SUBJECT       | AUTHORISED | LANDSCAPE ARCHITECT                                                                   | PROJECT MANAGER                                                         | CLIENT                                                                | PROJECT   | DESCRIPTION   |
|-------|------------|---------------|------------|---------------------------------------------------------------------------------------|-------------------------------------------------------------------------|-----------------------------------------------------------------------|---|---|
| 01    | 20/01/2025 | ISSUE FOR REF | TD         | <br>Level 3-5 Baptist Street<br>Sydney NSW 2010<br>P: 01 8332 5600<br>T: 01 8332 5600 | <br>Level 15, 207 Kent Street, Sydney<br>NSW 2000<br>T: 1300 462 651    | <br>                                                                  | NEW HIGH SCHOOL FOR SCHOFIELDS AND TALLAWONG<br>GUNTAWONG ROAD, TALLAWONG NSW 2155   | CANOPY - TYPICAL DETAILS SHEET 2   |
|       |            |               |            | SERVICES                                                                              |                                                                         | STRUCTURE & CIVIL                                                     |   |   |
|       |            |               |            | <br>Level 8/9-13 Cadell Street,<br>Sydney NSW 2000<br>T: 02 9667 2200                 | <br>Level 20, 66 Goulburn Street,<br>Sydney NSW 2000<br>T: 02 9398 1312 | <br>Level 6/73 Miller St, North Sydney<br>NSW 2060<br>T: 02 9439 7288 | <br>T: 412 9310 2953<br>M: 08 945 921 969<br>Nominated Architects<br>Andrew Hignett, 6552<br>Daniel Beekwiler, 6162<br>63 Myrtle Street<br>Cherrybrook NSW 2008<br>Sydney Australia<br>djird.com.au   |   |
|       |            |               |            |                                                                                       |                                                                         |                                                                       | DISCLAIMER   |   |
|       |            |               |            |                                                                                       |                                                                         |                                                                       | This drawing should be read in conjunction with all the standard notes & abbreviations in the drawing pack, relevant contracts, specifications and drawings. Dimensions are in millimetres. Levels are metres. Do not scale off drawings. Use figured dimensions only. Check dimensions on Site. Report discrepancies immediately. |   |
|       |            |               |            |                                                                                       |                                                                         |                                                                       | <br>SCALE As indicated @ A1<br>DATE PRINTED: 21/01/2025 11:16:39 AM   |   |
|       |            |               |            |                                                                                       |                                                                         |                                                                       |   | PROJECT No: 24-411<br>DRAWING No: STHS-DJRD-00-00-REF-A-0301<br>REVISION: 01<br>PURPOSE OF ISSUE: ISSUE FOR REF<br>STATUS: S4<br>DRAWN BY: AD<br>SHEET SIZE: A1<br>ORIGIN DATE: 10/01/24 |





1 ENTRY ELEVATION - NORTH (GUNTAWONG ROAD)  
1:100

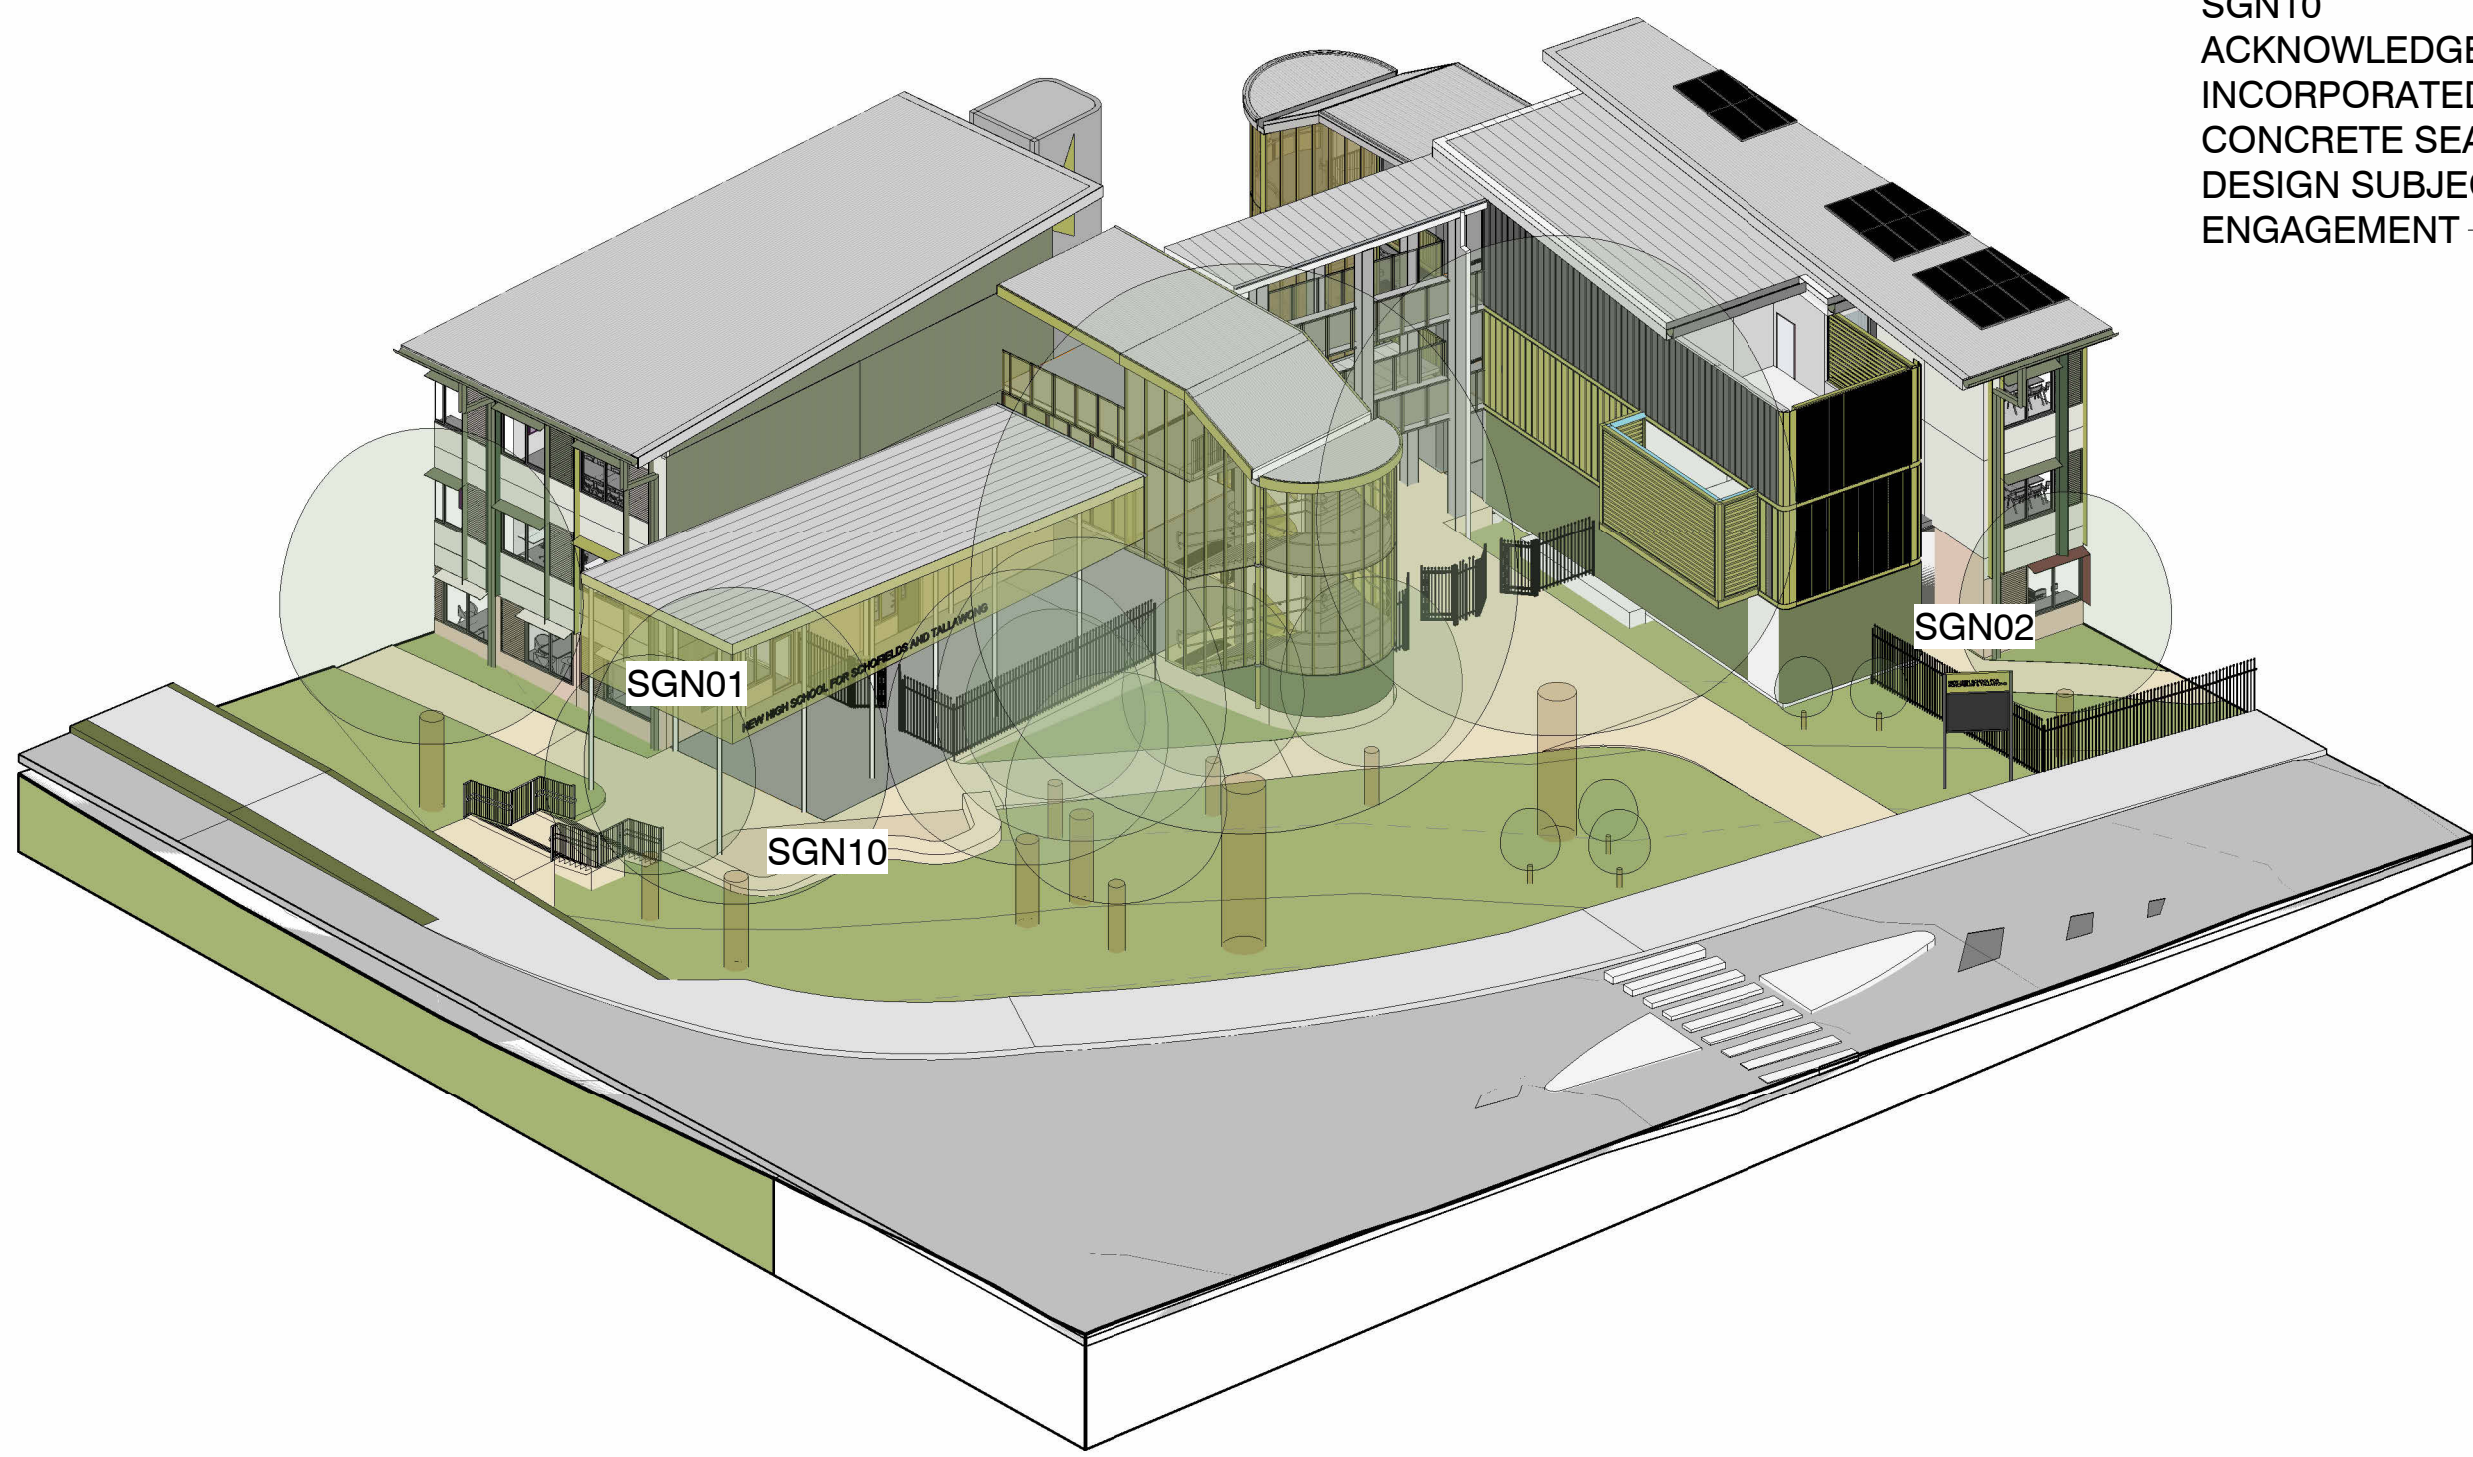

SGN10  
ACKNOWLEDGEMENT OF COUNTRY  
INCORPORATED INTO IN SITU  
CONCRETE SEATING WALL  
DESIGN SUBJECT TO CWC ARTIST  
ENGAGEMENT



ACKNOWLEDGEMENT OF COUNTRY SIGNAGE



3 SGN02 - ELECTRONIC DISPLAY SIGNAGE  
1:50


| ISSUE | DATE       | SUBJECT                     | AUTHORISED | LANDSCAPE ARCHITECT   | PROJECT MANAGER                                                                        | CLIENT   | PROJECT   | DESCRIPTION   |
|-------|------------|-----------------------------|------------|---|----------------------------------------------------------------------------------------|---|---|---|
| 01    | 22/11/2024 | FINAL DRAFT ISSUE FOR REF   | TD         | <b>SITE IMAGE</b><br>Landscape Architects<br>Phyllis: 2016<br>T + 61 2 8332 5600                                        | <b>TSA Riley</b><br>Level 15, 207 Kent Street, Sydney<br>NSW 2000<br>T + 61 2 8332 651 | <b>NSW GOVERNMENT</b><br><b>Education</b><br>School Infrastructure                                                 | <b>NEW HIGH SCHOOL FOR SCHOFIELDS AND TALLAWONG</b><br>GUNTAWONG ROAD, TALLAWONG NSW 2155   | <b>ENTRY SIGNAGE</b>   |
| 02    | 09/12/2024 | UPDATED DRAFT ISSUE FOR REF | TD         |   |                                                                                        |   |   |   |
| 03    | 20/12/2024 | ISSUE FOR REF               | TD         |   |                                                                                        |   |   |   |
| 04    | 20/01/2025 | ISSUE FOR REF               | TD         |   |                                                                                        |   |   |   |
|       |            |                             |            | <b>SERVICES</b><br><b>STEENSEN VARMING</b><br>Level 8/9-13 Castlereagh Street,<br>Sydney NSW 2000<br>T + 61 2 9667 2200 | <b>WSCE</b><br>Level 20, 66 Goulburn Street,<br>Sydney NSW 2000<br>T + 61 2 9556 1312  | <b>STRUCTURE &amp; CIVIL</b><br><b>TTW</b><br>Level 6/73 Miller St, North Sydney<br>NSW 2060<br>T + 61 2 9439 7288 | <b>ARCHITECT</b><br><b>djird</b><br>architects<br>T +61 2 9310 2953<br>MGR: 61 945 921 969<br>Nominated Architects<br>Andrew Hopwell: 6552<br>Daniel Beekwilder: 6192<br>63 Myrtle Street<br>Cherrybrook NSW 2008<br>Sydney Australia<br>djird.com.au | <b>DISCLAIMER</b><br>This drawing should be read in conjunction with all the standard notes & abbreviations in the drawing pack, relevant contracts, specifications and drawings. Dimensions are in millimetres. Levels are metres. Do not scale off drawings. Use figured dimensions only. Check dimensions on Site. Report discrepancies immediately. |
|       |            |                             |            |   |                                                                                        |   | <b>SCALE</b> As indicated @ A1<br><b>DATE PRINTED:</b> 21/01/2025 11:18:41 AM   | <b>PROJECT No</b> 24-411<br><b>DRAWING No</b> STHS-DJRD-00-00-REF-A-0350<br><b>REVISION</b> 04<br><b>PURPOSE OF ISSUE</b> ISSUE FOR REF<br><b>STATUS</b> S4<br><b>DRAWN BY</b> NWF<br><b>SHEET SIZE</b> A1<br><b>ORIGIN DATE</b> 22/11/24   |






| ISSUE | DATE       | SUBJECT                     | AUTHORISED | LANDSCAPE ARCHITECT   | PROJECT MANAGER   | CLIENT   | <div><div><div><div></div><div>NSW GOVERNMENT</div></div><div><div>Education</div><div>School Infrastructure</div></div></div><div><div><div><div></div><div>Level 3-0 Baptist Street<br/>Sydney NSW 2000<br/>T + 612 8332 5600</div></div><div><div><div><div></div><div>Level 15, 207 Kent Street, Sydney<br/>NSW 2000<br/>T + 1300 482 651</div></div><div><div><div><div></div><div>Level 20, 66 Goudim Street,<br/>Sydney NSW 2000<br/>T + (02) 9697 2200</div></div><div><div><div><div></div><div>Level 20, 66 Goudim Street,<br/>Sydney NSW 2000<br/>T + (02) 9299 1312</div></div><div><div><div><div></div><div>Level 6/73 Miller St, North Sydney<br/>NSW NSW 2060<br/>T + (02) 9439 7288</div></div><div><div><div><div></div><div>T +612 9319 2865<br/>ABN: 48 942 021 1969<br/>Notarised Architects<br/>Andrew Howell 6562<br/>David Swalesdale 6192</div></div><div><div><div><div></div><div>61 Myrtle Street<br/>Cherrybrook NSW 2008<br/>Sydney Australia<br/>dji.com.au</div></div></div></div></div></div><div>DISCLAIMER<br/>This drawing should be read in conjunction with all the standard notes &amp; abbreviations in the drawing pack, relevant contracts, specifications and drawings. Dimensions are in millimetres. Levels are metres. Do not scale off drawings. Use figured dimensions only. Check dimensions on Site. Report discrepancies immediately.</div></div></div><div><div><div><div></div><div>0</div><div>1</div><div>2</div><div>3</div><div>5</div></div><div>1:100</div></div><div><div>SCALE : 1:500 @ A1</div><div>DATE PRINTED: 21/01/2025 11:24:00 AM</div></div></div><div><div><div>PROJECT No</div><div>DRAWING No</div><div>REVISION</div></div><div><div>24-411</div><div>STHS-00-00-REF-A-3001</div><div>04</div></div><div><div><div>PURPOSE OF ISSUE</div><div>STATUS</div><div>DRAWN BY</div><div>SHEET SIZE</div><div>ORIGIN DATE</div></div><div><div>ISSUE FOR REF</div><div>\$4</div><div>GF</div><div>A1</div><div>10/10/24</div></div></div></div></div><tr><td>01</td><td>22/11/2024</td><td>FINAL DRAFT ISSUE FOR REF</td><td>TD</td><td rowspan="4"><div><div><div><div></div><div>SITE IMAGE</div><div>Landscape Architects</div></div><div><div><div><div></div><div>Level 3-0 Baptist Street<br/>Sydney NSW 2000<br/>T + 612 8332 5600</div></div><div><div><div><div></div><div>Level 15, 207 Kent Street, Sydney<br/>NSW 2000<br/>T + 1300 482 651</div></div><div><div><div><div></div><div>Level 20, 66 Goudim Street,<br/>Sydney NSW 2000<br/>T + (02) 9697 2200</div></div><div><div><div><div></div><div>Level 20, 66 Goudim Street,<br/>Sydney NSW 2000<br/>T + (02) 9299 1312</div></div><div><div><div><div></div><div>Level 6/73 Miller St, North Sydney<br/>NSW NSW 2060<br/>T + (02) 9439 7288</div></div><div><div><div><div></div><div>T +612 9319 2865<br/>ABN: 48 942 021 1969<br/>Notarised Architects<br/>Andrew Howell 6562<br/>David Swalesdale 6192</div></div><div><div><div><div></div><div>61 Myrtle Street<br/>Cherrybrook NSW 2008<br/>Sydney Australia<br/>dji.com.au</div></div></div></div></div></div><div>DISCLAIMER<br/>This drawing should be read in conjunction with all the standard notes &amp; abbreviations in the drawing pack, relevant contracts, specifications and drawings. Dimensions are in millimetres. Levels are metres. Do not scale off drawings. Use figured dimensions only. Check dimensions on Site. Report discrepancies immediately.</div></div></div><div><div><div><div></div><div>0</div><div>1</div><div>2</div><div>3</div><div>5</div></div><div>1:100</div></div><div><div>SCALE : 1:500 @ A1</div><div>DATE PRINTED: 21/01/2025 11:24:00 AM</div></div></div><div><div><div>PROJECT No</div><div>DRAWING No</div><div>REVISION</div></div><div><div>24-411</div><div>STHS-00-00-REF-A-3001</div><div>04</div></div><div><div><div>PURPOSE OF ISSUE</div><div>STATUS</div><div>DRAWN BY</div><div>SHEET SIZE</div><div>ORIGIN DATE</div></div><div><div>ISSUE FOR REF</div><div>\$4</div><div>GF</div><div>A1</div><div>10/10/24</div></div></div></div></div><tr><td>02</td><td>09/12/2024</td><td>UPDATED DRAFT ISSUE FOR REF</td><td>TD</td><td rowspan="4"><div><div><div><div></div><div>SITE IMAGE</div><div>Landscape Architects</div></div><div><div><div><div></div><div>Level 3-0 Baptist Street<br/>Sydney NSW 2000<br/>T + 612 8332 5600</div></div><div><div><div><div></div><div>Level 15, 207 Kent Street, Sydney<br/>NSW 2000<br/>T + 1300 482 651</div></div><div><div><div><div></div><div>Level 20, 66 Goudim Street,<br/>Sydney NSW 2000<br/>T + (02) 9697 2200</div></div><div><div><div><div></div><div>Level 20, 66 Goudim Street,<br/>Sydney NSW 2000<br/>T + (02) 9299 1312</div></div><div><div><div><div></div><div>Level 6/73 Miller St, North Sydney<br/>NSW NSW 2060<br/>T + (02) 9439 7288</div></div><div><div><div><div></div><div>T +612 9319 2865<br/>ABN: 48 942 021 1969<br/>Notarised Architects<br/>Andrew Howell 6562<br/>David Swalesdale 6192</div></div><div><div><div><div></div><div>61 Myrtle Street<br/>Cherrybrook NSW 2008<br/>Sydney Australia<br/>dji.com.au</div></div></div></div></div></div><div>DISCLAIMER<br/>This drawing should be read in conjunction with all the standard notes &amp; abbreviations in the drawing pack, relevant contracts, specifications and drawings. Dimensions are in millimetres. Levels are metres. Do not scale off drawings. Use figured dimensions only. Check dimensions on Site. Report discrepancies immediately.</div></div></div><div><div><div><div></div><div>0</div><div>1</div><div>2</div><div>3</div><div>5</div></div><div>1:100</div></div><div><div>SCALE : 1:500 @ A1</div><div>DATE PRINTED: 21/01/2025 11:24:00 AM</div></div></div><div><div><div>PROJECT No</div><div>DRAWING No</div><div>REVISION</div></div><div><div>24-411</div><div>STHS-00-00-REF-A-3001</div><div>04</div></div><div><div><div>PURPOSE OF ISSUE</div><div>STATUS</div><div>DRAWN BY</div><div>SHEET SIZE</div><div>ORIGIN DATE</div></div><div><div>ISSUE FOR REF</div><div>\$4</div><div>GF</div><div>A1</div><div>10/10/24</div></div></div></div></div><tr><td>03</td><td>20/12/2024</td><td>ISSUE FOR REF</td><td>TD</td><td rowspan="4"><div><div><div><div></div><div>SITE IMAGE</div><div>Landscape Architects</div></div><div><div><div><div></div><div>Level 3-0 Baptist Street<br/>Sydney NSW 2000<br/>T + 612 8332 5600</div></div><div><div><div><div></div><div>Level 15, 207 Kent Street, Sydney<br/>NSW 2000<br/>T + 1300 482 651</div></div><div><div><div><div></div><div>Level 20, 66 Goudim Street,<br/>Sydney NSW 2000<br/>T + (02) 9697 2200</div></div><div><div><div><div></div><div>Level 20, 66 Goudim Street,<br/>Sydney NSW 2000<br/>T + (02) 9299 1312</div></div><div><div><div><div></div><div>Level 6/73 Miller St, North Sydney<br/>NSW NSW 2060<br/>T + (02) 9439 7288</div></div><div><div><div><div></div><div>T +612 9319 2865<br/>ABN: 48 942 021 1969<br/>Notarised Architects<br/>Andrew Howell 6562<br/>David Swalesdale 6192</div></div><div><div><div><div></div><div>61 Myrtle Street<br/>Cherrybrook NSW 2008<br/>Sydney Australia<br/>dji.com.au</div></div></div></div></div></div><div>DISCLAIMER<br/>This drawing should be read in conjunction with all the standard notes &amp; abbreviations in the drawing pack, relevant contracts, specifications and drawings. Dimensions are in millimetres. Levels are metres. Do not scale off drawings. Use figured dimensions only. Check dimensions on Site. Report discrepancies immediately.</div></div></div><div><div><div><div></div><div>0</div><div>1</div><div>2</div><div>3</div><div>5</div></div><div>1:100</div></div><div><div>SCALE : 1:500 @ A1</div><div>DATE PRINTED: 21/01/2025 11:24:00 AM</div></div></div><div><div><div>PROJECT No</div><div>DRAWING No</div><div>REVISION</div></div><div><div>24-411</div><div>STHS-00-00-REF-A-3001</div><div>04</div></div><div><div><div>PURPOSE OF ISSUE</div><div>STATUS</div><div>DRAWN BY</div><div>SHEET SIZE</div><div>ORIGIN DATE</div></div><div><div>ISSUE FOR REF</div><div>\$4</div><div>GF</div><div>A1</div><div>10/10/24</div></div></div></div></div><tr><td>04</td><td>20/01/2025</td><td>ISSUE FOR REF</td><td>TD</td><td rowspan="4"><div><div><div><div></div><div>SITE IMAGE</div><div>Landscape Architects</div></div><div><div><div><div></div><div>Level 3-0 Baptist Street<br/>Sydney NSW 2000<br/>T + 612 8332 5600</div></div><div><div><div><div></div><div>Level 15, 207 Kent Street, Sydney<br/>NSW 2000<br/>T + 1300 482 651</div></div><div><div><div><div></div><div>Level 20, 66 Goudim Street,<br/>Sydney NSW 2000<br/>T + (02) 9697 2200</div></div><div><div><div><div></div><div>Level 20, 66 Goudim Street,<br/>Sydney NSW 2000<br/>T + (02) 9299 1312</div></div><div><div><div><div></div><div>Level 6/73 Miller St, North Sydney<br/>NSW NSW 2060<br/>T + (02) 9439 7288</div></div><div><div><div><div></div><div>T +612 9319 2865<br/>ABN: 48 942 021 1969<br/>Notarised Architects<br/>Andrew Howell 6562<br/>David Swalesdale 6192</div></div><div><div><div><div></div><div>61 Myrtle Street<br/>Cherrybrook NSW 2008<br/>Sydney Australia<br/>dji.com.au</div></div></div></div></div></div><div>DISCLAIMER<br/>This drawing should be read in conjunction with all the standard notes &amp; abbreviations in the drawing pack, relevant contracts, specifications and drawings. Dimensions are in millimetres. Levels are metres. Do not scale off drawings. Use figured dimensions only. Check dimensions on Site. Report discrepancies immediately.</div></div></div><div><div><div><div></div><div>0</div><div>1</div><div>2</div><div>3</div><div>5</div></div><div>1:100</div></div><div><div>SCALE : 1:500 @ A1</div><div>DATE PRINTED: 21/01/2025 11:24:00 AM</div></div></div><div><div><div>PROJECT No</div><div>DRAWING No</div><div>REVISION</div></div><div><div>24-411</div><div>STHS-00-00-REF-A-3001</div><div>04</div></div><div><div><div>PURPOSE OF ISSUE</div><div>STATUS</div><div>DRAWN BY</div><div>SHEET SIZE</div><div>ORIGIN DATE</div></div><div><div>ISSUE FOR REF</div><div>\$4</div><div>GF</div><div>A1</div><div>10/10/24</div></div></div></div></div><tr><td></td><td></td><td></td><td></td><td rowspan="4"><div><div><div><div></div><div>SERVICES</div></div><div><div><div><div></div><div>STEENSEN VARMING</div></div><div><div><div><div></div><div>Level 8/9-13 Castlemaine Street,<br/>Sydney NSW 2000<br/>T + (02) 9697 2200</div></div><div><div><div><div></div><div>Level 20, 66 Goudim Street,<br/>Sydney NSW 2000<br/>T + (02) 9299 1312</div></div><div><div><div><div></div><div>Level 6/73 Miller St, North Sydney<br/>NSW NSW 2060<br/>T + (02) 9439 7288</div></div><div><div><div><div></div><div>T +612 9319 2865<br/>ABN: 48 942 021 1969<br/>Notarised Architects<br/>Andrew Howell 6562<br/>David Swalesdale 6192</div></div><div><div><div><div></div><div>61 Myrtle Street<br/>Cherrybrook NSW 2008<br/>Sydney Australia<br/>dji.com.au</div></div></div></div></div></div><div>DISCLAIMER<br/>This drawing should be read in conjunction with all the standard notes &amp; abbreviations in the drawing pack, relevant contracts, specifications and drawings. Dimensions are in millimetres. Levels are metres. Do not scale off drawings. Use figured dimensions only. Check dimensions on Site. Report discrepancies immediately.</div></div></div><div><div><div><div></div><div>0</div><div>1</div><div>2</div><div>3</div><div>5</div></div><div>1:100</div></div><div><div>SCALE : 1:500 @ A1</div><div>DATE PRINTED: 21/01/2025 11:24:00 AM</div></div></div><div><div><div>PROJECT No</div><div>DRAWING No</div><div>REVISION</div></div><div><div>24-411</div><div>STHS-00-00-REF-A-3001</div><div>04</div></div><div><div><div>PURPOSE OF ISSUE</div><div>STATUS</div><div>DRAWN BY</div><div>SHEET SIZE</div><div>ORIGIN DATE</div></div><div><div>ISSUE FOR REF</div><div>\$4</div><div>GF</div><div>A1</div><div>10/10/24</div></div></div></div></div><tr><td></td><td></td><td></td><td></td><td rowspan="4"><div><div><div><div></div><div>SERVICES</div></div><div><div><div><div></div><div>STEENSEN VARMING</div></div><div><div><div><div></div><div>Level 8/9-13 Castlemaine Street,<br/>Sydney NSW 2000<br/>T + (02) 9697 2200</div></div><div><div><div><div></div><div>Level 20, 66 Goudim Street,<br/>Sydney NSW 2000<br/>T + (02) 9299 1312</div></div><div><div><div><div></div><div>Level 6/73 Miller St, North Sydney<br/>NSW NSW 2060<br/>T + (02) 9439 7288</div></div><div><div><div><div></div><div>T +612 9319 2865<br/>ABN: 48 942 021 1969<br/>Notarised Architects<br/>Andrew Howell 6562<br/>David Swalesdale 6192</div></div><div><div><div><div></div><div>61 Myrtle Street<br/>Cherrybrook NSW 2008<br/>Sydney Australia<br/>dji.com.au</div></div></div></div></div></div><div>DISCLAIMER<br/>This drawing should be read in conjunction with all the standard notes &amp; abbreviations in the drawing pack, relevant contracts, specifications and drawings. Dimensions are in millimetres. Levels are metres. Do not scale off drawings. Use figured dimensions only. Check dimensions on Site. Report discrepancies immediately.</div></div></div><div><div><div><div></div><div>0</div><div>1</div><div>2</div><div>3</div><div>5</div></div><div>1:100</div></div><div><div>SCALE : 1:500 @ A1</div><div>DATE PRINTED: 21/01/2025 11:24:00 AM</div></div></div><div><div><div>PROJECT No</div><div>DRAWING No</div><div>REVISION</div></div><div><div>24-411</div><div>STHS-00-00-REF-A-3001</div><div>04</div></div><div><div><div>PURPOSE OF ISSUE</div><div>STATUS</div><div>DRAWN BY</div><div>SHEET SIZE</div><div>ORIGIN DATE</div></div><div><div>ISSUE FOR REF</div><div>\$4</div><div>GF</div><div>A1</div><div>10/10/24</div></div></div></div></div><tr><td></td><td></td><td></td><td></td><td rowspan="4"><div><div><div><div></div><div>SERVICES</div></div><div><div><div><div></div><div>STEENSEN VARMING</div></div><div><div><div><div></div><div>Level 8/9-13 Castlemaine Street,<br/>Sydney NSW 2000<br/>T + (02) 9697 2200</div></div><div><div><div><div></div><div>Level 20, 66 Goudim Street,<br/>Sydney NSW 2000<br/>T + (02) 9299 1312</div></div><div><div><div><div></div><div>Level 6/73 Miller St, North Sydney<br/>NSW NSW 2060<br/>T + (02) 9439 7288</div></div><div><div><div><div></div><div>T +612 9319 2865<br/>ABN: 48 942 021 1969<br/>Notarised Architects<br/>Andrew Howell 6562<br/>David Swalesdale 6192</div></div><div><div><div><div></div><div>61 Myrtle Street<br/>Cherrybrook NSW 2008<br/>Sydney Australia<br/>dji.com.au</div></div></div></div></div></div><div>DISCLAIMER<br/>This drawing should be read in conjunction with all the standard notes &amp; abbreviations in the drawing pack, relevant contracts, specifications and drawings. Dimensions are in millimetres. Levels are metres. Do not scale off drawings. Use figured dimensions only. Check dimensions on Site. Report discrepancies immediately.</div></div></div><div><div><div><div></div><div>0</div><div>1</div><div>2</div><div>3</div><div>5</div></div><div>1:100</div></div><div><div>SCALE : 1:500 @ A1</div><div>DATE PRINTED: 21/01/2025 11:24:00 AM</div></div></div><div><div><div>PROJECT No</div><div>DRAWING No</div><div>REVISION</div></div><div><div>24-411</div><div>STHS-00-00-REF-A-3001</div><div>04</div></div><div><div><div>PURPOSE OF ISSUE</div><div>STATUS</div><div>DRAWN BY</div><div>SHEET SIZE</div><div>ORIGIN DATE</div></div><div><div>ISSUE FOR REF</div><div>\$4</div><div>GF</div><div>A1</div><div>10/10/24</div></div></div></div></div></div></div></div></div></div></div></div></td></tr></div></div></div></div></div></div></div></td></tr></div></div></div></div></div></div></div></td></tr></div></div></div></div></div></div></div></div></div></td></tr></div></div></div></div></div></div></div></div></div></td></tr></div></div></div></div></div></div></div></div></div></td></tr></div></div></div></div></div></div></div></div></div></td></tr></div></div></div></div></div></div></div></div> | 01   | 22/11/2024    | FINAL DRAFT ISSUE FOR REF   | TD            | <div><div><div><div></div><div>SITE IMAGE</div><div>Landscape Architects</div></div><div><div><div><div></div><div>Level 3-0 Baptist Street<br/>Sydney NSW 2000<br/>T + 612 8332 5600</div></div><div><div><div><div></div><div>Level 15, 207 Kent Street, Sydney<br/>NSW 2000<br/>T + 1300 482 651</div></div><div><div><div><div></div><div>Level 20, 66 Goudim Street,<br/>Sydney NSW 2000<br/>T + (02) 9697 2200</div></div><div><div><div><div></div><div>Level 20, 66 Goudim Street,<br/>Sydney NSW 2000<br/>T + (02) 9299 1312</div></div><div><div><div><div></div><div>Level 6/73 Miller St, North Sydney<br/>NSW NSW 2060<br/>T + (02) 9439 7288</div></div><div><div><div><div></div><div>T +612 9319 2865<br/>ABN: 48 942 021 1969<br/>Notarised Architects<br/>Andrew Howell 6562<br/>David Swalesdale 6192</div></div><div><div><div><div></div><div>61 Myrtle Street<br/>Cherrybrook NSW 2008<br/>Sydney Australia<br/>dji.com.au</div></div></div></div></div></div><div>DISCLAIMER<br/>This drawing should be read in conjunction with all the standard notes &amp; abbreviations in the drawing pack, relevant contracts, specifications and drawings. Dimensions are in millimetres. Levels are metres. Do not scale off drawings. Use figured dimensions only. Check dimensions on Site. Report discrepancies immediately.</div></div></div><div><div><div><div></div><div>0</div><div>1</div><div>2</div><div>3</div><div>5</div></div><div>1:100</div></div><div><div>SCALE : 1:500 @ A1</div><div>DATE PRINTED: 21/01/2025 11:24:00 AM</div></div></div><div><div><div>PROJECT No</div><div>DRAWING No</div><div>REVISION</div></div><div><div>24-411</div><div>STHS-00-00-REF-A-3001</div><div>04</div></div><div><div><div>PURPOSE OF ISSUE</div><div>STATUS</div><div>DRAWN BY</div><div>SHEET SIZE</div><div>ORIGIN DATE</div></div><div><div>ISSUE FOR REF</div><div>\$4</div><div>GF</div><div>A1</div><div>10/10/24</div></div></div></div></div><tr><td>02</td><td>09/12/2024</td><td>UPDATED DRAFT ISSUE FOR REF</td><td>TD</td><td rowspan="4"><div><div><div><div></div><div>SITE IMAGE</div><div>Landscape Architects</div></div><div><div><div><div></div><div>Level 3-0 Baptist Street<br/>Sydney NSW 2000<br/>T + 612 8332 5600</div></div><div><div><div><div></div><div>Level 15, 207 Kent Street, Sydney<br/>NSW 2000<br/>T + 1300 482 651</div></div><div><div><div><div></div><div>Level 20, 66 Goudim Street,<br/>Sydney NSW 2000<br/>T + (02) 9697 2200</div></div><div><div><div><div></div><div>Level 20, 66 Goudim Street,<br/>Sydney NSW 2000<br/>T + (02) 9299 1312</div></div><div><div><div><div></div><div>Level 6/73 Miller St, North Sydney<br/>NSW NSW 2060<br/>T + (02) 9439 7288</div></div><div><div><div><div></div><div>T +612 9319 2865<br/>ABN: 48 942 021 1969<br/>Notarised Architects<br/>Andrew Howell 6562<br/>David Swalesdale 6192</div></div><div><div><div><div></div><div>61 Myrtle Street<br/>Cherrybrook NSW 2008<br/>Sydney Australia<br/>dji.com.au</div></div></div></div></div></div><div>DISCLAIMER<br/>This drawing should be read in conjunction with all the standard notes &amp; abbreviations in the drawing pack, relevant contracts, specifications and drawings. Dimensions are in millimetres. Levels are metres. Do not scale off drawings. Use figured dimensions only. Check dimensions on Site. Report discrepancies immediately.</div></div></div><div><div><div><div></div><div>0</div><div>1</div><div>2</div><div>3</div><div>5</div></div><div>1:100</div></div><div><div>SCALE : 1:500 @ A1</div><div>DATE PRINTED: 21/01/2025 11:24:00 AM</div></div></div><div><div><div>PROJECT No</div><div>DRAWING No</div><div>REVISION</div></div><div><div>24-411</div><div>STHS-00-00-REF-A-3001</div><div>04</div></div><div><div><div>PURPOSE OF ISSUE</div><div>STATUS</div><div>DRAWN BY</div><div>SHEET SIZE</div><div>ORIGIN DATE</div></div><div><div>ISSUE FOR REF</div><div>\$4</div><div>GF</div><div>A1</div><div>10/10/24</div></div></div></div></div><tr><td>03</td><td>20/12/2024</td><td>ISSUE FOR REF</td><td>TD</td><td rowspan="4"><div><div><div><div></div><div>SITE IMAGE</div><div>Landscape Architects</div></div><div><div><div><div></div><div>Level 3-0 Baptist Street<br/>Sydney NSW 2000<br/>T + 612 8332 5600</div></div><div><div><div><div></div><div>Level 15, 207 Kent Street, Sydney<br/>NSW 2000<br/>T + 1300 482 651</div></div><div><div><div><div></div><div>Level 20, 66 Goudim Street,<br/>Sydney NSW 2000<br/>T + (02) 9697 2200</div></div><div><div><div><div></div><div>Level 20, 66 Goudim Street,<br/>Sydney NSW 2000<br/>T + (02) 9299 1312</div></div><div><div><div><div></div><div>Level 6/73 Miller St, North Sydney<br/>NSW NSW 2060<br/>T + (02) 9439 7288</div></div><div><div><div><div></div><div>T +612 9319 2865<br/>ABN: 48 942 021 1969<br/>Notarised Architects<br/>Andrew Howell 6562<br/>David Swalesdale 6192</div></div><div><div><div><div></div><div>61 Myrtle Street<br/>Cherrybrook NSW 2008<br/>Sydney Australia<br/>dji.com.au</div></div></div></div></div></div><div>DISCLAIMER<br/>This drawing should be read in conjunction with all the standard notes &amp; abbreviations in the drawing pack, relevant contracts, specifications and drawings. Dimensions are in millimetres. Levels are metres. Do not scale off drawings. Use figured dimensions only. Check dimensions on Site. Report discrepancies immediately.</div></div></div><div><div><div><div></div><div>0</div><div>1</div><div>2</div><div>3</div><div>5</div></div><div>1:100</div></div><div><div>SCALE : 1:500 @ A1</div><div>DATE PRINTED: 21/01/2025 11:24:00 AM</div></div></div><div><div><div>PROJECT No</div><div>DRAWING No</div><div>REVISION</div></div><div><div>24-411</div><div>STHS-00-00-REF-A-3001</div><div>04</div></div><div><div><div>PURPOSE OF ISSUE</div><div>STATUS</div><div>DRAWN BY</div><div>SHEET SIZE</div><div>ORIGIN DATE</div></div><div><div>ISSUE FOR REF</div><div>\$4</div><div>GF</div><div>A1</div><div>10/10/24</div></div></div></div></div><tr><td>04</td><td>20/01/2025</td><td>ISSUE FOR REF</td><td>TD</td><td rowspan="4"><div><div><div><div></div><div>SITE IMAGE</div><div>Landscape Architects</div></div><div><div><div><div></div><div>Level 3-0 Baptist Street<br/>Sydney NSW 2000<br/>T + 612 8332 5600</div></div><div><div><div><div></div><div>Level 15, 207 Kent Street, Sydney<br/>NSW 2000<br/>T + 1300 482 651</div></div><div><div><div><div></div><div>Level 20, 66 Goudim Street,<br/>Sydney NSW 2000<br/>T + (02) 9697 2200</div></div><div><div><div><div></div><div>Level 20, 66 Goudim Street,<br/>Sydney NSW 2000<br/>T + (02) 9299 1312</div></div><div><div><div><div></div><div>Level 6/73 Miller St, North Sydney<br/>NSW NSW 2060<br/>T + (02) 9439 7288</div></div><div><div><div><div></div><div>T +612 9319 2865<br/>ABN: 48 942 021 1969<br/>Notarised Architects<br/>Andrew Howell 6562<br/>David Swalesdale 6192</div></div><div><div><div><div></div><div>61 Myrtle Street<br/>Cherrybrook NSW 2008<br/>Sydney Australia<br/>dji.com.au</div></div></div></div></div></div><div>DISCLAIMER<br/>This drawing should be read in conjunction with all the standard notes &amp; abbreviations in the drawing pack, relevant contracts, specifications and drawings. Dimensions are in millimetres. Levels are metres. Do not scale off drawings. Use figured dimensions only. Check dimensions on Site. Report discrepancies immediately.</div></div></div><div><div><div><div></div><div>0</div><div>1</div><div>2</div><div>3</div><div>5</div></div><div>1:100</div></div><div><div>SCALE : 1:500 @ A1</div><div>DATE PRINTED: 21/01/2025 11:24:00 AM</div></div></div><div><div><div>PROJECT No</div><div>DRAWING No</div><div>REVISION</div></div><div><div>24-411</div><div>STHS-00-00-REF-A-3001</div><div>04</div></div><div><div><div>PURPOSE OF ISSUE</div><div>STATUS</div><div>DRAWN BY</div><div>SHEET SIZE</div><div>ORIGIN DATE</div></div><div><div>ISSUE FOR REF</div><div>\$4</div><div>GF</div><div>A1</div><div>10/10/24</div></div></div></div></div><tr><td></td><td></td><td></td><td></td><td rowspan="4"><div><div><div><div></div><div>SERVICES</div></div><div><div><div><div></div><div>STEENSEN VARMING</div></div><div><div><div><div></div><div>Level 8/9-13 Castlemaine Street,<br/>Sydney NSW 2000<br/>T + (02) 9697 2200</div></div><div><div><div><div></div><div>Level 20, 66 Goudim Street,<br/>Sydney NSW 2000<br/>T + (02) 9299 1312</div></div><div><div><div><div></div><div>Level 6/73 Miller St, North Sydney<br/>NSW NSW 2060<br/>T + (02) 9439 7288</div></div><div><div><div><div></div><div>T +612 9319 2865<br/>ABN: 48 942 021 1969<br/>Notarised Architects<br/>Andrew Howell 6562<br/>David Swalesdale 6192</div></div><div><div><div><div></div><div>61 Myrtle Street<br/>Cherrybrook NSW 2008<br/>Sydney Australia<br/>dji.com.au</div></div></div></div></div></div><div>DISCLAIMER<br/>This drawing should be read in conjunction with all the standard notes &amp; abbreviations in the drawing pack, relevant contracts, specifications and drawings. Dimensions are in millimetres. Levels are metres. Do not scale off drawings. Use figured dimensions only. Check dimensions on Site. Report discrepancies immediately.</div></div></div><div><div><div><div></div><div>0</div><div>1</div><div>2</div><div>3</div><div>5</div></div><div>1:100</div></div><div><div>SCALE : 1:500 @ A1</div><div>DATE PRINTED: 21/01/2025 11:24:00 AM</div></div></div><div><div><div>PROJECT No</div><div>DRAWING No</div><div>REVISION</div></div><div><div>24-411</div><div>STHS-00-00-REF-A-3001</div><div>04</div></div><div><div><div>PURPOSE OF ISSUE</div><div>STATUS</div><div>DRAWN BY</div><div>SHEET SIZE</div><div>ORIGIN DATE</div></div><div><div>ISSUE FOR REF</div><div>\$4</div><div>GF</div><div>A1</div><div>10/10/24</div></div></div></div></div><tr><td></td><td></td><td></td><td></td><td rowspan="4"><div><div><div><div></div><div>SERVICES</div></div><div><div><div><div></div><div>STEENSEN VARMING</div></div><div><div><div><div></div><div>Level 8/9-13 Castlemaine Street,<br/>Sydney NSW 2000<br/>T + (02) 9697 2200</div></div><div><div><div><div></div><div>Level 20, 66 Goudim Street,<br/>Sydney NSW 2000<br/>T + (02) 9299 1312</div></div><div><div><div><div></div><div>Level 6/73 Miller St, North Sydney<br/>NSW NSW 2060<br/>T + (02) 9439 7288</div></div><div><div><div><div></div><div>T +612 9319 2865<br/>ABN: 48 942 021 1969<br/>Notarised Architects<br/>Andrew Howell 6562<br/>David Swalesdale 6192</div></div><div><div><div><div></div><div>61 Myrtle Street<br/>Cherrybrook NSW 2008<br/>Sydney Australia<br/>dji.com.au</div></div></div></div></div></div><div>DISCLAIMER<br/>This drawing should be read in conjunction with all the standard notes &amp; abbreviations in the drawing pack, relevant contracts, specifications and drawings. Dimensions are in millimetres. Levels are metres. Do not scale off drawings. Use figured dimensions only. Check dimensions on Site. Report discrepancies immediately.</div></div></div><div><div><div><div></div><div>0</div><div>1</div><div>2</div><div>3</div><div>5</div></div><div>1:100</div></div><div><div>SCALE : 1:500 @ A1</div><div>DATE PRINTED: 21/01/2025 11:24:00 AM</div></div></div><div><div><div>PROJECT No</div><div>DRAWING No</div><div>REVISION</div></div><div><div>24-411</div><div>STHS-00-00-REF-A-3001</div><div>04</div></div><div><div><div>PURPOSE OF ISSUE</div><div>STATUS</div><div>DRAWN BY</div><div>SHEET SIZE</div><div>ORIGIN DATE</div></div><div><div>ISSUE FOR REF</div><div>\$4</div><div>GF</div><div>A1</div><div>10/10/24</div></div></div></div></div><tr><td></td><td></td><td></td><td></td><td rowspan="4"><div><div><div><div></div><div>SERVICES</div></div><div><div><div><div></div><div>STEENSEN VARMING</div></div><div><div><div><div></div><div>Level 8/9-13 Castlemaine Street,<br/>Sydney NSW 2000<br/>T + (02) 9697 2200</div></div><div><div><div><div></div><div>Level 20, 66 Goudim Street,<br/>Sydney NSW 2000<br/>T + (02) 9299 1312</div></div><div><div><div><div></div><div>Level 6/73 Miller St, North Sydney<br/>NSW NSW 2060<br/>T + (02) 9439 7288</div></div><div><div><div><div></div><div>T +612 9319 2865<br/>ABN: 48 942 021 1969<br/>Notarised Architects<br/>Andrew Howell 6562<br/>David Swalesdale 6192</div></div><div><div><div><div></div><div>61 Myrtle Street<br/>Cherrybrook NSW 2008<br/>Sydney Australia<br/>dji.com.au</div></div></div></div></div></div><div>DISCLAIMER<br/>This drawing should be read in conjunction with all the standard notes &amp; abbreviations in the drawing pack, relevant contracts, specifications and drawings. Dimensions are in millimetres. Levels are metres. Do not scale off drawings. Use figured dimensions only. Check dimensions on Site. Report discrepancies immediately.</div></div></div><div><div><div><div></div><div>0</div><div>1</div><div>2</div><div>3</div><div>5</div></div><div>1:100</div></div><div><div>SCALE : 1:500 @ A1</div><div>DATE PRINTED: 21/01/2025 11:24:00 AM</div></div></div><div><div><div>PROJECT No</div><div>DRAWING No</div><div>REVISION</div></div><div><div>24-411</div><div>STHS-00-00-REF-A-3001</div><div>04</div></div><div><div><div>PURPOSE OF ISSUE</div><div>STATUS</div><div>DRAWN BY</div><div>SHEET SIZE</div><div>ORIGIN DATE</div></div><div><div>ISSUE FOR REF</div><div>\$4</div><div>GF</div><div>A1</div><div>10/10/24</div></div></div></div></div></div></div></div></div></div></div></div></td></tr></div></div></div></div></div></div></div></td></tr></div></div></div></div></div></div></div></td></tr></div></div></div></div></div></div></div></div></div></td></tr></div></div></div></div></div></div></div></div></div></td></tr></div></div></div></div></div></div></div></div></div></td></tr></div></div></div></div></div></div></div></div></div> | 02   | 09/12/2024    | UPDATED DRAFT ISSUE FOR REF   | TD   | <div><div><div><div></div><div>SITE IMAGE</div><div>Landscape Architects</div></div><div><div><div><div></div><div>Level 3-0 Baptist Street<br/>Sydney NSW 2000<br/>T + 612 8332 5600</div></div><div><div><div><div></div><div>Level 15, 207 Kent Street, Sydney<br/>NSW 2000<br/>T + 1300 482 651</div></div><div><div><div><div></div><div>Level 20, 66 Goudim Street,<br/>Sydney NSW 2000<br/>T + (02) 9697 2200</div></div><div><div><div><div></div><div>Level 20, 66 Goudim Street,<br/>Sydney NSW 2000<br/>T + (02) 9299 1312</div></div><div><div><div><div></div><div>Level 6/73 Miller St, North Sydney<br/>NSW NSW 2060<br/>T + (02) 9439 7288</div></div><div><div><div><div></div><div>T +612 9319 2865<br/>ABN: 48 942 021 1969<br/>Notarised Architects<br/>Andrew Howell 6562<br/>David Swalesdale 6192</div></div><div><div><div><div></div><div>61 Myrtle Street<br/>Cherrybrook NSW 2008<br/>Sydney Australia<br/>dji.com.au</div></div></div></div></div></div><div>DISCLAIMER<br/>This drawing should be read in conjunction with all the standard notes &amp; abbreviations in the drawing pack, relevant contracts, specifications and drawings. Dimensions are in millimetres. Levels are metres. Do not scale off drawings. Use figured dimensions only. Check dimensions on Site. Report discrepancies immediately.</div></div></div><div><div><div><div></div><div>0</div><div>1</div><div>2</div><div>3</div><div>5</div></div><div>1:100</div></div><div><div>SCALE : 1:500 @ A1</div><div>DATE PRINTED: 21/01/2025 11:24:00 AM</div></div></div><div><div><div>PROJECT No</div><div>DRAWING No</div><div>REVISION</div></div><div><div>24-411</div><div>STHS-00-00-REF-A-3001</div><div>04</div></div><div><div><div>PURPOSE OF ISSUE</div><div>STATUS</div><div>DRAWN BY</div><div>SHEET SIZE</div><div>ORIGIN DATE</div></div><div><div>ISSUE FOR REF</div><div>\$4</div><div>GF</div><div>A1</div><div>10/10/24</div></div></div></div></div><tr><td>03</td><td>20/12/2024</td><td>ISSUE FOR REF</td><td>TD</td><td rowspan="4"><div><div><div><div></div><div>SITE IMAGE</div><div>Landscape Architects</div></div><div><div><div><div></div><div>Level 3-0 Baptist Street<br/>Sydney NSW 2000<br/>T + 612 8332 5600</div></div><div><div><div><div></div><div>Level 15, 207 Kent Street, Sydney<br/>NSW 2000<br/>T + 1300 482 651</div></div><div><div><div><div></div><div>Level 20, 66 Goudim Street,<br/>Sydney NSW 2000<br/>T + (02) 9697 2200</div></div><div><div><div><div></div><div>Level 20, 66 Goudim Street,<br/>Sydney NSW 2000<br/>T + (02) 9299 1312</div></div><div><div><div><div></div><div>Level 6/73 Miller St, North Sydney<br/>NSW NSW 2060<br/>T + (02) 9439 7288</div></div><div><div><div><div></div><div>T +612 9319 2865<br/>ABN: 48 942 021 1969<br/>Notarised Architects<br/>Andrew Howell 6562<br/>David Swalesdale 6192</div></div><div><div><div><div></div><div>61 Myrtle Street<br/>Cherrybrook NSW 2008<br/>Sydney Australia<br/>dji.com.au</div></div></div></div></div></div><div>DISCLAIMER<br/>This drawing should be read in conjunction with all the standard notes &amp; abbreviations in the drawing pack, relevant contracts, specifications and drawings. Dimensions are in millimetres. Levels are metres. Do not scale off drawings. Use figured dimensions only. Check dimensions on Site. Report discrepancies immediately.</div></div></div><div><div><div><div></div><div>0</div><div>1</div><div>2</div><div>3</div><div>5</div></div><div>1:100</div></div><div><div>SCALE : 1:500 @ A1</div><div>DATE PRINTED: 21/01/2025 11:24:00 AM</div></div></div><div><div><div>PROJECT No</div><div>DRAWING No</div><div>REVISION</div></div><div><div>24-411</div><div>STHS-00-00-REF-A-3001</div><div>04</div></div><div><div><div>PURPOSE OF ISSUE</div><div>STATUS</div><div>DRAWN BY</div><div>SHEET SIZE</div><div>ORIGIN DATE</div></div><div><div>ISSUE FOR REF</div><div>\$4</div><div>GF</div><div>A1</div><div>10/10/24</div></div></div></div></div><tr><td>04</td><td>20/01/2025</td><td>ISSUE FOR REF</td><td>TD</td><td rowspan="4"><div><div><div><div></div><div>SITE IMAGE</div><div>Landscape Architects</div></div><div><div><div><div></div><div>Level 3-0 Baptist Street<br/>Sydney NSW 2000<br/>T + 612 8332 5600</div></div><div><div><div><div></div><div>Level 15, 207 Kent Street, Sydney<br/>NSW 2000<br/>T + 1300 482 651</div></div><div><div><div><div></div><div>Level 20, 66 Goudim Street,<br/>Sydney NSW 2000<br/>T + (02) 9697 2200</div></div><div><div><div><div></div><div>Level 20, 66 Goudim Street,<br/>Sydney NSW 2000<br/>T + (02) 9299 1312</div></div><div><div><div><div></div><div>Level 6/73 Miller St, North Sydney<br/>NSW NSW 2060<br/>T + (02) 9439 7288</div></div><div><div><div><div></div><div>T +612 9319 2865<br/>ABN: 48 942 021 1969<br/>Notarised Architects<br/>Andrew Howell 6562<br/>David Swalesdale 6192</div></div><div><div><div><div></div><div>61 Myrtle Street<br/>Cherrybrook NSW 2008<br/>Sydney Australia<br/>dji.com.au</div></div></div></div></div></div><div>DISCLAIMER<br/>This drawing should be read in conjunction with all the standard notes &amp; abbreviations in the drawing pack, relevant contracts, specifications and drawings. Dimensions are in millimetres. Levels are metres. Do not scale off drawings. Use figured dimensions only. Check dimensions on Site. Report discrepancies immediately.</div></div></div><div><div><div><div></div><div>0</div><div>1</div><div>2</div><div>3</div><div>5</div></div><div>1:100</div></div><div><div>SCALE : 1:500 @ A1</div><div>DATE PRINTED: 21/01/2025 11:24:00 AM</div></div></div><div><div><div>PROJECT No</div><div>DRAWING No</div><div>REVISION</div></div><div><div>24-411</div><div>STHS-00-00-REF-A-3001</div><div>04</div></div><div><div><div>PURPOSE OF ISSUE</div><div>STATUS</div><div>DRAWN BY</div><div>SHEET SIZE</div><div>ORIGIN DATE</div></div><div><div>ISSUE FOR REF</div><div>\$4</div><div>GF</div><div>A1</div><div>10/10/24</div></div></div></div></div><tr><td></td><td></td><td></td><td></td><td rowspan="4"><div><div><div><div></div><div>SERVICES</div></div><div><div><div><div></div><div>STEENSEN VARMING</div></div><div><div><div><div></div><div>Level 8/9-13 Castlemaine Street,<br/>Sydney NSW 2000<br/>T + (02) 9697 2200</div></div><div><div><div><div></div><div>Level 20, 66 Goudim Street,<br/>Sydney NSW 2000<br/>T + (02) 9299 1312</div></div><div><div><div><div></div><div>Level 6/73 Miller St, North Sydney<br/>NSW NSW 2060<br/>T + (02) 9439 7288</div></div><div><div><div><div></div><div>T +612 9319 2865<br/>ABN: 48 942 021 1969<br/>Notarised Architects<br/>Andrew Howell 6562<br/>David Swalesdale 6192</div></div><div><div><div><div></div><div>61 Myrtle Street<br/>Cherrybrook NSW 2008<br/>Sydney Australia<br/>dji.com.au</div></div></div></div></div></div><div>DISCLAIMER<br/>This drawing should be read in conjunction with all the standard notes &amp; abbreviations in the drawing pack, relevant contracts, specifications and drawings. Dimensions are in millimetres. Levels are metres. Do not scale off drawings. Use figured dimensions only. Check dimensions on Site. Report discrepancies immediately.</div></div></div><div><div><div><div></div><div>0</div><div>1</div><div>2</div><div>3</div><div>5</div></div><div>1:100</div></div><div><div>SCALE : 1:500 @ A1</div><div>DATE PRINTED: 21/01/2025 11:24:00 AM</div></div></div><div><div><div>PROJECT No</div><div>DRAWING No</div><div>REVISION</div></div><div><div>24-411</div><div>STHS-00-00-REF-A-3001</div><div>04</div></div><div><div><div>PURPOSE OF ISSUE</div><div>STATUS</div><div>DRAWN BY</div><div>SHEET SIZE</div><div>ORIGIN DATE</div></div><div><div>ISSUE FOR REF</div><div>\$4</div><div>GF</div><div>A1</div><div>10/10/24</div></div></div></div></div><tr><td></td><td></td><td></td><td></td><td rowspan="4"><div><div><div><div></div><div>SERVICES</div></div><div><div><div><div></div><div>STEENSEN VARMING</div></div><div><div><div><div></div><div>Level 8/9-13 Castlemaine Street,<br/>Sydney NSW 2000<br/>T + (02) 9697 2200</div></div><div><div><div><div></div><div>Level 20, 66 Goudim Street,<br/>Sydney NSW 2000<br/>T + (02) 9299 1312</div></div><div><div><div><div></div><div>Level 6/73 Miller St, North Sydney<br/>NSW NSW 2060<br/>T + (02) 9439 7288</div></div><div><div><div><div></div><div>T +612 9319 2865<br/>ABN: 48 942 021 1969<br/>Notarised Architects<br/>Andrew Howell 6562<br/>David Swalesdale 6192</div></div><div><div><div><div></div><div>61 Myrtle Street<br/>Cherrybrook NSW 2008<br/>Sydney Australia<br/>dji.com.au</div></div></div></div></div></div><div>DISCLAIMER<br/>This drawing should be read in conjunction with all the standard notes &amp; abbreviations in the drawing pack, relevant contracts, specifications and drawings. Dimensions are in millimetres. Levels are metres. Do not scale off drawings. Use figured dimensions only. Check dimensions on Site. Report discrepancies immediately.</div></div></div><div><div><div><div></div><div>0</div><div>1</div><div>2</div><div>3</div><div>5</div></div><div>1:100</div></div><div><div>SCALE : 1:500 @ A1</div><div>DATE PRINTED: 21/01/2025 11:24:00 AM</div></div></div><div><div><div>PROJECT No</div><div>DRAWING No</div><div>REVISION</div></div><div><div>24-411</div><div>STHS-00-00-REF-A-3001</div><div>04</div></div><div><div><div>PURPOSE OF ISSUE</div><div>STATUS</div><div>DRAWN BY</div><div>SHEET SIZE</div><div>ORIGIN DATE</div></div><div><div>ISSUE FOR REF</div><div>\$4</div><div>GF</div><div>A1</div><div>10/10/24</div></div></div></div></div><tr><td></td><td></td><td></td><td></td><td rowspan="4"><div><div><div><div></div><div>SERVICES</div></div><div><div><div><div></div><div>STEENSEN VARMING</div></div><div><div><div><div></div><div>Level 8/9-13 Castlemaine Street,<br/>Sydney NSW 2000<br/>T + (02) 9697 2200</div></div><div><div><div><div></div><div>Level 20, 66 Goudim Street,<br/>Sydney NSW 2000<br/>T + (02) 9299 1312</div></div><div><div><div><div></div><div>Level 6/73 Miller St, North Sydney<br/>NSW NSW 2060<br/>T + (02) 9439 7288</div></div><div><div><div><div></div><div>T +612 9319 2865<br/>ABN: 48 942 021 1969<br/>Notarised Architects<br/>Andrew Howell 6562<br/>David Swalesdale 6192</div></div><div><div><div><div></div><div>61 Myrtle Street<br/>Cherrybrook NSW 2008<br/>Sydney Australia<br/>dji.com.au</div></div></div></div></div></div><div>DISCLAIMER<br/>This drawing should be read in conjunction with all the standard notes &amp; abbreviations in the drawing pack, relevant contracts, specifications and drawings. Dimensions are in millimetres. Levels are metres. Do not scale off drawings. Use figured dimensions only. Check dimensions on Site. Report discrepancies immediately.</div></div></div><div><div><div><div></div><div>0</div><div>1</div><div>2</div><div>3</div><div>5</div></div><div>1:100</div></div><div><div>SCALE : 1:500 @ A1</div><div>DATE PRINTED: 21/01/2025 11:24:00 AM</div></div></div><div><div><div>PROJECT No</div><div>DRAWING No</div><div>REVISION</div></div><div><div>24-411</div><div>STHS-00-00-REF-A-3001</div><div>04</div></div><div><div><div>PURPOSE OF ISSUE</div><div>STATUS</div><div>DRAWN BY</div><div>SHEET SIZE</div><div>ORIGIN DATE</div></div><div><div>ISSUE FOR REF</div><div>\$4</div><div>GF</div><div>A1</div><div>10/10/24</div></div></div></div></div></div></div></div></div></div></div></div></td></tr></div></div></div></div></div></div></div></td></tr></div></div></div></div></div></div></div></td></tr></div></div></div></div></div></div></div></div></div></td></tr></div></div></div></div></div></div></div></div></div></td></tr></div></div></div></div></div></div></div></div></div> | 03            | 20/12/2024 | ISSUE FOR REF   | TD   | <div><div><div><div></div><div>SITE IMAGE</div><div>Landscape Architects</div></div><div><div><div><div></div><div>Level 3-0 Baptist Street<br/>Sydney NSW 2000<br/>T + 612 8332 5600</div></div><div><div><div><div></div><div>Level 15, 207 Kent Street, Sydney<br/>NSW 2000<br/>T + 1300 482 651</div></div><div><div><div><div></div><div>Level 20, 66 Goudim Street,<br/>Sydney NSW 2000<br/>T + (02) 9697 2200</div></div><div><div><div><div></div><div>Level 20, 66 Goudim Street,<br/>Sydney NSW 2000<br/>T + (02) 9299 1312</div></div><div><div><div><div></div><div>Level 6/73 Miller St, North Sydney<br/>NSW NSW 2060<br/>T + (02) 9439 7288</div></div><div><div><div><div></div><div>T +612 9319 2865<br/>ABN: 48 942 021 1969<br/>Notarised Architects<br/>Andrew Howell 6562<br/>David Swalesdale 6192</div></div><div><div><div><div></div><div>61 Myrtle Street<br/>Cherrybrook NSW 2008<br/>Sydney Australia<br/>dji.com.au</div></div></div></div></div></div><div>DISCLAIMER<br/>This drawing should be read in conjunction with all the standard notes &amp; abbreviations in the drawing pack, relevant contracts, specifications and drawings. Dimensions are in millimetres. Levels are metres. Do not scale off drawings. Use figured dimensions only. Check dimensions on Site. Report discrepancies immediately.</div></div></div><div><div><div><div></div><div>0</div><div>1</div><div>2</div><div>3</div><div>5</div></div><div>1:100</div></div><div><div>SCALE : 1:500 @ A1</div><div>DATE PRINTED: 21/01/2025 11:24:00 AM</div></div></div><div><div><div>PROJECT No</div><div>DRAWING No</div><div>REVISION</div></div><div><div>24-411</div><div>STHS-00-00-REF-A-3001</div><div>04</div></div><div><div><div>PURPOSE OF ISSUE</div><div>STATUS</div><div>DRAWN BY</div><div>SHEET SIZE</div><div>ORIGIN DATE</div></div><div><div>ISSUE FOR REF</div><div>\$4</div><div>GF</div><div>A1</div><div>10/10/24</div></div></div></div></div><tr><td>04</td><td>20/01/2025</td><td>ISSUE FOR REF</td><td>TD</td><td rowspan="4"><div><div><div><div></div><div>SITE IMAGE</div><div>Landscape Architects</div></div><div><div><div><div></div><div>Level 3-0 Baptist Street<br/>Sydney NSW 2000<br/>T + 612 8332 5600</div></div><div><div><div><div></div><div>Level 15, 207 Kent Street, Sydney<br/>NSW 2000<br/>T + 1300 482 651</div></div><div><div><div><div></div><div>Level 20, 66 Goudim Street,<br/>Sydney NSW 2000<br/>T + (02) 9697 2200</div></div><div><div><div><div></div><div>Level 20, 66 Goudim Street,<br/>Sydney NSW 2000<br/>T + (02) 9299 1312</div></div><div><div><div><div></div><div>Level 6/73 Miller St, North Sydney<br/>NSW NSW 2060<br/>T + (02) 9439 7288</div></div><div><div><div><div></div><div>T +612 9319 2865<br/>ABN: 48 942 021 1969<br/>Notarised Architects<br/>Andrew Howell 6562<br/>David Swalesdale 6192</div></div><div><div><div><div></div><div>61 Myrtle Street<br/>Cherrybrook NSW 2008<br/>Sydney Australia<br/>dji.com.au</div></div></div></div></div></div><div>DISCLAIMER<br/>This drawing should be read in conjunction with all the standard notes &amp; abbreviations in the drawing pack, relevant contracts, specifications and drawings. Dimensions are in millimetres. Levels are metres. Do not scale off drawings. Use figured dimensions only. Check dimensions on Site. Report discrepancies immediately.</div></div></div><div><div><div><div></div><div>0</div><div>1</div><div>2</div><div>3</div><div>5</div></div><div>1:100</div></div><div><div>SCALE : 1:500 @ A1</div><div>DATE PRINTED: 21/01/2025 11:24:00 AM</div></div></div><div><div><div>PROJECT No</div><div>DRAWING No</div><div>REVISION</div></div><div><div>24-411</div><div>STHS-00-00-REF-A-3001</div><div>04</div></div><div><div><div>PURPOSE OF ISSUE</div><div>STATUS</div><div>DRAWN BY</div><div>SHEET SIZE</div><div>ORIGIN DATE</div></div><div><div>ISSUE FOR REF</div><div>\$4</div><div>GF</div><div>A1</div><div>10/10/24</div></div></div></div></div><tr><td></td><td></td><td></td><td></td><td rowspan="4"><div><div><div><div></div><div>SERVICES</div></div><div><div><div><div></div><div>STEENSEN VARMING</div></div><div><div><div><div></div><div>Level 8/9-13 Castlemaine Street,<br/>Sydney NSW 2000<br/>T + (02) 9697 2200</div></div><div><div><div><div></div><div>Level 20, 66 Goudim Street,<br/>Sydney NSW 2000<br/>T + (02) 9299 1312</div></div><div><div><div><div></div><div>Level 6/73 Miller St, North Sydney<br/>NSW NSW 2060<br/>T + (02) 9439 7288</div></div><div><div><div><div></div><div>T +612 9319 2865<br/>ABN: 48 942 021 1969<br/>Notarised Architects<br/>Andrew Howell 6562<br/>David Swalesdale 6192</div></div><div><div><div><div></div><div>61 Myrtle Street<br/>Cherrybrook NSW 2008<br/>Sydney Australia<br/>dji.com.au</div></div></div></div></div></div><div>DISCLAIMER<br/>This drawing should be read in conjunction with all the standard notes &amp; abbreviations in the drawing pack, relevant contracts, specifications and drawings. Dimensions are in millimetres. Levels are metres. Do not scale off drawings. Use figured dimensions only. Check dimensions on Site. Report discrepancies immediately.</div></div></div><div><div><div><div></div><div>0</div><div>1</div><div>2</div><div>3</div><div>5</div></div><div>1:100</div></div><div><div>SCALE : 1:500 @ A1</div><div>DATE PRINTED: 21/01/2025 11:24:00 AM</div></div></div><div><div><div>PROJECT No</div><div>DRAWING No</div><div>REVISION</div></div><div><div>24-411</div><div>STHS-00-00-REF-A-3001</div><div>04</div></div><div><div><div>PURPOSE OF ISSUE</div><div>STATUS</div><div>DRAWN BY</div><div>SHEET SIZE</div><div>ORIGIN DATE</div></div><div><div>ISSUE FOR REF</div><div>\$4</div><div>GF</div><div>A1</div><div>10/10/24</div></div></div></div></div><tr><td></td><td></td><td></td><td></td><td rowspan="4"><div><div><div><div></div><div>SERVICES</div></div><div><div><div><div></div><div>STEENSEN VARMING</div></div><div><div><div><div></div><div>Level 8/9-13 Castlemaine Street,<br/>Sydney NSW 2000<br/>T + (02) 9697 2200</div></div><div><div><div><div></div><div>Level 20, 66 Goudim Street,<br/>Sydney NSW 2000<br/>T + (02) 9299 1312</div></div><div><div><div><div></div><div>Level 6/73 Miller St, North Sydney<br/>NSW NSW 2060<br/>T + (02) 9439 7288</div></div><div><div><div><div></div><div>T +612 9319 2865<br/>ABN: 48 942 021 1969<br/>Notarised Architects<br/>Andrew Howell 6562<br/>David Swalesdale 6192</div></div><div><div><div><div></div><div>61 Myrtle Street<br/>Cherrybrook NSW 2008<br/>Sydney Australia<br/>dji.com.au</div></div></div></div></div></div><div>DISCLAIMER<br/>This drawing should be read in conjunction with all the standard notes &amp; abbreviations in the drawing pack, relevant contracts, specifications and drawings. Dimensions are in millimetres. Levels are metres. Do not scale off drawings. Use figured dimensions only. Check dimensions on Site. Report discrepancies immediately.</div></div></div><div><div><div><div></div><div>0</div><div>1</div><div>2</div><div>3</div><div>5</div></div><div>1:100</div></div><div><div>SCALE : 1:500 @ A1</div><div>DATE PRINTED: 21/01/2025 11:24:00 AM</div></div></div><div><div><div>PROJECT No</div><div>DRAWING No</div><div>REVISION</div></div><div><div>24-411</div><div>STHS-00-00-REF-A-3001</div><div>04</div></div><div><div><div>PURPOSE OF ISSUE</div><div>STATUS</div><div>DRAWN BY</div><div>SHEET SIZE</div><div>ORIGIN DATE</div></div><div><div>ISSUE FOR REF</div><div>\$4</div><div>GF</div><div>A1</div><div>10/10/24</div></div></div></div></div><tr><td></td><td></td><td></td><td></td><td rowspan="4"><div><div><div><div></div><div>SERVICES</div></div><div><div><div><div></div><div>STEENSEN VARMING</div></div><div><div><div><div></div><div>Level 8/9-13 Castlemaine Street,<br/>Sydney NSW 2000<br/>T + (02) 9697 2200</div></div><div><div><div><div></div><div>Level 20, 66 Goudim Street,<br/>Sydney NSW 2000<br/>T + (02) 9299 1312</div></div><div><div><div><div></div><div>Level 6/73 Miller St, North Sydney<br/>NSW NSW 2060<br/>T + (02) 9439 7288</div></div><div><div><div><div></div><div>T +612 9319 2865<br/>ABN: 48 942 021 1969<br/>Notarised Architects<br/>Andrew Howell 6562<br/>David Swalesdale 6192</div></div><div><div><div><div></div><div>61 Myrtle Street<br/>Cherrybrook NSW 2008<br/>Sydney Australia<br/>dji.com.au</div></div></div></div></div></div><div>DISCLAIMER<br/>This drawing should be read in conjunction with all the standard notes &amp; abbreviations in the drawing pack, relevant contracts, specifications and drawings. Dimensions are in millimetres. Levels are metres. Do not scale off drawings. Use figured dimensions only. Check dimensions on Site. Report discrepancies immediately.</div></div></div><div><div><div><div></div><div>0</div><div>1</div><div>2</div><div>3</div><div>5</div></div><div>1:100</div></div><div><div>SCALE : 1:500 @ A1</div><div>DATE PRINTED: 21/01/2025 11:24:00 AM</div></div></div><div><div><div>PROJECT No</div><div>DRAWING No</div><div>REVISION</div></div><div><div>24-411</div><div>STHS-00-00-REF-A-3001</div><div>04</div></div><div><div><div>PURPOSE OF ISSUE</div><div>STATUS</div><div>DRAWN BY</div><div>SHEET SIZE</div><div>ORIGIN DATE</div></div><div><div>ISSUE FOR REF</div><div>\$4</div><div>GF</div><div>A1</div><div>10/10/24</div></div></div></div></div></div></div></div></div></div></div></div></td></tr></div></div></div></div></div></div></div></td></tr></div></div></div></div></div></div></div></td></tr></div></div></div></div></div></div></div></div></div></td></tr></div></div></div></div></div></div></div></div></div> | 04   | 20/01/2025   | ISSUE FOR REF   | TD | <div><div><div><div></div><div>SITE IMAGE</div><div>Landscape Architects</div></div><div><div><div><div></div><div>Level 3-0 Baptist Street<br/>Sydney NSW 2000<br/>T + 612 8332 5600</div></div><div><div><div><div></div><div>Level 15, 207 Kent Street, Sydney<br/>NSW 2000<br/>T + 1300 482 651</div></div><div><div><div><div></div><div>Level 20, 66 Goudim Street,<br/>Sydney NSW 2000<br/>T + (02) 9697 2200</div></div><div><div><div><div></div><div>Level 20, 66 Goudim Street,<br/>Sydney NSW 2000<br/>T + (02) 9299 1312</div></div><div><div><div><div></div><div>Level 6/73 Miller St, North Sydney<br/>NSW NSW 2060<br/>T + (02) 9439 7288</div></div><div><div><div><div></div><div>T +612 9319 2865<br/>ABN: 48 942 021 1969<br/>Notarised Architects<br/>Andrew Howell 6562<br/>David Swalesdale 6192</div></div><div><div><div><div></div><div>61 Myrtle Street<br/>Cherrybrook NSW 2008<br/>Sydney Australia<br/>dji.com.au</div></div></div></div></div></div><div>DISCLAIMER<br/>This drawing should be read in conjunction with all the standard notes &amp; abbreviations in the drawing pack, relevant contracts, specifications and drawings. Dimensions are in millimetres. Levels are metres. Do not scale off drawings. Use figured dimensions only. Check dimensions on Site. Report discrepancies immediately.</div></div></div><div><div><div><div></div><div>0</div><div>1</div><div>2</div><div>3</div><div>5</div></div><div>1:100</div></div><div><div>SCALE : 1:500 @ A1</div><div>DATE PRINTED: 21/01/2025 11:24:00 AM</div></div></div><div><div><div>PROJECT No</div><div>DRAWING No</div><div>REVISION</div></div><div><div>24-411</div><div>STHS-00-00-REF-A-3001</div><div>04</div></div><div><div><div>PURPOSE OF ISSUE</div><div>STATUS</div><div>DRAWN BY</div><div>SHEET SIZE</div><div>ORIGIN DATE</div></div><div><div>ISSUE FOR REF</div><div>\$4</div><div>GF</div><div>A1</div><div>10/10/24</div></div></div></div></div><tr><td></td><td></td><td></td><td></td><td rowspan="4"><div><div><div><div></div><div>SERVICES</div></div><div><div><div><div></div><div>STEENSEN VARMING</div></div><div><div><div><div></div><div>Level 8/9-13 Castlemaine Street,<br/>Sydney NSW 2000<br/>T + (02) 9697 2200</div></div><div><div><div><div></div><div>Level 20, 66 Goudim Street,<br/>Sydney NSW 2000<br/>T + (02) 9299 1312</div></div><div><div><div><div></div><div>Level 6/73 Miller St, North Sydney<br/>NSW NSW 2060<br/>T + (02) 9439 7288</div></div><div><div><div><div></div><div>T +612 9319 2865<br/>ABN: 48 942 021 1969<br/>Notarised Architects<br/>Andrew Howell 6562<br/>David Swalesdale 6192</div></div><div><div><div><div></div><div>61 Myrtle Street<br/>Cherrybrook NSW 2008<br/>Sydney Australia<br/>dji.com.au</div></div></div></div></div></div><div>DISCLAIMER<br/>This drawing should be read in conjunction with all the standard notes &amp; abbreviations in the drawing pack, relevant contracts, specifications and drawings. Dimensions are in millimetres. Levels are metres. Do not scale off drawings. Use figured dimensions only. Check dimensions on Site. Report discrepancies immediately.</div></div></div><div><div><div><div></div><div>0</div><div>1</div><div>2</div><div>3</div><div>5</div></div><div>1:100</div></div><div><div>SCALE : 1:500 @ A1</div><div>DATE PRINTED: 21/01/2025 11:24:00 AM</div></div></div><div><div><div>PROJECT No</div><div>DRAWING No</div><div>REVISION</div></div><div><div>24-411</div><div>STHS-00-00-REF-A-3001</div><div>04</div></div><div><div><div>PURPOSE OF ISSUE</div><div>STATUS</div><div>DRAWN BY</div><div>SHEET SIZE</div><div>ORIGIN DATE</div></div><div><div>ISSUE FOR REF</div><div>\$4</div><div>GF</div><div>A1</div><div>10/10/24</div></div></div></div></div><tr><td></td><td></td><td></td><td></td><td rowspan="4"><div><div><div><div></div><div>SERVICES</div></div><div><div><div><div></div><div>STEENSEN VARMING</div></div><div><div><div><div></div><div>Level 8/9-13 Castlemaine Street,<br/>Sydney NSW 2000<br/>T + (02) 9697 2200</div></div><div><div><div><div></div><div>Level 20, 66 Goudim Street,<br/>Sydney NSW 2000<br/>T + (02) 9299 1312</div></div><div><div><div><div></div><div>Level 6/73 Miller St, North Sydney<br/>NSW NSW 2060<br/>T + (02) 9439 7288</div></div><div><div><div><div></div><div>T +612 9319 2865<br/>ABN: 48 942 021 1969<br/>Notarised Architects<br/>Andrew Howell 6562<br/>David Swalesdale 6192</div></div><div><div><div><div></div><div>61 Myrtle Street<br/>Cherrybrook NSW 2008<br/>Sydney Australia<br/>dji.com.au</div></div></div></div></div></div><div>DISCLAIMER<br/>This drawing should be read in conjunction with all the standard notes &amp; abbreviations in the drawing pack, relevant contracts, specifications and drawings. Dimensions are in millimetres. Levels are metres. Do not scale off drawings. Use figured dimensions only. Check dimensions on Site. Report discrepancies immediately.</div></div></div><div><div><div><div></div><div>0</div><div>1</div><div>2</div><div>3</div><div>5</div></div><div>1:100</div></div><div><div>SCALE : 1:500 @ A1</div><div>DATE PRINTED: 21/01/2025 11:24:00 AM</div></div></div><div><div><div>PROJECT No</div><div>DRAWING No</div><div>REVISION</div></div><div><div>24-411</div><div>STHS-00-00-REF-A-3001</div><div>04</div></div><div><div><div>PURPOSE OF ISSUE</div><div>STATUS</div><div>DRAWN BY</div><div>SHEET SIZE</div><div>ORIGIN DATE</div></div><div><div>ISSUE FOR REF</div><div>\$4</div><div>GF</div><div>A1</div><div>10/10/24</div></div></div></div></div><tr><td></td><td></td><td></td><td></td><td rowspan="4"><div><div><div><div></div><div>SERVICES</div></div><div><div><div><div></div><div>STEENSEN VARMING</div></div><div><div><div><div></div><div>Level 8/9-13 Castlemaine Street,<br/>Sydney NSW 2000<br/>T + (02) 9697 2200</div></div><div><div><div><div></div><div>Level 20, 66 Goudim Street,<br/>Sydney NSW 2000<br/>T + (02) 9299 1312</div></div><div><div><div><div></div><div>Level 6/73 Miller St, North Sydney<br/>NSW NSW 2060<br/>T + (02) 9439 7288</div></div><div><div><div><div></div><div>T +612 9319 2865<br/>ABN: 48 942 021 1969<br/>Notarised Architects<br/>Andrew Howell 6562<br/>David Swalesdale 6192</div></div><div><div><div><div></div><div>61 Myrtle Street<br/>Cherrybrook NSW 2008<br/>Sydney Australia<br/>dji.com.au</div></div></div></div></div></div><div>DISCLAIMER<br/>This drawing should be read in conjunction with all the standard notes &amp; abbreviations in the drawing pack, relevant contracts, specifications and drawings. Dimensions are in millimetres. Levels are metres. Do not scale off drawings. Use figured dimensions only. Check dimensions on Site. Report discrepancies immediately.</div></div></div><div><div><div><div></div><div>0</div><div>1</div><div>2</div><div>3</div><div>5</div></div><div>1:100</div></div><div><div>SCALE : 1:500 @ A1</div><div>DATE PRINTED: 21/01/2025 11:24:00 AM</div></div></div><div><div><div>PROJECT No</div><div>DRAWING No</div><div>REVISION</div></div><div><div>24-411</div><div>STHS-00-00-REF-A-3001</div><div>04</div></div><div><div><div>PURPOSE OF ISSUE</div><div>STATUS</div><div>DRAWN BY</div><div>SHEET SIZE</div><div>ORIGIN DATE</div></div><div><div>ISSUE FOR REF</div><div>\$4</div><div>GF</div><div>A1</div><div>10/10/24</div></div></div></div></div></div></div></div></div></div></div></div></td></tr></div></div></div></div></div></div></div></td></tr></div></div></div></div></div></div></div></td></tr></div></div></div></div></div></div></div></div></div> |   |   |  |  | <div><div><div><div></div><div>SERVICES</div></div><div><div><div><div></div><div>STEENSEN VARMING</div></div><div><div><div><div></div><div>Level 8/9-13 Castlemaine Street,<br/>Sydney NSW 2000<br/>T + (02) 9697 2200</div></div><div><div><div><div></div><div>Level 20, 66 Goudim Street,<br/>Sydney NSW 2000<br/>T + (02) 9299 1312</div></div><div><div><div><div></div><div>Level 6/73 Miller St, North Sydney<br/>NSW NSW 2060<br/>T + (02) 9439 7288</div></div><div><div><div><div></div><div>T +612 9319 2865<br/>ABN: 48 942 021 1969<br/>Notarised Architects<br/>Andrew Howell 6562<br/>David Swalesdale 6192</div></div><div><div><div><div></div><div>61 Myrtle Street<br/>Cherrybrook NSW 2008<br/>Sydney Australia<br/>dji.com.au</div></div></div></div></div></div><div>DISCLAIMER<br/>This drawing should be read in conjunction with all the standard notes &amp; abbreviations in the drawing pack, relevant contracts, specifications and drawings. Dimensions are in millimetres. Levels are metres. Do not scale off drawings. Use figured dimensions only. Check dimensions on Site. Report discrepancies immediately.</div></div></div><div><div><div><div></div><div>0</div><div>1</div><div>2</div><div>3</div><div>5</div></div><div>1:100</div></div><div><div>SCALE : 1:500 @ A1</div><div>DATE PRINTED: 21/01/2025 11:24:00 AM</div></div></div><div><div><div>PROJECT No</div><div>DRAWING No</div><div>REVISION</div></div><div><div>24-411</div><div>STHS-00-00-REF-A-3001</div><div>04</div></div><div><div><div>PURPOSE OF ISSUE</div><div>STATUS</div><div>DRAWN BY</div><div>SHEET SIZE</div><div>ORIGIN DATE</div></div><div><div>ISSUE FOR REF</div><div>\$4</div><div>GF</div><div>A1</div><div>10/10/24</div></div></div></div></div><tr><td></td><td></td><td></td><td></td><td rowspan="4"><div><div><div><div></div><div>SERVICES</div></div><div><div><div><div></div><div>STEENSEN VARMING</div></div><div><div><div><div></div><div>Level 8/9-13 Castlemaine Street,<br/>Sydney NSW 2000<br/>T + (02) 9697 2200</div></div><div><div><div><div></div><div>Level 20, 66 Goudim Street,<br/>Sydney NSW 2000<br/>T + (02) 9299 1312</div></div><div><div><div><div></div><div>Level 6/73 Miller St, North Sydney<br/>NSW NSW 2060<br/>T + (02) 9439 7288</div></div><div><div><div><div></div><div>T +612 9319 2865<br/>ABN: 48 942 021 1969<br/>Notarised Architects<br/>Andrew Howell 6562<br/>David Swalesdale 6192</div></div><div><div><div><div></div><div>61 Myrtle Street<br/>Cherrybrook NSW 2008<br/>Sydney Australia<br/>dji.com.au</div></div></div></div></div></div><div>DISCLAIMER<br/>This drawing should be read in conjunction with all the standard notes &amp; abbreviations in the drawing pack, relevant contracts, specifications and drawings. Dimensions are in millimetres. Levels are metres. Do not scale off drawings. Use figured dimensions only. Check dimensions on Site. Report discrepancies immediately.</div></div></div><div><div><div><div></div><div>0</div><div>1</div><div>2</div><div>3</div><div>5</div></div><div>1:100</div></div><div><div>SCALE : 1:500 @ A1</div><div>DATE PRINTED: 21/01/2025 11:24:00 AM</div></div></div><div><div><div>PROJECT No</div><div>DRAWING No</div><div>REVISION</div></div><div><div>24-411</div><div>STHS-00-00-REF-A-3001</div><div>04</div></div><div><div><div>PURPOSE OF ISSUE</div><div>STATUS</div><div>DRAWN BY</div><div>SHEET SIZE</div><div>ORIGIN DATE</div></div><div><div>ISSUE FOR REF</div><div>\$4</div><div>GF</div><div>A1</div><div>10/10/24</div></div></div></div></div><tr><td></td><td></td><td></td><td></td><td rowspan="4"><div><div><div><div></div><div>SERVICES</div></div><div><div><div><div></div><div>STEENSEN VARMING</div></div><div><div><div><div></div><div>Level 8/9-13 Castlemaine Street,<br/>Sydney NSW 2000<br/>T + (02) 9697 2200</div></div><div><div><div><div></div><div>Level 20, 66 Goudim Street,<br/>Sydney NSW 2000<br/>T + (02) 9299 1312</div></div><div><div><div><div></div><div>Level 6/73 Miller St, North Sydney<br/>NSW NSW 2060<br/>T + (02) 9439 7288</div></div><div><div><div><div></div><div>T +612 9319 2865<br/>ABN: 48 942 021 1969<br/>Notarised Architects<br/>Andrew Howell 6562<br/>David Swalesdale 6192</div></div><div><div><div><div></div><div>61 Myrtle Street<br/>Cherrybrook NSW 2008<br/>Sydney Australia<br/>dji.com.au</div></div></div></div></div></div><div>DISCLAIMER<br/>This drawing should be read in conjunction with all the standard notes &amp; abbreviations in the drawing pack, relevant contracts, specifications and drawings. Dimensions are in millimetres. Levels are metres. Do not scale off drawings. Use figured dimensions only. Check dimensions on Site. Report discrepancies immediately.</div></div></div><div><div><div><div></div><div>0</div><div>1</div><div>2</div><div>3</div><div>5</div></div><div>1:100</div></div><div><div>SCALE : 1:500 @ A1</div><div>DATE PRINTED: 21/01/2025 11:24:00 AM</div></div></div><div><div><div>PROJECT No</div><div>DRAWING No</div><div>REVISION</div></div><div><div>24-411</div><div>STHS-00-00-REF-A-3001</div><div>04</div></div><div><div><div>PURPOSE OF ISSUE</div><div>STATUS</div><div>DRAWN BY</div><div>SHEET SIZE</div><div>ORIGIN DATE</div></div><div><div>ISSUE FOR REF</div><div>\$4</div><div>GF</div><div>A1</div><div>10/10/24</div></div></div></div></div></div></div></div></div></div></div></div></td></tr></div></div></div></div></div></div></div></td></tr></div></div></div></div></div></div></div> |  |   |   |   | <div><div><div><div></div><div>SERVICES</div></div><div><div><div><div></div><div>STEENSEN VARMING</div></div><div><div><div><div></div><div>Level 8/9-13 Castlemaine Street,<br/>Sydney NSW 2000<br/>T + (02) 9697 2200</div></div><div><div><div><div></div><div>Level 20, 66 Goudim Street,<br/>Sydney NSW 2000<br/>T + (02) 9299 1312</div></div><div><div><div><div></div><div>Level 6/73 Miller St, North Sydney<br/>NSW NSW 2060<br/>T + (02) 9439 7288</div></div><div><div><div><div></div><div>T +612 9319 2865<br/>ABN: 48 942 021 1969<br/>Notarised Architects<br/>Andrew Howell 6562<br/>David Swalesdale 6192</div></div><div><div><div><div></div><div>61 Myrtle Street<br/>Cherrybrook NSW 2008<br/>Sydney Australia<br/>dji.com.au</div></div></div></div></div></div><div>DISCLAIMER<br/>This drawing should be read in conjunction with all the standard notes &amp; abbreviations in the drawing pack, relevant contracts, specifications and drawings. Dimensions are in millimetres. Levels are metres. Do not scale off drawings. Use figured dimensions only. Check dimensions on Site. Report discrepancies immediately.</div></div></div><div><div><div><div></div><div>0</div><div>1</div><div>2</div><div>3</div><div>5</div></div><div>1:100</div></div><div><div>SCALE : 1:500 @ A1</div><div>DATE PRINTED: 21/01/2025 11:24:00 AM</div></div></div><div><div><div>PROJECT No</div><div>DRAWING No</div><div>REVISION</div></div><div><div>24-411</div><div>STHS-00-00-REF-A-3001</div><div>04</div></div><div><div><div>PURPOSE OF ISSUE</div><div>STATUS</div><div>DRAWN BY</div><div>SHEET SIZE</div><div>ORIGIN DATE</div></div><div><div>ISSUE FOR REF</div><div>\$4</div><div>GF</div><div>A1</div><div>10/10/24</div></div></div></div></div><tr><td></td><td></td><td></td><td></td><td rowspan="4"><div><div><div><div></div><div>SERVICES</div></div><div><div><div><div></div><div>STEENSEN VARMING</div></div><div><div><div><div></div><div>Level 8/9-13 Castlemaine Street,<br/>Sydney NSW 2000<br/>T + (02) 9697 2200</div></div><div><div><div><div></div><div>Level 20, 66 Goudim Street,<br/>Sydney NSW 2000<br/>T + (02) 9299 1312</div></div><div><div><div><div></div><div>Level 6/73 Miller St, North Sydney<br/>NSW NSW 2060<br/>T + (02) 9439 7288</div></div><div><div><div><div></div><div>T +612 9319 2865<br/>ABN: 48 942 021 1969<br/>Notarised Architects<br/>Andrew Howell 6562<br/>David Swalesdale 6192</div></div><div><div><div><div></div><div>61 Myrtle Street<br/>Cherrybrook NSW 2008<br/>Sydney Australia<br/>dji.com.au</div></div></div></div></div></div><div>DISCLAIMER<br/>This drawing should be read in conjunction with all the standard notes &amp; abbreviations in the drawing pack, relevant contracts, specifications and drawings. Dimensions are in millimetres. Levels are metres. Do not scale off drawings. Use figured dimensions only. Check dimensions on Site. Report discrepancies immediately.</div></div></div><div><div><div><div></div><div>0</div><div>1</div><div>2</div><div>3</div><div>5</div></div><div>1:100</div></div><div><div>SCALE : 1:500 @ A1</div><div>DATE PRINTED: 21/01/2025 11:24:00 AM</div></div></div><div><div><div>PROJECT No</div><div>DRAWING No</div><div>REVISION</div></div><div><div>24-411</div><div>STHS-00-00-REF-A-3001</div><div>04</div></div><div><div><div>PURPOSE OF ISSUE</div><div>STATUS</div><div>DRAWN BY</div><div>SHEET SIZE</div><div>ORIGIN DATE</div></div><div><div>ISSUE FOR REF</div><div>\$4</div><div>GF</div><div>A1</div><div>10/10/24</div></div></div></div></div></div></div></div></div></div></div></div></td></tr></div></div></div></div></div></div></div> |  |  |  |   | <div><div><div><div></div><div>SERVICES</div></div><div><div><div><div></div><div>STEENSEN VARMING</div></div><div><div><div><div></div><div>Level 8/9-13 Castlemaine Street,<br/>Sydney NSW 2000<br/>T + (02) 9697 2200</div></div><div><div><div><div></div><div>Level 20, 66 Goudim Street,<br/>Sydney NSW 2000<br/>T + (02) 9299 1312</div></div><div><div><div><div></div><div>Level 6/73 Miller St, North Sydney<br/>NSW NSW 2060<br/>T + (02) 9439 7288</div></div><div><div><div><div></div><div>T +612 9319 2865<br/>ABN: 48 942 021 1969<br/>Notarised Architects<br/>Andrew Howell 6562<br/>David Swalesdale 6192</div></div><div><div><div><div></div><div>61 Myrtle Street<br/>Cherrybrook NSW 2008<br/>Sydney Australia<br/>dji.com.au</div></div></div></div></div></div><div>DISCLAIMER<br/>This drawing should be read in conjunction with all the standard notes &amp; abbreviations in the drawing pack, relevant contracts, specifications and drawings. Dimensions are in millimetres. Levels are metres. Do not scale off drawings. Use figured dimensions only. Check dimensions on Site. Report discrepancies immediately.</div></div></div><div><div><div><div></div><div>0</div><div>1</div><div>2</div><div>3</div><div>5</div></div><div>1:100</div></div><div><div>SCALE : 1:500 @ A1</div><div>DATE PRINTED: 21/01/2025 11:24:00 AM</div></div></div><div><div><div>PROJECT No</div><div>DRAWING No</div><div>REVISION</div></div><div><div>24-411</div><div>STHS-00-00-REF-A-3001</div><div>04</div></div><div><div><div>PURPOSE OF ISSUE</div><div>STATUS</div><div>DRAWN BY</div><div>SHEET SIZE</div><div>ORIGIN DATE</div></div><div><div>ISSUE FOR REF</div><div>\$4</div><div>GF</div><div>A1</div><div>10/10/24</div></div></div></div></div></div></div></div></div></div></div></div> |  |   |
|---|
| 01    | 22/11/2024 | FINAL DRAFT ISSUE FOR REF   | TD         | <div><div><div><div></div><div>SITE IMAGE</div><div>Landscape Architects</div></div><div><div><div><div></div><div>Level 3-0 Baptist Street<br/>Sydney NSW 2000<br/>T + 612 8332 5600</div></div><div><div><div><div></div><div>Level 15, 207 Kent Street, Sydney<br/>NSW 2000<br/>T + 1300 482 651</div></div><div><div><div><div></div><div>Level 20, 66 Goudim Street,<br/>Sydney NSW 2000<br/>T + (02) 9697 2200</div></div><div><div><div><div></div><div>Level 20, 66 Goudim Street,<br/>Sydney NSW 2000<br/>T + (02) 9299 1312</div></div><div><div><div><div></div><div>Level 6/73 Miller St, North Sydney<br/>NSW NSW 2060<br/>T + (02) 9439 7288</div></div><div><div><div><div></div><div>T +612 9319 2865<br/>ABN: 48 942 021 1969<br/>Notarised Architects<br/>Andrew Howell 6562<br/>David Swalesdale 6192</div></div><div><div><div><div></div><div>61 Myrtle Street<br/>Cherrybrook NSW 2008<br/>Sydney Australia<br/>dji.com.au</div></div></div></div></div></div><div>DISCLAIMER<br/>This drawing should be read in conjunction with all the standard notes &amp; abbreviations in the drawing pack, relevant contracts, specifications and drawings. Dimensions are in millimetres. Levels are metres. Do not scale off drawings. Use figured dimensions only. Check dimensions on Site. Report discrepancies immediately.</div></div></div><div><div><div><div></div><div>0</div><div>1</div><div>2</div><div>3</div><div>5</div></div><div>1:100</div></div><div><div>SCALE : 1:500 @ A1</div><div>DATE PRINTED: 21/01/2025 11:24:00 AM</div></div></div><div><div><div>PROJECT No</div><div>DRAWING No</div><div>REVISION</div></div><div><div>24-411</div><div>STHS-00-00-REF-A-3001</div><div>04</div></div><div><div><div>PURPOSE OF ISSUE</div><div>STATUS</div><div>DRAWN BY</div><div>SHEET SIZE</div><div>ORIGIN DATE</div></div><div><div>ISSUE FOR REF</div><div>\$4</div><div>GF</div><div>A1</div><div>10/10/24</div></div></div></div></div><tr><td>02</td><td>09/12/2024</td><td>UPDATED DRAFT ISSUE FOR REF</td><td>TD</td><td rowspan="4"><div><div><div><div></div><div>SITE IMAGE</div><div>Landscape Architects</div></div><div><div><div><div></div><div>Level 3-0 Baptist Street<br/>Sydney NSW 2000<br/>T + 612 8332 5600</div></div><div><div><div><div></div><div>Level 15, 207 Kent Street, Sydney<br/>NSW 2000<br/>T + 1300 482 651</div></div><div><div><div><div></div><div>Level 20, 66 Goudim Street,<br/>Sydney NSW 2000<br/>T + (02) 9697 2200</div></div><div><div><div><div></div><div>Level 20, 66 Goudim Street,<br/>Sydney NSW 2000<br/>T + (02) 9299 1312</div></div><div><div><div><div></div><div>Level 6/73 Miller St, North Sydney<br/>NSW NSW 2060<br/>T + (02) 9439 7288</div></div><div><div><div><div></div><div>T +612 9319 2865<br/>ABN: 48 942 021 1969<br/>Notarised Architects<br/>Andrew Howell 6562<br/>David Swalesdale 6192</div></div><div><div><div><div></div><div>61 Myrtle Street<br/>Cherrybrook NSW 2008<br/>Sydney Australia<br/>dji.com.au</div></div></div></div></div></div><div>DISCLAIMER<br/>This drawing should be read in conjunction with all the standard notes &amp; abbreviations in the drawing pack, relevant contracts, specifications and drawings. Dimensions are in millimetres. Levels are metres. Do not scale off drawings. Use figured dimensions only. Check dimensions on Site. Report discrepancies immediately.</div></div></div><div><div><div><div></div><div>0</div><div>1</div><div>2</div><div>3</div><div>5</div></div><div>1:100</div></div><div><div>SCALE : 1:500 @ A1</div><div>DATE PRINTED: 21/01/2025 11:24:00 AM</div></div></div><div><div><div>PROJECT No</div><div>DRAWING No</div><div>REVISION</div></div><div><div>24-411</div><div>STHS-00-00-REF-A-3001</div><div>04</div></div><div><div><div>PURPOSE OF ISSUE</div><div>STATUS</div><div>DRAWN BY</div><div>SHEET SIZE</div><div>ORIGIN DATE</div></div><div><div>ISSUE FOR REF</div><div>\$4</div><div>GF</div><div>A1</div><div>10/10/24</div></div></div></div></div><tr><td>03</td><td>20/12/2024</td><td>ISSUE FOR REF</td><td>TD</td><td rowspan="4"><div><div><div><div></div><div>SITE IMAGE</div><div>Landscape Architects</div></div><div><div><div><div></div><div>Level 3-0 Baptist Street<br/>Sydney NSW 2000<br/>T + 612 8332 5600</div></div><div><div><div><div></div><div>Level 15, 207 Kent Street, Sydney<br/>NSW 2000<br/>T + 1300 482 651</div></div><div><div><div><div></div><div>Level 20, 66 Goudim Street,<br/>Sydney NSW 2000<br/>T + (02) 9697 2200</div></div><div><div><div><div></div><div>Level 20, 66 Goudim Street,<br/>Sydney NSW 2000<br/>T + (02) 9299 1312</div></div><div><div><div><div></div><div>Level 6/73 Miller St, North Sydney<br/>NSW NSW 2060<br/>T + (02) 9439 7288</div></div><div><div><div><div></div><div>T +612 9319 2865<br/>ABN: 48 942 021 1969<br/>Notarised Architects<br/>Andrew Howell 6562<br/>David Swalesdale 6192</div></div><div><div><div><div></div><div>61 Myrtle Street<br/>Cherrybrook NSW 2008<br/>Sydney Australia<br/>dji.com.au</div></div></div></div></div></div><div>DISCLAIMER<br/>This drawing should be read in conjunction with all the standard notes &amp; abbreviations in the drawing pack, relevant contracts, specifications and drawings. Dimensions are in millimetres. Levels are metres. Do not scale off drawings. Use figured dimensions only. Check dimensions on Site. Report discrepancies immediately.</div></div></div><div><div><div><div></div><div>0</div><div>1</div><div>2</div><div>3</div><div>5</div></div><div>1:100</div></div><div><div>SCALE : 1:500 @ A1</div><div>DATE PRINTED: 21/01/2025 11:24:00 AM</div></div></div><div><div><div>PROJECT No</div><div>DRAWING No</div><div>REVISION</div></div><div><div>24-411</div><div>STHS-00-00-REF-A-3001</div><div>04</div></div><div><div><div>PURPOSE OF ISSUE</div><div>STATUS</div><div>DRAWN BY</div><div>SHEET SIZE</div><div>ORIGIN DATE</div></div><div><div>ISSUE FOR REF</div><div>\$4</div><div>GF</div><div>A1</div><div>10/10/24</div></div></div></div></div><tr><td>04</td><td>20/01/2025</td><td>ISSUE FOR REF</td><td>TD</td><td rowspan="4"><div><div><div><div></div><div>SITE IMAGE</div><div>Landscape Architects</div></div><div><div><div><div></div><div>Level 3-0 Baptist Street<br/>Sydney NSW 2000<br/>T + 612 8332 5600</div></div><div><div><div><div></div><div>Level 15, 207 Kent Street, Sydney<br/>NSW 2000<br/>T + 1300 482 651</div></div><div><div><div><div></div><div>Level 20, 66 Goudim Street,<br/>Sydney NSW 2000<br/>T + (02) 9697 2200</div></div><div><div><div><div></div><div>Level 20, 66 Goudim Street,<br/>Sydney NSW 2000<br/>T + (02) 9299 1312</div></div><div><div><div><div></div><div>Level 6/73 Miller St, North Sydney<br/>NSW NSW 2060<br/>T + (02) 9439 7288</div></div><div><div><div><div></div><div>T +612 9319 2865<br/>ABN: 48 942 021 1969<br/>Notarised Architects<br/>Andrew Howell 6562<br/>David Swalesdale 6192</div></div><div><div><div><div></div><div>61 Myrtle Street<br/>Cherrybrook NSW 2008<br/>Sydney Australia<br/>dji.com.au</div></div></div></div></div></div><div>DISCLAIMER<br/>This drawing should be read in conjunction with all the standard notes &amp; abbreviations in the drawing pack, relevant contracts, specifications and drawings. Dimensions are in millimetres. Levels are metres. Do not scale off drawings. Use figured dimensions only. Check dimensions on Site. Report discrepancies immediately.</div></div></div><div><div><div><div></div><div>0</div><div>1</div><div>2</div><div>3</div><div>5</div></div><div>1:100</div></div><div><div>SCALE : 1:500 @ A1</div><div>DATE PRINTED: 21/01/2025 11:24:00 AM</div></div></div><div><div><div>PROJECT No</div><div>DRAWING No</div><div>REVISION</div></div><div><div>24-411</div><div>STHS-00-00-REF-A-3001</div><div>04</div></div><div><div><div>PURPOSE OF ISSUE</div><div>STATUS</div><div>DRAWN BY</div><div>SHEET SIZE</div><div>ORIGIN DATE</div></div><div><div>ISSUE FOR REF</div><div>\$4</div><div>GF</div><div>A1</div><div>10/10/24</div></div></div></div></div><tr><td></td><td></td><td></td><td></td><td rowspan="4"><div><div><div><div></div><div>SERVICES</div></div><div><div><div><div></div><div>STEENSEN VARMING</div></div><div><div><div><div></div><div>Level 8/9-13 Castlemaine Street,<br/>Sydney NSW 2000<br/>T + (02) 9697 2200</div></div><div><div><div><div></div><div>Level 20, 66 Goudim Street,<br/>Sydney NSW 2000<br/>T + (02) 9299 1312</div></div><div><div><div><div></div><div>Level 6/73 Miller St, North Sydney<br/>NSW NSW 2060<br/>T + (02) 9439 7288</div></div><div><div><div><div></div><div>T +612 9319 2865<br/>ABN: 48 942 021 1969<br/>Notarised Architects<br/>Andrew Howell 6562<br/>David Swalesdale 6192</div></div><div><div><div><div></div><div>61 Myrtle Street<br/>Cherrybrook NSW 2008<br/>Sydney Australia<br/>dji.com.au</div></div></div></div></div></div><div>DISCLAIMER<br/>This drawing should be read in conjunction with all the standard notes &amp; abbreviations in the drawing pack, relevant contracts, specifications and drawings. Dimensions are in millimetres. Levels are metres. Do not scale off drawings. Use figured dimensions only. Check dimensions on Site. Report discrepancies immediately.</div></div></div><div><div><div><div></div><div>0</div><div>1</div><div>2</div><div>3</div><div>5</div></div><div>1:100</div></div><div><div>SCALE : 1:500 @ A1</div><div>DATE PRINTED: 21/01/2025 11:24:00 AM</div></div></div><div><div><div>PROJECT No</div><div>DRAWING No</div><div>REVISION</div></div><div><div>24-411</div><div>STHS-00-00-REF-A-3001</div><div>04</div></div><div><div><div>PURPOSE OF ISSUE</div><div>STATUS</div><div>DRAWN BY</div><div>SHEET SIZE</div><div>ORIGIN DATE</div></div><div><div>ISSUE FOR REF</div><div>\$4</div><div>GF</div><div>A1</div><div>10/10/24</div></div></div></div></div><tr><td></td><td></td><td></td><td></td><td rowspan="4"><div><div><div><div></div><div>SERVICES</div></div><div><div><div><div></div><div>STEENSEN VARMING</div></div><div><div><div><div></div><div>Level 8/9-13 Castlemaine Street,<br/>Sydney NSW 2000<br/>T + (02) 9697 2200</div></div><div><div><div><div></div><div>Level 20, 66 Goudim Street,<br/>Sydney NSW 2000<br/>T + (02) 9299 1312</div></div><div><div><div><div></div><div>Level 6/73 Miller St, North Sydney<br/>NSW NSW 2060<br/>T + (02) 9439 7288</div></div><div><div><div><div></div><div>T +612 9319 2865<br/>ABN: 48 942 021 1969<br/>Notarised Architects<br/>Andrew Howell 6562<br/>David Swalesdale 6192</div></div><div><div><div><div></div><div>61 Myrtle Street<br/>Cherrybrook NSW 2008<br/>Sydney Australia<br/>dji.com.au</div></div></div></div></div></div><div>DISCLAIMER<br/>This drawing should be read in conjunction with all the standard notes &amp; abbreviations in the drawing pack, relevant contracts, specifications and drawings. Dimensions are in millimetres. Levels are metres. Do not scale off drawings. Use figured dimensions only. Check dimensions on Site. Report discrepancies immediately.</div></div></div><div><div><div><div></div><div>0</div><div>1</div><div>2</div><div>3</div><div>5</div></div><div>1:100</div></div><div><div>SCALE : 1:500 @ A1</div><div>DATE PRINTED: 21/01/2025 11:24:00 AM</div></div></div><div><div><div>PROJECT No</div><div>DRAWING No</div><div>REVISION</div></div><div><div>24-411</div><div>STHS-00-00-REF-A-3001</div><div>04</div></div><div><div><div>PURPOSE OF ISSUE</div><div>STATUS</div><div>DRAWN BY</div><div>SHEET SIZE</div><div>ORIGIN DATE</div></div><div><div>ISSUE FOR REF</div><div>\$4</div><div>GF</div><div>A1</div><div>10/10/24</div></div></div></div></div><tr><td></td><td></td><td></td><td></td><td rowspan="4"><div><div><div><div></div><div>SERVICES</div></div><div><div><div><div></div><div>STEENSEN VARMING</div></div><div><div><div><div></div><div>Level 8/9-13 Castlemaine Street,<br/>Sydney NSW 2000<br/>T + (02) 9697 2200</div></div><div><div><div><div></div><div>Level 20, 66 Goudim Street,<br/>Sydney NSW 2000<br/>T + (02) 9299 1312</div></div><div><div><div><div></div><div>Level 6/73 Miller St, North Sydney<br/>NSW NSW 2060<br/>T + (02) 9439 7288</div></div><div><div><div><div></div><div>T +612 9319 2865<br/>ABN: 48 942 021 1969<br/>Notarised Architects<br/>Andrew Howell 6562<br/>David Swalesdale 6192</div></div><div><div><div><div></div><div>61 Myrtle Street<br/>Cherrybrook NSW 2008<br/>Sydney Australia<br/>dji.com.au</div></div></div></div></div></div><div>DISCLAIMER<br/>This drawing should be read in conjunction with all the standard notes &amp; abbreviations in the drawing pack, relevant contracts, specifications and drawings. Dimensions are in millimetres. Levels are metres. Do not scale off drawings. Use figured dimensions only. Check dimensions on Site. Report discrepancies immediately.</div></div></div><div><div><div><div></div><div>0</div><div>1</div><div>2</div><div>3</div><div>5</div></div><div>1:100</div></div><div><div>SCALE : 1:500 @ A1</div><div>DATE PRINTED: 21/01/2025 11:24:00 AM</div></div></div><div><div><div>PROJECT No</div><div>DRAWING No</div><div>REVISION</div></div><div><div>24-411</div><div>STHS-00-00-REF-A-3001</div><div>04</div></div><div><div><div>PURPOSE OF ISSUE</div><div>STATUS</div><div>DRAWN BY</div><div>SHEET SIZE</div><div>ORIGIN DATE</div></div><div><div>ISSUE FOR REF</div><div>\$4</div><div>GF</div><div>A1</div><div>10/10/24</div></div></div></div></div></div></div></div></div></div></div></div></td></tr></div></div></div></div></div></div></div></td></tr></div></div></div></div></div></div></div></td></tr></div></div></div></div></div></div></div></div></div></td></tr></div></div></div></div></div></div></div></div></div></td></tr></div></div></div></div></div></div></div></div></div></td></tr></div></div></div></div></div></div></div></div></div> | 02   | 09/12/2024   |   | UPDATED DRAFT ISSUE FOR REF   | TD            | <div><div><div><div></div><div>SITE IMAGE</div><div>Landscape Architects</div></div><div><div><div><div></div><div>Level 3-0 Baptist Street<br/>Sydney NSW 2000<br/>T + 612 8332 5600</div></div><div><div><div><div></div><div>Level 15, 207 Kent Street, Sydney<br/>NSW 2000<br/>T + 1300 482 651</div></div><div><div><div><div></div><div>Level 20, 66 Goudim Street,<br/>Sydney NSW 2000<br/>T + (02) 9697 2200</div></div><div><div><div><div></div><div>Level 20, 66 Goudim Street,<br/>Sydney NSW 2000<br/>T + (02) 9299 1312</div></div><div><div><div><div></div><div>Level 6/73 Miller St, North Sydney<br/>NSW NSW 2060<br/>T + (02) 9439 7288</div></div><div><div><div><div></div><div>T +612 9319 2865<br/>ABN: 48 942 021 1969<br/>Notarised Architects<br/>Andrew Howell 6562<br/>David Swalesdale 6192</div></div><div><div><div><div></div><div>61 Myrtle Street<br/>Cherrybrook NSW 2008<br/>Sydney Australia<br/>dji.com.au</div></div></div></div></div></div><div>DISCLAIMER<br/>This drawing should be read in conjunction with all the standard notes &amp; abbreviations in the drawing pack, relevant contracts, specifications and drawings. Dimensions are in millimetres. Levels are metres. Do not scale off drawings. Use figured dimensions only. Check dimensions on Site. Report discrepancies immediately.</div></div></div><div><div><div><div></div><div>0</div><div>1</div><div>2</div><div>3</div><div>5</div></div><div>1:100</div></div><div><div>SCALE : 1:500 @ A1</div><div>DATE PRINTED: 21/01/2025 11:24:00 AM</div></div></div><div><div><div>PROJECT No</div><div>DRAWING No</div><div>REVISION</div></div><div><div>24-411</div><div>STHS-00-00-REF-A-3001</div><div>04</div></div><div><div><div>PURPOSE OF ISSUE</div><div>STATUS</div><div>DRAWN BY</div><div>SHEET SIZE</div><div>ORIGIN DATE</div></div><div><div>ISSUE FOR REF</div><div>\$4</div><div>GF</div><div>A1</div><div>10/10/24</div></div></div></div></div><tr><td>03</td><td>20/12/2024</td><td>ISSUE FOR REF</td><td>TD</td><td rowspan="4"><div><div><div><div></div><div>SITE IMAGE</div><div>Landscape Architects</div></div><div><div><div><div></div><div>Level 3-0 Baptist Street<br/>Sydney NSW 2000<br/>T + 612 8332 5600</div></div><div><div><div><div></div><div>Level 15, 207 Kent Street, Sydney<br/>NSW 2000<br/>T + 1300 482 651</div></div><div><div><div><div></div><div>Level 20, 66 Goudim Street,<br/>Sydney NSW 2000<br/>T + (02) 9697 2200</div></div><div><div><div><div></div><div>Level 20, 66 Goudim Street,<br/>Sydney NSW 2000<br/>T + (02) 9299 1312</div></div><div><div><div><div></div><div>Level 6/73 Miller St, North Sydney<br/>NSW NSW 2060<br/>T + (02) 9439 7288</div></div><div><div><div><div></div><div>T +612 9319 2865<br/>ABN: 48 942 021 1969<br/>Notarised Architects<br/>Andrew Howell 6562<br/>David Swalesdale 6192</div></div><div><div><div><div></div><div>61 Myrtle Street<br/>Cherrybrook NSW 2008<br/>Sydney Australia<br/>dji.com.au</div></div></div></div></div></div><div>DISCLAIMER<br/>This drawing should be read in conjunction with all the standard notes &amp; abbreviations in the drawing pack, relevant contracts, specifications and drawings. Dimensions are in millimetres. Levels are metres. Do not scale off drawings. Use figured dimensions only. Check dimensions on Site. Report discrepancies immediately.</div></div></div><div><div><div><div></div><div>0</div><div>1</div><div>2</div><div>3</div><div>5</div></div><div>1:100</div></div><div><div>SCALE : 1:500 @ A1</div><div>DATE PRINTED: 21/01/2025 11:24:00 AM</div></div></div><div><div><div>PROJECT No</div><div>DRAWING No</div><div>REVISION</div></div><div><div>24-411</div><div>STHS-00-00-REF-A-3001</div><div>04</div></div><div><div><div>PURPOSE OF ISSUE</div><div>STATUS</div><div>DRAWN BY</div><div>SHEET SIZE</div><div>ORIGIN DATE</div></div><div><div>ISSUE FOR REF</div><div>\$4</div><div>GF</div><div>A1</div><div>10/10/24</div></div></div></div></div><tr><td>04</td><td>20/01/2025</td><td>ISSUE FOR REF</td><td>TD</td><td rowspan="4"><div><div><div><div></div><div>SITE IMAGE</div><div>Landscape Architects</div></div><div><div><div><div></div><div>Level 3-0 Baptist Street<br/>Sydney NSW 2000<br/>T + 612 8332 5600</div></div><div><div><div><div></div><div>Level 15, 207 Kent Street, Sydney<br/>NSW 2000<br/>T + 1300 482 651</div></div><div><div><div><div></div><div>Level 20, 66 Goudim Street,<br/>Sydney NSW 2000<br/>T + (02) 9697 2200</div></div><div><div><div><div></div><div>Level 20, 66 Goudim Street,<br/>Sydney NSW 2000<br/>T + (02) 9299 1312</div></div><div><div><div><div></div><div>Level 6/73 Miller St, North Sydney<br/>NSW NSW 2060<br/>T + (02) 9439 7288</div></div><div><div><div><div></div><div>T +612 9319 2865<br/>ABN: 48 942 021 1969<br/>Notarised Architects<br/>Andrew Howell 6562<br/>David Swalesdale 6192</div></div><div><div><div><div></div><div>61 Myrtle Street<br/>Cherrybrook NSW 2008<br/>Sydney Australia<br/>dji.com.au</div></div></div></div></div></div><div>DISCLAIMER<br/>This drawing should be read in conjunction with all the standard notes &amp; abbreviations in the drawing pack, relevant contracts, specifications and drawings. Dimensions are in millimetres. Levels are metres. Do not scale off drawings. Use figured dimensions only. Check dimensions on Site. Report discrepancies immediately.</div></div></div><div><div><div><div></div><div>0</div><div>1</div><div>2</div><div>3</div><div>5</div></div><div>1:100</div></div><div><div>SCALE : 1:500 @ A1</div><div>DATE PRINTED: 21/01/2025 11:24:00 AM</div></div></div><div><div><div>PROJECT No</div><div>DRAWING No</div><div>REVISION</div></div><div><div>24-411</div><div>STHS-00-00-REF-A-3001</div><div>04</div></div><div><div><div>PURPOSE OF ISSUE</div><div>STATUS</div><div>DRAWN BY</div><div>SHEET SIZE</div><div>ORIGIN DATE</div></div><div><div>ISSUE FOR REF</div><div>\$4</div><div>GF</div><div>A1</div><div>10/10/24</div></div></div></div></div><tr><td></td><td></td><td></td><td></td><td rowspan="4"><div><div><div><div></div><div>SERVICES</div></div><div><div><div><div></div><div>STEENSEN VARMING</div></div><div><div><div><div></div><div>Level 8/9-13 Castlemaine Street,<br/>Sydney NSW 2000<br/>T + (02) 9697 2200</div></div><div><div><div><div></div><div>Level 20, 66 Goudim Street,<br/>Sydney NSW 2000<br/>T + (02) 9299 1312</div></div><div><div><div><div></div><div>Level 6/73 Miller St, North Sydney<br/>NSW NSW 2060<br/>T + (02) 9439 7288</div></div><div><div><div><div></div><div>T +612 9319 2865<br/>ABN: 48 942 021 1969<br/>Notarised Architects<br/>Andrew Howell 6562<br/>David Swalesdale 6192</div></div><div><div><div><div></div><div>61 Myrtle Street<br/>Cherrybrook NSW 2008<br/>Sydney Australia<br/>dji.com.au</div></div></div></div></div></div><div>DISCLAIMER<br/>This drawing should be read in conjunction with all the standard notes &amp; abbreviations in the drawing pack, relevant contracts, specifications and drawings. Dimensions are in millimetres. Levels are metres. Do not scale off drawings. Use figured dimensions only. Check dimensions on Site. Report discrepancies immediately.</div></div></div><div><div><div><div></div><div>0</div><div>1</div><div>2</div><div>3</div><div>5</div></div><div>1:100</div></div><div><div>SCALE : 1:500 @ A1</div><div>DATE PRINTED: 21/01/2025 11:24:00 AM</div></div></div><div><div><div>PROJECT No</div><div>DRAWING No</div><div>REVISION</div></div><div><div>24-411</div><div>STHS-00-00-REF-A-3001</div><div>04</div></div><div><div><div>PURPOSE OF ISSUE</div><div>STATUS</div><div>DRAWN BY</div><div>SHEET SIZE</div><div>ORIGIN DATE</div></div><div><div>ISSUE FOR REF</div><div>\$4</div><div>GF</div><div>A1</div><div>10/10/24</div></div></div></div></div><tr><td></td><td></td><td></td><td></td><td rowspan="4"><div><div><div><div></div><div>SERVICES</div></div><div><div><div><div></div><div>STEENSEN VARMING</div></div><div><div><div><div></div><div>Level 8/9-13 Castlemaine Street,<br/>Sydney NSW 2000<br/>T + (02) 9697 2200</div></div><div><div><div><div></div><div>Level 20, 66 Goudim Street,<br/>Sydney NSW 2000<br/>T + (02) 9299 1312</div></div><div><div><div><div></div><div>Level 6/73 Miller St, North Sydney<br/>NSW NSW 2060<br/>T + (02) 9439 7288</div></div><div><div><div><div></div><div>T +612 9319 2865<br/>ABN: 48 942 021 1969<br/>Notarised Architects<br/>Andrew Howell 6562<br/>David Swalesdale 6192</div></div><div><div><div><div></div><div>61 Myrtle Street<br/>Cherrybrook NSW 2008<br/>Sydney Australia<br/>dji.com.au</div></div></div></div></div></div><div>DISCLAIMER<br/>This drawing should be read in conjunction with all the standard notes &amp; abbreviations in the drawing pack, relevant contracts, specifications and drawings. Dimensions are in millimetres. Levels are metres. Do not scale off drawings. Use figured dimensions only. Check dimensions on Site. Report discrepancies immediately.</div></div></div><div><div><div><div></div><div>0</div><div>1</div><div>2</div><div>3</div><div>5</div></div><div>1:100</div></div><div><div>SCALE : 1:500 @ A1</div><div>DATE PRINTED: 21/01/2025 11:24:00 AM</div></div></div><div><div><div>PROJECT No</div><div>DRAWING No</div><div>REVISION</div></div><div><div>24-411</div><div>STHS-00-00-REF-A-3001</div><div>04</div></div><div><div><div>PURPOSE OF ISSUE</div><div>STATUS</div><div>DRAWN BY</div><div>SHEET SIZE</div><div>ORIGIN DATE</div></div><div><div>ISSUE FOR REF</div><div>\$4</div><div>GF</div><div>A1</div><div>10/10/24</div></div></div></div></div><tr><td></td><td></td><td></td><td></td><td rowspan="4"><div><div><div><div></div><div>SERVICES</div></div><div><div><div><div></div><div>STEENSEN VARMING</div></div><div><div><div><div></div><div>Level 8/9-13 Castlemaine Street,<br/>Sydney NSW 2000<br/>T + (02) 9697 2200</div></div><div><div><div><div></div><div>Level 20, 66 Goudim Street,<br/>Sydney NSW 2000<br/>T + (02) 9299 1312</div></div><div><div><div><div></div><div>Level 6/73 Miller St, North Sydney<br/>NSW NSW 2060<br/>T + (02) 9439 7288</div></div><div><div><div><div></div><div>T +612 9319 2865<br/>ABN: 48 942 021 1969<br/>Notarised Architects<br/>Andrew Howell 6562<br/>David Swalesdale 6192</div></div><div><div><div><div></div><div>61 Myrtle Street<br/>Cherrybrook NSW 2008<br/>Sydney Australia<br/>dji.com.au</div></div></div></div></div></div><div>DISCLAIMER<br/>This drawing should be read in conjunction with all the standard notes &amp; abbreviations in the drawing pack, relevant contracts, specifications and drawings. Dimensions are in millimetres. Levels are metres. Do not scale off drawings. Use figured dimensions only. Check dimensions on Site. Report discrepancies immediately.</div></div></div><div><div><div><div></div><div>0</div><div>1</div><div>2</div><div>3</div><div>5</div></div><div>1:100</div></div><div><div>SCALE : 1:500 @ A1</div><div>DATE PRINTED: 21/01/2025 11:24:00 AM</div></div></div><div><div><div>PROJECT No</div><div>DRAWING No</div><div>REVISION</div></div><div><div>24-411</div><div>STHS-00-00-REF-A-3001</div><div>04</div></div><div><div><div>PURPOSE OF ISSUE</div><div>STATUS</div><div>DRAWN BY</div><div>SHEET SIZE</div><div>ORIGIN DATE</div></div><div><div>ISSUE FOR REF</div><div>\$4</div><div>GF</div><div>A1</div><div>10/10/24</div></div></div></div></div></div></div></div></div></div></div></div></td></tr></div></div></div></div></div></div></div></td></tr></div></div></div></div></div></div></div></td></tr></div></div></div></div></div></div></div></div></div></td></tr></div></div></div></div></div></div></div></div></div></td></tr></div></div></div></div></div></div></div></div></div> | 03            |   | 20/12/2024   | ISSUE FOR REF | TD   | <div><div><div><div></div><div>SITE IMAGE</div><div>Landscape Architects</div></div><div><div><div><div></div><div>Level 3-0 Baptist Street<br/>Sydney NSW 2000<br/>T + 612 8332 5600</div></div><div><div><div><div></div><div>Level 15, 207 Kent Street, Sydney<br/>NSW 2000<br/>T + 1300 482 651</div></div><div><div><div><div></div><div>Level 20, 66 Goudim Street,<br/>Sydney NSW 2000<br/>T + (02) 9697 2200</div></div><div><div><div><div></div><div>Level 20, 66 Goudim Street,<br/>Sydney NSW 2000<br/>T + (02) 9299 1312</div></div><div><div><div><div></div><div>Level 6/73 Miller St, North Sydney<br/>NSW NSW 2060<br/>T + (02) 9439 7288</div></div><div><div><div><div></div><div>T +612 9319 2865<br/>ABN: 48 942 021 1969<br/>Notarised Architects<br/>Andrew Howell 6562<br/>David Swalesdale 6192</div></div><div><div><div><div></div><div>61 Myrtle Street<br/>Cherrybrook NSW 2008<br/>Sydney Australia<br/>dji.com.au</div></div></div></div></div></div><div>DISCLAIMER<br/>This drawing should be read in conjunction with all the standard notes &amp; abbreviations in the drawing pack, relevant contracts, specifications and drawings. Dimensions are in millimetres. Levels are metres. Do not scale off drawings. Use figured dimensions only. Check dimensions on Site. Report discrepancies immediately.</div></div></div><div><div><div><div></div><div>0</div><div>1</div><div>2</div><div>3</div><div>5</div></div><div>1:100</div></div><div><div>SCALE : 1:500 @ A1</div><div>DATE PRINTED: 21/01/2025 11:24:00 AM</div></div></div><div><div><div>PROJECT No</div><div>DRAWING No</div><div>REVISION</div></div><div><div>24-411</div><div>STHS-00-00-REF-A-3001</div><div>04</div></div><div><div><div>PURPOSE OF ISSUE</div><div>STATUS</div><div>DRAWN BY</div><div>SHEET SIZE</div><div>ORIGIN DATE</div></div><div><div>ISSUE FOR REF</div><div>\$4</div><div>GF</div><div>A1</div><div>10/10/24</div></div></div></div></div><tr><td>04</td><td>20/01/2025</td><td>ISSUE FOR REF</td><td>TD</td><td rowspan="4"><div><div><div><div></div><div>SITE IMAGE</div><div>Landscape Architects</div></div><div><div><div><div></div><div>Level 3-0 Baptist Street<br/>Sydney NSW 2000<br/>T + 612 8332 5600</div></div><div><div><div><div></div><div>Level 15, 207 Kent Street, Sydney<br/>NSW 2000<br/>T + 1300 482 651</div></div><div><div><div><div></div><div>Level 20, 66 Goudim Street,<br/>Sydney NSW 2000<br/>T + (02) 9697 2200</div></div><div><div><div><div></div><div>Level 20, 66 Goudim Street,<br/>Sydney NSW 2000<br/>T + (02) 9299 1312</div></div><div><div><div><div></div><div>Level 6/73 Miller St, North Sydney<br/>NSW NSW 2060<br/>T + (02) 9439 7288</div></div><div><div><div><div></div><div>T +612 9319 2865<br/>ABN: 48 942 021 1969<br/>Notarised Architects<br/>Andrew Howell 6562<br/>David Swalesdale 6192</div></div><div><div><div><div></div><div>61 Myrtle Street<br/>Cherrybrook NSW 2008<br/>Sydney Australia<br/>dji.com.au</div></div></div></div></div></div><div>DISCLAIMER<br/>This drawing should be read in conjunction with all the standard notes &amp; abbreviations in the drawing pack, relevant contracts, specifications and drawings. Dimensions are in millimetres. Levels are metres. Do not scale off drawings. Use figured dimensions only. Check dimensions on Site. Report discrepancies immediately.</div></div></div><div><div><div><div></div><div>0</div><div>1</div><div>2</div><div>3</div><div>5</div></div><div>1:100</div></div><div><div>SCALE : 1:500 @ A1</div><div>DATE PRINTED: 21/01/2025 11:24:00 AM</div></div></div><div><div><div>PROJECT No</div><div>DRAWING No</div><div>REVISION</div></div><div><div>24-411</div><div>STHS-00-00-REF-A-3001</div><div>04</div></div><div><div><div>PURPOSE OF ISSUE</div><div>STATUS</div><div>DRAWN BY</div><div>SHEET SIZE</div><div>ORIGIN DATE</div></div><div><div>ISSUE FOR REF</div><div>\$4</div><div>GF</div><div>A1</div><div>10/10/24</div></div></div></div></div><tr><td></td><td></td><td></td><td></td><td rowspan="4"><div><div><div><div></div><div>SERVICES</div></div><div><div><div><div></div><div>STEENSEN VARMING</div></div><div><div><div><div></div><div>Level 8/9-13 Castlemaine Street,<br/>Sydney NSW 2000<br/>T + (02) 9697 2200</div></div><div><div><div><div></div><div>Level 20, 66 Goudim Street,<br/>Sydney NSW 2000<br/>T + (02) 9299 1312</div></div><div><div><div><div></div><div>Level 6/73 Miller St, North Sydney<br/>NSW NSW 2060<br/>T + (02) 9439 7288</div></div><div><div><div><div></div><div>T +612 9319 2865<br/>ABN: 48 942 021 1969<br/>Notarised Architects<br/>Andrew Howell 6562<br/>David Swalesdale 6192</div></div><div><div><div><div></div><div>61 Myrtle Street<br/>Cherrybrook NSW 2008<br/>Sydney Australia<br/>dji.com.au</div></div></div></div></div></div><div>DISCLAIMER<br/>This drawing should be read in conjunction with all the standard notes &amp; abbreviations in the drawing pack, relevant contracts, specifications and drawings. Dimensions are in millimetres. Levels are metres. Do not scale off drawings. Use figured dimensions only. Check dimensions on Site. Report discrepancies immediately.</div></div></div><div><div><div><div></div><div>0</div><div>1</div><div>2</div><div>3</div><div>5</div></div><div>1:100</div></div><div><div>SCALE : 1:500 @ A1</div><div>DATE PRINTED: 21/01/2025 11:24:00 AM</div></div></div><div><div><div>PROJECT No</div><div>DRAWING No</div><div>REVISION</div></div><div><div>24-411</div><div>STHS-00-00-REF-A-3001</div><div>04</div></div><div><div><div>PURPOSE OF ISSUE</div><div>STATUS</div><div>DRAWN BY</div><div>SHEET SIZE</div><div>ORIGIN DATE</div></div><div><div>ISSUE FOR REF</div><div>\$4</div><div>GF</div><div>A1</div><div>10/10/24</div></div></div></div></div><tr><td></td><td></td><td></td><td></td><td rowspan="4"><div><div><div><div></div><div>SERVICES</div></div><div><div><div><div></div><div>STEENSEN VARMING</div></div><div><div><div><div></div><div>Level 8/9-13 Castlemaine Street,<br/>Sydney NSW 2000<br/>T + (02) 9697 2200</div></div><div><div><div><div></div><div>Level 20, 66 Goudim Street,<br/>Sydney NSW 2000<br/>T + (02) 9299 1312</div></div><div><div><div><div></div><div>Level 6/73 Miller St, North Sydney<br/>NSW NSW 2060<br/>T + (02) 9439 7288</div></div><div><div><div><div></div><div>T +612 9319 2865<br/>ABN: 48 942 021 1969<br/>Notarised Architects<br/>Andrew Howell 6562<br/>David Swalesdale 6192</div></div><div><div><div><div></div><div>61 Myrtle Street<br/>Cherrybrook NSW 2008<br/>Sydney Australia<br/>dji.com.au</div></div></div></div></div></div><div>DISCLAIMER<br/>This drawing should be read in conjunction with all the standard notes &amp; abbreviations in the drawing pack, relevant contracts, specifications and drawings. Dimensions are in millimetres. Levels are metres. Do not scale off drawings. Use figured dimensions only. Check dimensions on Site. Report discrepancies immediately.</div></div></div><div><div><div><div></div><div>0</div><div>1</div><div>2</div><div>3</div><div>5</div></div><div>1:100</div></div><div><div>SCALE : 1:500 @ A1</div><div>DATE PRINTED: 21/01/2025 11:24:00 AM</div></div></div><div><div><div>PROJECT No</div><div>DRAWING No</div><div>REVISION</div></div><div><div>24-411</div><div>STHS-00-00-REF-A-3001</div><div>04</div></div><div><div><div>PURPOSE OF ISSUE</div><div>STATUS</div><div>DRAWN BY</div><div>SHEET SIZE</div><div>ORIGIN DATE</div></div><div><div>ISSUE FOR REF</div><div>\$4</div><div>GF</div><div>A1</div><div>10/10/24</div></div></div></div></div><tr><td></td><td></td><td></td><td></td><td rowspan="4"><div><div><div><div></div><div>SERVICES</div></div><div><div><div><div></div><div>STEENSEN VARMING</div></div><div><div><div><div></div><div>Level 8/9-13 Castlemaine Street,<br/>Sydney NSW 2000<br/>T + (02) 9697 2200</div></div><div><div><div><div></div><div>Level 20, 66 Goudim Street,<br/>Sydney NSW 2000<br/>T + (02) 9299 1312</div></div><div><div><div><div></div><div>Level 6/73 Miller St, North Sydney<br/>NSW NSW 2060<br/>T + (02) 9439 7288</div></div><div><div><div><div></div><div>T +612 9319 2865<br/>ABN: 48 942 021 1969<br/>Notarised Architects<br/>Andrew Howell 6562<br/>David Swalesdale 6192</div></div><div><div><div><div></div><div>61 Myrtle Street<br/>Cherrybrook NSW 2008<br/>Sydney Australia<br/>dji.com.au</div></div></div></div></div></div><div>DISCLAIMER<br/>This drawing should be read in conjunction with all the standard notes &amp; abbreviations in the drawing pack, relevant contracts, specifications and drawings. Dimensions are in millimetres. Levels are metres. Do not scale off drawings. Use figured dimensions only. Check dimensions on Site. Report discrepancies immediately.</div></div></div><div><div><div><div></div><div>0</div><div>1</div><div>2</div><div>3</div><div>5</div></div><div>1:100</div></div><div><div>SCALE : 1:500 @ A1</div><div>DATE PRINTED: 21/01/2025 11:24:00 AM</div></div></div><div><div><div>PROJECT No</div><div>DRAWING No</div><div>REVISION</div></div><div><div>24-411</div><div>STHS-00-00-REF-A-3001</div><div>04</div></div><div><div><div>PURPOSE OF ISSUE</div><div>STATUS</div><div>DRAWN BY</div><div>SHEET SIZE</div><div>ORIGIN DATE</div></div><div><div>ISSUE FOR REF</div><div>\$4</div><div>GF</div><div>A1</div><div>10/10/24</div></div></div></div></div></div></div></div></div></div></div></div></td></tr></div></div></div></div></div></div></div></td></tr></div></div></div></div></div></div></div></td></tr></div></div></div></div></div></div></div></div></div></td></tr></div></div></div></div></div></div></div></div></div> |   | 04            | 20/01/2025 | ISSUE FOR REF   | TD   |   | <div><div><div><div></div><div>SITE IMAGE</div><div>Landscape Architects</div></div><div><div><div><div></div><div>Level 3-0 Baptist Street<br/>Sydney NSW 2000<br/>T + 612 8332 5600</div></div><div><div><div><div></div><div>Level 15, 207 Kent Street, Sydney<br/>NSW 2000<br/>T + 1300 482 651</div></div><div><div><div><div></div><div>Level 20, 66 Goudim Street,<br/>Sydney NSW 2000<br/>T + (02) 9697 2200</div></div><div><div><div><div></div><div>Level 20, 66 Goudim Street,<br/>Sydney NSW 2000<br/>T + (02) 9299 1312</div></div><div><div><div><div></div><div>Level 6/73 Miller St, North Sydney<br/>NSW NSW 2060<br/>T + (02) 9439 7288</div></div><div><div><div><div></div><div>T +612 9319 2865<br/>ABN: 48 942 021 1969<br/>Notarised Architects<br/>Andrew Howell 6562<br/>David Swalesdale 6192</div></div><div><div><div><div></div><div>61 Myrtle Street<br/>Cherrybrook NSW 2008<br/>Sydney Australia<br/>dji.com.au</div></div></div></div></div></div><div>DISCLAIMER<br/>This drawing should be read in conjunction with all the standard notes &amp; abbreviations in the drawing pack, relevant contracts, specifications and drawings. Dimensions are in millimetres. Levels are metres. Do not scale off drawings. Use figured dimensions only. Check dimensions on Site. Report discrepancies immediately.</div></div></div><div><div><div><div></div><div>0</div><div>1</div><div>2</div><div>3</div><div>5</div></div><div>1:100</div></div><div><div>SCALE : 1:500 @ A1</div><div>DATE PRINTED: 21/01/2025 11:24:00 AM</div></div></div><div><div><div>PROJECT No</div><div>DRAWING No</div><div>REVISION</div></div><div><div>24-411</div><div>STHS-00-00-REF-A-3001</div><div>04</div></div><div><div><div>PURPOSE OF ISSUE</div><div>STATUS</div><div>DRAWN BY</div><div>SHEET SIZE</div><div>ORIGIN DATE</div></div><div><div>ISSUE FOR REF</div><div>\$4</div><div>GF</div><div>A1</div><div>10/10/24</div></div></div></div></div><tr><td></td><td></td><td></td><td></td><td rowspan="4"><div><div><div><div></div><div>SERVICES</div></div><div><div><div><div></div><div>STEENSEN VARMING</div></div><div><div><div><div></div><div>Level 8/9-13 Castlemaine Street,<br/>Sydney NSW 2000<br/>T + (02) 9697 2200</div></div><div><div><div><div></div><div>Level 20, 66 Goudim Street,<br/>Sydney NSW 2000<br/>T + (02) 9299 1312</div></div><div><div><div><div></div><div>Level 6/73 Miller St, North Sydney<br/>NSW NSW 2060<br/>T + (02) 9439 7288</div></div><div><div><div><div></div><div>T +612 9319 2865<br/>ABN: 48 942 021 1969<br/>Notarised Architects<br/>Andrew Howell 6562<br/>David Swalesdale 6192</div></div><div><div><div><div></div><div>61 Myrtle Street<br/>Cherrybrook NSW 2008<br/>Sydney Australia<br/>dji.com.au</div></div></div></div></div></div><div>DISCLAIMER<br/>This drawing should be read in conjunction with all the standard notes &amp; abbreviations in the drawing pack, relevant contracts, specifications and drawings. Dimensions are in millimetres. Levels are metres. Do not scale off drawings. Use figured dimensions only. Check dimensions on Site. Report discrepancies immediately.</div></div></div><div><div><div><div></div><div>0</div><div>1</div><div>2</div><div>3</div><div>5</div></div><div>1:100</div></div><div><div>SCALE : 1:500 @ A1</div><div>DATE PRINTED: 21/01/2025 11:24:00 AM</div></div></div><div><div><div>PROJECT No</div><div>DRAWING No</div><div>REVISION</div></div><div><div>24-411</div><div>STHS-00-00-REF-A-3001</div><div>04</div></div><div><div><div>PURPOSE OF ISSUE</div><div>STATUS</div><div>DRAWN BY</div><div>SHEET SIZE</div><div>ORIGIN DATE</div></div><div><div>ISSUE FOR REF</div><div>\$4</div><div>GF</div><div>A1</div><div>10/10/24</div></div></div></div></div><tr><td></td><td></td><td></td><td></td><td rowspan="4"><div><div><div><div></div><div>SERVICES</div></div><div><div><div><div></div><div>STEENSEN VARMING</div></div><div><div><div><div></div><div>Level 8/9-13 Castlemaine Street,<br/>Sydney NSW 2000<br/>T + (02) 9697 2200</div></div><div><div><div><div></div><div>Level 20, 66 Goudim Street,<br/>Sydney NSW 2000<br/>T + (02) 9299 1312</div></div><div><div><div><div></div><div>Level 6/73 Miller St, North Sydney<br/>NSW NSW 2060<br/>T + (02) 9439 7288</div></div><div><div><div><div></div><div>T +612 9319 2865<br/>ABN: 48 942 021 1969<br/>Notarised Architects<br/>Andrew Howell 6562<br/>David Swalesdale 6192</div></div><div><div><div><div></div><div>61 Myrtle Street<br/>Cherrybrook NSW 2008<br/>Sydney Australia<br/>dji.com.au</div></div></div></div></div></div><div>DISCLAIMER<br/>This drawing should be read in conjunction with all the standard notes &amp; abbreviations in the drawing pack, relevant contracts, specifications and drawings. Dimensions are in millimetres. Levels are metres. Do not scale off drawings. Use figured dimensions only. Check dimensions on Site. Report discrepancies immediately.</div></div></div><div><div><div><div></div><div>0</div><div>1</div><div>2</div><div>3</div><div>5</div></div><div>1:100</div></div><div><div>SCALE : 1:500 @ A1</div><div>DATE PRINTED: 21/01/2025 11:24:00 AM</div></div></div><div><div><div>PROJECT No</div><div>DRAWING No</div><div>REVISION</div></div><div><div>24-411</div><div>STHS-00-00-REF-A-3001</div><div>04</div></div><div><div><div>PURPOSE OF ISSUE</div><div>STATUS</div><div>DRAWN BY</div><div>SHEET SIZE</div><div>ORIGIN DATE</div></div><div><div>ISSUE FOR REF</div><div>\$4</div><div>GF</div><div>A1</div><div>10/10/24</div></div></div></div></div><tr><td></td><td></td><td></td><td></td><td rowspan="4"><div><div><div><div></div><div>SERVICES</div></div><div><div><div><div></div><div>STEENSEN VARMING</div></div><div><div><div><div></div><div>Level 8/9-13 Castlemaine Street,<br/>Sydney NSW 2000<br/>T + (02) 9697 2200</div></div><div><div><div><div></div><div>Level 20, 66 Goudim Street,<br/>Sydney NSW 2000<br/>T + (02) 9299 1312</div></div><div><div><div><div></div><div>Level 6/73 Miller St, North Sydney<br/>NSW NSW 2060<br/>T + (02) 9439 7288</div></div><div><div><div><div></div><div>T +612 9319 2865<br/>ABN: 48 942 021 1969<br/>Notarised Architects<br/>Andrew Howell 6562<br/>David Swalesdale 6192</div></div><div><div><div><div></div><div>61 Myrtle Street<br/>Cherrybrook NSW 2008<br/>Sydney Australia<br/>dji.com.au</div></div></div></div></div></div><div>DISCLAIMER<br/>This drawing should be read in conjunction with all the standard notes &amp; abbreviations in the drawing pack, relevant contracts, specifications and drawings. Dimensions are in millimetres. Levels are metres. Do not scale off drawings. Use figured dimensions only. Check dimensions on Site. Report discrepancies immediately.</div></div></div><div><div><div><div></div><div>0</div><div>1</div><div>2</div><div>3</div><div>5</div></div><div>1:100</div></div><div><div>SCALE : 1:500 @ A1</div><div>DATE PRINTED: 21/01/2025 11:24:00 AM</div></div></div><div><div><div>PROJECT No</div><div>DRAWING No</div><div>REVISION</div></div><div><div>24-411</div><div>STHS-00-00-REF-A-3001</div><div>04</div></div><div><div><div>PURPOSE OF ISSUE</div><div>STATUS</div><div>DRAWN BY</div><div>SHEET SIZE</div><div>ORIGIN DATE</div></div><div><div>ISSUE FOR REF</div><div>\$4</div><div>GF</div><div>A1</div><div>10/10/24</div></div></div></div></div></div></div></div></div></div></div></div></td></tr></div></div></div></div></div></div></div></td></tr></div></div></div></div></div></div></div></td></tr></div></div></div></div></div></div></div></div></div> |   |   |    |   |   | <div><div><div><div></div><div>SERVICES</div></div><div><div><div><div></div><div>STEENSEN VARMING</div></div><div><div><div><div></div><div>Level 8/9-13 Castlemaine Street,<br/>Sydney NSW 2000<br/>T + (02) 9697 2200</div></div><div><div><div><div></div><div>Level 20, 66 Goudim Street,<br/>Sydney NSW 2000<br/>T + (02) 9299 1312</div></div><div><div><div><div></div><div>Level 6/73 Miller St, North Sydney<br/>NSW NSW 2060<br/>T + (02) 9439 7288</div></div><div><div><div><div></div><div>T +612 9319 2865<br/>ABN: 48 942 021 1969<br/>Notarised Architects<br/>Andrew Howell 6562<br/>David Swalesdale 6192</div></div><div><div><div><div></div><div>61 Myrtle Street<br/>Cherrybrook NSW 2008<br/>Sydney Australia<br/>dji.com.au</div></div></div></div></div></div><div>DISCLAIMER<br/>This drawing should be read in conjunction with all the standard notes &amp; abbreviations in the drawing pack, relevant contracts, specifications and drawings. Dimensions are in millimetres. Levels are metres. Do not scale off drawings. Use figured dimensions only. Check dimensions on Site. Report discrepancies immediately.</div></div></div><div><div><div><div></div><div>0</div><div>1</div><div>2</div><div>3</div><div>5</div></div><div>1:100</div></div><div><div>SCALE : 1:500 @ A1</div><div>DATE PRINTED: 21/01/2025 11:24:00 AM</div></div></div><div><div><div>PROJECT No</div><div>DRAWING No</div><div>REVISION</div></div><div><div>24-411</div><div>STHS-00-00-REF-A-3001</div><div>04</div></div><div><div><div>PURPOSE OF ISSUE</div><div>STATUS</div><div>DRAWN BY</div><div>SHEET SIZE</div><div>ORIGIN DATE</div></div><div><div>ISSUE FOR REF</div><div>\$4</div><div>GF</div><div>A1</div><div>10/10/24</div></div></div></div></div><tr><td></td><td></td><td></td><td></td><td rowspan="4"><div><div><div><div></div><div>SERVICES</div></div><div><div><div><div></div><div>STEENSEN VARMING</div></div><div><div><div><div></div><div>Level 8/9-13 Castlemaine Street,<br/>Sydney NSW 2000<br/>T + (02) 9697 2200</div></div><div><div><div><div></div><div>Level 20, 66 Goudim Street,<br/>Sydney NSW 2000<br/>T + (02) 9299 1312</div></div><div><div><div><div></div><div>Level 6/73 Miller St, North Sydney<br/>NSW NSW 2060<br/>T + (02) 9439 7288</div></div><div><div><div><div></div><div>T +612 9319 2865<br/>ABN: 48 942 021 1969<br/>Notarised Architects<br/>Andrew Howell 6562<br/>David Swalesdale 6192</div></div><div><div><div><div></div><div>61 Myrtle Street<br/>Cherrybrook NSW 2008<br/>Sydney Australia<br/>dji.com.au</div></div></div></div></div></div><div>DISCLAIMER<br/>This drawing should be read in conjunction with all the standard notes &amp; abbreviations in the drawing pack, relevant contracts, specifications and drawings. Dimensions are in millimetres. Levels are metres. Do not scale off drawings. Use figured dimensions only. Check dimensions on Site. Report discrepancies immediately.</div></div></div><div><div><div><div></div><div>0</div><div>1</div><div>2</div><div>3</div><div>5</div></div><div>1:100</div></div><div><div>SCALE : 1:500 @ A1</div><div>DATE PRINTED: 21/01/2025 11:24:00 AM</div></div></div><div><div><div>PROJECT No</div><div>DRAWING No</div><div>REVISION</div></div><div><div>24-411</div><div>STHS-00-00-REF-A-3001</div><div>04</div></div><div><div><div>PURPOSE OF ISSUE</div><div>STATUS</div><div>DRAWN BY</div><div>SHEET SIZE</div><div>ORIGIN DATE</div></div><div><div>ISSUE FOR REF</div><div>\$4</div><div>GF</div><div>A1</div><div>10/10/24</div></div></div></div></div><tr><td></td><td></td><td></td><td></td><td rowspan="4"><div><div><div><div></div><div>SERVICES</div></div><div><div><div><div></div><div>STEENSEN VARMING</div></div><div><div><div><div></div><div>Level 8/9-13 Castlemaine Street,<br/>Sydney NSW 2000<br/>T + (02) 9697 2200</div></div><div><div><div><div></div><div>Level 20, 66 Goudim Street,<br/>Sydney NSW 2000<br/>T + (02) 9299 1312</div></div><div><div><div><div></div><div>Level 6/73 Miller St, North Sydney<br/>NSW NSW 2060<br/>T + (02) 9439 7288</div></div><div><div><div><div></div><div>T +612 9319 2865<br/>ABN: 48 942 021 1969<br/>Notarised Architects<br/>Andrew Howell 6562<br/>David Swalesdale 6192</div></div><div><div><div><div></div><div>61 Myrtle Street<br/>Cherrybrook NSW 2008<br/>Sydney Australia<br/>dji.com.au</div></div></div></div></div></div><div>DISCLAIMER<br/>This drawing should be read in conjunction with all the standard notes &amp; abbreviations in the drawing pack, relevant contracts, specifications and drawings. Dimensions are in millimetres. Levels are metres. Do not scale off drawings. Use figured dimensions only. Check dimensions on Site. Report discrepancies immediately.</div></div></div><div><div><div><div></div><div>0</div><div>1</div><div>2</div><div>3</div><div>5</div></div><div>1:100</div></div><div><div>SCALE : 1:500 @ A1</div><div>DATE PRINTED: 21/01/2025 11:24:00 AM</div></div></div><div><div><div>PROJECT No</div><div>DRAWING No</div><div>REVISION</div></div><div><div>24-411</div><div>STHS-00-00-REF-A-3001</div><div>04</div></div><div><div><div>PURPOSE OF ISSUE</div><div>STATUS</div><div>DRAWN BY</div><div>SHEET SIZE</div><div>ORIGIN DATE</div></div><div><div>ISSUE FOR REF</div><div>\$4</div><div>GF</div><div>A1</div><div>10/10/24</div></div></div></div></div></div></div></div></div></div></div></div></td></tr></div></div></div></div></div></div></div></td></tr></div></div></div></div></div></div></div> |  |  |   |  |   | <div><div><div><div></div><div>SERVICES</div></div><div><div><div><div></div><div>STEENSEN VARMING</div></div><div><div><div><div></div><div>Level 8/9-13 Castlemaine Street,<br/>Sydney NSW 2000<br/>T + (02) 9697 2200</div></div><div><div><div><div></div><div>Level 20, 66 Goudim Street,<br/>Sydney NSW 2000<br/>T + (02) 9299 1312</div></div><div><div><div><div></div><div>Level 6/73 Miller St, North Sydney<br/>NSW NSW 2060<br/>T + (02) 9439 7288</div></div><div><div><div><div></div><div>T +612 9319 2865<br/>ABN: 48 942 021 1969<br/>Notarised Architects<br/>Andrew Howell 6562<br/>David Swalesdale 6192</div></div><div><div><div><div></div><div>61 Myrtle Street<br/>Cherrybrook NSW 2008<br/>Sydney Australia<br/>dji.com.au</div></div></div></div></div></div><div>DISCLAIMER<br/>This drawing should be read in conjunction with all the standard notes &amp; abbreviations in the drawing pack, relevant contracts, specifications and drawings. Dimensions are in millimetres. Levels are metres. Do not scale off drawings. Use figured dimensions only. Check dimensions on Site. Report discrepancies immediately.</div></div></div><div><div><div><div></div><div>0</div><div>1</div><div>2</div><div>3</div><div>5</div></div><div>1:100</div></div><div><div>SCALE : 1:500 @ A1</div><div>DATE PRINTED: 21/01/2025 11:24:00 AM</div></div></div><div><div><div>PROJECT No</div><div>DRAWING No</div><div>REVISION</div></div><div><div>24-411</div><div>STHS-00-00-REF-A-3001</div><div>04</div></div><div><div><div>PURPOSE OF ISSUE</div><div>STATUS</div><div>DRAWN BY</div><div>SHEET SIZE</div><div>ORIGIN DATE</div></div><div><div>ISSUE FOR REF</div><div>\$4</div><div>GF</div><div>A1</div><div>10/10/24</div></div></div></div></div><tr><td></td><td></td><td></td><td></td><td rowspan="4"><div><div><div><div></div><div>SERVICES</div></div><div><div><div><div></div><div>STEENSEN VARMING</div></div><div><div><div><div></div><div>Level 8/9-13 Castlemaine Street,<br/>Sydney NSW 2000<br/>T + (02) 9697 2200</div></div><div><div><div><div></div><div>Level 20, 66 Goudim Street,<br/>Sydney NSW 2000<br/>T + (02) 9299 1312</div></div><div><div><div><div></div><div>Level 6/73 Miller St, North Sydney<br/>NSW NSW 2060<br/>T + (02) 9439 7288</div></div><div><div><div><div></div><div>T +612 9319 2865<br/>ABN: 48 942 021 1969<br/>Notarised Architects<br/>Andrew Howell 6562<br/>David Swalesdale 6192</div></div><div><div><div><div></div><div>61 Myrtle Street<br/>Cherrybrook NSW 2008<br/>Sydney Australia<br/>dji.com.au</div></div></div></div></div></div><div>DISCLAIMER<br/>This drawing should be read in conjunction with all the standard notes &amp; abbreviations in the drawing pack, relevant contracts, specifications and drawings. Dimensions are in millimetres. Levels are metres. Do not scale off drawings. Use figured dimensions only. Check dimensions on Site. Report discrepancies immediately.</div></div></div><div><div><div><div></div><div>0</div><div>1</div><div>2</div><div>3</div><div>5</div></div><div>1:100</div></div><div><div>SCALE : 1:500 @ A1</div><div>DATE PRINTED: 21/01/2025 11:24:00 AM</div></div></div><div><div><div>PROJECT No</div><div>DRAWING No</div><div>REVISION</div></div><div><div>24-411</div><div>STHS-00-00-REF-A-3001</div><div>04</div></div><div><div><div>PURPOSE OF ISSUE</div><div>STATUS</div><div>DRAWN BY</div><div>SHEET SIZE</div><div>ORIGIN DATE</div></div><div><div>ISSUE FOR REF</div><div>\$4</div><div>GF</div><div>A1</div><div>10/10/24</div></div></div></div></div></div></div></div></div></div></div></div></td></tr></div></div></div></div></div></div></div> |   |   |  |  |  | <div><div><div><div></div><div>SERVICES</div></div><div><div><div><div></div><div>STEENSEN VARMING</div></div><div><div><div><div></div><div>Level 8/9-13 Castlemaine Street,<br/>Sydney NSW 2000<br/>T + (02) 9697 2200</div></div><div><div><div><div></div><div>Level 20, 66 Goudim Street,<br/>Sydney NSW 2000<br/>T + (02) 9299 1312</div></div><div><div><div><div></div><div>Level 6/73 Miller St, North Sydney<br/>NSW NSW 2060<br/>T + (02) 9439 7288</div></div><div><div><div><div></div><div>T +612 9319 2865<br/>ABN: 48 942 021 1969<br/>Notarised Architects<br/>Andrew Howell 6562<br/>David Swalesdale 6192</div></div><div><div><div><div></div><div>61 Myrtle Street<br/>Cherrybrook NSW 2008<br/>Sydney Australia<br/>dji.com.au</div></div></div></div></div></div><div>DISCLAIMER<br/>This drawing should be read in conjunction with all the standard notes &amp; abbreviations in the drawing pack, relevant contracts, specifications and drawings. Dimensions are in millimetres. Levels are metres. Do not scale off drawings. Use figured dimensions only. Check dimensions on Site. Report discrepancies immediately.</div></div></div><div><div><div><div></div><div>0</div><div>1</div><div>2</div><div>3</div><div>5</div></div><div>1:100</div></div><div><div>SCALE : 1:500 @ A1</div><div>DATE PRINTED: 21/01/2025 11:24:00 AM</div></div></div><div><div><div>PROJECT No</div><div>DRAWING No</div><div>REVISION</div></div><div><div>24-411</div><div>STHS-00-00-REF-A-3001</div><div>04</div></div><div><div><div>PURPOSE OF ISSUE</div><div>STATUS</div><div>DRAWN BY</div><div>SHEET SIZE</div><div>ORIGIN DATE</div></div><div><div>ISSUE FOR REF</div><div>\$4</div><div>GF</div><div>A1</div><div>10/10/24</div></div></div></div></div></div></div></div></div></div></div></div> |   |  |   |
| 02    | 09/12/2024 | UPDATED DRAFT ISSUE FOR REF | TD         |   | <div><div><div><div></div><div>SITE IMAGE</div><div>Landscape Architects</div></div><div><div><div><div></div><div>Level 3-0 Baptist Street<br/>Sydney NSW 2000<br/>T + 612 8332 5600</div></div><div><div><div><div></div><div>Level 15, 207 Kent Street, Sydney<br/>NSW 2000<br/>T + 1300 482 651</div></div><div><div><div><div></div><div>Level 20, 66 Goudim Street,<br/>Sydney NSW 2000<br/>T + (02) 9697 2200</div></div><div><div><div><div></div><div>Level 20, 66 Goudim Street,<br/>Sydney NSW 2000<br/>T + (02) 9299 1312</div></div><div><div><div><div></div><div>Level 6/73 Miller St, North Sydney<br/>NSW NSW 2060<br/>T + (02) 9439 7288</div></div><div><div><div><div></div><div>T +612 9319 2865<br/>ABN: 48 942 021 1969<br/>Notarised Architects<br/>Andrew Howell 6562<br/>David Swalesdale 6192</div></div><div><div><div><div></div><div>61 Myrtle Street<br/>Cherrybrook NSW 2008<br/>Sydney Australia<br/>dji.com.au</div></div></div></div></div></div><div>DISCLAIMER<br/>This drawing should be read in conjunction with all the standard notes &amp; abbreviations in the drawing pack, relevant contracts, specifications and drawings. Dimensions are in millimetres. Levels are metres. Do not scale off drawings. Use figured dimensions only. Check dimensions on Site. Report discrepancies immediately.</div></div></div><div><div><div><div></div><div>0</div><div>1</div><div>2</div><div>3</div><div>5</div></div><div>1:100</div></div><div><div>SCALE : 1:500 @ A1</div><div>DATE PRINTED: 21/01/2025 11:24:00 AM</div></div></div><div><div><div>PROJECT No</div><div>DRAWING No</div><div>REVISION</div></div><div><div>24-411</div><div>STHS-00-00-REF-A-3001</div><div>04</div></div><div><div><div>PURPOSE OF ISSUE</div><div>STATUS</div><div>DRAWN BY</div><div>SHEET SIZE</div><div>ORIGIN DATE</div></div><div><div>ISSUE FOR REF</div><div>\$4</div><div>GF</div><div>A1</div><div>10/10/24</div></div></div></div></div><tr><td>03</td><td>20/12/2024</td><td>ISSUE FOR REF</td><td>TD</td><td rowspan="4"><div><div><div><div></div><div>SITE IMAGE</div><div>Landscape Architects</div></div><div><div><div><div></div><div>Level 3-0 Baptist Street<br/>Sydney NSW 2000<br/>T + 612 8332 5600</div></div><div><div><div><div></div><div>Level 15, 207 Kent Street, Sydney<br/>NSW 2000<br/>T + 1300 482 651</div></div><div><div><div><div></div><div>Level 20, 66 Goudim Street,<br/>Sydney NSW 2000<br/>T + (02) 9697 2200</div></div><div><div><div><div></div><div>Level 20, 66 Goudim Street,<br/>Sydney NSW 2000<br/>T + (02) 9299 1312</div></div><div><div><div><div></div><div>Level 6/73 Miller St, North Sydney<br/>NSW NSW 2060<br/>T + (02) 9439 7288</div></div><div><div><div><div></div><div>T +612 9319 2865<br/>ABN: 48 942 021 1969<br/>Notarised Architects<br/>Andrew Howell 6562<br/>David Swalesdale 6192</div></div><div><div><div><div></div><div>61 Myrtle Street<br/>Cherrybrook NSW 2008<br/>Sydney Australia<br/>dji.com.au</div></div></div></div></div></div><div>DISCLAIMER<br/>This drawing should be read in conjunction with all the standard notes &amp; abbreviations in the drawing pack, relevant contracts, specifications and drawings. Dimensions are in millimetres. Levels are metres. Do not scale off drawings. Use figured dimensions only. Check dimensions on Site. Report discrepancies immediately.</div></div></div><div><div><div><div></div><div>0</div><div>1</div><div>2</div><div>3</div><div>5</div></div><div>1:100</div></div><div><div>SCALE : 1:500 @ A1</div><div>DATE PRINTED: 21/01/2025 11:24:00 AM</div></div></div><div><div><div>PROJECT No</div><div>DRAWING No</div><div>REVISION</div></div><div><div>24-411</div><div>STHS-00-00-REF-A-3001</div><div>04</div></div><div><div><div>PURPOSE OF ISSUE</div><div>STATUS</div><div>DRAWN BY</div><div>SHEET SIZE</div><div>ORIGIN DATE</div></div><div><div>ISSUE FOR REF</div><div>\$4</div><div>GF</div><div>A1</div><div>10/10/24</div></div></div></div></div><tr><td>04</td><td>20/01/2025</td><td>ISSUE FOR REF</td><td>TD</td><td rowspan="4"><div><div><div><div></div><div>SITE IMAGE</div><div>Landscape Architects</div></div><div><div><div><div></div><div>Level 3-0 Baptist Street<br/>Sydney NSW 2000<br/>T + 612 8332 5600</div></div><div><div><div><div></div><div>Level 15, 207 Kent Street, Sydney<br/>NSW 2000<br/>T + 1300 482 651</div></div><div><div><div><div></div><div>Level 20, 66 Goudim Street,<br/>Sydney NSW 2000<br/>T + (02) 9697 2200</div></div><div><div><div><div></div><div>Level 20, 66 Goudim Street,<br/>Sydney NSW 2000<br/>T + (02) 9299 1312</div></div><div><div><div><div></div><div>Level 6/73 Miller St, North Sydney<br/>NSW NSW 2060<br/>T + (02) 9439 7288</div></div><div><div><div><div></div><div>T +612 9319 2865<br/>ABN: 48 942 021 1969<br/>Notarised Architects<br/>Andrew Howell 6562<br/>David Swalesdale 6192</div></div><div><div><div><div></div><div>61 Myrtle Street<br/>Cherrybrook NSW 2008<br/>Sydney Australia<br/>dji.com.au</div></div></div></div></div></div><div>DISCLAIMER<br/>This drawing should be read in conjunction with all the standard notes &amp; abbreviations in the drawing pack, relevant contracts, specifications and drawings. Dimensions are in millimetres. Levels are metres. Do not scale off drawings. Use figured dimensions only. Check dimensions on Site. Report discrepancies immediately.</div></div></div><div><div><div><div></div><div>0</div><div>1</div><div>2</div><div>3</div><div>5</div></div><div>1:100</div></div><div><div>SCALE : 1:500 @ A1</div><div>DATE PRINTED: 21/01/2025 11:24:00 AM</div></div></div><div><div><div>PROJECT No</div><div>DRAWING No</div><div>REVISION</div></div><div><div>24-411</div><div>STHS-00-00-REF-A-3001</div><div>04</div></div><div><div><div>PURPOSE OF ISSUE</div><div>STATUS</div><div>DRAWN BY</div><div>SHEET SIZE</div><div>ORIGIN DATE</div></div><div><div>ISSUE FOR REF</div><div>\$4</div><div>GF</div><div>A1</div><div>10/10/24</div></div></div></div></div><tr><td></td><td></td><td></td><td></td><td rowspan="4"><div><div><div><div></div><div>SERVICES</div></div><div><div><div><div></div><div>STEENSEN VARMING</div></div><div><div><div><div></div><div>Level 8/9-13 Castlemaine Street,<br/>Sydney NSW 2000<br/>T + (02) 9697 2200</div></div><div><div><div><div></div><div>Level 20, 66 Goudim Street,<br/>Sydney NSW 2000<br/>T + (02) 9299 1312</div></div><div><div><div><div></div><div>Level 6/73 Miller St, North Sydney<br/>NSW NSW 2060<br/>T + (02) 9439 7288</div></div><div><div><div><div></div><div>T +612 9319 2865<br/>ABN: 48 942 021 1969<br/>Notarised Architects<br/>Andrew Howell 6562<br/>David Swalesdale 6192</div></div><div><div><div><div></div><div>61 Myrtle Street<br/>Cherrybrook NSW 2008<br/>Sydney Australia<br/>dji.com.au</div></div></div></div></div></div><div>DISCLAIMER<br/>This drawing should be read in conjunction with all the standard notes &amp; abbreviations in the drawing pack, relevant contracts, specifications and drawings. Dimensions are in millimetres. Levels are metres. Do not scale off drawings. Use figured dimensions only. Check dimensions on Site. Report discrepancies immediately.</div></div></div><div><div><div><div></div><div>0</div><div>1</div><div>2</div><div>3</div><div>5</div></div><div>1:100</div></div><div><div>SCALE : 1:500 @ A1</div><div>DATE PRINTED: 21/01/2025 11:24:00 AM</div></div></div><div><div><div>PROJECT No</div><div>DRAWING No</div><div>REVISION</div></div><div><div>24-411</div><div>STHS-00-00-REF-A-3001</div><div>04</div></div><div><div><div>PURPOSE OF ISSUE</div><div>STATUS</div><div>DRAWN BY</div><div>SHEET SIZE</div><div>ORIGIN DATE</div></div><div><div>ISSUE FOR REF</div><div>\$4</div><div>GF</div><div>A1</div><div>10/10/24</div></div></div></div></div><tr><td></td><td></td><td></td><td></td><td rowspan="4"><div><div><div><div></div><div>SERVICES</div></div><div><div><div><div></div><div>STEENSEN VARMING</div></div><div><div><div><div></div><div>Level 8/9-13 Castlemaine Street,<br/>Sydney NSW 2000<br/>T + (02) 9697 2200</div></div><div><div><div><div></div><div>Level 20, 66 Goudim Street,<br/>Sydney NSW 2000<br/>T + (02) 9299 1312</div></div><div><div><div><div></div><div>Level 6/73 Miller St, North Sydney<br/>NSW NSW 2060<br/>T + (02) 9439 7288</div></div><div><div><div><div></div><div>T +612 9319 2865<br/>ABN: 48 942 021 1969<br/>Notarised Architects<br/>Andrew Howell 6562<br/>David Swalesdale 6192</div></div><div><div><div><div></div><div>61 Myrtle Street<br/>Cherrybrook NSW 2008<br/>Sydney Australia<br/>dji.com.au</div></div></div></div></div></div><div>DISCLAIMER<br/>This drawing should be read in conjunction with all the standard notes &amp; abbreviations in the drawing pack, relevant contracts, specifications and drawings. Dimensions are in millimetres. Levels are metres. Do not scale off drawings. Use figured dimensions only. Check dimensions on Site. Report discrepancies immediately.</div></div></div><div><div><div><div></div><div>0</div><div>1</div><div>2</div><div>3</div><div>5</div></div><div>1:100</div></div><div><div>SCALE : 1:500 @ A1</div><div>DATE PRINTED: 21/01/2025 11:24:00 AM</div></div></div><div><div><div>PROJECT No</div><div>DRAWING No</div><div>REVISION</div></div><div><div>24-411</div><div>STHS-00-00-REF-A-3001</div><div>04</div></div><div><div><div>PURPOSE OF ISSUE</div><div>STATUS</div><div>DRAWN BY</div><div>SHEET SIZE</div><div>ORIGIN DATE</div></div><div><div>ISSUE FOR REF</div><div>\$4</div><div>GF</div><div>A1</div><div>10/10/24</div></div></div></div></div><tr><td></td><td></td><td></td><td></td><td rowspan="4"><div><div><div><div></div><div>SERVICES</div></div><div><div><div><div></div><div>STEENSEN VARMING</div></div><div><div><div><div></div><div>Level 8/9-13 Castlemaine Street,<br/>Sydney NSW 2000<br/>T + (02) 9697 2200</div></div><div><div><div><div></div><div>Level 20, 66 Goudim Street,<br/>Sydney NSW 2000<br/>T + (02) 9299 1312</div></div><div><div><div><div></div><div>Level 6/73 Miller St, North Sydney<br/>NSW NSW 2060<br/>T + (02) 9439 7288</div></div><div><div><div><div></div><div>T +612 9319 2865<br/>ABN: 48 942 021 1969<br/>Notarised Architects<br/>Andrew Howell 6562<br/>David Swalesdale 6192</div></div><div><div><div><div></div><div>61 Myrtle Street<br/>Cherrybrook NSW 2008<br/>Sydney Australia<br/>dji.com.au</div></div></div></div></div></div><div>DISCLAIMER<br/>This drawing should be read in conjunction with all the standard notes &amp; abbreviations in the drawing pack, relevant contracts, specifications and drawings. Dimensions are in millimetres. Levels are metres. Do not scale off drawings. Use figured dimensions only. Check dimensions on Site. Report discrepancies immediately.</div></div></div><div><div><div><div></div><div>0</div><div>1</div><div>2</div><div>3</div><div>5</div></div><div>1:100</div></div><div><div>SCALE : 1:500 @ A1</div><div>DATE PRINTED: 21/01/2025 11:24:00 AM</div></div></div><div><div><div>PROJECT No</div><div>DRAWING No</div><div>REVISION</div></div><div><div>24-411</div><div>STHS-00-00-REF-A-3001</div><div>04</div></div><div><div><div>PURPOSE OF ISSUE</div><div>STATUS</div><div>DRAWN BY</div><div>SHEET SIZE</div><div>ORIGIN DATE</div></div><div><div>ISSUE FOR REF</div><div>\$4</div><div>GF</div><div>A1</div><div>10/10/24</div></div></div></div></div></div></div></div></div></div></div></div></td></tr></div></div></div></div></div></div></div></td></tr></div></div></div></div></div></div></div></td></tr></div></div></div></div></div></div></div></div></div></td></tr></div></div></div></div></div></div></div></div></div></td></tr></div></div></div></div></div></div></div></div></div> | 03   |   | 20/12/2024   | ISSUE FOR REF |   | TD            |   | <div><div><div><div></div><div>SITE IMAGE</div><div>Landscape Architects</div></div><div><div><div><div></div><div>Level 3-0 Baptist Street<br/>Sydney NSW 2000<br/>T + 612 8332 5600</div></div><div><div><div><div></div><div>Level 15, 207 Kent Street, Sydney<br/>NSW 2000<br/>T + 1300 482 651</div></div><div><div><div><div></div><div>Level 20, 66 Goudim Street,<br/>Sydney NSW 2000<br/>T + (02) 9697 2200</div></div><div><div><div><div></div><div>Level 20, 66 Goudim Street,<br/>Sydney NSW 2000<br/>T + (02) 9299 1312</div></div><div><div><div><div></div><div>Level 6/73 Miller St, North Sydney<br/>NSW NSW 2060<br/>T + (02) 9439 7288</div></div><div><div><div><div></div><div>T +612 9319 2865<br/>ABN: 48 942 021 1969<br/>Notarised Architects<br/>Andrew Howell 6562<br/>David Swalesdale 6192</div></div><div><div><div><div></div><div>61 Myrtle Street<br/>Cherrybrook NSW 2008<br/>Sydney Australia<br/>dji.com.au</div></div></div></div></div></div><div>DISCLAIMER<br/>This drawing should be read in conjunction with all the standard notes &amp; abbreviations in the drawing pack, relevant contracts, specifications and drawings. Dimensions are in millimetres. Levels are metres. Do not scale off drawings. Use figured dimensions only. Check dimensions on Site. Report discrepancies immediately.</div></div></div><div><div><div><div></div><div>0</div><div>1</div><div>2</div><div>3</div><div>5</div></div><div>1:100</div></div><div><div>SCALE : 1:500 @ A1</div><div>DATE PRINTED: 21/01/2025 11:24:00 AM</div></div></div><div><div><div>PROJECT No</div><div>DRAWING No</div><div>REVISION</div></div><div><div>24-411</div><div>STHS-00-00-REF-A-3001</div><div>04</div></div><div><div><div>PURPOSE OF ISSUE</div><div>STATUS</div><div>DRAWN BY</div><div>SHEET SIZE</div><div>ORIGIN DATE</div></div><div><div>ISSUE FOR REF</div><div>\$4</div><div>GF</div><div>A1</div><div>10/10/24</div></div></div></div></div><tr><td>04</td><td>20/01/2025</td><td>ISSUE FOR REF</td><td>TD</td><td rowspan="4"><div><div><div><div></div><div>SITE IMAGE</div><div>Landscape Architects</div></div><div><div><div><div></div><div>Level 3-0 Baptist Street<br/>Sydney NSW 2000<br/>T + 612 8332 5600</div></div><div><div><div><div></div><div>Level 15, 207 Kent Street, Sydney<br/>NSW 2000<br/>T + 1300 482 651</div></div><div><div><div><div></div><div>Level 20, 66 Goudim Street,<br/>Sydney NSW 2000<br/>T + (02) 9697 2200</div></div><div><div><div><div></div><div>Level 20, 66 Goudim Street,<br/>Sydney NSW 2000<br/>T + (02) 9299 1312</div></div><div><div><div><div></div><div>Level 6/73 Miller St, North Sydney<br/>NSW NSW 2060<br/>T + (02) 9439 7288</div></div><div><div><div><div></div><div>T +612 9319 2865<br/>ABN: 48 942 021 1969<br/>Notarised Architects<br/>Andrew Howell 6562<br/>David Swalesdale 6192</div></div><div><div><div><div></div><div>61 Myrtle Street<br/>Cherrybrook NSW 2008<br/>Sydney Australia<br/>dji.com.au</div></div></div></div></div></div><div>DISCLAIMER<br/>This drawing should be read in conjunction with all the standard notes &amp; abbreviations in the drawing pack, relevant contracts, specifications and drawings. Dimensions are in millimetres. Levels are metres. Do not scale off drawings. Use figured dimensions only. Check dimensions on Site. Report discrepancies immediately.</div></div></div><div><div><div><div></div><div>0</div><div>1</div><div>2</div><div>3</div><div>5</div></div><div>1:100</div></div><div><div>SCALE : 1:500 @ A1</div><div>DATE PRINTED: 21/01/2025 11:24:00 AM</div></div></div><div><div><div>PROJECT No</div><div>DRAWING No</div><div>REVISION</div></div><div><div>24-411</div><div>STHS-00-00-REF-A-3001</div><div>04</div></div><div><div><div>PURPOSE OF ISSUE</div><div>STATUS</div><div>DRAWN BY</div><div>SHEET SIZE</div><div>ORIGIN DATE</div></div><div><div>ISSUE FOR REF</div><div>\$4</div><div>GF</div><div>A1</div><div>10/10/24</div></div></div></div></div><tr><td></td><td></td><td></td><td></td><td rowspan="4"><div><div><div><div></div><div>SERVICES</div></div><div><div><div><div></div><div>STEENSEN VARMING</div></div><div><div><div><div></div><div>Level 8/9-13 Castlemaine Street,<br/>Sydney NSW 2000<br/>T + (02) 9697 2200</div></div><div><div><div><div></div><div>Level 20, 66 Goudim Street,<br/>Sydney NSW 2000<br/>T + (02) 9299 1312</div></div><div><div><div><div></div><div>Level 6/73 Miller St, North Sydney<br/>NSW NSW 2060<br/>T + (02) 9439 7288</div></div><div><div><div><div></div><div>T +612 9319 2865<br/>ABN: 48 942 021 1969<br/>Notarised Architects<br/>Andrew Howell 6562<br/>David Swalesdale 6192</div></div><div><div><div><div></div><div>61 Myrtle Street<br/>Cherrybrook NSW 2008<br/>Sydney Australia<br/>dji.com.au</div></div></div></div></div></div><div>DISCLAIMER<br/>This drawing should be read in conjunction with all the standard notes &amp; abbreviations in the drawing pack, relevant contracts, specifications and drawings. Dimensions are in millimetres. Levels are metres. Do not scale off drawings. Use figured dimensions only. Check dimensions on Site. Report discrepancies immediately.</div></div></div><div><div><div><div></div><div>0</div><div>1</div><div>2</div><div>3</div><div>5</div></div><div>1:100</div></div><div><div>SCALE : 1:500 @ A1</div><div>DATE PRINTED: 21/01/2025 11:24:00 AM</div></div></div><div><div><div>PROJECT No</div><div>DRAWING No</div><div>REVISION</div></div><div><div>24-411</div><div>STHS-00-00-REF-A-3001</div><div>04</div></div><div><div><div>PURPOSE OF ISSUE</div><div>STATUS</div><div>DRAWN BY</div><div>SHEET SIZE</div><div>ORIGIN DATE</div></div><div><div>ISSUE FOR REF</div><div>\$4</div><div>GF</div><div>A1</div><div>10/10/24</div></div></div></div></div><tr><td></td><td></td><td></td><td></td><td rowspan="4"><div><div><div><div></div><div>SERVICES</div></div><div><div><div><div></div><div>STEENSEN VARMING</div></div><div><div><div><div></div><div>Level 8/9-13 Castlemaine Street,<br/>Sydney NSW 2000<br/>T + (02) 9697 2200</div></div><div><div><div><div></div><div>Level 20, 66 Goudim Street,<br/>Sydney NSW 2000<br/>T + (02) 9299 1312</div></div><div><div><div><div></div><div>Level 6/73 Miller St, North Sydney<br/>NSW NSW 2060<br/>T + (02) 9439 7288</div></div><div><div><div><div></div><div>T +612 9319 2865<br/>ABN: 48 942 021 1969<br/>Notarised Architects<br/>Andrew Howell 6562<br/>David Swalesdale 6192</div></div><div><div><div><div></div><div>61 Myrtle Street<br/>Cherrybrook NSW 2008<br/>Sydney Australia<br/>dji.com.au</div></div></div></div></div></div><div>DISCLAIMER<br/>This drawing should be read in conjunction with all the standard notes &amp; abbreviations in the drawing pack, relevant contracts, specifications and drawings. Dimensions are in millimetres. Levels are metres. Do not scale off drawings. Use figured dimensions only. Check dimensions on Site. Report discrepancies immediately.</div></div></div><div><div><div><div></div><div>0</div><div>1</div><div>2</div><div>3</div><div>5</div></div><div>1:100</div></div><div><div>SCALE : 1:500 @ A1</div><div>DATE PRINTED: 21/01/2025 11:24:00 AM</div></div></div><div><div><div>PROJECT No</div><div>DRAWING No</div><div>REVISION</div></div><div><div>24-411</div><div>STHS-00-00-REF-A-3001</div><div>04</div></div><div><div><div>PURPOSE OF ISSUE</div><div>STATUS</div><div>DRAWN BY</div><div>SHEET SIZE</div><div>ORIGIN DATE</div></div><div><div>ISSUE FOR REF</div><div>\$4</div><div>GF</div><div>A1</div><div>10/10/24</div></div></div></div></div><tr><td></td><td></td><td></td><td></td><td rowspan="4"><div><div><div><div></div><div>SERVICES</div></div><div><div><div><div></div><div>STEENSEN VARMING</div></div><div><div><div><div></div><div>Level 8/9-13 Castlemaine Street,<br/>Sydney NSW 2000<br/>T + (02) 9697 2200</div></div><div><div><div><div></div><div>Level 20, 66 Goudim Street,<br/>Sydney NSW 2000<br/>T + (02) 9299 1312</div></div><div><div><div><div></div><div>Level 6/73 Miller St, North Sydney<br/>NSW NSW 2060<br/>T + (02) 9439 7288</div></div><div><div><div><div></div><div>T +612 9319 2865<br/>ABN: 48 942 021 1969<br/>Notarised Architects<br/>Andrew Howell 6562<br/>David Swalesdale 6192</div></div><div><div><div><div></div><div>61 Myrtle Street<br/>Cherrybrook NSW 2008<br/>Sydney Australia<br/>dji.com.au</div></div></div></div></div></div><div>DISCLAIMER<br/>This drawing should be read in conjunction with all the standard notes &amp; abbreviations in the drawing pack, relevant contracts, specifications and drawings. Dimensions are in millimetres. Levels are metres. Do not scale off drawings. Use figured dimensions only. Check dimensions on Site. Report discrepancies immediately.</div></div></div><div><div><div><div></div><div>0</div><div>1</div><div>2</div><div>3</div><div>5</div></div><div>1:100</div></div><div><div>SCALE : 1:500 @ A1</div><div>DATE PRINTED: 21/01/2025 11:24:00 AM</div></div></div><div><div><div>PROJECT No</div><div>DRAWING No</div><div>REVISION</div></div><div><div>24-411</div><div>STHS-00-00-REF-A-3001</div><div>04</div></div><div><div><div>PURPOSE OF ISSUE</div><div>STATUS</div><div>DRAWN BY</div><div>SHEET SIZE</div><div>ORIGIN DATE</div></div><div><div>ISSUE FOR REF</div><div>\$4</div><div>GF</div><div>A1</div><div>10/10/24</div></div></div></div></div></div></div></div></div></div></div></div></td></tr></div></div></div></div></div></div></div></td></tr></div></div></div></div></div></div></div></td></tr></div></div></div></div></div></div></div></div></div></td></tr></div></div></div></div></div></div></div></div></div> | 04            | 20/01/2025   |   |   | ISSUE FOR REF | TD         | <div><div><div><div></div><div>SITE IMAGE</div><div>Landscape Architects</div></div><div><div><div><div></div><div>Level 3-0 Baptist Street<br/>Sydney NSW 2000<br/>T + 612 8332 5600</div></div><div><div><div><div></div><div>Level 15, 207 Kent Street, Sydney<br/>NSW 2000<br/>T + 1300 482 651</div></div><div><div><div><div></div><div>Level 20, 66 Goudim Street,<br/>Sydney NSW 2000<br/>T + (02) 9697 2200</div></div><div><div><div><div></div><div>Level 20, 66 Goudim Street,<br/>Sydney NSW 2000<br/>T + (02) 9299 1312</div></div><div><div><div><div></div><div>Level 6/73 Miller St, North Sydney<br/>NSW NSW 2060<br/>T + (02) 9439 7288</div></div><div><div><div><div></div><div>T +612 9319 2865<br/>ABN: 48 942 021 1969<br/>Notarised Architects<br/>Andrew Howell 6562<br/>David Swalesdale 6192</div></div><div><div><div><div></div><div>61 Myrtle Street<br/>Cherrybrook NSW 2008<br/>Sydney Australia<br/>dji.com.au</div></div></div></div></div></div><div>DISCLAIMER<br/>This drawing should be read in conjunction with all the standard notes &amp; abbreviations in the drawing pack, relevant contracts, specifications and drawings. Dimensions are in millimetres. Levels are metres. Do not scale off drawings. Use figured dimensions only. Check dimensions on Site. Report discrepancies immediately.</div></div></div><div><div><div><div></div><div>0</div><div>1</div><div>2</div><div>3</div><div>5</div></div><div>1:100</div></div><div><div>SCALE : 1:500 @ A1</div><div>DATE PRINTED: 21/01/2025 11:24:00 AM</div></div></div><div><div><div>PROJECT No</div><div>DRAWING No</div><div>REVISION</div></div><div><div>24-411</div><div>STHS-00-00-REF-A-3001</div><div>04</div></div><div><div><div>PURPOSE OF ISSUE</div><div>STATUS</div><div>DRAWN BY</div><div>SHEET SIZE</div><div>ORIGIN DATE</div></div><div><div>ISSUE FOR REF</div><div>\$4</div><div>GF</div><div>A1</div><div>10/10/24</div></div></div></div></div><tr><td></td><td></td><td></td><td></td><td rowspan="4"><div><div><div><div></div><div>SERVICES</div></div><div><div><div><div></div><div>STEENSEN VARMING</div></div><div><div><div><div></div><div>Level 8/9-13 Castlemaine Street,<br/>Sydney NSW 2000<br/>T + (02) 9697 2200</div></div><div><div><div><div></div><div>Level 20, 66 Goudim Street,<br/>Sydney NSW 2000<br/>T + (02) 9299 1312</div></div><div><div><div><div></div><div>Level 6/73 Miller St, North Sydney<br/>NSW NSW 2060<br/>T + (02) 9439 7288</div></div><div><div><div><div></div><div>T +612 9319 2865<br/>ABN: 48 942 021 1969<br/>Notarised Architects<br/>Andrew Howell 6562<br/>David Swalesdale 6192</div></div><div><div><div><div></div><div>61 Myrtle Street<br/>Cherrybrook NSW 2008<br/>Sydney Australia<br/>dji.com.au</div></div></div></div></div></div><div>DISCLAIMER<br/>This drawing should be read in conjunction with all the standard notes &amp; abbreviations in the drawing pack, relevant contracts, specifications and drawings. Dimensions are in millimetres. Levels are metres. Do not scale off drawings. Use figured dimensions only. Check dimensions on Site. Report discrepancies immediately.</div></div></div><div><div><div><div></div><div>0</div><div>1</div><div>2</div><div>3</div><div>5</div></div><div>1:100</div></div><div><div>SCALE : 1:500 @ A1</div><div>DATE PRINTED: 21/01/2025 11:24:00 AM</div></div></div><div><div><div>PROJECT No</div><div>DRAWING No</div><div>REVISION</div></div><div><div>24-411</div><div>STHS-00-00-REF-A-3001</div><div>04</div></div><div><div><div>PURPOSE OF ISSUE</div><div>STATUS</div><div>DRAWN BY</div><div>SHEET SIZE</div><div>ORIGIN DATE</div></div><div><div>ISSUE FOR REF</div><div>\$4</div><div>GF</div><div>A1</div><div>10/10/24</div></div></div></div></div><tr><td></td><td></td><td></td><td></td><td rowspan="4"><div><div><div><div></div><div>SERVICES</div></div><div><div><div><div></div><div>STEENSEN VARMING</div></div><div><div><div><div></div><div>Level 8/9-13 Castlemaine Street,<br/>Sydney NSW 2000<br/>T + (02) 9697 2200</div></div><div><div><div><div></div><div>Level 20, 66 Goudim Street,<br/>Sydney NSW 2000<br/>T + (02) 9299 1312</div></div><div><div><div><div></div><div>Level 6/73 Miller St, North Sydney<br/>NSW NSW 2060<br/>T + (02) 9439 7288</div></div><div><div><div><div></div><div>T +612 9319 2865<br/>ABN: 48 942 021 1969<br/>Notarised Architects<br/>Andrew Howell 6562<br/>David Swalesdale 6192</div></div><div><div><div><div></div><div>61 Myrtle Street<br/>Cherrybrook NSW 2008<br/>Sydney Australia<br/>dji.com.au</div></div></div></div></div></div><div>DISCLAIMER<br/>This drawing should be read in conjunction with all the standard notes &amp; abbreviations in the drawing pack, relevant contracts, specifications and drawings. Dimensions are in millimetres. Levels are metres. Do not scale off drawings. Use figured dimensions only. Check dimensions on Site. Report discrepancies immediately.</div></div></div><div><div><div><div></div><div>0</div><div>1</div><div>2</div><div>3</div><div>5</div></div><div>1:100</div></div><div><div>SCALE : 1:500 @ A1</div><div>DATE PRINTED: 21/01/2025 11:24:00 AM</div></div></div><div><div><div>PROJECT No</div><div>DRAWING No</div><div>REVISION</div></div><div><div>24-411</div><div>STHS-00-00-REF-A-3001</div><div>04</div></div><div><div><div>PURPOSE OF ISSUE</div><div>STATUS</div><div>DRAWN BY</div><div>SHEET SIZE</div><div>ORIGIN DATE</div></div><div><div>ISSUE FOR REF</div><div>\$4</div><div>GF</div><div>A1</div><div>10/10/24</div></div></div></div></div><tr><td></td><td></td><td></td><td></td><td rowspan="4"><div><div><div><div></div><div>SERVICES</div></div><div><div><div><div></div><div>STEENSEN VARMING</div></div><div><div><div><div></div><div>Level 8/9-13 Castlemaine Street,<br/>Sydney NSW 2000<br/>T + (02) 9697 2200</div></div><div><div><div><div></div><div>Level 20, 66 Goudim Street,<br/>Sydney NSW 2000<br/>T + (02) 9299 1312</div></div><div><div><div><div></div><div>Level 6/73 Miller St, North Sydney<br/>NSW NSW 2060<br/>T + (02) 9439 7288</div></div><div><div><div><div></div><div>T +612 9319 2865<br/>ABN: 48 942 021 1969<br/>Notarised Architects<br/>Andrew Howell 6562<br/>David Swalesdale 6192</div></div><div><div><div><div></div><div>61 Myrtle Street<br/>Cherrybrook NSW 2008<br/>Sydney Australia<br/>dji.com.au</div></div></div></div></div></div><div>DISCLAIMER<br/>This drawing should be read in conjunction with all the standard notes &amp; abbreviations in the drawing pack, relevant contracts, specifications and drawings. Dimensions are in millimetres. Levels are metres. Do not scale off drawings. Use figured dimensions only. Check dimensions on Site. Report discrepancies immediately.</div></div></div><div><div><div><div></div><div>0</div><div>1</div><div>2</div><div>3</div><div>5</div></div><div>1:100</div></div><div><div>SCALE : 1:500 @ A1</div><div>DATE PRINTED: 21/01/2025 11:24:00 AM</div></div></div><div><div><div>PROJECT No</div><div>DRAWING No</div><div>REVISION</div></div><div><div>24-411</div><div>STHS-00-00-REF-A-3001</div><div>04</div></div><div><div><div>PURPOSE OF ISSUE</div><div>STATUS</div><div>DRAWN BY</div><div>SHEET SIZE</div><div>ORIGIN DATE</div></div><div><div>ISSUE FOR REF</div><div>\$4</div><div>GF</div><div>A1</div><div>10/10/24</div></div></div></div></div></div></div></div></div></div></div></div></td></tr></div></div></div></div></div></div></div></td></tr></div></div></div></div></div></div></div></td></tr></div></div></div></div></div></div></div></div></div> |   |   |   |   |   |    |   | <div><div><div><div></div><div>SERVICES</div></div><div><div><div><div></div><div>STEENSEN VARMING</div></div><div><div><div><div></div><div>Level 8/9-13 Castlemaine Street,<br/>Sydney NSW 2000<br/>T + (02) 9697 2200</div></div><div><div><div><div></div><div>Level 20, 66 Goudim Street,<br/>Sydney NSW 2000<br/>T + (02) 9299 1312</div></div><div><div><div><div></div><div>Level 6/73 Miller St, North Sydney<br/>NSW NSW 2060<br/>T + (02) 9439 7288</div></div><div><div><div><div></div><div>T +612 9319 2865<br/>ABN: 48 942 021 1969<br/>Notarised Architects<br/>Andrew Howell 6562<br/>David Swalesdale 6192</div></div><div><div><div><div></div><div>61 Myrtle Street<br/>Cherrybrook NSW 2008<br/>Sydney Australia<br/>dji.com.au</div></div></div></div></div></div><div>DISCLAIMER<br/>This drawing should be read in conjunction with all the standard notes &amp; abbreviations in the drawing pack, relevant contracts, specifications and drawings. Dimensions are in millimetres. Levels are metres. Do not scale off drawings. Use figured dimensions only. Check dimensions on Site. Report discrepancies immediately.</div></div></div><div><div><div><div></div><div>0</div><div>1</div><div>2</div><div>3</div><div>5</div></div><div>1:100</div></div><div><div>SCALE : 1:500 @ A1</div><div>DATE PRINTED: 21/01/2025 11:24:00 AM</div></div></div><div><div><div>PROJECT No</div><div>DRAWING No</div><div>REVISION</div></div><div><div>24-411</div><div>STHS-00-00-REF-A-3001</div><div>04</div></div><div><div><div>PURPOSE OF ISSUE</div><div>STATUS</div><div>DRAWN BY</div><div>SHEET SIZE</div><div>ORIGIN DATE</div></div><div><div>ISSUE FOR REF</div><div>\$4</div><div>GF</div><div>A1</div><div>10/10/24</div></div></div></div></div><tr><td></td><td></td><td></td><td></td><td rowspan="4"><div><div><div><div></div><div>SERVICES</div></div><div><div><div><div></div><div>STEENSEN VARMING</div></div><div><div><div><div></div><div>Level 8/9-13 Castlemaine Street,<br/>Sydney NSW 2000<br/>T + (02) 9697 2200</div></div><div><div><div><div></div><div>Level 20, 66 Goudim Street,<br/>Sydney NSW 2000<br/>T + (02) 9299 1312</div></div><div><div><div><div></div><div>Level 6/73 Miller St, North Sydney<br/>NSW NSW 2060<br/>T + (02) 9439 7288</div></div><div><div><div><div></div><div>T +612 9319 2865<br/>ABN: 48 942 021 1969<br/>Notarised Architects<br/>Andrew Howell 6562<br/>David Swalesdale 6192</div></div><div><div><div><div></div><div>61 Myrtle Street<br/>Cherrybrook NSW 2008<br/>Sydney Australia<br/>dji.com.au</div></div></div></div></div></div><div>DISCLAIMER<br/>This drawing should be read in conjunction with all the standard notes &amp; abbreviations in the drawing pack, relevant contracts, specifications and drawings. Dimensions are in millimetres. Levels are metres. Do not scale off drawings. Use figured dimensions only. Check dimensions on Site. Report discrepancies immediately.</div></div></div><div><div><div><div></div><div>0</div><div>1</div><div>2</div><div>3</div><div>5</div></div><div>1:100</div></div><div><div>SCALE : 1:500 @ A1</div><div>DATE PRINTED: 21/01/2025 11:24:00 AM</div></div></div><div><div><div>PROJECT No</div><div>DRAWING No</div><div>REVISION</div></div><div><div>24-411</div><div>STHS-00-00-REF-A-3001</div><div>04</div></div><div><div><div>PURPOSE OF ISSUE</div><div>STATUS</div><div>DRAWN BY</div><div>SHEET SIZE</div><div>ORIGIN DATE</div></div><div><div>ISSUE FOR REF</div><div>\$4</div><div>GF</div><div>A1</div><div>10/10/24</div></div></div></div></div><tr><td></td><td></td><td></td><td></td><td rowspan="4"><div><div><div><div></div><div>SERVICES</div></div><div><div><div><div></div><div>STEENSEN VARMING</div></div><div><div><div><div></div><div>Level 8/9-13 Castlemaine Street,<br/>Sydney NSW 2000<br/>T + (02) 9697 2200</div></div><div><div><div><div></div><div>Level 20, 66 Goudim Street,<br/>Sydney NSW 2000<br/>T + (02) 9299 1312</div></div><div><div><div><div></div><div>Level 6/73 Miller St, North Sydney<br/>NSW NSW 2060<br/>T + (02) 9439 7288</div></div><div><div><div><div></div><div>T +612 9319 2865<br/>ABN: 48 942 021 1969<br/>Notarised Architects<br/>Andrew Howell 6562<br/>David Swalesdale 6192</div></div><div><div><div><div></div><div>61 Myrtle Street<br/>Cherrybrook NSW 2008<br/>Sydney Australia<br/>dji.com.au</div></div></div></div></div></div><div>DISCLAIMER<br/>This drawing should be read in conjunction with all the standard notes &amp; abbreviations in the drawing pack, relevant contracts, specifications and drawings. Dimensions are in millimetres. Levels are metres. Do not scale off drawings. Use figured dimensions only. Check dimensions on Site. Report discrepancies immediately.</div></div></div><div><div><div><div></div><div>0</div><div>1</div><div>2</div><div>3</div><div>5</div></div><div>1:100</div></div><div><div>SCALE : 1:500 @ A1</div><div>DATE PRINTED: 21/01/2025 11:24:00 AM</div></div></div><div><div><div>PROJECT No</div><div>DRAWING No</div><div>REVISION</div></div><div><div>24-411</div><div>STHS-00-00-REF-A-3001</div><div>04</div></div><div><div><div>PURPOSE OF ISSUE</div><div>STATUS</div><div>DRAWN BY</div><div>SHEET SIZE</div><div>ORIGIN DATE</div></div><div><div>ISSUE FOR REF</div><div>\$4</div><div>GF</div><div>A1</div><div>10/10/24</div></div></div></div></div></div></div></div></div></div></div></div></td></tr></div></div></div></div></div></div></div></td></tr></div></div></div></div></div></div></div> |   |  |  |   |  |   |   | <div><div><div><div></div><div>SERVICES</div></div><div><div><div><div></div><div>STEENSEN VARMING</div></div><div><div><div><div></div><div>Level 8/9-13 Castlemaine Street,<br/>Sydney NSW 2000<br/>T + (02) 9697 2200</div></div><div><div><div><div></div><div>Level 20, 66 Goudim Street,<br/>Sydney NSW 2000<br/>T + (02) 9299 1312</div></div><div><div><div><div></div><div>Level 6/73 Miller St, North Sydney<br/>NSW NSW 2060<br/>T + (02) 9439 7288</div></div><div><div><div><div></div><div>T +612 9319 2865<br/>ABN: 48 942 021 1969<br/>Notarised Architects<br/>Andrew Howell 6562<br/>David Swalesdale 6192</div></div><div><div><div><div></div><div>61 Myrtle Street<br/>Cherrybrook NSW 2008<br/>Sydney Australia<br/>dji.com.au</div></div></div></div></div></div><div>DISCLAIMER<br/>This drawing should be read in conjunction with all the standard notes &amp; abbreviations in the drawing pack, relevant contracts, specifications and drawings. Dimensions are in millimetres. Levels are metres. Do not scale off drawings. Use figured dimensions only. Check dimensions on Site. Report discrepancies immediately.</div></div></div><div><div><div><div></div><div>0</div><div>1</div><div>2</div><div>3</div><div>5</div></div><div>1:100</div></div><div><div>SCALE : 1:500 @ A1</div><div>DATE PRINTED: 21/01/2025 11:24:00 AM</div></div></div><div><div><div>PROJECT No</div><div>DRAWING No</div><div>REVISION</div></div><div><div>24-411</div><div>STHS-00-00-REF-A-3001</div><div>04</div></div><div><div><div>PURPOSE OF ISSUE</div><div>STATUS</div><div>DRAWN BY</div><div>SHEET SIZE</div><div>ORIGIN DATE</div></div><div><div>ISSUE FOR REF</div><div>\$4</div><div>GF</div><div>A1</div><div>10/10/24</div></div></div></div></div><tr><td></td><td></td><td></td><td></td><td rowspan="4"><div><div><div><div></div><div>SERVICES</div></div><div><div><div><div></div><div>STEENSEN VARMING</div></div><div><div><div><div></div><div>Level 8/9-13 Castlemaine Street,<br/>Sydney NSW 2000<br/>T + (02) 9697 2200</div></div><div><div><div><div></div><div>Level 20, 66 Goudim Street,<br/>Sydney NSW 2000<br/>T + (02) 9299 1312</div></div><div><div><div><div></div><div>Level 6/73 Miller St, North Sydney<br/>NSW NSW 2060<br/>T + (02) 9439 7288</div></div><div><div><div><div></div><div>T +612 9319 2865<br/>ABN: 48 942 021 1969<br/>Notarised Architects<br/>Andrew Howell 6562<br/>David Swalesdale 6192</div></div><div><div><div><div></div><div>61 Myrtle Street<br/>Cherrybrook NSW 2008<br/>Sydney Australia<br/>dji.com.au</div></div></div></div></div></div><div>DISCLAIMER<br/>This drawing should be read in conjunction with all the standard notes &amp; abbreviations in the drawing pack, relevant contracts, specifications and drawings. Dimensions are in millimetres. Levels are metres. Do not scale off drawings. Use figured dimensions only. Check dimensions on Site. Report discrepancies immediately.</div></div></div><div><div><div><div></div><div>0</div><div>1</div><div>2</div><div>3</div><div>5</div></div><div>1:100</div></div><div><div>SCALE : 1:500 @ A1</div><div>DATE PRINTED: 21/01/2025 11:24:00 AM</div></div></div><div><div><div>PROJECT No</div><div>DRAWING No</div><div>REVISION</div></div><div><div>24-411</div><div>STHS-00-00-REF-A-3001</div><div>04</div></div><div><div><div>PURPOSE OF ISSUE</div><div>STATUS</div><div>DRAWN BY</div><div>SHEET SIZE</div><div>ORIGIN DATE</div></div><div><div>ISSUE FOR REF</div><div>\$4</div><div>GF</div><div>A1</div><div>10/10/24</div></div></div></div></div></div></div></div></div></div></div></div></td></tr></div></div></div></div></div></div></div> |   |  |  |  |   |   |  | <div><div><div><div></div><div>SERVICES</div></div><div><div><div><div></div><div>STEENSEN VARMING</div></div><div><div><div><div></div><div>Level 8/9-13 Castlemaine Street,<br/>Sydney NSW 2000<br/>T + (02) 9697 2200</div></div><div><div><div><div></div><div>Level 20, 66 Goudim Street,<br/>Sydney NSW 2000<br/>T + (02) 9299 1312</div></div><div><div><div><div></div><div>Level 6/73 Miller St, North Sydney<br/>NSW NSW 2060<br/>T + (02) 9439 7288</div></div><div><div><div><div></div><div>T +612 9319 2865<br/>ABN: 48 942 021 1969<br/>Notarised Architects<br/>Andrew Howell 6562<br/>David Swalesdale 6192</div></div><div><div><div><div></div><div>61 Myrtle Street<br/>Cherrybrook NSW 2008<br/>Sydney Australia<br/>dji.com.au</div></div></div></div></div></div><div>DISCLAIMER<br/>This drawing should be read in conjunction with all the standard notes &amp; abbreviations in the drawing pack, relevant contracts, specifications and drawings. Dimensions are in millimetres. Levels are metres. Do not scale off drawings. Use figured dimensions only. Check dimensions on Site. Report discrepancies immediately.</div></div></div><div><div><div><div></div><div>0</div><div>1</div><div>2</div><div>3</div><div>5</div></div><div>1:100</div></div><div><div>SCALE : 1:500 @ A1</div><div>DATE PRINTED: 21/01/2025 11:24:00 AM</div></div></div><div><div><div>PROJECT No</div><div>DRAWING No</div><div>REVISION</div></div><div><div>24-411</div><div>STHS-00-00-REF-A-3001</div><div>04</div></div><div><div><div>PURPOSE OF ISSUE</div><div>STATUS</div><div>DRAWN BY</div><div>SHEET SIZE</div><div>ORIGIN DATE</div></div><div><div>ISSUE FOR REF</div><div>\$4</div><div>GF</div><div>A1</div><div>10/10/24</div></div></div></div></div></div></div></div></div></div></div></div> |
| 03    | 20/12/2024 | ISSUE FOR REF               | TD         |   |   | <div><div><div><div></div><div>SITE IMAGE</div><div>Landscape Architects</div></div><div><div><div><div></div><div>Level 3-0 Baptist Street<br/>Sydney NSW 2000<br/>T + 612 8332 5600</div></div><div><div><div><div></div><div>Level 15, 207 Kent Street, Sydney<br/>NSW 2000<br/>T + 1300 482 651</div></div><div><div><div><div></div><div>Level 20, 66 Goudim Street,<br/>Sydney NSW 2000<br/>T + (02) 9697 2200</div></div><div><div><div><div></div><div>Level 20, 66 Goudim Street,<br/>Sydney NSW 2000<br/>T + (02) 9299 1312</div></div><div><div><div><div></div><div>Level 6/73 Miller St, North Sydney<br/>NSW NSW 2060<br/>T + (02) 9439 7288</div></div><div><div><div><div></div><div>T +612 9319 2865<br/>ABN: 48 942 021 1969<br/>Notarised Architects<br/>Andrew Howell 6562<br/>David Swalesdale 6192</div></div><div><div><div><div></div><div>61 Myrtle Street<br/>Cherrybrook NSW 2008<br/>Sydney Australia<br/>dji.com.au</div></div></div></div></div></div><div>DISCLAIMER<br/>This drawing should be read in conjunction with all the standard notes &amp; abbreviations in the drawing pack, relevant contracts, specifications and drawings. Dimensions are in millimetres. Levels are metres. Do not scale off drawings. Use figured dimensions only. Check dimensions on Site. Report discrepancies immediately.</div></div></div><div><div><div><div></div><div>0</div><div>1</div><div>2</div><div>3</div><div>5</div></div><div>1:100</div></div><div><div>SCALE : 1:500 @ A1</div><div>DATE PRINTED: 21/01/2025 11:24:00 AM</div></div></div><div><div><div>PROJECT No</div><div>DRAWING No</div><div>REVISION</div></div><div><div>24-411</div><div>STHS-00-00-REF-A-3001</div><div>04</div></div><div><div><div>PURPOSE OF ISSUE</div><div>STATUS</div><div>DRAWN BY</div><div>SHEET SIZE</div><div>ORIGIN DATE</div></div><div><div>ISSUE FOR REF</div><div>\$4</div><div>GF</div><div>A1</div><div>10/10/24</div></div></div></div></div><tr><td>04</td><td>20/01/2025</td><td>ISSUE FOR REF</td><td>TD</td><td rowspan="4"><div><div><div><div></div><div>SITE IMAGE</div><div>Landscape Architects</div></div><div><div><div><div></div><div>Level 3-0 Baptist Street<br/>Sydney NSW 2000<br/>T + 612 8332 5600</div></div><div><div><div><div></div><div>Level 15, 207 Kent Street, Sydney<br/>NSW 2000<br/>T + 1300 482 651</div></div><div><div><div><div></div><div>Level 20, 66 Goudim Street,<br/>Sydney NSW 2000<br/>T + (02) 9697 2200</div></div><div><div><div><div></div><div>Level 20, 66 Goudim Street,<br/>Sydney NSW 2000<br/>T + (02) 9299 1312</div></div><div><div><div><div></div><div>Level 6/73 Miller St, North Sydney<br/>NSW NSW 2060<br/>T + (02) 9439 7288</div></div><div><div><div><div></div><div>T +612 9319 2865<br/>ABN: 48 942 021 1969<br/>Notarised Architects<br/>Andrew Howell 6562<br/>David Swalesdale 6192</div></div><div><div><div><div></div><div>61 Myrtle Street<br/>Cherrybrook NSW 2008<br/>Sydney Australia<br/>dji.com.au</div></div></div></div></div></div><div>DISCLAIMER<br/>This drawing should be read in conjunction with all the standard notes &amp; abbreviations in the drawing pack, relevant contracts, specifications and drawings. Dimensions are in millimetres. Levels are metres. Do not scale off drawings. Use figured dimensions only. Check dimensions on Site. Report discrepancies immediately.</div></div></div><div><div><div><div></div><div>0</div><div>1</div><div>2</div><div>3</div><div>5</div></div><div>1:100</div></div><div><div>SCALE : 1:500 @ A1</div><div>DATE PRINTED: 21/01/2025 11:24:00 AM</div></div></div><div><div><div>PROJECT No</div><div>DRAWING No</div><div>REVISION</div></div><div><div>24-411</div><div>STHS-00-00-REF-A-3001</div><div>04</div></div><div><div><div>PURPOSE OF ISSUE</div><div>STATUS</div><div>DRAWN BY</div><div>SHEET SIZE</div><div>ORIGIN DATE</div></div><div><div>ISSUE FOR REF</div><div>\$4</div><div>GF</div><div>A1</div><div>10/10/24</div></div></div></div></div><tr><td></td><td></td><td></td><td></td><td rowspan="4"><div><div><div><div></div><div>SERVICES</div></div><div><div><div><div></div><div>STEENSEN VARMING</div></div><div><div><div><div></div><div>Level 8/9-13 Castlemaine Street,<br/>Sydney NSW 2000<br/>T + (02) 9697 2200</div></div><div><div><div><div></div><div>Level 20, 66 Goudim Street,<br/>Sydney NSW 2000<br/>T + (02) 9299 1312</div></div><div><div><div><div></div><div>Level 6/73 Miller St, North Sydney<br/>NSW NSW 2060<br/>T + (02) 9439 7288</div></div><div><div><div><div></div><div>T +612 9319 2865<br/>ABN: 48 942 021 1969<br/>Notarised Architects<br/>Andrew Howell 6562<br/>David Swalesdale 6192</div></div><div><div><div><div></div><div>61 Myrtle Street<br/>Cherrybrook NSW 2008<br/>Sydney Australia<br/>dji.com.au</div></div></div></div></div></div><div>DISCLAIMER<br/>This drawing should be read in conjunction with all the standard notes &amp; abbreviations in the drawing pack, relevant contracts, specifications and drawings. Dimensions are in millimetres. Levels are metres. Do not scale off drawings. Use figured dimensions only. Check dimensions on Site. Report discrepancies immediately.</div></div></div><div><div><div><div></div><div>0</div><div>1</div><div>2</div><div>3</div><div>5</div></div><div>1:100</div></div><div><div>SCALE : 1:500 @ A1</div><div>DATE PRINTED: 21/01/2025 11:24:00 AM</div></div></div><div><div><div>PROJECT No</div><div>DRAWING No</div><div>REVISION</div></div><div><div>24-411</div><div>STHS-00-00-REF-A-3001</div><div>04</div></div><div><div><div>PURPOSE OF ISSUE</div><div>STATUS</div><div>DRAWN BY</div><div>SHEET SIZE</div><div>ORIGIN DATE</div></div><div><div>ISSUE FOR REF</div><div>\$4</div><div>GF</div><div>A1</div><div>10/10/24</div></div></div></div></div><tr><td></td><td></td><td></td><td></td><td rowspan="4"><div><div><div><div></div><div>SERVICES</div></div><div><div><div><div></div><div>STEENSEN VARMING</div></div><div><div><div><div></div><div>Level 8/9-13 Castlemaine Street,<br/>Sydney NSW 2000<br/>T + (02) 9697 2200</div></div><div><div><div><div></div><div>Level 20, 66 Goudim Street,<br/>Sydney NSW 2000<br/>T + (02) 9299 1312</div></div><div><div><div><div></div><div>Level 6/73 Miller St, North Sydney<br/>NSW NSW 2060<br/>T + (02) 9439 7288</div></div><div><div><div><div></div><div>T +612 9319 2865<br/>ABN: 48 942 021 1969<br/>Notarised Architects<br/>Andrew Howell 6562<br/>David Swalesdale 6192</div></div><div><div><div><div></div><div>61 Myrtle Street<br/>Cherrybrook NSW 2008<br/>Sydney Australia<br/>dji.com.au</div></div></div></div></div></div><div>DISCLAIMER<br/>This drawing should be read in conjunction with all the standard notes &amp; abbreviations in the drawing pack, relevant contracts, specifications and drawings. Dimensions are in millimetres. Levels are metres. Do not scale off drawings. Use figured dimensions only. Check dimensions on Site. Report discrepancies immediately.</div></div></div><div><div><div><div></div><div>0</div><div>1</div><div>2</div><div>3</div><div>5</div></div><div>1:100</div></div><div><div>SCALE : 1:500 @ A1</div><div>DATE PRINTED: 21/01/2025 11:24:00 AM</div></div></div><div><div><div>PROJECT No</div><div>DRAWING No</div><div>REVISION</div></div><div><div>24-411</div><div>STHS-00-00-REF-A-3001</div><div>04</div></div><div><div><div>PURPOSE OF ISSUE</div><div>STATUS</div><div>DRAWN BY</div><div>SHEET SIZE</div><div>ORIGIN DATE</div></div><div><div>ISSUE FOR REF</div><div>\$4</div><div>GF</div><div>A1</div><div>10/10/24</div></div></div></div></div><tr><td></td><td></td><td></td><td></td><td rowspan="4"><div><div><div><div></div><div>SERVICES</div></div><div><div><div><div></div><div>STEENSEN VARMING</div></div><div><div><div><div></div><div>Level 8/9-13 Castlemaine Street,<br/>Sydney NSW 2000<br/>T + (02) 9697 2200</div></div><div><div><div><div></div><div>Level 20, 66 Goudim Street,<br/>Sydney NSW 2000<br/>T + (02) 9299 1312</div></div><div><div><div><div></div><div>Level 6/73 Miller St, North Sydney<br/>NSW NSW 2060<br/>T + (02) 9439 7288</div></div><div><div><div><div></div><div>T +612 9319 2865<br/>ABN: 48 942 021 1969<br/>Notarised Architects<br/>Andrew Howell 6562<br/>David Swalesdale 6192</div></div><div><div><div><div></div><div>61 Myrtle Street<br/>Cherrybrook NSW 2008<br/>Sydney Australia<br/>dji.com.au</div></div></div></div></div></div><div>DISCLAIMER<br/>This drawing should be read in conjunction with all the standard notes &amp; abbreviations in the drawing pack, relevant contracts, specifications and drawings. Dimensions are in millimetres. Levels are metres. Do not scale off drawings. Use figured dimensions only. Check dimensions on Site. Report discrepancies immediately.</div></div></div><div><div><div><div></div><div>0</div><div>1</div><div>2</div><div>3</div><div>5</div></div><div>1:100</div></div><div><div>SCALE : 1:500 @ A1</div><div>DATE PRINTED: 21/01/2025 11:24:00 AM</div></div></div><div><div><div>PROJECT No</div><div>DRAWING No</div><div>REVISION</div></div><div><div>24-411</div><div>STHS-00-00-REF-A-3001</div><div>04</div></div><div><div><div>PURPOSE OF ISSUE</div><div>STATUS</div><div>DRAWN BY</div><div>SHEET SIZE</div><div>ORIGIN DATE</div></div><div><div>ISSUE FOR REF</div><div>\$4</div><div>GF</div><div>A1</div><div>10/10/24</div></div></div></div></div></div></div></div></div></div></div></div></td></tr></div></div></div></div></div></div></div></td></tr></div></div></div></div></div></div></div></td></tr></div></div></div></div></div></div></div></div></div></td></tr></div></div></div></div></div></div></div></div></div> |   | 04   | 20/01/2025    |   | ISSUE FOR REF |   |   | TD            | <div><div><div><div></div><div>SITE IMAGE</div><div>Landscape Architects</div></div><div><div><div><div></div><div>Level 3-0 Baptist Street<br/>Sydney NSW 2000<br/>T + 612 8332 5600</div></div><div><div><div><div></div><div>Level 15, 207 Kent Street, Sydney<br/>NSW 2000<br/>T + 1300 482 651</div></div><div><div><div><div></div><div>Level 20, 66 Goudim Street,<br/>Sydney NSW 2000<br/>T + (02) 9697 2200</div></div><div><div><div><div></div><div>Level 20, 66 Goudim Street,<br/>Sydney NSW 2000<br/>T + (02) 9299 1312</div></div><div><div><div><div></div><div>Level 6/73 Miller St, North Sydney<br/>NSW NSW 2060<br/>T + (02) 9439 7288</div></div><div><div><div><div></div><div>T +612 9319 2865<br/>ABN: 48 942 021 1969<br/>Notarised Architects<br/>Andrew Howell 6562<br/>David Swalesdale 6192</div></div><div><div><div><div></div><div>61 Myrtle Street<br/>Cherrybrook NSW 2008<br/>Sydney Australia<br/>dji.com.au</div></div></div></div></div></div><div>DISCLAIMER<br/>This drawing should be read in conjunction with all the standard notes &amp; abbreviations in the drawing pack, relevant contracts, specifications and drawings. Dimensions are in millimetres. Levels are metres. Do not scale off drawings. Use figured dimensions only. Check dimensions on Site. Report discrepancies immediately.</div></div></div><div><div><div><div></div><div>0</div><div>1</div><div>2</div><div>3</div><div>5</div></div><div>1:100</div></div><div><div>SCALE : 1:500 @ A1</div><div>DATE PRINTED: 21/01/2025 11:24:00 AM</div></div></div><div><div><div>PROJECT No</div><div>DRAWING No</div><div>REVISION</div></div><div><div>24-411</div><div>STHS-00-00-REF-A-3001</div><div>04</div></div><div><div><div>PURPOSE OF ISSUE</div><div>STATUS</div><div>DRAWN BY</div><div>SHEET SIZE</div><div>ORIGIN DATE</div></div><div><div>ISSUE FOR REF</div><div>\$4</div><div>GF</div><div>A1</div><div>10/10/24</div></div></div></div></div><tr><td></td><td></td><td></td><td></td><td rowspan="4"><div><div><div><div></div><div>SERVICES</div></div><div><div><div><div></div><div>STEENSEN VARMING</div></div><div><div><div><div></div><div>Level 8/9-13 Castlemaine Street,<br/>Sydney NSW 2000<br/>T + (02) 9697 2200</div></div><div><div><div><div></div><div>Level 20, 66 Goudim Street,<br/>Sydney NSW 2000<br/>T + (02) 9299 1312</div></div><div><div><div><div></div><div>Level 6/73 Miller St, North Sydney<br/>NSW NSW 2060<br/>T + (02) 9439 7288</div></div><div><div><div><div></div><div>T +612 9319 2865<br/>ABN: 48 942 021 1969<br/>Notarised Architects<br/>Andrew Howell 6562<br/>David Swalesdale 6192</div></div><div><div><div><div></div><div>61 Myrtle Street<br/>Cherrybrook NSW 2008<br/>Sydney Australia<br/>dji.com.au</div></div></div></div></div></div><div>DISCLAIMER<br/>This drawing should be read in conjunction with all the standard notes &amp; abbreviations in the drawing pack, relevant contracts, specifications and drawings. Dimensions are in millimetres. Levels are metres. Do not scale off drawings. Use figured dimensions only. Check dimensions on Site. Report discrepancies immediately.</div></div></div><div><div><div><div></div><div>0</div><div>1</div><div>2</div><div>3</div><div>5</div></div><div>1:100</div></div><div><div>SCALE : 1:500 @ A1</div><div>DATE PRINTED: 21/01/2025 11:24:00 AM</div></div></div><div><div><div>PROJECT No</div><div>DRAWING No</div><div>REVISION</div></div><div><div>24-411</div><div>STHS-00-00-REF-A-3001</div><div>04</div></div><div><div><div>PURPOSE OF ISSUE</div><div>STATUS</div><div>DRAWN BY</div><div>SHEET SIZE</div><div>ORIGIN DATE</div></div><div><div>ISSUE FOR REF</div><div>\$4</div><div>GF</div><div>A1</div><div>10/10/24</div></div></div></div></div><tr><td></td><td></td><td></td><td></td><td rowspan="4"><div><div><div><div></div><div>SERVICES</div></div><div><div><div><div></div><div>STEENSEN VARMING</div></div><div><div><div><div></div><div>Level 8/9-13 Castlemaine Street,<br/>Sydney NSW 2000<br/>T + (02) 9697 2200</div></div><div><div><div><div></div><div>Level 20, 66 Goudim Street,<br/>Sydney NSW 2000<br/>T + (02) 9299 1312</div></div><div><div><div><div></div><div>Level 6/73 Miller St, North Sydney<br/>NSW NSW 2060<br/>T + (02) 9439 7288</div></div><div><div><div><div></div><div>T +612 9319 2865<br/>ABN: 48 942 021 1969<br/>Notarised Architects<br/>Andrew Howell 6562<br/>David Swalesdale 6192</div></div><div><div><div><div></div><div>61 Myrtle Street<br/>Cherrybrook NSW 2008<br/>Sydney Australia<br/>dji.com.au</div></div></div></div></div></div><div>DISCLAIMER<br/>This drawing should be read in conjunction with all the standard notes &amp; abbreviations in the drawing pack, relevant contracts, specifications and drawings. Dimensions are in millimetres. Levels are metres. Do not scale off drawings. Use figured dimensions only. Check dimensions on Site. Report discrepancies immediately.</div></div></div><div><div><div><div></div><div>0</div><div>1</div><div>2</div><div>3</div><div>5</div></div><div>1:100</div></div><div><div>SCALE : 1:500 @ A1</div><div>DATE PRINTED: 21/01/2025 11:24:00 AM</div></div></div><div><div><div>PROJECT No</div><div>DRAWING No</div><div>REVISION</div></div><div><div>24-411</div><div>STHS-00-00-REF-A-3001</div><div>04</div></div><div><div><div>PURPOSE OF ISSUE</div><div>STATUS</div><div>DRAWN BY</div><div>SHEET SIZE</div><div>ORIGIN DATE</div></div><div><div>ISSUE FOR REF</div><div>\$4</div><div>GF</div><div>A1</div><div>10/10/24</div></div></div></div></div><tr><td></td><td></td><td></td><td></td><td rowspan="4"><div><div><div><div></div><div>SERVICES</div></div><div><div><div><div></div><div>STEENSEN VARMING</div></div><div><div><div><div></div><div>Level 8/9-13 Castlemaine Street,<br/>Sydney NSW 2000<br/>T + (02) 9697 2200</div></div><div><div><div><div></div><div>Level 20, 66 Goudim Street,<br/>Sydney NSW 2000<br/>T + (02) 9299 1312</div></div><div><div><div><div></div><div>Level 6/73 Miller St, North Sydney<br/>NSW NSW 2060<br/>T + (02) 9439 7288</div></div><div><div><div><div></div><div>T +612 9319 2865<br/>ABN: 48 942 021 1969<br/>Notarised Architects<br/>Andrew Howell 6562<br/>David Swalesdale 6192</div></div><div><div><div><div></div><div>61 Myrtle Street<br/>Cherrybrook NSW 2008<br/>Sydney Australia<br/>dji.com.au</div></div></div></div></div></div><div>DISCLAIMER<br/>This drawing should be read in conjunction with all the standard notes &amp; abbreviations in the drawing pack, relevant contracts, specifications and drawings. Dimensions are in millimetres. Levels are metres. Do not scale off drawings. Use figured dimensions only. Check dimensions on Site. Report discrepancies immediately.</div></div></div><div><div><div><div></div><div>0</div><div>1</div><div>2</div><div>3</div><div>5</div></div><div>1:100</div></div><div><div>SCALE : 1:500 @ A1</div><div>DATE PRINTED: 21/01/2025 11:24:00 AM</div></div></div><div><div><div>PROJECT No</div><div>DRAWING No</div><div>REVISION</div></div><div><div>24-411</div><div>STHS-00-00-REF-A-3001</div><div>04</div></div><div><div><div>PURPOSE OF ISSUE</div><div>STATUS</div><div>DRAWN BY</div><div>SHEET SIZE</div><div>ORIGIN DATE</div></div><div><div>ISSUE FOR REF</div><div>\$4</div><div>GF</div><div>A1</div><div>10/10/24</div></div></div></div></div></div></div></div></div></div></div></div></td></tr></div></div></div></div></div></div></div></td></tr></div></div></div></div></div></div></div></td></tr></div></div></div></div></div></div></div></div></div> |   |   |               |            |   |   |   |   |   | <div><div><div><div></div><div>SERVICES</div></div><div><div><div><div></div><div>STEENSEN VARMING</div></div><div><div><div><div></div><div>Level 8/9-13 Castlemaine Street,<br/>Sydney NSW 2000<br/>T + (02) 9697 2200</div></div><div><div><div><div></div><div>Level 20, 66 Goudim Street,<br/>Sydney NSW 2000<br/>T + (02) 9299 1312</div></div><div><div><div><div></div><div>Level 6/73 Miller St, North Sydney<br/>NSW NSW 2060<br/>T + (02) 9439 7288</div></div><div><div><div><div></div><div>T +612 9319 2865<br/>ABN: 48 942 021 1969<br/>Notarised Architects<br/>Andrew Howell 6562<br/>David Swalesdale 6192</div></div><div><div><div><div></div><div>61 Myrtle Street<br/>Cherrybrook NSW 2008<br/>Sydney Australia<br/>dji.com.au</div></div></div></div></div></div><div>DISCLAIMER<br/>This drawing should be read in conjunction with all the standard notes &amp; abbreviations in the drawing pack, relevant contracts, specifications and drawings. Dimensions are in millimetres. Levels are metres. Do not scale off drawings. Use figured dimensions only. Check dimensions on Site. Report discrepancies immediately.</div></div></div><div><div><div><div></div><div>0</div><div>1</div><div>2</div><div>3</div><div>5</div></div><div>1:100</div></div><div><div>SCALE : 1:500 @ A1</div><div>DATE PRINTED: 21/01/2025 11:24:00 AM</div></div></div><div><div><div>PROJECT No</div><div>DRAWING No</div><div>REVISION</div></div><div><div>24-411</div><div>STHS-00-00-REF-A-3001</div><div>04</div></div><div><div><div>PURPOSE OF ISSUE</div><div>STATUS</div><div>DRAWN BY</div><div>SHEET SIZE</div><div>ORIGIN DATE</div></div><div><div>ISSUE FOR REF</div><div>\$4</div><div>GF</div><div>A1</div><div>10/10/24</div></div></div></div></div><tr><td></td><td></td><td></td><td></td><td rowspan="4"><div><div><div><div></div><div>SERVICES</div></div><div><div><div><div></div><div>STEENSEN VARMING</div></div><div><div><div><div></div><div>Level 8/9-13 Castlemaine Street,<br/>Sydney NSW 2000<br/>T + (02) 9697 2200</div></div><div><div><div><div></div><div>Level 20, 66 Goudim Street,<br/>Sydney NSW 2000<br/>T + (02) 9299 1312</div></div><div><div><div><div></div><div>Level 6/73 Miller St, North Sydney<br/>NSW NSW 2060<br/>T + (02) 9439 7288</div></div><div><div><div><div></div><div>T +612 9319 2865<br/>ABN: 48 942 021 1969<br/>Notarised Architects<br/>Andrew Howell 6562<br/>David Swalesdale 6192</div></div><div><div><div><div></div><div>61 Myrtle Street<br/>Cherrybrook NSW 2008<br/>Sydney Australia<br/>dji.com.au</div></div></div></div></div></div><div>DISCLAIMER<br/>This drawing should be read in conjunction with all the standard notes &amp; abbreviations in the drawing pack, relevant contracts, specifications and drawings. Dimensions are in millimetres. Levels are metres. Do not scale off drawings. Use figured dimensions only. Check dimensions on Site. Report discrepancies immediately.</div></div></div><div><div><div><div></div><div>0</div><div>1</div><div>2</div><div>3</div><div>5</div></div><div>1:100</div></div><div><div>SCALE : 1:500 @ A1</div><div>DATE PRINTED: 21/01/2025 11:24:00 AM</div></div></div><div><div><div>PROJECT No</div><div>DRAWING No</div><div>REVISION</div></div><div><div>24-411</div><div>STHS-00-00-REF-A-3001</div><div>04</div></div><div><div><div>PURPOSE OF ISSUE</div><div>STATUS</div><div>DRAWN BY</div><div>SHEET SIZE</div><div>ORIGIN DATE</div></div><div><div>ISSUE FOR REF</div><div>\$4</div><div>GF</div><div>A1</div><div>10/10/24</div></div></div></div></div><tr><td></td><td></td><td></td><td></td><td rowspan="4"><div><div><div><div></div><div>SERVICES</div></div><div><div><div><div></div><div>STEENSEN VARMING</div></div><div><div><div><div></div><div>Level 8/9-13 Castlemaine Street,<br/>Sydney NSW 2000<br/>T + (02) 9697 2200</div></div><div><div><div><div></div><div>Level 20, 66 Goudim Street,<br/>Sydney NSW 2000<br/>T + (02) 9299 1312</div></div><div><div><div><div></div><div>Level 6/73 Miller St, North Sydney<br/>NSW NSW 2060<br/>T + (02) 9439 7288</div></div><div><div><div><div></div><div>T +612 9319 2865<br/>ABN: 48 942 021 1969<br/>Notarised Architects<br/>Andrew Howell 6562<br/>David Swalesdale 6192</div></div><div><div><div><div></div><div>61 Myrtle Street<br/>Cherrybrook NSW 2008<br/>Sydney Australia<br/>dji.com.au</div></div></div></div></div></div><div>DISCLAIMER<br/>This drawing should be read in conjunction with all the standard notes &amp; abbreviations in the drawing pack, relevant contracts, specifications and drawings. Dimensions are in millimetres. Levels are metres. Do not scale off drawings. Use figured dimensions only. Check dimensions on Site. Report discrepancies immediately.</div></div></div><div><div><div><div></div><div>0</div><div>1</div><div>2</div><div>3</div><div>5</div></div><div>1:100</div></div><div><div>SCALE : 1:500 @ A1</div><div>DATE PRINTED: 21/01/2025 11:24:00 AM</div></div></div><div><div><div>PROJECT No</div><div>DRAWING No</div><div>REVISION</div></div><div><div>24-411</div><div>STHS-00-00-REF-A-3001</div><div>04</div></div><div><div><div>PURPOSE OF ISSUE</div><div>STATUS</div><div>DRAWN BY</div><div>SHEET SIZE</div><div>ORIGIN DATE</div></div><div><div>ISSUE FOR REF</div><div>\$4</div><div>GF</div><div>A1</div><div>10/10/24</div></div></div></div></div></div></div></div></div></div></div></div></td></tr></div></div></div></div></div></div></div></td></tr></div></div></div></div></div></div></div> |    |   |   |   |  |  |   |  | <div><div><div><div></div><div>SERVICES</div></div><div><div><div><div></div><div>STEENSEN VARMING</div></div><div><div><div><div></div><div>Level 8/9-13 Castlemaine Street,<br/>Sydney NSW 2000<br/>T + (02) 9697 2200</div></div><div><div><div><div></div><div>Level 20, 66 Goudim Street,<br/>Sydney NSW 2000<br/>T + (02) 9299 1312</div></div><div><div><div><div></div><div>Level 6/73 Miller St, North Sydney<br/>NSW NSW 2060<br/>T + (02) 9439 7288</div></div><div><div><div><div></div><div>T +612 9319 2865<br/>ABN: 48 942 021 1969<br/>Notarised Architects<br/>Andrew Howell 6562<br/>David Swalesdale 6192</div></div><div><div><div><div></div><div>61 Myrtle Street<br/>Cherrybrook NSW 2008<br/>Sydney Australia<br/>dji.com.au</div></div></div></div></div></div><div>DISCLAIMER<br/>This drawing should be read in conjunction with all the standard notes &amp; abbreviations in the drawing pack, relevant contracts, specifications and drawings. Dimensions are in millimetres. Levels are metres. Do not scale off drawings. Use figured dimensions only. Check dimensions on Site. Report discrepancies immediately.</div></div></div><div><div><div><div></div><div>0</div><div>1</div><div>2</div><div>3</div><div>5</div></div><div>1:100</div></div><div><div>SCALE : 1:500 @ A1</div><div>DATE PRINTED: 21/01/2025 11:24:00 AM</div></div></div><div><div><div>PROJECT No</div><div>DRAWING No</div><div>REVISION</div></div><div><div>24-411</div><div>STHS-00-00-REF-A-3001</div><div>04</div></div><div><div><div>PURPOSE OF ISSUE</div><div>STATUS</div><div>DRAWN BY</div><div>SHEET SIZE</div><div>ORIGIN DATE</div></div><div><div>ISSUE FOR REF</div><div>\$4</div><div>GF</div><div>A1</div><div>10/10/24</div></div></div></div></div><tr><td></td><td></td><td></td><td></td><td rowspan="4"><div><div><div><div></div><div>SERVICES</div></div><div><div><div><div></div><div>STEENSEN VARMING</div></div><div><div><div><div></div><div>Level 8/9-13 Castlemaine Street,<br/>Sydney NSW 2000<br/>T + (02) 9697 2200</div></div><div><div><div><div></div><div>Level 20, 66 Goudim Street,<br/>Sydney NSW 2000<br/>T + (02) 9299 1312</div></div><div><div><div><div></div><div>Level 6/73 Miller St, North Sydney<br/>NSW NSW 2060<br/>T + (02) 9439 7288</div></div><div><div><div><div></div><div>T +612 9319 2865<br/>ABN: 48 942 021 1969<br/>Notarised Architects<br/>Andrew Howell 6562<br/>David Swalesdale 6192</div></div><div><div><div><div></div><div>61 Myrtle Street<br/>Cherrybrook NSW 2008<br/>Sydney Australia<br/>dji.com.au</div></div></div></div></div></div><div>DISCLAIMER<br/>This drawing should be read in conjunction with all the standard notes &amp; abbreviations in the drawing pack, relevant contracts, specifications and drawings. Dimensions are in millimetres. Levels are metres. Do not scale off drawings. Use figured dimensions only. Check dimensions on Site. Report discrepancies immediately.</div></div></div><div><div><div><div></div><div>0</div><div>1</div><div>2</div><div>3</div><div>5</div></div><div>1:100</div></div><div><div>SCALE : 1:500 @ A1</div><div>DATE PRINTED: 21/01/2025 11:24:00 AM</div></div></div><div><div><div>PROJECT No</div><div>DRAWING No</div><div>REVISION</div></div><div><div>24-411</div><div>STHS-00-00-REF-A-3001</div><div>04</div></div><div><div><div>PURPOSE OF ISSUE</div><div>STATUS</div><div>DRAWN BY</div><div>SHEET SIZE</div><div>ORIGIN DATE</div></div><div><div>ISSUE FOR REF</div><div>\$4</div><div>GF</div><div>A1</div><div>10/10/24</div></div></div></div></div></div></div></div></div></div></div></div></td></tr></div></div></div></div></div></div></div> |   |   |   |  |  |  |   |   |  |   |
| 04    | 20/01/2025 | ISSUE FOR REF               | TD         |   |   |   |   | <div><div><div><div></div><div>SITE IMAGE</div><div>Landscape Architects</div></div><div><div><div><div></div><div>Level 3-0 Baptist Street<br/>Sydney NSW 2000<br/>T + 612 8332 5600</div></div><div><div><div><div></div><div>Level 15, 207 Kent Street, Sydney<br/>NSW 2000<br/>T + 1300 482 651</div></div><div><div><div><div></div><div>Level 20, 66 Goudim Street,<br/>Sydney NSW 2000<br/>T + (02) 9697 2200</div></div><div><div><div><div></div><div>Level 20, 66 Goudim Street,<br/>Sydney NSW 2000<br/>T + (02) 9299 1312</div></div><div><div><div><div></div><div>Level 6/73 Miller St, North Sydney<br/>NSW NSW 2060<br/>T + (02) 9439 7288</div></div><div><div><div><div></div><div>T +612 9319 2865<br/>ABN: 48 942 021 1969<br/>Notarised Architects<br/>Andrew Howell 6562<br/>David Swalesdale 6192</div></div><div><div><div><div></div><div>61 Myrtle Street<br/>Cherrybrook NSW 2008<br/>Sydney Australia<br/>dji.com.au</div></div></div></div></div></div><div>DISCLAIMER<br/>This drawing should be read in conjunction with all the standard notes &amp; abbreviations in the drawing pack, relevant contracts, specifications and drawings. Dimensions are in millimetres. Levels are metres. Do not scale off drawings. Use figured dimensions only. Check dimensions on Site. Report discrepancies immediately.</div></div></div><div><div><div><div></div><div>0</div><div>1</div><div>2</div><div>3</div><div>5</div></div><div>1:100</div></div><div><div>SCALE : 1:500 @ A1</div><div>DATE PRINTED: 21/01/2025 11:24:00 AM</div></div></div><div><div><div>PROJECT No</div><div>DRAWING No</div><div>REVISION</div></div><div><div>24-411</div><div>STHS-00-00-REF-A-3001</div><div>04</div></div><div><div><div>PURPOSE OF ISSUE</div><div>STATUS</div><div>DRAWN BY</div><div>SHEET SIZE</div><div>ORIGIN DATE</div></div><div><div>ISSUE FOR REF</div><div>\$4</div><div>GF</div><div>A1</div><div>10/10/24</div></div></div></div></div><tr><td></td><td></td><td></td><td></td><td rowspan="4"><div><div><div><div></div><div>SERVICES</div></div><div><div><div><div></div><div>STEENSEN VARMING</div></div><div><div><div><div></div><div>Level 8/9-13 Castlemaine Street,<br/>Sydney NSW 2000<br/>T + (02) 9697 2200</div></div><div><div><div><div></div><div>Level 20, 66 Goudim Street,<br/>Sydney NSW 2000<br/>T + (02) 9299 1312</div></div><div><div><div><div></div><div>Level 6/73 Miller St, North Sydney<br/>NSW NSW 2060<br/>T + (02) 9439 7288</div></div><div><div><div><div></div><div>T +612 9319 2865<br/>ABN: 48 942 021 1969<br/>Notarised Architects<br/>Andrew Howell 6562<br/>David Swalesdale 6192</div></div><div><div><div><div></div><div>61 Myrtle Street<br/>Cherrybrook NSW 2008<br/>Sydney Australia<br/>dji.com.au</div></div></div></div></div></div><div>DISCLAIMER<br/>This drawing should be read in conjunction with all the standard notes &amp; abbreviations in the drawing pack, relevant contracts, specifications and drawings. Dimensions are in millimetres. Levels are metres. Do not scale off drawings. Use figured dimensions only. Check dimensions on Site. Report discrepancies immediately.</div></div></div><div><div><div><div></div><div>0</div><div>1</div><div>2</div><div>3</div><div>5</div></div><div>1:100</div></div><div><div>SCALE : 1:500 @ A1</div><div>DATE PRINTED: 21/01/2025 11:24:00 AM</div></div></div><div><div><div>PROJECT No</div><div>DRAWING No</div><div>REVISION</div></div><div><div>24-411</div><div>STHS-00-00-REF-A-3001</div><div>04</div></div><div><div><div>PURPOSE OF ISSUE</div><div>STATUS</div><div>DRAWN BY</div><div>SHEET SIZE</div><div>ORIGIN DATE</div></div><div><div>ISSUE FOR REF</div><div>\$4</div><div>GF</div><div>A1</div><div>10/10/24</div></div></div></div></div><tr><td></td><td></td><td></td><td></td><td rowspan="4"><div><div><div><div></div><div>SERVICES</div></div><div><div><div><div></div><div>STEENSEN VARMING</div></div><div><div><div><div></div><div>Level 8/9-13 Castlemaine Street,<br/>Sydney NSW 2000<br/>T + (02) 9697 2200</div></div><div><div><div><div></div><div>Level 20, 66 Goudim Street,<br/>Sydney NSW 2000<br/>T + (02) 9299 1312</div></div><div><div><div><div></div><div>Level 6/73 Miller St, North Sydney<br/>NSW NSW 2060<br/>T + (02) 9439 7288</div></div><div><div><div><div></div><div>T +612 9319 2865<br/>ABN: 48 942 021 1969<br/>Notarised Architects<br/>Andrew Howell 6562<br/>David Swalesdale 6192</div></div><div><div><div><div></div><div>61 Myrtle Street<br/>Cherrybrook NSW 2008<br/>Sydney Australia<br/>dji.com.au</div></div></div></div></div></div><div>DISCLAIMER<br/>This drawing should be read in conjunction with all the standard notes &amp; abbreviations in the drawing pack, relevant contracts, specifications and drawings. Dimensions are in millimetres. Levels are metres. Do not scale off drawings. Use figured dimensions only. Check dimensions on Site. Report discrepancies immediately.</div></div></div><div><div><div><div></div><div>0</div><div>1</div><div>2</div><div>3</div><div>5</div></div><div>1:100</div></div><div><div>SCALE : 1:500 @ A1</div><div>DATE PRINTED: 21/01/2025 11:24:00 AM</div></div></div><div><div><div>PROJECT No</div><div>DRAWING No</div><div>REVISION</div></div><div><div>24-411</div><div>STHS-00-00-REF-A-3001</div><div>04</div></div><div><div><div>PURPOSE OF ISSUE</div><div>STATUS</div><div>DRAWN BY</div><div>SHEET SIZE</div><div>ORIGIN DATE</div></div><div><div>ISSUE FOR REF</div><div>\$4</div><div>GF</div><div>A1</div><div>10/10/24</div></div></div></div></div><tr><td></td><td></td><td></td><td></td><td rowspan="4"><div><div><div><div></div><div>SERVICES</div></div><div><div><div><div></div><div>STEENSEN VARMING</div></div><div><div><div><div></div><div>Level 8/9-13 Castlemaine Street,<br/>Sydney NSW 2000<br/>T + (02) 9697 2200</div></div><div><div><div><div></div><div>Level 20, 66 Goudim Street,<br/>Sydney NSW 2000<br/>T + (02) 9299 1312</div></div><div><div><div><div></div><div>Level 6/73 Miller St, North Sydney<br/>NSW NSW 2060<br/>T + (02) 9439 7288</div></div><div><div><div><div></div><div>T +612 9319 2865<br/>ABN: 48 942 021 1969<br/>Notarised Architects<br/>Andrew Howell 6562<br/>David Swalesdale 6192</div></div><div><div><div><div></div><div>61 Myrtle Street<br/>Cherrybrook NSW 2008<br/>Sydney Australia<br/>dji.com.au</div></div></div></div></div></div><div>DISCLAIMER<br/>This drawing should be read in conjunction with all the standard notes &amp; abbreviations in the drawing pack, relevant contracts, specifications and drawings. Dimensions are in millimetres. Levels are metres. Do not scale off drawings. Use figured dimensions only. Check dimensions on Site. Report discrepancies immediately.</div></div></div><div><div><div><div></div><div>0</div><div>1</div><div>2</div><div>3</div><div>5</div></div><div>1:100</div></div><div><div>SCALE : 1:500 @ A1</div><div>DATE PRINTED: 21/01/2025 11:24:00 AM</div></div></div><div><div><div>PROJECT No</div><div>DRAWING No</div><div>REVISION</div></div><div><div>24-411</div><div>STHS-00-00-REF-A-3001</div><div>04</div></div><div><div><div>PURPOSE OF ISSUE</div><div>STATUS</div><div>DRAWN BY</div><div>SHEET SIZE</div><div>ORIGIN DATE</div></div><div><div>ISSUE FOR REF</div><div>\$4</div><div>GF</div><div>A1</div><div>10/10/24</div></div></div></div></div></div></div></div></div></div></div></div></td></tr></div></div></div></div></div></div></div></td></tr></div></div></div></div></div></div></div></td></tr></div></div></div></div></div></div></div></div></div> |               |   |               |   |   |               |   |   | <div><div><div><div></div><div>SERVICES</div></div><div><div><div><div></div><div>STEENSEN VARMING</div></div><div><div><div><div></div><div>Level 8/9-13 Castlemaine Street,<br/>Sydney NSW 2000<br/>T + (02) 9697 2200</div></div><div><div><div><div></div><div>Level 20, 66 Goudim Street,<br/>Sydney NSW 2000<br/>T + (02) 9299 1312</div></div><div><div><div><div></div><div>Level 6/73 Miller St, North Sydney<br/>NSW NSW 2060<br/>T + (02) 9439 7288</div></div><div><div><div><div></div><div>T +612 9319 2865<br/>ABN: 48 942 021 1969<br/>Notarised Architects<br/>Andrew Howell 6562<br/>David Swalesdale 6192</div></div><div><div><div><div></div><div>61 Myrtle Street<br/>Cherrybrook NSW 2008<br/>Sydney Australia<br/>dji.com.au</div></div></div></div></div></div><div>DISCLAIMER<br/>This drawing should be read in conjunction with all the standard notes &amp; abbreviations in the drawing pack, relevant contracts, specifications and drawings. Dimensions are in millimetres. Levels are metres. Do not scale off drawings. Use figured dimensions only. Check dimensions on Site. Report discrepancies immediately.</div></div></div><div><div><div><div></div><div>0</div><div>1</div><div>2</div><div>3</div><div>5</div></div><div>1:100</div></div><div><div>SCALE : 1:500 @ A1</div><div>DATE PRINTED: 21/01/2025 11:24:00 AM</div></div></div><div><div><div>PROJECT No</div><div>DRAWING No</div><div>REVISION</div></div><div><div>24-411</div><div>STHS-00-00-REF-A-3001</div><div>04</div></div><div><div><div>PURPOSE OF ISSUE</div><div>STATUS</div><div>DRAWN BY</div><div>SHEET SIZE</div><div>ORIGIN DATE</div></div><div><div>ISSUE FOR REF</div><div>\$4</div><div>GF</div><div>A1</div><div>10/10/24</div></div></div></div></div><tr><td></td><td></td><td></td><td></td><td rowspan="4"><div><div><div><div></div><div>SERVICES</div></div><div><div><div><div></div><div>STEENSEN VARMING</div></div><div><div><div><div></div><div>Level 8/9-13 Castlemaine Street,<br/>Sydney NSW 2000<br/>T + (02) 9697 2200</div></div><div><div><div><div></div><div>Level 20, 66 Goudim Street,<br/>Sydney NSW 2000<br/>T + (02) 9299 1312</div></div><div><div><div><div></div><div>Level 6/73 Miller St, North Sydney<br/>NSW NSW 2060<br/>T + (02) 9439 7288</div></div><div><div><div><div></div><div>T +612 9319 2865<br/>ABN: 48 942 021 1969<br/>Notarised Architects<br/>Andrew Howell 6562<br/>David Swalesdale 6192</div></div><div><div><div><div></div><div>61 Myrtle Street<br/>Cherrybrook NSW 2008<br/>Sydney Australia<br/>dji.com.au</div></div></div></div></div></div><div>DISCLAIMER<br/>This drawing should be read in conjunction with all the standard notes &amp; abbreviations in the drawing pack, relevant contracts, specifications and drawings. Dimensions are in millimetres. Levels are metres. Do not scale off drawings. Use figured dimensions only. Check dimensions on Site. Report discrepancies immediately.</div></div></div><div><div><div><div></div><div>0</div><div>1</div><div>2</div><div>3</div><div>5</div></div><div>1:100</div></div><div><div>SCALE : 1:500 @ A1</div><div>DATE PRINTED: 21/01/2025 11:24:00 AM</div></div></div><div><div><div>PROJECT No</div><div>DRAWING No</div><div>REVISION</div></div><div><div>24-411</div><div>STHS-00-00-REF-A-3001</div><div>04</div></div><div><div><div>PURPOSE OF ISSUE</div><div>STATUS</div><div>DRAWN BY</div><div>SHEET SIZE</div><div>ORIGIN DATE</div></div><div><div>ISSUE FOR REF</div><div>\$4</div><div>GF</div><div>A1</div><div>10/10/24</div></div></div></div></div><tr><td></td><td></td><td></td><td></td><td rowspan="4"><div><div><div><div></div><div>SERVICES</div></div><div><div><div><div></div><div>STEENSEN VARMING</div></div><div><div><div><div></div><div>Level 8/9-13 Castlemaine Street,<br/>Sydney NSW 2000<br/>T + (02) 9697 2200</div></div><div><div><div><div></div><div>Level 20, 66 Goudim Street,<br/>Sydney NSW 2000<br/>T + (02) 9299 1312</div></div><div><div><div><div></div><div>Level 6/73 Miller St, North Sydney<br/>NSW NSW 2060<br/>T + (02) 9439 7288</div></div><div><div><div><div></div><div>T +612 9319 2865<br/>ABN: 48 942 021 1969<br/>Notarised Architects<br/>Andrew Howell 6562<br/>David Swalesdale 6192</div></div><div><div><div><div></div><div>61 Myrtle Street<br/>Cherrybrook NSW 2008<br/>Sydney Australia<br/>dji.com.au</div></div></div></div></div></div><div>DISCLAIMER<br/>This drawing should be read in conjunction with all the standard notes &amp; abbreviations in the drawing pack, relevant contracts, specifications and drawings. Dimensions are in millimetres. Levels are metres. Do not scale off drawings. Use figured dimensions only. Check dimensions on Site. Report discrepancies immediately.</div></div></div><div><div><div><div></div><div>0</div><div>1</div><div>2</div><div>3</div><div>5</div></div><div>1:100</div></div><div><div>SCALE : 1:500 @ A1</div><div>DATE PRINTED: 21/01/2025 11:24:00 AM</div></div></div><div><div><div>PROJECT No</div><div>DRAWING No</div><div>REVISION</div></div><div><div>24-411</div><div>STHS-00-00-REF-A-3001</div><div>04</div></div><div><div><div>PURPOSE OF ISSUE</div><div>STATUS</div><div>DRAWN BY</div><div>SHEET SIZE</div><div>ORIGIN DATE</div></div><div><div>ISSUE FOR REF</div><div>\$4</div><div>GF</div><div>A1</div><div>10/10/24</div></div></div></div></div></div></div></div></div></div></div></div></td></tr></div></div></div></div></div></div></div></td></tr></div></div></div></div></div></div></div>   |               |            |   |   |   |   | <div><div><div><div></div><div>SERVICES</div></div><div><div><div><div></div><div>STEENSEN VARMING</div></div><div><div><div><div></div><div>Level 8/9-13 Castlemaine Street,<br/>Sydney NSW 2000<br/>T + (02) 9697 2200</div></div><div><div><div><div></div><div>Level 20, 66 Goudim Street,<br/>Sydney NSW 2000<br/>T + (02) 9299 1312</div></div><div><div><div><div></div><div>Level 6/73 Miller St, North Sydney<br/>NSW NSW 2060<br/>T + (02) 9439 7288</div></div><div><div><div><div></div><div>T +612 9319 2865<br/>ABN: 48 942 021 1969<br/>Notarised Architects<br/>Andrew Howell 6562<br/>David Swalesdale 6192</div></div><div><div><div><div></div><div>61 Myrtle Street<br/>Cherrybrook NSW 2008<br/>Sydney Australia<br/>dji.com.au</div></div></div></div></div></div><div>DISCLAIMER<br/>This drawing should be read in conjunction with all the standard notes &amp; abbreviations in the drawing pack, relevant contracts, specifications and drawings. Dimensions are in millimetres. Levels are metres. Do not scale off drawings. Use figured dimensions only. Check dimensions on Site. Report discrepancies immediately.</div></div></div><div><div><div><div></div><div>0</div><div>1</div><div>2</div><div>3</div><div>5</div></div><div>1:100</div></div><div><div>SCALE : 1:500 @ A1</div><div>DATE PRINTED: 21/01/2025 11:24:00 AM</div></div></div><div><div><div>PROJECT No</div><div>DRAWING No</div><div>REVISION</div></div><div><div>24-411</div><div>STHS-00-00-REF-A-3001</div><div>04</div></div><div><div><div>PURPOSE OF ISSUE</div><div>STATUS</div><div>DRAWN BY</div><div>SHEET SIZE</div><div>ORIGIN DATE</div></div><div><div>ISSUE FOR REF</div><div>\$4</div><div>GF</div><div>A1</div><div>10/10/24</div></div></div></div></div><tr><td></td><td></td><td></td><td></td><td rowspan="4"><div><div><div><div></div><div>SERVICES</div></div><div><div><div><div></div><div>STEENSEN VARMING</div></div><div><div><div><div></div><div>Level 8/9-13 Castlemaine Street,<br/>Sydney NSW 2000<br/>T + (02) 9697 2200</div></div><div><div><div><div></div><div>Level 20, 66 Goudim Street,<br/>Sydney NSW 2000<br/>T + (02) 9299 1312</div></div><div><div><div><div></div><div>Level 6/73 Miller St, North Sydney<br/>NSW NSW 2060<br/>T + (02) 9439 7288</div></div><div><div><div><div></div><div>T +612 9319 2865<br/>ABN: 48 942 021 1969<br/>Notarised Architects<br/>Andrew Howell 6562<br/>David Swalesdale 6192</div></div><div><div><div><div></div><div>61 Myrtle Street<br/>Cherrybrook NSW 2008<br/>Sydney Australia<br/>dji.com.au</div></div></div></div></div></div><div>DISCLAIMER<br/>This drawing should be read in conjunction with all the standard notes &amp; abbreviations in the drawing pack, relevant contracts, specifications and drawings. Dimensions are in millimetres. Levels are metres. Do not scale off drawings. Use figured dimensions only. Check dimensions on Site. Report discrepancies immediately.</div></div></div><div><div><div><div></div><div>0</div><div>1</div><div>2</div><div>3</div><div>5</div></div><div>1:100</div></div><div><div>SCALE : 1:500 @ A1</div><div>DATE PRINTED: 21/01/2025 11:24:00 AM</div></div></div><div><div><div>PROJECT No</div><div>DRAWING No</div><div>REVISION</div></div><div><div>24-411</div><div>STHS-00-00-REF-A-3001</div><div>04</div></div><div><div><div>PURPOSE OF ISSUE</div><div>STATUS</div><div>DRAWN BY</div><div>SHEET SIZE</div><div>ORIGIN DATE</div></div><div><div>ISSUE FOR REF</div><div>\$4</div><div>GF</div><div>A1</div><div>10/10/24</div></div></div></div></div></div></div></div></div></div></div></div></td></tr></div></div></div></div></div></div></div> |   |    |   |   |   |  |  | <div><div><div><div></div><div>SERVICES</div></div><div><div><div><div></div><div>STEENSEN VARMING</div></div><div><div><div><div></div><div>Level 8/9-13 Castlemaine Street,<br/>Sydney NSW 2000<br/>T + (02) 9697 2200</div></div><div><div><div><div></div><div>Level 20, 66 Goudim Street,<br/>Sydney NSW 2000<br/>T + (02) 9299 1312</div></div><div><div><div><div></div><div>Level 6/73 Miller St, North Sydney<br/>NSW NSW 2060<br/>T + (02) 9439 7288</div></div><div><div><div><div></div><div>T +612 9319 2865<br/>ABN: 48 942 021 1969<br/>Notarised Architects<br/>Andrew Howell 6562<br/>David Swalesdale 6192</div></div><div><div><div><div></div><div>61 Myrtle Street<br/>Cherrybrook NSW 2008<br/>Sydney Australia<br/>dji.com.au</div></div></div></div></div></div><div>DISCLAIMER<br/>This drawing should be read in conjunction with all the standard notes &amp; abbreviations in the drawing pack, relevant contracts, specifications and drawings. Dimensions are in millimetres. Levels are metres. Do not scale off drawings. Use figured dimensions only. Check dimensions on Site. Report discrepancies immediately.</div></div></div><div><div><div><div></div><div>0</div><div>1</div><div>2</div><div>3</div><div>5</div></div><div>1:100</div></div><div><div>SCALE : 1:500 @ A1</div><div>DATE PRINTED: 21/01/2025 11:24:00 AM</div></div></div><div><div><div>PROJECT No</div><div>DRAWING No</div><div>REVISION</div></div><div><div>24-411</div><div>STHS-00-00-REF-A-3001</div><div>04</div></div><div><div><div>PURPOSE OF ISSUE</div><div>STATUS</div><div>DRAWN BY</div><div>SHEET SIZE</div><div>ORIGIN DATE</div></div><div><div>ISSUE FOR REF</div><div>\$4</div><div>GF</div><div>A1</div><div>10/10/24</div></div></div></div></div></div></div></div></div></div></div></div>   |  |   |   |   |   |  |  |  |   |   |  |   |
|       |            |                             |            | <div><div><div><div></div><div>SERVICES</div></div><div><div><div><div></div><div>STEENSEN VARMING</div></div><div><div><div><div></div><div>Level 8/9-13 Castlemaine Street,<br/>Sydney NSW 2000<br/>T + (02) 9697 2200</div></div><div><div><div><div></div><div>Level 20, 66 Goudim Street,<br/>Sydney NSW 2000<br/>T + (02) 9299 1312</div></div><div><div><div><div></div><div>Level 6/73 Miller St, North Sydney<br/>NSW NSW 2060<br/>T + (02) 9439 7288</div></div><div><div><div><div></div><div>T +612 9319 2865<br/>ABN: 48 942 021 1969<br/>Notarised Architects<br/>Andrew Howell 6562<br/>David Swalesdale 6192</div></div><div><div><div><div></div><div>61 Myrtle Street<br/>Cherrybrook NSW 2008<br/>Sydney Australia<br/>dji.com.au</div></div></div></div></div></div><div>DISCLAIMER<br/>This drawing should be read in conjunction with all the standard notes &amp; abbreviations in the drawing pack, relevant contracts, specifications and drawings. Dimensions are in millimetres. Levels are metres. Do not scale off drawings. Use figured dimensions only. Check dimensions on Site. Report discrepancies immediately.</div></div></div><div><div><div><div></div><div>0</div><div>1</div><div>2</div><div>3</div><div>5</div></div><div>1:100</div></div><div><div>SCALE : 1:500 @ A1</div><div>DATE PRINTED: 21/01/2025 11:24:00 AM</div></div></div><div><div><div>PROJECT No</div><div>DRAWING No</div><div>REVISION</div></div><div><div>24-411</div><div>STHS-00-00-REF-A-3001</div><div>04</div></div><div><div><div>PURPOSE OF ISSUE</div><div>STATUS</div><div>DRAWN BY</div><div>SHEET SIZE</div><div>ORIGIN DATE</div></div><div><div>ISSUE FOR REF</div><div>\$4</div><div>GF</div><div>A1</div><div>10/10/24</div></div></div></div></div><tr><td></td><td></td><td></td><td></td><td rowspan="4"><div><div><div><div></div><div>SERVICES</div></div><div><div><div><div></div><div>STEENSEN VARMING</div></div><div><div><div><div></div><div>Level 8/9-13 Castlemaine Street,<br/>Sydney NSW 2000<br/>T + (02) 9697 2200</div></div><div><div><div><div></div><div>Level 20, 66 Goudim Street,<br/>Sydney NSW 2000<br/>T + (02) 9299 1312</div></div><div><div><div><div></div><div>Level 6/73 Miller St, North Sydney<br/>NSW NSW 2060<br/>T + (02) 9439 7288</div></div><div><div><div><div></div><div>T +612 9319 2865<br/>ABN: 48 942 021 1969<br/>Notarised Architects<br/>Andrew Howell 6562<br/>David Swalesdale 6192</div></div><div><div><div><div></div><div>61 Myrtle Street<br/>Cherrybrook NSW 2008<br/>Sydney Australia<br/>dji.com.au</div></div></div></div></div></div><div>DISCLAIMER<br/>This drawing should be read in conjunction with all the standard notes &amp; abbreviations in the drawing pack, relevant contracts, specifications and drawings. Dimensions are in millimetres. Levels are metres. Do not scale off drawings. Use figured dimensions only. Check dimensions on Site. Report discrepancies immediately.</div></div></div><div><div><div><div></div><div>0</div><div>1</div><div>2</div><div>3</div><div>5</div></div><div>1:100</div></div><div><div>SCALE : 1:500 @ A1</div><div>DATE PRINTED: 21/01/2025 11:24:00 AM</div></div></div><div><div><div>PROJECT No</div><div>DRAWING No</div><div>REVISION</div></div><div><div>24-411</div><div>STHS-00-00-REF-A-3001</div><div>04</div></div><div><div><div>PURPOSE OF ISSUE</div><div>STATUS</div><div>DRAWN BY</div><div>SHEET SIZE</div><div>ORIGIN DATE</div></div><div><div>ISSUE FOR REF</div><div>\$4</div><div>GF</div><div>A1</div><div>10/10/24</div></div></div></div></div><tr><td></td><td></td><td></td><td></td><td rowspan="4"><div><div><div><div></div><div>SERVICES</div></div><div><div><div><div></div><div>STEENSEN VARMING</div></div><div><div><div><div></div><div>Level 8/9-13 Castlemaine Street,<br/>Sydney NSW 2000<br/>T + (02) 9697 2200</div></div><div><div><div><div></div><div>Level 20, 66 Goudim Street,<br/>Sydney NSW 2000<br/>T + (02) 9299 1312</div></div><div><div><div><div></div><div>Level 6/73 Miller St, North Sydney<br/>NSW NSW 2060<br/>T + (02) 9439 7288</div></div><div><div><div><div></div><div>T +612 9319 2865<br/>ABN: 48 942 021 1969<br/>Notarised Architects<br/>Andrew Howell 6562<br/>David Swalesdale 6192</div></div><div><div><div><div></div><div>61 Myrtle Street<br/>Cherrybrook NSW 2008<br/>Sydney Australia<br/>dji.com.au</div></div></div></div></div></div><div>DISCLAIMER<br/>This drawing should be read in conjunction with all the standard notes &amp; abbreviations in the drawing pack, relevant contracts, specifications and drawings. Dimensions are in millimetres. Levels are metres. Do not scale off drawings. Use figured dimensions only. Check dimensions on Site. Report discrepancies immediately.</div></div></div><div><div><div><div></div><div>0</div><div>1</div><div>2</div><div>3</div><div>5</div></div><div>1:100</div></div><div><div>SCALE : 1:500 @ A1</div><div>DATE PRINTED: 21/01/2025 11:24:00 AM</div></div></div><div><div><div>PROJECT No</div><div>DRAWING No</div><div>REVISION</div></div><div><div>24-411</div><div>STHS-00-00-REF-A-3001</div><div>04</div></div><div><div><div>PURPOSE OF ISSUE</div><div>STATUS</div><div>DRAWN BY</div><div>SHEET SIZE</div><div>ORIGIN DATE</div></div><div><div>ISSUE FOR REF</div><div>\$4</div><div>GF</div><div>A1</div><div>10/10/24</div></div></div></div></div></div></div></div></div></div></div></div></td></tr></div></div></div></div></div></div></div></td></tr></div></div></div></div></div></div></div>   |   |   |   |   |               |   |               | <div><div><div><div></div><div>SERVICES</div></div><div><div><div><div></div><div>STEENSEN VARMING</div></div><div><div><div><div></div><div>Level 8/9-13 Castlemaine Street,<br/>Sydney NSW 2000<br/>T + (02) 9697 2200</div></div><div><div><div><div></div><div>Level 20, 66 Goudim Street,<br/>Sydney NSW 2000<br/>T + (02) 9299 1312</div></div><div><div><div><div></div><div>Level 6/73 Miller St, North Sydney<br/>NSW NSW 2060<br/>T + (02) 9439 7288</div></div><div><div><div><div></div><div>T +612 9319 2865<br/>ABN: 48 942 021 1969<br/>Notarised Architects<br/>Andrew Howell 6562<br/>David Swalesdale 6192</div></div><div><div><div><div></div><div>61 Myrtle Street<br/>Cherrybrook NSW 2008<br/>Sydney Australia<br/>dji.com.au</div></div></div></div></div></div><div>DISCLAIMER<br/>This drawing should be read in conjunction with all the standard notes &amp; abbreviations in the drawing pack, relevant contracts, specifications and drawings. Dimensions are in millimetres. Levels are metres. Do not scale off drawings. Use figured dimensions only. Check dimensions on Site. Report discrepancies immediately.</div></div></div><div><div><div><div></div><div>0</div><div>1</div><div>2</div><div>3</div><div>5</div></div><div>1:100</div></div><div><div>SCALE : 1:500 @ A1</div><div>DATE PRINTED: 21/01/2025 11:24:00 AM</div></div></div><div><div><div>PROJECT No</div><div>DRAWING No</div><div>REVISION</div></div><div><div>24-411</div><div>STHS-00-00-REF-A-3001</div><div>04</div></div><div><div><div>PURPOSE OF ISSUE</div><div>STATUS</div><div>DRAWN BY</div><div>SHEET SIZE</div><div>ORIGIN DATE</div></div><div><div>ISSUE FOR REF</div><div>\$4</div><div>GF</div><div>A1</div><div>10/10/24</div></div></div></div></div><tr><td></td><td></td><td></td><td></td><td rowspan="4"><div><div><div><div></div><div>SERVICES</div></div><div><div><div><div></div><div>STEENSEN VARMING</div></div><div><div><div><div></div><div>Level 8/9-13 Castlemaine Street,<br/>Sydney NSW 2000<br/>T + (02) 9697 2200</div></div><div><div><div><div></div><div>Level 20, 66 Goudim Street,<br/>Sydney NSW 2000<br/>T + (02) 9299 1312</div></div><div><div><div><div></div><div>Level 6/73 Miller St, North Sydney<br/>NSW NSW 2060<br/>T + (02) 9439 7288</div></div><div><div><div><div></div><div>T +612 9319 2865<br/>ABN: 48 942 021 1969<br/>Notarised Architects<br/>Andrew Howell 6562<br/>David Swalesdale 6192</div></div><div><div><div><div></div><div>61 Myrtle Street<br/>Cherrybrook NSW 2008<br/>Sydney Australia<br/>dji.com.au</div></div></div></div></div></div><div>DISCLAIMER<br/>This drawing should be read in conjunction with all the standard notes &amp; abbreviations in the drawing pack, relevant contracts, specifications and drawings. Dimensions are in millimetres. Levels are metres. Do not scale off drawings. Use figured dimensions only. Check dimensions on Site. Report discrepancies immediately.</div></div></div><div><div><div><div></div><div>0</div><div>1</div><div>2</div><div>3</div><div>5</div></div><div>1:100</div></div><div><div>SCALE : 1:500 @ A1</div><div>DATE PRINTED: 21/01/2025 11:24:00 AM</div></div></div><div><div><div>PROJECT No</div><div>DRAWING No</div><div>REVISION</div></div><div><div>24-411</div><div>STHS-00-00-REF-A-3001</div><div>04</div></div><div><div><div>PURPOSE OF ISSUE</div><div>STATUS</div><div>DRAWN BY</div><div>SHEET SIZE</div><div>ORIGIN DATE</div></div><div><div>ISSUE FOR REF</div><div>\$4</div><div>GF</div><div>A1</div><div>10/10/24</div></div></div></div></div></div></div></div></div></div></div></div></td></tr></div></div></div></div></div></div></div>   |   |               |   |   |   |               |            |   | <div><div><div><div></div><div>SERVICES</div></div><div><div><div><div></div><div>STEENSEN VARMING</div></div><div><div><div><div></div><div>Level 8/9-13 Castlemaine Street,<br/>Sydney NSW 2000<br/>T + (02) 9697 2200</div></div><div><div><div><div></div><div>Level 20, 66 Goudim Street,<br/>Sydney NSW 2000<br/>T + (02) 9299 1312</div></div><div><div><div><div></div><div>Level 6/73 Miller St, North Sydney<br/>NSW NSW 2060<br/>T + (02) 9439 7288</div></div><div><div><div><div></div><div>T +612 9319 2865<br/>ABN: 48 942 021 1969<br/>Notarised Architects<br/>Andrew Howell 6562<br/>David Swalesdale 6192</div></div><div><div><div><div></div><div>61 Myrtle Street<br/>Cherrybrook NSW 2008<br/>Sydney Australia<br/>dji.com.au</div></div></div></div></div></div><div>DISCLAIMER<br/>This drawing should be read in conjunction with all the standard notes &amp; abbreviations in the drawing pack, relevant contracts, specifications and drawings. Dimensions are in millimetres. Levels are metres. Do not scale off drawings. Use figured dimensions only. Check dimensions on Site. Report discrepancies immediately.</div></div></div><div><div><div><div></div><div>0</div><div>1</div><div>2</div><div>3</div><div>5</div></div><div>1:100</div></div><div><div>SCALE : 1:500 @ A1</div><div>DATE PRINTED: 21/01/2025 11:24:00 AM</div></div></div><div><div><div>PROJECT No</div><div>DRAWING No</div><div>REVISION</div></div><div><div>24-411</div><div>STHS-00-00-REF-A-3001</div><div>04</div></div><div><div><div>PURPOSE OF ISSUE</div><div>STATUS</div><div>DRAWN BY</div><div>SHEET SIZE</div><div>ORIGIN DATE</div></div><div><div>ISSUE FOR REF</div><div>\$4</div><div>GF</div><div>A1</div><div>10/10/24</div></div></div></div></div></div></div></div></div></div></div></div> |   |   |   |   |    |   |   |   |  |  |   |  |   |   |   |   |  |  |  |   |   |  |   |
|       |            |                             |            |   | <div><div><div><div></div><div>SERVICES</div></div><div><div><div><div></div><div>STEENSEN VARMING</div></div><div><div><div><div></div><div>Level 8/9-13 Castlemaine Street,<br/>Sydney NSW 2000<br/>T + (02) 9697 2200</div></div><div><div><div><div></div><div>Level 20, 66 Goudim Street,<br/>Sydney NSW 2000<br/>T + (02) 9299 1312</div></div><div><div><div><div></div><div>Level 6/73 Miller St, North Sydney<br/>NSW NSW 2060<br/>T + (02) 9439 7288</div></div><div><div><div><div></div><div>T +612 9319 2865<br/>ABN: 48 942 021 1969<br/>Notarised Architects<br/>Andrew Howell 6562<br/>David Swalesdale 6192</div></div><div><div><div><div></div><div>61 Myrtle Street<br/>Cherrybrook NSW 2008<br/>Sydney Australia<br/>dji.com.au</div></div></div></div></div></div><div>DISCLAIMER<br/>This drawing should be read in conjunction with all the standard notes &amp; abbreviations in the drawing pack, relevant contracts, specifications and drawings. Dimensions are in millimetres. Levels are metres. Do not scale off drawings. Use figured dimensions only. Check dimensions on Site. Report discrepancies immediately.</div></div></div><div><div><div><div></div><div>0</div><div>1</div><div>2</div><div>3</div><div>5</div></div><div>1:100</div></div><div><div>SCALE : 1:500 @ A1</div><div>DATE PRINTED: 21/01/2025 11:24:00 AM</div></div></div><div><div><div>PROJECT No</div><div>DRAWING No</div><div>REVISION</div></div><div><div>24-411</div><div>STHS-00-00-REF-A-3001</div><div>04</div></div><div><div><div>PURPOSE OF ISSUE</div><div>STATUS</div><div>DRAWN BY</div><div>SHEET SIZE</div><div>ORIGIN DATE</div></div><div><div>ISSUE FOR REF</div><div>\$4</div><div>GF</div><div>A1</div><div>10/10/24</div></div></div></div></div><tr><td></td><td></td><td></td><td></td><td rowspan="4"><div><div><div><div></div><div>SERVICES</div></div><div><div><div><div></div><div>STEENSEN VARMING</div></div><div><div><div><div></div><div>Level 8/9-13 Castlemaine Street,<br/>Sydney NSW 2000<br/>T + (02) 9697 2200</div></div><div><div><div><div></div><div>Level 20, 66 Goudim Street,<br/>Sydney NSW 2000<br/>T + (02) 9299 1312</div></div><div><div><div><div></div><div>Level 6/73 Miller St, North Sydney<br/>NSW NSW 2060<br/>T + (02) 9439 7288</div></div><div><div><div><div></div><div>T +612 9319 2865<br/>ABN: 48 942 021 1969<br/>Notarised Architects<br/>Andrew Howell 6562<br/>David Swalesdale 6192</div></div><div><div><div><div></div><div>61 Myrtle Street<br/>Cherrybrook NSW 2008<br/>Sydney Australia<br/>dji.com.au</div></div></div></div></div></div><div>DISCLAIMER<br/>This drawing should be read in conjunction with all the standard notes &amp; abbreviations in the drawing pack, relevant contracts, specifications and drawings. Dimensions are in millimetres. Levels are metres. Do not scale off drawings. Use figured dimensions only. Check dimensions on Site. Report discrepancies immediately.</div></div></div><div><div><div><div></div><div>0</div><div>1</div><div>2</div><div>3</div><div>5</div></div><div>1:100</div></div><div><div>SCALE : 1:500 @ A1</div><div>DATE PRINTED: 21/01/2025 11:24:00 AM</div></div></div><div><div><div>PROJECT No</div><div>DRAWING No</div><div>REVISION</div></div><div><div>24-411</div><div>STHS-00-00-REF-A-3001</div><div>04</div></div><div><div><div>PURPOSE OF ISSUE</div><div>STATUS</div><div>DRAWN BY</div><div>SHEET SIZE</div><div>ORIGIN DATE</div></div><div><div>ISSUE FOR REF</div><div>\$4</div><div>GF</div><div>A1</div><div>10/10/24</div></div></div></div></div></div></div></div></div></div></div></div></td></tr></div></div></div></div></div></div></div>   |   |   |   |               |   |               |   | <div><div><div><div></div><div>SERVICES</div></div><div><div><div><div></div><div>STEENSEN VARMING</div></div><div><div><div><div></div><div>Level 8/9-13 Castlemaine Street,<br/>Sydney NSW 2000<br/>T + (02) 9697 2200</div></div><div><div><div><div></div><div>Level 20, 66 Goudim Street,<br/>Sydney NSW 2000<br/>T + (02) 9299 1312</div></div><div><div><div><div></div><div>Level 6/73 Miller St, North Sydney<br/>NSW NSW 2060<br/>T + (02) 9439 7288</div></div><div><div><div><div></div><div>T +612 9319 2865<br/>ABN: 48 942 021 1969<br/>Notarised Architects<br/>Andrew Howell 6562<br/>David Swalesdale 6192</div></div><div><div><div><div></div><div>61 Myrtle Street<br/>Cherrybrook NSW 2008<br/>Sydney Australia<br/>dji.com.au</div></div></div></div></div></div><div>DISCLAIMER<br/>This drawing should be read in conjunction with all the standard notes &amp; abbreviations in the drawing pack, relevant contracts, specifications and drawings. Dimensions are in millimetres. Levels are metres. Do not scale off drawings. Use figured dimensions only. Check dimensions on Site. Report discrepancies immediately.</div></div></div><div><div><div><div></div><div>0</div><div>1</div><div>2</div><div>3</div><div>5</div></div><div>1:100</div></div><div><div>SCALE : 1:500 @ A1</div><div>DATE PRINTED: 21/01/2025 11:24:00 AM</div></div></div><div><div><div>PROJECT No</div><div>DRAWING No</div><div>REVISION</div></div><div><div>24-411</div><div>STHS-00-00-REF-A-3001</div><div>04</div></div><div><div><div>PURPOSE OF ISSUE</div><div>STATUS</div><div>DRAWN BY</div><div>SHEET SIZE</div><div>ORIGIN DATE</div></div><div><div>ISSUE FOR REF</div><div>\$4</div><div>GF</div><div>A1</div><div>10/10/24</div></div></div></div></div></div></div></div></div></div></div></div>   |               |   
|       |            |                             |            |   |   | <div><div><div><div></div><div>SERVICES</div></div><div><div><div><div></div><div>STEENSEN VARMING</div></div><div><div><div><div></div><div>Level 8/9-13 Castlemaine Street,<br/>Sydney NSW 2000<br/>T + (02) 9697 2200</div></div><div><div><div><div></div><div>Level 20, 66 Goudim Street,<br/>Sydney NSW 2000<br/>T + (02) 9299 1312</div></div><div><div><div><div></div><div>Level 6/73 Miller St, North Sydney<br/>NSW NSW 2060<br/>T + (02) 9439 7288</div></div><div><div><div><div></div><div>T +612 9319 2865<br/>ABN: 48 942 021 1969<br/>Notarised Architects<br/>Andrew Howell 6562<br/>David Swalesdale 6192</div></div><div><div><div><div></div><div>61 Myrtle Street<br/>Cherrybrook NSW 2008<br/>Sydney Australia<br/>dji.com.au</div></div></div></div></div></div><div>DISCLAIMER<br/>This drawing should be read in conjunction with all the standard notes &amp; abbreviations in the drawing pack, relevant contracts, specifications and drawings. Dimensions are in millimetres. Levels are metres. Do not scale off drawings. Use figured dimensions only. Check dimensions on Site. Report discrepancies immediately.</div></div></div><div><div><div><div></div><div>0</div><div>1</div><div>2</div><div>3</div><div>5</div></div><div>1:100</div></div><div><div>SCALE : 1:500 @ A1</div><div>DATE PRINTED: 21/01/2025 11:24:00 AM</div></div></div><div><div><div>PROJECT No</div><div>DRAWING No</div><div>REVISION</div></div><div><div>24-411</div><div>STHS-00-00-REF-A-3001</div><div>04</div></div><div><div><div>PURPOSE OF ISSUE</div><div>STATUS</div><div>DRAWN BY</div><div>SHEET SIZE</div><div>ORIGIN DATE</div></div><div><div>ISSUE FOR REF</div><div>\$4</div><div>GF</div><div>A1</div><div>10/10/24</div></div></div></div></div></div></div></div></div></div></div></div>   |   |   




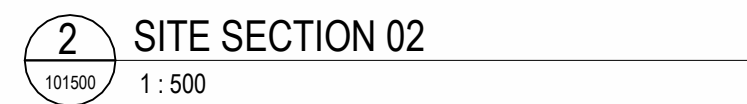
 
| ISSUE | DATE       | SUBJECT                     | AUTHORISED | LANDSCAPE ARCHITECT   | PROJECT MANAGER   | CLIENT                                                                            | <div><div>Education<br/>School Infrastructure</div></div> | <div><div>cljrc<br/>architects</div></div> | <div>DISCLAIMER</div> <div>This drawing should be read in conjunction with all the standard notes &amp; abbreviations in the drawing pack, relevant contracts, specifications and drawings. Dimensions are in millimetres. Levels are metres. Do not scale off drawings. Use figured dimensions only. Check dimensions on Site. Report discrepancies immediately.</div> | PROJECT   | DESCRIPTION                                                         |
|-------|------------|-----------------------------|------------|---|---|-----------------------------------------------------------------------------------|---|---|---|---|---------------------------------------------------------------------|
| 01    | 22/11/2024 | FINAL DRAFT ISSUE FOR REF   | TD         | <div><div>Level 3-5 Baginet Street<br/>Fyshwick 3076<br/>T + 61 2 8332 5600</div></div>          | <div>Level 15, 207 Kent Street, Sydney<br/>NSW 2000<br/>T + 1300 482 661</div>   | NEW HIGH SCHOOL FOR SCHOFIELDS AND TALLAWONG                                      |   |   |   | SITE SECTIONS   |                                                                     |
| 02    | 09/12/2024 | UPDATED DRAFT ISSUE FOR REF | TD         |   |   | GUNTAWONG ROAD, TALLAWONG NSW 2155                                                |   |   |   |   |                                                                     |
| 03    | 20/12/2024 | ISSUE FOR REF               | TD         |   |   |                                                                                   |   |   |   |   |                                                                     |
| 04    | 20/01/2025 | ISSUE FOR REF               | TD         | SERVICES   | STRUCTURE & CIVIL   | ARCHITECT                                                                         |   |   |   |   |                                                                     |
|       |            |                             |            | <div><div>Level 89-13 Castlemaine Street,<br/>Sydney NSW 2000<br/>T + (02) 9697 2200</div></div> | <div><div>Level 20, 66 Gloucester Street.,<br/>Sydney NSW 2000<br/>T + (02) 9299 1312</div></div> | <div>Level 6/73 Miller St, North Sydney<br/>NSW 1585<br/>T + (02) 9439 7288</div> |   |   | <div><div>0 5 10 15 25</div>1:500</div> <div>SCALE 1 : 500 @ A1</div> <div>DATE PRINTED: 21/01/2025 11:24:51 AM</div>   | <div>PROJECT No<br/>24-411<br/>PURPOSE OF ISSUE<br/>ISSUE FOR REF<br/>STATUS<br/>S4<br/>DRAWN BY<br/>GF<br/>SHEET SIZE<br/>A1<br/>ORIGIN DATE<br/>22/11/24</div> | <div>DRAWING No<br/>STHS-00-00-REF-A-4001<br/>REVISION<br/>04</div> |



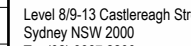


| ISSUE |            | DATE                        | SUBJECT | AUTHORISED       | LANDSCAPE ARCHITECT   | PROJECT MANAGER   | CLIENT   | PROJECT   |   |                                                                                       |   | DESCRIPTION                                                                        |                    |               |   |          |    |  |
|-------|------------|-----------------------------|---------|------------------|---|---|---|---|---|---------------------------------------------------------------------------------------|---|------------------------------------------------------------------------------------|--------------------|---------------|---|----------|----|--|
| 01    | 22/11/2024 | FINAL DRAFT ISSUE FOR REF   |         | TD               | <br>Level 3-5, 201 Kent Street,<br>Sydney NSW 2000<br>P: 02 9332 5600 | <br>Level 15, 207 Kent Street, Sydney<br>NSW 2000<br>T: 1300 462 651       |                                                                         |                                                                          |                                                                                    |  | <br>T: +61 2 9310 2653<br>M: +61 481 941 921 969<br>Nominated Architects:<br>Andrew Hopwell ESAS<br>Daniel Beekwilder ESAS   | NEW HIGH SCHOOL FOR SCHOFIELDS AND TALLAWONG<br>GUNTAWONG ROAD, TALLAWONG NSW 2155 | 3D IMAGES - AERIAL |               |   |          |    |  |
| 02    | 09/12/2024 | UPDATED DRAFT ISSUE FOR REF |         | TD               |   |   |   |   |   |                                                                                       |   |                                                                                    | PROJECT No         |               | DRAWING No   | REVISION |    |  |
| 03    | 20/12/2024 | ISSUE FOR REF               |         | TD               |   |   |   |   |   |                                                                                       |   |                                                                                    | 24-411             |               | STHS-DJRD-00-00-REF-A-8601   |          | 04 |  |
| 04    | 20/01/2025 | ISSUE FOR REF               |         | TD               |   |   |   |   |   |                                                                                       |   |                                                                                    | DISCLAIMER         |               | This drawing should be read in conjunction with all the standard notes & abbreviations in the drawing pack, relevant contracts, specifications and drawings. Dimensions are in millimetres. Levels are metres. Do not scale off drawings. Use figured dimensions only. Check dimensions on Site. Report discrepancies immediately. |          |    |  |
|       |            |                             |         | SERVICES         |   |   | STRUCTURE & CIVIL   |   | ARCHITECT   |                                                                                       | DISCLAIMER   |                                                                                    | PURPOSE OF ISSUE   |               |   |          |    |  |
|       |            |                             |         | STEENSEN VARMING |   |   |   |   |   |                                                                                       | This drawing should be read in conjunction with all the standard notes & abbreviations in the drawing pack, relevant contracts, specifications and drawings. Dimensions are in millimetres. Levels are metres. Do not scale off drawings. Use figured dimensions only. Check dimensions on Site. Report discrepancies immediately. |                                                                                    | STATUS             |               |   |          |    |  |
|       |            |                             |         |                  |   | <br>Level 6/9-13 Cadellagh Street,<br>Sydney NSW 2000<br>T: (02) 9667 2200 | <br>Level 20, 66 Goulburn Street,<br>Sydney NSW 2000<br>T: (02) 9266 1312 | <br>Level 6/73 Miller St, North Sydney,<br>NSW 2060<br>T: (02) 9439 7288 | <br>63 Myrtle Street<br>Cherrybrook NSW 2008<br>Sydney Australia<br>djird.com.au |                                                                                       |   | SCALE                                                                              | @ A1               | DATE PRINTED: | 21/01/2025 11:25:01 AM   | DRAWN BY |    |  |
|       |            |                             |         |                  |   |   |   |   |   |                                                                                       |   |                                                                                    |                    | SHEET SIZE    |   |          |    |  |
|       |            |                             |         |                  |   |   |   |   |   |                                                                                       |   |                                                                                    | ORIGIN DATE        |               |   |          |    |  |
|       |            |                             |         |                  |   |   |   |   |   |                                                                                       |   |                                                                                    | ISSUE FOR REF      |               |   |          |    |  |
|       |            |                             |         |                  |   |   |   |   |   |                                                                                       |   |                                                                                    | S4 CT A1           |               |   |          |    |  |
|       |            |                             |         |                  |   |   |   |   |   |                                                                                       |   |                                                                                    | 22/11/24           |               |   |          |    |  |





A close-up photograph of a brick wall. The bricks are a light tan or beige color with a slightly textured surface. They are laid in a standard running bond pattern, with white mortar joints visible between them. The lighting is even, highlighting the texture of the bricks and the contrast of the mortar.

[illegible]
 
| ISSUE | DATE       | SUBJECT                     | AUTHORISED | LANDSCAPE ARCHITECT   | PROJECT MANAGER   | CLIENT   | PROJECT   | DESCRIPTION                                                                                |
|-------|------------|-----------------------------|------------|---|---|---|---|--------------------------------------------------------------------------------------------|
| 01    | 22/11/2024 | FINAL DRAFT ISSUE FOR REF   | TD         | <br>Level 3-4 Bapitt Street<br>Ryde, NSW 2116<br>T + 612 8332 5600                            | <br>Level 15, 201 Kent Street, Sydney<br>NSW 2000<br>T + 1300 482 651                             | <br>Education<br>School Infrastructure   | NEW HIGH SCHOOL FOR SCHOFIELDS AND TALLAWONG<br><br>GUNTAWONG ROAD, TALLAWONG NSW 2155   | 3D IMAGES - ENTRY & EXTERIOR FINISHES                                                      |
| 02    | 09/12/2024 | UPDATED DRAFT ISSUE FOR REF | TD         |   |   |   |   |                                                                                            |
| 03    | 20/12/2024 | ISSUE FOR REF               | TD         |   |   |   |   |                                                                                            |
| 04    | 20/01/2025 | ISSUE FOR REF               | TD         |   |   |   |   |                                                                                            |
|       |            |                             |            | SERVICES<br><br><br>Level 8/9-13 Castlemaine Street,<br>Sydney NSW 2000<br>T + (02) 9697 2200 | STRUCTURE & CIVIL<br><br><br>Level 20, 66 Goudim Street,<br>Sydney NSW 2000<br>T + (02) 9697 2200 | ARCHITECT<br><br><br>T +612 9319 2865<br>ABN: 48 942 021 969<br>Notarised Architects<br>Andrew Powell 6562<br>David Swales 6192<br><br>Level 6/73 Miller St, North Sydney<br>Sydney NSW 2060<br>T + (02) 9439 7288 | DISCLAIMER<br><br>This drawing should be read in conjunction with all the standard notes & abbreviations in the drawing pack, relevant contracts, specifications and drawings. Dimensions are in millimetres. Levels are metres. Do not scale off drawings. Use figured dimensions only. Check dimensions on Site. Report discrepancies immediately. | PROJECT No<br>24-411<br><br>DRAWING No<br>STHS-DJRD-00-00-REF-A-8602<br><br>REVISION<br>04 |
|       |            |                             |            | PURPOSE OF ISSUE<br>ISSUE FOR REF   | STATUS<br>S4   | DRAWN BY<br>CT   | SHEET SIZE<br>A1   | ORIGIN DATE<br>22/11/24                                                                    |
|       |            |                             |            | SCALE<br>@ A1   | DATE PRINTED:<br>21/01/2025 11:25:11 AM   |   |   |                                                                                            |





1 BUILDING A - GROUND FLOOR PLAN  
1 : 100

LEGEND

- HS 102 GENERAL LEARNING SPACES (SUPPORT)
- HS 201 ADMINISTRATION HUB
- HS 202 STAFF HUB
- HS 401 STUDENT AMENITIES
- HS 402 OTHER STORAGE
- HS 403 OTHER MOVEMENT / SERVICES


| ISSUE   |            | DATE | SUBJECT                     | AUTHORISED | LANDSCAPE ARCHITECT   | PROJECT MANAGER   | CLIENT   | PROJECT   | DESCRIPTION   |
|---|------------|------|-----------------------------|------------|---|---|---|---|---|
| 01   | 22/11/2024 |      | FINAL DRAFT ISSUE FOR REF   | TD         | <br>Level 3-5 Baptist Street<br>Sydney NSW 2000<br>T + 61 2 8332 5600 | <b>TSA Riley</b><br>Level 15, 207 Kent Street, Sydney<br>NSW 2000<br>T + 1300 482 651                                                                           | <br><b>Education</b><br>School Infrastructure                            | NEW HIGH SCHOOL FOR SCHOFIELDS AND TALLAWONG<br>GUNTAWONG ROAD, TALLAWONG NSW 2155   | BUILDING A - GROUND FLOOR PLAN   |
| 02   | 09/12/2024 |      | UPDATED DRAFT ISSUE FOR REF | TD         |   |   |   |   |   |
| 03   | 20/12/2024 |      | ISSUE FOR REF               | TD         |   |   |   |   |   |
| 04   | 20/01/2025 |      | ISSUE FOR REF               | TD         |   |   |   |   |   |
|   |            |      |                             |            | SERVICES   |   | STRUCTURE & CIVIL   | ARCHITECT   |   |
|   |            |      |                             |            | <b>STEENSEN VARMING</b><br>Level 89-13 Cadell Street,<br>Sydney NSW 2000<br>T + (02) 9967 2200                                                           | <br>Level 20, 66 Goulburn Street,<br>Sydney NSW 2000<br>T + (02) 9556 1312 | <br>Level 6/73 Miller St, North Sydney<br>NSW 2060<br>T + (02) 9439 7288 | <br>T +612 9310 2553<br>M06: 48 945 321 989<br>Norman Architects<br>Andrew Hipwell 0552<br>Daniel Beckwith 0152<br>63 Myrtle Street<br>Cherrybrook NSW 2008<br>Sydney Australia<br>djrd.com.au | DISCLAIMER<br><br>This drawing should be read in conjunction with all the standard notes & abbreviations in the drawing pack, relevant contracts, specifications and drawings. Dimensions are in millimetres. Levels are metres. Do not scale off drawings. Use figured dimensions only. Check dimensions on Site. Report discrepancies immediately. |
| <div><div><br/>SCALE 1: 100 @ A1<br/>DATE PRINTED: 20/01/2025 5:41:19 PM</div><div><br/>0 1 2 3 5 1:100</div></div> |            |      |                             |            |   |   |   |   |   |

THIS DRAWING IS INTENDED TO BE  
PRINTED IN COLOUR

DISCLAIMER  
This drawing should be read in conjunction with all the standard notes & abbreviations in the drawing pack, relevant contracts, specifications and drawings. Dimensions are in millimetres. Levels are metres. Do not scale off drawings. Use figured dimensions only. Check dimensions on Site. Report discrepancies immediately.

SCALE 1 : 100 @ A1  
DATE PRINTED: 20/01/2025 5:41:19 PM



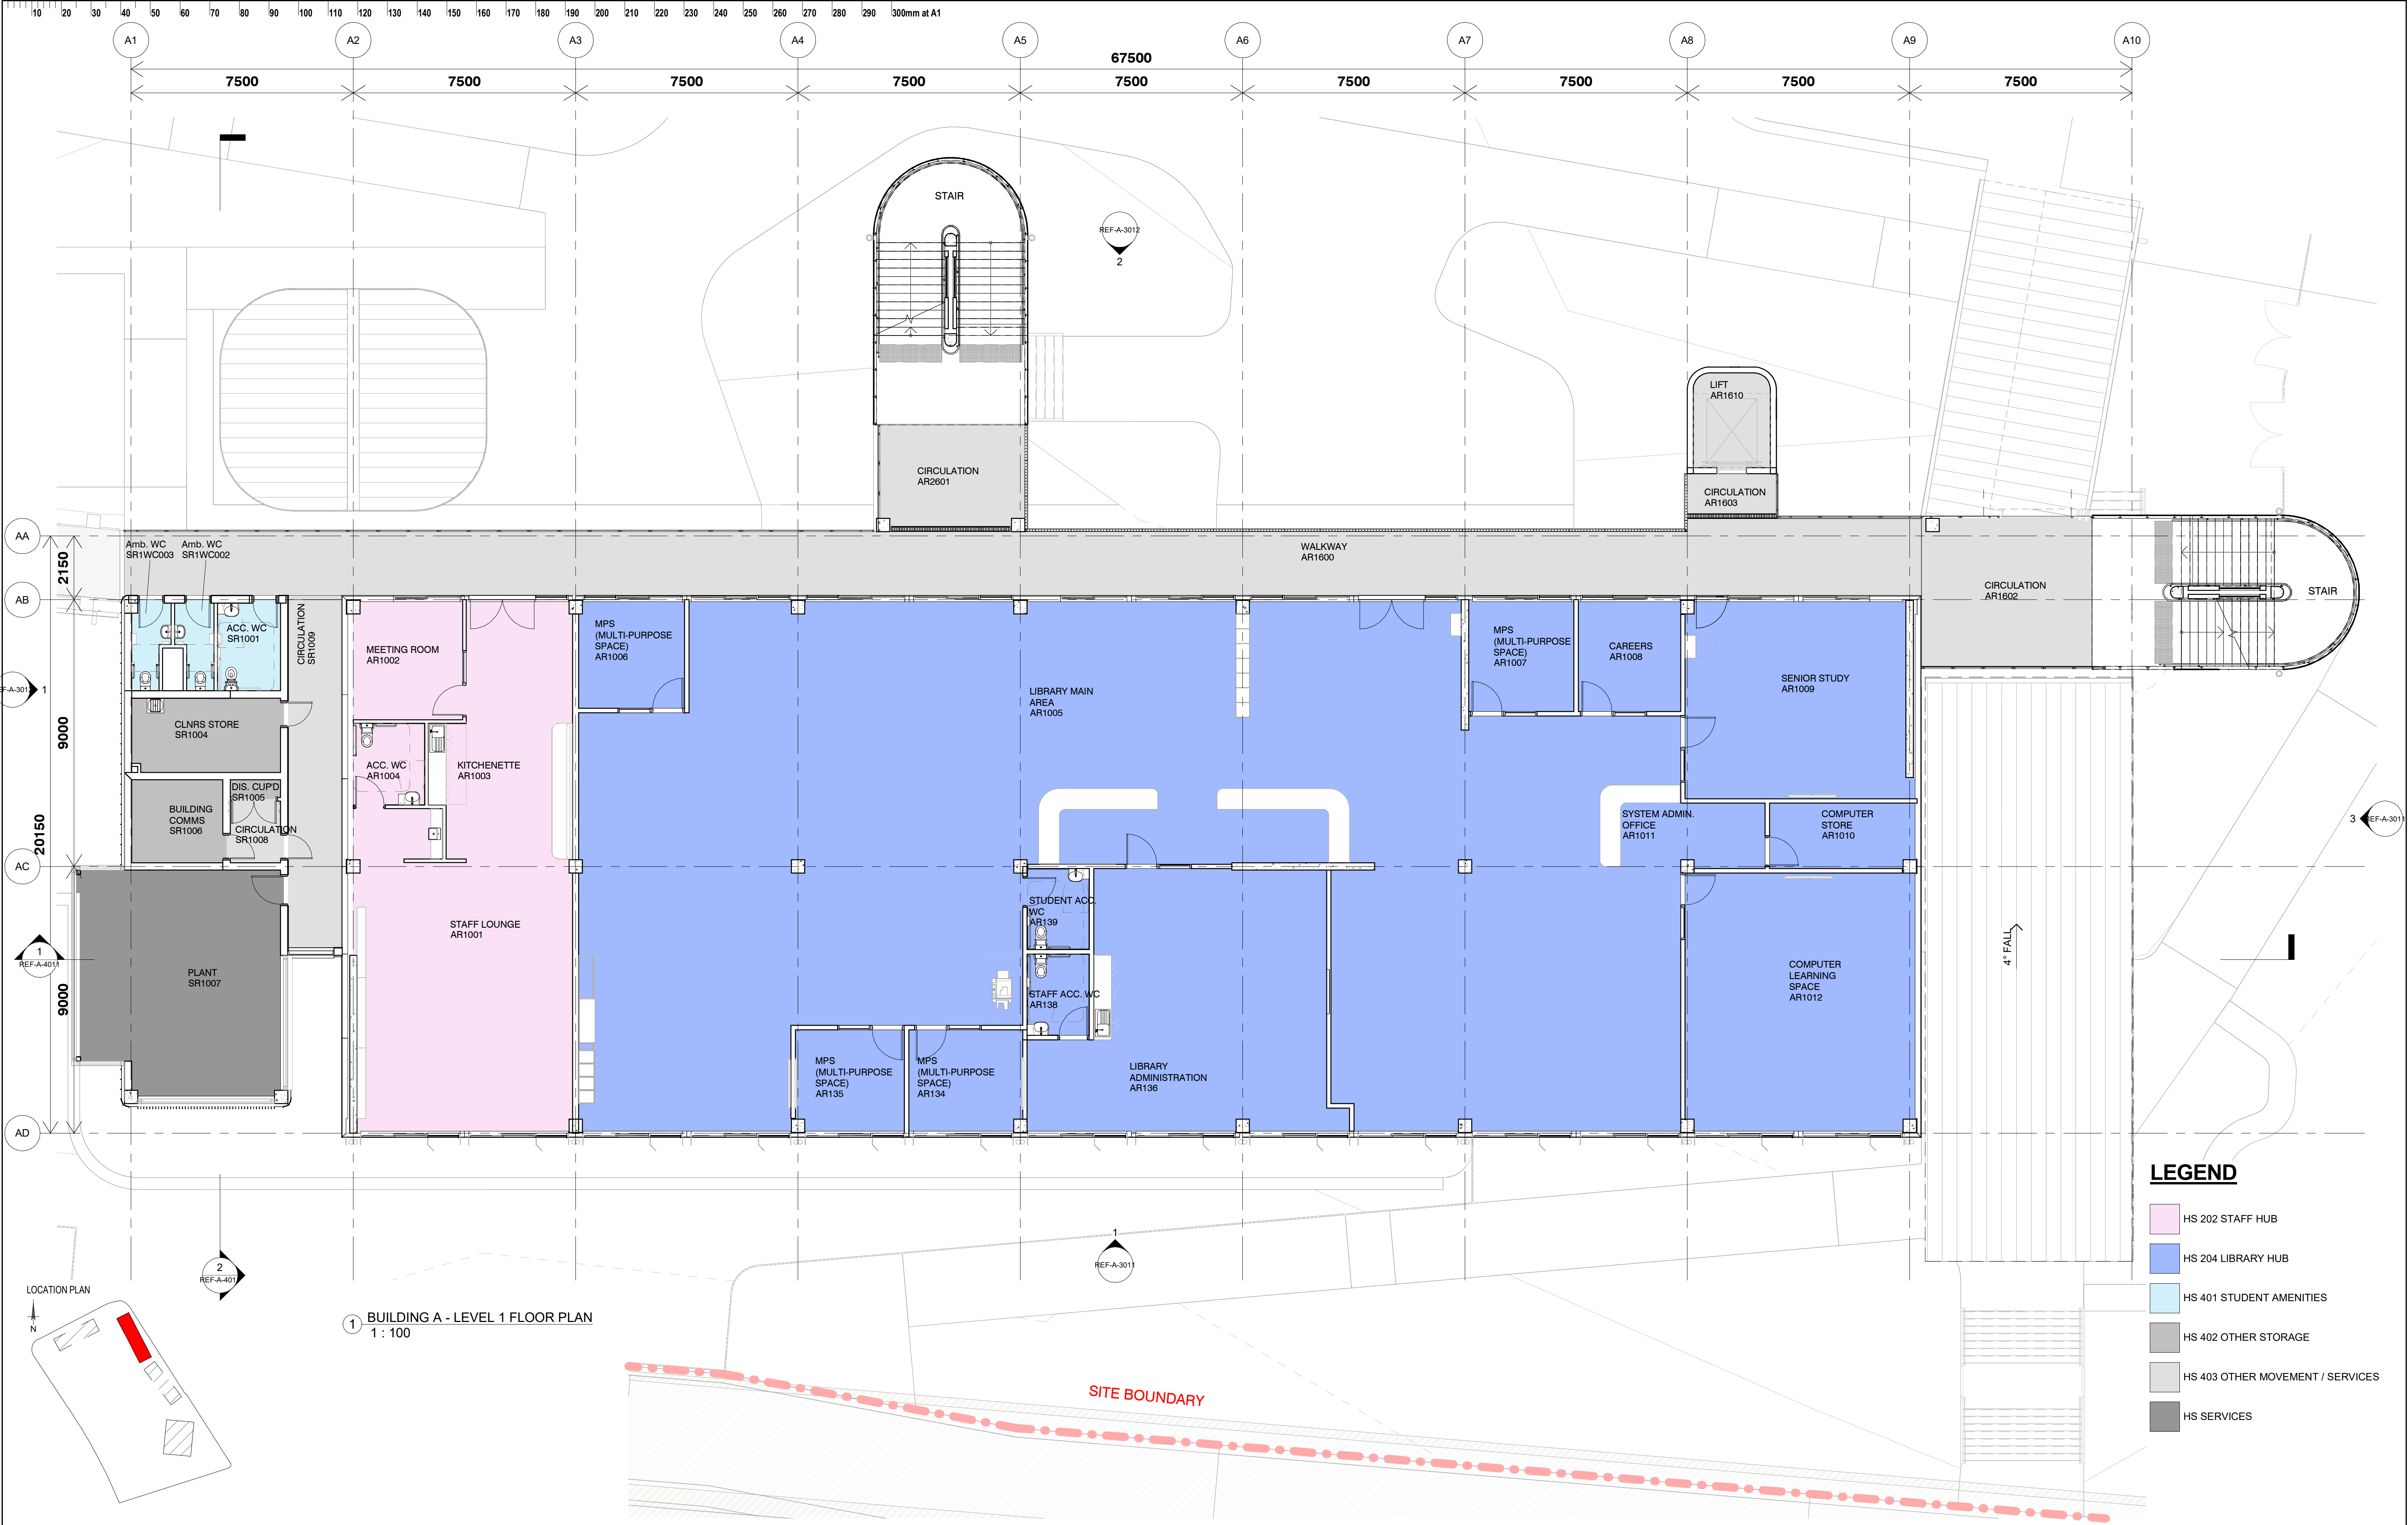


1 BUILDING A - LEVEL 1 FLOOR PLAN  
1 : 100

LEGEND

- HS 202 STAFF HUB
- HS 204 LIBRARY HUB
- HS 401 STUDENT AMENITIES
- HS 402 OTHER STORAGE
- HS 403 OTHER MOVEMENT / SERVICES
- HS SERVICES

| ISSUE |            | DATE | SUBJECT                     | AUTHORISED | LANDSCAPE ARCHITECT   | PROJECT MANAGER   | CLIENT   | PROJECT   | DESCRIPTION   |   |   |             |
|-------|------------|------|-----------------------------|------------|---|---|---|---|---|---|---|-------------|
| 01    | 22/11/2024 |      | FINAL DRAFT ISSUE FOR REF   | TD         | <br>Level 3-5 Bagin Street<br>Sydney NSW 2000<br>T + 61 2 8332 5600 | <b>TSA Riley</b><br>Level 15, 207 Kent Street, Sydney<br>NSW 2000<br>T + 1300 482 651                                                                           | <br><b>Education</b><br>School Infrastructure                            | NEW HIGH SCHOOL FOR SCHOFIELDS AND TALLAWONG<br>GUNTAWONG ROAD, TALLAWONG NSW 2155   | BUILDING A - LEVEL 1 FLOOR PLAN   |   |   |             |
| 02    | 09/12/2024 |      | UPDATED DRAFT ISSUE FOR REF | TD         |   |   |   |   |   |   |   |             |
| 03    | 20/12/2024 |      | ISSUE FOR REF               | TD         |   |   |   |   |   |   |   |             |
| 04    | 20/01/2025 |      | ISSUE FOR REF               | TD         |   |   |   |   |   |   |   |             |
|       |            |      |                             |            | SERVICES   |   | STRUCTURE & CIVIL   | ARCHITECT   |   |   |   |             |
|       |            |      |                             |            | <b>STEENSEN VARMING</b><br>Level 89-13 Cadell Street,<br>Sydney NSW 2000<br>T + (02) 9567 2200                                                         | <br>Level 20, 66 Goulburn Street,<br>Sydney NSW 2000<br>T + (02) 9556 1312 | <br>Level 6/73 Miller St, North Sydney<br>NSW 2060<br>T + (02) 9439 7288 | <br>T + 61 2 9319 2553<br>M + 61 2 943 921 989<br>Nominated Architects<br>Andrew Hipwell 0502<br>Daniel Beckwith 0152<br>63 Myrtle Street<br>Cherrybrook NSW 2008<br>Sydney Australia<br>djrd.com.au | DISCLAIMER<br>This drawing should be read in conjunction with all the standard notes & abbreviations in the drawing pack, relevant contracts, specifications and drawings. Dimensions are in millimetres. Levels are metres. Do not scale off drawings. Use figured dimensions only. Check dimensions on Site. Report discrepancies immediately. | <br><br>0 1 2 3 5 1:100<br>SCALE 1 : 100 @ A1<br>DATE PRINTED: 20/01/2025 8:55:39 PM | PROJECT No 24 411<br>DRAWING No STHS-DJRD-B00A-L1-REF-A-1011<br>PURPOSE OF ISSUE ISSUE FOR REF<br>STATUS S4<br>DRAWN BY DR<br>SHEET SIZE A1<br>ORIGIN DATE 22/11/24 | REVISION 04 |



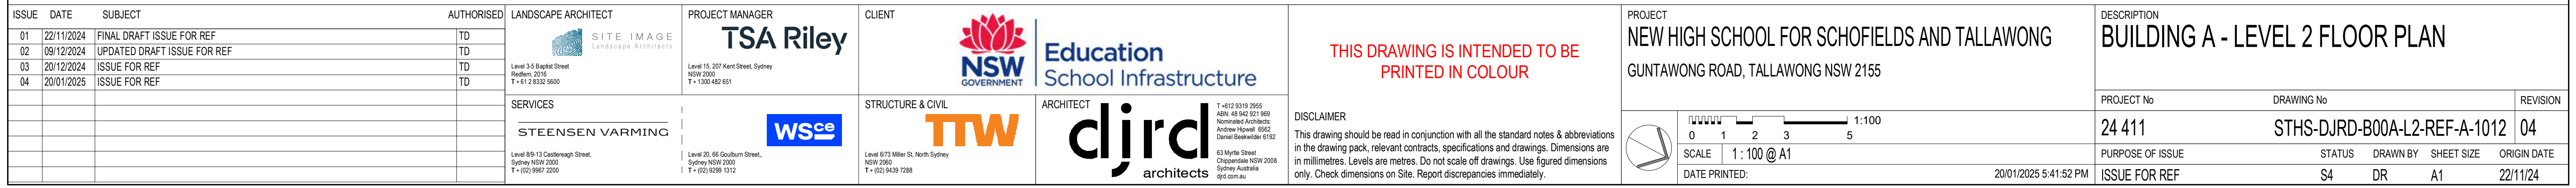











1 BUILDING A - EAST ELEVATION  
1 : 100

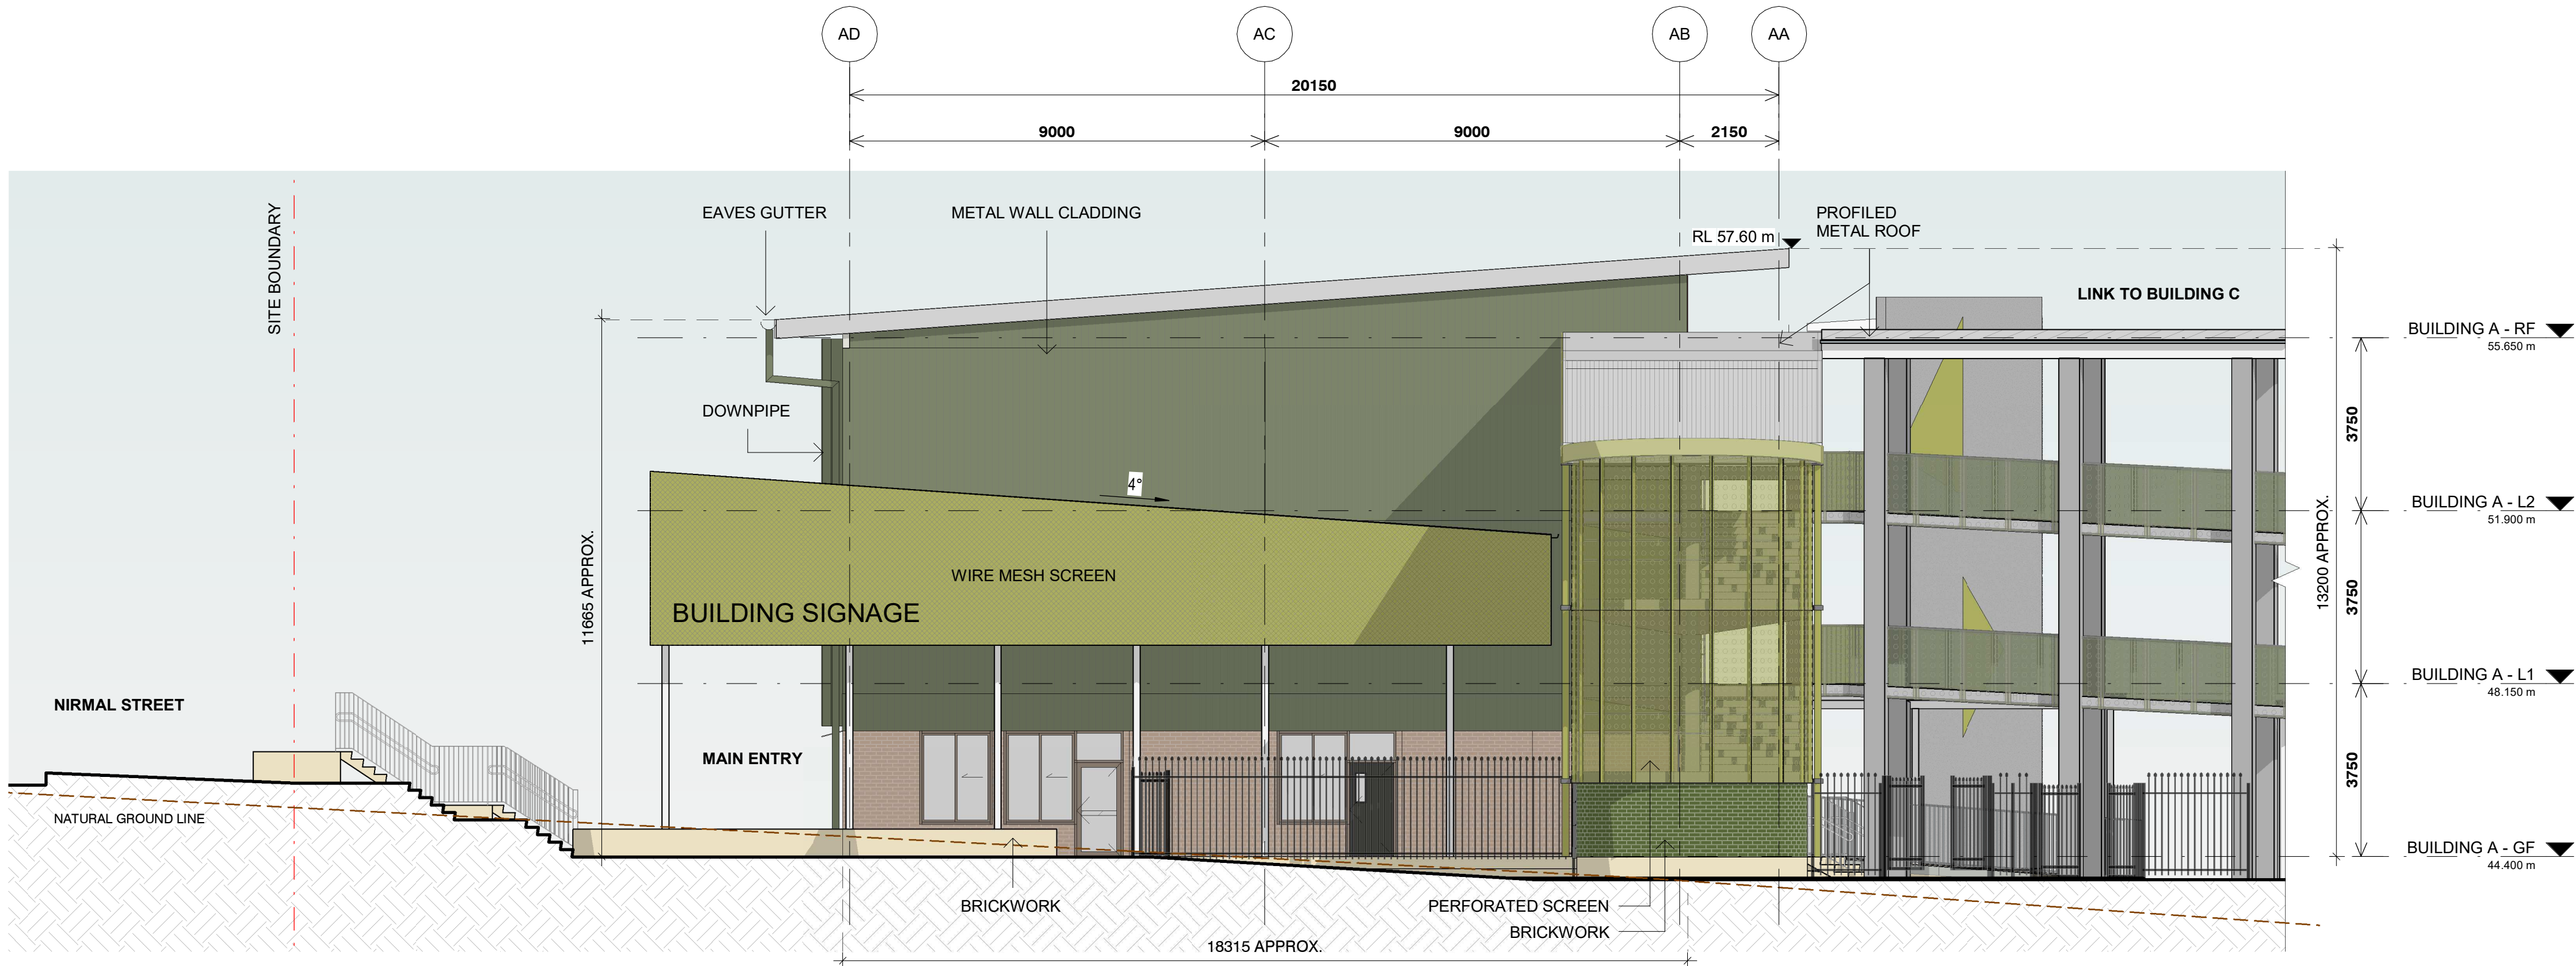

3 BUILDING A - NORTH ELEVATION A  
1 : 100


| ISSUE | DATE       | SUBJECT                     | AUTHORISED | LANDSCAPE ARCHITECT                                                                 | PROJECT MANAGER                                                                     | CLIENT                                                                                | PROJECT   | DESCRIPTION                       |
|-------|------------|-----------------------------|------------|-------------------------------------------------------------------------------------|-------------------------------------------------------------------------------------|---------------------------------------------------------------------------------------|---|-----------------------------------|
| 01    | 22/11/2024 | FINAL DRAFT ISSUE FOR REF   | TD         |  | <b>TSA Riley</b>                                                                    |  | NEW HIGH SCHOOL FOR SCHOFIELDS AND TALLAWONG   | BUILDING A - ELEVATIONS - SHEET 1 |
| 02    | 09/12/2024 | UPDATED DRAFT ISSUE FOR REF | TD         | Level 3-5 Baptist Street,<br>Sydney NSW 2000<br>T + 61 2 8332 5600                  | Level 15, 207 Kent Street, Sydney<br>NSW 2000<br>T + 61 2 8332 5601                 |  | GUNTAWONG ROAD, TALLAWONG NSW 2155   |                                   |
| 03    | 20/12/2024 | ISSUE FOR REF               | TD         |                                                                                     |                                                                                     |                                                                                       |   |                                   |
| 04    | 20/01/2025 | ISSUE FOR REF               | TD         |                                                                                     |                                                                                     |                                                                                       |   |                                   |
|       |            |                             |            | SERVICES                                                                            |                                                                                     | STRUCTURE & CIVIL                                                                     | ARCHITECT   | REVISION                          |
|       |            |                             |            | <b>STEENSEN VARMING</b>                                                             |  |  |   |                                   |
|       |            |                             |            | Level 89-13 Cadell Street,<br>Sydney NSW 2000<br>T + 61 2 9567 2200                 | Level 20, 66 Goulburn Street,<br>Sydney NSW 2000<br>T + 61 2 9567 1312              | Level 6/73 Miller St, North Sydney<br>NSW 2060<br>T + 61 2 9439 7288                  | T + 61 2 9310 2553<br>M + 61 2 945 521 989<br>Nominated Architects:<br>Andrew Hipwell 0502<br>Daniel Beckwith 0152   |                                   |
|       |            |                             |            |                                                                                     |                                                                                     |                                                                                       | DISCLAIMER<br>This drawing should be read in conjunction with all the standard notes & abbreviations in the drawing pack, relevant contracts, specifications and drawings. Dimensions are in millimetres. Levels are metres. Do not scale off drawings. Use figured dimensions only. Check dimensions on Site. Report discrepancies immediately. |                                   |
|       |            |                             |            |                                                                                     |                                                                                     |                                                                                       | <br>SCALE 1 : 100 @ A1<br>DATE PRINTED: 20/01/2025 5:42:47 PM   |                                   |
|       |            |                             |            |                                                                                     |                                                                                     |                                                                                       |   | PURPOSE OF ISSUE<br>ISSUE FOR REF |
|       |            |                             |            |                                                                                     |                                                                                     |                                                                                       |   | STATUS<br>S4                      |
|       |            |                             |            |                                                                                     |                                                                                     |                                                                                       |   | DRAWN BY<br>GB                    |
|       |            |                             |            |                                                                                     |                                                                                     |                                                                                       |   | SHEET SIZE<br>A1                  |
|       |            |                             |            |                                                                                     |                                                                                     |                                                                                       |   | ORIGIN DATE<br>22/11/24           |



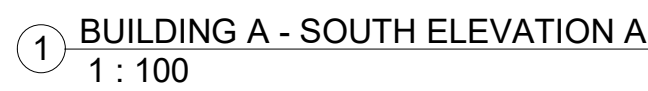


| ISSUE DATE SUBJECT |            |                             | AUTHORISED | LANDSCAPE ARCHITECT   | PROJECT MANAGER   | CLIENT   | PROJECT   | DESCRIPTION   |                                                     |
|--------------------|------------|-----------------------------|------------|---|---|---|---|---|-----------------------------------------------------|
| 01                 | 22/11/2024 | FINAL DRAFT ISSUE FOR REF   | TD         | <br>Level 3-5 Bapfed Street<br>Southport, QLD<br>T + 61 2 8332 5600         | <br>Level 15, 207 Kent Street, Sydney<br>NSW 2000<br>T + 1300 482 651        | <br><b>Education</b><br>School Infrastructure                            | <br>GUNTAWONG ROAD, TALLAWONG NSW 2155   | <b>BUILDING A - ELEVATIONS - SHEET 2</b>   |                                                     |
| 02                 | 09/12/2024 | UPDATED DRAFT ISSUE FOR REF | TD         |   |   |   |   |   |                                                     |
| 03                 | 20/12/2024 | ISSUE FOR REF               | TD         |   |   |   |   |   |                                                     |
| 04                 | 20/01/2025 | ISSUE FOR REF               | TD         |   |   |   |   |   |                                                     |
|                    |            |                             |            | <b>SERVICES</b>   |                                                                            | <b>STRUCTURE &amp; CIVIL</b>   | <b>ARCHITECT</b>   |   |                                                     |
|                    |            |                             |            | <br>Level 8B-10 Cadoganagh Street,<br>Sydney NSW 2000<br>T + (02) 9299 1200 | <br>Level 20, 60 Guilford Street,<br>Sydney NSW 2000<br>T + (02) 9299 1312 | <br>Level 6/73 Minor St, North Sydney<br>NSW 2060<br>T + (02) 9439 7388 | <br>T +612 9315 2955<br>ABN: 48 942 921 969<br>Accredited Architects<br>Andrew Hyslop: 0502<br>Daniel Spender: 6192<br>63 Myrna Street<br>Chippendale NSW 2008<br>Sydney Australia<br>djd.com.au | <b>DISCLAIMER</b><br>This drawing should be read in conjunction with all the standard notes & abbreviations in the drawing pack, relevant contracts, specifications and drawings. Dimensions are in millimetres. Levels are metres. Do not scale off drawings. Use figured dimensions only. Check dimensions on Site. Report discrepancies immediately. |                                                     |
|                    |            |                             |            | <br>SCALE 1:100 @ A1<br>DATE PRINTED: 20/01/2025 5:43:49 PM               |   |   |   |   | <b>PROJECT No</b> <b>DRAWING No</b> <b>REVISION</b> |
|                    |            |                             |            | <b>PURPOSE OF ISSUE</b> <b>STATUS</b> <b>DRAWN BY</b> <b>SHEET SIZE</b> <b>ORIGIN DATE</b>                                                                     |   |   |   |   |                                                     |
|                    |            |                             |            | <b>ISSUE FOR REF</b> <b>S4</b> <b>GB</b> <b>A1</b> <b>22/11/24</b>                                                                                             |   |   |   |   |                                                     |





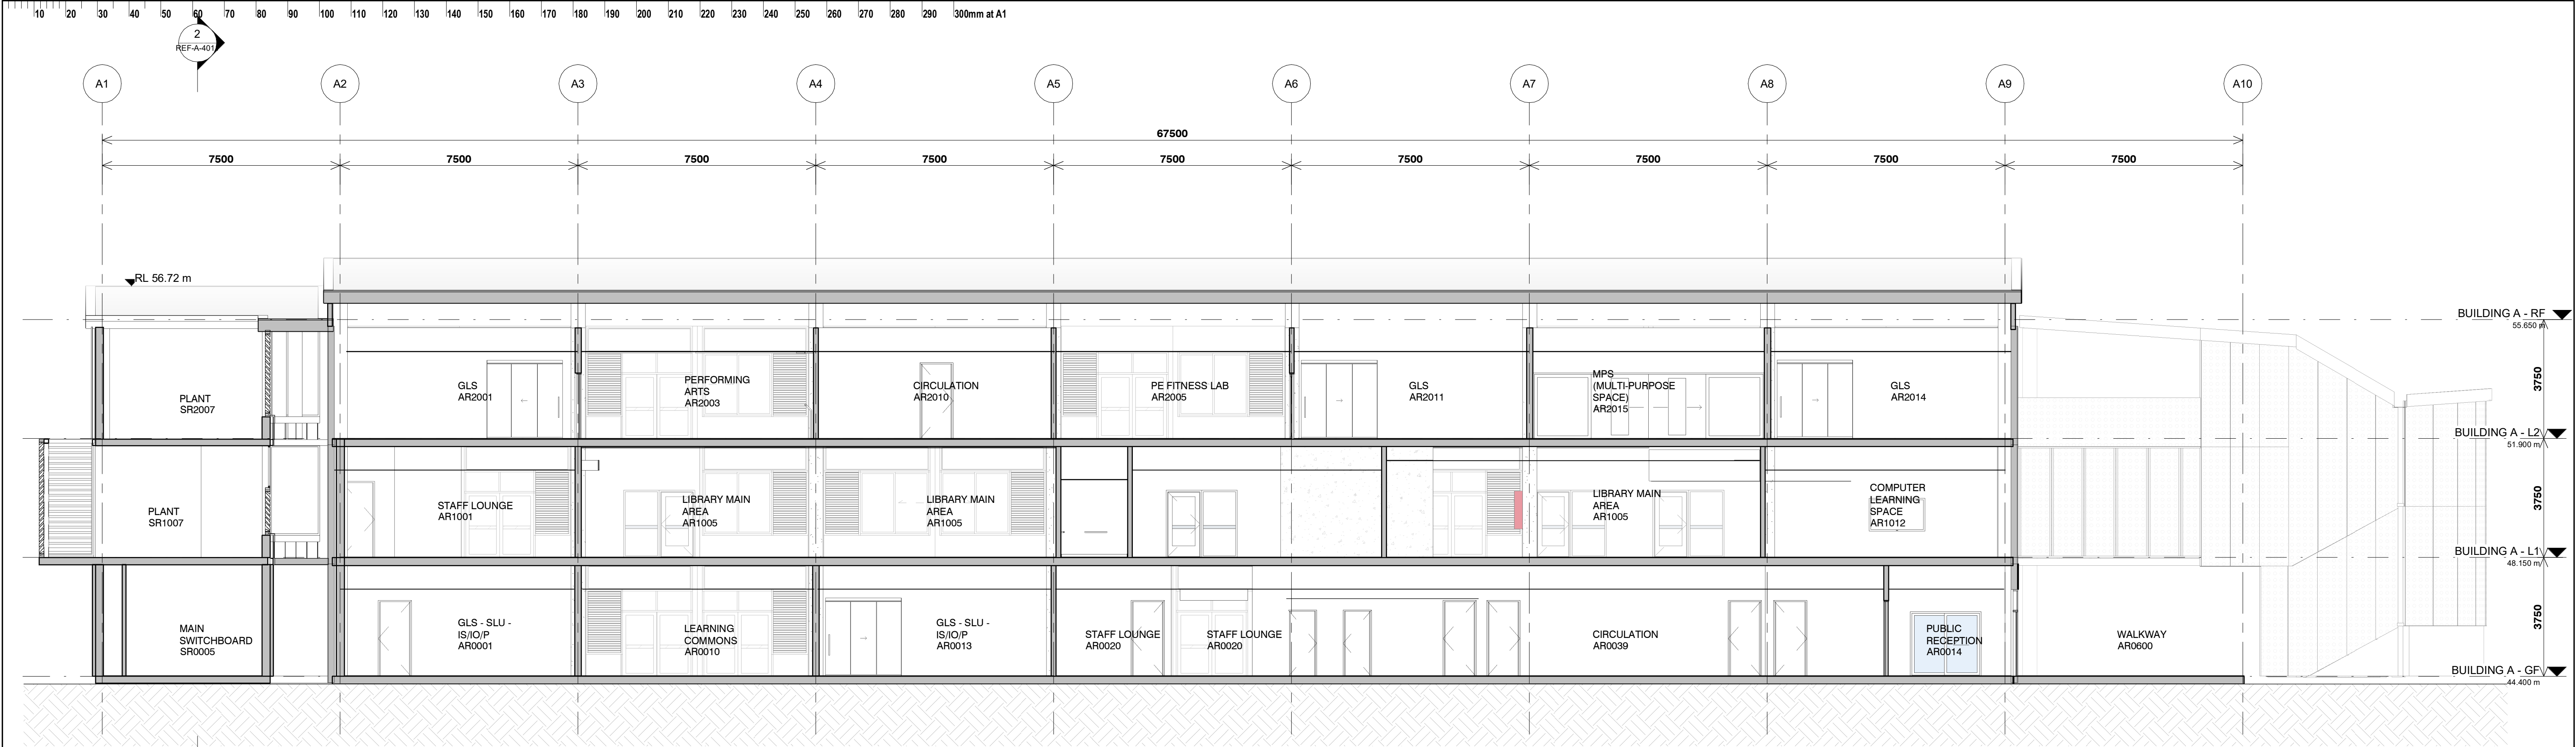


1 BUILDING A - LONGITUDINAL SECTION  
1 : 100

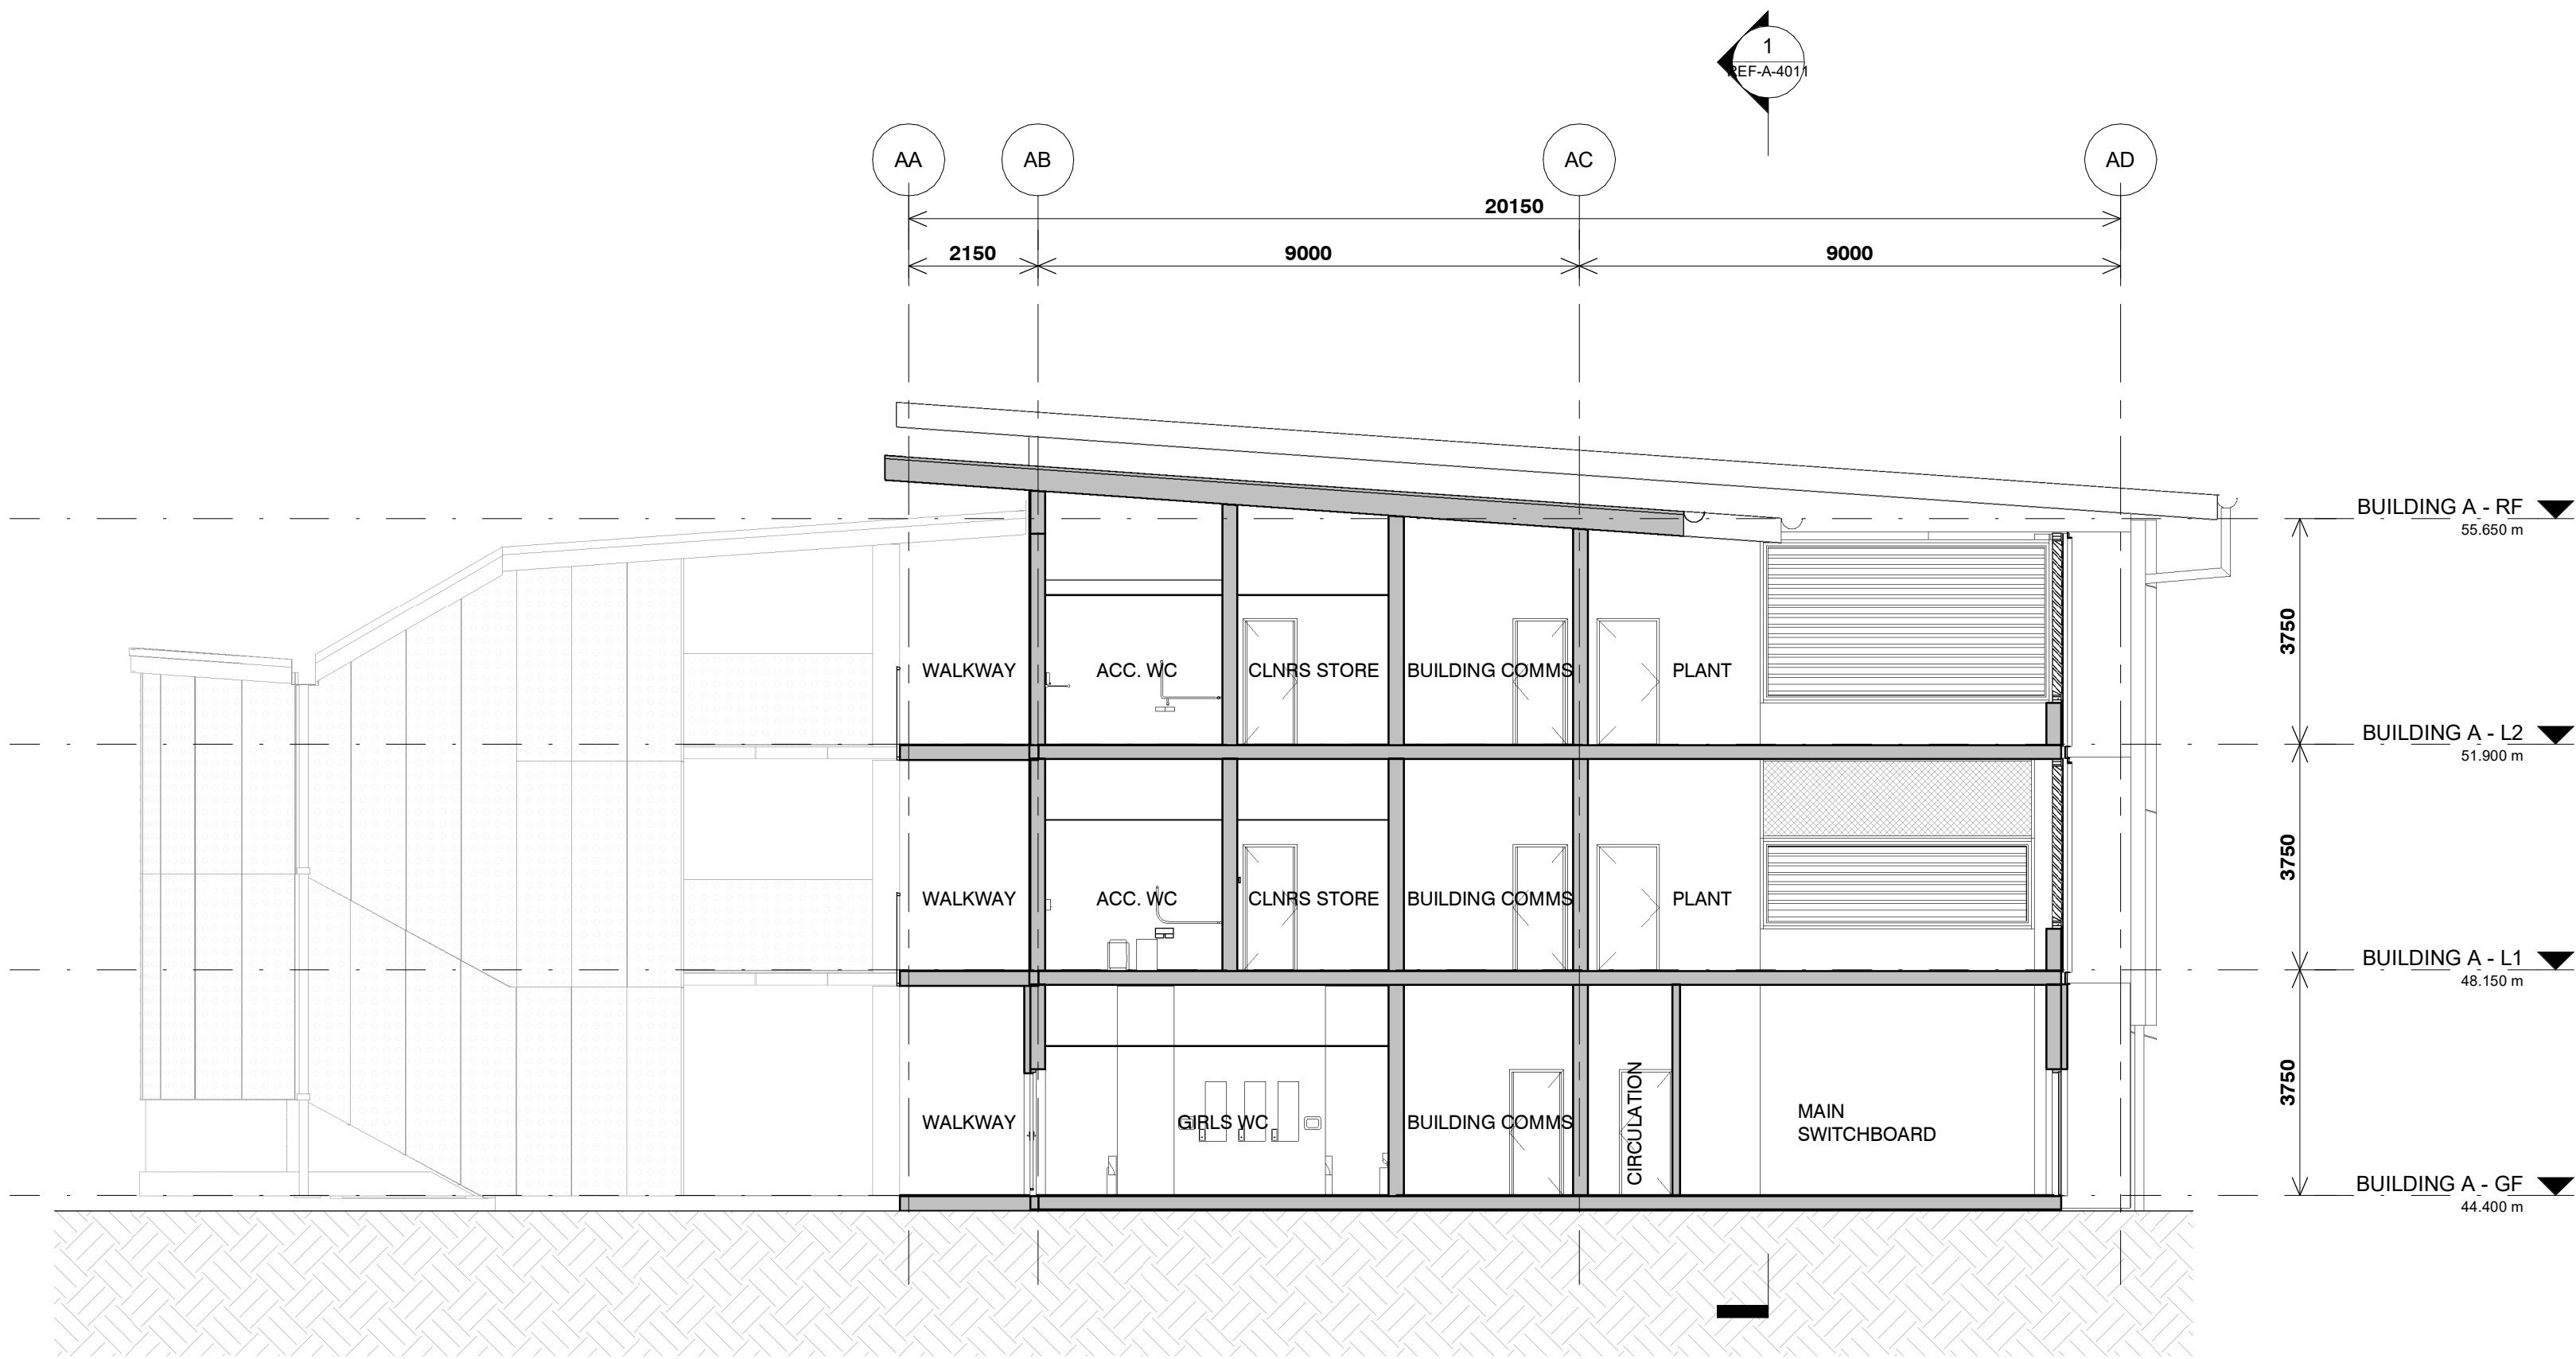

2 BUILDING A - CROSS SECTION  
1 : 100
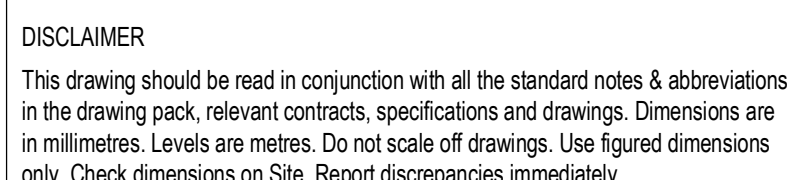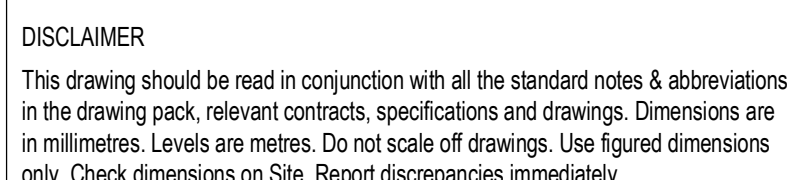
| ISSUE |            | DATE                        | SUBJECT | AUTHORISED | LANDSCAPE ARCHITECT   | PROJECT MANAGER   | CLIENT   | PROJECT                                                                               |  |  | DESCRIPTION                                                                           |  |  |  |                              |  |  |  |  |  |  |  |  |  |
|-------|------------|-----------------------------|---------|------------|---|---|---|---------------------------------------------------------------------------------------|--|--|---------------------------------------------------------------------------------------|--|--|--|------------------------------|--|--|--|--|--|--|--|--|--|
| 01    | 22/11/2024 | FINAL DRAFT ISSUE FOR REF   |         | TD         | <br>Level 3-5 Bagin Street<br>Sydney NSW 2000<br>T + 61 2 8332 5600        | <br>Level 15, 207 Kent Street, Sydney<br>NSW 2000<br>T + 1300 462 5511     | <br> |  |  |  | NEW HIGH SCHOOL FOR SCHOFIELDS AND TALLAWONG<br>GUNTAWONG ROAD, TALLAWONG NSW 2155    |  |  |  |                              |  |  |  |  |  |  |  |  |  |
| 02    | 09/12/2024 | UPDATED DRAFT ISSUE FOR REF |         | TD         |   |   
| 03    | 20/12/2024 | ISSUE FOR REF               |         | TD         |   |   
| 04    | 20/01/2025 | ISSUE FOR REF               |         | TD         |   |   
|       |            |                             |         |            | SERVICES   |   | STRUCTURE & CIVIL   |  |  |  | PROJECT No                                                                            |  |  |  |                              |  |  |  |  |  |  |  |  |  |
|       |            |                             |         |            | <br>Level 89-13 Cadernagh Street,<br>Sydney NSW 2000<br>T + (02) 9967 2200 | <br>Level 20, 66 Goulburn Street,<br>Sydney NSW 2000<br>T + (02) 9567 1312 | <br>Level 6/73 Miller St North Sydney<br>NSW 2060<br>T + (02) 9439 7288                   |                                                                                       |  |  |  |  |  |  | DRAWING No                   |  |  |  |  |  |  |  |  |  |
|       |            |                             |         |            |   |   |   |                                                                                       |  |  |                                                                                       |  |  |  | 24 411                       |  |  |  |  |  |  |  |  |  |
|       |            |                             |         |            |   |   |   |                                                                                       |  |  |                                                                                       |  |  |  | STHS-DJRD-B00A-ZZ-REF-A-4011 |  |  |  |  |  |  |  |  |  |
|       |            |                             |         |            |   |   |   | PURPOSE OF ISSUE                                                                      |  |  | STATUS                                                                                |  |  |  |                              |  |  |  |  |  |  |  |  |  |
|       |            |                             |         |            |   |   |   | ISSUE FOR REF                                                                         |  |  | S4                                                                                    |  |  |  |                              |  |  |  |  |  |  |  |  |  |
|       |            |                             |         |            |   |   |   |                                                                                       |  |  | DRAWN BY                                                                              |  |  |  |                              |  |  |  |  |  |  |  |  |  |
|       |            |                             |         |            |   |   |   |                                                                                       |  |  | GB                                                                                    |  |  |  |                              |  |  |  |  |  |  |  |  |  |
|       |            |                             |         |            |   |   |   |                                                                                       |  |  | SHEET SIZE                                                                            |  |  |  |                              |  |  |  |  |  |  |  |  |  |
|       |            |                             |         |            |   |   |   |                                                                                       |  |  | A1                                                                                    |  |  |  |                              |  |  |  |  |  |  |  |  |  |
|       |            |                             |         |            |   |   |   |                                                                                       |  |  | ORIGIN DATE                                                                           |  |  |  |                              |  |  |  |  |  |  |  |  |  |
|       |            |                             |         |            |   |   |   |                                                                                       |  |  | 22/11/24                                                                              |  |  |  |                              |  |  |  |  |  |  |  |  |  |
|       |            
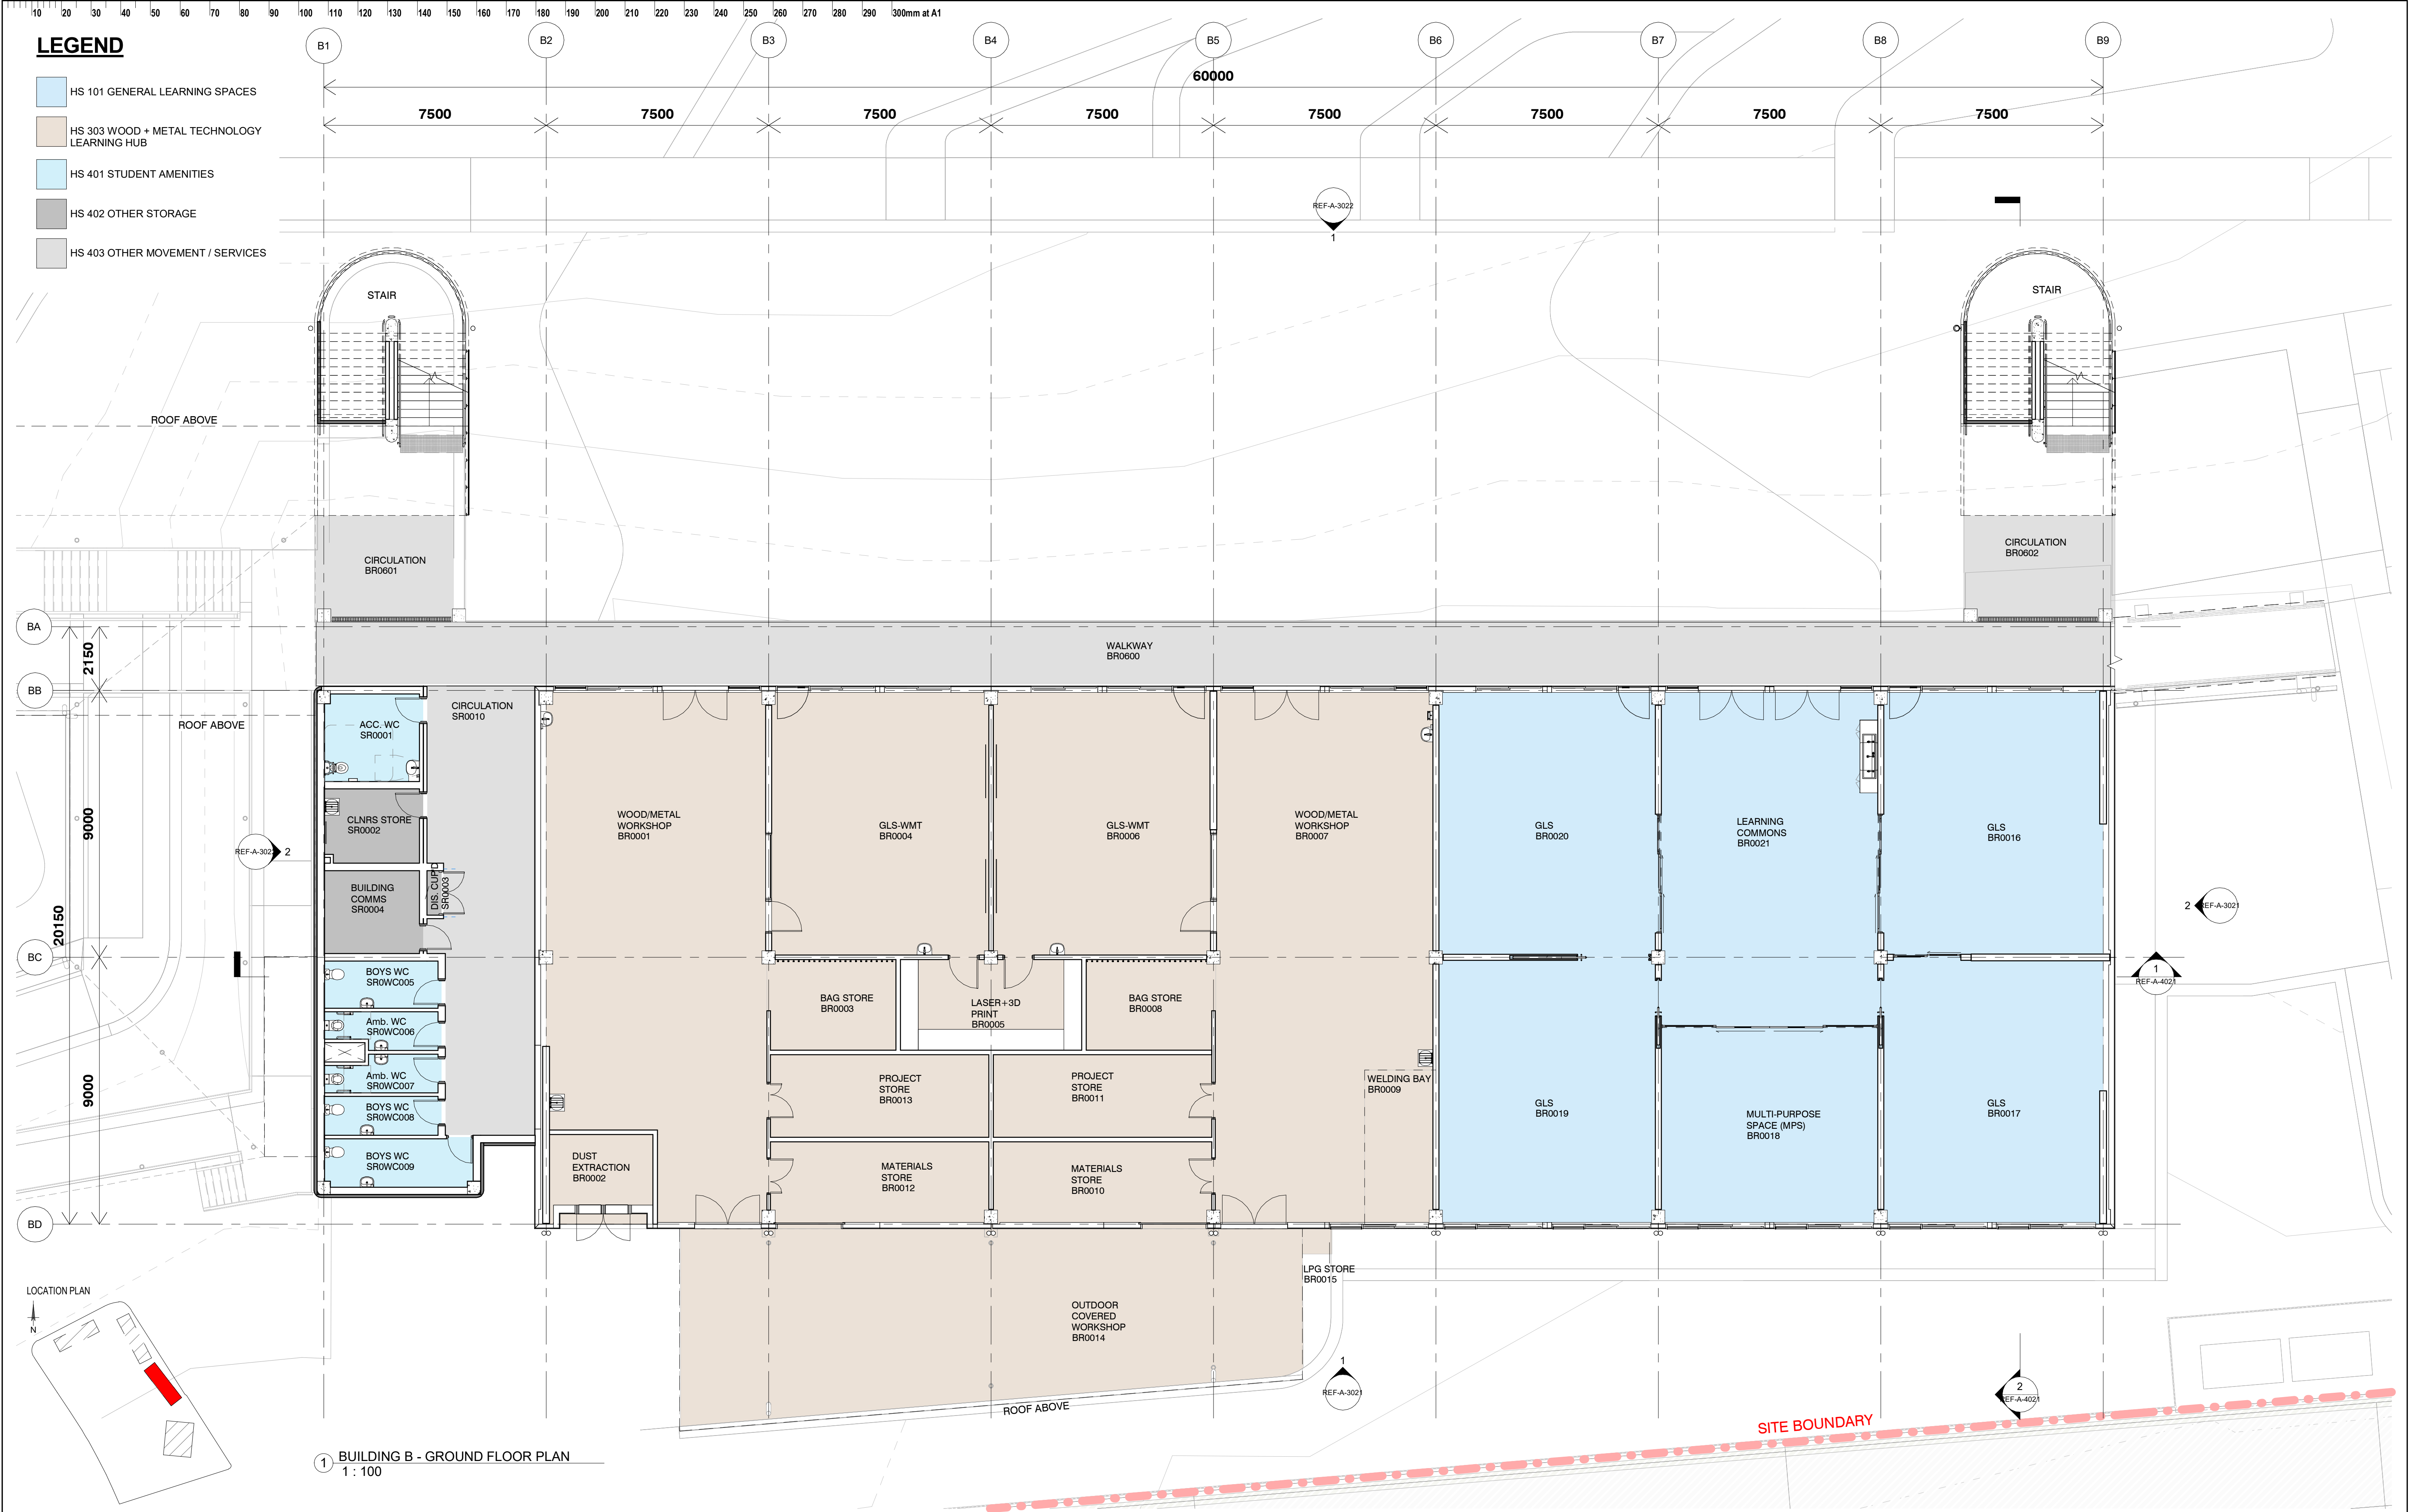


1 BUILDING B - GROUND FLOOR PLAN  
1 : 100


| ISSUE |            | DATE | SUBJECT                     | AUTHORISED | LANDSCAPE ARCHITECT   | PROJECT MANAGER   | CLIENT   | PROJECT   | DESCRIPTION   |
|-------|------------|------|-----------------------------|------------|---|---|---|---|---|
| 01    | 22/11/2024 |      | FINAL DRAFT ISSUE FOR REF   | TD         | <br>Level 3-5 Baptist Street<br>Sydney NSW 2010<br>T + 61 2 8332 5600 | <b>TSA Riley</b><br>Level 15, 207 Kent Street, Sydney<br>NSW 2000<br>T + 1300 482 651                                                                             | <br><b>Education</b><br>School Infrastructure                                | NEW HIGH SCHOOL FOR SCHOFIELDS AND TALLAWONG<br>GUNTAWONG ROAD, TALLAWONG NSW 2155   | BUILDING B - GROUND FLOOR PLAN   |
| 02    | 09/12/2024 |      | UPDATED DRAFT ISSUE FOR REF | TD         |   |   |   |   |   |
| 03    | 20/12/2024 |      | ISSUE FOR REF               | TD         |   |   |   |   |   |
| 04    | 20/01/2025 |      | ISSUE FOR REF               | TD         |   |   |   |   |   |
|       |            |      |                             |            | SERVICES   |   | STRUCTURE & CIVIL   | ARCHITECT   |   |
|       |            |      |                             |            | <b>STEENSEN VARMING</b><br><br>Level 89-13 Cadellagh Street,<br>Sydney NSW 2000<br>T + (02) 9967 2200                                                    | <br><br>Level 20, 66 Goulburn Street,<br>Sydney NSW 2000<br>T + (02) 9556 1312 | <br><br>Level 6/73 Miller St, North Sydney<br>NSW 2060<br>T + (02) 9439 7288 | <br>T + 612 9310 2553<br>ABN: 48 842 921 989<br>Nominated Architects:<br>Andrew Hopwell 0552<br>Daniel Beekwilder 0152 | DISCLAIMER<br><br>This drawing should be read in conjunction with all the standard notes & abbreviations in the drawing pack, relevant contracts, specifications and drawings. Dimensions are in millimetres. Levels are metres. Do not scale off drawings. Use figured dimensions only. Check dimensions on Site. Report discrepancies immediately. |
|       |            |      |                             |            |   |   |   | <br>SCALE 1: 100 @ A1<br>DATE PRINTED: 20/01/2025 5:46:02 PM                                                           | <br>0 1 2 3 5 1:100   |







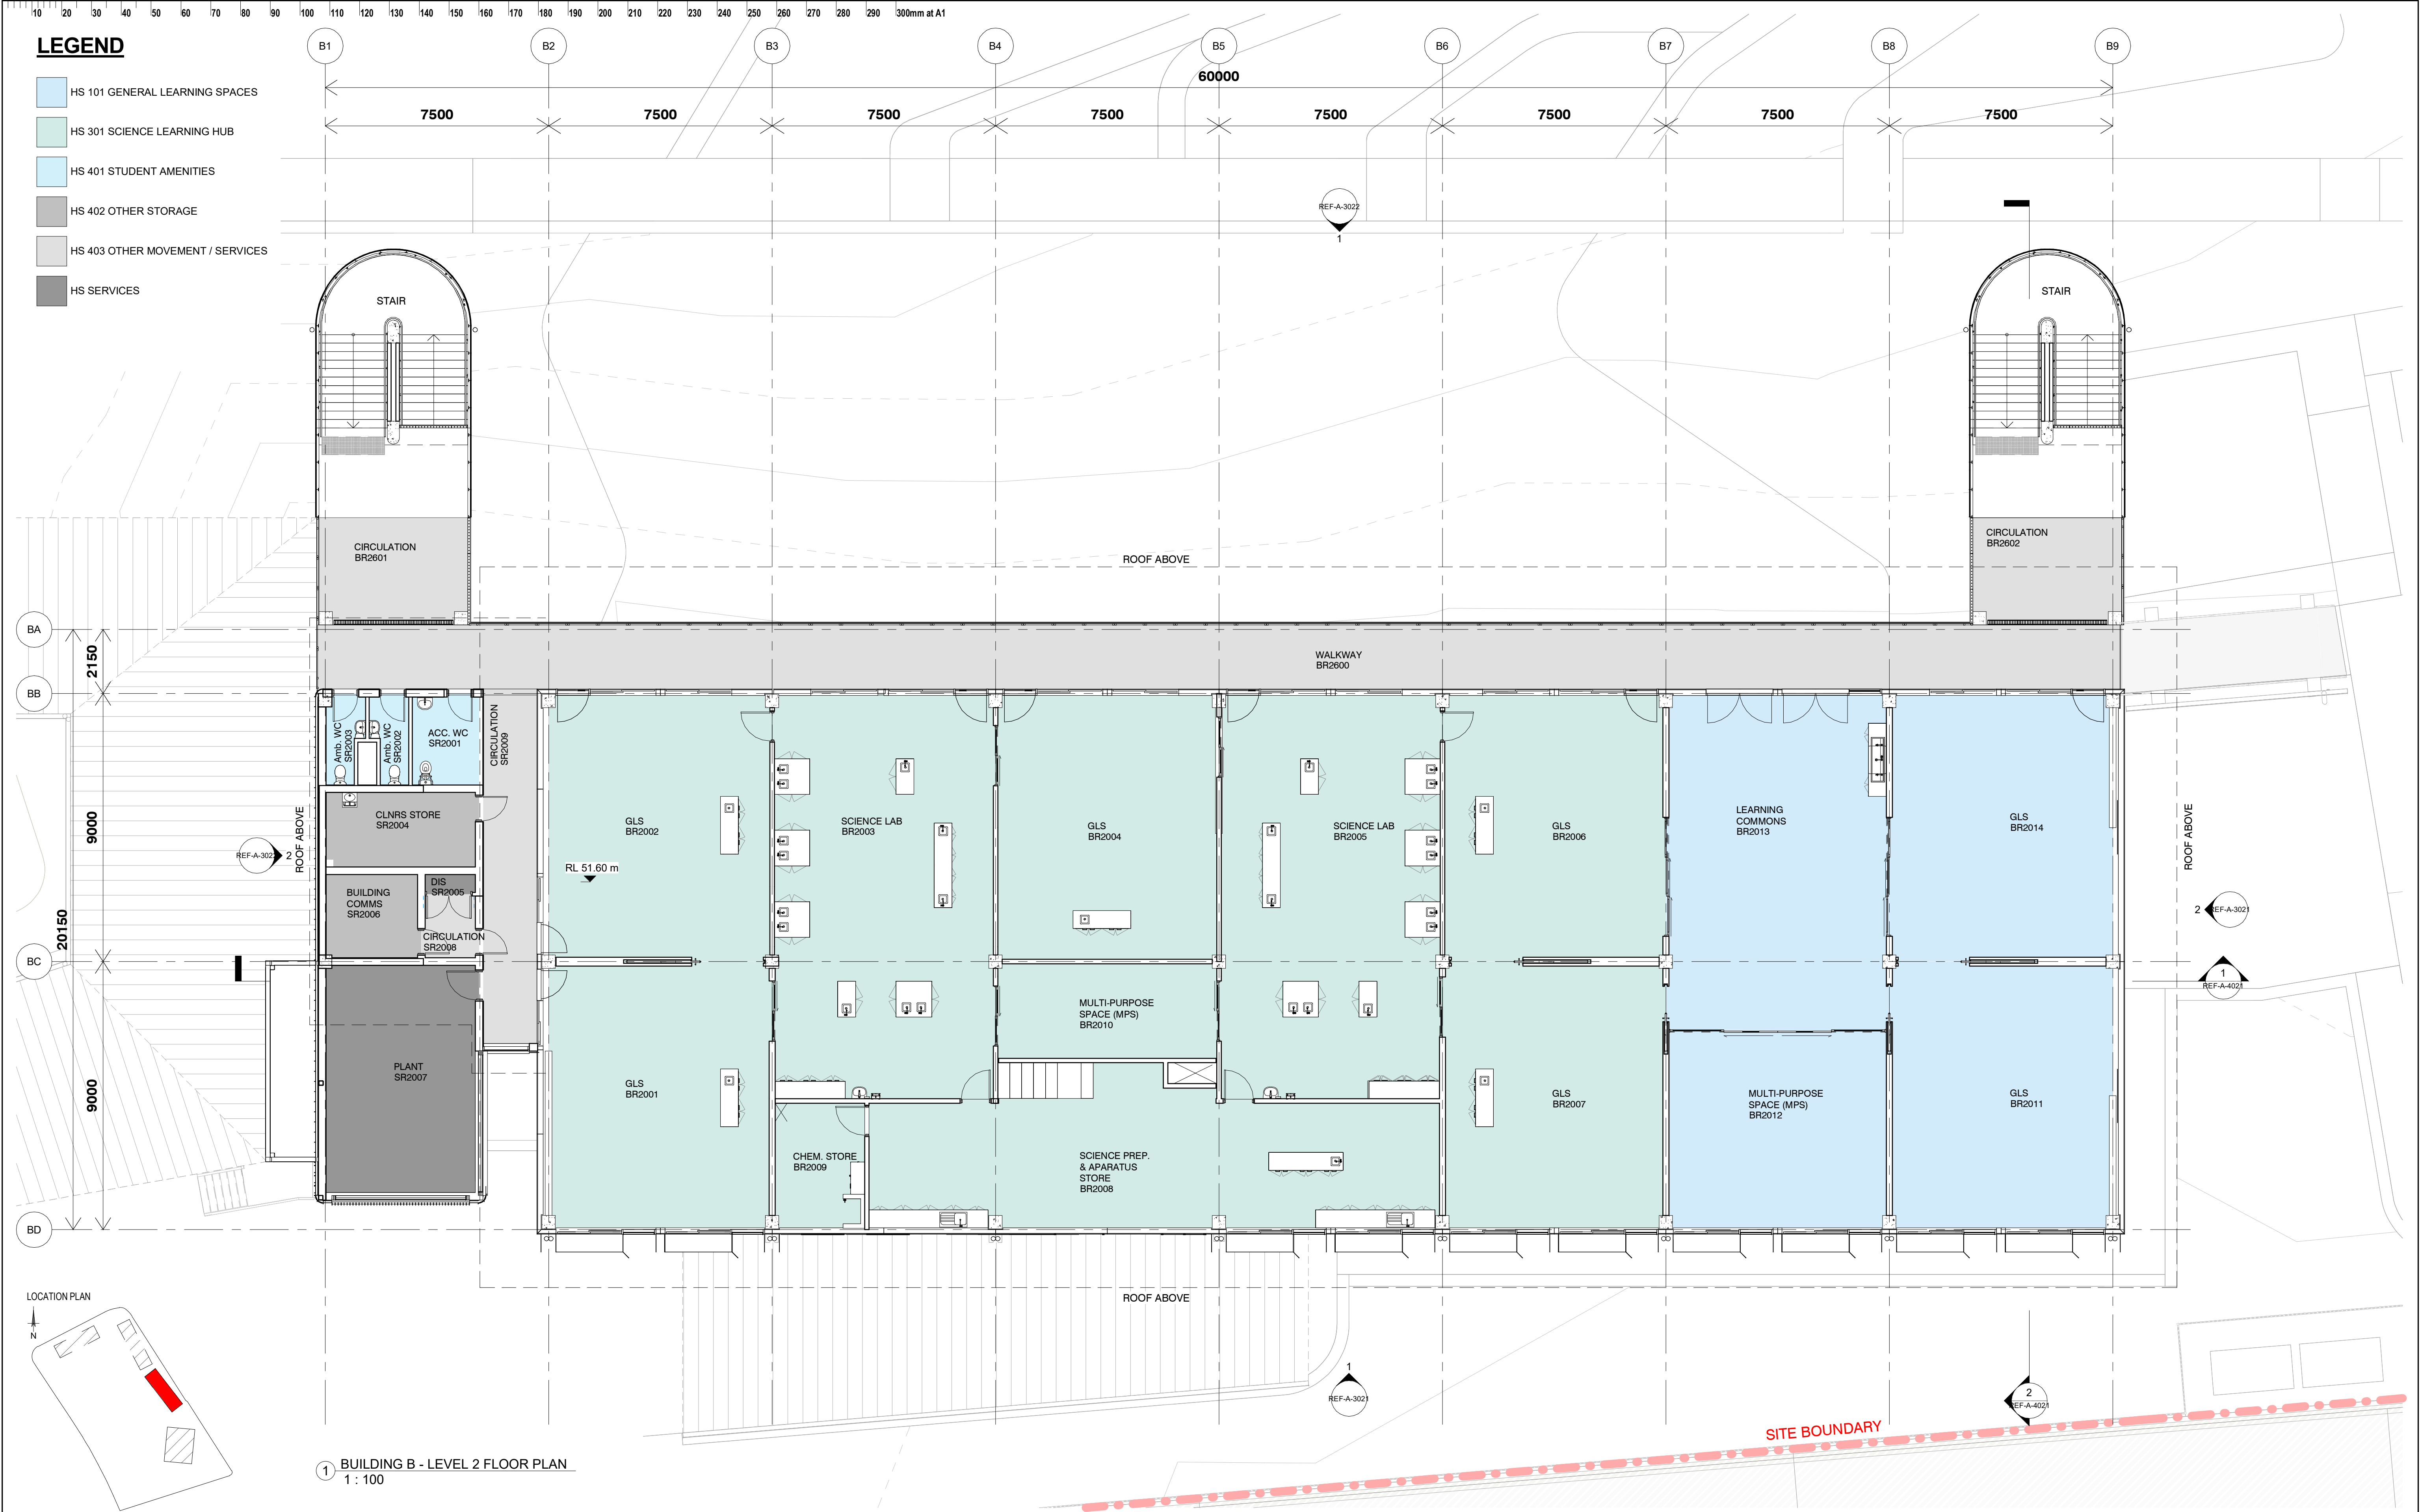

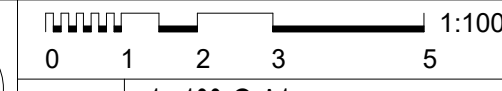
| ISSUE            | DATE                         | SUBJECT                     | AUTHORISED | LANDSCAPE ARCHITECT   | PROJECT MANAGER   | CLIENT   | PROJECT   | DESCRIPTION   |            |            |          |        |                              |    |                  |        |          |            |             |               |    |    |    |          |
|------------------|------------------------------|-----------------------------|------------|---|---|---|---|---|------------|------------|----------|--------|------------------------------|----|------------------|--------|----------|------------|-------------|---------------|----|----|----|----------|
| 01               | 22/11/2024                   | FINAL DRAFT ISSUE FOR REF   | TD         | <br>Level 3-5 Baginbidge Street,<br>Sydney NSW 2000<br>T + 61 2 8332 5600 | <b>TSA Riley</b><br>Level 15, 207 Kent Street, Sydney<br>NSW 2000<br>T + 1300 482 651                                                                             | <br><b>Education</b><br>School Infrastructure                                | NEW HIGH SCHOOL FOR SCHOFIELDS AND TALLAWONG<br>GUNTAWONG ROAD, TALLAWONG NSW 2155   | <b>BUILDING B - LEVEL 2 FLOOR PLAN</b>   |            |            |          |        |                              |    |                  |        |          |            |             |               |    |    |    |          |
| 02               | 09/12/2024                   | UPDATED DRAFT ISSUE FOR REF | TD         |   |   
| 03               | 20/12/2024                   | ISSUE FOR REF               | TD         |   |   
| 04               | 20/01/2025                   | ISSUE FOR REF               | TD         |   |   
|                  |                              |                             |            | SERVICES   |   | STRUCTURE & CIVIL   | ARCHITECT   |   |            |            |          |        |                              |    |                  |        |          |            |             |               |    |    |    |          |
|                  |                              |                             |            | <b>STEENSEN VARMING</b><br><br>Level 8/9-13 Castlereagh Street,<br>Sydney NSW 2000<br>T + (02) 9967 2200                                                     | <br><br>Level 20, 66 Goulburn Street,<br>Sydney NSW 2000<br>T + (02) 9556 1312 | <br><br>Level 6/73 Miller St, North Sydney<br>NSW 2060<br>T + (02) 9439 7288 | <br>T +612 9319 2555<br>M +61 48 945 521 989<br>Nominated Architects<br>Andrew Hipwell 0502<br>Daniel Beckwith 0152 | <b>DISCLAIMER</b><br><br>This drawing should be read in conjunction with all the standard notes & abbreviations in the drawing pack, relevant contracts, specifications and drawings. Dimensions are in millimetres. Levels are metres. Do not scale off drawings. Use figured dimensions only. Check dimensions on Site. Report discrepancies immediately. |            |            |          |        |                              |    |                  |        |          |            |             |               |    |    |    |          |
|                  |                              |                             |            |   |   |   | <br>0 1 2 3 5<br>DATE PRINTED: 20/01/2025 5:46:23 PM                                                                | <table><tr><th>PROJECT No</th><th>DRAWING No</th><th>REVISION</th></tr><tr><td>24 411</td><td>STHS-DJRD-B00B-L2-REF-A-1022</td><td>04</td></tr><tr><th>PURPOSE OF ISSUE</th><th>STATUS</th><th>DRAWN BY</th><th>SHEET SIZE</th><th>ORIGIN DATE</th></tr><tr><td>ISSUE FOR REF</td><td>S4</td><td>DR</td><td>A1</td><td>22/11/24</td></tr></table>           | PROJECT No | DRAWING No | REVISION | 24 411 | STHS-DJRD-B00B-L2-REF-A-1022 | 04 | PURPOSE OF ISSUE | STATUS | DRAWN BY | SHEET SIZE | ORIGIN DATE | ISSUE FOR REF | S4 | DR | A1 | 22/11/24 |
| PROJECT No       | DRAWING No                   | REVISION                    |            |   
| 24 411           | STHS-DJRD-B00B-L2-REF-A-1022 | 04                          |            |   
| PURPOSE OF ISSUE | STATUS                       | DRAWN BY                    | SHEET SIZE | ORIGIN DATE   |   |   
| ISSUE FOR REF    | S4                           | DR                          | A1         | 22/11/24   |   |   








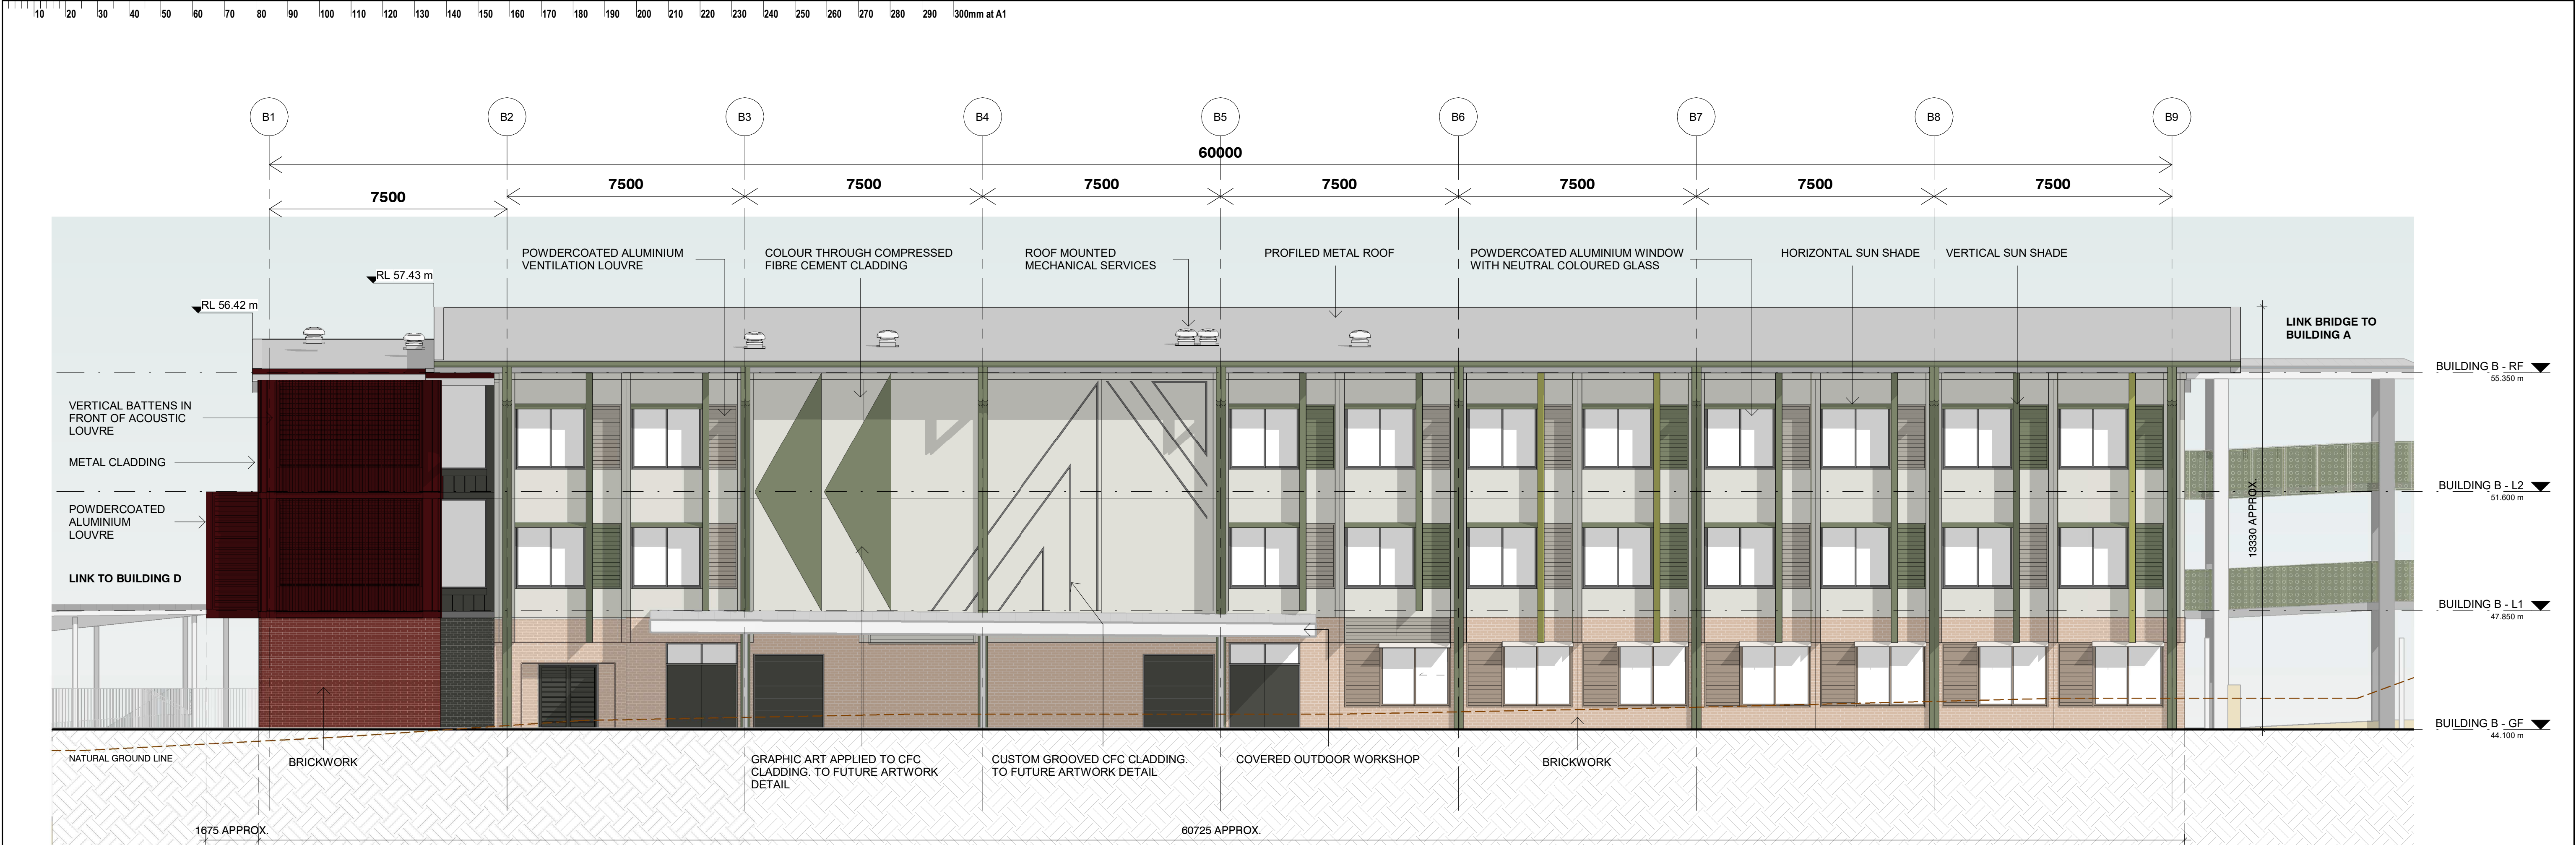


1 BUILDING B - EAST ELEVATION  
1 : 100

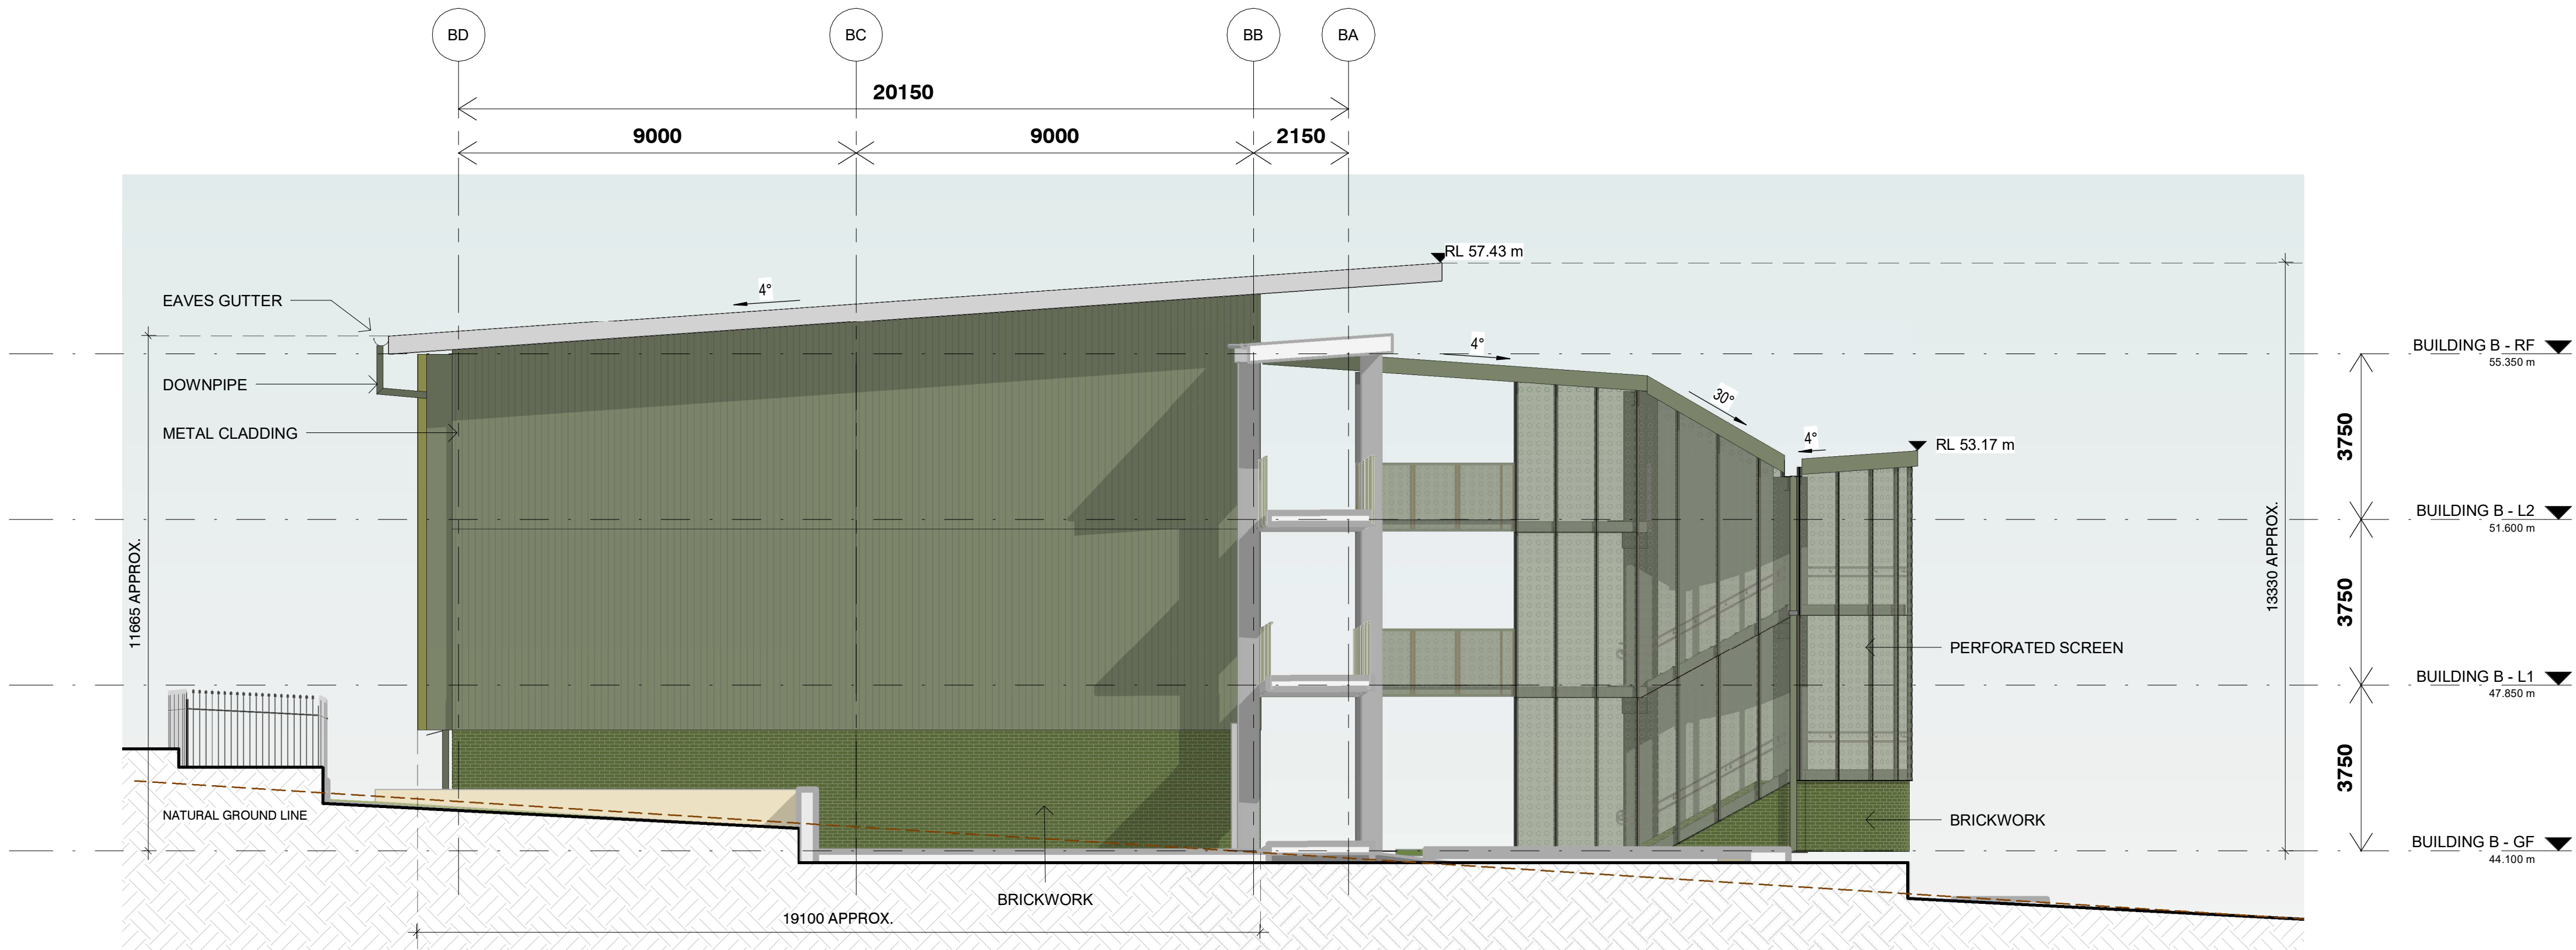


2 BUILDING B - NORTH ELEVATION  
1 : 100

| ISSUE | DATE       | SUBJECT                     | AUTHORISED | LANDSCAPE ARCHITECT                                                                 | PROJECT MANAGER                                                                     | CLIENT                                                                                | PROJECT   | DESCRIPTION                       |
|-------|------------|-----------------------------|------------|-------------------------------------------------------------------------------------|-------------------------------------------------------------------------------------|---------------------------------------------------------------------------------------|---|-----------------------------------|
| 01    | 22/11/2024 | FINAL DRAFT ISSUE FOR REF   | TD         |  | <b>TSA Riley</b>                                                                    |  | NEW HIGH SCHOOL FOR SCHOFIELDS AND TALLAWONG   | BUILDING B - ELEVATIONS - SHEET 1 |
| 02    | 09/12/2024 | UPDATED DRAFT ISSUE FOR REF | TD         | Level 3-5 Baptist Street,<br>Sydney NSW 2000<br>T + 61 2 8332 5500                  | Level 15, 207 Kent Street, Sydney<br>NSW 2000<br>T + 61 2 832 6551                  |  | GUNTAWONG ROAD, TALLAWONG NSW 2155   |                                   |
| 03    | 20/12/2024 | ISSUE FOR REF               | TD         |                                                                                     |                                                                                     |                                                                                       |   |                                   |
| 04    | 20/01/2025 | ISSUE FOR REF               | TD         |                                                                                     |                                                                                     |                                                                                       |   |                                   |
|       |            |                             |            | SERVICES                                                                            | STRUCTURE & CIVIL                                                                   | ARCHITECT                                                                             | DISCLAIMER   | PROJECT No                        |
|       |            |                             |            | <b>STEENSEN VARMING</b>                                                             |  |  | This drawing should be read in conjunction with all the standard notes & abbreviations in the drawing pack, relevant contracts, specifications and drawings. Dimensions are in millimetres. Levels are metres. Do not scale off drawings. Use figured dimensions only. Check dimensions on Site. Report discrepancies immediately. | 24 411                            |
|       |            |                             |            | Level 89-13 Cadell Street,<br>Sydney NSW 2000<br>T + 61 2 9661 2200                 | Level 20, 66 Goulburn Street,<br>Sydney NSW 2000<br>T + 61 2 9586 1312              | Level 6/73 Miller St North Sydney<br>NSW 2060<br>T + 61 2 9439 7288                   |   | DRAWING No                        |
|       |            |                             |            |                                                                                     |                                                                                     |  |   | STHS-DJRD-B00B-ZZ-REF-A-3021      |
|       |            |                             |            |                                                                                     |                                                                                     |                                                                                       |   | REVISION                          |
|       |            |                             |            |                                                                                     |                                                                                     |                                                                                       |   | 04                                |
|       |            |                             |            |                                                                                     |                                                                                     |                                                                                       |   | PURPOSE OF ISSUE                  |
|       |            |                             |            |                                                                                     |                                                                                     |                                                                                       |   | STATUS                            |
|       |            |                             |            |                                                                                     |                                                                                     |                                                                                       |   | DRAWN BY                          |
|       |            |                             |            |                                                                                     |                                                                                     |                                                                                       |   | SHEET SIZE                        |
|       |            |                             |            |                                                                                     |                                                                                     |                                                                                       |   | ORIGIN DATE                       |
|       |            |                             |            |                                                                                     |                                                                                     |                                                                                       |   | ISSUE FOR REF                     |
|       |            |                             |            |                                                                                     |                                                                                     |                                                                                       |   | S4                                |
|       |            |                             |            |                                                                                     |                                                                                     |                                                                                       |   | GB                                |
|       |            |                             |            |                                                                                     |                                                                                     |                                                                                       |   | A1                                |
|       |            |                             |            |                                                                                     |                                                                                     |                                                                                       |   | 22/11/24                          |



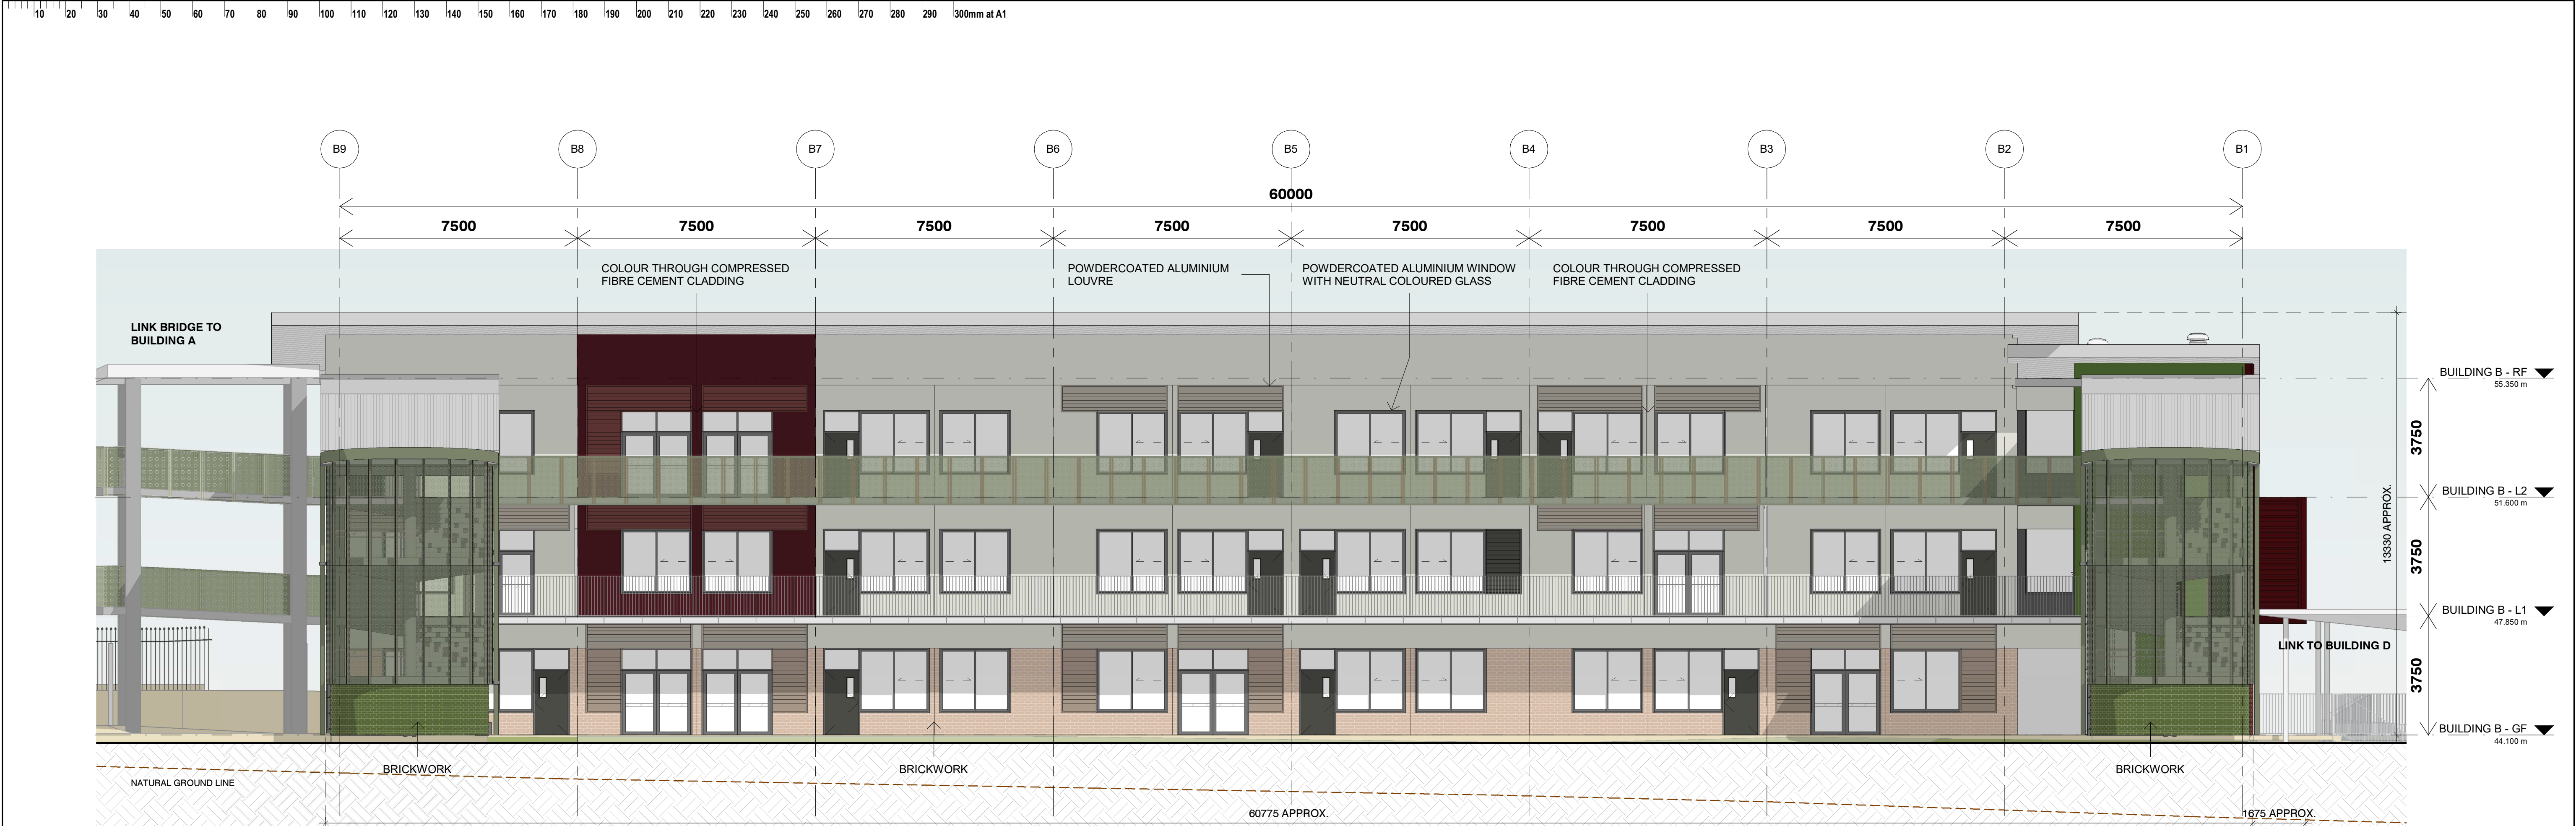


1 BUILDING B - WEST ELEVATION  
1 : 100

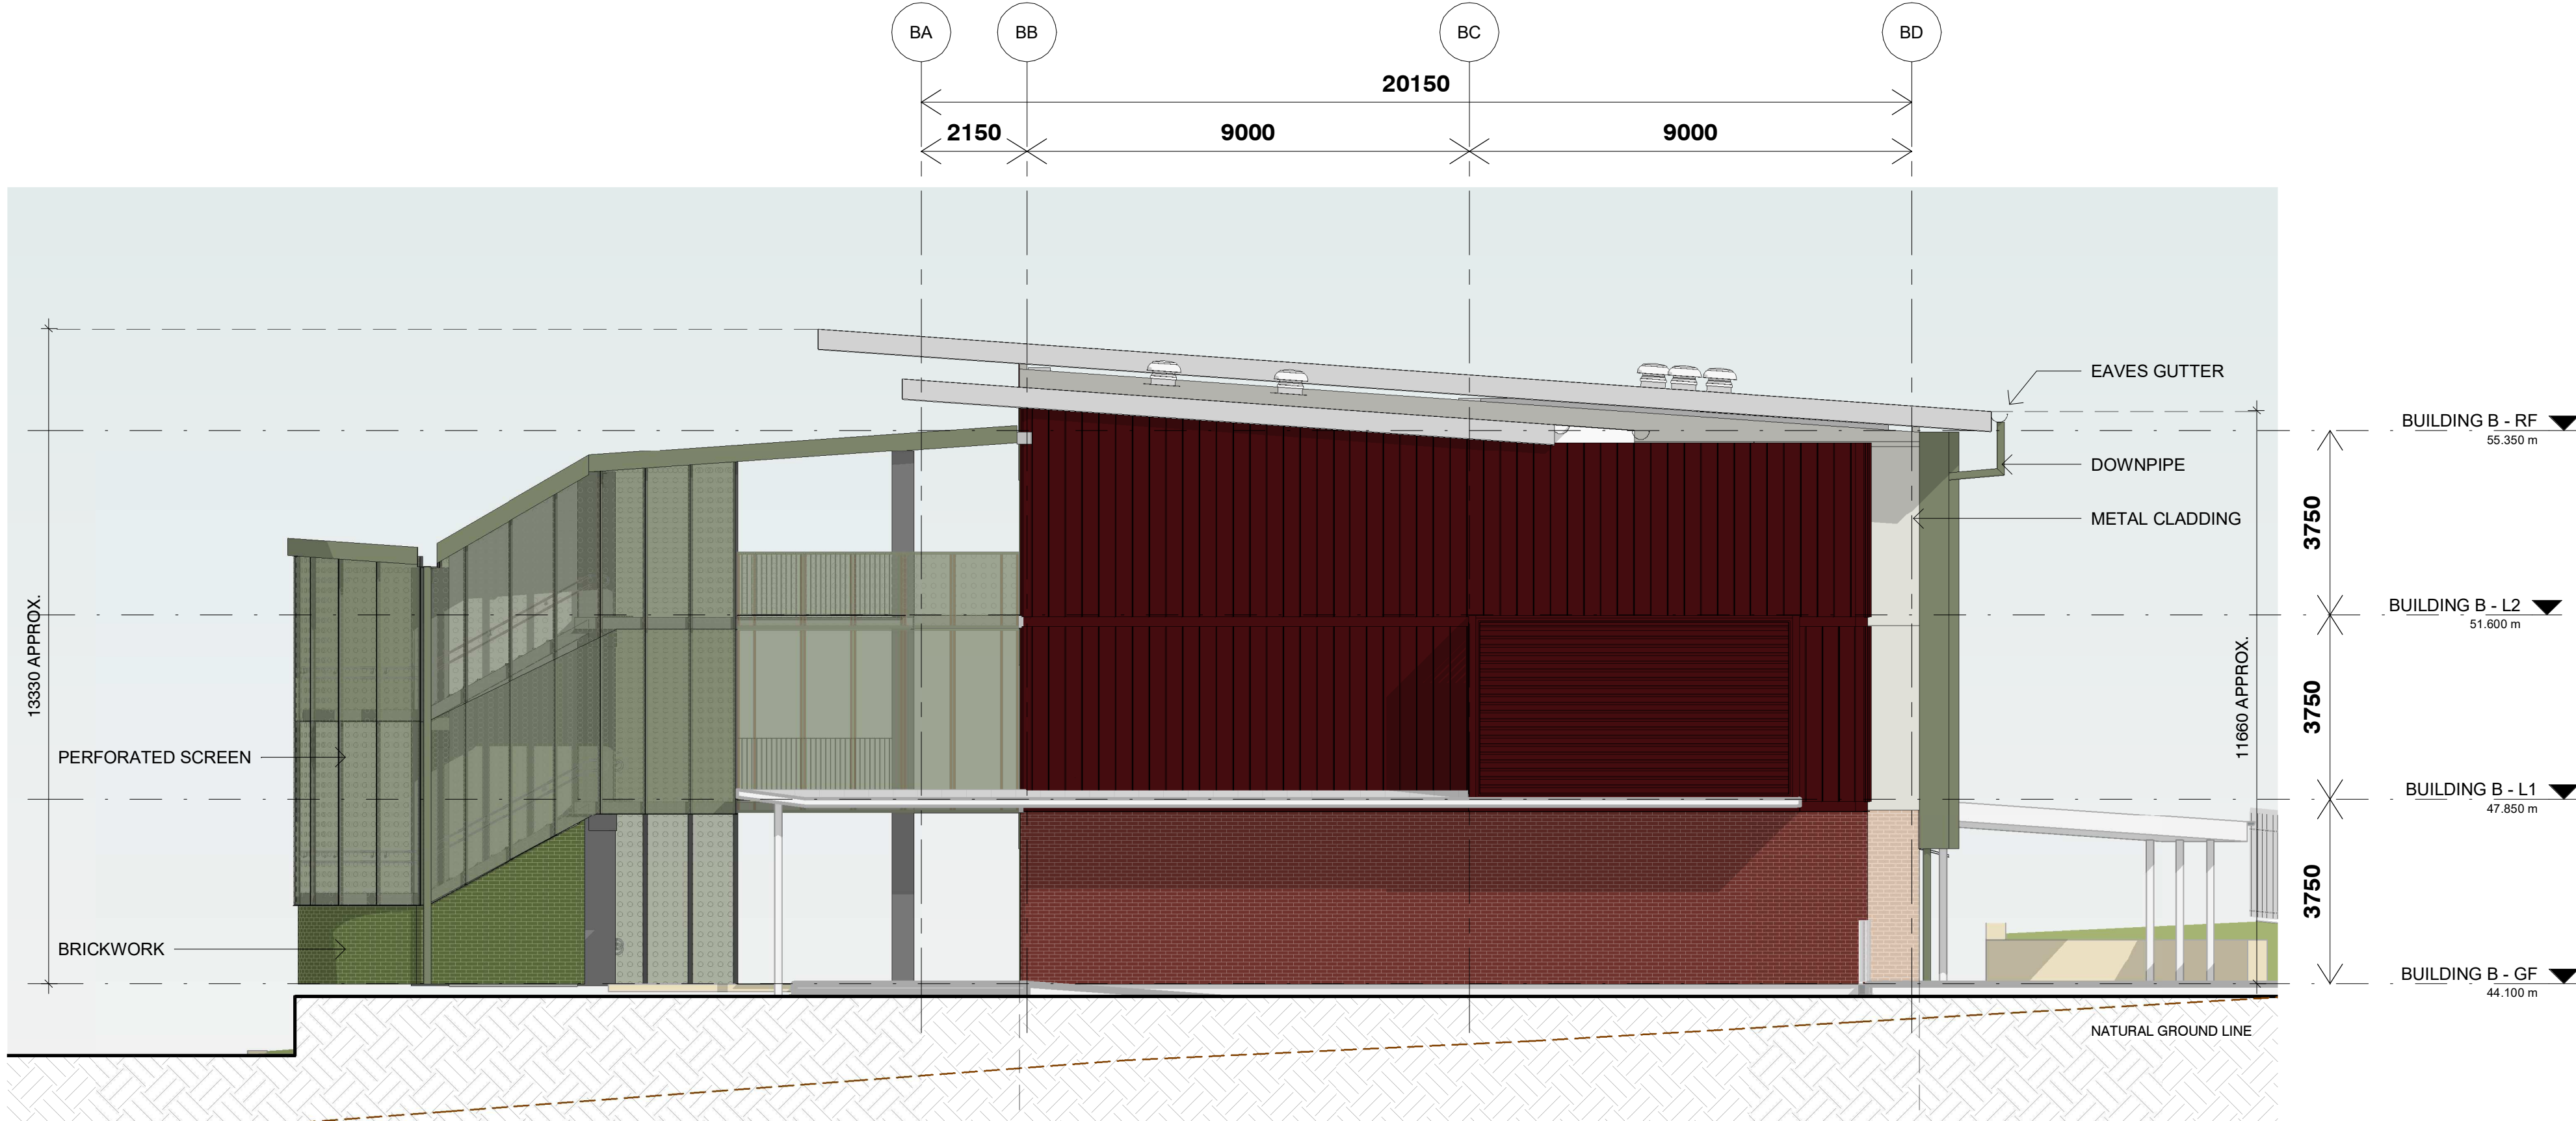


2 BUILDING B - SOUTH ELEVATION  
1 : 100


| ISSUE |            |                             | DATE | SUBJECT | AUTHORISED | LANDSCAPE ARCHITECT                                                | PROJECT MANAGER                                                  | CLIENT                                                           | PROJECT   | DESCRIPTION   |
|-------|------------|-----------------------------|------|---------|------------|--------------------------------------------------------------------|------------------------------------------------------------------|------------------------------------------------------------------|---|---|
| 01    | 22/11/2024 | FINAL DRAFT ISSUE FOR REF   |      |         | TD         |                                                                    |                                                                  |                                                                  | NEW HIGH SCHOOL FOR SCHOFIELDS AND TALLAWONG                                                                          | BUILDING B - ELEVATIONS - SHEET 2   |
| 02    | 09/12/2024 | UPDATED DRAFT ISSUE FOR REF |      |         | TD         |                                                                    |                                                                  |                                                                  | GUNTAWONG ROAD, TALLAWONG NSW 2155                                                                                    |   |
| 03    | 20/12/2024 | ISSUE FOR REF               |      |         | TD         |                                                                    |                                                                  |                                                                  |   |   |
| 04    | 20/01/2025 | ISSUE FOR REF               |      |         | TD         |                                                                    |                                                                  |                                                                  |   |   |
|       |            |                             |      |         |            | SERVICES                                                           |                                                                  | STRUCTURE & CIVIL                                                | ARCHITECT   | DISCLAIMER   |
|       |            |                             |      |         |            | STEENSEN VARMING                                                   |                                                                  | TTW                                                              | djrd architects   | This drawing should be read in conjunction with all the standard notes & abbreviations in the drawing pack, relevant contracts, specifications and drawings. Dimensions are in millimetres. Levels are metres. Do not scale off drawings. Use figured dimensions only. Check dimensions on Site. Report discrepancies immediately. |
|       |            |                             |      |         |            | Level 20, 66 Goulburn Street, Sydney NSW 2000<br>T + 602 9587 2200 | Level 15, 207 Kent Street, Sydney NSW 2000<br>T + 61 2 8332 5600 | Level 6/73 Miller St, North Sydney NSW 2060<br>T + 602 9439 7288 | Level 4/12 9310 2503<br>Mobile: 04 945 921 989<br>Nominal Architects<br>Andrew Hipwell 0502<br>Daniel Beekwilder 0152 | SCALE 1 : 100 @ A1<br>DATE PRINTED: 20/01/2025 5:47:48 PM   |
|       |            |                             |      |         |            |                                                                    |                                                                  |                                                                  |   | PROJECT No 24 411<br>DRAWING No STHS-DJRD-B00B-ZZ-REF-A-3022<br>PURPOSE OF ISSUE ISSUE FOR REF<br>STATUS S4<br>DRAWN BY GB<br>SHEET SIZE A1<br>ORIGIN DATE 22/11/24   |



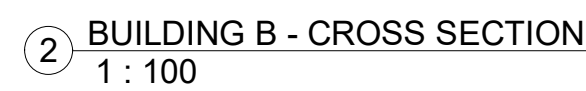

 
| ISSUE |            |                             | DATE | SUBJECT | AUTHORISED | LANDSCAPE ARCHITECT   | PROJECT MANAGER   | CUSTOMER   | PROJECT   | DESCRIPTION   |                                            |                  |                         |
|-------|------------|-----------------------------|------|---------|------------|---|---|---|---|---|--------------------------------------------|------------------|-------------------------|
| 01    | 22/11/2024 | FINAL DRAFT ISSUE FOR REF   |      |         | TD         | <br>Level 3-5 Bagdad Street<br>Newtown 2041<br>T + 61 2 8332 5600           | <br>Level 15, 207 Kent Street, Sydney<br>NSW 2000<br>T + 1300 482 651      | <br><b>Education</b><br>School Infrastructure                            | NEW HIGH SCHOOL FOR SCHOFIELDS AND TALLAWONG<br>GUNTAWONG ROAD, TALLAWONG NSW 2155   | BUILDING B - SECTIONS - SHEET 1   |                                            |                  |                         |
| 02    | 09/12/2024 | UPDATED DRAFT ISSUE FOR REF |      |         | TD         |   |   |   |   |   |                                            |                  |                         |
| 03    | 20/12/2024 | ISSUE FOR REF               |      |         | TD         |   |   |   |   |   |                                            |                  |                         |
| 04    | 20/01/2025 | ISSUE FOR REF               |      |         | TD         |   |   |   |   |   |                                            |                  |                         |
|       |            |                             |      |         |            | SERVICES   |   | STRUCTURE & CIVIL   | ARCHITECT   |   |                                            |                  |                         |
|       |            |                             |      |         |            | <br>Level 9-13 Castlereagh Street,<br>Sydney NSW 2000<br>T + (02) 9967 2200 | <br>Level 20, 66 Goulburn Street,<br>Sydney NSW 2000<br>T + (02) 9429 1312 | <br>Level 6/73 Miller St, North Sydney<br>NSW 2060<br>T + (02) 9429 7288 | <br>T + 612 9316 2955<br>ABN: 48 942 921 969<br>Registered Architect<br>Andrew Hopwell 6562<br>Daniel Dwyer/Ref: 6192<br>63 Myrtle Street<br>Chippendale NSW 2008<br>Sydney office Australia<br>3rd floor<br>3rd.com.au | DISCLAIMER<br>This drawing should be read in conjunction with all the standard notes & abbreviations in the drawing pack, relevant contracts, specifications and drawings. Dimensions are in millimetres. Levels are metres. Do not scale off drawings. Use figured dimensions only. Check dimensions on Site. Report discrepancies immediately. |                                            |                  |                         |
|       |            |                             |      |         |            |   |   |   | <br>SCALE 1 : 100 @ A1<br>DATE PRINTED: 20/01/2025 5:48:07 PM   | PROJECT No<br>24 411   | DRAWING No<br>STHS-DJRD-B00B-ZZ-REF-A-4021 | REVISION<br>04   |                         |
|       |            |                             |      |         |            |   |   |   | PURPOSE OF ISSUE<br>ISSUE FOR REF   | STATUS<br>S4   | DRAWN BY<br>GB                             | SHEET SIZE<br>A1 | ORIGIN DATE<br>22/11/24 |



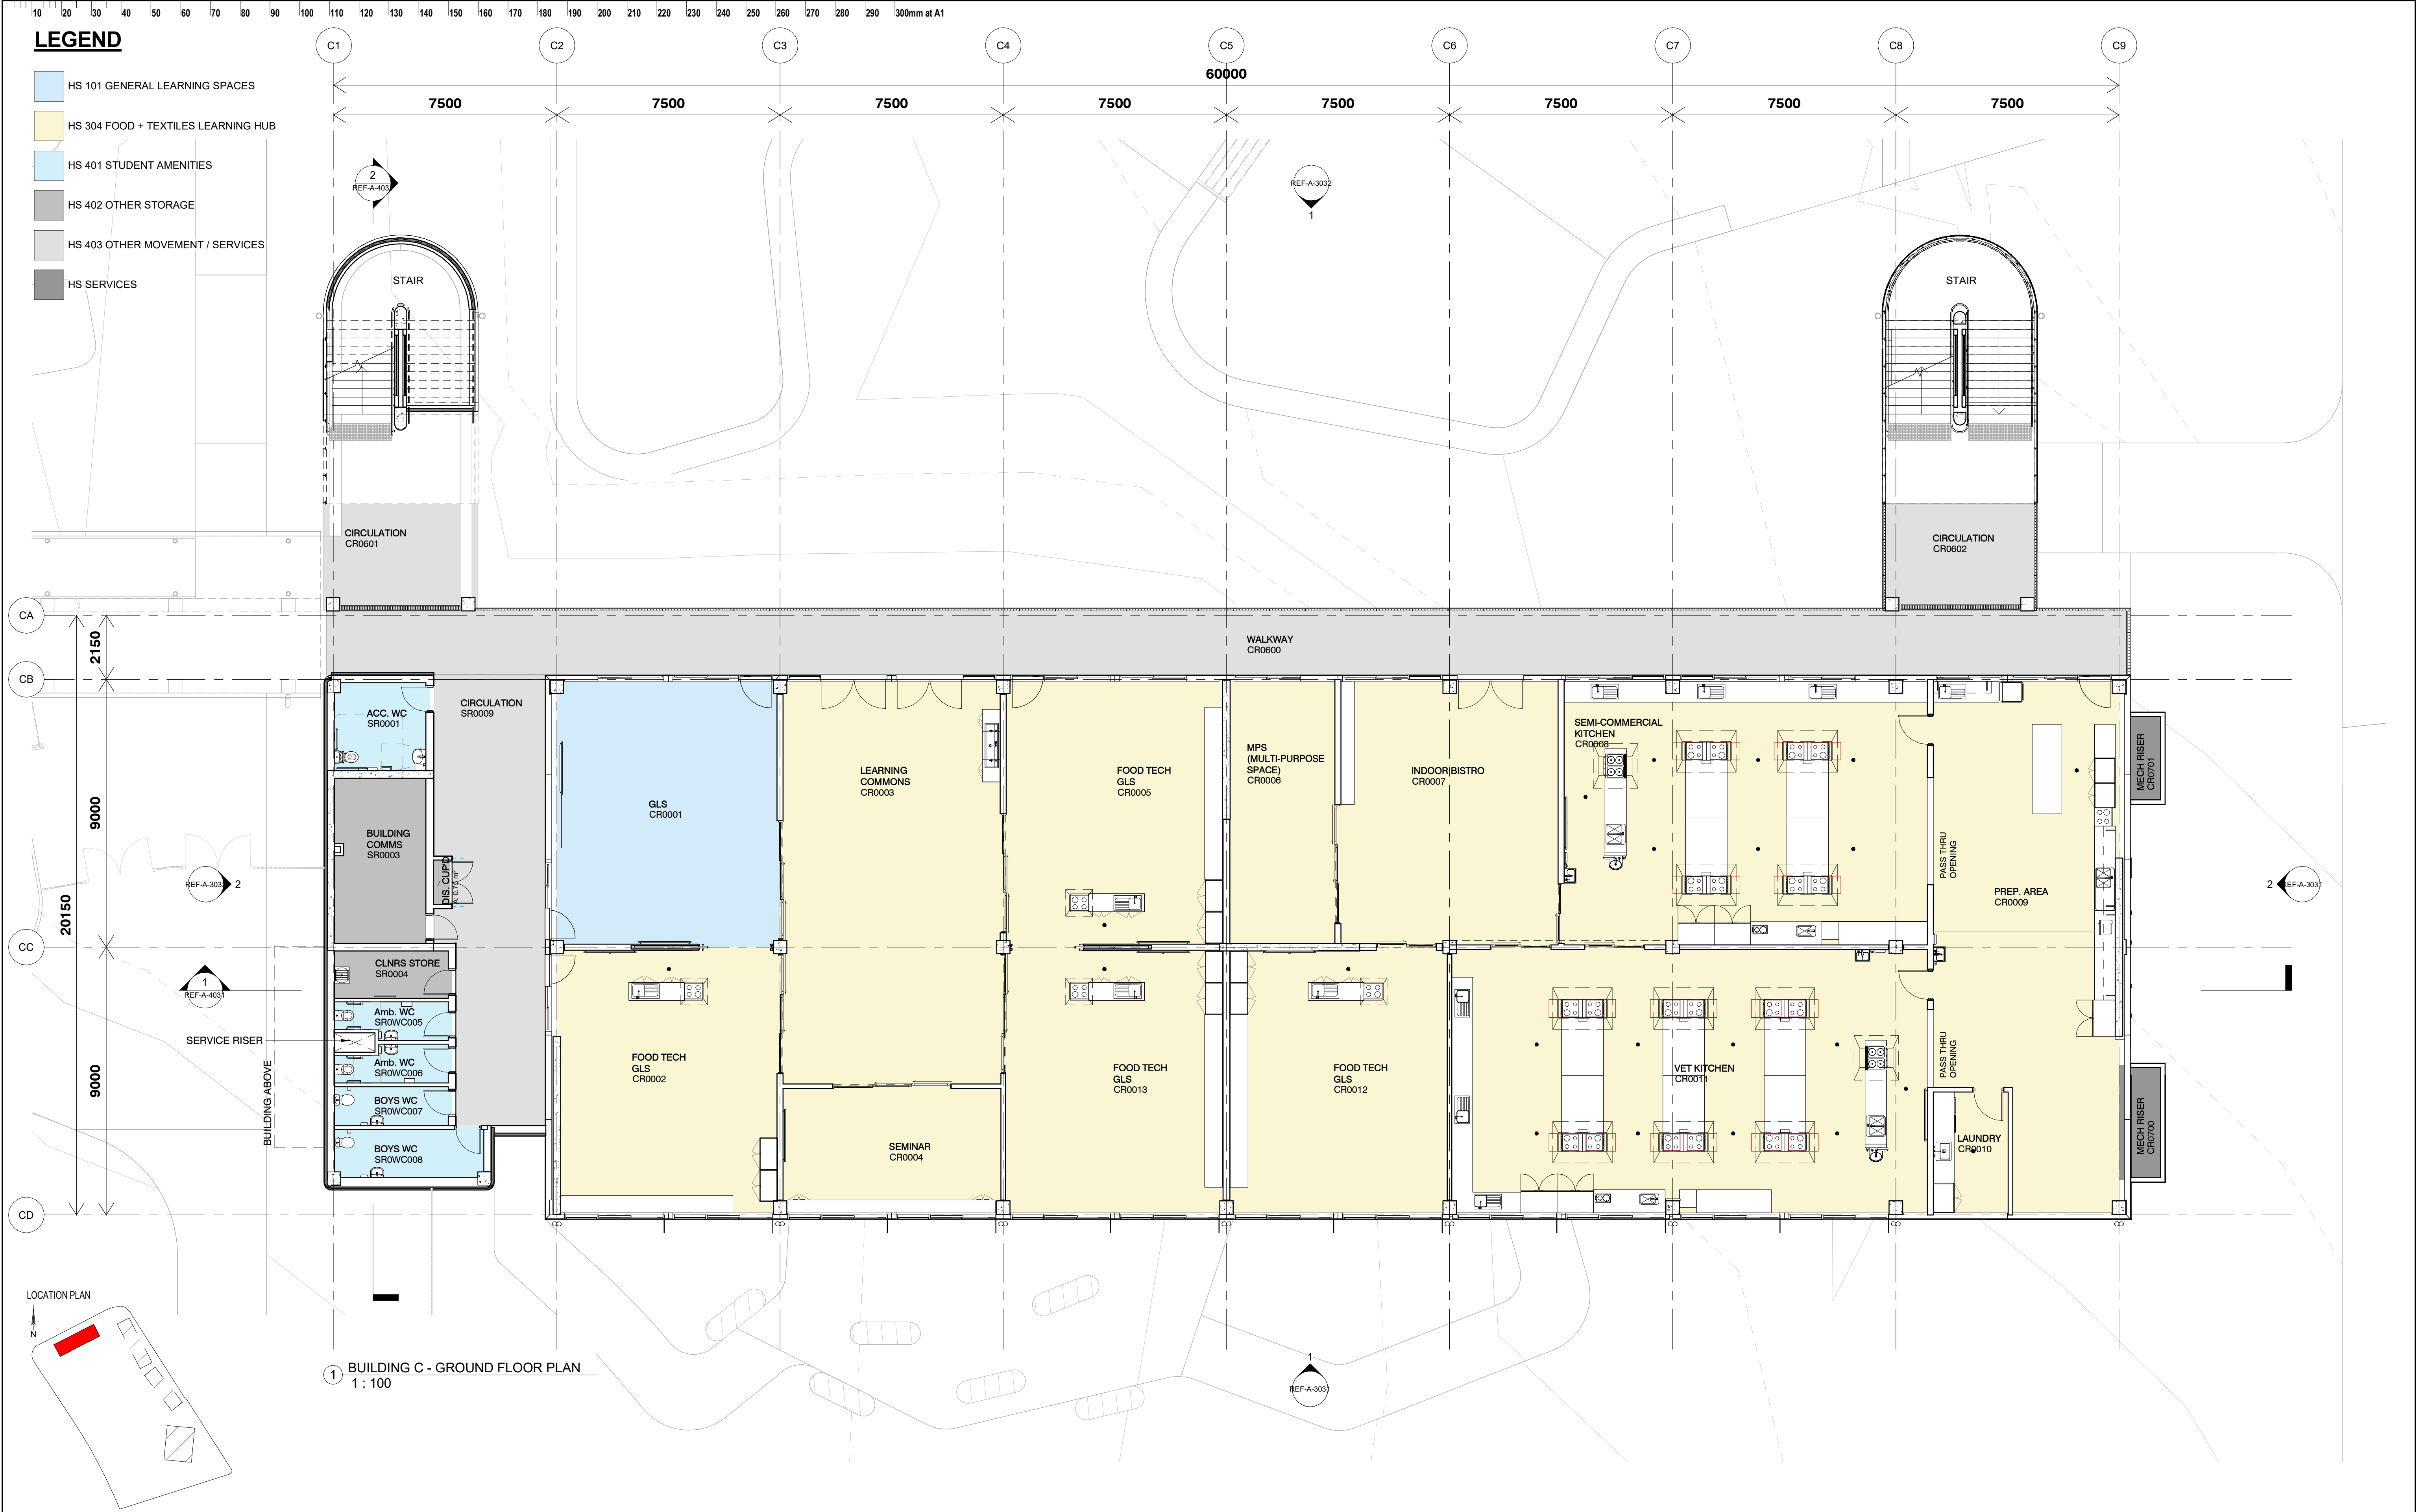


| ISSUE |            | DATE          | SUBJECT       | AUTHORISED | LANDSCAPE ARCHITECT                                                         | PROJECT MANAGER                                                                        | CLIENT   | PROJECT                                                                            |  | DESCRIPTION                           |                              |
|-------|------------|---------------|---------------|------------|-----------------------------------------------------------------------------|----------------------------------------------------------------------------------------|---|------------------------------------------------------------------------------------|--|---------------------------------------|------------------------------|
| 01    | 22/11/2024 | FINAL DRAFT   | ISSUE FOR REF | TD         | <br>Level 3-5 Baptist Street<br>Sydney NSW 2000<br>T + 612 9587 1200        | <b>TSA Riley</b><br>Level 15, 207 Kent Street, Sydney<br>NSW 2000<br>T + 612 8332 5500 | <br><b>Education</b><br>School Infrastructure   | NEW HIGH SCHOOL FOR SCHOFIELDS AND TALLAWONG<br>GUNTAWONG ROAD, TALLAWONG NSW 2155 |  | <b>BUILDING C - GROUND FLOOR PLAN</b> |                              |
| 02    | 09/12/2024 | UPDATED DRAFT | ISSUE FOR REF | TD         |                                                                             |                                                                                        |   |                                                                                    |  |                                       |                              |
| 03    | 20/12/2024 | ISSUE FOR REF |               | TD         |                                                                             |                                                                                        |   |                                                                                    |  |                                       |                              |
| 04    | 20/01/2025 | ISSUE FOR REF |               | TD         |                                                                             |                                                                                        |   |                                                                                    |  |                                       |                              |
|       |            |               |               |            | SERVICES                                                                    |                                                                                        | STRUCTURE & CIVIL   |                                                                                    |  | PROJECT No                            | DRAWING No                   |
|       |            |               |               |            | <br>Level 89-13 Castlereagh Street,<br>Sydney NSW 2000<br>T + 612 9587 1200 | <br>Level 20, 66 Goulburn Street,<br>Sydney NSW 2000<br>T + 612 9587 1312              | <br>Level 6/73 Miller St, North Sydney<br>NSW 2060<br>T + 612 9439 7288   |                                                                                    |  | 24-411                                | STHS-DJRD-B00C-GF-REF-A-1030 |
|       |            |               |               |            |                                                                             |                                                                                        | ARCHITECT   |                                                                                    |  | PURPOSE OF ISSUE                      | STATUS                       |
|       |            |               |               |            |                                                                             |                                                                                        | <br>T + 612 9319 2553<br>M + 612 945 321 989<br>Nominal Architects<br>Andrew Hipwell 0502<br>Daniel Beckwith 0152<br>63 Myrtle Street<br>Cherrybrook NSW 2008<br>Sydney Australia<br>djrd.com.au   |                                                                                    |  | ISSUE FOR REF                         | S4                           |
|       |            |               |               |            |                                                                             |                                                                                        | DISCLAIMER   |                                                                                    |  |                                       | DR                           |
|       |            |               |               |            |                                                                             |                                                                                        | This drawing should be read in conjunction with all the standard notes & abbreviations in the drawing pack, relevant contracts, specifications and drawings. Dimensions are in millimetres. Levels are metres. Do not scale off drawings. Use figured dimensions only. Check dimensions on Site. Report discrepancies immediately. |                                                                                    |  |                                       | A1                           |
|       |            |               |               |            |                                                                             |                                                                                        | SCALE   |                                                                                    |  |                                       | 22/11/24                     |
|       |            |               |               |            |                                                                             |                                                                                        |   |                                                                                    |  |                                       |                              |
|       |            |               |               |            |                                                                             |                                                                                        | DATE PRINTED:   |                                                                                    |  |                                       |                              |
|       |            |               |               |            |                                                                             |                                                                                        |   |                                                                                    |  |                                       |                              |




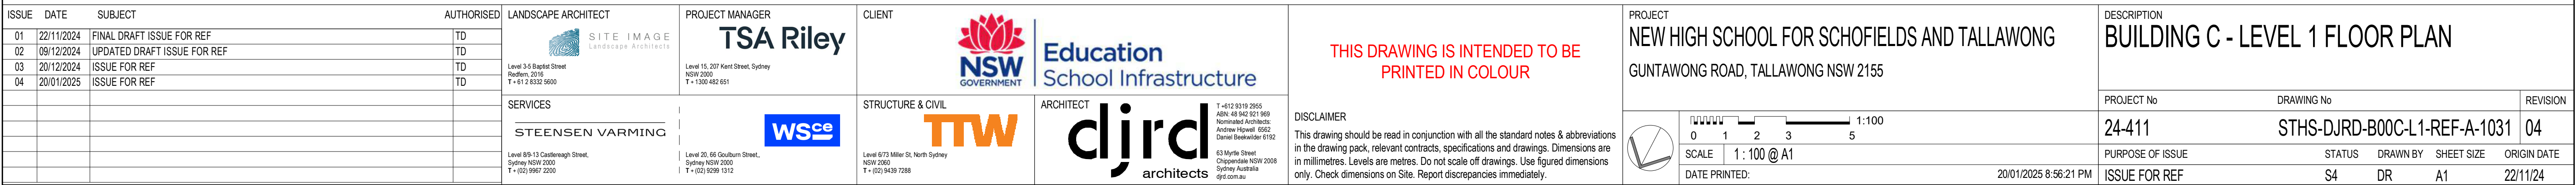



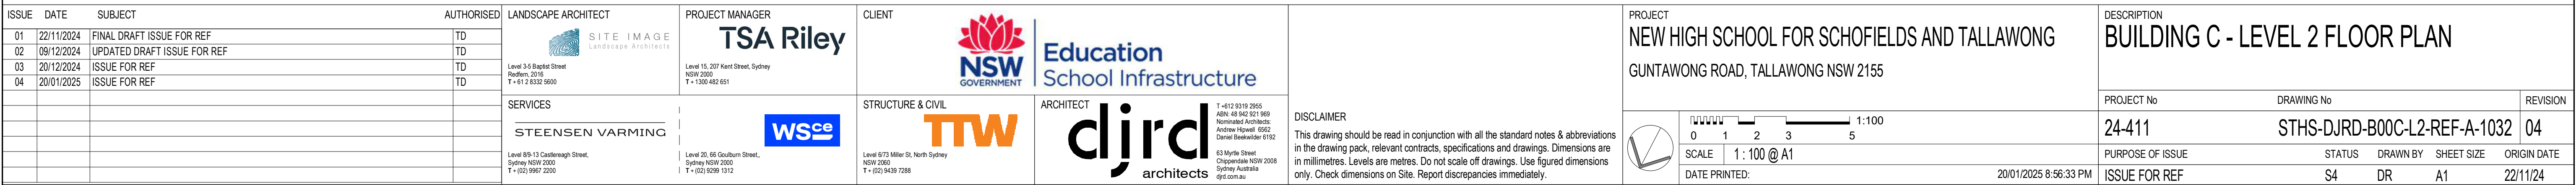



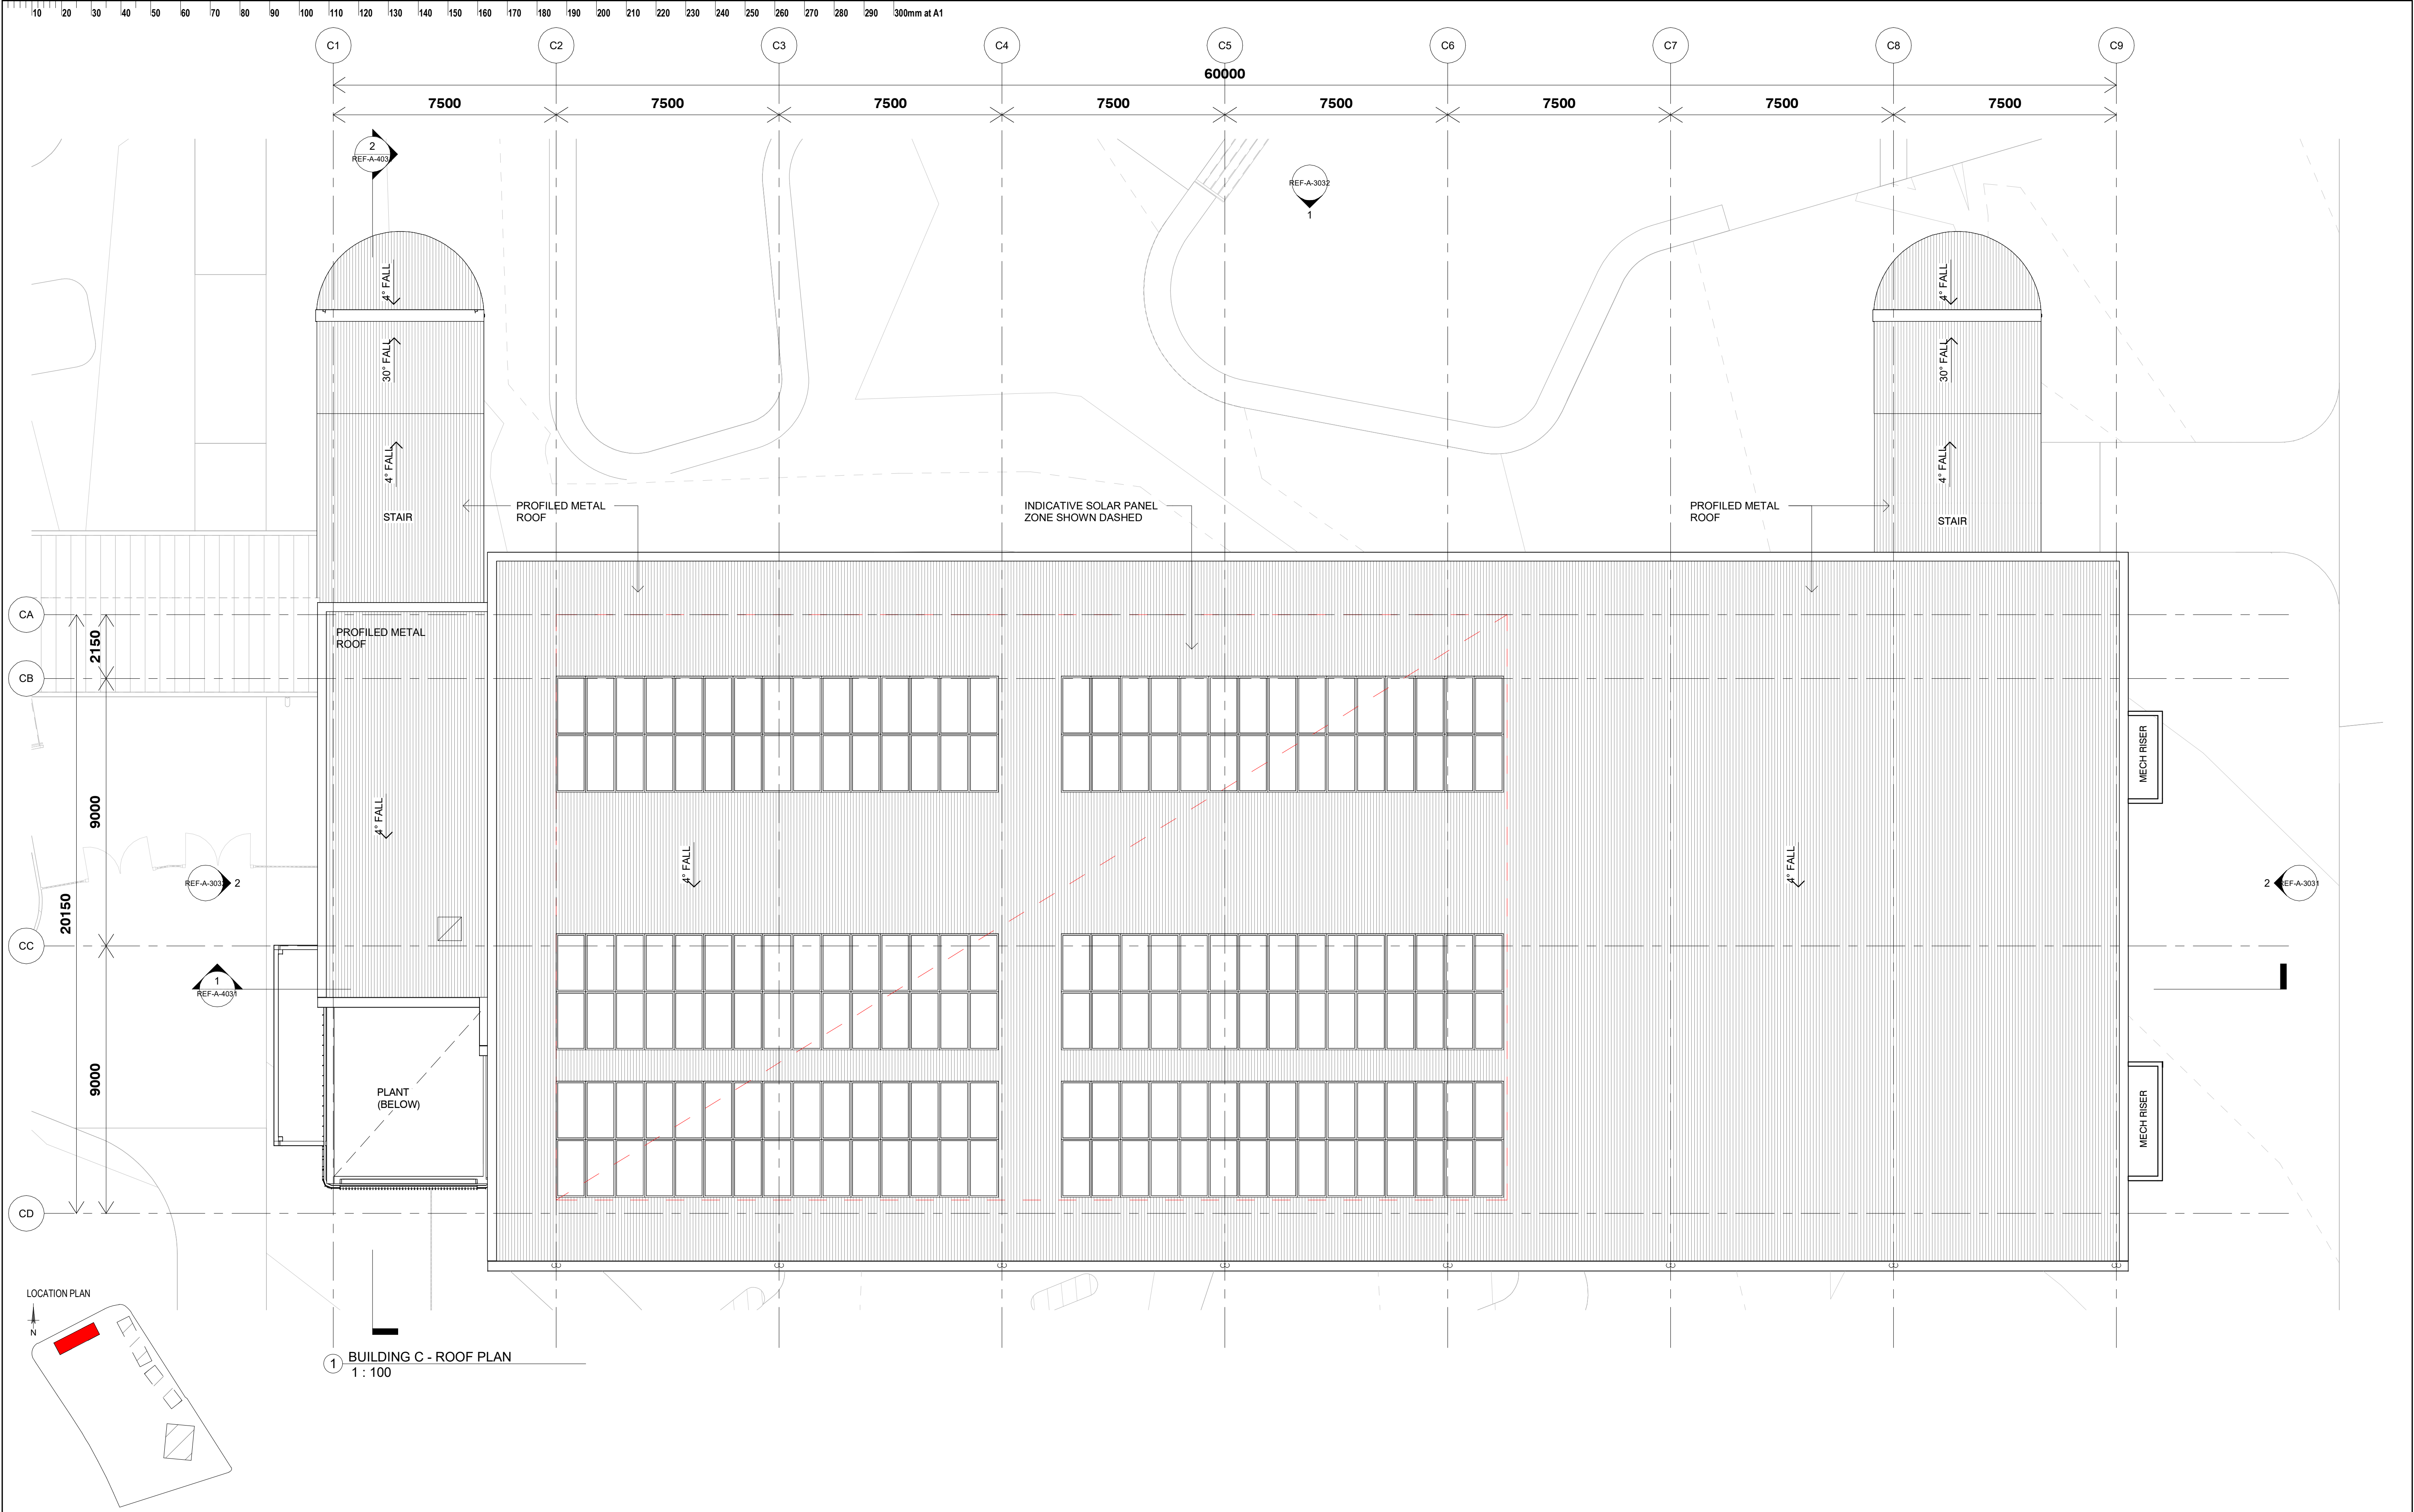


| ISSUE |            |               | DATE          | SUBJECT | AUTHORISED | LANDSCAPE ARCHITECT   | PROJECT MANAGER                                                                                                 | CLIENT                                                                                   | PROJECT                                      |  |  | DESCRIPTION                  |  |  |
|-------|------------|---------------|---------------|---------|------------|---|---|------------------------------------------------------------------------------------------|----------------------------------------------|--|--|------------------------------|--|--|
| 01    | 22/11/2024 | FINAL DRAFT   | ISSUE FOR REF |         | TD         | <div><div>SITE IMAGE</div><div>Landscape Architects</div><div>Level 3-5 Baptist Street,<br/>Sydney NSW 2000<br/>T + 61 2 8332 5600</div></div> | <div><div>TSA Riley</div><div>Level 15, 207 Kent Street, Sydney<br/>NSW 2000<br/>T + 61 2 8332 5600</div></div> | <div><div>NSW GOVERNMENT</div><div>Education</div><div>School Infrastructure</div></div> | NEW HIGH SCHOOL FOR SCHOFIELDS AND TALLAWONG |  |  | BUILDING C - ROOF PLAN       |  |  |
| 02    | 09/12/2024 | UPDATED DRAFT | ISSUE FOR REF |         | TD         |   |   |                                                                                          | GUNTAWONG ROAD, TALLAWONG NSW 2155           |  |  | PROJECT No                   |  |  |
| 03    | 20/12/2024 | ISSUE FOR REF |               |         | TD         |   |   |                                                                                          |                                              |  |  | DRAWING No                   |  |  |
| 04    | 20/01/2025 | ISSUE FOR REF |               |         | TD         |   |   |                                                                                          |                                              |  |  | REVISION                     |  |  |
|       |            |               |               |         |            | SERVICES   |   | STRUCTURE & CIVIL                                                                        |                                              |  |  | 24-411                       |  |  |
|       |            |               |               |         |            | STEENSEN VARMING   |   | ARCHITECT                                                                                |                                              |  |  | STHS-DJRD-B00C-RF-REF-A-1033 |  |  |
|       |            |               |               |         |            | Level 89-13 Cadell Street,<br>Sydney NSW 2000<br>T + 61 2 9587 1200                                                                            | Level 20, 66 Goulburn Street,<br>Sydney NSW 2000<br>T + 61 2 9587 1312                                          | Level 673 Miller St North Sydney<br>NSW 2060<br>T + 61 2 9439 7288                       |                                              |  |  | PURPOSE OF ISSUE             |  |  |
|       |            |               |               |         |            |   |   |                                                                                          |                                              |  |  | STATUS                       |  |  |
|       |            |               |               |         |            |   |   |                                                                                          |                                              |  |  | DRAWN BY                     |  |  |
|       |            |               |               |         |            |   |   |                                                                                          |                                              |  |  | SHEET SIZE                   |  |  |
|       |            |               |               |         |            |   |   |                                                                                          |                                              |  |  | ORIGIN DATE                  |  |  |
|       |            |               |               |         |            |   |   |                                                                                          |                                              |  |  | ISSUE FOR REF                |  |  |
|       |            |               |               |         |            |   |   |                                                                                          |                                              |  |  | S4                           |  |  |
|       |            |               |               |         |            |   |   |                                                                                          |                                              |  |  | DR                           |  |  |
|       |            |               |               |         |            |   |   |                                                                                          |                                              |  |  | A1                           |  |  |
|       |            |               |               |         |            |   |   |                                                                                          |                                              |  |  | 22/11/24                     |  |  |






1 BUILDING C - NORTH ELEVATION  
1 : 100

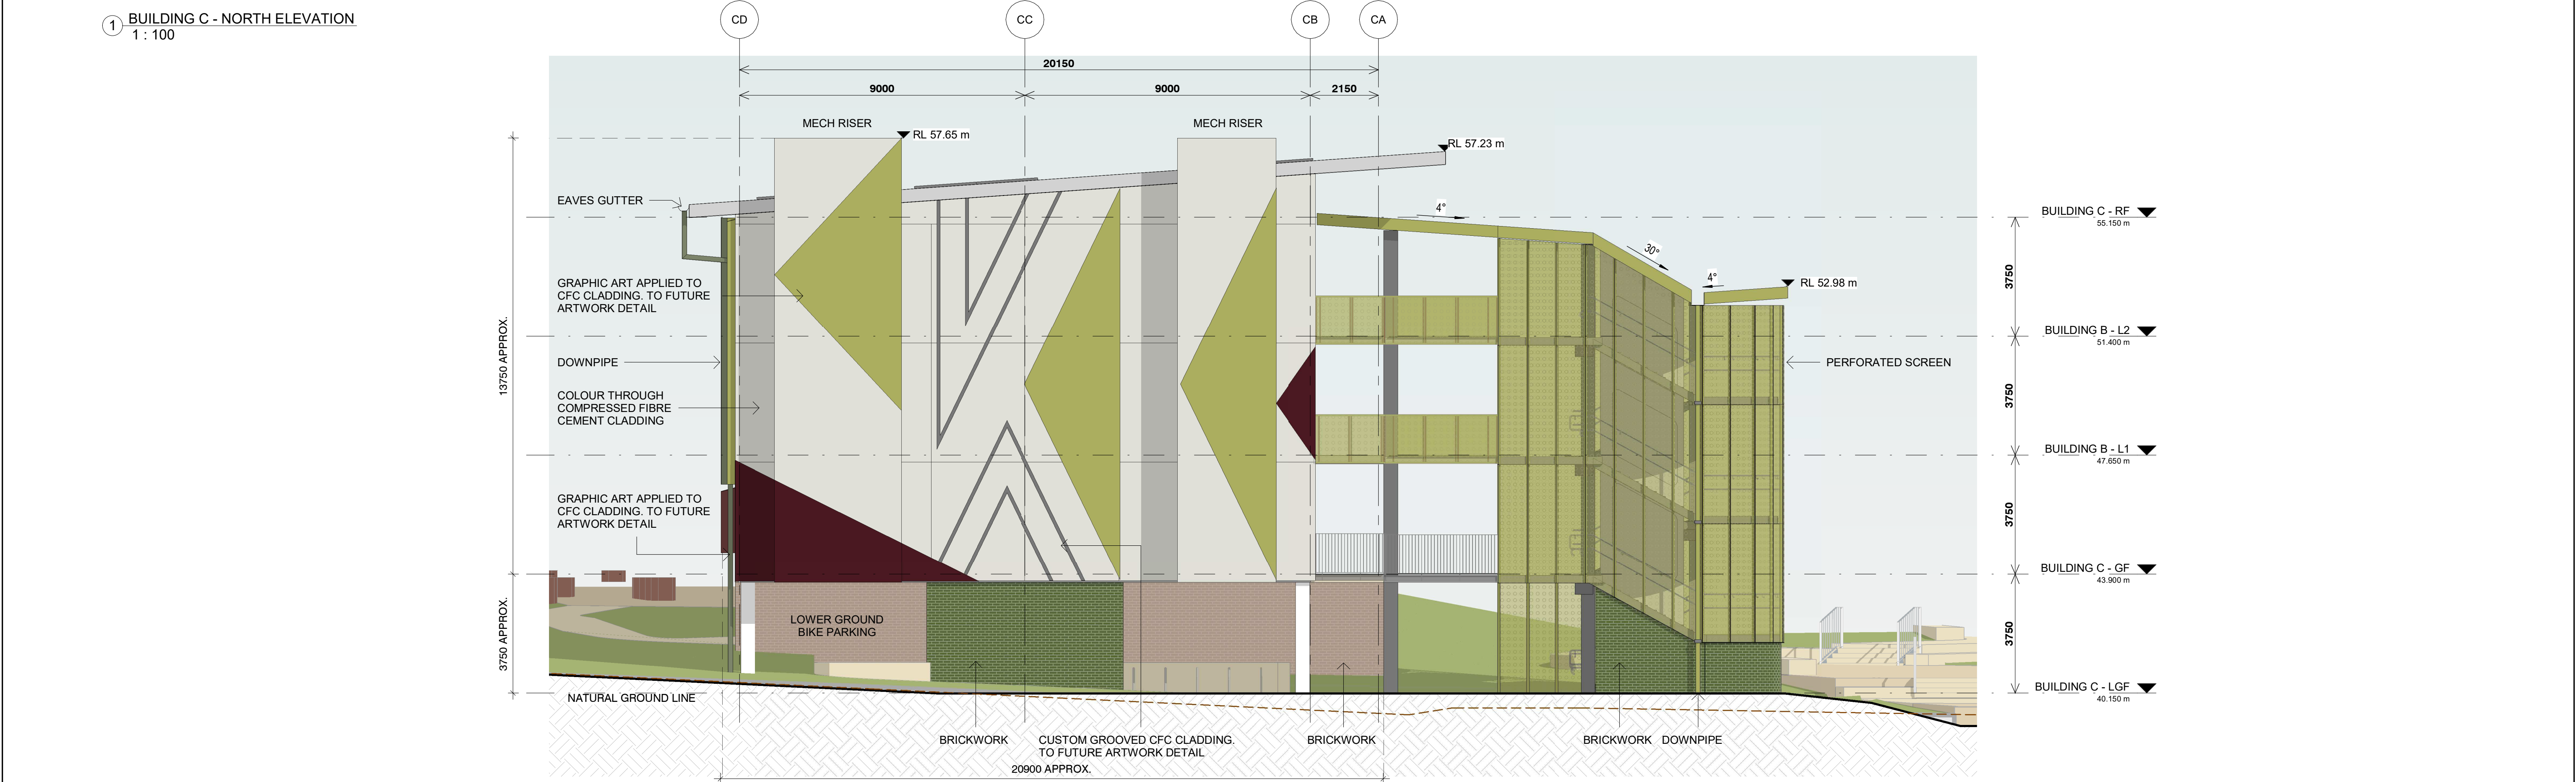


2 BUILDING C - WEST ELEVATION  
1 : 100

| ISSUE | DATE       | SUBJECT                     | AUTHORISED | LANDSCAPE ARCHITECT                                                                                                 | PROJECT MANAGER                                                                         | CLIENT   | PROJECT   | DESCRIPTION   |
|-------|------------|-----------------------------|------------|---|-----------------------------------------------------------------------------------------|---|---|---|
| 01    | 22/11/2024 | FINAL DRAFT ISSUE FOR REF   | TD         | <b>SITE IMAGE</b><br>Landscape Architects<br>Level 3-5 Bagin Street<br>Sydney NSW 2000<br>T + 61 2 8332 5600        | <b>TSA Riley</b><br>Level 15, 207 Kent Street, Sydney<br>NSW 2000<br>T + 61 2 8332 6551 | <b>NSW GOVERNMENT</b>                                                                                             | <b>NEW HIGH SCHOOL FOR SCHOFIELDS AND TALLAWONG</b><br>GUNTAWONG ROAD, TALLAWONG NSW 2155   | <b>BUILDING C - ELEVATIONS - SHEET 1</b>   |
| 02    | 09/12/2024 | UPDATED DRAFT ISSUE FOR REF | TD         |   |                                                                                         |   |   |   |
| 03    | 20/12/2024 | ISSUE FOR REF               | TD         |   |                                                                                         |   |   |   |
| 04    | 20/01/2025 | ISSUE FOR REF               | TD         |   |                                                                                         |   |   |   |
|       |            |                             |            | <b>SERVICES</b><br><b>STEENSEN VARMING</b><br>Level 8/9-13 Cadogan Street,<br>Sydney NSW 2000<br>T + 61 2 9667 2200 | <b>WSO</b><br>Level 20, 66 Goulburn Street,<br>Sydney NSW 2000<br>T + 61 2 9556 1312    | <b>STRUCTURE &amp; CIVIL</b><br><b>TTW</b><br>Level 6/73 Miller St North Sydney<br>NSW 2060<br>T + 61 2 9439 7288 | <b>ARCHITECT</b><br><b>djrd architects</b><br>T +61 2 9310 2553<br>M06: 48 945 521 989<br>Nominated Architects<br>Andrew Hopwell 0502<br>Daniel Beckwith 0152<br>63 Myrtle Street<br>Cherrybrook NSW 2008<br>Sydney Australia<br>djrd.com.au | <b>DISCLAIMER</b><br>This drawing should be read in conjunction with all the standard notes & abbreviations in the drawing pack, relevant contracts, specifications and drawings. Dimensions are in millimetres. Levels are metres. Do not scale off drawings. Use figured dimensions only. Check dimensions on Site. Report discrepancies immediately. |
|       |            |                             |            |   |                                                                                         |   | <b>PROJECT</b><br>NEW HIGH SCHOOL FOR SCHOFIELDS AND TALLAWONG<br>GUNTAWONG ROAD, TALLAWONG NSW 2155   | <b>DESCRIPTION</b><br>BUILDING C - ELEVATIONS - SHEET 1   |
|       |            |                             |            |   |                                                                                         |   | <b>PROJECT No</b><br>24-411   | <b>DRAWING No</b><br>STHS-DJRD-B00C-ZZ-REF-A-3031   |
|       |            |                             |            |   |                                                                                         |   | <b>REVISION</b><br>04   |   |
|       |            |                             |            |   |                                                                                         |   | <b>PURPOSE OF ISSUE</b><br>ISSUE FOR REF   | <b>STATUS</b><br>S4   |
|       |            |                             |            |   |                                                                                         |   | <b>DRAWN BY</b><br>GB   | <b>SHEET SIZE</b><br>A1   |
|       |            |                             |            |   |                                                                                         |   | <b>ORIGIN DATE</b><br>22/11/24   |   |
|       |            |                             |            |   |                                                                                         |   | <b>DATE PRINTED:</b><br>20/01/2025 6:06:18 PM   |   |



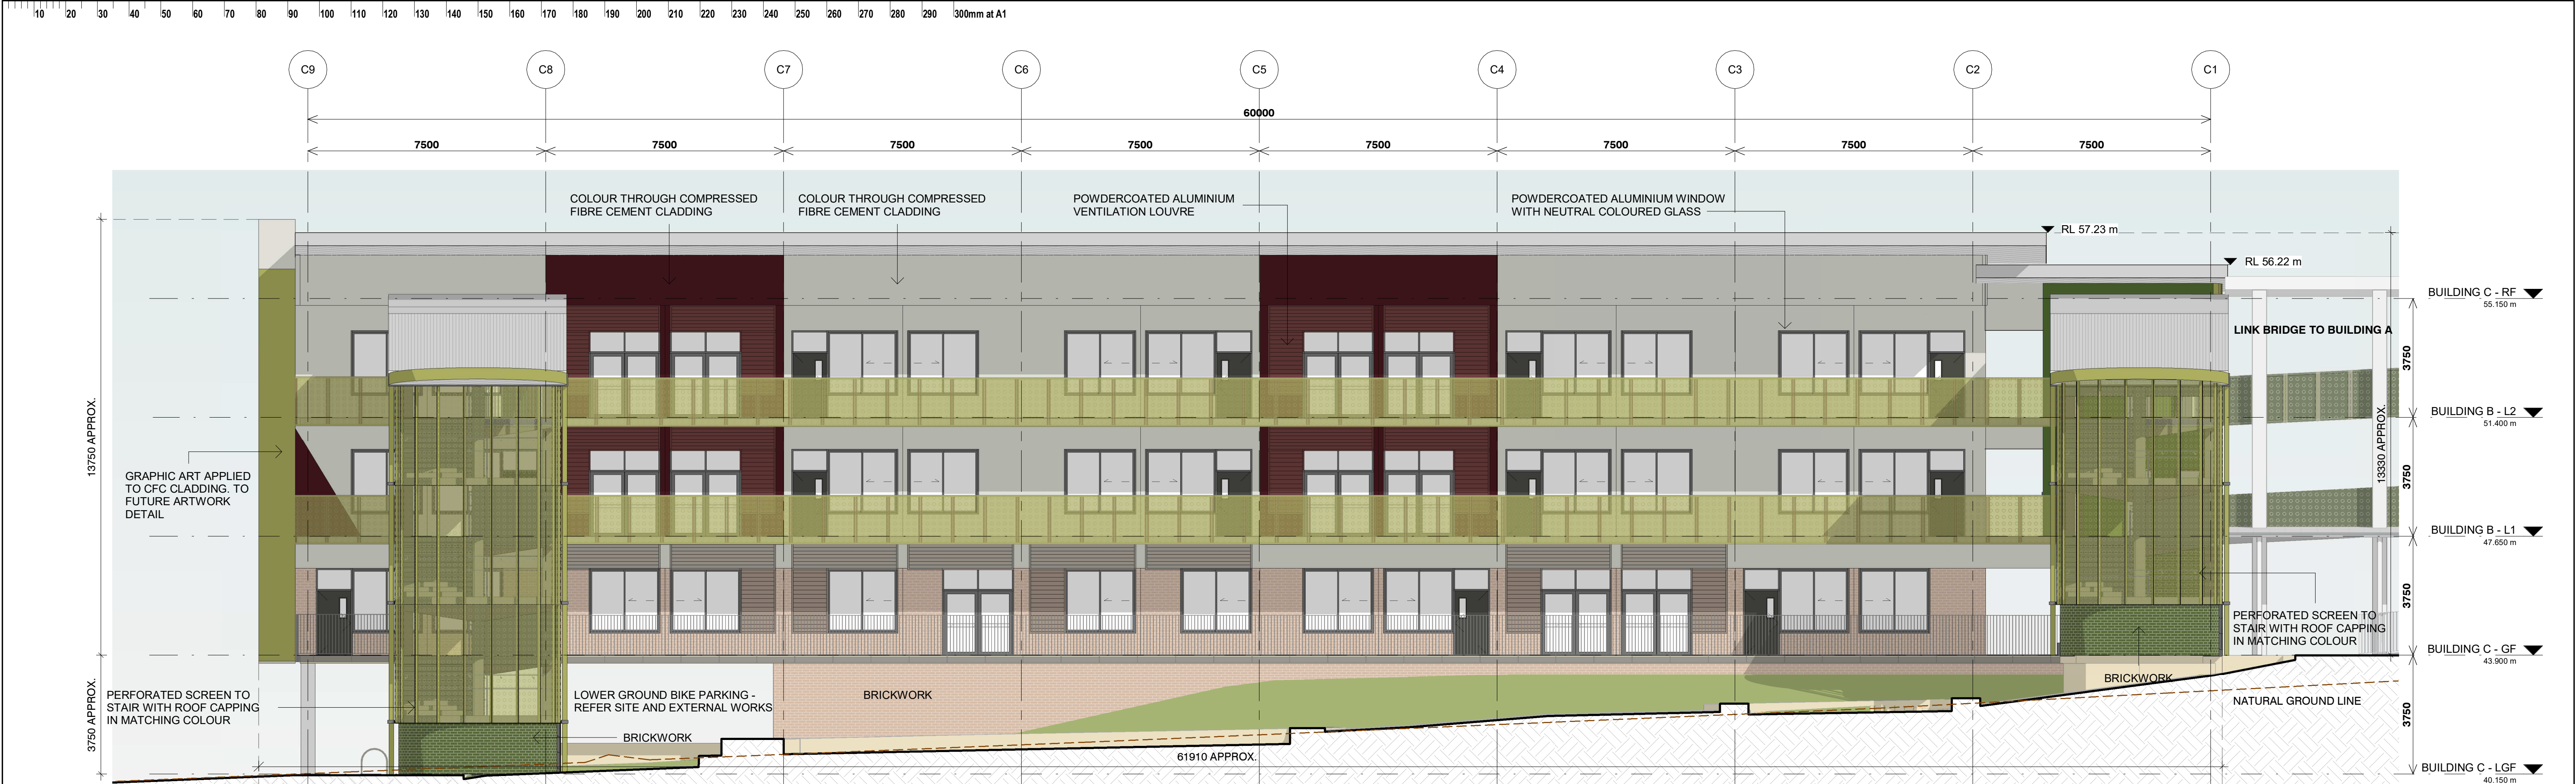


1 BUILDING C - SOUTH ELEVATION  
1 : 100

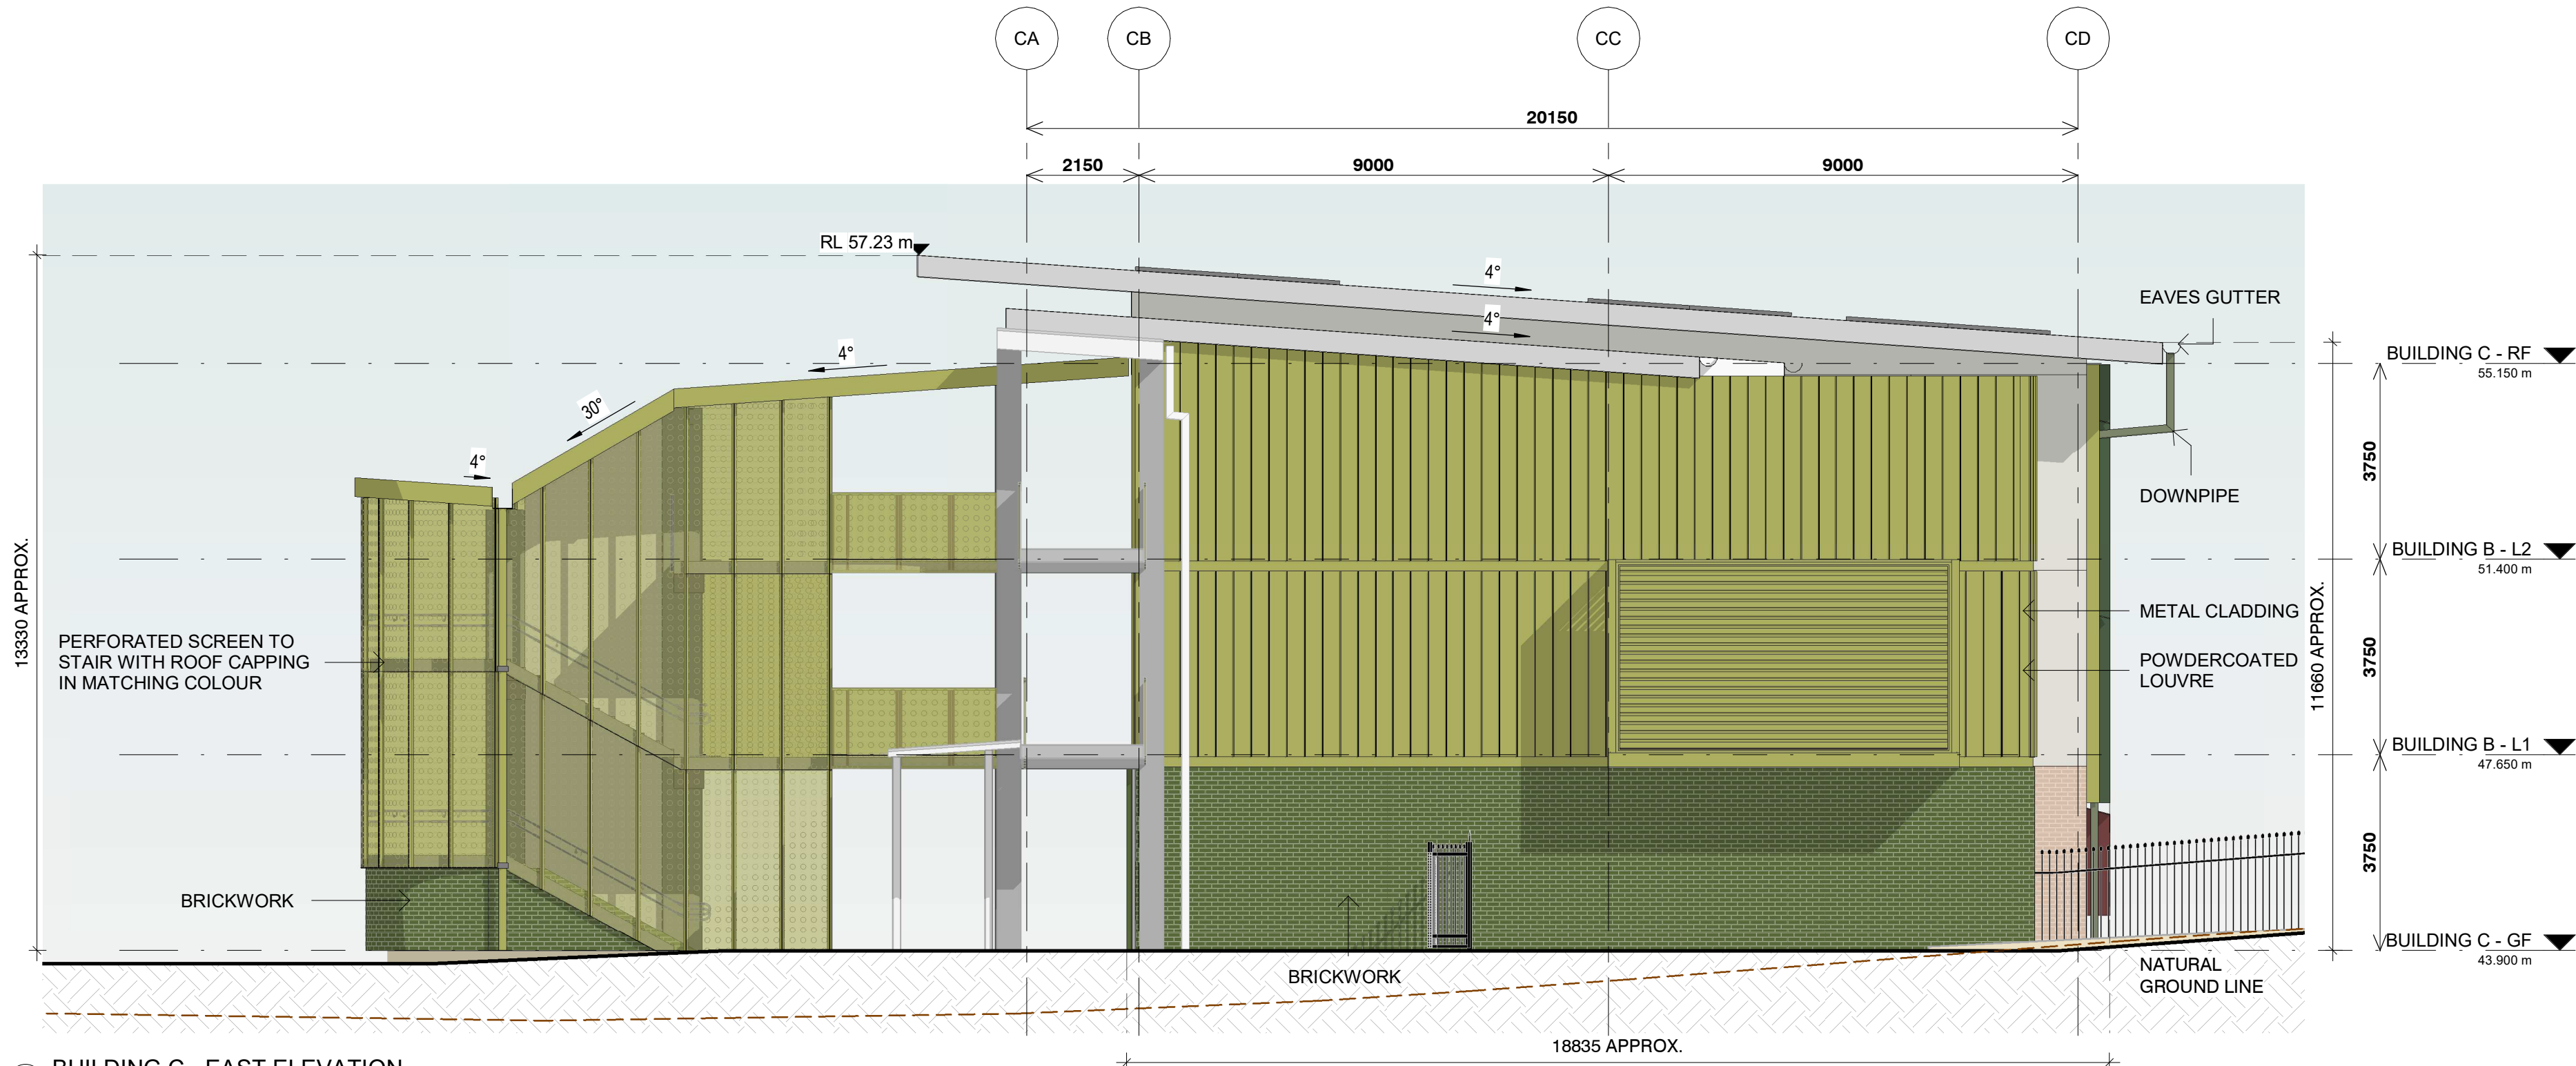


2 BUILDING C - EAST ELEVATION  
1 : 100

| ISSUE | DATE       | SUBJECT                     | AUTHORISED | LANDSCAPE ARCHITECT                                                          | PROJECT MANAGER                                                            | CLIENT                                                                   | PROJECT   | DESCRIPTION   |                |                |                  |                         |
|-------|------------|-----------------------------|------------|------------------------------------------------------------------------------|----------------------------------------------------------------------------|--------------------------------------------------------------------------|---|---|----------------|----------------|------------------|-------------------------|
| 01    | 22/11/2024 | FINAL DRAFT ISSUE FOR REF   | TD         | <br>Level 3-5 Bagin Street<br>Sydney NSW 2000<br>T + 61 2 8332 5600          | <br>Level 15, 207 Kent Street, Sydney<br>NSW 2000<br>T + 1300 462 551      | <br>                                                                     | NEW HIGH SCHOOL FOR SCHOFIELDS AND TALLAWONG<br>GUNTAWONG ROAD, TALLAWONG NSW 2155                                     | BUILDING C - ELEVATIONS - SHEET 2   |                |                |                  |                         |
| 02    | 09/12/2024 | UPDATED DRAFT ISSUE FOR REF | TD         |                                                                              |                                                                            |                                                                          |   |   |                |                |                  |                         |
| 03    | 20/12/2024 | ISSUE FOR REF               | TD         |                                                                              |                                                                            |                                                                          |   |   |                |                |                  |                         |
| 04    | 20/01/2025 | ISSUE FOR REF               | TD         |                                                                              |                                                                            |                                                                          |   |   |                |                |                  |                         |
|       |            |                             |            | SERVICES                                                                     |                                                                            | STRUCTURE & CIVIL                                                        | ARCHITECT   |   |                |                |                  |                         |
|       |            |                             |            | <br>Level 89-13 Castlereagh Street,<br>Sydney NSW 2000<br>T + (02) 9967 2200 | <br>Level 20, 66 Goulburn Street,<br>Sydney NSW 2000<br>T + (02) 9597 1312 | <br>Level 6/73 Miller St, North Sydney<br>NSW 2060<br>T + (02) 9439 7288 | <br>T + 61 2 9319 2555<br>ABN: 48 842 921 989<br>Nominated Architects<br>Andrew Hipwell 0502<br>Daniel Beekwilder 0152 | DISCLAIMER<br>This drawing should be read in conjunction with all the standard notes & abbreviations in the drawing pack, relevant contracts, specifications and drawings. Dimensions are in millimetres. Levels are metres. Do not scale off drawings. Use figured dimensions only. Check dimensions on Site. Report discrepancies immediately. |                |                |                  |                         |
|       |            |                             |            |                                                                              |                                                                            |                                                                          | <br>SCALE 1 : 100 @ A1<br>DATE PRINTED: 20/01/2025 6:07:18 PM                                                          | PURPOSE OF ISSUE<br>ISSUE FOR REF   | STATUS<br>S4   | DRAWN BY<br>GB | SHEET SIZE<br>A1 | ORIGIN DATE<br>22/11/24 |
|       |            |                             |            |                                                                              |                                                                            |                                                                          | PROJECT No<br>24-411                                                                                                   | DRAWING No<br>STHS-DJRD-B00C-ZZ-REF-A-3032   | REVISION<br>04 |                |                  |                         |



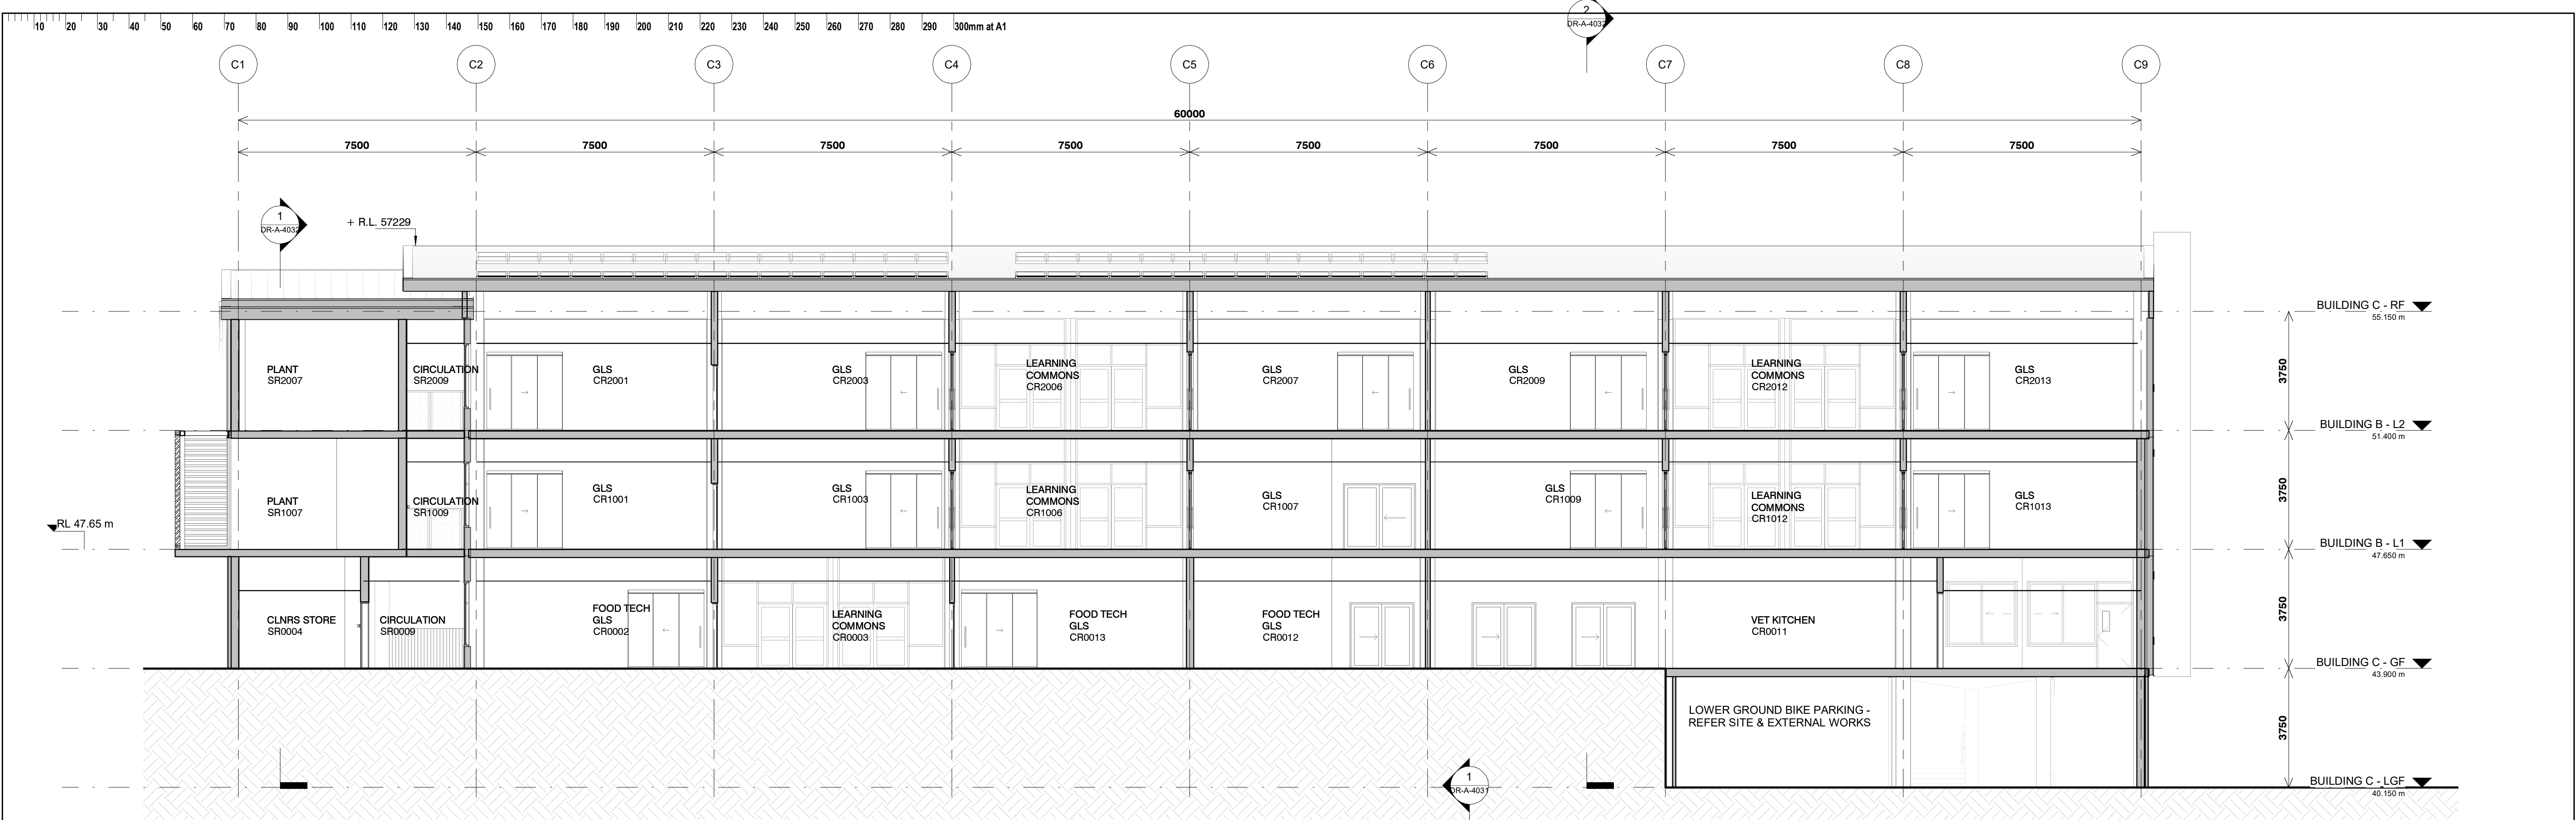


1 BUILDING C - LONGITUDINAL SECTION  
1 : 100

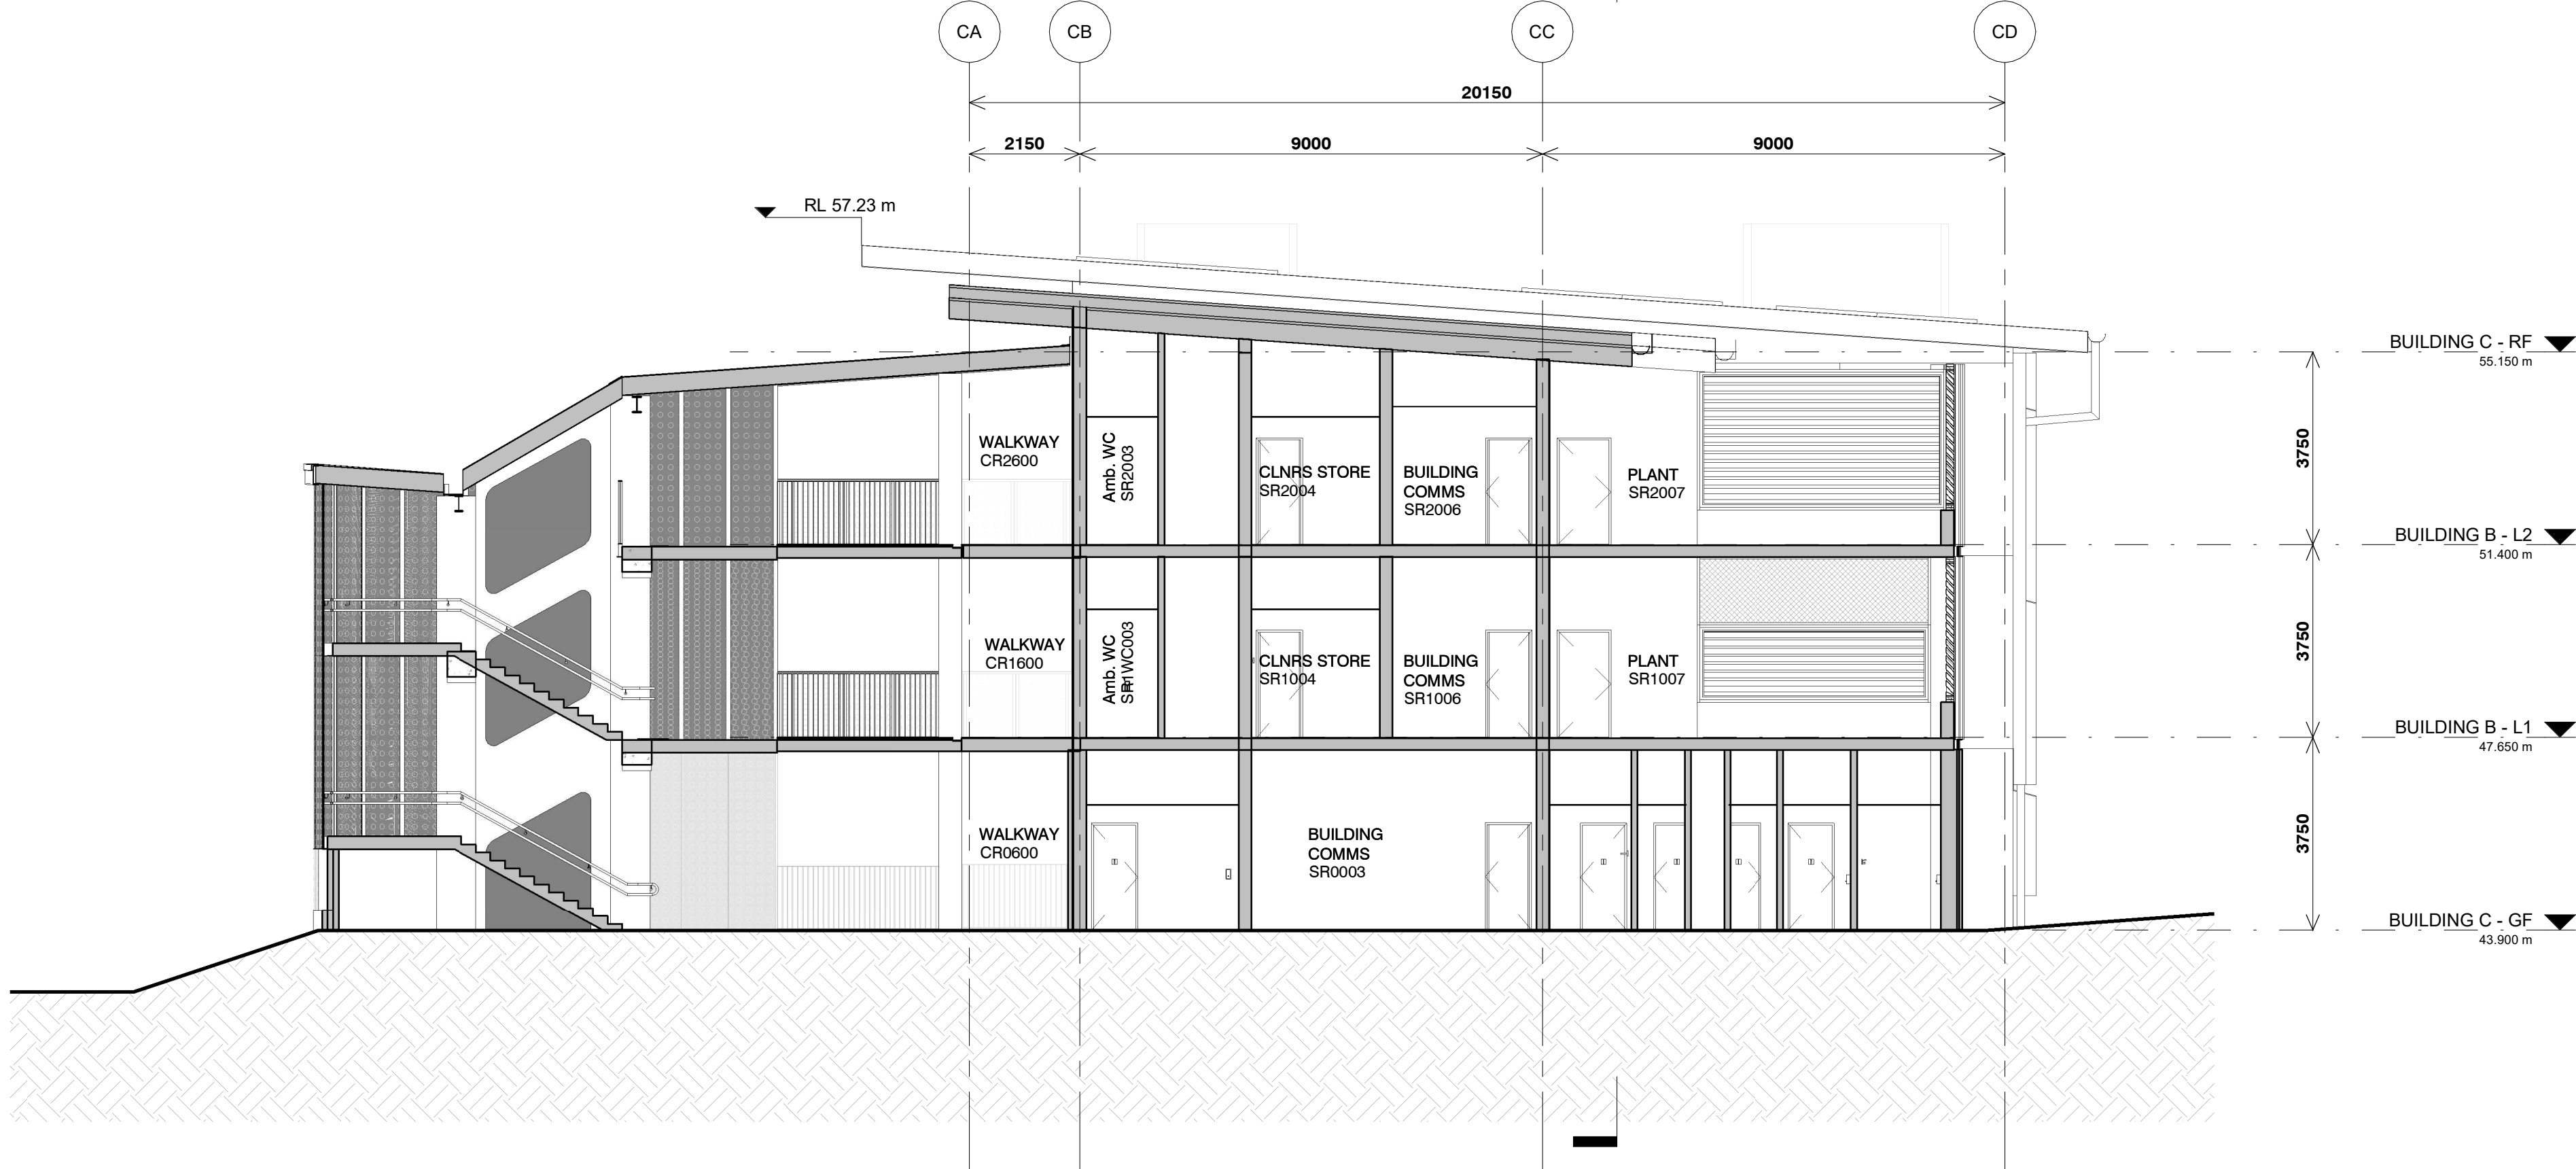


2 BUILDING C - CROSS SECTION  
1 : 100


| ISSUE |            | DATE          | SUBJECT       | AUTHORISED | LANDSCAPE ARCHITECT   | PROJECT MANAGER   | CLIENT   | PROJECT   | DESCRIPTION   |                              |  |  |  |  |
|-------|------------|---------------|---------------|------------|---|---|---|---|---|------------------------------|--|--|--|--|
| 01    | 22/11/2024 | FINAL DRAFT   | ISSUE FOR REF | TD         | <br>Level 3-5 Bagin Street<br>Sydney NSW 2000<br>T + 61 2 8332 5600     | <br>Level 15, 207 Kent Street, Sydney<br>NSW 2000<br>T + 1300 462 551      | <br> | NEW HIGH SCHOOL FOR SCHOFIELDS AND TALLAWONG<br>GUNTAWONG ROAD, TALLAWONG NSW 2155   | BUILDING C - SECTIONS - SHEET 1   |                              |  |  |  |  |
| 02    | 09/12/2024 | UPDATED DRAFT | ISSUE FOR REF | TD         |   |   |   |   |   |                              |  |  |  |  |
| 03    | 20/12/2024 | ISSUE FOR REF |               | TD         |   |   |   |   |   |                              |  |  |  |  |
| 04    | 20/01/2025 | ISSUE FOR REF |               | TD         |   |   |   |   |   |                              |  |  |  |  |
|       |            |               |               |            | SERVICES   |   | STRUCTURE & CIVIL   | ARCHITECT   | DISCLAIMER   |                              |  |  |  |  |
|       |            |               |               |            | <br>Level 89-13 Cadell Street,<br>Sydney NSW 2000<br>T + (02) 9967 2200 | <br>Level 20, 66 Goulburn Street,<br>Sydney NSW 2000<br>T + (02) 9599 1312 | <br>Level 673 Miller St, North Sydney<br>NSW 2060<br>T + (02) 9439 7288                   | <br>T + 61 2 9319 2555<br>M + 61 2 942 921 989<br>Nominal Architects<br>Andrew Hipwell 0502<br>Daniel Beekwilder 0152 | This drawing should be read in conjunction with all the standard notes & abbreviations in the drawing pack, relevant contracts, specifications and drawings. Dimensions are in millimetres. Levels are metres. Do not scale off drawings. Use figured dimensions only. Check dimensions on Site. Report discrepancies immediately. |                              |  |  |  |  |
|       |            |               |               |            |   |   |   |   |   |                              |  |  |  |  |
|       |            |               |               |            |   |   |   |   |   |                              |  |  |  |  |
|       |            |               |               |            |   |   |   |   |   |                              |  |  |  |  |
|       |            |               |               |            |                                                                        |   |   |   |   |                              |  |  |  |  |
|       |            |               |               |            | DATE PRINTED:   |   |   |   |   | 20/01/2025 6:07:37 PM        |  |  |  |  |
|       |            |               |               |            | PROJECT No   |   |   |   |   | DRAWING No                   |  |  |  |  |
|       |            |               |               |            | 24-411   |   |   |   |   | STHS-DJRD-B00C-ZZ-REF-A-4031 |  |  |  |  |
|       |            |               |               |            | PURPOSE OF ISSUE   |   |   |   |   | STATUS                       |  |  |  |  |
|       |            |               |               |            | ISSUE FOR REF   |   |   |   |   | S4 GB A1                     |  |  |  |  |
|       |            |               |               |            |   |   |   |   |   | SHEET SIZE                   |  |  |  |  |
|       |            |               |               |            |   |   |   |   |   | ORIGIN DATE                  |  |  |  |  |
|       |            |               |               |            |   |   |   |   |   | 10/10/24                     |  |  |  |  |



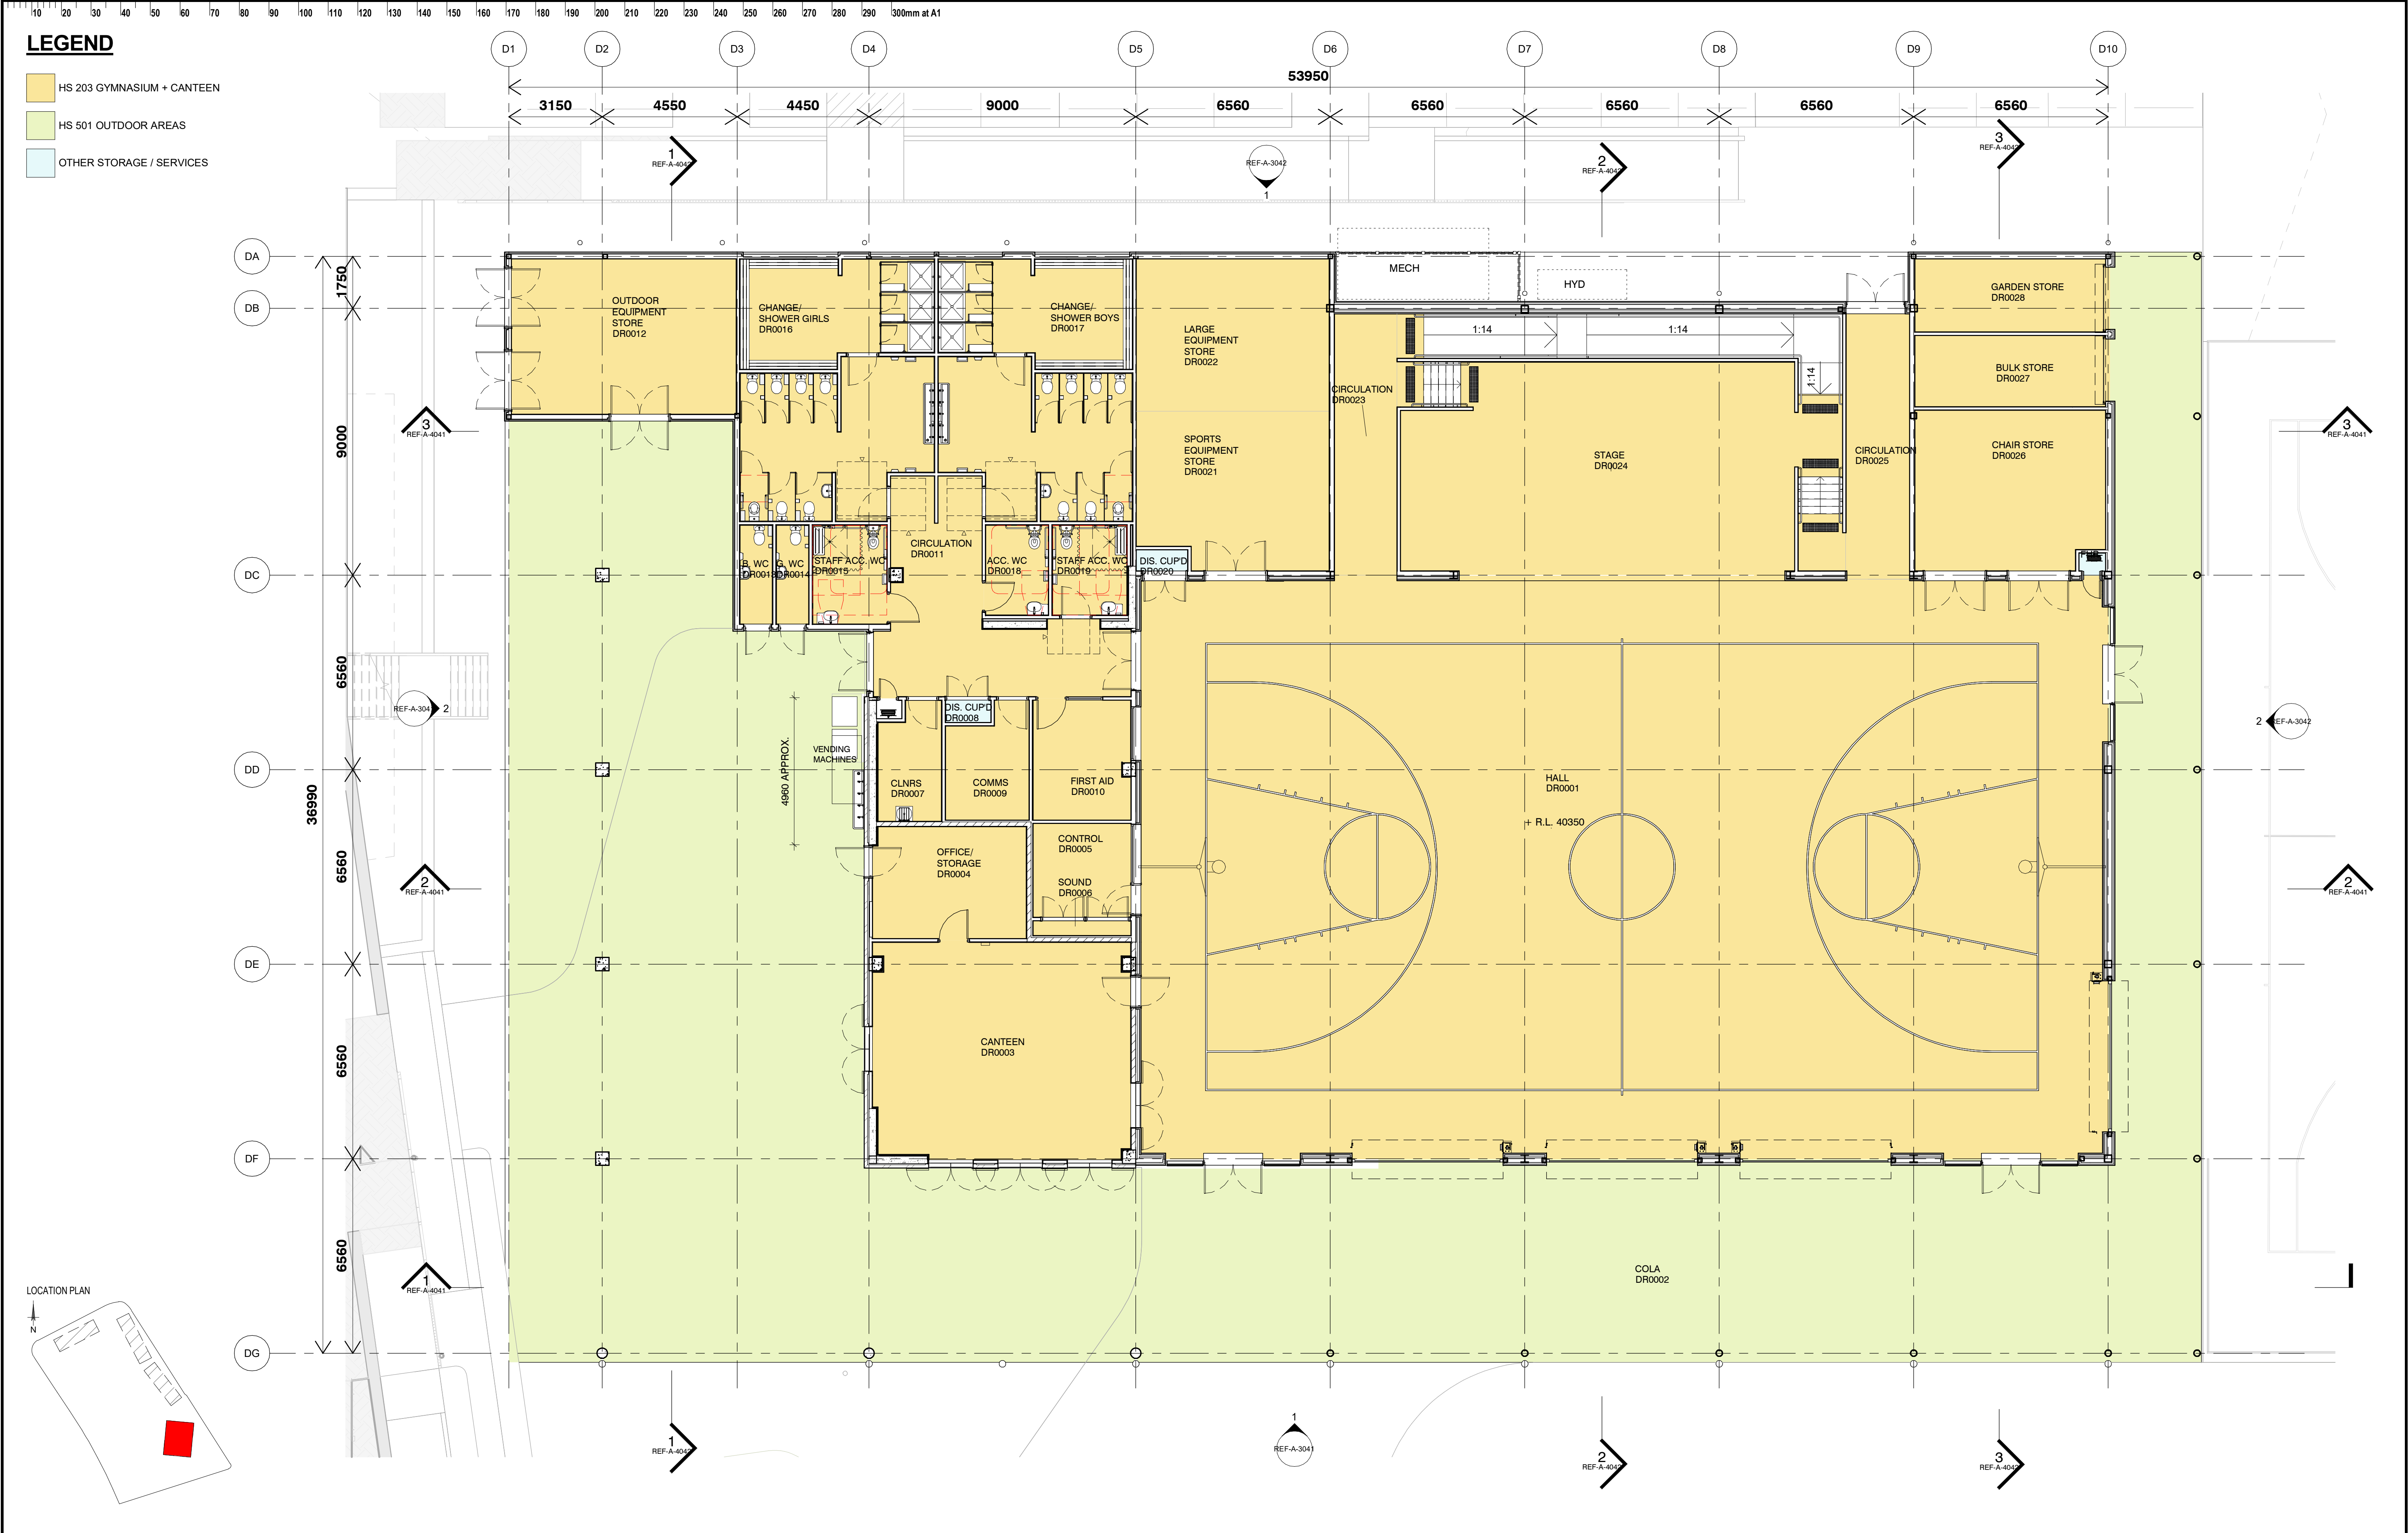

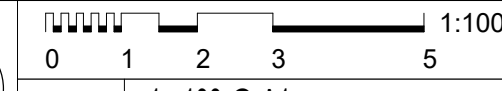
| ISSUE |            | DATE                        | SUBJECT | AUTHORISED | LANDSCAPE ARCHITECT   | PROJECT MANAGER   | CLIENT   | PROJECT   | DESCRIPTION   |
|-------|------------|-----------------------------|---------|------------|---|---|---|---|---|
| 01    | 22/11/2024 | FINAL DRAFT ISSUE FOR REF   |         | TD         | <br>Level 3-5 Baptist Street<br>Sydney NSW 2010<br>T + 61 2 8332 5600 | <b>TSA Riley</b><br>Level 15, 207 Kent Street, Sydney<br>NSW 2000<br>T + 1300 482 651                                                                         | <br><b>Education</b><br>School Infrastructure                            | NEW HIGH SCHOOL FOR SCHOFIELDS AND TALLAWONG<br>GUNTAWONG ROAD, TALLAWONG NSW 2155   | BUILDING D - GROUND FLOOR PLAN   |
| 02    | 09/12/2024 | UPDATED DRAFT ISSUE FOR REF |         | TD         |   |   |   |   |   |
| 03    | 20/12/2024 | ISSUE FOR REF               |         | TD         |   |   |   |   |   |
| 04    | 20/01/2025 | ISSUE FOR REF               |         | TD         |   |   |   |   |   |
|       |            |                             |         |            | SERVICES   |   | STRUCTURE & CIVIL   | ARCHITECT   | DISCLAIMER   |
|       |            |                             |         |            | <b>STEENSEN VARMING</b><br>Level 8/9-13 Castlereagh Street,<br>Sydney NSW 2000<br>T + (02) 9967 2200                                                     | <br>Level 20, 66 Goulburn Street,<br>Sydney NSW 2000<br>T + (02) 9556 1312 | <br>Level 6/73 Miller St, North Sydney<br>NSW 2060<br>T + (02) 9439 7288 | <br>T + 61 2 9319 2553<br>M 06 945 321 989<br>Norman Architects<br>Andrew Hipwell 0552<br>Daniel Beckwith 0152 | <p>This drawing should be read in conjunction with all the standard notes &amp; abbreviations in the drawing pack, relevant contracts, specifications and drawings. Dimensions are in millimetres. Levels are metres. Do not scale off drawings. Use figured dimensions only. Check dimensions on Site. Report discrepancies immediately.</p> |
|       |            |                             |         |            |   |   |   | <br>SCALE 1: 100 @ A1<br>DATE PRINTED: 20/01/2025 5:37:05 PM                                                   |   |
|       |            |                             |         |            |   |   |   |   | PURPOSE OF ISSUE   |
|       |            |                             |         |            |   |   |   |   | STATUS   |
|       |            |                             |         |            |   |   |   |   | DRAWN BY   |
|       |            |                             |         |            |   |   |   |   | SHEET SIZE   |
|       |            |                             |         |            |   |   |   |   | ORIGIN DATE   |
|       |            |                             |         |            |   |   |   |   | 22/11/24   |
|       |            |                             |         |            |   |   |   |   | S4   |
|       |            |                             |         |            |   |   |   |   | TN/GM   |
|       |            |                             |         |            |   |   |   |   | A1   |
|       |            |                             |         |            |   |   |   |   | ISSUE FOR REF   |




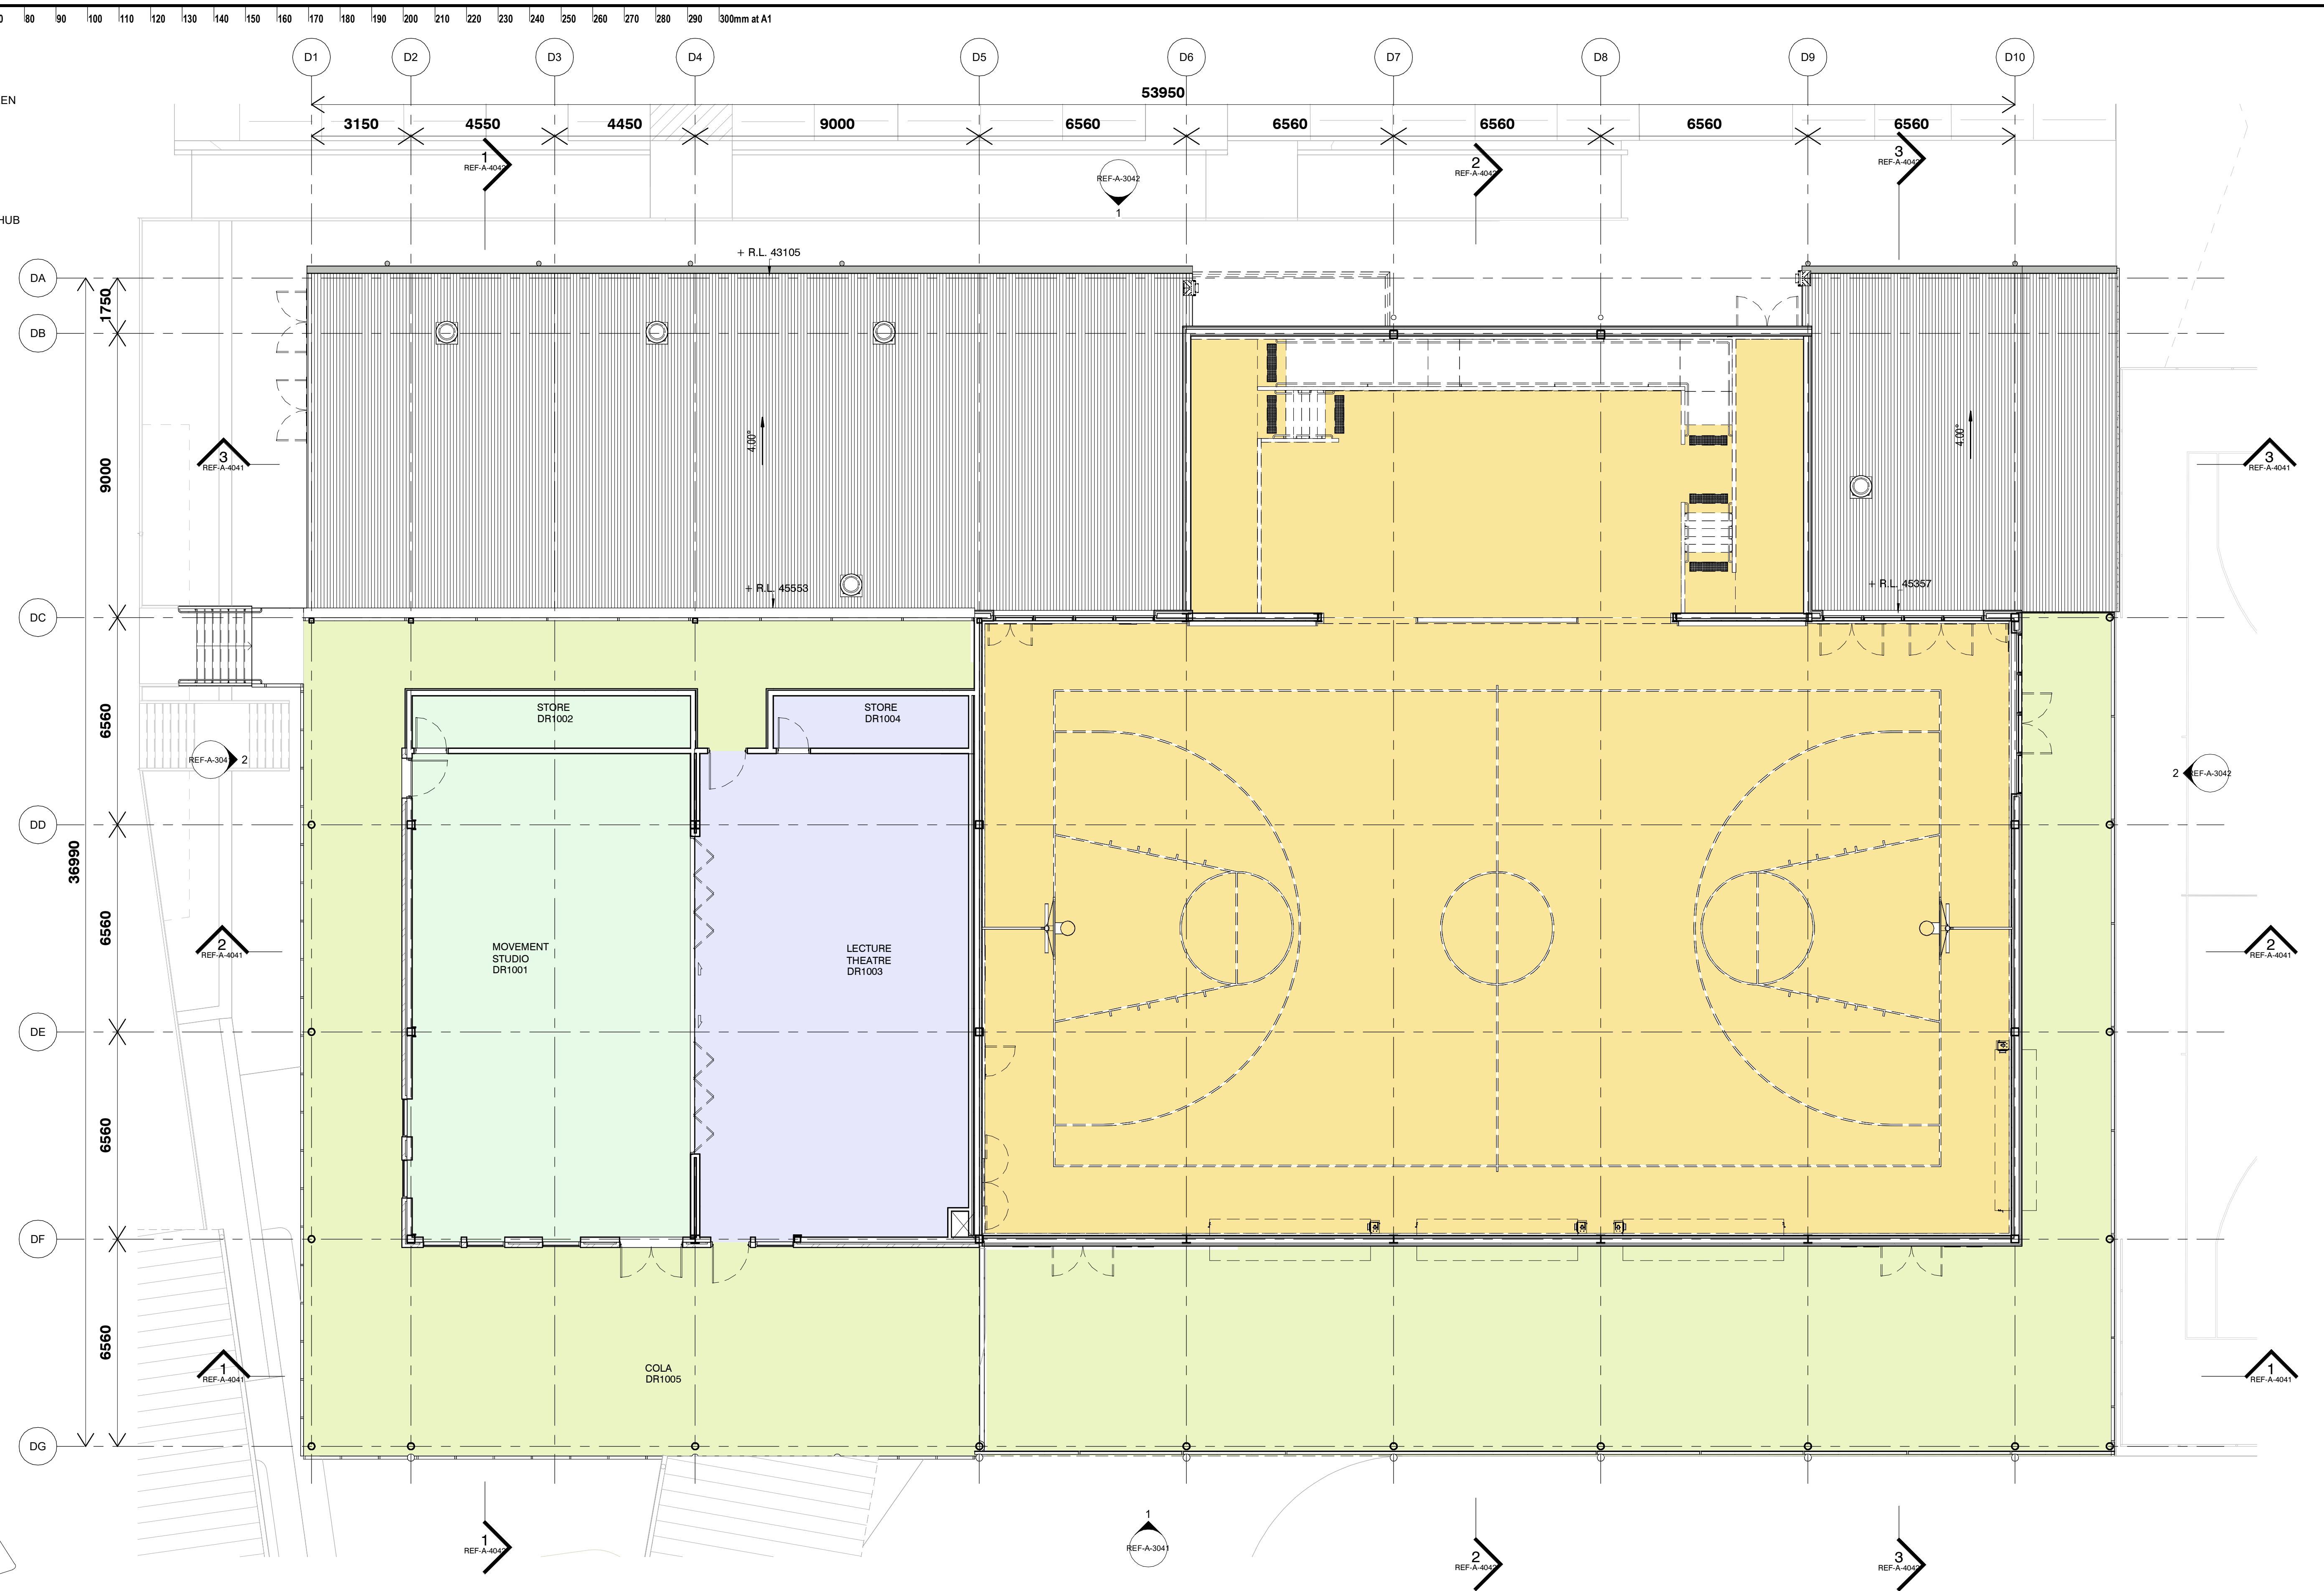

| ISSUE |            |                             | DATE | SUBJECT | AUTHORISED | LANDSCAPE ARCHITECT   | PROJECT MANAGER   | CLIENT   | PROJECT   | DESCRIPTION   |                                                                      |
|-------|------------|-----------------------------|------|---------|------------|---|---|---|---|---|----------------------------------------------------------------------|
| 01    | 22/11/2024 | FINAL DRAFT ISSUE FOR REF   |      |         | TD         | <br>Level 3-5 Bagdad Street<br>Redfern, 2016<br>T + 61 2 8332 5600           | <b>TSA Riley</b><br>Level 15, 207 Kent Street, Sydney<br>NSW 2000<br>T + 1300 482 661                                                                         | <br><b>Education</b><br>School Infrastructure | <b>NEW HIGH SCHOOL FOR SCHOFIELDS AND TALLAWONG</b><br>GUNTAWONG ROAD, TALLAWONG NSW 2155   | <b>BUILDING D - LEVEL 1 FLOOR PLAN</b>   |                                                                      |
| 02    | 09/12/2024 | UPDATED DRAFT ISSUE FOR REF |      | TD      |            |   |   |   |   |   |                                                                      |
| 03    | 20/12/2024 | ISSUE FOR REF               |      | TD      |            |   |   |   |   |   |                                                                      |
| 04    | 20/01/2025 | ISSUE FOR REF               |      | TD      |            |   |   |   |   |   |                                                                      |
|       |            |                             |      |         |            | <b>SERVICES</b>   |   | <b>STRUCTURE &amp; CIVIL</b>   | <b>ARCHITECT</b>   | <b>DISCLAIMER</b>   |                                                                      |
|       |            |                             |      |         |            | <br>Level 09-13 Castlereagh Street,<br>Sydney NSW 2000<br>T + (02) 9967 2200 | <br>Level 20, 66 Goulburn Street,<br>Sydney NSW 2000<br>T + (02) 9299 1312 |                                               | <br>T+613 9319 2955<br>A/N: 48 942 921 969<br>Normalised Archibank<br>Andrew Hpxael 4562<br>David Deschamps 6192<br>63 Myrtle Street<br>Chippendale NSW 2008<br>Sydney Australia<br>djs@cljrc.com.au | This drawing should be read in conjunction with all the standard notes & abbreviations in the drawing pack, relevant contracts, specifications and drawings. Dimensions are in millimetres. Levels are metres. Do not scale off drawings. Use figured dimensions only. Check dimensions on Site. Report discrepancies immediately. |                                                                      |
|       |            |                             |      |         |            |   |   |   | <br>SCALE 1 : 100 @ A1<br>DATE PRINTED: 20/01/2025 5:37:13 PM   | <br>PROJECT No 24 411<br>DRAWING No STHS-DJRD-B00D-GF-REF-A-1041<br>REVISION 04   |                                                                      |
|       |            |                             |      |         |            |   |   |   |   | <br>PURPOSE OF ISSUE<br>ISSUE FOR REF   | STATUS S4<br>DRAWN BY TN/GM<br>SHEET SIZE A1<br>ORIGIN DATE 22/11/24 |




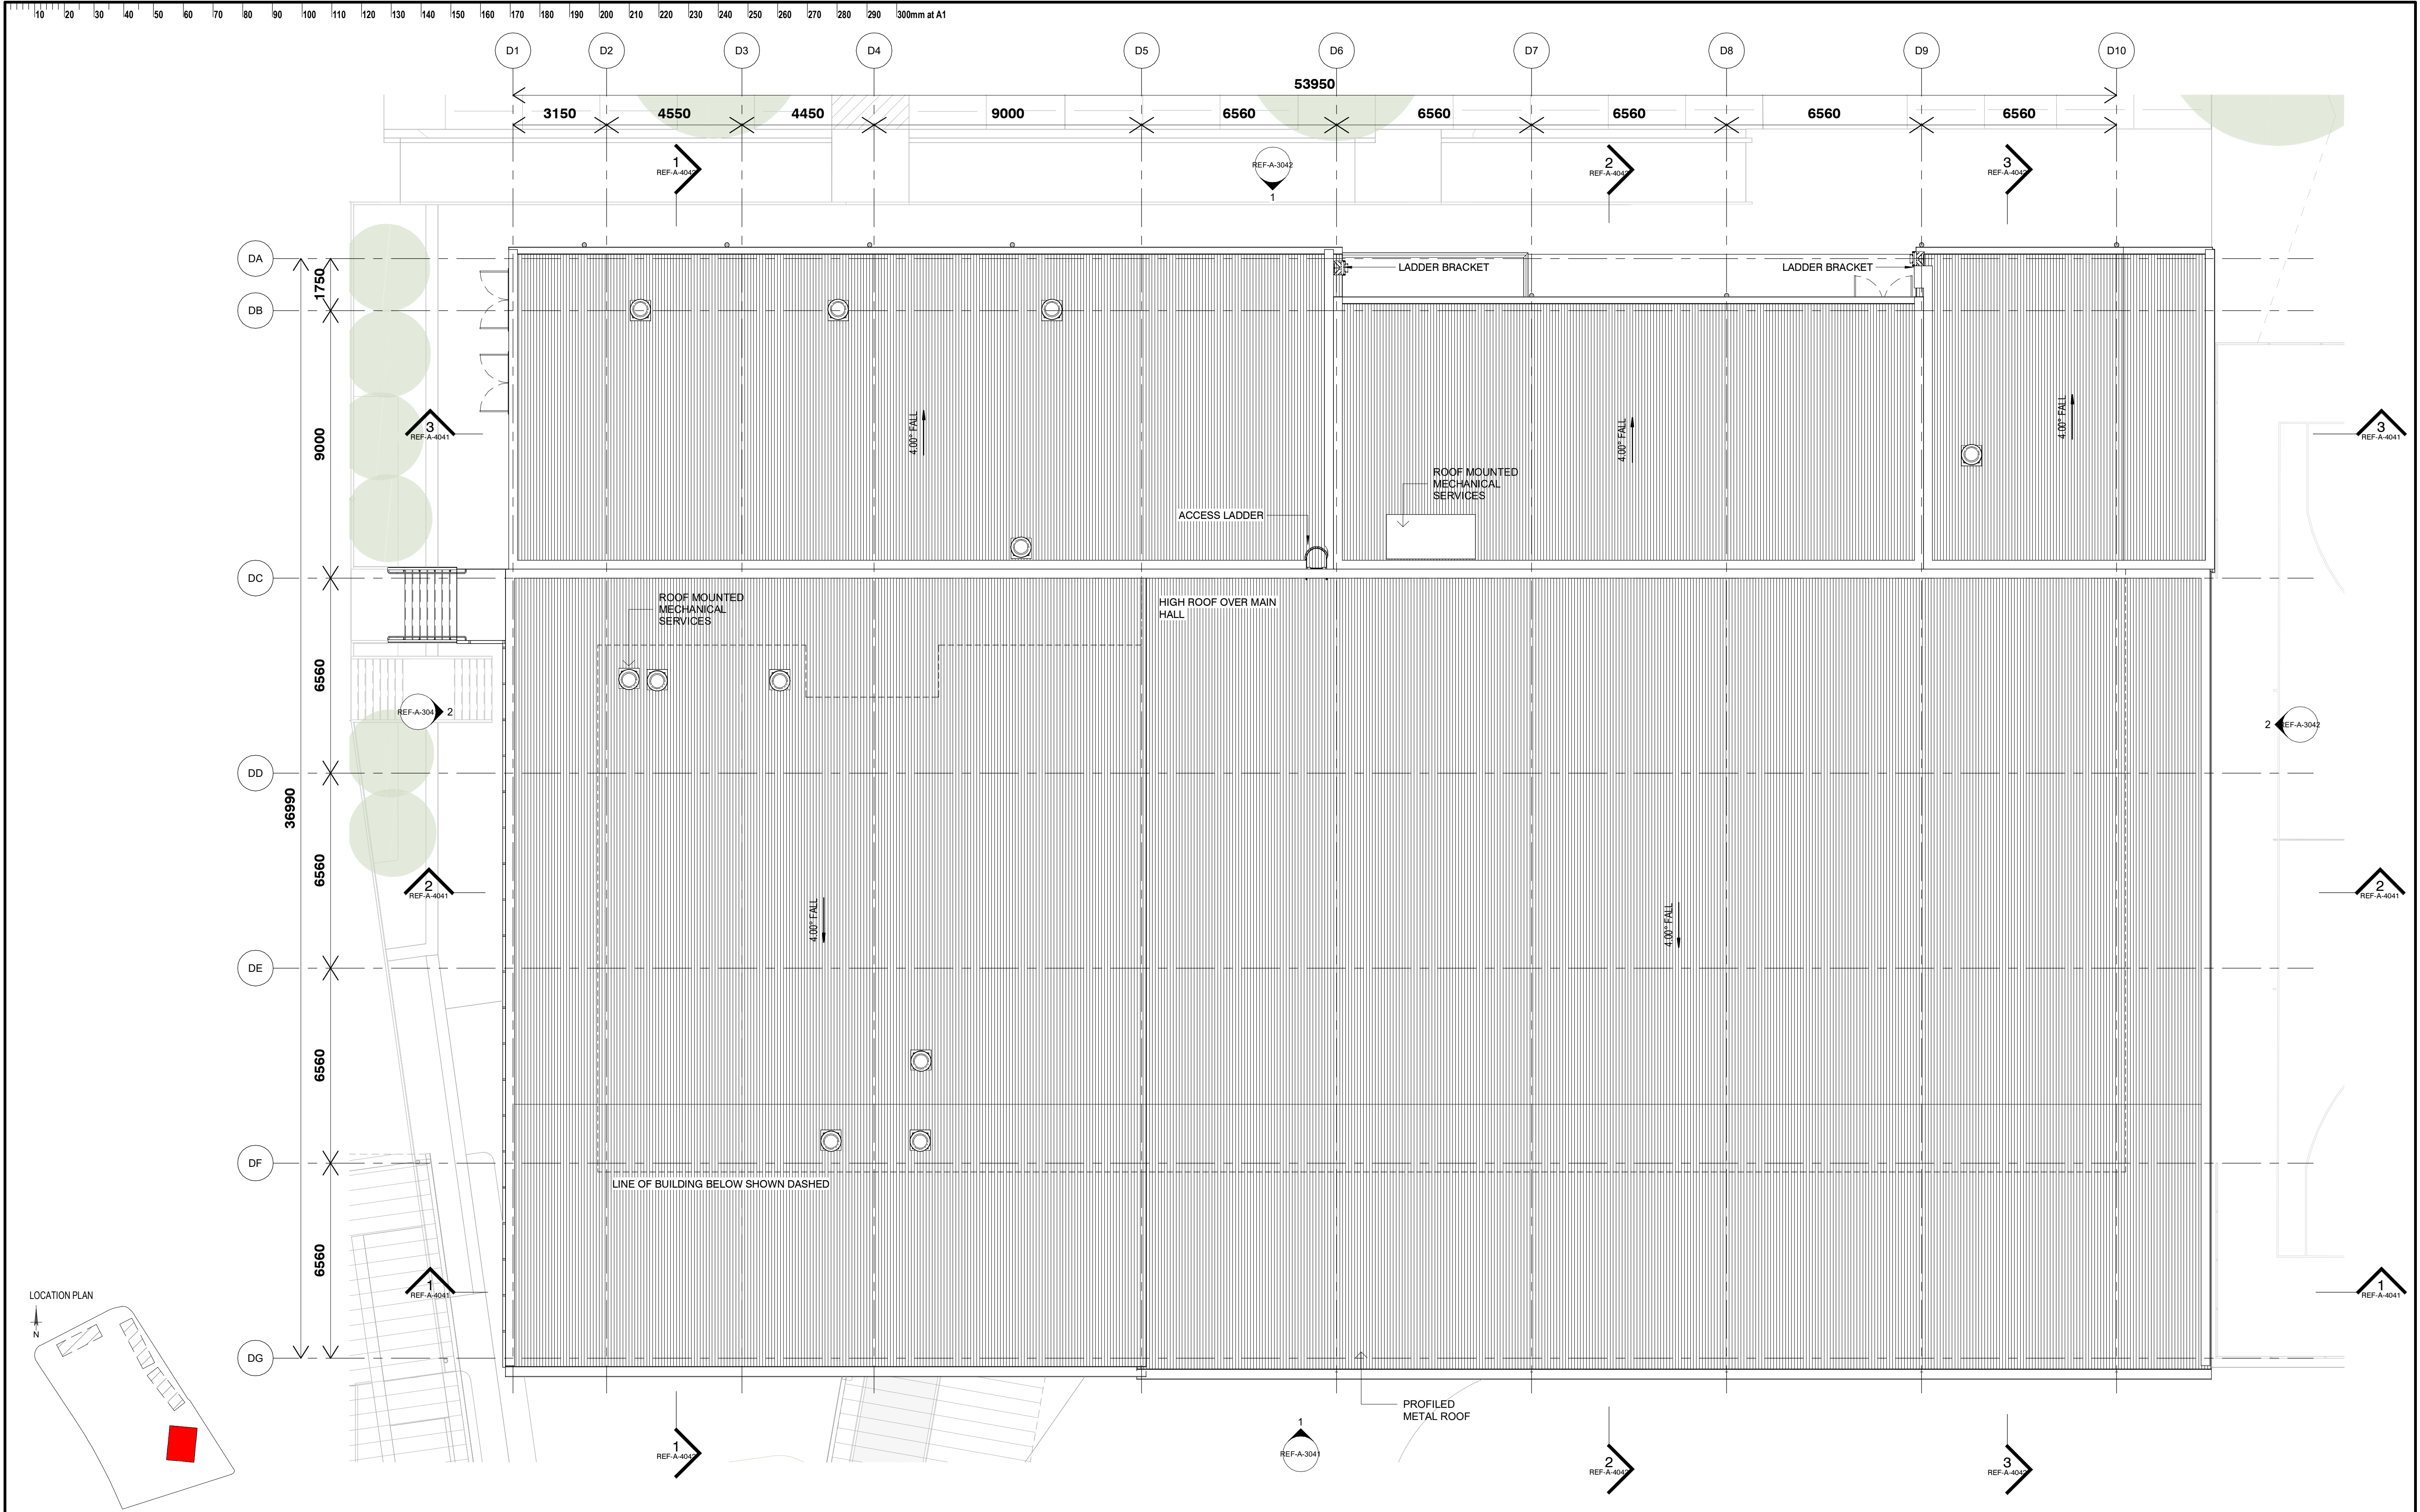

 
| ISSUE   |            | DATE | SUBJECT                     | AUTHORISED | LANDSCAPE ARCHITECT   | PROJECT MANAGER   | CLIENT   | PROJECT   | DESCRIPTION   |  |
|---|------------|------|-----------------------------|------------|---|---|---|---|---|--|
| 01   | 22/11/2024 |      | FINAL DRAFT ISSUE FOR REF   | TD         | <br>Level 3-5 Bagin Street<br>Sydney, 2016<br>T + 61 2 8332 5600              | <br>Level 15, 207 Kent Street, Sydney<br>NSW 2000<br>T + 61 2 8332 4651    | <br>Education<br>School Infrastructure                                   | NEW HIGH SCHOOL FOR SCHOFIELDS AND TALLAWONG<br>GUNTAWONG ROAD, TALLAWONG NSW 2155   | BUILDING D - ROOF PLAN   |  |
| 02   | 09/12/2024 |      | UPDATED DRAFT ISSUE FOR REF | TD         |   |   |   |   |   |  |
| 03   | 20/12/2024 |      | ISSUE FOR REF               | TD         |   |   |   |   |   |  |
| 04   | 20/01/2025 |      | ISSUE FOR REF               | TD         |   |   |   |   |   |  |
|   |            |      |                             |            | SERVICES   |   | STRUCTURE & CIVIL   | ARCHITECT   | DISCLAIMER   |  |
|   |            |      |                             |            | <br>Level 8/9-13 Castlereagh Street,<br>Sydney NSW 2000<br>T + (02) 9587 2200 | <br>Level 20, 66 Goulburn Street,<br>Sydney NSW 2000<br>T + (02) 9269 1312 | <br>Level 6/73 Miller St, North Sydney<br>NSW 2060<br>T + (02) 9439 2288 | <br>T +612 9319 2555<br>M +61 2 945 521 989<br>Nominal Architects:<br>Andrew Hovell 0502<br>Daniel Beckwith 0152<br><br>Chapendone NSW 2008<br>Sydney Australia<br>djrd.com.au | This drawing should be read in conjunction with all the standard notes & abbreviations in the drawing pack, relevant contracts, specifications and drawings. Dimensions are in millimetres. Levels are metres. Do not scale off drawings. Use figured dimensions only. Check dimensions on Site. Report discrepancies immediately. |  |
| <div><div></div><div><div>01235</div><div>1:100</div><div>@ A1</div></div><div>DATE PRINTED: 20/01/2025 5:37:27 PM</div></div>                                        |            |      |                             |            |   |   |   |   |   |  |
| <div><div>PROJECT No</div><div>24 411</div></div> <div><div>DRAWING No</div><div>STHS-DJRD-B00D-RF-REF-A-1042</div></div> <div><div>REVISION</div><div>04</div></div>                                                                                      |            |      |                             |            |   |   |   |   |   |  |
| <div><div>PURPOSE OF ISSUE</div><div>ISSUE FOR REF</div></div> <div><div>STATUS</div><div>S4</div></div> <div><div>DRAWN BY</div><div>TN/GM</div></div> <div><div>SHEET SIZE</div><div>A1</div></div> <div><div>ORIGIN DATE</div><div>22/11/24</div></div> |            |      |                             |            |   |   |   |   |   |  |



10 20 30 40 50 60 70 80 90 100 110 120 130 140 150 160 170 180 190 200 210 220 230 240 250 260 270 280 290 300mm at A1

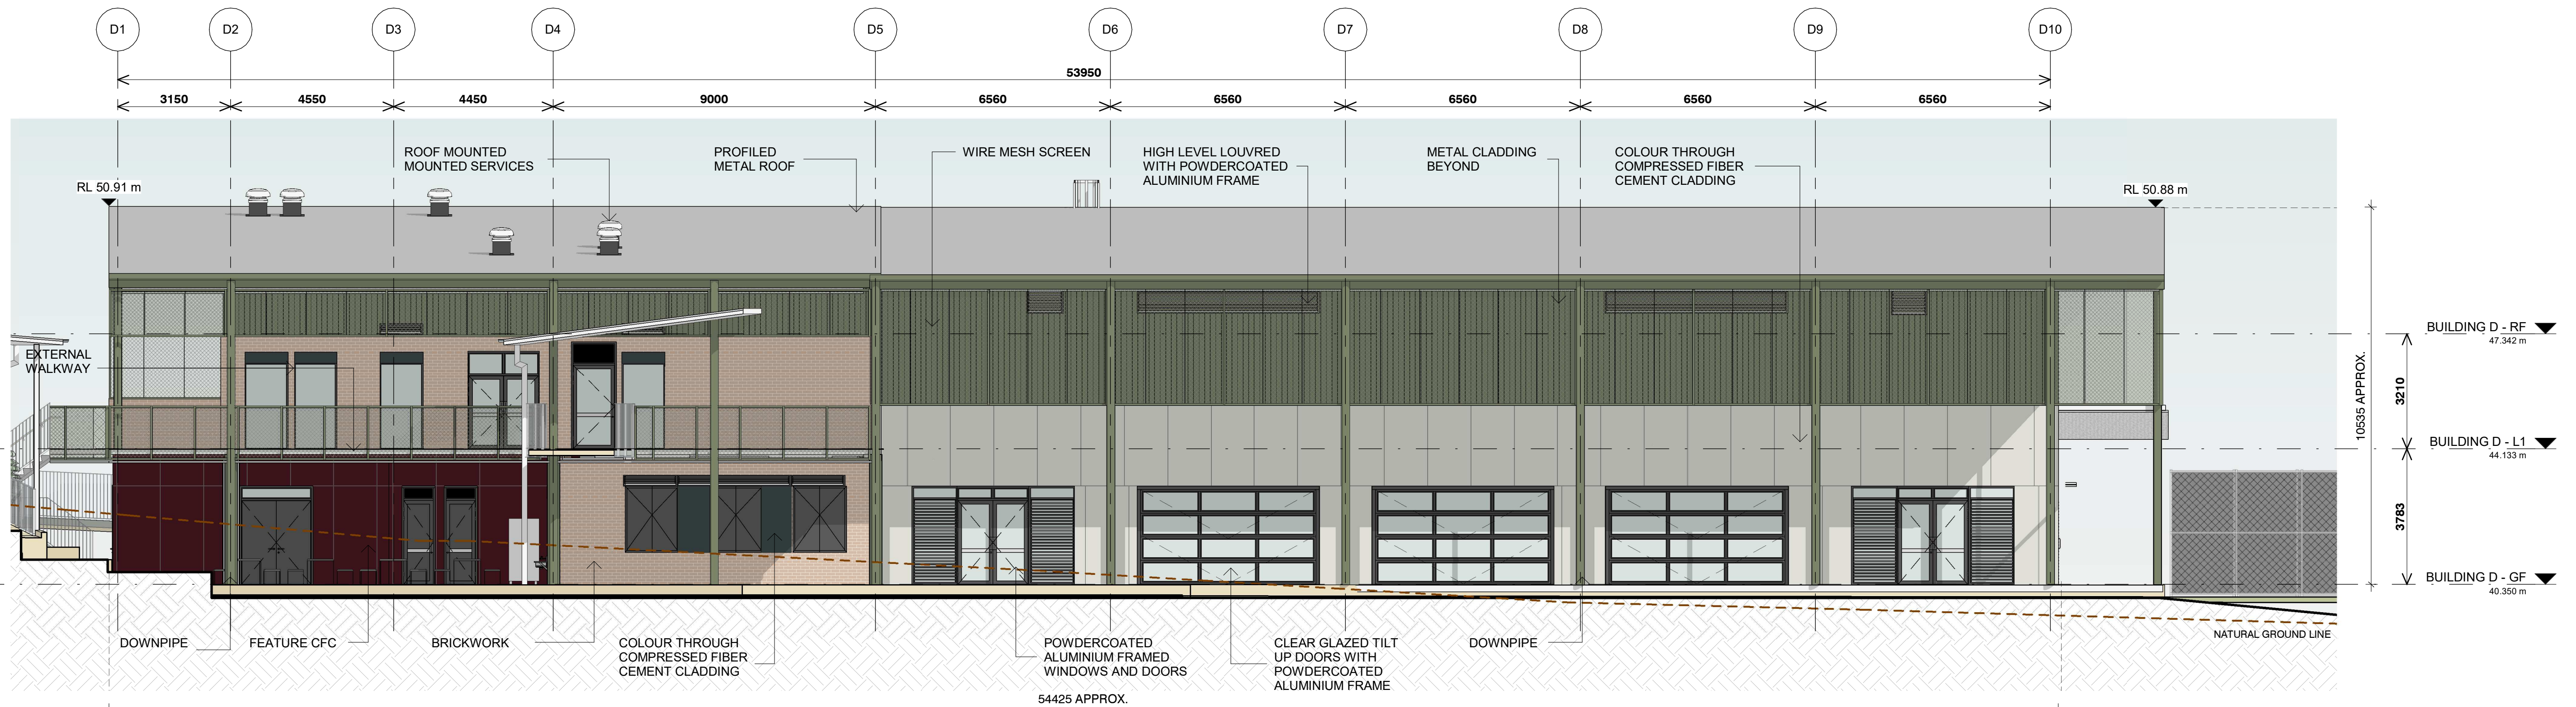



1 BUILDING D - WEST ELEVATION  
1 : 100

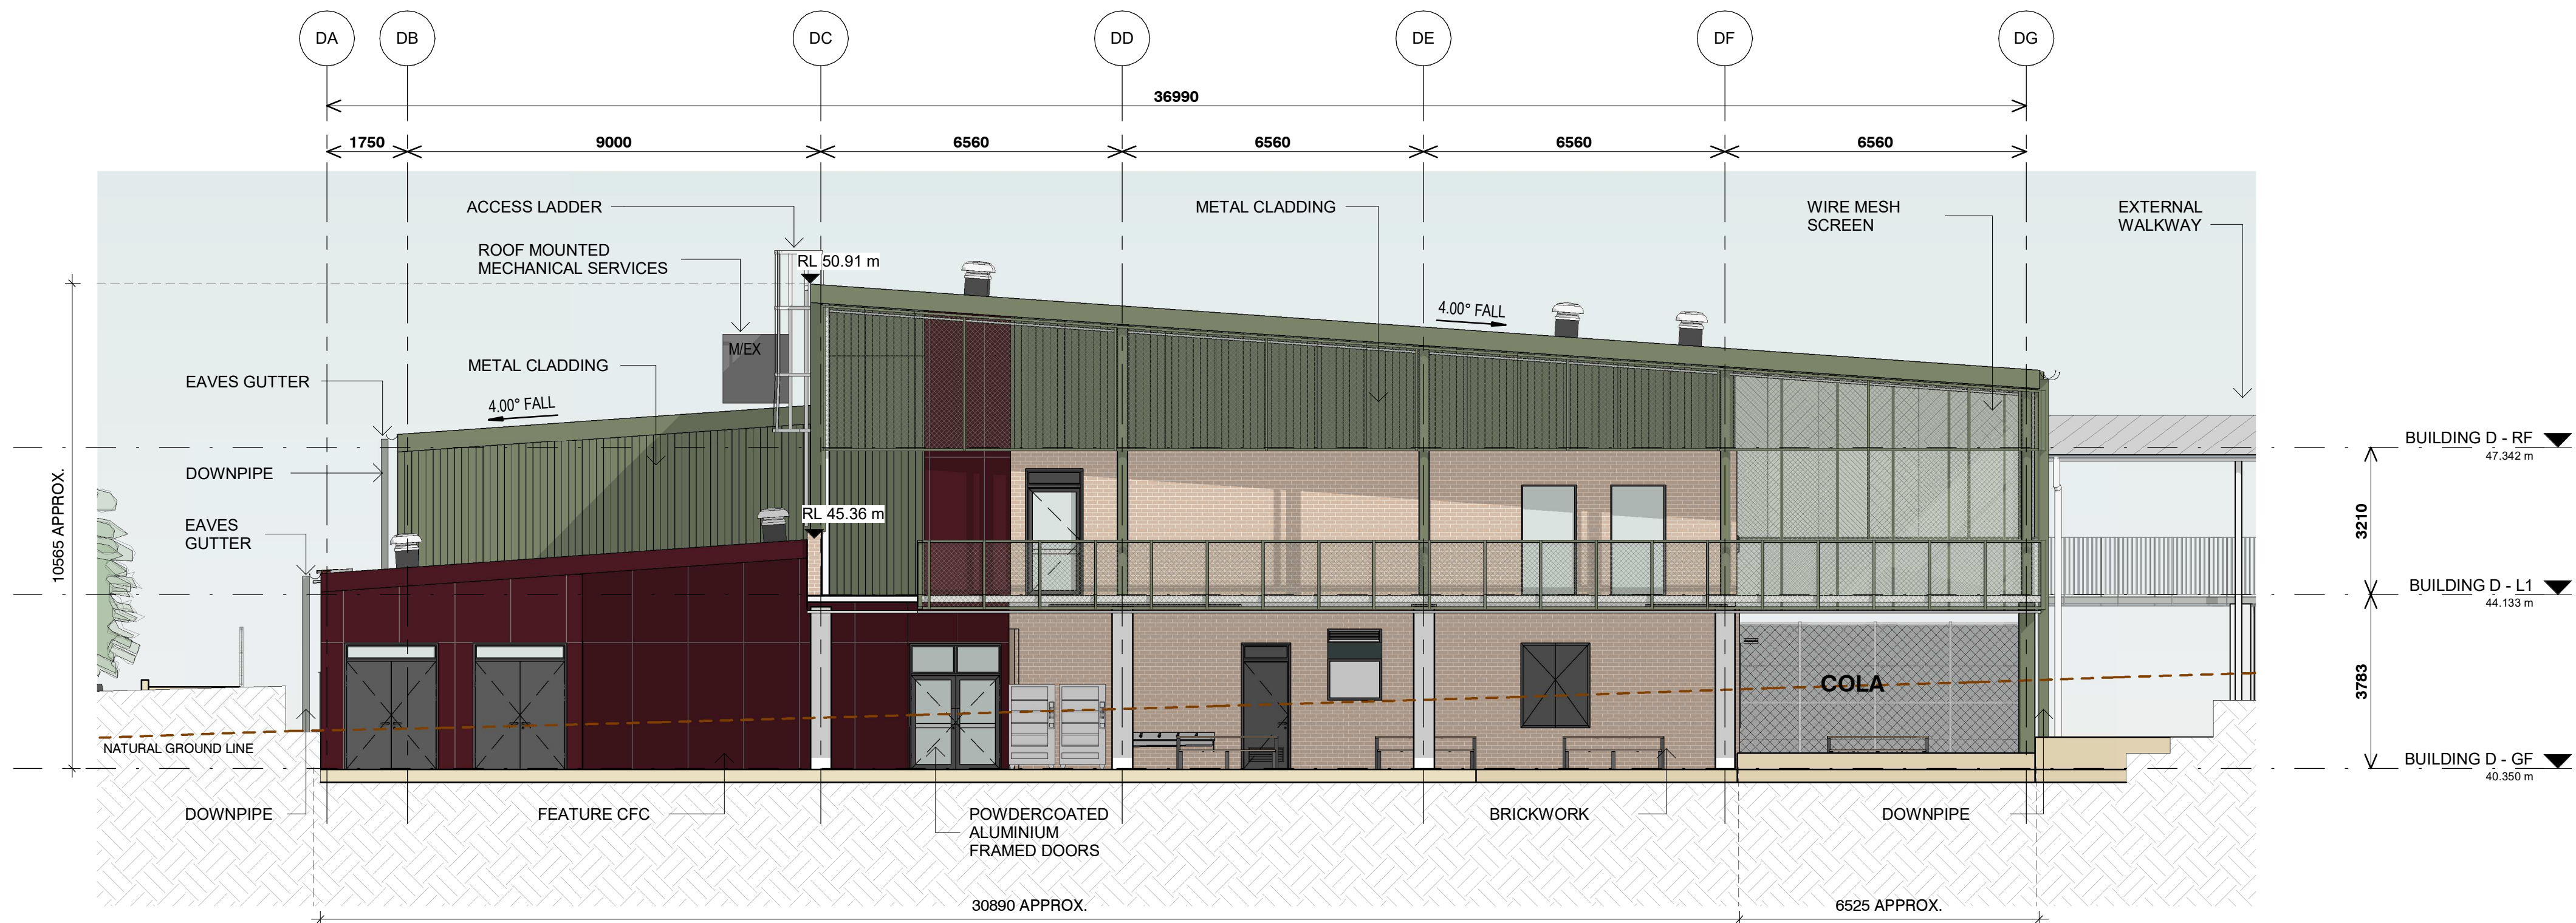

2 BUILDING D - NORTH ELEVATION  
1 : 100

| ISSUE | DATE       | SUBJECT                     | AUTHORISED | LANDSCAPE ARCHITECT                                                                                               | PROJECT MANAGER                                                                         | CLIENT   | PROJECT   | DESCRIPTION   |
|-------|------------|-----------------------------|------------|---|-----------------------------------------------------------------------------------------|---|---|---|
| 01    | 22/11/2024 | FINAL DRAFT ISSUE FOR REF   | TD         | <b>SITE IMAGE</b><br>Landscape Architects<br>Level 3-5 Bagin Street<br>Sydney NSW 2000<br>T + 61 2 8332 5600      | <b>TSA Riley</b><br>Level 15, 207 Kent Street, Sydney<br>NSW 2000<br>T + 61 2 8332 5600 | <b>NSW GOVERNMENT</b><br><b>Education</b><br>School Infrastructure                                                | NEW HIGH SCHOOL FOR SCHOFIELDS AND TALLAWONG<br>GUNTAWONG ROAD, TALLAWONG NSW 2155   | BUILDING D - ELEVATIONS - SHEET 1   |
| 02    | 09/12/2024 | UPDATED DRAFT ISSUE FOR REF | TD         |   |                                                                                         |   |   |   |
| 03    | 20/12/2024 | ISSUE FOR REF               | TD         |   |                                                                                         |   |   |   |
| 04    | 20/01/2025 | ISSUE FOR REF               | TD         |   |                                                                                         |   |   |   |
|       |            |                             |            | <b>SERVICES</b><br><b>STEENSEN VARMING</b><br>Level 89-13 Cadell Street,<br>Sydney NSW 2000<br>T + 61 2 9567 1200 | <b>WS</b><br>Level 20, 66 Goulburn Street,<br>Sydney NSW 2000<br>T + 61 2 9567 1200     | <b>STRUCTURE &amp; CIVIL</b><br><b>TTW</b><br>Level 6/73 Miller St North Sydney<br>NSW 2060<br>T + 61 2 9567 1200 | <b>ARCHITECT</b><br><b>djrd</b><br>architects<br>T + 61 2 9310 2553<br>M06-18 545 521 989<br>Nominated Architects<br>Andrew Hipwell 0502<br>Daniel Beckwith 0152<br>63 Myrtle Street<br>Cherrybrook NSW 2008<br>Sydney Australia<br>djrd.com.au | <b>DISCLAIMER</b><br>This drawing should be read in conjunction with all the standard notes & abbreviations in the drawing pack, relevant contracts, specifications and drawings. Dimensions are in millimetres. Levels are metres. Do not scale off drawings. Use figured dimensions only. Check dimensions on Site. Report discrepancies immediately. |
|       |            |                             |            |   |                                                                                         |   | <b>PROJECT</b><br>NEW HIGH SCHOOL FOR SCHOFIELDS AND TALLAWONG<br>GUNTAWONG ROAD, TALLAWONG NSW 2155   | <b>DESCRIPTION</b><br>BUILDING D - ELEVATIONS - SHEET 1   |
|       |            |                             |            |   |                                                                                         |   | <b>PROJECT No</b><br>24 411   | <b>DRAWING No</b><br>STHS-DJRD-B00D-ZZ-REF-A-3041   |
|       |            |                             |            |   |                                                                                         |   | <b>REVISION</b><br>04   |   |
|       |            |                             |            |   |                                                                                         |   | <b>PURPOSE OF ISSUE</b><br>ISSUE FOR REF   | <b>STATUS</b><br>S4   |
|       |            |                             |            |   |                                                                                         |   | <b>DRAWN BY</b><br>TN/GM   | <b>SHEET SIZE</b><br>A1   |
|       |            |                             |            |   |                                                                                         |   | <b>ORIGIN DATE</b><br>22/11/24   |   |
|       |            |                             |            |   |                                                                                         |   | <b>DATE PRINTED:</b><br>20/01/2025 5:37:48 PM   |   |





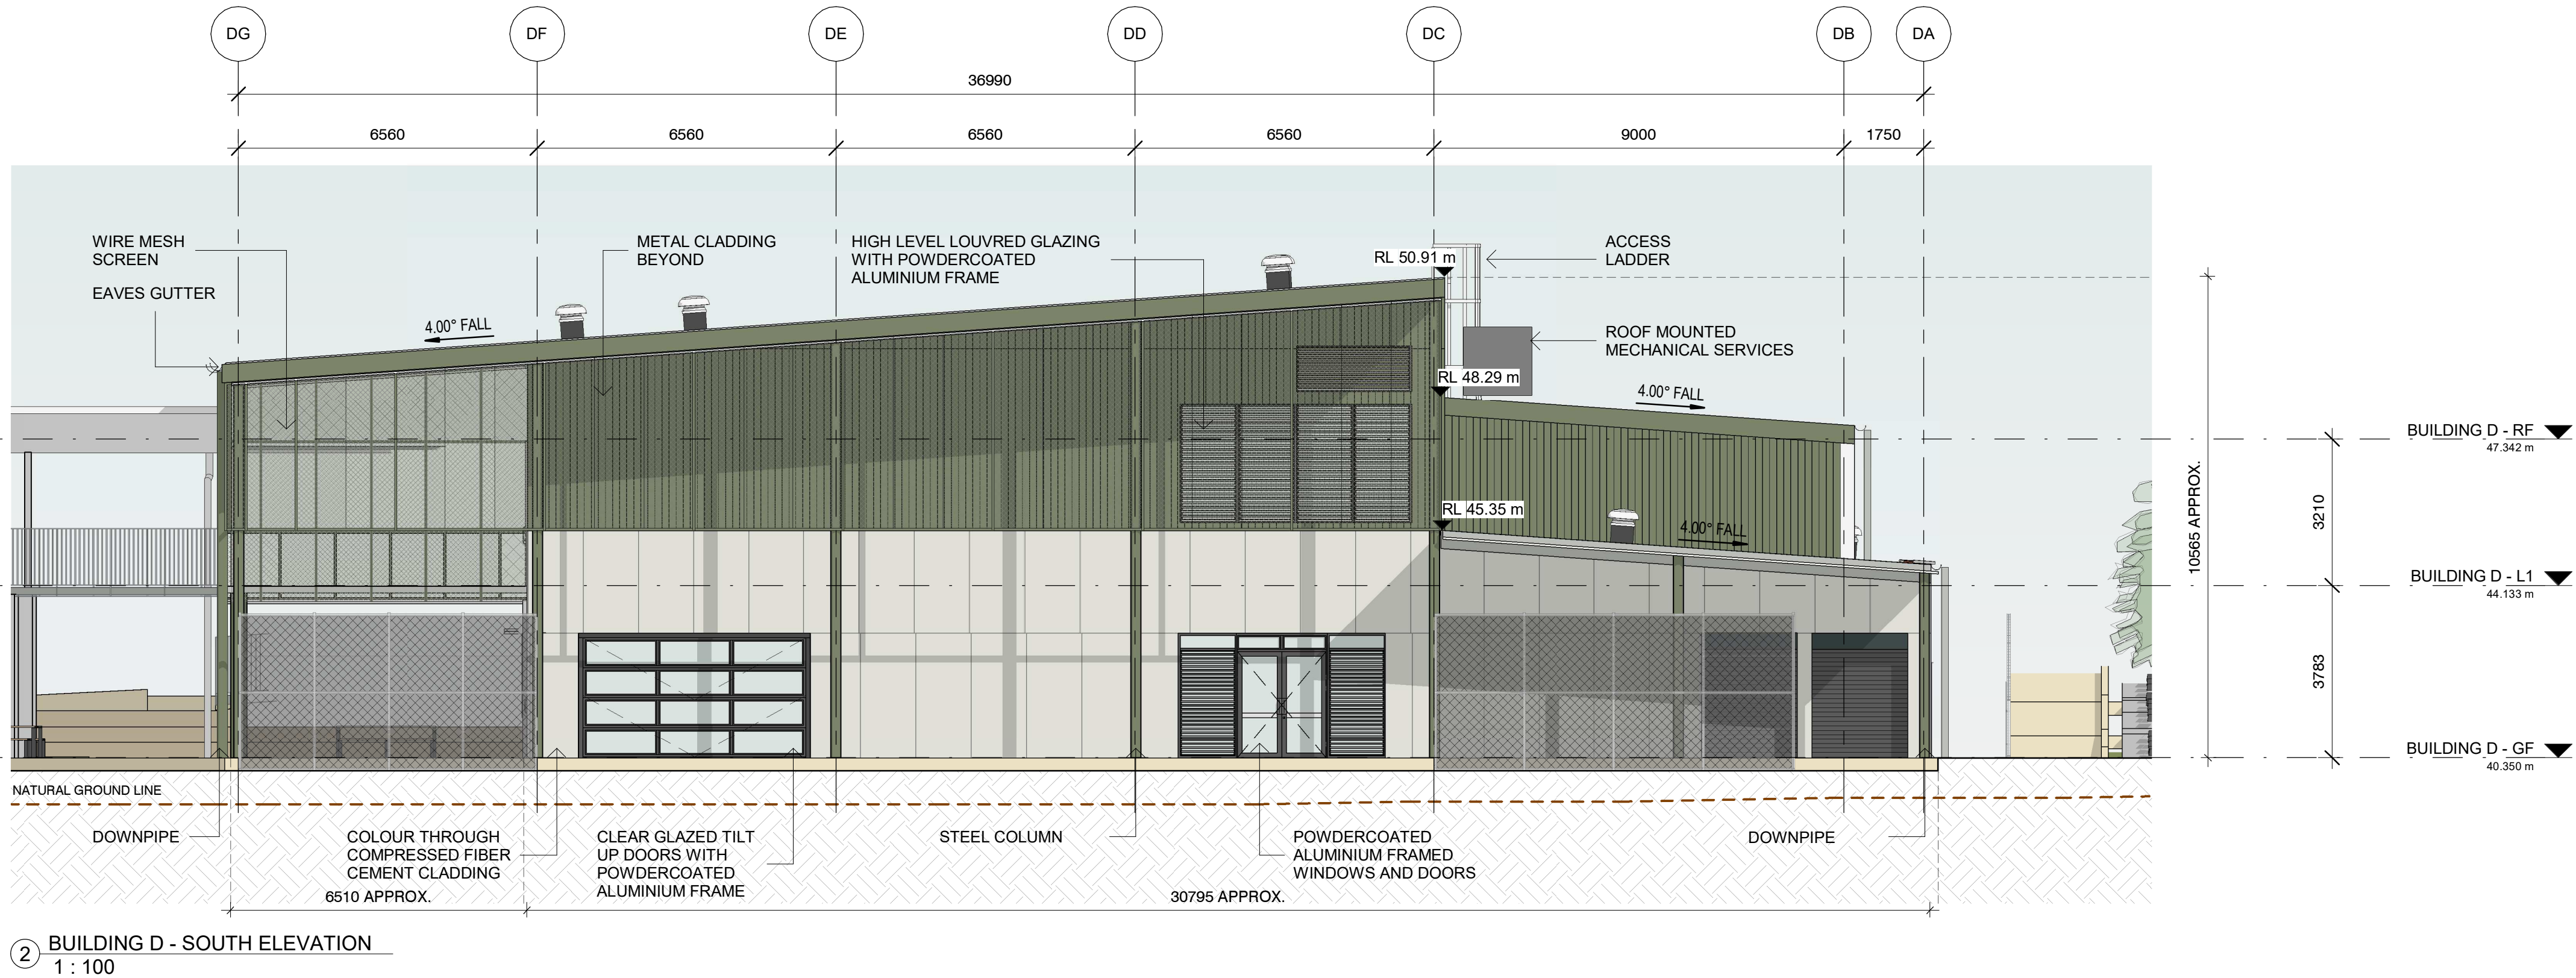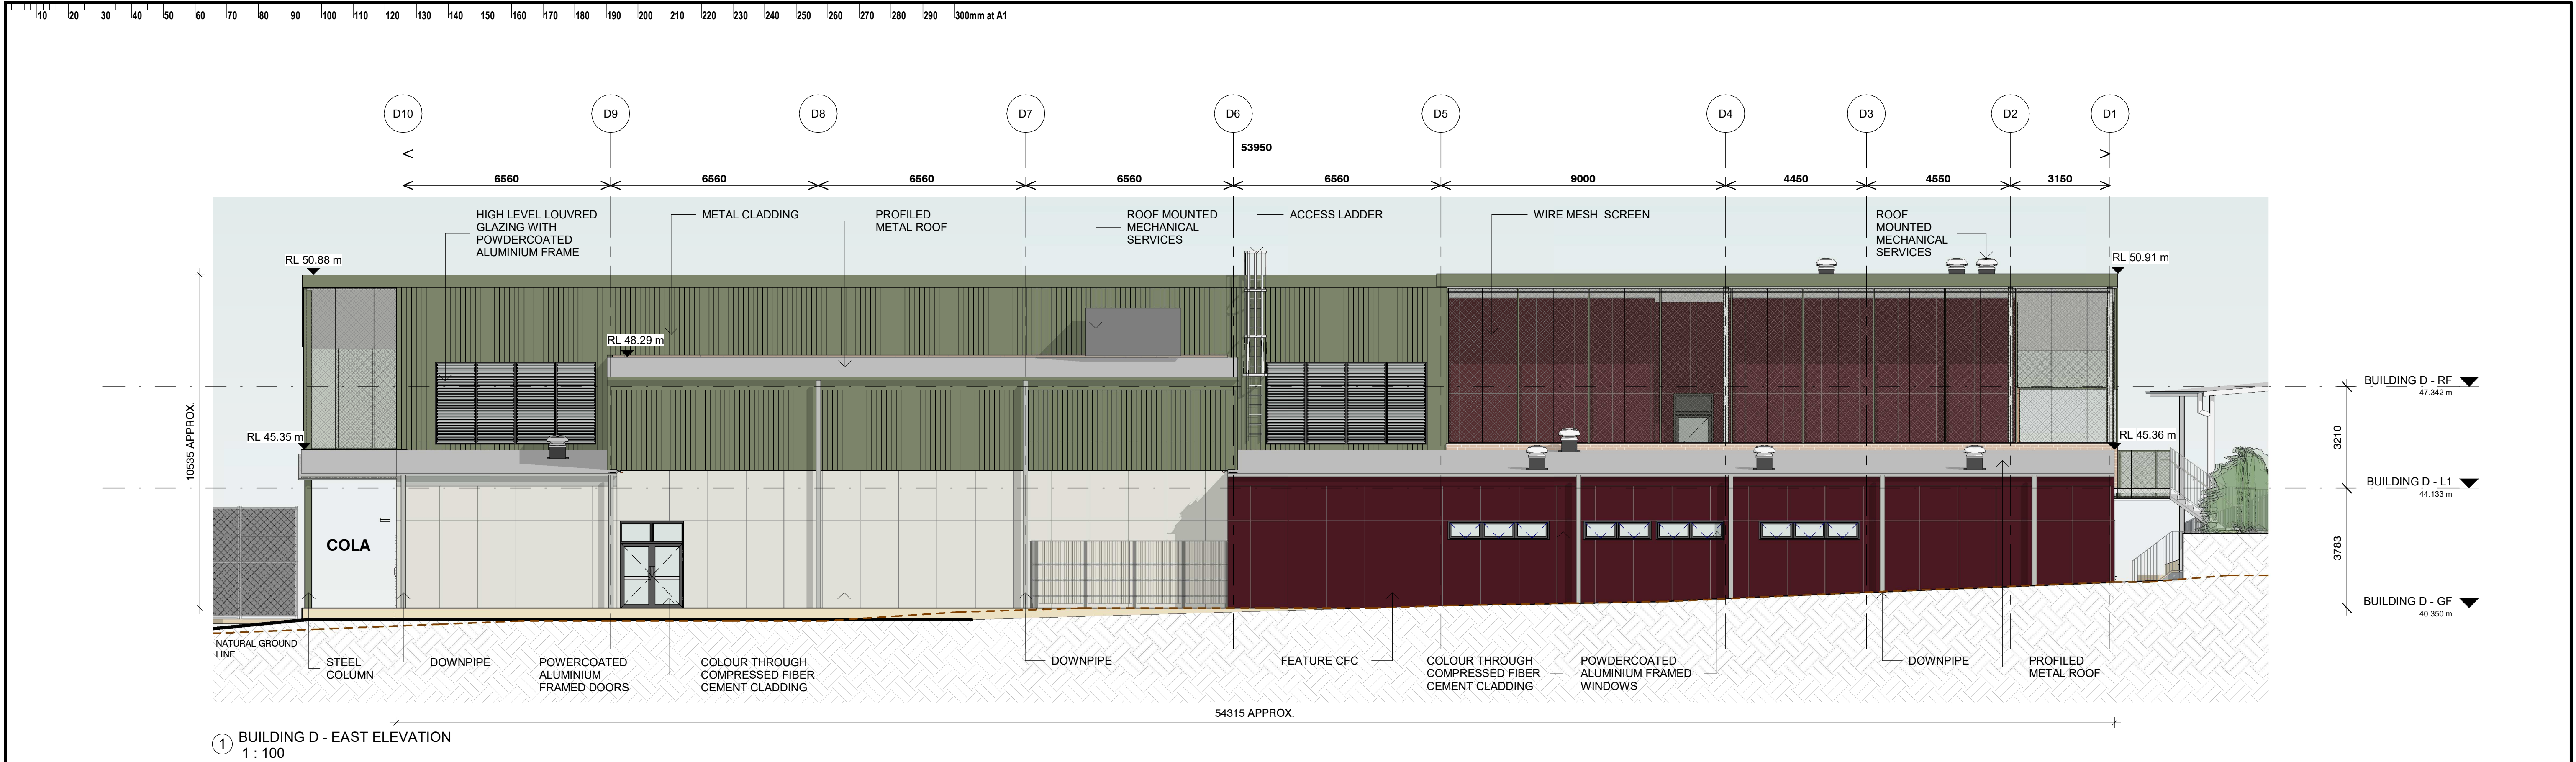


| ISSUE | DATE       | SUBJECT                     | AUTHORISED | LANDSCAPE ARCHITECT   | PROJECT MANAGER   | CLIENT   | PROJECT   | DESCRIPTION   |
|-------|------------|-----------------------------|------------|---|---|---|---|---|
| 01    | 22/11/2024 | FINAL DRAFT ISSUE FOR REF   | TD         | <br>Level 3-5 Capital Street<br>Sydney NSW 2010<br>T + 61 2 8332 5600         | <br>Level 15, 207 Kent Street, Sydney<br>NSW 2000<br>T + 1300 482 651      | <br><b>Education</b><br>School Infrastructure                            | NEW HIGH SCHOOL FOR SCHOFIELDS AND TALLAWONG<br>GUNTAWONG ROAD, TALLAWONG NSW 2155   | BUILDING D - ELEVATIONS - SHEET 2   |
| 02    | 09/12/2024 | UPDATED DRAFT ISSUE FOR REF | TD         |   |   |   |   |   |
| 03    | 20/12/2024 | ISSUE FOR REF               | TD         |   |   |   |   |   |
| 04    | 20/01/2025 | ISSUE FOR REF               | TD         |   |   |   |   |   |
|       |            |                             |            | SERVICES   |   | STRUCTURE & CIVIL   | ARCHITECT   | DISCLAIMER   |
|       |            |                             |            | <br>Level 89-13 Castlereagh Street,<br>Sydney NSW 2000<br>T + 61 2 9567 2200 | <br>Level 20, 66 Goulburn Street,<br>Sydney NSW 2000<br>T + 61 2 9566 1312 | <br>Level 6/73 Miller St, North Sydney<br>NSW 2060<br>T + 61 2 9439 7288 | <br>T + 61 2 9310 2553<br>M 06 46 945 921 989<br>Nominal Architects<br>Andrew Hipwell 0502<br>Daniel Beekwilder 0152<br>63 Myrtle Street<br>Cherrybrook NSW 2008<br>Sydney Australia<br>djrd.com.au | This drawing should be read in conjunction with all the standard notes & abbreviations in the drawing pack, relevant contracts, specifications and drawings. Dimensions are in millimetres. Levels are metres. Do not scale off drawings. Use figured dimensions only. Check dimensions on Site. Report discrepancies immediately. |
|       |            |                             |            |   |   | <br>SCALE 1 : 100 @ A1<br>DATE PRINTED: 20/01/2025 5:38:18 PM            |   | PROJECT No 24 411<br>DRAWING No STHS-DJRD-B00D-ZZ-REF-A-3042<br>REVISION 04<br>PURPOSE OF ISSUE ISSUE FOR REF<br>STATUS S4<br>DRAWN BY TN/GM<br>SHEET SIZE A1<br>ORIGIN DATE 22/11/24   |



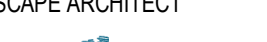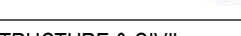

| ISSUE   |            | DATE                        | SUBJECT | AUTHORISED | LANDSCAPE ARCHITECT   | PROJECT MANAGER   | CLIENT   | PROJECT   | DESCRIPTION   |
|---|------------|-----------------------------|---------|------------|---|---|---|---|---|
| 01   | 22/11/2024 | FINAL DRAFT ISSUE FOR REF   |         | TD         | <br><br>Level 3-5 Baptist Street<br>Sydney NSW 2000<br>T + 61 2 8332 5600   | <br><br>Level 15, 207 Kent Street, Sydney<br>NSW 2000<br>T + 61 2 8332 6551    | <br><br>Education<br>School Infrastructure                                  | NEW HIGH SCHOOL FOR SCHOFIELDS AND TALLAWONG<br><br>GUNTAWONG ROAD, TALLAWONG NSW 2155   | BUILDING D - SECTIONS - SHEET 1   |
| 02   | 09/12/2024 | UPDATED DRAFT ISSUE FOR REF | TD      |            |   |   |   |   |   |
| 03   | 20/12/2024 | ISSUE FOR REF               | TD      |            |   |   |   |   |   |
| 04   | 20/01/2025 | ISSUE FOR REF               | TD      |            |   |   |   |   |   |
|   |            |                             |         |            | SERVICES   |   | STRUCTURE & CIVIL   | ARCHITECT   | DISCLAIMER   |
|   |            |                             |         |            | <br><br>Level 89-13 Cadell Street,<br>Sydney NSW 2000<br>T + 61 2 9667 2200 | <br><br>Level 20, 66 Goulburn Street,<br>Sydney NSW 2000<br>T + 61 2 9396 1312 | <br><br>Level 6/73 Miller St North Sydney<br>NSW 2060<br>T + 61 2 9439 7288 | <br><br>T + 61 2 9310 2553<br>M + 61 2 945 521 989<br>Nominated Architects<br>Andrew Hovell 0502<br>Daniel Beckwith 0152<br><br>63 Myrtle Street,<br>Cherrybrook NSW 2008<br>Sydney Australia<br>djrd.com.au | <p>This drawing should be read in conjunction with all the standard notes &amp; abbreviations in the drawing pack, relevant contracts, specifications and drawings. Dimensions are in millimetres. Levels are metres. Do not scale off drawings. Use figured dimensions only. Check dimensions on Site. Report discrepancies immediately.</p> |
| <div><div>0 1 2 3 5</div><div>1:100</div></div> <div>SCALE 1:100 @ A1</div> <div>DATE PRINTED: 20/01/2025 5:38:38 PM</div>   |            |                             |         |            |   |   |   |   |   |
| <div><div>PROJECT No</div><div>24 411</div></div> <div><div>DRAWING No</div><div>STHS-DJRD-B00D-ZZ-REF-A-4041</div></div> <div><div>REVISION</div><div>04</div></div> <div><div>PURPOSE OF ISSUE</div><div>ISSUE FOR REF</div></div> <div><div>STATUS</div><div>S4</div></div> <div><div>DRAWN BY</div><div>TN/GM</div></div> <div><div>SHEET SIZE</div><div>A1</div></div> <div><div>ORIGIN DATE</div><div>22/11/24</div></div> |            |                             |         |            |   |   |   |   |   |



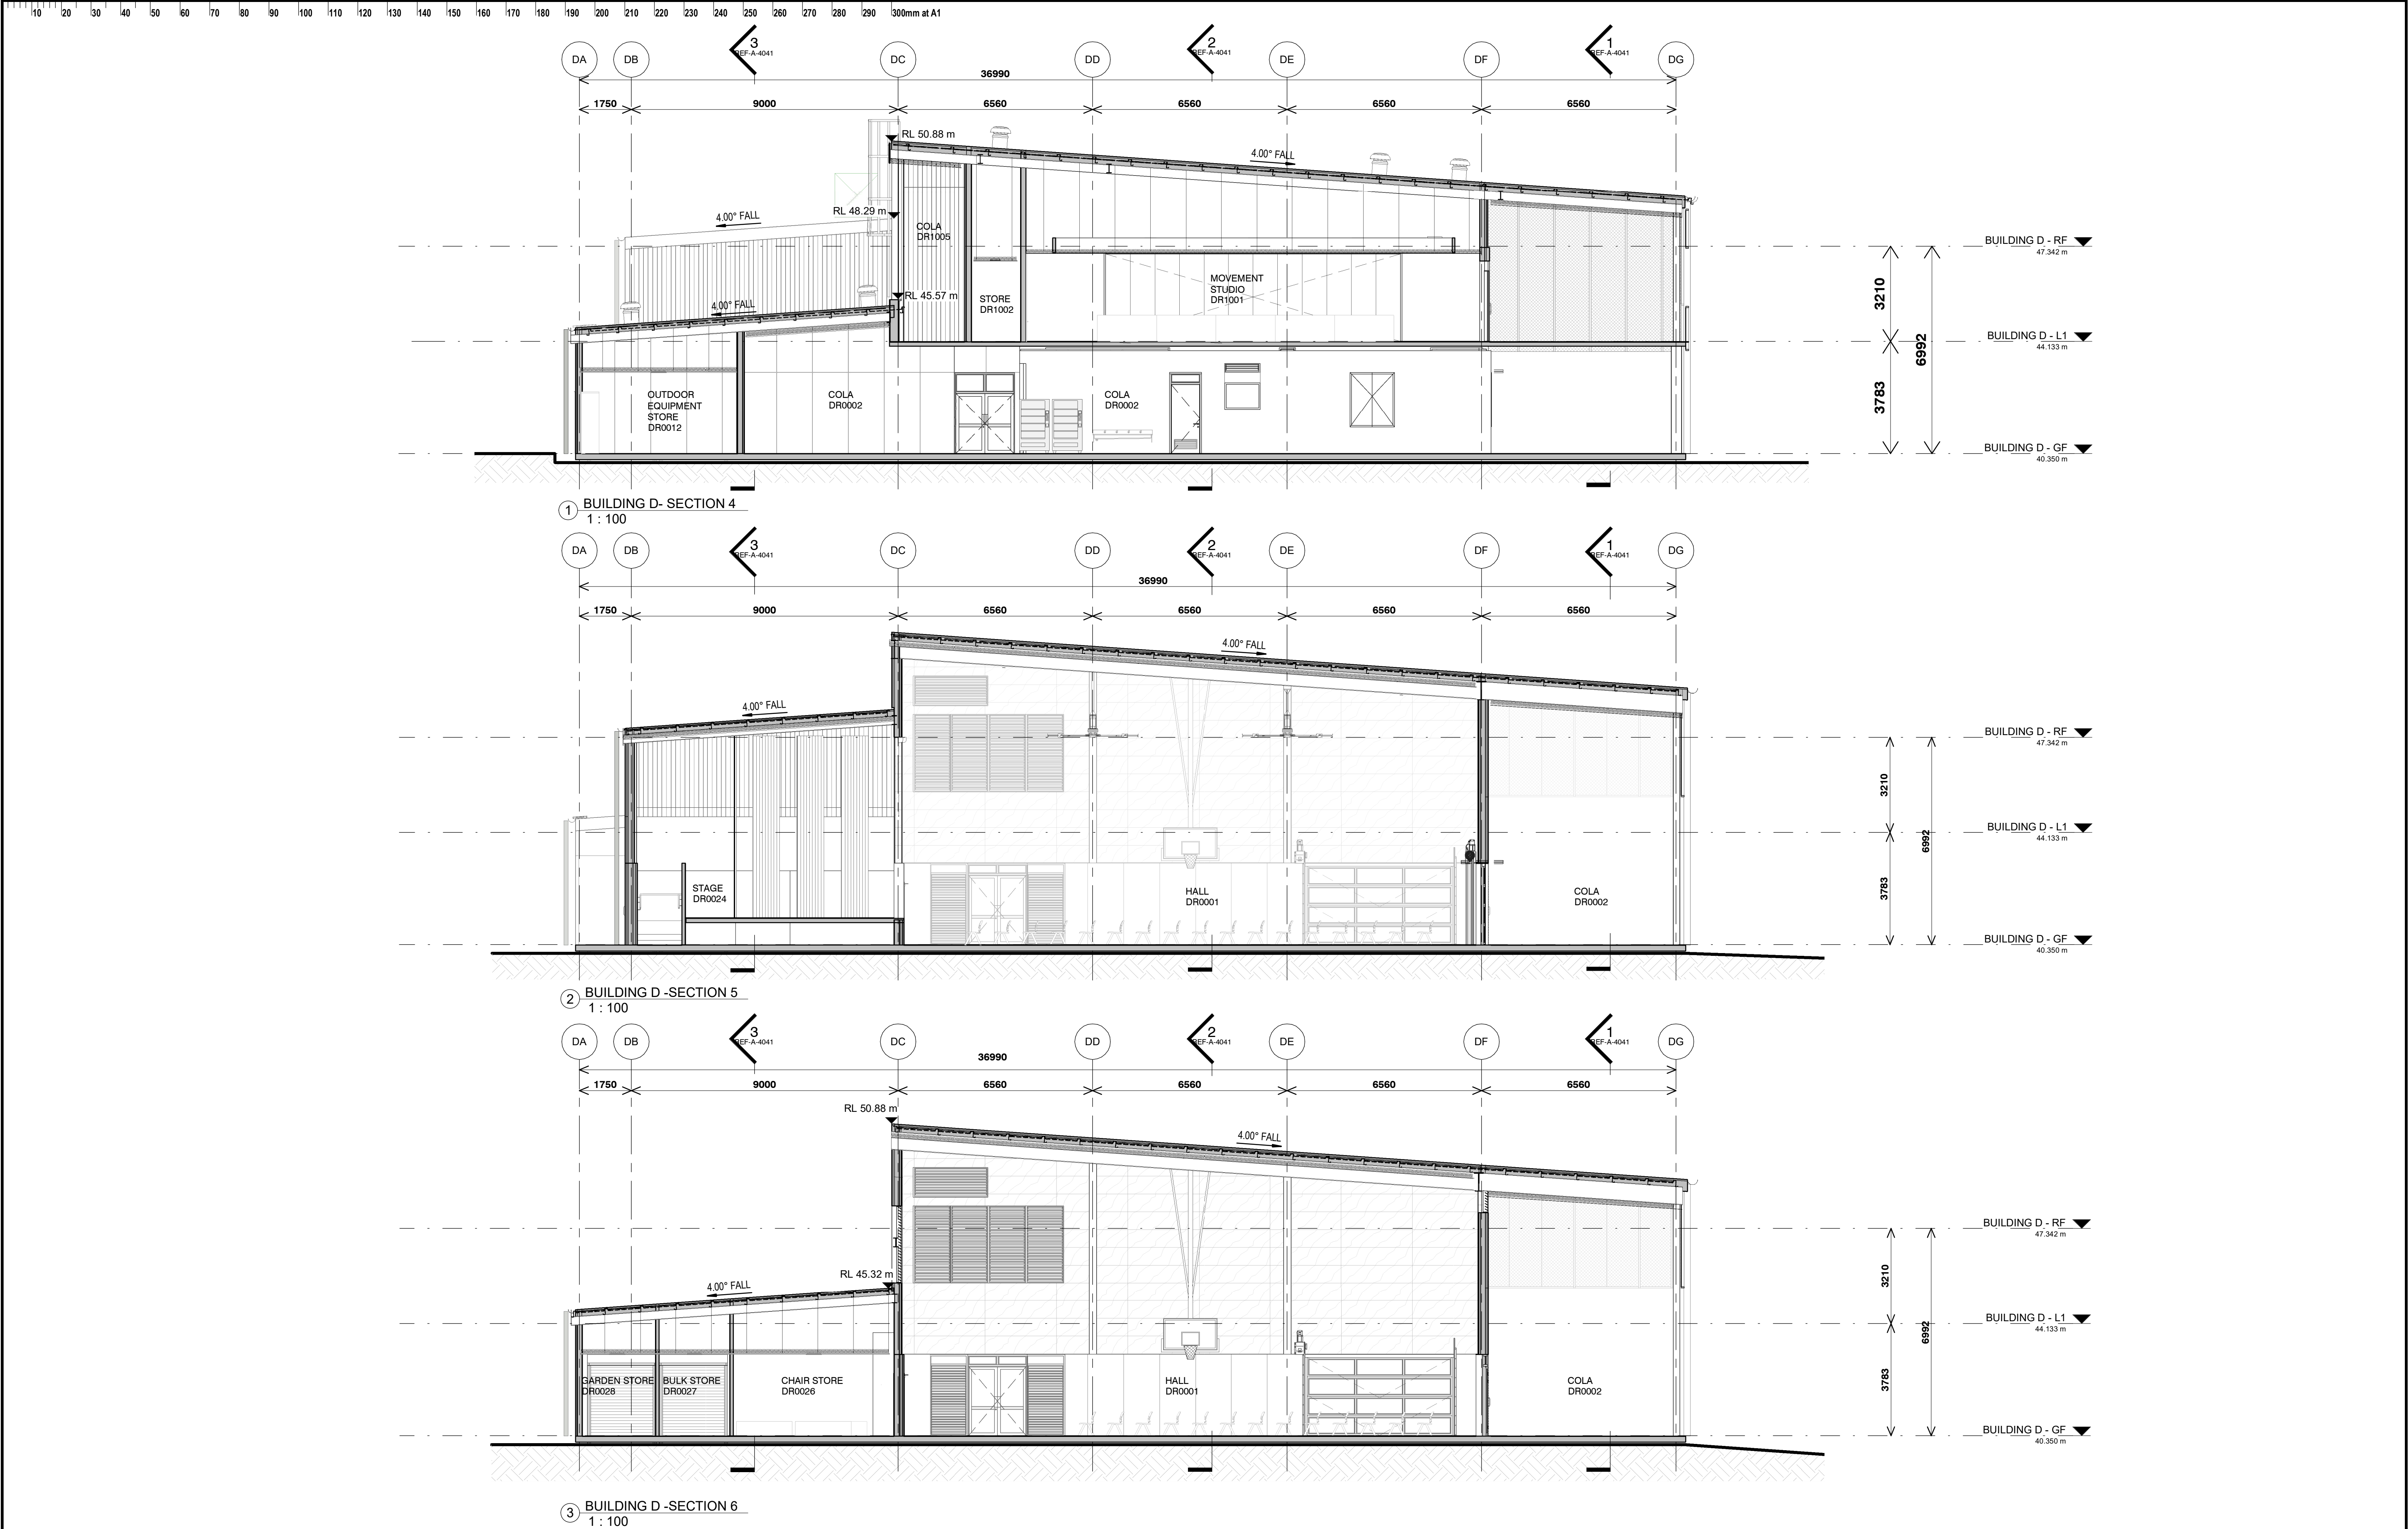

| ISSUE |            | DATE                        | SUBJECT | AUTHORISED | LANDSCAPE ARCHITECT   | PROJECT MANAGER   | CLIENT   |   |   | PROJECT   | DESCRIPTION   |                                 |
|-------|------------|-----------------------------|---------|------------|---|---|---|---|---|---|---|---------------------------------|
| 01    | 22/11/2024 | FINAL DRAFT ISSUE FOR REF   |         | TD         |  <div>Level 3-5 Baptist Street<br/>Sydney NSW 2000<br/>T + 61 2 8332 5600</div>         |  <div>Level 15, 207 Kent Street, Sydney<br/>NSW 2000<br/>T + 1300 482 651</div> |  <div>Education<br/>School Infrastructure</div>                                      |  <div>Level 6/73 Miller St, North Sydney<br/>NSW 2060<br/>T + (02) 9439 7285</div>         |  <div>T +612 9319 2655<br/>ABN: 48 842 921 969<br/>Nominated Architects<br/>Andrew Hignell: 0562<br/>David Benschneider: 0152</div> | <div>DISCLAIMER<br/>This drawing should be read in conjunction with all the standard notes &amp; abbreviations in the drawing pack, relevant contracts, specifications and drawings. Dimensions are in millimetres. Levels are metres. Do not scale off drawings. Use figured dimensions only. Check dimensions on Site. Report discrepancies immediately.</div> | NEW HIGH SCHOOL FOR SCHOFIELDS AND TALLAWONG<br>GUNTAWONG ROAD, TALLAWONG NSW 2155                                                                               | BUILDING D - SECTIONS - SHEET 2 |
| 02    | 09/12/2024 | UPDATED DRAFT ISSUE FOR REF | TD      |            |   |   |   |   |   |   |   |                                 |
| 03    | 20/12/2024 | ISSUE FOR REF               | TD      |            |   |   |   |   |   |   |   |                                 |
| 04    | 20/01/2025 | ISSUE FOR REF               | TD      |            |   |   |   |   |   |   |   |                                 |
|       |            |                             |         |            | SERVICES   |   | STRUCTURE & CIVIL   | ARCHITECT   |   |   |   |                                 |
|       |            |                             |         |            |  <div>Level 8/9, 13 Coadgerang Street,<br/>Sydney NSW 2000<br/>T + (02) 9967 2200</div> |   |  <div>Level 20, 66 Goulburn Street,<br/>Sydney NSW 2000<br/>T + (02) 9967 2200</div> |  <div>63 Myrtle Street<br/>Cherrybrook NSW 2086<br/>Sydney Australia<br/>djrd.com.au</div> |   | <div><div>0 1 2 3 5</div>1:100</div> <div>SCALE: 1: 100 @ A1</div> <div>DATE PRINTED: 20/01/2025 5:38:52 PM</div>   | <div>PROJECT No 24 411</div> <div>PURPOSE OF ISSUE</div> <div>STATUS</div> <div>DRAWN BY S4</div> <div>SHEET SIZE TN/GM</div> <div>ORIGIN DATE A1 22/11/24</div> |                                 |