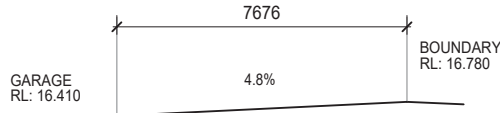


| DRIVEWAY GRADIENT                                                                  | SITE ACCESS   | ITEMS BY OWNER   | EXCAVATION & SITE NOTES   |
|------------------------------------------------------------------------------------|---|---|---|
|  | <div>1. ALL ACCESS TO SITE IS TO BE APPROVED BY SITE SUPERVISOR.</div> <div>2. DO NOT WORK OUTSIDE OF APPROVED HOURS UNLESS APPROVED BY COUNCIL.</div> <div>3. COUNCIL HOURS SET AS :<br/>MONDAY TO FRIDAY 7.00AM - 5.00PM<br/>SATURDAY- 7.00AM - 2.00PM<br/>SUNDAY- NO WORK<br/>PUBLIC HOLIDAYS- NO WORK</div> | <div>1. ALL RETAINING WALLS TO BE COMPLETED TO ENG'S DETAILS (IF REQUIRED).</div> <div>2. DISH DRAINS (IF REQUIRED) TO AUTHORITIES' REQUIREMENTS.</div> <div>3. DEMOLITION BY OWNER - ALL EXISTING TREES, STUMPS, CONCRETE PATHS, BUILDINGS, ETC., TO BE DEMOLISHED FROM BUILDING AREA PRIOR TO SECOND SITE INSPECTION.</div> <div>4. CONNECTION TO SEWER AND DRAINAGE EASEMENT TO BE TERMINATED AND CAPPED OFF BY OWNER'S TRADES PRIOR TO COMMENCEMENT OF WORKS BY MASTERTON.</div> | <div>1. <b>EXCAVATE/FILL:</b> TO FORM DATUM APPROXIMATE - <b>CUT: 186mm / FILL: 490mm</b> EXTENT OF EXCAVATION &amp; BATTER TO BE DETERMINED ON SITE. BACKFILL AGAINST FOOT OF SLAB.</div> <div>2. <b>SITE NOT FLOOD AFFECTED-DESIGN LEVELS MAY VARY BY +/- 100mm.</b></div> <div>3. <b>SITE FLOOD AFFECTED-REFER TO FLOOD LEVEL BELOW.</b></div> <div>4. <b>DROP EDGE BEAM (DEB)</b>- LOCATION OF DEB STEPPING SHOWN APPROXIMATELY ONLY, FINAL DEB STEPPING TO BE DETERMINED ON SITE BY SURPESVISOR AND MAY VARY DUE TO SITE CONDITIONS.</div> <div>5. SEWER CONNECTION TO AUTHORITIES REQUIREMENTS AS PER TENDER.</div> <div>6. WATER CONNECTION TO SUPPLY AUTHORITIES MAIN AS PER TENDER.</div> <div>7. TEMPORARY PROTECTIVE FENCING TO BLOCK TO MEET SAFETY REQUIREMENTS</div> <div>8. SITE LEVELS SUBJECT TO SECOND SITE INSPECTION (KNOCKDOWN AND REBUILDS ONLY)</div> <div>9. SUBJECT TO RESULTS OF A SURVEY TO CONFIRM HOUSE / BOUNDARY POSITIONS AND DRIVEWAY GRADIENT.</div> <div>10. SUBJECT TO POSITION OF SERVICES.</div> <div>11. PROVIDE A CHECK SURVEY TO CERTIFY COUNCIL APPROVED FFL PRIOR TO FRAME ERECTION.</div> |
|                                                                                    | SITE LEGEND   |   |   |
|                                                                                    |  HATCHING INDICATES EXTENT OF CUT EXCAVATION   |   |   |

| BASIX & SITE INFORMATION                                                |                              |            |
|-------------------------------------------------------------------------|------------------------------|------------|
| BASIX CERTIFICATE No.                                                   | 1770308S                     | ZONE<br>R2 |
| DA No.                                                                  | 00000                        |            |
| PROJECT SITE DETAILS                                                    |                              |            |
| LOT No. / HOUSE No.                                                     | 16 (6)                       |            |
| DP NUMBER:                                                              | 31177                        |            |
| SITE AREA:                                                              | 575.40 m²                    |            |
| NO. OF BEDROOMS:                                                        | 4                            |            |
| STORMWATER                                                              |                              |            |
| MIN. RAINWATER TANK CAPACITY                                            | 3000 L                       |            |
| MIN. ROOF AREA CONNECTED TO RAINWATER -<br>(REFER TO BASIX CERTIFICATE) | 130.00 m²                    |            |
| RAINWATER USES:                                                         | GARDEN TAPS, TOILET, LAUNDRY |            |
| REMAINDER OF ROOFWATER & OVERFLOW TO:AS PER HYDR                        |                              |            |
| HYDRAULIC DESIGN REQUIRED:                                              |                              | Yes        |
| (IF YES, REFER TO HYDRAULICS ENGINEERS DRAWINGS)                        |                              |            |

| WATER                                 |        |
|---------------------------------------|--------|
| KITCHEN TAP FITTING RATING:           | 4 STAR |
| SHOWER HEAD RATING:                   | 3 STAR |
| TOILET RATING: DUAL FLUSH (3/6 litre) | 4 STAR |
| BATHROOM TAP FITTING RATING:          | 4 STAR |

| THERMAL COMFORT/ENERGY                |                            |
|---------------------------------------|----------------------------|
| EXTERNAL WALL SURFACE:                | BRICK                      |
| EXTERNAL WALL INSULATION:             | R 2.5                      |
| WALL COLOUR                           | DARK                       |
| ROOFING MATERIAL:                     | TILES                      |
| ROOF INSULATION:                      | SARKING                    |
| ROOF COLOUR                           | MEDIUM                     |
| CEILING INSULATION:                   | R 6.0                      |
| AIR CONDITIONING INCLUDED:            | Yes                        |
| EER:                                  | 3.0-3.5 OR HIGHER          |
| HOT WATER SYSTEM:                     | GAS INSTANTANEOUS          |
| STAR RATING:                          | 6 STAR                     |
| COMPACT FLUORESCENT LIGHTING :        | AS PER BASIX               |
| COOKING APPLIANCES:                   | GAS COOKTOP/ ELECTRIC OVEN |
| CLOTHES DRYING LINE REQUIRED:         | AS PER BASIX               |
| WIND DRIVEN VENTILATORS REQUIRED/QTY: | N/A                        |

| WIP (WORKS IN PROGRESS) |    |
|-------------------------|----|
| DRAINAGE REQUIRED:      | No |

| SITE CALCULATIONS |           |     |                           |
|-------------------|-----------|-----|---------------------------|
| SITE COVERAGE     | 575.40 m² | FSR | MAXIMUM: 0.5:1 287.70 m²  |
|                   |           |     | PROPOSED: 0.5:1 287.31 m² |
|                   |           |     | N/A                       |

|                     |                            |
|---------------------|----------------------------|
| PRIVATE OPEN SPACE  | LANDSCAPING                |
| MIN. REQ: 80.00 m²  | MIN. REQ: 45% 258.93 m²    |
| PROVIDED: 178.00 m² | PROVIDED: 50.78% 292.19 m² |

|             |                   |
|-------------|-------------------|
| CARPARKING  | BUILDING HEIGHT   |
| MIN. REQ: 2 | MAX. ALLOWED: 9 m |
| PROVIDED: 2 | PROVIDED: 8.992 m |

| AREA-HOUSE TOTAL |           | AREA-INTERNAL FLOOR |           |
|------------------|-----------|---------------------|-----------|
| Name             | Area      | Name                | Area      |
| PATIO            | 6.50 m²   | GARAGE              | 29.70 m²  |
| GARAGE           | 32.49 m²  | GROUND FLOOR        | 131.38 m² |
| ALFRESCO         | 46.36 m²  | FIRST FLOOR         | 155.93 m² |
| GROUND FLOOR     | 142.34 m² | Grand total: 3      | 317.01 m² |
| FIRST FLOOR      | 177.84 m² |                     |           |
| Grand total: 5   | 405.53 m² |                     |           |


| AREA-SITE COVERAGE |           | AREA-LANDSCAPE  |           |
|--------------------|-----------|-----------------|-----------|
| Name               | Area      | Name            | Area      |
| PATIO              | 6.50 m²   | LANDSCAPE-FRONT | 56.28 m²  |
| GARAGE             | 32.49 m²  | LANDSCAPE-REAR  | 235.92 m² |
| ALFRESCO           | 46.36 m²  | Grand total: 4  | 292.19 m² |
| GROUND FLOOR       | 142.34 m² |                 |           |
| Grand total: 4     | 227.70 m² |                 |           |

| AREA-DRIVEWAY + PATH |          | AREA-ROOF          |           |
|----------------------|----------|--------------------|-----------|
| Name                 | Area     | Type               | Area      |
| DRIVEWAY             | 37.85 m² | Metal Roof TRIMDEK | 2.07 m²   |
| PATH                 | 2.46 m²  | Tile Roof-Concrete | 57.54 m²  |
| Grand total: 2       | 40.30 m² | Tile Roof-Concrete | 221.17 m² |
|                      |          | Grand total: 3     | 280.78 m² |

|               |     |
|---------------|-----|
| FLOOD LEVEL - | N/A |
| BAL RATING -  | N/A |
| WIND CLASS -  | N1  |
| SLAB CLASS -  | H1  |

1. HOUSE TOTAL AREA MEASURED FROM EXTERNAL FACE OF EXTERNAL WALL.  
2. TOTAL ROOF AREA MEASURED TO OUTSIDE OF GUTTERS. EXCLUDES PARAPETS & TRAFFICABLE TERRACES. (GUTTER WIDTH 150mm).

|                    |           |            |             |
|--------------------|-----------|------------|-------------|
| Stage:             |           | JOB No.    |             |
| COUNCIL SUBMISSION |           | 2018959    |             |
| Drawn Date:        | Drawn By: | Rev. Date: | Scale @ A3: |
| 19.08.2024         | SY        | 23.01.2025 | 1 : 200     |
| Sheet No.          | Revision: |            |             |
| 01.00              | 5         |            |             |

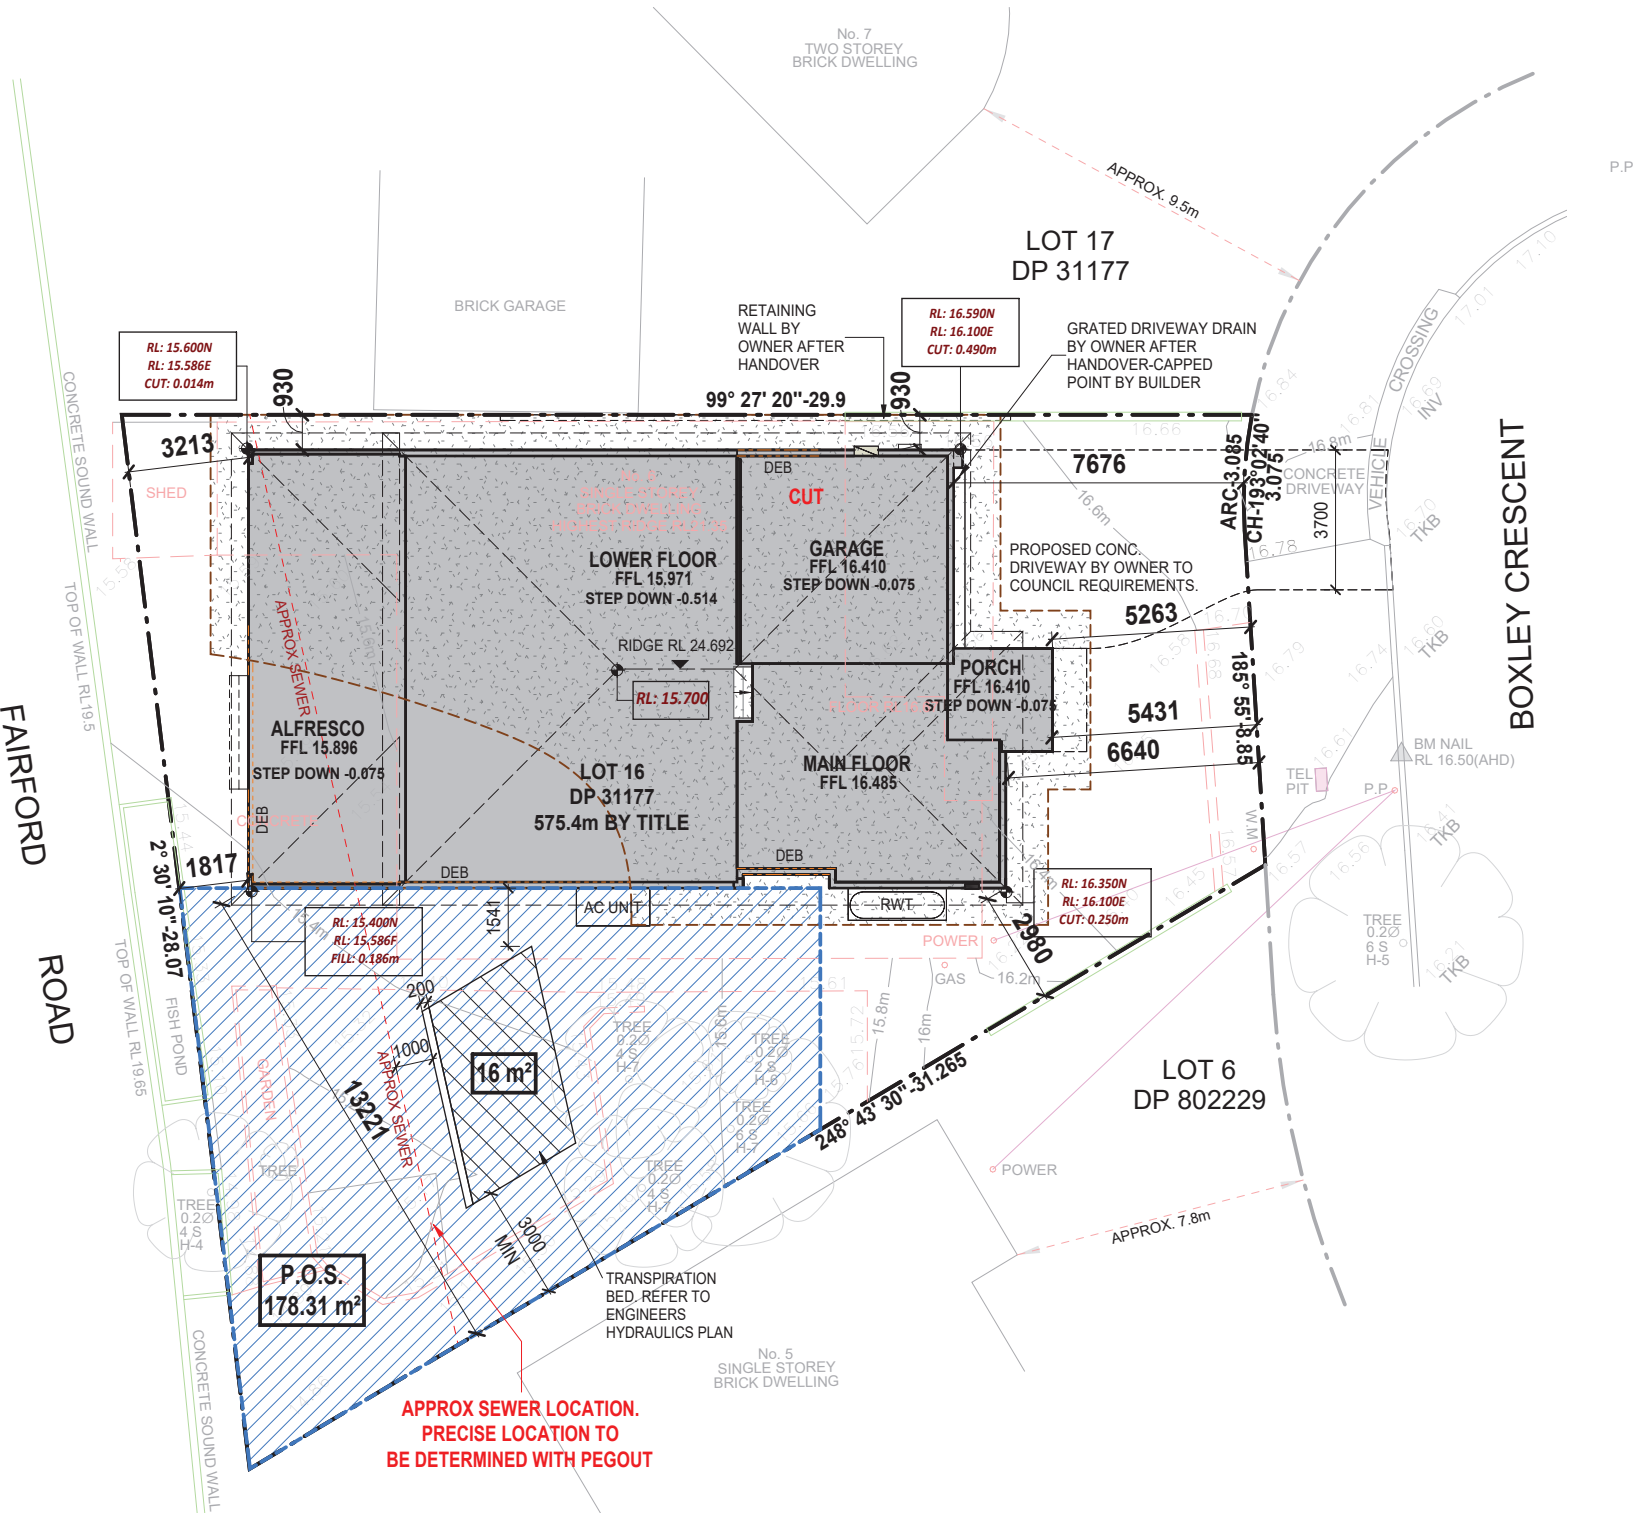

CNR. SAPPHO ROAD AND HUME HIGHWAY,  
WARWICK FARM, NSW 2170  
PH-1300 4HOMES (1300 446 637) WWW.MASTERTON.COM.AU  
LICENCE No. 35558C / ABN. 52 002 873 047

**COPYRIGHT**  
Masterton Homes is the legal and beneficial owner of the copyright in this plan and no part of this plan may be reproduced. Unauthorized use, copy, amendment or adaptation will be prosecuted.

**GENERAL NOTE**  
Do not scale drawings use figured dimensions only. Check & verify dimension & levels prior to the commencement of any work. All discrepancies to be reported to the drafting office.

CLIENT'S SIGNATURE 1  
CLIENT'S SIGNATURE 2  
I ACCEPT AND UNDERSTAND THE PLANS AND DOCUMENTS THAT HAVE BEEN PROVIDED TO ME BY MASTERTON HOMES. DATE

For: **TRICIA THIEN TRAN**  
Address : **6 BOXLEY CRESCENT, BANKSTOWN NSW 2200**  
Lot No : **16** DP : **31177**  
Council: **CANTERBURY BANKSTOWN**



North Point  
DWG: **SITE PLAN**  
Design: **TEMPUS GRANDE (4 BED) GARAGE RHS**  
Facade: **METRO**  
Edition: **ULTIMATE INCLUSIONS**  
Garage Location: **RHS**